Zoning Adjustments Board Staff Report

APP #ZP2023-0094

July 10, 2025

Use Permit at 924-930 Carleton Street

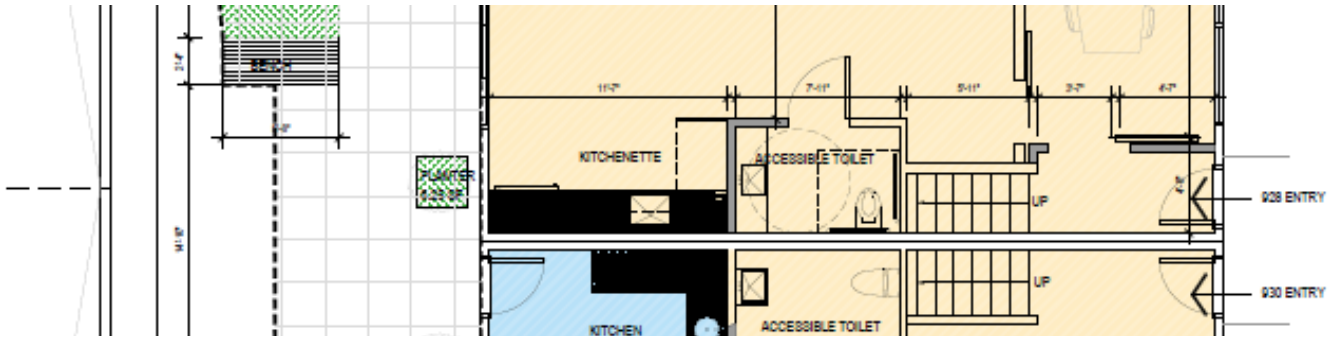

Quick Facts	Project Description:
Applicant: Devi Dutta Architecture, Berkeley **Project Address:** 924-930 Carleton Street **GP Land Use:** Manufacturing / Mixed Use Residential **Zoning:** MU-R–Mixed Use-Residential District **CEQA:** Section 15162 **Submittal Date:** June 29, 2023 **Date Deemed Complete:** July 25, 2024 **Project Planner:** Boshi Fu	The applicant is seeking approval for a change of use from office to live/work units (5,685 square feet total) by converting four existing office spaces into four live/work units within a two-story building (32 feet, 1 inch in maximum height) on a 16,664 square-feet lot that includes four existing live/work units. The project involves no exterior alterations or expansion of the building footprint. Each live/work unit will include designated living and working areas, consistent with the standards of the MU-R district.
	Zoning Permits Requested:
	• **Use Permit** pursuant to Berkeley Municipal Code (BMC) Section 23.312.030(D)(3)(b) to establish four live/work units where 5,000 square feet or more of gross floor area is changed; and • **Use Permit** pursuant to BMC Section 23.206.090(D) to allow for a live/work building with a maximum building height of 35 feet
	Staff Recommendation:
	Staff recommends that the Zoning Adjustments Board (ZAB): 1. **FIND** that the Initial Study and Mitigated Negative Declaration (IS/MND) adopted in March 2000 analyzed live/work uses and finds that no subsequent amendments are required, pursuant to CEQA Guidelines Section 15162. 2. **APPROVE** #ZP2023-0094 pursuant to Section 23.406.040 (E) **"Findings for Approval"** and subject to the attached Findings and Conditions (see Attachment 1).

ZONING MAP

Figure 1: Vicinity and Zoning Districts Map

**Map not to scale.*

Comparison of Adjacent Properties			
Vicinity	**GP Land Use**	**Zoning**	**Current Use**
North	Manufacturing	MU-LI: Mixed Use Light Industrial	Light manufacturing
South	Manufacturing Mixed Use	MUR: Mixed Use Residential	Residential
East	Manufacturing Mixed Use	MUR: Mixed Use Residential	Mixed use building (Office, food service, bakeries, etc.)
West	Manufacturing Mixed Use	MUR: Mixed Use Residential	Mixed use building (Office, food service, etc.)

AERIAL

STREET ELEVATION

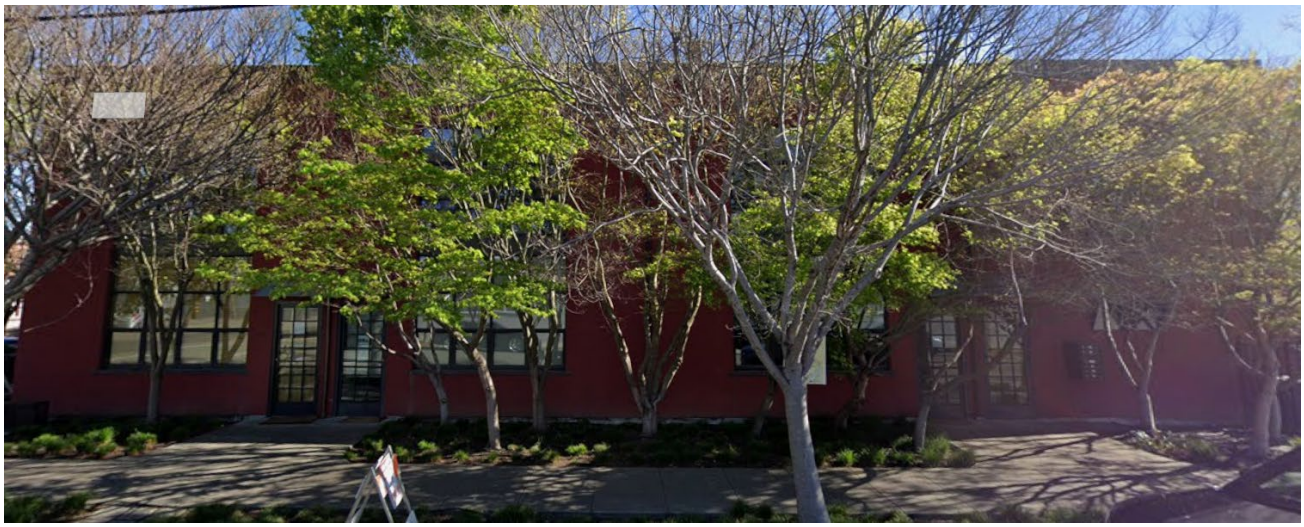

Figure 2: Site Plan

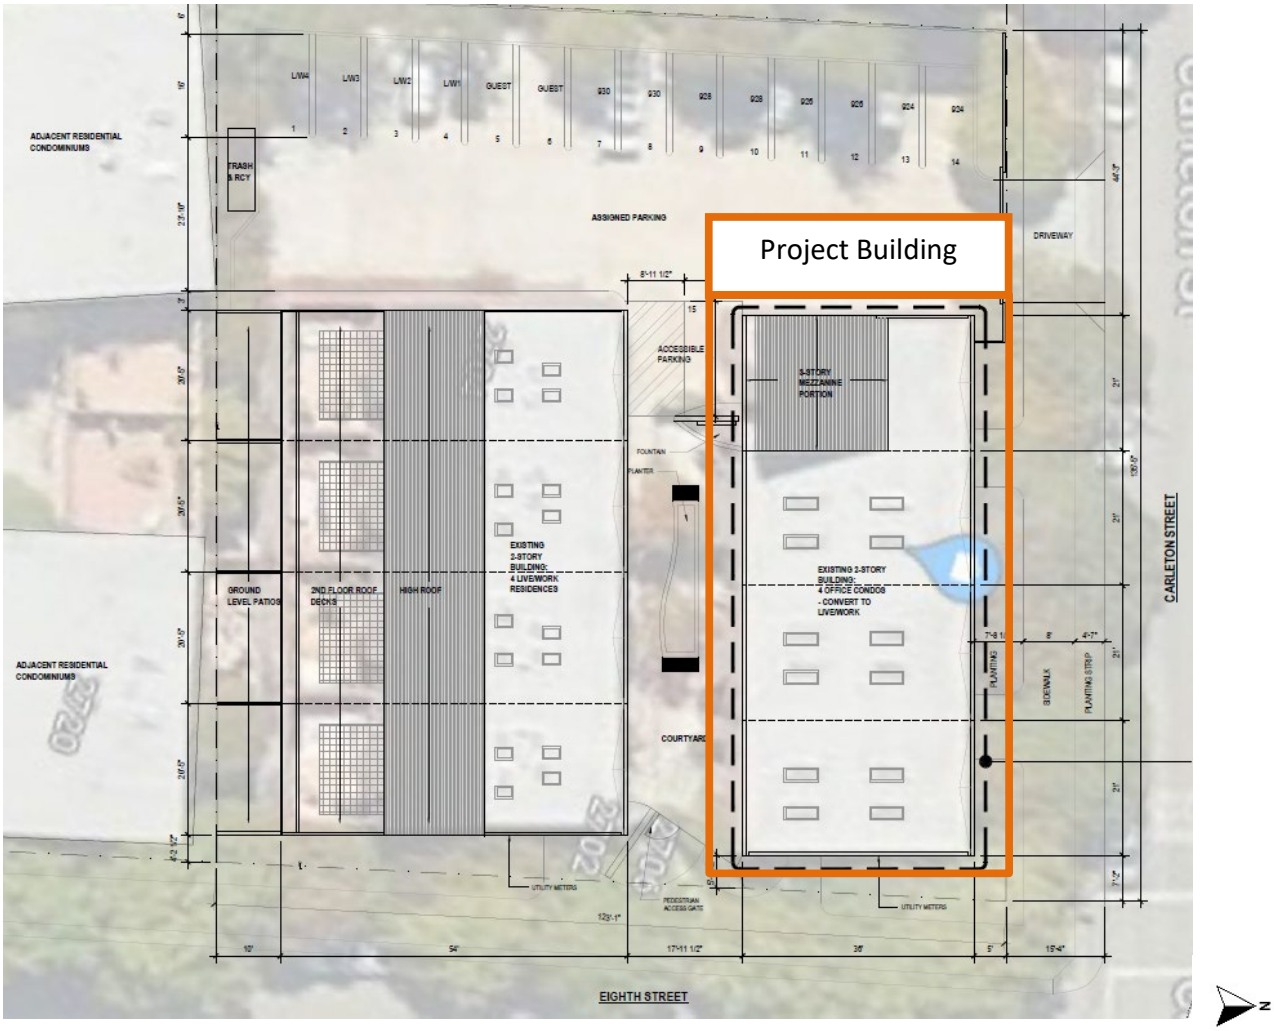

BACKGROUND

Subject Site

The subject site is located at the corner of Carleton Street and Eighth Street zoned as MU-R district in the West Berkeley Plan Area. Abutting blocks are designated as other manufacturing districts (i.e. Mixed Use Light Industrial and Mixed Manufacturing), and the subject area includes light manufacturing, residential, warehouse, off-street surface parking, office, and food service uses. The eastern portion of the block, along Eighth Street, maintains several live/work and residential units, ranging from two to three stories in height. The western portion of the block, along Seventh Street, consists of a three-story office complex with some commercial/arts & craft uses, with food service uses located on the ground floor. Additionally, the property (2701-2721 Eighth Street) directly across the project site from Eighth Street, is a City of Berkeley Landmark, known as the Standard Die and Specialty Company.

Site History

The subject site is a relatively flat, rectangular corner lot with frontage on Carleton Street and Eighth Street. The 16,664 square foot lot was developed in the year 2000, with two buildings and off-street surface parking located at the rear of the lot.

USE PERMIT #99-10000090 was approved by the Zoning Adjustments Board on April 27, 2000, consistent with the West Berkeley Plan and MU-R District standards. A Mitigated Negative Declaration was adopted on March 23, 2000, which included measures to address stormwater runoff, construction noise, and transportation impacts. The final design review for the project was completed on May 18, 2000.

The 9,901 square foot building that abuts the southern property line is developed with four live/work units with second floor roof decks and ground floor patios. This building shares a courtyard with the subject project building.

The subject project building is located on the eastern portion of the lot, primarily fronting Carleton Street, and is developed with four, two-story office units. The office suite (unit 924) located towards the rear of the lot includes a mezzanine level and four garage parking spaces for the existing live/work units on the ground floor. The lot is accessed with one curb cut along Carleton Street and includes pedestrian access at the corner of Carleton and Eighth Street.

Project Scope

The proposed project will convert the two-story, 5,685 square foot building with four existing office suites, into four live/work units.

Three live/work units will include work area and live area on the ground floor, with the second floor dedicated to live area, inclusive of communal space and two-three bedrooms. The live/work unit proposed closest to the rear property line (unit 924) will keep the existing parking at the ground floor, live and work space on the second floor, and additional live space on the mezzanine. The proposed live/work units would have access to an existing courtyard that is between the existing live/work building and the subject project building on the lot, as useable open space.

The following table illustrates the percent of floor area dedicated to live and work in the respective units.

Table 1: Live/work Unit Floor Area Allocation

Unit	Total Area (square feet)	Live Area (%)	Work Area (%)
930	1,152	50	50
928	1,511	50	50
926	1,511	55	45
924	1,511	59	41

No exterior changes are proposed to the existing building as part of this project.

Findings

Draft findings for approval can be found in Attachment 2 to the staff report.

Environmental Review

The City of Berkeley adopted an Initial Study (IS) and Mitigated Negative Declaration (MND) in March of 2000 for the "Carleton Business Center" project at 2700 Eighth Street. The original project approval included the construction of two new buildings on a single lot: one along the southern portion of the site containing four live/work units, and another along the northern portion containing four commercial office units.

The current proposal at 924-930 Carleton Street involves the interior conversion of the four commercial office units to live/work units to include shower pan installation. All existing units already have kitchens, and the existing building footprint will not expand. Mitigation measures were incorporated into the 2000 Use Permit Conditions of Approval (see conditions of approval), many of which now align with the City's current standard Conditions of Approval.

The site is listed in the State Water Board's GeoTracker database as an open Cleanup Program Site (Case No. T10000021302), the ACEHD has reviewed the current project and, in a letter dated November 22, 2024 (see Attachment 2, Exhibit B), confirmed that they have no objection to project approval, provided additional conditions and corrective actions are completed. These requests have been incorporated into the Conditions of Approval for the subject project.

Based on the limited scope of the proposed use conversion, the lack of new or more severe environmental impacts, and the environmental review previously conducted, no additional environmental review is required under CEQA Guidelines Section 15162.

ADVISORY BODY REVIEW

Landmarks Preservation Commission Review

This project is not subject to review by the Landmarks Preservation Commission because it does not involve the demolition of a nonresidential building.

Design Review Committee Review

Although the project is located in a manufacturing district, Design Review is not required because no exterior changes are proposed as part of the subject project.

POLICY CONSISTENCY

General Plan Consistency

A. The 2002 General Plan contains several policies applicable to the project, including the following:
   1. **Policy LU-7**: Neighborhood Quality of Life, Action A: Require that new development be consistent with zoning standards and compatible with the scale, historic character, and surrounding uses in the area.
   2. **Policy T-16-Access by Proximity**: Improve access by increasing proximity of residents to services, goods, and employment centers.

Staff Analysis: The project is consistent with the above General Plan policies because the conversion of office condos to live/work units will result in additional space for people to live and reconfigured work space proximate to public transit, bicycle boulevards, and commercial corridors that offer various goods and services to residents.

B. West Berkeley Plan Consistency:

The West Berkeley Plan, adopted in 1993, also contains several policies applicable to the project, including the following:

1. **Goals and Policies - Goal 5**: Encourage the development of Live-Work Units in appropriate locations.

Staff Analysis: The project is consistent with the above West Berkeley Plan goal as it converts existing office condos into new live/work units. The proposed live/work units are located on a lot that developed with four existing live/ work units, on a portion of the block with several housing units and residential uses. The proposed project will add unique housing opportunities for local artisans, craftspeople, and those who are important to West Berkeley's character.

Attachments

1. Table 1-3: Project Chronology, Special Characteristics, Development Standards
2. Draft Findings and Conditions of Approval
   Exhibit A: ACEHD Conditional Approval of the Sub-Slab Vapor Probe Installation and Sampling as Presented in the Revised Investigation Report and Proposed Corrective Action, November 22, 2024
   Exhibit B: Revised Investigation Report and Proposed Corrective Action Plan, October 4, 2024
   Exhibit C: 2000 Initial Study and Mitigated Negative Declaration, March 23, 2000
3. Project Plans, received October 23, 2024
4. Original Use Permit (2000): Use Permit #99-10000090 – 2700 Eighth Street
5. Notice of Public Hearing

Staff Planner: Boshi Fu, bfu@berkeleyca.gov, (510) 981-7544
Prepared by: Boshi Fu, Assistant Planner

LAND USE PLANNING

Zoning Adjustments Board Findings

APP #ZP2023-0094

July 10, 2025

Use Permit at 924-930 Carleton Street

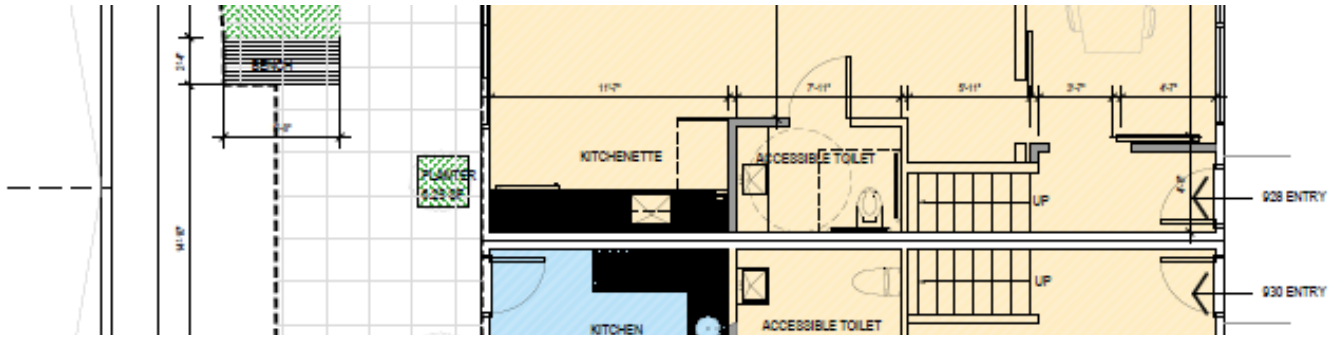

Quick Facts	Project Description:
Applicant: Devi Dutta Architecture, Berkeley **Project Address**: 924-930 Carleton Street **GP Land Use**: Manufacturing / Mixed Use Residential **Zoning**: MU-R – Mixed Use-Residential District **CEQA**: Section 15162 **Submittal Date**: June 29, 2023 **Date Deemed Complete**: July 25, 2024 **Project Planner**: Boshi Fu	The applicant is seeking approval for a change of use from office to live/work units (5,685 square feet total) by converting four existing office spaces into four live/work units within a two-story building (32 feet, 1 inch in maximum height) on a 16,664 square-feet lot that includes four existing live/work units. The project involves no exterior alterations or expansion of the building footprint. Each live/work unit will include designated living and working areas, consistent with the standards of the MU-R district.
	Zoning Permits Requested:
	• **Use Permit** pursuant to Berkeley Municipal Code (BMC) Section 23.312.030(D)(3)(b) to establish four live/work units where 5,000 square feet or more of gross floor area is changed; and • **Use Permit** pursuant to BMC Section 23.206.090(D) to allow for a live/work building with a maximum building height of 35 feet
	CEQA:
	It is staff's recommendation that the Zoning Adjustments Board (ZAB) determine that the Initial Study and Mitigated Negative Declaration (IS/MND) adopted in March 2000 analyzed live/work uses and finds that no subsequent amendments are required, pursuant to CEQA Guidelines Section 15162.

CEQA

15162 - Subsequent EIRs and Negative Declarations

Evidence:

A. In accordance with the California Environmental Quality Act (CEQA) (Public Resources Code Section 21000 et seq.) and the State CEQA Guidelines (California Code of Regulations, Title 14, Section 15000 et seq.), the City of Berkeley previously prepared an Initial Study (IS) and adopted a Mitigated Negative Declaration (MND) in 2000, for the Carleton Business Center project at 2700 Eighth Street. The environmental review at the time evaluated for the construction and operation of two new buildings on a single lot, including four live/work units in the southern portion and four commercial office units in the northern portion. The MND incorporated standard conditions and mitigation measures to reduce or avoid the project's potential significant impacts.

B. The 2000 IS/MND was adopted by the City of Berkeley, and no legal challenge was filed. The current project at 924-930 Carleton Street involves the interior conversion of the four previously approved commercial office units into live/work units and does not involve any expansion of building footprint, intensity of use, or new construction.

C. No new Initial Study or Mitigated Negative Declaration has been prepared or required for this project. Pursuant to CEQA Guidelines Section 15162, the City has determined that no subsequent or supplemental environmental review is necessary. The project does not involve substantial changes to the original project or to the surrounding neighborhood that would result in new or more severe impacts, and no new information has emerged that would trigger further review.

D. The Zoning Adjustments Board has considered the 2000 IS/MND in conjunction with the current project proposal and supporting documentation and finds, on the basis of the whole record, that:

(1) No potentially significant effects will occur beyond those already analyzed in the 2000 IS/MND;

(2) There is no substantial evidence that the project will have a significant effect on the environment; and

(3) The 2000 IS/MND continues to reflect the City's independent judgment and analysis. The record of proceedings upon which this decision is based is located at the Permit Service Center, 1947 Center Street, 2nd Floor, Berkeley, California 94704.

FINDINGS FOR APPROVAL

As required by BMC Section 23.406.040 (E) (1-5) "Findings for Approval," the following findings shall be made:

1. To approve a Use Permit, the ZAB shall find that the proposed project or use:

(a) Will not be detrimental to the health, safety, peace, morals, comfort, or general welfare of persons residing or visiting in the area or neighborhood of the proposed use; and

Evidence: The project will not be detrimental to the health safety, peace, morals, comfort or general welfare of person residing or visiting in the area because the change of use from commercial to live/work will occur within the existing building and no exterior changes or intensification of use are proposed. The four businesses currently occupying the building will remain, and the live/work units will not introduce new impacts.

(b) Will not be detrimental or injurious to property and improvements of the adjacent properties, the surrounding area or neighborhood, or to the general welfare of the City.

Evidence: The project will not be detrimental or injurious to property and improvements of the adjacent properties, the surrounding area or neighborhood or general welfare of the city because the existing footprint, height, and mass of the building, will not be altered. The continued use of low-impact businesses under the new live/work format is not expected to result in adverse effects to the general welfare.

Views: The project site is located in West Berkeley, on a relatively flat lot. The project will not obstruct any significant view corridors as defined in BMC Section 23.502.020(V)(12)[1];

Shadows: No external modifications are proposed to the building as part of the project. Therefore, no additional shadows will result from the project; and

Privacy: The project confronts and abuts office, commercial, and mixed manufacturing uses, and will not result in privacy impacts to neighboring uses. The project does not propose any new or expanded openings (i.e. windows or doors) that face existing

[1] View Corridor - A significant view of the Berkeley Hills, San Francisco Bay, Mt. Tamalpais, or a significant landmark such as the Campanile, Golden Gate Bridge, and Alcatraz Island or any other significant vista that substantially enhances the value and enjoyment of real property.

residential units. Since the project shares a courtyard with the live/work units located on the southern portion of the lot, the project may result in potential impacts to privacy given both the proximity of the neighboring live/work units and overlapping hours of use amongst all the live/work units on the lot. However, these are typical in an urban environment and will not be detrimental.

2. To approve the Use Permit, the ZAB must also make **any other Use Permit findings** specifically required by the Zoning Ordinance for the proposed project.

Live/Work Uses

Pursuant to BMC Section 23.312.050 (A) (1) "Findings" the following findings shall be made to approve Live/Work uses:

A. *All Districts.*

1. To approve any Use Permit or AUP for a live/work unit in any district, the review authority must find that the proposed project is consistent with the purpose of this chapter.

BMC 23.312.010 "Chapter Purpose"

A. Provide for the appropriate development of units which incorporate both living and working space;

Evidence: The project proposes to convert the commercial units within one of two buildings on the condominium property. No exterior changes are proposed, and the work is limited to interior improvements. Each unit contains a full kitchen and bathroom and is designed with clearly labeled "live" and "work" areas across two stories.

B. Provide flexibility as needed for the development of live/work units, particularly within existing buildings;

Evidence: The project demonstrates flexibility in the development of live/work units by converting existing commercial office units entirely within the existing building shell. No exterior changes are proposed.

C. Provide locations where appropriate new businesses can start up;

Evidence: The proposed project will continue to provide working areas in each unit designed for ongoing business activity. While four existing businesses will continue

operating after the conversion, the live/work layout will also accommodate future business in a method which is consistent with the purpose of the MU-R district.

D. Provide opportunities for people to live in mixed-use industrial and commercial areas where compatible with existing uses;

Evidence: A shared interior courtyard at the rear of the building serves as the usable open space for all residents. Each unit is designed with clearly separated living and work areas, which supports residential use in a mixed-use district where such use is compatible. The surrounding area includes a variety of mixed-use, industrial, and commercial properties, further supporting the compatibility of the proposed live/work use.

E. Protect existing and potential industrial uses from conflicts with nearby residential uses;

Evidence: A condition of approval will require that at least one resident in each live/work unit maintain a valid City Business License and a Zoning Certificate for the business operated from the premises, in accordance with BMC 23.312.040(A)(2). Additionally, the applicant shall record a statement acknowledging that the live/work units are located in a district where manufacturers and other industries operate lawfully, and that they will not seek to impede their operation.

F. Protect existing and potential residential uses from conflicts with nearby industrial uses;

Evidence: Each unit is designed with the space to be accessed by one single household. Living areas are located above the ground floor, which reduces potential exposure to nearby industrial uses.

G. Permit live/work units that function predominantly as workspaces and secondarily as residences;

Evidence: All proposed units are designed with over 40 percent of its area dedicated to workspace, located on the ground floor and directly accessible from the street. The existing commercial tenants will continue operating their businesses in the live/work units, and supports the purpose that the spaces will function predominantly as workplaces.

H. Ensure that the division of space between living and working space within these units reflects the priority of workspace; and

Evidence: The submitted floor plans show that living spaces are majority on the upper floors, while the work areas are primarily located on the ground floors. Each unit has a layout that reflects a clear division of functions.

I. Ensure that the exterior design of live/work buildings is compatible with the exterior design of commercial, industrial, and residential buildings in their area, while remaining consistent with the predominantly workspace character of live/work buildings

Evidence: No exterior changes are proposed. The project involves interior conversion only, within a building that is already consistent with the design of other live/work buildings on the lot and in the surrounding area.

MU-R Live/Work Units Standards

Pursuant to BMC Section 23.312.050 (D) "Findings", in addition to the General Standards above, the following live/work standards apply in the MU-R district.

D. *MU-R District.* In addition to the findings listed in Subsection A (All Districts) above, the review authority may approve a Use Permit or AUP to establish or modify a live/work unit in the MU-R district only if it makes all of the following findings:

1. Establishment of a live/work unit will not interfere with the lawful operation of manufacturers and other industries existing in or adjacent to the district and will not impede the lawful future establishment of manufacturers and other industries permitted under the West Berkeley Plan.

Evidence: The proposed project will convert four office spaces into four live/work units. The conversion will not expand the existing building and will not interfere with the operation of adjacent industries or interfere with the establishment of future uses allowed in the specific plan area.

2. The applicant has recorded with the County Recorder a statement acknowledging that the live/work unit is being established in a district where manufacturers and other industries operate lawfully and that he/she will not seek to impede their lawful operation. In addition, the applicant will require any tenants to sign such a statement, and require all persons purchasing live/work units to sign and record such a statement.

Evidence: As a condition of approval, the applicant shall record a statement acknowledging that the live/work units being established are located in a district where manufacturers and other industries operate lawfully, and that they will not seek to impede their operation.

3. If the applicant proposes to change one or more dwelling unit to a live/work unit, the elimination of dwelling unit and the change of use would not be materially detrimental to the housing needs and public interest of the affected neighborhood and the city.

Evidence: N/A. The project is not changing any dwelling units. The proposed live/work units will be created by converting existing office spaces.

4. If the applicant proposes to change a residential unit to a live/work unit and retain less than 75 percent of the pre-existing residential area as living area within the live/work unit:

(a) There are special circumstances particular to the application which make it appropriate to retain less than 75 percent of the pre-existing residential area as living space within the live/work unit; and

Evidence: N/A. This finding does not apply because the project does not involve the conversion of any residential units.

(b) The exterior appearance of the live/work unit has been designed to be compatible with adjacent and nearby residential uses.

Evidence: N/A. This finding does not apply because the project does not involve conversion from residential use.

General Manufacturing District Findings

Pursuant to BMC Section 23.206.110(A) "Permit Findings" to approve a Use Permit for a project in any Manufacturing District, the ZAB must find that the project:

1. Is consistent with the purposes of the district;

Evidence: The project is consistent with the purposes of the district because it will increase the concentration of live/work uses in the area, and retains existing commercial activity without resulting in a cumulative shift away from permitted land uses.

2. Is compatible with surrounding uses and buildings;

Evidence: The proposed project is compatible with surrounding uses and buildings because several multifamily and live/work projects on the subject block and within the greater West Berkeley Plan Area in terms of density, bulk, massing, and use type.

3. Complies with the adopted West Berkeley Plan; and

   Evidence: This finding is met because the West Berkeley Plan recognizes live/work as a generally positive presence the city, and noting that it "generates life in neighborhoods which are otherwise moribund at night, increasing activity and safety," and "can provide workspaces which do not need to be commuted to." The West Berkeley Plan permits live/work use in the Mixed Use–Residential district, where it is most likely to be compatible with surrounding uses. The proposed project involves the conversion of four commercial office units into four live/work units in an existing building, with no exterior changes or increase in building intensity. Therefore, the project is consistent with the goals and location policies outlined in the West Berkeley Plan.

4. Meets applicable performance standards for off-site impact.

   Evidence: The project meets the applicable performance standards for off-site impact because it is a change of use only and does not alter the height or footprint of the existing building. The structure has a building height of 32 feet, 1 inch, which complies with the maximum height allowed for commercial buildings in the MU-R district, but exceeds the 28-foot by-right height for live/work use. A Use Permit is therefore required to allow the existing height for the proposed live/work units, as required in BMC Section 23.206.090(D).

Additional Manufacturing District Findings

Pursuant to BMC Section BMC 23.206.110(B)(3), in addition to the findings in Section All Manufacturing Districts, the ZAB must also make the following findings to approve a Use Permit in the MU-R district:

(a) The project is unlikely, under reasonably foreseeable circumstances, to either induce or contribute to a cumulative change of use in buildings away from residential, live/work, light industrial, or arts and crafts uses; and

   Evidence: The proposed project will increase the number of live/work units in the district and will not result in a change of use away from live/work uses. The project is consistent with the MU-R district as it will establish additional live/work units without disturbing existing light manufacturing or industrial uses.

(b) Is designed to be supportive of the character and purposes of the district.

Evidence: The project is limited to interior renovations within the existing building only. The proposal will result in four additional live/work units, which aligns with the district's purpose of supporting a mixture of residential, commercial, and industrial uses. The live/work units will preserve existing on-site business activity, while introducing a compatible residential use.

3. When taking action on a Use Permit, the ZAB shall consider in its findings:

(a) The proposed land use; and

Evidence: This finding is met because live/work use is permitted in the MU-R district and aligns with the West Berkeley Plan's goal of supporting flexible land use that accommodates both residential and employment-generating activities. The project would convert four existing commercial units to four live/work units, maintaining business operations while introducing compatible residential use.

(b) The structure or addition that accommodates the use.

Evidence: This finding is met because the live/work use will occupy an existing two-story commercial building that does not propose any structural changes. The subject property already contains four live/work units in a separate building on the same lot. The proposed conversion would extend that existing use within a structure that is designed to support both living and working functions. There are no proposed changes to building height, footprint, or the exterior.

4. Required findings shall be made based on the circumstances existing at the time a decision is made on the application.

Evidence: This finding is met because the application has been reviewed based on the current zoning standards, general plan policies, environmental conditions, and site context as of the date of the decision.

5. The ZAB shall deny a Use Permit application if it determines that it is unable to make any of the required findings

Evidence: N/A. This finding does not apply because staff has determined that all required findings for approval can be made based on the submitted documents.

Exhibit A

Conditions of Approval

JULY 10, 2025

I. General Administrative Conditions		Regulation Source	Timing/ Implementation	Enforcement/Monitoring
1.	**Project Approval**. This Use Permit approval is for **924-930 Carleton Street**, as substantially shown and described on the project plans dated October 23, 2024, except as required to be modified by conditions herein and plans as presented to the Zoning Adjustments Board on July 10, 2025 ("Approval Date."). For any condition herein that requires preparation of a Final Plan where the project applicant has submitted a conceptual plan, the project applicant shall submit final plan(s) in substantial conformance with the conceptual plan, but incorporate the modifications required bythe conditions herein for approval by the City.	City of Berkeley	On-Going	Land Use Planning
2.	**Approval Limited to Proposed Project Scope.** This Permit authorizes only the proposed project described in the application. In no way does an approval authorize other uses, structures or activities not included in the project description. When the City approves a new use that replaces an existing use, any prior approval of the existing use becomes null and void when permits for the new use are exercised (e.g., building permit or business license issued). To reestablish the previously existing use, an applicant must obtain all permits required by the Zoning Ordinance for the use.	City of Berkeley BMC Sections 23.404.060	On-Going	Land Use Planning
3.	**Compliance Required.** All land uses and structures in Berkeley must comply with the Zoning Ordinance and all applicable City ordinances and regulations. Compliance with the Zoning Ordinance does not relieve an applicant from requirements to comply with other federal, state, and City regulations that also apply to the property.	City of Berkeley	On-Going	Land Use Planning
4.	**Conformance to Approved Plans.** All work performed under an approved permit shall be in compliance with the approved plans and any Conditions of Approval.	City of Berkeley BMC Section 23.404.060. B.4	On-Going	Land Use Planning

5.	**Permit Modifications.** No change in the use or structure for which this Use Permit is issued is permitted unless the Permit is modified by the Board. The Zoning Officer may approve changes to plans approved by the Board, consistent with the Board's policy adopted on May 24, 1978, which reduce the size of the project.	City of Berkeley BMC Section 23.404.070	On-Going	Land Use Planning
6.	**Permit Revocation.** The City may revoke or modify a discretionary permit for completed projects due to: 1) violations of permit requirements; 2) Changes to the approved project; and/or 3) Vacancy for one year or more. However, no lawful residential use can lapse, regardless of the length of time of the vacancy. Proceedings to revoke or modify a permit may be initiated by the Zoning Officer, Zoning Adjustments Board (ZAB), or City Council referral.	City of Berkeley BMC Section 23.404.080	On-Going	Land Use Planning
7.	**Permit Remains Effective for Vacant Property.** Once a Permit for a use is exercised and the use is established, the permit authorizing the use remains effective even if the property becomes vacant. The same use as allowed by the original permit may be re-established without obtaining a new permit, except as set forth in Standard Condition #5 above.	City of Berkeley BMC Section 23.404.060.D	On-Going	Land Use Planning
8.	**Exercise and Expiration of Permits** A permit authorizing a land use is exercised when both a valid City business license is issued (if required) and the land use is established on the property. A. A permit authorizing a land use is exercised when both a valid City business license is issued (if required) and the land use is established on the property. B. A permit authorizing construction is exercised when both a valid City building permit (if required) is issued and construction has lawfully begun. C. The Zoning Officer may declare a permit lapsed if it is not exercised within one year of its issuance, except if the applicant has applied for a building permit or has made a substantial good faith effort to obtain a building permit and begin construction. The Zoning Officer may declare a permit lapsed only after 14 days written notice to the applicant. A determination that a permit has lapsed may be appealed to the ZAB in accordance with Chapter 23.410 (Appeals and Certification). D. A permit declared lapsed shall be void and of no further force and effect. To establish the use or structure authorized by the lapsed permit, an applicant must apply for and receive City approval of a new permit.	City of Berkeley BMC Section 23.404.060 (C) "Time Limits"	On-Going	Land Use Planning

9.	**Hold Harmless.** The permittee agrees as a condition of approval of this application to indemnify, protect, defend with counsel selected by the City, and hold harmless, the City, and any agency or instrumentality thereof, and its elected and appointed officials, officers, employees and agents, from and against any and all liabilities, claims, actions, causes of action, proceedings, suits, damages, judgments, liens, levies, costs and expenses of whatever nature, including reasonable attorney's fees and disbursements (collectively, "Claims") arising out of or in any way relating to the approval of this application, any actions taken by the City related to this entitlement, or any environmental review conducted under the California Environmental Quality Act, Public Resources Code Section 210000 et seq., for this entitlement and related actions. The indemnification shall include any Claims that may be asserted by any person or entity, including the permittee, arising out of or in connection with the approval of this application, whether or not there is concurrent, passive or active negligence on the part of the City, and any agency or instrumentality thereof, and its elected and appointed officials, officers, employees and agents. The permittee's duty to defend the City shall not apply in those instances when the permittee has asserted the Claims, although the permittee shall still have a duty to indemnify, protect and hold harmless the City.	City of Berkeley	On-Going	Land Use Planning

II. Conditions Imposed by the Zoning Adjustments Board		Regulation Source	Timing/ Implementation	Enforcement/Monitoring
1.	**ACEHD Compliance.** Prior to issuance of any building permit, the applicant shall provide written confirmation from the Alameda County Environmental Health Department (ACEHD) that the Revised Investigation Report and Proposed Corrective Action Plan has been approved, soil vapor sampling has been reviewed, and building permit plans have been reviewed in accordance with ACEHD requirements.	Alameda County Environmental Health Department	Prior to Building Permit	Land Use Planning

III. At Building Permit Submittal		Regulation Source	Timing/Implementation	Enforcement/Monitoring
1.	**Conditions of Approval on Building Permit Plan Submittal** The Conditions of Approval shall be printed on the *second* sheet of each plan set submitted for a building permit pursuant to this Use Permit, under the title "Use Permit Conditions."	City of Berkeley	At the Time of Building Permit Submittal	Building & Safety/Land Use Planning

2.	**Project Liaison.** The applicant shall include in all building permit plans and post onsite the name and telephone number of an individual empowered to manage construction-related complaints generated from the project. The individual's name, telephone number, and responsibility for the project shall be posted at the project site for the duration of the project in a location easily visible to the public. The individual shall record all complaints received and actions taken in response, and submit written reports of such complaints and actions to the project planner on a weekly basis. **Please designate the name of this individual below:** ☐ **Project Liaison** _____ Name Phone #	City of Berkeley	At the Time of Building Permit Submittal	Building & Safety/Land Use Planning
3.	**Construction and Demolition Diversion.** The applicant shall submit a Construction Waste Management Plan that meets the requirements of BMC Chapter 19.37 including 100% diversion of asphalt, concrete, excavated soil and land-clearing debris and a minimum of 65% diversion of other nonhazardous construction and demolition waste.	City of Berkeley BMC Chapter 19.37	At Building Permit Submittal	Building & Safety Division
4.	**Public Works ADA.** Plans submitted for building permit shall include replacement of sidewalk, curb, gutter, and other streetscape improvements, as necessary to comply with current City of Berkeley standards for accessibility.	City of Berkeley	At Building Permit Submittal	Public Works
5.	**Drainage Patterns.** The applicant shall establish and maintain drainage patterns that do not adversely affect adjacent properties and rights-of-way. The applicant shall submit drainage plans for approval by the Building & Safety Division and Public Works Department, if required.	City of Berkeley	At Building Permit Submittal	Public Works
6.	**Live/work Units. Prior to the issuance of building permits, the live/work units shall comply with the following standards:** A. Adequate and clearly defined working space constituting no less than 50 percent of the gross floor area of the live/work unit is required.	City of Berkeley	At the Time of Building Permit Submittal	Land Use Planning

	B. The working space must be reserved for and regularly used by one or more live/work unit residents and be consistent with City administrative guidelines for live/work design. C. **Business License.** At least one resident in each live/work unit shall maintain at all times a valid City Business License and Zoning Certificate or Use Permit for a business on the premises. D. **Employment, Client, and Customer Visits.** (a) Persons who do not live in the live/work unit may be employed in a live/work unit if an additional Use Permit is obtained and the required on-site parking space is provided, and client and customer visits to live/work units are permitted if an additional Use Permit is obtained and the required on-site parking is provided. E. **Unit Rental and Sale.** No portion of a live/work unit may be separately rented or sold as a commercial space for a person or persons not living on the premises, or as a residential space for a person or persons not working on the premises. F. **Deed Restriction**. The applicant shall record with the County Recorder a statement acknowledging that the live/work unit is established in a district where manufacturers and other industries operate lawfully and that the applicant will not seek to impede their lawful operation. In addition, the applicant will require any tenants to sign such a statement, and require all persons purchasing live/work units to sign and record such a statement.			

IV. During Construction A. Building & Safety Division		Regulation Source	Timing/ Implementation	Enforcement/Monitoring
1.	**Construction Hours.** Construction activity shall be limited to between the hours of 7:00 AM and 6:00 PM on Monday through Friday, and between 9:00 AM and 4:00 PM on Saturday. No construction-related activity shall occur on Sunday or any Federal Holiday.	City of Berkeley	During Construction	Building & Safety
2.	**Construction Hours- Exceptions**. It is recognized that certain construction activities, such as the placement of concrete, must be performed in a continuous manner and may require an extension of these work hours. Prior to initiating any activity that might require a longer period, the developer must notify the Zoning Officer and request an exception for a finite period of time. If the Zoning Officer approves the request, then two weeks prior to the expanded schedule, the developer shall notify	City of Berkeley	During Construction	Building & Safety

	businesses and residents within 500 feet of the project site describing the expanded construction hours. A copy of such notice and methodology for distributing the notice shall be provided in advance to the City for review and approval. The project shall not be allowed more than 15 extended working days.			
3.	**Construction / No Parking Permits**. Contact the Permit Service Center (PSC) at 1947 Center Street, Third Floor or (510) 981-7500 for details on obtaining Construction/No Parking Permits (and associated signs and accompanying dashboard permits). Please note that the Zoning Officer and/or Traffic Engineer may limit off-site parking of construction-related vehicles if necessary to protect the health, safety or convenience of the surrounding neighborhood. A current copy of this Plan shall be available at all times at the construction site for review by City Staff.	City of Berkeley	During Construction	Building & Safety

IV. During Construction B. During Construction: Public Works		Regulation Source	Timing/ Implementation	Enforcement/Monitoring
1.	**Site Debris.** All piles of debris, soil, sand, or other loose materials shall be covered at night and during rainy weather with plastic at least one-eighth millimeter thick and secured to the ground.	City of Berkeley	During Construction	Public Works
2.	**Excavation.** The applicant shall ensure that all excavation takes into account surface and subsurface waters and underground streams so as not to adversely affect adjacent properties and rights-of-way.	City of Berkeley	During Construction	Public Works
3.	**Site Watering & Street Sweeping.** All active construction areas shall be watered at least twice daily, and all piles of debris, soil, sand or other loose materials shall be watered or covered. Public streets shall be swept (preferably with water sweepers) of all visible soil material carried from the site.	City of Berkeley	During Construction	Public Works
4.	**Street & Sidewalk Damages.** Subject to approval of the Public Works Department, the applicant shall repair any damage to public streets and/or sidewalks by construction vehicles traveling to or from the project site.	City of Berkeley	During Construction	Public Works

5.	**Underground Utilities.** If underground utilities leading to adjacent properties are uncovered and/or broken, the contractor involved shall immediately notify the Public Works Department and the Building & Safety Division, and carry out any necessary corrective action to their satisfaction	City of Berkeley	During Construction	Public Works
6.	**Hauling of Debris.** Trucks hauling debris, soil, sand, or other loose materials shall be covered or required to maintain at least two feet of board.	City of Berkeley	During Construction	Public Works
7.	**On-Site Drainage.** The applicant shall establish and maintain drainage patterns that do not adversely affect adjacent properties and rights-of-way.	City of Berkeley	During Construction	Public Works
8.	**Construction During the Rainy Season.** Any construction during the rainy season (October 15-April 15) wet season shall require submittal of a soils report with appropriate measures to minimize erosion and landslides, and the developer shall be responsible for following these and any other measures required by the Building and Safety Division and the Public Works Department.	City of Berkeley	During Construction	Public Works

V. Prior to Certificate of Occupancy		Regulation Source	Timing/ Implementation	Enforcement/ Monitoring
1.	**Installation of VIMMECs.** Per ACEHD requirements, install VIMMECS in the subject project building. Provide confirmation from ACEHD that VIMMECs have been installed and inspected consistent with ACEHD requirements.	Alameda County Environmental Health Department	Prior to Final Inspection or Issuance of Occupancy	Land Use Planning
2.	**Landscaping Installation.** All landscape, site and architectural improvements shall be completed per the attached approved drawings dated October 23, 2024.	City of Berkeley	Prior to Final Inspection or Issuance of Occupancy	Land Use Planning

Environmental Health Department
Alameda County Health

RONALD BROWDER, Director

LOCAL OVERSIGHT PROGRAM (LOP)
For Hazardous Materials Releases

DILAN ROE, Chief, Land & Water Protection Division
Phone: 510.567.6767 | Email: dilan.roe@acgov.org

PARESH KHATRI, LOP Manager
Phone: 510.777.2478 | Email: paresh.khatri@acgov.org

November 22, 2024

Mark Tukman *(Sent via electronic mail to: mark@tukmangeospatial.net)*
Tukman Mark & Kiyo Trust
924 Carleton Street
Berkeley, California 94701
Assessor's Parcel Number: 54-1747-27

John Burke *(Sent via electronic mail to: jon@argyle-design.com)*
Burke John C
926 Carleton Street
Berkeley, California 94701
Assessor's Parcel Number: 54-1747-26

Devi Dutta-Choudhury *(Sent via electronic mail to: hello@devidutta.com)*
928 Carleton LLC
928 Carleton Street
Berkeley, California 94701
Assessor's Parcel Number: 54-1747-25

Ali Haidari *(Sent via electronic mail to: ahaidari@adassociatesad.com)*
Tabrizi Ali H & Sattari Yekameh Trust
930 Carleton Street
Berkeley, California 94701
Assessor's Parcel Number: 54-1747-24

SUBJECT: Conditional Approval of the Sub-Slab Vapor Probe Installation and Sampling as Presented in the *Revised Investigation Report and Proposed Corrective Action*

Cleanup Program Site Case No. RO000361
GeoTracker Global ID T10000021302
Carleton Street Conversion
928 Carleton Street, Berkeley, CA 94710

Dear Responsible Parties:

Alameda County Environmental Health Department (ACEHD) Local Oversight Program (LOP) is the lead regulatory oversight agency for the Cleanup Program Site (CPS) Case No. (the "Case") RO0003607, GeoTracker Global ID T10000021302, Carleton Street Conversion, located at 928 Carleton Street in Berkeley, CA 94710 (the "Site") under a Voluntary Remedial Action Agreement (VRAA) executed on May 29, 2024, with Tukman Mark & Kiyo Trust, Burke John C, 928 Carleton LLC, and Tabrizi Ali H & Sattari

Yekameh Trust, to provide regulatory oversight of environmental investigations and cleanup at the Site to convert four existing commercial condos into live/work units.

Carlton Street Studios Development – Current Configuration

The Site is a portion of the Carleton Street Studios development constructed in 2000, comprising of two buildings, a common parking and courtyard areas. The Northern Building consists of an approximately 3,000 square foot, two-to-three story, slab-on-grade building divided into four individual units. The southern building is similar in size, layout, and construction to the northern building and is comprised of four individual live/work units at 2700–2706 Eighth Street. The common area is improved with asphalt-paved parking areas and associated landscaping. A home ownership association is comprised of the owners of the Northern and Southern Buildings. Information regarding the units in the Northern and Southern Buildings including the associated unit identification and/or address and assessor parcel number (APN) is listed below.

Northern Building

- Unit 924 - 924 Carleton Street, Berkeley; APN: 54-1747-27
- Unit 926 - 926 Carleton Street, Berkeley; APN: 54-1747-26
- Unit 928 - 928 Carleton Street, Berkeley; APN: 54-1747-25
- Unit 930 – 930 Carleton Street, Berkeley; APN: 54-1747-24

Southern Building

- 2700 8th Street, Berkeley; APN: 54-1747-28
- 2702 8th Street, Berkeley; APN: 54-1747-29
- 2704 8th Street, Berkeley; APN: 54-1747-30
- 2706 8th Street, Berkeley; APN: 54-1747-31

Common Area

- APN: 54-1747-32

A summary of the Site background including historical site configuration and residual petroleum and chlorinated chemicals of concern (COC) in soil, soil vapor, and groundwater from historical land uses at and in the vicinity of the Site is described in ***Attachment 1***.

DOCUMENT REVIEWED

ACEHD has reviewed the Case files including the following document prepared by Pangea Environmental Services (Pangea), on behalf of the property owners of the four condos in the Northern Building:

- *Revised Investigation Report and Proposed Corrective Action* (the "*Revised Investigation & Proposed Corrective Action Report*"), dated October 4, 2024.

The *Revised Investigation & Proposed Corrective Action Report* was submitted subsequent to ACEHD issuance of the directive letter *Conditional Clearance for Entitlement and Request for Submittal of a Revised Investigation Report and Proposed Corrective Action Plan*, dated August 14, 2024 which recommended that the City of Berkeley Planning and Development Department approve the Northern Building planning application with conditions of approval including but not limited to submittal of a *Revised Investigation & Proposed Corrective Action Report*. The *Revised Investigation & Proposed Corrective Action Report* amends

the previous *Investigation Report and Proposed Corrective Action*, dated July 12, 2024 prepared by Pangea, on behalf of the property owners of the four condos in the Northern Building by including a scope of work for additional soil vapor characterization to evaluate potential vapor intrusion under a live/work land use scenario, a vapor intrusion conceptual site model (VI CSM), and proposed vapor mitigation and migration engineering controls (VIMMECs).

A summary of the additional information requested by ACEHD presented in the *Revised Investigation & Proposed Corrective Action Report* is included in **Attachment 2**.

ACEHD FINDINGS

1. Based on ACEHD's review of the *Revised Investigation & Proposed Corrective Action Report* and the conclusions and recommendations presented by Pangea, ACEHD concurs with the scope of work for the installation of additional sub-slab vapor probes in Units 924 (SS-5) and Unit 926 (SS-6 and SS-7) to collect a spatially robust data set within those units and sample collection from the existing and new probe network for all sub-slab vapor probes the Northern Building. ACEHD notes, however, additional installation of sub-slab probes and sampling may be required in Unit 928 and Unit 930, if warranted, based on the results of sub-slab vapor concentrations in SS-6, and SS-7 (Unit 926).

2. The *Revised Investigation & Proposed Corrective Action Report* contains errors in *Section 5.1* and *5.2* including *Table A* and *Table B* that present the calculated VI risk and risk classification by Unit including tables that do not match the text and the use of a 0.1x factor of safety for Unit 924 instead of the 10x factor of safety as required by ACEHD's *Decision Matrix for Development of Vapor Intrusion Conceptual Site Model and Dtermination of Risk Classification*, dated May 14, 2021. ACEHD notes that use of a 10x factor of safety applied to the concentration of 1,4-dixoane results in a risk classification of moderate. ACEHD is unable to evaluate VI risk classification as the *Revised Investigation & Proposed Corrective Action Report* does not include tables presenting the cumulative cancer risk and non-cancer risk hazard index calculations and corresponding figures presenting potential VI risk contours as required by ACEHD's *Decision Matrix for Development of Vapor Intrusion Conceptual Site Model and Dtermination of Risk Classification*, dated May 14, 2021. The VI risk classifications and VIMMEC element selection for each unit is dependent on completion of the additional sub-slab vapor collection as discussed in *Item 1* above.

3. The *Revised Investigation & Proposed Corrective Action Report* identifies the following VIMMECs elements:

   Units 924 and 926 (Low to Moderate VI Risk):

   - ✓ Barrier System: Concrete slab with epoxy coating as contingency dependent of results of sub-slab vapor sampling.
   - ✓ Ventilation System: Above grade ventilation in the garage of Unit 924 only
   - ✓ Wet/dry conduit utility seals

   Units 928 and 930 (Acceptable VI Risk):

   - ✓ Barrier System: Concrete slab

ACEHD concurs that the list of VIMMEC elements may be sufficient for the units, however, finalization of the VIMMEC element selection is dependent on the results of additional sub-slab vapor sampling and updated VI risk classification with supporting tables and figures as discussed above and may require installation of trench dams in subsurface utilities entering the building.

4. Due to lack of documentation regarding investigation and cleanup reported at of the former Carleton Business Center, additional investigation is required as previous request in our August 14, 2024, directive letter to evaluate the subsurface conditions in the common area and potential vapor intrusion risk to occupants of the Southern Building live/work condos and will require execution of a VRAA with the property owners of the Southern Building.

LIST OF DELIVERABLES AND COMPLIANCE DATES

ACEHD requests that you submit the deliverables provided in ***Attachment 3 – List of Deliverables & Compliance Dates*** and ***Attachment 4 – Deliverable Requirements.*** The requisite deliverables must be:

(a) Submitted to ACEHD by the compliance dates listed in ***Attachment 3*** and approved by ACEHD prior to the start of each of the associated phases of corrective action implementation and site redevelopment activities.

(b) Prepared in accordance with the requirements provided in ***Attachment 4.***

(c) Uploaded to the Case file on the State Water Resources Control Board's GeoTracker database in accordance with requirements listed in *Responsible Party(ies) Legal Requirement & Obligations Instructions* included as ***Attachment 5***.

CLOSING

Thank you for your cooperation. If you have any questions, please call me at (510) 639-1276 or send me an email message at andrew.york@acgov.org

Sincerely,

Drew York Digitally signed by Drew York Date: 2024.11.22 17:10:31 -08'00'

Drew J. York
Senior Environmental Scientist

Dilan Roe, PE, C73703
Chief - Land & Water Protection Division

Encl.: Attachment 1 – Site Background
Attachment 2 – Summary of the Revised Investigation & Proposed Corrective Action Report
Attachment 3 – List of Deliverables & Compliance Dates
Attachment 4 – Deliverable Requirements
Attachment 5 – Responsible Party (ies) Legal Requirement/Obligations Instructions

cc: Bob Clark-Riddell, Pangea *(Sent via E-mail to: briddell@pangeaenv.com)*
Damon Larson, Pangea *(Sent via E-mail to: dlarson@pangeaenv.com)*
Ronald Browder, ACDEH Director (*Sent via email to: ronald.browder@acgov.org*)
Dilan Roe, ACEHD, Chief Land & Water Protection Division *(Sent via E-mail to: dilan.roe@acgov.org)*
Paresh Khatri, ACEHD *(Sent via E-mail to: paresh.khatri@acgov.org)*
Drew York, ACEHD *(Sent via E-mail to: andrew.york@acgov.org)*
Electronic File, GeoTracker

ATTACHMENT 1

Environmental Health Department
Alameda County Health

Case No.:	Cleanup Program Site Case No. RO0003607
Global ID:	T10000021302
Case Name:	Carleton Street Conversion
Case Address:	928 Carleton Street, Berkeley, CA 94710
Directive Letter Issue Date:	November 22, 2024

ATTACHMENT 1 – SITE BACKGROUND

Carlton Street Studios Development - Historical Configurations

The Site occupies the northeastern portion of the former Carleton Business Center parcel which was located at 2703 Seventh Street on former APN 54-1747-1-1 bordered by Carleton, Eighth, Pardee, and Seventh Streets. A Leaking Underground Storage Tank (LUST) case (T0600100261) was opened for the 2703 Seventh Street parcel and overseen by the City of Berkeley and the San Francisco Bay Regional Water Quality Control Board. A review of the former LUST case files states that a leak was reported from a structural failure of a UST at the 2703 Seventh Street site, and was stopped on September 20, 1991, however, limited documentation is available in the LUST case file regarding the UST location, removal, and investigation and cleanup. The location of the UST is not shown in available documentation, however, a geophysical survey was conducted in August 1991 using magnetic and ground penetrating radar surveys and did not indicate the presence of USTs.

Potential Offsite Source(s)

A 1990 subsurface investigation conducted at 2703 Seventh Street documented elevated levels of total petroleum hydrocarbons as gasoline (TPH-g), total petroleum hydrocarbons as diesel (TPH-d), toluene, ethylbenzene, and xylenes in soil and groundwater at the northeastern area of the property where the Carleton Street Studios are currently located and across Eighth Street to the east of the property, with concentrations decreasing in the downgradient direction. According to the investigation report, "a survey of surrounding land use revealed a series of USTs along the south side of Carleton Street approximately 100 feet east of Eighth Street" (upgradient of the Site) and identified the USTs as "a plausible source of the soil and groundwater petroleum contamination in this area". This described UST location corresponds to the location of the closed LUST case associated with the Humane Society property at 2700 Ninth Street, LUST Case No. 01-0194.

ATTACHMENT 2

Environmental Health Department
Alameda County Health

Case No.:	Cleanup Program Site Case No. RO0003607
Global ID:	T10000021302
Case Name:	Carleton Street Conversion
Case Address:	928 Carleton Street, Berkeley, CA 94710
Directive Letter Issue Date:	November 22, 2024

ATTACHMENT 2 – DOCUMENT SUMMARY

ACEHD has reviewed the Case files including the following document prepared by Pangea Environmental Services (Pangea), on behalf of the property owners of the four condos in the Northern Building:

- *Revised Investigation Report and Proposed Corrective Action* (the "*Revised Investigation & Proposed Corrective Action Report*"), dated October 4, 2024.

Sections 3.0 and 4.0 of the *Revised Investigation & Proposed Corrective Action Report* documents the installation and sampling results from four sub-slab vapor probes (SS-1 through SS-4) in the Northern Building. The location of each sub-slab vapor probe relative to each of the four units of the Northern Building is presented on *Figure 2* of the *Revised Investigation & Proposed Corrective Action Report*. Results from sub-slab soil vapor sampling indicated petroleum hydrocarbon chemicals of concern (COCs) including diesel range total petroleum hydrocarbons (TPH-d), benzene, toluene, ethylbenzene, and total xylenes were detected in sub-slab vapor probes at concentrations below their respective 2019 San Fransico Bay Regional Water Quality Control Board's residential soil vapor intrusion environmental screening levels (ESLs). Volatile organic compound (VOC) chemicals of concern (COCs) including but not limited to chlorinated VOC trichloroethene (TCE) and methylene chloride were detected in sub-slab vapor probes at concentrations below their residential soil vapor intrusion ESLs of 16 micrograms per cubic meter ($\mu g/m^3$) and 34 $\mu g/m^3$, respectively. Chloroform was detected in sub-slab vapor probes SS-3 and SS-4 at concentrations of 4.29 $\mu g/m^3$ and 24.9 $\mu g/m^3$, respectively, exceeding the residential ESL of 4.1 $\mu g/m^3$. 1,4-dioxane was detected at 98 $\mu g/m^3$ in sample SS-4, exceeding the residential ESL of 12 $\mu g/m^3$.

Section 5.0 of the *Revised Investigation & Proposed Corrective Action Report* presents a vapor intrusion conceptual site model (VI CSM) for the Northern Building including but not limited to a calculated VI risk classification and proposed vapor intrusion mitigation and migration engineering control (VIMMEC) element selection. Due to limited temporally and spatially robust soil vapor data set for the Northern Building, a 10x safety factor was used in the calculated VI risk classification in accordance with ACEHD's *Decision Matrix for Development of Vapor Intrusion Conceptual Site Model and Dtermination of Risk Classification*, dated May 14, 2021. Using the 10x safety factor, risk classifications for three of the four units (Unit 926, 928, and 930) ranged from low to moderate. Unit 924 contains a ground floor garage with proposed upper levels for live/work, therefore, 0.1x safety factor was calculated in this unit to account for aboveground ventilation.

Section 6.0 of the *Revised Investigation & Proposed Corrective Action Report* presents Pangea's conclusions and recommendations based on the sub-slab soil vapor sampling conducted in November 2023, the current VI CSM evaluation, and the calculated VI risk classification and element selection including the following:

- A review of historical records suggest that historical petroleum hydrocarbon impacts are present in deeper soil and groundwater which is likely due to a historical release from a closed Leaking Underground Storage Tank (LUST) Case No. 01-0194, Berkeley Humane Society, located upgradient of the subject site.

- Residual petroleum hydrocarbon impacts are primarily located within the gravelly sand water-bearing unit beneath the Site, at approximately 13 feet to 19 feet below ground surface (bgs). However, this likely residual impact is overlain by fine-grained material (low-plasticity dense and tiff silt and clay soil) that is likely containing and mitigating any significant upward vertical migration or intrusion of VOCs beneath the Site. Therefore, the historical petroleum hydrocarbon impact does not represent a significant vapor intrusion concern to the current commercial site use or the planned live/work use.

- Limited VOCs were detected during sub-slab vapor sampling. For the three units with residential conversion planned on the ground floor, no VOCs were detected above the Tier 1 ESLs, with the exception of chloroform at one location (SS-3, Unit 926), detected slightly above its ESL of 4.1 micrograms per cubic meter (ug/m^3).

- Primary COCs in sub-slab vapor include trichloroethene (TCE), detected below the Tier 1 ESL at SS-3, chloroform, and 1,4-dioxane, detected above the Tier 1 ESL in SS-4, located in the ground floor parking area at 924 Carleton.

- An evaluation of the VI CSM indicates that historic residual petroleum hydrocarbons are adequately contained in deeper soil, and that select chlorinated VOCs (TCE, chloroform, and 1,4-dioxane) are present in shallow soil vapor at relatively low concentrations at probes SS-3 (Unit 926) and SS-4 (garage/Unit 924).

    - Additional soil vapor assessment will further evaluate the presence of VOCs and extent at the Site. The proposed assessment will evaluate seasonal concentration trends, provide lateral VOC characterization, and enhance Pangea's conceptual site model.

Section 7.0 of the *Revised Investigation & Proposed Corrective Action Report* presents proposed corrective actions to further characterize and mitigate potential VI risks to occupants of the Northern Building during Site redevelopment/improvements including the following:

1. Collection of additional sub-slab soil vapor samples from existing sub-slab probes SS-1 through SS-4 in all four units in accordance with standard operating procedures presented in the previously ACEHD-approved *Subslab Gas Assessment Workplan*, dated October 17, 2023.

2. Installation and sampling for three additional sub-slab probes (ss-5 through SS-7) within Unit 924 and Unit 926 of the Northern Building as presented on Figure 3 of the *Revised Investigation & Proposed Corrective Action Report.*

3. Collection of three indoor air samples within the Northern Building including:

    a. Two samples within Unit 924 including one in the ground floor garage, between existing sub-slab probe SS-4 and proposed probe SS-5, and one sample on the second floor of the unit (an occupied area).

    b. One sample within Unit 926 in the workshop area on the ground floor near existing sub-slab probe SS-3.

4. Collection of three *contingent* indoor air samples including the following:
    a. One sample within Unit 926 at the bottom of the stairwell on the ground floor in the 926 Carleton unit, contingent upon results at proposed sub-slab vapor probe SS-6.

    b. Two samples within Unit 928 - One sample in the lounge area of the architectural office on the second floor, contingent upon results at sub-slab vapor probe SS-2 and one sample in the open work area of the architectural office, contingent upon results at existing sub-slab vapor probe SS-2.

5. Collection of two ambient outdoor air samples in the parking area (located west of the Northern Building) and in the courtyard (located south of the Northern Building).

6. Installation of VIMMECs in Unit 924 and 926 including slab and epoxy vapor barrier and contingency and wet/dry penetration seals. No VIMMECs are proposed for Unit 928 or Unit 930.

7. Submittal of *VIMMEC Plans and Specs*, and administrative control documents including *ERMP* and *OMM&R Plan.*

ATTACHMENT 3

Environmental Health Department
Alameda County Health

Case No.:	Cleanup Program Site Case No. RO0003607
Global ID:	T10000021302
Case Name:	Carleton Street Conversion
Case Address:	928 Carleton Street, Berkeley, CA 94710
Directive Letter Issue Date:	November 22, 2024

ATTACHMENT 3 - LIST OF DELIVERABLES & COMPLIANCE DATES

PURPOSE

As required in ACEHD's directive letter dated November 22, 2024, ACEHD requests that you prepare the following deliverables in accordance with the requirements provided in ***Attachment 4 – Deliverable Requirements*** and submit the deliverables to the State Water Resources Control Board's GeoTracker website in compliance with the requirements identified in ACEHD's *Responsible Party(ies) Legal Requirement/Obligations Instructions* included as ***Attachment 5***. ACEHD also requests email notification verifying upload of the requested deliverables to the Case file on GeoTracker be provided to the primary caseworker, Drew York (*andrew.york@acgov.org*).

LIST OF DELIVERABLES AND COMPLIANCE DATES

Subsequent to ACEHD's issuance of this November 22nd directive letter for submittal and ACEHD-approval of the following deliverables:

1. **ADDITIONAL SUB-SLAB VAPOR INVESTIGATION & SAMPLING REPORT**

   a. **Deliverable:** Additional Sub-Slab Vapor Investigation and Sampling Report
   Submittal Compliance Date: Friday, February 28, 2025
   File Name: RO3607_SWI_R_YYYY-MM-DD

2. **GEOTRACKER DATABASE COMPLIANCE CERTIFICATION LETTER**

   a. **Deliverable:** GeoTracker Database Compliance Certification Letter
   Submittal Compliance Date: Friday, February 28, 2025, and ongoing as field activities are conducted
   File Name: RO3607_GEOTRK_AUDIT_YYYY-MM-DD

3. **VAPOR INTURSION MITIGATION & MIGRATION ENGINEERING CONTROLS (VIMMECS)**

   a. **Deliverable:** *Updated* Vapor Intrusion Conceptual Site Model (VI CSM), VI Risk Classification, and VIMMEC Design Element Selection
   Submittal Compliance Date: Friday, February 28, 2025
   File Name: RO3607_UPDATE_VIMMEC_CSM_YYYY-MM-DD

4. **BASELINE PROJECT SCHEDULE**

   a. **Deliverable:** Baseline Project Schedule
   Submittal Compliance Date: Friday, January 31, 2025
   File Name: RO3607_PROJ_SCHD_ YYYY-MM-DD

Prior to the start of all site demolition and earthwork activities including grading and remedial excavation, submittal and ACEHD-approval of the following deliverables:

5. **SUBSLAB SOIL VAPOR PROBE DESTRUCTION**

   a. **Deliverable:** Sub-slab Vapor Probe Decommissioning Report
   Submittal Compliance Date: Thirty (30) days after decommissioning of probes
   File Name: RO3607_WELL_SVP_DCM_R_XXXX-XX-XX

6. **PERMITS, PLANS, AND APPROVALS FROM OTHER AGENCIES *(ACEHD APPROVAL NOT REQUIRED)***

   a. **Local Planning Department Entitlement Approvals**

      i. **Deliverable:** California Environmental Quality Act (CEQA) Compliance Documents
      Submittal Compliance Date: Thirty (30) days after City Adoption
      File Name: RO3607_DEV_CEQA_YYYY-MM-DD

      ii. **Deliverable:** Redevelopment Project Approval
      Submittal Compliance Date: Thirty (30) days after Project Approval
      File Name: RO3607_DEV_ENTITLE_YYYY-MM-DD

   b. **Local Building Department Construction & Demolition Permits**

      i. **Deliverable:** Building Permit Plan Set
      Submittal Compliance Date: Sixty (60) days prior to the start of foundation and hardscape demolition
      File Name: RO3607_BLD_PERMIT_YYYY-MM-DD

      ii. **Deliverable:** Demolition & Grading Permits
      Submittal Compliance Date: Thirty (30) days prior to the start of foundation and hardscape demolition
      File Name: RO3607_DEMO_GRADING_PERMIT_YYYY-MM-DD

Prior to the start of improvement construction and utility installation, submittal and ACEHD-approval of the following deliverables:

7. **VAPOR INTURSION MITIGATION & MIGRATION ENGINEERING CONTROLS (VIMMECS)**

   (ACEHD highly recommends that the VIMMEC design engineer contact ACEHD for examples of ACEHD-approved VIMMEC documents listed below from other projects for reference during preparation of the VIMMEC documents for this project).

   a. **Deliverable:** VIMMEC Plans & Specifications
   Submittal Compliance Date: Ninety (90) days prior to the start of foundation construction
   File Name: RO3607_ VIMMEC_PLANS_SPECS_YYYY-MM-DD

b. **Deliverable:** VIMMEC Installation Sequencing Plans
Submittal Compliance Date: Thirty (30) days prior to the start of foundation construction
File Name: RO3607_VIMMEC_SEQ_P_YYYY-MM-DD

c. **Deliverable:** VIMMEC Installation Schedule
Submittal Compliance Date: Thirty (30) days prior to the start of foundation construction
File Name: RO3607_VIMMEC_INSTALL_SCHD_YYYY-MM-DD

d. **Deliverable:** Draft VIMMEC Operations, Maintenance, Monitoring, and Reporting Plan (OMM&R Plan) with financial assurance cost estimate
Submittal Compliance Date: Ninety (90) days prior to the start of foundation construction
File Name: RO3607_DRAFT_VIMMEC_OMM&R_P_YYYY-MM-DD

e. **Deliverable:** Approved Building Permit Plans with VIMMEC Incorporated (with Transmittal Letter by VIMMEC Design Engineer)
Submittal Compliance Date: Fifteen (15) days prior to the start of foundation construction
File Name: RO3607_BLDG_PERMIT_VMEC_YYYY-MM-DD

During VIMMEC installation, submittal and ACEHD-approval of the following deliverables:

f. **Deliverable:** *Revised* VIMMEC Plans & Specifications
Submittal Compliance Date: Ongoing as plans and specifications are revised
File Name: RO3607_VIMMEC_PLANS_SPECS_YYYY-MM-DD

g. **Deliverable:** VIMMEC Construction Quality Assurance Plan Status Reports
Submittal Compliance Date: A minimum of three days prior to each ACEHD verification inspections
File Name: RO3607_VMEC_CQA_STATUS_R_XXX-XX-XX

h. **Deliverable:** *Updated* VIMMEC Installation Schedule(s)
Submittal Compliance Date: Ongoing as schedules are revised
File Name: RO3607_VIMMEC_INSTALL_SCHD_YYYY-MM-DD

Prior to occupancy clearance, submittal and ACEHD-approval of the following deliverables:

8. **VIMMEC COMPLETION REPORTS**

a. **Deliverable:** VIMMEC Record Report of Construction and Pre-Occupancy Performance Verification Monitoring
Submittal Compliance Date: Thirty (30) days prior to building occupancy
File Name: RO3607_VIMMEC_RROC_YYYY-MM-DD

a. **Deliverable:** Final VIMMEC OMM&R Plan (with As-built plans and final financial assurance cost estimate)
Submittal Compliance Date: Thirty (30) days prior to building occupancy
File Name: RO3607_FINAL_VIMMEC_OMMR_P_YYYY-MM-DD

9. **INSTITUTIONAL CONTROLS**

   a. **Deliverable:** Environmental Risk Management Plan
   Submittal Compliance Date: Thirty (30) days prior to building occupancy
   File Name: RO3607_ERMP_XXXX-XX-XX

   b. **Deliverable:** Draft Covenant and Environmental Restriction on Property
   Submittal Compliance Date: Thirty (30) days prior to building occupancy
   File Name: RO3607_Draft_DEED_RESTRICT_XXXX-XX-XX

   c. **Deliverable:** Financial Assurance Instrument
   Submittal Compliance Date: Thirty (30) days prior to building occupancy
   File Name: RO3607_FIN_ASSUR_XXXX-XX-XX

   d. **Deliverable:** Copy of Recorded Covenant and Environmental Restriction on Property
   Submittal Compliance Date: Ten (10) days prior to building occupancy
   File Name: RO3607_RECORD_DEED_RESTRICT_XXXX-XX-XX

Throughout the Post-Closure Period, submittal and ACEHD-approval of the following deliverables:

10. **COMPLIANCE REPORTS**

   a. **Deliverable:** Routine Operations, Maintenance, and Monitoring Report / Site Inspection Reports
   Submittal Compliance Date: To be determined in accordance with schedule in Environmental Risk Management Plan
   File Name: RO3607_R_OMM_R_XXXX-XX-XX

   b. **Deliverable:** Non-Routine Operations, Maintenance, and Monitoring Report / Site Inspection Reports
   Submittal Compliance Date: To be determined in accordance with schedule in Environmental Risk Management Plan
   File Name: RO3607_NR_OMM_R_XXXX-XX-XX

   c. **Deliverable:** 5-Year Environmental Review Summary Report
   Submittal Compliance Date: To be determined in accordance with schedule in Environmental Risk Management Plan
   File Name: RO3607_5YR_RVW_R_XXXX-XX-XX

   d. **Deliverable:** Work Plans for Tenant Improvements
   Submittal Compliance Date: Sixty (60) days prior to proposed tenant improvement plans Risk Management Plan
   File Name: RO3607_TEN_IMPROV_WP_XXXX-XX-XX

   e. **Deliverable:** Tenant Improvement Completion Report
   Submittal Compliance Date: Sixty (60) days after tenant improvement completion and thirty (30) days prior to tenant occupancy
   File Name: RO3607_TENT_IMPROV_COMP_R_XXXX-XX-XX

11. GEOTRACKER COMPLIANCE

a. **GeoTracker Database Compliance**
Deliverable: Electronic Deliverable Format (EDF), logs, etc.
Submittal Compliance Date: ongoing as investigation and reports are submitted

ATTACHMENT 4

Environmental Health Department
Alameda County Health

Case No.:	Cleanup Program Site Case No. RO0003607
Global ID:	T10000021302
Case Name:	Carleton Street Conversion
Case Address:	928 Carleton Street, Berkeley, CA 9410
Directive Letter Issue Date:	November 22, 2024

ATTACHMENT 4 - DELIVERABLE REQUIREMENTS

PURPOSE

The purpose of this document is to identify requisite elements for each of the deliverables requested by Alameda County Department of Environmental Health (ACEHD) as conditions of approval for implementation of proposed remedial actions and Site redevelopment.

ACEHD requests that you prepare the deliverables listed in ***Attachment 3 - List of Deliverables & Compliance Dates*** in accordance with the corresponding Technical Comments and Deliverable Requirements provided below and submit the deliverables to the State Water Resources Control Board's GeoTracker website in compliance with the requirements identified in ***Attachment 5.***

DELIVERABLES REQUIREMENTS

Subsequent to ACEHD's issuance of this November 22nd directive letter for submittal to GeoTracker of the following deliverables:

1. **DATA GAP INVESTIGATION REPORT**

    a. Submittal of a *Report* presenting the permitted installation of sub-slab vapor probes in accordance with the approved *Revised Investigation Report and Proposed Corrective Action*, dated October 4, 2024. The *Report* must include appropriate documentation (permits, boring logs, field sheets documentation, etc.). The *Report* must summarize the findings of the sampling and data collected and include a tabularized summary of the analytical data. Chemical iso-concentrations for soil vapor, sub-slab soil vapor, indoor/outdoor air, and groundwater results are required to be depicted on separate figures within the report. The *Report* must also include laboratory data certificates and copies of the chain-of-custody forms

2. **GEOTRACKER COMPLIANCE AUDIT**

    a. ACEHD requests Northern Building property owners conduct a thorough compliance audit and upload all historical environmental documents related to the subject site including but not limited the soil and groundwater analytical data, documents and reports, maps, and boring logs to GeoTracker. Upon completion of the audit please provide a letter certification with completed GeoTracker upload table as illustrated in ***Attachment 4*** of this letter and ongoing as reports and data are submitted.

3. **VAPOR INTURSION MITIGATION & MIGRATION ENGINEERING CONTROLS (VIMMECS)**

    a. ***Updated Vapor Intrusion Conceptual Site Model (VI CSM), VI Risk Classification, and VIMMEC Design Element Selection*** – A technical document prepared by a Professional Engineer in the State of California that includes a *VI CSM*, determination of VI risk classification, and VIMMEC strategy and design element selection tables prepared in accordance with ACEHD's *Decision Matrix for*

Development of Vapor Intrusion Conceptual Site Model and Determination of Vapor Risk Classification, dated May 14, 2021. This document must be submitted and approved by ACEHD prior to submittal of the *VIMMEC Plans and Specifications.* The VI CSM must be updated with additional sub-slab vapor results approved in the *Revised Investigation Report and Proposed Corrective Action*, updated tables and figures to support the VI risk classification, and to correct the errors presented in the *Revised Investigation & Proposed Corrective Action Report* as discussed in *Item 2* of the *ACEHD Finings* section of this directive letter.

4. **BASELINE PROJECT SCHEDULE**

   a. **Baseline Project Schedule** – ACEHD requires submittal of a *Baseline Project Schedule* which outlines the path forward at the Site. The purpose of the *Baseline Project Schedule* is to: (1) identify milestones and important target dates, such as the start and end of phases of construction, and the target occupancy date; and (2) facilitate the allocation of resources to allow for reasonable and timely preparation and review of documents. The *Baseline Project Schedule* must include the permitting and phases of construction, and entries for deliverable submittals in accordance with the requisite compliance dates provided in ***Attachment 2***. The *Baseline Project Schedule* must include a minimum of 30 days for ACEHD review and approval of deliverables. An example of a schedule can be provided upon request.

5. **SUB-SLAB VAPOR PROBE DESTRUCTION**

   a. **Sub-Slab Vapor Probe Decommissioning Report** – A *Report* documenting the permitted destruction of the existing sub-slab probes. The *Report* must include appropriate documentation (permits, waste disposal documentation, etc.). Final disposal documentation requires full and complete disposal forms, with a minimum of three accepting signatures. Documentation is not required for disposal of non-contaminated material such as vapor probe boxes.

6. **PERMITS, PLANS, AND APPROVALS FROM OTHER AGENCIES *(ACEHD APPROVAL NOT REQUIRED)***

   ACEHD requires copies of all permits, plans, and approvals from other agencies to be uploaded to GeoTracker prior to the start of demolition activities at the Site. ACEHD will review the documents to ensure consistency with ACEHD-approved vapor mitigation strategy. At a minimum, these submittals must include the following documents:

   a. **Local Planning Department Entitlement Approvals**– Submittal of the following documents approved by the City of Berkeley Planning Department. ACEHD notes that substantial changes may invalidate the conclusions of the protectiveness of the proposed redevelopment of the Site with respect to VI risk and the proposed vapor mitigation strategy.

      i. California Environmental Quality Act (CEQA) Compliance Documents

      ii. Documentation of the redevelopment Project approval by the City of Berkeley Planning Department

   b. **Local Building Department Construction & Demolition Permits** – Submittal of the following documents approved by the City of Berkeley Building Department. The documents must be accompanied by a transmittal letter prepared by the Environmental Consultant that states that

the documents are consistent with the Site development plans and ACEHD-approved *VIMMEC Plans & Specs.*

i. The Building Permit Plan Set

ii. Demolition and Grading Permits

Prior to the start of improvement construction and utility installation, submittal and ACEHD-approval of the following deliverables:

7. **VAPOR INTURSION MITIGATION & MIGRATION ENGINEERING CONTROLS (VIMMECS) – IF REQUIRED**

(ACEHD highly recommends that the VIMMEC design engineer contact ACEHD for examples of ACEHD-approved VIMMEC documents listed below from other projects for reference during preparation of the VIMMEC documents for this project).

a. ***VIMMEC Plans and Specifications*** *–VIMMEC Plans and Specifications* presenting the basis of design and construction details of proposed VIMMECs for the vapor intrusion risk classification presented in the vapor intrusion conceptual site model (*VI CSM*) and element selection tables. The *VIMMEC Plans and Specifications* must be prepared by a California Registered Civil Engineer with sufficient detail to evaluate the validity, constructability, and design performance of the engineering controls and include at a minimum the following:

- Permit application plan set details presenting all relevant elements associated with Site development and VIMMEC installation (i.e., foundational elements, utility alignments and penetrations through the slab, subgrade elements, surface coverings outside of building footprint, bioswales, vertical profiles of the building, roof top elements and penetrations, etc.).

- Basis of design including but not limited to design objectives, assumptions, engineering calculations, and performance and risk metrics

- Construction quality assurance and quality control (*CQA/CQC*) measures that will be implemented by the CQA team during construction and testing of the VIMMECs to ensure compliance with the ACEHD approved *VIMMEC Plans & Specs* including at a minimum:

  i. Material Quality Control and Quality Assurance – Identification of measures for ensuring that materials are free from defect prior to installation.

  ii. Material Storage – Declaration of materials storage criteria and requirements

  iii. Installer Qualifications – Declaration of the minimum qualifications for installers. At a minimum, installers for barrier systems must be certified by the manufacturer. Contractors installing probes installed at a depth greater than 4.9 feet bgs must have a C-57 drillers license.

iv. Inspections – Identification of minimum required inspections and triggers for additional inspections. This identification must include sequencing with other disciplines and must also include copies of forms that will be completed by the CQA inspector at the end of each inspection.

v. Inspector Qualifications – Declaration of the minimum qualifications for inspectors.

vi. Protective Measures and Prohibited Work Practices – Description of protective measures and prohibited work practices intended to limit potential damage to the *VIMMECs* during construction.

vii. Materials and Installation Testing – Requirements for testing installed system components (e.g., seam tensile test, coupon test, wet mil test, smoke test) and triggers for additional testing requirements. At a minimum, the type, frequency, and passing conditions for each test must be included. Contingencies for how failures will be addressed must be included.

b. ***VIMMEC Installation Sequencing Plans*** - Annotated ACDEH-approved VIMMEC Plans prepared by the general contractor, the VIMMEC installation sub-contractor, and the VIMMEC design engineer, and the VIMMEC CQA engineer (if different than Design Engineer) presenting the details of the sequencing/phasing of VIMMEC installation for each building(s).

c. ***VIMMEC Installation Schedule*** - A detail Gantt chart with line items applicable to VIMMEC element installation, inspections by the CQA team, inspections by local building authority, CQA Inspection Report submittals, ACDEH review of CQA Inspection Reports, ACDEH verification inspections, submittal of the *VIMMEC record report of construction* with performance verification monitoring results, long-term management plan (Land-use covenant, risk management plan , financial assurance, final OMM&R Plan), and occupancy date. If the development includes ground floor commercial use the schedule must include line-items for performance verification monitoring pre- and post-tenant improvements if tenant improvements are not completed at the same time as the final construction of the building(s).

d. ***Draft VIMMEC Operations Maintenance, Monitoring & Report Plans*** **(OMM&R)** – A *Draft VIMMEC OMM&R Plan* for proposed VIMMECs. The *Draft VIMMEC OMM&R Plan* must include, at a minimum, contact information for responsible parties, emergency contacts, environmental consultants, and ACEHD; a description of the Site development and VIMMEC components; contaminant sources and contaminants of potential concern; a schedule and description of inspection, sampling, and monitoring events including mid-construction, post-construction sampling, and pre-occupancy and long-term operation and maintenance; contingency plans for VIMMEC failure; copies of the field forms to be completed during routine and emergency inspections; standard operating procedures; and cumulative hazard and risk contours (pre-construction); *VIMMEC Plans & Specifications*; and comprehensive historical analytical results in tables and figures.

The OMM&R Plan must also include long-term stewardship cost estimates for the continued implementation and maintenance of the *VIMMECs*. The *OMM&R Plan* must include a detailed *Cost Estimate* for each type of monitoring event and a summary of long-term stewardship costs in *Present Value* based on a uniform series, present worth model with an assumed interest rate of 4%.

e. **Approved Building Permit Plans with *VIMMEC* Incorporated** – A copy of the local building authority approved *Building Permit Plan Set* for site redevelopment incorporating the *VIMMECs* must be submitted to ACEHD for review to verify that the *VIMMECs* have been incorporated into the plans as approved by ACEHD. Submittal of the *Building Permit Plan Set* must be accompanied by a transmittal letter prepared by the VIMMEC Design Engineer that states that the plans are consistent with the ACEHD approved *VIMMEC Plans & Specs* and identifies plan sheets where the VIMMEC design elements are incorporated.

During VIMMEC installation, submittal and ACEHD-approval of the following deliverables

f. ***Revised* VIMMEC Plans & Specifications** – *Revised* VIMMEC Plans and Specifications with proposed changes to the VIMMEC system design. Proposed changes must be submitted to ACEHD prior to implementation for review and approval as a complete plan set and identifies revision number and associated date as shown in the revision history block of the plan sheets. Revisions must be identified on the revised plan set(s) in accordance with standard engineering drawing practices. Minor deviations that do not affect the VIMMEC design intent do not require submittal of *Revised VIMMEC Plans and Specifications* can be documented in red-line drawings in the CQA Inspection Reports and final as-built drawings.

g. ***VIMMEC* Construction Quality Assurance Plan Status Reports** – Reports documenting the status of the VIMMEC installation and testing. The reports must be signed by the CQA Engineer with Responsible Charge and include at a minimum the following:

   i. A Statement that the work associated with the CQA inspection has been conducted in accordance with the approved plans, all repairs completed, and the Site is ready for ACEHD inspection.

   ii. A summary of work covered as part of the VIMMEC CQA inspection

   iii. Identification of deviations from the approved plans.

   iv. A figure utilizing the applicable VIMMEC Plan sheets that shows the location of each element of the completed work and identification of the photograph identification number documenting the work.

   v. An annotated photograph log of each installed VIMMEC element (including photographs documenting overlap and seaming of each layer of composite geomembranes) accompanied by the corresponding design detail that illustrates that the work completed in the field conforms to the approved design.

   vi. Documentation and receipts of materials and products delivered to the site as part of the VIMMEC installation.

   vii. Documentation of storage of materials in accordance with manufacturer requirements.

   viii. Copies of the CQA Inspection Forms signed by the CQA inspector and all tradespersons associated with the work.

   ix. Copies of daily field logs (handwritten logs must be legible).

It is the CQA team's responsibility to observe and document all phases of the VIMMEC installation. CQA Inspection must be submitted a minimum of 24-hours (1 working day) prior to ACEHD scheduled inspections. Upon receipt of CQA Inspection Report, ACEHD will review and provide comment requesting resubmittal or confirm the ACEHD verification inspection or waive the inspection depending on staff availability and the completeness of the CQA Inspection Report.

h. ***Updated VIMMEC Installation Schedule*(s)** – Prepared in accordance with *Item 7.C* listed above.

Prior to occupancy clearance, submittal and ACEHD-approval of the following deliverables:

8. **VIMMEC COMPLETION REPORTS**

a. **VIMMEC Record Report of Construction (RROC) and Pre-Occupancy Performance Verification Report** – A comprehensive report documenting the CQA activities and observation and findings during construction of the *VIMMECs*. The *VIMMEC RROC* must include the CQA Inspection Reports, as-built plans and specifications, certification by the CQA Engineer that the completed VIMMECs were installed in accordance with the ACEHD, approved *VIMMEC Plans & Specs*.

The *VIMMEC RROC* must document the pre-occupancy performance verification monitoring event and certification by the VIMMEC CQA/Design Engineer that the VIMMECs are functioning as designed.

b. **Final VIMMEC OMM&R Plan** – A *Final VIMMEC OMM&R Plan* that includes, at a minimum documentation of the final installed *VIMMEC* components, including As-Built drawings and specifications; and other changes pretendant to the as-built VIMMECs

9. **INSTITUTIONAL CONTROLS**

a. **Environmental Risk Management Plan (Environmental RMP)** – A *Environmental RMP* for long-term site management plan written for the property owner to facilitate compliance with the requirements of the *Deed Restriction*. The *Environmental RMP* is a communications document for non-technical audiences identifying chemicals of concern (COCs) in the subsurface, and engineering, administrative, and institutional controls that have been implemented at the Site to control unacceptable risk due to exposure from COCs. The *Environmental RMP* must include sufficient detail that non-technical staff can identify what work practices are unacceptable and can identify engineering controls if encountered. The *Environmental RMP* must also include communications and reporting requirements so that, in the event the engineering controls are damaged, the appropriate professionals and regulatory agencies can be notified to ensure that the integrity of the engineering controls is maintained. The *Environmental RMP* must also include the requirements for submittal of work plans for ACEHD review and approval prior to implementing proposed tenant improvements in ground floor commercial spaces and include ACEHD's *Review Checklist – Template for Tenant Improvement Work Plan*.

b. **Draft Covenant and Environmental Restriction on Property** – Recordation of institutional controls including a *Deed Restriction* and *Disclosure Covenants, Conditions and Restrictions* (CC&Rs) providing legal and administrative controls and methods for dissemination of information to site users and occupants, homeowners associations, property managers and property owners

to minimize risk during property development, future below-ground construction and maintenance, and long-term site use.

c. **Financial Assurance Instrument** – Documentation of an appropriate financial instrument to assure ACEHD of implementation and maintenance of the VIMMECs. The details of this financial assurance must be worked out by the project proponent and ACEHD as design, construction, and monitoring plans are finalized and approved. The financial assurance instrument must provide for sufficient funds to construct, monitor, and provide regulatory oversight costs for long-term operations and maintenance of the VIMMECs. Estimates of these costs must be based, in part, on the cost estimates for project implementation that are established in the *VIMMEC Plans & Specifications* and *OMM&R Plans*.

   Refer to Department of Toxic Substance Control's *Quick Reference Guide* for more information on financial assurance mechanisms.

d. **Copy of Recorded Covenant and Environmental Restriction on Property** – A copy of the executed and recorded Covenant and Environmental Restriction on Property with the Alameda County Assessor Office.

Throughout the Post-Closure Period, submittal and ACEHD-approval of the following deliverables:

10. **COMPLIANCE REPORTS**

a. **Routine Operations, Maintenance, and Monitoring Report / Site Inspection Reports** – A report documenting compliance with the *Environmental RMP* and the *OMM&R Plan*. At a minimum, this report must include the following elements:

   i. Narrative description of environmental activities (e.g., site inspections, sampling, maintenance) and/or activities covered by the *Environmental RMP* (e.g., earthwork, utility work, slab modifications or penetrations) that were completed during the reporting period;

   ii. Narrative description of the environmental activities or activities covered by the *Environmental RMP* that are planned for implementation during the next reporting period;

   iii. Results of the physical condition inspection for accessible elements of the engineering controls, including a photo-log with representative photographs;

   iv. Tabulated results of the monitoring of performance metrics;

   v. An evaluation of the current condition and performance of engineering controls, including a statement that the engineering controls are or are not achieving design objectives;

   vi. Identification of any tenant or ownership changes that occurred during the reporting period;

   vii. Signed tenant acknowledgement and compliance statements;

   viii. Copies of field inspection forms and/or maintenance logs; and

ix. Updates to the *RROC* as "redline" drawings, as necessary.

b. **Non-Routine Operations, Maintenance, and Monitoring Report / Site Inspection Reports** – A report documenting the implementation of non-routine site inspections and/or maintenance and monitoring activities. Submittal of this report is required when trigger conditions identified in the *Environmental RMP* are met (e.g., earthquake, un-planned/emergency utility work within burdened areas, unanticipated damage to engineering controls or slab foundation). At a minimum, this report must include the following elements:

i. Identification of the conditions that triggered the non-routine report;

ii. Description of the Scope of Work implemented;

iii. Documentation of compliance with requirements of the *Environmental RMP* and *OMM&R Plan*;

iv. An evaluation of the condition and performance of engineering controls against design objectives after completion of the scope of work;

v. Identification of any outstanding environmental issues;

vi. Copies of field inspection forms and/or maintenance logs; and

vii. Updates to the *RROC* as "redline" drawings, as necessary.

c. **5-Year Environmental Review Summary Report** – A *Report* presenting an evaluation of the performance and adequacy of the engineering and administrative controls that have been implemented at the Site in accordance with the requirements of the *OMM&R Plan* and the *Environmental RMP*. This *Report* may be combined with a *Routine Operations, Maintenance, Monitoring, and Reporting Plan* or submitted as a stand-alone document and must, at a minimum have each of the following additional elements:

i. Results of the collection of risk metrics (collection of concentration data from applicable source area, point of control, and point of exposure);

ii. An evaluation on the performance of the engineering and administrative controls;

iii. An evaluation on the adequacy of the current financial assurance mechanisms;

iv. An evaluation on if termination criteria have been met; and

v. Recommendations for modifications or termination of the administrative or engineering controls.

d. **Work Plans for Tenant Improvement** – A *Work Plan* presenting a scope of work for the implementation of tenant improvement activities identified in burdened activities in the *Environmental RMP*. The scope of work must demonstrate compliance with the Environmental *RMP*, *OMM&R Plans*, and the *Remedial Soil Excavation Plans & Specifications* as applicable. The *Work Plan* must include a copy of the City of Hayward approved Building Permit Plan set.

e. **Tenant Improvement Completion Report** – A *Report* documenting the implementation of an ACEHD approved Work Plan for Tenant Improvement and demonstrating compliance with the *Environmental RMP*, *OMM&R Plans*, and the *Remedial Soil Excavation Plans & Specifications* as applicable. The *Report* must include As-built drawings of the tenant improvements.

11. **GEOTRACKER COMPLIANCE**

a. **GeoTracker Database Compliance** - On-going compliance by uploading all environmental documents related to the subject site including but not limited soil, groundwater and soil vapor analytical data, monitoring well depth-to-water measurements, and surveyed location and elevation data for sampling locations, documents and reports, maps, and boring logs to GeoTracker.

ATTACHMENT 5

Alameda County Environmental Cleanup Oversight Programs (LOP and SCP)	**REVISION DATE:** May 19, 2020
	ISSUE DATE: July 25, 2012
	PREVIOUS REVISIONS: September 17, 2013, May 15, 2014, December 12, 2016, December 14, 2017
SECTION: ACDEH Procedures	**SUBJECT:** Responsible Party(ies) Legal Requirements / Obligations

REPORT & DELIVERABLE REQUESTS

Alameda County Department of Environmental Health (ACDEH) Cleanup Oversight Programs, Local Oversight Program (LOP) and Site Cleanup Program (SCP) require submission of all reports in electronic form to the State Water Board's (SWB) GeoTracker website in accordance with California Code of Regulations, Title 23, Chapter 30, Division3, Article 2, Section 3892 and Chapter 16, Article 11, Division 3.

Leaking Underground Fuel Tank (LUFT) Cases

Reports and deliverable requests are pursuant to California Health and Safety Code Section 25296.10. 23 CCR Sections 2652 through 2654, and 2721 through 2728 outline the responsibilities of a responsible party (RP) in conjunction with an unauthorized release from a petroleum underground storage tank (UST) system.

Site Cleanup Program (SCP) Cases

For non-petroleum UST cases, reports and deliverables requests are pursuant to California Health and Safety Code Section 101480.

ELECTRONIC SUBMITTAL OF REPORTS

A complete report submittal includes the PDF report and all associated electronic data files, including but not limited to GEO_MAP, GEO_XY, GEO_Z, GEO_BORE, GEO_WELL, and laboratory analytical data in Electronic Deliverable Format™ (EDF). Additional information on these requirements is available on the State Water Board's website (http://www.waterboards.ca.gov/water_issues/programs/ust/electronic_submittal/)

- Do not upload draft reports to GeoTracker
- Rotate each page in the PDF document in the direction that will make it easiest to read on a computer monitor.

GEOTRACKER UPLOAD CERTIFICATION

Each report submittal is to include a GeoTracker Upload Summary Table with GeoTracker valid values[1] as illustrated in the example below to facilitate ACDEH review and verify compliance with GeoTracker requirements.

GeoTracker Upload Table Example

Report Title	Sample Period	PDF Report	GEO_ MAPS	Sample ID	Matrix	GEO _Z	GEO _XY	GEO_ BORE	GEO_WEL L	EDF
2016 Subsurface Investigation Report	2016 S1	✓	✓	Effluent	SO	☐	☐	☐	☐	✓
2012 Site Assessment Work Plan	2012	✓	✓			☐	☐	☐	☐	☐
2010 GW Investigation Report	2008 Q4	✓	✓	SB-10	W	✓	☐	☐	☐	✓
				SB-10-6	SO	☐	☐	☐	☐	✓
				MW-1	WG	✓	✓	✓	✓	✓
				SW-1	W	✓	✓	✓	✓	✓

[1] GeoTracker Survey XYZ, Well Data, and Site Map Guidelines & Restrictions, CA State Water Resources Control Board, April 2005

Alameda County Environmental Cleanup Oversight Programs (LOP and SCP)	**REVISION DATE:** NA
	ISSUE DATE: December 14, 2017
	PREVIOUS REVISIONS: September 17, 2013, May 15, 2014, December 12, 2016
SECTION: ACDEH Procedures	**SUBJECT:** Responsible Party(ies) Legal Requirements / Obligations

ACKNOWLEDGEMENT STATEMENT

All work plans, technical reports, or technical documents submitted to ACDEH must be accompanied by a cover letter from the responsible party that states, at a minimum, the following: "I have read and acknowledge the content, recommendations and/or conclusions contained in the attached document or report submitted on my behalf to the State Water Board's GeoTracker website." This letter must be signed by the Responsible Party, or legally authorized representative of the Responsible Party.

PROFESSIONAL CERTIFICATION & CONCLUSIONS/RECOMMENDATIONS

The California Business and Professions Code (Sections 6731, 6735, and 7835) requires that work plans and technical or implementation reports containing geologic or engineering evaluations and/or judgments be performed under the direction of an appropriately licensed or certified professional and include the professional registration stamp, signature, and statement of professional certification. Additional information is available on the Board of Professional Engineers, Land Surveyors, and Geologists website at: http://www.bpelsg.ca.gov/laws/index.shtml.

UNDERGROUND STORAGE TANK CLEANUP FUND

For LUFT cases, RP's non-compliance with these regulations may result in ineligibility to receive grant money from the state's Underground Storage Tank Cleanup Fund (Senate Bill 2004) to reimburse the cost of cleanup. Additional information is available on the internet at: https://www.waterboards.ca.gov/water_issues/programs/ustcf/

AGENCY OVERSIGHT

Significant delays in conducting site assessment/cleanup or report submittals may result in referral of the case to the Regional Water Board or other appropriate agency, including the County District Attorney, for possible enforcement actions. California Health and Safety Code, Section 25299.76 authorizes enforcement including administrative action or monetary penalties of up to $10,000 per day for each day of violation.

Devi Dutta ARCHITECTURE
928 Carleton Street
Berkeley, California 94710
510/705-1937
www.devidutta.com

October 4, 2024

Dilan Roe
Chief – Land & Water Division
Alameda County Environmental Health
1131 Harbor Bay Parkway
Alameda, CA 94502

Re: Devi Dutta Architecture Inc.- Acknowledgment Statement 924–
930 Carleton Street
Berkeley, California 94710
ACDEH Site Cleanup Program – Non-Case RO00003607
GeoTracker Global ID T10000021302

Dear Dilan Roe:

Devi Dutta Architecture Inc. has retained Pangea Environmental Services, Inc. (Pangea) as the environmental consultant for the project referenced above. Pangea is submitting the attached report on behalf of Devi Dutta Architecture Inc.

I have read and acknowledged the content, recommendations, and/or conclusions contained in the attached document or report submitted on my behalf to the State Water Resources Control Board's GeoTracker website.

Sincerely,

Devi Dutta-Choudhury, AIA

October 4, 2024

Drew York
Senior Hazardous Materials Specialist
Local Oversight & Site Cleanup Program
Alameda County Environmental Health Department
1131 Harbor Bay Parkway
Alameda, CA 94502

Re: **Revised Investigation Report and Proposed Corrective Action Plan**
924–930 Carleton Street
Berkeley, California 94710
ACEHD Site Cleanup Program – Case #RO00003607

Dear Mr. York:

Pangea Environmental Services, Inc. has prepared this *Revised Investigation Report and Proposed Corrective Action Plan* for the subject property at 924, 926, 928, and 930 Carleton Street in Berkeley, California. This revised workplan was requested by the Alameda County Environmental Health Department (ACEHD) in a letter dated August 14, 2024. This Report was prepared on behalf of property owners Tabrizi Ali H & Sattari Yekameh Trust, 928 Carleton LLC, Jonathan Burke, and Tukman Mark & Kiyo Trust. This Report documents implementation of the *Subslab Gas Assessment Workplan* dated October 17, 2023 and presents a revised workplan proposing additional subslab gas sampling in the units in the northern building on the subject property, and presents additional information requested by the August 14, 2024 ACEHD letter.

If you have any questions or comments, please call me at (510) 435-8664 or email briddell@pangeaenv.com.

Sincerely,
Pangea Environmental Services, Inc.

Bob Clark-Riddell, P.E.
Principal Engineer

Attachment: *Revised Investigation Report and Proposed Corrective Action Plan*

REVISED INVESTIGATION REPORT AND PROPOSED CORRECTIVE ACTION PLAN

924–930 Carleton Street
Berkeley, California 94710

October 4, 2024

Prepared for:

924–930 Carleton Street
Berkeley, California 94710

Prepared by:

Pangea Environmental Services, Inc.
1250 Addison Street, Suite 213
Berkeley, California 94702

Written by:

Bob Clark-Riddell, P.E.
Principal Engineer

Revised Investigation Report and Proposed Corrective Action Plan
924–930 Carleton Street
Berkeley, California 94710
October 4, 2024

TABLE OF CONTENTS

1.0 INTRODUCTION 1

1.1 Agency Direction 1

2.0 SITE BACKGROUND 2

2.1 Site Description 2
2.2 Current Land Use 3
2.3 Proposed Future Land Use 3
2.4 Historical Land Use 4
2.5 Historical Land Use and Investigation Information for the Site and Nearby 4
2.6 Chemicals of Potential Concern 7

3.0 SITE ASSESSMENT ACTIVITIES 7

3.1 Subslab Gas Sampling Procedures 7
3.2 Subslab Gas Canister Transporation and Analysis 8

4.0 SUBSLAB GAS ANALTYICAL RESULTS 9

4.1 Petroleum Hydrocarbon Data Evaluation 9
4.2 Key Chlorinated VOC Data Evaluation 9
4.3 Other VOC Data Evaluation 10
4.4 Quality Assurance 10

5.0 VI RISK EVALUATION, RISK CLASSIFICATION AND ELEMENT SELECTION 11

5.1 Existing Site Use: Commercial and Garage/Commercial 11
5.2 Proposed Site Use: Live/Work and Garage/Live-Work 12
5.3 VIMMEC Element Selection or VI Site Conceptual Model 13

6.0 CONCLUSIONS AND RECOMMENDATIONS 14

7.0 PROPOSED CORRECTIVE ACTIONS 15

7.1 Location and Associated Information on Current Heating and HVAC Systems 15
7.2 Subslab Gas Sampling 15
7.3 Indoor and Ambient Air Sampling 15
7.4 Proposed/Contingent Mitigation Measures 16

8.0 REFERENCES 17

ATTACHMENTS

Figure 1	Site Map
Figure 2	Sublab Gas Sampling Locations and VOC Concentrations, November 2023
Figure 3	Proposed Subslab Gas and Indoor/Ambient Air Sampling Locations
(Embedded)	Table A – Calculated Risk and Risk Classification by Unit (Existing Use)
(Embedded)	Table B – Calculated Risk and Risk Classification by Unit (Proposed Use)
Table 1	Subslab and Soil Gas Analytical Data
Appendix A	Agency Correspondence
Appendix B	Sanborn Maps
Appendix C	EDR City Directory Abstract and Radius Map Report
Appendix D	Key Historial Data from Closed Carleton Business Center LUST Case
Appendix E	Standard Operating Procedures and Subslab Gas Sampling Schematic
Appendix F	Subslab Gas Sampling Field Data Sheets
Appendix G	924–930 Carleton Current and Proposed Floor Plans
Appendix H	924–930 Site Plan, Including Utility Alignments
Appendix I	Laboratory Analytical Reports
Appendix J	VIMMEC Selection Rubric

1.0 INTRODUCTION

Pangea Environmental Services, Inc. (Pangea) has prepared this *Revised Investigation Report and Proposed Corrective Action Plan* (Revised Corrective Action Plan) for the subject property at 924, 926, 928, and 930 Carleton Street in Berkeley, California. This revised workplan was requested by the Alameda County Environmental Health Department (ACEHD) in a letter dated August 14, 2024 (Appendix A). This Report was prepared on behalf of property owners Tabrizi Ali H & Sattari Yekameh Trust, 928 Carleton LLC, Jonathan Burke, and Tukman Mark & Kiyo Trust. This Report documents implementation of the *Subslab Gas Assessment Workplan* (Workplan) dated October 17, 2023. In accordance with the August 14, 2024 ACEHD letter, this Report also presents a revised workplan proposing additional subslab gas sampling in the units in the northern building on the subject property, and presents additional information requested by the letter.

1.1 Agency Direction

In its August 14, 2024 letter, ACEHD commented on Pangea's *Investigation Report and Proposed Corrective Actions* (Report) dated July 12, 2024 (Pangea, 2024). The ACEHD letter requests submittal of a *Revised Investigation Report and Proposed Corrective Action Plan* that includes the following:

- Inclusion of figure(s) illustrating both the existing and proposed conversion components within each of the units in the northern building, including but not limited to kitchens, sinks, and partition walls (figures are provided in the floor plans in Appendix G of this Report).

- Inclusion of figure(s) illustrating the existing and proposed utility alignment(s) beneath each of the units in the northern building (figures are provided in the site plan in Appendix H of this Report).

- Inclusion of figure(s) and the addition of a workplan section discussing the location and associated information on the current heating, ventilation, and air conditioning (HVAC) systems in each of the northern building units, including the garage ventilation system in unit 924 (figures are provided in the floor plans in Appendix G. See Workplan Section 7.1 of this Report for HVAC information).

- Inclusion of figure(s) and the addition of a workplan section proposing the concurrent sample collection of indoor and ambient air and subslab vapor samples in units where soil vapor concentrations for chemicals of concern exceed the RWQCB ESLs for residential vapor intrusion risk (information provided in Figure 3 and Section 7.0 of this report).

Also in its August 14, 2024 letter, ACEHD commented on Pangea's *Investigation Report and Proposed Corrective Actions* (Report) dated July 12, 2024 (Pangea, 2024). The ACEHD letter opined that "installation and long-term stewardship of VIMMECs will mitigate potential vapor intrusion risk to the future residential occupants of the northern building units". In the letter, ACEHD stated that it has no

objection to the City of Berkeley Planning & Development Department approving the planning application for the conversion of the northern building commercial units to live/work units, provided that the ACEHD comments listed in the August 14 letter are included in the City's conditions of approval. The listed conditions are as follows:

- Further soil vapor sampling to evaluate the vapor intrusion risk and the VIMMEC components within the northern building units (e.g., barrier, ventilation system, conduit seals, and trench dams).
- Installation of VIMMECs within northern building units where subslab soil vapor concentrations exceed the January 2019 San Francisco Bay Regional Water Quality Control Board (RWQCB) environmental screening levels (ESLs) for residential vapor intrusion risk during conversion of the northern building commercial units to live/work units.
- Submittal of VIMMEC plans and specifications to ACEHD for review and approval, using the City of Berkeley Building Department Permit Application Plan Set for the northern building live/work unit conversions.
- Submittal of plans for long-term stewardship of the VIMMECs to ACEHD for review and approval, including recordation of a Covenant and Environmental Restriction on Property.
- Submittal of administrative control documents to ACEHD for review and approval, including an Environmental Risk Management Plan; a VIMMEC Operations, Maintenance, Monitoring, and Reporting (OMM&R) Plan; and a financial assurance instrument.
- Submittal of OMM&R compliance reports to ACEHD for review and approval.

ACEHD also noted that further evaluation of the southern building, common area, and parking lot is warranted to evaluate vapor intrusion risk to occupants of the southern building under the current configuration as live/work units and to construction/utility workers in the common area and parking lot of the site.

2.0 SITE BACKGROUND

2.1 Site Description

The subject property is located on an approximately 0.11-acre series of parcels at 924–930 Carleton Street in a mixed-use area of Berkeley, California. The four commercial condos housed by the subject property (units 924, 926, 928, and 930) are part of a larger development consisting of two buildings, designated as the *northern building* and the *southern building*, and an associated common area and parking lot. Each building consists of a total of four units, with the northern building currently operating as commercial condos to be converted into live/work units, and the southern building currently operating as live/work

units. The property on which the northern building is cited is identified with the following assessor parcel numbers (APNs):

- 54-1747-24 (930 Carleton Street)
- 54-1747-25 (928 Carleton Street)
- 54-1747-26 (926 Carleton Street)
- 54-1747-27 (924 Carleton Street)

The units of the southern building are identified with the following APNs:

- 54-1747-28 (2700 8th Street)
- 54-1747-29 (2702 8th Street)
- 54-1747-30 (2704 8th Street)
- 54-1747-31 (2706 8th Street)

The subject property is a portion of the Carleton Street Studios development constructed in 2000, comprising two buildings and common parking and courtyard areas (Figure 1). The northern building consists of an approximately 3,000 square foot, two-story, slab-on-grade building divided into four individual units (the northern units in the "northern building"). The common area parcel (APN 54-1747-32) is improved with asphalt-paved parking areas and associated landscaping. A home ownership association encompasses the owners of the four individual units for the northern building and the owners of the four individual live/work units in the southern building at 2700–2706 Eighth Street. The southern building is similar in size, layout, and construction to the northern building.

The properties for the northern and southern buildings are bordered by commercial buildings to the north, east, and west, and by residential property to the south. Basement status is unknown in any of the adjacent buildings.

2.2 Current Land Use

The four units located on the site at 924–930 Carleton are currently in use as commercial condos containing business offices and workspaces, with ground floor parking in 930 Carleton. Occupant use primarily involves business and administrative activities. The 926 Carleton unit is also reportedly being used in part for motorcycle storage and light maintenance.

2.3 Proposed Future Land Use

The site property owners propose to redevelop all four two-story office spaces on the property into live/work units, with intended mixed commercial and residential use. Pangea understands that upon approval of the

workplan contained in this report, ACEHD intends to submit a letter to the City of Berkeley Planning and Development Department recommending approval for entitlement to proceed with the redevelopment.

2.4 Historical Land Use

To evaluate historical land use, Pangea first reviewed the Environmental Transaction Screen (ETS) conducted on July 5, 2017 by AEI Consultants (AEI). Pangea also obtained and reviewed Sanborn maps from 1911, 1950, and 1980 (Appendix B), as well as a City Directory Abstract and Radius Map Report generated on July 3, 2024 by Environmental Data Resources, Inc. (EDR) (Appendix C).

Based on Pangea's review of historical sources, the property consisted of the following:

- **1911:** Vacant land until at least 1911.
- **1939–1958:** A large warehouse-like building occupied by Hummel Furniture Manufacturing Company from at least 1939 to 1958. As shown on the 1950 Sanborn map, the Hummel Furniture Manufacturing Company used the subject site for furniture woodworking, upholstery, painting, and assembly.
- **1963–1998:** A parking lot for the Colgate Palmolive Co. from at least 1963 to 1998.
- **2002–present:** An office building and additional associated live/work building located to the south of the subject property (2700–2706 Eighth Street). The subject property building was occupied from approximately 2002 to at least 2017 by Kudsk Construction, whose operations involved administrative activities (AEI, 2017). The EDR Radius Map Report notes that Kudsk Construction had a former UST and is listed in the Department of Toxic Substances Control (DTSC) Hazardous Waste Tracking System (HWTS), which indicates that Kudsk Construction may have been the generator of some hazardous materials at the site at some time during its occupancy.

Based on our review of the historical records and experience on projects with similar historical use, Pangea concludes that other than the closed LUST case, it is unlikely that other historical activities have resulted in any significant releases of hazardous materials at the subject site. Historical activities could have resulted in minor releases that could contribute to *de minimus* conditions.

2.5 Historical Land Use and Investigation Information for the Site and Nearby

Investigation information described below is from the two closed LUST cases, and key information is provided in Appendix D.

Closed LUST Case: Carleton Business Center (2703 Seventh Street)

A Leaking Underground Storage Tank (LUST) case (T0600100261) was opened for the 2703 Seventh Street property (parent parcel; also known as "Carleton Business Center") and overseen by the City of Berkeley and the San Francisco Bay Regional Water Quality Control Board (RWQCB). The property, then identified as APN #54-1747-1-1, was bordered by Carleton, Eighth, Pardee, and Seventh Streets, and is identified as the parent parcel on which the subject property (924–930 Carleton) occupies the *northeastern* portion of the Carleton Business Center parcel. EDR records state that a leak was reported from the structural failure of a UST at the site, and leak was stopped on September 20, 1991. The location of the former UST is not shown in reviewed documents. Information in Appendix D documents that a geophysical survey at this site was conducted in August 1991 using magnetic and ground penetrating radar surveys and did not indicate the presence of USTs.

In August 1990, a subsurface Environmental Site Assessment (ESA) was conducted by Blymyer Engineers, Inc. for the Carleton Business Center property located at 2703 Seventh Street. Blymyer's *Environmental Site Assessment* report dated December 7, 1990 reported elevated levels of total petroleum hydrocarbons as gasoline (TPHg), total petroleum hydrocarbons as diesel (TPHd), toluene, ethylbenzene, and xylenes in soil and groundwater at the *northeastern* area of the property and across Eighth Street to the east of the property, with concentrations decreasing in the downgradient direction. According to the report, "a survey of surrounding land use revealed a series of underground storage tanks (USTs) along the south side of Carleton Street approximately 100 ft east of Eighth Street" (upgradient of the subject property), and identified the USTs as "a plausible source of the soil and groundwater petroleum contamination in this area" (Blymyer, 1990). This described UST location corresponds to the location of the closed LUST case associated with the Humane Society property at 2700 Ninth Street. Blymyer's investigation included the drilling and sampling of several borings on the large block parcel (e.g., locations C-1 through C-4, MW-1, and D-1 through D-5), although the exact locations were not specified in the reviewed documentation. The highest hydrocarbon impact was found in grab groundwater from boring C-3 (concentration of 1,200,000 µg/L TPHg), and from boring D-3 (concentrations of 1,000,000 µg/L TPHg, 89,000 µg/L TPHd, and 7,100 µg/L benzene). No significant impact was detected in analyzed shallow soil samples, and the highest impact was in select samples from 13 to 16.5 ft bgs.

In August 1991, a preliminary site assessment was conducted for the parent parcel by B&V Waste Science and Technology Corp. (B&V). Site assessment procedures and results are discussed in B&V's September 16, 1991 *Preliminary Site Assessment* report for the parent parcel (B&V, 1991). Key figures and tabulated data are included in Appendix D herein. The investigation included the installation and sampling of five groundwater monitoring wells (MW-1 through MW-5) to apparently further delineate the hydrocarbon impact discovered during grab sampling by Blymyer. Wells MW-1 and MW-2 were located near the current northern building for the subject property (924–930 Carleton) and wells MW-3 and MW-4 were located near the current southern building at 2700–2706 Eight Street. The highest hydrocarbon impact was found

in groundwater from well MW-3 (with concentrations of 16,000 µg/L TPHg and 1,500 µg/L xylenes), and from well MW-4 (with 430 µg/L benzene).

Remedial actions were not performed for this LUST case, and the case was closed in March 1992 under land use as a vacant lot at the time. Again, key information from this closed LUST case is provided in Appendix D. (Some prior figures do not show sampling locations or data since the 11×17 figures were scanned as 8.5×11 figures during document digitation by others.)

UST Removal and Closed LUST Case: Berkeley Humane Society (2700 Ninth Street)

In 1991, after a UST leak was reported at this site, LUST case (T0600100181) was opened for the Berkeley Humane Society (Humane Society) property at 2700 Ninth Street. This site is located approximately 300 ft to the east and hydraulically upgradient of the subject property at 924–930 Carleton. The case was closed in 1994 following completion of site investigation and remedial action (RWQCB, 1994). The USTs at this site were removed on January 23, 1991 by Century West Engineering, according to B&V's *Preliminary Site Assessment* report for the parent parcel at 2703 Seventh Street (B&V, 1991). B&V's report also references a March 12, 1991 report from Century West Engineering stating that holes were found in two of the tanks and some fuel constituents were observed in the tank excavation pit.

According to the abovementioned ETS from AEI, any USTs present at the Humane Society property could remain a potential source of contamination for the subject site due to their relative upgradient location (AEI, 2017). However, the known USTs were removed by Century West Engineering.

Other Historical Land Use Information

Additional historical land use information can be found in the EDR City Directory and the EDR Radius Map Report in Appendix C. No significant known releases, historic auto stations, historic cleaners, or other uses of special concern are identified for nearby properties in the City Directory or Radius Map Report, except for the LUST cases referenced above and the Consolidated Printers Inc site located at 2680 Eight Street apparently north of the subject site.

Summary of Historical Hydrocarbon Information

Key historical information from the closed LUST case presented in Appendix D of this report indicates that the primary residual impact was present at former groundwater monitoring wells MW-3 and MW-4, located south of the subject building, with a groundwater flow direction toward the west-southwest and away from the site building. The MW-3 well log indicates the hydrocarbon impact was primarily within the gravelly sand water-bearing unit approximately 13 to 19 ft below grade surface (bgs), and is overlain by low-plasticity dense and stiff silt and clay soil. This overlying fine-grained material is likely containing and mitigating any significant upward vertical migration or intrusion of volatile organic compounds (VOCs) beneath the subject site.

2.6 Chemicals of Potential Concern

Based on prior site assessment data related to the former LUST case at 2703 Seventh Street, the chemicals of potential concern (COPCs) include the following: petroleum hydrocarbons TPHg, TPHd, and TPHmo, and VOCs. Based on the subslab gas assessment described herein, additional COPCs include trichloroethylene (TCE), 1,4-dioxane, and chloroform.

3.0 SITE ASSESSMENT ACTIVITIES

On November 28, 2023, Pangea conducted subslab gas sampling at the subject property. The sampling involved the installation and sampling of four subslab gas probes (SS-1, SS-2, SS-3, and SS-4) within the building footprint at the approximate locations shown on Figure 1. One probe was installed in each of the four units. Consistent with the ACEHD request, the probes were located near the bathrooms and kitchens of the units to help facilitate co-location sampling with indoor air sampling, if required in the future.

Pangea collected soil vapor samples using standard agency-approved procedures, including use of batch-certified Summa canisters, helium tracer gas, and analysis of VOCs, TPH, and helium. The sampling was performed in general accordance with applicable agency guidance: *Department of Toxic Substances Control's (DTSC) July 2015 Advisory – Active Soil Gas Investigation*. Sampling field data sheets are included in Appendix F. Additional work specifics are provided below.

3.1 Subslab Gas Sampling Procedures

The subslab gas probes were installed and sampled following DTSC's July 2015 *Advisory – Active Soil Gas Investigation* guidance, and in general accordance with Pangea's standard operating procedures in Appendix E. The subslab gas probes used were Vapor Pins™ manufactured by Cox-Colvin & Associates, Inc.

The probes were allowed to equilibrate with subslab gas for at least 2 hours. Subslab gas samples were collected using laboratory-supplied manifolds and batch-certified Summa™ canisters. The Summa canisters were supplied with a vacuum of approximately 30 inches of mercury. Prior to sample collection from the probes, a shut-in test was conducted on the Summa™ canisters and flow controllers for a minimum of 5 minutes to ensure there were no leaks in the apparatus. Three casing volumes of air were purged from the probe using a syringe at a flow rate between 100 and 200 milliliters (ml) per minute. Upon completion of purging, the Summa canisters were opened for sample collection. The flow controller regulated the vapor flow to approximately 100–200 ml of air per minute. After approximately 5 minutes, when the vacuum within the Summa canisters decreased to approximately 5 inches of mercury, the Summa canister valve was closed. A subslab gas sampling schematic is provided in Appendix E.

To further evaluate potential leakage within the sampling system, a leak-check enclosure was placed over the sampling assembly, and helium gas was introduced into the leak-check enclosure/shroud. A helium

meter monitored helium concentrations in the enclosure during sample collection. One shroud sample was collected during sampling to quantify the concentration of helium in the shroud. The sample was collected by placing an open Summa canister with a flow-control manifold in the shroud during the sampling of the subslab gas well.

Pangea's technician utilized low-flow purging (DTSC, 2015) to keep the probe-side vacuum below 100 inches of water and removed approximately 3,000 ml of soil gas prior to sampling from the wells. A shut-in test was performed with each sampling train under a vacuum of 100 inches of water for a period of 5 minutes to confirm the absence of leaks. The sampling manifold and connection ports were then enclosed in a shroud that was charged with helium at a concentration of approximately 20 to 30% during the purging and sampling process. To maintain the helium concentration in the shroud, the sampling Summa canister was placed outside the shroud while the probe connection to the flow controller was within the shroud. The concentration of helium in the purged gas was measured with an OxyCheq Expedition helium meter to evaluate leakage. The soil gas samples were then collected in individually certified one-liter Summa canisters. The Summa canisters were closed once the vacuum within the canisters decreased to approximately 5 inches of mercury. Pangea's subslab sampling configuration is shown in Appendix E.

After sample collection, the Cox-Colvin subslab probes were left in place to facilitate future sampling, if needed.

3.2 Subslab Gas Canister Transporation and Analysis

Subslab gas samples SS-1, SS-2, SS-3, and SS-4 were transported to Pace Analytical of Mt. Juliet, Tennessee, a California-certified laboratory, following chain-of-custody protocol, and analyzed for:

- VOCs by EPA Method TO-15
- TPHg by EPA Method TO-15
- Helium by ASTM Method D1946

Subslab gas samples SS-1, SS-2, SS-3, and SS-4 were also transported to Enthalpy Analytical (Enthalpy) of Orange, California, a California State-certified laboratory, following chain-of-custody protocol, and analyzed for TPHd by EPA Method TO-17. Enthalpy noted on its chain-of-custody form that the tube for sample SS-4 was received broken. As such, analytical results for TPHd are available for samples SS-1, SS-2, and SS-3 only.

Note that while ACEHD requested analysis of total petroleum hydrocarbons as motor oil (TPHmo), laboratories do not provide TPHmo analysis on air samples, so TPHmo data is not included in this report.

Laboratory analytical results are described below.

4.0 SUBSLAB GAS ANALTYICAL RESULTS

Subslab gas analytical data is summarized on Figure 2 and Table 1. Table 1 compares analytical data to ESLs established in January 2019 by the RWQCB for residential site use. The laboratory analytical reports are included in Appendix I. Low concentrations of the following key compounds were detected in the samples:

- Petroleum hydrocarbons: TPHd, benzene, toluene, ethylbenzene, and xylenes.
- Chlorinated VOCs: TCE and methylene chloride.

The following VOCs were detected at levels above applicable residential soil gas ESLs in one or more of the samples:

- Chloroform.
- 1,4-dioxane.

These results are discussed in greater detail in the following subsections.

4.1 Petroleum Hydrocarbon Data Evaluation

TPHd was detected in subslab gas probes SS-1 through SS-3 at concentrations ranging from 260 to 340 micrograms per cubic meter (µg/m^3), as shown on Table 1, well below the applicable residential soil gas vapor intrusion ESL of 8,900 µg/m^3. No TPHg was detected above laboratory reporting limits in any of the samples.

Benzene was detected in subslab gas probes SS-1 through SS-4 at concentrations ranging from 0.706 to 1.87 µg/m^3, below the residential soil gas vapor intrusion ESL of 3.2 µg/m^3.

Toluene was detected in subslab gas probes SS-1 through SS-4 at concentrations ranging from 3.92 to 12.9 µg/m^3, far below the residential soil gas vapor intrusion ESL of 10,000 µg/m^3.

Ethylbenzene was detected in subslab gas probe SS-3 at a concentration of 2.97 µg/m^3, well below the residential soil gas vapor intrusion ESL of 37 µg/m^3.

Total xylenes were detected in subslab gas probes SS-1 through SS-3 at concentrations ranging from 1.92 to 17.5 µg/m^3, far below the residential soil gas vapor intrusion ESL of 3,500 µg/m^3.

4.2 Key Chlorinated VOC Data Evaluation

TCE was detected in subslab gas probe SS-3 at a concentration of 13.8 µg/m^3, below the residential soil gas vapor intrusion ESL of 16 µg/m^3. The source of the TCE is unknown. Pangea notes that probe SS-3 is

located within the 926 Carleton unit, where an industrial product design firm stores and maintains a few motorcycles.

Chloroform was detected in subslab gas probes SS-3 and SS-4 at concentrations of 4.29 µg/m^3 and 24.9 µg/m^3, respectively, both *above* the residential soil gas vapor intrusion ESL of 4.1 µg/m^3. Chloroform presence is commonly attributed to usage of municipal-supplied water/hot water, so chloroform presence may not require further action by regulatory oversight agencies. Note that probe SS-4 is located in the building garage/ground floor, a non-occupied floor in the 924 Carleton unit, rendering vapor intrusion a lesser concern for this unit. No change of use is planned for the ground floor at 924 Carleton.

Methylene chloride detected in subslab gas probes SS-1 through SS-4 at concentrations ranging from 1.92 to 17.5 µg/m^3, far below the residential soil gas vapor intrusion ESL of 3,500 µg/m^3.

The only other VOC detected at notable levels was *1,4-dioxane*, detected at 98 µg/m^3 in sample SS-4. 1,4-dioxane is commonly found as a byproduct of chemicals used in laundry detergents, so its presence may possibly be connected with laundry usage at the facility or the sanitary sewer adjacent to the west and south sides of the building. Again, probe SS-4 is located in the non-occupied building garage/ground floor, rendering vapor intrusion a lesser concern for this unit. No change of use is planned for the ground floor.

4.3 Other VOC Data Evaluation

Several other VOCs were detected at low concentrations in select samples. However, the detected concentrations were well below the established elevated ESL, or no ESL has been established for the compound. Therefore, these other detections are not a significant concern. The other detected VOCs in each sample included one or more of the following: 1,2,4-trimethylbenzene, 1,3,5-trimethylbenzene , 2,2,4-trimethylpentane, 2-butanone (MEK), 2-propanol, 4-ethyltoluene, chlorobenzene, chloromethane, cyclohexane, dichlorodifluoromethane, ethanol, heptane, n-hexane, tetrahydrofuran, and trichlorofluoromethane.

4.4 Quality Assurance

Quality assurance and quality control procedures included monitoring of the leak check compound helium during purging and sampling and collection of shroud and duplicate samples. All subslab gas samples were analyzed for helium by ASTM D1946 to check for undetected leaks during sampling, and the helium percentage in each shroud was monitored using a helium meter. In accordance with the approved Workplan, one shroud sample was collected during sampling (at probe SS-4) to quantify the concentration of helium in the shroud. Helium data is presented on Table 1.

During the sampling event, helium percentage was analyzed in each sample per ACEHD direction. The laboratory reported a helium percentage of 18.2% in the one shroud sample from SS-4. The helium percentage in each shroud was monitored using a helium meter and maintained at a percentage of

approximately 20 to 30% during sampling. No helium (<0.100%) was detected in any of the subslab/soil gas samples collected during this event. Using the detection limit of <0.100% helium concentration and the 18.2% helium concentration detected in the shroud yields a calculated leak percentage of <0.5%. According to the CalEPA/DTSC *Advisory: Active Soil Gas Investigation* dated July 2015, an ambient air leak of up to 5% is acceptable if quantitative tracer testing is performed by shrouding. This information suggests that that analytical results from this round of sampling are representative of subsurface conditions.

Table 1 also lists the vacuum gauge reading for each sampling canister at receipt by Pangea, at completion of sampling by Pangea, and at receipt by the lab. A slight vacuum decrease (1–2" Hg) was indicated by canister receipt for samples SS-2 and SS-4 and the shroud canister. A vacuum decrease of 4" Hg was observed for the SS-3 canister, which could correspond to leakage of 13% during canister transport and could lead to under-reporting of VOC concentrations or introduction of VOCs into the sample container, rendering the sample less representative.

Pangea also contacted the analytical laboratory about possible carryover of chemicals within the analytical instruments and sample canisters. The laboratory stated that there "was no carryover on the instrument and the lab confirmed positive identification. Also, no indication of carryover from a previous sample using the same canister or manifold."

5.0 VI RISK EVALUATION, RISK CLASSIFICATION AND ELEMENT SELECTION

This section presents Pangea's risk evaluation and risk classification for vapor intrusion associated with VOCs detected in subslab gas in November 2023. Our calculated cancer risks for vapor intrusion for the current and proposed site usage are summarized below on Tables A and B, respectively. This risk evaluation used the conservative default slab attenuation rate of 0.03 and ESLs from the 2019 ESL guidance established by the RWQCB. This report also proposes vapor intrusion mitigation measures consistent with ACEHD's *VIMMEC Strategy and Design Element Selection Guidance* and ACEHD's *Decision Matrix for Development of Vapor Intrusion Conceptual Site Model and Determination of Risk Classification*.

Note that there is no significant hazard for non-cancer results.

5.1 Existing Site Use: Commercial and Garage/Commercial

As shown on Table A, the calculated risk and vapor intrusion (VI) risk classification for the *existing* site use is summarized as follows:

- For the three *commercial* units, the maximum risk classification for detected VOCs was acceptable (6E-07), excluding a 10x factor. With a 10x factor, the 926 Carleton unit has a low risk (6E-6), but other two units have acceptable risk (7E-07). The maximum risk classification was also acceptable (<7E-07) when considering all VOC data, including non-detect results.

- For the one unit (924 Carleton) with a ground floor garage and upper *commercial* usage, the risk classification was acceptable (3E-07), excluding a 10x factor. The risk calculation was reduced by one order of magnitude (x0.1) to account for aboveground ventilation in the garage/ground floor (0.1x factor).

Table A – Calculated Risk and Risk Classification by Unit (Existing Use)

Probe ID (Location)	Risk (for Detected VOCs)	Risk (all VOCs, Including Non-Detect Data)	Risk Driving VOCs
Commercial (Commercial Screening)			
SS-1 (930 Carleton)	7E-08	<2E-07	Benzene
SS-2 (928 Carleton)	7E-08	<2E-07	Benzene
SS-3 (926 Carleton)	6E-07	<7E-07	Chloroform, TCE, Benzene
Garage and Upper Commercial (Commercial Screening with Ground Floor Ventilation)			
SS-4 (924 Carleton)	3E-07*	<3E-07*	1,4-Dioxane, Chloroform
* Risk calculation reduced by one order of magnitude (x0.1) to account from aboveground ventilation in garage/ground floor (0.1x factor).			
VI Risk Classification =	Acceptable (1E-06)	Low (>1E-06)	Moderate (>1E-05)

5.2 Proposed Site Use: Live/Work and Garage/Live-Work

As shown on Table B, the calculated risk and VI risk classification for the *proposed* site use is summarized as follows:

- For the three proposed *live/work* units, the risk classification for the detected VOCs excluding a 10x factor was *acceptable risk* (3E-07) for two units and *very low risk* (3E-06) for the 926 Carleton unit. With a 10x factor and using all VOC data (including non-detect values), the risk classification ranges from very low to moderate risk.

- For the one unit (924 Carleton) with a *ground floor garage* and proposed upper *live-work* usage, the risk classification was *acceptable risk* (1E-06) excluding a 10x factor. The risk calculation was reduced by one order of magnitude (x0.1) to account for aboveground ventilation in the garage/ground floor (0.1x factor).

Table B – Calculated Risk and Risk Classification by Unit (Proposed Use)

Probe ID (Location)	Risk (for Detected VOCs)	R Risk (all VOCs, Including Non-Detect Data)	Risk Driving VOCs
Proposed Live/Work (Residential Screening)			
SS-1 (930 Carleton)	3E-07	<3E-07	Benzene
SS-2 (928 Carleton)	3E-07	<4E-06	Benzene
SS-3 (926 Carleton)	3E-06	<4E-06	TCE, Chloroform, Benzene
Proposed Garage and Upper Live/Work (Residential Screening with Ground Floor Ventilation)			
SS-4 (924 Carleton)	1E-06*	<1E-06	1,4-Dioxane, Chloroform
* Risk calculation reduced by one order of magnitude (x0.1) to account from aboveground ventilation in garage/ground floor (0.1x factor).			
VI Risk Classification =	Acceptable (1E-06)	Low (>1E-06)	Moderate (>1E-05)

5.3 VIMMEC Element Selection or VI Site Conceptual Model

A VIMMEC Strategy and Design Element Selection rubric (VIMMEC selection rubric) for this site is included in Appendix J and described below. Based on the acceptable risk classification and very low risk classification provided above, it appears that no VIMMEC elements are warranted. Additional data collection is planned to provide seasonal and more robust data for final VIMMEC element selection. However, Pangea selects the following design elements for the units at 924 and 926 Carleton, with noted contingencies until ACEHD concurs that no VIMMEC elements are required following additional data collection:

- Barrier System#1: Concrete slab.
- Ventilation System#1: Above-grade ventilation (garage) (unit 924 Carleton only)
- P-traps (self-priming) and conduit seals.
- Contingencies:
    - Barrier system#2: Epoxy coating on existing concrete slab.
    - Environmental risk management plan, and operations, maintenance, monitoring, and reporting plan.

6.0 CONCLUSIONS AND RECOMMENDATIONS

Based on the above information, Pangea offers the following conclusions and recommendations:

- Based on our review of the historical records and project experience on projects with similar historical use, Pangea concludes that other than the closed LUST case (Carleton Business Center), it is unlikely that historical activities resulted in any significant releases of hazardous materials at the subject site. Historical activities could have resulted in minor releases that could contribute to *de minimus* conditions.

- Reviewed records suggest that historical petroleum hydrocarbon impact present in deeper soil and groundwater is likely due a historical release from the former LUST case (Human Society) upgradient of the subject site. The residual petroleum hydrocarbon impact is primarily located within the gravelly sand water-bearing unit at the subject site approximately 13 to 19 ft bgs. However, this likely residual impact is overlain by fine-grained material (low-plasticity dense and stiff silt and clay soil) that is likely containing and mitigating any significant upward vertical migration or intrusion of VOCs beneath the subject site. This conclusion is supported by the recent sampling results, which did not indicate any significant petroleum hydrocarbon impact in subslab gas. Therefore, the historical petroleum hydrocarbon impact does not represent a significant vapor intrusion concern to the current commercial site use or the planned residential site use.

- Limited VOCs were detected during the subslab gas sampling. For the three units with residential conversion planned on the ground floor, no VOCs were detected above the Tier 1 ESL, except for limited chloroform at one location (SS-3, 926 Carleton), detected slightly above its ESL of 4.1 µg/m^3. Chloroform presence is commonly attributed to usage of municipal-supplied water/hot water. The primary COPCs include TCE (detected below the Tier 1 ESL in SS-3) and chloroform and 1,4-dioxane (detected above the Tier 1 ESL in SS-4, located in the ground floor parking area at 924 Carleton).

- Our current conceptual site model is that historic residual petroleum hydrocarbons are adequately contained in deeper soil, and that select chlorinated VOCs (TCE, chloroform, and 1,4-dioxane) are present in shallow soil vapor at relatively low concentrations at probes SS-3 (926 Carleton) and SS-4 (garage/924 Carleton) due to the proximity of the adjacent sanitary sewer (chloroform and 1,4-dioxane) and possibly due to motorcycle storage and light maintenance or other historic activity (TCE).

- Proposed assessment will further evaluate the VOC presence and extent at the subject site. The proposed assessment will evaluate seasonal concentration trends, provide lateral VOC characterization, and enhance Pangea's conceptual site model.

- The above risk calculations and classifications suggest that no VIMMEC elements are warranted to mitigate any identified potential human health risk from vapor intrusion of VOCs into the current commercial units or planned live/work units at the subject site. Pangea recommends consideration of contingent mitigation measures provided above for Units at 924 and 926 Carleton after additional data collection.

7.0 PROPOSED CORRECTIVE ACTIONS

This section describes proposed and contingent corrective action to further characterize and mitigate the potential human health risks at the site prior to redevelopment, as discussed during the ACEHD meeting on June 26, 2024 and revised per the August 14, 2024 ACEHD letter.

7.1 Location and Associated Information on Current Heating and HVAC Systems

The site building contains no HVAC system as such, but includes several wall-mounted heater units, as shown in the floor plan in Appendix G.

7.2 Subslab Gas Sampling

The planned subslab gas sampling involves the following:

- Additional sampling of existing subslab probes SS-1 through SS-4 in units at 930, 928, 926, and 924 Carleton Street, following procedures in the *Subslab Gas Assessment Workplan* (Workplan) dated October 17, 2023, excluding TPHd analysis by TO-17 due to negligible detections during initial sampling.

- Installation and sampling of three additional subslab probes at locations SS-5, SS-6, and SS-7 within the units at 924 and 926 Carleton Street (Figure 3). These probe locations will provide lateral characterization of VOC impact detected at locations SS-3 and SS-4.

Existing and proposed additional sampling locations are shown on Figure 3.

7.3 Indoor and Ambient Air Sampling

The proposed indoor and ambient air sampling involves the following:

- Sampling of indoor air in two northern building units at the three locations shown on Figure 3 (labeled “IA-x”):

    - one indoor air sample in the workshop area on the ground floor of the 926 Carleton unit, near existing subslab gas probe SS-3.

  - one indoor air sample in the building garage in the 924 Carleton unit, between existing subslab gas probe SS-4 and proposed probe SS-5, and one indoor air sample on the second floor of the unit (an occupied area).

- *Contingent* sampling of indoor air at the three locations in the northern building units shown on Figure 3 (labeled "Contingent IA-x"):

  - At the bottom of the stairwell on the ground floor in the 926 Carleton unit, contingent upon results at proposed subslab gas probe SS-6.

  - In the lounge area of the architectural office on the second floor of the 928 Carleton unit, contingent upon results at subslab gas probe SS-2.

  - In the open work area of the architectural office, contingent upon results at subslab gas probe SS-2.

- Sampling of ambient air near the northern building units at the two locations shown on Figure 3 (labeled "AA-x"):

  - One sample in the parking area to the west of the building.

  - One sample in the courtyard to the south of the building.

All air samples will be collected in general accordance with DTSC's October 2011 *Vapor Intrusion Mitigation Advisory* (CalEPA/DTSC, 2011). Indoor air samples will be collected over an 8-hour period using 6-liter, individually certified Summa canisters equipped with 8-hour calibrated flow controllers. Indoor air samples will be collected within the breathing zone at a height of approximately 3 to 5 ft above the floor and collected under conservative building conditions with all doors and windows closed. The outdoor ambient air samples will be collected at a height of approximately 6 ft above grade and at a distance of at least twice the height of the adjacent building, if possible. The ambient air sample canisters will also be placed at least 10 ft beyond the drip line of any trees. Sampling parameters including weather conditions will be documented on an air sampling log. Samples will be transported under chain-of-custody protocol to a California-certified laboratory for analysis of VOCs, including the primary COPCs.

7.4 Proposed/Contingent Mitigation Measures

No mitigation measures are proposed for the units at 928 and 930 Carleton. For 924 and 926 Carleton, Pangea proposes the following:

- Seal penetrations (wet and dry).

For 924 and 926 Carleton, Pangea proposes the following contingent measures:

- Epoxy coating (e.g., RetroCoat) with construction quality assurance (CQA) inspections and reporting.
- Environmental Risk Management Plan and OMM&R Plan.

As discussed in the June 26, 2024 meeting with ACDEH, Pangea plans to submit VIMMEC plans and specifications to ACEHD for approval after the aforementioned additional round of sampling and analysis is conducted.

8.0 REFERENCES

CalEPA/DTSC, 2011 (CalEPA, 2011). *Vapor Intrusion Mitigation Advisory*. October.

AEI Consultants, 2017 (AEI, 2017). *Environmental Transaction Screen*, July 5.

Blymyer Engineers, 1990 (Blymyer, 1990). *Environmental Site Assessment*. December 7.

B&V Waste Science and Technology Corp., 1991 (B&V, 1991). *Preliminary Site Assessment*. September 16.

CalEPA/DTSC, 2015 (CalEPA, 2015). *Advisory-Active Soil Gas Investigation*, California Environmental Protection Agency, Department of Toxic Substances Control, Los Angeles Regional Water Quality Control Board, San Francisco Regional Water Quality Control Board. July.

Pangea Environmental Services, Inc. (Pangea, 2023). *Subslab Gas Assessment Workplan*. October 17.

Pangea Environmental Services, Inc. (Pangea, 2024). *Investigation Report and Proposed Corrective Actions*. July 12.

San Francisco Bay Regional Water Quality Control Board, 1994 (RWQCB, 1994). *Underground Storage Tank (UST) Case Closure*. July 25.

San Francisco Bay Regional Water Quality Control Board, 2019 (RWQCB, 2019). *Environmental Screening Levels*. January 24. (Revision 1, January).

01 site plan

924-930 CARLETON ST. BERKELEY CALIFORNIA

APPLICANT
8th Streets Lofts
000 8th St
Berkeley, CA 94710

ARCHITECT
Devi Dutta Architecture
928 Carleton Street
Berkeley, CA 94710
510-705-1937

STRUCTURAL

issue
ZONING SUBMITTAL

date	issuance
6.28.23	ZONING

sheet revisions

delta	date	description
	8.15.23	ALAMEDA LOP

drawing scale
1/8"=1'-0"

sheet title
SITE PLAN

sheet number
A1.1

Figure 1 - Site Map

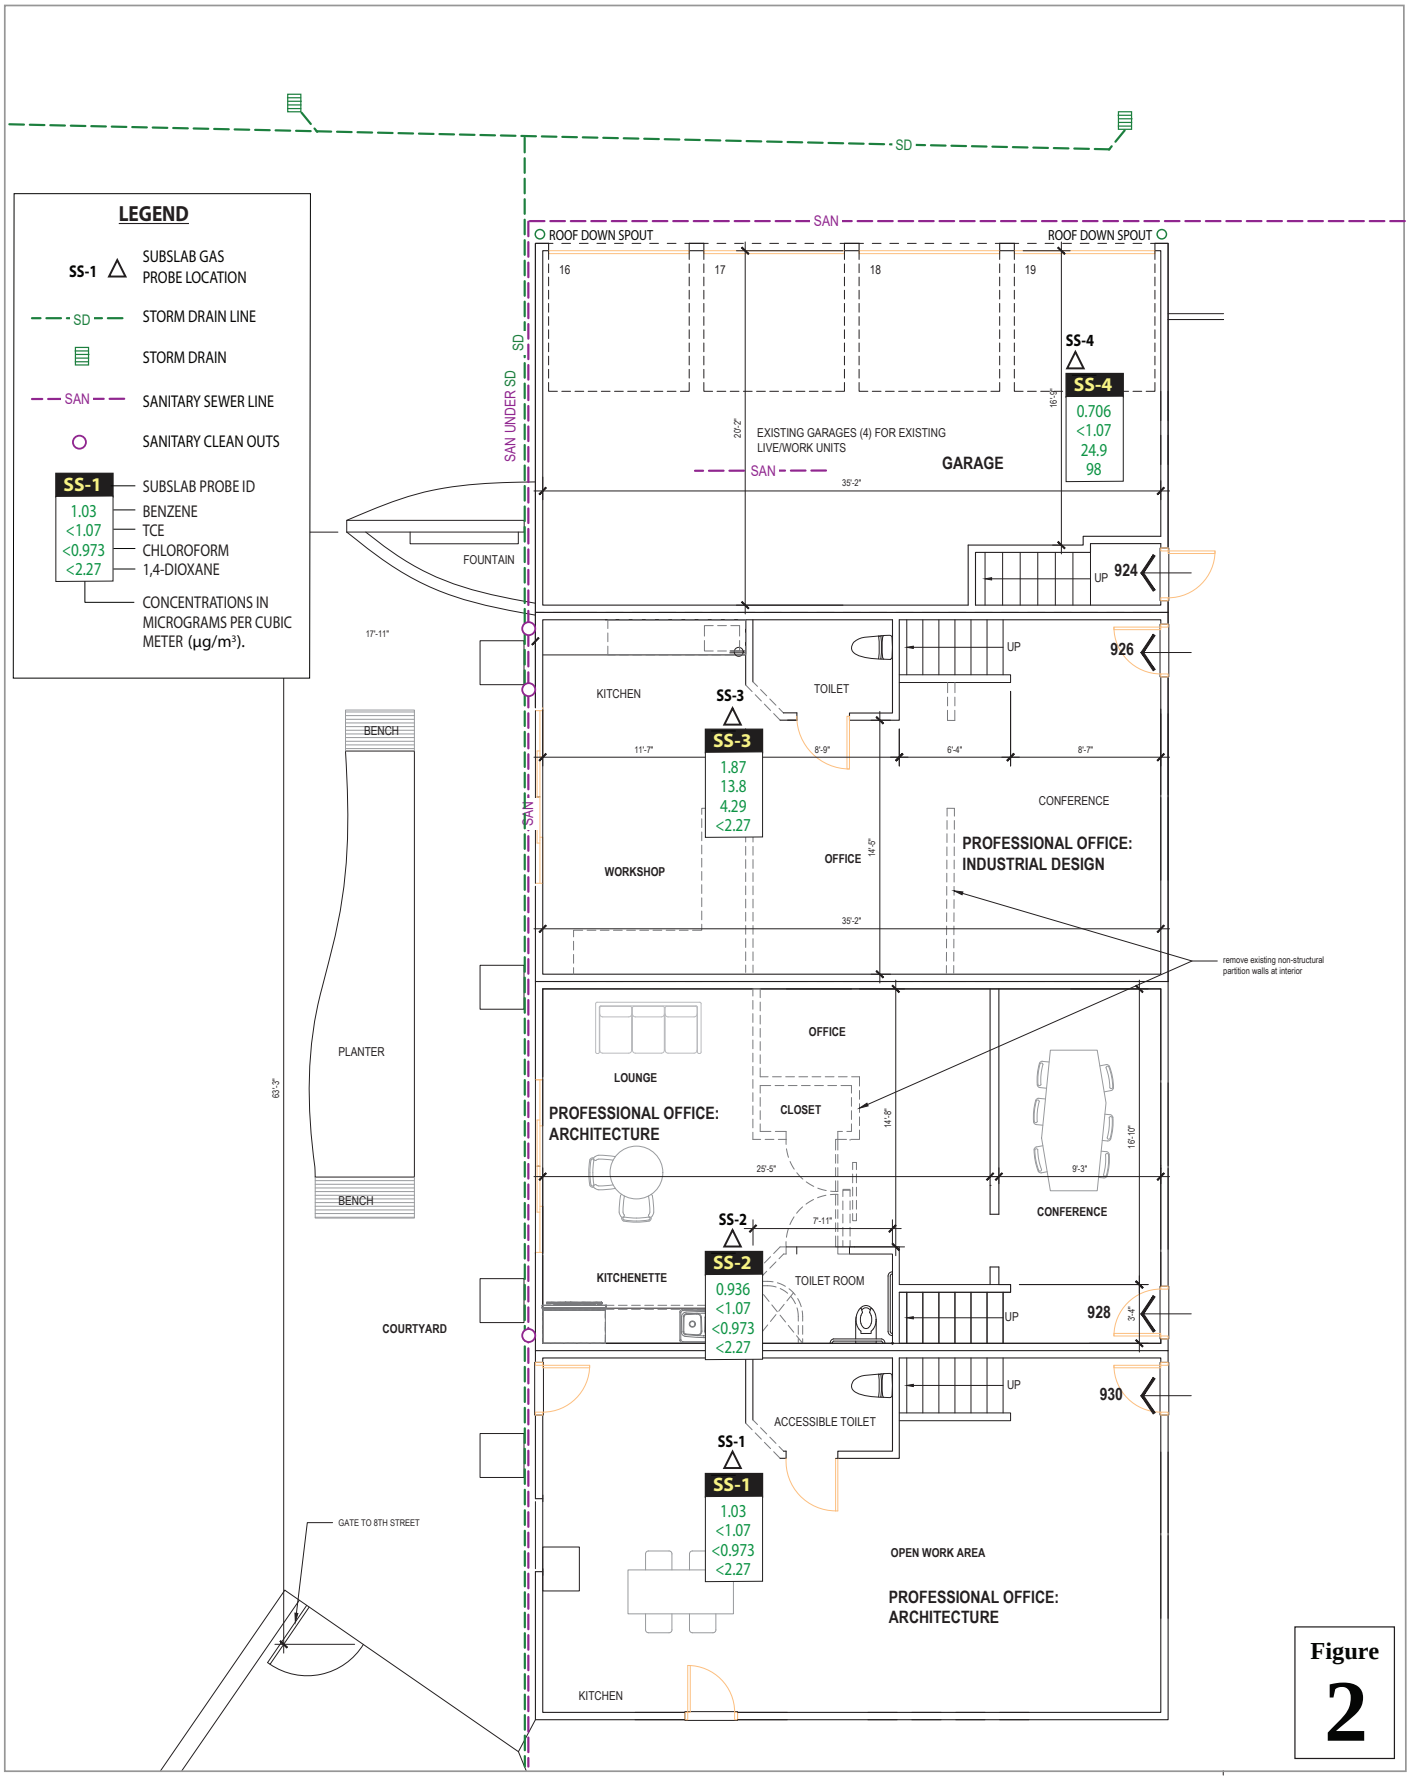

Fig 2 Subslab Gas Sampling Locations and VOC concentrations 2024-07-11 T210

Figure 2

924–930 Carleton Street
Berkeley, California

PANGEA

Subslab Gas Sampling Locations and VOC Concentrations

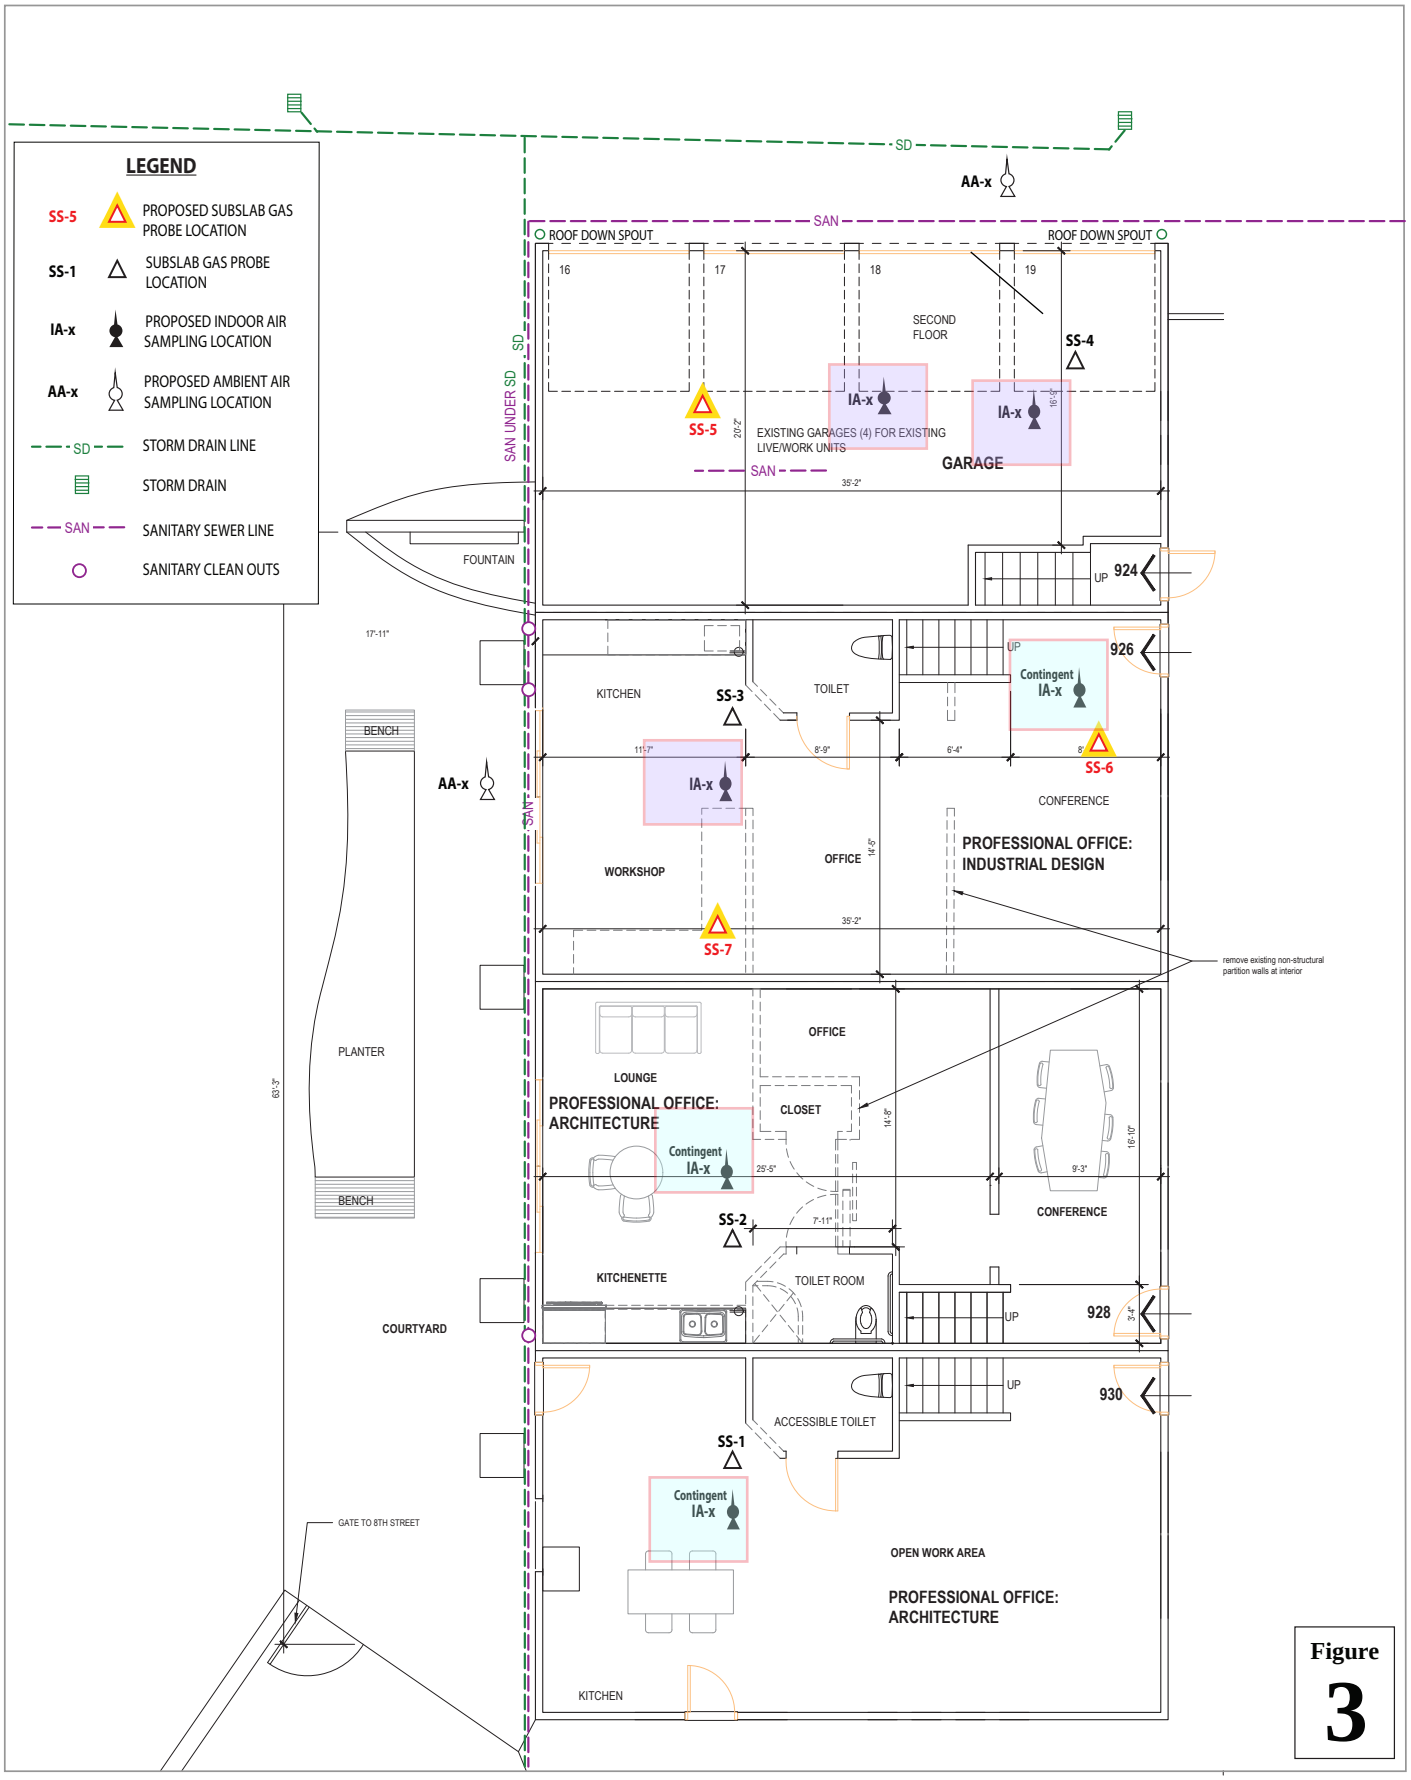

Fig 3 Proposed Subslab Gas and Indoor Air Sampling Locations 2024-09-18 (T210)

Figure 3

928–930 Carleton Street
Berkeley, California

PANGEA

Proposed Subslab Gas and Indoor Air Sampling Locations

PANGEA

Table 1. Subslab Gas and Soil Gas Analytical Data - 924-930 Carleton Street, Berkeley, California

Boring/ Sample ID	Date Sampled	Sample Depth (ft bgs)	TPHg	TPHd	Benzene	Toluene	Ethylbenzene	Total Xylenes	PCE	TCE	cis-1,2-DCE	trans-1,2-DCE	Vinyl Chloride	Chloroform	Methylene Chloride	1,4-Dioxane	Other VOCs	Helium (Leak Check Compound)	Summa Vacuum at Start	Summa Vacuum at End	Residual Vacuum at Lab	Sample Representative	Notes
			µg/m^3															%	" Hg	" Hg	" Hg	Y/N	
RWQCB 2019 Tier 1 ESL:			3,300	8,900	3.2	10,000	37	3,500	15	16	280	2,800	0.32	4.1	34	12	varies	--	--	--	--	--	
RWQCB 2019 Tier 1 Basis:			Odor/Nuis	NC-Hazard	Canc-Risk	NC-Hazard	Canc-Risk	NC-Hazard	Canc-Risk	Canc-Risk	NC-Hazard	NC-Hazard	Canc-Risk	Canc-Risk	Canc-Risk	Canc-Risk	varies	--	--	--	--	--	
RWQCB 2019 VI Human Health ESL (Residential)			20,000	8,900	3.2	10,000	37	3,500	15	16	280	2,800	0.32	4.1	34	12	varies	--	--	--	--	--	
RWQCB 2019 VI Human Health ESL (Commercial)			83,000	37,000	14	44,000	160	15,000	67	100	1,200	12,000	5.2	18	410	53	varies	--	--	--	--	--	
SS-1	11/28/2023	0.5	<826	**340**	**1.03**	**4.67**	<0.867	**2.16**	<1.36	<1.07	<0.793	<0.793	<0.511	<0.973	**1.03**	<2.27	a	<0.100%	-30	-5	-5	Y	
SS-2	11/28/2023	0.5	<826	**260**	**0.936**	**3.92**	<0.867	**1.92**	<1.36	<1.07	<0.793	<0.793	<0.511	<0.973	**1.11**	<2.27	a	<0.100%	-29	-5	-3	Y	
SS-3	11/28/2023	0.5	<826	**280**	**1.87**	**12.9**	**2.97**	**17.5**	<1.36	**13.8**	<0.793	<0.793	<0.511	**4.29**	**13.3**	<2.27	a	<0.100%	-30+	-5	-1	Y	
SS-4	11/28/2023	0.5	<826	--*	**0.706**	**2.71**	<0.867	<2.60	<1.36	<1.07	<0.793	<0.793	<0.511	**24.9**	**2.95**	**98.0**	a	<0.100%	-29	-5	-3	Y	Lab confirmed no VOC carryover.
SHROUD	11/28/2023	0.5	--	--	--	--	--	--	--	--	--	--	--	--	--	--	--	**18.2%**	-29	-5	-4	Y	Shroud sample collected at SS-4.

Notes and Abbreviations:

ft bgs = depth interval below ground surface in feet

TPHg = total petroleum hydrocarbons as gasoline, reported as C5-12 hydrocarbons

TPHd = total petroleum hydrocarbons as diesel, reported as C10-25 hydrocarbons

PCE = tetrachloroethene

TCE = trichloroethene

DCE = dichloroethene

VOCs = volatile organic compounds by EPA Method TO-15

ug/m^3 = micrograms per cubic meter

Values shown in **bold** indicate concentrations detected above the laboratory reporting limit.

Cells highlighted green indicate concentrations detected above the *residential* soil gas ESL for vapor intrusion.

Cells highlighted gray indicate concentrations detected above the residential and *commercial* soil gas ESL for vapor intrusion.

< n = chemical not present at a concentration in excess of detection limit shown

a = other analytes detected above laboratory reporting limits, including one or more of the following without an established ESL or detected well below the ESL: 1,2,4-trimethylbenzene, 1,3,5-trimethylbenzene , 2,2,4-trimethylpentane, 2-butanone (MEK), 2-propanol, 4-ethyltoluene, chlorobenzene, chloromethane, cyclohexane, dichlorodifluoromethane, ethanol, heptane, n-hexane, tetrahydrofuran, trichlorofluoromethane

ESL = Environmental Screening Level for subslab/shallow soil gas. Established by the SFBRWQCB, Interim Final - January 2019.

* = sample received broken at lab

-- = not analyzed, not applicable, and/or not available

APPENDIX A

Agency Correspondence

Ronald Browder
Director

Dilan Roe
Chief, Land & Water Protection Division

Paresh Khatri
Manager, Local Oversight Program

1131 Harbor Bay Parkway
Alameda, CA 94502

(510) 567-6700

Health.AlamedaCountyCA.gov/ACEHD

Environmental Health Department
Alameda County Health

August 14, 2024

Mark Tukman *(Sent via electronic mail to: mark@tukmangeospatial.net)*
Tukman Mark & Kiyo Trust
924 Carleton Street
Berkeley, California 94701
Assessor's Parcel Number: 54-1747-27

John Burke *(Sent via electronic mail to: jon@argyle-design.com)*
Burke John C
926 Carleton Street
Berkeley, California 94701
Assessor's Parcel Number: 54-1747-26

Devi Dutta-Choudhury *(Sent via electronic mail to: hello@devidutta.com)*
928 Carleton LLC
928 Carleton Street
Berkeley, California 94701
Assessor's Parcel Number: 54-1747-25

Ali Haidari *(Sent via electronic mail to: ahaidari@adassociatesad.com)*
Tabrizi Ali H & Sattari Yekameh Trust
930 Carleton Street
Berkeley, California 94701
Assessor's Parcel Number: 54-1747-24

SUBJECT: Conditional Clearance for Entitlement and Request for Submittal of a *Revised Investigation Report and Proposed Corrective Action Plan*
Cleanup Program Site Case No. RO000361
GeoTracker Global ID T10000021302
Carleton Street Conversion
928 Carleton Street, Berkeley, CA 94710

Dear Responsible Parties:

On August 14, 2023, Alameda County Environmental Health Department (ACEHD) received a *Phase I Screening Application* from the City of Berkeley Planning & Development Department due to the submittal of an entitlement application for the proposed conversion of four commercial units located at the subject site from commercial condos to live/work units. The City of Berkeley Planning & Development Department referred the *Phase I Screening Application* to ACEHD due to a former Leaking Underground Storage Tank (LUST) Cleanup Site Case No. 01-0281 (Carleton Business Center) overseen by the Regional Water Quality Control

Environmental Health Department
Alameda County Health

Board and City of Berkeley that was closed with documented petroleum contamination in soil and groundwater on March 6, 1992, as a vacant undeveloped lot. The four commercial condos (Units 924, 926, 928, and 930) are part of a larger development (the "Site") consisting of two buildings designated as the "Northern Building" and "Southern Building" and an associated common area and parking lot. Each building consists of a total of four units with the Northern Building currently operating a commercial condo to be converted into live/work units and the Southern Building operating as live/work units. Information regarding the units in the Northern and Southern Buildings including the associated unit identification and/or address and assessor parcel number (APN) is listed below.

Northern Building

- Unit 924 - 924 Carleton Street, Berkeley; APN: 54-1747-27
- Unit 926 - 926 Carleton Street, Berkeley; APN: 54-1747-26
- Unit 928 - 928 Carleton Street, Berkeley; APN: 54-1747-25
- Unit 930 – 930 Carleton Street, Berkeley; APN: 54-1747-24

Southern Building

- 2700 8th Street, Berkeley; APN: 54-1747-28
- 2702 8th Street, Berkeley; APN: 54-1747-29
- 2704 8th Street, Berkeley; APN: 54-1747-30
- 2706 8th Street, Berkeley; APN: 54-1747-31

ACEHD understands the Site was redeveloped with its current configuration of commercial condos (Northern Building) and live/work units (Southern Building) in 2000 without regulatory review of risk to occupants of the new development from subsurface contamination.

Subsequent to ACEHD's review of the *Phase I Screening Application* from the City of Berkeley Planning & Development Department, a kick-off teleconference call meeting was conducted on September 22, 2023, with ACEHD and property owners from Units 928 and 930 of the Northern Building. During the meeting and based on ACEHD review of the available documents, Cleanup Program Site (CPS) Case No. RO0003607 was opened with a status of a "non-case" pending collection of subsurface soil vapor data to evaluate potential vapor intrusion risk under the proposed conversion of the Northern Building to live/work and the existing land-use of live/work in the Southern Building. During the September 2023 meeting, ACEHD requested retainment of an environmental consultant and submittal of a brief *Work Plan* for the advancement of sub-slab soil vapor probes within each unit of the Northern Building.

Subsequent to the September 22, 2023, meeting, property owners from the Northern Building retained an environmental consultant and the *Sub-Slab Gas Assessment Work Plan*, dated October 17, 2023, prepared on behalf of the property owner for Unit 928 by Pangea Environmental Services, Inc (Pangea)

was submitted for ACEHD review and concurrence. In an email dated November 2, 2023, ACEHD provided concurrence of the *Sub-Slab Gas Assessment Work Plan* to collect soil vapor samples beneath each unit of the North Building and requested submittal of draft data followed by a *Technical Report* documenting results of the investigation. Draft data results were submitted on March 4, 2024, to ACEHD for discussion purposes and documented the detection of volatile organic compounds (VOC) chemicals of concern (COCs) in soil vapor including trichloroethene (TCE), chloroform, and 1,4, dioxane beneath the units of the Northern Building. On April 30, 2024, a teleconference call was conducted with all the property owners associated with the units of the Northern Building, Pangea, and ACEHD to discuss the draft data results. During the meeting ACEHD indicated the status of the CPS Case No RO0003607 would be changed to "open – site assessment" and requested execution of a Voluntary Remedial Action Agreement (VRAA) between the four individual property owners of the Northern Building and ACEHD. Execution of the VRAA was conducted on May 29, 2024.

On July 16, 2024, the ACEHD-requested *Technical Report*, the *Investigation Report and Proposed Corrective Actions*, dated July 12, 2024, prepared on behalf of all four property owners of the Northern Building by Pangea was submitted to the case file on GeoTracker for ACEHD for review. The *Investigation Report and Proposed Corrective Actions* documents subsurface investigations conducted at the Site on November 28, 2023, and contingent conceptual level corrective actions to be implemented subsequent to the evaluation of additional sub-slab soil vapor sampling conducted within the Northern Building.

ACEHD has reviewed the case files for the former LUST Cleanup Site Case No. 01-0281 and active CPS Case No. RO0003607 including the following documents:

- *Investigation Report and Proposed Corrective Actions*, dated July 12, 2024, and prepared on behalf of all four property owners of the Northern Building by Pangea;
- *Architectural Plan Set* (the "*Arch Plan Set*"), dated June 28, 2023; and prepared by Devi Dutta Architecture Inc.; and
- *Phase I Environmental Transaction Screen* (the "*Phase I ESA*"), dated July 5, 2027, prepared on behalf of Bank of the West by AEI Consultants.

The above listed documents present a summary of site investigations, COCs in soil, groundwater, and soil vapor, a conceptual outline of proposed vapor intrusion mitigation and migration engineering control (VIMMEC) measures that could be implemented, if warranted, based on further sub-slab vapor data collection; and architectural plans for the conversion of the Northern Building from four commercial condos to four live/work units.

ACEHD FINDINGS

Based on ACEHD's review of the above listed documents, ACEHD is of the opinion that installation and long-term stewardship of VIMMECs will mitigate potential vapor intrusion risk to the future residential occupants of the Northern Building units. Therefore, ACEHD has no objection to the City of Berkeley Planning & Development Department approving the planning application for the conversion of the Northern Building commercial units to live/work units, provided ACEHD comments listed below are included in the conditions of approval:

- Further soil vapor sampling is required to evaluate the vapor intrusion risk and the VIMMEC components within the units of the Northern Buildings (e.g., barrier, ventilation system, conduit seals, and trench dams).

- VIMMECs will be required to be installed within Northern Building units where sub-slab soil vapor concentrations exceed the January 2019 San Francisco Bay Regional Water Quality Controls Board's environmental screening levels (ESLs) for residential vapor intrusion risk during conversion of the Northern Building commercial units to live/work units.

- *VIMMEC Plans and Specifications* will be required to be submitted to ACEHD for review and approval utilizing the City of Berkeley Building Department *Permit Application Plan Set* for the Northern Building live/work unit conversions.

- Long-term stewardship of the environmental engineering controls will be required to be submitted to ACEHD for review and approval including recordation of a *Covenant and Environmental Restriction on Property*; submittal of administrative control documents (including *Environmental Risk Management Plan*, *VIMMEC Operations, Maintenance, Monitoring and Reporting Plan* [the "*OMM&R Plan*"], and financial assurance instrument); and submittal of *OMM&R Compliance Reports* to ACEHD.

ACEHD notes that further evaluation of the Southern Building and common area and parking lot is warranted to evaluate vapor intrusion risk to occupants of the Southern Building under the current configuration as live/work units and to construction/utility workers in the common area and parking lot of the Site.

LIST OF DELIVERABLES AND COMPLIANCE DATES

ACEHD requests that you prepare the deliverables in accordance with the requirements provided below and submit them to the State Water Resources Control Board's GeoTracker website in compliance with the requirements identified in ACEHD's *Responsible Party(ies) Legal Requirement/Obligations Instructions* included as ***Attachment 1***. ACEHD also requests email notification verifying upload of the requested deliverables to the Case file on GeoTracker be provided to the primary caseworker, Drew York (andrew.york@acgov.org).

1. **REVISED INVESTIGATION REPORT AND PROPOSED CORRECTIVE ACTION PLAN**

   a. **Deliverable:** *Revised Investigation Report and Proposed Corrective Action Plan*
   Compliance Date: Friday, September 13, 2024
   File Name: RO3527_ SWI_CR_WP_YYYY-MM-DD

   Section 7.0 of the *Investigation Report and Proposed Corrective Actions* proposes the sampling of existing sub-slab vapor probes SS-1 through SS-4 located in the four units of the Northern Building; and the installation and sampling of three additional sub-slab vapor probes (SS-5 through SS-7) in Units 924 and 926 of the Northern Building in accordance with

Environmental Health Department
Alameda County Health

procedures outlined in the *Sub-Slab Gas Assessment Work Plan*, dated October 17, 203 and conditionally concurred by ACEHD in a email dated November 3, 2023. However, prior to approving the scope of work presented in the *Investigation Report and Proposed Corrective Actions* including the installation and sampling of three additional sub-slab vapor probes (SS-5 through SS-7), ACEHD requests submittal of a *Revised Investigation Report and Proposed Corrective Action Plan* that includes the following:

I. Figure(s) illustrating both the existing and proposed conversion components within each of the units in the Northern Building including but not limited to kitchens, sinks, partition walls, etc.;

II. Figure(s) illustrating the existing and proposed utility alignment(s) beneath each of the units in the Northern Building;

III. Figure(s) and the addition of a *Work Plan Section* discussing the location and associated information on the current heating, ventilation, and air conditioning (HVAC) systems in each of the Northern Building units (including the garage ventilation system in Unit 924); and

IV. Figure(s) and the addition of a *Work Plan Section* proposing the concurrent sample collection of indoor and ambient air and sub-slab vapor samples in Units where COC soil vapor concentrations exceed the January 2019 San Francisco Bay Regional Water Quality Controls Board's environmental screening levels (ESLs) for residential vapor intrusion risk.

CLOSING

Thank you for your cooperation. If you have any questions, please call me at (510) 639-1276 or send me an email message at andrew.york@acgov.org

Sincerely,

Drew J. York
Senior Environmental Scientist

Dilan Roe, PE, C73703
Chief - Land & Water Protection Division

Environmental Health Department
Alameda County Health

cc: Bob Clark-Riddell, Pangea *(Sent via E-mail to: briddell@pangeaenv.com)*
Damon Larson, Pangea *(Sent via E-mail to: dlarson@pangeaenv.com)*
Ronald Browder, ACDEH Director (*Sent via email to: ronald.browder@acgov.org*)
Dilan Roe, ACEHD, Chief Land & Water Protection Division *(Sent via E-mail to: dilan.roe@acgov.org)*
Paresh Khatri, ACEHD *(Sent via E-mail to: paresh.khatri@acgov.org)*
Drew York, ACEHD *(Sent via E-mail to: andrew.york@acgov.org)*
Electronic File, GeoTracker

ATTACHMENT 1

Alameda County Environmental Cleanup Oversight Programs (LOP and SCP)	**REVISION DATE:** May 19, 2020
	ISSUE DATE: July 25, 2012
	PREVIOUS REVISIONS: September 17, 2013, May 15, 2014, December 12, 2016, December 14, 2017
SECTION: ACDEH Procedures	**SUBJECT:** Responsible Party(ies) Legal Requirements / Obligations

REPORT & DELIVERABLE REQUESTS

Alameda County Department of Environmental Health (ACDEH) Cleanup Oversight Programs, Local Oversight Program (LOP) and Site Cleanup Program (SCP) require submission of all reports in electronic form to the State Water Board's (SWB) GeoTracker website in accordance with California Code of Regulations, Title 23, Chapter 30, Division3, Article 2, Section 3892 and Chapter 16, Article 11, Division 3.

Leaking Underground Fuel Tank (LUFT) Cases

Reports and deliverable requests are pursuant to California Health and Safety Code Section 25296.10. 23 CCR Sections 2652 through 2654, and 2721 through 2728 outline the responsibilities of a responsible party (RP) in conjunction with an unauthorized release from a petroleum underground storage tank (UST) system.

Site Cleanup Program (SCP) Cases

For non-petroleum UST cases, reports and deliverables requests are pursuant to California Health and Safety Code Section 101480.

ELECTRONIC SUBMITTAL OF REPORTS

A complete report submittal includes the PDF report and all associated electronic data files, including but not limited to GEO_MAP, GEO_XY, GEO_Z, GEO_BORE, GEO_WELL, and laboratory analytical data in Electronic Deliverable Format™ (EDF). Additional information on these requirements is available on the State Water Board's website (http://www.waterboards.ca.gov/water_issues/programs/ust/electronic_submittal/)

- Do not upload draft reports to GeoTracker
- Rotate each page in the PDF document in the direction that will make it easiest to read on a computer monitor.

GEOTRACKER UPLOAD CERTIFICATION

Each report submittal is to include a GeoTracker Upload Summary Table with GeoTracker valid values[1] as illustrated in the example below to facilitate ACDEH review and verify compliance with GeoTracker requirements.

GeoTracker Upload Table Example

Report Title	Sample Period	PDF Report	GEO_ MAPS	Sample ID	Matrix	GEO _Z	GEO _XY	GEO_ BORE	GEO_WEL L	EDF
2016 Subsurface Investigation Report	2016 S1	✓	✓	Effluent	SO	☐	☐	☐	☐	✓
2012 Site Assessment Work Plan	2012	✓	✓			☐	☐	☐	☐	☐
2010 GW Investigation Report	2008 Q4	✓	✓	SB-10	W	✓	☐	☐	☐	✓
				SB-10-6	SO	☐	☐	☐	☐	✓
				MW-1	WG	✓	✓	✓	✓	✓
				SW-1	W	✓	✓	✓	✓	✓

[1] GeoTracker Survey XYZ, Well Data, and Site Map Guidelines & Restrictions, CA State Water Resources Control Board, April 2005

Alameda County Environmental Cleanup Oversight Programs (LOP and SCP)	**REVISION DATE:** NA
	ISSUE DATE: December 14, 2017
	PREVIOUS REVISIONS: September 17, 2013, May 15, 2014, December 12, 2016
SECTION: ACDEH Procedures	**SUBJECT:** Responsible Party(ies) Legal Requirements / Obligations

ACKNOWLEDGEMENT STATEMENT

All work plans, technical reports, or technical documents submitted to ACDEH must be accompanied by a cover letter from the responsible party that states, at a minimum, the following: "I have read and acknowledge the content, recommendations and/or conclusions contained in the attached document or report submitted on my behalf to the State Water Board's GeoTracker website." This letter must be signed by the Responsible Party, or legally authorized representative of the Responsible Party.

PROFESSIONAL CERTIFICATION & CONCLUSIONS/RECOMMENDATIONS

The California Business and Professions Code (Sections 6731, 6735, and 7835) requires that work plans and technical or implementation reports containing geologic or engineering evaluations and/or judgments be performed under the direction of an appropriately licensed or certified professional and include the professional registration stamp, signature, and statement of professional certification. Additional information is available on the Board of Professional Engineers, Land Surveyors, and Geologists website at: http://www.bpelsg.ca.gov/laws/index.shtml.

UNDERGROUND STORAGE TANK CLEANUP FUND

For LUFT cases, RP's non-compliance with these regulations may result in ineligibility to receive grant money from the state's Underground Storage Tank Cleanup Fund (Senate Bill 2004) to reimburse the cost of cleanup. Additional information is available on the internet at: https://www.waterboards.ca.gov/water_issues/programs/ustcf/

AGENCY OVERSIGHT

Significant delays in conducting site assessment/cleanup or report submittals may result in referral of the case to the Regional Water Board or other appropriate agency, including the County District Attorney, for possible enforcement actions. California Health and Safety Code, Section 25299.76 authorizes enforcement including administrative action or monetary penalties of up to $10,000 per day for each day of violation.

APPENDIX B

Sanborn Maps

Certified Sanborn® Map

1911

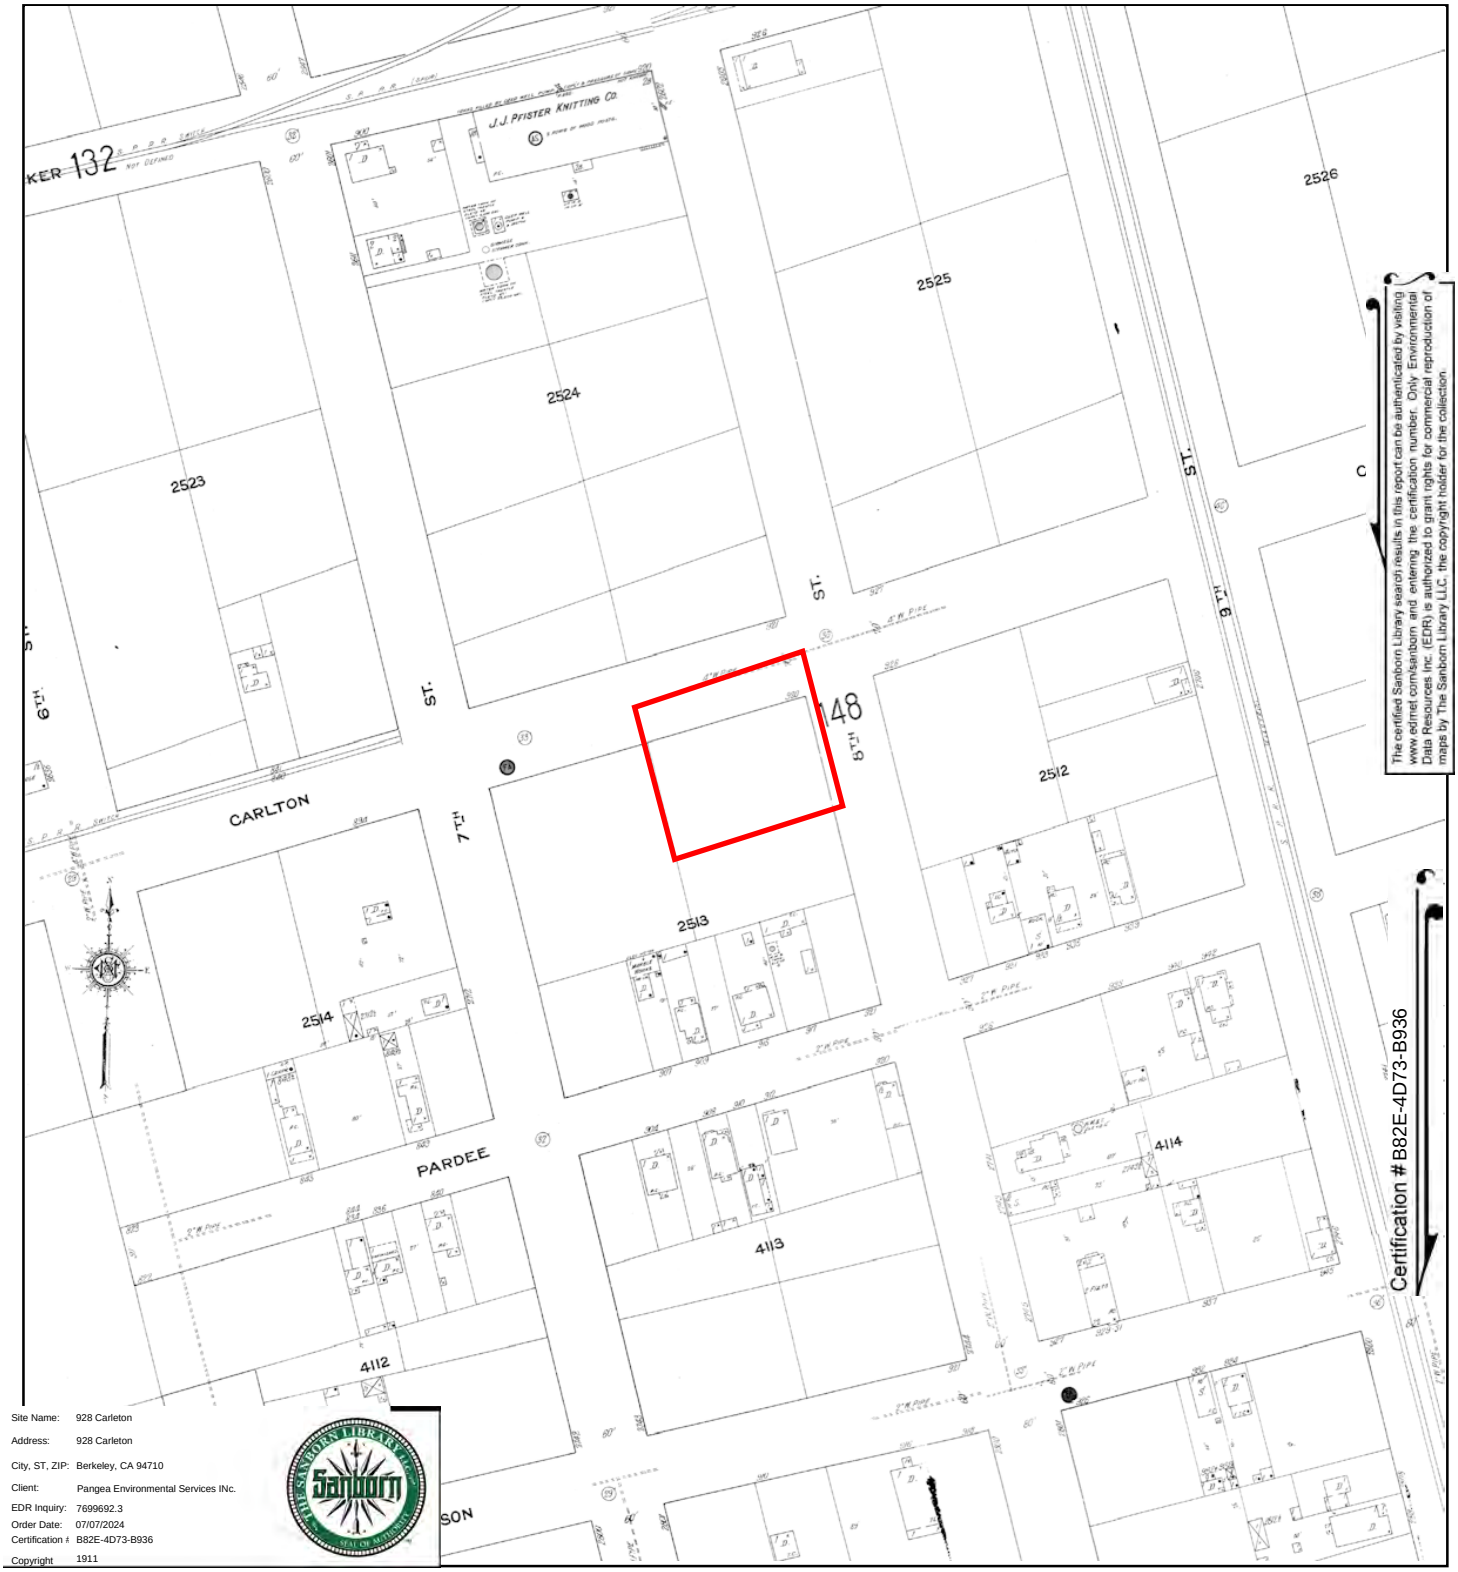

The certified Sanborn Library search results in this report can be authenticated by visiting www.edrnet.com/sanborn and entering the certification number. Only Environmental Data Resources Inc. (EDR) is authorized to grant rights for commercial reproduction of maps by The Sanborn Library LLC, the copyright holder for the collection.

Certification # B82E-4D73-B936

Site Name: 928 Carleton
Address: 928 Carleton
City, ST, ZIP: Berkeley, CA 94710
Client: Pangea Environmental Services INc.
EDR Inquiry: 7699692.3
Order Date: 07/07/2024
Certification #: B82E-4D73-B936
Copyright 1911

This Certified Sanborn Map combines the following sheets.
Outlined areas indicate map sheets within the collection.

0 Feet 150 300 600

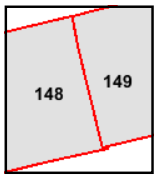

Volume 2, Sheet 149
Volume 2, Sheet 148

N

Certified Sanborn® Map

1950

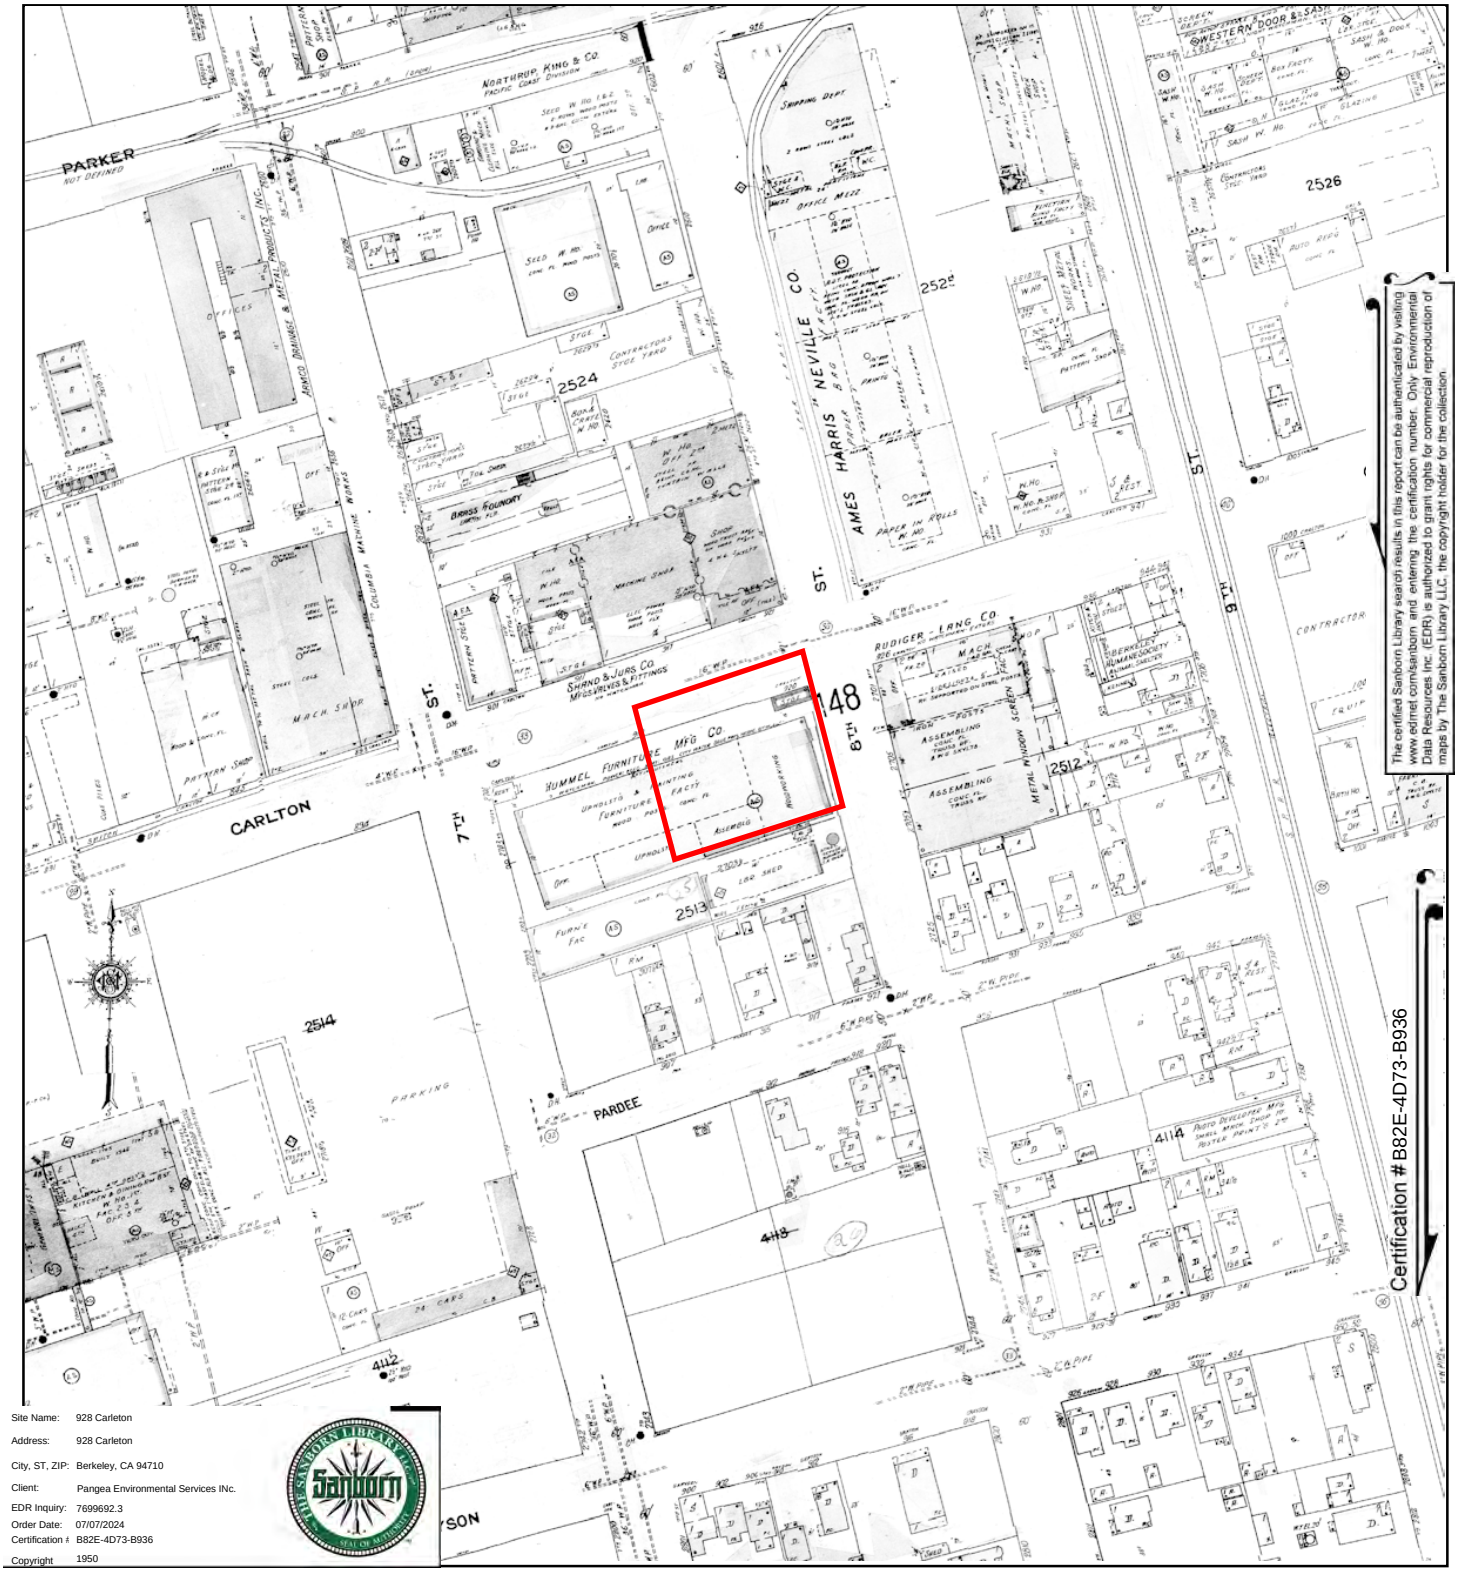

The certified Sanborn Library search results in this report can be authenticated by visiting www.edrnet.com/sanborn and entering the certification number. Only Environmental Data Resources Inc. (EDR) is authorized to grant rights for commercial reproduction of maps by The Sanborn Library LLC, the copyright holder for the collection.

Site Name: 928 Carleton
Address: 928 Carleton
City, ST, ZIP: Berkeley, CA 94710
Client: Pangea Environmental Services INc.
EDR Inquiry: 7699692.3
Order Date: 07/07/2024
Certification #: B82E-4D73-B936
Copyright 1950

This Certified Sanborn Map combines the following sheets.
Outlined areas indicate map sheets within the collection.

0 Feet 150 300 600

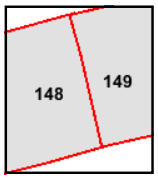

Volume 2, Sheet 149
Volume 2, Sheet 148

N

Certified Sanborn® Map

1980

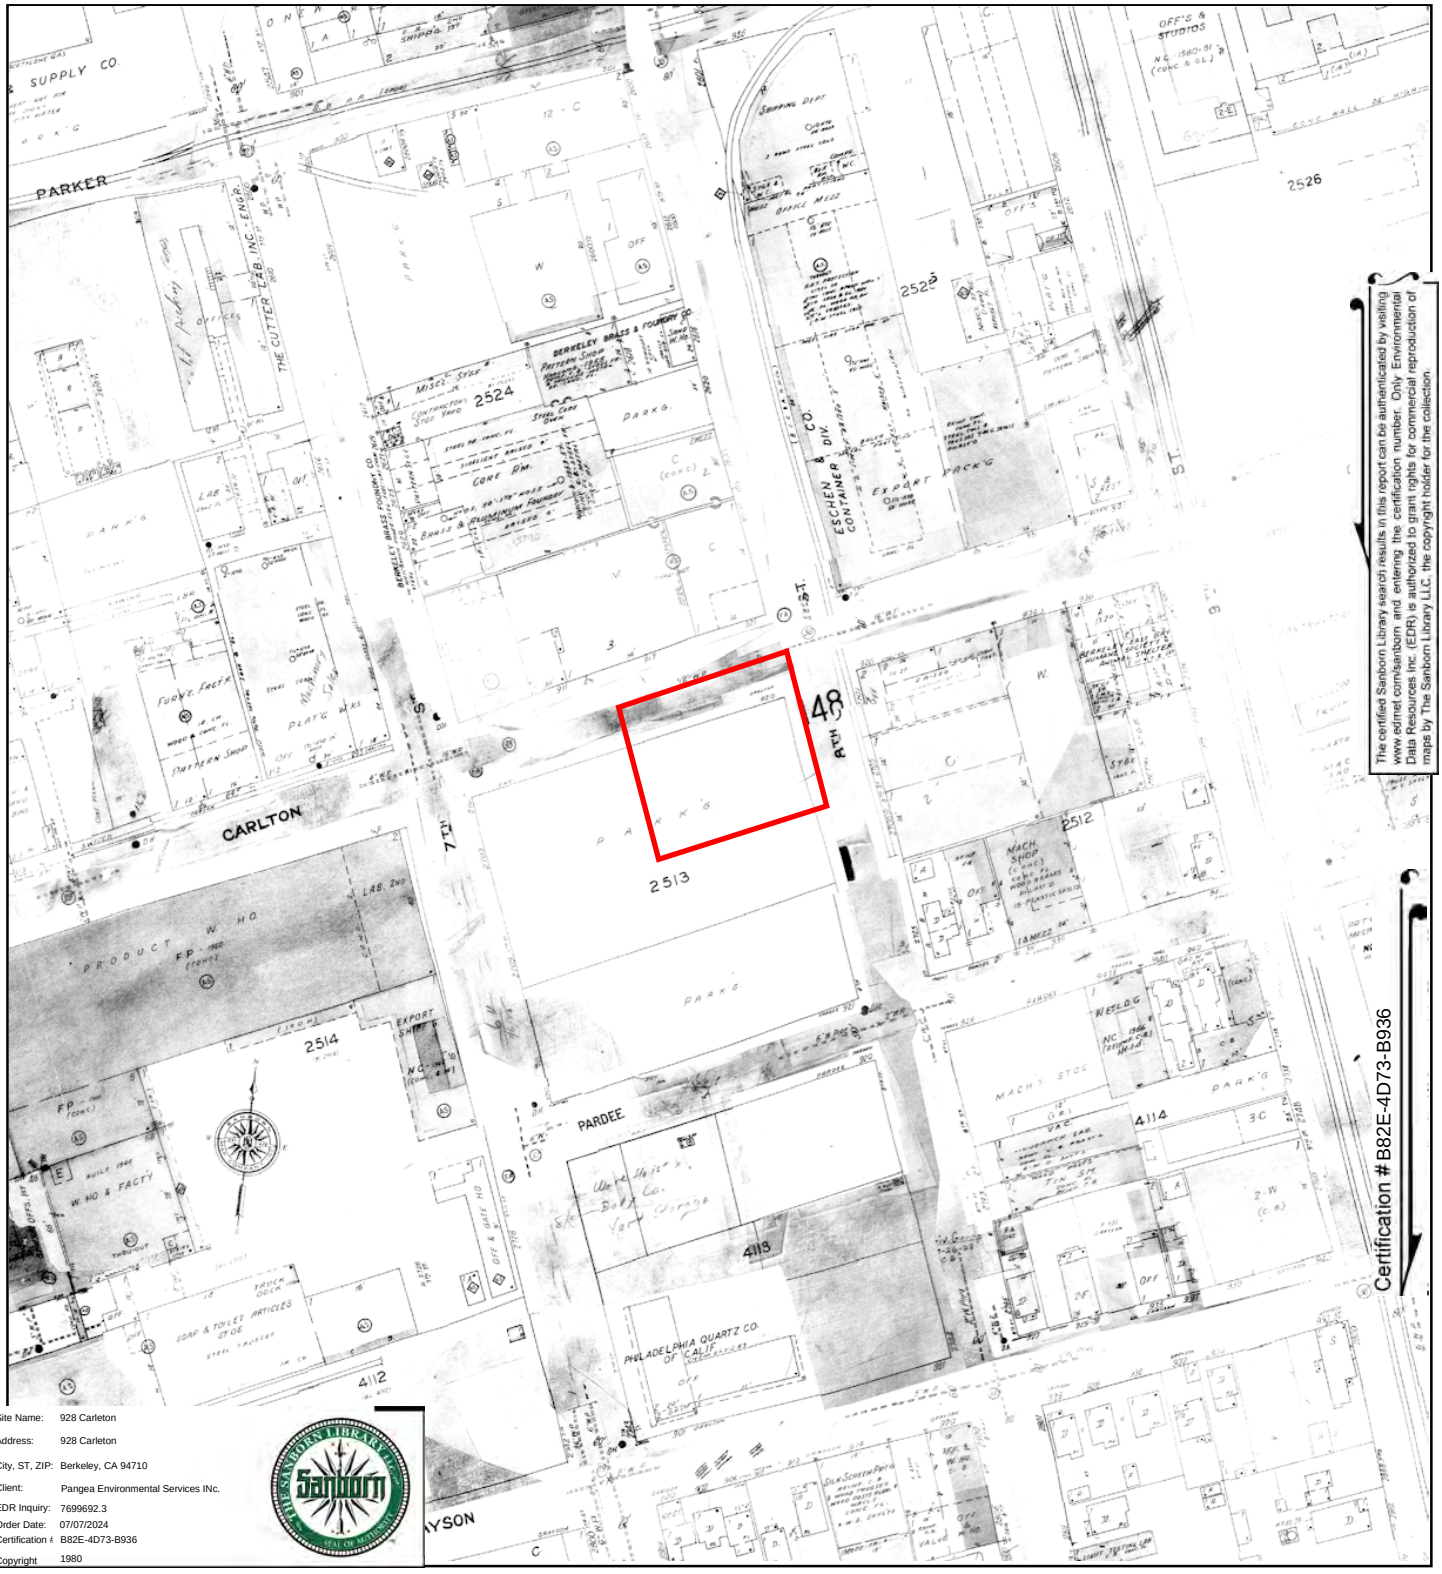

Site Name: 928 Carleton
Address: 928 Carleton
City, ST, ZIP: Berkeley, CA 94710
Client: Pangea Environmental Services INc.
EDR Inquiry: 7699692.3
Order Date: 07/07/2024
Certification #: B82E-4D73-B936
Copyright 1980

This Certified Sanborn Map combines the following sheets.
Outlined areas indicate map sheets within the collection.

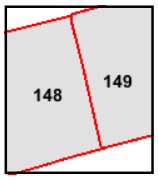

Volume 2, Sheet 149
Volume 2, Sheet 148

0 Feet 150 300 600

N

APPENDIX C

EDR City Directory Abstract and Radius Map Report

928 Carleton
928 Carleton
Berkeley, CA 94710

Inquiry Number: 7699692.5
July 03, 2024

The EDR-City Directory Abstract

Environmental Data Resources Inc

6 Armstrong Road
Shelton, CT 06484
800.352.0050
www.edrnet.com

TABLE OF CONTENTS

SECTION

Executive Summary

Findings

City Directory Images

Thank you for your business.
Please contact EDR at 1-800-352-0050
with any questions or comments.

Disclaimer - Copyright and Trademark Notice

This Report contains certain information obtained from a variety of public and other sources reasonably available to Environmental Data Resources, LLC. It cannot be concluded from this Report that coverage information for the target and surrounding properties does not exist from other sources. This Report is provided on an "AS IS", "AS AVAILABLE" basis. **NO WARRANTY EXPRESS OR IMPLIED IS MADE WHATSOEVER IN CONNECTION WITH THIS REPORT. ENVIRONMENTAL DATA RESOURCES, LLC AND ITS SUBSIDIARIES, AFFILIATES AND THIRD PARTY SUPPLIERS DISCLAIM ALL WARRANTIES, OF ANY KIND OR NATURE, EXPRESS OR IMPLIED, ARISING OUT OF OR RELATED TO THIS REPORT OR ANY OF THE DATA AND INFORMATION PROVIDED IN THIS REPORT, INCLUDING WITHOUT LIMITATION, ANY WARRANTIES REGARDING ACCURACY, QUALITY, CORRECTNESS, COMPLETENESS, COMPREHENSIVENESS, SUITABILITY, MERCHANTABILITY, FITNESS FOR A PARTICULAR PURPOSE, TITLE, NON-INFRINGEMENT, MISAPPROPRIATION, OR OTHERWISE. ALL RISK IS ASSUMED BY THE USER. IN NO EVENT SHALL ENVIRONMENTAL DATA RESOURCES, LLC OR ITS SUBSIDIARIES, AFFILIATES OR THIRD PARTY SUPPLIERS BE LIABLE TO ANYONE FOR ANY DIRECT, INCIDENTAL, INDIRECT, SPECIAL, CONSEQUENTIAL OR OTHER DAMAGES OF ANY TYPE OR KIND (INCLUDING BUT NOT LIMITED TO LOSS OF PROFITS, LOSS OF USE, OR LOSS OF DATA), ARISING OUT OF OR IN ANY WAY CONNECTED WITH THIS REPORT OR ANY OF THE DATA AND INFORMATION PROVIDED IN THIS REPORT.** Any analyses, estimates, ratings, environmental risk levels, or risk codes provided in this Report are provided for illustrative purposes only, and are not intended to provide, nor should they be interpreted as providing any facts regarding, or prediction or forecast of, any environmental risk for any property. Only an assessment performed by a qualified environmental professional can provide findings, opinions or conclusions regarding the environmental risk or conditions in, on or at any property.

Copyright 2023 by Environmental Data Resources, LLC. All rights reserved. Reproduction in any media or format, in whole or in part, of any report or map of Environmental Data Resources, LLC, or its affiliates, is prohibited without prior written permission.

EDR and its logos (including Sanborn and Sanborn Map) are trademarks of Environmental Data Resources, LLC or its affiliates. All other trademarks used herein are the property of their respective owners.

EXECUTIVE SUMMARY

DESCRIPTION

Environmental Data Resources, Inc.'s (EDR) City Directory Abstract is a screening tool designed to assist environmental professionals in evaluating potential liability on a target property resulting from past activities. EDR's City Directory Abstract includes a search and abstract of available city directory data. For each address, the directory lists the name of the corresponding occupant at approximately five year intervals.

Business directories including city, cross reference and telephone directories were reviewed, if available, at approximately five year intervals for the years spanning 1920 through current. This report compiles information gathered in this review by geocoding the latitude and longitude of properties identified and gathering information about properties within 660 feet of the target property.

Summary information obtained is provided in the text of this report.

RECORD SOURCES

The EDR City Directory Report accesses a variety of business directory sources, including Haines, InfoUSA, Polk, Cole, Bresser, and Stewart. Listings marked as EDR Digital Archive access Cole and InfoUSA records. The various directory sources enhance and complement each other to provide a more thorough and accurate report.

EDR is licensed to reproduce certain City Directory works by the copyright holders of those works. The purchaser of this EDR City Directory Report may include it in report(s) delivered to a customer.

RESEARCH SUMMARY

The following research sources were consulted in the preparation of this report. An "X" indicates where information was identified in the source and provided in this report.

Year	Source	TP	Adjoining	Text Abstract	Source Image
2020	EDR Digital Archive	X	X	X	-
2017	Cole Information	X	X	X	-
2014	Cole Information	X	X	X	-
2010	Cole Information	X	X	X	-
2006	Haines Company, Inc.	X	X	X	-
2005	Cole Information	-	X	X	-
2002	Haines & Company	-	X	X	-
	R. L. Polk & Co.	-	X	X	-
2000	Cole Information	-	X	X	-
	Pacific Bell	-	X	X	-
1996	PACIFIC BELL DIRECTORY	-	X	X	-
1995	Cole Information	-	X	X	-
1993	Pacific Bell	-	-	-	-
1992	Cole Information	-	X	X	-
	PACIFIC BELL DIRECTORY	-	X	X	-
1991	PACIFIC BELL WHITE PAGES	-	X	X	-

EXECUTIVE SUMMARY

Year	Source	TP	Adjoining	Text Abstract	Source Image
1986	PACIFIC BELL WHITE PAGES	-	X	X	-
1984	Pacific Bell	-	-	-	-
1982	Pacific Telephone	-	X	X	-
1980	Pacific Telephone	-	X	X	-
1979	Pacific Telephone	-	X	X	-
1976	R. L. Polk & Co.	-	-	-	-
1975	Pacific Telephone	-	X	X	-
1973	Pacific Telephone	-	-	-	-
1970	Pacific Telephone Directory	-	X	X	-
1967	R. L. Polk Co.	-	-	-	-
1965	Pacific Telephone	-	-	-	-
1962	Pacific Telephone	-	X	X	-
1960	Pacific Telephone	-	-	-	-
1959	R. L. Polk & Co.	-	-	-	-
1956	Pacific Telephone	-	-	-	-
1955	The Pacific Telephone & Telegraph Co.	-	X	X	-
1954	R. L. Polk & Co. of California	-	-	-	-
1951	R. L. Polk & Co.	-	-	-	-
1950	The Pacific Telephone & Telegraph Co.	-	X	X	-
1946	R. L. Polk & Co.	-	-	-	-
1945	The Pacific Telephone & Telegraph Co.	-	X	X	-
1943	R. L. Polk & Co.	-	X	X	-
1940	R. L. Polk & Co.	-	-	-	-
1938	Pacific Telephone	-	X	X	-
1933	R. L. Polk & Co.	-	X	X	-
1932	R. L. Polk & Co. of California	-	-	-	-
1928	R.L. Polk and Co of California	-	X	X	-
1926	R. L. Polk & Co.	-	-	-	-
1925	R. L. Polk & Co. of California	-	X	X	-
1920	R. L. Polk & Co. of California	-	X	X	-

FINDINGS

TARGET PROPERTY INFORMATION

ADDRESS

928 Carleton
Berkeley, CA 94710

FINDINGS DETAIL

Target Property research detail.

CARLETON ST

928 CARLETON ST

Year	*Uses*	*Source*
2020	DEVI DUTTA ARCHITECTURE	EDR Digital Archive
2017	BRICK LLP	Cole Information
2014	BRICK LLP	Cole Information
2010	KUDSK CONSTRUCTION INC	Cole Information
2006	CONSTRUCTION INC	Haines Company, Inc.
	KUDSK	Haines Company, Inc.

FINDINGS

ADJOINING PROPERTY DETAIL

The following Adjoining Property addresses were researched for this report. Detailed findings are provided for each address.

7TH

2607 7TH

Year	Uses	Source
1986	BLONCO S BLONDHEIM & COIC INC	PACIFIC BELL WHITE PAGES
	FIRSTENBERG MACHINERY CO INC	PACIFIC BELL WHITE PAGES

2609 7TH

Year	Uses	Source
1950	LLOYD SPENS R	The Pacific Telephone & Telegraph Co.

2619 7TH

Year	Uses	Source
1986	MCNAIR R BSOMS	PACIFIC BELL WHITE PAGES

2629 7TH

Year	Uses	Source
1986	BERKELEY BRASS FOUNDRY CO	PACIFIC BELL WHITE PAGES
1950	BERKELEY BOWL	The Pacific Telephone & Telegraph Co.

2700 7TH

Year	Uses	Source
1991	Brodisint & Associates	PACIFIC BELL WHITE PAGES
	T E C The Electrical Connection	PACIFIC BELL WHITE PAGES
	TE HALIT Inc	PACIFIC BELL WHITE PAGES
	From East Bay Telephones Call	PACIFIC BELL WHITE PAGES
1986	CARLETON BUSINESS PARK	PACIFIC BELL WHITE PAGES
1950	PEET CO	The Pacific Telephone & Telegraph Co.
	COLGATE PALMOLIVE PEET CO	The Pacific Telephone & Telegraph Co.

2709 7TH

Year	Uses	Source
1950	S H S FURNITURE CO	The Pacific Telephone & Telegraph Co.

FINDINGS

7TH ST

2600 7TH ST

Year	Uses	Source
1975	DEL MONTE CORP	Pacific Telephone
1962	Calif Division Ofc	Pacific Telephone
1943	AMERICAN ROLLING MILL CO OF CALIFORNIA H O Stevens V Press and Genl Mgr Rust Resisting Armco Ingot Iron Stainless Steel and Specialty Sheet Products Office and Warehouse	R. L. Polk & Co.
	CALIFORNIA CORRUGATED CULVERT CO INC H W Force Pres C R Hodgkin Genl Mgr Steel Culvert Pipe Irrigation Supplies	R. L. Polk & Co.

2607 7TH ST

Year	Uses	Source
2020	INOVA FEDERAL CREDIT UNION	EDR Digital Archive
2017	ENDRES WARE	Cole Information
	JOVA SOLUTIONS	Cole Information
	ORGREEN GOLDSMITH	Cole Information
2014	ENDRES WARE	Cole Information
	JOVA SOLUTIONS	Cole Information
2010	EATWORK DEVELOPEMENT	Cole Information
	ENDRES WARE	Cole Information
	KINETIC SEARCH	Cole Information
	PACIFIC FIRM	Cole Information
	ISAAC CRONIN PUBLIC RELATIONS	Cole Information
	TABLE TOPICS	Cole Information
2006	BADLANDS DESIGN	Haines Company, Inc.
	CLASSROOM	Haines Company, Inc.
	MATTERS	Haines Company, Inc.
	ENDRES WARE	Haines Company, Inc.
	FASTBACK	Haines Company, Inc.
	CREATED BOOKS	Haines Company, Inc.
	UNKIFY INC	Haines Company, Inc.
	UNUS GROUP	Haines Company, Inc.

FINDINGS

Year	Uses	Source
2006	N 8 SYSTEMS	Haines Company, Inc.
	PAC FIRM	Haines Company, Inc.
	SCHEVON GEORGE	Haines Company, Inc.
	ARCHITECT	Haines Company, Inc.
2005	QUANTITATIVE GREENBERG RESEARCH	Cole Information
	LATITUDE 1	Cole Information
	ENDRES WARE	Cole Information
	KENNFOODS USA LLC	Cole Information
	LINUS GROUP	Cole Information
2000	NIGHTFIRE SOFTWARE INC	Pacific Bell
	EAT-WORK DEVELOPEMENT	Pacific Bell
	BD ABANTE CORPORATION	Pacific Bell
	NIGHT FIRE SOFTWARE INCORPORATED	Cole Information
	OFFI & CO	Cole Information
	ABANTE CORPORATION	Cole Information
1996	GOLDIN DESIGN	PACIFIC BELL DIRECTORY
1975	BUSINESS SERVICES	Pacific Telephone

2609 7TH ST

Year	Uses	Source
1943	Adamson John D sta atdt r	R. L. Polk & Co.
	Lloyd Marian E clk h	R. L. Polk & Co.
	Lloyd Spens Janie w hsmn h	R. L. Polk & Co.
	SULLIVAN Eleanore clk r	R. L. Polk & Co.

2619 7TH ST

Year	Uses	Source
2000	CLAY OF THE LAND	Pacific Bell
	CLAY OF THE LAND	Cole Information
1996	CLAY OF THE LAND	PACIFIC BELL DIRECTORY
1992	MCNAIR R B SONS	Cole Information
1975	MC NAIR R B SONS ENGORS CONST	Pacific Telephone
1962	Mc Nair R B Sons engnrs const	Pacific Telephone

FINDINGS

2629 7TH ST

Year	Uses	Source
2020	ENCHROMA INC	EDR Digital Archive
	ANTELOPE VALLEY GROUP LLC	EDR Digital Archive
	EAT/WORK DEVELOPMENT LP	EDR Digital Archive
	MEDIAGRAPH LLC	EDR Digital Archive
2017	SWERVE CO	Cole Information
	MEDIA GRAPH	Cole Information
	STUPID FUN CLUB	Cole Information
2014	SWERVE CO	Cole Information
	ELLISON MACHINERY	Cole Information
	GOLDIN DESIGN	Cole Information
2010	ELLISON TECHNOLOGIES	Cole Information
	SWERVE CO	Cole Information
	GOLDIN DESIGN	Cole Information
	ELLISON MACHINERY	Cole Information
1975	BERKELEY BRASS FOUNDRY CO	Pacific Telephone
	BERKELEY BRASS FOUNDRY CO	Pacific Telephone
1962	BERKELEY BRASS FOUNDRY CO	Pacific Telephone
1943	BERKELEY BRASS FOUNDRY CO W H Eggerts Pres H J Ellen Sec Treas Brass Bronze and Aluminum Castings	R. L. Polk & Co.

2656 7TH ST

Year	Uses	Source
1943	Siversen Ludw ick K ironw kr	R. L. Polk & Co.

2700 7TH ST

Year	Uses	Source
2005	REGENTS OF THE UNIVERSITY CL	Cole Information
2000	CARLETON BUSINESS CENTER	Pacific Bell
	CARLETON BUSINESS CENTER	Cole Information
	SCOTT PARKER LANDSCAPES INCORPORATED	Cole Information
1996	CARLETON BUSINESS CENTER	PACIFIC BELL DIRECTORY
1995	CARLETON BUSINESS CTR	Cole Information

FINDINGS

Year	Uses	Source
1992	CARLETON BUSINESS CENTER	PACIFIC BELL DIRECTORY
	CARLETON BUSNS CNTR	Cole Information
1975	COLGATE-PALMOLIVE CO	Pacific Telephone
1962	Order Dept	Pacific Telephone
	Accounting & Factory	Pacific Telephone

2703 7TH ST

Year	Uses	Source
2020	INTENSIVATE INC	EDR Digital Archive
	CHACHAMAY	EDR Digital Archive
	CONSCIOUS CREATIVE	EDR Digital Archive
	PANDEMONIUM	EDR Digital Archive
	TORO ROAD RUNNERS	EDR Digital Archive
	ACTIVSPACE AT BERKELEY	EDR Digital Archive
	WHIRLWIND WHEELCHAIR	EDR Digital Archive
	ROUGHRYDER AMERICA LLC	EDR Digital Archive
	NORTHPRO SOLAR	EDR Digital Archive
	AMERICAN HARVEST ORGANIC	EDR Digital Archive
	OSAKA JONES LLC	EDR Digital Archive
	ANCHOR HEATING & COOLING	EDR Digital Archive
	TEN TWELV LLC	EDR Digital Archive
	CLIFFORD DENIS	EDR Digital Archive
	SVETLANA LAZAR DESIGN	EDR Digital Archive
	SUMMIT STUDIO	EDR Digital Archive
	TRICORE LABORATORY	EDR Digital Archive
	TONKO HOUSE LLC	EDR Digital Archive
	PINCKERT ENVIRONMENTS	EDR Digital Archive
	PRECISION PSYCHOLOGICAL	EDR Digital Archive
	GO WILD CONSULTING	EDR Digital Archive
	812 FIBER LLC	EDR Digital Archive
	80 AVENIDA LLC	EDR Digital Archive
	SILK ROAD LUXURIES LLC	EDR Digital Archive
	EASY PEARL MINING CORP	EDR Digital Archive

FINDINGS

Year	Uses	Source
2020	INTERSECTIONAL ARTS	EDR Digital Archive
	ART RESPONDERS	EDR Digital Archive
	DAVID GIULIETTI HAND ENGRAVER	EDR Digital Archive
2017	ACTIVSPACE AT BERKELEY	Cole Information
	LANE MCNAB INTERIORS	Cole Information
	SPENCER DENTAL LAB	Cole Information
	CITISCAPE PROPERTY MAMAGEMENT	Cole Information
	ROUGHRYDER AMERICA LLC	Cole Information
	BEN CHESLUK RESEARCH	Cole Information
	NINAS CAFE	Cole Information
	DENIS CLIFFORD AUTHOR	Cole Information
	KAREN SOLEAU	Cole Information
	KALI ACQUAAH	Cole Information
	VICTORIA HOEKSTRA	Cole Information
	DENIS CLIFFORD	Cole Information
	SAMUEL WHIPPLE	Cole Information
2014	ACTIVSPACE AT BERKELEY	Cole Information
	DOLAN CHRISTOPHER B THE LAW FIRM	Cole Information
	FUKUMORI NOREEN	Cole Information
	TNDD	Cole Information
	CITISCAPE PROPERTY MAMAGEMENT	Cole Information
	CARLTON ROSS	Cole Information
	CLIFFORD DENIS AUTHOR	Cole Information
	ELDAKLEJA GLASS	Cole Information
	LADY BEAU	Cole Information
	NINAS CAFE	Cole Information
	CROSS VICTOR COPYWRITING	Cole Information
	WHITAKER MANUFACTURE	Cole Information
	BOUYSSOU SERGE J	Cole Information
	EAST BAY INJURY & RECOVERY INSTITUTE	Cole Information
	VICTORIA HOEKSTRA	Cole Information
	ASWAN BOUDREAUX	Cole Information

FINDINGS

Year	Uses	Source
2014	DENIS CLIFFORD	Cole Information
2010	CLIFFORD DENIS	Cole Information
	LOLILEU	Cole Information
	A CTIVS PACE AT BERKELEY	Cole Information
	ANNE P MEREDITH SWORDFISH	Cole Information
	ZINA KAO EXCLUSIVE	Cole Information
	ARM CANDY	Cole Information
	PERSISTENT FILMS	Cole Information
	IN FINE PRINT DIGITAL PRINTING	Cole Information
	INSIDE OUT MEDIA	Cole Information
	SMITH MORGAN	Cole Information
	LADY BEAU	Cole Information
	FULL CIRCLE LANDSCAPES	Cole Information
	SEKTOR 322	Cole Information
	VICTOR CROSS COPYWRITING	Cole Information
	SILK SATIN & PAPER	Cole Information
	DAVID GIULIETTI HAND ENGRAVER	Cole Information
	RELISH AT HOME	Cole Information
	OIKOS ARCHITECTURE	Cole Information
	KATALLY DESIGN	Cole Information
	DENIS CLIFFORD	Cole Information
	ERICSSON KARIN	Cole Information
2006	BUILDING	Haines Company, Inc.
	ACTIVSPACE AT	Haines Company, Inc.
	BERKLY	Haines Company, Inc.
	ANN P MRDTH	Haines Company, Inc.
	SWRDFSH PRDCTNS	Haines Company, Inc.
	ARM CANDY	Haines Company, Inc.
	BLUE WILD INDIGO	Haines Company, Inc.
	CAFE CLEM	Haines Company, Inc.
	CLIFFORD DENIS	Haines Company, Inc.
	COMBINED LEGAL	Haines Company, Inc.

FINDINGS

Year	Uses	Source
2006	AND TITLE SERV	Haines Company, Inc.
	FLIQZ	Haines Company, Inc.
	GINGJAZZYCO	Haines Company, Inc.
	GODFATHER	Haines Company, Inc.
	MOTOR BIKE	Haines Company, Inc.
	HAYES HANDPIECE	Haines Company, Inc.
	INNERCIRCLE	Haines Company, Inc.
	INVSTMT GRP LLC	Haines Company, Inc.
	JANOFSKY Seth	Haines Company, Inc.
	KATALLY DSGN	Haines Company, Inc.
	CICLEE PRNTG	Haines Company, Inc.
	KEWASSOCIATES	Haines Company, Inc.
	KYNTHIA	Haines Company, Inc.
	LADYBEAU	Haines Company, Inc.
	MAJABRUGOS	Haines Company, Inc.
	DESIGN	Haines Company, Inc.
	MATEO ILASCO	Haines Company, Inc.
	MOONEYK	Haines Company, Inc.
	NATL FNDTH FOR	Haines Company, Inc.
	JEWISH CULTURE	Haines Company, Inc.
	PAC STATES	Haines Company, Inc.
	FINANCIAL GROUP	Haines Company, Inc.
	r PROSPER PRess	Haines Company, Inc.
	RELISHATHOME	Haines Company, Inc.
	ROVEDA Francheska	Haines Company, Inc.
	SMALL CHANGE	Haines Company, Inc.
	SPEKTO TRAN D	Haines Company, Inc.
	WYNKOOP Ruth	Haines Company, Inc.
2005	SMITH PROSE	Cole Information
	GO WILD CONSULTING	Cole Information
	CAFE CLEM	Cole Information
	C & K HOBBY SHOP	Cole Information

FINDINGS

Year	Uses	Source
2005	PERSISTENT FILMS LLC	Cole Information
	ACTIVSPACE AT BERKELEY	Cole Information
	MINDFULNESS BODY & BATH	Cole Information
	WAY OF THE DOLL	Cole Information
	FASTBACK CREATED BOOKS	Cole Information
	JAMES L GALANIS & ASSOCS	Cole Information
	PARADIGM PRODUCTIONS INC	Cole Information
	DAVID GALE STUDIOS	Cole Information
	ARTISTS CHOICE	Cole Information
	PROSPER PRESS	Cole Information
	LADY BEAU	Cole Information
	TECH MONKEY DESIGN	Cole Information
	ANNE P MEREDITH SWORDFISH PRODUCTION	Cole Information
	IN THE MEANTYME	Cole Information
	ARM CANDY	Cole Information
	LA NOTE RESTAURANT INC	Cole Information
	ANN P MEREDITH	Cole Information
	TRADIGICEL	Cole Information
	ARM CANDY	Cole Information
	SPEKTO	Cole Information
	LOUISE OLSEN	Cole Information
	STEPHEN LEFKOVITS	Cole Information
	COREY CAPERS	Cole Information
	ELIZABETH NAKAHARA	Cole Information

8 ST

2603 8 ST

Year	Uses	Source
2017	GREENERPRINTER	Cole Information
2014	GREENERPRINTER	Cole Information

FINDINGS

8TH

2602 8TH

Year	Uses	Source
1986	CHRISTOPHERSON	PACIFIC BELL WHITE PAGES
	ASSOCIATES ARCHITECTS	PACIFIC BELL WHITE PAGES

2603 8TH

Year	Uses	Source
1986	GREEN VALLEY PLANT RENTAL	PACIFIC BELL WHITE PAGES
	GREEN VALLEY PLANT RENTAL	PACIFIC BELL WHITE PAGES

2606 8TH

Year	Uses	Source
1986	SEEMAN LARRY ASSOCIATES	PACIFIC BELL WHITE PAGES

2612 8TH

Year	Uses	Source
1986	PAPERBACK SOFTWARE INTERNATIONAL	PACIFIC BELL WHITE PAGES

2618 8TH

Year	Uses	Source
1950	PARIS BROS ENGINEERED CONSTRUCTION	The Pacific Telephone & Telegraph Co.

2630 8TH

Year	Uses	Source
1986	CONSOLIDATED PRINTERS INC	PACIFIC BELL WHITE PAGES

2701 8TH

Year	Uses	Source
1986	NEXUS 11 STITUTE	PACIFIC BELL WHITE PAGES

2707 8TH

Year	Uses	Source
1986	NEXUS WOODSHOP	PACIFIC BELL WHITE PAGES

2723 8TH

Year	Uses	Source
1986	Miguel August Paul	PACIFIC BELL WHITE PAGES

FINDINGS

2741 8TH

Year	Uses	Source
1986	THUNDERBOLT & NUT CO	PACIFIC BELL WHITE PAGES
1950	ANDERSON NORMAN H R	The Pacific Telephone & Telegraph Co.

2743 8TH

Year	Uses	Source
1986	Matthias Ken	PACIFIC BELL WHITE PAGES
1950	PEDRO MANUEL HAUING	The Pacific Telephone & Telegraph Co.

2810 8TH

Year	Uses	Source
1950	HULS L S R	The Pacific Telephone & Telegraph Co.

2811 8TH

Year	Uses	Source
1950	MURRAY WILLIE R	The Pacific Telephone & Telegraph Co.

8TH AVEV ST

2809 8TH AVEV ST

Year	Uses	Source
1945	GUSTAFSON CLARENCE A R	The Pacific Telephone & Telegraph Co.

8TH ST

2599 8TH ST

Year	Uses	Source
2010	ANTIQUES PRESS CAL RAIN ARTS	Cole Information
	BARBINI	Cole Information
2006	ALISON B	Haines Company, Inc.
	ANTELMAN	Haines Company, Inc.
	JEWELRY DSGN	Haines Company, Inc.
	BARBINI	Haines Company, Inc.
2000	41 ALISON B ANTELMAN JEWELRY DESIGN	Pacific Bell
	42 FIG TREE GALLERY	Pacific Bell
	42 BARBINI	Pacific Bell

FINDINGS

Year	Uses	Source
2000	BARBINI	Cole Information
1996	42 BARBINI	PACIFIC BELL DIRECTORY
1995	BARBINI	Cole Information

2600 8TH ST

Year	Uses	Source
1975	BERKELEY PUBLIC SCHOOLS DEPARTMENTS AND OFFICES	Pacific Telephone
	BUILDING USE PERMITS	Pacific Telephone
	BUSINESS SERVICES	Pacific Telephone
	BUSINESS SERVICES	Pacific Telephone
	BUSINESS SERVICES	Pacific Telephone
1970	BERKELEY PUBLIC SCHOOLS	Pacific Telephone Directory
	BERKELEY PUBLIC SCHOOLS	Pacific Telephone Directory
	BERKELEY PUBLIC SCHOOLS	Pacific Telephone Directory
1962	Jurs Co see Shand & Jurs Co	Pacific Telephone
	Shand & Jurs Co	Pacific Telephone
1943	Northrup King & Co Pacific Coast Division Maurice Keating mgr w holseeds	R. L. Polk & Co.
1933	BOMBERGER SEED CO LTD J M BOMBERGER PRES BERKELEY	R. L. Polk & Co.
1920	PFISTER J J KNITTING CO	R. L. Polk & Co. of California

2603 8TH ST

Year	Uses	Source
1975	ENSCI AL PRESS THE	Pacific Telephone
1970	ESCHEN EXPORT BERKELEY	Pacific Telephone Directory
	R ESCHEN & ASSOCIATES INC BERKELEY	Pacific Telephone Directory
1962	Ames Harris Neville Co	Pacific Telephone
	BOISE CASCADE CORP MULTIWALL BAG OPERATIONS	Pacific Telephone
1955	AMES HARRIS NEVILLE CO PAPER BAG FACTORY BERKELEY	The Pacific Telephone & Telegraph Co.

FINDINGS

2608 8TH ST

Year	Uses	Source
1986	Lue Lincoln archt	PACIFIC BELL WHITE PAGES

2612 8TH ST

Year	Uses	Source
2017	ADDIS GROUP	Cole Information
	RESTORATION DESIGN GROUP LLC	Cole Information
2014	RESTORATION DESIGN GROUP LLC	Cole Information
2010	WAVE RESEARCH INC	Cole Information
	OLOFSON ENVIRONMENTAL INC	Cole Information
	RESTORATION DESIGN GROUP LLC	Cole Information
2005	QUANTITATIVE GREENBERG RESEARCH INC	Cole Information
	AFFYMETRIX	Cole Information
	OCCUPANT UNKNOWN	Cole Information
2000	NEOMORPHIC SOFTWARE INC	Pacific Bell
	WAVE RESEARCH	Pacific Bell
	WAVE RESEARCH INC	Pacific Bell
	WAVE RESEARCH	Cole Information
	NEOMORPHIC SOFTWARE INCORPORATED	Cole Information
1996	WAVE RESEARCH	PACIFIC BELL DIRECTORY
1992	ARGOS LTD	PACIFIC BELL DIRECTORY
	ARGOS LTD	Cole Information

2615 8TH ST

Year	Uses	Source
2002	FULFORD Michael	R. L. Polk & Co.
	FULFORD Michael	Haines & Company

2618 8TH ST

Year	Uses	Source
2020	MISSION BARNS	EDR Digital Archive
2017	TOFU YU LLC	Cole Information
2014	TOFU YU LLC	Cole Information
2010	STONG & ASSOC	Cole Information

FINDINGS

Year	Uses	Source
2000	PENNY WALLACE SWEATERS	Pacific Bell
1996	WEST COAST PRINT CENTER	PACIFIC BELL DIRECTORY
1995	WEST COAST PRINT CTR	Cole Information
1992	WEST COAST PRINT CENTER	PACIFIC BELL DIRECTORY
	WEST CST PRINT CNTR	Cole Information
1991	West Coast Print Center Inc	PACIFIC BELL WHITE PAGES
1955	PARIS BROS ENGINEERED CONSTRUCTION	The Pacific Telephone & Telegraph Co.

2620 8TH ST

Year	Uses	Source
1943	Briscoe John T shipydw kr r	R. L. Polk & Co.
	Long Donald F Edith shipydw kr h	R. L. Polk & Co.
1933	ROMAN PAUL (ANNA) CARP H BERKELEY	R. L. Polk & Co.
1928	H Januares lab H	R.L. Polk and Co of California
	Seike John mldr R	R.L. Polk and Co of California
1920	SILVERFOOT J R	R. L. Polk & Co. of California

2627 8TH ST

Year	Uses	Source
2002	XXXX	R. L. Polk & Co.
	XXXX	Haines & Company

2630 8TH ST

Year	Uses	Source
2020	CONSOLIDATED PRINTERS INC	EDR Digital Archive
2010	CONSOLIDATED PRINTERS INC	Cole Information
2006	CONDSOLIDATED	Haines Company, Inc.
	PRINTERS INC	Haines Company, Inc.
2005	CONSOLIDATED PRINTERS INC	Cole Information
2000	CONSOLIDATED PRINTERS INC	Pacific Bell
	CONSOLIDATED PRINTERS INCORPORATED	Cole Information
1996	CONSOLIDATED PRINTERS INC	PACIFIC BELL DIRECTORY
1995	CONSOLIDATED PRINTERS INC	Cole Information
1992	CONSOLIDATED PRINTERS INC	PACIFIC BELL DIRECTORY

FINDINGS

Year	Uses	Source
1992	CONSLTD PRINTERS	Cole Information
1975	CONSOLIDATED PRINTERS INC	Pacific Telephone
1970	BAXTER MCDONALD & CO BERKELEY	Pacific Telephone Directory
	CONSOLIDATED PRINTERS INC BERKELEY	Pacific Telephone Directory

2639 8TH ST

Year	Uses	Source
2002	XXXX	R. L. Polk & Co.
	XXXX	Haines & Company

2669 8TH ST

Year	Uses	Source
2002	LIGHTY Craig	R. L. Polk & Co.
	LIGHTY Craig	Haines & Company

2700 8TH ST

Year	Uses	Source
2020	APPLIED ANATOMY INSTITUTE	EDR Digital Archive
2017	APPLIED ANATOMY INSTITUTE	Cole Information
2014	APPLIED ANATOMY INSTITUTE	Cole Information
2010	APPLIED ANATOMY INSTITUTE	Cole Information
2006	APPLIED ANATOMY	Haines Company, Inc.
	INSTITUTE	Haines Company, Inc.
2005	APPLIED ANATOMY INSTITUTE	Cole Information

2701 8TH ST

Year	Uses	Source
2020	TRAN'S KITCHEN	EDR Digital Archive
	THIRD CULTURE FOOD GROUP	EDR Digital Archive
	BREAD SRSLY LLC	EDR Digital Archive
	HEIRLOOM CONCEPTS LLC	EDR Digital Archive
	ELLAS DESIGN STUDIO	EDR Digital Archive
	REDINDHI	EDR Digital Archive
	SHRUB & CO	EDR Digital Archive
	STANDARD & SPECIALTY LLC	EDR Digital Archive

FINDINGS

Year	Uses	Source
2020	RELISH CATERING	EDR Digital Archive
	KEKICAKE	EDR Digital Archive
	POT LIQUOR LLC	EDR Digital Archive
	CULT CRACKERS	EDR Digital Archive
	KARL NIELSEN PHOTOGRAPHY	EDR Digital Archive
	BOAT RIGHT LLC	EDR Digital Archive
	JUAN GARCIA	EDR Digital Archive
	DEBORAH MARSKEY	EDR Digital Archive
2014	NATURES EXPRESS	Cole Information
	SHRUB & CO	Cole Information
2000	NEXUS GALLERY	Pacific Bell
1996	NEXUS GALLERY	PACIFIC BELL DIRECTORY
1992	NEXUS INSTITUTE	PACIFIC BELL DIRECTORY
1975	BIRD RESCUE RESEARCH CENTER	Pacific Telephone
	INTERNATIONAL BIRD RESCUE RESEARCH CENTER	Pacific Telephone
1962	Ofc & Sales	Pacific Telephone
	Factory	Pacific Telephone
1943	Roll Away Window Screen Co H J Rudiger pres L A Moresco sec treas	R. L. Polk & Co.

2702 8TH ST

Year	Uses	Source
2020	DONALD CROCKER	EDR Digital Archive
2010	SMALL CHANGE	Cole Information
2006	LAND STUDIO RON	Haines Company, Inc.
	WIGGINTON	Haines Company, Inc.
2005	LAND STUDIO OF CALIFORN INC	Cole Information
	RON WIGGINTON	Cole Information

2704 8TH ST

Year	Uses	Source
2006	PAC EAST MALL	Haines Company, Inc.
2005	PACIFIC EAST MALL	Cole Information

FINDINGS

2706 8TH ST

Year	Uses	Source
2006	READYMADE	Haines Company, Inc.
	MAGAZINE	Haines Company, Inc.
	WALLTEXT	Haines Company, Inc.
2005	READYMADE	Cole Information
	READYMADE MAGAZINE	Cole Information
	WALLTEXT INC	Cole Information

2707 8TH ST

Year	Uses	Source
2006	CIPRAAMY CUSTOMS	Haines Company, Inc.
	FURNITURE	Haines Company, Inc.
	NEXUS GALLERY	Haines Company, Inc.
	NEXUS WOODSHOP	Haines Company, Inc.
2005	TRUMBLEWOOD	Cole Information
2000	CIPRA AMY CUSTOM FURNITURE	Pacific Bell
	NEXUS WOODSHOP	Pacific Bell
	NEXUS WOODSHOP	Cole Information
	CIPRA AMY CUSTOM FURNITURE	Cole Information
	BUCKWALTER TIMOTHY	Cole Information
	NEXUS GALLERY	Cole Information
1996	CIPRA AMY CUSTOM FURNITURE	PACIFIC BELL DIRECTORY
	NEXUS WOODSHOP	PACIFIC BELL DIRECTORY
1995	NEXUS WOODSHOP	Cole Information
	NEXUS INSTITUTE	Cole Information
1992	NEXUS WOODSHOP	PACIFIC BELL DIRECTORY
	NEXUS INSTITUTE	Cole Information
	MARCUS KELL WDWRKS	Cole Information

2720 8TH ST

Year	Uses	Source
2017	GRAHAM RUICKSHANK	Cole Information
2014	GRAHAM CRUICKSHANK	Cole Information
2010	PAUL HAZELL	Cole Information

FINDINGS

2722 8TH ST

Year	Uses	Source
2017	MARY IRENE STEVENS-GARNER	Cole Information
2010	RENEE DELJON	Cole Information

2723 8TH ST

Year	Uses	Source
2020	MELISSA MARINELLO	EDR Digital Archive
2017	TONY MARINELLO	Cole Information
2014	DAVID SHACKLETON	Cole Information
2010	BURTON ARCHITECTURE	Cole Information
	CEDRIC SHACKLETON	Cole Information
2006	BURTONTAHARA	Haines Company, Inc.
	ARCHITECTS	Haines Company, Inc.
	SHACKLETON Cedric	Haines Company, Inc.
2000	SHACKLETON CEDRIC SHACKLETON	Pacific Bell
1995	OCCUPANT UNKNOWNN	Cole Information
1962	Storm Geo W Mrs	Pacific Telephone

2724 8TH ST

Year	Uses	Source
2017	PATTY SIRI	Cole Information
2014	OCCUPANT UNKNOWN	Cole Information
2010	OCCUPANT UNKNOWN	Cole Information

2725 8TH ST

Year	Uses	Source
2020	FRANCESCA KELLEY	EDR Digital Archive
	TASHA JACKSON	EDR Digital Archive
2014	FRANCESCA KELLEY	Cole Information
2010	MARK KELLY	Cole Information
2006	No Current Listing	Haines Company, Inc.
1995	OCCUPANT UNKNOWNN	Cole Information
1975	GRANT ALLAN	Pacific Telephone
1962	Grant Allan	Pacific Telephone

FINDINGS

Year	Uses	Source
1943	Kearns John A h	R. L. Polk & Co.

2726 8TH ST

Year	Uses	Source
2014	OCCUPANT UNKNOWN	Cole Information
2010	OCCUPANT UNKNOWN	Cole Information

2730 8TH ST

Year	Uses	Source
2020	KAVA MASSIH	EDR Digital Archive
2017	KAVA MASSIH	Cole Information
2014	KAVA MASSIH	Cole Information
2010	KAVA MASSIH	Cole Information
2006	MASSIHKava	Haines Company, Inc.

2732 8TH ST

Year	Uses	Source
2014	MARC HEDLUND	Cole Information
2010	OCCUPANT UNKNOWN	Cole Information

2734 8TH ST

Year	Uses	Source
2017	JOHANNES VANDENHEUVEL	Cole Information
2014	JOHANNES VANDENHEUVEL	Cole Information
2010	OCCUPANT UNKNOWN	Cole Information

2736 8TH ST

Year	Uses	Source
2020	COLLEEN UZGIRIS	EDR Digital Archive
2017	AREJAS UZGIRIS	Cole Information
2014	OCCUPANT UNKNOWN	Cole Information
2010	OCCUPANT UNKNOWN	Cole Information

2741 8TH ST

Year	Uses	Source
2020	ADAMS & CHITTENDEN SCIENTIFIC	EDR Digital Archive

FINDINGS

Year	Uses	Source
2017	ADAMS & CHITTENDEN SCIENTIFIC GLAS	Cole Information
2014	ADAMS & CHITTENDEN SCIENTIFIC GLAS	Cole Information
2010	ADAMS & CHITTENDEN SCIENTIFIC	Cole Information
2006	ADAMS	Haines Company, Inc.
	CHITTENDEN	Haines Company, Inc.
	SCNTFC GLSS	Haines Company, Inc.
2005	ADAMS & CHITTENDEN SCIENTIFIC GLASS	Cole Information
2000	ADAMS & CHITTENDEN SCIENTIFIC GLASS	Pacific Bell
	ADAMS & CHITTENDEN SCIENTIFIC GLASS	Cole Information
1995	NORTH ATLANTIC BOOKS	Cole Information
1975	BERKELEY FILM INSTITUTE	Pacific Telephone
	BERKELEY FILM LAB	Pacific Telephone
1962	Adver Tape Co	Pacific Telephone
1943	Anderson Norman H Adeline mech J N Gilman h	R. L. Polk & Co.

2743 8TH ST

Year	Uses	Source
2020	RONALD PENNDORF	EDR Digital Archive
	CHERYL PENNDORF	EDR Digital Archive
2006	PENNDORF Ronald	Haines Company, Inc.
2000	PENNDORF RONALD	Pacific Bell
	RONALD PENNDORF	Cole Information
1996	PENNDORF RONALD	PACIFIC BELL DIRECTORY
1995	PENNDORF, RONALD	Cole Information
1992	PENNDORF RONALD	PACIFIC BELL DIRECTORY
	PENNDORF, RONALD	Cole Information
1975	CHROMEX	Pacific Telephone
1962	Commercial Air Conditioning Co	Pacific Telephone
	Commercial Mechanical Service Co Inc	Pacific Telephone
1943	Mayers Jesse Rose glazier h	R. L. Polk & Co.

FINDINGS

2759 8TH ST

Year	Uses	Source
2002	SGRESHO	R. L. Polk & Co.
	GRESHO	R. L. Polk & Co.
	GRESHO T	R. L. Polk & Co.
	GRESHOT	R. L. Polk & Co.
	SGRESHO	Haines & Company
	GRESHO	Haines & Company
	GRESHO T	Haines & Company
	GRESHOT	Haines & Company

2785 8TH ST

Year	Uses	Source
2002	SEGRESTDenia	R. L. Polk & Co.
	SEGRESTDenia	Haines & Company

2800 8TH ST

Year	Uses	Source
1986	Miller Distributing Co	PACIFIC BELL WHITE PAGES

2806 8TH ST

Year	Uses	Source
1955	PAC CONTROL PRODUCTS BERKELEY	The Pacific Telephone & Telegraph Co.
	PENN CONTROLS INC BERKELEY	The Pacific Telephone & Telegraph Co.

2810 8TH ST

Year	Uses	Source
1945	HULS L S R BERKELEY	The Pacific Telephone & Telegraph Co.
1933	SPILLNER HENRY J (FLORENCE) AUTO MECH H BERKELEY	R. L. Polk & Co.
1928	N Harold Florence C H	R.L. Polk and Co of California
1920	LINDAHL H R	R. L. Polk & Co. of California

2811 8TH ST

Year	Uses	Source
1970	MURRAY WILLIE BERKELEY	Pacific Telephone Directory
1955	MURRAY WILLIE R BERKELEY	The Pacific Telephone & Telegraph Co.

FINDINGS

Year	Uses	Source
1945	RODERICK FRED R BERKELEY	The Pacific Telephone & Telegraph Co.
1933	HITE ALEX (MEDORA) PLSTR H BERKELEY	R. L. Polk & Co.

9 ST

2703 9 ST

Year	Uses	Source
2010	BOHANNON EBERTS DESIGN LLC	Cole Information

9TH

2604 9TH

Year	Uses	Source
1991	Wingw all Alice sculptr & photgrphr	PACIFIC BELL WHITE PAGES
	Winiecke Raymond & Christine	PACIFIC BELL WHITE PAGES
	Winigman J R	PACIFIC BELL WHITE PAGES
	Winik Marta & Fred	PACIFIC BELL WHITE PAGES

2608 9TH

Year	Uses	Source
1991	Marks Larry Information For Business	PACIFIC BELL WHITE PAGES
1986	DOMMER DON ASSOCIATES	PACIFIC BELL WHITE PAGES
	HURWICH R CO	PACIFIC BELL WHITE PAGES
	INFO SEARCH	PACIFIC BELL WHITE PAGES
	CLARK BUSINESS MACHINES	PACIFIC BELL WHITE PAGES
	PARKER FINANCIAL PLANNING	PACIFIC BELL WHITE PAGES
1950	DAWSON VENETIAN BLIND SERVICE	The Pacific Telephone & Telegraph Co.

2610 9TH

Year	Uses	Source
1986	A W TOOL DEVELOPMENT CO	PACIFIC BELL WHITE PAGES

2612 9TH

Year	Uses	Source
1950	ACME PATTERN WORKS	The Pacific Telephone & Telegraph Co.

FINDINGS

2657 9TH

Year	Uses	Source
1950	HARRIS J HENRY EXCAVTNG & PAVNG	The Pacific Telephone & Telegraph Co.

2710 9TH

Year	Uses	Source
1950	FREAZ BENITA R	The Pacific Telephone & Telegraph Co.
	HILL JOHN W R	The Pacific Telephone & Telegraph Co.

2712 9TH

Year	Uses	Source
1950	FLORES IRENE R	The Pacific Telephone & Telegraph Co.

2730 9TH

Year	Uses	Source
1986	GRANATA RESTAURANT	PACIFIC BELL WHITE PAGES
1950	GRANATA RESTAURANT	The Pacific Telephone & Telegraph Co.

2738 9TH

Year	Uses	Source
1950	BRADY HENRY ETTA MRS R	The Pacific Telephone & Telegraph Co.

2741 9TH

Year	Uses	Source
1986	COBURN CONSTRUCTION	PACIFIC BELL WHITE PAGES

2743 9TH

Year	Uses	Source
1986	CLASSIC ILLUMINATION THE	PACIFIC BELL WHITE PAGES

2748 9TH

Year	Uses	Source
1986	Bash Roger H	PACIFIC BELL WHITE PAGES
	BASHLAND INC	PACIFIC BELL WHITE PAGES
	Tabasco M	PACIFIC BELL WHITE PAGES
	Tanner Wesley B	PACIFIC BELL WHITE PAGES
	ANDERSON SUZANNE	PACIFIC BELL WHITE PAGES
	B Seebol Steve	PACIFIC BELL WHITE PAGES

FINDINGS

Year	Uses	Source
1950	FRITTER CHEF CORP	The Pacific Telephone & Telegraph Co.

2777 9TH

Year	Uses	Source
1986	PROEN PRODUCTS CO	PACIFIC BELL WHITE PAGES

9TH ST

2600 9TH ST

Year	Uses	Source
2020	LOCOMOTIVE LABS INC	EDR Digital Archive

2602 9TH ST

Year	Uses	Source
2020	DEVPREZ	EDR Digital Archive
	BUNNY & BOAR INC	EDR Digital Archive
	CLOCK FACTORY LLC	EDR Digital Archive
2017	BUNNY & BOAR INC	Cole Information
2014	BUNNY & BOAR INC	Cole Information

2604 9TH ST

Year	Uses	Source
2020	A HUNDRED MONKEYS	EDR Digital Archive
	TIDALLATERN	EDR Digital Archive
2000	BUCHANAN MARVIN AIA ARCHT	Cole Information
	LYNDON-BUCHANAN ARCHITECTS	Cole Information
	LYNDON DONLYN FAIA ARCHT	Cole Information
	WINGWALL ALICE SCULPTR & PHOTGRPHR	Cole Information
1996	F LYNDON DONLYN FAIA	PACIFIC BELL DIRECTORY
1995	LYNDON BUCHANAN ARCHITECTS	Cole Information
	DONLYN LYNDON	Cole Information
1992	F LYNDON DONLYN FAIA	PACIFIC BELL DIRECTORY
	LYNDON BUCHANAN	Cole Information
1991	Lyndon Buchanan Architects	PACIFIC BELL WHITE PAGES
1928	H	R.L. Polk and Co of California

FINDINGS

Year	Uses	Source
1928	Haight Arth A Sybil phys	R.L. Polk and Co of California

2606 9TH ST

Year	Uses	Source
2020	IMMEDIA	EDR Digital Archive
2017	IMMEDIA	Cole Information
2014	IMMEDIA	Cole Information
2006	GLADSTONE P	Haines Company, Inc.
	IDEAS IN MOTION	Haines Company, Inc.
	BERKLY AGENCY	Haines Company, Inc.
	DOMICO	Haines Company, Inc.
	FINANCL 510 B 49 4667	Haines Company, Inc.
	CONNECTIONS	Haines Company, Inc.
	HOLLANDER JILL	Haines Company, Inc.
	HURMAH R CO	Haines Company, Inc.
	PON BRIAN EA	Haines Company, Inc.
	SADDLEPOINT 510 Sn	Haines Company, Inc.
	SYSTEMS	Haines Company, Inc.
	SANTIAGOCHIORI	Haines Company, Inc.
	WRITER	Haines Company, Inc.
2005	ARCHITECT OF DESIRE	Cole Information
2000	GENN TOM	Pacific Bell
1996	GENN TOM	PACIFIC BELL DIRECTORY
1995	GENN, TOM	Cole Information
1943	Larsson Josephine D Mrs mach tools	R. L. Polk & Co.

2608 9TH ST

Year	Uses	Source
2020	REIF-SHAFFER ARCHITECTS	EDR Digital Archive
	ANN MARIA CELONA CUSTOM HOMES	EDR Digital Archive
	FINANCIAL CONNECTIONS GROUP	EDR Digital Archive
	PON BRIAN EA	EDR Digital Archive
	SADDLE POINT SYSTEMS	EDR Digital Archive
2017	HURWICH R CO	Cole Information

FINDINGS

Year	Uses	Source
2017	THE BERKELEY AGENCY	Cole Information
	FINANCIAL CONNECTIONS GROUP	Cole Information
	JILL HOLLANDER CFP	Cole Information
	SADDLE POINT SYSTEMS	Cole Information
	DOMICO	Cole Information
2014	HURWICH R CO	Cole Information
	PON BRIAN EA	Cole Information
	SADDLE POINTS SYSTEMS	Cole Information
	FINANCIAL CONNECTIONS GROUP	Cole Information
	HOLLANDER JILL CFP	Cole Information
	BERKELEY AGENCY THE	Cole Information
2010	DOMICO	Cole Information
	FINANCIAL CONNECTIONS GROUP	Cole Information
	BERKELEY AGENCY	Cole Information
	SADDLE POINT SYSTEMS	Cole Information
	R HURWICH CO	Cole Information
	RUDOLPH HURWICH	Cole Information
2005	LARRY MARKS INFORMATION FOR	Cole Information
	FINANCIAL CONNECTIONS	Cole Information
	SADDLE POINT SYSTEMS	Cole Information
	CHIORI SANTIAGO WRITER	Cole Information
	BERKELEY AGENCY	Cole Information
	HOLLANDER JILL CFP	Cole Information
	BRIAN PON	Cole Information
2000	HURWICH R CO	Pacific Bell
	SANTIAGO CHIORI-WRITER	Pacific Bell
	LARRY MARKS INFORMATION FOR BUSINESS	Pacific Bell
	SADDLE POINT SYSTEMS	Pacific Bell
	DOMICO	Pacific Bell
	BERKELEY AGENCY THE	Pacific Bell
	FINANCIAL CONNECTIONS	Pacific Bell
	HOLLANDER JILL	Pacific Bell

FINDINGS

Year	Uses	Source
2000	BERKELEY AGENCY THE	Cole Information
	SADDLE POINT SYSTEMS	Cole Information
	MARKS LARRY INFORMATION FOR BUSINESS	Cole Information
	GLADSTONE MANAGED INVESTMENTS	Cole Information
	HURWICH R COMPANY	Cole Information
	SANTIAGO CHIORI WRITER	Cole Information
	HOLLANDER JILL	Cole Information
	DOMICO	Cole Information
1996	HURWICH R CO	PACIFIC BELL DIRECTORY
	LARRY MARKS INFORMATION FOR BUSINESS	PACIFIC BELL DIRECTORY
	SADDLE POINT SYSTEMS	PACIFIC BELL DIRECTORY
	LEAP FROG LLC	PACIFIC BELL DIRECTORY
	DOMICO	PACIFIC BELL DIRECTORY
	CREATIVE MUSICAL ALTERNATIVES	PACIFIC BELL DIRECTORY
	BERKELEY AGENCY THE	PACIFIC BELL DIRECTORY
	GLADSTONE MANAGED INVESTMENTS	PACIFIC BELL DIRECTORY
	HOLLANDER JILL	PACIFIC BELL DIRECTORY
1995	LARRY MARKS INFORMATION	Cole Information
	ZOETROPE FILMLINK	Cole Information
	CLARK BUSINESS MACHINES	Cole Information
	R HURWICH CO	Cole Information
	BERKELEY AGENCY	Cole Information
	GLADSTONE MANAGED INVESTMENTS	Cole Information
	DOMICO	Cole Information
1992	HURWICH R CO	PACIFIC BELL DIRECTORY
	LARRY MARKS INFORMATION FOR BUSINESS	PACIFIC BELL DIRECTORY
	ZOETROPE-FILMLINK	PACIFIC BELL DIRECTORY
	DOMICO	PACIFIC BELL DIRECTORY
	CLARK BUSINESS MACHINES	PACIFIC BELL DIRECTORY
	ON TRACK	PACIFIC BELL DIRECTORY
	GLADSTONE MANAGED INVESTMENTS	PACIFIC BELL DIRECTORY

FINDINGS

Year	Uses	Source
1992	CLARK BUSINESS MACH	Cole Information
	ZOETROPE FILMLINK	Cole Information
	MARKS L INFO FR BUS	Cole Information
	ON THE JOB	Cole Information
	GLADSTONE INVSTMT	Cole Information
	HURWICH R CO	Cole Information
	DOMICO	Cole Information
1991	Larry Marks Information For Business	PACIFIC BELL WHITE PAGES
1975	CLARK BRADLEY PORSCHE VW	Pacific Telephone
1970	CLARK BRADLEY PORSCHE VW BERKELEY	Pacific Telephone Directory
1938	ISENHOUR L L ROHM & HAAS CO	Pacific Telephone
	ROHM & HAAS CO	Pacific Telephone

2610 9TH ST

Year	Uses	Source
2020	KENT RASMUSSEN WINERY	EDR Digital Archive
2006	AWTOOL	Haines Company, Inc.
	DEVELOPMENT CO	Haines Company, Inc.
2005	A W TOOL DEVELOPMENT CO	Cole Information
2000	A W TOOL DEVELOPMENT CO	Pacific Bell
	A W TOOL DEVELOPMENT COMPANY	Cole Information
1996	A W TOOL DEVELOPMENT CO	PACIFIC BELL DIRECTORY
1995	A W TOOL DEVELOPMENT CO	Cole Information
1992	A W TOOL DEVELOPMENT CO	PACIFIC BELL DIRECTORY
	A W TOOL DEVELOPMT	Cole Information
1991	A W Tool Development Co	PACIFIC BELL WHITE PAGES
	A & W Trucking	PACIFIC BELL WHITE PAGES
1962	BLOXHAM ENGINEERING INC	Pacific Telephone
1955	BLOXHAM ENGINEERING INC BERKELEY	The Pacific Telephone & Telegraph Co.

2612 9TH ST

Year	Uses	Source
1975	COKER ENTERPRISES	Pacific Telephone

FINDINGS

Year	Uses	Source
1970	ACME PATTERN WORKS BERKELEY	Pacific Telephone Directory
1962	Acme Pattern Works	Pacific Telephone
1955	ACME PATTERN WORKS BERKELEY	The Pacific Telephone & Telegraph Co.
1945	ACME PATTERN WORKS BERKELEY	The Pacific Telephone & Telegraph Co.
1938	VITAB PRODUCTS INC	Pacific Telephone

2623 9TH ST

Year	Uses	Source
1928	R	R.L. Polk and Co of California
	V Henry w tchmk R	R.L. Polk and Co of California

2650 9TH ST

Year	Uses	Source
2014	MICHAEL COHEN	Cole Information

2657 9TH ST

Year	Uses	Source
1962	HARRIS J HENRY excavtng & pavng	Pacific Telephone
1955	HARRIS J HENRY EXCAVTNG & PAVNG BERKELEY	The Pacific Telephone & Telegraph Co.
1945	HARRIS J HENRY EXCAVTNG & PAVNG BERKELEY	The Pacific Telephone & Telegraph Co.
1933	EXCAVATING EQUIPMENT DEALERS INC BERKELEY	R. L. Polk & Co.

2700 9TH ST

Year	Uses	Source
2020	BERKELEY EAST BAY HUMANE SCTY	EDR Digital Archive
2014	BERKELEY EAST BAY HUMANE SOCIETY	Cole Information
2006	BE KLEY EAST BAY	Haines Company, Inc.
	HUMANESOC	Haines Company, Inc.
	BERKLY EASTBAY	Haines Company, Inc.
	HUMANE SOCIETY	Haines Company, Inc.
	OPEN PAW	Haines Company, Inc.
2005	BERKELEY EAST BAY HUMANE SOCIETY	Cole Information
2000	HUMANE SOCIETY BERKELEY EAST BAY HUMANE SOCIETY HOSP	Cole Information

FINDINGS

Year	Uses	Source
2000	BERKELEY EAST BAY HUMANE SOCIETY HOSPITAL	Cole Information
	HUMANE SOCIETY BERKELEY EAST BAY HUMANE SOCIETY ADPTN C	Cole Information
	BERKELEY-EAST BAY HUMANE SOCIETY ADOPTION CENTER	Cole Information
1992	SOCIETY PRVNTN ANML	Cole Information
1975	BERKELEY-EAST BAY HUMANE SOCIETY	Pacific Telephone
	BERKELEY HUMANE SOCIETY BERKELEY	Pacific Telephone
	HUMANE SOCIETY BERKELEY-EAST BAY HUMANE SOCIETY BERKELE	Pacific Telephone
1970	BERKELEY-EAST BAY HUMANE SOCIETY BERKELEY	Pacific Telephone Directory
	BERKELEY HUMANE SOCIETY BERKELEY	Pacific Telephone Directory
	HUMANE SOCIETY BERKELEY BERKELEY	Pacific Telephone Directory
	SILVER M J BERKELEY EAST BAY HUMANE SOCIETY BERKELEY	Pacific Telephone Directory
	WILSON O R BERKELEY EAST BAY HUMANE SOCIETY BERKELEY	Pacific Telephone Directory
1962	BERKELEY EAST BAY HUMANE SOCIETY	Pacific Telephone
	BERKELEY HUMANE SOCIETY	Pacific Telephone
	Hazarabedian Arthur O Berkeley East Bay Humane Soc	Pacific Telephone
	Lessin Jack Berkeley East Bay Humane Soc	Pacific Telephone
1955	BERKELEY HUMANE SOCIETY BERKELEY	The Pacific Telephone & Telegraph Co.
	HUMANE SOCIETY BERKELEY BERKELEY	The Pacific Telephone & Telegraph Co.
1945	BERKELEY HUMANE SOCIETY BERKELEY	The Pacific Telephone & Telegraph Co.

2701 9TH ST

Year	Uses	Source
1928	Makle Victor Alexandria stm baths	R.L. Polk and Co of California

2706 9TH ST

Year	Uses	Source
2014	OCCUPANT UNKNOWN	Cole Information
2010	ARMANDO PANTOJA	Cole Information
2006	SIMPSON Valerie	Haines Company, Inc.

FINDINGS

Year	Uses	Source
1975	CORBIN DENNIS JAS	Pacific Telephone
1943	BERKELEY HUMANE SOCIETY G H Denney Director	R. L. Polk & Co.
1938	BERKELEY HUMANE SOCIETY	Pacific Telephone
1933	NELSON MARY MRS H BERKELEY	R. L. Polk & Co.
	NELSON MELVIN LAB R BERKELEY	R. L. Polk & Co.
1928	H	R.L. Polk and Co of California
	14th Elva S Eunice cigars	R.L. Polk and Co of California

2710 9TH ST

Year	Uses	Source
1955	SAM DAJ L BERKELEY	The Pacific Telephone & Telegraph Co.
	THOMAS BERNARD L BERKELEY	The Pacific Telephone & Telegraph Co.
1943	Brazw ell Lee T Viola mach h	R. L. Polk & Co.
	Jurado Lorenzo lab r	R. L. Polk & Co.
	Nalley Ross shipydw kr r	R. L. Polk & Co.
	Overman Arth D asmblr Pittsburgh EM Co r	R. L. Polk & Co.
1938	BARTHELS GRAYCE MISS R	Pacific Telephone
1928	H Manuel T Eleanor H	R.L. Polk and Co of California

2712 9TH ST

Year	Uses	Source
2020	JPD COMMUNICATIONS & DESIGN	EDR Digital Archive
	JILL DAVEY	EDR Digital Archive
2017	JPD COMMUNICATIONS LLC	Cole Information
2014	JPD COMMUNICATIONS LLC	Cole Information
	CHERYL FRAENZI	Cole Information
2010	JPD COMMUNICATIONS & DESIGN	Cole Information
2006	JPD	Haines Company, Inc.
	COMMUNICATIONS	Haines Company, Inc.
2005	JPD COMMUNICATIONS	Cole Information
2000	JPD COMMUNICATIONS	Pacific Bell
	JPD COMMUNICATIONS	Cole Information
	HEATHER HARRISON	Cole Information

FINDINGS

Year	Uses	Source
1996	JPD COMMUNICATIONS	PACIFIC BELL DIRECTORY
1995	JPD COMMUNICATIONS & DESIGN	Cole Information
	OCCUPANT UNKNOWNN	Cole Information
1933	SOTO MANUEL T (LEONORA) LAB H BERKELEY	R. L. Polk & Co.
1928	Osuna Jesus Gaudencia with Faeeol Motors Co H	R.L. Polk and Co of California
1925	ALMEIDA JOSEPH R	R. L. Polk & Co. of California

2714 9TH ST

Year	Uses	Source
2020	SHIGEO NAKATANI	EDR Digital Archive
	BRIAN GIPSON	EDR Digital Archive
2017	MARIE HATANAKA	Cole Information
2010	PROJECT MAKER	Cole Information
	TOSHI HOO	Cole Information
	CLINTON GILBERT	Cole Information
2006	PROJECTMAKER	Haines Company, Inc.
2005	PROJECT MAKER	Cole Information
	BRIAN GIPSON	Cole Information
	SHIGEO NAKATANI	Cole Information
2000	OCCUPANT UNKNOWN	Cole Information
1996	TRACHTENBERG DAVID	PACIFIC BELL DIRECTORY
1995	PANORAMIC INTERESTS	Cole Information
	DAVID TRACHTENBERG	Cole Information
	TRACHTENBERG, D	Cole Information

2716 9TH ST

Year	Uses	Source
2020	CIRCOSPHERE LLC	EDR Digital Archive
	ANDREW SCHWARTZ	EDR Digital Archive
	ELIZABETH YOUNG	EDR Digital Archive
2017	JESSE SCHWARTZ	Cole Information
	ELIZABETH YOUNG	Cole Information
2014	JESSE SCHWARTZ	Cole Information

FINDINGS

Year	Uses	Source
2010	JESSE SCHWARTZ	Cole Information
2006	No Current Listing	Haines Company, Inc.
2005	D MALONE	Cole Information
2000	3 CIRCULUS PUBLISHING GROUP	Pacific Bell
	PAGE MILL PRESS	Cole Information
	CIRCULUS PUBLISHING GROUP	Cole Information
	WILDCAT CANYON PRESS	Cole Information
	OCCUPANT UNKNOWN	Cole Information
1996	3 CIRCULUS PUBLISHING GROUP	PACIFIC BELL DIRECTORY
1995	PAGE MILL PRESS	Cole Information

2718 9TH ST

Year	Uses	Source
2017	GUSTAVE CARLSON DESIGN	Cole Information
	CHRIS GREACEN	Cole Information
2014	GUSTAVE CARLSON DESIGN	Cole Information
	NATHAN HAMANN	Cole Information
	GUSTAVE CARLSON	Cole Information
2010	ALIA ANDERSON	Cole Information
2006	No Current Listing	Haines Company, Inc.
2005	CHRISTOPHER RANDALL	Cole Information
2000	AARIN BURCH	Cole Information
1996	KELSEY STREET PRESS	PACIFIC BELL DIRECTORY
	B BURCH AARIN	PACIFIC BELL DIRECTORY

2720 9TH ST

Year	Uses	Source
2020	CHRISTOPHER CHUA	EDR Digital Archive
2017	CHRISTOPHER CHUA	Cole Information
2014	CHRISTOPHER CHUA	Cole Information
2010	CHRISTOPHER CHUA	Cole Information
2006	No Current Listing	Haines Company, Inc.
2005	CHRISTOPHER CHUA	Cole Information
2000	WORDPLAY CONSULTING	Pacific Bell

FINDINGS

Year	Uses	Source
2000	KORMAN HENRY & MARY ELLEN	Pacific Bell
	WORDPLAY CONSULTING	Cole Information
	HENRY KORMAN	Cole Information
1996	WORDPLAY CONSULTING	PACIFIC BELL DIRECTORY
	KORMAN HENRY & MARY ELLEN	PACIFIC BELL DIRECTORY

2722 9TH ST

Year	Uses	Source
2020	DAVID LEE	EDR Digital Archive
2017	DAVID LEE	Cole Information
2010	DAVID LEE	Cole Information
2006	No Current Listing	Haines Company, Inc.
2005	DAVID LEE	Cole Information
2000	WEISS MAGGIE	Pacific Bell
	WEISS MARGARET	Pacific Bell
	WORKWEB	Pacific Bell
	WORKWEB	Cole Information
	MAGGIE WEISS	Cole Information
	ROBERT BURCH	Cole Information
1996	WEISS MAGGIE	PACIFIC BELL DIRECTORY
	WEISS MARGARET	PACIFIC BELL DIRECTORY
	MAPPING YOUR ENTERPRISE	PACIFIC BELL DIRECTORY
1995	BURCH, ROBERT	Cole Information
	WEISS, MAGGIE	Cole Information

2724 9TH ST

Year	Uses	Source
2020	PAUL O WEBB LICENSED SURVEYOR	EDR Digital Archive
	GERALD NELSON	EDR Digital Archive
2017	PAUL O WEBB LICENSED SURVEYOR	Cole Information
	NINO MONICA	Cole Information
	GERALD NELSON	Cole Information
2014	AMATYK USA LLC	Cole Information
	WEBB PAUL O LICENSED SURVEYOR	Cole Information

FINDINGS

Year	Uses	Source
2014	NINO MONICA	Cole Information
2010	AMATYK USALLC	Cole Information
	PAUL O WEBB LICENSED SURVEYOR	Cole Information
	GREGG NELSON	Cole Information
2006	NELSON Gerald M	Haines Company, Inc.
	WEBB PAULO	Haines Company, Inc.
2005	WEBB PAUL O LICENSED SURVEYOR	Cole Information
	OCCUPANT UNKNOWN	Cole Information
2000	NELSON GERALD M	Pacific Bell
	B WEBB PAUL O LICENSED SURVEYOR	Pacific Bell
	WEBB PAUL O LICENSED SURVEYOR	Cole Information
	OCCUPANT UNKNOWN	Cole Information
1996	NELSON GERALD M	PACIFIC BELL DIRECTORY
	B WEBB PAUL O LICENSED SURVEYOR	PACIFIC BELL DIRECTORY
1995	NELSON, GERALD M	Cole Information

2730 9TH ST

Year	Uses	Source
2020	ACME BREAD CO	EDR Digital Archive
	DOUGHTRONICS INC	EDR Digital Archive
2017	ACME BREAD CO	Cole Information
2014	ACME BREAD CO	Cole Information
2010	ACME BREAD CO	Cole Information
2006	ACME BREAD CO	Haines Company, Inc.
2000	ACME BREAD CO	Pacific Bell
	ACME BREAD COMPANY	Cole Information
	STEVEN SULLVAN	Cole Information
1996	ACME BREAD COMPANY	PACIFIC BELL DIRECTORY
1995	ACME BREAD CO	Cole Information
1992	ACME BREAD COMPANY	PACIFIC BELL DIRECTORY
	ACME BREED CO	Cole Information
1975	GRANATA RESTAURANT	Pacific Telephone
1970	GRANATA RESTAURANT BERKELEY	Pacific Telephone Directory

FINDINGS

Year	Uses	Source
1962	Granata Restaurant	Pacific Telephone
1955	GRANATA RESTAURANT BERKELEY	The Pacific Telephone & Telegraph Co.

2738 9TH ST

Year	Uses	Source
1955	BRADY HENRY ETTA MRS R BERKELEY	The Pacific Telephone & Telegraph Co.
1945	AROLA EINO R BERKELEY	The Pacific Telephone & Telegraph Co.
1943	Airaksinen Doris M r	R. L. Polk & Co.
	Airaksinen Geo E shipydw kr r	R. L. Polk & Co.
	Airaksinen Hjalmer Ina Carp h	R. L. Polk & Co.
1938	SILVERFOOTE GEORGE R	Pacific Telephone
1933	SILVERFOOTE GEO F (KATH C) COREMKR H BERKELEY	R. L. Polk & Co.
1928	and Frank R	R.L. Polk and Co of California

2739 9TH ST

Year	Uses	Source
1928	h Anna w id Wm dom h rear	R.L. Polk and Co of California

2741 9TH ST

Year	Uses	Source
2020	PETER WEGNER STUDIO	EDR Digital Archive
	PETER WEGNER	EDR Digital Archive
2017	PETER WEGNER STUDIO	Cole Information
2014	PETER WEGNER STUDIO	Cole Information
2006	FRANKS Kasian	Haines Company, Inc.
	PUBUCINTERest	Haines Company, Inc.
	TV FILMS	Haines Company, Inc.
	PUBUCMEDIA	Haines Company, Inc.
	GROUP	Haines Company, Inc.
2005	PUBLIC INTEREST TV FILMS	Cole Information
	PUBLIC MEDICAL GROUP	Cole Information
2000	PUBLIC MEDIA GROUP	Pacific Bell
	PUBLIC INTEREST TV FILMS	Cole Information
	PUBLIC MEDIA GROUP	Cole Information

FINDINGS

Year	Uses	Source
1995	WEST COAST PATHOLOGY LABS	Cole Information
	HISTOPATHOLOGY REFERENCE LAB	Cole Information
1992	HISTOPATHOLOGY REFERENCE LABORATORY	PACIFIC BELL DIRECTORY
	HISTOPATHOLOGY LAB	Cole Information
1991	Histopathology Reference Laboratory	PACIFIC BELL WHITE PAGES
1975	COBURN CONSTRUCTION	Pacific Telephone
	GIAMPOLINI & CO	Pacific Telephone
1970	COBURN CHAS E OLIVER & COBURN BERKELEY	Pacific Telephone Directory
	COBURN CONSTRUCTION BERKELEY	Pacific Telephone Directory
	GIAMPOLINI & CO BERKELEY	Pacific Telephone Directory
	OLIVER & COBURN BERKELEY	Pacific Telephone Directory
1962	Coburn Chas E Oliver & Coburn	Pacific Telephone
	Oliver & Coburn	Pacific Telephone
	Pelafoam Inc	Pacific Telephone
1955	CAL-SECURITY MOVING & STORAGE INC BERKELEY	The Pacific Telephone & Telegraph Co.
	ENGEL BROTHERS INC MOVNG & STORGE BERKELEY	The Pacific Telephone & Telegraph Co.
	KINGS VAN & STORAGE BERKELEY	The Pacific Telephone & Telegraph Co.
	SECURITY STORAGE & VAN CO INC BERKELEY	The Pacific Telephone & Telegraph Co.
	TRANS-AMERICAN VAN SERVICE INC BERKELEY	The Pacific Telephone & Telegraph Co.
1933	MUELLER ANNA MRS H BERKELEY	R. L. Polk & Co.
	PEMENTELL FRED R BERKELEY	R. L. Polk & Co.
1928	H	R.L. Polk and Co of California
	h John G Anna shoe rep R	R.L. Polk and Co of California

2743 9TH ST

Year	Uses	Source
2020	TELLART LLC	EDR Digital Archive
	PANACHE LIGHTING	EDR Digital Archive
	DESIGN FOLD LLC	EDR Digital Archive
2017	PANACHE LIGHTING	Cole Information

FINDINGS

Year	Uses	Source
2017	TELLART LLC	Cole Information
2014	PANACHE LIGHTING	Cole Information
2010	ELBOW GREASE DESIGNS	Cole Information
	PANACHE LIGHTING	Cole Information
2006	CLASSIC	Haines Company, Inc.
	ILLUMINATION THE	Haines Company, Inc.
2000	CLASSIC ILLUMINATION THE	Pacific Bell
	CLASSIC ILLUMINATION THE	Cole Information
1996	OCEAN VIEW LIGHTING	PACIFIC BELL DIRECTORY
	CLASSIC ILLUMINATION THE	PACIFIC BELL DIRECTORY
1995	CLASSIC ILLUMINATION	Cole Information
	OCEAN VIEW LIGHTING	Cole Information
1992	OCEAN VIEW LIGHTING	PACIFIC BELL DIRECTORY
	CLASSIC ILLUMINATION THE	PACIFIC BELL DIRECTORY
	CLASSIC ILLUMINATN	Cole Information
	OCEAN VIEW LIGHTING	Cole Information
1970	CHROMATRONIX INC BERKELEY	Pacific Telephone Directory
1962	Consolidated Printers Inc	Pacific Telephone
1955	CONSOLIDATED PRINTING CO BERKELEY	The Pacific Telephone & Telegraph Co.
	KEY PUBLISHING CO BERKELEY	The Pacific Telephone & Telegraph Co.

2748 9TH ST

Year	Uses	Source
2020	REMM LLC	EDR Digital Archive
	MCEWEN LIGHTING STUDIOS	EDR Digital Archive
2017	MCEWEN LIGHTING STUDIOS	Cole Information
2014	MCEWEN LIGHTING STUDIOS	Cole Information
2010	MC EWEN LIGHTING STUDIOS	Cole Information
2006	JAY MUSLER	Haines Company, Inc.
	STUDIO	Haines Company, Inc.
	TAURUS	Haines Company, Inc.
	BOOKBINDERY	Haines Company, Inc.
2005	ANDERSON CAREY DESIGN	Cole Information

FINDINGS

Year	Uses	Source
2005	JAY MUSLER	Cole Information
	TAURUS BOOK BINDERY	Cole Information
2000	TAURUS BOOKBINDERY	Pacific Bell
	MUSLER JAY	Pacific Bell
	C ANDERSON SUZANNE	Pacific Bell
	TAURUS BOOKBINDERY	Cole Information
	ANDERSON SUZANNE	Cole Information
	MUSLER JAY	Cole Information
	JAY MUSLER	Cole Information
1996	TAURUS BOOKBINDERY	PACIFIC BELL DIRECTORY
	MUSLER JAY	PACIFIC BELL DIRECTORY
	AILES BENJAMIN	PACIFIC BELL DIRECTORY
	C ANDERSON SUZANNE	PACIFIC BELL DIRECTORY
1995	GLASS DECORATORS	Cole Information
	AILES PHOTOGRAPHY	Cole Information
	ONE HEART PRESS	Cole Information
	ANDERSON CAREY DESIGN	Cole Information
	MUSLER, JAY	Cole Information
1992	GLASS DECORATORS	PACIFIC BELL DIRECTORY
	ONE HEART PRESS	PACIFIC BELL DIRECTORY
	AILES BENJAMIN	PACIFIC BELL DIRECTORY
	ANDERSON SUZANNE	PACIFIC BELL DIRECTORY
	GLASS DECORATORS	Cole Information
1975	BARR CHEMICAL PRODUCTS INC	Pacific Telephone
	GOLDEN DOOR PRODUCTIONS	Pacific Telephone
1970	BARR CHEMICAL PRODUCTS INC BERKELEY	Pacific Telephone Directory
1962	Barnes Pharmacal Co Inc	Pacific Telephone
	Barr Chemical Products Inc	Pacific Telephone
	Botik Libby Laboratories	Pacific Telephone
	Libby Laboratories	Pacific Telephone
1955	BACHMAN DISPLAY BERKELEY	The Pacific Telephone & Telegraph Co.

FINDINGS

Year	Uses	Source
1955	BARR CHEMICAL PRODUCTS INC BERKELEY	The Pacific Telephone & Telegraph Co.

2760 9TH ST

Year	Uses	Source
2000	OCCUPANT UNKNOWN	Cole Information
1975	IRRIGATION EQUIPMENT CO	Pacific Telephone
1970	IRRIGATION SUPPLY CO BERKELEY	Pacific Telephone Directory

2777 9TH ST

Year	Uses	Source
2017	ADAM JANOSEK	Cole Information
	ZONIA ALSTON	Cole Information
	AARON TIPPETT	Cole Information
	MAURIE MANNING	Cole Information
	MICHELE TANNER	Cole Information
2014	MICHELE TANNER	Cole Information
2010	SAN FRANCISCO FOLIAGE DESIGN	Cole Information
	SHAUN CORNELIUS	Cole Information
	CHRISTOPHER PACIOREK	Cole Information
	M DURHAM	Cole Information
	MICHELE TANNER	Cole Information
	MARGARET DAYS	Cole Information
	CHRIS PETERSON	Cole Information
2006	APARTMENTS	Haines Company, Inc.
	ALAGONA Peter	Haines Company, Inc.
	BUNNIGPaul	Haines Company, Inc.
	DANIELSON Hal	Haines Company, Inc.
	DAYS Margaret	Haines Company, Inc.
	MANNING M	Haines Company, Inc.
	MARTINAusfin	Haines Company, Inc.
	TANNER Michele	Haines Company, Inc.
	THORNE Leslie	Haines Company, Inc.
2005	KILL BY DESIGN	Cole Information

FINDINGS

Year	Uses	Source
2005	REBECCA KRUSE	Cole Information
	MELISSA HEARNE	Cole Information
	SHANNON WHITNACK	Cole Information
	PETER FLETTER	Cole Information
	JEANNIE LYDON	Cole Information
	MICHEAL GRANT	Cole Information
	KOBSAK CHAVAPRICHA	Cole Information
	MARGARET DAYS	Cole Information
2000	TED WILLIAMS DESIGN GROUP	Pacific Bell
	101 KETLEY ALEX	Pacific Bell
	101 POWELL DEREK	Pacific Bell
	102 DANIELSON HAL	Pacific Bell
	104 SMITH AMY	Pacific Bell
	106 HOFFMAN DYLAN L	Pacific Bell
	218 BOID CASEDY	Pacific Bell
	220 CHEN ANNE	Pacific Bell
	TED WILLIAMS DESIGN GROUP	Cole Information
	NETWORK DEFENSE MANAGEMENT	Cole Information
	BOOK HOUND THE	Cole Information
	JOANNE TYRRELL	Cole Information
	DENISE IHRIG	Cole Information
	JAMES ROMANEK	Cole Information
	R QUIMBY	Cole Information
	NICOLE PADUAN	Cole Information
	CHRIS POWERS	Cole Information
	ALEX KETLEY	Cole Information
	PADUAN NICOLE	Cole Information
	M NIELSEN	Cole Information
	DIEDRE SMITH	Cole Information
	LOUISE CHARLES	Cole Information
	DYLAN HOFFMAN	Cole Information
	RACHEL WOLF	Cole Information

FINDINGS

Year	Uses	Source
2000	HAL DANIELSEN	Cole Information
	RHETT BENNETT	Cole Information
	DENO VICHAS	Cole Information
	ANNE CHEN	Cole Information
	HALLIE NASH	Cole Information
1970	PROEN PRODUCTS CO BERKELEY	Pacific Telephone Directory
1962	Proen Products Co	Pacific Telephone
1955	PROEN PRODUCTS CO BERKELEY	The Pacific Telephone & Telegraph Co.

2710 1/2 9TH ST

Year	Uses	Source
1933	BARTHELS BLANCHE CLK R BERKELEY	R. L. Polk & Co.
	BARTHELS GRACE CLK R BERKELEY	R. L. Polk & Co.
	BARTHELS OTILLIA MRS GRO BERKELEY	R. L. Polk & Co.

9TH ST UNIT 102

2777 9TH ST UNIT 102

Year	Uses	Source
2020	HAL DANIELSEN	EDR Digital Archive

9TH ST UNIT 104

2777 9TH ST UNIT 104

Year	Uses	Source
2020	CHRISTOPHER BARDEN	EDR Digital Archive

9TH ST UNIT 113

2777 9TH ST UNIT 113

Year	Uses	Source
2020	MAY UNG	EDR Digital Archive

FINDINGS

9TH ST UNIT 114

2777 9TH ST UNIT 114

Year	Uses	Source
2020	ROBERT FRACISCO	EDR Digital Archive
	HAN NGUYEN	EDR Digital Archive

9TH ST UNIT 216

2777 9TH ST UNIT 216

Year	Uses	Source
2020	MICHELE TANNER	EDR Digital Archive

CARLETON

893 CARLETON

Year	Uses	Source
1986	ELECTRO COATINGS	PACIFIC BELL WHITE PAGES

941 CARLETON

Year	Uses	Source
1986	JUANS PLACE	PACIFIC BELL WHITE PAGES

CARLETON PL

845 CARLETON PL

Year	Uses	Source
1975	I J & N GRAPHIC PRODUCTIONS	Pacific Telephone

893 CARLETON PL

Year	Uses	Source
1975	ELECTRO-COATINGS INC BERKELEY PLANT	Pacific Telephone

911 CARLETON PL

Year	Uses	Source
1975	MANABE JAS T	Pacific Telephone

FINDINGS

941 CARLETON PL

Year	Uses	Source
1975	JUAN S PLACE	Pacific Telephone
	JUAN S PLACE	Pacific Telephone
1955	BARTLEY RICHARD BERKELEY	The Pacific Telephone & Telegraph Co.
	HUNTER LESTER R BERKELEY	The Pacific Telephone & Telegraph Co.
	TAVERN CAFE BERKELEY	The Pacific Telephone & Telegraph Co.

1001 CARLETON PL

Year	Uses	Source
1955	DAWSON VENETIAN BLIND SERVICE BERKELEY	The Pacific Telephone & Telegraph Co.

1017 CARLETON PL

Year	Uses	Source
1955	HAWLEY J SHEPARD BERKELEY	The Pacific Telephone & Telegraph Co.

1019 CARLETON PL

Year	Uses	Source
1955	MADISON PEARLIE MAE BERKELEY	The Pacific Telephone & Telegraph Co.

1020 CARLETON PL

Year	Uses	Source
1955	SHIELER FRENCH BERKELEY	The Pacific Telephone & Telegraph Co.

CARLETON ST

811 CARLETON ST

Year	Uses	Source
2014	PEDAL EXPRESS	Cole Information
2005	THE FOUNDRY	Cole Information
2000	MACAULAY FOUNDRY INCORPORATED	Cole Information
1995	MACAULAY FOUNDRY INC	Cole Information
1992	MACAULAY FOUNDRY	Cole Information

843 CARLETON ST

Year	Uses	Source
2017	YOGA BIKES	Cole Information

FINDINGS

Year	Uses	Source
2014	PACIFIC EBIKE	Cole Information
	YOGA BIKES	Cole Information
2010	YOGA BIKES	Cole Information

845 CARLETON ST

Year	Uses	Source
2020	DAVID BROTHERS OF BERKELEY	EDR Digital Archive
	PACIFIC EBIKE	EDR Digital Archive
	YOGA BIKES	EDR Digital Archive
	DANIEL DAVID	EDR Digital Archive
	JASMINE EASON	EDR Digital Archive
2017	DAVID BROTHERS OF BERKELEY	Cole Information
	YOGA BIKES	Cole Information
2014	DAVID BROTHERS OF BERKELEY	Cole Information
	CYPERUS MEDIA SERVICE	Cole Information
2010	DAVID BROTHERS OF BERKELEY	Cole Information
2006	DAVID BROTHERS	Haines Company, Inc.
	OF BERKELEY	Haines Company, Inc.
	DAVID Ken	Haines Company, Inc.
	DAVID Ken	Haines Company, Inc.
	EASTBAYTOW	Haines Company, Inc.
	OFFICE	Haines Company, Inc.
2005	DAVID BROTHERS OF BERKELEY	Cole Information
2000	DAVID BROTHERS OF BERKELEY	Pacific Bell
	DAVID KEN	Pacific Bell
	DAVID KEN	Pacific Bell
	DAVID BROTHERS OF BERKELEY	Cole Information
	EAST BAY TOW OFFICE	Cole Information
	KEN DAVID	Cole Information
1996	DAVID BROTHERS OF BERKELEY	PACIFIC BELL DIRECTORY
	DAVID KEN	PACIFIC BELL DIRECTORY
	DAVID KEN	PACIFIC BELL DIRECTORY
1995	DAVID BROTHERS OF BERKELEY	Cole Information

FINDINGS

Year	Uses	Source
1995	CHRISTIAN BROTHERS GLASS LTD	Cole Information
	DAVID, KEN	Cole Information
1992	DAVID KEN	PACIFIC BELL DIRECTORY
	DAVID KEN	PACIFIC BELL DIRECTORY
	DAVID BROS OF BRKLY	Cole Information
	DAVID, KEN	Cole Information
1991	Christian Brothers Glass LTD	PACIFIC BELL WHITE PAGES
1970	A & L PATTERN WORKS BERKELEY	Pacific Telephone Directory
	ASSOCIATED FURNITURE MFG CO BERKELEY	Pacific Telephone Directory
1962	A & L Pattern Works	Pacific Telephone
	Associated Furniture Mfg Co	Pacific Telephone
1945	A & L PATTERN WORKS BERKELEY	The Pacific Telephone & Telegraph Co.

893 CARLETON ST

Year	Uses	Source
2020	KAN PROP CARLETON LLC	EDR Digital Archive
	ELECTRO-COATINGS OF CALIFORNIA	EDR Digital Archive
2010	ELECTROCOATINGS OF CALIFORNIA	Cole Information
2006	ELECTRO	Haines Company, Inc.
	COATINGS OF CA	Haines Company, Inc.
2005	ELECTRO COATINGS OF CALIFORNIA INC	Cole Information
2000	ELECTRO COATINGS OF CALIFORNIA INC	Pacific Bell
	ELECTRO-COATINGS OF CALIFORNIA INCORPORATED	Cole Information
1996	ELECTRO-COATINGS INC	PACIFIC BELL DIRECTORY
1995	ELECTRO COATINGS	Cole Information
1992	ELECTRO-COATINGS	PACIFIC BELL DIRECTORY
	ELECTRO COATINGS	Cole Information
1970	ELECTRO-COATINGS INC	Pacific Telephone Directory

901 CARLETON ST

Year	Uses	Source
1933	BRISTOW JAS J (VIOLA) CARP H BERKELEY	R. L. Polk & Co.

FINDINGS

Year	Uses	Source
1933	BRISTOW JOHN CARP R BERKELEY	R. L. Polk & Co.
	COMSTOCK CLARENCE L (MARY) ELECTN H BERKELEY	R. L. Polk & Co.
	DIEGLEMAN ANNIE MRS LNDYWKR H BERKELEY	R. L. Polk & Co.
	DONLIN WM R BERKELEY	R. L. Polk & Co.

917 CARLETON ST

Year	Uses	Source
1950	SHAND & JUSRS CO	The Pacific Telephone & Telegraph Co.
	JURS CO SEE SHAND & JURS CO	The Pacific Telephone & Telegraph Co.

924 CARLETON ST

Year	Uses	Source
2020	FB DESIGNBUILD INC	EDR Digital Archive
	FRIEDMAN BRUEGGEMEYER	EDR Digital Archive
2017	FRIEDMAN BRUEGGEMEYER	Cole Information
2014	FRIEDMAN BRUEGGEMEYER	Cole Information
2010	FRIEDMAN BRUEGGEMEYER	Cole Information
2006	FRIEDMAN	Haines Company, Inc.
	BRUEGGEMEYER	Haines Company, Inc.
2005	FRIEDMAN BRUEGGEMEYER	Cole Information
	MATHEW FREIDMAN	Cole Information

926 CARLETON ST

Year	Uses	Source
2020	ARGYLE DESIGN	EDR Digital Archive
	JONATHAN BURKE	EDR Digital Archive
2014	ARGYLE DESIGN	Cole Information
2010	ARGYLE DESIGN	Cole Information
2006	ARGYLEDESIGN	Haines Company, Inc.
2005	ARGYLE DESIGN	Cole Information

930 CARLETON ST

Year	Uses	Source
2020	HOPSCOTCH PRESS INC	EDR Digital Archive

FINDINGS

Year	Uses	Source
2020	DOUGLAS BROADWELL	EDR Digital Archive
2017	HERE COMES THE GUIDE	Cole Information
2014	HERE COMES THE GUIDE	Cole Information
2010	HOPSCOTCH PRESS INC	Cole Information
2006	HERECOMESTHE	Haines Company, Inc.
	GUIDE	Haines Company, Inc.
2005	HOPSCOTCH PRESS INC	Cole Information

941 CARLETON ST

Year	Uses	Source
2020	JUAN'S PLACE	EDR Digital Archive
	JUAN MEJIA	EDR Digital Archive
	DAVID MEJIA	EDR Digital Archive
	CELESTE TAPIA	EDR Digital Archive
	ARTURO MEJIA	EDR Digital Archive
	LETICIA MEJIA	EDR Digital Archive
	GEORGE MEJIA	EDR Digital Archive
2017	JUANS PLACE	Cole Information
2014	JUANS PLACE	Cole Information
2010	JUANS PLACE	Cole Information
2006	JUANS PLACE	Haines Company, Inc.
2005	JUANS PLACE	Cole Information
2000	JUAN S PLACE	Pacific Bell
	JUANS PLACE	Cole Information
1996	JUAN S PLACE	PACIFIC BELL DIRECTORY
1995	JUANS PLACE	Cole Information
1992	JUAN S PLACE	PACIFIC BELL DIRECTORY
	JUANS PLACE	Cole Information
1970	INDUSTRIAL CAFE BERKELEY	Pacific Telephone Directory
1962	Industrial Cafe	Pacific Telephone
1950	STREETER S INN RMNS	The Pacific Telephone & Telegraph Co.
1945	GALILEO HOTEL BERKELEY	The Pacific Telephone & Telegraph Co.

FINDINGS

1000 CARLETON ST

Year	Uses	Source
1995	TASTEVIN WINES	Cole Information
1992	TASTEVIN WINES	PACIFIC BELL DIRECTORY
	TASTEVIN WINES	Cole Information
1970	PATTERSON ROBT N DRAFTING SERVICE STRUCTRL DETAILING BERKELEY	Pacific Telephone Directory
1962	Tobin Edwin J Co contr	Pacific Telephone
1955	TOBIN EDWIN J CO CONTR BERKELEY	The Pacific Telephone & Telegraph Co.
1950	TOBIN EDWIN J CO CONTR	The Pacific Telephone & Telegraph Co.
1945	TOBIN EDWIN J CONTR BERKELEY	The Pacific Telephone & Telegraph Co.

1001 CARLETON ST

Year	Uses	Source
1962	Martins Plating Works	Pacific Telephone

1003 CARLETON ST

Year	Uses	Source
1962	Dawson Venetian Blind Service	Pacific Telephone
1950	DARROW EDW G R	The Pacific Telephone & Telegraph Co.

1010 CARLETON ST

Year	Uses	Source
2020	AVENIR	EDR Digital Archive
2017	MOBILITY SYSTEMS	Cole Information
2014	MOBILITY SYSTEMS	Cole Information
	REID VENTRURES	Cole Information
2010	BERKELEY SMOG TEST ONLY CTR	Cole Information
	S & S ENTERPRISES	Cole Information
	MOBILITY SYSTEMS	Cole Information
	QUASIMODO METAL WORKS	Cole Information
2006	BERKLYSMOG	Haines Company, Inc.
	TESTONLY CENTER	Haines Company, Inc.
	MOBILITY SYSTEMS	Haines Company, Inc.
	QUASIMODO METAL	Haines Company, Inc.
	WORKS	Haines Company, Inc.

FINDINGS

Year	Uses	Source
2006	S & S ENTERPRISES	Haines Company, Inc.
2005	BERKELEY SMOG TEST ONLY CENTER	Cole Information
	MOBILITY SYSTEMS	Cole Information
	S & S ENTERPRISES	Cole Information
	QUASIMODO METAL WORKS	Cole Information
2000	BEST SHEET METAL	Pacific Bell
	S & S ENTERPRISES	Pacific Bell
	MOBILITY SYSTEMS	Cole Information
	REPAIR	Cole Information
	S & S ENTERPRISES	Cole Information
	BEST SHEET METAL	Cole Information
	OCCUPANT UNKNOWN	Cole Information
1996	MOBILITY SYSTEMS	PACIFIC BELL DIRECTORY
	BEST SHEET METAL	PACIFIC BELL DIRECTORY
	S & S ENTERPRISES	PACIFIC BELL DIRECTORY
1995	MOBILITY SYSTEMS	Cole Information
1992	MOBILITY SYSTEMS	PACIFIC BELL DIRECTORY
	MOBILITY SYSTEMS	Cole Information

1014 CARLETON ST

Year	Uses	Source
2006	SAAB REPLAY	Haines Company, Inc.
2000	SAAB REPLAY	Pacific Bell
1996	DIGITAL COLOR IMAGING OF CALIFORNIA	PACIFIC BELL DIRECTORY
1992	PUBLISHERS CIRCULATION FOR FILMING	PACIFIC BELL DIRECTORY
1991	Scott Pow r Ply Co Fly Rods	PACIFIC BELL WHITE PAGES
	Scott Pya	PACIFIC BELL WHITE PAGES
1970	MARCH METALFAB INC BERKELEY	Pacific Telephone Directory
1962	MARCH METAL FAB INC	Pacific Telephone
1933	SKAKUNOFF EFIN LAB H BERKELEY	R. L. Polk & Co.

FINDINGS

1016 CARLETON ST

Year	Uses	Source
1970	LEA & MORAN MACHINE WORKS BERKELEY	Pacific Telephone Directory
1962	Lea & Moran Machine Works	Pacific Telephone
1955	MARCH WELDERS BERKELEY	The Pacific Telephone & Telegraph Co.

1017 CARLETON ST

Year	Uses	Source
1962	Berkeley Painting Co	Pacific Telephone
	West Richard	Pacific Telephone
1950	SANTINI DIANA R	The Pacific Telephone & Telegraph Co.
1945	SANTINI DIANA R BERKELEY	The Pacific Telephone & Telegraph Co.

1019 CARLETON ST

Year	Uses	Source
1962	Madison Pearlie Mae	Pacific Telephone
1950	MADISON PEARLIE MAE R	The Pacific Telephone & Telegraph Co.

1020 CARLETON ST

Year	Uses	Source
1962	Hawley Jack S	Pacific Telephone
1950	SHIELER FRENCH R	The Pacific Telephone & Telegraph Co.

1021 CARLETON ST

Year	Uses	Source
2006	MORRIS Jason	Haines Company, Inc.

GRAYSON

912 GRAYSON

Year	Uses	Source
1986	Helm Michael F	PACIFIC BELL WHITE PAGES

920 GRAYSON

Year	Uses	Source
1986	GABRIEL LOUDSPEAKER SERVICE	PACIFIC BELL WHITE PAGES
	CLYDE EQUIP CO INC	PACIFIC BELL WHITE PAGES

FINDINGS

926 GRAYSON

Year	Uses	Source
1986	Waite Peter & Clare	PACIFIC BELL WHITE PAGES

927 GRAYSON

Year	Uses	Source
1986	Saylan Merryll & Ed	PACIFIC BELL WHITE PAGES

928 GRAYSON

Year	Uses	Source
1986	Larsh Gerald	PACIFIC BELL WHITE PAGES

929 GRAYSON

Year	Uses	Source
1986	Porter F K	PACIFIC BELL WHITE PAGES

934 GRAYSON

Year	Uses	Source
1986	Mathew s Philip	PACIFIC BELL WHITE PAGES

937 GRAYSON

Year	Uses	Source
1986	Hoener M	PACIFIC BELL WHITE PAGES

939 GRAYSON

Year	Uses	Source
1986	INLITE CORPORATION	PACIFIC BELL WHITE PAGES

GRAYSON ST

901 GRAYSON ST

Year	Uses	Source
2020	OXFORD FINANCIAL GROUP LTD	EDR Digital Archive
	ECOLE BILINGUE DE BERKELYEY	EDR Digital Archive
2014	BERKELEY ADVANCED BIOMATERIALS INC	Cole Information
2010	BERKELEY ADVANCED BIOMATERIALS	Cole Information
	BAUMAN COLLEGE	Cole Information
	ECOLE BILINGUE	Cole Information

FINDINGS

Year	Uses	Source
2005	LA CARTE TOURS A	Cole Information
	A LA CARTE TOURS	Cole Information
	ECOLE BILINGUE	Cole Information
	BERKELEY ADVANCED BIO MATERIALS INC	Cole Information
2000	FIRESTEIN GORDON	Cole Information
	BURBICK CURTIS ARCHT	Cole Information
	DESIGN PLUS	Cole Information
	PALEY MARTIN	Cole Information
	ALLERGAN INCORPORATED	Cole Information
	MIGHETTO FRANK L AIA	Cole Information
1995	MIGHETTO GOLDIN ASSOC	Cole Information
	CURT BURBICK	Cole Information
	ALLERGAN INC	Cole Information
	EAST BAY FRENCH AMERICAN SCHL	Cole Information
1992	MIGHETTO GOLDIN ASC	Cole Information
	BARSAMIAN BROS PROD	Cole Information
	OCULINUM INC	Cole Information
	BURBICK CURT	Cole Information
	R D X CORP	Cole Information

906 GRAYSON ST

Year	Uses	Source
1991	Koo Jaik	PACIFIC BELL WHITE PAGES
1950	ROGERS REED R	The Pacific Telephone & Telegraph Co.
1928	h Robt Helen H	R.L. Polk and Co of California

910 GRAYSON ST

Year	Uses	Source
2020	ABDUL WAHEED	EDR Digital Archive
	GEMA MENDOZA	EDR Digital Archive
	SAMA WAHEED	EDR Digital Archive
	MASUDA BEGUM	EDR Digital Archive
2017	IMELDA MENDOZA	Cole Information
	ABDUL WAHEED	Cole Information

FINDINGS

Year	Uses	Source
2014	ABDUL WAHEED	Cole Information
	OCCUPANT UNKNOWN	Cole Information
2010	ABDUL WAHEED	Cole Information
	DANNY MURRAY	Cole Information
2006	a WAHEED Sana	Haines Company, Inc.
2005	SANA WAHEED	Cole Information
2000	JOSE GARCIA	Cole Information
1980	Akiw enzie Joe	Pacific Telephone
1943	Gaipa Jos P Virginia clk h	R. L. Polk & Co.
1933	FROLA MICHL LAB R BERKELEY	R. L. Polk & Co.
	GAIPA ANGELINA SOAP PKR R BERKELEY	R. L. Polk & Co.
	GIPA JOS (ANGIE) PLSTR H BERKELEY	R. L. Polk & Co.
1928	Giapa Jos Angelina lab H	R.L. Polk and Co of California

912 GRAYSON ST

Year	Uses	Source
2020	EVERETT DONER	EDR Digital Archive
	ROBERT FRASER	EDR Digital Archive
2017	ROB FRASER	Cole Information
2014	ROB FRASER	Cole Information
2010	ROBERT FRASER	Cole Information
2006	e GANDER Tom	Haines Company, Inc.
2005	THOMAS GANDER	Cole Information
2000	MICHAEL HELM	Cole Information
1995	OCCUPANT UNKNOWNN	Cole Information
1986	Helm Michael F	PACIFIC BELL WHITE PAGES
1962	Washington Law yer B	Pacific Telephone
1950	HARRELL LUTHER T R	The Pacific Telephone & Telegraph Co.
1943	Leal Frank F Virginia shipydw kr h	R. L. Polk & Co.
1933	LEAL FRANK F (VIRGINIA) LAB H BERKELEY	R. L. Polk & Co.
1928	276 Chas Carrie H	R.L. Polk and Co of California

FINDINGS

914 GRAYSON ST

Year	Uses	Source
1991	Tippett Company	PACIFIC BELL WHITE PAGES
1980	Bear Vending Inc	Pacific Telephone
1962	Bachman Display	Pacific Telephone

916 GRAYSON ST

Year	Uses	Source
1943	Bigham Culver P Helen electn h	R. L. Polk & Co.
	WALKER Lew is C Daisy fctyw kr h	R. L. Polk & Co.
1933	WALKER LOUIS C (DAISY L) MACH OPR H BERKELEY	R. L. Polk & Co.

920 GRAYSON ST

Year	Uses	Source
2017	KAVA MASSIH ARCHITECTS	Cole Information
2014	KAVA MASSIH ARCHITECTS	Cole Information
2000	CLYDE EQUIP COMPANY INCORPORATED	Cole Information
	PARKER BOILER SALES CORPORATION	Cole Information
1996	QUALITY BAY CONSTRUCTION INC	PACIFIC BELL DIRECTORY
	AFFORDABLE HOUSING ASSOCIATES	PACIFIC BELL DIRECTORY
	CLYDE EQUIP CO INC	PACIFIC BELL DIRECTORY
1995	ACM & CO	Cole Information
	QUALITY BAY CONSTRUCTION INC	Cole Information
	CLYDE EQUIPMENT CO	Cole Information
1992	CLYDE EQUIP CO INC	PACIFIC BELL DIRECTORY
	OLSON ACOUSTICS	Cole Information
	PARKER BOILER SALES	Cole Information
1991	Ad Jus To Crete Mfg Co	PACIFIC BELL WHITE PAGES
	CLYDE E QUIP CO IN C	PACIFIC BELL WHITE PAGES
	Clyde Geo Jr	PACIFIC BELL WHITE PAGES
	Olson Acoustics	PACIFIC BELL WHITE PAGES
	Gabriel Loudspeaker Service	PACIFIC BELL WHITE PAGES
	Gabriel M H	PACIFIC BELL WHITE PAGES
	Parker Boiler Sales Corp	PACIFIC BELL WHITE PAGES

FINDINGS

Year	Uses	Source
1986	CLYDE E QUIP CO IN C	PACIFIC BELL WHITE PAGES
	Clyde Geo Jr	PACIFIC BELL WHITE PAGES
	Gabriel Loudspeaker Service	PACIFIC BELL WHITE PAGES
	Gabriel M	PACIFIC BELL WHITE PAGES
	PARKE R BOILE R S ALE S CORP	PACIFIC BELL WHITE PAGES
	Parker Brian	PACIFIC BELL WHITE PAGES
	Ad us To Crete Mfg Co	PACIFIC BELL WHITE PAGES
1980	ADJUS TO CRETE MFG CO	Pacific Telephone
	Alpha General Corp	Pacific Telephone
	B & R ELECTRIC CO	Pacific Telephone
	CLYDE EQUIP CO INC	Pacific Telephone
	PARKER BOILER SALES CORP	Pacific Telephone
	PHILADELPHIA THERMOMETER CO	Pacific Telephone
	Roberts Bros Construction Co	Pacific Telephone
1962	Aeroquip Corp Industrial Division	Pacific Telephone
	Aircraft Division	Pacific Telephone
	Marman Division	Pacific Telephone
	Amer Well Works The	Pacific Telephone
	Clyde Equipment Co Inc	Pacific Telephone
	Healy Ruff Co Water Level Controls Div	Pacific Telephone
	Marman Clamps Aeroquip Corp	Pacific Telephone
	Noel Carl F Noel Engnrng Sales Inc	Pacific Telephone
	Noel Engineering Sales Inc	Pacific Telephone
	Roberts Bros Construction Co	Pacific Telephone
	Smith A P Mfg Co The	Pacific Telephone

921 GRAYSON ST

Year	Uses	Source
2000	OCCUPANT UNKNOWN	Cole Information

926 GRAYSON ST

Year	Uses	Source
2020	JAMES ANDERSON	EDR Digital Archive
	SALLY SWING	EDR Digital Archive

FINDINGS

Year	Uses	Source
2020	SAMANTHA SCHUBERT	EDR Digital Archive
2017	SALLY SWING	Cole Information
2014	SALLY SWINGFIOYD	Cole Information
2010	SALLY SWINGFIOYD	Cole Information
2006	a SWING Sally	Haines Company, Inc.
2000	SWING SALLY	Pacific Bell
	SALLY SWING	Cole Information
1996	SWING SALLY	PACIFIC BELL DIRECTORY
1995	SWING, SALLY	Cole Information
1992	SWING SALLY	PACIFIC BELL DIRECTORY
	SWING, SALLY	Cole Information
1991	Sw ing Sally	PACIFIC BELL WHITE PAGES
1986	Jaquith Peter	PACIFIC BELL WHITE PAGES
	Ryken B	PACIFIC BELL WHITE PAGES
1980	Jaquith Peter	Pacific Telephone
	Ryken B	Pacific Telephone
1962	Prado Juanita	Pacific Telephone
1950	PACHECO ISMERIA R	The Pacific Telephone & Telegraph Co.
1938	BAILEY GARY R	Pacific Telephone
1933	GRASSINI LAWRENCE MACH H BERKELEY	R. L. Polk & Co.
1928	Ella Chas Lillian H	R.L. Polk and Co of California

927 GRAYSON ST

Year	Uses	Source
2017	MERRYLL SAYLAN	Cole Information
2014	MERRYLL SAYLAN	Cole Information
2010	OCCUPANT UNKNOWN	Cole Information
2006	a SAYLAN Edw ard	Haines Company, Inc.
2005	J DOMSIC	Cole Information
2000	OCCUPANT UNKNOWN	Cole Information
1995	MARKAWASI IMPORTS	Cole Information
	ALLEN, ROBERT M	Cole Information
1991	Sedman Johanna	PACIFIC BELL WHITE PAGES

FINDINGS

Year	Uses	Source
1986	Saylan Merryll & Ed	PACIFIC BELL WHITE PAGES
1980	Simon Flennis A	Pacific Telephone
1962	Dierking Edna G	Pacific Telephone
1950	GREEN EDNA C MISS R	The Pacific Telephone & Telegraph Co.
1933	PUTNAM CHAS P MEAT CTR R BERKELEY	R. L. Polk & Co.
	PUTNAM CLAUDE (MARY) PNTR H BERKELEY	R. L. Polk & Co.
	PUTNAM DONALD CLK R BERKELEY	R. L. Polk & Co.
	PUTNAM GENE CHAUF R BERKELEY	R. L. Polk & Co.
1928	av Herbt R Bertha H	R.L. Polk and Co of California

928 GRAYSON ST

Year	Uses	Source
2020	GERALD LARSH	EDR Digital Archive
	JENNIFER LARSH	EDR Digital Archive
2014	GERALD LARSH	Cole Information
2010	OCCUPANT UNKNOWN	Cole Information
2006	LARSH Gerald	Haines Company, Inc.
2005	A LARSH	Cole Information
2000	LARSH GERALD	Pacific Bell
	LARSH JENNIFER	Pacific Bell
	GERALD LARSH	Cole Information
1996	LARSH GERALD	PACIFIC BELL DIRECTORY
	LARSH JENNIFER	PACIFIC BELL DIRECTORY
1995	LARSH, GERALD	Cole Information
1992	LARSH GERALD	PACIFIC BELL DIRECTORY
	LARSH, GERALD	Cole Information
1991	Larsh Gerald	PACIFIC BELL WHITE PAGES
1986	Larsh Gerald	PACIFIC BELL WHITE PAGES
1962	Whittle Rosa Lee	Pacific Telephone
1950	SODERLUND ELEANOR R	The Pacific Telephone & Telegraph Co.
1943	Soderlund Allen L Eleanor M h	R. L. Polk & Co.
1933	JOHNSON KENNETH H BERKELEY	R. L. Polk & Co.

FINDINGS

929 GRAYSON ST

Year	Uses	Source
2020	NATALIE SCHRIDER	EDR Digital Archive
	MORGAN SMITH	EDR Digital Archive
2017	MORGAN SMITH	Cole Information
2014	MORGAN SMITH	Cole Information
2010	SMITH MORGAN ARCHITECT	Cole Information
	THERESA SCHRIDER	Cole Information
2006	SMITH MORGAN	Haines Company, Inc.
2005	SMITH MORGAN ARCHITECT	Cole Information
2000	SMITH MORGAN ARCHITECT	Pacific Bell
	SMITH MORGAN ARCHITECT	Cole Information
	MORGAN SMITH	Cole Information
1995	OCCUPANT UNKNOWNN	Cole Information
1991	Smith Morgan Architect	PACIFIC BELL WHITE PAGES
	Smith Murray	PACIFIC BELL WHITE PAGES
1986	Porter F K	PACIFIC BELL WHITE PAGES
1980	Porter F K	Pacific Telephone
1962	Porter F K	Pacific Telephone
1933	MARIN JOS H BERKELEY	R. L. Polk & Co.
1928	Marina Geo Johanna lab H	R.L. Polk and Co of California

930 GRAYSON ST

Year	Uses	Source
2020	JENA LEA DESIGN/BUILD	EDR Digital Archive
	RICHARD AUERBACH	EDR Digital Archive
2017	RICK AUERBACH	Cole Information
2010	RICK AUERBACH	Cole Information
2006	a AUERBACH Richard	Haines Company, Inc.
2000	NARA YUKIKO M	Pacific Bell
	RICHARD AUERBACH	Cole Information
1995	AUERBACH, RICHARD	Cole Information
1986	Burnley M H	PACIFIC BELL WHITE PAGES
1980	Waldrup Rosemy	Pacific Telephone

FINDINGS

Year	Uses	Source
1962	Bell Jos	Pacific Telephone
	Bell Sandra	Pacific Telephone
1950	LAVATTIATA C N R	The Pacific Telephone & Telegraph Co.
1943	Delaney Jack J carp r	R. L. Polk & Co.
	Lavattiata Chas C Ann driver h	R. L. Polk & Co.

931 GRAYSON ST

Year	Uses	Source
2014	MORGAN SMITH	Cole Information
	OCCUPANT UNKNOWN	Cole Information
2010	OCCUPANT UNKNOWN	Cole Information
2006	No Current Listing	Haines Company, Inc.
2005	RICHARD PLEVIN	Cole Information
1986	Williams Lucille	PACIFIC BELL WHITE PAGES
1980	Williams Lucille	Pacific Telephone
1962	Williams Lucille	Pacific Telephone
1943	Chamber Fred J electn h	R. L. Polk & Co.
	MOORE Jas T mach r	R. L. Polk & Co.
	Perry Henry P shipydw kr r	R. L. Polk & Co.

932 GRAYSON ST

Year	Uses	Source
2020	KAREN STEEBER	EDR Digital Archive
	ANDREW WOOD	EDR Digital Archive
2017	ANDREW WOOD	Cole Information
2014	ANDREW WOOD	Cole Information
2010	ANDREW WOODD	Cole Information
2006	o HAMILTON Jeane	Haines Company, Inc.
	MENDICINOAneoa	Haines Company, Inc.
2005	JUAN TALAVERA	Cole Information
2000	OCCUPANT UNKNOWN	Cole Information
1995	LIPTON, ALAN	Cole Information
1992	LIPTON ALAN	PACIFIC BELL DIRECTORY
	LIPTON, ALAN	Cole Information

FINDINGS

Year	Uses	Source
1980	Smith L	Pacific Telephone
1962	Hill David	Pacific Telephone
1950	CROMMIE NORMAN R BERKELEY BE RKLY74380	The Pacific Telephone & Telegraph Co.
1943	THORPE Louis P Emma A shipydw kr h	R. L. Polk & Co.

933 GRAYSON ST

Year	Uses	Source
2020	JOHN PHILLIPS HARPSICHORDS	EDR Digital Archive
2017	PHILLIPS JOHN HARPSICHORDS	Cole Information
2014	PHILLIPS JOHN HARPSICHORDS	Cole Information
2010	JOHN PHILLIPS HARPSICHORDS	Cole Information
2006	PHILLIPS JOHN M	Haines Company, Inc.
2005	PHILLIPS JOHN M	Cole Information

934 GRAYSON ST

Year	Uses	Source
2020	JORDAN BICE	EDR Digital Archive
2017	ALEXANDER BICE	Cole Information
2014	ALEXANDER BICE	Cole Information
2010	REGAN BICE	Cole Information
2006	BICE Regan	Haines Company, Inc.
2005	SUSANA MACARRON	Cole Information
1995	OCCUPANT UNKNOWNN	Cole Information
1986	Bice Regan	PACIFIC BELL WHITE PAGES
	Mathew s Philip	PACIFIC BELL WHITE PAGES
1980	Bice Regan	Pacific Telephone
	Mathew s Philip	Pacific Telephone
1943	De Cristina Merrill P Edith tmstr h	R. L. Polk & Co.
	JONES Adrian H Edna pntr h	R. L. Polk & Co.
	Martin Chas lab r	R. L. Polk & Co.
1933	GERTZ LAWRENCE PRSMN R BERKELEY	R. L. Polk & Co.
	GERTZ WM (MARGT) MACH H BERKELEY	R. L. Polk & Co.
1928	mont Wm J Nora H	R.L. Polk and Co of California

FINDINGS

935 GRAYSON ST

Year	Uses	Source
2020	AEROSOL DYNAMICS INC	EDR Digital Archive
2017	AEROSOL DYNAMICS INC	Cole Information
2014	AEROSOL DYNAMICS INC	Cole Information
2010	AEROSOL DYNAMICS INC	Cole Information
2006	AEROSOL	Haines Company, Inc.
	DYNAMICS INC	Haines Company, Inc.
2005	JOHN M PHILLIPS HAIRPSICHORDS MAKER	Cole Information
	AEROSOL DYNAMICS INC	Cole Information
1995	JAMES PAINTING & DECORATING	Cole Information
1962	Adams Walter	Pacific Telephone
	ALL TITE ROOFING CO	Pacific Telephone
	PAXTON HERSCHEL All Tite Roofng Co	Pacific Telephone
1950	MONTGOMERY C R R	The Pacific Telephone & Telegraph Co.
1943	Montgomery Colonel R Daisy expmn h	R. L. Polk & Co.
1938	MONTGOMERY DAISY E R	Pacific Telephone
1928	lyn Geo Ruby lab H	R.L. Polk and Co of California

937 GRAYSON ST

Year	Uses	Source
2014	OCCUPANT UNKNOWN	Cole Information
2010	OCCUPANT UNKNOWN	Cole Information
2006	HURNEY Peter	Haines Company, Inc.
2005	PETER HURNEY	Cole Information
2000	E PARRA	Cole Information
1995	OCCUPANT UNKNOWNN	Cole Information
1992	CLEVENGER, LINDA M	Cole Information
1991	Clevenger L	PACIFIC BELL WHITE PAGES
	Clever Alan Brk	PACIFIC BELL WHITE PAGES
1986	Clevenger L	PACIFIC BELL WHITE PAGES
	Hoener M	PACIFIC BELL WHITE PAGES
1980	Stone Law rence	Pacific Telephone
1962	Sohlman Milton	Pacific Telephone

FINDINGS

Year	Uses	Source
1950	SOHLMAN RALPH R	The Pacific Telephone & Telegraph Co.
1943	Sohlman Arth W w hsmn r	R. L. Polk & Co.
	Sohlman Milton r	R. L. Polk & Co.
	Sohlman Olga Mrs h	R. L. Polk & Co.
	Sohlman Ralph V carp r	R. L. Polk & Co.
1933	HANSEN ERIC R BERKELEY	R. L. Polk & Co.
	SOHLMAN OLGA (WID DAVID) H BERKELEY	R. L. Polk & Co.
	SOHLMAN RALPH R BERKELEY	R. L. Polk & Co.
1928	Sohlman Felix carp R	R.L. Polk and Co of California
	Sohlman Olga w id David H	R.L. Polk and Co of California
	Sohlman Philip R	R.L. Polk and Co of California
	Sohlman Ralph R	R.L. Polk and Co of California
	Sohlman Wayne lab R	R.L. Polk and Co of California

939 GRAYSON ST

Year	Uses	Source
2017	INLITE CORPORATION	Cole Information
2014	INLITE CORPORATION	Cole Information
2010	INLITE CORP	Cole Information
2006	INLITE	Haines Company, Inc.
	CORPORATION	Haines Company, Inc.
	RAICORINC	Haines Company, Inc.
2005	INLITE CORP	Cole Information
2000	INLITE CORPORATION	Pacific Bell
	INLITE CORPORATION	Cole Information
	RAICOR INCORPORATED	Cole Information
1996	INLITE CORPORATION	PACIFIC BELL DIRECTORY
1995	INLITE CORP	Cole Information
1992	INLITE CORPORATION	PACIFIC BELL DIRECTORY
	INLITE CORPORATION	Cole Information
1991	Inlite Corporation	PACIFIC BELL WHITE PAGES
	Raicor Inc	PACIFIC BELL WHITE PAGES
	Raider A	PACIFIC BELL WHITE PAGES

FINDINGS

Year	Uses	Source
1991	Raider Daniel	PACIFIC BELL WHITE PAGES
1986	Inlite Corporation	PACIFIC BELL WHITE PAGES
	Raicor Inc	PACIFIC BELL WHITE PAGES
1980	Admin Headquarters	Pacific Telephone
	Factory	Pacific Telephone
	Raicor Inc	Pacific Telephone
	RAIDERS PROFESSIONAL FOOTBALL CLUB	Pacific Telephone

941 GRAYSON ST

Year	Uses	Source
1950	ORMONDE THELMA R	The Pacific Telephone & Telegraph Co.
1943	Carlino Constance r	R. L. Polk & Co.
	Carlino Giacomo Kath h	R. L. Polk & Co.
	Carlino Neno shipydw kr r	R. L. Polk & Co.
	Cavlino Giacomo lab r	R. L. Polk & Co.
	Philliplie Tony shipydw kr h	R. L. Polk & Co.
1938	CARLINO GIACOME R	Pacific Telephone
1933	CARLINO GIACOMO (CATH) LAB H BERKELEY	R. L. Polk & Co.
1928	Carlino Giacomo Kath H	R.L. Polk and Co of California

945 GRAYSON ST

Year	Uses	Source
1950	SCHRODER DONN R	The Pacific Telephone & Telegraph Co.
1943	Yokela Edw G electn h	R. L. Polk & Co.
1938	ANDERSON L J R	Pacific Telephone
1933	YOKELA EDW R BERKELEY	R. L. Polk & Co.
	YOKELA SUSAN (WID JOHN) H BERKELEY	R. L. Polk & Co.
1928	Slick F C R	R.L. Polk and Co of California
	Yokela Edw R	R.L. Polk and Co of California

948 GRAYSON ST

Year	Uses	Source
2017	REBEKAH BOWMAN	Cole Information
2014	ROBERT CARROLL	Cole Information

FINDINGS

Year	Uses	Source
2010	ROBERT CARROLL	Cole Information
2000	MONBLAT SANFORD C	Pacific Bell
	SANFORD MONBLAT	Cole Information
1995	OCCUPANT UNKNOWNN	Cole Information
1962	Canale J	Pacific Telephone
1950	CANALE J R	The Pacific Telephone & Telegraph Co.
1943	Canale Jos Evelyn bartndr r	R. L. Polk & Co.
	Canale Onafrio N Colomba bartndr h	R. L. Polk & Co.

950 GRAYSON ST

Year	Uses	Source
2017	BICE REGAN ARCHITECTS	Cole Information
2014	BICE REGAN ARCHITECTS	Cole Information
2010	REGAN BICE ARCHITECTS	Cole Information
2006	0 BICE Regan	Haines Company, Inc.
	BICE REGAN	Haines Company, Inc.
	ARCHITECTS	Haines Company, Inc.
2005	BICE REGAN ARCHITECTS	Cole Information
2000	RICE REGAN ARCHITECTS	Pacific Bell
	BICE REGAN ARCHITECTS	Cole Information
1996	BICE REGAN ARCHITECTS	PACIFIC BELL DIRECTORY
	BUTTRICK JEROME ARCHITECT	PACIFIC BELL DIRECTORY
1995	REGAN BICE ARCHITECTS	Cole Information
	CHARLES DEBBAS ARCHITECTURE	Cole Information
	OCCUPANT UNKNOWNN	Cole Information
1992	BICE REGAN ARCHITECTS	PACIFIC BELL DIRECTORY
	DEBBAS CHARLES	Cole Information
	BICE REGAN	Cole Information
1991	L	PACIFIC BELL WHITE PAGES
	de Becker S	PACIFIC BELL WHITE PAGES
	de Beers Jaime	PACIFIC BELL WHITE PAGES
	Mathews Bice & Debbas Architects	PACIFIC BELL WHITE PAGES
	Mathews Philip Mathews Bice & Debbas Architects	PACIFIC BELL WHITE PAGES

FINDINGS

Year	Uses	Source
1933	MCALLISTER WALTER (JODIE) H BERKELEY	R. L. Polk & Co.
	TAMBA FRANK J (REGINA) GRO BERKELEY	R. L. Polk & Co.

950A GRAYSON ST

Year	Uses	Source
1938	GWILLIM THOMAS H R	Pacific Telephone

GRAYSON WAY

906 GRAYSON WAY

Year	Uses	Source
1970	SHATSWELL G BERKELEY	Pacific Telephone Directory

914 GRAYSON WAY

Year	Uses	Source
1970	BACHMAN DISPLAY BERKELEY	Pacific Telephone Directory

920 GRAYSON WAY

Year	Uses	Source
1970	ARBY S INC BERKELEY	Pacific Telephone Directory
	CLYDE EQUIP CO INC BERKELEY	Pacific Telephone Directory
	PARKER BOILER SALES CORP BERKELEY	Pacific Telephone Directory
	PHILADELPHIA THERMOMETER CO BERKELEY	Pacific Telephone Directory
	ROBERTS BROS CONSTRUCTION CO BERKELEY	Pacific Telephone Directory

926 GRAYSON WAY

Year	Uses	Source
1970	AGUAYO ELLEN BERKELEY	Pacific Telephone Directory
1955	BOPP ED F R BERKELEY	The Pacific Telephone & Telegraph Co.

927 GRAYSON WAY

Year	Uses	Source
1945	GREEN EDNA C MISS R BERKELEY	The Pacific Telephone & Telegraph Co.

FINDINGS

928 GRAYSON WAY

Year	Uses	Source
1970	DAVIS L M BERKELEY	Pacific Telephone Directory
1945	SODERLUND ELEANOR R BERKELEY	The Pacific Telephone & Telegraph Co.

929 GRAYSON WAY

Year	Uses	Source
1970	PORTER F K BERKELEY	Pacific Telephone Directory

930 GRAYSON WAY

Year	Uses	Source
1945	LAVATTIATA C N R BERKELEY	The Pacific Telephone & Telegraph Co.

932 GRAYSON WAY

Year	Uses	Source
1970	JAMES FREDDIE J BERKELEY	Pacific Telephone Directory
1945	POWELL L K R BERKELEY	The Pacific Telephone & Telegraph Co.
1925	SIPILA JULIA R	R. L. Polk & Co. of California

934 GRAYSON WAY

Year	Uses	Source
1925	ALFISI FRANCES R	R. L. Polk & Co. of California

935 GRAYSON WAY

Year	Uses	Source
1970	CHEMICAL PROCESSING BERKELEY	Pacific Telephone Directory
1945	MONTGOMERY C R R BERKELEY	The Pacific Telephone & Telegraph Co.

937 GRAYSON WAY

Year	Uses	Source
1945	SOHLMAN RALPH R BERKELEY	The Pacific Telephone & Telegraph Co.

939 GRAYSON WAY

Year	Uses	Source
1970	CALIFORNIA STATE OF	Pacific Telephone Directory
	OPPORTUNITY WORK CENTER BERKELEY	Pacific Telephone Directory

FINDINGS

941 GRAYSON WAY

Year	Uses	Source
1925	CARLINO GIACOMO R	R. L. Polk & Co. of California

945 GRAYSON WAY

Year	Uses	Source
1945	ANDERSON L J R BERKELEY	The Pacific Telephone & Telegraph Co.

948 GRAYSON WAY

Year	Uses	Source
1945	CANALE J R BERKELEY	The Pacific Telephone & Telegraph Co.

950A GRAYSON WAY

Year	Uses	Source
1970	VITALE GREGORY B BERKELEY	Pacific Telephone Directory
1955	GONZALEZ A E R BERKELEY	The Pacific Telephone & Telegraph Co.

PARDEE

904 PARDEE

Year	Uses	Source
1986	POWER BOILER SALES INC	PACIFIC BELL WHITE PAGES

920 PARDEE

Year	Uses	Source
1986	KRUSE L J CO	PACIFIC BELL WHITE PAGES

931 PARDEE

Year	Uses	Source
1986	RECEIVING STUDIOS	PACIFIC BELL WHITE PAGES

935 PARDEE

Year	Uses	Source
1986	POULOS & ASSOCIATES INC	PACIFIC BELL WHITE PAGES
	J P ENTERPRISES	PACIFIC BELL WHITE PAGES
	PARDEE ENGINEERING GENERAL OFC & FACTORY	PACIFIC BELL WHITE PAGES
	COOKE G M ASSOCIATES	PACIFIC BELL WHITE PAGES

FINDINGS

938 PARDEE

Year	Uses	Source
1986	ADVANCE HELI WELDERS MFCG CO	PACIFIC BELL WHITE PAGES

942 PARDEE

Year	Uses	Source
1986	Granata Donald & Anne	PACIFIC BELL WHITE PAGES

1006 PARDEE

Year	Uses	Source
1986	SHAW PRODUCTS CO	PACIFIC BELL WHITE PAGES

1012 PARDEE

Year	Uses	Source
1986	Llpofskv Marv In	PACIFIC BELL WHITE PAGES

1013 PARDEE

Year	Uses	Source
1986	UP RIGHT WORK PLATFORMS	PACIFIC BELL WHITE PAGES
	UP RIGHT SALES AND m RENTALS	PACIFIC BELL WHITE PAGES

PARDEE CT

909 PARDEE CT

Year	Uses	Source
1928	Lonergan Vincent prsmn R	R.L. Polk and Co of California

916 PARDEE CT

Year	Uses	Source
1928	av Alton P Minnie H	R.L. Polk and Co of California

917 PARDEE CT

Year	Uses	Source
1928	Arceria Benj R	R.L. Polk and Co of California

918 PARDEE CT

Year	Uses	Source
1928	Cardy Lyman C Mabel H	R.L. Polk and Co of California

FINDINGS

920 PARDEE CT

Year	Uses	Source
1950	K(EESEE RUBY R	The Pacific Telephone & Telegraph Co.
1928	Jose Wm H	R.L. Polk and Co of California

930 PARDEE CT

Year	Uses	Source
1928	Fairview Emile R driver R	R.L. Polk and Co of California

931 PARDEE CT

Year	Uses	Source
1928	Ferrera Jesse Mary lab H	R.L. Polk and Co of California
	n Jess shtmtlw kr R	R.L. Polk and Co of California
	h Frank R	R.L. Polk and Co of California

933 PARDEE CT

Year	Uses	Source
1928	Reige John W gro	R.L. Polk and Co of California

935 PARDEE CT

Year	Uses	Source
1928	Reige Anna W fctyw kr R	R.L. Polk and Co of California
	Reige Lena w id Fredk R	R.L. Polk and Co of California

939 PARDEE CT

Year	Uses	Source
1928	Wendtland Albt cabtmnkr R	R.L. Polk and Co of California

940 PARDEE CT

Year	Uses	Source
1928	Martinez Alex Freda H	R.L. Polk and Co of California

942 PARDEE CT

Year	Uses	Source
1928	nm Mary pntr H	R.L. Polk and Co of California

FINDINGS

947 PARDEE CT

Year	Uses	Source
1928	h Arth E car clnr H	R.L. Polk and Co of California

1006 PARDEE CT

Year	Uses	Source
1950	OLIVER & COBURN	The Pacific Telephone & Telegraph Co.

1014 PARDEE CT

Year	Uses	Source
1950	POWELL C DON R	The Pacific Telephone & Telegraph Co.
1928	Nordlund Chas Mary H	R.L. Polk and Co of California

PARDEE DR

904 PARDEE DR

Year	Uses	Source
1986	K L N Enterprises	PACIFIC BELL WHITE PAGES

920 PARDEE DR

Year	Uses	Source
1991	KRUS E Li CO contr	PACIFIC BELL WHITE PAGES
1986	KRUS E L J CO	PACIFIC BELL WHITE PAGES

931 PARDEE DR

Year	Uses	Source
1991	Receiving Studios	PACIFIC BELL WHITE PAGES
1986	Receiving Studios	PACIFIC BELL WHITE PAGES
1980	Receiving Studios	Pacific Telephone
	Receiving Studios	Pacific Telephone

935 PARDEE DR

Year	Uses	Source
1986	Cooke G M Associates	PACIFIC BELL WHITE PAGES
	J P Enterprises	PACIFIC BELL WHITE PAGES
	Meriam Instrument Co	PACIFIC BELL WHITE PAGES
	Pardee Engineering General Ofc & Factory	PACIFIC BELL WHITE PAGES

FINDINGS

Year	Uses	Source
1986	Poulos & Associates Inc	PACIFIC BELL WHITE PAGES
	Weiss Gauges	PACIFIC BELL WHITE PAGES
	W eiss H	PACIFIC BELL WHITE PAGES
	Weiss H	PACIFIC BELL WHITE PAGES
1980	Cooke G M Associates	Pacific Telephone
	J P Enterprises	Pacific Telephone
	Meriam Instrument Co	Pacific Telephone
	Pardee Engineering General Ofc & Factory	Pacific Telephone
	Weiss Gauges	Pacific Telephone

938 PARDEE DR

Year	Uses	Source
1986	Advance Hell Welders Mfg Co	PACIFIC BELL WHITE PAGES
1980	ADVANCE HELI WELDERS MFG CO	Pacific Telephone

942 PARDEE DR

Year	Uses	Source
1980	Granata Jeff	Pacific Telephone

953 PARDEE DR

Year	Uses	Source
1980	Poulos & Associates Inc	Pacific Telephone

1006 PARDEE DR

Year	Uses	Source
1991	Nelson Ironw orks	PACIFIC BELL WHITE PAGES
	Nelson J	PACIFIC BELL WHITE PAGES
	Nelson J	PACIFIC BELL WHITE PAGES
	Nelson J	PACIFIC BELL WHITE PAGES
	Nelson J C	PACIFIC BELL WHITE PAGES
	Vinyl Rails West	PACIFIC BELL WHITE PAGES
1986	Shaw Products Co	PACIFIC BELL WHITE PAGES
	Shaw Products Co Inc	PACIFIC BELL WHITE PAGES
1980	Golden State Film Productions	Pacific Telephone

FINDINGS

1012 PARDEE DR

Year	Uses	Source
1991	Lipofsky Marvin	PACIFIC BELL WHITE PAGES
1986	Lipofsky Marvin	PACIFIC BELL WHITE PAGES
	Lipofsky S	PACIFIC BELL WHITE PAGES
1980	Cates Gail M	Pacific Telephone
	Lipofsky Marvin	Pacific Telephone

1013 PARDEE DR

Year	Uses	Source
1991	Energy Partners	PACIFIC BELL WHITE PAGES
	Jackson Regina T	PACIFIC BELL WHITE PAGES
	KIN E TIC S YS TE MS IN C	PACIFIC BELL WHITE PAGES
	King A	PACIFIC BELL WHITE PAGES
	King A	PACIFIC BELL WHITE PAGES
	King A	PACIFIC BELL WHITE PAGES
	King A	PACIFIC BELL WHITE PAGES
	Polaris Corp	PACIFIC BELL WHITE PAGES
	Products	PACIFIC BELL WHITE PAGES
	Polaroid Mag Media	PACIFIC BELL WHITE PAGES
	Polasek J Michael	PACIFIC BELL WHITE PAGES
	Polatnick M Rivka	PACIFIC BELL WHITE PAGES
	Fromir East Bay Telephones Call	PACIFIC BELL WHITE PAGES
1986	UP RIGHT IN C	PACIFIC BELL WHITE PAGES
	UP RIGHT S ALE S AN D RE N TALS	PACIFIC BELL WHITE PAGES
	Up Right Work Platforms	PACIFIC BELL WHITE PAGES
	UP RIGHT W ORK PLA TFORMS	PACIFIC BELL WHITE PAGES
	Up Up & Aw ay	PACIFIC BELL WHITE PAGES
	Upchurch Gary	PACIFIC BELL WHITE PAGES
	Upright Work Platforms	PACIFIC BELL WHITE PAGES
1980	UP RIGHT SCA FFOLDS	Pacific Telephone
	Upright Harvestors Div Of Upright Inc	Pacific Telephone

FINDINGS

PARDEE ST

904 PARDEE ST

Year	Uses	Source
2020	AVI-SPL	EDR Digital Archive
2017	ANDERSON AUDIO VISUAL	Cole Information
	ANDERSON AUDIO VIDEO	Cole Information
2014	ANDERSON AUDIO VISUAL	Cole Information
	ANDERSON AUDIO VIDEO	Cole Information
2005	POWER BOILER SALES INC	Cole Information
2000	POWER BOILER SALES INC	Pacific Bell
	POWER BOILER SALES INCORPORATED	Cole Information
1996	POWER BOILER SALES INC	PACIFIC BELL DIRECTORY
1995	POWER BOILER SALES INC	Cole Information
1992	POWER BOILER SALES INC	PACIFIC BELL DIRECTORY
	POWER BOILER SALES	Cole Information
1991	Pow er Boiler Sales Inc	PACIFIC BELL WHITE PAGES

907 PARDEE ST

Year	Uses	Source
1950	LEATHIERMAN DORUE R	The Pacific Telephone & Telegraph Co.
1945	HYLTON BEN R BERKELEY	The Pacific Telephone & Telegraph Co.
1943	Gellerman Herbt H Helen clk h	R. L. Polk & Co.
1933	SANDFORD WM J (OLIVE) PIPEFTR H BERKELEY	R. L. Polk & Co.
1925	KEMELFIELD D R	R. L. Polk & Co. of California
1920	KEMELFIELD D R	R. L. Polk & Co. of California

909 PARDEE ST

Year	Uses	Source
1933	LONERGAN ADA (WID W T) H BERKELEY	R. L. Polk & Co.
	LONERGAN VESTA R BERKELEY	R. L. Polk & Co.
	LONERGAN VINCENT PRSMN R BERKELEY	R. L. Polk & Co.
	LONERGAN WM PRSMN R BERKELEY	R. L. Polk & Co.

FINDINGS

912 PARDEE ST

Year	Uses	Source
1950	WADE DOVIE MRS R	The Pacific Telephone & Telegraph Co.
1933	DISTELL LOUISA MRS H BERKELEY	R. L. Polk & Co.

915 PARDEE ST

Year	Uses	Source
2020	AYAKA NONAKA	EDR Digital Archive
	TIMOTHY SAKHUJA	EDR Digital Archive
2017	V FORMATION	Cole Information
	TIMOTHY SAKHUJA	Cole Information
2014	LLC V FORMATION	Cole Information
	V FORMATION	Cole Information
	JOYCE CONNELLY	Cole Information
2010	ANDREW FISCHER ARCHITECTURE	Cole Information
	ANDREW FISCHER	Cole Information
1943	Mefford Lester A Fern w hsmn h	R. L. Polk & Co.
1933	FERRARI WM (RUTH) PIPEFTR H BERKELEY	R. L. Polk & Co.

916 PARDEE ST

Year	Uses	Source
1950	DAY DESSIE R	The Pacific Telephone & Telegraph Co.
1933	PONSI HENRY (IRENE) DRIVER H BERKELEY	R. L. Polk & Co.

917 PARDEE ST

Year	Uses	Source
2020	KURT WILLIG	EDR Digital Archive
2017	KURT WILLIG	Cole Information
2014	OCCUPANT UNKNOWN	Cole Information
2010	BENJAMIN NETICK	Cole Information
2006	No Current Listing	Haines Company, Inc.
2005	BENJAMIN NETICK	Cole Information
1950	TINKLER ROY R	The Pacific Telephone & Telegraph Co.
1943	Correia Anna Indyw kr r	R. L. Polk & Co.
	Correia Wm D driver r	R. L. Polk & Co.

FINDINGS

Year	Uses	Source
1933	REMUS PAUL (ROSE) MECH H BERKELEY	R. L. Polk & Co.

918 PARDEE ST

Year	Uses	Source
1943	Parsons Willard A Ruby welder h	R. L. Polk & Co.
	Parsons Wm r	R. L. Polk & Co.
1933	SCHWALBE MARGT MRS H BERKELEY	R. L. Polk & Co.

919 PARDEE ST

Year	Uses	Source
2020	ARTHUR DO	EDR Digital Archive
	GRACE WANG	EDR Digital Archive
2014	JEN WANG	Cole Information
2010	OCCUPANT UNKNOWN	Cole Information

920 PARDEE ST

Year	Uses	Source
2020	LJ KRUSE CO	EDR Digital Archive
	KRUSE PLUMBING HEATING COOLING	EDR Digital Archive
2017	LJ KRUSE CO	Cole Information
	LJ KRUSE COMPANY	Cole Information
2014	LJ KRUSE PLUMBING HEATING & COOLING	Cole Information
	KRUSE L J CO CONTR	Cole Information
	KRUSE L J CO	Cole Information
	LJ KRUSE CO	Cole Information
2006	KRUSELJCO	Haines Company, Inc.
	KRUSE PLUMBING	Haines Company, Inc.
	HEATING&COOUNG	Haines Company, Inc.
	LJKRUSECO	Haines Company, Inc.
2005	KRUSE J CO	Cole Information
2000	KRUSE L J CO	Pacific Bell
	KRUSE L J CO CONTRACTOR	Cole Information
1996	KRUSE L J CO	PACIFIC BELL DIRECTORY
1995	L J KRUSE CO	Cole Information

FINDINGS

Year	Uses	Source
1992	KRUSE L J CO	PACIFIC BELL DIRECTORY
	KRUSE L J CO	Cole Information
1943	Gellerman Gilbert W Margaret burner h	R. L. Polk & Co.
	Marsdell Wm h	R. L. Polk & Co.
1933	MARSDEN WM WTCHMN H BERKELEY	R. L. Polk & Co.
1925	GASTON MRS BERT R	R. L. Polk & Co. of California

921 PARDEE ST

Year	Uses	Source
2020	MICHAEL BAUER	EDR Digital Archive
	CHARLOTTE BAUER	EDR Digital Archive
	OREN WILCOX	EDR Digital Archive
2014	MICHAEL BAUER	Cole Information
2010	PAUL MONTGOMERY	Cole Information
1945	SHIELER FRENCH R BERKELEY	The Pacific Telephone & Telegraph Co.
1933	JACOBSEN ARTH (JOHANNA) SIGN PNTR H BERKELEY	R. L. Polk & Co.

923 PARDEE ST

Year	Uses	Source
2017	RAIN RIDER	Cole Information
2014	RAIN RIDER	Cole Information

925 PARDEE ST

Year	Uses	Source
2020	ELEPHANT IDEAS & DESIGN	EDR Digital Archive
2014	JENNIFER BLOCH	Cole Information
2010	ELEPHANT LLC	Cole Information
	OCCUPANT UNKNOWN	Cole Information

927 PARDEE ST

Year	Uses	Source
2006	AVIVA DESIGN	Haines Company, Inc.
	SCHRAG&BAUM	Haines Company, Inc.
	SCHRAG & BAUM	Haines Company, Inc.

FINDINGS

Year	Uses	Source
2005	SCHRAG & BAUM	Cole Information

931 PARDEE ST

Year	Uses	Source
2020	GARDEN ARCHITECTURE	EDR Digital Archive
	ALICE PREUSSIN LIGHTING DESIGN	EDR Digital Archive
2017	ALICE PREUSSIN LIGHTING DESIGN	Cole Information
	GARDEN ARCHITECTURE	Cole Information
2014	ALICE PREUSSIN LIGHTING DESIGN	Cole Information
	GARDEN ARCHITECTURE	Cole Information
2010	GARDEN ARCHITECTURE	Cole Information
	ALICE PRUSSIN LIGHTING DESIGN	Cole Information
	DAVID FINN ARCHITECTS	Cole Information
2006	DAVID FINN	Haines Company, Inc.
	ARCHITECTS	Haines Company, Inc.
	FINN DAVID	Haines Company, Inc.
	ARCHITECTS	Haines Company, Inc.
	GARDEN	Haines Company, Inc.
	ARCHITECTURE	Haines Company, Inc.
	TRACHTENBERG	Haines Company, Inc.
	ROBERT	Haines Company, Inc.
2005	DAVID FINN ARCHITECTS	Cole Information
1996	DESIGN PLUS	PACIFIC BELL DIRECTORY
1992	RECEIVING STUDIOS	PACIFIC BELL DIRECTORY
	RECEIVING STUDIOS	Cole Information
1962	Comtor Co	Pacific Telephone
	Cooke G M Co	Pacific Telephone
	Hetherington & Berner	Pacific Telephone
	International Process Equipment Inc	Pacific Telephone
	Meriam Instrument Co	Pacific Telephone
	Rinco Engineering	Pacific Telephone
	Schutte & Koerting Mfr Engnrs	Pacific Telephone
	Standard Steel Corp	Pacific Telephone

FINDINGS

Year	Uses	Source
1962	Trerice H O Co	Pacific Telephone
1955	FERREIRA MARY N BERKELEY	The Pacific Telephone & Telegraph Co.
1950	FERREIRA MARY N R	The Pacific Telephone & Telegraph Co.
1945	FERREIRA MARY N R	The Pacific Telephone & Telegraph Co.
1943	FERREIRA Mary N Mrs h	R. L. Polk & Co.
1938	FERREIRA CECELIA R	Pacific Telephone
1933	FERRIERA JESS (MARY) H BERKELEY	R. L. Polk & Co.
1920	JOHNSON M N R	R. L. Polk & Co. of California

933 PARDEE ST

Year	Uses	Source
1925	PARDEE GROCERY	R. L. Polk & Co. of California
	REIGE LENA	R. L. Polk & Co. of California
1920	PARDEE GROCERY	R. L. Polk & Co. of California

935 PARDEE ST

Year	Uses	Source
2020	FIRE CAUSE ANALYSIS	EDR Digital Archive
	IFT TECHNICAL SVC INC	EDR Digital Archive
2010	FIRE CAUSE ANALYSIS	Cole Information
	PROVENANCE PAPER PRESERVATION	Cole Information
2006	FIRE CAUSE	Haines Company, Inc.
	ANALYSIS	Haines Company, Inc.
2005	BIOTIME INC	Cole Information
2000	200 BIOTIME INC	Pacific Bell
	SILKWORKS	Cole Information
	BIOTIME INCORPORATED	Cole Information
	OCCUPANT UNKNOWN	Cole Information
1996	SILKWORKS	PACIFIC BELL DIRECTORY
	200 BIOTIME INC	PACIFIC BELL DIRECTORY
1995	SILKWORKS	Cole Information
	BIO TIME INC	Cole Information
1992	PARDEE ENGINEERING GENERAL OFC & FACTORY	PACIFIC BELL DIRECTORY

FINDINGS

Year	Uses	Source
1992	PARDEE ENGR GEN OFC	Cole Information
1991	Cooke GM Associates	PACIFIC BELL WHITE PAGES
	Pardee Engineering General Ofc & Factory	PACIFIC BELL WHITE PAGES
1975	COOKE G MV ASSOCIATES	Pacific Telephone
	MERIAM INSTRUMENT CA	Pacific Telephone
	PARCO lI UM INDA	Pacific Telephone
	PARKS-CRAMER JACKETED PIPE	Pacific Telephone
1970	BARCO-RINCO VENTURI BERKELEY	Pacific Telephone Directory
	BARCO THERMAL BALL JOINTS BERKELEY	Pacific Telephone Directory
	COMTOR CO BERKELEY	Pacific Telephone Directory
	COOKE G M CO BERKELEY	Pacific Telephone Directory
	COOKE G M SALES BERKELEY	Pacific Telephone Directory
	MERIAM INSTRUMENT CO BERKELEY	Pacific Telephone Directory
	PARDEE ENGINEERING	Pacific Telephone Directory
	PARDEE ENGINEERING	Pacific Telephone Directory
	PARKS-CRAMER JACKETED PIPE BERKELEY	Pacific Telephone Directory
	RINCO-BARCO VENTURI BERKELEY	Pacific Telephone Directory
	SIGMA MOTOR PUMPS BERKELEY	Pacific Telephone Directory
1962	Lofton Jessie	Pacific Telephone
1955	REIGE JOHN BERKELEY	The Pacific Telephone & Telegraph Co.
1950	REIGE JOHN	The Pacific Telephone & Telegraph Co.
1945	REIGE JOHN BERKELEY	The Pacific Telephone & Telegraph Co.
1943	Curtis Albt A h	R. L. Polk & Co.
	Grattaen John A w hsmn r	R. L. Polk & Co.
1933	GROSS FRANK R BERKELEY	R. L. Polk & Co.
	HARRIS GEO H BERKELEY	R. L. Polk & Co.
	HUGHES ROYAL INSPR H BERKELEY	R. L. Polk & Co.
	JUST ALICE R BERKELEY	R. L. Polk & Co.
	JUST TERESA R BERKELEY	R. L. Polk & Co.
	RIGGIE JOHN PNTR H BERKELEY	R. L. Polk & Co.

FINDINGS

938 PARDEE ST

Year	Uses	Source
2006	ADVANCE HELI	Haines Company, Inc.
	WELDERS MFG CO	Haines Company, Inc.
2005	ADVANCE HELI WELDERS & MFG CO	Cole Information
2000	ADVANCE HELI WELDERS MFG CO	Pacific Bell
	ADVANCE HELI WELDERS MANUFACTURING COMPANY	Cole Information
1996	ADVANCE HELI WELDERS MFG CO	PACIFIC BELL DIRECTORY
1995	ADVANCE HELI WELDERS MFG CO	Cole Information
1992	ADVANCE HELI WELDERS MFG CO	PACIFIC BELL DIRECTORY
	ADVANCE HELI WLDRS	Cole Information
1991	Advance Helt Welders Mfg Co	PACIFIC BELL WHITE PAGES
1975	ADVANCE HELI WELDERS MFG CO	Pacific Telephone
1970	ADVANCE HELI WELDERS MFG CO BERKELEY	Pacific Telephone Directory
1962	Advance Heli Weiders Mfg Co	Pacific Telephone

939 PARDEE ST

Year	Uses	Source
1962	Thompson Florence	Pacific Telephone
	Thompson Houston	Pacific Telephone
1955	OKI SAM BERKELEY	The Pacific Telephone & Telegraph Co.
1950	NAGATA MATSU R	The Pacific Telephone & Telegraph Co.
1943	Wendtland Albt carp CCA&C h	R. L. Polk & Co.
1938	WOLFRUM CHRIS R	Pacific Telephone
1925	KELLY MRS CATHERINE R	R. L. Polk & Co. of California

940 PARDEE ST

Year	Uses	Source
2000	OCCUPANT UNKNOWN	Cole Information
1970	HALEY HERBERT BERKELEY	Pacific Telephone Directory
1962	Wilcox Frankie Doll	Pacific Telephone
1955	MINOR PICCOLA BERKELEY	The Pacific Telephone & Telegraph Co.
1945	SHUBERT ARTHUR R BERKELEY	The Pacific Telephone & Telegraph Co.

FINDINGS

Year	Uses	Source
1943	Shubert Arth A Rose tailor h	R. L. Polk & Co.
	WHITE Robt A Pearl printer h	R. L. Polk & Co.
1938	SHUBERT ARTHUR TAILOR	Pacific Telephone
1933	ROGERS ADELINE MRS H BERKELEY	R. L. Polk & Co.
	ROGERS BERNICE TYPIST R BERKELEY	R. L. Polk & Co.
	ROGERS FLORENCE CLK R BERKELEY	R. L. Polk & Co.
	ROGERS L H (ADELINE) H BERKELEY	R. L. Polk & Co.
1920	SHUBERT A R	R. L. Polk & Co. of California

942 PARDEE ST

Year	Uses	Source
1945	REBECHL L R BERKELEY	The Pacific Telephone & Telegraph Co.
1943	Higby Glenn A Dorothy tool w kr h	R. L. Polk & Co.
1933	CLARK HELEN MRS H BERKELEY	R. L. Polk & Co.
1925	MCPHERSON WM R	R. L. Polk & Co. of California
1920	MCPHERSON WM R	R. L. Polk & Co. of California

947 PARDEE ST

Year	Uses	Source
1970	BALLOW BETTY BERKELEY	Pacific Telephone Directory
1962	Bates Percy V Mrs	Pacific Telephone
1955	BATES PERCY V MRS BERKELEY	The Pacific Telephone & Telegraph Co.
1943	Denny Geo H Ada dir Berkeley Humane Society h	R. L. Polk & Co.
	Denny Richd H Margt labtyw kr r	R. L. Polk & Co.
1933	DYKHUISEN BENJ (ALICE) PHOTO ENGR W Z RITCHIE H BERKELEY	R. L. Polk & Co.
	HALL ARTH E MACH R BERKELEY	R. L. Polk & Co.
	HALL FANNIE MRS H BERKELEY	R. L. Polk & Co.

1000 PARDEE ST

Year	Uses	Source
2020	NINA DESIGNS LTD	EDR Digital Archive
2006	No Current Listing	Haines Company, Inc.
2005	OCCUPANT UNKNOWN	Cole Information

FINDINGS

Year	Uses	Source
2000	IMTECH COMMUNICATIONS	Pacific Bell
	KENG S DESIGNS	Pacific Bell
	KENGS DESIGNS	Cole Information
	IMTECH COMMUNICATIONS	Cole Information
1996	IMTECH COMMUNICATIONS	PACIFIC BELL DIRECTORY
	KENG S DESIGNS	PACIFIC BELL DIRECTORY
	RODRIGUEZ OFFICE SERVICE & INSTALLATION	PACIFIC BELL DIRECTORY
1995	RODRIGUEZ OFFICE SVC	Cole Information
1992	RODRIGUEZ OFFICE SERVICE & INSTALLATION	PACIFIC BELL DIRECTORY
	RODRIGUEZ OFFICE SV	Cole Information
1970	BAPTIST BOOK STORE ENVELOPE SERVICE CO BERKELEY	Pacific Telephone Directory
	PARISH MAILING SERVICE INC BERKELEY	Pacific Telephone Directory

1001 PARDEE ST

Year	Uses	Source
2020	PLANETARY PRODUCTS	EDR Digital Archive
2017	PLANETARY PRODUCTS	Cole Information
2014	PLANETARY PRODUCTS	Cole Information
2010	MICHAEL BRAY DESIGN	Cole Information
	JEFF WARD CABINET MAKER	Cole Information
2006	BARRETT	Haines Company, Inc.
	WOODWORIONG	Haines Company, Inc.
	WARDJEFF	Haines Company, Inc.
2005	BARRETT WOODWORKING	Cole Information
	WARD JEFF CABINET MAKER	Cole Information
	MICHAEL BRAY DESIGN	Cole Information
2000	BARRETT WOODWORKING	Pacific Bell
	CONSTABLE SCOTT	Pacific Bell
	CONSTABLE SCOTT	Cole Information
	BARRETT WOODWORKING	Cole Information
1996	BARRETT WOODWORKING	PACIFIC BELL DIRECTORY

FINDINGS

Year	Uses	Source
1945	CRYSTAL STEAM BATHS BERKELEY	The Pacific Telephone & Telegraph Co.
1943	Kangas Eli A Esther baths	R. L. Polk & Co.
1938	CRYSTAL STEAM BATHS	Pacific Telephone
1933	LAUKANEN TOIVO J (HILMA K) (CRYSTAL STEAM BATHS) H BERKELEY	R. L. Polk & Co.

1002 PARDEE ST

Year	Uses	Source
1955	COLI P R BERKELEY	The Pacific Telephone & Telegraph Co.
1950	COLL P R	The Pacific Telephone & Telegraph Co.
1943	Hoyer Henry shipydw kr r	R. L. Polk & Co.
	Jones Paul shipydw kr r	R. L. Polk & Co.
	Riley Dennis mach r	R. L. Polk & Co.
	Riley Irene Mrs h	R. L. Polk & Co.
	Riley Orville K shipydw kr r	R. L. Polk & Co.
1933	LAURANCE GEO (BESSIE) MECH H BERKELEY	R. L. Polk & Co.
	LAWRENCE GEO BESSIE INS AGT R BERKELEY	R. L. Polk & Co.
1928	Ostrander Carl auto mach R	R.L. Polk and Co of California

1003 PARDEE ST

Year	Uses	Source
1970	BERKELEY INDUSTRIAL SUPPLY INC BERKELEY	Pacific Telephone Directory
	BERKELEY INDUSTRIAL SUPPLY INC BERKELEY	Pacific Telephone Directory
1962	Berkeley Industrial Supply Inc	Pacific Telephone
1955	BERKELEY INDUSTRIAL SUPPLY INC BERKELEY	The Pacific Telephone & Telegraph Co.
1950	WYNN MANUFACTURING CO	The Pacific Telephone & Telegraph Co.

1006 PARDEE ST

Year	Uses	Source
2017	LIGHT WAVES	Cole Information
2014	LIGHT WAVES	Cole Information
2010	LIGHT WAVES IMAGING INC	Cole Information

FINDINGS

Year	Uses	Source
2006	UGHTWAVES	Haines Company, Inc.
	PHOTORAPHIC	Haines Company, Inc.
2005	RON GREYSTAR PHOTOGRAPHY	Cole Information
	LIGHT WAVES IMAGING INC	Cole Information
2000	LIGHT WAVES PHOTOGRAPHIC	Pacific Bell
	LIGHT WAVES PHOTGRAPHIC	Cole Information
1996	A NELSON IRONWORKS	PACIFIC BELL DIRECTORY
	A VINYL RAILS WEST	PACIFIC BELL DIRECTORY
1995	VINYL RAILS WEST	Cole Information
	NELSON IRONWORKS	Cole Information
	OCCUPANT UNKNOWNN	Cole Information
1992	M E C A	PACIFIC BELL DIRECTORY
	A ELECTRICAL CONNECTION THE	PACIFIC BELL DIRECTORY
	A ELECTRICAL CONNECTION THE	PACIFIC BELL DIRECTORY
	A NELSON IRONWORKS	PACIFIC BELL DIRECTORY
	A VINYL RAILS WEST	PACIFIC BELL DIRECTORY
	ELECTRL CONNECTION	Cole Information
	VINYL RAILS WEST	Cole Information
	NELSON IRONWORKS	Cole Information
	T E C ELCTL CONNCTN	Cole Information
1970	GOLDEN STATE FILM PRODUCTIONS BERKELEY	Pacific Telephone Directory
1962	GIAMPOLINI & CO	Pacific Telephone
1955	COBURN CHAS E OLIVER & COBURN BERKELEY	The Pacific Telephone & Telegraph Co.
	GIAMPOLINI & CO BERKELEY	The Pacific Telephone & Telegraph Co.
	OLIVER & COBURN BERKELEY	The Pacific Telephone & Telegraph Co.
1950	GIAMPOLINI & CO	The Pacific Telephone & Telegraph Co.
	CITY ELECTRIC CO	The Pacific Telephone & Telegraph Co.

1012 PARDEE ST

Year	Uses	Source
2020	MARVIN LIPOFSKY STUDIO	EDR Digital Archive
	CATHERINE RESER	EDR Digital Archive

FINDINGS

Year	Uses	Source
2020	MARVIN LIPOFSKY	EDR Digital Archive
2017	KRISTINA BEDROSSIAN	Cole Information
2010	OCCUPANT UNKNOWN	Cole Information
2006	LIPOFSKY Mavin	Haines Company, Inc.
	OKIMOTO Ruth	Haines Company, Inc.
2005	RUTH OKIMOTO	Cole Information
2000	LIPOFSKY MARVIN	Pacific Bell
	MARVIN LIPOFSKY	Cole Information
1996	LIPOFSKY MARVIN	PACIFIC BELL DIRECTORY
1995	LIPOFSKY, MARVIN	Cole Information
1992	LIPOFSKY MARVIN	PACIFIC BELL DIRECTORY
	LIPOFSKY, MARVIN	Cole Information
1970	CAMPE JAS H BERKELEY	Pacific Telephone Directory
	GIAMBRUNI TIO BERKELEY	Pacific Telephone Directory
	LIPOFSKY MARVIN BERKELEY	Pacific Telephone Directory
1962	Mexican Imports w hsle	Pacific Telephone
1955	BAILEY NORMAN F BERKELEY	The Pacific Telephone & Telegraph Co.
1950	BAILEY NORMAN F	The Pacific Telephone & Telegraph Co.
1943	Nilsson Tage N Dorothy mach	R. L. Polk & Co.
1938	DUAL DRIVE AXLE CORP	Pacific Telephone
	MARSHALL FRANCES R	Pacific Telephone

1013 PARDEE ST

Year	Uses	Source
2020	TELEDESIGN MANAGEMENT INC	EDR Digital Archive
	OORDACKF 101 LLC	EDR Digital Archive
	VERDUCCI EVENT PRODUCTION	EDR Digital Archive
	EARTH CHOICES	EDR Digital Archive
	ADVANCED HOME ENERGY INC	EDR Digital Archive
2017	COMMUNITY ENERGY SERVICES CORPORATIO	Cole Information
	CITY OF BERKELEY	Cole Information
	VERDUCCI ENTERTAINMENT	Cole Information
	MEDSTER LLC	Cole Information

FINDINGS

Year	Uses	Source
2017	TELEDESIGN MGMT INC	Cole Information
	WAREHAM PROPERTY	Cole Information
2014	COMMUNITY ENERGY SERVICES CORPORATIO	Cole Information
	JANE LABS	Cole Information
	COMMUNITY ENERGY SERVICES	Cole Information
	MEDSTER LLC	Cole Information
	VERDUCCI ENTERTAINMENT	Cole Information
	MANOUCH COMPUTER CONSULTING & SERVIC	Cole Information
	TELEDESIGN MGMT INC	Cole Information
	PURITY SYSTEMS INC	Cole Information
	RISING SUN RISING SUN ENERGY CENTER	Cole Information
2010	POWERS DESIGN LAB	Cole Information
	BERKELEY ENERGY & WTHRZTN SVC	Cole Information
	KINETIC SYSTEMS INC	Cole Information
	TELEDESIGN MANAGEMENT INC	Cole Information
	MANOUCH COMPUTER CONSULTING	Cole Information
	COMMUNITY ENERGY SVC	Cole Information
2006	BUILDING	Haines Company, Inc.
	ABIT INC	Haines Company, Inc.
	BERKLY CTY LOW	Haines Company, Inc.
	INCOME ENERGY	Haines Company, Inc.
	COMNTY ENERGY	Haines Company, Inc.
	SERVICES	Haines Company, Inc.
	CRONIN ISSAC	Haines Company, Inc.
	PUBUC RELATIONS	Haines Company, Inc.
	KINETIC SYSTEMS	Haines Company, Inc.
	MANOUCH	Haines Company, Inc.
	COMPUTER	Haines Company, Inc.
	CONSULTING&SV	Haines Company, Inc.
	PURr IY SYSTEMS	Haines Company, Inc.
	TELEDESIGN GMT	Haines Company, Inc.

FINDINGS

Year	Uses	Source
2006	UNIQUE CARPETS	Haines Company, Inc.
2005	COMMUNITY ENERGY SERVICES	Cole Information
	TELEDESIGN SECURITY INC	Cole Information
	DESIGNERS STUDIO LTD	Cole Information
	MANOUCH COMPUTER CONSULTING & SERVIC	Cole Information
	ABITI INC	Cole Information
	SI CONSTRUCTION	Cole Information
	REZAZAD DARYAN	Cole Information
	BRIDGE LEARNING	Cole Information
2000	C E C O COMMERCIAL ENERGY CONSERVATION	Pacific Bell
	PURITY SYSTEMS INC	Pacific Bell
	TELEDESIGN MANAGEMENT	Pacific Bell
	KINETIC SYSTEMS INC	Pacific Bell
	208 BIRMINGHAM S SHERIDAN & BELL FLORISTS INC	Pacific Bell
	210 HILL S MEDICAL TRANSPORT	Pacific Bell
	BIRMINGHAMS SHERIDAN & BELL FLORISTS INCORPORATED	Cole Information
	COMMUNITY ENERGY SERVICES	Cole Information
	PURITY SYSTEMS INCORPORATED	Cole Information
	KINETIC SYSTEMS INCORPORATED	Cole Information
	TELEDESIGN MANAGEMENT	Cole Information
	CECO-COMMERICIAL ENERGY CONSERVATION ORDINANCE	Cole Information
	BERKELEY CITY OF CITY SERVICESBY ALPHABETICAL ORDR	Cole Information
	HILLS MEDICAL TRANSPORT	Cole Information
	EDWIN SIMONSON	Cole Information
	LINDA PICKRELL	Cole Information
1996	DANCING TREE RECYCLED PAPER & PRINTING	PACIFIC BELL DIRECTORY
	CECO-COMMERICIAL ENERGY CONSERVATION	PACIFIC BELL DIRECTORY
	PURITY SYSTEMS INC	PACIFIC BELL DIRECTORY

FINDINGS

Year	Uses	Source
1996	KINETIC SYSTEMS INC	PACIFIC BELL DIRECTORY
	210 HILL S MEDICAL TRANSPORT	PACIFIC BELL DIRECTORY
1995	BLACK BUSINESS EXCHANGE	Cole Information
	KINETIC SYSTEMS INC	Cole Information
	BERKELEY PG & E LOW INCOME	Cole Information
	BIO REMEDIATION CTR	Cole Information
	DANCING TREE RECYCLED PAPER	Cole Information
	HILLS MEDICAL TRANSPORT	Cole Information
	FORMULA COMPUTER SVC	Cole Information
	BERKELEY ENERGY WEATHERIZATION	Cole Information
	ALBERT PION CONSULTING	Cole Information
1992	DANCING TREE RECYCLED PAPER	PACIFIC BELL DIRECTORY
	H & G JANITORIAL SERVICES	PACIFIC BELL DIRECTORY
	KINETIC SYSTEMS INC	PACIFIC BELL DIRECTORY
	HILL S MEDICAL TRANSPORT	PACIFIC BELL DIRECTORY
	201 BIO REMEDIATION CENTER	PACIFIC BELL DIRECTORY
	211 FORMULA COMPUTER SERVICE	PACIFIC BELL DIRECTORY
	211 BLACK BUSINESS EXCHANGE	PACIFIC BELL DIRECTORY
	FORMULA COMPUTER SV	Cole Information
	JACKSON REGGIE CARS	Cole Information
	KINETIC SYSTEMS INC	Cole Information
	BLACK BUSNS EXCHNGE	Cole Information
	BERKLY CTY ENERGY	Cole Information
1991	Formula Computer Service	PACIFIC BELL WHITE PAGES
1970	UPRIGHT SCAFFOLDS BERKELEY	Pacific Telephone Directory
1962	Up Right Scaffolds	Pacific Telephone
	Up Right Storage Racks	Pacific Telephone
1955	UP-RIGHT SCAFFOLDS BERKELEY	The Pacific Telephone & Telegraph Co.
1950	UP RIGHT SCAFFOLDS	The Pacific Telephone & Telegraph Co.

1014 PARDEE ST

Year	Uses	Source
2020	CHAILING KHOR-LOPATIN	EDR Digital Archive

FINDINGS

Year	Uses	Source
2020	URI LOPATIN	EDR Digital Archive
2017	SOOINN LEE	Cole Information
2014	SOOINN LEE	Cole Information
2010	MARVIN LIPOFSKY	Cole Information
2005	OCCUPANT UNKNOWN	Cole Information
2000	A SHEPHERD	Cole Information
1995	SHEPHERD, A F	Cole Information
1970	SHEPHERD ARGENTINA BERKELEY	Pacific Telephone Directory
	SHEPHERD HARVEY BERKELEY	Pacific Telephone Directory
1955	LIND ARGENTINA BERKELEY	The Pacific Telephone & Telegraph Co.
	LIND JAKE BERKELEY	The Pacific Telephone & Telegraph Co.
1950	HARRIS ARGENTIEA R BERKELEY TH ORNWALL 307	The Pacific Telephone & Telegraph Co.
1938	NORDLUND CHAS R	Pacific Telephone
1933	NORDLUND CARL H BERKELEY	R. L. Polk & Co.

907 1/2 PARDEE ST

Year	Uses	Source
1933	LINNELL GEO N CHAUF R BERKELEY	R. L. Polk & Co.
	MONETT JOS PNTR H BERKELEY	R. L. Polk & Co.

940 1/2 PARDEE ST

Year	Uses	Source
1955	WILCOX FRANKIE DOLL R BERKELEY	The Pacific Telephone & Telegraph Co.

PARDEE ST CORNER 9TH ST

1001 PARDEE ST CORNER 9TH ST

Year	Uses	Source
1933	CRYSTAL STEAM BATHS (T J LAUKKANEN) OPEN EVERY DAY FROM 12 A M TO 11 P M EX	R. L. Polk & Co.

FINDINGS

PARKER

901 PARKER

Year	Uses	Source
1986	TEA FOR TWO SHIRTS	PACIFIC BELL WHITE PAGES
	BIRDSEYE WOODWORKERS	PACIFIC BELL WHITE PAGES

907 PARKER

Year	Uses	Source
1986	Millton Jeffrey Jos	PACIFIC BELL WHITE PAGES

909 PARKER

Year	Uses	Source
1986	KI INE SCHILT & ASSOC	PACIFIC BELL WHITE PAGES
	205 ARGOS LTOD	PACIFIC BELL WHITE PAGES

910 PARKER

Year	Uses	Source
1986	BERKELEY MONTHLY	PACIFIC BELL WHITE PAGES

920 PARKER

Year	Uses	Source
1986	TRADER OF THE LOST ARTS	PACIFIC BELL WHITE PAGES
	CACHIBACHI	PACIFIC BELL WHITE PAGES
	DRAKE PAMELA IMPORTS INC	PACIFIC BELL WHITE PAGES

932 PARKER

Year	Uses	Source
1986	CONSOLIDATED PACIFIC DEVELOPMENT INC	PACIFIC BELL WHITE PAGES
	MARCUS & DAIS	PACIFIC BELL WHITE PAGES
	DONNELLEY DAVID E	PACIFIC BELL WHITE PAGES
	AOUA LEARN INC	PACIFIC BELL WHITE PAGES

933 PARKER

Year	Uses	Source
1986	PHILLIPS JOHN M	PACIFIC BELL WHITE PAGES
	WALLACH STAINED CLASS	PACIFIC BELL WHITE PAGES

FINDINGS

Year	Uses	Source
1986	STUDIO 45 67n	PACIFIC BELL WHITE PAGES

948 PARKER

Year	Uses	Source
1986	REAY ASSOCIATES ARCHITECTS & PLANNERS	PACIFIC BELL WHITE PAGES
	CENN TOM	PACIFIC BELL WHITE PAGES
	LYNDON DONLYN FAIA	PACIFIC BELL WHITE PAGES
	C INOUYE ASSOCIATES	PACIFIC BELL WHITE PAGES
	C A D DESIGN ASSOCIATES	PACIFIC BELL WHITE PAGES
	ARCHITECTS	PACIFIC BELL WHITE PAGES

950 PARKER

Year	Uses	Source
1986	NOLO PRESS	PACIFIC BELL WHITE PAGES

PARKER AVE

901 PARKER AVE

Year	Uses	Source
1950	SHAW VENA M R	The Pacific Telephone & Telegraph Co.

920 PARKER AVE

Year	Uses	Source
1986	Logan D	PACIFIC BELL WHITE PAGES
	Logan Deana D	PACIFIC BELL WHITE PAGES

921 PARKER AVE

Year	Uses	Source
1979	CARPET CENTER	Pacific Telephone

946 PARKER AVE

Year	Uses	Source
1950	GRAY SIX CO	The Pacific Telephone & Telegraph Co.

FINDINGS

PARKER RD

901 PARKER RD

Year	Uses	Source
1986	Birdseye Woodw oylkers	PACIFIC BELL WHITE PAGES
	Tea For Tw o Shirts	PACIFIC BELL WHITE PAGES
	Teach Eugene G	PACIFIC BELL WHITE PAGES
1980	Seven Sisters Construction Inc	Pacific Telephone

903 PARKER RD

Year	Uses	Source
1986	Cosenza Katharine	PACIFIC BELL WHITE PAGES
	Singh Kiran P	PACIFIC BELL WHITE PAGES
	Singh Kulbir	PACIFIC BELL WHITE PAGES

905 PARKER RD

Year	Uses	Source
1980	Clark E Ceramics	Pacific Telephone
	Stanek E Ceramics	Pacific Telephone

907 PARKER RD

Year	Uses	Source
1986	IZone	PACIFIC BELL WHITE PAGES
	Milton Jeffrey Jos	PACIFIC BELL WHITE PAGES
	Rocca Kurt Jr	PACIFIC BELL WHITE PAGES
1980	Milton Jeffrey Jos	Pacific Telephone

909 PARKER RD

Year	Uses	Source
1986	Schilt Kline & Assoc	PACIFIC BELL WHITE PAGES
1980	Accent & Alphabet	Pacific Telephone

910 PARKER RD

Year	Uses	Source
1986	BE RKE LE Y MON THLY	PACIFIC BELL WHITE PAGES
1980	BERKELEY MONTHLY	Pacific Telephone
	Thoth Type	Pacific Telephone

FINDINGS

916 PARKER RD

Year	Uses	Source
1986	Integrated Systems Group	PACIFIC BELL WHITE PAGES
	Integrated Systems Group Inc	PACIFIC BELL WHITE PAGES
	No Charge To Calling Party	PACIFIC BELL WHITE PAGES
1980	COMMUNITY MEMORY PROJECT THE	Pacific Telephone
	Kropotkin Peter	Pacific Telephone

918 PARKER RD

Year	Uses	Source
1986	CACHIBACHI	PACIFIC BELL WHITE PAGES
	Cacho Gertrude	PACIFIC BELL WHITE PAGES
	Cachur A	PACIFIC BELL WHITE PAGES

920 PARKER RD

Year	Uses	Source
1986	Drake Pamela Imports Inc	PACIFIC BELL WHITE PAGES
	Trader Of The Lost Arts	PACIFIC BELL WHITE PAGES
1980	Drake Pamela Imports Inc	Pacific Telephone
	Klaber Thos	Pacific Telephone

921 PARKER RD

Year	Uses	Source
1986	CARPE T CE N TE R	PACIFIC BELL WHITE PAGES
1980	CARPET CENTER	Pacific Telephone
	Victor Electric	Pacific Telephone

932 PARKER RD

Year	Uses	Source
1991	Aqua Learn Inc	PACIFIC BELL WHITE PAGES
	Consolidated Pacific Development Inc	PACIFIC BELL WHITE PAGES
	Consolidated Package Store Naval Air Station Almda	PACIFIC BELL WHITE PAGES
	Kalman & Belli Flow ers	PACIFIC BELL WHITE PAGES
1986	AQUA LE ARN IN C	PACIFIC BELL WHITE PAGES
	Consolidated Pacific Construction Inc	PACIFIC BELL WHITE PAGES

FINDINGS

Year	Uses	Source
1986	Consolidated Pacific Development Inc	PACIFIC BELL WHITE PAGES
	Consolidated Package Store Naval Air Station Almda	PACIFIC BELL WHITE PAGES
	Donnelley David E	PACIFIC BELL WHITE PAGES
	Fretter Brian Space Solutions	PACIFIC BELL WHITE PAGES
	Fretter G	PACIFIC BELL WHITE PAGES
	Fretter P	PACIFIC BELL WHITE PAGES
	Green Valley Plant Rental	PACIFIC BELL WHITE PAGES
	Marcus & Davis mfr rep	PACIFIC BELL WHITE PAGES
	Space Solutions	PACIFIC BELL WHITE PAGES
	No Charge To Calling Party	PACIFIC BELL WHITE PAGES
	Space Solutions	PACIFIC BELL WHITE PAGES
1980	Builders Fore Inc	Pacific Telephone
	PWD Inc	Pacific Telephone
	Senior Management Services	Pacific Telephone

933 PARKER RD

Year	Uses	Source
1986	Wallach Stained Glass Studio	PACIFIC BELL WHITE PAGES

948 PARKER RD

Year	Uses	Source
1991	Genn Nancy	PACIFIC BELL WHITE PAGES
1986	Brodsley David Architect	PACIFIC BELL WHITE PAGES
	Genn Nancy	PACIFIC BELL WHITE PAGES
	Genn Tom	PACIFIC BELL WHITE PAGES
	Inouye Associates	PACIFIC BELL WHITE PAGES
	Lyndon Buchanan Architects	PACIFIC BELL WHITE PAGES
	Lyndon Donlyn FAIA archt	PACIFIC BELL WHITE PAGES
	Reay C	PACIFIC BELL WHITE PAGES
	Reay Charles A	PACIFIC BELL WHITE PAGES
	Wingw all Alice sculptr & photgrphr	PACIFIC BELL WHITE PAGES
1980	Buchanan Marvin archt	Pacific Telephone
	Dommer Don Associates	Pacific Telephone

FINDINGS

Year	Uses	Source
1980	Genn Nancy	Pacific Telephone
	Inouye Dillingham Indscpe archt	Pacific Telephone
	Lax Rosemary	Pacific Telephone
	Lyndon Alice sculptr & photgrphr	Pacific Telephone
	Lyndon Buchanan Architects	Pacific Telephone
	Lyndon Donlyn FAIA archt	Pacific Telephone
	Reay Associates Architects & Planners	Pacific Telephone

950 PARKER RD

Year	Uses	Source
1991	Nolo Press	PACIFIC BELL WHITE PAGES
	Warner Jake	PACIFIC BELL WHITE PAGES
	Warner Jeffrey L	PACIFIC BELL WHITE PAGES
	Warner Jerry	PACIFIC BELL WHITE PAGES
	Warner Jill	PACIFIC BELL WHITE PAGES
1986	Arnerich New ell A D Design Associates Architects	PACIFIC BELL WHITE PAGES
	Diaz Robert M A D Design Associates Architects	PACIFIC BELL WHITE PAGES
	Marfield Co Inc	PACIFIC BELL WHITE PAGES
	Warner Jake	PACIFIC BELL WHITE PAGES
	W arner Jerry	PACIFIC BELL WHITE PAGES
	W arner Jill	PACIFIC BELL WHITE PAGES
1980	A D Design Associates Architects	Pacific Telephone
	A D Hills Co P O Box 9431	Pacific Telephone
	Arnerich New ell A D Design Associates Architects	Pacific Telephone
	Diaz Robert M A D Design Associates Architects	Pacific Telephone
	Genn Tom	Pacific Telephone
	Nolo Press	Pacific Telephone
	Warner Jake	Pacific Telephone

FINDINGS

PARKER ST

901 PARKER ST

Year	Uses	Source
2020	GALLERY & ARTS EXCHANGE	EDR Digital Archive
2017	GALLERY & ARTS EXCHANGE	Cole Information
2014	GALLERY & ARTS EXCHANGE	Cole Information
2010	GALLERY & ARTS EXCHANGE	Cole Information
2005	ZENGINE INC	Cole Information
1943	Vosbrink Richd Ellen M ptrnmkr	R. L. Polk & Co.

905 PARKER ST

Year	Uses	Source
2020	NOAH MCGINLEY ARTIST-DESIGNER	EDR Digital Archive
	AUDIO WASKA	EDR Digital Archive
	I R Q ZERO LLC	EDR Digital Archive
	DIGITAL AMBIANCE	EDR Digital Archive
	MIDDLE EAST CHILDRENS ALLIANCE	EDR Digital Archive
	NANODE LLC	EDR Digital Archive
	ALLIANCE GRAPHICS	EDR Digital Archive
	DAVID HELGREN	EDR Digital Archive
2017	FLOW TOYS	Cole Information
2014	FLOW TOYS	Cole Information
2010	FLOW TOYS	Cole Information
2006	ALLIANCE	Haines Company, Inc.
	GRAPHICS	Haines Company, Inc.
	LEV 1 NE HOWARD	Haines Company, Inc.
	MIDDLE EAST	Haines Company, Inc.
	CHILDRENS	Haines Company, Inc.
	ALLNCE	Haines Company, Inc.
2005	MIDDLE EAST CHILDRENS ALLIANCE	Cole Information
	ALLIANCE GRAPHICS	Cole Information
2000	MIDDLE EAST CHILDREN S ALLIANCE	Pacific Bell
	LEVINE HOWARD	Pacific Bell

FINDINGS

Year	Uses	Source
2000	ALLIANCE GRAPHICS	Pacific Bell
	MIDDLE EAST CHILDRENS ALLIANCE	Cole Information
	LEVINE HOWARD	Cole Information
	ALLIANCE GRAPHICS	Cole Information
1996	MIDDLE EAST CHILDREN S ALLIANCE	PACIFIC BELL DIRECTORY
	LEVINE HOWARD	PACIFIC BELL DIRECTORY
	ALLIANCE GRAPHICS	PACIFIC BELL DIRECTORY

909 PARKER ST

Year	Uses	Source
1995	ARGOS LTD	Cole Information
1986	Kline Schilt & Assoc	PACIFIC BELL WHITE PAGES

910 PARKER ST

Year	Uses	Source
1992	WEISE IRA L ESQ	PACIFIC BELL DIRECTORY
	WEISE IRA L ESQ	Cole Information

911 PARKER ST

Year	Uses	Source
2000	CRUMBS ENGINEERING INC	Pacific Bell
	ROBINSON MCNALLY	Cole Information
	MCNALLY ROBINSON	Cole Information
1996	ROBINSON MCNALLY	PACIFIC BELL DIRECTORY

916 PARKER ST

Year	Uses	Source
1986	Community Memory Project The	PACIFIC BELL WHITE PAGES

918 PARKER ST

Year	Uses	Source
2020	LA TOURANGELLE INC	EDR Digital Archive
	ENGAGEZ	EDR Digital Archive
	1 COLUMBIA DESIGN	EDR Digital Archive
	ANIMATION MENTOR	EDR Digital Archive
	CALLISTO MEDIA	EDR Digital Archive

FINDINGS

Year	Uses	Source
2020	SIDECAR	EDR Digital Archive
2017	COBALT LLP	Cole Information
	SIDECAR	Cole Information
	THE RODA GROUP	Cole Information
2014	MINDFUSE INC	Cole Information
	SUCCESS LINK TUTORING	Cole Information
	RODA GROUP THE	Cole Information
	1 COLUMBIA DESIGN	Cole Information
	SIDECAR	Cole Information
	STEVE GOLDIN	Cole Information
2010	EATWORK DEVELOPEMENT	Cole Information
	RODA GROUP	Cole Information
	SUCCESS LINK TUTORING	Cole Information
	CAUDEL WELCH UMIPEG & BOVEE	Cole Information
	1 COLUMBIA DESIGN	Cole Information
	NIGHTFIRE SOFTWARE	Cole Information
	SPORTS MANAGEMENT GROUP	Cole Information
	STEVE GOLDIN	Cole Information
	BHASKAR KORLIPARA	Cole Information
2006	ALLEN MARGARET J	Haines Company, Inc.
	ANIMATION	Haines Company, Inc.
	MENTOR	Haines Company, Inc.
	BROCK GREGORY P	Haines Company, Inc.
	GOLDIN Steve	Haines Company, Inc.
	GREENBERG	Haines Company, Inc.
	QUALITATIVE	Haines Company, Inc.
	Rese ARCH	Haines Company, Inc.
	HANAWALTJANE	Haines Company, Inc.
	HIMELSTEIN LAW	Haines Company, Inc.
	OFFICE	Haines Company, Inc.
	KEANE SALLY ATr Y	Haines Company, Inc.
	MEE MIKE ATTY	Haines Company, Inc.

FINDINGS

Year	Uses	Source
2006	MEER RUXANA	Haines Company, Inc.
	NEXTf EDUCATION	Haines Company, Inc.
	NIGHTFIRE	Haines Company, Inc.
	SOFTWARE	Haines Company, Inc.
	RODA GROUP THE	Haines Company, Inc.
	SPORTS	Haines Company, Inc.
	MANAGEMENT	Haines Company, Inc.
	GROUP THE	Haines Company, Inc.
	YEE STEPHANIE	Haines Company, Inc.
	YORKJON& a	Haines Company, Inc.
	ASSOCIATES	Haines Company, Inc.
2005	N8 SYSTEMS	Cole Information
	PIPEDREAM METASYSTEMS INC	Cole Information
	SIGHTSPEED INC	Cole Information
	COLARITYS	Cole Information
	SHANE ASC BAY AREA REAL ESTT	Cole Information
	TIGHTLINK CORP	Cole Information
	THE RODA GROUP	Cole Information
	GREENBERG INC	Cole Information
	LEO ASSOCS	Cole Information
	NIGHTFIRE SOFTWARE	Cole Information
	JULIE KULHANJIAN	Cole Information
	S HARPER	Cole Information
	JON YORK	Cole Information
2000	RODA GROUP THE	Pacific Bell
	EAT WORK DEVELOPEMENT	Pacific Bell
	A GREENBERG QUALITATIVE RESEARCH	Pacific Bell
	2 YORK JON & ASSOCIATES	Pacific Bell
	A13 ARONER FOR ASSEMBLY CAMPAIGN OFFICE	Pacific Bell
	HIMELSTEIN MARK	Cole Information
	ARONER FOR ASSEMBLY CAMPAIGN OFFICE	Cole Information

FINDINGS

Year	Uses	Source
2000	FISCHER-PARE LAURA R ATTORNEYS	Cole Information
	CALIFORNIA STATE OF ASSEMBLY	Cole Information
	ARONER DION ASSEMBLYMAN 14TH DISTRICT	Cole Information
	GREENBERG QUALITATIVE RESEARCH	Cole Information
	SHELTON DEMETRIUS D ATTORNEY	Cole Information
	TABUENA JOSE A ATTORNEY	Cole Information
	ASK JEEVES	Cole Information
	ALLEN MARGARET J ATTORNEY	Cole Information
	YORK JON H YORK & SMITH ATTORNEYS	Cole Information
	HANAWALT JANE ATTORNEY	Cole Information
	MOLINELLI JAMES P JR ATTORNEY	Cole Information
	RODA GROUP THE	Cole Information
	STUB JACOB A O ATTORNEY	Cole Information
1995	800 SOFTWARE INC	Cole Information
1992	800 SOFTWARE INC	PACIFIC BELL DIRECTORY
	800 SOFTWARE INC	Cole Information

920 PARKER ST

Year	Uses	Source
2010	MICHEL MAESO	Cole Information
2006	No Current Listing	Haines Company, Inc.
1975	BUSINESS SERVICES	Pacific Telephone
1970	LAPINE SCIENTIFIC COMPANY LAB SUPLS BERKELEY	Pacific Telephone Directory

921 PARKER ST

Year	Uses	Source
2020	BRIGHT HORIZONS	EDR Digital Archive
2017	DORIS FORMAN CPA	Cole Information
2014	BRIGHT HORIZONS AT BAYER	Cole Information
	FORMAN DORIS CPA	Cole Information
2006	ANDERSON AUDIO	Haines Company, Inc.
	VISUAL	Haines Company, Inc.
2000	MINNESOTA WESTERN	Pacific Bell

FINDINGS

Year	Uses	Source
2000	KROY MINNESOTA WESTERN	Cole Information
1996	MINNESOTA WESTERN	PACIFIC BELL DIRECTORY
1992	HERCULES COMPUTER TECHNOLOGY	PACIFIC BELL DIRECTORY
	HERCULES CMPTR TECH	Cole Information
1991	Hercules Computer Technology	PACIFIC BELL WHITE PAGES
1982	CARPET CENTER BERKELEY	Pacific Telephone
1975	ARROW GEAR COMPANY JOHNSON RIGHT ANGLE GEAR DRIVE DIVISION OF ARROW GEAR CO	Pacific Telephone
	JOHNSON RIGHT ANGLE GEAR DRIVE DIVISION OF	Pacific Telephone
1970	JOHNSON GEAR & MFG CO LTD BERKELEY	Pacific Telephone Directory
1943	JOHNSON GEAR & MFG CO LTD F B Drake Pres W G Drake Sec Treas Manufacturers of Machine Gears	R. L. Polk & Co.

927 PARKER ST

Year	Uses	Source
2006	FIGTREE GALLERY	Haines Company, Inc.
2005	FIG TREE GALLERY	Cole Information
2000	SOLOS PUBLICATION	Cole Information
	STUDIO MATRIX	Cole Information
1996	X SOLOS PUBLICATION	PACIFIC BELL DIRECTORY

932 PARKER ST

Year	Uses	Source
2020	PACKET CLEARING HOUSE INC	EDR Digital Archive
	PACKET CLEARING HOUSE	EDR Digital Archive
	HOUSE OF WHO INC	EDR Digital Archive
	FREEMAN FILM-VIDEO PRODUCTIONS	EDR Digital Archive
	HELIOSPACE CORP	EDR Digital Archive
2017	RANAHAN PRODUCTION SERVICES INC	Cole Information
	CHAPION RECRUITERS	Cole Information
	EQ3 DISTRIBUTION CENTER	Cole Information
2014	RANAHAN PRODUCTION SERVICES INC	Cole Information

FINDINGS

Year	Uses	Source
2014	FOX SUE MARY	Cole Information
	MAGICO	Cole Information
	CHAPION RECRUITERS	Cole Information
	EQ3 DISTRIBUTION CENTER	Cole Information
2010	FOX SUE MARY	Cole Information
2006	CONSUDTD PAC	Haines Company, Inc.
	DEVLPINC	Haines Company, Inc.
	GENN NANCY	Haines Company, Inc.
2005	CPC & ASSOCS INC	Cole Information
	MADELIN C WOLF	Cole Information
2000	CONSOLIDATED PACIFIC DEVELOPMENT INC	Pacific Bell
	AQUA LEARN INC	Pacific Bell
	AQUA LEARN INCORPORATED	Cole Information
	CONSOLIDATED PACIFIC DEVELOPMENT INCORPORATED	Cole Information
	GENN NANCY	Cole Information
1996	CONSOLIDATED PACIFIC DEVELOPMENT INC	PACIFIC BELL DIRECTORY
	AQUA LEARN INC	PACIFIC BELL DIRECTORY
	CANAGLIA CLASSICS	PACIFIC BELL DIRECTORY
1995	CONSOLIDATED PACIFIC CONSTR	Cole Information
	AQUA LEARN INC	Cole Information
1992	CONSOLIDATED PACIFIC DEVELOPMENT INC	PACIFIC BELL DIRECTORY
	AQUA LEARN INC	PACIFIC BELL DIRECTORY
	AQUA LEARN INC	Cole Information
	CONSLTD PAC CONSTR	Cole Information
1991	Consolidated Pacific Construction Inc	PACIFIC BELL WHITE PAGES
1975	MOLYREAUX JEAN C T	Pacific Telephone

933 PARKER ST

Year	Uses	Source
2017	IRINA BORICHEVSKY	Cole Information
2014	FRANCES BERKELEY	Cole Information

FINDINGS

Year	Uses	Source
2014	MICHAEL SMOLENS	Cole Information
2006	SMOLENS Michael	Haines Company, Inc.
	STUDIO RASA	Haines Company, Inc.
2005	STUDIO RASA	Cole Information
2000	BAY SOURCE HEALTH & MOBILITY	Pacific Bell
	BAY INTEGRATED ARTS	Pacific Bell
	ASIANTIQUE	Cole Information
	SOURCE HEALTH & MOBILITY	Cole Information
	INTEGRATED ARTS	Cole Information
1996	46 KEMBALI	PACIFIC BELL DIRECTORY
1995	GOLDEN GATE DESIGNS INC	Cole Information
	WHY NOT	Cole Information
	KEMBALI IMPORTS WHOLESALE	Cole Information
1992	KEMBALI IMPORTS WHOLESALE	PACIFIC BELL DIRECTORY
	KEMBALI IMPORT WHSL	Cole Information
1991	Kembali Imports Wholesale	PACIFIC BELL WHITE PAGES
1986	Phillips John M harpsichord mkr	PACIFIC BELL WHITE PAGES

934 PARKER ST

Year	Uses	Source
2014	MARAL AFARIAN	Cole Information
2010	MARAL AFARIAN	Cole Information

940 PARKER ST

Year	Uses	Source
2020	RARE BARREL	EDR Digital Archive

948 PARKER ST

Year	Uses	Source
2020	ENUMA	EDR Digital Archive
2017	LOCOMOTIVE LABS INC	Cole Information
2014	LOCOMOTIVE LABS INC	Cole Information
1986	Lyndon Alice sculptr & photgrphr	PACIFIC BELL WHITE PAGES

FINDINGS

950 PARKER ST

Year	*Uses*	*Source*
2020	NOLO PRESS	EDR Digital Archive
2017	NOLO BOOKSTORE	Cole Information
	NOLO PRESS	Cole Information
2014	NOLO	Cole Information
2010	NOLO	Cole Information
2006	NOLO BOOKSTORE	Haines Company, Inc.
	NOLO COM	Haines Company, Inc.
	NOLO PRess 51044 M 1976	Haines Company, Inc.
2005	NOLO DOT COM	Cole Information
2000	NOLO PRESS	Pacific Bell
	NOLO PRESS BOOKSTORE	Cole Information
1996	NOLO PRESS	PACIFIC BELL DIRECTORY
1995	NOLO PRESS	Cole Information
1992	NOLO PRESS	PACIFIC BELL DIRECTORY
	WARNER JAKE	Cole Information
1970	UNIVERSAL ANCHORS CO INC BERKELEY	Pacific Telephone Directory
1962	Donovan John J Jr Universal Windw Co	Pacific Telephone
	Universal Window Co	Pacific Telephone
	Wonder Steel Buildings	Pacific Telephone
1950	DONOVAN BUILDING SPECIALTIES CO	The Pacific Telephone & Telegraph Co.
1945	DONOVAN JOHN J ARCHITECT BERKELEY	The Pacific Telephone & Telegraph Co.
	UNIVERSAL WINDOW CO BERKELEY	The Pacific Telephone & Telegraph Co.
	WILEY E F UNIVERSAL WINDOW CO BERKELEY	The Pacific Telephone & Telegraph Co.
1943	DONOVAN John J May E pres Universal Window Co archt	R. L. Polk & Co.
	GILMAN Jas N Lella M pump mfr	R. L. Polk & Co.
	Universal Window Co J J Donovan pres	R. L. Polk & Co.
1938	DONOVAN JOHN J ARCHITECT	Pacific Telephone
	LARSSON MACHINE TOOL WORKS	Pacific Telephone
	UNIVERSAL WINDOW CO	Pacific Telephone
	WILEY E F UNIVERSAL WINDOW CO	Pacific Telephone

FINDINGS

Year	Uses	Source
1933	DONOVAN JOHN J (MARY) ARCHT BERKELEY	R. L. Polk & Co.
	STANDARD ELECTRIC TIME CO OF CALIF R N SMITH V-PRES L S TIMPSON SEC-TREAS T	R. L. Polk & Co.
	UNIVERSAL WINDOW CO J J DONOVAN PRES BERKELEY	R. L. Polk & Co.
1928	Oakland Electric Clock Co Inc A F Mundy pres J M Masten v pres L S Timpson sec	R.L. Polk and Co of California

PARKER ST STE A14

918 PARKER ST STE A14

Year	Uses	Source
2020	STEPHANIE ASKER	EDR Digital Archive
	ROGER STRAUCH	EDR Digital Archive

PARKER ST STE A21

918 PARKER ST STE A21

Year	Uses	Source
2020	DANIEL ABRAHAMSON	EDR Digital Archive
	TSAN ABRAHAMSON	EDR Digital Archive

FINDINGS

ADJOINING PROPERTY: ADDRESSES NOT IDENTIFIED IN RESEARCH SOURCE

The following Adjoining Property addresses were researched for this report, and the addresses were not identified in research source.

Address Researched	Address Not Identified in Research Source
1000 CARLETON ST	2020, 2017, 2014, 2010, 2006, 2005, 2002, 2000, 1996, 1995, 1993, 1992, 1991, 1986, 1984, 1982, 1980, 1979, 1976, 1975, 1973, 1970, 1967, 1965, 1962, 1960, 1959, 1956, 1955, 1954, 1951, 1946, 1945, 1943, 1940, 1938, 1933, 1932, 1928, 1926, 1925, 1920
1000 CARLETON ST	2020, 2017, 2014, 2010, 2006, 2005, 2002, 2000, 1996, 1995, 1993, 1992, 1991, 1986, 1984, 1982, 1980, 1979, 1976, 1975, 1973, 1970, 1967, 1965, 1962, 1960, 1959, 1956, 1955, 1954, 1951, 1950, 1946, 1943, 1940, 1938, 1933, 1932, 1928, 1926, 1925, 1920
1000 CARLETON ST	2020, 2017, 2014, 2010, 2006, 2005, 2002, 2000, 1996, 1995, 1993, 1992, 1991, 1986, 1984, 1982, 1980, 1979, 1976, 1975, 1973, 1967, 1965, 1962, 1960, 1959, 1956, 1955, 1954, 1951, 1950, 1946, 1945, 1943, 1940, 1938, 1933, 1932, 1928, 1926, 1925, 1920
1000 CARLETON ST	2020, 2017, 2014, 2010, 2006, 2005, 2002, 2000, 1996, 1995, 1993, 1992, 1991, 1986, 1984, 1982, 1980, 1979, 1976, 1975, 1973, 1970, 1967, 1965, 1960, 1959, 1956, 1955, 1954, 1951, 1950, 1946, 1945, 1943, 1940, 1938, 1933, 1932, 1928, 1926, 1925, 1920
PARDEE ST	2020, 2017, 2014, 2010, 2005, 2002, 2000, 1996, 1995, 1993, 1992, 1991, 1986, 1984, 1982, 1980, 1979, 1976, 1975, 1973, 1970, 1967, 1965, 1962, 1960, 1959, 1956, 1955, 1954, 1951, 1950, 1946, 1945, 1943, 1940, 1938, 1933, 1932, 1928, 1926, 1925, 1920

FINDINGS

Address Researched	Address Not Identified in Research Source
1000 PARDEE ST	2020, 2017, 2014, 2010, 2006, 2002, 2000, 1996, 1995, 1993, 1992, 1991, 1986, 1984, 1982, 1980, 1979, 1976, 1975, 1973, 1970, 1967, 1965, 1962, 1960, 1959, 1956, 1955, 1954, 1951, 1950, 1946, 1945, 1943, 1940, 1938, 1933, 1932, 1928, 1926, 1925, 1920
1000 PARDEE ST	2020, 2017, 2014, 2010, 2006, 2005, 2002, 1996, 1995, 1993, 1992, 1991, 1986, 1984, 1982, 1980, 1979, 1976, 1975, 1973, 1970, 1967, 1965, 1962, 1960, 1959, 1956, 1955, 1954, 1951, 1950, 1946, 1945, 1943, 1940, 1938, 1933, 1932, 1928, 1926, 1925, 1920
1000 PARDEE ST	2017, 2014, 2010, 2006, 2005, 2002, 2000, 1996, 1995, 1993, 1992, 1991, 1986, 1984, 1982, 1980, 1979, 1976, 1975, 1973, 1970, 1967, 1965, 1962, 1960, 1959, 1956, 1955, 1954, 1951, 1950, 1946, 1945, 1943, 1940, 1938, 1933, 1932, 1928, 1926, 1925, 1920
1000 PARDEE ST	2020, 2017, 2014, 2010, 2006, 2005, 2002, 2000, 1996, 1995, 1993, 1992, 1991, 1986, 1984, 1982, 1980, 1979, 1976, 1975, 1973, 1967, 1965, 1962, 1960, 1959, 1956, 1955, 1954, 1951, 1950, 1946, 1945, 1943, 1940, 1938, 1933, 1932, 1928, 1926, 1925, 1920
1001 CARLETON PL	2020, 2017, 2014, 2010, 2006, 2005, 2002, 2000, 1996, 1995, 1993, 1992, 1991, 1986, 1984, 1982, 1980, 1979, 1976, 1975, 1973, 1970, 1967, 1965, 1962, 1960, 1959, 1956, 1954, 1951, 1950, 1946, 1945, 1943, 1940, 1938, 1933, 1932, 1928, 1926, 1925, 1920
1001 CARLETON ST	2020, 2017, 2014, 2010, 2006, 2005, 2002, 2000, 1996, 1995, 1993, 1992, 1991, 1986, 1984, 1982, 1980, 1979, 1976, 1975, 1973, 1970, 1967, 1965, 1960, 1959, 1956, 1955, 1954, 1951, 1950, 1946, 1945, 1943, 1940, 1938, 1933, 1932, 1928, 1926, 1925, 1920
1001 PARDEE ST	2020, 2017, 2014, 2010, 2006, 2005, 2002, 2000, 1996, 1995, 1993, 1992, 1991, 1986, 1984, 1982, 1980, 1979, 1976, 1975, 1973, 1970, 1967, 1965, 1962, 1960, 1959, 1956, 1955, 1954, 1951, 1950, 1946, 1943, 1940, 1938, 1933, 1932, 1928, 1926, 1925, 1920
1001 PARDEE ST	2020, 2017, 2014, 2010, 2006, 2005, 2002, 2000, 1996, 1995, 1993, 1992, 1991, 1986, 1984, 1982, 1980, 1979, 1976, 1975, 1973, 1970, 1967, 1965, 1962, 1960, 1959, 1956, 1955, 1954, 1951, 1950, 1946, 1945, 1940, 1938, 1933, 1932, 1928, 1926, 1925, 1920
1001 PARDEE ST	2020, 2017, 2014, 2010, 2006, 2005, 2002, 2000, 1996, 1995, 1993, 1992, 1991, 1986, 1984, 1982, 1980, 1979, 1976, 1975, 1973, 1970, 1967, 1965, 1962, 1960, 1959, 1956, 1955, 1954, 1951, 1950, 1946, 1945, 1943, 1940, 1933, 1932, 1928, 1926, 1925, 1920
1001 PARDEE ST	2020, 2017, 2014, 2010, 2006, 2005, 2002, 2000, 1996, 1995, 1993, 1992, 1991, 1986, 1984, 1982, 1980, 1979, 1976, 1975, 1973, 1970, 1967, 1965, 1962, 1960, 1959, 1956, 1955, 1954, 1951, 1950, 1946, 1945, 1943, 1940, 1938, 1932, 1928, 1926, 1925, 1920
1001 PARDEE ST	2017, 2014, 2010, 2006, 2005, 2002, 2000, 1996, 1995, 1993, 1992, 1991, 1986, 1984, 1982, 1980, 1979, 1976, 1975, 1973, 1970, 1967, 1965, 1962, 1960, 1959, 1956, 1955, 1954, 1951, 1950, 1946, 1945, 1943, 1940, 1938, 1933, 1932, 1928, 1926, 1925, 1920
1001 PARDEE ST	2020, 2014, 2010, 2006, 2005, 2002, 2000, 1996, 1995, 1993, 1992, 1991, 1986, 1984, 1982, 1980, 1979, 1976, 1975, 1973, 1970, 1967, 1965, 1962, 1960, 1959, 1956, 1955, 1954, 1951, 1950, 1946, 1945, 1943, 1940, 1938, 1933, 1932, 1928, 1926, 1925, 1920
1001 PARDEE ST	2020, 2017, 2010, 2006, 2005, 2002, 2000, 1996, 1995, 1993, 1992, 1991, 1986, 1984, 1982, 1980, 1979, 1976, 1975, 1973, 1970, 1967, 1965, 1962, 1960, 1959, 1956, 1955, 1954, 1951, 1950, 1946, 1945, 1943, 1940, 1938, 1933, 1932, 1928, 1926, 1925, 1920

FINDINGS

Address Researched	Address Not Identified in Research Source
1001 PARDEE ST	2020, 2017, 2014, 2006, 2005, 2002, 2000, 1996, 1995, 1993, 1992, 1991, 1986, 1984, 1982, 1980, 1979, 1976, 1975, 1973, 1970, 1967, 1965, 1962, 1960, 1959, 1956, 1955, 1954, 1951, 1950, 1946, 1945, 1943, 1940, 1938, 1933, 1932, 1928, 1926, 1925, 1920
1001 PARDEE ST	2020, 2017, 2014, 2010, 2006, 2005, 2002, 1996, 1995, 1993, 1992, 1991, 1986, 1984, 1982, 1980, 1979, 1976, 1975, 1973, 1970, 1967, 1965, 1962, 1960, 1959, 1956, 1955, 1954, 1951, 1950, 1946, 1945, 1943, 1940, 1938, 1933, 1932, 1928, 1926, 1925, 1920
1001 PARDEE ST	2020, 2017, 2014, 2010, 2006, 2002, 2000, 1996, 1995, 1993, 1992, 1991, 1986, 1984, 1982, 1980, 1979, 1976, 1975, 1973, 1970, 1967, 1965, 1962, 1960, 1959, 1956, 1955, 1954, 1951, 1950, 1946, 1945, 1943, 1940, 1938, 1933, 1932, 1928, 1926, 1925, 1920
1001 PARDEE ST	2020, 2017, 2014, 2010, 2005, 2002, 2000, 1996, 1995, 1993, 1992, 1991, 1986, 1984, 1982, 1980, 1979, 1976, 1975, 1973, 1970, 1967, 1965, 1962, 1960, 1959, 1956, 1955, 1954, 1951, 1950, 1946, 1945, 1943, 1940, 1938, 1933, 1932, 1928, 1926, 1925, 1920
1001 PARDEE ST	2020, 2017, 2014, 2010, 2006, 2005, 2002, 2000, 1995, 1993, 1992, 1991, 1986, 1984, 1982, 1980, 1979, 1976, 1975, 1973, 1970, 1967, 1965, 1962, 1960, 1959, 1956, 1955, 1954, 1951, 1950, 1946, 1945, 1943, 1940, 1938, 1933, 1932, 1928, 1926, 1925, 1920
1001 PARDEE ST CORNER 9TH ST	2020, 2017, 2014, 2010, 2006, 2005, 2002, 2000, 1996, 1995, 1993, 1992, 1991, 1986, 1984, 1982, 1980, 1979, 1976, 1975, 1973, 1970, 1967, 1965, 1962, 1960, 1959, 1956, 1955, 1954, 1951, 1950, 1946, 1945, 1943, 1940, 1938, 1932, 1928, 1926, 1925, 1920
1002 PARDEE ST	2020, 2017, 2014, 2010, 2006, 2005, 2002, 2000, 1996, 1995, 1993, 1992, 1991, 1986, 1984, 1982, 1980, 1979, 1976, 1975, 1973, 1970, 1967, 1965, 1962, 1960, 1959, 1956, 1955, 1954, 1951, 1950, 1946, 1945, 1943, 1940, 1938, 1932, 1928, 1926, 1925, 1920
1002 PARDEE ST	2020, 2017, 2014, 2010, 2006, 2005, 2002, 2000, 1996, 1995, 1993, 1992, 1991, 1986, 1984, 1982, 1980, 1979, 1976, 1975, 1973, 1970, 1967, 1965, 1962, 1960, 1959, 1956, 1955, 1954, 1951, 1950, 1946, 1945, 1943, 1940, 1938, 1933, 1932, 1926, 1925, 1920
1002 PARDEE ST	2020, 2017, 2014, 2010, 2006, 2005, 2002, 2000, 1996, 1995, 1993, 1992, 1991, 1986, 1984, 1982, 1980, 1979, 1976, 1975, 1973, 1970, 1967, 1965, 1962, 1960, 1959, 1956, 1955, 1954, 1951, 1950, 1946, 1945, 1940, 1938, 1933, 1932, 1928, 1926, 1925, 1920
1002 PARDEE ST	2020, 2017, 2014, 2010, 2006, 2005, 2002, 2000, 1996, 1995, 1993, 1992, 1991, 1986, 1984, 1982, 1980, 1979, 1976, 1975, 1973, 1970, 1967, 1965, 1962, 1960, 1959, 1956, 1955, 1954, 1951, 1946, 1945, 1943, 1940, 1938, 1933, 1932, 1928, 1926, 1925, 1920
1002 PARDEE ST	2020, 2017, 2014, 2010, 2006, 2005, 2002, 2000, 1996, 1995, 1993, 1992, 1991, 1986, 1984, 1982, 1980, 1979, 1976, 1975, 1973, 1970, 1967, 1965, 1962, 1960, 1959, 1956, 1954, 1951, 1950, 1946, 1945, 1943, 1940, 1938, 1933, 1932, 1928, 1926, 1925, 1920
1003 CARLETON ST	2020, 2017, 2014, 2010, 2006, 2005, 2002, 2000, 1996, 1995, 1993, 1992, 1991, 1986, 1984, 1982, 1980, 1979, 1976, 1975, 1973, 1970, 1967, 1965, 1960, 1959, 1956, 1955, 1954, 1951, 1950, 1946, 1945, 1943, 1940, 1938, 1933, 1932, 1928, 1926, 1925, 1920
1003 CARLETON ST	2020, 2017, 2014, 2010, 2006, 2005, 2002, 2000, 1996, 1995, 1993, 1992, 1991, 1986, 1984, 1982, 1980, 1979, 1976, 1975, 1973, 1970, 1967, 1965, 1962, 1960, 1959, 1956, 1955, 1954, 1951, 1946, 1945, 1943, 1940, 1938, 1933, 1932, 1928, 1926, 1925, 1920

FINDINGS

Address Researched	Address Not Identified in Research Source
1003 PARDEE ST	2020, 2017, 2014, 2010, 2006, 2005, 2002, 2000, 1996, 1995, 1993, 1992, 1991, 1986, 1984, 1982, 1980, 1979, 1976, 1975, 1973, 1970, 1967, 1965, 1962, 1960, 1959, 1956, 1955, 1954, 1951, 1946, 1945, 1943, 1940, 1938, 1933, 1932, 1928, 1926, 1925, 1920
1003 PARDEE ST	2020, 2017, 2014, 2010, 2006, 2005, 2002, 2000, 1996, 1995, 1993, 1992, 1991, 1986, 1984, 1982, 1980, 1979, 1976, 1975, 1973, 1970, 1967, 1965, 1960, 1959, 1956, 1955, 1954, 1951, 1950, 1946, 1945, 1943, 1940, 1938, 1933, 1932, 1928, 1926, 1925, 1920
1003 PARDEE ST	2020, 2017, 2014, 2010, 2006, 2005, 2002, 2000, 1996, 1995, 1993, 1992, 1991, 1986, 1984, 1982, 1980, 1979, 1976, 1975, 1973, 1970, 1967, 1965, 1962, 1960, 1959, 1956, 1954, 1951, 1950, 1946, 1945, 1943, 1940, 1938, 1933, 1932, 1928, 1926, 1925, 1920
1003 PARDEE ST	2020, 2017, 2014, 2010, 2006, 2005, 2002, 2000, 1996, 1995, 1993, 1992, 1991, 1986, 1984, 1982, 1980, 1979, 1976, 1975, 1973, 1967, 1965, 1962, 1960, 1959, 1956, 1955, 1954, 1951, 1950, 1946, 1945, 1943, 1940, 1938, 1933, 1932, 1928, 1926, 1925, 1920
1006 PARDEE	2020, 2017, 2014, 2010, 2006, 2005, 2002, 2000, 1996, 1995, 1993, 1992, 1991, 1984, 1982, 1980, 1979, 1976, 1975, 1973, 1970, 1967, 1965, 1962, 1960, 1959, 1956, 1955, 1954, 1951, 1950, 1946, 1945, 1943, 1940, 1938, 1933, 1932, 1928, 1926, 1925, 1920
1006 PARDEE CT	2020, 2017, 2014, 2010, 2006, 2005, 2002, 2000, 1996, 1995, 1993, 1992, 1991, 1986, 1984, 1982, 1980, 1979, 1976, 1975, 1973, 1970, 1967, 1965, 1962, 1960, 1959, 1956, 1955, 1954, 1951, 1946, 1945, 1943, 1940, 1938, 1933, 1932, 1928, 1926, 1925, 1920
1006 PARDEE DR	2020, 2017, 2014, 2010, 2006, 2005, 2002, 2000, 1996, 1995, 1993, 1992, 1991, 1984, 1982, 1980, 1979, 1976, 1975, 1973, 1970, 1967, 1965, 1962, 1960, 1959, 1956, 1955, 1954, 1951, 1950, 1946, 1945, 1943, 1940, 1938, 1933, 1932, 1928, 1926, 1925, 1920
1006 PARDEE DR	2020, 2017, 2014, 2010, 2006, 2005, 2002, 2000, 1996, 1995, 1993, 1992, 1991, 1986, 1984, 1982, 1979, 1976, 1975, 1973, 1970, 1967, 1965, 1962, 1960, 1959, 1956, 1955, 1954, 1951, 1950, 1946, 1945, 1943, 1940, 1938, 1933, 1932, 1928, 1926, 1925, 1920
1006 PARDEE DR	2020, 2017, 2014, 2010, 2006, 2005, 2002, 2000, 1996, 1995, 1993, 1992, 1986, 1984, 1982, 1980, 1979, 1976, 1975, 1973, 1970, 1967, 1965, 1962, 1960, 1959, 1956, 1955, 1954, 1951, 1950, 1946, 1945, 1943, 1940, 1938, 1933, 1932, 1928, 1926, 1925, 1920
1006 PARDEE ST	2020, 2017, 2014, 2010, 2006, 2005, 2002, 2000, 1996, 1995, 1993, 1992, 1991, 1986, 1984, 1982, 1980, 1979, 1976, 1975, 1973, 1967, 1965, 1962, 1960, 1959, 1956, 1955, 1954, 1951, 1950, 1946, 1945, 1943, 1940, 1938, 1933, 1932, 1928, 1926, 1925, 1920
1006 PARDEE ST	2020, 2017, 2014, 2010, 2006, 2005, 2002, 2000, 1996, 1995, 1993, 1992, 1991, 1986, 1984, 1982, 1980, 1979, 1976, 1975, 1973, 1970, 1967, 1965, 1962, 1960, 1959, 1956, 1954, 1951, 1950, 1946, 1945, 1943, 1940, 1938, 1933, 1932, 1928, 1926, 1925, 1920
1006 PARDEE ST	2020, 2017, 2014, 2010, 2006, 2005, 2002, 2000, 1996, 1995, 1993, 1992, 1991, 1986, 1984, 1982, 1980, 1979, 1976, 1975, 1973, 1970, 1967, 1965, 1960, 1959, 1956, 1955, 1954, 1951, 1950, 1946, 1945, 1943, 1940, 1938, 1933, 1932, 1928, 1926, 1925, 1920
1006 PARDEE ST	2020, 2017, 2014, 2010, 2006, 2005, 2002, 2000, 1996, 1995, 1993, 1992, 1991, 1986, 1984, 1982, 1980, 1979, 1976, 1975, 1973, 1970, 1967, 1965, 1962, 1960, 1959, 1956, 1955, 1954, 1951, 1946, 1945, 1943, 1940, 1938, 1933, 1932, 1928, 1926, 1925, 1920

FINDINGS

Address Researched	Address Not Identified in Research Source
1006 PARDEE ST	2020, 2017, 2014, 2010, 2006, 2005, 2002, 2000, 1995, 1993, 1992, 1991, 1986, 1984, 1982, 1980, 1979, 1976, 1975, 1973, 1970, 1967, 1965, 1962, 1960, 1959, 1956, 1955, 1954, 1951, 1950, 1946, 1945, 1943, 1940, 1938, 1933, 1932, 1928, 1926, 1925, 1920
1006 PARDEE ST	2020, 2017, 2014, 2010, 2006, 2005, 2002, 2000, 1996, 1993, 1992, 1991, 1986, 1984, 1982, 1980, 1979, 1976, 1975, 1973, 1970, 1967, 1965, 1962, 1960, 1959, 1956, 1955, 1954, 1951, 1950, 1946, 1945, 1943, 1940, 1938, 1933, 1932, 1928, 1926, 1925, 1920
1006 PARDEE ST	2020, 2017, 2014, 2010, 2006, 2005, 2002, 2000, 1996, 1995, 1993, 1991, 1986, 1984, 1982, 1980, 1979, 1976, 1975, 1973, 1970, 1967, 1965, 1962, 1960, 1959, 1956, 1955, 1954, 1951, 1950, 1946, 1945, 1943, 1940, 1938, 1933, 1932, 1928, 1926, 1925, 1920
1006 PARDEE ST	2020, 2017, 2014, 2010, 2005, 2002, 2000, 1996, 1995, 1993, 1992, 1991, 1986, 1984, 1982, 1980, 1979, 1976, 1975, 1973, 1970, 1967, 1965, 1962, 1960, 1959, 1956, 1955, 1954, 1951, 1950, 1946, 1945, 1943, 1940, 1938, 1933, 1932, 1928, 1926, 1925, 1920
1006 PARDEE ST	2020, 2017, 2014, 2010, 2006, 2002, 2000, 1996, 1995, 1993, 1992, 1991, 1986, 1984, 1982, 1980, 1979, 1976, 1975, 1973, 1970, 1967, 1965, 1962, 1960, 1959, 1956, 1955, 1954, 1951, 1950, 1946, 1945, 1943, 1940, 1938, 1933, 1932, 1928, 1926, 1925, 1920
1006 PARDEE ST	2020, 2017, 2014, 2010, 2006, 2005, 2002, 1996, 1995, 1993, 1992, 1991, 1986, 1984, 1982, 1980, 1979, 1976, 1975, 1973, 1970, 1967, 1965, 1962, 1960, 1959, 1956, 1955, 1954, 1951, 1950, 1946, 1945, 1943, 1940, 1938, 1933, 1932, 1928, 1926, 1925, 1920
1006 PARDEE ST	2020, 2017, 2014, 2006, 2005, 2002, 2000, 1996, 1995, 1993, 1992, 1991, 1986, 1984, 1982, 1980, 1979, 1976, 1975, 1973, 1970, 1967, 1965, 1962, 1960, 1959, 1956, 1955, 1954, 1951, 1950, 1946, 1945, 1943, 1940, 1938, 1933, 1932, 1928, 1926, 1925, 1920
1006 PARDEE ST	2020, 2017, 2010, 2006, 2005, 2002, 2000, 1996, 1995, 1993, 1992, 1991, 1986, 1984, 1982, 1980, 1979, 1976, 1975, 1973, 1970, 1967, 1965, 1962, 1960, 1959, 1956, 1955, 1954, 1951, 1950, 1946, 1945, 1943, 1940, 1938, 1933, 1932, 1928, 1926, 1925, 1920
1006 PARDEE ST	2020, 2014, 2010, 2006, 2005, 2002, 2000, 1996, 1995, 1993, 1992, 1991, 1986, 1984, 1982, 1980, 1979, 1976, 1975, 1973, 1970, 1967, 1965, 1962, 1960, 1959, 1956, 1955, 1954, 1951, 1950, 1946, 1945, 1943, 1940, 1938, 1933, 1932, 1928, 1926, 1925, 1920
1010 CARLETON ST	2020, 2014, 2010, 2006, 2005, 2002, 2000, 1996, 1995, 1993, 1992, 1991, 1986, 1984, 1982, 1980, 1979, 1976, 1975, 1973, 1970, 1967, 1965, 1962, 1960, 1959, 1956, 1955, 1954, 1951, 1950, 1946, 1945, 1943, 1940, 1938, 1933, 1932, 1928, 1926, 1925, 1920
1010 CARLETON ST	2017, 2014, 2010, 2006, 2005, 2002, 2000, 1996, 1995, 1993, 1992, 1991, 1986, 1984, 1982, 1980, 1979, 1976, 1975, 1973, 1970, 1967, 1965, 1962, 1960, 1959, 1956, 1955, 1954, 1951, 1950, 1946, 1945, 1943, 1940, 1938, 1933, 1932, 1928, 1926, 1925, 1920
1010 CARLETON ST	2020, 2017, 2010, 2006, 2005, 2002, 2000, 1996, 1995, 1993, 1992, 1991, 1986, 1984, 1982, 1980, 1979, 1976, 1975, 1973, 1970, 1967, 1965, 1962, 1960, 1959, 1956, 1955, 1954, 1951, 1950, 1946, 1945, 1943, 1940, 1938, 1933, 1932, 1928, 1926, 1925, 1920
1010 CARLETON ST	2020, 2017, 2014, 2006, 2005, 2002, 2000, 1996, 1995, 1993, 1992, 1991, 1986, 1984, 1982, 1980, 1979, 1976, 1975, 1973, 1970, 1967, 1965, 1962, 1960, 1959, 1956, 1955, 1954, 1951, 1950, 1946, 1945, 1943, 1940, 1938, 1933, 1932, 1928, 1926, 1925, 1920

FINDINGS

Address Researched	Address Not Identified in Research Source
1010 CARLETON ST	2020, 2017, 2014, 2010, 2005, 2002, 2000, 1996, 1995, 1993, 1992, 1991, 1986, 1984, 1982, 1980, 1979, 1976, 1975, 1973, 1970, 1967, 1965, 1962, 1960, 1959, 1956, 1955, 1954, 1951, 1950, 1946, 1945, 1943, 1940, 1938, 1933, 1932, 1928, 1926, 1925, 1920
1010 CARLETON ST	2020, 2017, 2014, 2010, 2006, 2002, 2000, 1996, 1995, 1993, 1992, 1991, 1986, 1984, 1982, 1980, 1979, 1976, 1975, 1973, 1970, 1967, 1965, 1962, 1960, 1959, 1956, 1955, 1954, 1951, 1950, 1946, 1945, 1943, 1940, 1938, 1933, 1932, 1928, 1926, 1925, 1920
1010 CARLETON ST	2020, 2017, 2014, 2010, 2006, 2005, 2002, 2000, 1996, 1995, 1993, 1991, 1986, 1984, 1982, 1980, 1979, 1976, 1975, 1973, 1970, 1967, 1965, 1962, 1960, 1959, 1956, 1955, 1954, 1951, 1950, 1946, 1945, 1943, 1940, 1938, 1933, 1932, 1928, 1926, 1925, 1920
1010 CARLETON ST	2020, 2017, 2014, 2010, 2006, 2005, 2002, 2000, 1996, 1993, 1992, 1991, 1986, 1984, 1982, 1980, 1979, 1976, 1975, 1973, 1970, 1967, 1965, 1962, 1960, 1959, 1956, 1955, 1954, 1951, 1950, 1946, 1945, 1943, 1940, 1938, 1933, 1932, 1928, 1926, 1925, 1920
1010 CARLETON ST	2020, 2017, 2014, 2010, 2006, 2005, 2002, 1996, 1995, 1993, 1992, 1991, 1986, 1984, 1982, 1980, 1979, 1976, 1975, 1973, 1970, 1967, 1965, 1962, 1960, 1959, 1956, 1955, 1954, 1951, 1950, 1946, 1945, 1943, 1940, 1938, 1933, 1932, 1928, 1926, 1925, 1920
1010 CARLETON ST	2020, 2017, 2014, 2010, 2006, 2005, 2002, 2000, 1995, 1993, 1992, 1991, 1986, 1984, 1982, 1980, 1979, 1976, 1975, 1973, 1970, 1967, 1965, 1962, 1960, 1959, 1956, 1955, 1954, 1951, 1950, 1946, 1945, 1943, 1940, 1938, 1933, 1932, 1928, 1926, 1925, 1920
1012 PARDEE	2020, 2017, 2014, 2010, 2006, 2005, 2002, 2000, 1996, 1995, 1993, 1992, 1991, 1984, 1982, 1980, 1979, 1976, 1975, 1973, 1970, 1967, 1965, 1962, 1960, 1959, 1956, 1955, 1954, 1951, 1950, 1946, 1945, 1943, 1940, 1938, 1933, 1932, 1928, 1926, 1925, 1920
1012 PARDEE DR	2020, 2017, 2014, 2010, 2006, 2005, 2002, 2000, 1996, 1995, 1993, 1992, 1991, 1984, 1982, 1980, 1979, 1976, 1975, 1973, 1970, 1967, 1965, 1962, 1960, 1959, 1956, 1955, 1954, 1951, 1950, 1946, 1945, 1943, 1940, 1938, 1933, 1932, 1928, 1926, 1925, 1920
1012 PARDEE DR	2020, 2017, 2014, 2010, 2006, 2005, 2002, 2000, 1996, 1995, 1993, 1992, 1991, 1986, 1984, 1982, 1979, 1976, 1975, 1973, 1970, 1967, 1965, 1962, 1960, 1959, 1956, 1955, 1954, 1951, 1950, 1946, 1945, 1943, 1940, 1938, 1933, 1932, 1928, 1926, 1925, 1920
1012 PARDEE DR	2020, 2017, 2014, 2010, 2006, 2005, 2002, 2000, 1996, 1995, 1993, 1992, 1986, 1984, 1982, 1980, 1979, 1976, 1975, 1973, 1970, 1967, 1965, 1962, 1960, 1959, 1956, 1955, 1954, 1951, 1950, 1946, 1945, 1943, 1940, 1938, 1933, 1932, 1928, 1926, 1925, 1920
1012 PARDEE ST	2020, 2017, 2014, 2010, 2006, 2005, 2002, 2000, 1996, 1995, 1993, 1992, 1991, 1986, 1984, 1982, 1980, 1979, 1976, 1975, 1973, 1970, 1967, 1965, 1960, 1959, 1956, 1955, 1954, 1951, 1950, 1946, 1945, 1943, 1940, 1938, 1933, 1932, 1928, 1926, 1925, 1920
1012 PARDEE ST	2020, 2017, 2014, 2010, 2006, 2005, 2002, 2000, 1996, 1995, 1993, 1992, 1991, 1986, 1984, 1982, 1980, 1979, 1976, 1975, 1973, 1970, 1967, 1965, 1962, 1960, 1959, 1956, 1954, 1951, 1950, 1946, 1945, 1943, 1940, 1938, 1933, 1932, 1928, 1926, 1925, 1920
1012 PARDEE ST	2020, 2017, 2014, 2010, 2006, 2005, 2002, 2000, 1996, 1995, 1993, 1992, 1991, 1986, 1984, 1982, 1980, 1979, 1976, 1975, 1973, 1967, 1965, 1962, 1960, 1959, 1956, 1955, 1954, 1951, 1950, 1946, 1945, 1943, 1940, 1938, 1933, 1932, 1928, 1926, 1925, 1920

FINDINGS

Address Researched	Address Not Identified in Research Source
1012 PARDEE ST	2020, 2017, 2014, 2010, 2006, 2005, 2002, 2000, 1996, 1995, 1993, 1992, 1991, 1986, 1984, 1982, 1980, 1979, 1976, 1975, 1973, 1970, 1967, 1965, 1962, 1960, 1959, 1956, 1955, 1954, 1951, 1946, 1945, 1943, 1940, 1938, 1933, 1932, 1928, 1926, 1925, 1920
1012 PARDEE ST	2020, 2017, 2014, 2010, 2006, 2005, 2002, 2000, 1996, 1995, 1993, 1992, 1991, 1986, 1984, 1982, 1980, 1979, 1976, 1975, 1973, 1970, 1967, 1965, 1962, 1960, 1959, 1956, 1955, 1954, 1951, 1950, 1946, 1945, 1940, 1938, 1933, 1932, 1928, 1926, 1925, 1920
1012 PARDEE ST	2020, 2017, 2014, 2010, 2006, 2005, 2002, 2000, 1996, 1995, 1993, 1992, 1991, 1986, 1984, 1982, 1980, 1979, 1976, 1975, 1973, 1970, 1967, 1965, 1962, 1960, 1959, 1956, 1955, 1954, 1951, 1950, 1946, 1945, 1943, 1940, 1933, 1932, 1928, 1926, 1925, 1920
1012 2017, 2014, 2010, 2006, 2005, 2002, 2000, 1996, 1995, 1993, 1992, 1991, 1984, 1982, 1980, 1979, 1976, 1975, 1973, 1970, 1967, 1965, 1962, 1960, 1959, 1956, 1955, 1954, 1951, 1950, 1946, 1945, 1943, 1940, 1938, 1933, 1932, 1928, 1926, 1925, 1920

FINDINGS

Address Researched	Address Not Identified in Research Source
1013 PARDEE DR	2020, 2017, 2014, 2010, 2006, 2005, 2002, 2000, 1996, 1995, 1993, 1992, 1991, 1984, 1982, 1980, 1979, 1976, 1975, 1973, 1970, 1967, 1965, 1962, 1960, 1959, 1956, 1955, 1954, 1951, 1950, 1946, 1945, 1943, 1940, 1938, 1933, 1932, 1928, 1926, 1925, 1920
1013 PARDEE DR	2020, 2017, 2014, 2010, 2006, 2005, 2002, 2000, 1996, 1995, 1993, 1992, 1991, 1986, 1984, 1982, 1979, 1976, 1975, 1973, 1970, 1967, 1965, 1962, 1960, 1959, 1956, 1955, 1954, 1951, 1950, 1946, 1945, 1943, 1940, 1938, 1933, 1932, 1928, 1926, 1925, 1920
1013 PARDEE DR	2020, 2017, 2014, 2010, 2006, 2005, 2002, 2000, 1996, 1995, 1993, 1992, 1986, 1984, 1982, 1980, 1979, 1976, 1975, 1973, 1970, 1967, 1965, 1962, 1960, 1959, 1956, 1955, 1954, 1951, 1950, 1946, 1945, 1943, 1940, 1938, 1933, 1932, 1928, 1926, 1925, 1920
1013 PARDEE ST	2020, 2017, 2014, 2010, 2006, 2005, 2002, 2000, 1996, 1995, 1993, 1992, 1986, 1984, 1982, 1980, 1979, 1976, 1975, 1973, 1970, 1967, 1965, 1962, 1960, 1959, 1956, 1955, 1954, 1951, 1950, 1946, 1945, 1943, 1940, 1938, 1933, 1932, 1928, 1926, 1925, 1920
1013 PARDEE ST	2020, 2017, 2014, 2010, 2006, 2005, 2002, 2000, 1996, 1995, 1993, 1992, 1991, 1986, 1984, 1982, 1980, 1979, 1976, 1975, 1973, 1967, 1965, 1962, 1960, 1959, 1956, 1955, 1954, 1951, 1950, 1946, 1945, 1943, 1940, 1938, 1933, 1932, 1928, 1926, 1925, 1920
1013 2020, 2017, 2010, 2006, 2005, 2002, 2000, 1996, 1995, 1993, 1992, 1991, 1986, 1984, 1982, 1980, 1979, 1976, 1975, 1973, 1970, 1967, 1965, 1962, 1960, 1959, 1956, 1955, 1954, 1951, 1950, 1946, 1945, 1943, 1940, 1938, 1933, 1932, 1928, 1926, 1925, 1920
1013 PARDEE ST	2020, 2017, 2014, 2010, 2006, 2002, 2000, 1996, 1995, 1993, 1992, 1991, 1986, 1984, 1982, 1980, 1979, 1976, 1975, 1973, 1970, 1967, 1965, 1962, 1960, 1959, 1956, 1955, 1954, 1951, 1950, 1946, 1945, 1943, 1940, 1938, 1933, 1932, 1928, 1926, 1925, 1920

FINDINGS

Address Researched	Address Not Identified in Research Source
1013 PARDEE ST	2020, 2017, 2014, 2010, 2006, 2005, 2002, 1996, 1995, 1993, 1992, 1991, 1986, 1984, 1982, 1980, 1979, 1976, 1975, 1973, 1970, 1967, 1965, 1962, 1960, 1959, 1956, 1955, 1954, 1951, 1950, 1946, 1945, 1943, 1940, 1938, 1933, 1932, 1928, 1926, 1925, 1920
1013 PARDEE ST	2020, 2017, 2014, 2010, 2005, 2002, 2000, 1996, 1995, 1993, 1992, 1991, 1986, 1984, 1982, 1980, 1979, 1976, 1975, 1973, 1970, 1967, 1965, 1962, 1960, 1959, 1956, 1955, 1954, 1951, 1950, 1946, 1945, 1943, 1940, 1938, 1933, 1932, 1928, 1926, 1925, 1920
1013 PARDEE ST	2020, 2017, 2014, 2010, 2006, 2005, 2002, 2000, 1996, 1995, 1993, 1991, 1986, 1984, 1982, 1980, 1979, 1976, 1975, 1973, 1970, 1967, 1965, 1962, 1960, 1959, 1956, 1955, 1954, 1951, 1950, 1946, 1945, 1943, 1940, 1938, 1933, 1932, 1928, 1926, 1925, 1920
1013 PARDEE ST	2020, 2017, 2014, 2010, 2006, 2005, 2002, 2000, 1996, 1993, 1992, 1991, 1986, 1984, 1982, 1980, 1979, 1976, 1975, 1973, 1970, 1967, 1965, 1962, 1960, 1959, 1956, 1955, 1954, 1951, 1950, 1946, 1945, 1943, 1940, 1938, 1933, 1932, 1928, 1926, 1925, 1920
1013 PARDEE ST	2020, 2017, 2014, 2010, 2006, 2005, 2002, 2000, 1995, 1993, 1992, 1991, 1986, 1984, 1982, 1980, 1979, 1976, 1975, 1973, 1970, 1967, 1965, 1962, 1960, 1959, 1956, 1955, 1954, 1951, 1950, 1946, 1945, 1943, 1940, 1938, 1933, 1932, 1928, 1926, 1925, 1920
1014 CARLETON ST	2020, 2017, 2014, 2010, 2006, 2005, 2002, 2000, 1995, 1993, 1992, 1991, 1986, 1984, 1982, 1980, 1979, 1976, 1975, 1973, 1970, 1967, 1965, 1962, 1960, 1959, 1956, 1955, 1954, 1951, 1950, 1946, 1945, 1943, 1940, 1938, 1933, 1932, 1928, 1926, 1925, 1920
1014 CARLETON ST	2020, 2017, 2014, 2010, 2006, 2005, 2002, 1996, 1995, 1993, 1992, 1991, 1986, 1984, 1982, 1980, 1979, 1976, 1975, 1973, 1970, 1967, 1965, 1962, 1960, 1959, 1956, 1955, 1954, 1951, 1950, 1946, 1945, 1943, 1940, 1938, 1933, 1932, 1928, 1926, 1925, 1920
1014 CARLETON ST	2020, 2017, 2014, 2010, 2006, 2005, 2002, 2000, 1996, 1995, 1993, 1991, 1986, 1984, 1982, 1980, 1979, 1976, 1975, 1973, 1970, 1967, 1965, 1962, 1960, 1959, 1956, 1955, 1954, 1951, 1950, 1946, 1945, 1943, 1940, 1938, 1933, 1932, 1928, 1926, 1925, 1920
1014 CARLETON ST	2020, 2017, 2014, 2010, 2005, 2002, 2000, 1996, 1995, 1993, 1992, 1991, 1986, 1984, 1982, 1980, 1979, 1976, 1975, 1973, 1970, 1967, 1965, 1962, 1960, 1959, 1956, 1955, 1954, 1951, 1950, 1946, 1945, 1943, 1940, 1938, 1933, 1932, 1928, 1926, 1925, 1920
1014 CARLETON ST	2020, 2017, 2014, 2010, 2006, 2005, 2002, 2000, 1996, 1995, 1993, 1992, 1991, 1986, 1984, 1982, 1980, 1979, 1976, 1975, 1973, 1970, 1967, 1965, 1962, 1960, 1959, 1956, 1955, 1954, 1951, 1950, 1946, 1945, 1943, 1940, 1938, 1932, 1928, 1926, 1925, 1920
1014 CARLETON ST	2020, 2017, 2014, 2010, 2006, 2005, 2002, 2000, 1996, 1995, 1993, 1992, 1991, 1986, 1984, 1982, 1980, 1979, 1976, 1975, 1973, 1970, 1967, 1965, 1960, 1959, 1956, 1955, 1954, 1951, 1950, 1946, 1945, 1943, 1940, 1938, 1933, 1932, 1928, 1926, 1925, 1920
1014 CARLETON ST	2020, 2017, 2014, 2010, 2006, 2005, 2002, 2000, 1996, 1995, 1993, 1992, 1991, 1986, 1984, 1982, 1980, 1979, 1976, 1975, 1973, 1967, 1965, 1962, 1960, 1959, 1956, 1955, 1954, 1951, 1950, 1946, 1945, 1943, 1940, 1938, 1933, 1932, 1928, 1926, 1925, 1920
1014 CARLETON ST	2020, 2017, 2014, 2010, 2006, 2005, 2002, 2000, 1996, 1995, 1993, 1992, 1986, 1984, 1982, 1980, 1979, 1976, 1975, 1973, 1970, 1967, 1965, 1962, 1960, 1959, 1956, 1955, 1954, 1951, 1950, 1946, 1945, 1943, 1940, 1938, 1933, 1932, 1928, 1926, 1925, 1920

FINDINGS

Address Researched	Address Not Identified in Research Source
1014 PARDEE CT	2020, 2017, 2014, 2010, 2006, 2005, 2002, 2000, 1996, 1995, 1993, 1992, 1991, 1986, 1984, 1982, 1980, 1979, 1976, 1975, 1973, 1970, 1967, 1965, 1962, 1960, 1959, 1956, 1955, 1954, 1951, 1946, 1945, 1943, 1940, 1938, 1933, 1932, 1928, 1926, 1925, 1920
1014 PARDEE CT	2020, 2017, 2014, 2010, 2006, 2005, 2002, 2000, 1996, 1995, 1993, 1992, 1991, 1986, 1984, 1982, 1980, 1979, 1976, 1975, 1973, 1970, 1967, 1965, 1962, 1960, 1959, 1956, 1955, 1954, 1951, 1950, 1946, 1945, 1943, 1940, 1938, 1933, 1932, 1926, 1925, 1920
1014 PARDEE ST	2020, 2017, 2014, 2010, 2006, 2005, 2002, 2000, 1996, 1995, 1993, 1992, 1991, 1986, 1984, 1982, 1980, 1979, 1976, 1975, 1973, 1970, 1967, 1965, 1962, 1960, 1959, 1956, 1955, 1954, 1951, 1950, 1946, 1945, 1943, 1940, 1938, 1932, 1928, 1926, 1925, 1920
1014 PARDEE ST	2020, 2017, 2014, 2010, 2006, 2005, 2002, 2000, 1996, 1995, 1993, 1992, 1991, 1986, 1984, 1982, 1980, 1979, 1976, 1975, 1973, 1970, 1967, 1965, 1962, 1960, 1959, 1956, 1955, 1954, 1951, 1946, 1945, 1943, 1940, 1938, 1933, 1932, 1928, 1926, 1925, 1920
1014 PARDEE ST	2020, 2017, 2014, 2010, 2006, 2005, 2002, 2000, 1996, 1995, 1993, 1992, 1991, 1986, 1984, 1982, 1980, 1979, 1976, 1975, 1973, 1970, 1967, 1965, 1962, 1960, 1959, 1956, 1955, 1954, 1951, 1950, 1946, 1945, 1943, 1940, 1933, 1932, 1928, 1926, 1925, 1920
1014 PARDEE ST	2020, 2017, 2014, 2010, 2006, 2005, 2002, 2000, 1996, 1995, 1993, 1992, 1991, 1986, 1984, 1982, 1980, 1979, 1976, 1975, 1973, 1967, 1965, 1962, 1960, 1959, 1956, 1955, 1954, 1951, 1950, 1946, 1945, 1943, 1940, 1938, 1933, 1932, 1928, 1926, 1925, 1920
1014 PARDEE ST	2020, 2017, 2014, 2010, 2006, 2005, 2002, 2000, 1996, 1995, 1993, 1992, 1991, 1986, 1984, 1982, 1980, 1979, 1976, 1975, 1973, 1970, 1967, 1965, 1962, 1960, 1959, 1956, 1954, 1951, 1950, 1946, 1945, 1943, 1940, 1938, 1933, 1932, 1928, 1926, 1925, 1920
1014 PARDEE ST	2020, 2017, 2014, 2010, 2006, 2005, 2002, 1996, 1995, 1993, 1992, 1991, 1986, 1984, 1982, 1980, 1979, 1976, 1975, 1973, 1970, 1967, 1965, 1962, 1960, 1959, 1956, 1955, 1954, 1951, 1950, 1946, 1945, 1943, 1940, 1938, 1933, 1932, 1928, 1926, 1925, 1920
1014 PARDEE ST	2020, 2017, 2014, 2010, 2006, 2002, 2000, 1996, 1995, 1993, 1992, 1991, 1986, 1984, 1982, 1980, 1979, 1976, 1975, 1973, 1970, 1967, 1965, 1962, 1960, 1959, 1956, 1955, 1954, 1951, 1950, 1946, 1945, 1943, 1940, 1938, 1933, 1932, 1928, 1926, 1925, 1920
1014 PARDEE ST	2020, 2017, 2014, 2010, 2006, 2005, 2002, 2000, 1996, 1993, 1992, 1991, 1986, 1984, 1982, 1980, 1979, 1976, 1975, 1973, 1970, 1967, 1965, 1962, 1960, 1959, 1956, 1955, 1954, 1951, 1950, 1946, 1945, 1943, 1940, 1938, 1933, 1932, 1928, 1926, 1925, 1920
1014 PARDEE ST	2020, 2017, 2010, 2006, 2005, 2002, 2000, 1996, 1995, 1993, 1992, 1991, 1986, 1984, 1982, 1980, 1979, 1976, 1975, 1973, 1970, 1967, 1965, 1962, 1960, 1959, 1956, 1955, 1954, 1951, 1950, 1946, 1945, 1943, 1940, 1938, 1933, 1932, 1928, 1926, 1925, 1920
1014 PARDEE ST	2020, 2017, 2014, 2006, 2005, 2002, 2000, 1996, 1995, 1993, 1992, 1991, 1986, 1984, 1982, 1980, 1979, 1976, 1975, 1973, 1970, 1967, 1965, 1962, 1960, 1959, 1956, 1955, 1954, 1951, 1950, 1946, 1945, 1943, 1940, 1938, 1933, 1932, 1928, 1926, 1925, 1920
1014 PARDEE ST	2017, 2014, 2010, 2006, 2005, 2002, 2000, 1996, 1995, 1993, 1992, 1991, 1986, 1984, 1982, 1980, 1979, 1976, 1975, 1973, 1970, 1967, 1965, 1962, 1960, 1959, 1956, 1955, 1954, 1951, 1950, 1946, 1945, 1943, 1940, 1938, 1933, 1932, 1928, 1926, 1925, 1920

FINDINGS

Address Researched	Address Not Identified in Research Source
1014 PARDEE ST	2020, 2014, 2010, 2006, 2005, 2002, 2000, 1996, 1995, 1993, 1992, 1991, 1986, 1984, 1982, 1980, 1979, 1976, 1975, 1973, 1970, 1967, 1965, 1962, 1960, 1959, 1956, 1955, 1954, 1951, 1950, 1946, 1945, 1943, 1940, 1938, 1933, 1932, 1928, 1926, 1925, 1920
1016 CARLETON ST	2020, 2017, 2014, 2010, 2006, 2005, 2002, 2000, 1996, 1995, 1993, 1992, 1991, 1986, 1984, 1982, 1980, 1979, 1976, 1975, 1973, 1970, 1967, 1965, 1962, 1960, 1959, 1956, 1954, 1951, 1950, 1946, 1945, 1943, 1940, 1938, 1933, 1932, 1928, 1926, 1925, 1920
1016 CARLETON ST	2020, 2017, 2014, 2010, 2006, 2005, 2002, 2000, 1996, 1995, 1993, 1992, 1991, 1986, 1984, 1982, 1980, 1979, 1976, 1975, 1973, 1970, 1967, 1965, 1960, 1959, 1956, 1955, 1954, 1951, 1950, 1946, 1945, 1943, 1940, 1938, 1933, 1932, 1928, 1926, 1925, 1920
1016 CARLETON ST	2020, 2017, 2014, 2010, 2006, 2005, 2002, 2000, 1996, 1995, 1993, 1992, 1991, 1986, 1984, 1982, 1980, 1979, 1976, 1975, 1973, 1967, 1965, 1962, 1960, 1959, 1956, 1955, 1954, 1951, 1950, 1946, 1945, 1943, 1940, 1938, 1933, 1932, 1928, 1926, 1925, 1920
1017 CARLETON PL	2020, 2017, 2014, 2010, 2006, 2005, 2002, 2000, 1996, 1995, 1993, 1992, 1991, 1986, 1984, 1982, 1980, 1979, 1976, 1975, 1973, 1970, 1967, 1965, 1962, 1960, 1959, 1956, 1954, 1951, 1950, 1946, 1945, 1943, 1940, 1938, 1933, 1932, 1928, 1926, 1925, 1920
1017 CARLETON ST	2020, 2017, 2014, 2010, 2006, 2005, 2002, 2000, 1996, 1995, 1993, 1992, 1991, 1986, 1984, 1982, 1980, 1979, 1976, 1975, 1973, 1970, 1967, 1965, 1960, 1959, 1956, 1955, 1954, 1951, 1950, 1946, 1945, 1943, 1940, 1938, 1933, 1932, 1928, 1926, 1925, 1920
1017 CARLETON ST	2020, 2017, 2014, 2010, 2006, 2005, 2002, 2000, 1996, 1995, 1993, 1992, 1991, 1986, 1984, 1982, 1980, 1979, 1976, 1975, 1973, 1970, 1967, 1965, 1962, 1960, 1959, 1956, 1955, 1954, 1951, 1946, 1945, 1943, 1940, 1938, 1933, 1932, 1928, 1926, 1925, 1920
1017 CARLETON ST	2020, 2017, 2014, 2010, 2006, 2005, 2002, 2000, 1996, 1995, 1993, 1992, 1991, 1986, 1984, 1982, 1980, 1979, 1976, 1975, 1973, 1970, 1967, 1965, 1962, 1960, 1959, 1956, 1955, 1954, 1951, 1950, 1946, 1943, 1940, 1938, 1933, 1932, 1928, 1926, 1925, 1920
1019 CARLETON PL	2020, 2017, 2014, 2010, 2006, 2005, 2002, 2000, 1996, 1995, 1993, 1992, 1991, 1986, 1984, 1982, 1980, 1979, 1976, 1975, 1973, 1970, 1967, 1965, 1962, 1960, 1959, 1956, 1954, 1951, 1950, 1946, 1945, 1943, 1940, 1938, 1933, 1932, 1928, 1926, 1925, 1920
1019 CARLETON ST	2020, 2017, 2014, 2010, 2006, 2005, 2002, 2000, 1996, 1995, 1993, 1992, 1991, 1986, 1984, 1982, 1980, 1979, 1976, 1975, 1973, 1970, 1967, 1965, 1960, 1959, 1956, 1955, 1954, 1951, 1950, 1946, 1945, 1943, 1940, 1938, 1933, 1932, 1928, 1926, 1925, 1920
1019 CARLETON ST	2020, 2017, 2014, 2010, 2006, 2005, 2002, 2000, 1996, 1995, 1993, 1992, 1991, 1986, 1984, 1982, 1980, 1979, 1976, 1975, 1973, 1970, 1967, 1965, 1962, 1960, 1959, 1956, 1955, 1954, 1951, 1946, 1945, 1943, 1940, 1938, 1933, 1932, 1928, 1926, 1925, 1920
1020 CARLETON PL	2020, 2017, 2014, 2010, 2006, 2005, 2002, 2000, 1996, 1995, 1993, 1992, 1991, 1986, 1984, 1982, 1980, 1979, 1976, 1975, 1973, 1970, 1967, 1965, 1962, 1960, 1959, 1956, 1954, 1951, 1950, 1946, 1945, 1943, 1940, 1938, 1933, 1932, 1928, 1926, 1925, 1920
1020 CARLETON ST	2020, 2017, 2014, 2010, 2006, 2005, 2002, 2000, 1996, 1995, 1993, 1992, 1991, 1986, 1984, 1982, 1980, 1979, 1976, 1975, 1973, 1970, 1967, 1965, 1960, 1959, 1956, 1955, 1954, 1951, 1950, 1946, 1945, 1943, 1940, 1938, 1933, 1932, 1928, 1926, 1925, 1920

FINDINGS

Address Researched	Address Not Identified in Research Source
1020 CARLETON ST	2020, 2017, 2014, 2010, 2006, 2005, 2002, 2000, 1996, 1995, 1993, 1992, 1991, 1986, 1984, 1982, 1980, 1979, 1976, 1975, 1973, 1970, 1967, 1965, 1962, 1960, 1959, 1956, 1955, 1954, 1951, 1946, 1945, 1943, 1940, 1938, 1933, 1932, 1928, 1926, 1925, 1920
1021 CARLETON ST	2020, 2017, 2014, 2010, 2005, 2002, 2000, 1996, 1995, 1993, 1992, 1991, 1986, 1984, 1982, 1980, 1979, 1976, 1975, 1973, 1970, 1967, 1965, 1962, 1960, 1959, 1956, 1955, 1954, 1951, 1950, 1946, 1945, 1943, 1940, 1938, 1933, 1932, 1928, 1926, 1925, 1920
2599 8TH ST	2020, 2017, 2014, 2010, 2006, 2005, 2002, 1996, 1995, 1993, 1992, 1991, 1986, 1984, 1982, 1980, 1979, 1976, 1975, 1973, 1970, 1967, 1965, 1962, 1960, 1959, 1956, 1955, 1954, 1951, 1950, 1946, 1945, 1943, 1940, 1938, 1933, 1932, 1928, 1926, 1925, 1920
2599 8TH ST	2020, 2017, 2014, 2010, 2006, 2005, 2002, 2000, 1995, 1993, 1992, 1991, 1986, 1984, 1982, 1980, 1979, 1976, 1975, 1973, 1970, 1967, 1965, 1962, 1960, 1959, 1956, 1955, 1954, 1951, 1950, 1946, 1945, 1943, 1940, 1938, 1933, 1932, 1928, 1926, 1925, 1920
2599 8TH 2006, 2005, 2002, 2000, 1996, 1995, 1993, 1992, 1991, 1986, 1984, 1982, 1980, 1979, 1976, 1975, 1973, 1967, 1965, 1962, 1960, 1959, 1956, 1955, 1954, 1951, 1950, 1946, 1945, 1943, 1940, 1938, 1933, 1932, 1928, 1926, 1925, 1920
2600 8TH ST	2020, 2017, 2014, 2010, 2006, 2005, 2002, 2000, 1996, 1995, 1993, 1992, 1991, 1986, 1984, 1982, 1980, 1979, 1976, 1973, 1970, 1967, 1965, 1962, 1960, 1959, 1956, 1955, 1954, 1951, 1950, 1946, 1945, 1943, 1940, 1938, 1933, 1932, 1928, 1926, 1925, 1920
2600 8TH ST	2020, 2017, 2014, 2010, 2006, 2005, 2002, 2000, 1996, 1995, 1993, 1992, 1991, 1986, 1984, 1982, 1980, 1979, 1976, 1975, 1973, 1970, 1967, 1965, 1960, 1959, 1956, 1955, 1954, 1951, 1950, 1946, 1945, 1943, 1940, 1938, 1933, 1932, 1928, 1926, 1925, 1920

FINDINGS

Address Researched	Address Not Identified in Research Source
2600 8TH ST	2020, 2017, 2014, 2010, 2006, 2005, 2002, 2000, 1996, 1995, 1993, 1992, 1991, 1986, 1984, 1982, 1980, 1979, 1976, 1975, 1973, 1970, 1967, 1965, 1962, 1960, 1959, 1956, 1955, 1954, 1951, 1950, 1946, 1945, 1940, 1938, 1933, 1932, 1928, 1926, 1925, 1920
2600 8TH ST	2020, 2017, 2014, 2010, 2006, 2005, 2002, 2000, 1996, 1995, 1993, 1992, 1991, 1986, 1984, 1982, 1980, 1979, 1976, 1975, 1973, 1970, 1967, 1965, 1962, 1960, 1959, 1956, 1955, 1954, 1951, 1950, 1946, 1945, 1943, 1940, 1938, 1932, 1928, 1926, 1925, 1920
2600 8TH ST	2020, 2017, 2014, 2010, 2006, 2005, 2002, 2000, 1996, 1995, 1993, 1992, 1991, 1986, 1984, 1982, 1980, 1979, 1976, 1975, 1973, 1970, 1967, 1965, 1962, 1960, 1959, 1956, 1955, 1954, 1951, 1950, 1946, 1945, 1943, 1940, 1938, 1933, 1932, 1928, 1926, 1925
2600 9TH ST	2017, 2014, 2010, 2006, 2005, 2002, 2000, 1996, 1995, 1993, 1992, 1991, 1986, 1984, 1982, 1980, 1979, 1976, 1975, 1973, 1970, 1967, 1965, 1962, 1960, 1959, 1956, 1955, 1954, 1951, 1950, 1946, 1945, 1943, 1940, 1938, 1933, 1932, 1928, 1926, 1925, 1920
2602 8TH	2020, 2017, 2014, 2010, 2006, 2005, 2002, 2000, 1996, 1995, 1993, 1992, 1991, 1984, 1982, 1980, 1979, 1976, 1975, 1973, 1970, 1967, 1965, 1962, 1960, 1959, 1956, 1955, 1954, 1951, 1950, 1946, 1945, 1943, 1940, 1938, 1933, 1932, 1928, 1926, 1925, 1920
2602 9TH ST	2017, 2014, 2010, 2006, 2005, 2002, 2000, 1996, 1995, 1993, 1992, 1991, 1986, 1984, 1982, 1980, 1979, 1976, 1975, 1973, 1970, 1967, 1965, 1962, 1960, 1959, 1956, 1955, 1954, 1951, 1950, 1946, 1945, 1943, 1940, 1938, 1933, 1932, 1928, 1926, 1925, 1920
2602 9TH ST	2020, 2014, 2010, 2006, 2005, 2002, 2000, 1996, 1995, 1993, 1992, 1991, 1986, 1984, 1982, 1980, 1979, 1976, 1975, 1973, 1970, 1967, 1965, 1962, 1960, 1959, 1956, 1955, 1954, 1951, 1950, 1946, 1945, 1943, 1940, 1938, 1933, 1932, 1928, 1926, 1925, 1920
2602 9TH ST	2020, 2017, 2010, 2006, 2005, 2002, 2000, 1996, 1995, 1993, 1992, 1991, 1986, 1984, 1982, 1980, 1979, 1976, 1975, 1973, 1970, 1967, 1965, 1962, 1960, 1959, 1956, 1955, 1954, 1951, 1950, 1946, 1945, 1943, 1940, 1938, 1933, 1932, 1928, 1926, 1925, 1920
2603 8 ST	2020, 2017, 2010, 2006, 2005, 2002, 2000, 1996, 1995, 1993, 1992, 1991, 1986, 1984, 1982, 1980, 1979, 1976, 1975, 1973, 1970, 1967, 1965, 1962, 1960, 1959, 1956, 1955, 1954, 1951, 1950, 1946, 1945, 1943, 1940, 1938, 1933, 1932, 1928, 1926, 1925, 1920
2603 8 ST	2020, 2014, 2010, 2006, 2005, 2002, 2000, 1996, 1995, 1993, 1992, 1991, 1986, 1984, 1982, 1980, 1979, 1976, 1975, 1973, 1970, 1967, 1965, 1962, 1960, 1959, 1956, 1955, 1954, 1951, 1950, 1946, 1945, 1943, 1940, 1938, 1933, 1932, 1928, 1926, 1925, 1920
2603 8TH	2020, 2017, 2014, 2010, 2006, 2005, 2002, 2000, 1996, 1995, 1993, 1992, 1991, 1984, 1982, 1980, 1979, 1976, 1975, 1973, 1970, 1967, 1965, 1962, 1960, 1959, 1956, 1955, 1954, 1951, 1950, 1946, 1945, 1943, 1940, 1938, 1933, 1932, 1928, 1926, 1925, 1920
2603 8TH ST	2020, 2017, 2014, 2010, 2006, 2005, 2002, 2000, 1996, 1995, 1993, 1992, 1991, 1986, 1984, 1982, 1980, 1979, 1976, 1975, 1973, 1970, 1967, 1965, 1960, 1959, 1956, 1955, 1954, 1951, 1950, 1946, 1945, 1943, 1940, 1938, 1933, 1932, 1928, 1926, 1925, 1920
2603 8TH ST	2020, 2017, 2014, 2010, 2006, 2005, 2002, 2000, 1996, 1995, 1993, 1992, 1991, 1986, 1984, 1982, 1980, 1979, 1976, 1975, 1973, 1970, 1967, 1965, 1962, 1960, 1959, 1956, 1954, 1951, 1950, 1946, 1945, 1943, 1940, 1938, 1933, 1932, 1928, 1926, 1925, 1920

FINDINGS

Address Researched	Address Not Identified in Research Source
2603 8TH ST	2020, 2017, 2014, 2010, 2006, 2005, 2002, 2000, 1996, 1995, 1993, 1992, 1991, 1986, 1984, 1982, 1980, 1979, 1976, 1973, 1970, 1967, 1965, 1962, 1960, 1959, 1956, 1955, 1954, 1951, 1950, 1946, 1945, 1943, 1940, 1938, 1933, 1932, 1928, 1926, 1925, 1920
2603 8TH ST	2020, 2017, 2014, 2010, 2006, 2005, 2002, 2000, 1996, 1995, 1993, 1992, 1991, 1986, 1984, 1982, 1980, 1979, 1976, 1975, 1973, 1967, 1965, 1962, 1960, 1959, 1956, 1955, 1954, 1951, 1950, 1946, 1945, 1943, 1940, 1938, 1933, 1932, 1928, 1926, 1925, 1920
2604 9TH	2020, 2017, 2014, 2010, 2006, 2005, 2002, 2000, 1996, 1995, 1993, 1992, 1986, 1984, 1982, 1980, 1979, 1976, 1975, 1973, 1970, 1967, 1965, 1962, 1960, 1959, 1956, 1955, 1954, 1951, 1950, 1946, 1945, 1943, 1940, 1938, 1933, 1932, 1928, 1926, 1925, 1920
2604 9TH ST	2020, 2017, 2014, 2010, 2006, 2005, 2002, 2000, 1996, 1995, 1993, 1992, 1986, 1984, 1982, 1980, 1979, 1976, 1975, 1973, 1970, 1967, 1965, 1962, 1960, 1959, 1956, 1955, 1954, 1951, 1950, 1946, 1945, 1943, 1940, 1938, 1933, 1932, 1928, 1926, 1925, 1920
2604 9TH ST	2020, 2017, 2014, 2010, 2006, 2005, 2002, 2000, 1996, 1995, 1993, 1992, 1991, 1986, 1984, 1982, 1980, 1979, 1976, 1975, 1973, 1970, 1967, 1965, 1962, 1960, 1959, 1956, 1955, 1954, 1951, 1950, 1946, 1945, 1943, 1940, 1938, 1933, 1932, 1926, 1925, 1920
2604 9TH ST	2017, 2014, 2010, 2006, 2005, 2002, 2000, 1996, 1995, 1993, 1992, 1991, 1986, 1984, 1982, 1980, 1979, 1976, 1975, 1973, 1970, 1967, 1965, 1962, 1960, 1959, 1956, 1955, 1954, 1951, 1950, 1946, 1945, 1943, 1940, 1938, 1933, 1932, 1928, 1926, 1925, 1920
2604 9TH ST	2020, 2017, 2014, 2010, 2006, 2005, 2002, 2000, 1996, 1993, 1992, 1991, 1986, 1984, 1982, 1980, 1979, 1976, 1975, 1973, 1970, 1967, 1965, 1962, 1960, 1959, 1956, 1955, 1954, 1951, 1950, 1946, 1945, 1943, 1940, 1938, 1933, 1932, 1928, 1926, 1925, 1920
2604 9TH ST	2020, 2017, 2014, 2010, 2006, 2005, 2002, 2000, 1995, 1993, 1992, 1991, 1986, 1984, 1982, 1980, 1979, 1976, 1975, 1973, 1970, 1967, 1965, 1962, 1960, 1959, 1956, 1955, 1954, 1951, 1950, 1946, 1945, 1943, 1940, 1938, 1933, 1932, 1928, 1926, 1925, 1920
2604 9TH ST	2020, 2017, 2014, 2010, 2006, 2005, 2002, 2000, 1996, 1995, 1993, 1991, 1986, 1984, 1982, 1980, 1979, 1976, 1975, 1973, 1970, 1967, 1965, 1962, 1960, 1959, 1956, 1955, 1954, 1951, 1950, 1946, 1945, 1943, 1940, 1938, 1933, 1932, 1928, 1926, 1925, 1920
2604 9TH ST	2020, 2017, 2014, 2010, 2006, 2005, 2002, 1996, 1995, 1993, 1992, 1991, 1986, 1984, 1982, 1980, 1979, 1976, 1975, 1973, 1970, 1967, 1965, 1962, 1960, 1959, 1956, 1955, 1954, 1951, 1950, 1946, 1945, 1943, 1940, 1938, 1933, 1932, 1928, 1926, 1925, 1920
2606 8TH	2020, 2017, 2014, 2010, 2006, 2005, 2002, 2000, 1996, 1995, 1993, 1992, 1991, 1984, 1982, 1980, 1979, 1976, 1975, 1973, 1970, 1967, 1965, 1962, 1960, 1959, 1956, 1955, 1954, 1951, 1950, 1946, 1945, 1943, 1940, 1938, 1933, 1932, 1928, 1926, 1925, 1920
2606 9TH ST	2020, 2017, 2014, 2010, 2006, 2005, 2002, 2000, 1996, 1995, 1993, 1992, 1991, 1986, 1984, 1982, 1980, 1979, 1976, 1975, 1973, 1970, 1967, 1965, 1962, 1960, 1959, 1956, 1955, 1954, 1951, 1950, 1946, 1945, 1940, 1938, 1933, 1932, 1928, 1926, 1925, 1920
2606 9TH ST	2020, 2017, 2014, 2010, 2006, 2005, 2002, 1996, 1995, 1993, 1992, 1991, 1986, 1984, 1982, 1980, 1979, 1976, 1975, 1973, 1970, 1967, 1965, 1962, 1960, 1959, 1956, 1955, 1954, 1951, 1950, 1946, 1945, 1943, 1940, 1938, 1933, 1932, 1928, 1926, 1925, 1920

FINDINGS

Address Researched	Address Not Identified in Research Source
2606 9TH ST	2020, 2017, 2014, 2010, 2006, 2002, 2000, 1996, 1995, 1993, 1992, 1991, 1986, 1984, 1982, 1980, 1979, 1976, 1975, 1973, 1970, 1967, 1965, 1962, 1960, 1959, 1956, 1955, 1954, 1951, 1950, 1946, 1945, 1943, 1940, 1938, 1933, 1932, 1928, 1926, 1925, 1920
2606 9TH ST	2020, 2017, 2014, 2010, 2006, 2005, 2002, 2000, 1995, 1993, 1992, 1991, 1986, 1984, 1982, 1980, 1979, 1976, 1975, 1973, 1970, 1967, 1965, 1962, 1960, 1959, 1956, 1955, 1954, 1951, 1950, 1946, 1945, 1943, 1940, 1938, 1933, 1932, 1928, 1926, 1925, 1920
2606 9TH ST	2020, 2017, 2014, 2010, 2006, 2005, 2002, 2000, 1996, 1993, 1992, 1991, 1986, 1984, 1982, 1980, 1979, 1976, 1975, 1973, 1970, 1967, 1965, 1962, 1960, 1959, 1956, 1955, 1954, 1951, 1950, 1946, 1945, 1943, 1940, 1938, 1933, 1932, 1928, 1926, 1925, 1920
2606 9TH ST	2017, 2014, 2010, 2006, 2005, 2002, 2000, 1996, 1995, 1993, 1992, 1991, 1986, 1984, 1982, 1980, 1979, 1976, 1975, 1973, 1970, 1967, 1965, 1962, 1960, 1959, 1956, 1955, 1954, 1951, 1950, 1946, 1945, 1943, 1940, 1938, 1933, 1932, 1928, 1926, 1925, 1920
2606 9TH ST	2020, 2017, 2010, 2006, 2005, 2002, 2000, 1996, 1995, 1993, 1992, 1991, 1986, 1984, 1982, 1980, 1979, 1976, 1975, 1973, 1970, 1967, 1965, 1962, 1960, 1959, 1956, 1955, 1954, 1951, 1950, 1946, 1945, 1943, 1940, 1938, 1933, 1932, 1928, 1926, 1925, 1920
2606 9TH ST	2020, 2014, 2010, 2006, 2005, 2002, 2000, 1996, 1995, 1993, 1992, 1991, 1986, 1984, 1982, 1980, 1979, 1976, 1975, 1973, 1970, 1967, 1965, 1962, 1960, 1959, 1956, 1955, 1954, 1951, 1950, 1946, 1945, 1943, 1940, 1938, 1933, 1932, 1928, 1926, 1925, 1920
2606 9TH ST	2020, 2017, 2014, 2010, 2005, 2002, 2000, 1996, 1995, 1993, 1992, 1991, 1986, 1984, 1982, 1980, 1979, 1976, 1975, 1973, 1970, 1967, 1965, 1962, 1960, 1959, 1956, 1955, 1954, 1951, 1950, 1946, 1945, 1943, 1940, 1938, 1933, 1932, 1928, 1926, 1925, 1920
2607 7TH	2020, 2017, 2014, 2010, 2006, 2005, 2002, 2000, 1996, 1995, 1993, 1992, 1991, 1984, 1982, 1980, 1979, 1976, 1975, 1973, 1970, 1967, 1965, 1962, 1960, 1959, 1956, 1955, 1954, 1951, 1950, 1946, 1945, 1943, 1940, 1938, 1933, 1932, 1928, 1926, 1925, 1920
2607 7TH ST	2020, 2017, 2014, 2010, 2006, 2005, 2002, 2000, 1996, 1995, 1993, 1992, 1991, 1986, 1984, 1982, 1980, 1979, 1976, 1973, 1970, 1967, 1965, 1962, 1960, 1959, 1956, 1955, 1954, 1951, 1950, 1946, 1945, 1943, 1940, 1938, 1933, 1932, 1928, 1926, 1925, 1920
2607 7TH ST	2020, 2014, 2010, 2006, 2005, 2002, 2000, 1996, 1995, 1993, 1992, 1991, 1986, 1984, 1982, 1980, 1979, 1976, 1975, 1973, 1970, 1967, 1965, 1962, 1960, 1959, 1956, 1955, 1954, 1951, 1950, 1946, 1945, 1943, 1940, 1938, 1933, 1932, 1928, 1926, 1925, 1920
2607 7TH ST	2020, 2017, 2010, 2006, 2005, 2002, 2000, 1996, 1995, 1993, 1992, 1991, 1986, 1984, 1982, 1980, 1979, 1976, 1975, 1973, 1970, 1967, 1965, 1962, 1960, 1959, 1956, 1955, 1954, 1951, 1950, 1946, 1945, 1943, 1940, 1938, 1933, 1932, 1928, 1926, 1925, 1920
2607 7TH ST	2017, 2014, 2010, 2006, 2005, 2002, 2000, 1996, 1995, 1993, 1992, 1991, 1986, 1984, 1982, 1980, 1979, 1976, 1975, 1973, 1970, 1967, 1965, 1962, 1960, 1959, 1956, 1955, 1954, 1951, 1950, 1946, 1945, 1943, 1940, 1938, 1933, 1932, 1928, 1926, 1925, 1920
2607 7TH ST	2020, 2017, 2014, 2010, 2006, 2005, 2002, 2000, 1995, 1993, 1992, 1991, 1986, 1984, 1982, 1980, 1979, 1976, 1975, 1973, 1970, 1967, 1965, 1962, 1960, 1959, 1956, 1955, 1954, 1951, 1950, 1946, 1945, 1943, 1940, 1938, 1933, 1932, 1928, 1926, 1925, 1920

FINDINGS

Address Researched	Address Not Identified in Research Source
2607 7TH ST	2020, 2017, 2014, 2010, 2006, 2002, 2000, 1996, 1995, 1993, 1992, 1991, 1986, 1984, 1982, 1980, 1979, 1976, 1975, 1973, 1970, 1967, 1965, 1962, 1960, 1959, 1956, 1955, 1954, 1951, 1950, 1946, 1945, 1943, 1940, 1938, 1933, 1932, 1928, 1926, 1925, 1920
2607 7TH ST	2020, 2017, 2014, 2010, 2006, 2005, 2002, 1996, 1995, 1993, 1992, 1991, 1986, 1984, 1982, 1980, 1979, 1976, 1975, 1973, 1970, 1967, 1965, 1962, 1960, 1959, 1956, 1955, 1954, 1951, 1950, 1946, 1945, 1943, 1940, 1938, 1933, 1932, 1928, 1926, 1925, 1920
2607 7TH ST	2020, 2017, 2014, 2006, 2005, 2002, 2000, 1996, 1995, 1993, 1992, 1991, 1986, 1984, 1982, 1980, 1979, 1976, 1975, 1973, 1970, 1967, 1965, 1962, 1960, 1959, 1956, 1955, 1954, 1951, 1950, 1946, 1945, 1943, 1940, 1938, 1933, 1932, 1928, 1926, 1925, 1920
2607 7TH ST	2020, 2017, 2014, 2010, 2005, 2002, 2000, 1996, 1995, 1993, 1992, 1991, 1986, 1984, 1982, 1980, 1979, 1976, 1975, 1973, 1970, 1967, 1965, 1962, 1960, 1959, 1956, 1955, 1954, 1951, 1950, 1946, 1945, 1943, 1940, 1938, 1933, 1932, 1928, 1926, 1925, 1920
2608 8TH ST	2020, 2017, 2014, 2010, 2006, 2005, 2002, 2000, 1996, 1995, 1993, 1992, 1991, 1984, 1982, 1980, 1979, 1976, 1975, 1973, 1970, 1967, 1965, 1962, 1960, 1959, 1956, 1955, 1954, 1951, 1950, 1946, 1945, 1943, 1940, 1938, 1933, 1932, 1928, 1926, 1925, 1920
2608 9TH	2020, 2017, 2014, 2010, 2006, 2005, 2002, 2000, 1996, 1995, 1993, 1992, 1991, 1984, 1982, 1980, 1979, 1976, 1975, 1973, 1970, 1967, 1965, 1962, 1960, 1959, 1956, 1955, 1954, 1951, 1950, 1946, 1945, 1943, 1940, 1938, 1933, 1932, 1928, 1926, 1925, 1920
2608 9TH	2020, 2017, 2014, 2010, 2006, 2005, 2002, 2000, 1996, 1995, 1993, 1992, 1986, 1984, 1982, 1980, 1979, 1976, 1975, 1973, 1970, 1967, 1965, 1962, 1960, 1959, 1956, 1955, 1954, 1951, 1950, 1946, 1945, 1943, 1940, 1938, 1933, 1932, 1928, 1926, 1925, 1920
2608 9TH	2020, 2017, 2014, 2010, 2006, 2005, 2002, 2000, 1996, 1995, 1993, 1992, 1991, 1986, 1984, 1982, 1980, 1979, 1976, 1975, 1973, 1970, 1967, 1965, 1962, 1960, 1959, 1956, 1955, 1954, 1951, 1946, 1945, 1943, 1940, 1938, 1933, 1932, 1928, 1926, 1925, 1920
2608 9TH ST	2020, 2017, 2014, 2010, 2006, 2005, 2002, 2000, 1996, 1995, 1993, 1992, 1991, 1986, 1984, 1982, 1980, 1979, 1976, 1975, 1973, 1970, 1967, 1965, 1962, 1960, 1959, 1956, 1955, 1954, 1951, 1950, 1946, 1945, 1943, 1940, 1933, 1932, 1928, 1926, 1925, 1920
2608 9TH ST	2020, 2017, 2014, 2010, 2006, 2005, 2002, 2000, 1996, 1995, 1993, 1992, 1986, 1984, 1982, 1980, 1979, 1976, 1975, 1973, 1970, 1967, 1965, 1962, 1960, 1959, 1956, 1955, 1954, 1951, 1950, 1946, 1945, 1943, 1940, 1938, 1933, 1932, 1928, 1926, 1925, 1920
2608 9TH ST	2020, 2017, 2014, 2010, 2006, 2005, 2002, 2000, 1996, 1995, 1993, 1992, 1991, 1986, 1984, 1982, 1980, 1979, 1976, 1975, 1973, 1967, 1965, 1962, 1960, 1959, 1956, 1955, 1954, 1951, 1950, 1946, 1945, 1943, 1940, 1938, 1933, 1932, 1928, 1926, 1925, 1920
2608 9TH ST	2020, 2017, 2014, 2010, 2006, 2005, 2002, 2000, 1996, 1995, 1993, 1992, 1991, 1986, 1984, 1982, 1980, 1979, 1976, 1973, 1970, 1967, 1965, 1962, 1960, 1959, 1956, 1955, 1954, 1951, 1950, 1946, 1945, 1943, 1940, 1938, 1933, 1932, 1928, 1926, 1925, 1920
2608 9TH ST	2020, 2017, 2014, 2010, 2006, 2005, 2002, 1996, 1995, 1993, 1992, 1991, 1986, 1984, 1982, 1980, 1979, 1976, 1975, 1973, 1970, 1967, 1965, 1962, 1960, 1959, 1956, 1955, 1954, 1951, 1950, 1946, 1945, 1943, 1940, 1938, 1933, 1932, 1928, 1926, 1925, 1920

FINDINGS

Address Researched	Address Not Identified in Research Source
2608 9TH ST	2020, 2017, 2014, 2010, 2006, 2002, 2000, 1996, 1995, 1993, 1992, 1991, 1986, 1984, 1982, 1980, 1979, 1976, 1975, 1973, 1970, 1967, 1965, 1962, 1960, 1959, 1956, 1955, 1954, 1951, 1950, 1946, 1945, 1943, 1940, 1938, 1933, 1932, 1928, 1926, 1925, 1920
2608 9TH ST	2020, 2017, 2014, 2010, 2006, 2005, 2002, 2000, 1996, 1993, 1992, 1991, 1986, 1984, 1982, 1980, 1979, 1976, 1975, 1973, 1970, 1967, 1965, 1962, 1960, 1959, 1956, 1955, 1954, 1951, 1950, 1946, 1945, 1943, 1940, 1938, 1933, 1932, 1928, 1926, 1925, 1920
2608 9TH ST	2020, 2017, 2014, 2010, 2006, 2005, 2002, 2000, 1995, 1993, 1992, 1991, 1986, 1984, 1982, 1980, 1979, 1976, 1975, 1973, 1970, 1967, 1965, 1962, 1960, 1959, 1956, 1955, 1954, 1951, 1950, 1946, 1945, 1943, 1940, 1938, 1933, 1932, 1928, 1926, 1925, 1920
2608 9TH ST	2020, 2017, 2014, 2010, 2006, 2005, 2002, 2000, 1996, 1995, 1993, 1991, 1986, 1984, 1982, 1980, 1979, 1976, 1975, 1973, 1970, 1967, 1965, 1962, 1960, 1959, 1956, 1955, 1954, 1951, 1950, 1946, 1945, 1943, 1940, 1938, 1933, 1932, 1928, 1926, 1925, 1920
2608 9TH ST	2020, 2014, 2010, 2006, 2005, 2002, 2000, 1996, 1995, 1993, 1992, 1991, 1986, 1984, 1982, 1980, 1979, 1976, 1975, 1973, 1970, 1967, 1965, 1962, 1960, 1959, 1956, 1955, 1954, 1951, 1950, 1946, 1945, 1943, 1940, 1938, 1933, 1932, 1928, 1926, 1925, 1920
2608 9TH ST	2020, 2017, 2010, 2006, 2005, 2002, 2000, 1996, 1995, 1993, 1992, 1991, 1986, 1984, 1982, 1980, 1979, 1976, 1975, 1973, 1970, 1967, 1965, 1962, 1960, 1959, 1956, 1955, 1954, 1951, 1950, 1946, 1945, 1943, 1940, 1938, 1933, 1932, 1928, 1926, 1925, 1920
2608 9TH ST	2017, 2014, 2010, 2006, 2005, 2002, 2000, 1996, 1995, 1993, 1992, 1991, 1986, 1984, 1982, 1980, 1979, 1976, 1975, 1973, 1970, 1967, 1965, 1962, 1960, 1959, 1956, 1955, 1954, 1951, 1950, 1946, 1945, 1943, 1940, 1938, 1933, 1932, 1928, 1926, 1925, 1920
2608 9TH ST	2020, 2017, 2014, 2006, 2005, 2002, 2000, 1996, 1995, 1993, 1992, 1991, 1986, 1984, 1982, 1980, 1979, 1976, 1975, 1973, 1970, 1967, 1965, 1962, 1960, 1959, 1956, 1955, 1954, 1951, 1950, 1946, 1945, 1943, 1940, 1938, 1933, 1932, 1928, 1926, 1925, 1920
2609 7TH	2020, 2017, 2014, 2010, 2006, 2005, 2002, 2000, 1996, 1995, 1993, 1992, 1991, 1986, 1984, 1982, 1980, 1979, 1976, 1975, 1973, 1970, 1967, 1965, 1962, 1960, 1959, 1956, 1955, 1954, 1951, 1946, 1945, 1943, 1940, 1938, 1933, 1932, 1928, 1926, 1925, 1920
2609 7TH ST	2020, 2017, 2014, 2010, 2006, 2005, 2002, 2000, 1996, 1995, 1993, 1992, 1991, 1986, 1984, 1982, 1980, 1979, 1976, 1975, 1973, 1970, 1967, 1965, 1962, 1960, 1959, 1956, 1955, 1954, 1951, 1950, 1946, 1945, 1940, 1938, 1933, 1932, 1928, 1926, 1925, 1920
2610 9TH	2020, 2017, 2014, 2010, 2006, 2005, 2002, 2000, 1996, 1995, 1993, 1992, 1991, 1984, 1982, 1980, 1979, 1976, 1975, 1973, 1970, 1967, 1965, 1962, 1960, 1959, 1956, 1955, 1954, 1951, 1950, 1946, 1945, 1943, 1940, 1938, 1933, 1932, 1928, 1926, 1925, 1920
2610 9TH ST	2020, 2017, 2014, 2010, 2006, 2005, 2002, 2000, 1996, 1995, 1993, 1992, 1986, 1984, 1982, 1980, 1979, 1976, 1975, 1973, 1970, 1967, 1965, 1962, 1960, 1959, 1956, 1955, 1954, 1951, 1950, 1946, 1945, 1943, 1940, 1938, 1933, 1932, 1928, 1926, 1925, 1920
2610 9TH ST	2020, 2017, 2014, 2010, 2006, 2005, 2002, 2000, 1996, 1995, 1993, 1992, 1991, 1986, 1984, 1982, 1980, 1979, 1976, 1975, 1973, 1970, 1967, 1965, 1962, 1960, 1959, 1956, 1954, 1951, 1950, 1946, 1945, 1943, 1940, 1938, 1933, 1932, 1928, 1926, 1925, 1920

FINDINGS

Address Researched	Address Not Identified in Research Source
2610 9TH ST	2020, 2017, 2014, 2010, 2006, 2005, 2002, 2000, 1996, 1995, 1993, 1992, 1991, 1986, 1984, 1982, 1980, 1979, 1976, 1975, 1973, 1970, 1967, 1965, 1960, 1959, 1956, 1955, 1954, 1951, 1950, 1946, 1945, 1943, 1940, 1938, 1933, 1932, 1928, 1926, 1925, 1920
2610 9TH ST	2020, 2017, 2014, 2010, 2005, 2002, 2000, 1996, 1995, 1993, 1992, 1991, 1986, 1984, 1982, 1980, 1979, 1976, 1975, 1973, 1970, 1967, 1965, 1962, 1960, 1959, 1956, 1955, 1954, 1951, 1950, 1946, 1945, 1943, 1940, 1938, 1933, 1932, 1928, 1926, 1925, 1920
2610 9TH ST	2017, 2014, 2010, 2006, 2005, 2002, 2000, 1996, 1995, 1993, 1992, 1991, 1986, 1984, 1982, 1980, 1979, 1976, 1975, 1973, 1970, 1967, 1965, 1962, 1960, 1959, 1956, 1955, 1954, 1951, 1950, 1946, 1945, 1943, 1940, 1938, 1933, 1932, 1928, 1926, 1925, 1920
2610 9TH ST	2020, 2017, 2014, 2010, 2006, 2005, 2002, 2000, 1996, 1995, 1993, 1991, 1986, 1984, 1982, 1980, 1979, 1976, 1975, 1973, 1970, 1967, 1965, 1962, 1960, 1959, 1956, 1955, 1954, 1951, 1950, 1946, 1945, 1943, 1940, 1938, 1933, 1932, 1928, 1926, 1925, 1920
2610 9TH ST	2020, 2017, 2014, 2010, 2006, 2005, 2002, 2000, 1995, 1993, 1992, 1991, 1986, 1984, 1982, 1980, 1979, 1976, 1975, 1973, 1970, 1967, 1965, 1962, 1960, 1959, 1956, 1955, 1954, 1951, 1950, 1946, 1945, 1943, 1940, 1938, 1933, 1932, 1928, 1926, 1925, 1920
2610 9TH ST	2020, 2017, 2014, 2010, 2006, 2005, 2002, 2000, 1996, 1993, 1992, 1991, 1986, 1984, 1982, 1980, 1979, 1976, 1975, 1973, 1970, 1967, 1965, 1962, 1960, 1959, 1956, 1955, 1954, 1951, 1950, 1946, 1945, 1943, 1940, 1938, 1933, 1932, 1928, 1926, 1925, 1920
2610 9TH ST	2020, 2017, 2014, 2010, 2006, 2002, 2000, 1996, 1995, 1993, 1992, 1991, 1986, 1984, 1982, 1980, 1979, 1976, 1975, 1973, 1970, 1967, 1965, 1962, 1960, 1959, 1956, 1955, 1954, 1951, 1950, 1946, 1945, 1943, 1940, 1938, 1933, 1932, 1928, 1926, 1925, 1920
2610 9TH ST	2020, 2017, 2014, 2010, 2006, 2005, 2002, 1996, 1995, 1993, 1992, 1991, 1986, 1984, 1982, 1980, 1979, 1976, 1975, 1973, 1970, 1967, 1965, 1962, 1960, 1959, 1956, 1955, 1954, 1951, 1950, 1946, 1945, 1943, 1940, 1938, 1933, 1932, 1928, 1926, 1925, 1920
2612 8TH	2020, 2017, 2014, 2010, 2006, 2005, 2002, 2000, 1996, 1995, 1993, 1992, 1991, 1984, 1982, 1980, 1979, 1976, 1975, 1973, 1970, 1967, 1965, 1962, 1960, 1959, 1956, 1955, 1954, 1951, 1950, 1946, 1945, 1943, 1940, 1938, 1933, 1932, 1928, 1926, 1925, 1920
2612 8TH ST	2020, 2017, 2014, 2010, 2006, 2005, 2002, 1996, 1995, 1993, 1992, 1991, 1986, 1984, 1982, 1980, 1979, 1976, 1975, 1973, 1970, 1967, 1965, 1962, 1960, 1959, 1956, 1955, 1954, 1951, 1950, 1946, 1945, 1943, 1940, 1938, 1933, 1932, 1928, 1926, 1925, 1920
2612 8TH ST	2020, 2017, 2014, 2010, 2006, 2002, 2000, 1996, 1995, 1993, 1992, 1991, 1986, 1984, 1982, 1980, 1979, 1976, 1975, 1973, 1970, 1967, 1965, 1962, 1960, 1959, 1956, 1955, 1954, 1951, 1950, 1946, 1945, 1943, 1940, 1938, 1933, 1932, 1928, 1926, 1925, 1920
2612 8TH ST	2020, 2017, 2014, 2010, 2006, 2005, 2002, 2000, 1995, 1993, 1992, 1991, 1986, 1984, 1982, 1980, 1979, 1976, 1975, 1973, 1970, 1967, 1965, 1962, 1960, 1959, 1956, 1955, 1954, 1951, 1950, 1946, 1945, 1943, 1940, 1938, 1933, 1932, 1928, 1926, 1925, 1920
2612 8TH ST	2020, 2017, 2014, 2010, 2006, 2005, 2002, 2000, 1996, 1995, 1993, 1991, 1986, 1984, 1982, 1980, 1979, 1976, 1975, 1973, 1970, 1967, 1965, 1962, 1960, 1959, 1956, 1955, 1954, 1951, 1950, 1946, 1945, 1943, 1940, 1938, 1933, 1932, 1928, 1926, 1925, 1920

FINDINGS

Address Researched	Address Not Identified in Research Source
2612 8TH ST	2020, 2014, 2010, 2006, 2005, 2002, 2000, 1996, 1995, 1993, 1992, 1991, 1986, 1984, 1982, 1980, 1979, 1976, 1975, 1973, 1970, 1967, 1965, 1962, 1960, 1959, 1956, 1955, 1954, 1951, 1950, 1946, 1945, 1943, 1940, 1938, 1933, 1932, 1928, 1926, 1925, 1920
2612 8TH ST	2020, 2017, 2010, 2006, 2005, 2002, 2000, 1996, 1995, 1993, 1992, 1991, 1986, 1984, 1982, 1980, 1979, 1976, 1975, 1973, 1970, 1967, 1965, 1962, 1960, 1959, 1956, 1955, 1954, 1951, 1950, 1946, 1945, 1943, 1940, 1938, 1933, 1932, 1928, 1926, 1925, 1920
2612 8TH ST	2020, 2017, 2014, 2006, 2005, 2002, 2000, 1996, 1995, 1993, 1992, 1991, 1986, 1984, 1982, 1980, 1979, 1976, 1975, 1973, 1970, 1967, 1965, 1962, 1960, 1959, 1956, 1955, 1954, 1951, 1950, 1946, 1945, 1943, 1940, 1938, 1933, 1932, 1928, 1926, 1925, 1920
2612 9TH	2020, 2017, 2014, 2010, 2006, 2005, 2002, 2000, 1996, 1995, 1993, 1992, 1991, 1986, 1984, 1982, 1980, 1979, 1976, 1975, 1973, 1970, 1967, 1965, 1962, 1960, 1959, 1956, 1955, 1954, 1951, 1946, 1945, 1943, 1940, 1938, 1933, 1932, 1928, 1926, 1925, 1920
2612 9TH ST	2020, 2017, 2014, 2010, 2006, 2005, 2002, 2000, 1996, 1995, 1993, 1992, 1991, 1986, 1984, 1982, 1980, 1979, 1976, 1975, 1973, 1970, 1967, 1965, 1962, 1960, 1959, 1956, 1955, 1954, 1951, 1950, 1946, 1943, 1940, 1938, 1933, 1932, 1928, 1926, 1925, 1920
2612 9TH ST	2020, 2017, 2014, 2010, 2006, 2005, 2002, 2000, 1996, 1995, 1993, 1992, 1991, 1986, 1984, 1982, 1980, 1979, 1976, 1975, 1973, 1970, 1967, 1965, 1962, 1960, 1959, 1956, 1955, 1954, 1951, 1950, 1946, 1945, 1943, 1940, 1933, 1932, 1928, 1926, 1925, 1920
2612 9TH ST	2020, 2017, 2014, 2010, 2006, 2005, 2002, 2000, 1996, 1995, 1993, 1992, 1991, 1986, 1984, 1982, 1980, 1979, 1976, 1975, 1973, 1970, 1967, 1965, 1960, 1959, 1956, 1955, 1954, 1951, 1950, 1946, 1945, 1943, 1940, 1938, 1933, 1932, 1928, 1926, 1925, 1920
2612 9TH ST	2020, 2017, 2014, 2010, 2006, 2005, 2002, 2000, 1996, 1995, 1993, 1992, 1991, 1986, 1984, 1982, 1980, 1979, 1976, 1973, 1970, 1967, 1965, 1962, 1960, 1959, 1956, 1955, 1954, 1951, 1950, 1946, 1945, 1943, 1940, 1938, 1933, 1932, 1928, 1926, 1925, 1920
2612 9TH ST	2020, 2017, 2014, 2010, 2006, 2005, 2002, 2000, 1996, 1995, 1993, 1992, 1991, 1986, 1984, 1982, 1980, 1979, 1976, 1975, 1973, 1967, 1965, 1962, 1960, 1959, 1956, 1955, 1954, 1951, 1950, 1946, 1945, 1943, 1940, 1938, 1933, 1932, 1928, 1926, 1925, 1920
2612 9TH ST	2020, 2017, 2014, 2010, 2006, 2005, 2002, 2000, 1996, 1995, 1993, 1992, 1991, 1986, 1984, 1982, 1980, 1979, 1976, 1975, 1973, 1970, 1967, 1965, 1962, 1960, 1959, 1956, 1954, 1951, 1950, 1946, 1945, 1943, 1940, 1938, 1933, 1932, 1928, 1926, 1925, 1920
2615 8TH ST	2020, 2017, 2014, 2010, 2006, 2005, 2000, 1996, 1995, 1993, 1992, 1991, 1986, 1984, 1982, 1980, 1979, 1976, 1975, 1973, 1970, 1967, 1965, 1962, 1960, 1959, 1956, 1955, 1954, 1951, 1950, 1946, 1945, 1943, 1940, 1938, 1933, 1932, 1928, 1926, 1925, 1920
2618 8TH	2020, 2017, 2014, 2010, 2006, 2005, 2002, 2000, 1996, 1995, 1993, 1992, 1991, 1986, 1984, 1982, 1980, 1979, 1976, 1975, 1973, 1970, 1967, 1965, 1962, 1960, 1959, 1956, 1955, 1954, 1951, 1946, 1945, 1943, 1940, 1938, 1933, 1932, 1928, 1926, 1925, 1920
2618 8TH ST	2020, 2017, 2014, 2010, 2006, 2005, 2002, 2000, 1996, 1995, 1993, 1992, 1991, 1986, 1984, 1982, 1980, 1979, 1976, 1975, 1973, 1970, 1967, 1965, 1962, 1960, 1959, 1956, 1954, 1951, 1950, 1946, 1945, 1943, 1940, 1938, 1933, 1932, 1928, 1926, 1925, 1920

FINDINGS

Address Researched	Address Not Identified in Research Source
2618 8TH ST	2020, 2017, 2014, 2010, 2006, 2005, 2002, 1996, 1995, 1993, 1992, 1991, 1986, 1984, 1982, 1980, 1979, 1976, 1975, 1973, 1970, 1967, 1965, 1962, 1960, 1959, 1956, 1955, 1954, 1951, 1950, 1946, 1945, 1943, 1940, 1938, 1933, 1932, 1928, 1926, 1925, 1920
2618 8TH ST	2020, 2017, 2014, 2010, 2006, 2005, 2002, 2000, 1996, 1995, 1993, 1991, 1986, 1984, 1982, 1980, 1979, 1976, 1975, 1973, 1970, 1967, 1965, 1962, 1960, 1959, 1956, 1955, 1954, 1951, 1950, 1946, 1945, 1943, 1940, 1938, 1933, 1932, 1928, 1926, 1925, 1920
2618 8TH ST	2020, 2017, 2014, 2010, 2006, 2005, 2002, 2000, 1996, 1995, 1993, 1992, 1986, 1984, 1982, 1980, 1979, 1976, 1975, 1973, 1970, 1967, 1965, 1962, 1960, 1959, 1956, 1955, 1954, 1951, 1950, 1946, 1945, 1943, 1940, 1938, 1933, 1932, 1928, 1926, 1925, 1920
2618 8TH ST	2020, 2017, 2014, 2010, 2006, 2005, 2002, 2000, 1995, 1993, 1992, 1991, 1986, 1984, 1982, 1980, 1979, 1976, 1975, 1973, 1970, 1967, 1965, 1962, 1960, 1959, 1956, 1955, 1954, 1951, 1950, 1946, 1945, 1943, 1940, 1938, 1933, 1932, 1928, 1926, 1925, 1920
2618 8TH ST	2020, 2017, 2014, 2010, 2006, 2005, 2002, 2000, 1996, 1993, 1992, 1991, 1986, 1984, 1982, 1980, 1979, 1976, 1975, 1973, 1970, 1967, 1965, 1962, 1960, 1959, 1956, 1955, 1954, 1951, 1950, 1946, 1945, 1943, 1940, 1938, 1933, 1932, 1928, 1926, 1925, 1920
2618 8TH ST	2020, 2017, 2014, 2006, 2005, 2002, 2000, 1996, 1995, 1993, 1992, 1991, 1986, 1984, 1982, 1980, 1979, 1976, 1975, 1973, 1970, 1967, 1965, 1962, 1960, 1959, 1956, 1955, 1954, 1951, 1950, 1946, 1945, 1943, 1940, 1938, 1933, 1932, 1928, 1926, 1925, 1920
2618 8TH ST	2020, 2017, 2010, 2006, 2005, 2002, 2000, 1996, 1995, 1993, 1992, 1991, 1986, 1984, 1982, 1980, 1979, 1976, 1975, 1973, 1970, 1967, 1965, 1962, 1960, 1959, 1956, 1955, 1954, 1951, 1950, 1946, 1945, 1943, 1940, 1938, 1933, 1932, 1928, 1926, 1925, 1920
2618 8TH ST	2020, 2014, 2010, 2006, 2005, 2002, 2000, 1996, 1995, 1993, 1992, 1991, 1986, 1984, 1982, 1980, 1979, 1976, 1975, 1973, 1970, 1967, 1965, 1962, 1960, 1959, 1956, 1955, 1954, 1951, 1950, 1946, 1945, 1943, 1940, 1938, 1933, 1932, 1928, 1926, 1925, 1920
2618 8TH ST	2017, 2014, 2010, 2006, 2005, 2002, 2000, 1996, 1995, 1993, 1992, 1991, 1986, 1984, 1982, 1980, 1979, 1976, 1975, 1973, 1970, 1967, 1965, 1962, 1960, 1959, 1956, 1955, 1954, 1951, 1950, 1946, 1945, 1943, 1940, 1938, 1933, 1932, 1928, 1926, 1925, 1920
2619 7TH	2020, 2017, 2014, 2010, 2006, 2005, 2002, 2000, 1996, 1995, 1993, 1992, 1991, 1984, 1982, 1980, 1979, 1976, 1975, 1973, 1970, 1967, 1965, 1962, 1960, 1959, 1956, 1955, 1954, 1951, 1950, 1946, 1945, 1943, 1940, 1938, 1933, 1932, 1928, 1926, 1925, 1920
2619 7TH ST	2020, 2017, 2014, 2010, 2006, 2005, 2002, 2000, 1996, 1995, 1993, 1992, 1991, 1986, 1984, 1982, 1980, 1979, 1976, 1973, 1970, 1967, 1965, 1962, 1960, 1959, 1956, 1955, 1954, 1951, 1950, 1946, 1945, 1943, 1940, 1938, 1933, 1932, 1928, 1926, 1925, 1920
2619 7TH ST	2020, 2017, 2014, 2010, 2006, 2005, 2002, 2000, 1996, 1995, 1993, 1992, 1991, 1986, 1984, 1982, 1980, 1979, 1976, 1975, 1973, 1970, 1967, 1965, 1960, 1959, 1956, 1955, 1954, 1951, 1950, 1946, 1945, 1943, 1940, 1938, 1933, 1932, 1928, 1926, 1925, 1920
2619 7TH ST	2020, 2017, 2014, 2010, 2006, 2005, 2002, 2000, 1995, 1993, 1992, 1991, 1986, 1984, 1982, 1980, 1979, 1976, 1975, 1973, 1970, 1967, 1965, 1962, 1960, 1959, 1956, 1955, 1954, 1951, 1950, 1946, 1945, 1943, 1940, 1938, 1933, 1932, 1928, 1926, 1925, 1920

FINDINGS

Address Researched	Address Not Identified in Research Source
2619 7TH ST	2020, 2017, 2014, 2010, 2006, 2005, 2002, 2000, 1996, 1995, 1993, 1991, 1986, 1984, 1982, 1980, 1979, 1976, 1975, 1973, 1970, 1967, 1965, 1962, 1960, 1959, 1956, 1955, 1954, 1951, 1950, 1946, 1945, 1943, 1940, 1938, 1933, 1932, 1928, 1926, 1925, 1920
2619 7TH ST	2020, 2017, 2014, 2010, 2006, 2005, 2002, 1996, 1995, 1993, 1992, 1991, 1986, 1984, 1982, 1980, 1979, 1976, 1975, 1973, 1970, 1967, 1965, 1962, 1960, 1959, 1956, 1955, 1954, 1951, 1950, 1946, 1945, 1943, 1940, 1938, 1933, 1932, 1928, 1926, 1925, 1920
2620 8TH ST	2020, 2017, 2014, 2010, 2006, 2005, 2002, 2000, 1996, 1995, 1993, 1992, 1991, 1986, 1984, 1982, 1980, 1979, 1976, 1975, 1973, 1970, 1967, 1965, 1962, 1960, 1959, 1956, 1955, 1954, 1951, 1950, 1946, 1945, 1943, 1940, 1938, 1932, 1928, 1926, 1925, 1920
2620 8TH ST	2020, 2017, 2014, 2010, 2006, 2005, 2002, 2000, 1996, 1995, 1993, 1992, 1991, 1986, 1984, 1982, 1980, 1979, 1976, 1975, 1973, 1970, 1967, 1965, 1962, 1960, 1959, 1956, 1955, 1954, 1951, 1950, 1946, 1945, 1940, 1938, 1933, 1932, 1928, 1926, 1925, 1920
2620 8TH ST	2020, 2017, 2014, 2010, 2006, 2005, 2002, 2000, 1996, 1995, 1993, 1992, 1991, 1986, 1984, 1982, 1980, 1979, 1976, 1975, 1973, 1970, 1967, 1965, 1962, 1960, 1959, 1956, 1955, 1954, 1951, 1950, 1946, 1945, 1943, 1940, 1938, 1933, 1932, 1928, 1926, 1925
2620 8TH ST	2020, 2017, 2014, 2010, 2006, 2005, 2002, 2000, 1996, 1995, 1993, 1992, 1991, 1986, 1984, 1982, 1980, 1979, 1976, 1975, 1973, 1970, 1967, 1965, 1962, 1960, 1959, 1956, 1955, 1954, 1951, 1950, 1946, 1945, 1943, 1940, 1938, 1933, 1932, 1926, 1925, 1920
2623 9TH ST	2020, 2017, 2014, 2010, 2006, 2005, 2002, 2000, 1996, 1995, 1993, 1992, 1991, 1986, 1984, 1982, 1980, 1979, 1976, 1975, 1973, 1970, 1967, 1965, 1962, 1960, 1959, 1956, 1955, 1954, 1951, 1950, 1946, 1945, 1943, 1940, 1938, 1933, 1932, 1926, 1925, 1920
2627 8TH ST	2020, 2017, 2014, 2010, 2006, 2005, 2000, 1996, 1995, 1993, 1992, 1991, 1986, 1984, 1982, 1980, 1979, 1976, 1975, 1973, 1970, 1967, 1965, 1962, 1960, 1959, 1956, 1955, 1954, 1951, 1950, 1946, 1945, 1943, 1940, 1938, 1933, 1932, 1928, 1926, 1925, 1920
2629 7TH	2020, 2017, 2014, 2010, 2006, 2005, 2002, 2000, 1996, 1995, 1993, 1992, 1991, 1986, 1984, 1982, 1980, 1979, 1976, 1975, 1973, 1970, 1967, 1965, 1962, 1960, 1959, 1956, 1955, 1954, 1951, 1946, 1945, 1943, 1940, 1938, 1933, 1932, 1928, 1926, 1925, 1920
2629 7TH	2020, 2017, 2014, 2010, 2006, 2005, 2002, 2000, 1996, 1995, 1993, 1992, 1991, 1984, 1982, 1980, 1979, 1976, 1975, 1973, 1970, 1967, 1965, 1962, 1960, 1959, 1956, 1955, 1954, 1951, 1950, 1946, 1945, 1943, 1940, 1938, 1933, 1932, 1928, 1926, 1925, 1920
2629 7TH ST	2020, 2017, 2014, 2010, 2006, 2005, 2002, 2000, 1996, 1995, 1993, 1992, 1991, 1986, 1984, 1982, 1980, 1979, 1976, 1973, 1970, 1967, 1965, 1962, 1960, 1959, 1956, 1955, 1954, 1951, 1950, 1946, 1945, 1943, 1940, 1938, 1933, 1932, 1928, 1926, 1925, 1920
2629 7TH ST	2020, 2017, 2014, 2010, 2006, 2005, 2002, 2000, 1996, 1995, 1993, 1992, 1991, 1986, 1984, 1982, 1980, 1979, 1976, 1975, 1973, 1970, 1967, 1965, 1960, 1959, 1956, 1955, 1954, 1951, 1950, 1946, 1945, 1943, 1940, 1938, 1933, 1932, 1928, 1926, 1925, 1920
2629 7TH ST	2020, 2017, 2014, 2010, 2006, 2005, 2002, 2000, 1996, 1995, 1993, 1992, 1991, 1986, 1984, 1982, 1980, 1979, 1976, 1975, 1973, 1970, 1967, 1965, 1962, 1960, 1959, 1956, 1955, 1954, 1951, 1950, 1946, 1945, 1940, 1938, 1933, 1932, 1928, 1926, 1925, 1920

FINDINGS

Address Researched	Address Not Identified in Research Source
2629 7TH ST	2020, 2017, 2014, 2006, 2005, 2002, 2000, 1996, 1995, 1993, 1992, 1991, 1986, 1984, 1982, 1980, 1979, 1976, 1975, 1973, 1970, 1967, 1965, 1962, 1960, 1959, 1956, 1955, 1954, 1951, 1950, 1946, 1945, 1943, 1940, 1938, 1933, 1932, 1928, 1926, 1925, 1920
2629 7TH ST	2017, 2014, 2010, 2006, 2005, 2002, 2000, 1996, 1995, 1993, 1992, 1991, 1986, 1984, 1982, 1980, 1979, 1976, 1975, 1973, 1970, 1967, 1965, 1962, 1960, 1959, 1956, 1955, 1954, 1951, 1950, 1946, 1945, 1943, 1940, 1938, 1933, 1932, 1928, 1926, 1925, 1920
2629 7TH ST	2020, 2017, 2010, 2006, 2005, 2002, 2000, 1996, 1995, 1993, 1992, 1991, 1986, 1984, 1982, 1980, 1979, 1976, 1975, 1973, 1970, 1967, 1965, 1962, 1960, 1959, 1956, 1955, 1954, 1951, 1950, 1946, 1945, 1943, 1940, 1938, 1933, 1932, 1928, 1926, 1925, 1920
2629 7TH ST	2020, 2014, 2010, 2006, 2005, 2002, 2000, 1996, 1995, 1993, 1992, 1991, 1986, 1984, 1982, 1980, 1979, 1976, 1975, 1973, 1970, 1967, 1965, 1962, 1960, 1959, 1956, 1955, 1954, 1951, 1950, 1946, 1945, 1943, 1940, 1938, 1933, 1932, 1928, 1926, 1925, 1920
2630 8TH	2020, 2017, 2014, 2010, 2006, 2005, 2002, 2000, 1996, 1995, 1993, 1992, 1991, 1984, 1982, 1980, 1979, 1976, 1975, 1973, 1970, 1967, 1965, 1962, 1960, 1959, 1956, 1955, 1954, 1951, 1950, 1946, 1945, 1943, 1940, 1938, 1933, 1932, 1928, 1926, 1925, 1920
2630 8TH ST	2020, 2017, 2014, 2010, 2006, 2005, 2002, 2000, 1996, 1995, 1993, 1992, 1991, 1986, 1984, 1982, 1980, 1979, 1976, 1975, 1973, 1967, 1965, 1962, 1960, 1959, 1956, 1955, 1954, 1951, 1950, 1946, 1945, 1943, 1940, 1938, 1933, 1932, 1928, 1926, 1925, 1920
2630 8TH ST	2020, 2017, 2014, 2010, 2006, 2005, 2002, 2000, 1996, 1995, 1993, 1992, 1991, 1986, 1984, 1982, 1980, 1979, 1976, 1973, 1970, 1967, 1965, 1962, 1960, 1959, 1956, 1955, 1954, 1951, 1950, 1946, 1945, 1943, 1940, 1938, 1933, 1932, 1928, 1926, 1925, 1920
2630 8TH ST	2020, 2017, 2014, 2010, 2005, 2002, 2000, 1996, 1995, 1993, 1992, 1991, 1986, 1984, 1982, 1980, 1979, 1976, 1975, 1973, 1970, 1967, 1965, 1962, 1960, 1959, 1956, 1955, 1954, 1951, 1950, 1946, 1945, 1943, 1940, 1938, 1933, 1932, 1928, 1926, 1925, 1920
2630 8TH ST	2020, 2017, 2014, 2006, 2005, 2002, 2000, 1996, 1995, 1993, 1992, 1991, 1986, 1984, 1982, 1980, 1979, 1976, 1975, 1973, 1970, 1967, 1965, 1962, 1960, 1959, 1956, 1955, 1954, 1951, 1950, 1946, 1945, 1943, 1940, 1938, 1933, 1932, 1928, 1926, 1925, 1920
2630 8TH ST	2017, 2014, 2010, 2006, 2005, 2002, 2000, 1996, 1995, 1993, 1992, 1991, 1986, 1984, 1982, 1980, 1979, 1976, 1975, 1973, 1970, 1967, 1965, 1962, 1960, 1959, 1956, 1955, 1954, 1951, 1950, 1946, 1945, 1943, 1940, 1938, 1933, 1932, 1928, 1926, 1925, 1920
2630 8TH ST	2020, 2017, 2014, 2010, 2006, 2005, 2002, 1996, 1995, 1993, 1992, 1991, 1986, 1984, 1982, 1980, 1979, 1976, 1975, 1973, 1970, 1967, 1965, 1962, 1960, 1959, 1956, 1955, 1954, 1951, 1950, 1946, 1945, 1943, 1940, 1938, 1933, 1932, 1928, 1926, 1925, 1920
2630 8TH ST	2020, 2017, 2014, 2010, 2006, 2002, 2000, 1996, 1995, 1993, 1992, 1991, 1986, 1984, 1982, 1980, 1979, 1976, 1975, 1973, 1970, 1967, 1965, 1962, 1960, 1959, 1956, 1955, 1954, 1951, 1950, 1946, 1945, 1943, 1940, 1938, 1933, 1932, 1928, 1926, 1925, 1920
2630 8TH ST	2020, 2017, 2014, 2010, 2006, 2005, 2002, 2000, 1996, 1995, 1993, 1991, 1986, 1984, 1982, 1980, 1979, 1976, 1975, 1973, 1970, 1967, 1965, 1962, 1960, 1959, 1956, 1955, 1954, 1951, 1950, 1946, 1945, 1943, 1940, 1938, 1933, 1932, 1928, 1926, 1925, 1920

FINDINGS

Address Researched	Address Not Identified in Research Source
2630 8TH ST	2020, 2017, 2014, 2010, 2006, 2005, 2002, 2000, 1996, 1993, 1992, 1991, 1986, 1984, 1982, 1980, 1979, 1976, 1975, 1973, 1970, 1967, 1965, 1962, 1960, 1959, 1956, 1955, 1954, 1951, 1950, 1946, 1945, 1943, 1940, 1938, 1933, 1932, 1928, 1926, 1925, 1920
2630 8TH ST	2020, 2017, 2014, 2010, 2006, 2005, 2002, 2000, 1995, 1993, 1992, 1991, 1986, 1984, 1982, 1980, 1979, 1976, 1975, 1973, 1970, 1967, 1965, 1962, 1960, 1959, 1956, 1955, 1954, 1951, 1950, 1946, 1945, 1943, 1940, 1938, 1933, 1932, 1928, 1926, 1925, 1920
2639 8TH ST	2020, 2017, 2014, 2010, 2006, 2005, 2000, 1996, 1995, 1993, 1992, 1991, 1986, 1984, 1982, 1980, 1979, 1976, 1975, 1973, 1970, 1967, 1965, 1962, 1960, 1959, 1956, 1955, 1954, 1951, 1950, 1946, 1945, 1943, 1940, 1938, 1933, 1932, 1928, 1926, 1925, 1920
2650 9TH ST	2020, 2017, 2010, 2006, 2005, 2002, 2000, 1996, 1995, 1993, 1992, 1991, 1986, 1984, 1982, 1980, 1979, 1976, 1975, 1973, 1970, 1967, 1965, 1962, 1960, 1959, 1956, 1955, 1954, 1951, 1950, 1946, 1945, 1943, 1940, 1938, 1933, 1932, 1928, 1926, 1925, 1920
2656 7TH ST	2020, 2017, 2014, 2010, 2006, 2005, 2002, 2000, 1996, 1995, 1993, 1992, 1991, 1986, 1984, 1982, 1980, 1979, 1976, 1975, 1973, 1970, 1967, 1965, 1962, 1960, 1959, 1956, 1955, 1954, 1951, 1950, 1946, 1945, 1940, 1938, 1933, 1932, 1928, 1926, 1925, 1920
2657 9TH	2020, 2017, 2014, 2010, 2006, 2005, 2002, 2000, 1996, 1995, 1993, 1992, 1991, 1986, 1984, 1982, 1980, 1979, 1976, 1975, 1973, 1970, 1967, 1965, 1962, 1960, 1959, 1956, 1955, 1954, 1951, 1946, 1945, 1943, 1940, 1938, 1933, 1932, 1928, 1926, 1925, 1920
2657 9TH ST	2020, 2017, 2014, 2010, 2006, 2005, 2002, 2000, 1996, 1995, 1993, 1992, 1991, 1986, 1984, 1982, 1980, 1979, 1976, 1975, 1973, 1970, 1967, 1965, 1962, 1960, 1959, 1956, 1955, 1954, 1951, 1950, 1946, 1943, 1940, 1938, 1933, 1932, 1928, 1926, 1925, 1920
2657 9TH ST	2020, 2017, 2014, 2010, 2006, 2005, 2002, 2000, 1996, 1995, 1993, 1992, 1991, 1986, 1984, 1982, 1980, 1979, 1976, 1975, 1973, 1970, 1967, 1965, 1962, 1960, 1959, 1956, 1955, 1954, 1951, 1950, 1946, 1945, 1943, 1940, 1938, 1932, 1928, 1926, 1925, 1920
2657 9TH ST	2020, 2017, 2014, 2010, 2006, 2005, 2002, 2000, 1996, 1995, 1993, 1992, 1991, 1986, 1984, 1982, 1980, 1979, 1976, 1975, 1973, 1970, 1967, 1965, 1960, 1959, 1956, 1955, 1954, 1951, 1950, 1946, 1945, 1943, 1940, 1938, 1933, 1932, 1928, 1926, 1925, 1920
2657 9TH ST	2020, 2017, 2014, 2010, 2006, 2005, 2002, 2000, 1996, 1995, 1993, 1992, 1991, 1986, 1984, 1982, 1980, 1979, 1976, 1975, 1973, 1970, 1967, 1965, 1962, 1960, 1959, 1956, 1954, 1951, 1950, 1946, 1945, 1943, 1940, 1938, 1933, 1932, 1928, 1926, 1925, 1920
2669 8TH ST	2020, 2017, 2014, 2010, 2006, 2005, 2000, 1996, 1995, 1993, 1992, 1991, 1986, 1984, 1982, 1980, 1979, 1976, 1975, 1973, 1970, 1967, 1965, 1962, 1960, 1959, 1956, 1955, 1954, 1951, 1950, 1946, 1945, 1943, 1940, 1938, 1933, 1932, 1928, 1926, 1925, 1920
2700 7TH	2020, 2017, 2014, 2010, 2006, 2005, 2002, 2000, 1996, 1995, 1993, 1992, 1986, 1984, 1982, 1980, 1979, 1976, 1975, 1973, 1970, 1967, 1965, 1962, 1960, 1959, 1956, 1955, 1954, 1951, 1950, 1946, 1945, 1943, 1940, 1938, 1933, 1932, 1928, 1926, 1925, 1920
2700 7TH	2020, 2017, 2014, 2010, 2006, 2005, 2002, 2000, 1996, 1995, 1993, 1992, 1991, 1986, 1984, 1982, 1980, 1979, 1976, 1975, 1973, 1970, 1967, 1965, 1962, 1960, 1959, 1956, 1955, 1954, 1951, 1946, 1945, 1943, 1940, 1938, 1933, 1932, 1928, 1926, 1925, 1920

FINDINGS

Address Researched	Address Not Identified in Research Source
2700 7TH	2020, 2017, 2014, 2010, 2006, 2005, 2002, 2000, 1996, 1995, 1993, 1992, 1991, 1984, 1982, 1980, 1979, 1976, 1975, 1973, 1970, 1967, 1965, 1962, 1960, 1959, 1956, 1955, 1954, 1951, 1950, 1946, 1945, 1943, 1940, 1938, 1933, 1932, 1928, 1926, 1925, 1920
2700 7TH ST	2020, 2017, 2014, 2010, 2006, 2005, 2002, 2000, 1996, 1995, 1993, 1992, 1991, 1986, 1984, 1982, 1980, 1979, 1976, 1973, 1970, 1967, 1965, 1962, 1960, 1959, 1956, 1955, 1954, 1951, 1950, 1946, 1945, 1943, 1940, 1938, 1933, 1932, 1928, 1926, 1925, 1920
2700 7TH ST	2020, 2017, 2014, 2010, 2006, 2005, 2002, 2000, 1996, 1995, 1993, 1992, 1991, 1986, 1984, 1982, 1980, 1979, 1976, 1975, 1973, 1970, 1967, 1965, 1962, 1960, 1959, 1956, 1955, 1954, 1951, 1950, 1946, 1945, 1943, 1940, 1938, 1933, 1932, 1928, 1926, 1925, 1920
2700 7TH ST	2020, 2017, 2014, 2010, 2006, 2005, 2002, 2000, 1996, 1995, 1993, 1991, 1986, 1984, 1982, 1980, 1979, 1976, 1975, 1973, 1970, 1967, 1965, 1962, 1960, 1959, 1956, 1955, 1954, 1951, 1950, 1946, 1945, 1943, 1940, 1938, 1933, 1932, 1928, 1926, 1925, 1920
2700 7TH ST	2020, 2017, 2014, 2010, 2006, 2005, 2002, 2000, 1995, 1993, 1992, 1991, 1986, 1984, 1982, 1980, 1979, 1976, 1975, 1973, 1970, 1967, 1965, 1962, 1960, 1959, 1956, 1955, 1954, 1951, 1950, 1946, 1945, 1943, 1940, 1938, 1933, 1932, 1928, 1926, 1925, 1920
2700 7TH ST	2020, 2017, 2014, 2010, 2006, 2005, 2002, 2000, 1996, 1993, 1992, 1991, 1986, 1984, 1982, 1980, 1979, 1976, 1975, 1973, 1970, 1967, 1965, 1962, 1960, 1959, 1956, 1955, 1954, 1951, 1950, 1946, 1945, 1943, 1940, 1938, 1933, 1932, 1928, 1926, 1925, 1920
2700 7TH ST	2020, 2017, 2014, 2010, 2006, 2005, 2002, 1996, 1995, 1993, 1992, 1991, 1986, 1984, 1982, 1980, 1979, 1976, 1975, 1973, 1970, 1967, 1965, 1962, 1960, 1959, 1956, 1955, 1954, 1951, 1950, 1946, 1945, 1943, 1940, 1938, 1933, 1932, 1928, 1926, 1925, 1920
2700 7TH ST	2020, 2017, 2014, 2010, 2006, 2002, 2000, 1996, 1995, 1993, 1992, 1991, 1986, 1984, 1982, 1980, 1979, 1976, 1975, 1973, 1970, 1967, 1965, 1962, 1960, 1959, 1956, 1955, 1954, 1951, 1950, 1946, 1945, 1943, 1940, 1938, 1933, 1932, 1928, 1926, 1925, 1920
2700 8TH ST	2020, 2017, 2014, 2010, 2006, 2002, 2000, 1996, 1995, 1993, 1992, 1991, 1986, 1984, 1982, 1980, 1979, 1976, 1975, 1973, 1970, 1967, 1965, 1962, 1960, 1959, 1956, 1955, 1954, 1951, 1950, 1946, 1945, 1943, 1940, 1938, 1933, 1932, 1928, 1926, 1925, 1920
2700 8TH ST	2020, 2017, 2010, 2006, 2005, 2002, 2000, 1996, 1995, 1993, 1992, 1991, 1986, 1984, 1982, 1980, 1979, 1976, 1975, 1973, 1970, 1967, 1965, 1962, 1960, 1959, 1956, 1955, 1954, 1951, 1950, 1946, 1945, 1943, 1940, 1938, 1933, 1932, 1928, 1926, 1925, 1920
2700 8TH ST	2017, 2014, 2010, 2006, 2005, 2002, 2000, 1996, 1995, 1993, 1992, 1991, 1986, 1984, 1982, 1980, 1979, 1976, 1975, 1973, 1970, 1967, 1965, 1962, 1960, 1959, 1956, 1955, 1954, 1951, 1950, 1946, 1945, 1943, 1940, 1938, 1933, 1932, 1928, 1926, 1925, 1920
2700 8TH ST	2020, 2014, 2010, 2006, 2005, 2002, 2000, 1996, 1995, 1993, 1992, 1991, 1986, 1984, 1982, 1980, 1979, 1976, 1975, 1973, 1970, 1967, 1965, 1962, 1960, 1959, 1956, 1955, 1954, 1951, 1950, 1946, 1945, 1943, 1940, 1938, 1933, 1932, 1928, 1926, 1925, 1920
2700 8TH ST	2020, 2017, 2014, 2006, 2005, 2002, 2000, 1996, 1995, 1993, 1992, 1991, 1986, 1984, 1982, 1980, 1979, 1976, 1975, 1973, 1970, 1967, 1965, 1962, 1960, 1959, 1956, 1955, 1954, 1951, 1950, 1946, 1945, 1943, 1940, 1938, 1933, 1932, 1928, 1926, 1925, 1920

FINDINGS

Address Researched	Address Not Identified in Research Source
2700 8TH ST	2020, 2017, 2014, 2010, 2005, 2002, 2000, 1996, 1995, 1993, 1992, 1991, 1986, 1984, 1982, 1980, 1979, 1976, 1975, 1973, 1970, 1967, 1965, 1962, 1960, 1959, 1956, 1955, 1954, 1951, 1950, 1946, 1945, 1943, 1940, 1938, 1933, 1932, 1928, 1926, 1925, 1920
2700 9TH ST	2020, 2017, 2014, 2010, 2005, 2002, 2000, 1996, 1995, 1993, 1992, 1991, 1986, 1984, 1982, 1980, 1979, 1976, 1975, 1973, 1970, 1967, 1965, 1962, 1960, 1959, 1956, 1955, 1954, 1951, 1950, 1946, 1945, 1943, 1940, 1938, 1933, 1932, 1928, 1926, 1925, 1920
2700 9TH ST	2017, 2014, 2010, 2006, 2005, 2002, 2000, 1996, 1995, 1993, 1992, 1991, 1986, 1984, 1982, 1980, 1979, 1976, 1975, 1973, 1970, 1967, 1965, 1962, 1960, 1959, 1956, 1955, 1954, 1951, 1950, 1946, 1945, 1943, 1940, 1938, 1933, 1932, 1928, 1926, 1925, 1920
2700 9TH ST	2020, 2017, 2010, 2006, 2005, 2002, 2000, 1996, 1995, 1993, 1992, 1991, 1986, 1984, 1982, 1980, 1979, 1976, 1975, 1973, 1970, 1967, 1965, 1962, 1960, 1959, 1956, 1955, 1954, 1951, 1950, 1946, 1945, 1943, 1940, 1938, 1933, 1932, 1928, 1926, 1925, 1920
2700 9TH ST	2010, 2006, 2005, 2002, 2000, 1996, 1995, 1993, 1992, 1991, 1986, 1984, 1982, 1980, 1979, 1976, 1975, 1973, 1970, 1967, 1965, 1962, 1960, 1959, 1956, 1955, 1954, 1951, 1950, 1946, 1943, 1940, 1938, 1933, 1932, 1928, 1926, 1925, 1920
2701 8TH	2020, 2017, 2014, 2010, 2006, 2005, 2002, 2000, 1996, 1995, 1993, 1992, 1991, 1984, 1982, 1980, 1979, 1976, 1975, 1973, 1970, 1967, 1965, 1962, 1960, 1959, 1956, 1955, 1954, 1951, 1950, 1946, 1945, 1943, 1940, 1938, 1933, 1932, 1928, 1926, 1925, 1920

FINDINGS

Address Researched	Address Not Identified in Research Source
2701 8TH ST	2020, 2017, 2014, 2010, 2006, 2005, 2002, 2000, 1996, 1995, 1993, 1992, 1991, 1986, 1984, 1982, 1980, 1979, 1976, 1975, 1973, 1970, 1967, 1965, 1960, 1959, 1956, 1955, 1954, 1951, 1950, 1946, 1945, 1943, 1940, 1938, 1933, 1932, 1928, 1926, 1925, 1920
2701 8TH ST	2020, 2017, 2014, 2010, 2006, 2005, 2002, 2000, 1996, 1995, 1993, 1992, 1991, 1986, 1984, 1982, 1980, 1979, 1976, 1973, 1970, 1967, 1965, 1962, 1960, 1959, 1956, 1955, 1954, 1951, 1950, 1946, 1945, 1943, 1940, 1938, 1933, 1932, 1928, 1926, 1925, 1920
2701 8TH ST	2020, 2017, 2014, 2010, 2006, 2005, 2002, 2000, 1996, 1995, 1993, 1992, 1991, 1986, 1984, 1982, 1980, 1979, 1976, 1975, 1973, 1970, 1967, 1965, 1962, 1960, 1959, 1956, 1955, 1954, 1951, 1950, 1946, 1945, 1940, 1938, 1933, 1932, 1928, 1926, 1925, 1920
2701 8TH ST	2020, 2017, 2014, 2010, 2006, 2005, 2002, 2000, 1996, 1995, 1993, 1991, 1986, 1984, 1982, 1980, 1979, 1976, 1975, 1973, 1970, 1967, 1965, 1962, 1960, 1959, 1956, 1955, 1954, 1951, 1950, 1946, 1945, 1943, 1940, 1938, 1933, 1932, 1928, 1926, 1925, 1920
2701 8TH ST	2020, 2017, 2014, 2010, 2006, 2005, 2002, 2000, 1995, 1993, 1992, 1991, 1986, 1984, 1982, 1980, 1979, 1976, 1975, 1973, 1970, 1967, 1965, 1962, 1960, 1959, 1956, 1955, 1954, 1951, 1950, 1946, 1945, 1943, 1940, 1938, 1933, 1932, 1928, 1926, 1925, 1920
2701 8TH ST	2020, 2017, 2014, 2010, 2006, 2005, 2002, 1996, 1995, 1993, 1992, 1991, 1986, 1984, 1982, 1980, 1979, 1976, 1975, 1973, 1970, 1967, 1965, 1962, 1960, 1959, 1956, 1955, 1954, 1951, 1950, 1946, 1945, 1943, 1940, 1938, 1933, 1932, 1928, 1926, 1925, 1920
2701 8TH ST	2020, 2017, 2010, 2006, 2005, 2002, 2000, 1996, 1995, 1993, 1992, 1991, 1986, 1984, 1982, 1980, 1979, 1976, 1975, 1973, 1970, 1967, 1965, 1962, 1960, 1959, 1956, 1955, 1954, 1951, 1950, 1946, 1945, 1943, 1940, 1938, 1933, 1932, 1928, 1926, 1925, 1920
2701 8TH ST	2017, 2014, 2010, 2006, 2005, 2002, 2000, 1996, 1995, 1993, 1992, 1991, 1986, 1984, 1982, 1980, 1979, 1976, 1975, 1973, 1970, 1967, 1965, 1962, 1960, 1959, 1956, 1955, 1954, 1951, 1950, 1946, 1945, 1943, 1940, 1938, 1933, 1932, 1928, 1926, 1925, 1920
2701 9TH ST	2020, 2017, 2014, 2010, 2006, 2005, 2002, 2000, 1996, 1995, 1993, 1992, 1991, 1986, 1984, 1982, 1980, 1979, 1976, 1975, 1973, 1970, 1967, 1965, 1962, 1960, 1959, 1956, 1955, 1954, 1951, 1950, 1946, 1945, 1943, 1940, 1938, 1933, 1932, 1926, 1925, 1920
2702 8TH ST	2017, 2014, 2010, 2006, 2005, 2002, 2000, 1996, 1995, 1993, 1992, 1991, 1986, 1984, 1982, 1980, 1979, 1976, 1975, 1973, 1970, 1967, 1965, 1962, 1960, 1959, 1956, 1955, 1954, 1951, 1950, 1946, 1945, 1943, 1940, 1938, 1933, 1932, 1928, 1926, 1925, 1920
2702 8TH ST	2020, 2017, 2014, 2010, 2005, 2002, 2000, 1996, 1995, 1993, 1992, 1991, 1986, 1984, 1982, 1980, 1979, 1976, 1975, 1973, 1970, 1967, 1965, 1962, 1960, 1959, 1956, 1955, 1954, 1951, 1950, 1946, 1945, 1943, 1940, 1938, 1933, 1932, 1928, 1926, 1925, 1920
2702 8TH ST	2020, 2017, 2014, 2006, 2005, 2002, 2000, 1996, 1995, 1993, 1992, 1991, 1986, 1984, 1982, 1980, 1979, 1976, 1975, 1973, 1970, 1967, 1965, 1962, 1960, 1959, 1956, 1955, 1954, 1951, 1950, 1946, 1945, 1943, 1940, 1938, 1933, 1932, 1928, 1926, 1925, 1920
2702 8TH ST	2020, 2017, 2014, 2010, 2006, 2002, 2000, 1996, 1995, 1993, 1992, 1991, 1986, 1984, 1982, 1980, 1979, 1976, 1975, 1973, 1970, 1967, 1965, 1962, 1960, 1959, 1956, 1955, 1954, 1951, 1950, 1946, 1945, 1943, 1940, 1938, 1933, 1932, 1928, 1926, 1925, 1920

FINDINGS

Address Researched	Address Not Identified in Research Source
2703 7TH ST	2020, 2017, 2014, 2010, 2006, 2002, 2000, 1996, 1995, 1993, 1992, 1991, 1986, 1984, 1982, 1980, 1979, 1976, 1975, 1973, 1970, 1967, 1965, 1962, 1960, 1959, 1956, 1955, 1954, 1951, 1950, 1946, 1945, 1943, 1940, 1938, 1933, 1932, 1928, 1926, 1925, 1920
2703 7TH ST	2020, 2017, 2014, 2006, 2005, 2002, 2000, 1996, 1995, 1993, 1992, 1991, 1986, 1984, 1982, 1980, 1979, 1976, 1975, 1973, 1970, 1967, 1965, 1962, 1960, 1959, 1956, 1955, 1954, 1951, 1950, 1946, 1945, 1943, 1940, 1938, 1933, 1932, 1928, 1926, 1925, 1920
2703 7TH ST	2020, 2017, 2014, 2010, 2005, 2002, 2000, 1996, 1995, 1993, 1992, 1991, 1986, 1984, 1982, 1980, 1979, 1976, 1975, 1973, 1970, 1967, 1965, 1962, 1960, 1959, 1956, 1955, 1954, 1951, 1950, 1946, 1945, 1943, 1940, 1938, 1933, 1932, 1928, 1926, 1925, 1920
2703 7TH ST	2020, 2014, 2010, 2006, 2005, 2002, 2000, 1996, 1995, 1993, 1992, 1991, 1986, 1984, 1982, 1980, 1979, 1976, 1975, 1973, 1970, 1967, 1965, 1962, 1960, 1959, 1956, 1955, 1954, 1951, 1950, 1946, 1945, 1943, 1940, 1938, 1933, 1932, 1928, 1926, 1925, 1920
2703 7TH ST	2020, 2017, 2010, 2006, 2005, 2002, 2000, 1996, 1995, 1993, 1992, 1991, 1986, 1984, 1982, 1980, 1979, 1976, 1975, 1973, 1970, 1967, 1965, 1962, 1960, 1959, 1956, 1955, 1954, 1951, 1950, 1946, 1945, 1943, 1940, 1938, 1933, 1932, 1928, 1926, 1925, 1920
2703 7TH ST	2017, 2014, 2010, 2006, 2005, 2002, 2000, 1996, 1995, 1993, 1992, 1991, 1986, 1984, 1982, 1980, 1979, 1976, 1975, 1973, 1970, 1967, 1965, 1962, 1960, 1959, 1956, 1955, 1954, 1951, 1950, 1946, 1945, 1943, 1940, 1938, 1933, 1932, 1928, 1926, 1925, 1920
2703 9 ST	2020, 2017, 2014, 2006, 2005, 2002, 2000, 1996, 1995, 1993, 1992, 1991, 1986, 1984, 1982, 1980, 1979, 1976, 1975, 1973, 1970, 1967, 1965, 1962, 1960, 1959, 1956, 1955, 1954, 1951, 1950, 1946, 1945, 1943, 1940, 1938, 1933, 1932, 1928, 1926, 1925, 1920
2704 8TH ST	2020, 2017, 2014, 2010, 2006, 2002, 2000, 1996, 1995, 1993, 1992, 1991, 1986, 1984, 1982, 1980, 1979, 1976, 1975, 1973, 1970, 1967, 1965, 1962, 1960, 1959, 1956, 1955, 1954, 1951, 1950, 1946, 1945, 1943, 1940, 1938, 1933, 1932, 1928, 1926, 1925, 1920
2704 8TH ST	2020, 2017, 2014, 2010, 2005, 2002, 2000, 1996, 1995, 1993, 1992, 1991, 1986, 1984, 1982, 1980, 1979, 1976, 1975, 1973, 1970, 1967, 1965, 1962, 1960, 1959, 1956, 1955, 1954, 1951, 1950, 1946, 1945, 1943, 1940, 1938, 1933, 1932, 1928, 1926, 1925, 1920
2706 8TH ST	2020, 2017, 2014, 2010, 2005, 2002, 2000, 1996, 1995, 1993, 1992, 1991, 1986, 1984, 1982, 1980, 1979, 1976, 1975, 1973, 1970, 1967, 1965, 1962, 1960, 1959, 1956, 1955, 1954, 1951, 1950, 1946, 1945, 1943, 1940, 1938, 1933, 1932, 1928, 1926, 1925, 1920
2706 8TH ST	2020, 2017, 2014, 2010, 2006, 2002, 2000, 1996, 1995, 1993, 1992, 1991, 1986, 1984, 1982, 1980, 1979, 1976, 1975, 1973, 1970, 1967, 1965, 1962, 1960, 1959, 1956, 1955, 1954, 1951, 1950, 1946, 1945, 1943, 1940, 1938, 1933, 1932, 1928, 1926, 1925, 1920
2706 9TH ST	2020, 2017, 2014, 2010, 2005, 2002, 2000, 1996, 1995, 1993, 1992, 1991, 1986, 1984, 1982, 1980, 1979, 1976, 1975, 1973, 1970, 1967, 1965, 1962, 1960, 1959, 1956, 1955, 1954, 1951, 1950, 1946, 1945, 1943, 1940, 1938, 1933, 1932, 1928, 1926, 1925, 1920
2706 9TH ST	2020, 2017, 2014, 2006, 2005, 2002, 2000, 1996, 1995, 1993, 1992, 1991, 1986, 1984, 1982, 1980, 1979, 1976, 1975, 1973, 1970, 1967, 1965, 1962, 1960, 1959, 1956, 1955, 1954, 1951, 1950, 1946, 1945, 1943, 1940, 1938, 1933, 1932, 1928, 1926, 1925, 1920

FINDINGS

Address Researched	Address Not Identified in Research Source
2706 9TH ST	2020, 2017, 2010, 2006, 2005, 2002, 2000, 1996, 1995, 1993, 1992, 1991, 1986, 1984, 1982, 1980, 1979, 1976, 1975, 1973, 1970, 1967, 1965, 1962, 1960, 1959, 1956, 1955, 1954, 1951, 1950, 1946, 1945, 1943, 1940, 1938, 1933, 1932, 1928, 1926, 1925, 1920
2706 9TH ST	2020, 2017, 2014, 2010, 2006, 2005, 2002, 2000, 1996, 1995, 1993, 1992, 1991, 1986, 1984, 1982, 1980, 1979, 1976, 1975, 1973, 1970, 1967, 1965, 1962, 1960, 1959, 1956, 1955, 1954, 1951, 1950, 1946, 1945, 1943, 1940, 1938, 1933, 1932, 1926, 1925, 1920
2706 9TH ST	2020, 2017, 2014, 2010, 2006, 2005, 2002, 2000, 1996, 1995, 1993, 1992, 1991, 1986, 1984, 1982, 1980, 1979, 1976, 1975, 1973, 1970, 1967, 1965, 1962, 1960, 1959, 1956, 1955, 1954, 1951, 1950, 1946, 1945, 1943, 1940, 1938, 1932, 1928, 1926, 1925, 1920
2706 9TH ST	2020, 2017, 2014, 2010, 2006, 2005, 2002, 2000, 1996, 1995, 1993, 1992, 1991, 1986, 1984, 1982, 1980, 1979, 1976, 1975, 1973, 1970, 1967, 1965, 1962, 1960, 1959, 1956, 1955, 1954, 1951, 1950, 1946, 1945, 1943, 1940, 1933, 1932, 1928, 1926, 1925, 1920
2706 9TH ST	2020, 2017, 2014, 2010, 2006, 2005, 2002, 2000, 1996, 1995, 1993, 1992, 1991, 1986, 1984, 1982, 1980, 1979, 1976, 1975, 1973, 1970, 1967, 1965, 1962, 1960, 1959, 1956, 1955, 1954, 1951, 1950, 1946, 1945, 1940, 1938, 1933, 1932, 1928, 1926, 1925, 1920
2706 9TH ST	2020, 2017, 2014, 2010, 2006, 2005, 2002, 2000, 1996, 1995, 1993, 1992, 1991, 1986, 1984, 1982, 1980, 1979, 1976, 1973, 1970, 1967, 1965, 1962, 1960, 1959, 1956, 1955, 1954, 1951, 1950, 1946, 1945, 1943, 1940, 1938, 1933, 1932, 1928, 1926, 1925, 1920
2707 8TH	2020, 2017, 2014, 2010, 2006, 2005, 2002, 2000, 1996, 1995, 1993, 1992, 1991, 1984, 1982, 1980, 1979, 1976, 1975, 1973, 1970, 1967, 1965, 1962, 1960, 1959, 1956, 1955, 1954, 1951, 1950, 1946, 1945, 1943, 1940, 1938, 1933, 1932, 1928, 1926, 1925, 1920
2707 8TH ST	2020, 2017, 2014, 2010, 2005, 2002, 2000, 1996, 1995, 1993, 1992, 1991, 1986, 1984, 1982, 1980, 1979, 1976, 1975, 1973, 1970, 1967, 1965, 1962, 1960, 1959, 1956, 1955, 1954, 1951, 1950, 1946, 1945, 1943, 1940, 1938, 1933, 1932, 1928, 1926, 1925, 1920
2707 8TH ST	2020, 2017, 2014, 2010, 2006, 2002, 2000, 1996, 1995, 1993, 1992, 1991, 1986, 1984, 1982, 1980, 1979, 1976, 1975, 1973, 1970, 1967, 1965, 1962, 1960, 1959, 1956, 1955, 1954, 1951, 1950, 1946, 1945, 1943, 1940, 1938, 1933, 1932, 1928, 1926, 1925, 1920
2707 8TH ST	2020, 2017, 2014, 2010, 2006, 2005, 2002, 1996, 1995, 1993, 1992, 1991, 1986, 1984, 1982, 1980, 1979, 1976, 1975, 1973, 1970, 1967, 1965, 1962, 1960, 1959, 1956, 1955, 1954, 1951, 1950, 1946, 1945, 1943, 1940, 1938, 1933, 1932, 1928, 1926, 1925, 1920
2707 8TH ST	2020, 2017, 2014, 2010, 2006, 2005, 2002, 2000, 1996, 1993, 1992, 1991, 1986, 1984, 1982, 1980, 1979, 1976, 1975, 1973, 1970, 1967, 1965, 1962, 1960, 1959, 1956, 1955, 1954, 1951, 1950, 1946, 1945, 1943, 1940, 1938, 1933, 1932, 1928, 1926, 1925, 1920
2707 8TH ST	2020, 2017, 2014, 2010, 2006, 2005, 2002, 2000, 1995, 1993, 1992, 1991, 1986, 1984, 1982, 1980, 1979, 1976, 1975, 1973, 1970, 1967, 1965, 1962, 1960, 1959, 1956, 1955, 1954, 1951, 1950, 1946, 1945, 1943, 1940, 1938, 1933, 1932, 1928, 1926, 1925, 1920
2707 8TH ST	2020, 2017, 2014, 2010, 2006, 2005, 2002, 2000, 1996, 1995, 1993, 1991, 1986, 1984, 1982, 1980, 1979, 1976, 1975, 1973, 1970, 1967, 1965, 1962, 1960, 1959, 1956, 1955, 1954, 1951, 1950, 1946, 1945, 1943, 1940, 1938, 1933, 1932, 1928, 1926, 1925, 1920

FINDINGS

Address Researched	Address Not Identified in Research Source
2709 7TH	2020, 2017, 2014, 2010, 2006, 2005, 2002, 2000, 1996, 1995, 1993, 1992, 1991, 1986, 1984, 1982, 1980, 1979, 1976, 1975, 1973, 1970, 1967, 1965, 1962, 1960, 1959, 1956, 1955, 1954, 1951, 1946, 1945, 1943, 1940, 1938, 1933, 1932, 1928, 1926, 1925, 1920
2710 1/2 9TH ST	2020, 2017, 2014, 2010, 2006, 2005, 2002, 2000, 1996, 1995, 1993, 1992, 1991, 1986, 1984, 1982, 1980, 1979, 1976, 1975, 1973, 1970, 1967, 1965, 1962, 1960, 1959, 1956, 1955, 1954, 1951, 1950, 1946, 1945, 1943, 1940, 1938, 1932, 1928, 1926, 1925, 1920
2710 9TH	2020, 2017, 2014, 2010, 2006, 2005, 2002, 2000, 1996, 1995, 1993, 1992, 1991, 1986, 1984, 1982, 1980, 1979, 1976, 1975, 1973, 1970, 1967, 1965, 1962, 1960, 1959, 1956, 1955, 1954, 1951, 1946, 1945, 1943, 1940, 1938, 1933, 1932, 1928, 1926, 1925, 1920
2710 9TH ST	2020, 2017, 2014, 2010, 2006, 2005, 2002, 2000, 1996, 1995, 1993, 1992, 1991, 1986, 1984, 1982, 1980, 1979, 1976, 1975, 1973, 1970, 1967, 1965, 1962, 1960, 1959, 1956, 1955, 1954, 1951, 1950, 1946, 1945, 1940, 1938, 1933, 1932, 1928, 1926, 1925, 1920
2710 9TH ST	2020, 2017, 2014, 2010, 2006, 2005, 2002, 2000, 1996, 1995, 1993, 1992, 1991, 1986, 1984, 1982, 1980, 1979, 1976, 1975, 1973, 1970, 1967, 1965, 1962, 1960, 1959, 1956, 1955, 1954, 1951, 1950, 1946, 1945, 1943, 1940, 1933, 1932, 1928, 1926, 1925, 1920
2710 9TH ST	2020, 2017, 2014, 2010, 2006, 2005, 2002, 2000, 1996, 1995, 1993, 1992, 1991, 1986, 1984, 1982, 1980, 1979, 1976, 1975, 1973, 1970, 1967, 1965, 1962, 1960, 1959, 1956, 1955, 1954, 1951, 1950, 1946, 1945, 1943, 1940, 1938, 1933, 1932, 1926, 1925, 1920
2710 9TH ST	2020, 2017, 2014, 2010, 2006, 2005, 2002, 2000, 1996, 1995, 1993, 1992, 1991, 1986, 1984, 1982, 1980, 1979, 1976, 1975, 1973, 1970, 1967, 1965, 1962, 1960, 1959, 1956, 1954, 1951, 1950, 1946, 1945, 1943, 1940, 1938, 1933, 1932, 1928, 1926, 1925, 1920
2712 9TH	2020, 2017, 2014, 2010, 2006, 2005, 2002, 2000, 1996, 1995, 1993, 1992, 1991, 1986, 1984, 1982, 1980, 1979, 1976, 1975, 1973, 1970, 1967, 1965, 1962, 1960, 1959, 1956, 1955, 1954, 1951, 1946, 1945, 1943, 1940, 1938, 1933, 1932, 1928, 1926, 1925, 1920
2712 9TH ST	2020, 2017, 2014, 2010, 2006, 2005, 2002, 2000, 1996, 1995, 1993, 1992, 1991, 1986, 1984, 1982, 1980, 1979, 1976, 1975, 1973, 1970, 1967, 1965, 1962, 1960, 1959, 1956, 1955, 1954, 1951, 1950, 1946, 1945, 1943, 1940, 1938, 1933, 1932, 1928, 1926, 1925, 1920
2712 9TH ST	2020, 2017, 2014, 2010, 2006, 2005, 2002, 2000, 1996, 1995, 1993, 1992, 1991, 1986, 1984, 1982, 1980, 1979, 1976, 1975, 1973, 1970, 1967, 1965, 1962, 1960, 1959, 1956, 1955, 1954, 1951, 1950, 1946, 1945, 1943, 1940, 1938, 1933, 1932, 1926, 1925, 1920
2712 9TH ST	2020, 2017, 2014, 2010, 2006, 2005, 2002, 2000, 1996, 1995, 1993, 1992, 1991, 1986, 1984, 1982, 1980, 1979, 1976, 1975, 1973, 1970, 1967, 1965, 1962, 1960, 1959, 1956, 1955, 1954, 1951, 1950, 1946, 1945, 1943, 1940, 1938, 1933, 1932, 1928, 1926, 1920
2712 9TH ST	2020, 2017, 2014, 2010, 2006, 2005, 2002, 2000, 1995, 1993, 1992, 1991, 1986, 1984, 1982, 1980, 1979, 1976, 1975, 1973, 1970, 1967, 1965, 1962, 1960, 1959, 1956, 1955, 1954, 1951, 1950, 1946, 1945, 1943, 1940, 1938, 1933, 1932, 1928, 1926, 1925, 1920
2712 9TH ST	2020, 2017, 2014, 2010, 2006, 2005, 2002, 2000, 1996, 1993, 1992, 1991, 1986, 1984, 1982, 1980, 1979, 1976, 1975, 1973, 1970, 1967, 1965, 1962, 1960, 1959, 1956, 1955, 1954, 1951, 1950, 1946, 1945, 1943, 1940, 1938, 1933, 1932, 1928, 1926, 1925, 1920

FINDINGS

Address Researched	Address Not Identified in Research Source
2712 9TH ST	2020, 2017, 2014, 2010, 2006, 2005, 2002, 1996, 1995, 1993, 1992, 1991, 1986, 1984, 1982, 1980, 1979, 1976, 1975, 1973, 1970, 1967, 1965, 1962, 1960, 1959, 1956, 1955, 1954, 1951, 1950, 1946, 1945, 1943, 1940, 1938, 1933, 1932, 1928, 1926, 1925, 1920
2712 9TH ST	2020, 2017, 2014, 2010, 2006, 2002, 2000, 1996, 1995, 1993, 1992, 1991, 1986, 1984, 1982, 1980, 1979, 1976, 1975, 1973, 1970, 1967, 1965, 1962, 1960, 1959, 1956, 1955, 1954, 1951, 1950, 1946, 1945, 1943, 1940, 1938, 1933, 1932, 1928, 1926, 1925, 1920
2712 9TH ST	2020, 2017, 2014, 2010, 2005, 2002, 2000, 1996, 1995, 1993, 1992, 1991, 1986, 1984, 1982, 1980, 1979, 1976, 1975, 1973, 1970, 1967, 1965, 1962, 1960, 1959, 1956, 1955, 1954, 1951, 1950, 1946, 1945, 1943, 1940, 1938, 1933, 1932, 1928, 1926, 1925, 1920
2712 9TH ST	2020, 2017, 2014, 2006, 2005, 2002, 2000, 1996, 1995, 1993, 1992, 1991, 1986, 1984, 1982, 1980, 1979, 1976, 1975, 1973, 1970, 1967, 1965, 1962, 1960, 1959, 1956, 1955, 1954, 1951, 1950, 1946, 1945, 1943, 1940, 1938, 1933, 1932, 1928, 1926, 1925, 1920
2712 9TH ST	2020, 2017, 2010, 2006, 2005, 2002, 2000, 1996, 1995, 1993, 1992, 1991, 1986, 1984, 1982, 1980, 1979, 1976, 1975, 1973, 1970, 1967, 1965, 1962, 1960, 1959, 1956, 1955, 1954, 1951, 1950, 1946, 1945, 1943, 1940, 1938, 1933, 1932, 1928, 1926, 1925, 1920
2712 9TH ST	2020, 2014, 2010, 2006, 2005, 2002, 2000, 1996, 1995, 1993, 1992, 1991, 1986, 1984, 1982, 1980, 1979, 1976, 1975, 1973, 1970, 1967, 1965, 1962, 1960, 1959, 1956, 1955, 1954, 1951, 1950, 1946, 1945, 1943, 1940, 1938, 1933, 1932, 1928, 1926, 1925, 1920
2712 9TH ST	2017, 2014, 2010, 2006, 2005, 2002, 2000, 1996, 1995, 1993, 1992, 1991, 1986, 1984, 1982, 1980, 1979, 1976, 1975, 1973, 1970, 1967, 1965, 1962, 1960, 1959, 1956, 1955, 1954, 1951, 1950, 1946, 1945, 1943, 1940, 1938, 1933, 1932, 1928, 1926, 1925, 1920
2714 9TH ST	2017, 2014, 2010, 2006, 2005, 2002, 2000, 1996, 1995, 1993, 1992, 1991, 1986, 1984, 1982, 1980, 1979, 1976, 1975, 1973, 1970, 1967, 1965, 1962, 1960, 1959, 1956, 1955, 1954, 1951, 1950, 1946, 1945, 1943, 1940, 1938, 1933, 1932, 1928, 1926, 1925, 1920
2714 9TH ST	2020, 2014, 2010, 2006, 2005, 2002, 2000, 1996, 1995, 1993, 1992, 1991, 1986, 1984, 1982, 1980, 1979, 1976, 1975, 1973, 1970, 1967, 1965, 1962, 1960, 1959, 1956, 1955, 1954, 1951, 1950, 1946, 1945, 1943, 1940, 1938, 1933, 1932, 1928, 1926, 1925, 1920
2714 9TH ST	2020, 2017, 2014, 2006, 2005, 2002, 2000, 1996, 1995, 1993, 1992, 1991, 1986, 1984, 1982, 1980, 1979, 1976, 1975, 1973, 1970, 1967, 1965, 1962, 1960, 1959, 1956, 1955, 1954, 1951, 1950, 1946, 1945, 1943, 1940, 1938, 1933, 1932, 1928, 1926, 1925, 1920
2714 9TH ST	2020, 2017, 2014, 2010, 2005, 2002, 2000, 1996, 1995, 1993, 1992, 1991, 1986, 1984, 1982, 1980, 1979, 1976, 1975, 1973, 1970, 1967, 1965, 1962, 1960, 1959, 1956, 1955, 1954, 1951, 1950, 1946, 1945, 1943, 1940, 1938, 1933, 1932, 1928, 1926, 1925, 1920
2714 9TH ST	2020, 2017, 2014, 2010, 2006, 2002, 2000, 1996, 1995, 1993, 1992, 1991, 1986, 1984, 1982, 1980, 1979, 1976, 1975, 1973, 1970, 1967, 1965, 1962, 1960, 1959, 1956, 1955, 1954, 1951, 1950, 1946, 1945, 1943, 1940, 1938, 1933, 1932, 1928, 1926, 1925, 1920
2714 9TH ST	2020, 2017, 2014, 2010, 2006, 2005, 2002, 1996, 1995, 1993, 1992, 1991, 1986, 1984, 1982, 1980, 1979, 1976, 1975, 1973, 1970, 1967, 1965, 1962, 1960, 1959, 1956, 1955, 1954, 1951, 1950, 1946, 1945, 1943, 1940, 1938, 1933, 1932, 1928, 1926, 1925, 1920

FINDINGS

Address Researched	Address Not Identified in Research Source
2714 9TH ST	2020, 2017, 2014, 2010, 2006, 2005, 2002, 2000, 1996, 1993, 1992, 1991, 1986, 1984, 1982, 1980, 1979, 1976, 1975, 1973, 1970, 1967, 1965, 1962, 1960, 1959, 1956, 1955, 1954, 1951, 1950, 1946, 1945, 1943, 1940, 1938, 1933, 1932, 1928, 1926, 1925, 1920
2714 9TH ST	2020, 2017, 2014, 2010, 2006, 2005, 2002, 2000, 1995, 1993, 1992, 1991, 1986, 1984, 1982, 1980, 1979, 1976, 1975, 1973, 1970, 1967, 1965, 1962, 1960, 1959, 1956, 1955, 1954, 1951, 1950, 1946, 1945, 1943, 1940, 1938, 1933, 1932, 1928, 1926, 1925, 1920
2716 9TH ST	2020, 2017, 2014, 2010, 2006, 2005, 2002, 2000, 1995, 1993, 1992, 1991, 1986, 1984, 1982, 1980, 1979, 1976, 1975, 1973, 1970, 1967, 1965, 1962, 1960, 1959, 1956, 1955, 1954, 1951, 1950, 1946, 1945, 1943, 1940, 1938, 1933, 1932, 1928, 1926, 1925, 1920
2716 9TH ST	2020, 2017, 2014, 2010, 2006, 2005, 2002, 2000, 1996, 1993, 1992, 1991, 1986, 1984, 1982, 1980, 1979, 1976, 1975, 1973, 1970, 1967, 1965, 1962, 1960, 1959, 1956, 1955, 1954, 1951, 1950, 1946, 1945, 1943, 1940, 1938, 1933, 1932, 1928, 1926, 1925, 1920
2716 9TH ST	2020, 2017, 2014, 2010, 2006, 2005, 2002, 1996, 1995, 1993, 1992, 1991, 1986, 1984, 1982, 1980, 1979, 1976, 1975, 1973, 1970, 1967, 1965, 1962, 1960, 1959, 1956, 1955, 1954, 1951, 1950, 1946, 1945, 1943, 1940, 1938, 1933, 1932, 1928, 1926, 1925, 1920
2716 9TH ST	2020, 2017, 2014, 2010, 2006, 2002, 2000, 1996, 1995, 1993, 1992, 1991, 1986, 1984, 1982, 1980, 1979, 1976, 1975, 1973, 1970, 1967, 1965, 1962, 1960, 1959, 1956, 1955, 1954, 1951, 1950, 1946, 1945, 1943, 1940, 1938, 1933, 1932, 1928, 1926, 1925, 1920
2716 9TH ST	2020, 2017, 2014, 2010, 2005, 2002, 2000, 1996, 1995, 1993, 1992, 1991, 1986, 1984, 1982, 1980, 1979, 1976, 1975, 1973, 1970, 1967, 1965, 1962, 1960, 1959, 1956, 1955, 1954, 1951, 1950, 1946, 1945, 1943, 1940, 1938, 1933, 1932, 1928, 1926, 1925, 1920
2716 9TH ST	2020, 2017, 2014, 2006, 2005, 2002, 2000, 1996, 1995, 1993, 1992, 1991, 1986, 1984, 1982, 1980, 1979, 1976, 1975, 1973, 1970, 1967, 1965, 1962, 1960, 1959, 1956, 1955, 1954, 1951, 1950, 1946, 1945, 1943, 1940, 1938, 1933, 1932, 1928, 1926, 1925, 1920
2716 9TH ST	2020, 2014, 2010, 2006, 2005, 2002, 2000, 1996, 1995, 1993, 1992, 1991, 1986, 1984, 1982, 1980, 1979, 1976, 1975, 1973, 1970, 1967, 1965, 1962, 1960, 1959, 1956, 1955, 1954, 1951, 1950, 1946, 1945, 1943, 1940, 1938, 1933, 1932, 1928, 1926, 1925, 1920
2716 9TH ST	2020, 2017, 2010, 2006, 2005, 2002, 2000, 1996, 1995, 1993, 1992, 1991, 1986, 1984, 1982, 1980, 1979, 1976, 1975, 1973, 1970, 1967, 1965, 1962, 1960, 1959, 1956, 1955, 1954, 1951, 1950, 1946, 1945, 1943, 1940, 1938, 1933, 1932, 1928, 1926, 1925, 1920
2716 9TH ST	2017, 2014, 2010, 2006, 2005, 2002, 2000, 1996, 1995, 1993, 1992, 1991, 1986, 1984, 1982, 1980, 1979, 1976, 1975, 1973, 1970, 1967, 1965, 1962, 1960, 1959, 1956, 1955, 1954, 1951, 1950, 1946, 1945, 1943, 1940, 1938, 1933, 1932, 1928, 1926, 1925, 1920
2718 9TH ST	2020, 2017, 2010, 2006, 2005, 2002, 2000, 1996, 1995, 1993, 1992, 1991, 1986, 1984, 1982, 1980, 1979, 1976, 1975, 1973, 1970, 1967, 1965, 1962, 1960, 1959, 1956, 1955, 1954, 1951, 1950, 1946, 1945, 1943, 1940, 1938, 1933, 1932, 1928, 1926, 1925, 1920
2718 9TH ST	2020, 2014, 2010, 2006, 2005, 2002, 2000, 1996, 1995, 1993, 1992, 1991, 1986, 1984, 1982, 1980, 1979, 1976, 1975, 1973, 1970, 1967, 1965, 1962, 1960, 1959, 1956, 1955, 1954, 1951, 1950, 1946, 1945, 1943, 1940, 1938, 1933, 1932, 1928, 1926, 1925, 1920

FINDINGS

Address Researched	Address Not Identified in Research Source
2718 9TH ST	2020, 2017, 2014, 2006, 2005, 2002, 2000, 1996, 1995, 1993, 1992, 1991, 1986, 1984, 1982, 1980, 1979, 1976, 1975, 1973, 1970, 1967, 1965, 1962, 1960, 1959, 1956, 1955, 1954, 1951, 1950, 1946, 1945, 1943, 1940, 1938, 1933, 1932, 1928, 1926, 1925, 1920
2718 9TH ST	2020, 2017, 2014, 2010, 2005, 2002, 2000, 1996, 1995, 1993, 1992, 1991, 1986, 1984, 1982, 1980, 1979, 1976, 1975, 1973, 1970, 1967, 1965, 1962, 1960, 1959, 1956, 1955, 1954, 1951, 1950, 1946, 1945, 1943, 1940, 1938, 1933, 1932, 1928, 1926, 1925, 1920
2718 9TH ST	2020, 2017, 2014, 2010, 2006, 2002, 2000, 1996, 1995, 1993, 1992, 1991, 1986, 1984, 1982, 1980, 1979, 1976, 1975, 1973, 1970, 1967, 1965, 1962, 1960, 1959, 1956, 1955, 1954, 1951, 1950, 1946, 1945, 1943, 1940, 1938, 1933, 1932, 1928, 1926, 1925, 1920
2718 9TH ST	2020, 2017, 2014, 2010, 2006, 2005, 2002, 1996, 1995, 1993, 1992, 1991, 1986, 1984, 1982, 1980, 1979, 1976, 1975, 1973, 1970, 1967, 1965, 1962, 1960, 1959, 1956, 1955, 1954, 1951, 1950, 1946, 1945, 1943, 1940, 1938, 1933, 1932, 1928, 1926, 1925, 1920
2718 9TH ST	2020, 2017, 2014, 2010, 2006, 2005, 2002, 2000, 1995, 1993, 1992, 1991, 1986, 1984, 1982, 1980, 1979, 1976, 1975, 1973, 1970, 1967, 1965, 1962, 1960, 1959, 1956, 1955, 1954, 1951, 1950, 1946, 1945, 1943, 1940, 1938, 1933, 1932, 1928, 1926, 1925, 1920
2720 8TH ST	2020, 2017, 2014, 2006, 2005, 2002, 2000, 1996, 1995, 1993, 1992, 1991, 1986, 1984, 1982, 1980, 1979, 1976, 1975, 1973, 1970, 1967, 1965, 1962, 1960, 1959, 1956, 1955, 1954, 1951, 1950, 1946, 1945, 1943, 1940, 1938, 1933, 1932, 1928, 1926, 1925, 1920
2720 8TH ST	2020, 2017, 2010, 2006, 2005, 2002, 2000, 1996, 1995, 1993, 1992, 1991, 1986, 1984, 1982, 1980, 1979, 1976, 1975, 1973, 1970, 1967, 1965, 1962, 1960, 1959, 1956, 1955, 1954, 1951, 1950, 1946, 1945, 1943, 1940, 1938, 1933, 1932, 1928, 1926, 1925, 1920
2720 8TH ST	2020, 2014, 2010, 2006, 2005, 2002, 2000, 1996, 1995, 1993, 1992, 1991, 1986, 1984, 1982, 1980, 1979, 1976, 1975, 1973, 1970, 1967, 1965, 1962, 1960, 1959, 1956, 1955, 1954, 1951, 1950, 1946, 1945, 1943, 1940, 1938, 1933, 1932, 1928, 1926, 1925, 1920
2720 9TH ST	2017, 2014, 2010, 2006, 2005, 2002, 2000, 1996, 1995, 1993, 1992, 1991, 1986, 1984, 1982, 1980, 1979, 1976, 1975, 1973, 1970, 1967, 1965, 1962, 1960, 1959, 1956, 1955, 1954, 1951, 1950, 1946, 1945, 1943, 1940, 1938, 1933, 1932, 1928, 1926, 1925, 1920
2720 9TH ST	2020, 2017, 2010, 2006, 2005, 2002, 2000, 1996, 1995, 1993, 1992, 1991, 1986, 1984, 1982, 1980, 1979, 1976, 1975, 1973, 1970, 1967, 1965, 1962, 1960, 1959, 1956, 1955, 1954, 1951, 1950, 1946, 1945, 1943, 1940, 1938, 1933, 1932, 1928, 1926, 1925, 1920
2720 9TH ST	2020, 2014, 2010, 2006, 2005, 2002, 2000, 1996, 1995, 1993, 1992, 1991, 1986, 1984, 1982, 1980, 1979, 1976, 1975, 1973, 1970, 1967, 1965, 1962, 1960, 1959, 1956, 1955, 1954, 1951, 1950, 1946, 1945, 1943, 1940, 1938, 1933, 1932, 1928, 1926, 1925, 1920
2720 9TH ST	2020, 2017, 2014, 2006, 2005, 2002, 2000, 1996, 1995, 1993, 1992, 1991, 1986, 1984, 1982, 1980, 1979, 1976, 1975, 1973, 1970, 1967, 1965, 1962, 1960, 1959, 1956, 1955, 1954, 1951, 1950, 1946, 1945, 1943, 1940, 1938, 1933, 1932, 1928, 1926, 1925, 1920
2720 9TH ST	2020, 2017, 2014, 2010, 2005, 2002, 2000, 1996, 1995, 1993, 1992, 1991, 1986, 1984, 1982, 1980, 1979, 1976, 1975, 1973, 1970, 1967, 1965, 1962, 1960, 1959, 1956, 1955, 1954, 1951, 1950, 1946, 1945, 1943, 1940, 1938, 1933, 1932, 1928, 1926, 1925, 1920

FINDINGS

Address Researched	Address Not Identified in Research Source
2720 9TH ST	2020, 2017, 2014, 2010, 2006, 2005, 2002, 2000, 1995, 1993, 1992, 1991, 1986, 1984, 1982, 1980, 1979, 1976, 1975, 1973, 1970, 1967, 1965, 1962, 1960, 1959, 1956, 1955, 1954, 1951, 1950, 1946, 1945, 1943, 1940, 1938, 1933, 1932, 1928, 1926, 1925, 1920
2720 9TH ST	2020, 2017, 2014, 2010, 2006, 2005, 2002, 1996, 1995, 1993, 1992, 1991, 1986, 1984, 1982, 1980, 1979, 1976, 1975, 1973, 1970, 1967, 1965, 1962, 1960, 1959, 1956, 1955, 1954, 1951, 1950, 1946, 1945, 1943, 1940, 1938, 1933, 1932, 1928, 1926, 1925, 1920
2720 9TH ST	2020, 2017, 2014, 2010, 2006, 2002, 2000, 1996, 1995, 1993, 1992, 1991, 1986, 1984, 1982, 1980, 1979, 1976, 1975, 1973, 1970, 1967, 1965, 1962, 1960, 1959, 1956, 1955, 1954, 1951, 1950, 1946, 1945, 1943, 1940, 1938, 1933, 1932, 1928, 1926, 1925, 1920
2722 8TH ST	2020, 2017, 2014, 2006, 2005, 2002, 2000, 1996, 1995, 1993, 1992, 1991, 1986, 1984, 1982, 1980, 1979, 1976, 1975, 1973, 1970, 1967, 1965, 1962, 1960, 1959, 1956, 1955, 1954, 1951, 1950, 1946, 1945, 1943, 1940, 1938, 1933, 1932, 1928, 1926, 1925, 1920
2722 8TH ST	2020, 2014, 2010, 2006, 2005, 2002, 2000, 1996, 1995, 1993, 1992, 1991, 1986, 1984, 1982, 1980, 1979, 1976, 1975, 1973, 1970, 1967, 1965, 1962, 1960, 1959, 1956, 1955, 1954, 1951, 1950, 1946, 1945, 1943, 1940, 1938, 1933, 1932, 1928, 1926, 1925, 1920
2722 9TH ST	2017, 2014, 2010, 2006, 2005, 2002, 2000, 1996, 1995, 1993, 1992, 1991, 1986, 1984, 1982, 1980, 1979, 1976, 1975, 1973, 1970, 1967, 1965, 1962, 1960, 1959, 1956, 1955, 1954, 1951, 1950, 1946, 1945, 1943, 1940, 1938, 1933, 1932, 1928, 1926, 1925, 1920
2722 9TH ST	2020, 2014, 2010, 2006, 2005, 2002, 2000, 1996, 1995, 1993, 1992, 1991, 1986, 1984, 1982, 1980, 1979, 1976, 1975, 1973, 1970, 1967, 1965, 1962, 1960, 1959, 1956, 1955, 1954, 1951, 1950, 1946, 1945, 1943, 1940, 1938, 1933, 1932, 1928, 1926, 1925, 1920
2722 9TH ST	2020, 2017, 2014, 2006, 2005, 2002, 2000, 1996, 1995, 1993, 1992, 1991, 1986, 1984, 1982, 1980, 1979, 1976, 1975, 1973, 1970, 1967, 1965, 1962, 1960, 1959, 1956, 1955, 1954, 1951, 1950, 1946, 1945, 1943, 1940, 1938, 1933, 1932, 1928, 1926, 1925, 1920
2722 9TH ST	2020, 2017, 2014, 2010, 2005, 2002, 2000, 1996, 1995, 1993, 1992, 1991, 1986, 1984, 1982, 1980, 1979, 1976, 1975, 1973, 1970, 1967, 1965, 1962, 1960, 1959, 1956, 1955, 1954, 1951, 1950, 1946, 1945, 1943, 1940, 1938, 1933, 1932, 1928, 1926, 1925, 1920
2722 9TH ST	2020, 2017, 2014, 2010, 2006, 2002, 2000, 1996, 1995, 1993, 1992, 1991, 1986, 1984, 1982, 1980, 1979, 1976, 1975, 1973, 1970, 1967, 1965, 1962, 1960, 1959, 1956, 1955, 1954, 1951, 1950, 1946, 1945, 1943, 1940, 1938, 1933, 1932, 1928, 1926, 1925, 1920
2722 9TH ST	2020, 2017, 2014, 2010, 2006, 2005, 2002, 1996, 1995, 1993, 1992, 1991, 1986, 1984, 1982, 1980, 1979, 1976, 1975, 1973, 1970, 1967, 1965, 1962, 1960, 1959, 1956, 1955, 1954, 1951, 1950, 1946, 1945, 1943, 1940, 1938, 1933, 1932, 1928, 1926, 1925, 1920
2722 9TH ST	2020, 2017, 2014, 2010, 2006, 2005, 2002, 2000, 1995, 1993, 1992, 1991, 1986, 1984, 1982, 1980, 1979, 1976, 1975, 1973, 1970, 1967, 1965, 1962, 1960, 1959, 1956, 1955, 1954, 1951, 1950, 1946, 1945, 1943, 1940, 1938, 1933, 1932, 1928, 1926, 1925, 1920
2722 9TH ST	2020, 2017, 2014, 2010, 2006, 2005, 2002, 2000, 1996, 1993, 1992, 1991, 1986, 1984, 1982, 1980, 1979, 1976, 1975, 1973, 1970, 1967, 1965, 1962, 1960, 1959, 1956, 1955, 1954, 1951, 1950, 1946, 1945, 1943, 1940, 1938, 1933, 1932, 1928, 1926, 1925, 1920

FINDINGS

Address Researched	Address Not Identified in Research Source
2723 8TH	2020, 2017, 2014, 2010, 2006, 2005, 2002, 2000, 1996, 1995, 1993, 1992, 1991, 1984, 1982, 1980, 1979, 1976, 1975, 1973, 1970, 1967, 1965, 1962, 1960, 1959, 1956, 1955, 1954, 1951, 1950, 1946, 1945, 1943, 1940, 1938, 1933, 1932, 1928, 1926, 1925, 1920
2723 8TH ST	2020, 2017, 2014, 2010, 2006, 2005, 2002, 2000, 1996, 1995, 1993, 1992, 1991, 1986, 1984, 1982, 1980, 1979, 1976, 1975, 1973, 1970, 1967, 1965, 1962, 1960, 1959, 1956, 1955, 1954, 1951, 1950, 1946, 1945, 1943, 1940, 1938, 1933, 1932, 1928, 1926, 1925, 1920
2723 8TH ST	2020, 2017, 2014, 2010, 2006, 2005, 2002, 2000, 1996, 1993, 1992, 1991, 1986, 1984, 1982, 1980, 1979, 1976, 1975, 1973, 1970, 1967, 1965, 1962, 1960, 1959, 1956, 1955, 1954, 1951, 1950, 1946, 1945, 1943, 1940, 1938, 1933, 1932, 1928, 1926, 1925, 1920
2723 8TH ST	2020, 2017, 2014, 2010, 2006, 2005, 2002, 1996, 1995, 1993, 1992, 1991, 1986, 1984, 1982, 1980, 1979, 1976, 1975, 1973, 1970, 1967, 1965, 1962, 1960, 1959, 1956, 1955, 1954, 1951, 1950, 1946, 1945, 1943, 1940, 1938, 1933, 1932, 1928, 1926, 1925, 1920
2723 8TH ST	2020, 2017, 2014, 2010, 2005, 2002, 2000, 1996, 1995, 1993, 1992, 1991, 1986, 1984, 1982, 1980, 1979, 1976, 1975, 1973, 1970, 1967, 1965, 1962, 1960, 1959, 1956, 1955, 1954, 1951, 1950, 1946, 1945, 1943, 1940, 1938, 1933, 1932, 1928, 1926, 1925, 1920
2723 8TH ST	2020, 2017, 2014, 2006, 2005, 2002, 2000, 1996, 1995, 1993, 1992, 1991, 1986, 1984, 1982, 1980, 1979, 1976, 1975, 1973, 1970, 1967, 1965, 1962, 1960, 1959, 1956, 1955, 1954, 1951, 1950, 1946, 1945, 1943, 1940, 1938, 1933, 1932, 1928, 1926, 1925, 1920
2723 8TH ST	2020, 2017, 2010, 2006, 2005, 2002, 2000, 1996, 1995, 1993, 1992, 1991, 1986, 1984, 1982, 1980, 1979, 1976, 1975, 1973, 1970, 1967, 1965, 1962, 1960, 1959, 1956, 1955, 1954, 1951, 1950, 1946, 1945, 1943, 1940, 1938, 1933, 1932, 1928, 1926, 1925, 1920
2723 8TH ST	2017, 2014, 2010, 2006, 2005, 2002, 2000, 1996, 1995, 1993, 1992, 1991, 1986, 1984, 1982, 1980, 1979, 1976, 1975, 1973, 1970, 1967, 1965, 1962, 1960, 1959, 1956, 1955, 1954, 1951, 1950, 1946, 1945, 1943, 1940, 1938, 1933, 1932, 1928, 1926, 1925, 1920
2723 8TH ST	2020, 2014, 2010, 2006, 2005, 2002, 2000, 1996, 1995, 1993, 1992, 1991, 1986, 1984, 1982, 1980, 1979, 1976, 1975, 1973, 1970, 1967, 1965, 1962, 1960, 1959, 1956, 1955, 1954, 1951, 1950, 1946, 1945, 1943, 1940, 1938, 1933, 1932, 1928, 1926, 1925, 1920
2724 8TH ST	2020, 2014, 2010, 2006, 2005, 2002, 2000, 1996, 1995, 1993, 1992, 1991, 1986, 1984, 1982, 1980, 1979, 1976, 1975, 1973, 1970, 1967, 1965, 1962, 1960, 1959, 1956, 1955, 1954, 1951, 1950, 1946, 1945, 1943, 1940, 1938, 1933, 1932, 1928, 1926, 1925, 1920
2724 8TH ST	2020, 2017, 2010, 2006, 2005, 2002, 2000, 1996, 1995, 1993, 1992, 1991, 1986, 1984, 1982, 1980, 1979, 1976, 1975, 1973, 1970, 1967, 1965, 1962, 1960, 1959, 1956, 1955, 1954, 1951, 1950, 1946, 1945, 1943, 1940, 1938, 1933, 1932, 1928, 1926, 1925, 1920
2724 8TH ST	2020, 2017, 2014, 2006, 2005, 2002, 2000, 1996, 1995, 1993, 1992, 1991, 1986, 1984, 1982, 1980, 1979, 1976, 1975, 1973, 1970, 1967, 1965, 1962, 1960, 1959, 1956, 1955, 1954, 1951, 1950, 1946, 1945, 1943, 1940, 1938, 1933, 1932, 1928, 1926, 1925, 1920
2724 9TH ST	2020, 2017, 2014, 2006, 2005, 2002, 2000, 1996, 1995, 1993, 1992, 1991, 1986, 1984, 1982, 1980, 1979, 1976, 1975, 1973, 1970, 1967, 1965, 1962, 1960, 1959, 1956, 1955, 1954, 1951, 1950, 1946, 1945, 1943, 1940, 1938, 1933, 1932, 1928, 1926, 1925, 1920

FINDINGS

Address Researched	Address Not Identified in Research Source
2724 9TH ST	2020, 2017, 2014, 2010, 2005, 2002, 2000, 1996, 1995, 1993, 1992, 1991, 1986, 1984, 1982, 1980, 1979, 1976, 1975, 1973, 1970, 1967, 1965, 1962, 1960, 1959, 1956, 1955, 1954, 1951, 1950, 1946, 1945, 1943, 1940, 1938, 1933, 1932, 1928, 1926, 1925, 1920
2724 9TH ST	2020, 2017, 2010, 2006, 2005, 2002, 2000, 1996, 1995, 1993, 1992, 1991, 1986, 1984, 1982, 1980, 1979, 1976, 1975, 1973, 1970, 1967, 1965, 1962, 1960, 1959, 1956, 1955, 1954, 1951, 1950, 1946, 1945, 1943, 1940, 1938, 1933, 1932, 1928, 1926, 1925, 1920
2724 9TH ST	2020, 2014, 2010, 2006, 2005, 2002, 2000, 1996, 1995, 1993, 1992, 1991, 1986, 1984, 1982, 1980, 1979, 1976, 1975, 1973, 1970, 1967, 1965, 1962, 1960, 1959, 1956, 1955, 1954, 1951, 1950, 1946, 1945, 1943, 1940, 1938, 1933, 1932, 1928, 1926, 1925, 1920
2724 9TH ST	2017, 2014, 2010, 2006, 2005, 2002, 2000, 1996, 1995, 1993, 1992, 1991, 1986, 1984, 1982, 1980, 1979, 1976, 1975, 1973, 1970, 1967, 1965, 1962, 1960, 1959, 1956, 1955, 1954, 1951, 1950, 1946, 1945, 1943, 1940, 1938, 1933, 1932, 1928, 1926, 1925, 1920
2724 9TH ST	2020, 2017, 2014, 2010, 2006, 2005, 2002, 1996, 1995, 1993, 1992, 1991, 1986, 1984, 1982, 1980, 1979, 1976, 1975, 1973, 1970, 1967, 1965, 1962, 1960, 1959, 1956, 1955, 1954, 1951, 1950, 1946, 1945, 1943, 1940, 1938, 1933, 1932, 1928, 1926, 1925, 1920
2724 9TH ST	2020, 2017, 2014, 2010, 2006, 2002, 2000, 1996, 1995, 1993, 1992, 1991, 1986, 1984, 1982, 1980, 1979, 1976, 1975, 1973, 1970, 1967, 1965, 1962, 1960, 1959, 1956, 1955, 1954, 1951, 1950, 1946, 1945, 1943, 1940, 1938, 1933, 1932, 1928, 1926, 1925, 1920
2724 9TH ST	2020, 2017, 2014, 2010, 2006, 2005, 2002, 2000, 1996, 1993, 1992, 1991, 1986, 1984, 1982, 1980, 1979, 1976, 1975, 1973, 1970, 1967, 1965, 1962, 1960, 1959, 1956, 1955, 1954, 1951, 1950, 1946, 1945, 1943, 1940, 1938, 1933, 1932, 1928, 1926, 1925, 1920
2724 9TH ST	2020, 2017, 2014, 2010, 2006, 2005, 2002, 2000, 1995, 1993, 1992, 1991, 1986, 1984, 1982, 1980, 1979, 1976, 1975, 1973, 1970, 1967, 1965, 1962, 1960, 1959, 1956, 1955, 1954, 1951, 1950, 1946, 1945, 1943, 1940, 1938, 1933, 1932, 1928, 1926, 1925, 1920
2725 8TH ST	2020, 2017, 2014, 2010, 2006, 2005, 2002, 2000, 1996, 1993, 1992, 1991, 1986, 1984, 1982, 1980, 1979, 1976, 1975, 1973, 1970, 1967, 1965, 1962, 1960, 1959, 1956, 1955, 1954, 1951, 1950, 1946, 1945, 1943, 1940, 1938, 1933, 1932, 1928, 1926, 1925, 1920
2725 8TH ST	2017, 2014, 2010, 2006, 2005, 2002, 2000, 1996, 1995, 1993, 1992, 1991, 1986, 1984, 1982, 1980, 1979, 1976, 1975, 1973, 1970, 1967, 1965, 1962, 1960, 1959, 1956, 1955, 1954, 1951, 1950, 1946, 1945, 1943, 1940, 1938, 1933, 1932, 1928, 1926, 1925, 1920
2725 8TH ST	2020, 2017, 2010, 2006, 2005, 2002, 2000, 1996, 1995, 1993, 1992, 1991, 1986, 1984, 1982, 1980, 1979, 1976, 1975, 1973, 1970, 1967, 1965, 1962, 1960, 1959, 1956, 1955, 1954, 1951, 1950, 1946, 1945, 1943, 1940, 1938, 1933, 1932, 1928, 1926, 1925, 1920
2725 8TH ST	2020, 2017, 2014, 2010, 2005, 2002, 2000, 1996, 1995, 1993, 1992, 1991, 1986, 1984, 1982, 1980, 1979, 1976, 1975, 1973, 1970, 1967, 1965, 1962, 1960, 1959, 1956, 1955, 1954, 1951, 1950, 1946, 1945, 1943, 1940, 1938, 1933, 1932, 1928, 1926, 1925, 1920
2725 8TH ST	2020, 2017, 2014, 2006, 2005, 2002, 2000, 1996, 1995, 1993, 1992, 1991, 1986, 1984, 1982, 1980, 1979, 1976, 1975, 1973, 1970, 1967, 1965, 1962, 1960, 1959, 1956, 1955, 1954, 1951, 1950, 1946, 1945, 1943, 1940, 1938, 1933, 1932, 1928, 1926, 1925, 1920

FINDINGS

Address Researched	Address Not Identified in Research Source
2725 8TH ST	2020, 2017, 2014, 2010, 2006, 2005, 2002, 2000, 1996, 1995, 1993, 1992, 1991, 1986, 1984, 1982, 1980, 1979, 1976, 1975, 1973, 1970, 1967, 1965, 1960, 1959, 1956, 1955, 1954, 1951, 1950, 1946, 1945, 1943, 1940, 1938, 1933, 1932, 1928, 1926, 1925, 1920
2725 8TH ST	2020, 2017, 2014, 2010, 2006, 2005, 2002, 2000, 1996, 1995, 1993, 1992, 1991, 1986, 1984, 1982, 1980, 1979, 1976, 1973, 1970, 1967, 1965, 1962, 1960, 1959, 1956, 1955, 1954, 1951, 1950, 1946, 1945, 1943, 1940, 1938, 1933, 1932, 1928, 1926, 1925, 1920
2725 8TH ST	2020, 2017, 2014, 2010, 2006, 2005, 2002, 2000, 1996, 1995, 1993, 1992, 1991, 1986, 1984, 1982, 1980, 1979, 1976, 1975, 1973, 1970, 1967, 1965, 1962, 1960, 1959, 1956, 1955, 1954, 1951, 1950, 1946, 1945, 1940, 1938, 1933, 1932, 1928, 1926, 1925, 1920
2726 8TH ST	2020, 2017, 2014, 2006, 2005, 2002, 2000, 1996, 1995, 1993, 1992, 1991, 1986, 1984, 1982, 1980, 1979, 1976, 1975, 1973, 1970, 1967, 1965, 1962, 1960, 1959, 1956, 1955, 1954, 1951, 1950, 1946, 1945, 1943, 1940, 1938, 1933, 1932, 1928, 1926, 1925, 1920
2726 8TH ST	2020, 2017, 2010, 2006, 2005, 2002, 2000, 1996, 1995, 1993, 1992, 1991, 1986, 1984, 1982, 1980, 1979, 1976, 1975, 1973, 1970, 1967, 1965, 1962, 1960, 1959, 1956, 1955, 1954, 1951, 1950, 1946, 1945, 1943, 1940, 1938, 1933, 1932, 1928, 1926, 1925, 1920
2730 8TH ST	2020, 2017, 2010, 2006, 2005, 2002, 2000, 1996, 1995, 1993, 1992, 1991, 1986, 1984, 1982, 1980, 1979, 1976, 1975, 1973, 1970, 1967, 1965, 1962, 1960, 1959, 1956, 1955, 1954, 1951, 1950, 1946, 1945, 1943, 1940, 1938, 1933, 1932, 1928, 1926, 1925, 1920
2730 8TH ST	2017, 2014, 2010, 2006, 2005, 2002, 2000, 1996, 1995, 1993, 1992, 1991, 1986, 1984, 1982, 1980, 1979, 1976, 1975, 1973, 1970, 1967, 1965, 1962, 1960, 1959, 1956, 1955, 1954, 1951, 1950, 1946, 1945, 1943, 1940, 1938, 1933, 1932, 1928, 1926, 1925, 1920
2730 8TH ST	2020, 2014, 2010, 2006, 2005, 2002, 2000, 1996, 1995, 1993, 1992, 1991, 1986, 1984, 1982, 1980, 1979, 1976, 1975, 1973, 1970, 1967, 1965, 1962, 1960, 1959, 1956, 1955, 1954, 1951, 1950, 1946, 1945, 1943, 1940, 1938, 1933, 1932, 1928, 1926, 1925, 1920
2730 8TH ST	2020, 2017, 2014, 2006, 2005, 2002, 2000, 1996, 1995, 1993, 1992, 1991, 1986, 1984, 1982, 1980, 1979, 1976, 1975, 1973, 1970, 1967, 1965, 1962, 1960, 1959, 1956, 1955, 1954, 1951, 1950, 1946, 1945, 1943, 1940, 1938, 1933, 1932, 1928, 1926, 1925, 1920
2730 8TH ST	2020, 2017, 2014, 2010, 2005, 2002, 2000, 1996, 1995, 1993, 1992, 1991, 1986, 1984, 1982, 1980, 1979, 1976, 1975, 1973, 1970, 1967, 1965, 1962, 1960, 1959, 1956, 1955, 1954, 1951, 1950, 1946, 1945, 1943, 1940, 1938, 1933, 1932, 1928, 1926, 1925, 1920
2730 9TH	2020, 2017, 2014, 2010, 2006, 2005, 2002, 2000, 1996, 1995, 1993, 1992, 1991, 1986, 1984, 1982, 1980, 1979, 1976, 1975, 1973, 1970, 1967, 1965, 1962, 1960, 1959, 1956, 1955, 1954, 1951, 1946, 1945, 1943, 1940, 1938, 1933, 1932, 1928, 1926, 1925, 1920
2730 9TH	2020, 2017, 2014, 2010, 2006, 2005, 2002, 2000, 1996, 1995, 1993, 1992, 1991, 1984, 1982, 1980, 1979, 1976, 1975, 1973, 1970, 1967, 1965, 1962, 1960, 1959, 1956, 1955, 1954, 1951, 1950, 1946, 1945, 1943, 1940, 1938, 1933, 1932, 1928, 1926, 1925, 1920
2730 9TH ST	2020, 2017, 2014, 2010, 2006, 2005, 2002, 2000, 1996, 1995, 1993, 1992, 1991, 1986, 1984, 1982, 1980, 1979, 1976, 1973, 1970, 1967, 1965, 1962, 1960, 1959, 1956, 1955, 1954, 1951, 1950, 1946, 1945, 1943, 1940, 1938, 1933, 1932, 1928, 1926, 1925, 1920

FINDINGS

Address Researched	Address Not Identified in Research Source
2730 9TH ST	2020, 2017, 2014, 2010, 2006, 2005, 2002, 2000, 1996, 1995, 1993, 1992, 1991, 1986, 1984, 1982, 1980, 1979, 1976, 1975, 1973, 1967, 1965, 1962, 1960, 1959, 1956, 1955, 1954, 1951, 1950, 1946, 1945, 1943, 1940, 1938, 1933, 1932, 1928, 1926, 1925, 1920
2730 9TH ST	2020, 2017, 2014, 2010, 2006, 2005, 2002, 2000, 1996, 1995, 1993, 1992, 1991, 1986, 1984, 1982, 1980, 1979, 1976, 1975, 1973, 1970, 1967, 1965, 1960, 1959, 1956, 1955, 1954, 1951, 1950, 1946, 1945, 1943, 1940, 1938, 1933, 1932, 1928, 1926, 1925, 1920
2730 9TH ST	2020, 2017, 2014, 2010, 2006, 2005, 2002, 2000, 1996, 1995, 1993, 1992, 1991, 1986, 1984, 1982, 1980, 1979, 1976, 1975, 1973, 1970, 1967, 1965, 1962, 1960, 1959, 1956, 1954, 1951, 1950, 1946, 1945, 1943, 1940, 1938, 1933, 1932, 1928, 1926, 1925, 1920
2730 9TH ST	2020, 2017, 2014, 2010, 2005, 2002, 2000, 1996, 1995, 1993, 1992, 1991, 1986, 1984, 1982, 1980, 1979, 1976, 1975, 1973, 1970, 1967, 1965, 1962, 1960, 1959, 1956, 1955, 1954, 1951, 1950, 1946, 1945, 1943, 1940, 1938, 1933, 1932, 1928, 1926, 1925, 1920
2730 9TH ST	2020, 2017, 2014, 2006, 2005, 2002, 2000, 1996, 1995, 1993, 1992, 1991, 1986, 1984, 1982, 1980, 1979, 1976, 1975, 1973, 1970, 1967, 1965, 1962, 1960, 1959, 1956, 1955, 1954, 1951, 1950, 1946, 1945, 1943, 1940, 1938, 1933, 1932, 1928, 1926, 1925, 1920
2730 9TH ST	2017, 2014, 2010, 2006, 2005, 2002, 2000, 1996, 1995, 1993, 1992, 1991, 1986, 1984, 1982, 1980, 1979, 1976, 1975, 1973, 1970, 1967, 1965, 1962, 1960, 1959, 1956, 1955, 1954, 1951, 1950, 1946, 1945, 1943, 1940, 1938, 1933, 1932, 1928, 1926, 1925, 1920
2730 9TH ST	2020, 2017, 2010, 2006, 2005, 2002, 2000, 1996, 1995, 1993, 1992, 1991, 1986, 1984, 1982, 1980, 1979, 1976, 1975, 1973, 1970, 1967, 1965, 1962, 1960, 1959, 1956, 1955, 1954, 1951, 1950, 1946, 1945, 1943, 1940, 1938, 1933, 1932, 1928, 1926, 1925, 1920
2730 9TH ST	2020, 2014, 2010, 2006, 2005, 2002, 2000, 1996, 1995, 1993, 1992, 1991, 1986, 1984, 1982, 1980, 1979, 1976, 1975, 1973, 1970, 1967, 1965, 1962, 1960, 1959, 1956, 1955, 1954, 1951, 1950, 1946, 1945, 1943, 1940, 1938, 1933, 1932, 1928, 1926, 1925, 1920
2730 9TH ST	2020, 2017, 2014, 2010, 2006, 2005, 2002, 2000, 1996, 1993, 1992, 1991, 1986, 1984, 1982, 1980, 1979, 1976, 1975, 1973, 1970, 1967, 1965, 1962, 1960, 1959, 1956, 1955, 1954, 1951, 1950, 1946, 1945, 1943, 1940, 1938, 1933, 1932, 1928, 1926, 1925, 1920
2730 9TH ST	2020, 2017, 2014, 2010, 2006, 2005, 2002, 2000, 1995, 1993, 1992, 1991, 1986, 1984, 1982, 1980, 1979, 1976, 1975, 1973, 1970, 1967, 1965, 1962, 1960, 1959, 1956, 1955, 1954, 1951, 1950, 1946, 1945, 1943, 1940, 1938, 1933, 1932, 1928, 1926, 1925, 1920
2730 9TH ST	2020, 2017, 2014, 2010, 2006, 2005, 2002, 2000, 1996, 1995, 1993, 1991, 1986, 1984, 1982, 1980, 1979, 1976, 1975, 1973, 1970, 1967, 1965, 1962, 1960, 1959, 1956, 1955, 1954, 1951, 1950, 1946, 1945, 1943, 1940, 1938, 1933, 1932, 1928, 1926, 1925, 1920
2730 9TH ST	2020, 2017, 2014, 2010, 2006, 2005, 2002, 1996, 1995, 1993, 1992, 1991, 1986, 1984, 1982, 1980, 1979, 1976, 1975, 1973, 1970, 1967, 1965, 1962, 1960, 1959, 1956, 1955, 1954, 1951, 1950, 1946, 1945, 1943, 1940, 1938, 1933, 1932, 1928, 1926, 1925, 1920
2732 8TH ST	2020, 2017, 2010, 2006, 2005, 2002, 2000, 1996, 1995, 1993, 1992, 1991, 1986, 1984, 1982, 1980, 1979, 1976, 1975, 1973, 1970, 1967, 1965, 1962, 1960, 1959, 1956, 1955, 1954, 1951, 1950, 1946, 1945, 1943, 1940, 1938, 1933, 1932, 1928, 1926, 1925, 1920

FINDINGS

Address Researched	Address Not Identified in Research Source
2732 8TH ST	2020, 2017, 2014, 2006, 2005, 2002, 2000, 1996, 1995, 1993, 1992, 1991, 1986, 1984, 1982, 1980, 1979, 1976, 1975, 1973, 1970, 1967, 1965, 1962, 1960, 1959, 1956, 1955, 1954, 1951, 1950, 1946, 1945, 1943, 1940, 1938, 1933, 1932, 1928, 1926, 1925, 1920
2734 8TH ST	2020, 2017, 2014, 2006, 2005, 2002, 2000, 1996, 1995, 1993, 1992, 1991, 1986, 1984, 1982, 1980, 1979, 1976, 1975, 1973, 1970, 1967, 1965, 1962, 1960, 1959, 1956, 1955, 1954, 1951, 1950, 1946, 1945, 1943, 1940, 1938, 1933, 1932, 1928, 1926, 1925, 1920
2734 8TH ST	2020, 2017, 2010, 2006, 2005, 2002, 2000, 1996, 1995, 1993, 1992, 1991, 1986, 1984, 1982, 1980, 1979, 1976, 1975, 1973, 1970, 1967, 1965, 1962, 1960, 1959, 1956, 1955, 1954, 1951, 1950, 1946, 1945, 1943, 1940, 1938, 1933, 1932, 1928, 1926, 1925, 1920
2734 8TH ST	2020, 2014, 2010, 2006, 2005, 2002, 2000, 1996, 1995, 1993, 1992, 1991, 1986, 1984, 1982, 1980, 1979, 1976, 1975, 1973, 1970, 1967, 1965, 1962, 1960, 1959, 1956, 1955, 1954, 1951, 1950, 1946, 1945, 1943, 1940, 1938, 1933, 1932, 1928, 1926, 1925, 1920
2736 8TH ST	2020, 2014, 2010, 2006, 2005, 2002, 2000, 1996, 1995, 1993, 1992, 1991, 1986, 1984, 1982, 1980, 1979, 1976, 1975, 1973, 1970, 1967, 1965, 1962, 1960, 1959, 1956, 1955, 1954, 1951, 1950, 1946, 1945, 1943, 1940, 1938, 1933, 1932, 1928, 1926, 1925, 1920
2736 8TH ST	2017, 2014, 2010, 2006, 2005, 2002, 2000, 1996, 1995, 1993, 1992, 1991, 1986, 1984, 1982, 1980, 1979, 1976, 1975, 1973, 1970, 1967, 1965, 1962, 1960, 1959, 1956, 1955, 1954, 1951, 1950, 1946, 1945, 1943, 1940, 1938, 1933, 1932, 1928, 1926, 1925, 1920
2736 8TH ST	2020, 2017, 2010, 2006, 2005, 2002, 2000, 1996, 1995, 1993, 1992, 1991, 1986, 1984, 1982, 1980, 1979, 1976, 1975, 1973, 1970, 1967, 1965, 1962, 1960, 1959, 1956, 1955, 1954, 1951, 1950, 1946, 1945, 1943, 1940, 1938, 1933, 1932, 1928, 1926, 1925, 1920
2736 8TH ST	2020, 2017, 2014, 2006, 2005, 2002, 2000, 1996, 1995, 1993, 1992, 1991, 1986, 1984, 1982, 1980, 1979, 1976, 1975, 1973, 1970, 1967, 1965, 1962, 1960, 1959, 1956, 1955, 1954, 1951, 1950, 1946, 1945, 1943, 1940, 1938, 1933, 1932, 1928, 1926, 1925, 1920
2738 9TH	2020, 2017, 2014, 2010, 2006, 2005, 2002, 2000, 1996, 1995, 1993, 1992, 1991, 1986, 1984, 1982, 1980, 1979, 1976, 1975, 1973, 1970, 1967, 1965, 1962, 1960, 1959, 1956, 1955, 1954, 1951, 1946, 1945, 1943, 1940, 1938, 1933, 1932, 1928, 1926, 1925, 1920
2738 9TH ST	2020, 2017, 2014, 2010, 2006, 2005, 2002, 2000, 1996, 1995, 1993, 1992, 1991, 1986, 1984, 1982, 1980, 1979, 1976, 1975, 1973, 1970, 1967, 1965, 1962, 1960, 1959, 1956, 1955, 1954, 1951, 1950, 1946, 1943, 1940, 1938, 1933, 1932, 1928, 1926, 1925, 1920
2738 9TH ST	2020, 2017, 2014, 2010, 2006, 2005, 2002, 2000, 1996, 1995, 1993, 1992, 1991, 1986, 1984, 1982, 1980, 1979, 1976, 1975, 1973, 1970, 1967, 1965, 1962, 1960, 1959, 1956, 1955, 1954, 1951, 1950, 1946, 1945, 1943, 1940, 1938, 1932, 1928, 1926, 1925, 1920
2738 9TH ST	2020, 2017, 2014, 2010, 2006, 2005, 2002, 2000, 1996, 1995, 1993, 1992, 1991, 1986, 1984, 1982, 1980, 1979, 1976, 1975, 1973, 1970, 1967, 1965, 1962, 1960, 1959, 1956, 1955, 1954, 1951, 1950, 1946, 1945, 1943, 1940, 1933, 1932, 1928, 1926, 1925, 1920
2738 9TH ST	2020, 2017, 2014, 2010, 2006, 2005, 2002, 2000, 1996, 1995, 1993, 1992, 1991, 1986, 1984, 1982, 1980, 1979, 1976, 1975, 1973, 1970, 1967, 1965, 1962, 1960, 1959, 1956, 1955, 1954, 1951, 1950, 1946, 1945, 1940, 1938, 1933, 1932, 1928, 1926, 1925, 1920

FINDINGS

Address Researched	Address Not Identified in Research Source
2738 9TH ST	2020, 2017, 2014, 2010, 2006, 2005, 2002, 2000, 1996, 1995, 1993, 1992, 1991, 1986, 1984, 1982, 1980, 1979, 1976, 1975, 1973, 1970, 1967, 1965, 1962, 1960, 1959, 1956, 1955, 1954, 1951, 1950, 1946, 1945, 1943, 1940, 1938, 1933, 1932, 1926, 1925, 1920
2738 9TH ST	2020, 2017, 2014, 2010, 2006, 2005, 2002, 2000, 1996, 1995, 1993, 1992, 1991, 1986, 1984, 1982, 1980, 1979, 1976, 1975, 1973, 1970, 1967, 1965, 1962, 1960, 1959, 1956, 1954, 1951, 1950, 1946, 1945, 1943, 1940, 1938, 1933, 1932, 1928, 1926, 1925, 1920
2739 9TH ST	2020, 2017, 2014, 2010, 2006, 2005, 2002, 2000, 1996, 1995, 1993, 1992, 1991, 1986, 1984, 1982, 1980, 1979, 1976, 1975, 1973, 1970, 1967, 1965, 1962, 1960, 1959, 1956, 1955, 1954, 1951, 1950, 1946, 1945, 1943, 1940, 1938, 1933, 1932, 1926, 1925, 1920
2741 8TH	2020, 2017, 2014, 2010, 2006, 2005, 2002, 2000, 1996, 1995, 1993, 1992, 1991, 1986, 1984, 1982, 1980, 1979, 1976, 1975, 1973, 1970, 1967, 1965, 1962, 1960, 1959, 1956, 1955, 1954, 1951, 1946, 1945, 1943, 1940, 1938, 1933, 1932, 1928, 1926, 1925, 1920
2741 8TH	2020, 2017, 2014, 2010, 2006, 2005, 2002, 2000, 1996, 1995, 1993, 1992, 1991, 1984, 1982, 1980, 1979, 1976, 1975, 1973, 1970, 1967, 1965, 1962, 1960, 1959, 1956, 1955, 1954, 1951, 1950, 1946, 1945, 1943, 1940, 1938, 1933, 1932, 1928, 1926, 1925, 1920
2741 8TH ST	2020, 2017, 2014, 2010, 2006, 2005, 2002, 2000, 1996, 1995, 1993, 1992, 1991, 1986, 1984, 1982, 1980, 1979, 1976, 1975, 1973, 1970, 1967, 1965, 1960, 1959, 1956, 1955, 1954, 1951, 1950, 1946, 1945, 1943, 1940, 1938, 1933, 1932, 1928, 1926, 1925, 1920
2741 8TH ST	2020, 2017, 2014, 2010, 2006, 2005, 2002, 2000, 1996, 1995, 1993, 1992, 1991, 1986, 1984, 1982, 1980, 1979, 1976, 1973, 1970, 1967, 1965, 1962, 1960, 1959, 1956, 1955, 1954, 1951, 1950, 1946, 1945, 1943, 1940, 1938, 1933, 1932, 1928, 1926, 1925, 1920
2741 8TH ST	2020, 2017, 2014, 2010, 2006, 2005, 2002, 2000, 1996, 1995, 1993, 1992, 1991, 1986, 1984, 1982, 1980, 1979, 1976, 1975, 1973, 1970, 1967, 1965, 1962, 1960, 1959, 1956, 1955, 1954, 1951, 1950, 1946, 1945, 1940, 1938, 1933, 1932, 1928, 1926, 1925, 1920
2741 8TH ST	2020, 2017, 2014, 2006, 2005, 2002, 2000, 1996, 1995, 1993, 1992, 1991, 1986, 1984, 1982, 1980, 1979, 1976, 1975, 1973, 1970, 1967, 1965, 1962, 1960, 1959, 1956, 1955, 1954, 1951, 1950, 1946, 1945, 1943, 1940, 1938, 1933, 1932, 1928, 1926, 1925, 1920
2741 8TH ST	2020, 2017, 2014, 2010, 2005, 2002, 2000, 1996, 1995, 1993, 1992, 1991, 1986, 1984, 1982, 1980, 1979, 1976, 1975, 1973, 1970, 1967, 1965, 1962, 1960, 1959, 1956, 1955, 1954, 1951, 1950, 1946, 1945, 1943, 1940, 1938, 1933, 1932, 1928, 1926, 1925, 1920
2741 8TH ST	2020, 2017, 2010, 2006, 2005, 2002, 2000, 1996, 1995, 1993, 1992, 1991, 1986, 1984, 1982, 1980, 1979, 1976, 1975, 1973, 1970, 1967, 1965, 1962, 1960, 1959, 1956, 1955, 1954, 1951, 1950, 1946, 1945, 1943, 1940, 1938, 1933, 1932, 1928, 1926, 1925, 1920
2741 8TH ST	2017, 2014, 2010, 2006, 2005, 2002, 2000, 1996, 1995, 1993, 1992, 1991, 1986, 1984, 1982, 1980, 1979, 1976, 1975, 1973, 1970, 1967, 1965, 1962, 1960, 1959, 1956, 1955, 1954, 1951, 1950, 1946, 1945, 1943, 1940, 1938, 1933, 1932, 1928, 1926, 1925, 1920
2741 8TH ST	2020, 2014, 2010, 2006, 2005, 2002, 2000, 1996, 1995, 1993, 1992, 1991, 1986, 1984, 1982, 1980, 1979, 1976, 1975, 1973, 1970, 1967, 1965, 1962, 1960, 1959, 1956, 1955, 1954, 1951, 1950, 1946, 1945, 1943, 1940, 1938, 1933, 1932, 1928, 1926, 1925, 1920

FINDINGS

Address Researched	Address Not Identified in Research Source
2741 8TH ST	2020, 2017, 2014, 2010, 2006, 2005, 2002, 1996, 1995, 1993, 1992, 1991, 1986, 1984, 1982, 1980, 1979, 1976, 1975, 1973, 1970, 1967, 1965, 1962, 1960, 1959, 1956, 1955, 1954, 1951, 1950, 1946, 1945, 1943, 1940, 1938, 1933, 1932, 1928, 1926, 1925, 1920
2741 8TH ST	2020, 2017, 2014, 2010, 2006, 2002, 2000, 1996, 1995, 1993, 1992, 1991, 1986, 1984, 1982, 1980, 1979, 1976, 1975, 1973, 1970, 1967, 1965, 1962, 1960, 1959, 1956, 1955, 1954, 1951, 1950, 1946, 1945, 1943, 1940, 1938, 1933, 1932, 1928, 1926, 1925, 1920
2741 8TH ST	2020, 2017, 2014, 2010, 2006, 2005, 2002, 2000, 1996, 1993, 1992, 1991, 1986, 1984, 1982, 1980, 1979, 1976, 1975, 1973, 1970, 1967, 1965, 1962, 1960, 1959, 1956, 1955, 1954, 1951, 1950, 1946, 1945, 1943, 1940, 1938, 1933, 1932, 1928, 1926, 1925, 1920
2741 9TH	2020, 2017, 2014, 2010, 2006, 2005, 2002, 2000, 1996, 1995, 1993, 1992, 1991, 1984, 1982, 1980, 1979, 1976, 1975, 1973, 1970, 1967, 1965, 1962, 1960, 1959, 1956, 1955, 1954, 1951, 1950, 1946, 1945, 1943, 1940, 1938, 1933, 1932, 1928, 1926, 1925, 1920
2741 9TH ST	2020, 2017, 2014, 2010, 2006, 2005, 2002, 2000, 1996, 1995, 1993, 1992, 1986, 1984, 1982, 1980, 1979, 1976, 1975, 1973, 1970, 1967, 1965, 1962, 1960, 1959, 1956, 1955, 1954, 1951, 1950, 1946, 1945, 1943, 1940, 1938, 1933, 1932, 1928, 1926, 1925, 1920
2741 9TH ST	2020, 2017, 2014, 2010, 2006, 2005, 2002, 2000, 1996, 1995, 1993, 1992, 1991, 1986, 1984, 1982, 1980, 1979, 1976, 1973, 1970, 1967, 1965, 1962, 1960, 1959, 1956, 1955, 1954, 1951, 1950, 1946, 1945, 1943, 1940, 1938, 1933, 1932, 1928, 1926, 1925, 1920
2741 9TH ST	2020, 2017, 2014, 2010, 2006, 2005, 2002, 2000, 1996, 1995, 1993, 1992, 1991, 1986, 1984, 1982, 1980, 1979, 1976, 1975, 1973, 1967, 1965, 1962, 1960, 1959, 1956, 1955, 1954, 1951, 1950, 1946, 1945, 1943, 1940, 1938, 1933, 1932, 1928, 1926, 1925, 1920
2741 9TH ST	2020, 2017, 2014, 2010, 2006, 2005, 2002, 2000, 1996, 1995, 1993, 1992, 1991, 1986, 1984, 1982, 1980, 1979, 1976, 1975, 1973, 1970, 1967, 1965, 1960, 1959, 1956, 1955, 1954, 1951, 1950, 1946, 1945, 1943, 1940, 1938, 1933, 1932, 1928, 1926, 1925, 1920
2741 9TH ST	2020, 2017, 2014, 2010, 2006, 2005, 2002, 2000, 1996, 1995, 1993, 1992, 1991, 1986, 1984, 1982, 1980, 1979, 1976, 1975, 1973, 1970, 1967, 1965, 1962, 1960, 1959, 1956, 1955, 1954, 1951, 1950, 1946, 1945, 1943, 1940, 1938, 1932, 1928, 1926, 1925, 1920
2741 9TH ST	2020, 2017, 2014, 2010, 2006, 2005, 2002, 2000, 1996, 1995, 1993, 1992, 1991, 1986, 1984, 1982, 1980, 1979, 1976, 1975, 1973, 1970, 1967, 1965, 1962, 1960, 1959, 1956, 1955, 1954, 1951, 1950, 1946, 1945, 1943, 1940, 1938, 1933, 1932, 1928, 1926, 1925, 1920
2741 9TH ST	2020, 2017, 2014, 2010, 2006, 2005, 2002, 2000, 1996, 1993, 1992, 1991, 1986, 1984, 1982, 1980, 1979, 1976, 1975, 1973, 1970, 1967, 1965, 1962, 1960, 1959, 1956, 1955, 1954, 1951, 1950, 1946, 1945, 1943, 1940, 1938, 1933, 1932, 1928, 1926, 1925, 1920
2741 9TH ST	2020, 2017, 2014, 2010, 2006, 2005, 2002, 2000, 1996, 1995, 1993, 1991, 1986, 1984, 1982, 1980, 1979, 1976, 1975, 1973, 1970, 1967, 1965, 1962, 1960, 1959, 1956, 1955, 1954, 1951, 1950, 1946, 1945, 1943, 1940, 1938, 1933, 1932, 1928, 1926, 1925, 1920

FINDINGS

Address Researched	Address Not Identified in Research Source
2741 9TH ST	2020, 2017, 2014, 2010, 2006, 2002, 2000, 1996, 1995, 1993, 1992, 1991, 1986, 1984, 1982, 1980, 1979, 1976, 1975, 1973, 1970, 1967, 1965, 1962, 1960, 1959, 1956, 1955, 1954, 1951, 1950, 1946, 1945, 1943, 1940, 1938, 1933, 1932, 1928, 1926, 1925, 1920
2741 9TH ST	2020, 2017, 2014, 2010, 2006, 2005, 2002, 1996, 1995, 1993, 1992, 1991, 1986, 1984, 1982, 1980, 1979, 1976, 1975, 1973, 1970, 1967, 1965, 1962, 1960, 1959, 1956, 1955, 1954, 1951, 1950, 1946, 1945, 1943, 1940, 1938, 1933, 1932, 1928, 1926, 1925, 1920
2741 9TH ST	2017, 2014, 2010, 2006, 2005, 2002, 2000, 1996, 1995, 1993, 1992, 1991, 1986, 1984, 1982, 1980, 1979, 1976, 1975, 1973, 1970, 1967, 1965, 1962, 1960, 1959, 1956, 1955, 1954, 1951, 1950, 1946, 1945, 1943, 1940, 1938, 1933, 1932, 1928, 1926, 1925, 1920
2741 9TH ST	2020, 2017, 2010, 2006, 2005, 2002, 2000, 1996, 1995, 1993, 1992, 1991, 1986, 1984, 1982, 1980, 1979, 1976, 1975, 1973, 1970, 1967, 1965, 1962, 1960, 1959, 1956, 1955, 1954, 1951, 1950, 1946, 1945, 1943, 1940, 1938, 1933, 1932, 1928, 1926, 1925, 1920
2741 9TH ST	2020, 2014, 2010, 2006, 2005, 2002, 2000, 1996, 1995, 1993, 1992, 1991, 1986, 1984, 1982, 1980, 1979, 1976, 1975, 1973, 1970, 1967, 1965, 1962, 1960, 1959, 1956, 1955, 1954, 1951, 1950, 1946, 1945, 1943, 1940, 1938, 1933, 1932, 1928, 1926, 1925, 1920
2741 9TH ST	2020, 2017, 2014, 2010, 2005, 2002, 2000, 1996, 1995, 1993, 1992, 1991, 1986, 1984, 1982, 1980, 1979, 1976, 1975, 1973, 1970, 1967, 1965, 1962, 1960, 1959, 1956, 1955, 1954, 1951, 1950, 1946, 1945, 1943, 1940, 1938, 1933, 1932, 1928, 1926, 1925, 1920
2743 8TH	2020, 2017, 2014, 2010, 2006, 2005, 2002, 2000, 1996, 1995, 1993, 1992, 1991, 1986, 1984, 1982, 1980, 1979, 1976, 1975, 1973, 1970, 1967, 1965, 1962, 1960, 1959, 1956, 1955, 1954, 1951, 1946, 1945, 1943, 1940, 1938, 1933, 1932, 1928, 1926, 1925, 1920
2743 8TH	2020, 2017, 2014, 2010, 2006, 2005, 2002, 2000, 1996, 1995, 1993, 1992, 1991, 1984, 1982, 1980, 1979, 1976, 1975, 1973, 1970, 1967, 1965, 1962, 1960, 1959, 1956, 1955, 1954, 1951, 1950, 1946, 1945, 1943, 1940, 1938, 1933, 1932, 1928, 1926, 1925, 1920
2743 8TH ST	2020, 2017, 2014, 2010, 2006, 2005, 2002, 2000, 1996, 1995, 1993, 1992, 1991, 1986, 1984, 1982, 1980, 1979, 1976, 1975, 1973, 1970, 1967, 1965, 1962, 1960, 1959, 1956, 1955, 1954, 1951, 1950, 1946, 1945, 1943, 1940, 1938, 1933, 1932, 1928, 1926, 1925, 1920
2743 8TH ST	2020, 2017, 2014, 2010, 2006, 2005, 2002, 2000, 1996, 1995, 1993, 1992, 1991, 1986, 1984, 1982, 1980, 1979, 1976, 1973, 1970, 1967, 1965, 1962, 1960, 1959, 1956, 1955, 1954, 1951, 1950, 1946, 1945, 1943, 1940, 1938, 1933, 1932, 1928, 1926, 1925, 1920
2743 8TH ST	2020, 2017, 2014, 2010, 2006, 2005, 2002, 2000, 1996, 1995, 1993, 1992, 1991, 1986, 1984, 1982, 1980, 1979, 1976, 1975, 1973, 1970, 1967, 1965, 1962, 1960, 1959, 1956, 1955, 1954, 1951, 1950, 1946, 1945, 1940, 1938, 1933, 1932, 1928, 1926, 1925, 1920
2743 8TH ST	2020, 2017, 2014, 2010, 2005, 2002, 2000, 1996, 1995, 1993, 1992, 1991, 1986, 1984, 1982, 1980, 1979, 1976, 1975, 1973, 1970, 1967, 1965, 1962, 1960, 1959, 1956, 1955, 1954, 1951, 1950, 1946, 1945, 1943, 1940, 1938, 1933, 1932, 1928, 1926, 1925, 1920
2743 8TH ST	2017, 2014, 2010, 2006, 2005, 2002, 2000, 1996, 1995, 1993, 1992, 1991, 1986, 1984, 1982, 1980, 1979, 1976, 1975, 1973, 1970, 1967, 1965, 1962, 1960, 1959, 1956, 1955, 1954, 1951, 1950, 1946, 1945, 1943, 1940, 1938, 1933, 1932, 1928, 1926, 1925, 1920

FINDINGS

Address Researched	Address Not Identified in Research Source
2743 8TH ST	2020, 2017, 2014, 2010, 2006, 2005, 2002, 1996, 1995, 1993, 1992, 1991, 1986, 1984, 1982, 1980, 1979, 1976, 1975, 1973, 1970, 1967, 1965, 1962, 1960, 1959, 1956, 1955, 1954, 1951, 1950, 1946, 1945, 1943, 1940, 1938, 1933, 1932, 1928, 1926, 1925, 1920
2743 8TH ST	2020, 2017, 2014, 2010, 2006, 2005, 2002, 2000, 1996, 1995, 1993, 1991, 1986, 1984, 1982, 1980, 1979, 1976, 1975, 1973, 1970, 1967, 1965, 1962, 1960, 1959, 1956, 1955, 1954, 1951, 1950, 1946, 1945, 1943, 1940, 1938, 1933, 1932, 1928, 1926, 1925, 1920
2743 8TH ST	2020, 2017, 2014, 2010, 2006, 2005, 2002, 2000, 1996, 1993, 1992, 1991, 1986, 1984, 1982, 1980, 1979, 1976, 1975, 1973, 1970, 1967, 1965, 1962, 1960, 1959, 1956, 1955, 1954, 1951, 1950, 1946, 1945, 1943, 1940, 1938, 1933, 1932, 1928, 1926, 1925, 1920
2743 8TH ST	2020, 2017, 2014, 2010, 2006, 2005, 2002, 2000, 1995, 1993, 1992, 1991, 1986, 1984, 1982, 1980, 1979, 1976, 1975, 1973, 1970, 1967, 1965, 1962, 1960, 1959, 1956, 1955, 1954, 1951, 1950, 1946, 1945, 1943, 1940, 1938, 1933, 1932, 1928, 1926, 1925, 1920
2743 9TH	2020, 2017, 2014, 2010, 2006, 2005, 2002, 2000, 1996, 1995, 1993, 1992, 1991, 1984, 1982, 1980, 1979, 1976, 1975, 1973, 1970, 1967, 1965, 1962, 1960, 1959, 1956, 1955, 1954, 1951, 1950, 1946, 1945, 1943, 1940, 1938, 1933, 1932, 1928, 1926, 1925, 1920
2743 9TH ST	2020, 2017, 2014, 2010, 2006, 2005, 2002, 2000, 1996, 1995, 1993, 1992, 1991, 1986, 1984, 1982, 1980, 1979, 1976, 1975, 1973, 1967, 1965, 1962, 1960, 1959, 1956, 1955, 1954, 1951, 1950, 1946, 1945, 1943, 1940, 1938, 1933, 1932, 1928, 1926, 1925, 1920
2743 9TH ST	2020, 2017, 2014, 2010, 2006, 2005, 2002, 2000, 1996, 1995, 1993, 1992, 1991, 1986, 1984, 1982, 1980, 1979, 1976, 1975, 1973, 1970, 1967, 1965, 1960, 1959, 1956, 1955, 1954, 1951, 1950, 1946, 1945, 1943, 1940, 1938, 1933, 1932, 1928, 1926, 1925, 1920
2743 9TH ST	2020, 2017, 2014, 2010, 2006, 2005, 2002, 2000, 1996, 1995, 1993, 1992, 1991, 1986, 1984, 1982, 1980, 1979, 1976, 1975, 1973, 1970, 1967, 1965, 1962, 1960, 1959, 1956, 1954, 1951, 1950, 1946, 1945, 1943, 1940, 1938, 1933, 1932, 1928, 1926, 1925, 1920
2743 9TH ST	2020, 2017, 2014, 2010, 2006, 2005, 2002, 2000, 1995, 1993, 1992, 1991, 1986, 1984, 1982, 1980, 1979, 1976, 1975, 1973, 1970, 1967, 1965, 1962, 1960, 1959, 1956, 1955, 1954, 1951, 1950, 1946, 1945, 1943, 1940, 1938, 1933, 1932, 1928, 1926, 1925, 1920
2743 9TH ST	2020, 2017, 2014, 2010, 2006, 2005, 2002, 2000, 1996, 1993, 1992, 1991, 1986, 1984, 1982, 1980, 1979, 1976, 1975, 1973, 1970, 1967, 1965, 1962, 1960, 1959, 1956, 1955, 1954, 1951, 1950, 1946, 1945, 1943, 1940, 1938, 1933, 1932, 1928, 1926, 1925, 1920
2743 9TH ST	2020, 2017, 2014, 2010, 2006, 2005, 2002, 2000, 1996, 1995, 1993, 1991, 1986, 1984, 1982, 1980, 1979, 1976, 1975, 1973, 1970, 1967, 1965, 1962, 1960, 1959, 1956, 1955, 1954, 1951, 1950, 1946, 1945, 1943, 1940, 1938, 1933, 1932, 1928, 1926, 1925, 1920
2743 9TH ST	2020, 2017, 2014, 2010, 2006, 2005, 2002, 1996, 1995, 1993, 1992, 1991, 1986, 1984, 1982, 1980, 1979, 1976, 1975, 1973, 1970, 1967, 1965, 1962, 1960, 1959, 1956, 1955, 1954, 1951, 1950, 1946, 1945, 1943, 1940, 1938, 1933, 1932, 1928, 1926, 1925, 1920
2743 9TH ST	2017, 2014, 2010, 2006, 2005, 2002, 2000, 1996, 1995, 1993, 1992, 1991, 1986, 1984, 1982, 1980, 1979, 1976, 1975, 1973, 1970, 1967, 1965, 1962, 1960, 1959, 1956, 1955, 1954, 1951, 1950, 1946, 1945, 1943, 1940, 1938, 1933, 1932, 1928, 1926, 1925, 1920

FINDINGS

Address Researched	Address Not Identified in Research Source
2743 9TH ST	2020, 2014, 2010, 2006, 2005, 2002, 2000, 1996, 1995, 1993, 1992, 1991, 1986, 1984, 1982, 1980, 1979, 1976, 1975, 1973, 1970, 1967, 1965, 1962, 1960, 1959, 1956, 1955, 1954, 1951, 1950, 1946, 1945, 1943, 1940, 1938, 1933, 1932, 1928, 1926, 1925, 1920
2743 9TH ST	2020, 2017, 2010, 2006, 2005, 2002, 2000, 1996, 1995, 1993, 1992, 1991, 1986, 1984, 1982, 1980, 1979, 1976, 1975, 1973, 1970, 1967, 1965, 1962, 1960, 1959, 1956, 1955, 1954, 1951, 1950, 1946, 1945, 1943, 1940, 1938, 1933, 1932, 1928, 1926, 1925, 1920
2743 9TH ST	2020, 2017, 2014, 2010, 2005, 2002, 2000, 1996, 1995, 1993, 1992, 1991, 1986, 1984, 1982, 1980, 1979, 1976, 1975, 1973, 1970, 1967, 1965, 1962, 1960, 1959, 1956, 1955, 1954, 1951, 1950, 1946, 1945, 1943, 1940, 1938, 1933, 1932, 1928, 1926, 1925, 1920
2743 9TH ST	2020, 2017, 2014, 2006, 2005, 2002, 2000, 1996, 1995, 1993, 1992, 1991, 1986, 1984, 1982, 1980, 1979, 1976, 1975, 1973, 1970, 1967, 1965, 1962, 1960, 1959, 1956, 1955, 1954, 1951, 1950, 1946, 1945, 1943, 1940, 1938, 1933, 1932, 1928, 1926, 1925, 1920
2748 9TH	2020, 2017, 2014, 2010, 2006, 2005, 2002, 2000, 1996, 1995, 1993, 1992, 1991, 1984, 1982, 1980, 1979, 1976, 1975, 1973, 1970, 1967, 1965, 1962, 1960, 1959, 1956, 1955, 1954, 1951, 1950, 1946, 1945, 1943, 1940, 1938, 1933, 1932, 1928, 1926, 1925, 1920
2748 9TH	2020, 2017, 2014, 2010, 2006, 2005, 2002, 2000, 1996, 1995, 1993, 1992, 1991, 1986, 1984, 1982, 1980, 1979, 1976, 1975, 1973, 1970, 1967, 1965, 1962, 1960, 1959, 1956, 1955, 1954, 1951, 1946, 1945, 1943, 1940, 1938, 1933, 1932, 1928, 1926, 1925, 1920
2748 9TH ST	2020, 2017, 2014, 2010, 2006, 2005, 2002, 2000, 1996, 1995, 1993, 1992, 1991, 1986, 1984, 1982, 1980, 1979, 1976, 1975, 1973, 1970, 1967, 1965, 1962, 1960, 1959, 1956, 1954, 1951, 1950, 1946, 1945, 1943, 1940, 1938, 1933, 1932, 1928, 1926, 1925, 1920
2748 9TH ST	2020, 2017, 2014, 2010, 2006, 2005, 2002, 2000, 1996, 1995, 1993, 1992, 1991, 1986, 1984, 1982, 1980, 1979, 1976, 1975, 1973, 1970, 1967, 1965, 1960, 1959, 1956, 1955, 1954, 1951, 1950, 1946, 1945, 1943, 1940, 1938, 1933, 1932, 1928, 1926, 1925, 1920
2748 9TH ST	2020, 2017, 2014, 2010, 2006, 2005, 2002, 2000, 1996, 1995, 1993, 1992, 1991, 1986, 1984, 1982, 1980, 1979, 1976, 1973, 1970, 1967, 1965, 1962, 1960, 1959, 1956, 1955, 1954, 1951, 1950, 1946, 1945, 1943, 1940, 1938, 1933, 1932, 1928, 1926, 1925, 1920
2748 9TH ST	2020, 2017, 2014, 2006, 2005, 2002, 2000, 1996, 1995, 1993, 1992, 1991, 1986, 1984, 1982, 1980, 1979, 1976, 1975, 1973, 1970, 1967, 1965, 1962, 1960, 1959, 1956, 1955, 1954, 1951, 1950, 1946, 1945, 1943, 1940, 1938, 1933, 1932, 1928, 1926, 1925, 1920
2748 9TH ST	2020, 2017, 2014, 2010, 2005, 2002, 2000, 1996, 1995, 1993, 1992, 1991, 1986, 1984, 1982, 1980, 1979, 1976, 1975, 1973, 1970, 1967, 1965, 1962, 1960, 1959, 1956, 1955, 1954, 1951, 1950, 1946, 1945, 1943, 1940, 1938, 1933, 1932, 1928, 1926, 1925, 1920
2748 9TH ST	2020, 2017, 2010, 2006, 2005, 2002, 2000, 1996, 1995, 1993, 1992, 1991, 1986, 1984, 1982, 1980, 1979, 1976, 1975, 1973, 1970, 1967, 1965, 1962, 1960, 1959, 1956, 1955, 1954, 1951, 1950, 1946, 1945, 1943, 1940, 1938, 1933, 1932, 1928, 1926, 1925, 1920

FINDINGS

Address Researched	Address Not Identified in Research Source
2748 9TH ST	2020, 2014, 2010, 2006, 2005, 2002, 2000, 1996, 1995, 1993, 1992, 1991, 1986, 1984, 1982, 1980, 1979, 1976, 1975, 1973, 1970, 1967, 1965, 1962, 1960, 1959, 1956, 1955, 1954, 1951, 1950, 1946, 1945, 1943, 1940, 1938, 1933, 1932, 1928, 1926, 1925, 1920
2748 9TH ST	2017, 2014, 2010, 2006, 2005, 2002, 2000, 1996, 1995, 1993, 1992, 1991, 1986, 1984, 1982, 1980, 1979, 1976, 1975, 1973, 1970, 1967, 1965, 1962, 1960, 1959, 1956, 1955, 1954, 1951, 1950, 1946, 1945, 1943, 1940, 1938, 1933, 1932, 1928, 1926, 1925, 1920
2748 9TH ST	2020, 2017, 2014, 2010, 2006, 2005, 2002, 1996, 1995, 1993, 1992, 1991, 1986, 1984, 1982, 1980, 1979, 1976, 1975, 1973, 1970, 1967, 1965, 1962, 1960, 1959, 1956, 1955, 1954, 1951, 1950, 1946, 1945, 1943, 1940, 1938, 1933, 1932, 1928, 1926, 1925, 1920
2748 9TH ST	2020, 2017, 2014, 2010, 2006, 2002, 2000, 1996, 1995, 1993, 1992, 1991, 1986, 1984, 1982, 1980, 1979, 1976, 1975, 1973, 1970, 1967, 1965, 1962, 1960, 1959, 1956, 1955, 1954, 1951, 1950, 1946, 1945, 1943, 1940, 1938, 1933, 1932, 1928, 1926, 1925, 1920
2748 9TH ST	2020, 2017, 2014, 2010, 2006, 2005, 2002, 2000, 1996, 1995, 1993, 1991, 1986, 1984, 1982, 1980, 1979, 1976, 1975, 1973, 1970, 1967, 1965, 1962, 1960, 1959, 1956, 1955, 1954, 1951, 1950, 1946, 1945, 1943, 1940, 1938, 1933, 1932, 1928, 1926, 1925, 1920
2748 9TH ST	2020, 2017, 2014, 2010, 2006, 2005, 2002, 2000, 1996, 1993, 1992, 1991, 1986, 1984, 1982, 1980, 1979, 1976, 1975, 1973, 1970, 1967, 1965, 1962, 1960, 1959, 1956, 1955, 1954, 1951, 1950, 1946, 1945, 1943, 1940, 1938, 1933, 1932, 1928, 1926, 1925, 1920
2748 9TH ST	2020, 2017, 2014, 2010, 2006, 2005, 2002, 2000, 1995, 1993, 1992, 1991, 1986, 1984, 1982, 1980, 1979, 1976, 1975, 1973, 1970, 1967, 1965, 1962, 1960, 1959, 1956, 1955, 1954, 1951, 1950, 1946, 1945, 1943, 1940, 1938, 1933, 1932, 1928, 1926, 1925, 1920
2759 8TH ST	2020, 2017, 2014, 2010, 2006, 2005, 2000, 1996, 1995, 1993, 1992, 1991, 1986, 1984, 1982, 1980, 1979, 1976, 1975, 1973, 1970, 1967, 1965, 1962, 1960, 1959, 1956, 1955, 1954, 1951, 1950, 1946, 1945, 1943, 1940, 1938, 1933, 1932, 1928, 1926, 1925, 1920
2760 9TH ST	2020, 2017, 2014, 2010, 2006, 2005, 2002, 1996, 1995, 1993, 1992, 1991, 1986, 1984, 1982, 1980, 1979, 1976, 1975, 1973, 1970, 1967, 1965, 1962, 1960, 1959, 1956, 1955, 1954, 1951, 1950, 1946, 1945, 1943, 1940, 1938, 1933, 1932, 1928, 1926, 1925, 1920
2760 9TH ST	2020, 2017, 2014, 2010, 2006, 2005, 2002, 2000, 1996, 1995, 1993, 1992, 1991, 1986, 1984, 1982, 1980, 1979, 1976, 1973, 1970, 1967, 1965, 1962, 1960, 1959, 1956, 1955, 1954, 1951, 1950, 1946, 1945, 1943, 1940, 1938, 1933, 1932, 1928, 1926, 1925, 1920
2760 9TH ST	2020, 2017, 2014, 2010, 2006, 2005, 2002, 2000, 1996, 1995, 1993, 1992, 1991, 1986, 1984, 1982, 1980, 1979, 1976, 1975, 1973, 1967, 1965, 1962, 1960, 1959, 1956, 1955, 1954, 1951, 1950, 1946, 1945, 1943, 1940, 1938, 1933, 1932, 1928, 1926, 1925, 1920
2777 9TH	2020, 2017, 2014, 2010, 2006, 2005, 2002, 2000, 1996, 1995, 1993, 1992, 1991, 1984, 1982, 1980, 1979, 1976, 1975, 1973, 1970, 1967, 1965, 1962, 1960, 1959, 1956, 1955, 1954, 1951, 1950, 1946, 1945, 1943, 1940, 1938, 1933, 1932, 1928, 1926, 1925, 1920
2777 9TH ST	2020, 2017, 2014, 2010, 2006, 2005, 2002, 2000, 1996, 1995, 1993, 1992, 1991, 1986, 1984, 1982, 1980, 1979, 1976, 1975, 1973, 1967, 1965, 1962, 1960, 1959, 1956, 1955, 1954, 1951, 1950, 1946, 1945, 1943, 1940, 1938, 1933, 1932, 1928, 1926, 1925, 1920

FINDINGS

Address Researched	Address Not Identified in Research Source
2777 9TH ST	2020, 2017, 2014, 2010, 2006, 2005, 2002, 2000, 1996, 1995, 1993, 1992, 1991, 1986, 1984, 1982, 1980, 1979, 1976, 1975, 1973, 1970, 1967, 1965, 1960, 1959, 1956, 1955, 1954, 1951, 1950, 1946, 1945, 1943, 1940, 1938, 1933, 1932, 1928, 1926, 1925, 1920
2777 9TH ST	2020, 2017, 2014, 2010, 2006, 2005, 2002, 2000, 1996, 1995, 1993, 1992, 1991, 1986, 1984, 1982, 1980, 1979, 1976, 1975, 1973, 1970, 1967, 1965, 1962, 1960, 1959, 1956, 1954, 1951, 1950, 1946, 1945, 1943, 1940, 1938, 1933, 1932, 1928, 1926, 1925, 1920
2777 9TH ST	2020, 2017, 2014, 2010, 2006, 2005, 2002, 1996, 1995, 1993, 1992, 1991, 1986, 1984, 1982, 1980, 1979, 1976, 1975, 1973, 1970, 1967, 1965, 1962, 1960, 1959, 1956, 1955, 1954, 1951, 1950, 1946, 1945, 1943, 1940, 1938, 1933, 1932, 1928, 1926, 1925, 1920
2777 9TH ST	2020, 2017, 2014, 2010, 2006, 2002, 2000, 1996, 1995, 1993, 1992, 1991, 1986, 1984, 1982, 1980, 1979, 1976, 1975, 1973, 1970, 1967, 1965, 1962, 1960, 1959, 1956, 1955, 1954, 1951, 1950, 1946, 1945, 1943, 1940, 1938, 1933, 1932, 1928, 1926, 1925, 1920
2777 9TH ST	2020, 2014, 2010, 2006, 2005, 2002, 2000, 1996, 1995, 1993, 1992, 1991, 1986, 1984, 1982, 1980, 1979, 1976, 1975, 1973, 1970, 1967, 1965, 1962, 1960, 1959, 1956, 1955, 1954, 1951, 1950, 1946, 1945, 1943, 1940, 1938, 1933, 1932, 1928, 1926, 1925, 1920
2777 9TH ST	2020, 2017, 2010, 2006, 2005, 2002, 2000, 1996, 1995, 1993, 1992, 1991, 1986, 1984, 1982, 1980, 1979, 1976, 1975, 1973, 1970, 1967, 1965, 1962, 1960, 1959, 1956, 1955, 1954, 1951, 1950, 1946, 1945, 1943, 1940, 1938, 1933, 1932, 1928, 1926, 1925, 1920
2777 9TH ST	2020, 2017, 2014, 2010, 2005, 2002, 2000, 1996, 1995, 1993, 1992, 1991, 1986, 1984, 1982, 1980, 1979, 1976, 1975, 1973, 1970, 1967, 1965, 1962, 1960, 1959, 1956, 1955, 1954, 1951, 1950, 1946, 1945, 1943, 1940, 1938, 1933, 1932, 1928, 1926, 1925, 1920
2777 9TH ST	2020, 2017, 2014, 2006, 2005, 2002, 2000, 1996, 1995, 1993, 1992, 1991, 1986, 1984, 1982, 1980, 1979, 1976, 1975, 1973, 1970, 1967, 1965, 1962, 1960, 1959, 1956, 1955, 1954, 1951, 1950, 1946, 1945, 1943, 1940, 1938, 1933, 1932, 1928, 1926, 1925, 1920
2777 9TH ST UNIT 102	2017, 2014, 2010, 2006, 2005, 2002, 2000, 1996, 1995, 1993, 1992, 1991, 1986, 1984, 1982, 1980, 1979, 1976, 1975, 1973, 1970, 1967, 1965, 1962, 1960, 1959, 1956, 1955, 1954, 1951, 1950, 1946, 1945, 1943, 1940, 1938, 1933, 1932, 1928, 1926, 1925, 1920
2777 9TH ST UNIT 104	2017, 2014, 2010, 2006, 2005, 2002, 2000, 1996, 1995, 1993, 1992, 1991, 1986, 1984, 1982, 1980, 1979, 1976, 1975, 1973, 1970, 1967, 1965, 1962, 1960, 1959, 1956, 1955, 1954, 1951, 1950, 1946, 1945, 1943, 1940, 1938, 1933, 1932, 1928, 1926, 1925, 1920
2777 9TH ST UNIT 113	2017, 2014, 2010, 2006, 2005, 2002, 2000, 1996, 1995, 1993, 1992, 1991, 1986, 1984, 1982, 1980, 1979, 1976, 1975, 1973, 1970, 1967, 1965, 1962, 1960, 1959, 1956, 1955, 1954, 1951, 1950, 1946, 1945, 1943, 1940, 1938, 1933, 1932, 1928, 1926, 1925, 1920
2777 9TH ST UNIT 114	2017, 2014, 2010, 2006, 2005, 2002, 2000, 1996, 1995, 1993, 1992, 1991, 1986, 1984, 1982, 1980, 1979, 1976, 1975, 1973, 1970, 1967, 1965, 1962, 1960, 1959, 1956, 1955, 1954, 1951, 1950, 1946, 1945, 1943, 1940, 1938, 1933, 1932, 1928, 1926, 1925, 1920
2777 9TH ST UNIT 216	2017, 2014, 2010, 2006, 2005, 2002, 2000, 1996, 1995, 1993, 1992, 1991, 1986, 1984, 1982, 1980, 1979, 1976, 1975, 1973, 1970, 1967, 1965, 1962, 1960, 1959, 1956, 1955, 1954, 1951, 1950, 1946, 1945, 1943, 1940, 1938, 1933, 1932, 1928, 1926, 1925, 1920

FINDINGS

Address Researched	Address Not Identified in Research Source
2785 8TH ST	2020, 2017, 2014, 2010, 2006, 2005, 2000, 1996, 1995, 1993, 1992, 1991, 1986, 1984, 1982, 1980, 1979, 1976, 1975, 1973, 1970, 1967, 1965, 1962, 1960, 1959, 1956, 1955, 1954, 1951, 1950, 1946, 1945, 1943, 1940, 1938, 1933, 1932, 1928, 1926, 1925, 1920
2800 8TH ST	2020, 2017, 2014, 2010, 2006, 2005, 2002, 2000, 1996, 1995, 1993, 1992, 1991, 1984, 1982, 1980, 1979, 1976, 1975, 1973, 1970, 1967, 1965, 1962, 1960, 1959, 1956, 1955, 1954, 1951, 1950, 1946, 1945, 1943, 1940, 1938, 1933, 1932, 1928, 1926, 1925, 1920
2806 8TH ST	2020, 2017, 2014, 2010, 2006, 2005, 2002, 2000, 1996, 1995, 1993, 1992, 1991, 1986, 1984, 1982, 1980, 1979, 1976, 1975, 1973, 1970, 1967, 1965, 1962, 1960, 1959, 1956, 1954, 1951, 1950, 1946, 1945, 1943, 1940, 1938, 1933, 1932, 1928, 1926, 1925, 1920
2809 8TH AVEV ST	2020, 2017, 2014, 2010, 2006, 2005, 2002, 2000, 1996, 1995, 1993, 1992, 1991, 1986, 1984, 1982, 1980, 1979, 1976, 1975, 1973, 1970, 1967, 1965, 1962, 1960, 1959, 1956, 1955, 1954, 1951, 1950, 1946, 1943, 1940, 1938, 1933, 1932, 1928, 1926, 1925, 1920
2810 8TH	2020, 2017, 2014, 2010, 2006, 2005, 2002, 2000, 1996, 1995, 1993, 1992, 1991, 1986, 1984, 1982, 1980, 1979, 1976, 1975, 1973, 1970, 1967, 1965, 1962, 1960, 1959, 1956, 1955, 1954, 1951, 1946, 1945, 1943, 1940, 1938, 1933, 1932, 1928, 1926, 1925, 1920
2810 8TH ST	2020, 2017, 2014, 2010, 2006, 2005, 2002, 2000, 1996, 1995, 1993, 1992, 1991, 1986, 1984, 1982, 1980, 1979, 1976, 1975, 1973, 1970, 1967, 1965, 1962, 1960, 1959, 1956, 1955, 1954, 1951, 1950, 1946, 1943, 1940, 1938, 1933, 1932, 1928, 1926, 1925, 1920
2810 8TH ST	2020, 2017, 2014, 2010, 2006, 2005, 2002, 2000, 1996, 1995, 1993, 1992, 1991, 1986, 1984, 1982, 1980, 1979, 1976, 1975, 1973, 1970, 1967, 1965, 1962, 1960, 1959, 1956, 1955, 1954, 1951, 1950, 1946, 1945, 1943, 1940, 1938, 1932, 1928, 1926, 1925, 1920
2810 8TH ST	2020, 2017, 2014, 2010, 2006, 2005, 2002, 2000, 1996, 1995, 1993, 1992, 1991, 1986, 1984, 1982, 1980, 1979, 1976, 1975, 1973, 1970, 1967, 1965, 1962, 1960, 1959, 1956, 1955, 1954, 1951, 1950, 1946, 1945, 1943, 1940, 1938, 1933, 1932, 1926, 1925, 1920
2810 8TH ST	2020, 2017, 2014, 2010, 2006, 2005, 2002, 2000, 1996, 1995, 1993, 1992, 1991, 1986, 1984, 1982, 1980, 1979, 1976, 1975, 1973, 1970, 1967, 1965, 1962, 1960, 1959, 1956, 1955, 1954, 1951, 1950, 1946, 1945, 1943, 1940, 1938, 1933, 1932, 1928, 1926, 1925
2811 8TH	2020, 2017, 2014, 2010, 2006, 2005, 2002, 2000, 1996, 1995, 1993, 1992, 1991, 1986, 1984, 1982, 1980, 1979, 1976, 1975, 1973, 1970, 1967, 1965, 1962, 1960, 1959, 1956, 1955, 1954, 1951, 1946, 1945, 1943, 1940, 1938, 1933, 1932, 1928, 1926, 1925, 1920
2811 8TH ST	2020, 2017, 2014, 2010, 2006, 2005, 2002, 2000, 1996, 1995, 1993, 1992, 1991, 1986, 1984, 1982, 1980, 1979, 1976, 1975, 1973, 1970, 1967, 1965, 1962, 1960, 1959, 1956, 1954, 1951, 1950, 1946, 1945, 1943, 1940, 1938, 1933, 1932, 1928, 1926, 1925, 1920
2811 8TH ST	2020, 2017, 2014, 2010, 2006, 2005, 2002, 2000, 1996, 1995, 1993, 1992, 1991, 1986, 1984, 1982, 1980, 1979, 1976, 1975, 1973, 1967, 1965, 1962, 1960, 1959, 1956, 1955, 1954, 1951, 1950, 1946, 1945, 1943, 1940, 1938, 1933, 1932, 1928, 1926, 1925, 1920
2811 8TH ST	2020, 2017, 2014, 2010, 2006, 2005, 2002, 2000, 1996, 1995, 1993, 1992, 1991, 1986, 1984, 1982, 1980, 1979, 1976, 1975, 1973, 1970, 1967, 1965, 1962, 1960, 1959, 1956, 1955, 1954, 1951, 1950, 1946, 1945, 1943, 1940, 1938, 1932, 1928, 1926, 1925, 1920

FINDINGS

Address Researched	Address Not Identified in Research Source
2811 8TH ST	2020, 2017, 2014, 2010, 2006, 2005, 2002, 2000, 1996, 1995, 1993, 1992, 1991, 1986, 1984, 1982, 1980, 1979, 1976, 1975, 1973, 1970, 1967, 1965, 1962, 1960, 1959, 1956, 1955, 1954, 1951, 1950, 1946, 1943, 1940, 1938, 1933, 1932, 1928, 1926, 1925, 1920
811 CARLETON ST	2020, 2017, 2014, 2010, 2006, 2002, 2000, 1996, 1995, 1993, 1992, 1991, 1986, 1984, 1982, 1980, 1979, 1976, 1975, 1973, 1970, 1967, 1965, 1962, 1960, 1959, 1956, 1955, 1954, 1951, 1950, 1946, 1945, 1943, 1940, 1938, 1933, 1932, 1928, 1926, 1925, 1920
811 CARLETON ST	2020, 2017, 2014, 2010, 2006, 2005, 2002, 1996, 1995, 1993, 1992, 1991, 1986, 1984, 1982, 1980, 1979, 1976, 1975, 1973, 1970, 1967, 1965, 1962, 1960, 1959, 1956, 1955, 1954, 1951, 1950, 1946, 1945, 1943, 1940, 1938, 1933, 1932, 1928, 1926, 1925, 1920
811 CARLETON ST	2020, 2017, 2014, 2010, 2006, 2005, 2002, 2000, 1996, 1993, 1992, 1991, 1986, 1984, 1982, 1980, 1979, 1976, 1975, 1973, 1970, 1967, 1965, 1962, 1960, 1959, 1956, 1955, 1954, 1951, 1950, 1946, 1945, 1943, 1940, 1938, 1933, 1932, 1928, 1926, 1925, 1920
811 CARLETON ST	2020, 2017, 2014, 2010, 2006, 2005, 2002, 2000, 1996, 1995, 1993, 1991, 1986, 1984, 1982, 1980, 1979, 1976, 1975, 1973, 1970, 1967, 1965, 1962, 1960, 1959, 1956, 1955, 1954, 1951, 1950, 1946, 1945, 1943, 1940, 1938, 1933, 1932, 1928, 1926, 1925, 1920
811 CARLETON ST	2020, 2017, 2010, 2006, 2005, 2002, 2000, 1996, 1995, 1993, 1992, 1991, 1986, 1984, 1982, 1980, 1979, 1976, 1975, 1973, 1970, 1967, 1965, 1962, 1960, 1959, 1956, 1955, 1954, 1951, 1950, 1946, 1945, 1943, 1940, 1938, 1933, 1932, 1928, 1926, 1925, 1920
843 CARLETON ST	2020, 2017, 2010, 2006, 2005, 2002, 2000, 1996, 1995, 1993, 1992, 1991, 1986, 1984, 1982, 1980, 1979, 1976, 1975, 1973, 1970, 1967, 1965, 1962, 1960, 1959, 1956, 1955, 1954, 1951, 1950, 1946, 1945, 1943, 1940, 1938, 1933, 1932, 1928, 1926, 1925, 1920
843 CARLETON ST	2020, 2017, 2014, 2006, 2005, 2002, 2000, 1996, 1995, 1993, 1992, 1991, 1986, 1984, 1982, 1980, 1979, 1976, 1975, 1973, 1970, 1967, 1965, 1962, 1960, 1959, 1956, 1955, 1954, 1951, 1950, 1946, 1945, 1943, 1940, 1938, 1933, 1932, 1928, 1926, 1925, 1920
843 CARLETON ST	2020, 2014, 2010, 2006, 2005, 2002, 2000, 1996, 1995, 1993, 1992, 1991, 1986, 1984, 1982, 1980, 1979, 1976, 1975, 1973, 1970, 1967, 1965, 1962, 1960, 1959, 1956, 1955, 1954, 1951, 1950, 1946, 1945, 1943, 1940, 1938, 1933, 1932, 1928, 1926, 1925, 1920
845 CARLETON PL	2020, 2017, 2014, 2010, 2006, 2005, 2002, 2000, 1996, 1995, 1993, 1992, 1991, 1986, 1984, 1982, 1980, 1979, 1976, 1973, 1970, 1967, 1965, 1962, 1960, 1959, 1956, 1955, 1954, 1951, 1950, 1946, 1945, 1943, 1940, 1938, 1933, 1932, 1928, 1926, 1925, 1920
845 CARLETON ST	2020, 2017, 2014, 2010, 2006, 2005, 2002, 2000, 1996, 1995, 1993, 1992, 1991, 1986, 1984, 1982, 1980, 1979, 1976, 1975, 1973, 1967, 1965, 1962, 1960, 1959, 1956, 1955, 1954, 1951, 1950, 1946, 1945, 1943, 1940, 1938, 1933, 1932, 1928, 1926, 1925, 1920
845 CARLETON ST	2020, 2017, 2014, 2010, 2006, 2005, 2002, 2000, 1996, 1995, 1993, 1992, 1991, 1986, 1984, 1982, 1980, 1979, 1976, 1975, 1973, 1970, 1967, 1965, 1960, 1959, 1956, 1955, 1954, 1951, 1950, 1946, 1945, 1943, 1940, 1938, 1933, 1932, 1928, 1926, 1925, 1920
845 CARLETON ST	2020, 2017, 2014, 2010, 2006, 2005, 2002, 2000, 1996, 1995, 1993, 1992, 1986, 1984, 1982, 1980, 1979, 1976, 1975, 1973, 1970, 1967, 1965, 1962, 1960, 1959, 1956, 1955, 1954, 1951, 1950, 1946, 1945, 1943, 1940, 1938, 1933, 1932, 1928, 1926, 1925, 1920

FINDINGS

Address Researched	Address Not Identified in Research Source
845 CARLETON ST	2020, 2017, 2014, 2010, 2006, 2005, 2002, 2000, 1996, 1995, 1993, 1992, 1991, 1986, 1984, 1982, 1980, 1979, 1976, 1975, 1973, 1970, 1967, 1965, 1962, 1960, 1959, 1956, 1955, 1954, 1951, 1950, 1946, 1943, 1940, 1938, 1933, 1932, 1928, 1926, 1925, 1920
845 CARLETON ST	2020, 2014, 2010, 2006, 2005, 2002, 2000, 1996, 1995, 1993, 1992, 1991, 1986, 1984, 1982, 1980, 1979, 1976, 1975, 1973, 1970, 1967, 1965, 1962, 1960, 1959, 1956, 1955, 1954, 1951, 1950, 1946, 1945, 1943, 1940, 1938, 1933, 1932, 1928, 1926, 1925, 1920
845 CARLETON ST	2017, 2014, 2010, 2006, 2005, 2002, 2000, 1996, 1995, 1993, 1992, 1991, 1986, 1984, 1982, 1980, 1979, 1976, 1975, 1973, 1970, 1967, 1965, 1962, 1960, 1959, 1956, 1955, 1954, 1951, 1950, 1946, 1945, 1943, 1940, 1938, 1933, 1932, 1928, 1926, 1925, 1920
845 CARLETON ST	2020, 2017, 2014, 2006, 2005, 2002, 2000, 1996, 1995, 1993, 1992, 1991, 1986, 1984, 1982, 1980, 1979, 1976, 1975, 1973, 1970, 1967, 1965, 1962, 1960, 1959, 1956, 1955, 1954, 1951, 1950, 1946, 1945, 1943, 1940, 1938, 1933, 1932, 1928, 1926, 1925, 1920
845 CARLETON ST	2020, 2017, 2010, 2006, 2005, 2002, 2000, 1996, 1995, 1993, 1992, 1991, 1986, 1984, 1982, 1980, 1979, 1976, 1975, 1973, 1970, 1967, 1965, 1962, 1960, 1959, 1956, 1955, 1954, 1951, 1950, 1946, 1945, 1943, 1940, 1938, 1933, 1932, 1928, 1926, 1925, 1920
845 CARLETON ST	2020, 2017, 2014, 2010, 2006, 2005, 2002, 2000, 1996, 1995, 1993, 1991, 1986, 1984, 1982, 1980, 1979, 1976, 1975, 1973, 1970, 1967, 1965, 1962, 1960, 1959, 1956, 1955, 1954, 1951, 1950, 1946, 1945, 1943, 1940, 1938, 1933, 1932, 1928, 1926, 1925, 1920
845 CARLETON ST	2020, 2017, 2014, 2010, 2006, 2005, 2002, 2000, 1996, 1993, 1992, 1991, 1986, 1984, 1982, 1980, 1979, 1976, 1975, 1973, 1970, 1967, 1965, 1962, 1960, 1959, 1956, 1955, 1954, 1951, 1950, 1946, 1945, 1943, 1940, 1938, 1933, 1932, 1928, 1926, 1925, 1920
845 CARLETON ST	2020, 2017, 2014, 2010, 2006, 2005, 2002, 1996, 1995, 1993, 1992, 1991, 1986, 1984, 1982, 1980, 1979, 1976, 1975, 1973, 1970, 1967, 1965, 1962, 1960, 1959, 1956, 1955, 1954, 1951, 1950, 1946, 1945, 1943, 1940, 1938, 1933, 1932, 1928, 1926, 1925, 1920
845 CARLETON ST	2020, 2017, 2014, 2010, 2006, 2005, 2002, 2000, 1995, 1993, 1992, 1991, 1986, 1984, 1982, 1980, 1979, 1976, 1975, 1973, 1970, 1967, 1965, 1962, 1960, 1959, 1956, 1955, 1954, 1951, 1950, 1946, 1945, 1943, 1940, 1938, 1933, 1932, 1928, 1926, 1925, 1920
845 CARLETON ST	2020, 2017, 2014, 2010, 2006, 2002, 2000, 1996, 1995, 1993, 1992, 1991, 1986, 1984, 1982, 1980, 1979, 1976, 1975, 1973, 1970, 1967, 1965, 1962, 1960, 1959, 1956, 1955, 1954, 1951, 1950, 1946, 1945, 1943, 1940, 1938, 1933, 1932, 1928, 1926, 1925, 1920
845 CARLETON ST	2020, 2017, 2014, 2010, 2005, 2002, 2000, 1996, 1995, 1993, 1992, 1991, 1986, 1984, 1982, 1980, 1979, 1976, 1975, 1973, 1970, 1967, 1965, 1962, 1960, 1959, 1956, 1955, 1954, 1951, 1950, 1946, 1945, 1943, 1940, 1938, 1933, 1932, 1928, 1926, 1925, 1920
893 CARLETON	2020, 2017, 2014, 2010, 2006, 2005, 2002, 2000, 1996, 1995, 1993, 1992, 1991, 1984, 1982, 1980, 1979, 1976, 1975, 1973, 1970, 1967, 1965, 1962, 1960, 1959, 1956, 1955, 1954, 1951, 1950, 1946, 1945, 1943, 1940, 1938, 1933, 1932, 1928, 1926, 1925, 1920
893 CARLETON PL	2020, 2017, 2014, 2010, 2006, 2005, 2002, 2000, 1996, 1995, 1993, 1992, 1991, 1986, 1984, 1982, 1980, 1979, 1976, 1973, 1970, 1967, 1965, 1962, 1960, 1959, 1956, 1955, 1954, 1951, 1950, 1946, 1945, 1943, 1940, 1938, 1933, 1932, 1928, 1926, 1925, 1920

FINDINGS

Address Researched	Address Not Identified in Research Source
893 CARLETON ST	2020, 2017, 2014, 2010, 2006, 2005, 2002, 2000, 1996, 1995, 1993, 1992, 1991, 1986, 1984, 1982, 1980, 1979, 1976, 1975, 1973, 1967, 1965, 1962, 1960, 1959, 1956, 1955, 1954, 1951, 1950, 1946, 1945, 1943, 1940, 1938, 1933, 1932, 1928, 1926, 1925, 1920
893 CARLETON ST	2020, 2017, 2014, 2010, 2005, 2002, 2000, 1996, 1995, 1993, 1992, 1991, 1986, 1984, 1982, 1980, 1979, 1976, 1975, 1973, 1970, 1967, 1965, 1962, 1960, 1959, 1956, 1955, 1954, 1951, 1950, 1946, 1945, 1943, 1940, 1938, 1933, 1932, 1928, 1926, 1925, 1920
893 CARLETON ST	2020, 2017, 2014, 2010, 2006, 2002, 2000, 1996, 1995, 1993, 1992, 1991, 1986, 1984, 1982, 1980, 1979, 1976, 1975, 1973, 1970, 1967, 1965, 1962, 1960, 1959, 1956, 1955, 1954, 1951, 1950, 1946, 1945, 1943, 1940, 1938, 1933, 1932, 1928, 1926, 1925, 1920
893 CARLETON ST	2020, 2017, 2014, 2010, 2006, 2005, 2002, 2000, 1995, 1993, 1992, 1991, 1986, 1984, 1982, 1980, 1979, 1976, 1975, 1973, 1970, 1967, 1965, 1962, 1960, 1959, 1956, 1955, 1954, 1951, 1950, 1946, 1945, 1943, 1940, 1938, 1933, 1932, 1928, 1926, 1925, 1920
2010, 2006, 2005, 2002, 2000, 1996, 1995, 1993, 1992, 1991, 1986, 1984, 1982, 1980, 1979, 1976, 1975, 1973, 1970, 1967, 1965, 1962, 1960, 1959, 1956, 1955, 1954, 1951, 1950, 1946, 1945, 1943, 1940, 1938, 1933, 1932, 1928, 1926, 1925, 1920

FINDINGS

Address Researched	Address Not Identified in Research Source
901 PARKER ST	2020, 2014, 2010, 2006, 2005, 2002, 2000, 1996, 1995, 1993, 1992, 1991, 1986, 1984, 1982, 1980, 1979, 1976, 1975, 1973, 1970, 1967, 1965, 1962, 1960, 1959, 1956, 1955, 1954, 1951, 1950, 1946, 1945, 1943, 1940, 1938, 1933, 1932, 1928, 1926, 1925, 1920
903 PARKER RD	2020, 2017, 2014, 2010, 2006, 2005, 2002, 2000, 1996, 1995, 1993, 1992, 1991, 1984, 1982, 1980, 1979, 1976, 1975, 1973, 1970, 1967, 1965, 1962, 1960, 1959, 1956, 1955, 1954, 1951, 1950, 1946, 1945, 1943, 1940, 1938, 1933, 1932, 1928, 1926, 1925, 1920
904 PARDEE	2020, 2017, 2014, 2010, 2006, 2005, 2002, 2000, 1996, 1995, 1993, 1992, 1991, 1984, 1982, 1980, 1979, 1976, 1975, 1973, 1970, 1967, 1965, 1962, 1960, 1959, 1956, 1955, 1954, 1951, 1950, 1946, 1945, 1943, 1940, 1938, 1933, 1932, 1928, 1926, 1925, 1920
904 PARDEE DR	2020, 2017, 2014, 2010, 2006, 2005, 2002, 2000, 1996, 1995, 1993, 1992, 1991, 1984, 1982, 1980, 1979, 1976, 1975, 1973, 1970, 1967, 1965, 1962, 1960, 1959, 1956, 1955, 1954, 1951, 1950, 1946, 1945, 1943, 1940, 1938, 1933, 1932, 1928, 1926, 1925, 1920
904 PARDEE ST	2020, 2017, 2014, 2010, 2006, 2005, 2002, 2000, 1996, 1995, 1993, 1992, 1986, 1984, 1982, 1980, 1979, 1976, 1975, 1973, 1970, 1967, 1965, 1962, 1960, 1959, 1956, 1955, 1954, 1951, 1950, 1946, 1945, 1943, 1940, 1938, 1933, 1932, 1928, 1926, 1925, 1920
904 PARDEE 2014, 2010, 2006, 2005, 2002, 2000, 1996, 1995, 1993, 1991, 1986, 1984, 1982, 1980, 1979, 1976, 1975, 1973, 1970, 1967, 1965, 1962, 1960, 1959, 1956, 1955, 1954, 1951, 1950, 1946, 1945, 1943, 1940, 1938, 1933, 1932, 1928, 1926, 1925, 1920
904 PARDEE ST	2020, 2017, 2014, 2010, 2006, 2005, 2002, 2000, 1995, 1993, 1992, 1991, 1986, 1984, 1982, 1980, 1979, 1976, 1975, 1973, 1970, 1967, 1965, 1962, 1960, 1959, 1956, 1955, 1954, 1951, 1950, 1946, 1945, 1943, 1940, 1938, 1933, 1932, 1928, 1926, 1925, 1920

FINDINGS

Address Researched	Address Not Identified in Research Source
905 PARKER RD	2020, 2017, 2014, 2010, 2006, 2005, 2002, 2000, 1996, 1995, 1993, 1992, 1991, 1986, 1984, 1982, 1979, 1976, 1975, 1973, 1970, 1967, 1965, 1962, 1960, 1959, 1956, 1955, 1954, 1951, 1950, 1946, 1945, 1943, 1940, 1938, 1933, 1932, 1928, 1926, 1925, 1920
905 PARKER ST	2020, 2017, 2014, 2010, 2006, 2005, 2002, 2000, 1995, 1993, 1992, 1991, 1986, 1984, 1982, 1980, 1979, 1976, 1975, 1973, 1970, 1967, 1965, 1962, 1960, 1959, 1956, 1955, 1954, 1951, 1950, 1946, 1945, 1943, 1940, 1938, 1933, 1932, 1928, 1926, 1925, 1920
905 PARKER ST	2020, 2017, 2014, 2010, 2006, 2005, 2002, 1996, 1995, 1993, 1992, 1991, 1986, 1984, 1982, 1980, 1979, 1976, 1975, 1973, 1970, 1967, 1965, 1962, 1960, 1959, 1956, 1955, 1954, 1951, 1950, 1946, 1945, 1943, 1940, 1938, 1933, 1932, 1928, 1926, 1925, 1920
905 PARKER ST	2020, 2017, 2014, 2010, 2006, 2002, 2000, 1996, 1995, 1993, 1992, 1991, 1986, 1984, 1982, 1980, 1979, 1976, 1975, 1973, 1970, 1967, 1965, 1962, 1960, 1959, 1956, 1955, 1954, 1951, 1950, 1946, 1945, 1943, 1940, 1938, 1933, 1932, 1928, 1926, 1925, 1920
905 PARKER ST	2020, 2017, 2014, 2010, 2005, 2002, 2000, 1996, 1995, 1993, 1992, 1991, 1986, 1984, 1982, 1980, 1979, 1976, 1975, 1973, 1970, 1967, 1965, 1962, 1960, 1959, 1956, 1955, 1954, 1951, 1950, 1946, 1945, 1943, 1940, 1938, 1933, 1932, 1928, 1926, 1925, 1920
905 PARKER ST	2020, 2017, 2010, 2006, 2005, 2002, 2000, 1996, 1995, 1993, 1992, 1991, 1986, 1984, 1982, 1980, 1979, 1976, 1975, 1973, 1970, 1967, 1965, 1962, 1960, 1959, 1956, 1955, 1954, 1951, 1950, 1946, 1945, 1943, 1940, 1938, 1933, 1932, 1928, 1926, 1925, 1920
905 PARKER ST	2020, 2017, 2014, 2006, 2005, 2002, 2000, 1996, 1995, 1993, 1992, 1991, 1986, 1984, 1982, 1980, 1979, 1976, 1975, 1973, 1970, 1967, 1965, 1962, 1960, 1959, 1956, 1955, 1954, 1951, 1950, 1946, 1945, 1943, 1940, 1938, 1933, 1932, 1928, 1926, 1925, 1920
905 PARKER ST	2017, 2014, 2010, 2006, 2005, 2002, 2000, 1996, 1995, 1993, 1992, 1991, 1986, 1984, 1982, 1980, 1979, 1976, 1975, 1973, 1970, 1967, 1965, 1962, 1960, 1959, 1956, 1955, 1954, 1951, 1950, 1946, 1945, 1943, 1940, 1938, 1933, 1932, 1928, 1926, 1925, 1920
905 PARKER ST	2020, 2014, 2010, 2006, 2005, 2002, 2000, 1996, 1995, 1993, 1992, 1991, 1986, 1984, 1982, 1980, 1979, 1976, 1975, 1973, 1970, 1967, 1965, 1962, 1960, 1959, 1956, 1955, 1954, 1951, 1950, 1946, 1945, 1943, 1940, 1938, 1933, 1932, 1928, 1926, 1925, 1920
906 GRAYSON ST	2020, 2017, 2014, 2010, 2006, 2005, 2002, 2000, 1996, 1995, 1993, 1992, 1986, 1984, 1982, 1980, 1979, 1976, 1975, 1973, 1970, 1967, 1965, 1962, 1960, 1959, 1956, 1955, 1954, 1951, 1950, 1946, 1945, 1943, 1940, 1938, 1933, 1932, 1928, 1926, 1925, 1920
906 GRAYSON ST	2020, 2017, 2014, 2010, 2006, 2005, 2002, 2000, 1996, 1995, 1993, 1992, 1991, 1986, 1984, 1982, 1980, 1979, 1976, 1975, 1973, 1970, 1967, 1965, 1962, 1960, 1959, 1956, 1955, 1954, 1951, 1950, 1946, 1945, 1943, 1940, 1938, 1933, 1932, 1926, 1925, 1920
906 GRAYSON ST	2020, 2017, 2014, 2010, 2006, 2005, 2002, 2000, 1996, 1995, 1993, 1992, 1991, 1986, 1984, 1982, 1980, 1979, 1976, 1975, 1973, 1970, 1967, 1965, 1962, 1960, 1959, 1956, 1955, 1954, 1951, 1946, 1945, 1943, 1940, 1938, 1933, 1932, 1928, 1926, 1925, 1920
906 GRAYSON WAY	2020, 2017, 2014, 2010, 2006, 2005, 2002, 2000, 1996, 1995, 1993, 1992, 1991, 1986, 1984, 1982, 1980, 1979, 1976, 1975, 1973, 1967, 1965, 1962, 1960, 1959, 1956, 1955, 1954, 1951, 1950, 1946, 1945, 1943, 1940, 1938, 1933, 1932, 1928, 1926, 1925, 1920

FINDINGS

Address Researched	Address Not Identified in Research Source
907 1/2 PARDEE ST	2020, 2017, 2014, 2010, 2006, 2005, 2002, 2000, 1996, 1995, 1993, 1992, 1991, 1986, 1984, 1982, 1980, 1979, 1976, 1975, 1973, 1970, 1967, 1965, 1962, 1960, 1959, 1956, 1955, 1954, 1951, 1950, 1946, 1945, 1943, 1940, 1938, 1932, 1928, 1926, 1925, 1920
907 PARDEE ST	2020, 2017, 2014, 2010, 2006, 2005, 2002, 2000, 1996, 1995, 1993, 1992, 1991, 1986, 1984, 1982, 1980, 1979, 1976, 1975, 1973, 1970, 1967, 1965, 1962, 1960, 1959, 1956, 1955, 1954, 1951, 1950, 1946, 1945, 1940, 1938, 1933, 1932, 1928, 1926, 1925, 1920
907 PARDEE ST	2020, 2017, 2014, 2010, 2006, 2005, 2002, 2000, 1996, 1995, 1993, 1992, 1991, 1986, 1984, 1982, 1980, 1979, 1976, 1975, 1973, 1970, 1967, 1965, 1962, 1960, 1959, 1956, 1955, 1954, 1951, 1946, 1945, 1943, 1940, 1938, 1933, 1932, 1928, 1926, 1925, 1920
907 PARDEE ST	2020, 2017, 2014, 2010, 2006, 2005, 2002, 2000, 1996, 1995, 1993, 1992, 1991, 1986, 1984, 1982, 1980, 1979, 1976, 1975, 1973, 1970, 1967, 1965, 1962, 1960, 1959, 1956, 1955, 1954, 1951, 1950, 1946, 1943, 1940, 1938, 1933, 1932, 1928, 1926, 1925, 1920
907 PARDEE ST	2020, 2017, 2014, 2010, 2006, 2005, 2002, 2000, 1996, 1995, 1993, 1992, 1991, 1986, 1984, 1982, 1980, 1979, 1976, 1975, 1973, 1970, 1967, 1965, 1962, 1960, 1959, 1956, 1955, 1954, 1951, 1950, 1946, 1945, 1943, 1940, 1938, 1932, 1928, 1926, 1925, 1920
907 PARDEE ST	2020, 2017, 2014, 2010, 2006, 2005, 2002, 2000, 1996, 1995, 1993, 1992, 1991, 1986, 1984, 1982, 1980, 1979, 1976, 1975, 1973, 1970, 1967, 1965, 1962, 1960, 1959, 1956, 1955, 1954, 1951, 1950, 1946, 1945, 1943, 1940, 1938, 1933, 1932, 1928, 1926, 1925
907 PARDEE ST	2020, 2017, 2014, 2010, 2006, 2005, 2002, 2000, 1996, 1995, 1993, 1992, 1991, 1986, 1984, 1982, 1980, 1979, 1976, 1975, 1973, 1970, 1967, 1965, 1962, 1960, 1959, 1956, 1955, 1954, 1951, 1950, 1946, 1945, 1943, 1940, 1938, 1933, 1932, 1928, 1926, 1920
907 PARKER	2020, 2017, 2014, 2010, 2006, 2005, 2002, 2000, 1996, 1995, 1993, 1992, 1991, 1984, 1982, 1980, 1979, 1976, 1975, 1973, 1970, 1967, 1965, 1962, 1960, 1959, 1956, 1955, 1954, 1951, 1950, 1946, 1945, 1943, 1940, 1938, 1933, 1932, 1928, 1926, 1925, 1920
907 PARKER RD	2020, 2017, 2014, 2010, 2006, 2005, 2002, 2000, 1996, 1995, 1993, 1992, 1991, 1984, 1982, 1980, 1979, 1976, 1975, 1973, 1970, 1967, 1965, 1962, 1960, 1959, 1956, 1955, 1954, 1951, 1950, 1946, 1945, 1943, 1940, 1938, 1933, 1932, 1928, 1926, 1925, 1920
907 PARKER RD	2020, 2017, 2014, 2010, 2006, 2005, 2002, 2000, 1996, 1995, 1993, 1992, 1991, 1986, 1984, 1982, 1979, 1976, 1975, 1973, 1970, 1967, 1965, 1962, 1960, 1959, 1956, 1955, 1954, 1951, 1950, 1946, 1945, 1943, 1940, 1938, 1933, 1932, 1928, 1926, 1925, 1920
909 PARDEE CT	2020, 2017, 2014, 2010, 2006, 2005, 2002, 2000, 1996, 1995, 1993, 1992, 1991, 1986, 1984, 1982, 1980, 1979, 1976, 1975, 1973, 1970, 1967, 1965, 1962, 1960, 1959, 1956, 1955, 1954, 1951, 1950, 1946, 1945, 1943, 1940, 1938, 1933, 1932, 1926, 1925, 1920
909 PARDEE ST	2020, 2017, 2014, 2010, 2006, 2005, 2002, 2000, 1996, 1995, 1993, 1992, 1991, 1986, 1984, 1982, 1980, 1979, 1976, 1975, 1973, 1970, 1967, 1965, 1962, 1960, 1959, 1956, 1955, 1954, 1951, 1950, 1946, 1945, 1943, 1940, 1938, 1932, 1928, 1926, 1925, 1920
909 PARKER	2020, 2017, 2014, 2010, 2006, 2005, 2002, 2000, 1996, 1995, 1993, 1992, 1991, 1984, 1982, 1980, 1979, 1976, 1975, 1973, 1970, 1967, 1965, 1962, 1960, 1959, 1956, 1955, 1954, 1951, 1950, 1946, 1945, 1943, 1940, 1938, 1933, 1932, 1928, 1926, 1925, 1920

FINDINGS

Address Researched	Address Not Identified in Research Source
909 PARKER RD	2020, 2017, 2014, 2010, 2006, 2005, 2002, 2000, 1996, 1995, 1993, 1992, 1991, 1984, 1982, 1980, 1979, 1976, 1975, 1973, 1970, 1967, 1965, 1962, 1960, 1959, 1956, 1955, 1954, 1951, 1950, 1946, 1945, 1943, 1940, 1938, 1933, 1932, 1928, 1926, 1925, 1920
909 PARKER RD	2020, 2017, 2014, 2010, 2006, 2005, 2002, 2000, 1996, 1995, 1993, 1992, 1991, 1986, 1984, 1982, 1979, 1976, 1975, 1973, 1970, 1967, 1965, 1962, 1960, 1959, 1956, 1955, 1954, 1951, 1950, 1946, 1945, 1943, 1940, 1938, 1933, 1932, 1928, 1926, 1925, 1920
909 PARKER ST	2020, 2017, 2014, 2010, 2006, 2005, 2002, 2000, 1996, 1995, 1993, 1992, 1991, 1984, 1982, 1980, 1979, 1976, 1975, 1973, 1970, 1967, 1965, 1962, 1960, 1959, 1956, 1955, 1954, 1951, 1950, 1946, 1945, 1943, 1940, 1938, 1933, 1932, 1928, 1926, 1925, 1920
909 PARKER ST	2020, 2017, 2014, 2010, 2006, 2005, 2002, 2000, 1996, 1993, 1992, 1991, 1986, 1984, 1982, 1980, 1979, 1976, 1975, 1973, 1970, 1967, 1965, 1962, 1960, 1959, 1956, 1955, 1954, 1951, 1950, 1946, 1945, 1943, 1940, 1938, 1933, 1932, 1928, 1926, 1925, 1920
910 GRAYSON ST	2020, 2017, 2014, 2010, 2005, 2002, 2000, 1996, 1995, 1993, 1992, 1991, 1986, 1984, 1982, 1980, 1979, 1976, 1975, 1973, 1970, 1967, 1965, 1962, 1960, 1959, 1956, 1955, 1954, 1951, 1950, 1946, 1945, 1943, 1940, 1938, 1933, 1932, 1928, 1926, 1925, 1920
910 GRAYSON 2017, 2014, 2010, 2006, 2005, 2002, 2000, 1996, 1995, 1993, 1992, 1991, 1986, 1984, 1982, 1979, 1976, 1975, 1973, 1970, 1967, 1965, 1962, 1960, 1959, 1956, 1955, 1954, 1951, 1950, 1946, 1945, 1943, 1940, 1938, 1933, 1932, 1928, 1926, 1925, 1920
910 GRAYSON ST	2020, 2017, 2014, 2010, 2006, 2005, 2002, 2000, 1996, 1995, 1993, 1992, 1991, 1986, 1984, 1982, 1980, 1979, 1976, 1975, 1973, 1970, 1967, 1965, 1962, 1960, 1959, 1956, 1955, 1954, 1951, 1950, 1946, 1945, 1943, 1940, 1938, 1932, 1928, 1926, 1925, 1920

FINDINGS

Address Researched	Address Not Identified in Research Source
910 GRAYSON ST	2020, 2017, 2014, 2010, 2006, 2005, 2002, 2000, 1996, 1995, 1993, 1992, 1991, 1986, 1984, 1982, 1980, 1979, 1976, 1975, 1973, 1970, 1967, 1965, 1962, 1960, 1959, 1956, 1955, 1954, 1951, 1950, 1946, 1945, 1940, 1938, 1933, 1932, 1928, 1926, 1925, 1920
910 GRAYSON ST	2020, 2017, 2014, 2010, 2006, 2005, 2002, 2000, 1996, 1995, 1993, 1992, 1991, 1986, 1984, 1982, 1980, 1979, 1976, 1975, 1973, 1970, 1967, 1965, 1962, 1960, 1959, 1956, 1955, 1954, 1951, 1950, 1946, 1945, 1943, 1940, 1938, 1933, 1932, 1926, 1925, 1920
910 PARKER	2020, 2017, 2014, 2010, 2006, 2005, 2002, 2000, 1996, 1995, 1993, 1992, 1991, 1984, 1982, 1980, 1979, 1976, 1975, 1973, 1970, 1967, 1965, 1962, 1960, 1959, 1956, 1955, 1954, 1951, 1950, 1946, 1945, 1943, 1940, 1938, 1933, 1932, 1928, 1926, 1925, 1920
910 PARKER RD	2020, 2017, 2014, 2010, 2006, 2005, 2002, 2000, 1996, 1995, 1993, 1992, 1991, 1984, 1982, 1980, 1979, 1976, 1975, 1973, 1970, 1967, 1965, 1962, 1960, 1959, 1956, 1955, 1954, 1951, 1950, 1946, 1945, 1943, 1940, 1938, 1933, 1932, 1928, 1926, 1925, 1920
910 PARKER RD	2020, 2017, 2014, 2010, 2006, 2005, 2002, 2000, 1996, 1995, 1993, 1992, 1991, 1986, 1984, 1982, 1979, 1976, 1975, 1973, 1970, 1967, 1965, 1962, 1960, 1959, 1956, 1955, 1954, 1951, 1950, 1946, 1945, 1943, 1940, 1938, 1933, 1932, 1928, 1926, 1925, 1920
910 PARKER ST	2020, 2017, 2014, 2010, 2006, 2005, 2002, 2000, 1996, 1995, 1993, 1991, 1986, 1984, 1982, 1980, 1979, 1976, 1975, 1973, 1970, 1967, 1965, 1962, 1960, 1959, 1956, 1955, 1954, 1951, 1950, 1946, 1945, 1943, 1940, 1938, 1933, 1932, 1928, 1926, 1925, 1920
911 CARLETON PL	2020, 2017, 2014, 2010, 2006, 2005, 2002, 2000, 1996, 1995, 1993, 1992, 1991, 1986, 1984, 1982, 1980, 1979, 1976, 1973, 1970, 1967, 1965, 1962, 1960, 1959, 1956, 1955, 1954, 1951, 1950, 1946, 1945, 1943, 1940, 1938, 1933, 1932, 1928, 1926, 1925, 1920
911 PARKER ST	2020, 2017, 2014, 2010, 2006, 2005, 2002, 1996, 1995, 1993, 1992, 1991, 1986, 1984, 1982, 1980, 1979, 1976, 1975, 1973, 1970, 1967, 1965, 1962, 1960, 1959, 1956, 1955, 1954, 1951, 1950, 1946, 1945, 1943, 1940, 1938, 1933, 1932, 1928, 1926, 1925, 1920
911 PARKER ST	2020, 2017, 2014, 2010, 2006, 2005, 2002, 2000, 1995, 1993, 1992, 1991, 1986, 1984, 1982, 1980, 1979, 1976, 1975, 1973, 1970, 1967, 1965, 1962, 1960, 1959, 1956, 1955, 1954, 1951, 1950, 1946, 1945, 1943, 1940, 1938, 1933, 1932, 1928, 1926, 1925, 1920
912 GRAYSON	2020, 2017, 2014, 2010, 2006, 2005, 2002, 2000, 1996, 1995, 1993, 1992, 1991, 1984, 1982, 1980, 1979, 1976, 1975, 1973, 1970, 1967, 1965, 1962, 1960, 1959, 1956, 1955, 1954, 1951, 1950, 1946, 1945, 1943, 1940, 1938, 1933, 1932, 1928, 1926, 1925, 1920
912 GRAYSON ST	2020, 2017, 2014, 2010, 2006, 2005, 2002, 2000, 1996, 1995, 1993, 1992, 1991, 1984, 1982, 1980, 1979, 1976, 1975, 1973, 1970, 1967, 1965, 1962, 1960, 1959, 1956, 1955, 1954, 1951, 1950, 1946, 1945, 1943, 1940, 1938, 1933, 1932, 1928, 1926, 1925, 1920
912 GRAYSON ST	2020, 2017, 2014, 2010, 2006, 2005, 2002, 2000, 1996, 1995, 1993, 1992, 1991, 1986, 1984, 1982, 1980, 1979, 1976, 1975, 1973, 1970, 1967, 1965, 1960, 1959, 1956, 1955, 1954, 1951, 1950, 1946, 1945, 1943, 1940, 1938, 1933, 1932, 1928, 1926, 1925, 1920
912 GRAYSON ST	2020, 2017, 2014, 2010, 2006, 2005, 2002, 2000, 1996, 1995, 1993, 1992, 1991, 1986, 1984, 1982, 1980, 1979, 1976, 1975, 1973, 1970, 1967, 1965, 1962, 1960, 1959, 1956, 1955, 1954, 1951, 1950, 1946, 1945, 1943, 1940, 1938, 1933, 1932, 1926, 1925, 1920

FINDINGS

Address Researched	Address Not Identified in Research Source
912 GRAYSON ST	2020, 2017, 2014, 2010, 2006, 2005, 2002, 2000, 1996, 1995, 1993, 1992, 1991, 1986, 1984, 1982, 1980, 1979, 1976, 1975, 1973, 1970, 1967, 1965, 1962, 1960, 1959, 1956, 1955, 1954, 1951, 1950, 1946, 1945, 1940, 1938, 1933, 1932, 1928, 1926, 1925, 1920
912 GRAYSON ST	2020, 2017, 2014, 2010, 2006, 2005, 2002, 2000, 1996, 1995, 1993, 1992, 1991, 1986, 1984, 1982, 1980, 1979, 1976, 1975, 1973, 1970, 1967, 1965, 1962, 1960, 1959, 1956, 1955, 1954, 1951, 1950, 1946, 1945, 1943, 1940, 1938, 1932, 1928, 1926, 1925, 1920
912 GRAYSON ST	2020, 2017, 2014, 2010, 2006, 2005, 2002, 2000, 1996, 1995, 1993, 1992, 1991, 1986, 1984, 1982, 1980, 1979, 1976, 1975, 1973, 1970, 1967, 1965, 1962, 1960, 1959, 1956, 1955, 1954, 1951, 1946, 1945, 1943, 1940, 1938, 1933, 1932, 1928, 1926, 1925, 1920
912 2017, 2014, 2010, 2006, 2005, 2002, 2000, 1996, 1995, 1993, 1992, 1991, 1986, 1984, 1982, 1980, 1979, 1976, 1975, 1973, 1970, 1967, 1965, 1962, 1960, 1959, 1956, 1955, 1954, 1951, 1950, 1946, 1945, 1943, 1940, 1938, 1932, 1928, 1926, 1925, 1920

FINDINGS

Address Researched	Address Not Identified in Research Source
914 GRAYSON ST	2020, 2017, 2014, 2010, 2006, 2005, 2002, 2000, 1996, 1995, 1993, 1992, 1991, 1986, 1984, 1982, 1980, 1979, 1976, 1975, 1973, 1970, 1967, 1965, 1960, 1959, 1956, 1955, 1954, 1951, 1950, 1946, 1945, 1943, 1940, 1938, 1933, 1932, 1928, 1926, 1925, 1920
914 GRAYSON ST	2020, 2017, 2014, 2010, 2006, 2005, 2002, 2000, 1996, 1995, 1993, 1992, 1986, 1984, 1982, 1980, 1979, 1976, 1975, 1973, 1970, 1967, 1965, 1962, 1960, 1959, 1956, 1955, 1954, 1951, 1950, 1946, 1945, 1943, 1940, 1938, 1933, 1932, 1928, 1926, 1925, 1920
914 GRAYSON ST	2020, 2017, 2014, 2010, 2006, 2005, 2002, 2000, 1996, 1995, 1993, 1992, 1991, 1986, 1984, 1982, 1979, 1976, 1975, 1973, 1970, 1967, 1965, 1962, 1960, 1959, 1956, 1955, 1954, 1951, 1950, 1946, 1945, 1943, 1940, 1938, 1933, 1932, 1928, 1926, 1925, 1920
914 GRAYSON WAY	2020, 2017, 2014, 2010, 2006, 2005, 2002, 2000, 1996, 1995, 1993, 1992, 1991, 1986, 1984, 1982, 1980, 1979, 1976, 1975, 1973, 1967, 1965, 1962, 1960, 1959, 1956, 1955, 1954, 1951, 1950, 1946, 1945, 1943, 1940, 1938, 1933, 1932, 1928, 1926, 1925, 1920
915 PARDEE ST	2020, 2017, 2014, 2010, 2006, 2005, 2002, 2000, 1996, 1995, 1993, 1992, 1991, 1986, 1984, 1982, 1980, 1979, 1976, 1975, 1973, 1970, 1967, 1965, 1962, 1960, 1959, 1956, 1955, 1954, 1951, 1950, 1946, 1945, 1943, 1940, 1938, 1932, 1928, 1926, 1925, 1920
915 PARDEE ST	2020, 2017, 2014, 2010, 2006, 2005, 2002, 2000, 1996, 1995, 1993, 1992, 1991, 1986, 1984, 1982, 1980, 1979, 1976, 1975, 1973, 1970, 1967, 1965, 1962, 1960, 1959, 1956, 1955, 1954, 1951, 1950, 1946, 1945, 1940, 1938, 1933, 1932, 1928, 1926, 1925, 1920
915 PARDEE ST	2020, 2014, 2010, 2006, 2005, 2002, 2000, 1996, 1995, 1993, 1992, 1991, 1986, 1984, 1982, 1980, 1979, 1976, 1975, 1973, 1970, 1967, 1965, 1962, 1960, 1959, 1956, 1955, 1954, 1951, 1950, 1946, 1945, 1943, 1940, 1938, 1933, 1932, 1928, 1926, 1925, 1920
915 PARDEE ST	2017, 2014, 2010, 2006, 2005, 2002, 2000, 1996, 1995, 1993, 1992, 1991, 1986, 1984, 1982, 1980, 1979, 1976, 1975, 1973, 1970, 1967, 1965, 1962, 1960, 1959, 1956, 1955, 1954, 1951, 1950, 1946, 1945, 1943, 1940, 1938, 1933, 1932, 1928, 1926, 1925, 1920
915 PARDEE ST	2020, 2017, 2014, 2006, 2005, 2002, 2000, 1996, 1995, 1993, 1992, 1991, 1986, 1984, 1982, 1980, 1979, 1976, 1975, 1973, 1970, 1967, 1965, 1962, 1960, 1959, 1956, 1955, 1954, 1951, 1950, 1946, 1945, 1943, 1940, 1938, 1933, 1932, 1928, 1926, 1925, 1920
915 PARDEE ST	2020, 2017, 2010, 2006, 2005, 2002, 2000, 1996, 1995, 1993, 1992, 1991, 1986, 1984, 1982, 1980, 1979, 1976, 1975, 1973, 1970, 1967, 1965, 1962, 1960, 1959, 1956, 1955, 1954, 1951, 1950, 1946, 1945, 1943, 1940, 1938, 1933, 1932, 1928, 1926, 1925, 1920
916 GRAYSON ST	2020, 2017, 2014, 2010, 2006, 2005, 2002, 2000, 1996, 1995, 1993, 1992, 1991, 1986, 1984, 1982, 1980, 1979, 1976, 1975, 1973, 1970, 1967, 1965, 1962, 1960, 1959, 1956, 1955, 1954, 1951, 1950, 1946, 1945, 1940, 1938, 1933, 1932, 1928, 1926, 1925, 1920
916 GRAYSON ST	2020, 2017, 2014, 2010, 2006, 2005, 2002, 2000, 1996, 1995, 1993, 1992, 1991, 1986, 1984, 1982, 1980, 1979, 1976, 1975, 1973, 1970, 1967, 1965, 1962, 1960, 1959, 1956, 1955, 1954, 1951, 1950, 1946, 1945, 1943, 1940, 1938, 1932, 1928, 1926, 1925, 1920
916 PARDEE CT	2020, 2017, 2014, 2010, 2006, 2005, 2002, 2000, 1996, 1995, 1993, 1992, 1991, 1986, 1984, 1982, 1980, 1979, 1976, 1975, 1973, 1970, 1967, 1965, 1962, 1960, 1959, 1956, 1955, 1954, 1951, 1950, 1946, 1945, 1943, 1940, 1938, 1933, 1932, 1926, 1925, 1920

FINDINGS

Address Researched	Address Not Identified in Research Source
916 PARDEE ST	2020, 2017, 2014, 2010, 2006, 2005, 2002, 2000, 1996, 1995, 1993, 1992, 1991, 1986, 1984, 1982, 1980, 1979, 1976, 1975, 1973, 1970, 1967, 1965, 1962, 1960, 1959, 1956, 1955, 1954, 1951, 1950, 1946, 1945, 1943, 1940, 1938, 1932, 1928, 1926, 1925, 1920
916 PARDEE ST	2020, 2017, 2014, 2010, 2006, 2005, 2002, 2000, 1996, 1995, 1993, 1992, 1991, 1986, 1984, 1982, 1980, 1979, 1976, 1975, 1973, 1970, 1967, 1965, 1962, 1960, 1959, 1956, 1955, 1954, 1951, 1946, 1945, 1943, 1940, 1938, 1933, 1932, 1928, 1926, 1925, 1920
916 PARKER RD	2020, 2017, 2014, 2010, 2006, 2005, 2002, 2000, 1996, 1995, 1993, 1992, 1991, 1986, 1984, 1982, 1979, 1976, 1975, 1973, 1970, 1967, 1965, 1962, 1960, 1959, 1956, 1955, 1954, 1951, 1950, 1946, 1945, 1943, 1940, 1938, 1933, 1932, 1928, 1926, 1925, 1920
916 PARKER RD	2020, 2017, 2014, 2010, 2006, 2005, 2002, 2000, 1996, 1995, 1993, 1992, 1991, 1984, 1982, 1980, 1979, 1976, 1975, 1973, 1970, 1967, 1965, 1962, 1960, 1959, 1956, 1955, 1954, 1951, 1950, 1946, 1945, 1943, 1940, 1938, 1933, 1932, 1928, 1926, 1925, 1920
916 PARKER ST	2020, 2017, 2014, 2010, 2006, 2005, 2002, 2000, 1996, 1995, 1993, 1992, 1991, 1984, 1982, 1980, 1979, 1976, 1975, 1973, 1970, 1967, 1965, 1962, 1960, 1959, 1956, 1955, 1954, 1951, 1950, 1946, 1945, 1943, 1940, 1938, 1933, 1932, 1928, 1926, 1925, 1920
917 CARLETON ST	2020, 2017, 2014, 2010, 2006, 2005, 2002, 2000, 1996, 1995, 1993, 1992, 1991, 1986, 1984, 1982, 1980, 1979, 1976, 1975, 1973, 1970, 1967, 1965, 1962, 1960, 1959, 1956, 1955, 1954, 1951, 1946, 1945, 1943, 1940, 1938, 1933, 1932, 1928, 1926, 1925, 1920
917 PARDEE CT	2020, 2017, 2014, 2010, 2006, 2005, 2002, 2000, 1996, 1995, 1993, 1992, 1991, 1986, 1984, 1982, 1980, 1979, 1976, 1975, 1973, 1970, 1967, 1965, 1962, 1960, 1959, 1956, 1955, 1954, 1951, 1950, 1946, 1945, 1943, 1940, 1938, 1933, 1932, 1926, 1925, 1920
917 PARDEE ST	2020, 2017, 2014, 2010, 2006, 2005, 2002, 2000, 1996, 1995, 1993, 1992, 1991, 1986, 1984, 1982, 1980, 1979, 1976, 1975, 1973, 1970, 1967, 1965, 1962, 1960, 1959, 1956, 1955, 1954, 1951, 1946, 1945, 1943, 1940, 1938, 1933, 1932, 1928, 1926, 1925, 1920
917 PARDEE ST	2020, 2017, 2014, 2010, 2006, 2005, 2002, 2000, 1996, 1995, 1993, 1992, 1991, 1986, 1984, 1982, 1980, 1979, 1976, 1975, 1973, 1970, 1967, 1965, 1962, 1960, 1959, 1956, 1955, 1954, 1951, 1950, 1946, 1945, 1943, 1940, 1938, 1932, 1928, 1926, 1925, 1920
917 PARDEE ST	2020, 2017, 2014, 2010, 2006, 2005, 2002, 2000, 1996, 1995, 1993, 1992, 1991, 1986, 1984, 1982, 1980, 1979, 1976, 1975, 1973, 1970, 1967, 1965, 1962, 1960, 1959, 1956, 1955, 1954, 1951, 1950, 1946, 1945, 1940, 1938, 1933, 1932, 1928, 1926, 1925, 1920
917 PARDEE ST	2020, 2017, 2010, 2006, 2005, 2002, 2000, 1996, 1995, 1993, 1992, 1991, 1986, 1984, 1982, 1980, 1979, 1976, 1975, 1973, 1970, 1967, 1965, 1962, 1960, 1959, 1956, 1955, 1954, 1951, 1950, 1946, 1945, 1943, 1940, 1938, 1933, 1932, 1928, 1926, 1925, 1920
917 PARDEE ST	2020, 2017, 2014, 2006, 2005, 2002, 2000, 1996, 1995, 1993, 1992, 1991, 1986, 1984, 1982, 1980, 1979, 1976, 1975, 1973, 1970, 1967, 1965, 1962, 1960, 1959, 1956, 1955, 1954, 1951, 1950, 1946, 1945, 1943, 1940, 1938, 1933, 1932, 1928, 1926, 1925, 1920
917 PARDEE ST	2017, 2014, 2010, 2006, 2005, 2002, 2000, 1996, 1995, 1993, 1992, 1991, 1986, 1984, 1982, 1980, 1979, 1976, 1975, 1973, 1970, 1967, 1965, 1962, 1960, 1959, 1956, 1955, 1954, 1951, 1950, 1946, 1945, 1943, 1940, 1938, 1933, 1932, 1928, 1926, 1925, 1920

FINDINGS

Address Researched	Address Not Identified in Research Source
917 PARDEE ST	2020, 2014, 2010, 2006, 2005, 2002, 2000, 1996, 1995, 1993, 1992, 1991, 1986, 1984, 1982, 1980, 1979, 1976, 1975, 1973, 1970, 1967, 1965, 1962, 1960, 1959, 1956, 1955, 1954, 1951, 1950, 1946, 1945, 1943, 1940, 1938, 1933, 1932, 1928, 1926, 1925, 1920
917 PARDEE ST	2020, 2017, 2014, 2010, 2005, 2002, 2000, 1996, 1995, 1993, 1992, 1991, 1986, 1984, 1982, 1980, 1979, 1976, 1975, 1973, 1970, 1967, 1965, 1962, 1960, 1959, 1956, 1955, 1954, 1951, 1950, 1946, 1945, 1943, 1940, 1938, 1933, 1932, 1928, 1926, 1925, 1920
917 PARDEE ST	2020, 2017, 2014, 2010, 2006, 2002, 2000, 1996, 1995, 1993, 1992, 1991, 1986, 1984, 1982, 1980, 1979, 1976, 1975, 1973, 1970, 1967, 1965, 1962, 1960, 1959, 1956, 1955, 1954, 1951, 1950, 1946, 1945, 1943, 1940, 1938, 1933, 1932, 1928, 1926, 1925, 1920
918 PARDEE CT	2020, 2017, 2014, 2010, 2006, 2005, 2002, 2000, 1996, 1995, 1993, 1992, 1991, 1986, 1984, 1982, 1980, 1979, 1976, 1975, 1973, 1970, 1967, 1965, 1962, 1960, 1959, 1956, 1955, 1954, 1951, 1950, 1946, 1945, 1943, 1940, 1938, 1933, 1932, 1926, 1925, 1920
918 PARDEE ST	2020, 2017, 2014, 2010, 2006, 2005, 2002, 2000, 1996, 1995, 1993, 1992, 1991, 1986, 1984, 1982, 1980, 1979, 1976, 1975, 1973, 1970, 1967, 1965, 1962, 1960, 1959, 1956, 1955, 1954, 1951, 1950, 1946, 1945, 1940, 1938, 1933, 1932, 1928, 1926, 1925, 1920
918 PARDEE ST	2020, 2017, 2014, 2010, 2006, 2005, 2002, 2000, 1996, 1995, 1993, 1992, 1991, 1986, 1984, 1982, 1980, 1979, 1976, 1975, 1973, 1970, 1967, 1965, 1962, 1960, 1959, 1956, 1955, 1954, 1951, 1950, 1946, 1945, 1943, 1940, 1938, 1932, 1928, 1926, 1925, 1920
918 PARKER RD	2020, 2017, 2014, 2010, 2006, 2005, 2002, 2000, 1996, 1995, 1993, 1992, 1991, 1984, 1982, 1980, 1979, 1976, 1975, 1973, 1970, 1967, 1965, 1962, 1960, 1959, 1956, 1955, 1954, 1951, 1950, 1946, 1945, 1943, 1940, 1938, 1933, 1932, 1928, 1926, 1925, 1920
918 PARKER ST	2020, 2017, 2014, 2010, 2006, 2002, 2000, 1996, 1995, 1993, 1992, 1991, 1986, 1984, 1982, 1980, 1979, 1976, 1975, 1973, 1970, 1967, 1965, 1962, 1960, 1959, 1956, 1955, 1954, 1951, 1950, 1946, 1945, 1943, 1940, 1938, 1933, 1932, 1928, 1926, 1925, 1920
918 PARKER ST	2020, 2017, 2014, 2010, 2005, 2002, 2000, 1996, 1995, 1993, 1992, 1991, 1986, 1984, 1982, 1980, 1979, 1976, 1975, 1973, 1970, 1967, 1965, 1962, 1960, 1959, 1956, 1955, 1954, 1951, 1950, 1946, 1945, 1943, 1940, 1938, 1933, 1932, 1928, 1926, 1925, 1920
918 PARKER ST	2020, 2017, 2014, 2010, 2006, 2005, 2002, 2000, 1996, 1993, 1992, 1991, 1986, 1984, 1982, 1980, 1979, 1976, 1975, 1973, 1970, 1967, 1965, 1962, 1960, 1959, 1956, 1955, 1954, 1951, 1950, 1946, 1945, 1943, 1940, 1938, 1933, 1932, 1928, 1926, 1925, 1920
918 PARKER ST	2020, 2017, 2014, 2010, 2006, 2005, 2002, 2000, 1996, 1995, 1993, 1991, 1986, 1984, 1982, 1980, 1979, 1976, 1975, 1973, 1970, 1967, 1965, 1962, 1960, 1959, 1956, 1955, 1954, 1951, 1950, 1946, 1945, 1943, 1940, 1938, 1933, 1932, 1928, 1926, 1925, 1920
918 PARKER ST	2020, 2017, 2014, 2010, 2006, 2005, 2002, 1996, 1995, 1993, 1992, 1991, 1986, 1984, 1982, 1980, 1979, 1976, 1975, 1973, 1970, 1967, 1965, 1962, 1960, 1959, 1956, 1955, 1954, 1951, 1950, 1946, 1945, 1943, 1940, 1938, 1933, 1932, 1928, 1926, 1925, 1920
918 PARKER ST	2020, 2014, 2010, 2006, 2005, 2002, 2000, 1996, 1995, 1993, 1992, 1991, 1986, 1984, 1982, 1980, 1979, 1976, 1975, 1973, 1970, 1967, 1965, 1962, 1960, 1959, 1956, 1955, 1954, 1951, 1950, 1946, 1945, 1943, 1940, 1938, 1933, 1932, 1928, 1926, 1925, 1920

FINDINGS

Address Researched	Address Not Identified in Research Source
918 PARKER ST	2017, 2014, 2010, 2006, 2005, 2002, 2000, 1996, 1995, 1993, 1992, 1991, 1986, 1984, 1982, 1980, 1979, 1976, 1975, 1973, 1970, 1967, 1965, 1962, 1960, 1959, 1956, 1955, 1954, 1951, 1950, 1946, 1945, 1943, 1940, 1938, 1933, 1932, 1928, 1926, 1925, 1920
918 PARKER ST	2020, 2017, 2014, 2006, 2005, 2002, 2000, 1996, 1995, 1993, 1992, 1991, 1986, 1984, 1982, 1980, 1979, 1976, 1975, 1973, 1970, 1967, 1965, 1962, 1960, 1959, 1956, 1955, 1954, 1951, 1950, 1946, 1945, 1943, 1940, 1938, 1933, 1932, 1928, 1926, 1925, 1920
918 PARKER ST	2020, 2017, 2010, 2006, 2005, 2002, 2000, 1996, 1995, 1993, 1992, 1991, 1986, 1984, 1982, 1980, 1979, 1976, 1975, 1973, 1970, 1967, 1965, 1962, 1960, 1959, 1956, 1955, 1954, 1951, 1950, 1946, 1945, 1943, 1940, 1938, 1933, 1932, 1928, 1926, 1925, 1920
918 PARKER ST STE A14	2017, 2014, 2010, 2006, 2005, 2002, 2000, 1996, 1995, 1993, 1992, 1991, 1986, 1984, 1982, 1980, 1979, 1976, 1975, 1973, 1970, 1967, 1965, 1962, 1960, 1959, 1956, 1955, 1954, 1951, 1950, 1946, 1945, 1943, 1940, 1938, 1933, 1932, 1928, 1926, 1925, 1920
918 PARKER ST STE A21	2017, 2014, 2010, 2006, 2005, 2002, 2000, 1996, 1995, 1993, 1992, 1991, 1986, 1984, 1982, 1980, 1979, 1976, 1975, 1973, 1970, 1967, 1965, 1962, 1960, 1959, 1956, 1955, 1954, 1951, 1950, 1946, 1945, 1943, 1940, 1938, 1933, 1932, 1928, 1926, 1925, 1920
919 PARDEE ST	2017, 2014, 2010, 2006, 2005, 2002, 2000, 1996, 1995, 1993, 1992, 1991, 1986, 1984, 1982, 1980, 1979, 1976, 1975, 1973, 1970, 1967, 1965, 1962, 1960, 1959, 1956, 1955, 1954, 1951, 1950, 1946, 1945, 1943, 1940, 1938, 1933, 1932, 1928, 1926, 1925, 1920
919 PARDEE ST	2020, 2017, 2010, 2006, 2005, 2002, 2000, 1996, 1995, 1993, 1992, 1991, 1986, 1984, 1982, 1980, 1979, 1976, 1975, 1973, 1970, 1967, 1965, 1962, 1960, 1959, 1956, 1955, 1954, 1951, 1950, 1946, 1945, 1943, 1940, 1938, 1933, 1932, 1928, 1926, 1925, 1920
919 PARDEE ST	2020, 2017, 2014, 2006, 2005, 2002, 2000, 1996, 1995, 1993, 1992, 1991, 1986, 1984, 1982, 1980, 1979, 1976, 1975, 1973, 1970, 1967, 1965, 1962, 1960, 1959, 1956, 1955, 1954, 1951, 1950, 1946, 1945, 1943, 1940, 1938, 1933, 1932, 1928, 1926, 1925, 1920
920 GRAYSON	2020, 2017, 2014, 2010, 2006, 2005, 2002, 2000, 1996, 1995, 1993, 1992, 1991, 1984, 1982, 1980, 1979, 1976, 1975, 1973, 1970, 1967, 1965, 1962, 1960, 1959, 1956, 1955, 1954, 1951, 1950, 1946, 1945, 1943, 1940, 1938, 1933, 1932, 1928, 1926, 1925, 1920
920 GRAYSON ST	2020, 2017, 2014, 2010, 2006, 2005, 2002, 2000, 1996, 1995, 1993, 1992, 1991, 1984, 1982, 1980, 1979, 1976, 1975, 1973, 1970, 1967, 1965, 1962, 1960, 1959, 1956, 1955, 1954, 1951, 1950, 1946, 1945, 1943, 1940, 1938, 1933, 1932, 1928, 1926, 1925, 1920
920 GRAYSON ST	2020, 2017, 2014, 2010, 2006, 2005, 2002, 2000, 1996, 1995, 1993, 1992, 1986, 1984, 1982, 1980, 1979, 1976, 1975, 1973, 1970, 1967, 1965, 1962, 1960, 1959, 1956, 1955, 1954, 1951, 1950, 1946, 1945, 1943, 1940, 1938, 1933, 1932, 1928, 1926, 1925, 1920
920 GRAYSON ST	2020, 2017, 2014, 2010, 2006, 2005, 2002, 2000, 1996, 1995, 1993, 1992, 1991, 1986, 1984, 1982, 1980, 1979, 1976, 1975, 1973, 1970, 1967, 1965, 1962, 1960, 1959, 1956, 1955, 1954, 1951, 1950, 1946, 1945, 1943, 1940, 1938, 1933, 1932, 1928, 1926, 1925, 1920
920 GRAYSON ST	2020, 2017, 2014, 2010, 2006, 2005, 2002, 2000, 1996, 1995, 1993, 1992, 1991, 1986, 1984, 1982, 1980, 1979, 1976, 1975, 1973, 1970, 1967, 1965, 1960, 1959, 1956, 1955, 1954, 1951, 1950, 1946, 1945, 1943, 1940, 1938, 1933, 1932, 1928, 1926, 1925, 1920

FINDINGS

Address Researched	Address Not Identified in Research Source
920 GRAYSON ST	2020, 2017, 2010, 2006, 2005, 2002, 2000, 1996, 1995, 1993, 1992, 1991, 1986, 1984, 1982, 1980, 1979, 1976, 1975, 1973, 1970, 1967, 1965, 1962, 1960, 1959, 1956, 1955, 1954, 1951, 1950, 1946, 1945, 1943, 1940, 1938, 1933, 1932, 1928, 1926, 1925, 1920
920 GRAYSON ST	2020, 2014, 2010, 2006, 2005, 2002, 2000, 1996, 1995, 1993, 1992, 1991, 1986, 1984, 1982, 1980, 1979, 1976, 1975, 1973, 1970, 1967, 1965, 1962, 1960, 1959, 1956, 1955, 1954, 1951, 1950, 1946, 1945, 1943, 1940, 1938, 1933, 1932, 1928, 1926, 1925, 1920
920 GRAYSON ST	2020, 2017, 2014, 2010, 2006, 2005, 2002, 2000, 1995, 1993, 1992, 1991, 1986, 1984, 1982, 1980, 1979, 1976, 1975, 1973, 1970, 1967, 1965, 1962, 1960, 1959, 1956, 1955, 1954, 1951, 1950, 1946, 1945, 1943, 1940, 1938, 1933, 1932, 1928, 1926, 1925, 1920
920 GRAYSON ST	2020, 2017, 2014, 2010, 2006, 2005, 2002, 2000, 1996, 1995, 1993, 1991, 1986, 1984, 1982, 1980, 1979, 1976, 1975, 1973, 1970, 1967, 1965, 1962, 1960, 1959, 1956, 1955, 1954, 1951, 1950, 1946, 1945, 1943, 1940, 1938, 1933, 1932, 1928, 1926, 1925, 1920
920 GRAYSON ST	2020, 2017, 2014, 2010, 2006, 2005, 2002, 2000, 1996, 1993, 1992, 1991, 1986, 1984, 1982, 1980, 1979, 1976, 1975, 1973, 1970, 1967, 1965, 1962, 1960, 1959, 1956, 1955, 1954, 1951, 1950, 1946, 1945, 1943, 1940, 1938, 1933, 1932, 1928, 1926, 1925, 1920
920 GRAYSON ST	2020, 2017, 2014, 2010, 2006, 2005, 2002, 1996, 1995, 1993, 1992, 1991, 1986, 1984, 1982, 1980, 1979, 1976, 1975, 1973, 1970, 1967, 1965, 1962, 1960, 1959, 1956, 1955, 1954, 1951, 1950, 1946, 1945, 1943, 1940, 1938, 1933, 1932, 1928, 1926, 1925, 1920
920 GRAYSON WAY	2020, 2017, 2014, 2010, 2006, 2005, 2002, 2000, 1996, 1995, 1993, 1992, 1991, 1986, 1984, 1982, 1980, 1979, 1976, 1975, 1973, 1967, 1965, 1962, 1960, 1959, 1956, 1955, 1954, 1951, 1950, 1946, 1945, 1943, 1940, 1938, 1933, 1932, 1928, 1926, 1925, 1920
920 PARDEE	2020, 2017, 2014, 2010, 2006, 2005, 2002, 2000, 1996, 1995, 1993, 1992, 1991, 1984, 1982, 1980, 1979, 1976, 1975, 1973, 1970, 1967, 1965, 1962, 1960, 1959, 1956, 1955, 1954, 1951, 1950, 1946, 1945, 1943, 1940, 1938, 1933, 1932, 1928, 1926, 1925, 1920
920 PARDEE CT	2020, 2017, 2014, 2010, 2006, 2005, 2002, 2000, 1996, 1995, 1993, 1992, 1991, 1986, 1984, 1982, 1980, 1979, 1976, 1975, 1973, 1970, 1967, 1965, 1962, 1960, 1959, 1956, 1955, 1954, 1951, 1946, 1945, 1943, 1940, 1938, 1933, 1932, 1928, 1926, 1925, 1920
920 PARDEE CT	2020, 2017, 2014, 2010, 2006, 2005, 2002, 2000, 1996, 1995, 1993, 1992, 1991, 1986, 1984, 1982, 1980, 1979, 1976, 1975, 1973, 1970, 1967, 1965, 1962, 1960, 1959, 1956, 1955, 1954, 1951, 1950, 1946, 1945, 1943, 1940, 1938, 1933, 1932, 1926, 1925, 1920
920 PARDEE DR	2020, 2017, 2014, 2010, 2006, 2005, 2002, 2000, 1996, 1995, 1993, 1992, 1991, 1984, 1982, 1980, 1979, 1976, 1975, 1973, 1970, 1967, 1965, 1962, 1960, 1959, 1956, 1955, 1954, 1951, 1950, 1946, 1945, 1943, 1940, 1938, 1933, 1932, 1928, 1926, 1925, 1920
920 PARDEE DR	2020, 2017, 2014, 2010, 2006, 2005, 2002, 2000, 1996, 1995, 1993, 1992, 1986, 1984, 1982, 1980, 1979, 1976, 1975, 1973, 1970, 1967, 1965, 1962, 1960, 1959, 1956, 1955, 1954, 1951, 1950, 1946, 1945, 1943, 1940, 1938, 1933, 1932, 1928, 1926, 1925, 1920
920 PARDEE ST	2020, 2017, 2014, 2010, 2006, 2005, 2002, 2000, 1996, 1995, 1993, 1992, 1991, 1986, 1984, 1982, 1980, 1979, 1976, 1975, 1973, 1970, 1967, 1965, 1962, 1960, 1959, 1956, 1955, 1954, 1951, 1950, 1946, 1945, 1943, 1940, 1938, 1933, 1932, 1928, 1926, 1920

FINDINGS

Address Researched	Address Not Identified in Research Source
920 PARDEE ST	2020, 2017, 2014, 2010, 2006, 2005, 2002, 2000, 1996, 1995, 1993, 1992, 1991, 1986, 1984, 1982, 1980, 1979, 1976, 1975, 1973, 1970, 1967, 1965, 1962, 1960, 1959, 1956, 1955, 1954, 1951, 1950, 1946, 1945, 1943, 1940, 1938, 1932, 1928, 1926, 1925, 1920
920 PARDEE ST	2020, 2017, 2014, 2010, 2006, 2005, 2002, 2000, 1996, 1995, 1993, 1992, 1991, 1986, 1984, 1982, 1980, 1979, 1976, 1975, 1973, 1970, 1967, 1965, 1962, 1960, 1959, 1956, 1955, 1954, 1951, 1950, 1946, 1945, 1940, 1938, 1933, 1932, 1928, 1926, 1925, 1920
920 PARDEE ST	2020, 2017, 2014, 2010, 2006, 2005, 2002, 1996, 1995, 1993, 1992, 1991, 1986, 1984, 1982, 1980, 1979, 1976, 1975, 1973, 1970, 1967, 1965, 1962, 1960, 1959, 1956, 1955, 1954, 1951, 1950, 1946, 1945, 1943, 1940, 1938, 1933, 1932, 1928, 1926, 1925, 1920
920 PARDEE ST	2020, 2017, 2014, 2010, 2006, 2002, 2000, 1996, 1995, 1993, 1992, 1991, 1986, 1984, 1982, 1980, 1979, 1976, 1975, 1973, 1970, 1967, 1965, 1962, 1960, 1959, 1956, 1955, 1954, 1951, 1950, 1946, 1945, 1943, 1940, 1938, 1933, 1932, 1928, 1926, 1925, 1920
920 PARDEE ST	2020, 2017, 2014, 2010, 2005, 2002, 2000, 1996, 1995, 1993, 1992, 1991, 1986, 1984, 1982, 1980, 1979, 1976, 1975, 1973, 1970, 1967, 1965, 1962, 1960, 1959, 1956, 1955, 1954, 1951, 1950, 1946, 1945, 1943, 1940, 1938, 1933, 1932, 1928, 1926, 1925, 1920
920 PARDEE ST	2020, 2017, 2014, 2010, 2006, 2005, 2002, 2000, 1996, 1993, 1992, 1991, 1986, 1984, 1982, 1980, 1979, 1976, 1975, 1973, 1970, 1967, 1965, 1962, 1960, 1959, 1956, 1955, 1954, 1951, 1950, 1946, 1945, 1943, 1940, 1938, 1933, 1932, 1928, 1926, 1925, 1920
920 PARDEE ST	2020, 2017, 2014, 2010, 2006, 2005, 2002, 2000, 1996, 1995, 1993, 1991, 1986, 1984, 1982, 1980, 1979, 1976, 1975, 1973, 1970, 1967, 1965, 1962, 1960, 1959, 1956, 1955, 1954, 1951, 1950, 1946, 1945, 1943, 1940, 1938, 1933, 1932, 1928, 1926, 1925, 1920
920 PARDEE ST	2020, 2017, 2014, 2010, 2006, 2005, 2002, 2000, 1995, 1993, 1992, 1991, 1986, 1984, 1982, 1980, 1979, 1976, 1975, 1973, 1970, 1967, 1965, 1962, 1960, 1959, 1956, 1955, 1954, 1951, 1950, 1946, 1945, 1943, 1940, 1938, 1933, 1932, 1928, 1926, 1925, 1920
920 PARDEE ST	2020, 2014, 2010, 2006, 2005, 2002, 2000, 1996, 1995, 1993, 1992, 1991, 1986, 1984, 1982, 1980, 1979, 1976, 1975, 1973, 1970, 1967, 1965, 1962, 1960, 1959, 1956, 1955, 1954, 1951, 1950, 1946, 1945, 1943, 1940, 1938, 1933, 1932, 1928, 1926, 1925, 1920
920 PARDEE ST	2017, 2014, 2010, 2006, 2005, 2002, 2000, 1996, 1995, 1993, 1992, 1991, 1986, 1984, 1982, 1980, 1979, 1976, 1975, 1973, 1970, 1967, 1965, 1962, 1960, 1959, 1956, 1955, 1954, 1951, 1950, 1946, 1945, 1943, 1940, 1938, 1933, 1932, 1928, 1926, 1925, 1920
920 PARDEE ST	2020, 2017, 2010, 2006, 2005, 2002, 2000, 1996, 1995, 1993, 1992, 1991, 1986, 1984, 1982, 1980, 1979, 1976, 1975, 1973, 1970, 1967, 1965, 1962, 1960, 1959, 1956, 1955, 1954, 1951, 1950, 1946, 1945, 1943, 1940, 1938, 1933, 1932, 1928, 1926, 1925, 1920
920 PARKER	2020, 2017, 2014, 2010, 2006, 2005, 2002, 2000, 1996, 1995, 1993, 1992, 1991, 1984, 1982, 1980, 1979, 1976, 1975, 1973, 1970, 1967, 1965, 1962, 1960, 1959, 1956, 1955, 1954, 1951, 1950, 1946, 1945, 1943, 1940, 1938, 1933, 1932, 1928, 1926, 1925, 1920
920 PARKER AVE	2020, 2017, 2014, 2010, 2006, 2005, 2002, 2000, 1996, 1995, 1993, 1992, 1991, 1984, 1982, 1980, 1979, 1976, 1975, 1973, 1970, 1967, 1965, 1962, 1960, 1959, 1956, 1955, 1954, 1951, 1950, 1946, 1945, 1943, 1940, 1938, 1933, 1932, 1928, 1926, 1925, 1920

FINDINGS

Address Researched	Address Not Identified in Research Source
920 PARKER RD	2020, 2017, 2014, 2010, 2006, 2005, 2002, 2000, 1996, 1995, 1993, 1992, 1991, 1984, 1982, 1980, 1979, 1976, 1975, 1973, 1970, 1967, 1965, 1962, 1960, 1959, 1956, 1955, 1954, 1951, 1950, 1946, 1945, 1943, 1940, 1938, 1933, 1932, 1928, 1926, 1925, 1920
920 PARKER RD	2020, 2017, 2014, 2010, 2006, 2005, 2002, 2000, 1996, 1995, 1993, 1992, 1991, 1986, 1984, 1982, 1979, 1976, 1975, 1973, 1970, 1967, 1965, 1962, 1960, 1959, 1956, 1955, 1954, 1951, 1950, 1946, 1945, 1943, 1940, 1938, 1933, 1932, 1928, 1926, 1925, 1920
920 PARKER ST	2020, 2017, 2014, 2010, 2006, 2005, 2002, 2000, 1996, 1995, 1993, 1992, 1991, 1986, 1984, 1982, 1980, 1979, 1976, 1973, 1970, 1967, 1965, 1962, 1960, 1959, 1956, 1955, 1954, 1951, 1950, 1946, 1945, 1943, 1940, 1938, 1933, 1932, 1928, 1926, 1925, 1920
920 PARKER ST	2020, 2017, 2014, 2010, 2006, 2005, 2002, 2000, 1996, 1995, 1993, 1992, 1991, 1986, 1984, 1982, 1980, 1979, 1976, 1975, 1973, 1967, 1965, 1962, 1960, 1959, 1956, 1955, 1954, 1951, 1950, 1946, 1945, 1943, 1940, 1938, 1933, 1932, 1928, 1926, 1925, 1920
920 PARKER ST	2020, 2017, 2014, 2006, 2005, 2002, 2000, 1996, 1995, 1993, 1992, 1991, 1986, 1984, 1982, 1980, 1979, 1976, 1975, 1973, 1970, 1967, 1965, 1962, 1960, 1959, 1956, 1955, 1954, 1951, 1950, 1946, 1945, 1943, 1940, 1938, 1933, 1932, 1928, 1926, 1925, 1920
920 PARKER ST	2020, 2017, 2014, 2010, 2005, 2002, 2000, 1996, 1995, 1993, 1992, 1991, 1986, 1984, 1982, 1980, 1979, 1976, 1975, 1973, 1970, 1967, 1965, 1962, 1960, 1959, 1956, 1955, 1954, 1951, 1950, 1946, 1945, 1943, 1940, 1938, 1933, 1932, 1928, 1926, 1925, 1920
921 GRAYSON ST	2020, 2017, 2014, 2010, 2006, 2005, 2002, 1996, 1995, 1993, 1992, 1991, 1986, 1984, 1982, 1980, 1979, 1976, 1975, 1973, 1970, 1967, 1965, 1962, 1960, 1959, 1956, 1955, 1954, 1951, 1950, 1946, 1945, 1943, 1940, 1938, 1933, 1932, 1928, 1926, 1925, 1920
921 PARDEE ST	2020, 2017, 2014, 2006, 2005, 2002, 2000, 1996, 1995, 1993, 1992, 1991, 1986, 1984, 1982, 1980, 1979, 1976, 1975, 1973, 1970, 1967, 1965, 1962, 1960, 1959, 1956, 1955, 1954, 1951, 1950, 1946, 1945, 1943, 1940, 1938, 1933, 1932, 1928, 1926, 1925, 1920
921 PARDEE ST	2020, 2017, 2010, 2006, 2005, 2002, 2000, 1996, 1995, 1993, 1992, 1991, 1986, 1984, 1982, 1980, 1979, 1976, 1975, 1973, 1970, 1967, 1965, 1962, 1960, 1959, 1956, 1955, 1954, 1951, 1950, 1946, 1945, 1943, 1940, 1938, 1933, 1932, 1928, 1926, 1925, 1920
921 PARDEE ST	2017, 2014, 2010, 2006, 2005, 2002, 2000, 1996, 1995, 1993, 1992, 1991, 1986, 1984, 1982, 1980, 1979, 1976, 1975, 1973, 1970, 1967, 1965, 1962, 1960, 1959, 1956, 1955, 1954, 1951, 1950, 1946, 1945, 1943, 1940, 1938, 1933, 1932, 1928, 1926, 1925, 1920
921 PARDEE ST	2020, 2017, 2014, 2010, 2006, 2005, 2002, 2000, 1996, 1995, 1993, 1992, 1991, 1986, 1984, 1982, 1980, 1979, 1976, 1975, 1973, 1970, 1967, 1965, 1962, 1960, 1959, 1956, 1955, 1954, 1951, 1950, 1946, 1945, 1943, 1940, 1938, 1932, 1928, 1926, 1925, 1920
921 PARDEE ST	2020, 2017, 2014, 2010, 2006, 2005, 2002, 2000, 1996, 1995, 1993, 1992, 1991, 1986, 1984, 1982, 1980, 1979, 1976, 1975, 1973, 1970, 1967, 1965, 1962, 1960, 1959, 1956, 1955, 1954, 1951, 1950, 1946, 1943, 1940, 1938, 1933, 1932, 1928, 1926, 1925, 1920
921 PARKER AVE	2020, 2017, 2014, 2010, 2006, 2005, 2002, 2000, 1996, 1995, 1993, 1992, 1991, 1986, 1984, 1982, 1980, 1976, 1975, 1973, 1970, 1967, 1965, 1962, 1960, 1959, 1956, 1955, 1954, 1951, 1950, 1946, 1945, 1943, 1940, 1938, 1933, 1932, 1928, 1926, 1925, 1920

FINDINGS

Address Researched	Address Not Identified in Research Source
921 PARKER RD	2020, 2017, 2014, 2010, 2006, 2005, 2002, 2000, 1996, 1995, 1993, 1992, 1991, 1986, 1984, 1982, 1979, 1976, 1975, 1973, 1970, 1967, 1965, 1962, 1960, 1959, 1956, 1955, 1954, 1951, 1950, 1946, 1945, 1943, 1940, 1938, 1933, 1932, 1928, 1926, 1925, 1920
921 PARKER RD	2020, 2017, 2014, 2010, 2006, 2005, 2002, 2000, 1996, 1995, 1993, 1992, 1991, 1984, 1982, 1980, 1979, 1976, 1975, 1973, 1970, 1967, 1965, 1962, 1960, 1959, 1956, 1955, 1954, 1951, 1950, 1946, 1945, 1943, 1940, 1938, 1933, 1932, 1928, 1926, 1925, 1920
921 PARKER ST	2020, 2017, 2014, 2010, 2006, 2005, 2002, 2000, 1996, 1995, 1993, 1992, 1986, 1984, 1982, 1980, 1979, 1976, 1975, 1973, 1970, 1967, 1965, 1962, 1960, 1959, 1956, 1955, 1954, 1951, 1950, 1946, 1945, 1943, 1940, 1938, 1933, 1932, 1928, 1926, 1925, 1920
921 PARKER ST	2020, 2017, 2014, 2010, 2006, 2005, 2002, 2000, 1996, 1995, 1993, 1992, 1991, 1986, 1984, 1982, 1980, 1979, 1976, 1975, 1973, 1967, 1965, 1962, 1960, 1959, 1956, 1955, 1954, 1951, 1950, 1946, 1945, 1943, 1940, 1938, 1933, 1932, 1928, 1926, 1925, 1920
921 PARKER 2014, 2010, 2005, 2002, 2000, 1996, 1995, 1993, 1992, 1991, 1986, 1984, 1982, 1980, 1979, 1976, 1975, 1973, 1970, 1967, 1965, 1962, 1960, 1959, 1956, 1955, 1954, 1951, 1950, 1946, 1945, 1943, 1940, 1938, 1933, 1932, 1928, 1926, 1925, 1920
921 PARKER ST	2020, 2017, 2014, 2010, 2006, 2005, 2002, 2000, 1995, 1993, 1992, 1991, 1986, 1984, 1982, 1980, 1979, 1976, 1975, 1973, 1970, 1967, 1965, 1962, 1960, 1959, 1956, 1955, 1954, 1951, 1950, 1946, 1945, 1943, 1940, 1938, 1933, 1932, 1928, 1926, 1925, 1920
921 PARKER ST	2020, 2017, 2014, 2010, 2006, 2005, 2002, 1996, 1995, 1993, 1992, 1991, 1986, 1984, 1982, 1980, 1979, 1976, 1975, 1973, 1970, 1967, 1965, 1962, 1960, 1959, 1956, 1955, 1954, 1951, 1950, 1946, 1945, 1943, 1940, 1938, 1933, 1932, 1928, 1926, 1925, 1920

FINDINGS

Address Researched	Address Not Identified in Research Source
921 PARKER ST	2020, 2017, 2014, 2010, 2006, 2005, 2002, 2000, 1996, 1995, 1993, 1991, 1986, 1984, 1982, 1980, 1979, 1976, 1975, 1973, 1970, 1967, 1965, 1962, 1960, 1959, 1956, 1955, 1954, 1951, 1950, 1946, 1945, 1943, 1940, 1938, 1933, 1932, 1928, 1926, 1925, 1920
923 PARDEE ST	2020, 2017, 2010, 2006, 2005, 2002, 2000, 1996, 1995, 1993, 1992, 1991, 1986, 1984, 1982, 1980, 1979, 1976, 1975, 1973, 1970, 1967, 1965, 1962, 1960, 1959, 1956, 1955, 1954, 1951, 1950, 1946, 1945, 1943, 1940, 1938, 1933, 1932, 1928, 1926, 1925, 1920
923 PARDEE ST	2020, 2014, 2010, 2006, 2005, 2002, 2000, 1996, 1995, 1993, 1992, 1991, 1986, 1984, 1982, 1980, 1979, 1976, 1975, 1973, 1970, 1967, 1965, 1962, 1960, 1959, 1956, 1955, 1954, 1951, 1950, 1946, 1945, 1943, 1940, 1938, 1933, 1932, 1928, 1926, 1925, 1920
924 CARLETON ST	2020, 2014, 2010, 2006, 2005, 2002, 2000, 1996, 1995, 1993, 1992, 1991, 1986, 1984, 1982, 1980, 1979, 1976, 1975, 1973, 1970, 1967, 1965, 1962, 1960, 1959, 1956, 1955, 1954, 1951, 1950, 1946, 1945, 1943, 1940, 1938, 1933, 1932, 1928, 1926, 1925, 1920
924 CARLETON ST	2017, 2014, 2010, 2006, 2005, 2002, 2000, 1996, 1995, 1993, 1992, 1991, 1986, 1984, 1982, 1980, 1979, 1976, 1975, 1973, 1970, 1967, 1965, 1962, 1960, 1959, 1956, 1955, 1954, 1951, 1950, 1946, 1945, 1943, 1940, 1938, 1933, 1932, 1928, 1926, 1925, 1920
924 CARLETON ST	2020, 2017, 2010, 2006, 2005, 2002, 2000, 1996, 1995, 1993, 1992, 1991, 1986, 1984, 1982, 1980, 1979, 1976, 1975, 1973, 1970, 1967, 1965, 1962, 1960, 1959, 1956, 1955, 1954, 1951, 1950, 1946, 1945, 1943, 1940, 1938, 1933, 1932, 1928, 1926, 1925, 1920
924 CARLETON ST	2020, 2017, 2014, 2006, 2005, 2002, 2000, 1996, 1995, 1993, 1992, 1991, 1986, 1984, 1982, 1980, 1979, 1976, 1975, 1973, 1970, 1967, 1965, 1962, 1960, 1959, 1956, 1955, 1954, 1951, 1950, 1946, 1945, 1943, 1940, 1938, 1933, 1932, 1928, 1926, 1925, 1920
924 CARLETON ST	2020, 2017, 2014, 2010, 2005, 2002, 2000, 1996, 1995, 1993, 1992, 1991, 1986, 1984, 1982, 1980, 1979, 1976, 1975, 1973, 1970, 1967, 1965, 1962, 1960, 1959, 1956, 1955, 1954, 1951, 1950, 1946, 1945, 1943, 1940, 1938, 1933, 1932, 1928, 1926, 1925, 1920
924 CARLETON ST	2020, 2017, 2014, 2010, 2006, 2002, 2000, 1996, 1995, 1993, 1992, 1991, 1986, 1984, 1982, 1980, 1979, 1976, 1975, 1973, 1970, 1967, 1965, 1962, 1960, 1959, 1956, 1955, 1954, 1951, 1950, 1946, 1945, 1943, 1940, 1938, 1933, 1932, 1928, 1926, 1925, 1920
925 PARDEE ST	2020, 2017, 2014, 2006, 2005, 2002, 2000, 1996, 1995, 1993, 1992, 1991, 1986, 1984, 1982, 1980, 1979, 1976, 1975, 1973, 1970, 1967, 1965, 1962, 1960, 1959, 1956, 1955, 1954, 1951, 1950, 1946, 1945, 1943, 1940, 1938, 1933, 1932, 1928, 1926, 1925, 1920
925 PARDEE ST	2020, 2017, 2010, 2006, 2005, 2002, 2000, 1996, 1995, 1993, 1992, 1991, 1986, 1984, 1982, 1980, 1979, 1976, 1975, 1973, 1970, 1967, 1965, 1962, 1960, 1959, 1956, 1955, 1954, 1951, 1950, 1946, 1945, 1943, 1940, 1938, 1933, 1932, 1928, 1926, 1925, 1920
925 PARDEE ST	2017, 2014, 2010, 2006, 2005, 2002, 2000, 1996, 1995, 1993, 1992, 1991, 1986, 1984, 1982, 1980, 1979, 1976, 1975, 1973, 1970, 1967, 1965, 1962, 1960, 1959, 1956, 1955, 1954, 1951, 1950, 1946, 1945, 1943, 1940, 1938, 1933, 1932, 1928, 1926, 1925, 1920
926 CARLETON ST	2017, 2014, 2010, 2006, 2005, 2002, 2000, 1996, 1995, 1993, 1992, 1991, 1986, 1984, 1982, 1980, 1979, 1976, 1975, 1973, 1970, 1967, 1965, 1962, 1960, 1959, 1956, 1955, 1954, 1951, 1950, 1946, 1945, 1943, 1940, 1938, 1933, 1932, 1928, 1926, 1925, 1920

FINDINGS

Address Researched	Address Not Identified in Research Source
926 CARLETON ST	2020, 2017, 2010, 2006, 2005, 2002, 2000, 1996, 1995, 1993, 1992, 1991, 1986, 1984, 1982, 1980, 1979, 1976, 1975, 1973, 1970, 1967, 1965, 1962, 1960, 1959, 1956, 1955, 1954, 1951, 1950, 1946, 1945, 1943, 1940, 1938, 1933, 1932, 1928, 1926, 1925, 1920
926 CARLETON ST	2020, 2017, 2014, 2006, 2005, 2002, 2000, 1996, 1995, 1993, 1992, 1991, 1986, 1984, 1982, 1980, 1979, 1976, 1975, 1973, 1970, 1967, 1965, 1962, 1960, 1959, 1956, 1955, 1954, 1951, 1950, 1946, 1945, 1943, 1940, 1938, 1933, 1932, 1928, 1926, 1925, 1920
926 CARLETON ST	2020, 2017, 2014, 2010, 2006, 2002, 2000, 1996, 1995, 1993, 1992, 1991, 1986, 1984, 1982, 1980, 1979, 1976, 1975, 1973, 1970, 1967, 1965, 1962, 1960, 1959, 1956, 1955, 1954, 1951, 1950, 1946, 1945, 1943, 1940, 1938, 1933, 1932, 1928, 1926, 1925, 1920
926 CARLETON ST	2020, 2017, 2014, 2010, 2005, 2002, 2000, 1996, 1995, 1993, 1992, 1991, 1986, 1984, 1982, 1980, 1979, 1976, 1975, 1973, 1970, 1967, 1965, 1962, 1960, 1959, 1956, 1955, 1954, 1951, 1950, 1946, 1945, 1943, 1940, 1938, 1933, 1932, 1928, 1926, 1925, 1920
926 GRAYSON	2020, 2017, 2014, 2010, 2006, 2005, 2002, 2000, 1996, 1995, 1993, 1992, 1991, 1984, 1982, 1980, 1979, 1976, 1975, 1973, 1970, 1967, 1965, 1962, 1960, 1959, 1956, 1955, 1954, 1951, 1950, 1946, 1945, 1943, 1940, 1938, 1933, 1932, 1928, 1926, 1925, 1920
926 GRAYSON ST	2020, 2017, 2014, 2010, 2006, 2005, 2002, 2000, 1996, 1995, 1993, 1992, 1991, 1984, 1982, 1980, 1979, 1976, 1975, 1973, 1970, 1967, 1965, 1962, 1960, 1959, 1956, 1955, 1954, 1951, 1950, 1946, 1945, 1943, 1940, 1938, 1933, 1932, 1928, 1926, 1925, 1920
926 GRAYSON ST	2020, 2017, 2014, 2010, 2006, 2005, 2002, 2000, 1996, 1995, 1993, 1992, 1986, 1984, 1982, 1980, 1979, 1976, 1975, 1973, 1970, 1967, 1965, 1962, 1960, 1959, 1956, 1955, 1954, 1951, 1950, 1946, 1945, 1943, 1940, 1938, 1933, 1932, 1928, 1926, 1925, 1920
926 GRAYSON ST	2020, 2017, 2014, 2010, 2006, 2005, 2002, 2000, 1996, 1995, 1993, 1992, 1991, 1986, 1984, 1982, 1979, 1976, 1975, 1973, 1970, 1967, 1965, 1962, 1960, 1959, 1956, 1955, 1954, 1951, 1950, 1946, 1945, 1943, 1940, 1938, 1933, 1932, 1928, 1926, 1925, 1920
926 GRAYSON ST	2020, 2017, 2014, 2010, 2006, 2005, 2002, 2000, 1996, 1995, 1993, 1992, 1991, 1986, 1984, 1982, 1980, 1979, 1976, 1975, 1973, 1970, 1967, 1965, 1960, 1959, 1956, 1955, 1954, 1951, 1950, 1946, 1945, 1943, 1940, 1938, 1933, 1932, 1928, 1926, 1925, 1920
926 GRAYSON ST	2020, 2017, 2014, 2010, 2006, 2005, 2002, 2000, 1996, 1995, 1993, 1992, 1991, 1986, 1984, 1982, 1980, 1979, 1976, 1975, 1973, 1970, 1967, 1965, 1962, 1960, 1959, 1956, 1955, 1954, 1951, 1946, 1945, 1943, 1940, 1938, 1933, 1932, 1928, 1926, 1925, 1920
926 GRAYSON ST	2020, 2017, 2014, 2010, 2006, 2005, 2002, 2000, 1996, 1995, 1993, 1992, 1991, 1986, 1984, 1982, 1980, 1979, 1976, 1975, 1973, 1970, 1967, 1965, 1962, 1960, 1959, 1956, 1955, 1954, 1951, 1950, 1946, 1945, 1943, 1940, 1938, 1932, 1928, 1926, 1925, 1920
926 GRAYSON ST	2020, 2017, 2014, 2010, 2006, 2005, 2002, 2000, 1996, 1995, 1993, 1992, 1991, 1986, 1984, 1982, 1980, 1979, 1976, 1975, 1973, 1970, 1967, 1965, 1962, 1960, 1959, 1956, 1955, 1954, 1951, 1950, 1946, 1945, 1943, 1940, 1933, 1932, 1928, 1926, 1925, 1920

FINDINGS

Address Researched	Address Not Identified in Research Source
926 GRAYSON ST	2020, 2017, 2014, 2010, 2005, 2002, 2000, 1996, 1995, 1993, 1992, 1991, 1986, 1984, 1982, 1980, 1979, 1976, 1975, 1973, 1970, 1967, 1965, 1962, 1960, 1959, 1956, 1955, 1954, 1951, 1950, 1946, 1945, 1943, 1940, 1938, 1933, 1932, 1928, 1926, 1925, 1920
926 GRAYSON ST	2020, 2017, 2014, 2010, 2006, 2005, 2002, 1996, 1995, 1993, 1992, 1991, 1986, 1984, 1982, 1980, 1979, 1976, 1975, 1973, 1970, 1967, 1965, 1962, 1960, 1959, 1956, 1955, 1954, 1951, 1950, 1946, 1945, 1943, 1940, 1938, 1933, 1932, 1928, 1926, 1925, 1920
926 GRAYSON ST	2020, 2017, 2014, 2010, 2006, 2005, 2002, 2000, 1996, 1995, 1993, 1991, 1986, 1984, 1982, 1980, 1979, 1976, 1975, 1973, 1970, 1967, 1965, 1962, 1960, 1959, 1956, 1955, 1954, 1951, 1950, 1946, 1945, 1943, 1940, 1938, 1933, 1932, 1928, 1926, 1925, 1920
926 GRAYSON ST	2020, 2017, 2014, 2010, 2006, 2005, 2002, 2000, 1996, 1993, 1992, 1991, 1986, 1984, 1982, 1980, 1979, 1976, 1975, 1973, 1970, 1967, 1965, 1962, 1960, 1959, 1956, 1955, 1954, 1951, 1950, 1946, 1945, 1943, 1940, 1938, 1933, 1932, 1928, 1926, 1925, 1920
926 GRAYSON ST	2020, 2017, 2014, 2010, 2006, 2005, 2002, 2000, 1995, 1993, 1992, 1991, 1986, 1984, 1982, 1980, 1979, 1976, 1975, 1973, 1970, 1967, 1965, 1962, 1960, 1959, 1956, 1955, 1954, 1951, 1950, 1946, 1945, 1943, 1940, 1938, 1933, 1932, 1928, 1926, 1925, 1920
926 GRAYSON ST	2020, 2017, 2014, 2006, 2005, 2002, 2000, 1996, 1995, 1993, 1992, 1991, 1986, 1984, 1982, 1980, 1979, 1976, 1975, 1973, 1970, 1967, 1965, 1962, 1960, 1959, 1956, 1955, 1954, 1951, 1950, 1946, 1945, 1943, 1940, 1938, 1933, 1932, 1928, 1926, 1925, 1920
926 GRAYSON ST	2020, 2017, 2010, 2006, 2005, 2002, 2000, 1996, 1995, 1993, 1992, 1991, 1986, 1984, 1982, 1980, 1979, 1976, 1975, 1973, 1970, 1967, 1965, 1962, 1960, 1959, 1956, 1955, 1954, 1951, 1950, 1946, 1945, 1943, 1940, 1938, 1933, 1932, 1928, 1926, 1925, 1920
926 GRAYSON ST	2017, 2014, 2010, 2006, 2005, 2002, 2000, 1996, 1995, 1993, 1992, 1991, 1986, 1984, 1982, 1980, 1979, 1976, 1975, 1973, 1970, 1967, 1965, 1962, 1960, 1959, 1956, 1955, 1954, 1951, 1950, 1946, 1945, 1943, 1940, 1938, 1933, 1932, 1928, 1926, 1925, 1920
926 GRAYSON ST	2020, 2014, 2010, 2006, 2005, 2002, 2000, 1996, 1995, 1993, 1992, 1991, 1986, 1984, 1982, 1980, 1979, 1976, 1975, 1973, 1970, 1967, 1965, 1962, 1960, 1959, 1956, 1955, 1954, 1951, 1950, 1946, 1945, 1943, 1940, 1938, 1933, 1932, 1928, 1926, 1925, 1920
926 GRAYSON WAY	2020, 2017, 2014, 2010, 2006, 2005, 2002, 2000, 1996, 1995, 1993, 1992, 1991, 1986, 1984, 1982, 1980, 1979, 1976, 1975, 1973, 1970, 1967, 1965, 1962, 1960, 1959, 1956, 1954, 1951, 1950, 1946, 1945, 1943, 1940, 1938, 1933, 1932, 1928, 1926, 1925, 1920
926 GRAYSON WAY	2020, 2017, 2014, 2010, 2006, 2005, 2002, 2000, 1996, 1995, 1993, 1992, 1991, 1986, 1984, 1982, 1980, 1979, 1976, 1975, 1973, 1967, 1965, 1962, 1960, 1959, 1956, 1955, 1954, 1951, 1950, 1946, 1945, 1943, 1940, 1938, 1933, 1932, 1928, 1926, 1925, 1920
927 GRAYSON	2020, 2017, 2014, 2010, 2006, 2005, 2002, 2000, 1996, 1995, 1993, 1992, 1991, 1984, 1982, 1980, 1979, 1976, 1975, 1973, 1970, 1967, 1965, 1962, 1960, 1959, 1956, 1955, 1954, 1951, 1950, 1946, 1945, 1943, 1940, 1938, 1933, 1932, 1928, 1926, 1925, 1920
927 GRAYSON ST	2020, 2017, 2014, 2010, 2006, 2005, 2002, 2000, 1996, 1995, 1993, 1992, 1991, 1984, 1982, 1980, 1979, 1976, 1975, 1973, 1970, 1967, 1965, 1962, 1960, 1959, 1956, 1955, 1954, 1951, 1950, 1946, 1945, 1943, 1940, 1938, 1933, 1932, 1928, 1926, 1925, 1920

FINDINGS

Address Researched	Address Not Identified in Research Source
927 GRAYSON ST	2020, 2017, 2014, 2010, 2006, 2005, 2002, 2000, 1996, 1995, 1993, 1992, 1986, 1984, 1982, 1980, 1979, 1976, 1975, 1973, 1970, 1967, 1965, 1962, 1960, 1959, 1956, 1955, 1954, 1951, 1950, 1946, 1945, 1943, 1940, 1938, 1933, 1932, 1928, 1926, 1925, 1920
927 GRAYSON ST	2020, 2017, 2014, 2010, 2006, 2005, 2002, 2000, 1996, 1995, 1993, 1992, 1991, 1986, 1984, 1982, 1979, 1976, 1975, 1973, 1970, 1967, 1965, 1962, 1960, 1959, 1956, 1955, 1954, 1951, 1950, 1946, 1945, 1943, 1940, 1938, 1933, 1932, 1928, 1926, 1925, 1920
927 GRAYSON ST	2020, 2017, 2014, 2010, 2006, 2005, 2002, 2000, 1996, 1995, 1993, 1992, 1991, 1986, 1984, 1982, 1980, 1979, 1976, 1975, 1973, 1970, 1967, 1965, 1960, 1959, 1956, 1955, 1954, 1951, 1950, 1946, 1945, 1943, 1940, 1938, 1933, 1932, 1928, 1926, 1925, 1920
927 GRAYSON ST	2020, 2017, 2014, 2010, 2006, 2005, 2002, 2000, 1996, 1995, 1993, 1992, 1991, 1986, 1984, 1982, 1980, 1979, 1976, 1975, 1973, 1970, 1967, 1965, 1962, 1960, 1959, 1956, 1955, 1954, 1951, 1950, 1946, 1945, 1943, 1940, 1938, 1932, 1928, 1926, 1925, 1920
927 2020, 2017, 2014, 2010, 2006, 2005, 2002, 1996, 1995, 1993, 1992, 1991, 1986, 1984, 1982, 1980, 1979, 1976, 1975, 1973, 1970, 1967, 1965, 1962, 1960, 1959, 1956, 1955, 1954, 1951, 1950, 1946, 1945, 1943, 1940, 1938, 1933, 1932, 1928, 1926, 1925, 1920
927 GRAYSON ST	2020, 2017, 2014, 2010, 2005, 2002, 2000, 1996, 1995, 1993, 1992, 1991, 1986, 1984, 1982, 1980, 1979, 1976, 1975, 1973, 1970, 1967, 1965, 1962, 1960, 1959, 1956, 1955, 1954, 1951, 1950, 1946, 1945, 1943, 1940, 1938, 1933, 1932, 1928, 1926, 1925, 1920
927 GRAYSON ST	2020, 2017, 2014, 2010, 2006, 2002, 2000, 1996, 1995, 1993, 1992, 1991, 1986, 1984, 1982, 1980, 1979, 1976, 1975, 1973, 1970, 1967, 1965, 1962, 1960, 1959, 1956, 1955, 1954, 1951, 1950, 1946, 1945, 1943, 1940, 1938, 1933, 1932, 1928, 1926, 1925, 1920

FINDINGS

Address Researched	Address Not Identified in Research Source
927 GRAYSON WAY	2020, 2017, 2014, 2010, 2006, 2005, 2002, 2000, 1996, 1995, 1993, 1992, 1991, 1986, 1984, 1982, 1980, 1979, 1976, 1975, 1973, 1970, 1967, 1965, 1962, 1960, 1959, 1956, 1955, 1954, 1951, 1950, 1946, 1943, 1940, 1938, 1933, 1932, 1928, 1926, 1925, 1920
927 PARDEE ST	2020, 2017, 2014, 2010, 2005, 2002, 2000, 1996, 1995, 1993, 1992, 1991, 1986, 1984, 1982, 1980, 1979, 1976, 1975, 1973, 1970, 1967, 1965, 1962, 1960, 1959, 1956, 1955, 1954, 1951, 1950, 1946, 1945, 1943, 1940, 1938, 1933, 1932, 1928, 1926, 1925, 1920
927 PARDEE ST	2020, 2017, 2014, 2010, 2006, 2002, 2000, 1996, 1995, 1993, 1992, 1991, 1986, 1984, 1982, 1980, 1979, 1976, 1975, 1973, 1970, 1967, 1965, 1962, 1960, 1959, 1956, 1955, 1954, 1951, 1950, 1946, 1945, 1943, 1940, 1938, 1933, 1932, 1928, 1926, 1925, 1920
927 PARKER ST	2020, 2017, 2014, 2010, 2006, 2002, 2000, 1996, 1995, 1993, 1992, 1991, 1986, 1984, 1982, 1980, 1979, 1976, 1975, 1973, 1970, 1967, 1965, 1962, 1960, 1959, 1956, 1955, 1954, 1951, 1950, 1946, 1945, 1943, 1940, 1938, 1933, 1932, 1928, 1926, 1925, 1920
927 PARKER ST	2020, 2017, 2014, 2010, 2005, 2002, 2000, 1996, 1995, 1993, 1992, 1991, 1986, 1984, 1982, 1980, 1979, 1976, 1975, 1973, 1970, 1967, 1965, 1962, 1960, 1959, 1956, 1955, 1954, 1951, 1950, 1946, 1945, 1943, 1940, 1938, 1933, 1932, 1928, 1926, 1925, 1920
927 PARKER ST	2020, 2017, 2014, 2010, 2006, 2005, 2002, 1996, 1995, 1993, 1992, 1991, 1986, 1984, 1982, 1980, 1979, 1976, 1975, 1973, 1970, 1967, 1965, 1962, 1960, 1959, 1956, 1955, 1954, 1951, 1950, 1946, 1945, 1943, 1940, 1938, 1933, 1932, 1928, 1926, 1925, 1920
927 PARKER ST	2020, 2017, 2014, 2010, 2006, 2005, 2002, 2000, 1995, 1993, 1992, 1991, 1986, 1984, 1982, 1980, 1979, 1976, 1975, 1973, 1970, 1967, 1965, 1962, 1960, 1959, 1956, 1955, 1954, 1951, 1950, 1946, 1945, 1943, 1940, 1938, 1933, 1932, 1928, 1926, 1925, 1920
928 GRAYSON	2020, 2017, 2014, 2010, 2006, 2005, 2002, 2000, 1996, 1995, 1993, 1992, 1991, 1984, 1982, 1980, 1979, 1976, 1975, 1973, 1970, 1967, 1965, 1962, 1960, 1959, 1956, 1955, 1954, 1951, 1950, 1946, 1945, 1943, 1940, 1938, 1933, 1932, 1928, 1926, 1925, 1920
928 GRAYSON ST	2020, 2017, 2014, 2010, 2006, 2005, 2002, 2000, 1996, 1995, 1993, 1992, 1991, 1984, 1982, 1980, 1979, 1976, 1975, 1973, 1970, 1967, 1965, 1962, 1960, 1959, 1956, 1955, 1954, 1951, 1950, 1946, 1945, 1943, 1940, 1938, 1933, 1932, 1928, 1926, 1925, 1920
928 GRAYSON ST	2020, 2017, 2014, 2010, 2006, 2005, 2002, 2000, 1996, 1995, 1993, 1992, 1986, 1984, 1982, 1980, 1979, 1976, 1975, 1973, 1970, 1967, 1965, 1962, 1960, 1959, 1956, 1955, 1954, 1951, 1950, 1946, 1945, 1943, 1940, 1938, 1933, 1932, 1928, 1926, 1925, 1920
928 GRAYSON ST	2020, 2017, 2014, 2010, 2006, 2005, 2002, 2000, 1996, 1995, 1993, 1992, 1991, 1986, 1984, 1982, 1980, 1979, 1976, 1975, 1973, 1970, 1967, 1965, 1960, 1959, 1956, 1955, 1954, 1951, 1950, 1946, 1945, 1943, 1940, 1938, 1933, 1932, 1928, 1926, 1925, 1920
928 GRAYSON ST	2020, 2017, 2014, 2010, 2006, 2005, 2002, 2000, 1996, 1995, 1993, 1992, 1991, 1986, 1984, 1982, 1980, 1979, 1976, 1975, 1973, 1970, 1967, 1965, 1962, 1960, 1959, 1956, 1955, 1954, 1951, 1946, 1945, 1943, 1940, 1938, 1933, 1932, 1928, 1926, 1925, 1920
928 GRAYSON ST	2020, 2017, 2014, 2010, 2006, 2005, 2002, 2000, 1996, 1995, 1993, 1992, 1991, 1986, 1984, 1982, 1980, 1979, 1976, 1975, 1973, 1970, 1967, 1965, 1962, 1960, 1959, 1956, 1955, 1954, 1951, 1950, 1946, 1945, 1943, 1940, 1938, 1932, 1928, 1926, 1925, 1920

FINDINGS

Address Researched	Address Not Identified in Research Source
928 GRAYSON ST	2020, 2017, 2014, 2010, 2006, 2005, 2002, 2000, 1996, 1995, 1993, 1992, 1991, 1986, 1984, 1982, 1980, 1979, 1976, 1975, 1973, 1970, 1967, 1965, 1962, 1960, 1959, 1956, 1955, 1954, 1951, 1950, 1946, 1945, 1940, 1938, 1933, 1932, 1928, 1926, 1925, 1920
928 GRAYSON ST	2017, 2014, 2010, 2006, 2005, 2002, 2000, 1996, 1995, 1993, 1992, 1991, 1986, 1984, 1982, 1980, 1979, 1976, 1975, 1973, 1970, 1967, 1965, 1962, 1960, 1959, 1956, 1955, 1954, 1951, 1950, 1946, 1945, 1943, 1940, 1938, 1933, 1932, 1928, 1926, 1925, 1920
928 GRAYSON ST	2020, 2017, 2010, 2006, 2005, 2002, 2000, 1996, 1995, 1993, 1992, 1991, 1986, 1984, 1982, 1980, 1979, 1976, 1975, 1973, 1970, 1967, 1965, 1962, 1960, 1959, 1956, 1955, 1954, 1951, 1950, 1946, 1945, 1943, 1940, 1938, 1933, 1932, 1928, 1926, 1925, 1920
928 GRAYSON ST	2020, 2017, 2014, 2006, 2005, 2002, 2000, 1996, 1995, 1993, 1992, 1991, 1986, 1984, 1982, 1980, 1979, 1976, 1975, 1973, 1970, 1967, 1965, 1962, 1960, 1959, 1956, 1955, 1954, 1951, 1950, 1946, 1945, 1943, 1940, 1938, 1933, 1932, 1928, 1926, 1925, 1920
928 GRAYSON ST	2020, 2017, 2014, 2010, 2005, 2002, 2000, 1996, 1995, 1993, 1992, 1991, 1986, 1984, 1982, 1980, 1979, 1976, 1975, 1973, 1970, 1967, 1965, 1962, 1960, 1959, 1956, 1955, 1954, 1951, 1950, 1946, 1945, 1943, 1940, 1938, 1933, 1932, 1928, 1926, 1925, 1920
928 2020, 2017, 2014, 2010, 2006, 2005, 2002, 2000, 1996, 1995, 1993, 1992, 1991, 1986, 1984, 1982, 1980, 1979, 1976, 1975, 1973, 1967, 1965, 1962, 1960, 1959, 1956, 1955, 1954, 1951, 1950, 1946, 1945, 1943, 1940, 1938, 1933, 1932, 1928, 1926, 1925, 1920
929 GRAYSON	2020, 2017, 2014, 2010, 2006, 2005, 2002, 2000, 1996, 1995, 1993, 1992, 1991, 1984, 1982, 1980, 1979, 1976, 1975, 1973, 1970, 1967, 1965, 1962, 1960, 1959, 1956, 1955, 1954, 1951, 1950, 1946, 1945, 1943, 1940, 1938, 1933, 1932, 1928, 1926, 1925, 1920

FINDINGS

Address Researched	Address Not Identified in Research Source
929 GRAYSON ST	2020, 2017, 2014, 2010, 2006, 2005, 2002, 2000, 1996, 1995, 1993, 1992, 1991, 1984, 1982, 1980, 1979, 1976, 1975, 1973, 1970, 1967, 1965, 1962, 1960, 1959, 1956, 1955, 1954, 1951, 1950, 1946, 1945, 1943, 1940, 1938, 1933, 1932, 1928, 1926, 1925, 1920
929 GRAYSON ST	2020, 2017, 2014, 2010, 2006, 2005, 2002, 2000, 1996, 1995, 1993, 1992, 1986, 1984, 1982, 1980, 1979, 1976, 1975, 1973, 1970, 1967, 1965, 1962, 1960, 1959, 1956, 1955, 1954, 1951, 1950, 1946, 1945, 1943, 1940, 1938, 1933, 1932, 1928, 1926, 1925, 1920
929 GRAYSON ST	2020, 2017, 2014, 2010, 2006, 2005, 2002, 2000, 1996, 1995, 1993, 1992, 1991, 1986, 1984, 1982, 1979, 1976, 1975, 1973, 1970, 1967, 1965, 1962, 1960, 1959, 1956, 1955, 1954, 1951, 1950, 1946, 1945, 1943, 1940, 1938, 1933, 1932, 1928, 1926, 1925, 1920
929 GRAYSON ST	2020, 2017, 2014, 2010, 2006, 2005, 2002, 2000, 1996, 1995, 1993, 1992, 1991, 1986, 1984, 1982, 1980, 1979, 1976, 1975, 1973, 1970, 1967, 1965, 1960, 1959, 1956, 1955, 1954, 1951, 1950, 1946, 1945, 1943, 1940, 1938, 1933, 1932, 1928, 1926, 1925, 1920
929 2020, 2017, 2014, 2006, 2005, 2002, 2000, 1996, 1995, 1993, 1992, 1991, 1986, 1984, 1982, 1980, 1979, 1976, 1975, 1973, 1970, 1967, 1965, 1962, 1960, 1959, 1956, 1955, 1954, 1951, 1950, 1946, 1945, 1943, 1940, 1938, 1933, 1932, 1928, 1926, 1925, 1920
929 GRAYSON ST	2020, 2017, 2010, 2006, 2005, 2002, 2000, 1996, 1995, 1993, 1992, 1991, 1986, 1984, 1982, 1980, 1979, 1976, 1975, 1973, 1970, 1967, 1965, 1962, 1960, 1959, 1956, 1955, 1954, 1951, 1950, 1946, 1945, 1943, 1940, 1938, 1933, 1932, 1928, 1926, 1925, 1920
929 GRAYSON ST	2017, 2014, 2010, 2006, 2005, 2002, 2000, 1996, 1995, 1993, 1992, 1991, 1986, 1984, 1982, 1980, 1979, 1976, 1975, 1973, 1970, 1967, 1965, 1962, 1960, 1959, 1956, 1955, 1954, 1951, 1950, 1946, 1945, 1943, 1940, 1938, 1933, 1932, 1928, 1926, 1925, 1920

FINDINGS

Address Researched	Address Not Identified in Research Source
929 GRAYSON ST	2020, 2014, 2010, 2006, 2005, 2002, 2000, 1996, 1995, 1993, 1992, 1991, 1986, 1984, 1982, 1980, 1979, 1976, 1975, 1973, 1970, 1967, 1965, 1962, 1960, 1959, 1956, 1955, 1954, 1951, 1950, 1946, 1945, 1943, 1940, 1938, 1933, 1932, 1928, 1926, 1925, 1920
929 GRAYSON WAY	2020, 2017, 2014, 2010, 2006, 2005, 2002, 2000, 1996, 1995, 1993, 1992, 1991, 1986, 1984, 1982, 1980, 1979, 1976, 1975, 1973, 1967, 1965, 1962, 1960, 1959, 1956, 1955, 1954, 1951, 1950, 1946, 1945, 1943, 1940, 1938, 1933, 1932, 1928, 1926, 1925, 1920
930 CARLETON ST	2020, 2014, 2010, 2006, 2005, 2002, 2000, 1996, 1995, 1993, 1992, 1991, 1986, 1984, 1982, 1980, 1979, 1976, 1975, 1973, 1970, 1967, 1965, 1962, 1960, 1959, 1956, 1955, 1954, 1951, 1950, 1946, 1945, 1943, 1940, 1938, 1933, 1932, 1928, 1926, 1925, 1920
930 CARLETON ST	2017, 2014, 2010, 2006, 2005, 2002, 2000, 1996, 1995, 1993, 1992, 1991, 1986, 1984, 1982, 1980, 1979, 1976, 1975, 1973, 1970, 1967, 1965, 1962, 1960, 1959, 1956, 1955, 1954, 1951, 1950, 1946, 1945, 1943, 1940, 1938, 1933, 1932, 1928, 1926, 1925, 1920
930 CARLETON ST	2020, 2017, 2010, 2006, 2005, 2002, 2000, 1996, 1995, 1993, 1992, 1991, 1986, 1984, 1982, 1980, 1979, 1976, 1975, 1973, 1970, 1967, 1965, 1962, 1960, 1959, 1956, 1955, 1954, 1951, 1950, 1946, 1945, 1943, 1940, 1938, 1933, 1932, 1928, 1926, 1925, 1920
930 CARLETON ST	2020, 2017, 2014, 2006, 2005, 2002, 2000, 1996, 1995, 1993, 1992, 1991, 1986, 1984, 1982, 1980, 1979, 1976, 1975, 1973, 1970, 1967, 1965, 1962, 1960, 1959, 1956, 1955, 1954, 1951, 1950, 1946, 1945, 1943, 1940, 1938, 1933, 1932, 1928, 1926, 1925, 1920
930 CARLETON ST	2020, 2017, 2014, 2010, 2005, 2002, 2000, 1996, 1995, 1993, 1992, 1991, 1986, 1984, 1982, 1980, 1979, 1976, 1975, 1973, 1970, 1967, 1965, 1962, 1960, 1959, 1956, 1955, 1954, 1951, 1950, 1946, 1945, 1943, 1940, 1938, 1933, 1932, 1928, 1926, 1925, 1920
930 CARLETON ST	2020, 2017, 2014, 2010, 2006, 2002, 2000, 1996, 1995, 1993, 1992, 1991, 1986, 1984, 1982, 1980, 1979, 1976, 1975, 1973, 1970, 1967, 1965, 1962, 1960, 1959, 1956, 1955, 1954, 1951, 1950, 1946, 1945, 1943, 1940, 1938, 1933, 1932, 1928, 1926, 1925, 1920
930 GRAYSON ST	2020, 2017, 2014, 2010, 2005, 2002, 2000, 1996, 1995, 1993, 1992, 1991, 1986, 1984, 1982, 1980, 1979, 1976, 1975, 1973, 1970, 1967, 1965, 1962, 1960, 1959, 1956, 1955, 1954, 1951, 1950, 1946, 1945, 1943, 1940, 1938, 1933, 1932, 1928, 1926, 1925, 1920
930 GRAYSON ST	2020, 2017, 2014, 2010, 2006, 2005, 2002, 1996, 1995, 1993, 1992, 1991, 1986, 1984, 1982, 1980, 1979, 1976, 1975, 1973, 1970, 1967, 1965, 1962, 1960, 1959, 1956, 1955, 1954, 1951, 1950, 1946, 1945, 1943, 1940, 1938, 1933, 1932, 1928, 1926, 1925, 1920
930 GRAYSON ST	2020, 2017, 2014, 2010, 2006, 2005, 2002, 2000, 1996, 1993, 1992, 1991, 1986, 1984, 1982, 1980, 1979, 1976, 1975, 1973, 1970, 1967, 1965, 1962, 1960, 1959, 1956, 1955, 1954, 1951, 1950, 1946, 1945, 1943, 1940, 1938, 1933, 1932, 1928, 1926, 1925, 1920
930 GRAYSON ST	2020, 2017, 2014, 2006, 2005, 2002, 2000, 1996, 1995, 1993, 1992, 1991, 1986, 1984, 1982, 1980, 1979, 1976, 1975, 1973, 1970, 1967, 1965, 1962, 1960, 1959, 1956, 1955, 1954, 1951, 1950, 1946, 1945, 1943, 1940, 1938, 1933, 1932, 1928, 1926, 1925, 1920
930 GRAYSON ST	2017, 2014, 2010, 2006, 2005, 2002, 2000, 1996, 1995, 1993, 1992, 1991, 1986, 1984, 1982, 1980, 1979, 1976, 1975, 1973, 1970, 1967, 1965, 1962, 1960, 1959, 1956, 1955, 1954, 1951, 1950, 1946, 1945, 1943, 1940, 1938, 1933, 1932, 1928, 1926, 1925, 1920

FINDINGS

Address Researched	Address Not Identified in Research Source
930 GRAYSON ST	2020, 2014, 2010, 2006, 2005, 2002, 2000, 1996, 1995, 1993, 1992, 1991, 1986, 1984, 1982, 1980, 1979, 1976, 1975, 1973, 1970, 1967, 1965, 1962, 1960, 1959, 1956, 1955, 1954, 1951, 1950, 1946, 1945, 1943, 1940, 1938, 1933, 1932, 1928, 1926, 1925, 1920
930 GRAYSON ST	2020, 2017, 2014, 2010, 2006, 2005, 2002, 2000, 1996, 1995, 1993, 1992, 1991, 1986, 1984, 1982, 1980, 1979, 1976, 1975, 1973, 1970, 1967, 1965, 1960, 1959, 1956, 1955, 1954, 1951, 1950, 1946, 1945, 1943, 1940, 1938, 1933, 1932, 1928, 1926, 1925, 1920
930 GRAYSON ST	2020, 2017, 2014, 2010, 2006, 2005, 2002, 2000, 1996, 1995, 1993, 1992, 1991, 1986, 1984, 1982, 1979, 1976, 1975, 1973, 1970, 1967, 1965, 1962, 1960, 1959, 1956, 1955, 1954, 1951, 1950, 1946, 1945, 1943, 1940, 1938, 1933, 1932, 1928, 1926, 1925, 1920
930 GRAYSON ST	2020, 2017, 2014, 2010, 2006, 2005, 2002, 2000, 1996, 1995, 1993, 1992, 1991, 1984, 1982, 1980, 1979, 1976, 1975, 1973, 1970, 1967, 1965, 1962, 1960, 1959, 1956, 1955, 1954, 1951, 1950, 1946, 1945, 1943, 1940, 1938, 1933, 1932, 1928, 1926, 1925, 1920
930 GRAYSON ST	2020, 2017, 2014, 2010, 2006, 2005, 2002, 2000, 1996, 1995, 1993, 1992, 1991, 1986, 1984, 1982, 1980, 1979, 1976, 1975, 1973, 1970, 1967, 1965, 1962, 1960, 1959, 1956, 1955, 1954, 1951, 1950, 1946, 1945, 1940, 1938, 1933, 1932, 1928, 1926, 1925, 1920
930 GRAYSON ST	2020, 2017, 2014, 2010, 2006, 2005, 2002, 2000, 1996, 1995, 1993, 1992, 1991, 1986, 1984, 1982, 1980, 1979, 1976, 1975, 1973, 1970, 1967, 1965, 1962, 1960, 1959, 1956, 1955, 1954, 1951, 1946, 1945, 1943, 1940, 1938, 1933, 1932, 1928, 1926, 1925, 1920
930 GRAYSON WAY	2020, 2017, 2014, 2010, 2006, 2005, 2002, 2000, 1996, 1995, 1993, 1992, 1991, 1986, 1984, 1982, 1980, 1979, 1976, 1975, 1973, 1970, 1967, 1965, 1962, 1960, 1959, 1956, 1955, 1954, 1951, 1950, 1946, 1943, 1940, 1938, 1933, 1932, 1928, 1926, 1925, 1920
930 PARDEE CT	2020, 2017, 2014, 2010, 2006, 2005, 2002, 2000, 1996, 1995, 1993, 1992, 1991, 1986, 1984, 1982, 1980, 1979, 1976, 1975, 1973, 1970, 1967, 1965, 1962, 1960, 1959, 1956, 1955, 1954, 1951, 1950, 1946, 1945, 1943, 1940, 1938, 1933, 1932, 1926, 1925, 1920
931 GRAYSON ST	2020, 2017, 2014, 2010, 2006, 2005, 2002, 2000, 1996, 1995, 1993, 1992, 1991, 1986, 1984, 1982, 1980, 1979, 1976, 1975, 1973, 1970, 1967, 1965, 1962, 1960, 1959, 1956, 1955, 1954, 1951, 1950, 1946, 1945, 1940, 1938, 1933, 1932, 1928, 1926, 1925, 1920
931 GRAYSON ST	2020, 2017, 2014, 2010, 2006, 2005, 2002, 2000, 1996, 1995, 1993, 1992, 1991, 1984, 1982, 1980, 1979, 1976, 1975, 1973, 1970, 1967, 1965, 1962, 1960, 1959, 1956, 1955, 1954, 1951, 1950, 1946, 1945, 1943, 1940, 1938, 1933, 1932, 1928, 1926, 1925, 1920
931 GRAYSON ST	2020, 2017, 2014, 2010, 2006, 2005, 2002, 2000, 1996, 1995, 1993, 1992, 1991, 1986, 1984, 1982, 1979, 1976, 1975, 1973, 1970, 1967, 1965, 1962, 1960, 1959, 1956, 1955, 1954, 1951, 1950, 1946, 1945, 1943, 1940, 1938, 1933, 1932, 1928, 1926, 1925, 1920
931 GRAYSON ST	2020, 2017, 2014, 2010, 2006, 2005, 2002, 2000, 1996, 1995, 1993, 1992, 1991, 1986, 1984, 1982, 1980, 1979, 1976, 1975, 1973, 1970, 1967, 1965, 1960, 1959, 1956, 1955, 1954, 1951, 1950, 1946, 1945, 1943, 1940, 1938, 1933, 1932, 1928, 1926, 1925, 1920
931 GRAYSON ST	2020, 2017, 2014, 2006, 2005, 2002, 2000, 1996, 1995, 1993, 1992, 1991, 1986, 1984, 1982, 1980, 1979, 1976, 1975, 1973, 1970, 1967, 1965, 1962, 1960, 1959, 1956, 1955, 1954, 1951, 1950, 1946, 1945, 1943, 1940, 1938, 1933, 1932, 1928, 1926, 1925, 1920

FINDINGS

Address Researched	Address Not Identified in Research Source
931 GRAYSON ST	2020, 2017, 2010, 2006, 2005, 2002, 2000, 1996, 1995, 1993, 1992, 1991, 1986, 1984, 1982, 1980, 1979, 1976, 1975, 1973, 1970, 1967, 1965, 1962, 1960, 1959, 1956, 1955, 1954, 1951, 1950, 1946, 1945, 1943, 1940, 1938, 1933, 1932, 1928, 1926, 1925, 1920
931 GRAYSON ST	2020, 2017, 2014, 2010, 2005, 2002, 2000, 1996, 1995, 1993, 1992, 1991, 1986, 1984, 1982, 1980, 1979, 1976, 1975, 1973, 1970, 1967, 1965, 1962, 1960, 1959, 1956, 1955, 1954, 1951, 1950, 1946, 1945, 1943, 1940, 1938, 1933, 1932, 1928, 1926, 1925, 1920
931 GRAYSON ST	2020, 2017, 2014, 2010, 2006, 2002, 2000, 1996, 1995, 1993, 1992, 1991, 1986, 1984, 1982, 1980, 1979, 1976, 1975, 1973, 1970, 1967, 1965, 1962, 1960, 1959, 1956, 1955, 1954, 1951, 1950, 1946, 1945, 1943, 1940, 1938, 1933, 1932, 1928, 1926, 1925, 1920
931 PARDEE	2020, 2017, 2014, 2010, 2006, 2005, 2002, 2000, 1996, 1995, 1993, 1992, 1991, 1984, 1982, 1980, 1979, 1976, 1975, 1973, 1970, 1967, 1965, 1962, 1960, 1959, 1956, 1955, 1954, 1951, 1950, 1946, 1945, 1943, 1940, 1938, 1933, 1932, 1928, 1926, 1925, 1920
931 PARDEE CT	2020, 2017, 2014, 2010, 2006, 2005, 2002, 2000, 1996, 1995, 1993, 1992, 1991, 1986, 1984, 1982, 1980, 1979, 1976, 1975, 1973, 1970, 1967, 1965, 1962, 1960, 1959, 1956, 1955, 1954, 1951, 1950, 1946, 1945, 1943, 1940, 1938, 1933, 1932, 1926, 1925, 1920
931 PARDEE DR	2020, 2017, 2014, 2010, 2006, 2005, 2002, 2000, 1996, 1995, 1993, 1992, 1991, 1984, 1982, 1980, 1979, 1976, 1975, 1973, 1970, 1967, 1965, 1962, 1960, 1959, 1956, 1955, 1954, 1951, 1950, 1946, 1945, 1943, 1940, 1938, 1933, 1932, 1928, 1926, 1925, 1920
931 PARDEE DR	2020, 2017, 2014, 2010, 2006, 2005, 2002, 2000, 1996, 1995, 1993, 1992, 1991, 1986, 1984, 1982, 1979, 1976, 1975, 1973, 1970, 1967, 1965, 1962, 1960, 1959, 1956, 1955, 1954, 1951, 1950, 1946, 1945, 1943, 1940, 1938, 1933, 1932, 1928, 1926, 1925, 1920
931 PARDEE DR	2020, 2017, 2014, 2010, 2006, 2005, 2002, 2000, 1996, 1995, 1993, 1992, 1986, 1984, 1982, 1980, 1979, 1976, 1975, 1973, 1970, 1967, 1965, 1962, 1960, 1959, 1956, 1955, 1954, 1951, 1950, 1946, 1945, 1943, 1940, 1938, 1933, 1932, 1928, 1926, 1925, 1920
931 PARDEE ST	2020, 2017, 2014, 2010, 2006, 2005, 2002, 2000, 1996, 1995, 1993, 1992, 1991, 1986, 1984, 1982, 1980, 1979, 1976, 1975, 1973, 1970, 1967, 1965, 1960, 1959, 1956, 1955, 1954, 1951, 1950, 1946, 1945, 1943, 1940, 1938, 1933, 1932, 1928, 1926, 1925, 1920
931 PARDEE ST	2020, 2017, 2014, 2010, 2006, 2005, 2002, 2000, 1996, 1995, 1993, 1992, 1991, 1986, 1984, 1982, 1980, 1979, 1976, 1975, 1973, 1970, 1967, 1965, 1962, 1960, 1959, 1956, 1954, 1951, 1950, 1946, 1945, 1943, 1940, 1938, 1933, 1932, 1928, 1926, 1925, 1920
931 PARDEE ST	2020, 2017, 2014, 2010, 2006, 2005, 2002, 2000, 1996, 1995, 1993, 1992, 1991, 1986, 1984, 1982, 1980, 1979, 1976, 1975, 1973, 1970, 1967, 1965, 1962, 1960, 1959, 1956, 1955, 1954, 1951, 1950, 1946, 1945, 1943, 1940, 1938, 1933, 1932, 1928, 1926, 1925
931 PARDEE ST	2020, 2017, 2014, 2010, 2006, 2005, 2002, 2000, 1996, 1995, 1993, 1992, 1991, 1986, 1984, 1982, 1980, 1979, 1976, 1975, 1973, 1970, 1967, 1965, 1962, 1960, 1959, 1956, 1955, 1954, 1951, 1950, 1946, 1945, 1940, 1938, 1933, 1932, 1928, 1926, 1925, 1920
931 PARDEE ST	2020, 2017, 2014, 2010, 2006, 2005, 2002, 2000, 1996, 1995, 1993, 1992, 1991, 1986, 1984, 1982, 1980, 1979, 1976, 1975, 1973, 1970, 1967, 1965, 1962, 1960, 1959, 1956, 1955, 1954, 1951, 1950, 1946, 1945, 1943, 1940, 1938, 1932, 1928, 1926, 1925, 1920

FINDINGS

Address Researched	Address Not Identified in Research Source
931 PARDEE ST	2020, 2017, 2014, 2010, 2006, 2005, 2002, 2000, 1996, 1995, 1993, 1992, 1991, 1986, 1984, 1982, 1980, 1979, 1976, 1975, 1973, 1970, 1967, 1965, 1962, 1960, 1959, 1956, 1955, 1954, 1951, 1950, 1946, 1945, 1943, 1940, 1933, 1932, 1928, 1926, 1925, 1920
931 PARDEE ST	2020, 2017, 2014, 2010, 2006, 2005, 2002, 2000, 1996, 1995, 1993, 1992, 1991, 1986, 1984, 1982, 1980, 1979, 1976, 1975, 1973, 1970, 1967, 1965, 1962, 1960, 1959, 1956, 1955, 1954, 1951, 1950, 1946, 1943, 1940, 1938, 1933, 1932, 1928, 1926, 1925, 1920
931 PARDEE ST	2020, 2017, 2014, 2010, 2006, 2005, 2002, 2000, 1996, 1995, 1993, 1992, 1991, 1986, 1984, 1982, 1980, 1979, 1976, 1975, 1973, 1970, 1967, 1965, 1962, 1960, 1959, 1956, 1955, 1954, 1951, 1946, 1945, 1943, 1940, 1938, 1933, 1932, 1928, 1926, 1925, 1920
931 PARDEE ST	2020, 2017, 2014, 2010, 2005, 2002, 2000, 1996, 1995, 1993, 1992, 1991, 1986, 1984, 1982, 1980, 1979, 1976, 1975, 1973, 1970, 1967, 1965, 1962, 1960, 1959, 1956, 1955, 1954, 1951, 1950, 1946, 1945, 1943, 1940, 1938, 1933, 1932, 1928, 1926, 1925, 1920
931 PARDEE ST	2020, 2017, 2014, 2010, 2006, 2002, 2000, 1996, 1995, 1993, 1992, 1991, 1986, 1984, 1982, 1980, 1979, 1976, 1975, 1973, 1970, 1967, 1965, 1962, 1960, 1959, 1956, 1955, 1954, 1951, 1950, 1946, 1945, 1943, 1940, 1938, 1933, 1932, 1928, 1926, 1925, 1920
931 PARDEE ST	2020, 2017, 2014, 2010, 2006, 2005, 2002, 2000, 1996, 1995, 1993, 1991, 1986, 1984, 1982, 1980, 1979, 1976, 1975, 1973, 1970, 1967, 1965, 1962, 1960, 1959, 1956, 1955, 1954, 1951, 1950, 1946, 1945, 1943, 1940, 1938, 1933, 1932, 1928, 1926, 1925, 1920
931 PARDEE ST	2020, 2017, 2014, 2010, 2006, 2005, 2002, 2000, 1995, 1993, 1992, 1991, 1986, 1984, 1982, 1980, 1979, 1976, 1975, 1973, 1970, 1967, 1965, 1962, 1960, 1959, 1956, 1955, 1954, 1951, 1950, 1946, 1945, 1943, 1940, 1938, 1933, 1932, 1928, 1926, 1925, 1920
931 PARDEE ST	2020, 2017, 2010, 2006, 2005, 2002, 2000, 1996, 1995, 1993, 1992, 1991, 1986, 1984, 1982, 1980, 1979, 1976, 1975, 1973, 1970, 1967, 1965, 1962, 1960, 1959, 1956, 1955, 1954, 1951, 1950, 1946, 1945, 1943, 1940, 1938, 1933, 1932, 1928, 1926, 1925, 1920
931 PARDEE ST	2020, 2017, 2014, 2006, 2005, 2002, 2000, 1996, 1995, 1993, 1992, 1991, 1986, 1984, 1982, 1980, 1979, 1976, 1975, 1973, 1970, 1967, 1965, 1962, 1960, 1959, 1956, 1955, 1954, 1951, 1950, 1946, 1945, 1943, 1940, 1938, 1933, 1932, 1928, 1926, 1925, 1920
931 PARDEE ST	2020, 2014, 2010, 2006, 2005, 2002, 2000, 1996, 1995, 1993, 1992, 1991, 1986, 1984, 1982, 1980, 1979, 1976, 1975, 1973, 1970, 1967, 1965, 1962, 1960, 1959, 1956, 1955, 1954, 1951, 1950, 1946, 1945, 1943, 1940, 1938, 1933, 1932, 1928, 1926, 1925, 1920
931 PARDEE ST	2017, 2014, 2010, 2006, 2005, 2002, 2000, 1996, 1995, 1993, 1992, 1991, 1986, 1984, 1982, 1980, 1979, 1976, 1975, 1973, 1970, 1967, 1965, 1962, 1960, 1959, 1956, 1955, 1954, 1951, 1950, 1946, 1945, 1943, 1940, 1938, 1933, 1932, 1928, 1926, 1925, 1920
932 GRAYSON ST	2017, 2014, 2010, 2006, 2005, 2002, 2000, 1996, 1995, 1993, 1992, 1991, 1986, 1984, 1982, 1980, 1979, 1976, 1975, 1973, 1970, 1967, 1965, 1962, 1960, 1959, 1956, 1955, 1954, 1951, 1950, 1946, 1945, 1943, 1940, 1938, 1933, 1932, 1928, 1926, 1925, 1920
932 GRAYSON ST	2020, 2014, 2010, 2006, 2005, 2002, 2000, 1996, 1995, 1993, 1992, 1991, 1986, 1984, 1982, 1980, 1979, 1976, 1975, 1973, 1970, 1967, 1965, 1962, 1960, 1959, 1956, 1955, 1954, 1951, 1950, 1946, 1945, 1943, 1940, 1938, 1933, 1932, 1928, 1926, 1925, 1920

FINDINGS

Address Researched	Address Not Identified in Research Source
932 GRAYSON ST	2020, 2017, 2014, 2006, 2005, 2002, 2000, 1996, 1995, 1993, 1992, 1991, 1986, 1984, 1982, 1980, 1979, 1976, 1975, 1973, 1970, 1967, 1965, 1962, 1960, 1959, 1956, 1955, 1954, 1951, 1950, 1946, 1945, 1943, 1940, 1938, 1933, 1932, 1928, 1926, 1925, 1920
932 GRAYSON ST	2020, 2017, 2010, 2006, 2005, 2002, 2000, 1996, 1995, 1993, 1992, 1991, 1986, 1984, 1982, 1980, 1979, 1976, 1975, 1973, 1970, 1967, 1965, 1962, 1960, 1959, 1956, 1955, 1954, 1951, 1950, 1946, 1945, 1943, 1940, 1938, 1933, 1932, 1928, 1926, 1925, 1920
932 GRAYSON ST	2020, 2017, 2014, 2010, 2006, 2005, 2002, 2000, 1996, 1995, 1993, 1991, 1986, 1984, 1982, 1980, 1979, 1976, 1975, 1973, 1970, 1967, 1965, 1962, 1960, 1959, 1956, 1955, 1954, 1951, 1950, 1946, 1945, 1943, 1940, 1938, 1933, 1932, 1928, 1926, 1925, 1920
932 GRAYSON ST	2020, 2017, 2014, 2010, 2006, 2005, 2002, 2000, 1996, 1993, 1992, 1991, 1986, 1984, 1982, 1980, 1979, 1976, 1975, 1973, 1970, 1967, 1965, 1962, 1960, 1959, 1956, 1955, 1954, 1951, 1950, 1946, 1945, 1943, 1940, 1938, 1933, 1932, 1928, 1926, 1925, 1920
932 GRAYSON ST	2020, 2017, 2014, 2010, 2006, 2005, 2002, 1996, 1995, 1993, 1992, 1991, 1986, 1984, 1982, 1980, 1979, 1976, 1975, 1973, 1970, 1967, 1965, 1962, 1960, 1959, 1956, 1955, 1954, 1951, 1950, 1946, 1945, 1943, 1940, 1938, 1933, 1932, 1928, 1926, 1925, 1920
932 GRAYSON ST	2020, 2017, 2014, 2010, 2005, 2002, 2000, 1996, 1995, 1993, 1992, 1991, 1986, 1984, 1982, 1980, 1979, 1976, 1975, 1973, 1970, 1967, 1965, 1962, 1960, 1959, 1956, 1955, 1954, 1951, 1950, 1946, 1945, 1943, 1940, 1938, 1933, 1932, 1928, 1926, 1925, 1920
932 GRAYSON ST	2020, 2017, 2014, 2010, 2006, 2002, 2000, 1996, 1995, 1993, 1992, 1991, 1986, 1984, 1982, 1980, 1979, 1976, 1975, 1973, 1970, 1967, 1965, 1962, 1960, 1959, 1956, 1955, 1954, 1951, 1950, 1946, 1945, 1943, 1940, 1938, 1933, 1932, 1928, 1926, 1925, 1920
932 GRAYSON ST	2020, 2017, 2014, 2010, 2006, 2005, 2002, 2000, 1996, 1995, 1993, 1992, 1991, 1986, 1984, 1982, 1980, 1979, 1976, 1975, 1973, 1970, 1967, 1965, 1962, 1960, 1959, 1956, 1955, 1954, 1951, 1946, 1945, 1943, 1940, 1938, 1933, 1932, 1928, 1926, 1925, 1920
932 GRAYSON ST	2020, 2017, 2014, 2010, 2006, 2005, 2002, 2000, 1996, 1995, 1993, 1992, 1991, 1986, 1984, 1982, 1980, 1979, 1976, 1975, 1973, 1970, 1967, 1965, 1962, 1960, 1959, 1956, 1955, 1954, 1951, 1950, 1946, 1945, 1940, 1938, 1933, 1932, 1928, 1926, 1925, 1920
932 GRAYSON ST	2020, 2017, 2014, 2010, 2006, 2005, 2002, 2000, 1996, 1995, 1993, 1992, 1991, 1986, 1984, 1982, 1980, 1979, 1976, 1975, 1973, 1970, 1967, 1965, 1960, 1959, 1956, 1955, 1954, 1951, 1950, 1946, 1945, 1943, 1940, 1938, 1933, 1932, 1928, 1926, 1925, 1920
932 GRAYSON ST	2020, 2017, 2014, 2010, 2006, 2005, 2002, 2000, 1996, 1995, 1993, 1992, 1991, 1986, 1984, 1982, 1979, 1976, 1975, 1973, 1970, 1967, 1965, 1962, 1960, 1959, 1956, 1955, 1954, 1951, 1950, 1946, 1945, 1943, 1940, 1938, 1933, 1932, 1928, 1926, 1925, 1920
932 GRAYSON WAY	2020, 2017, 2014, 2010, 2006, 2005, 2002, 2000, 1996, 1995, 1993, 1992, 1991, 1986, 1984, 1982, 1980, 1979, 1976, 1975, 1973, 1967, 1965, 1962, 1960, 1959, 1956, 1955, 1954, 1951, 1950, 1946, 1945, 1943, 1940, 1938, 1933, 1932, 1928, 1926, 1925, 1920
932 GRAYSON WAY	2020, 2017, 2014, 2010, 2006, 2005, 2002, 2000, 1996, 1995, 1993, 1992, 1991, 1986, 1984, 1982, 1980, 1979, 1976, 1975, 1973, 1970, 1967, 1965, 1962, 1960, 1959, 1956, 1955, 1954, 1951, 1950, 1946, 1943, 1940, 1938, 1933, 1932, 1928, 1926, 1925, 1920

FINDINGS

Address Researched	Address Not Identified in Research Source
932 GRAYSON WAY	2020, 2017, 2014, 2010, 2006, 2005, 2002, 2000, 1996, 1995, 1993, 1992, 1991, 1986, 1984, 1982, 1980, 1979, 1976, 1975, 1973, 1970, 1967, 1965, 1962, 1960, 1959, 1956, 1955, 1954, 1951, 1950, 1946, 1945, 1943, 1940, 1938, 1933, 1932, 1928, 1926, 1920
932 PARKER	2020, 2017, 2014, 2010, 2006, 2005, 2002, 2000, 1996, 1995, 1993, 1992, 1991, 1984, 1982, 1980, 1979, 1976, 1975, 1973, 1970, 1967, 1965, 1962, 1960, 1959, 1956, 1955, 1954, 1951, 1950, 1946, 1945, 1943, 1940, 1938, 1933, 1932, 1928, 1926, 1925, 1920
932 PARKER RD	2020, 2017, 2014, 2010, 2006, 2005, 2002, 2000, 1996, 1995, 1993, 1992, 1991, 1984, 1982, 1980, 1979, 1976, 1975, 1973, 1970, 1967, 1965, 1962, 1960, 1959, 1956, 1955, 1954, 1951, 1950, 1946, 1945, 1943, 1940, 1938, 1933, 1932, 1928, 1926, 1925, 1920
932 PARKER RD	2020, 2017, 2014, 2010, 2006, 2005, 2002, 2000, 1996, 1995, 1993, 1992, 1991, 1986, 1984, 1982, 1979, 1976, 1975, 1973, 1970, 1967, 1965, 1962, 1960, 1959, 1956, 1955, 1954, 1951, 1950, 1946, 1945, 1943, 1940, 1938, 1933, 1932, 1928, 1926, 1925, 1920
932 PARKER 2014, 2010, 2006, 2005, 2002, 2000, 1996, 1995, 1993, 1991, 1986, 1984, 1982, 1980, 1979, 1976, 1975, 1973, 1970, 1967, 1965, 1962, 1960, 1959, 1956, 1955, 1954, 1951, 1950, 1946, 1945, 1943, 1940, 1938, 1933, 1932, 1928, 1926, 1925, 1920
932 PARKER ST	2020, 2017, 2014, 2010, 2006, 2005, 2002, 2000, 1995, 1993, 1992, 1991, 1986, 1984, 1982, 1980, 1979, 1976, 1975, 1973, 1970, 1967, 1965, 1962, 1960, 1959, 1956, 1955, 1954, 1951, 1950, 1946, 1945, 1943, 1940, 1938, 1933, 1932, 1928, 1926, 1925, 1920
932 PARKER ST	2020, 2017, 2014, 2010, 2006, 2005, 2002, 1996, 1995, 1993, 1992, 1991, 1986, 1984, 1982, 1980, 1979, 1976, 1975, 1973, 1970, 1967, 1965, 1962, 1960, 1959, 1956, 1955, 1954, 1951, 1950, 1946, 1945, 1943, 1940, 1938, 1933, 1932, 1928, 1926, 1925, 1920

FINDINGS

Address Researched	Address Not Identified in Research Source
932 PARKER ST	2020, 2017, 2010, 2006, 2005, 2002, 2000, 1996, 1995, 1993, 1992, 1991, 1986, 1984, 1982, 1980, 1979, 1976, 1975, 1973, 1970, 1967, 1965, 1962, 1960, 1959, 1956, 1955, 1954, 1951, 1950, 1946, 1945, 1943, 1940, 1938, 1933, 1932, 1928, 1926, 1925, 1920
932 PARKER ST	2020, 2017, 2014, 2006, 2005, 2002, 2000, 1996, 1995, 1993, 1992, 1991, 1986, 1984, 1982, 1980, 1979, 1976, 1975, 1973, 1970, 1967, 1965, 1962, 1960, 1959, 1956, 1955, 1954, 1951, 1950, 1946, 1945, 1943, 1940, 1938, 1933, 1932, 1928, 1926, 1925, 1920
932 PARKER ST	2020, 2014, 2010, 2006, 2005, 2002, 2000, 1996, 1995, 1993, 1992, 1991, 1986, 1984, 1982, 1980, 1979, 1976, 1975, 1973, 1970, 1967, 1965, 1962, 1960, 1959, 1956, 1955, 1954, 1951, 1950, 1946, 1945, 1943, 1940, 1938, 1933, 1932, 1928, 1926, 1925, 1920
932 PARKER ST	2017, 2014, 2010, 2006, 2005, 2002, 2000, 1996, 1995, 1993, 1992, 1991, 1986, 1984, 1982, 1980, 1979, 1976, 1975, 1973, 1970, 1967, 1965, 1962, 1960, 1959, 1956, 1955, 1954, 1951, 1950, 1946, 1945, 1943, 1940, 1938, 1933, 1932, 1928, 1926, 1925, 1920
933 GRAYSON ST	2017, 2014, 2010, 2006, 2005, 2002, 2000, 1996, 1995, 1993, 1992, 1991, 1986, 1984, 1982, 1980, 1979, 1976, 1975, 1973, 1970, 1967, 1965, 1962, 1960, 1959, 1956, 1955, 1954, 1951, 1950, 1946, 1945, 1943, 1940, 1938, 1933, 1932, 1928, 1926, 1925, 1920
933 GRAYSON ST	2020, 2014, 2010, 2006, 2005, 2002, 2000, 1996, 1995, 1993, 1992, 1991, 1986, 1984, 1982, 1980, 1979, 1976, 1975, 1973, 1970, 1967, 1965, 1962, 1960, 1959, 1956, 1955, 1954, 1951, 1950, 1946, 1945, 1943, 1940, 1938, 1933, 1932, 1928, 1926, 1925, 1920
933 GRAYSON ST	2020, 2017, 2014, 2006, 2005, 2002, 2000, 1996, 1995, 1993, 1992, 1991, 1986, 1984, 1982, 1980, 1979, 1976, 1975, 1973, 1970, 1967, 1965, 1962, 1960, 1959, 1956, 1955, 1954, 1951, 1950, 1946, 1945, 1943, 1940, 1938, 1933, 1932, 1928, 1926, 1925, 1920
933 GRAYSON ST	2020, 2017, 2010, 2006, 2005, 2002, 2000, 1996, 1995, 1993, 1992, 1991, 1986, 1984, 1982, 1980, 1979, 1976, 1975, 1973, 1970, 1967, 1965, 1962, 1960, 1959, 1956, 1955, 1954, 1951, 1950, 1946, 1945, 1943, 1940, 1938, 1933, 1932, 1928, 1926, 1925, 1920
933 GRAYSON ST	2020, 2017, 2014, 2010, 2005, 2002, 2000, 1996, 1995, 1993, 1992, 1991, 1986, 1984, 1982, 1980, 1979, 1976, 1975, 1973, 1970, 1967, 1965, 1962, 1960, 1959, 1956, 1955, 1954, 1951, 1950, 1946, 1945, 1943, 1940, 1938, 1933, 1932, 1928, 1926, 1925, 1920
933 GRAYSON ST	2020, 2017, 2014, 2010, 2006, 2002, 2000, 1996, 1995, 1993, 1992, 1991, 1986, 1984, 1982, 1980, 1979, 1976, 1975, 1973, 1970, 1967, 1965, 1962, 1960, 1959, 1956, 1955, 1954, 1951, 1950, 1946, 1945, 1943, 1940, 1938, 1933, 1932, 1928, 1926, 1925, 1920
933 PARDEE CT	2020, 2017, 2014, 2010, 2006, 2005, 2002, 2000, 1996, 1995, 1993, 1992, 1991, 1986, 1984, 1982, 1980, 1979, 1976, 1975, 1973, 1970, 1967, 1965, 1962, 1960, 1959, 1956, 1955, 1954, 1951, 1950, 1946, 1945, 1943, 1940, 1938, 1933, 1932, 1926, 1925, 1920
933 PARDEE ST	2020, 2017, 2014, 2010, 2006, 2005, 2002, 2000, 1996, 1995, 1993, 1992, 1991, 1986, 1984, 1982, 1980, 1979, 1976, 1975, 1973, 1970, 1967, 1965, 1962, 1960, 1959, 1956, 1955, 1954, 1951, 1950, 1946, 1945, 1943, 1940, 1938, 1933, 1932, 1928, 1926, 1925
933 PARDEE ST	2020, 2017, 2014, 2010, 2006, 2005, 2002, 2000, 1996, 1995, 1993, 1992, 1991, 1986, 1984, 1982, 1980, 1979, 1976, 1975, 1973, 1970, 1967, 1965, 1962, 1960, 1959, 1956, 1955, 1954, 1951, 1950, 1946, 1945, 1943, 1940, 1938, 1933, 1932, 1928, 1926, 1920

FINDINGS

Address Researched	Address Not Identified in Research Source
933 PARKER	2020, 2017, 2014, 2010, 2006, 2005, 2002, 2000, 1996, 1995, 1993, 1992, 1991, 1984, 1982, 1980, 1979, 1976, 1975, 1973, 1970, 1967, 1965, 1962, 1960, 1959, 1956, 1955, 1954, 1951, 1950, 1946, 1945, 1943, 1940, 1938, 1933, 1932, 1928, 1926, 1925, 1920
933 PARKER RD	2020, 2017, 2014, 2010, 2006, 2005, 2002, 2000, 1996, 1995, 1993, 1992, 1991, 1984, 1982, 1980, 1979, 1976, 1975, 1973, 1970, 1967, 1965, 1962, 1960, 1959, 1956, 1955, 1954, 1951, 1950, 1946, 1945, 1943, 1940, 1938, 1933, 1932, 1928, 1926, 1925, 1920
933 PARKER ST	2020, 2017, 2014, 2010, 2006, 2005, 2002, 2000, 1996, 1995, 1993, 1992, 1991, 1984, 1982, 1980, 1979, 1976, 1975, 1973, 1970, 1967, 1965, 1962, 1960, 1959, 1956, 1955, 1954, 1951, 1950, 1946, 1945, 1943, 1940, 1938, 1933, 1932, 1928, 1926, 1925, 1920
933 PARKER ST	2020, 2017, 2014, 2010, 2006, 2005, 2002, 2000, 1996, 1995, 1993, 1992, 1986, 1984, 1982, 1980, 1979, 1976, 1975, 1973, 1970, 1967, 1965, 1962, 1960, 1959, 1956, 1955, 1954, 1951, 1950, 1946, 1945, 1943, 1940, 1938, 1933, 1932, 1928, 1926, 1925, 1920
933 PARKER ST	2020, 2017, 2014, 2010, 2005, 2002, 2000, 1996, 1995, 1993, 1992, 1991, 1986, 1984, 1982, 1980, 1979, 1976, 1975, 1973, 1970, 1967, 1965, 1962, 1960, 1959, 1956, 1955, 1954, 1951, 1950, 1946, 1945, 1943, 1940, 1938, 1933, 1932, 1928, 1926, 1925, 1920
933 PARKER 2010, 2006, 2005, 2002, 2000, 1996, 1995, 1993, 1992, 1991, 1986, 1984, 1982, 1980, 1979, 1976, 1975, 1973, 1970, 1967, 1965, 1962, 1960, 1959, 1956, 1955, 1954, 1951, 1950, 1946, 1945, 1943, 1940, 1938, 1933, 1932, 1928, 1926, 1925, 1920
934 GRAYSON	2020, 2017, 2014, 2010, 2006, 2005, 2002, 2000, 1996, 1995, 1993, 1992, 1991, 1984, 1982, 1980, 1979, 1976, 1975, 1973, 1970, 1967, 1965, 1962, 1960, 1959, 1956, 1955, 1954, 1951, 1950, 1946, 1945, 1943, 1940, 1938, 1933, 1932, 1928, 1926, 1925, 1920

FINDINGS

Address Researched	Address Not Identified in Research Source
934 GRAYSON ST	2020, 2017, 2014, 2010, 2006, 2005, 2002, 2000, 1996, 1995, 1993, 1992, 1991, 1984, 1982, 1980, 1979, 1976, 1975, 1973, 1970, 1967, 1965, 1962, 1960, 1959, 1956, 1955, 1954, 1951, 1950, 1946, 1945, 1943, 1940, 1938, 1933, 1932, 1928, 1926, 1925, 1920
934 GRAYSON ST	2020, 2017, 2014, 2010, 2006, 2005, 2002, 2000, 1996, 1995, 1993, 1992, 1991, 1986, 1984, 1982, 1979, 1976, 1975, 1973, 1970, 1967, 1965, 1962, 1960, 1959, 1956, 1955, 1954, 1951, 1950, 1946, 1945, 1943, 1940, 1938, 1933, 1932, 1928, 1926, 1925, 1920
934 GRAYSON ST	2020, 2017, 2014, 2010, 2006, 2005, 2002, 2000, 1996, 1995, 1993, 1992, 1991, 1986, 1984, 1982, 1980, 1979, 1976, 1975, 1973, 1970, 1967, 1965, 1962, 1960, 1959, 1956, 1955, 1954, 1951, 1950, 1946, 1945, 1943, 1940, 1938, 1933, 1932, 1926, 1925, 1920
934 GRAYSON ST	2020, 2017, 2014, 2010, 2006, 2005, 2002, 2000, 1996, 1995, 1993, 1992, 1991, 1986, 1984, 1982, 1980, 1979, 1976, 1975, 1973, 1970, 1967, 1965, 1962, 1960, 1959, 1956, 1955, 1954, 1951, 1950, 1946, 1945, 1940, 1938, 1933, 1932, 1928, 1926, 1925, 1920
934 2020, 2017, 2014, 2010, 2005, 2002, 2000, 1996, 1995, 1993, 1992, 1991, 1986, 1984, 1982, 1980, 1979, 1976, 1975, 1973, 1970, 1967, 1965, 1962, 1960, 1959, 1956, 1955, 1954, 1951, 1950, 1946, 1945, 1943, 1940, 1938, 1933, 1932, 1928, 1926, 1925, 1920
934 GRAYSON ST	2020, 2017, 2014, 2010, 2006, 2002, 2000, 1996, 1995, 1993, 1992, 1991, 1986, 1984, 1982, 1980, 1979, 1976, 1975, 1973, 1970, 1967, 1965, 1962, 1960, 1959, 1956, 1955, 1954, 1951, 1950, 1946, 1945, 1943, 1940, 1938, 1933, 1932, 1928, 1926, 1925, 1920
934 GRAYSON WAY	2020, 2017, 2014, 2010, 2006, 2005, 2002, 2000, 1996, 1995, 1993, 1992, 1991, 1986, 1984, 1982, 1980, 1979, 1976, 1975, 1973, 1970, 1967, 1965, 1962, 1960, 1959, 1956, 1955, 1954, 1951, 1950, 1946, 1945, 1943, 1940, 1938, 1933, 1932, 1928, 1926, 1920

FINDINGS

Address Researched	Address Not Identified in Research Source
934 PARKER ST	2020, 2017, 2014, 2006, 2005, 2002, 2000, 1996, 1995, 1993, 1992, 1991, 1986, 1984, 1982, 1980, 1979, 1976, 1975, 1973, 1970, 1967, 1965, 1962, 1960, 1959, 1956, 1955, 1954, 1951, 1950, 1946, 1945, 1943, 1940, 1938, 1933, 1932, 1928, 1926, 1925, 1920
934 PARKER ST	2020, 2017, 2010, 2006, 2005, 2002, 2000, 1996, 1995, 1993, 1992, 1991, 1986, 1984, 1982, 1980, 1979, 1976, 1975, 1973, 1970, 1967, 1965, 1962, 1960, 1959, 1956, 1955, 1954, 1951, 1950, 1946, 1945, 1943, 1940, 1938, 1933, 1932, 1928, 1926, 1925, 1920
935 GRAYSON ST	2020, 2017, 2010, 2006, 2005, 2002, 2000, 1996, 1995, 1993, 1992, 1991, 1986, 1984, 1982, 1980, 1979, 1976, 1975, 1973, 1970, 1967, 1965, 1962, 1960, 1959, 1956, 1955, 1954, 1951, 1950, 1946, 1945, 1943, 1940, 1938, 1933, 1932, 1928, 1926, 1925, 1920
935 GRAYSON ST	2020, 2017, 2014, 2006, 2005, 2002, 2000, 1996, 1995, 1993, 1992, 1991, 1986, 1984, 1982, 1980, 1979, 1976, 1975, 1973, 1970, 1967, 1965, 1962, 1960, 1959, 1956, 1955, 1954, 1951, 1950, 1946, 1945, 1943, 1940, 1938, 1933, 1932, 1928, 1926, 1925, 1920
935 GRAYSON ST	2017, 2014, 2010, 2006, 2005, 2002, 2000, 1996, 1995, 1993, 1992, 1991, 1986, 1984, 1982, 1980, 1979, 1976, 1975, 1973, 1970, 1967, 1965, 1962, 1960, 1959, 1956, 1955, 1954, 1951, 1950, 1946, 1945, 1943, 1940, 1938, 1933, 1932, 1928, 1926, 1925, 1920
935 GRAYSON ST	2020, 2014, 2010, 2006, 2005, 2002, 2000, 1996, 1995, 1993, 1992, 1991, 1986, 1984, 1982, 1980, 1979, 1976, 1975, 1973, 1970, 1967, 1965, 1962, 1960, 1959, 1956, 1955, 1954, 1951, 1950, 1946, 1945, 1943, 1940, 1938, 1933, 1932, 1928, 1926, 1925, 1920
935 GRAYSON ST	2020, 2017, 2014, 2010, 2006, 2002, 2000, 1996, 1995, 1993, 1992, 1991, 1986, 1984, 1982, 1980, 1979, 1976, 1975, 1973, 1970, 1967, 1965, 1962, 1960, 1959, 1956, 1955, 1954, 1951, 1950, 1946, 1945, 1943, 1940, 1938, 1933, 1932, 1928, 1926, 1925, 1920
935 GRAYSON ST	2020, 2017, 2014, 2010, 2005, 2002, 2000, 1996, 1995, 1993, 1992, 1991, 1986, 1984, 1982, 1980, 1979, 1976, 1975, 1973, 1970, 1967, 1965, 1962, 1960, 1959, 1956, 1955, 1954, 1951, 1950, 1946, 1945, 1943, 1940, 1938, 1933, 1932, 1928, 1926, 1925, 1920
935 GRAYSON ST	2020, 2017, 2014, 2010, 2006, 2005, 2002, 2000, 1996, 1993, 1992, 1991, 1986, 1984, 1982, 1980, 1979, 1976, 1975, 1973, 1970, 1967, 1965, 1962, 1960, 1959, 1956, 1955, 1954, 1951, 1950, 1946, 1945, 1943, 1940, 1938, 1933, 1932, 1928, 1926, 1925, 1920
935 GRAYSON ST	2020, 2017, 2014, 2010, 2006, 2005, 2002, 2000, 1996, 1995, 1993, 1992, 1991, 1986, 1984, 1982, 1980, 1979, 1976, 1975, 1973, 1970, 1967, 1965, 1962, 1960, 1959, 1956, 1955, 1954, 1951, 1950, 1946, 1945, 1943, 1940, 1938, 1933, 1932, 1926, 1925, 1920
935 GRAYSON ST	2020, 2017, 2014, 2010, 2006, 2005, 2002, 2000, 1996, 1995, 1993, 1992, 1991, 1986, 1984, 1982, 1980, 1979, 1976, 1975, 1973, 1970, 1967, 1965, 1962, 1960, 1959, 1956, 1955, 1954, 1951, 1950, 1946, 1945, 1940, 1938, 1933, 1932, 1928, 1926, 1925, 1920
935 GRAYSON ST	2020, 2017, 2014, 2010, 2006, 2005, 2002, 2000, 1996, 1995, 1993, 1992, 1991, 1986, 1984, 1982, 1980, 1979, 1976, 1975, 1973, 1970, 1967, 1965, 1962, 1960, 1959, 1956, 1955, 1954, 1951, 1950, 1946, 1945, 1943, 1940, 1933, 1932, 1928, 1926, 1925, 1920
935 GRAYSON ST	2020, 2017, 2014, 2010, 2006, 2005, 2002, 2000, 1996, 1995, 1993, 1992, 1991, 1986, 1984, 1982, 1980, 1979, 1976, 1975, 1973, 1970, 1967, 1965, 1962, 1960, 1959, 1956, 1955, 1954, 1951, 1946, 1945, 1943, 1940, 1938, 1933, 1932, 1928, 1926, 1925, 1920

FINDINGS

Address Researched	Address Not Identified in Research Source
935 GRAYSON ST	2020, 2017, 2014, 2010, 2006, 2005, 2002, 2000, 1996, 1995, 1993, 1992, 1991, 1986, 1984, 1982, 1980, 1979, 1976, 1975, 1973, 1970, 1967, 1965, 1960, 1959, 1956, 1955, 1954, 1951, 1950, 1946, 1945, 1943, 1940, 1938, 1933, 1932, 1928, 1926, 1925, 1920
935 GRAYSON WAY	2020, 2017, 2014, 2010, 2006, 2005, 2002, 2000, 1996, 1995, 1993, 1992, 1991, 1986, 1984, 1982, 1980, 1979, 1976, 1975, 1973, 1967, 1965, 1962, 1960, 1959, 1956, 1955, 1954, 1951, 1950, 1946, 1945, 1943, 1940, 1938, 1933, 1932, 1928, 1926, 1925, 1920
935 GRAYSON WAY	2020, 2017, 2014, 2010, 2006, 2005, 2002, 2000, 1996, 1995, 1993, 1992, 1991, 1986, 1984, 1982, 1980, 1979, 1976, 1975, 1973, 1970, 1967, 1965, 1962, 1960, 1959, 1956, 1955, 1954, 1951, 1950, 1946, 1943, 1940, 1938, 1933, 1932, 1928, 1926, 1925, 1920
935 PARDEE	2020, 2017, 2014, 2010, 2006, 2005, 2002, 2000, 1996, 1995, 1993, 1992, 1991, 1984, 1982, 1980, 1979, 1976, 1975, 1973, 1970, 1967, 1965, 1962, 1960, 1959, 1956, 1955, 1954, 1951, 1950, 1946, 1945, 1943, 1940, 1938, 1933, 1932, 1928, 1926, 1925, 1920
935 PARDEE CT	2020, 2017, 2014, 2010, 2006, 2005, 2002, 2000, 1996, 1995, 1993, 1992, 1991, 1986, 1984, 1982, 1980, 1979, 1976, 1975, 1973, 1970, 1967, 1965, 1962, 1960, 1959, 1956, 1955, 1954, 1951, 1950, 1946, 1945, 1943, 1940, 1938, 1933, 1932, 1926, 1925, 1920
935 PARDEE 2014, 2010, 2006, 2005, 2002, 2000, 1996, 1995, 1993, 1992, 1991, 1986, 1984, 1982, 1980, 1979, 1976, 1975, 1973, 1970, 1967, 1965, 1962, 1960, 1959, 1956, 1954, 1951, 1950, 1946, 1945, 1943, 1940, 1938, 1933, 1932, 1928, 1926, 1925, 1920
935 PARDEE ST	2020, 2017, 2014, 2010, 2006, 2005, 2002, 2000, 1996, 1995, 1993, 1992, 1991, 1986, 1984, 1982, 1980, 1979, 1976, 1975, 1973, 1970, 1967, 1965, 1962, 1960, 1959, 1956, 1955, 1954, 1951, 1950, 1946, 1943, 1940, 1938, 1933, 1932, 1928, 1926, 1925, 1920

FINDINGS

Address Researched	Address Not Identified in Research Source
935 PARDEE ST	2020, 2017, 2014, 2010, 2006, 2005, 2002, 2000, 1996, 1995, 1993, 1992, 1991, 1986, 1984, 1982, 1980, 1979, 1976, 1975, 1973, 1970, 1967, 1965, 1962, 1960, 1959, 1956, 1955, 1954, 1951, 1946, 1945, 1943, 1940, 1938, 1933, 1932, 1928, 1926, 1925, 1920
935 PARDEE ST	2020, 2017, 2014, 2010, 2006, 2005, 2002, 2000, 1996, 1995, 1993, 1992, 1991, 1986, 1984, 1982, 1980, 1979, 1976, 1975, 1973, 1970, 1967, 1965, 1962, 1960, 1959, 1956, 1955, 1954, 1951, 1950, 1946, 1945, 1940, 1938, 1933, 1932, 1928, 1926, 1925, 1920
935 PARDEE ST	2020, 2017, 2014, 2010, 2006, 2005, 2002, 2000, 1996, 1995, 1993, 1992, 1991, 1986, 1984, 1982, 1980, 1979, 1976, 1975, 1973, 1970, 1967, 1965, 1962, 1960, 1959, 1956, 1955, 1954, 1951, 1950, 1946, 1945, 1943, 1940, 1938, 1932, 1928, 1926, 1925, 1920
935 PARDEE ST	2020, 2017, 2014, 2010, 2006, 2005, 2002, 2000, 1996, 1993, 1992, 1991, 1986, 1984, 1982, 1980, 1979, 1976, 1975, 1973, 1970, 1967, 1965, 1962, 1960, 1959, 1956, 1955, 1954, 1951, 1950, 1946, 1945, 1943, 1940, 1938, 1933, 1932, 1928, 1926, 1925, 1920
935 PARDEE 2014, 2006, 2005, 2002, 2000, 1996, 1995, 1993, 1992, 1991, 1986, 1984, 1982, 1980, 1979, 1976, 1975, 1973, 1970, 1967, 1965, 1962, 1960, 1959, 1956, 1955, 1954, 1951, 1950, 1946, 1945, 1943, 1940, 1938, 1933, 1932, 1928, 1926, 1925, 1920
937 GRAYSON	2020, 2017, 2014, 2010, 2006, 2005, 2002, 2000, 1996, 1995, 1993, 1992, 1991, 1984, 1982, 1980, 1979, 1976, 1975, 1973, 1970, 1967, 1965, 1962, 1960, 1959, 1956, 1955, 1954, 1951, 1950, 1946, 1945, 1943, 1940, 1938, 1933, 1932, 1928, 1926, 1925, 1920
937 GRAYSON ST	2020, 2017, 2014, 2010, 2006, 2005, 2002, 2000, 1996, 1995, 1993, 1992, 1991, 1984, 1982, 1980, 1979, 1976, 1975, 1973, 1970, 1967, 1965, 1962, 1960, 1959, 1956, 1955, 1954, 1951, 1950, 1946, 1945, 1943, 1940, 1938, 1933, 1932, 1928, 1926, 1925, 1920

FINDINGS

Address Researched	Address Not Identified in Research Source
937 GRAYSON ST	2020, 2017, 2014, 2010, 2006, 2005, 2002, 2000, 1996, 1995, 1993, 1992, 1986, 1984, 1982, 1980, 1979, 1976, 1975, 1973, 1970, 1967, 1965, 1962, 1960, 1959, 1956, 1955, 1954, 1951, 1950, 1946, 1945, 1943, 1940, 1938, 1933, 1932, 1928, 1926, 1925, 1920
937 GRAYSON ST	2020, 2017, 2014, 2010, 2006, 2005, 2002, 2000, 1996, 1995, 1993, 1992, 1991, 1986, 1984, 1982, 1979, 1976, 1975, 1973, 1970, 1967, 1965, 1962, 1960, 1959, 1956, 1955, 1954, 1951, 1950, 1946, 1945, 1943, 1940, 1938, 1933, 1932, 1928, 1926, 1925, 1920
937 GRAYSON ST	2020, 2017, 2014, 2010, 2006, 2005, 2002, 2000, 1996, 1995, 1993, 1992, 1991, 1986, 1984, 1982, 1980, 1979, 1976, 1975, 1973, 1970, 1967, 1965, 1960, 1959, 1956, 1955, 1954, 1951, 1950, 1946, 1945, 1943, 1940, 1938, 1933, 1932, 1928, 1926, 1925, 1920
937 2017, 2014, 2010, 2006, 2005, 2002, 2000, 1996, 1995, 1993, 1991, 1986, 1984, 1982, 1980, 1979, 1976, 1975, 1973, 1970, 1967, 1965, 1962, 1960, 1959, 1956, 1955, 1954, 1951, 1950, 1946, 1945, 1943, 1940, 1938, 1933, 1932, 1928, 1926, 1925, 1920

FINDINGS

Address Researched	Address Not Identified in Research Source
937 GRAYSON ST	2020, 2017, 2014, 2010, 2006, 2005, 2002, 2000, 1996, 1993, 1992, 1991, 1986, 1984, 1982, 1980, 1979, 1976, 1975, 1973, 1970, 1967, 1965, 1962, 1960, 1959, 1956, 1955, 1954, 1951, 1950, 1946, 1945, 1943, 1940, 1938, 1933, 1932, 1928, 1926, 1925, 1920
937 GRAYSON WAY	2020, 2017, 2014, 2010, 2006, 2005, 2002, 2000, 1996, 1995, 1993, 1992, 1991, 1986, 1984, 1982, 1980, 1979, 1976, 1975, 1973, 1970, 1967, 1965, 1962, 1960, 1959, 1956, 1955, 1954, 1951, 1950, 1946, 1943, 1940, 1938, 1933, 1932, 1928, 1926, 1925, 1920
938 PARDEE	2020, 2017, 2014, 2010, 2006, 2005, 2002, 2000, 1996, 1995, 1993, 1992, 1991, 1984, 1982, 1980, 1979, 1976, 1975, 1973, 1970, 1967, 1965, 1962, 1960, 1959, 1956, 1955, 1954, 1951, 1950, 1946, 1945, 1943, 1940, 1938, 1933, 1932, 1928, 1926, 1925, 1920
938 PARDEE DR	2020, 2017, 2014, 2010, 2006, 2005, 2002, 2000, 1996, 1995, 1993, 1992, 1991, 1984, 1982, 1980, 1979, 1976, 1975, 1973, 1970, 1967, 1965, 1962, 1960, 1959, 1956, 1955, 1954, 1951, 1950, 1946, 1945, 1943, 1940, 1938, 1933, 1932, 1928, 1926, 1925, 1920
938 PARDEE DR	2020, 2017, 2014, 2010, 2006, 2005, 2002, 2000, 1996, 1995, 1993, 1992, 1991, 1986, 1984, 1982, 1979, 1976, 1975, 1973, 1970, 1967, 1965, 1962, 1960, 1959, 1956, 1955, 1954, 1951, 1950, 1946, 1945, 1943, 1940, 1938, 1933, 1932, 1928, 1926, 1925, 1920
938 PARDEE 2014, 2010, 2006, 2005, 2002, 2000, 1995, 1993, 1992, 1991, 1986, 1984, 1982, 1980, 1979, 1976, 1975, 1973, 1970, 1967, 1965, 1962, 1960, 1959, 1956, 1955, 1954, 1951, 1950, 1946, 1945, 1943, 1940, 1938, 1933, 1932, 1928, 1926, 1925, 1920
938 PARDEE ST	2020, 2017, 2014, 2010, 2005, 2002, 2000, 1996, 1995, 1993, 1992, 1991, 1986, 1984, 1982, 1980, 1979, 1976, 1975, 1973, 1970, 1967, 1965, 1962, 1960, 1959, 1956, 1955, 1954, 1951, 1950, 1946, 1945, 1943, 1940, 1938, 1933, 1932, 1928, 1926, 1925, 1920

FINDINGS

Address Researched	Address Not Identified in Research Source
938 PARDEE ST	2020, 2017, 2014, 2010, 2006, 2005, 2002, 1996, 1995, 1993, 1992, 1991, 1986, 1984, 1982, 1980, 1979, 1976, 1975, 1973, 1970, 1967, 1965, 1962, 1960, 1959, 1956, 1955, 1954, 1951, 1950, 1946, 1945, 1943, 1940, 1938, 1933, 1932, 1928, 1926, 1925, 1920
938 PARDEE ST	2020, 2017, 2014, 2010, 2006, 2002, 2000, 1996, 1995, 1993, 1992, 1991, 1986, 1984, 1982, 1980, 1979, 1976, 1975, 1973, 1970, 1967, 1965, 1962, 1960, 1959, 1956, 1955, 1954, 1951, 1950, 1946, 1945, 1943, 1940, 1938, 1933, 1932, 1928, 1926, 1925, 1920
939 GRAYSON	2020, 2017, 2014, 2010, 2006, 2005, 2002, 2000, 1996, 1995, 1993, 1992, 1991, 1984, 1982, 1980, 1979, 1976, 1975, 1973, 1970, 1967, 1965, 1962, 1960, 1959, 1956, 1955, 1954, 1951, 1950, 1946, 1945, 1943, 1940, 1938, 1933, 1932, 1928, 1926, 1925, 1920
939 GRAYSON ST	2020, 2017, 2014, 2010, 2006, 2005, 2002, 2000, 1996, 1995, 1993, 1992, 1991, 1984, 1982, 1980, 1979, 1976, 1975, 1973, 1970, 1967, 1965, 1962, 1960, 1959, 1956, 1955, 1954, 1951, 1950, 1946, 1945, 1943, 1940, 1938, 1933, 1932, 1928, 1926, 1925, 1920
939 GRAYSON 2017, 2014, 2010, 2006, 2005, 2002, 2000, 1996, 1995, 1993, 1991, 1986, 1984, 1982, 1980, 1979, 1976, 1975, 1973, 1970, 1967, 1965, 1962, 1960, 1959, 1956, 1955, 1954, 1951, 1950, 1946, 1945, 1943, 1940, 1938, 1933, 1932, 1928, 1926, 1925, 1920
939 GRAYSON ST	2020, 2017, 2014, 2010, 2006, 2005, 2002, 2000, 1996, 1993, 1992, 1991, 1986, 1984, 1982, 1980, 1979, 1976, 1975, 1973, 1970, 1967, 1965, 1962, 1960, 1959, 1956, 1955, 1954, 1951, 1950, 1946, 1945, 1943, 1940, 1938, 1933, 1932, 1928, 1926, 1925, 1920
939 GRAYSON ST	2020, 2017, 2010, 2006, 2005, 2002, 2000, 1996, 1995, 1993, 1992, 1991, 1986, 1984, 1982, 1980, 1979, 1976, 1975, 1973, 1970, 1967, 1965, 1962, 1960, 1959, 1956, 1955, 1954, 1951, 1950, 1946, 1945, 1943, 1940, 1938, 1933, 1932, 1928, 1926, 1925, 1920

FINDINGS

Address Researched	Address Not Identified in Research Source
939 GRAYSON ST	2020, 2017, 2014, 2006, 2005, 2002, 2000, 1996, 1995, 1993, 1992, 1991, 1986, 1984, 1982, 1980, 1979, 1976, 1975, 1973, 1970, 1967, 1965, 1962, 1960, 1959, 1956, 1955, 1954, 1951, 1950, 1946, 1945, 1943, 1940, 1938, 1933, 1932, 1928, 1926, 1925, 1920
939 GRAYSON ST	2020, 2014, 2010, 2006, 2005, 2002, 2000, 1996, 1995, 1993, 1992, 1991, 1986, 1984, 1982, 1980, 1979, 1976, 1975, 1973, 1970, 1967, 1965, 1962, 1960, 1959, 1956, 1955, 1954, 1951, 1950, 1946, 1945, 1943, 1940, 1938, 1933, 1932, 1928, 1926, 1925, 1920
939 GRAYSON WAY	2020, 2017, 2014, 2010, 2006, 2005, 2002, 2000, 1996, 1995, 1993, 1992, 1991, 1986, 1984, 1982, 1980, 1979, 1976, 1975, 1973, 1967, 1965, 1962, 1960, 1959, 1956, 1955, 1954, 1951, 1950, 1946, 1945, 1943, 1940, 1938, 1933, 1932, 1928, 1926, 1925, 1920
939 PARDEE CT	2020, 2017, 2014, 2010, 2006, 2005, 2002, 2000, 1996, 1995, 1993, 1992, 1991, 1986, 1984, 1982, 1980, 1979, 1976, 1975, 1973, 1970, 1967, 1965, 1962, 1960, 1959, 1956, 1955, 1954, 1951, 1950, 1946, 1945, 1943, 1940, 1938, 1933, 1932, 1926, 1925, 1920
939 PARDEE ST	2020, 2017, 2014, 2010, 2006, 2005, 2002, 2000, 1996, 1995, 1993, 1992, 1991, 1986, 1984, 1982, 1980, 1979, 1976, 1975, 1973, 1970, 1967, 1965, 1962, 1960, 1959, 1956, 1955, 1954, 1951, 1950, 1946, 1945, 1943, 1940, 1938, 1933, 1932, 1928, 1926, 1920
939 PARDEE ST	2020, 2017, 2014, 2010, 2006, 2005, 2002, 2000, 1996, 1995, 1993, 1992, 1991, 1986, 1984, 1982, 1980, 1979, 1976, 1975, 1973, 1970, 1967, 1965, 1962, 1960, 1959, 1956, 1955, 1954, 1951, 1946, 1945, 1943, 1940, 1938, 1933, 1932, 1928, 1926, 1925, 1920
939 PARDEE ST	2020, 2017, 2014, 2010, 2006, 2005, 2002, 2000, 1996, 1995, 1993, 1992, 1991, 1986, 1984, 1982, 1980, 1979, 1976, 1975, 1973, 1970, 1967, 1965, 1962, 1960, 1959, 1956, 1955, 1954, 1951, 1950, 1946, 1945, 1940, 1938, 1933, 1932, 1928, 1926, 1925, 1920
939 PARDEE ST	2020, 2017, 2014, 2010, 2006, 2005, 2002, 2000, 1996, 1995, 1993, 1992, 1991, 1986, 1984, 1982, 1980, 1979, 1976, 1975, 1973, 1970, 1967, 1965, 1962, 1960, 1959, 1956, 1955, 1954, 1951, 1950, 1946, 1945, 1943, 1940, 1933, 1932, 1928, 1926, 1925, 1920
939 PARDEE ST	2020, 2017, 2014, 2010, 2006, 2005, 2002, 2000, 1996, 1995, 1993, 1992, 1991, 1986, 1984, 1982, 1980, 1979, 1976, 1975, 1973, 1970, 1967, 1965, 1960, 1959, 1956, 1955, 1954, 1951, 1950, 1946, 1945, 1943, 1940, 1938, 1933, 1932, 1928, 1926, 1925, 1920
939 PARDEE ST	2020, 2017, 2014, 2010, 2006, 2005, 2002, 2000, 1996, 1995, 1993, 1992, 1991, 1986, 1984, 1982, 1980, 1979, 1976, 1975, 1973, 1970, 1967, 1965, 1962, 1960, 1959, 1956, 1954, 1951, 1950, 1946, 1945, 1943, 1940, 1938, 1933, 1932, 1928, 1926, 1925, 1920
940 1/2 PARDEE ST	2020, 2017, 2014, 2010, 2006, 2005, 2002, 2000, 1996, 1995, 1993, 1992, 1991, 1986, 1984, 1982, 1980, 1979, 1976, 1975, 1973, 1970, 1967, 1965, 1962, 1960, 1959, 1956, 1954, 1951, 1950, 1946, 1945, 1943, 1940, 1938, 1933, 1932, 1928, 1926, 1925, 1920
940 PARDEE CT	2020, 2017, 2014, 2010, 2006, 2005, 2002, 2000, 1996, 1995, 1993, 1992, 1991, 1986, 1984, 1982, 1980, 1979, 1976, 1975, 1973, 1970, 1967, 1965, 1962, 1960, 1959, 1956, 1955, 1954, 1951, 1950, 1946, 1945, 1943, 1940, 1938, 1933, 1932, 1926, 1925, 1920
940 PARDEE ST	2020, 2017, 2014, 2010, 2006, 2005, 2002, 2000, 1996, 1995, 1993, 1992, 1991, 1986, 1984, 1982, 1980, 1979, 1976, 1975, 1973, 1970, 1967, 1965, 1962, 1960, 1959, 1956, 1955, 1954, 1951, 1950, 1946, 1945, 1943, 1940, 1938, 1933, 1932, 1928, 1926, 1925

FINDINGS

Address Researched	Address Not Identified in Research Source
940 PARDEE ST	2020, 2017, 2014, 2010, 2006, 2005, 2002, 2000, 1996, 1995, 1993, 1992, 1991, 1986, 1984, 1982, 1980, 1979, 1976, 1975, 1973, 1970, 1967, 1965, 1962, 1960, 1959, 1956, 1955, 1954, 1951, 1950, 1946, 1943, 1940, 1938, 1933, 1932, 1928, 1926, 1925, 1920
940 PARDEE ST	2020, 2017, 2014, 2010, 2006, 2005, 2002, 2000, 1996, 1995, 1993, 1992, 1991, 1986, 1984, 1982, 1980, 1979, 1976, 1975, 1973, 1970, 1967, 1965, 1962, 1960, 1959, 1956, 1955, 1954, 1951, 1950, 1946, 1945, 1943, 1940, 1933, 1932, 1928, 1926, 1925, 1920
940 PARDEE ST	2020, 2017, 2014, 2010, 2006, 2005, 2002, 2000, 1996, 1995, 1993, 1992, 1991, 1986, 1984, 1982, 1980, 1979, 1976, 1975, 1973, 1970, 1967, 1965, 1962, 1960, 1959, 1956, 1955, 1954, 1951, 1950, 1946, 1945, 1943, 1940, 1938, 1932, 1928, 1926, 1925, 1920
940 PARDEE ST	2020, 2017, 2014, 2010, 2006, 2005, 2002, 2000, 1996, 1995, 1993, 1992, 1991, 1986, 1984, 1982, 1980, 1979, 1976, 1975, 1973, 1970, 1967, 1965, 1962, 1960, 1959, 1956, 1955, 1954, 1951, 1950, 1946, 1945, 1940, 1938, 1933, 1932, 1928, 1926, 1925, 1920
940 PARDEE ST	2020, 2017, 2014, 2010, 2006, 2005, 2002, 2000, 1996, 1995, 1993, 1992, 1991, 1986, 1984, 1982, 1980, 1979, 1976, 1975, 1973, 1970, 1967, 1965, 1962, 1960, 1959, 1956, 1954, 1951, 1950, 1946, 1945, 1943, 1940, 1938, 1933, 1932, 1928, 1926, 1925, 1920
940 PARDEE ST	2020, 2017, 2014, 2010, 2006, 2005, 2002, 2000, 1996, 1995, 1993, 1992, 1991, 1986, 1984, 1982, 1980, 1979, 1976, 1975, 1973, 1970, 1967, 1965, 1960, 1959, 1956, 1955, 1954, 1951, 1950, 1946, 1945, 1943, 1940, 1938, 1933, 1932, 1928, 1926, 1925, 1920
940 PARDEE ST	2020, 2017, 2014, 2010, 2006, 2005, 2002, 2000, 1996, 1995, 1993, 1992, 1991, 1986, 1984, 1982, 1980, 1979, 1976, 1975, 1973, 1967, 1965, 1962, 1960, 1959, 1956, 1955, 1954, 1951, 1950, 1946, 1945, 1943, 1940, 1938, 1933, 1932, 1928, 1926, 1925, 1920
940 PARDEE ST	2020, 2017, 2014, 2010, 2006, 2005, 2002, 1996, 1995, 1993, 1992, 1991, 1986, 1984, 1982, 1980, 1979, 1976, 1975, 1973, 1970, 1967, 1965, 1962, 1960, 1959, 1956, 1955, 1954, 1951, 1950, 1946, 1945, 1943, 1940, 1938, 1933, 1932, 1928, 1926, 1925, 1920
940 PARKER ST	2017, 2014, 2010, 2006, 2005, 2002, 2000, 1996, 1995, 1993, 1992, 1991, 1986, 1984, 1982, 1980, 1979, 1976, 1975, 1973, 1970, 1967, 1965, 1962, 1960, 1959, 1956, 1955, 1954, 1951, 1950, 1946, 1945, 1943, 1940, 1938, 1933, 1932, 1928, 1926, 1925, 1920
941 CARLETON	2020, 2017, 2014, 2010, 2006, 2005, 2002, 2000, 1996, 1995, 1993, 1992, 1991, 1984, 1982, 1980, 1979, 1976, 1975, 1973, 1970, 1967, 1965, 1962, 1960, 1959, 1956, 1955, 1954, 1951, 1950, 1946, 1945, 1943, 1940, 1938, 1933, 1932, 1928, 1926, 1925, 1920
941 CARLETON PL	2020, 2017, 2014, 2010, 2006, 2005, 2002, 2000, 1996, 1995, 1993, 1992, 1991, 1986, 1984, 1982, 1980, 1979, 1976, 1973, 1970, 1967, 1965, 1962, 1960, 1959, 1956, 1955, 1954, 1951, 1950, 1946, 1945, 1943, 1940, 1938, 1933, 1932, 1928, 1926, 1925, 1920
941 CARLETON PL	2020, 2017, 2014, 2010, 2006, 2005, 2002, 2000, 1996, 1995, 1993, 1992, 1991, 1986, 1984, 1982, 1980, 1979, 1976, 1975, 1973, 1970, 1967, 1965, 1962, 1960, 1959, 1956, 1954, 1951, 1950, 1946, 1945, 1943, 1940, 1938, 1933, 1932, 1928, 1926, 1925, 1920
941 CARLETON ST	2020, 2017, 2014, 2010, 2006, 2005, 2002, 2000, 1996, 1995, 1993, 1992, 1991, 1986, 1984, 1982, 1980, 1979, 1976, 1975, 1973, 1970, 1967, 1965, 1960, 1959, 1956, 1955, 1954, 1951, 1950, 1946, 1945, 1943, 1940, 1938, 1933, 1932, 1928, 1926, 1925, 1920

FINDINGS

Address Researched	Address Not Identified in Research Source
941 CARLETON ST	2020, 2017, 2014, 2010, 2006, 2005, 2002, 2000, 1996, 1995, 1993, 1992, 1991, 1986, 1984, 1982, 1980, 1979, 1976, 1975, 1973, 1967, 1965, 1962, 1960, 1959, 1956, 1955, 1954, 1951, 1950, 1946, 1945, 1943, 1940, 1938, 1933, 1932, 1928, 1926, 1925, 1920
941 CARLETON ST	2020, 2017, 2014, 2010, 2006, 2005, 2002, 2000, 1996, 1995, 1993, 1992, 1991, 1986, 1984, 1982, 1980, 1979, 1976, 1975, 1973, 1970, 1967, 1965, 1962, 1960, 1959, 1956, 1955, 1954, 1951, 1950, 1946, 1943, 1940, 1938, 1933, 1932, 1928, 1926, 1925, 1920
941 CARLETON ST	2020, 2017, 2014, 2010, 2006, 2005, 2002, 2000, 1996, 1995, 1993, 1992, 1991, 1986, 1984, 1982, 1980, 1979, 1976, 1975, 1973, 1970, 1967, 1965, 1962, 1960, 1959, 1956, 1955, 1954, 1951, 1946, 1945, 1943, 1940, 1938, 1933, 1932, 1928, 1926, 1925, 1920
941 CARLETON ST	2017, 2014, 2010, 2006, 2005, 2002, 2000, 1996, 1995, 1993, 1992, 1991, 1986, 1984, 1982, 1980, 1979, 1976, 1975, 1973, 1970, 1967, 1965, 1962, 1960, 1959, 1956, 1955, 1954, 1951, 1950, 1946, 1945, 1943, 1940, 1938, 1933, 1932, 1928, 1926, 1925, 1920
941 CARLETON ST	2020, 2014, 2010, 2006, 2005, 2002, 2000, 1996, 1995, 1993, 1992, 1991, 1986, 1984, 1982, 1980, 1979, 1976, 1975, 1973, 1970, 1967, 1965, 1962, 1960, 1959, 1956, 1955, 1954, 1951, 1950, 1946, 1945, 1943, 1940, 1938, 1933, 1932, 1928, 1926, 1925, 1920
941 CARLETON ST	2020, 2017, 2014, 2006, 2005, 2002, 2000, 1996, 1995, 1993, 1992, 1991, 1986, 1984, 1982, 1980, 1979, 1976, 1975, 1973, 1970, 1967, 1965, 1962, 1960, 1959, 1956, 1955, 1954, 1951, 1950, 1946, 1945, 1943, 1940, 1938, 1933, 1932, 1928, 1926, 1925, 1920
941 CARLETON ST	2020, 2017, 2010, 2006, 2005, 2002, 2000, 1996, 1995, 1993, 1992, 1991, 1986, 1984, 1982, 1980, 1979, 1976, 1975, 1973, 1970, 1967, 1965, 1962, 1960, 1959, 1956, 1955, 1954, 1951, 1950, 1946, 1945, 1943, 1940, 1938, 1933, 1932, 1928, 1926, 1925, 1920
941 CARLETON ST	2020, 2017, 2014, 2010, 2006, 2002, 2000, 1996, 1995, 1993, 1992, 1991, 1986, 1984, 1982, 1980, 1979, 1976, 1975, 1973, 1970, 1967, 1965, 1962, 1960, 1959, 1956, 1955, 1954, 1951, 1950, 1946, 1945, 1943, 1940, 1938, 1933, 1932, 1928, 1926, 1925, 1920
941 CARLETON ST	2020, 2017, 2014, 2010, 2005, 2002, 2000, 1996, 1995, 1993, 1992, 1991, 1986, 1984, 1982, 1980, 1979, 1976, 1975, 1973, 1970, 1967, 1965, 1962, 1960, 1959, 1956, 1955, 1954, 1951, 1950, 1946, 1945, 1943, 1940, 1938, 1933, 1932, 1928, 1926, 1925, 1920
941 CARLETON ST	2020, 2017, 2014, 2010, 2006, 2005, 2002, 2000, 1996, 1993, 1992, 1991, 1986, 1984, 1982, 1980, 1979, 1976, 1975, 1973, 1970, 1967, 1965, 1962, 1960, 1959, 1956, 1955, 1954, 1951, 1950, 1946, 1945, 1943, 1940, 1938, 1933, 1932, 1928, 1926, 1925, 1920
941 CARLETON ST	2020, 2017, 2014, 2010, 2006, 2005, 2002, 2000, 1996, 1995, 1993, 1991, 1986, 1984, 1982, 1980, 1979, 1976, 1975, 1973, 1970, 1967, 1965, 1962, 1960, 1959, 1956, 1955, 1954, 1951, 1950, 1946, 1945, 1943, 1940, 1938, 1933, 1932, 1928, 1926, 1925, 1920
941 CARLETON ST	2020, 2017, 2014, 2010, 2006, 2005, 2002, 2000, 1995, 1993, 1992, 1991, 1986, 1984, 1982, 1980, 1979, 1976, 1975, 1973, 1970, 1967, 1965, 1962, 1960, 1959, 1956, 1955, 1954, 1951, 1950, 1946, 1945, 1943, 1940, 1938, 1933, 1932, 1928, 1926, 1925, 1920
941 CARLETON ST	2020, 2017, 2014, 2010, 2006, 2005, 2002, 1996, 1995, 1993, 1992, 1991, 1986, 1984, 1982, 1980, 1979, 1976, 1975, 1973, 1970, 1967, 1965, 1962, 1960, 1959, 1956, 1955, 1954, 1951, 1950, 1946, 1945, 1943, 1940, 1938, 1933, 1932, 1928, 1926, 1925, 1920

FINDINGS

Address Researched	Address Not Identified in Research Source
941 GRAYSON ST	2020, 2017, 2014, 2010, 2006, 2005, 2002, 2000, 1996, 1995, 1993, 1992, 1991, 1986, 1984, 1982, 1980, 1979, 1976, 1975, 1973, 1970, 1967, 1965, 1962, 1960, 1959, 1956, 1955, 1954, 1951, 1946, 1945, 1943, 1940, 1938, 1933, 1932, 1928, 1926, 1925, 1920
941 GRAYSON ST	2020, 2017, 2014, 2010, 2006, 2005, 2002, 2000, 1996, 1995, 1993, 1992, 1991, 1986, 1984, 1982, 1980, 1979, 1976, 1975, 1973, 1970, 1967, 1965, 1962, 1960, 1959, 1956, 1955, 1954, 1951, 1950, 1946, 1945, 1943, 1940, 1933, 1932, 1928, 1926, 1925, 1920
941 GRAYSON ST	2020, 2017, 2014, 2010, 2006, 2005, 2002, 2000, 1996, 1995, 1993, 1992, 1991, 1986, 1984, 1982, 1980, 1979, 1976, 1975, 1973, 1970, 1967, 1965, 1962, 1960, 1959, 1956, 1955, 1954, 1951, 1950, 1946, 1945, 1940, 1938, 1933, 1932, 1928, 1926, 1925, 1920
941 GRAYSON ST	2020, 2017, 2014, 2010, 2006, 2005, 2002, 2000, 1996, 1995, 1993, 1992, 1991, 1986, 1984, 1982, 1980, 1979, 1976, 1975, 1973, 1970, 1967, 1965, 1962, 1960, 1959, 1956, 1955, 1954, 1951, 1950, 1946, 1945, 1943, 1940, 1938, 1932, 1928, 1926, 1925, 1920
941 GRAYSON ST	2020, 2017, 2014, 2010, 2006, 2005, 2002, 2000, 1996, 1995, 1993, 1992, 1991, 1986, 1984, 1982, 1980, 1979, 1976, 1975, 1973, 1970, 1967, 1965, 1962, 1960, 1959, 1956, 1955, 1954, 1951, 1950, 1946, 1945, 1943, 1940, 1938, 1933, 1932, 1926, 1925, 1920
941 GRAYSON WAY	2020, 2017, 2014, 2010, 2006, 2005, 2002, 2000, 1996, 1995, 1993, 1992, 1991, 1986, 1984, 1982, 1980, 1979, 1976, 1975, 1973, 1970, 1967, 1965, 1962, 1960, 1959, 1956, 1955, 1954, 1951, 1950, 1946, 1945, 1943, 1940, 1938, 1933, 1932, 1928, 1926, 1920
942 PARDEE	2020, 2017, 2014, 2010, 2006, 2005, 2002, 2000, 1996, 1995, 1993, 1992, 1991, 1984, 1982, 1980, 1979, 1976, 1975, 1973, 1970, 1967, 1965, 1962, 1960, 1959, 1956, 1955, 1954, 1951, 1950, 1946, 1945, 1943, 1940, 1938, 1933, 1932, 1928, 1926, 1925, 1920
942 PARDEE CT	2020, 2017, 2014, 2010, 2006, 2005, 2002, 2000, 1996, 1995, 1993, 1992, 1991, 1986, 1984, 1982, 1980, 1979, 1976, 1975, 1973, 1970, 1967, 1965, 1962, 1960, 1959, 1956, 1955, 1954, 1951, 1950, 1946, 1945, 1943, 1940, 1938, 1933, 1932, 1926, 1925, 1920
942 PARDEE DR	2020, 2017, 2014, 2010, 2006, 2005, 2002, 2000, 1996, 1995, 1993, 1992, 1991, 1986, 1984, 1982, 1979, 1976, 1975, 1973, 1970, 1967, 1965, 1962, 1960, 1959, 1956, 1955, 1954, 1951, 1950, 1946, 1945, 1943, 1940, 1938, 1933, 1932, 1928, 1926, 1925, 1920
942 PARDEE ST	2020, 2017, 2014, 2010, 2006, 2005, 2002, 2000, 1996, 1995, 1993, 1992, 1991, 1986, 1984, 1982, 1980, 1979, 1976, 1975, 1973, 1970, 1967, 1965, 1962, 1960, 1959, 1956, 1955, 1954, 1951, 1950, 1946, 1945, 1943, 1940, 1938, 1933, 1932, 1928, 1926, 1925
942 PARDEE ST	2020, 2017, 2014, 2010, 2006, 2005, 2002, 2000, 1996, 1995, 1993, 1992, 1991, 1986, 1984, 1982, 1980, 1979, 1976, 1975, 1973, 1970, 1967, 1965, 1962, 1960, 1959, 1956, 1955, 1954, 1951, 1950, 1946, 1945, 1943, 1940, 1938, 1933, 1932, 1928, 1926, 1920
942 PARDEE ST	2020, 2017, 2014, 2010, 2006, 2005, 2002, 2000, 1996, 1995, 1993, 1992, 1991, 1986, 1984, 1982, 1980, 1979, 1976, 1975, 1973, 1970, 1967, 1965, 1962, 1960, 1959, 1956, 1955, 1954, 1951, 1950, 1946, 1945, 1943, 1940, 1938, 1932, 1928, 1926, 1925, 1920
942 PARDEE ST	2020, 2017, 2014, 2010, 2006, 2005, 2002, 2000, 1996, 1995, 1993, 1992, 1991, 1986, 1984, 1982, 1980, 1979, 1976, 1975, 1973, 1970, 1967, 1965, 1962, 1960, 1959, 1956, 1955, 1954, 1951, 1950, 1946, 1945, 1940, 1938, 1933, 1932, 1928, 1926, 1925, 1920

FINDINGS

Address Researched	Address Not Identified in Research Source
942 PARDEE ST	2020, 2017, 2014, 2010, 2006, 2005, 2002, 2000, 1996, 1995, 1993, 1992, 1991, 1986, 1984, 1982, 1980, 1979, 1976, 1975, 1973, 1970, 1967, 1965, 1962, 1960, 1959, 1956, 1955, 1954, 1951, 1950, 1946, 1943, 1940, 1938, 1933, 1932, 1928, 1926, 1925, 1920
945 GRAYSON ST	2020, 2017, 2014, 2010, 2006, 2005, 2002, 2000, 1996, 1995, 1993, 1992, 1991, 1986, 1984, 1982, 1980, 1979, 1976, 1975, 1973, 1970, 1967, 1965, 1962, 1960, 1959, 1956, 1955, 1954, 1951, 1946, 1945, 1943, 1940, 1938, 1933, 1932, 1928, 1926, 1925, 1920
945 GRAYSON ST	2020, 2017, 2014, 2010, 2006, 2005, 2002, 2000, 1996, 1995, 1993, 1992, 1991, 1986, 1984, 1982, 1980, 1979, 1976, 1975, 1973, 1970, 1967, 1965, 1962, 1960, 1959, 1956, 1955, 1954, 1951, 1950, 1946, 1945, 1943, 1940, 1938, 1933, 1932, 1928, 1926, 1925, 1920
945 GRAYSON ST	2020, 2017, 2014, 2010, 2006, 2005, 2002, 2000, 1996, 1995, 1993, 1992, 1991, 1986, 1984, 1982, 1980, 1979, 1976, 1975, 1973, 1970, 1967, 1965, 1962, 1960, 1959, 1956, 1955, 1954, 1951, 1950, 1946, 1945, 1940, 1938, 1933, 1932, 1928, 1926, 1925, 1920
945 GRAYSON ST	2020, 2017, 2014, 2010, 2006, 2005, 2002, 2000, 1996, 1995, 1993, 1992, 1991, 1986, 1984, 1982, 1980, 1979, 1976, 1975, 1973, 1970, 1967, 1965, 1962, 1960, 1959, 1956, 1955, 1954, 1951, 1950, 1946, 1945, 1943, 1940, 1938, 1932, 1928, 1926, 1925, 1920
945 GRAYSON ST	2020, 2017, 2014, 2010, 2006, 2005, 2002, 2000, 1996, 1995, 1993, 1992, 1991, 1986, 1984, 1982, 1980, 1979, 1976, 1975, 1973, 1970, 1967, 1965, 1962, 1960, 1959, 1956, 1955, 1954, 1951, 1950, 1946, 1945, 1943, 1940, 1938, 1933, 1932, 1926, 1925, 1920
945 GRAYSON WAY	2020, 2017, 2014, 2010, 2006, 2005, 2002, 2000, 1996, 1995, 1993, 1992, 1991, 1986, 1984, 1982, 1980, 1979, 1976, 1975, 1973, 1970, 1967, 1965, 1962, 1960, 1959, 1956, 1955, 1954, 1951, 1950, 1946, 1943, 1940, 1938, 1933, 1932, 1928, 1926, 1925, 1920
946 PARKER AVE	2020, 2017, 2014, 2010, 2006, 2005, 2002, 2000, 1996, 1995, 1993, 1992, 1991, 1986, 1984, 1982, 1980, 1979, 1976, 1975, 1973, 1970, 1967, 1965, 1962, 1960, 1959, 1956, 1955, 1954, 1951, 1946, 1945, 1943, 1940, 1938, 1933, 1932, 1928, 1926, 1925, 1920
947 PARDEE CT	2020, 2017, 2014, 2010, 2006, 2005, 2002, 2000, 1996, 1995, 1993, 1992, 1991, 1986, 1984, 1982, 1980, 1979, 1976, 1975, 1973, 1970, 1967, 1965, 1962, 1960, 1959, 1956, 1955, 1954, 1951, 1950, 1946, 1945, 1943, 1940, 1938, 1933, 1932, 1926, 1925, 1920
947 PARDEE ST	2020, 2017, 2014, 2010, 2006, 2005, 2002, 2000, 1996, 1995, 1993, 1992, 1991, 1986, 1984, 1982, 1980, 1979, 1976, 1975, 1973, 1970, 1967, 1965, 1962, 1960, 1959, 1956, 1954, 1951, 1950, 1946, 1945, 1943, 1940, 1938, 1933, 1932, 1928, 1926, 1925, 1920
947 PARDEE ST	2020, 2017, 2014, 2010, 2006, 2005, 2002, 2000, 1996, 1995, 1993, 1992, 1991, 1986, 1984, 1982, 1980, 1979, 1976, 1975, 1973, 1970, 1967, 1965, 1962, 1960, 1959, 1956, 1955, 1954, 1951, 1950, 1946, 1945, 1943, 1940, 1938, 1932, 1928, 1926, 1925, 1920
947 PARDEE ST	2020, 2017, 2014, 2010, 2006, 2005, 2002, 2000, 1996, 1995, 1993, 1992, 1991, 1986, 1984, 1982, 1980, 1979, 1976, 1975, 1973, 1970, 1967, 1965, 1962, 1960, 1959, 1956, 1955, 1954, 1951, 1950, 1946, 1945, 1940, 1938, 1933, 1932, 1928, 1926, 1925, 1920
947 PARDEE ST	2020, 2017, 2014, 2010, 2006, 2005, 2002, 2000, 1996, 1995, 1993, 1992, 1991, 1986, 1984, 1982, 1980, 1979, 1976, 1975, 1973, 1967, 1965, 1962, 1960, 1959, 1956, 1955, 1954, 1951, 1950, 1946, 1945, 1943, 1940, 1938, 1933, 1932, 1928, 1926, 1925, 1920

FINDINGS

Address Researched	Address Not Identified in Research Source
947 PARDEE ST	2020, 2017, 2014, 2010, 2006, 2005, 2002, 2000, 1996, 1995, 1993, 1992, 1991, 1986, 1984, 1982, 1980, 1979, 1976, 1975, 1973, 1970, 1967, 1965, 1960, 1959, 1956, 1955, 1954, 1951, 1950, 1946, 1945, 1943, 1940, 1938, 1933, 1932, 1928, 1926, 1925, 1920
948 GRAYSON ST	2020, 2017, 2014, 2010, 2006, 2005, 2002, 2000, 1996, 1995, 1993, 1992, 1991, 1986, 1984, 1982, 1980, 1979, 1976, 1975, 1973, 1970, 1967, 1965, 1960, 1959, 1956, 1955, 1954, 1951, 1950, 1946, 1945, 1943, 1940, 1938, 1933, 1932, 1928, 1926, 1925, 1920
948 GRAYSON ST	2020, 2017, 2014, 2010, 2006, 2005, 2002, 2000, 1996, 1995, 1993, 1992, 1991, 1986, 1984, 1982, 1980, 1979, 1976, 1975, 1973, 1970, 1967, 1965, 1962, 1960, 1959, 1956, 1955, 1954, 1951, 1950, 1946, 1945, 1940, 1938, 1933, 1932, 1928, 1926, 1925, 1920
948 GRAYSON ST	2020, 2017, 2014, 2010, 2006, 2005, 2002, 2000, 1996, 1995, 1993, 1992, 1991, 1986, 1984, 1982, 1980, 1979, 1976, 1975, 1973, 1970, 1967, 1965, 1962, 1960, 1959, 1956, 1955, 1954, 1951, 1946, 1945, 1943, 1940, 1938, 1933, 1932, 1928, 1926, 1925, 1920
948 2017, 2014, 2010, 2006, 2005, 2002, 2000, 1996, 1995, 1993, 1992, 1991, 1984, 1982, 1980, 1979, 1976, 1975, 1973, 1970, 1967, 1965, 1962, 1960, 1959, 1956, 1955, 1954, 1951, 1950, 1946, 1945, 1943, 1940, 1938, 1933, 1932, 1928, 1926, 1925, 1920
948 PARKER RD	2020, 2017, 2014, 2010, 2006, 2005, 2002, 2000, 1996, 1995, 1993, 1992, 1991, 1984, 1982, 1980, 1979, 1976, 1975, 1973, 1970, 1967, 1965, 1962, 1960, 1959, 1956, 1955, 1954, 1951, 1950, 1946, 1945, 1943, 1940, 1938, 1933, 1932, 1928, 1926, 1925, 1920
948 PARKER RD	2020, 2017, 2014, 2010, 2006, 2005, 2002, 2000, 1996, 1995, 1993, 1992, 1991, 1986, 1984, 1982, 1979, 1976, 1975, 1973, 1970, 1967, 1965, 1962, 1960, 1959, 1956, 1955, 1954, 1951, 1950, 1946, 1945, 1943, 1940, 1938, 1933, 1932, 1928, 1926, 1925, 1920

FINDINGS

Address Researched	Address Not Identified in Research Source
948 PARKER RD	2020, 2017, 2014, 2010, 2006, 2005, 2002, 2000, 1996, 1995, 1993, 1992, 1986, 1984, 1982, 1980, 1979, 1976, 1975, 1973, 1970, 1967, 1965, 1962, 1960, 1959, 1956, 1955, 1954, 1951, 1950, 1946, 1945, 1943, 1940, 1938, 1933, 1932, 1928, 1926, 1925, 1920
948 PARKER ST	2020, 2017, 2014, 2010, 2006, 2005, 2002, 2000, 1996, 1995, 1993, 1992, 1991, 1984, 1982, 1980, 1979, 1976, 1975, 1973, 1970, 1967, 1965, 1962, 1960, 1959, 1956, 1955, 1954, 1951, 1950, 1946, 1945, 1943, 1940, 1938, 1933, 1932, 1928, 1926, 1925, 1920
948 PARKER ST	2020, 2014, 2010, 2006, 2005, 2002, 2000, 1996, 1995, 1993, 1992, 1991, 1986, 1984, 1982, 1980, 1979, 1976, 1975, 1973, 1970, 1967, 1965, 1962, 1960, 1959, 1956, 1955, 1954, 1951, 1950, 1946, 1945, 1943, 1940, 1938, 1933, 1932, 1928, 1926, 1925, 1920
948 PARKER ST	2017, 2014, 2010, 2006, 2005, 2002, 2000, 1996, 1995, 1993, 1992, 1991, 1986, 1984, 1982, 1980, 1979, 1976, 1975, 1973, 1970, 1967, 1965, 1962, 1960, 1959, 1956, 1955, 1954, 1951, 1950, 1946, 1945, 1943, 1940, 1938, 1933, 1932, 1928, 1926, 1925, 1920
948 PARKER ST	2020, 2017, 2010, 2006, 2005, 2002, 2000, 1996, 1995, 1993, 1992, 1991, 1986, 1984, 1982, 1980, 1979, 1976, 1975, 1973, 1970, 1967, 1965, 1962, 1960, 1959, 1956, 1955, 1954, 1951, 1950, 1946, 1945, 1943, 1940, 1938, 1933, 1932, 1928, 1926, 1925, 1920
950 GRAYSON ST	2020, 2017, 2010, 2006, 2005, 2002, 2000, 1996, 1995, 1993, 1992, 1991, 1986, 1984, 1982, 1980, 1979, 1976, 1975, 1973, 1970, 1967, 1965, 1962, 1960, 1959, 1956, 1955, 1954, 1951, 1950, 1946, 1945, 1943, 1940, 1938, 1933, 1932, 1928, 1926, 1925, 1920
950 GRAYSON ST	2020, 2017, 2014, 2006, 2005, 2002, 2000, 1996, 1995, 1993, 1992, 1991, 1986, 1984, 1982, 1980, 1979, 1976, 1975, 1973, 1970, 1967, 1965, 1962, 1960, 1959, 1956, 1955, 1954, 1951, 1950, 1946, 1945, 1943, 1940, 1938, 1933, 1932, 1928, 1926, 1925, 1920
950 GRAYSON ST	2020, 2014, 2010, 2006, 2005, 2002, 2000, 1996, 1995, 1993, 1992, 1991, 1986, 1984, 1982, 1980, 1979, 1976, 1975, 1973, 1970, 1967, 1965, 1962, 1960, 1959, 1956, 1955, 1954, 1951, 1950, 1946, 1945, 1943, 1940, 1938, 1933, 1932, 1928, 1926, 1925, 1920
950 GRAYSON ST	2020, 2017, 2014, 2010, 2006, 2005, 2002, 1996, 1995, 1993, 1992, 1991, 1986, 1984, 1982, 1980, 1979, 1976, 1975, 1973, 1970, 1967, 1965, 1962, 1960, 1959, 1956, 1955, 1954, 1951, 1950, 1946, 1945, 1943, 1940, 1938, 1933, 1932, 1928, 1926, 1925, 1920
950 GRAYSON ST	2020, 2017, 2014, 2010, 2005, 2002, 2000, 1996, 1995, 1993, 1992, 1991, 1986, 1984, 1982, 1980, 1979, 1976, 1975, 1973, 1970, 1967, 1965, 1962, 1960, 1959, 1956, 1955, 1954, 1951, 1950, 1946, 1945, 1943, 1940, 1938, 1933, 1932, 1928, 1926, 1925, 1920
950 GRAYSON ST	2020, 2017, 2014, 2010, 2006, 2002, 2000, 1996, 1995, 1993, 1992, 1991, 1986, 1984, 1982, 1980, 1979, 1976, 1975, 1973, 1970, 1967, 1965, 1962, 1960, 1959, 1956, 1955, 1954, 1951, 1950, 1946, 1945, 1943, 1940, 1938, 1933, 1932, 1928, 1926, 1925, 1920
950 GRAYSON ST	2020, 2017, 2014, 2010, 2006, 2005, 2002, 2000, 1996, 1993, 1992, 1991, 1986, 1984, 1982, 1980, 1979, 1976, 1975, 1973, 1970, 1967, 1965, 1962, 1960, 1959, 1956, 1955, 1954, 1951, 1950, 1946, 1945, 1943, 1940, 1938, 1933, 1932, 1928, 1926, 1925, 1920
950 GRAYSON ST	2020, 2017, 2014, 2010, 2006, 2005, 2002, 2000, 1996, 1995, 1993, 1991, 1986, 1984, 1982, 1980, 1979, 1976, 1975, 1973, 1970, 1967, 1965, 1962, 1960, 1959, 1956, 1955, 1954, 1951, 1950, 1946, 1945, 1943, 1940, 1938, 1933, 1932, 1928, 1926, 1925, 1920

FINDINGS

Address Researched	Address Not Identified in Research Source
950 GRAYSON ST	2020, 2017, 2014, 2010, 2006, 2005, 2002, 2000, 1995, 1993, 1992, 1991, 1986, 1984, 1982, 1980, 1979, 1976, 1975, 1973, 1970, 1967, 1965, 1962, 1960, 1959, 1956, 1955, 1954, 1951, 1950, 1946, 1945, 1943, 1940, 1938, 1933, 1932, 1928, 1926, 1925, 1920
950 GRAYSON ST	2020, 2017, 2014, 2010, 2006, 2005, 2002, 2000, 1996, 1995, 1993, 1992, 1986, 1984, 1982, 1980, 1979, 1976, 1975, 1973, 1970, 1967, 1965, 1962, 1960, 1959, 1956, 1955, 1954, 1951, 1950, 1946, 1945, 1943, 1940, 1938, 1933, 1932, 1928, 1926, 1925, 1920
950 GRAYSON ST	2020, 2017, 2014, 2010, 2006, 2005, 2002, 2000, 1996, 1995, 1993, 1992, 1991, 1986, 1984, 1982, 1980, 1979, 1976, 1975, 1973, 1970, 1967, 1965, 1962, 1960, 1959, 1956, 1955, 1954, 1951, 1950, 1946, 1945, 1943, 1940, 1938, 1932, 1928, 1926, 1925, 1920
950 PARKER	2020, 2017, 2014, 2010, 2006, 2005, 2002, 2000, 1996, 1995, 1993, 1992, 1991, 1984, 1982, 1980, 1979, 1976, 1975, 1973, 1970, 1967, 1965, 1962, 1960, 1959, 1956, 1955, 1954, 1951, 1950, 1946, 1945, 1943, 1940, 1938, 1933, 1932, 1928, 1926, 1925, 1920
950 PARKER RD	2020, 2017, 2014, 2010, 2006, 2005, 2002, 2000, 1996, 1995, 1993, 1992, 1991, 1984, 1982, 1980, 1979, 1976, 1975, 1973, 1970, 1967, 1965, 1962, 1960, 1959, 1956, 1955, 1954, 1951, 1950, 1946, 1945, 1943, 1940, 1938, 1933, 1932, 1928, 1926, 1925, 1920
950 PARKER 2010, 2006, 2005, 2002, 2000, 1996, 1995, 1993, 1992, 1991, 1986, 1984, 1982, 1980, 1979, 1976, 1975, 1973, 1970, 1967, 1965, 1962, 1960, 1959, 1956, 1955, 1954, 1951, 1950, 1946, 1945, 1940, 1938, 1933, 1932, 1928, 1926, 1925, 1920

FINDINGS

Address Researched	Address Not Identified in Research Source
950 PARKER ST	2020, 2017, 2014, 2010, 2006, 2005, 2002, 2000, 1996, 1995, 1993, 1992, 1991, 1986, 1984, 1982, 1980, 1979, 1976, 1975, 1973, 1970, 1967, 1965, 1962, 1960, 1959, 1956, 1955, 1954, 1951, 1950, 1946, 1945, 1943, 1940, 1938, 1932, 1928, 1926, 1925, 1920
950 PARKER ST	2020, 2017, 2014, 2010, 2006, 2005, 2002, 2000, 1996, 1995, 1993, 1992, 1991, 1986, 1984, 1982, 1980, 1979, 1976, 1975, 1973, 1970, 1967, 1965, 1962, 1960, 1959, 1956, 1955, 1954, 1951, 1950, 1946, 1945, 1943, 1940, 1938, 1933, 1932, 1926, 1925, 1920
950 PARKER ST	2020, 2017, 2014, 2010, 2006, 2005, 2002, 1996, 1995, 1993, 1992, 1991, 1986, 1984, 1982, 1980, 1979, 1976, 1975, 1973, 1970, 1967, 1965, 1962, 1960, 1959, 1956, 1955, 1954, 1951, 1950, 1946, 1945, 1943, 1940, 1938, 1933, 1932, 1928, 1926, 1925, 1920
950 PARKER ST	2020, 2017, 2014, 2010, 2006, 2005, 2002, 2000, 1995, 1993, 1992, 1991, 1986, 1984, 1982, 1980, 1979, 1976, 1975, 1973, 1970, 1967, 1965, 1962, 1960, 1959, 1956, 1955, 1954, 1951, 1950, 1946, 1945, 1943, 1940, 1938, 1933, 1932, 1928, 1926, 1925, 1920
950 PARKER ST	2020, 2017, 2014, 2010, 2006, 2005, 2002, 2000, 1996, 1995, 1993, 1991, 1986, 1984, 1982, 1980, 1979, 1976, 1975, 1973, 1970, 1967, 1965, 1962, 1960, 1959, 1956, 1955, 1954, 1951, 1950, 1946, 1945, 1943, 1940, 1938, 1933, 1932, 1928, 1926, 1925, 1920
950 PARKER 2010, 2006, 2005, 2002, 2000, 1996, 1995, 1993, 1992, 1991, 1986, 1984, 1982, 1980, 1979, 1976, 1975, 1973, 1970, 1967, 1965, 1962, 1960, 1959, 1956, 1955, 1954, 1951, 1950, 1946, 1945, 1943, 1940, 1938, 1933, 1932, 1928, 1926, 1925, 1920
950A GRAYSON ST	2020, 2017, 2014, 2010, 2006, 2005, 2002, 2000, 1996, 1995, 1993, 1992, 1991, 1986, 1984, 1982, 1980, 1979, 1976, 1975, 1973, 1970, 1967, 1965, 1962, 1960, 1959, 1956, 1955, 1954, 1951, 1950, 1946, 1945, 1943, 1940, 1933, 1932, 1928, 1926, 1925, 1920

FINDINGS

Address Researched	Address Not Identified in Research Source
950A GRAYSON WAY	2020, 2017, 2014, 2010, 2006, 2005, 2002, 2000, 1996, 1995, 1993, 1992, 1991, 1986, 1984, 1982, 1980, 1979, 1976, 1975, 1973, 1967, 1965, 1962, 1960, 1959, 1956, 1955, 1954, 1951, 1950, 1946, 1945, 1943, 1940, 1938, 1933, 1932, 1928, 1926, 1925, 1920
950A GRAYSON WAY	2020, 2017, 2014, 2010, 2006, 2005, 2002, 2000, 1996, 1995, 1993, 1992, 1991, 1986, 1984, 1982, 1980, 1979, 1976, 1975, 1973, 1970, 1967, 1965, 1962, 1960, 1959, 1956, 1954, 1951, 1950, 1946, 1945, 1943, 1940, 1938, 1933, 1932, 1928, 1926, 1925, 1920
953 PARDEE DR	2020, 2017, 2014, 2010, 2006, 2005, 2002, 2000, 1996, 1995, 1993, 1992, 1991, 1986, 1984, 1982, 1979, 1976, 1975, 1973, 1970, 1967, 1965, 1962, 1960, 1959, 1956, 1955, 1954, 1951, 1950, 1946, 1945, 1943, 1940, 1938, 1933, 1932, 1928, 1926, 1925, 1920

TARGET PROPERTY: ADDRESS NOT IDENTIFIED IN RESEARCH SOURCE

The following Target Property addresses were researched for this report, and the addresses were not identified in the research source.

Address Researched	Address Not Identified in Research Source
928 Carleton	2005, 2002, 2000, 1996, 1995, 1993, 1992, 1991, 1986, 1984, 1982, 1980, 1979, 1976, 1975, 1973, 1970, 1967, 1965, 1962, 1960, 1959, 1956, 1955, 1954, 1951, 1950, 1946, 1945, 1943, 1940, 1938, 1933, 1932, 1928, 1926, 1925, 1920

928 Carleton
928 Carleton
Berkeley, CA 94710

Inquiry Number: 7699692.2s
July 03, 2024

The EDR Radius Map™ Report with GeoCheck®

6 Armstrong Road, 4th floor
Shelton, CT 06484
Toll Free: 800.352.0050
www.edrnet.com

TABLE OF CONTENTS

SECTION	PAGE
Executive Summary	ES1
Overview Map	2
Detail Map	3
Map Findings Summary	4
Map Findings	9
Orphan Summary	1805
Government Records Searched/Data Currency Tracking	GR-1

GEOCHECK ADDENDUM

Physical Setting Source Addendum	A-1
Physical Setting Source Summary	A-2
Physical Setting SSURGO Soil Map	A-6
Physical Setting Source Map	A-10
Physical Setting Source Map Findings	A-12
Physical Setting Source Records Searched	PSGR-1

Thank you for your business.
Please contact EDR at 1-800-352-0050
with any questions or comments.

Disclaimer - Copyright and Trademark Notice

This Report contains certain information obtained from a variety of public and other sources reasonably available to Environmental Data Resources, LLC. It cannot be concluded from this Report that coverage information for the target and surrounding properties does not exist from other sources. This Report is provided on an "AS IS", "AS AVAILABLE" basis. **NO WARRANTY EXPRESS OR IMPLIED IS MADE WHATSOEVER IN CONNECTION WITH THIS REPORT. ENVIRONMENTAL DATA RESOURCES, LLC AND ITS SUBSIDIARIES, AFFILIATES AND THIRD PARTY SUPPLIERS DISCLAIM ALL WARRANTIES, OF ANY KIND OR NATURE, EXPRESS OR IMPLIED, ARISING OUT OF OR RELATED TO THIS REPORT OR ANY OF THE DATA AND INFORMATION PROVIDED IN THIS REPORT, INCLUDING WITHOUT LIMITATION, ANY WARRANTIES REGARDING ACCURACY, QUALITY, CORRECTNESS, COMPLETENESS, COMPREHENSIVENESS, SUITABILITY, MERCHANTABILITY, FITNESS FOR A PARTICULAR PURPOSE, TITLE, NON-INFRINGEMENT, MISAPPROPRIATION, OR OTHERWISE. ALL RISK IS ASSUMED BY THE USER. IN NO EVENT SHALL ENVIRONMENTAL DATA RESOURCES, LLC OR ITS SUBSIDIARIES, AFFILIATES OR THIRD PARTY SUPPLIERS BE LIABLE TO ANYONE FOR ANY DIRECT, INCIDENTAL, INDIRECT, SPECIAL, CONSEQUENTIAL OR OTHER DAMAGES OF ANY TYPE OR KIND (INCLUDING BUT NOT LIMITED TO LOSS OF PROFITS, LOSS OF USE, OR LOSS OF DATA) INFORMATION PROVIDED IN THIS REPORT.** Any analyses, estimates, ratings, environmental risk levels, or risk codes provided in this Report are provided for illustrative purposes only, and are not intended to provide, nor should they be interpreted as providing any facts regarding, or prediction or forecast of, any environmental risk for any property. Only an assessment performed by a qualified environmental professional can provide findings, opinions or conclusions regarding the environmental risk or conditions in, on or at any property.

Copyright 2024 by Environmental Data Resources, LLC. All rights reserved. Reproduction in any media or format, in whole or in part, of any report or map of Environmental Data Resources, LLC, or its affiliates, is prohibited without prior written permission.

EDR and its logos (including Sanborn and Sanborn Map) are trademarks of Environmental Data Resources, LLC or its affiliates. All other trademarks used herein are the property of their respective owners.

EXECUTIVE SUMMARY

A search of available environmental records was conducted by Environmental Data Resources, Inc (EDR). The report was designed to assist parties seeking to meet the search requirements of EPA's Standards and Practices for All Appropriate Inquiries (40 CFR Part 312), the ASTM Standard Practice for Environmental Site Assessments (E1527 - 21), the ASTM Standard Practice for Environmental Site Assessments for Forestland or Rural Property (E2247 - 16), the ASTM Standard Practice for Limited Environmental Due Diligence: Transaction Screen Process (E1528 - 22) or custom requirements developed for the evaluation of environmental risk associated with a parcel of real estate.

TARGET PROPERTY INFORMATION

ADDRESS

928 CARLETON
BERKELEY, CA 94710

COORDINATES

Latitude (North):	37.8568900 - 37° 51' 24.80''
Longitude (West):	122.2921730 - 122° 17' 31.82''
Universal Tranverse Mercator:	Zone 10
UTM X (Meters):	562267.8
UTM Y (Meters):	4189967.5
Elevation:	40 ft. above sea level

USGS TOPOGRAPHIC MAP ASSOCIATED WITH TARGET PROPERTY

Target Property Map:	50005378 OAKLAND WEST, CA
Version Date:	2021

AERIAL PHOTOGRAPHY IN THIS REPORT

Portions of Photo from:	20200524
Source:	USDA

MAPPED SITES SUMMARY

Target Property Address:
928 CARLETON
BERKELEY, CA 94710

Click on Map ID to see full detail.

MAP ID	SITE NAME	ADDRESS	DATABASE ACRONYMS	RELATIVE ELEVATION	DIST (ft. & mi.) DIRECTION
A1	KUDSK CONSTRUCTION I	928 CARLETON ST	HWTS		TP
A2	KUDSK CONSTRUCTION I	928 CARLETON ST	HWTS, NON-CASE INFO		TP
A3	CARLETON BUSINESS CE	2703 7TH AVE	LUST, Cortese, HIST CORTESE, CERS	Lower	100, 0.019, SW
A4	PARCEL 54 174711	2703 7TH ST	CPS-SLIC	Lower	100, 0.019, SW
A5	CARLETON BUSINESS CE	2703 7TH AVE	UST FINDER RELEASE	Lower	100, 0.019, SW
A6	CONSOLIDATED PRINTER		PFAS ECHO	Higher	111, 0.021, NNE
A7	CONSOLIDATED PRINTER	2630 2630 8TH ST	RCRA-VSQG, EMI, HIST CORTESE, HWTS, HAZNET, CERS,...	Higher	161, 0.030, North
A8	CONSOLIDATED PRINTER	2630 EIGHTH ST.	CERS HAZ WASTE, NPDES, CERS	Higher	161, 0.030, North
A9	COLGATE PALMOLIVE CO		PFAS ECHO	Lower	163, 0.031, SW
B10	FIRE CAUSE ANALYSIS	935 PARDEE ST	CERS HAZ WASTE, HWTS, HAZNET	Higher	206, 0.039, ESE
B11	FIRE CAUSE ANALYSIS	935 PARDEE ST	RCRA NonGen / NLR, E MANIFEST	Higher	206, 0.039, ESE
C12	SUSAN MARCUS	920 PARDEE STREET	RCRA NonGen / NLR	Lower	236, 0.045, South
C13	L.J. KRUSE COMPANY	920 PARDEE ST	SWEEPS UST, CA FID UST	Lower	236, 0.045, South
C14	LJ KRUSE COMPANY	920 PARDEE ST	HIST UST	Lower	236, 0.045, South
C15	L. J. KRUSE CO.	920 PARDEE ST	CERS HAZ WASTE, CERS	Lower	236, 0.045, South
D16	MISSION BARNS	2618 8TH ST	RCRA NonGen / NLR	Higher	243, 0.046, North
E17	CARLETON BUSINESS CE	2700 7TH ST	UST FINDER RELEASE	Lower	245, 0.046, SW
E18	COLGATE PALMOLIVE CO	2700 7TH ST	RCRA-SQG, ENVIROSTOR, LUST, HIST Cal-Sites, HIST...	Lower	245, 0.046, SW
E19	CARLETON BUSINESS CE	2700 7TH ST	CPS-SLIC, Cortese, HWTS, HAZNET	Lower	245, 0.046, SW
E20	CARLETON BUSINESS CE	2700 7TH ST	LUST	Lower	245, 0.046, SW
E21	COLGATE-PALMOLIVE CO	2700 SEVENTH STREET	HIST UST	Lower	245, 0.046, SW
D22	ENCHROMA INC.	2629 7TH ST	RCRA NonGen / NLR	Lower	246, 0.047, NW
D23	ENCHROMA. INC.	2629 7TH STREET	RCRA NonGen / NLR, E MANIFEST	Lower	246, 0.047, NW
D24	AIRCAPTURE LLC	2629 7TH ST	RCRA NonGen / NLR	Lower	246, 0.047, NW
D25	ENCHROMA INC	2629 7TH ST	RCRA NonGen / NLR, E MANIFEST	Lower	246, 0.047, NW
D26	AIRCAPTURE LLC	2629 SEVENTH ST	RCRA NonGen / NLR	Lower	246, 0.047, NW
D27	AIRCAPTURE LLC	2629 7TH ST	CERS HAZ WASTE, HWTS, CERS	Lower	246, 0.047, NW
E28	ELECTRO-COATINGS OF		PFAS ECHO	Lower	246, 0.047, West
F29	ELECTRO-COATINGS OF	893 CARLETON ST	CERS HAZ WASTE, HWTS, HAZNET, CERS	Lower	258, 0.049, West
F30	ELECTRO-COATINGS IND	893 CARLETON ST	SEMS-ARCHIVE, RCRA-LQG, ENVIROSTOR, CPS-SLIC,...	Lower	258, 0.049, West
B31	BERKELEY HUMANE SOCI	2700 9TH ST	LUST, Cortese, HIST CORTESE, CERS	Higher	287, 0.054, East
B32	BERKELEY HUMANE SOCI	2700 9TH ST	UST FINDER RELEASE	Higher	287, 0.054, East
B33	ADAMS & CHITTENDEN S	2741 8TH ST	RCRA NonGen / NLR	Higher	330, 0.062, SE
B34	ADAMS AND CHITTENDEN		PFAS ECHO	Higher	345, 0.065, SE
D35	RAY THERAPEUTICS INC	2607 7TH ST UNIT B	RCRA NonGen / NLR	Lower	351, 0.066, NW
D36	HUUE INC	SEVENTH STREET	RCRA NonGen / NLR, E MANIFEST	Lower	351, 0.066, NW
D37	RAY THERAPEUTICS, IN	2607 7TH ST STE B	CERS HAZ WASTE, HWTS, HAZNET, CERS	Lower	351, 0.066, NW
F38	DAVID BROTHERS	845 CARLETON ST	CERS HAZ WASTE, CERS	Lower	372, 0.070, West
B39	MCEWEN LIGHTING STUD	2748 9TH ST	RCRA NonGen / NLR	Higher	439, 0.083, ESE

MAPPED SITES SUMMARY

Target Property Address:
928 CARLETON
BERKELEY, CA 94710

Click on Map ID to see full detail.

MAP ID	SITE NAME	ADDRESS	DATABASE ACRONYMS	RELATIVE ELEVATION	DIST (ft. & mi.) DIRECTION
D40	GOLD	2606 8TH ST	EDR Hist Auto	Higher	442, 0.084, North
G41	AEROSOL DYNAMICS INC	935 GRAYSON ST	CERS HAZ WASTE, HWTS	Higher	473, 0.090, SSE
G42	AEROSOL DYNAMICS INC	935 GRAYSON ST	RCRA NonGen / NLR	Higher	473, 0.090, SSE
G43	FLYING MOOSE	939 GRAYSON ST	RCRA NonGen / NLR	Higher	476, 0.090, SSE
G44	FLYING MOOSE MANUFAC	939 GRAYSON ST	CERS HAZ WASTE, CERS	Higher	476, 0.090, SSE
G45	INLITE CORPORATION	939 GRAYSON ST	RCRA NonGen / NLR	Higher	476, 0.090, SSE
H46	HEINZ/GRAYSON PLUME	7TH STREET AND GRAYS	RESPONSE, ENVIROSTOR	Lower	499, 0.095, South
I47	CLASSIC ILLUMINATION	2743 9TH STREET	CERS HAZ WASTE, EMI, CERS	Higher	510, 0.097, ESE
I48	STAY TRUE CYCLES	2743 NINTH ST.	RCRA NonGen / NLR	Higher	510, 0.097, ESE
I49	STAY TRUE CYCLING VE	2743 9TH ST.	RCRA NonGen / NLR	Higher	510, 0.097, ESE
I50	PANACHE LIGHTING INC	2743 9TH ST	RCRA NonGen / NLR	Higher	510, 0.097, ESE
I51	STAY TRUE CYCLES	2743 NINTH STREET	RCRA NonGen / NLR	Higher	510, 0.097, ESE
I52	COBURN CONSTRUCTION	2741 9TH ST	CA FID UST	Higher	521, 0.099, ESE
I53	COBURN CONSTRUCTION	2741-9TH STREET	HIST UST	Higher	521, 0.099, ESE
I54	COBURN CONSTRUCTION	1006 PARDEE ST	LUST, Cortese, HIST CORTESE, CERS	Higher	521, 0.099, ESE
I55	COBURN CONSTRUCTION	1006 PARDEE ST	UST FINDER RELEASE	Higher	521, 0.099, ESE
J56	RANAHAN PRODUCTION S	932 PARKER ST	RCRA NonGen / NLR	Higher	522, 0.099, NNW
J57	TALES OF THE CITY	932 PARKER STREET, #	RCRA NonGen / NLR, E MANIFEST	Higher	522, 0.099, NNW
I58	UP-RIGHT, INC	1013 PARDEE ST	RCRA-SQG, FINDS, ECHO	Higher	535, 0.101, East
I59	HEADQUARTERS	1013 PARDEE ST STE 2	CERS HAZ WASTE, CERS	Higher	535, 0.101, East
I60	ENERGY EVERYWHERE IN	1013 PARDEE ST STE 1	RCRA NonGen / NLR, E MANIFEST	Higher	535, 0.101, East
G61	TIPPETT STUDIOS	914 GRAYSON ST	RCRA NonGen / NLR	Lower	542, 0.103, SSE
H62	PACKWORKS LLC		PFAS ECHO	Lower	577, 0.109, South
I63	GERMAIN'S	2777-9TH ST.	SEMS-ARCHIVE	Higher	581, 0.110, ESE
I64	GERMAINS PROEN PRODU	2777 NINTH ST	RCRA-SQG	Higher	581, 0.110, ESE
I65	PROEN PRODUCTS	2777 9TH	LUST, CPS-SLIC, HIST CORTESE, CERS	Higher	581, 0.110, ESE
H66	NORTHVIEW PACIFIC LA	2800 SEVENTH STREET	CERS HAZ WASTE, HWTS, HAZNET, CERS	Lower	598, 0.113, South
H67	DSM BIOMEDICAL INC		PFAS ECHO	Lower	600, 0.114, South
K68	MACAULAY FOUNDRY INC	811 CARELTON ST	CPS-SLIC, CERS	Lower	619, 0.117, West
K69	H.C. MACAULAY FOUNDR	811 CARLETON ST	SWEEPS UST, HIST UST, CA FID UST, CERS	Lower	619, 0.117, West
K70	MACAULAY FOUNDRY	811 CARLETON	LUST, Cortese, HIST CORTESE, CERS	Lower	619, 0.117, West
K71	MACAULAY FOUNDRY	811 CARLETON	UST FINDER RELEASE	Lower	619, 0.117, West
K72	H.C. MACAULAY FOUNDR	811 CARLETON ST	HIST UST	Lower	619, 0.117, West
H73	DSM BIOMEDICAL INC.	2810 SEVENTH ST.	CERS HAZ WASTE, HWTS, NPDES, CERS	Lower	648, 0.123, South
H74	FORM ENERGY, INC	2810 SEVENTH STREET	RCRA-LQG, E MANIFEST	Lower	648, 0.123, South
H75	DSM BIOMEDICAL INC	7TH ST	RCRA-LQG, E MANIFEST	Lower	648, 0.123, South
H76	THE PROFESSIONAL TRE	830 GRAYSON ST	CERS HAZ WASTE, HWTS, CERS	Lower	661, 0.125, SSW
H77	ARBORICULTURAL SPECI	830 GRAYSON ST	RCRA NonGen / NLR, E MANIFEST	Lower	661, 0.125, SSW
L78	KAISER PERMANENTE PA	2700 TENTH STREET	RCRA NonGen / NLR, E MANIFEST	Higher	673, 0.127, ENE

MAPPED SITES SUMMARY

Target Property Address:
928 CARLETON
BERKELEY, CA 94710

Click on Map ID to see full detail.

MAP ID	SITE NAME	ADDRESS	DATABASE ACRONYMS	RELATIVE ELEVATION	DIST (ft. & mi.) DIRECTION
K79	BUILDING C-104 YARD	2700 007TH ST	SWEEPS UST, CA FID UST	Lower	718, 0.136, West
L80	AB AUTOMOTIVE DBA OC	2703 10TH ST	RCRA NonGen / NLR, E MANIFEST	Higher	739, 0.140, ENE
L81	OCEANWORKS, INC.	2703 TENTH ST	CERS HAZ WASTE, CERS	Higher	739, 0.140, ENE
L82	AB AUTOMOTIVE DBA OC	2703 TENTH ST	RCRA NonGen / NLR	Higher	739, 0.140, ENE
L83	OCEANWORKS INC	2703 TENTH ST	RCRA NonGen / NLR, E MANIFEST	Higher	739, 0.140, ENE
M84	CHRONICLE DEPOT	2817 7TH ST	LUST, Cortese, HIST CORTESE, CERS	Lower	755, 0.143, South
M85	CHRONICLE DEPOT	2817 7TH ST	UST FINDER RELEASE	Lower	755, 0.143, South
N86	WAREHAM DEVELOPMENT	2600 TENTH STREET- G	RCRA NonGen / NLR, E MANIFEST	Higher	768, 0.145, NE
N87	WAREHAM DEVOLPMENT	2600 TENTH ST SUITE	RCRA NonGen / NLR, E MANIFEST	Higher	768, 0.145, NE
N88	OSBORNE MCGRAW HILL	2600 TENTH ST 6TH FL	RCRA-SQG, FINDS, ECHO, HWTS, HAZNET	Higher	768, 0.145, NE
M89	ANAMET LABORATORIES	2827 SEVENTH ST	RCRA-SQG, HWTS, HAZNET	Lower	779, 0.148, South
L90	STUDIO COMPLEX	1025 CARLETON ST	LUST, Cortese, HIST CORTESE, CERS	Higher	782, 0.148, ENE
L91	STUDIO COMPLEX	1025 CARLETON ST	UST FINDER RELEASE	Higher	782, 0.148, ENE
L92	BERKELEY MEDICAL OFF	2621 TENTH ST	CERS HAZ WASTE, HWTS, CERS	Higher	786, 0.149, ENE
L93	KAISER PERMANENTE BE	2621 TENTH STREET	RCRA NonGen / NLR	Higher	786, 0.149, ENE
L94	2621 TENTH STREET, L	2621 TENTH STREET	RCRA NonGen / NLR, E MANIFEST	Higher	786, 0.149, ENE
L95	KAISER PERMANENTE BE	2621 TENTH STREET	RCRA NonGen / NLR, E MANIFEST	Higher	786, 0.149, ENE
L96	AB AUTOMOTIVE DBA OC	1030 CARLETON ST	CERS HAZ WASTE, HWTS, HAZNET, CERS	Higher	786, 0.149, ENE
L97	AB AUTOMOTIVE DBA OC	1030 CARLETON ST	RCRA NonGen / NLR, E MANIFEST	Higher	786, 0.149, ENE
M98	PERFECTION LTD. BODY	2824 EIGHTH STREET	RCRA-SQG	Lower	790, 0.150, SSE
O99	PARKER ASSOCIATES	2560 NINTH ST	RCRA NonGen / NLR	Higher	833, 0.158, North
O100	INVENSENSE INC.		RCRA NonGen / NLR, PFAS ECHO, E MANIFEST	Higher	833, 0.158, North
N101	STEEP HILL LABS INC	PARKER ST	RCRA NonGen / NLR, E MANIFEST	Higher	833, 0.158, NNE
P102	GARY STEEL COMPANY	2560 7TH ST	LUST, CA FID UST, Cortese, HIST CORTESE, CERS	Lower	840, 0.159, NNW
P103	GARY STEEL COMPANY	2560 7TH ST	UST FINDER RELEASE	Lower	840, 0.159, NNW
M104	INKWORKS PRESS		PFAS ECHO	Lower	861, 0.163, South
L105	OLIVER COMPANY	1035 CARLETON ST	LUST, Cortese, HIST CORTESE, CERS	Higher	866, 0.164, ENE
L106	ALWARD CONSTRUCTION	1035 CARLETON ST	RCRA NonGen / NLR	Higher	866, 0.164, ENE
L107	OLIVER COMPANY	1035 CARLETON ST	UST FINDER RELEASE	Higher	866, 0.164, ENE
Q108	NATIONAL STARCH & CH	742 AND 800 GRAYSON	CPS-SLIC	Lower	877, 0.166, SSW
Q109	HENKEL CORPORATION -	800 GRAYSON STREET	RCRA-SQG, E MANIFEST	Lower	877, 0.166, SSW
Q110	NATIONAL STARCH AND	742 AND 800 GRAYSON	RESPONSE, ENVIROSTOR	Lower	877, 0.166, SSW
Q111	HENKEL US OPERATIONS	800 GRAYSON ST	CERS HAZ WASTE, EMI, HWTS, HAZNET, CERS	Lower	877, 0.166, SSW
P112	C.D.H. METALS, INC.	2550 7TH ST	CPS-SLIC, CA FID UST, CERS	Lower	882, 0.167, NNW
P113	C D H METALS INC	2550 7TH STREET	HIST UST	Lower	882, 0.167, NNW
O114	WEST COAST PROPERTY	2547 8TH ST	UST FINDER RELEASE	Higher	910, 0.172, North
O115	WEST COAST PROPERTY	2547 8TH	CA FID UST	Higher	910, 0.172, North
O116	WEST COAST PROPERTY	2547 8TH ST	LUST, Cortese, CERS	Higher	910, 0.172, North
O117	ENCHROMA, INC(BERKEL	2547 8TH ST STE 35	CERS HAZ WASTE	Higher	910, 0.172, North

MAPPED SITES SUMMARY

Target Property Address:
928 CARLETON
BERKELEY, CA 94710

Click on Map ID to see full detail.

MAP ID	SITE NAME	ADDRESS	DATABASE ACRONYMS	RELATIVE ELEVATION	DIST (ft. & mi.) DIRECTION
O118	WEST COAST PROPERTY	2547 8TH	LUST, SWEEPS UST, HIST CORTESE	Higher	910, 0.172, North
R119	PAHLMEYER FAMILY TRU	2700 SAN PABLO AVE	UST FINDER RELEASE	Higher	942, 0.178, ENE
R120	PAHLMEYER FAMILY TRU	2700 SAN PABLO AVE	LUST, SWEEPS UST, CA FID UST, Cortese, HIST...	Higher	942, 0.178, ENE
R121	CROWN MINI-MART	2700 SAN PABLO AVE	HIST UST	Higher	942, 0.178, ENE
M122	BERKELEY MILLWORK &	2830 7TH ST	RCRA NonGen / NLR, E MANIFEST	Lower	956, 0.181, South
M123	ELECTRON BEAM VAC CO	2830 SEVENTH ST	RCRA-SQG, HWTS, HAZNET	Lower	956, 0.181, South
R124	NORMURA BROS INC.	2720 SAN PABLO AVE	HIST UST	Higher	957, 0.181, East
R125	NORMURA BROS INC	2720 SAN PBALO AVE	HIST UST	Higher	957, 0.181, East
R126	NOMURA BROS INC	2720 SAN PABLO AVE	LUST, SWEEPS UST, CA FID UST, HIST CORTESE	Higher	957, 0.181, East
R127	NOMURA BROS INC	2720 SAN PABLO AVE	Cortese, HWTS, HAZNET	Higher	957, 0.181, East
R128	NOMURA BROS INC	2720 SAN PABLO AVE	UST FINDER RELEASE	Higher	957, 0.181, East
R129	NOMURA BROS INC	2720 SAN PABLO AVE	HIST UST, CERS	Higher	957, 0.181, East
Q130	KAISER STEEL CORPORA	2850 007TH ST	SWEEPS UST, CA FID UST	Lower	960, 0.182, SSW
S131	BERKELEY RADIATOR WO	2732 SAN PABLO AVE	RCRA NonGen / NLR	Higher	966, 0.183, East
S132	BERKELEY RADIATOR WO	2732 SAN PABLO AVE	CERS HAZ WASTE, CERS	Higher	966, 0.183, East
S133	BERKELEY HYDRAULIC S	2734 SAN PABLO AVE	UST FINDER RELEASE	Higher	969, 0.184, East
S134	BERKELEY HYDRAULIC S	2734 SAN PABLO AVE	LUST, SWEEPS UST, HIST UST, CA FID UST, HIST...	Higher	969, 0.184, East
S135	HYDRAULIC SERVICES I	2734 SAN PABLO AVE	HIST UST	Higher	969, 0.184, East
S136	BERKELEY HYDRAULIC S	2734 SAN PABLO AVE	LUST, Cortese	Higher	969, 0.184, East
M137	AIRCO TEMESCAL		PFAS ECHO	Lower	976, 0.185, South
T138	THE ED JONES COMPANY	2834 EIGHTH ST	CERS HAZ WASTE, NPDES, CIWQS, CERS	Lower	981, 0.186, SSE
T139	THE ED JONES CO.	2834 8TH ST	RCRA NonGen / NLR, E MANIFEST	Lower	981, 0.186, SSE
U140	FORM ENERGY, INC.		FINDS, PFAS ECHO	Lower	984, 0.186, South
V141	MEYER SOUND	2817 10TH ST	RCRA-SQG, E MANIFEST	Higher	1034, 0.196, ESE
V142	MEYER SOUND LABORATO	2817 10TH ST	RCRA NonGen / NLR, E MANIFEST	Higher	1034, 0.196, ESE
V143	MEYER SOUND LABORATO	2817 TENTH ST	CERS HAZ WASTE, CERS	Higher	1034, 0.196, ESE
S144	TIME OIL COMPANY	2748 SAN PABLO AVE	LUST, SWEEPS UST, CA FID UST, Cortese, HIST...	Higher	1035, 0.196, East
S145	RENT A TRAILER SYSTE	2748 SAN PABLO	HIST UST	Higher	1035, 0.196, East
S146	TIME OIL COMPANY	2748 SAN PABLO AVE	UST FINDER RELEASE	Higher	1035, 0.196, East
W147	BERKELEY USD BERKELE	801 PARKER ST	RCRA-SQG, SWEEPS UST, HIST UST, CA FID UST, FINDS,...	Lower	1037, 0.196, WNW
U148	TEMESCAL BUSINESS CE	2850 7TH ST	RESPONSE, ENVIROSTOR, CPS-SLIC, CERS	Lower	1041, 0.197, SSW
U149	AIRCO TEMESCAL	2850 7TH ST	RCRA-SQG, FINDS, ECHO	Lower	1041, 0.197, SSW
U150	US HEALTHWORKS-BERKL	2850 7TH ST STE 100	RCRA NonGen / NLR, E MANIFEST	Lower	1041, 0.197, SSW
T151	XOMA CORP	2840 8TH ST	RCRA NonGen / NLR, FINDS, ECHO	Lower	1065, 0.202, SSE
V152	EMERALD PACKAGING	2821 10TH ST	UST FINDER RELEASE	Higher	1076, 0.204, ESE
V153	EMERALD PACKAGING	2821 10TH ST	LUST, CPS-SLIC, CA FID UST, Cortese, HIST CORTESE,...	Higher	1076, 0.204, ESE
V154	EMERALD PACKAGING IN	2821 TENTH ST.	Notify 65	Higher	1076, 0.204, ESE
T155	AGENUS WEST LLC	901 HEINZ ST	RCRA-LQG, FINDS, ECHO, E MANIFEST	Lower	1091, 0.207, South
T156	AGENUS WEST PILOT PL	901 HEINZ AVE	CERS HAZ WASTE, CERS	Lower	1091, 0.207, South

MAPPED SITES SUMMARY

Target Property Address:
928 CARLETON
BERKELEY, CA 94710

Click on Map ID to see full detail.

MAP ID	SITE NAME	ADDRESS	DATABASE ACRONYMS	RELATIVE ELEVATION	DIST (ft. & mi.) DIRECTION
X157	CONSOLIDATED FREIGHT	2515 9TH ST	LUST, HIST UST, CA FID UST, Cortese, HIST CORTESE,...	Higher	1111, 0.210, North
X158	CONSOLIDATED FREIGHT	2515 9TH ST	UST FINDER RELEASE	Higher	1111, 0.210, North
X159	CONSOLIDATED FREIGHT	2515 9TH ST	HIST UST	Higher	1111, 0.210, North
R160	COOPER HAWKINS	2701 SAN PABLO AVE	LUST, SWEEPS UST, HIST UST, CA FID UST, Cortese,...	Higher	1121, 0.212, ENE
R161	COOPER HAWKINS	2701 SAN PABLO AVE	UST FINDER RELEASE	Higher	1121, 0.212, ENE
R162	COOPER AND HAWKINS I	2701 SAN PABLO AVE	CERS HAZ WASTE, CERS	Higher	1121, 0.212, ENE
V163	CALCOM INC	2832 TENTH ST	RCRA-SQG	Higher	1123, 0.213, SE
R164	SF TIRES & SERVICE C	2625 SAN PABLO AVE	RCRA NonGen / NLR, E MANIFEST	Higher	1135, 0.215, ENE
R165	BIG O TIRES #5259	2625 SAN PABLO AVE	CERS HAZ WASTE, CERS	Higher	1135, 0.215, ENE
U166	DSM BIOMEDICAL INC.	829 HEINZ STREET	RCRA-LQG	Lower	1148, 0.217, South
U167	RENEGADE BIO INC	829 HEINZ AVE	RCRA NonGen / NLR	Lower	1148, 0.217, South
U168	PERFECT DAY FOODS	829 HEINZ AVE	RCRA NonGen / NLR, E MANIFEST	Lower	1148, 0.217, South
S169	BOB MCGEE'S MACHININ	2735 SAN PABLO AVE	CERS HAZ WASTE, HWTS, NPDES	Higher	1150, 0.218, East
S170	BOB MCGEE'S MACHININ	2735 SAN PABLO AVE	RCRA NonGen / NLR	Higher	1150, 0.218, East
U171	MICROBYRE INC	813 HEINZ AVE	RCRA NonGen / NLR, E MANIFEST	Lower	1153, 0.218, South
U172	PERFECT DAY FOODS	813 HEINZ AVE	RCRA NonGen / NLR, E MANIFEST	Lower	1153, 0.218, South
U173	MICROBYRE, INC.	813 HEINZ AVE	CERS HAZ WASTE, HWTS, HAZNET, CERS	Lower	1153, 0.218, South
R174	BOB'S VOLVO TOYOTA S	2705 SAN PABLO AVE	CERS HAZ WASTE, CERS	Higher	1157, 0.219, East
R175	BERKELEY BOB'S	2705 SAN PABLO AVE	RCRA NonGen / NLR, E MANIFEST	Higher	1157, 0.219, East
S176	SHARON CHOYCE	2725 SAN PABLO AVENU	RCRA NonGen / NLR	Higher	1163, 0.220, East
T177	LIGHTSAIL ENERGY INC	914 HEINZ AVE	RCRA NonGen / NLR	Lower	1175, 0.223, SSE
Y178	BANK OF AMERICA	2546 SAN PABLO AVENU	RCRA NonGen / NLR, E MANIFEST	Higher	1177, 0.223, NE
Y179	CUSHMAN AND WAKEFIEL	2546 SAN PABLO AVENU	RCRA NonGen / NLR	Higher	1177, 0.223, NE
S180	GEORGE ABRAM SR77694	2729 SAN PABLO AVE.	RCRA NonGen / NLR, E MANIFEST	Higher	1182, 0.224, East
Z181	XOMA CORPORATION	890 HEINZ ST	RCRA-SQG, FINDS, ECHO, EMI	Lower	1185, 0.224, South
Z182	CMC ICOS BIOLOGICS I	890 HEINZ AVE	RCRA-SQG, E MANIFEST	Lower	1185, 0.224, South
Z183	XOMA CORPORATION	830 HEINZ AVE	UST, SWEEPS UST	Lower	1187, 0.225, South
U184	LIGHTING RESOURCES I	814 HEINZ ST BLDG NO	RCRA NonGen / NLR, FINDS, ECHO	Lower	1188, 0.225, South
Z185	SARATOGA ENERGY RESE	820 HEINZ AVE	RCRA NonGen / NLR	Lower	1188, 0.225, South
Z186	AAVALIUM INC	820 HEINZ AVE	RCRA NonGen / NLR	Lower	1188, 0.225, South
Z187	7TH STREET PROPERTIE	820 HEINZ AVENUE	RCRA NonGen / NLR, E MANIFEST	Lower	1188, 0.225, South
Z188	BAYER CORP GENE THER	820 HEINZ ST	RCRA NonGen / NLR, FINDS, ECHO	Lower	1188, 0.225, South
Z189	7TH STREET PROPERTIE	820 HEINZ AVE	RCRA NonGen / NLR	Lower	1188, 0.225, South
Z190	VALITOR	820 HEINZ AVE	RCRA NonGen / NLR, E MANIFEST	Lower	1188, 0.225, South
Z191	FAUNA BIO	820 HEINZ AVE	RCRA NonGen / NLR, E MANIFEST	Lower	1188, 0.225, South
Z192	ANVEN BIOSCIENCES IN	820 HEINZ AVE	RCRA NonGen / NLR	Lower	1188, 0.225, South
Z193	RODAN & FIELDS LLC	820 HEINZ AVE	RCRA NonGen / NLR, E MANIFEST	Lower	1188, 0.225, South
Z194	SILICON BIO DEVICES	820 HEINZ AVE	RCRA NonGen / NLR	Lower	1188, 0.225, South
Z195	7TH STREET PROPERTIE	820 HEINZ	RCRA NonGen / NLR, E MANIFEST	Lower	1188, 0.225, South

MAPPED SITES SUMMARY

Target Property Address:
928 CARLETON
BERKELEY, CA 94710

Click on Map ID to see full detail.

MAP ID	SITE NAME	ADDRESS	DATABASE ACRONYMS	RELATIVE ELEVATION	DIST (ft. & mi.) DIRECTION
Z196	IQ BIOSCIENCES	820 HEINZ AVENUE	RCRA NonGen / NLR, E MANIFEST	Lower	1188, 0.225, South
Z197	MYCOWORKS INC (VENTU	820 HEINZ AVE	RCRA NonGen / NLR	Lower	1188, 0.225, South
U198	NEWOMICS INC	804 HEINZ AVE STE 15	RCRA NonGen / NLR, E MANIFEST	Lower	1189, 0.225, South
U199	UPSIDE FOODS	804 HEINZ AVEM SUITE	RCRA NonGen / NLR, E MANIFEST	Lower	1189, 0.225, South
U200	XOMA US LLC	804 HEINZ AVE	RCRA NonGen / NLR, FINDS, ECHO	Lower	1189, 0.225, South
U201	RODAN & FIELDS LLC	804 HEINZ AVE	RCRA NonGen / NLR, E MANIFEST	Lower	1189, 0.225, South
U202	XOMA (US) LLC	804 HEINZ AVE	CERS HAZ WASTE, HWTS, HAZNET, CERS	Lower	1189, 0.225, South
U203		804 HEINZ AVE	AST	Lower	1189, 0.225, South
U204	MEMPHIS MEATS INC	804 HEINZ AVE STE 20	RCRA NonGen / NLR, E MANIFEST	Lower	1189, 0.225, South
U205	XOMA4	804 HEINZ AVE	AST	Lower	1189, 0.225, South
U206	UPSIDE FOODS, INC	804 HEINZ AVENUE	RCRA NonGen / NLR, E MANIFEST	Lower	1189, 0.225, South
U207	TRANS-BAY EXPRESS IN	810 HEINZ ST	RCRA NonGen / NLR, FINDS, ECHO	Lower	1189, 0.225, South
AA208	NATIONAL STARCH & CH		PFAS ECHO	Lower	1201, 0.227, SW
W209	MILES LABS CUTTER	UNKNOWN 4TH ST & PAR	CPS-SLIC	Lower	1202, 0.228, WNW
AA210	742 GRAYSON STREET P	742 GRAYSON STREET	CPS-SLIC, HAULERS	Lower	1217, 0.230, SW
AA211	NATIONAL STARCH & CH	742 GRAYSON ST.	RCRA-SQG, CPS-SLIC, FINDS, ECHO, NPDES, WDS,...	Lower	1217, 0.230, SW
U212	AGENUS WEST	793 HEINZ AVE	RCRA-VSQG, E MANIFEST	Lower	1229, 0.233, South
Y213	2601 SAN PABLO AVENU	2601 SAN PABLO AVENU	UST FINDER RELEASE	Higher	1244, 0.236, NE
Y214	2601 SAN PABLO AVENU	2601 SAN PABLO AVENU	LUST, Cortese, CERS	Higher	1244, 0.236, NE
V215	BERKELEY BUSINESS CE	2900 SAN PABLO AVENU	LUST, CPS-SLIC, Cortese, HIST CORTESE, CERS	Higher	1246, 0.236, ESE
Z216	POW GENETICS SOLUTIO	2865 7TH STREET	RCRA NonGen / NLR, E MANIFEST	Lower	1248, 0.236, SSE
Z217	ALGA BIOSCIENCES	2865 SEVENTH ST	RCRA NonGen / NLR	Lower	1248, 0.236, SSE
Z218	CLIMAX FOODS INC	2865 7TH ST UNIT B2	RCRA NonGen / NLR, E MANIFEST	Lower	1248, 0.236, SSE
Z219	POW.BIO - BERKELEY	2865 7TH ST	CERS HAZ WASTE, CA FID UST, CERS	Lower	1248, 0.236, SSE
Z220	WILD EARTH INC	SEVENTH ST STE B	RCRA NonGen / NLR, E MANIFEST	Lower	1248, 0.236, SSE
Z221	MACY MOVERS, INC.	2865 7TH ST	HIST UST	Lower	1248, 0.236, SSE
Z222	CLIMAX FOODS INC	2865 7TH ST UNIT B2	CERS HAZ WASTE, HWTS, HAZNET, CERS	Lower	1248, 0.236, SSE
W223	MILES INC CUTTER BIO	4TH AND PARKER STREE	ENVIROSTOR	Lower	1258, 0.238, WNW
V224	PANEL CRAFT AUTO BOD	2828 SAN PABLO AVE	RCRA NonGen / NLR, E MANIFEST	Higher	1273, 0.241, ESE
V225	PANEL CRAFT AUTO	2828 SAN PABLO AVE	CERS HAZ WASTE, CERS	Higher	1273, 0.241, ESE
AB226	MEYER SOUND	2832 SAN PABLO AVE	LUST, Cortese, HIST CORTESE, CERS	Higher	1310, 0.248, SE
AB227	MEYER SOUND	2832 SAN PABLO AVE	UST FINDER RELEASE	Higher	1310, 0.248, SE
AB228	MERCURIO BROS. PRINT	2830 SAN PABLO AVE	CERS HAZ WASTE, CERS	Higher	1319, 0.250, ESE
229	UC BERKELEY	UNKNOWN 4TH ST & PAR	HIST CORTESE	Lower	1336, 0.253, WNW
AC230	BERKELEY INDUSTRIAL	729 HEINZ ST	UST FINDER RELEASE	Lower	1344, 0.255, SSW
AC231	BERKELEY IND COURT	729 HEINZ AVE	SEMS-ARCHIVE, CPS-SLIC, CERS	Lower	1344, 0.255, SSW
AC232	BERKELEY INDUSTRIAL	729 HEINZ ST	LUST, CPS-SLIC, Cortese, CERS	Lower	1344, 0.255, SSW
AC233	BERKELEY INDUSTRIAL	729 HEINZ	RESPONSE, ENVIROSTOR, LUST, CPS-SLIC, HIST CORTESE	Lower	1344, 0.255, SSW
AD234	BAYER, FORMER MILES/	800 DWIGHT WAY	UST FINDER RELEASE	Lower	1370, 0.259, NW

MAPPED SITES SUMMARY

Target Property Address:
928 CARLETON
BERKELEY, CA 94710

Click on Map ID to see full detail.

MAP ID	SITE NAME	ADDRESS	DATABASE ACRONYMS	RELATIVE ELEVATION	DIST (ft. & mi.) DIRECTION
AD235	BAYER CORP	800 DWIGHT WAY	LUST, CHMIRS, Cortese, NPDES, CIWQS, CERS	Lower	1370, 0.259, NW
AA236	PQ CORP THE	801 GRAYSON ST	RCRA-SQG, LUST, SWEEPS UST, HIST UST, CA FID UST,...	Lower	1417, 0.268, SW
AA237	PQ CORP	801 GRAYSON ST	UST FINDER RELEASE	Lower	1417, 0.268, SW
AE238	JWP MECHANICAL	999 ANTHONY ST	UST FINDER RELEASE	Lower	1563, 0.296, SSE
AE239	JWP MECHANICAL	999 ANTHONY ST	LUST, Cortese, HIST CORTESE, HWTS, CERS	Lower	1563, 0.296, SSE
240	MEYER SOUND	2835 SAN PABLO AVE	CPS-SLIC, CERS	Higher	1570, 0.297, ESE
AF241	ASPHALT PRODUCT OIL	1001 ASHBY AVE	LUST, SWEEPS UST, CA FID UST, Cortese, HIST...	Higher	1600, 0.303, SSE
AF242	ASPHALT PRODUCTS OIL	1001 ASHBY AVENUE	CPS-SLIC, EMI, WDS, CIWQS, CERS	Higher	1600, 0.303, SSE
AF243	ASPHALT PRODUCT OIL	1001 ASHBY AVE	UST FINDER RELEASE	Higher	1600, 0.303, SSE
AG244	DURKEE WAREHAM	700 HEINZ ST	UST FINDER RELEASE	Lower	1659, 0.314, SSW
AG245	SEVENTH STREET PROPE	700 HEINZ AVENUE	RESPONSE, ENVIROSTOR, LUST, HIST Cal-Sites,...	Lower	1659, 0.314, SSW
AG246	WAREHAM DEVELOPMENT	2900 5TH ST	CPS-SLIC	Lower	1743, 0.330, SSW
247	BERKELEY BUSINESS CE	2900 SAN PABLO AVE	UST FINDER RELEASE	Higher	1778, 0.337, SE
AH248	CAMP ASHBY		FUDS	Lower	1829, 0.346, South
AH249	CAMP ASHBY		ENVIROSTOR	Lower	1834, 0.347, South
AI250	PACIFIC COAST CHEMIC	2424 FOURTH STREET	UST FINDER RELEASE	Lower	1960, 0.371, NW
AI251	PACIFIC COAST CHEMIC	2424 FOURTH STREET	LUST, Cortese, HWTS, CERS	Lower	1960, 0.371, NW
AI252	BAYER HEALTHCARE PHA	2424 4TH ST	SEMS-ARCHIVE, RCRA NonGen / NLR	Lower	1960, 0.371, NW
AH253	SUPER 7	901 ASHBY AVE	LUST, CPS-SLIC, SWEEPS UST, HIST UST, CA FID UST,...	Lower	1996, 0.378, South
AH254	UNITED PACIFIC # 220	901 ASHBY AVE	LUST, Cortese, HWTS, HAZNET	Lower	1996, 0.378, South
AH255	SUPER 7	901 ASHBY AVE	UST FINDER RELEASE	Lower	1996, 0.378, South
AJ256	MACBETH HARDWARE COM	930 ASHBY AVE	UST FINDER RELEASE	Lower	2099, 0.398, SSE
AJ257	MACBETH HARDWARE COM	930 ASHBY AVE	LUST, Cortese, HIST CORTESE, CERS	Lower	2099, 0.398, SSE
AK258	KRENZ LIMITED	750 POTTER ST	UST FINDER RELEASE	Lower	2107, 0.399, South
AK259	WEATHERFORD MITSUBIS	750 POTTER ST	RCRA-SQG, LUST, FINDS, ECHO, Cortese, HIST...	Lower	2107, 0.399, South
AL260	CHEVRON	2995 SAN PABLO AVE	UST FINDER RELEASE	Higher	2161, 0.409, SE
AL261	CHEVRON	2995 SAN PABLO AVE	LUST, SWEEPS UST, CA FID UST, Cortese, HIST...	Higher	2161, 0.409, SE
AM262	EUROPEAN MOTORS	2396 SAN PABLO AVE	UST FINDER RELEASE	Higher	2187, 0.414, NNE
AM263	EUROPEAN MOTORS	2396 SAN PABLO AVE	LUST, Cortese, HIST CORTESE, CERS	Higher	2187, 0.414, NNE
AN264	TEXACO	840 ASHBY AVE	LUST, SWEEPS UST, HIST UST, CA FID UST, Cortese,...	Lower	2188, 0.414, South
AN265	TEXACO	840 ASHBY AVE	UST FINDER RELEASE	Lower	2188, 0.414, South
AO266	BAY EXPORT SERVICES	717 POTTER ST	LUST, HIST CORTESE	Lower	2211, 0.419, SSW
AO267	BAY EXPORT SERVICES	717 POTTER ST	UST FINDER RELEASE	Lower	2211, 0.419, SSW
AO268	BAY EXPORT SERVICES	717 POTTER ST	LUST, SWEEPS UST, HIST UST, CA FID UST, Cortese,...	Lower	2211, 0.419, SSW
AP269	FOLGER MURPHY PROPER	1020 MURRAY ST	LUST, Cortese, HIST CORTESE, CERS	Higher	2234, 0.423, SSE
AP270	FOLGER MURPHY PROPER	1020 MURRAY ST	UST FINDER RELEASE	Higher	2234, 0.423, SSE
AM271	AUTO REPAIR - BERKEL	2378/2366 SAN PABLO	RESPONSE, ENVIROSTOR, HIST Cal-Sites, LIENS, CA...	Higher	2250, 0.426, NNE
AN272	UC BERKELEY	UNKNOWN MURRY ST & F	CPS-SLIC, NON-CASE INFO	Lower	2304, 0.436, South
AL273	SHELL BRANDED SERVIC	1200 ASHBY AVENUE	LUST, HIST UST, Cortese, CERS	Higher	2366, 0.448, SE

MAPPED SITES SUMMARY

Target Property Address:
928 CARLETON
BERKELEY, CA 94710

Click on Map ID to see full detail.

MAP ID	SITE NAME	ADDRESS	DATABASE ACRONYMS	RELATIVE ELEVATION	DIST (ft. & mi.) DIRECTION
AL274	SHELL BRANDED SERVIC	1200 ASHBY AVENUE	UST FINDER RELEASE	Higher	2366, 0.448, SE
AM275	2371 SAN PABLO AVENU	2371 SAN PABLO AVENU	ENVIROSTOR, VCP	Higher	2377, 0.450, NNE
AQ276	BERKELEY PROPERTIES	2332 4TH STREET, 700	ENVIROSTOR, VCP	Lower	2401, 0.455, NW
277	CHASE PROPERTY	2366 78 SAN PABLO AV	LUST, CPS-SLIC, HIST CORTESE, CERS	Higher	2410, 0.456, NNE
AO278	NIRP BERKELEY		ENVIROSTOR	Lower	2424, 0.459, SSW
AO279	NAVAL INDUSTRIAL RES		FUDS	Lower	2424, 0.459, SSW
AQ280	TRUST SECURITY MANAG	2321 4TH ST	LUST, Cortese, HIST CORTESE, CERS	Lower	2499, 0.473, NW
AQ281	TRUST SECURITY MANAG	2321 4TH ST	UST FINDER RELEASE	Lower	2499, 0.473, NW
AR282	GRING PEST CONTROL	741 FOLGER AVE	LUST, SWEEPS UST, CA FID UST, Cortese, HIST...	Lower	2518, 0.477, South
AR283	GRING PEST CONTROL	741 FOLGER AVE	UST FINDER RELEASE	Lower	2518, 0.477, South
AS284	WEATHERFORD BMW	735 ASHBY AVE	UST FINDER RELEASE	Lower	2530, 0.479, SSW
AS285	WEATHERFORD BMW (FOR	735 ASHBY AVENUE	LUST, CERS HAZ WASTE, SWEEPS UST, CERS TANKS,...	Lower	2530, 0.479, SSW
AT286	VERIFLO	800 BANCROFT WAY	CPS-SLIC, CERS	Lower	2587, 0.490, NNW
AT287	VERIFLOW METAL FINIS	800 BANCROFT WY	SEMS-ARCHIVE, RCRA-SQG	Lower	2587, 0.490, NNW
AT288	DAVLIN PAINT COMPANY	800 BANCROFT	HIST CORTESE	Lower	2587, 0.490, NNW
289	TRANSAMERICA DEVAUAL	829 BANCROFT WAY	ENVIROSTOR, LUST, Cortese, HIST CORTESE, CERS	Lower	2642, 0.500, NNW
290	FORMER MARCHANT BUIL	6701 SAN PABLO AVENU	ENVIROSTOR, VCP, ENF	Higher	2949, 0.559, SE
291	METALCO	1475 - 67TH STREET	ENVIROSTOR	Lower	2982, 0.565, South
AU292	TERMINEX-PEERLESS	2240 4TH STREET	ENVIROSTOR	Lower	3104, 0.588, NW
AU293	PEERLESS ELECTRIC	2220 4TH STREET	HIST Cal-Sites	Lower	3191, 0.604, NW
AU294	PEERLESS LIGHTING	2220 4TH ST	ENVIROSTOR, LUST, VCP, HIST CORTESE, CERS	Lower	3191, 0.604, NW
AV295	MIKE ROBERTS COLOR P	6707 BAY ST	ENVIROSTOR, Alameda County CS, HIST CORTESE, CERS	Lower	3275, 0.620, SSW
AV296	6601-6603 SHELLMOUND	6601-6603 SHELLMOUND	ENVIROSTOR, VCP	Lower	3314, 0.628, SSW
AW297	MYERS DRUM - OAKLAND	6549 SAN PABLO AVENU	HIST Cal-Sites	Higher	3367, 0.638, SSE
AW298	MYERS DRUM - OAKLAND	6549 SAN PABLO AVE	RESPONSE, ENVIROSTOR, HIST UST, CA FID UST, DEED,...	Higher	3367, 0.638, SSE
299	DAVLIN PAINT COMPANY	700 ALLSTON WAY	ENVIROSTOR	Lower	3434, 0.650, NW
300	UNOCAL	2501 SACRAMENTO ST	LUST, Cortese, HIST CORTESE, Notify 65, CERS	Higher	3687, 0.698, ENE
AX301	AQUATIC PARK SCIENCE	2222 3RD STREET	ENVIROSTOR, VCP	Lower	3710, 0.703, NW
AX302	TRIANGLE COATINGS	2222 THIRD STREET	ENVIROSTOR, VCP	Lower	3710, 0.703, NW
303	PRAXAIR / ALTAIR BAY	1171 OCEAN	ENVIROSTOR, LUST, CPS-SLIC, Alameda County CS,...	Lower	4002, 0.758, SSE
304	PCC	6400 SAN PABLO AVE	LUST, Cortese, HIST CORTESE, Notify 65, CERS	Higher	4027, 0.763, SSE
305	TOWER CLEANERS	1110 UNIVERSITY AVE	RCRA-SQG, CPS-SLIC, FINDS, ECHO, DRYCLEANERS, EMI,..	Higher	4284, 0.811, North
306	BARBARY COAST STEEL	4300 EASTSHORE HIGHW	RESPONSE, ENVIROSTOR, LUST, Alameda County CS,...	Lower	4542, 0.860, South
AY307	TRANSO/LACOSTE SITE	1600 64TH STREET/640	RESPONSE, ENVIROSTOR, HIST CORTESE	Lower	4734, 0.897, South
308	DUTRO SITE	1333-1379 62ND STREE	ENVIROSTOR, VCP	Lower	4923, 0.932, South
AY309	64TH & CHRISTIE	6340 AND 6390 CHRIST	ENVIROSTOR, VCP	Lower	4976, 0.942, South
310	BERKELEY UNIFIED SCH	1707 RUSSELL ST	ENVIROSTOR, SWEEPS UST, CA FID UST	Higher	4995, 0.946, East
311	63RD STREET TRUNK SE	63RD STREET	ENVIROSTOR, VCP	Lower	4999, 0.947, South
312	LIFELONG MEDICAL CAR	3250 SACRAMENTO STRE	ENVIROSTOR	Higher	5047, 0.956, SE

MAPPED SITES SUMMARY

Target Property Address:
928 CARLETON
BERKELEY, CA 94710

Click on Map ID to see full detail.

MAP ID	SITE NAME	ADDRESS	DATABASE ACRONYMS	RELATIVE ELEVATION	DIST (ft. & mi.) DIRECTION
313	BAY STREET EXTENSION	64TH & POWELL STREET	ENVIROSTOR, VCP, DEED	Lower	5245, 0.993, South
314	ITT GRINNELL PROPERT	6121 HOLLIS STREET	ENVIROSTOR, LUST, CPS-SLIC, SWEEPS UST, HIST...	Lower	5262, 0.997, South

EXECUTIVE SUMMARY

TARGET PROPERTY SEARCH RESULTS

The target property was identified in the following records. For more information on this property see page 9 of the attached EDR Radius Map report:

Site	Database(s)	EPA ID
KUDSK CONSTRUCTION I 928 CARLETON ST BERKELEY, CA 94710	HWTS	N/A
KUDSK CONSTRUCTION I 928 CARLETON ST BERKELEY, CA 94710	HWTS NON-CASE INFO	N/A

DATABASES WITH NO MAPPED SITES

No mapped sites were found in EDR's search of available ("reasonably ascertainable ") government records either on the target property or within the search radius around the target property for the following databases:

STANDARD ENVIRONMENTAL RECORDS

Lists of Federal NPL (Superfund) sites

NPL ---------- National Priority List
Proposed NPL ---------- Proposed National Priority List Sites
NPL LIENS ---------- Federal Superfund Liens

Lists of Federal Delisted NPL sites

Delisted NPL ---------- National Priority List Deletions

Lists of Federal sites subject to CERCLA removals and CERCLA orders

FEDERAL FACILITY ---------- Federal Facility Site Information listing
SEMS ---------- Superfund Enterprise Management System

Lists of Federal RCRA facilities undergoing Corrective Action

CORRACTS ---------- Corrective Action Report

Lists of Federal RCRA TSD facilities

RCRA-TSDF ---------- RCRA - Treatment, Storage and Disposal

Federal institutional controls / engineering controls registries

LUCIS ---------- Land Use Control Information System

EXECUTIVE SUMMARY

US ENG CONTROLS ..... Engineering Controls Sites List
US INST CONTROLS ..... Institutional Controls Sites List

Federal ERNS list

ERNS ..... Emergency Response Notification System

Lists of state and tribal landfills and solid waste disposal facilities

SWF/LF ..... Solid Waste Information System

Lists of state and tribal leaking storage tanks

INDIAN LUST ..... Leaking Underground Storage Tanks on Indian Land
Alameda County CS ..... Contaminated Sites

Lists of state and tribal registered storage tanks

FEMA UST ..... Underground Storage Tank Listing
INDIAN UST ..... Underground Storage Tanks on Indian Land

Lists of state and tribal voluntary cleanup sites

INDIAN VCP ..... Voluntary Cleanup Priority Listing

Lists of state and tribal brownfield sites

BROWNFIELDS ..... Considered Brownfieds Sites Listing

ADDITIONAL ENVIRONMENTAL RECORDS

Local Brownfield lists

US BROWNFIELDS ..... A Listing of Brownfields Sites

Local Lists of Landfill / Solid Waste Disposal Sites

WMUDS/SWAT ..... Waste Management Unit Database
SWRCY ..... Recycler Database
HAULERS ..... Registered Waste Tire Haulers Listing
INDIAN ODI ..... Report on the Status of Open Dumps on Indian Lands
ODI ..... Open Dump Inventory
DEBRIS REGION 9 ..... Torres Martinez Reservation Illegal Dump Site Locations
IHS OPEN DUMPS ..... Open Dumps on Indian Land

Local Lists of Hazardous waste / Contaminated Sites

US HIST CDL ..... Delisted National Clandestine Laboratory Register
SCH ..... School Property Evaluation Program
CDL ..... Clandestine Drug Labs
Toxic Pits ..... Toxic Pits Cleanup Act Sites
US CDL ..... National Clandestine Laboratory Register

Local Lists of Registered Storage Tanks

CERS TANKS ..... California Environmental Reporting System (CERS) Tanks

EXECUTIVE SUMMARY

Local Land Records

LIENS	Environmental Liens Listing
LIENS 2	CERCLA Lien Information
DEED	Deed Restriction Listing

Records of Emergency Release Reports

HMIRS	Hazardous Materials Information Reporting System
CHMIRS	California Hazardous Material Incident Report System
LDS	Land Disposal Sites Listing
MCS	Military Cleanup Sites Listing
SPILLS 90	SPILLS 90 data from FirstSearch

Other Ascertainable Records

DOD	Department of Defense Sites
SCRD DRYCLEANERS	State Coalition for Remediation of Drycleaners Listing
US FIN ASSUR	Financial Assurance Information
EPA WATCH LIST	EPA WATCH LIST
2020 COR ACTION	2020 Corrective Action Program List
TSCA	Toxic Substances Control Act
TRIS	Toxic Chemical Release Inventory System
SSTS	Section 7 Tracking Systems
ROD	Records Of Decision
RMP	Risk Management Plans
RAATS	RCRA Administrative Action Tracking System
PRP	Potentially Responsible Parties
PADS	PCB Activity Database System
ICIS	Integrated Compliance Information System
FTTS	FIFRA/ TSCA Tracking System - FIFRA (Federal Insecticide, Fungicide, & Rodenticide Act)/TSCA (Toxic Substances Control Act)
MLTS	Material Licensing Tracking System
COAL ASH DOE	Steam-Electric Plant Operation Data
COAL ASH EPA	Coal Combustion Residues Surface Impoundments List
PCB TRANSFORMER	PCB Transformer Registration Database
RADINFO	Radiation Information Database
HIST FTTS	FIFRA/TSCA Tracking System Administrative Case Listing
DOT OPS	Incident and Accident Data
CONSENT	Superfund (CERCLA) Consent Decrees
INDIAN RESERV	Indian Reservations
FUSRAP	Formerly Utilized Sites Remedial Action Program
UMTRA	Uranium Mill Tailings Sites
LEAD SMELTERS	Lead Smelter Sites
US AIRS	Aerometric Information Retrieval System Facility Subsystem
US MINES	Mines Master Index File
MINES MRDS	Mineral Resources Data System
ABANDONED MINES	Abandoned Mines
FINDS	Facility Index System/Facility Registry System
UXO	Unexploded Ordnance Sites
DOCKET HWC	Hazardous Waste Compliance Docket Listing
ECHO	Enforcement & Compliance History Information
FUELS PROGRAM	EPA Fuels Program Registered Listing
PFAS NPL	Superfund Sites with PFAS Detections Information

EXECUTIVE SUMMARY

PFAS FEDERAL SITES	Federal Sites PFAS Information
PFAS TSCA	PFAS Manufacture and Imports Information
PFAS TRIS	List of PFAS Added to the TRI
PFAS RCRA MANIFEST	PFAS Transfers Identified In the RCRA Database Listing
PFAS ATSDR	PFAS Contamination Site Location Listing
PFAS WQP	Ambient Environmental Sampling for PFAS
PFAS NPDES	Clean Water Act Discharge Monitoring Information
PFAS ECHO FIRE TRAIN	Facilities in Industries that May Be Handling PFAS Listing
PFAS PT 139 AIRPORT	All Certified Part 139 Airports PFAS Information Listing
AQUEOUS FOAM NRC	Aqueous Foam Related Incidents Listing
BIOSOLIDS	ICIS-NPDES Biosolids Facility Data
AQUEOUS FOAM	Former Fire Training Facility Assessments Listing
CUPA Listings	CUPA Resources List
DRYCLEANERS	Cleaner Facilities
EMI	Emissions Inventory Data
ENF	Enforcement Action Listing
Financial Assurance	Financial Assurance Information Listing
ICE	Inspection, Compliance and Enforcement
HWP	EnviroStor Permitted Facilities Listing
HWT	Registered Hazardous Waste Transporter Database
HAZNET	Facility and Manifest Data
MINES	Mines Site Location Listing
MWMP	Medical Waste Management Program Listing
NPDES	NPDES Permits Listing
PEST LIC	Pesticide Regulation Licenses Listing
PROC	Certified Processors Database
HAZMAT	Hazardous Material Facilities
UIC	UIC Listing
UIC GEO	UIC GEO (GEOTRACKER)
WASTEWATER PITS	Oil Wastewater Pits Listing
WDS	Waste Discharge System
WIP	Well Investigation Program Case List
MILITARY PRIV SITES	MILITARY PRIV SITES (GEOTRACKER)
PROJECT	PROJECT (GEOTRACKER)
WDR	Waste Discharge Requirements Listing
CIWQS	California Integrated Water Quality System
CERS	CERS
OTHER OIL GAS	OTHER OIL & GAS (GEOTRACKER)
PROD WATER PONDS	PROD WATER PONDS (GEOTRACKER)
SAMPLING POINT	SAMPLING POINT (GEOTRACKER)
WELL STIM PROJ	Well Stimulation Project (GEOTRACKER)
UST FINDER	UST Finder Database
PFAS PROJECT	NORTHEASTERN UNIVERSITY PFAS PROJECT

EDR HIGH RISK HISTORICAL RECORDS

EDR Exclusive Records

EDR MGP	EDR Proprietary Manufactured Gas Plants
EDR Hist Cleaner	EDR Exclusive Historical Cleaners

EDR RECOVERED GOVERNMENT ARCHIVES

Exclusive Recovered Govt. Archives

RGA LF	Recovered Government Archive Solid Waste Facilities List

EXECUTIVE SUMMARY

RGA LUST..... Recovered Government Archive Leaking Underground Storage Tank

SURROUNDING SITES: SEARCH RESULTS

Surrounding sites were identified in the following databases.

Elevations have been determined from the USGS Digital Elevation Model and should be evaluated on a relative (not an absolute) basis. Relative elevation information between sites of close proximity should be field verified. Sites with an elevation equal to or higher than the target property have been differentiated below from sites with an elevation lower than the target property.
Page numbers and map identification numbers refer to the EDR Radius Map report where detailed data on individual sites can be reviewed.

Sites listed in ***bold italics*** are in multiple databases.

Unmappable (orphan) sites are not considered in the foregoing analysis.

STANDARD ENVIRONMENTAL RECORDS

Lists of Federal CERCLA sites with NFRAP

SEMS-ARCHIVE: SEMS-ARCHIVE (Superfund Enterprise Management System Archive) tracks sites that have no further interest under the Federal Superfund Program based on available information. The list was formerly known as the CERCLIS-NFRAP, renamed to SEMS ARCHIVE by the EPA in 2015. EPA may perform a minimal level of assessment work at a site while it is archived if site conditions change and/or new information becomes available. Archived sites have been removed and archived from the inventory of SEMS sites. Archived status indicates that, to the best of EPA's knowledge, assessment at a site has been completed and that EPA has determined no further steps will be taken to list the site on the National Priorities List (NPL), unless information indicates this decision was not appropriate or other considerations require a recommendation for listing at a later time. The decision does not necessarily mean that there is no hazard associated with a given site; it only means that. based upon available information, the location is not judged to be potential NPL site.

A review of the SEMS-ARCHIVE list, as provided by EDR, and dated 04/22/2024 has revealed that there are 5 SEMS-ARCHIVE sites within approximately 0.5 miles of the target property.

Equal/Higher Elevation	Address	Direction / Distance	Map ID	Page
GERMAIN'S Site ID: 0904137 EPA Id: CAD981377005	2777-9TH ST.	ESE 0 - 1/8 (0.110 mi.)	I63	430

Lower Elevation	Address	Direction / Distance	Map ID	Page
ELECTRO-COATINGS IND Site ID: 0901139 EPA Id: CAD009116211	***893 CARLETON ST***	***W 0 - 1/8 (0.049 mi.)***	***F30***	***243***
BERKELEY IND COURT Site ID: 0901886 EPA Id: CAD980637235	***729 HEINZ AVE***	***SSW 1/4 - 1/2 (0.255 mi.)***	***AC231***	***1313***
BAYER HEALTHCARE PHA Site ID: 0902651 EPA Id: CAT000624197	***2424 4TH ST***	***NW 1/4 - 1/2 (0.371 mi.)***	***AI252***	***1431***
VERIFLOW METAL FINIS	***800 BANCROFT WY***	***NNW 1/4 - 1/2 (0.490 mi.)***	***AT287***	***1576***

EXECUTIVE SUMMARY

Site ID: 0901548
EPA Id: CAD070148457

Lists of Federal RCRA generators

RCRA-LQG: RCRAInfo is EPA's comprehensive information system, providing access to data supporting the Resource Conservation and Recovery Act (RCRA) of 1976 and the Hazardous and Solid Waste Amendments (HSWA) of 1984. The database includes selective information on sites which generate, transport, store, treat and/or dispose of hazardous waste as defined by the Resource Conservation and Recovery Act (RCRA). Large quantity generators (LQGs) generate over 1,000 kilograms (kg) of hazardous waste, or over 1 kg of acutely hazardous waste per month.

A review of the RCRA-LQG list, as provided by EDR, and dated 06/03/2024 has revealed that there are 5 RCRA-LQG sites within approximately 0.25 miles of the target property.

Lower Elevation	Address	Direction / Distance	Map ID	Page
ELECTRO-COATINGS IND EPA ID:: CAD009116211	***893 CARLETON ST***	***W 0 - 1/8 (0.049 mi.)***	***F30***	***243***
FORM ENERGY, INC EPA ID:: CAR000327031	***2810 SEVENTH STREET***	***S 0 - 1/8 (0.123 mi.)***	***H74***	***464***
DSM BIOMEDICAL INC EPA ID:: CAR000034223	***7TH ST***	***S 0 - 1/8 (0.123 mi.)***	***H75***	***479***
AGENUS WEST LLC EPA ID:: CAR000091231	***901 HEINZ ST***	***S 1/8 - 1/4 (0.207 mi.)***	***T155***	***877***
DSM BIOMEDICAL INC. EPA ID:: CAR000172858	829 HEINZ STREET	S 1/8 - 1/4 (0.217 mi.)	U166	946

RCRA-SQG: RCRAInfo is EPA's comprehensive information system, providing access to data supporting the Resource Conservation and Recovery Act (RCRA) of 1976 and the Hazardous and Solid Waste Amendments (HSWA) of 1984. The database includes selective information on sites which generate, transport, store, treat and/or dispose of hazardous waste as defined by the Resource Conservation and Recovery Act (RCRA). Small quantity generators (SQGs) generate between 100 kg and 1,000 kg of hazardous waste per month.

A review of the RCRA-SQG list, as provided by EDR, and dated 06/03/2024 has revealed that there are 15 RCRA-SQG sites within approximately 0.25 miles of the target property.

Equal/Higher Elevation	Address	Direction / Distance	Map ID	Page
UP-RIGHT, INC EPA ID:: CAD981374564	***1013 PARDEE ST***	***E 0 - 1/8 (0.101 mi.)***	***I58***	***412***
GERMAINS PROEN PRODU EPA ID:: CAD983637836	2777 NINTH ST	ESE 0 - 1/8 (0.110 mi.)	I64	431
OSBORNE MCGRAW HILL EPA ID:: CAD983643982	***2600 TENTH ST 6TH FL***	***NE 1/8 - 1/4 (0.145 mi.)***	***N88***	***589***
MEYER SOUND EPA ID:: CAR000305730	***2817 10TH ST***	***ESE 1/8 - 1/4 (0.196 mi.)***	***V141***	***799***
CALCOM INC EPA ID:: CAP000066902	2832 TENTH ST	SE 1/8 - 1/4 (0.213 mi.)	V163	921

Lower Elevation	Address	Direction / Distance	Map ID	Page
COLGATE PALMOLIVE CO	***2700 7TH ST***	***SW 0 - 1/8 (0.046 mi.)***	***E18***	***101***

EXECUTIVE SUMMARY

EPA ID:: CAD009173733				
ANAMET LABORATORIES EPA ID:: CAD981456742	***2827 SEVENTH ST***	***S 1/8 - 1/4 (0.148 mi.)***	***M89***	***602***
PERFECTION LTD. BODY EPA ID:: CAD109232389	2824 EIGHTH STREET	SSE 1/8 - 1/4 (0.150 mi.)	M98	666
HENKEL CORPORATION - EPA ID:: CAR000283374	***800 GRAYSON STREET***	***SSW 1/8 - 1/4 (0.166 mi.)***	***Q109***	***703***
ELECTRON BEAM VAC CO EPA ID:: CAD982516833	***2830 SEVENTH ST***	***S 1/8 - 1/4 (0.181 mi.)***	***M123***	***748***
BERKELEY USD BERKELE EPA ID:: CAD982011785	***801 PARKER ST***	***WNW 1/8 - 1/4 (0.196 mi.)***	***W147***	***841***
AIRCO TEMESCAL EPA ID:: CAD041843418	***2850 7TH ST***	***SSW 1/8 - 1/4 (0.197 mi.)***	***U149***	***859***
XOMA CORPORATION EPA ID:: CAD981456528	***890 HEINZ ST***	***S 1/8 - 1/4 (0.224 mi.)***	***Z181***	***1035***
CMC ICOS BIOLOGICS I EPA ID:: CAL000377408	***890 HEINZ AVE***	***S 1/8 - 1/4 (0.224 mi.)***	***Z182***	***1043***
NATIONAL STARCH & CH EPA ID:: CAD058777251	***742 GRAYSON ST.***	***SW 1/8 - 1/4 (0.230 mi.)***	***AA211***	***1222***

RCRA-VSQG: RCRAInfo is EPA's comprehensive information system, providing access to data supporting the Resource Conservation and Recovery Act (RCRA) of 1976 and the Hazardous and Solid Waste Amendments (HSWA) of 1984. The database includes selective information on sites which generate, transport, store, treat and/or dispose of hazardous waste as defined by the Resource Conservation and Recovery Act (RCRA). Very small quantity generators (VSQGs) generate less than 100 kg of hazardous waste, or less than 1 kg of acutely hazardous waste per month.

A review of the RCRA-VSQG list, as provided by EDR, and dated 06/03/2024 has revealed that there are 2 RCRA-VSQG sites within approximately 0.25 miles of the target property.

Equal/Higher Elevation	Address	Direction / Distance	Map ID	Page
CONSOLIDATED PRINTER EPA ID:: CAD983625138	***2630 2630 8TH ST***	***N 0 - 1/8 (0.030 mi.)***	***A7***	***19***

Lower Elevation	Address	Direction / Distance	Map ID	Page
AGENUS WEST EPA ID:: CAL000417853	***793 HEINZ AVE***	***S 1/8 - 1/4 (0.233 mi.)***	***U212***	***1236***

Lists of state- and tribal (Superfund) equivalent sites

RESPONSE: Identifies confirmed release sites where DTSC is involved in remediation, either in a lead or oversight capacity. These confirmed release sites are generally high-priority and high potential risk.

A review of the RESPONSE list, as provided by EDR, has revealed that there are 9 RESPONSE sites within approximately 1 mile of the target property.

EXECUTIVE SUMMARY

Equal/Higher Elevation	Address	Direction / Distance	Map ID	Page
AUTO REPAIR - BERKEL	***2378/2366 SAN PABLO***	***NNE 1/4 - 1/2 (0.426 mi.)***	***AM271***	***1505***
Database: RESPONSE, Date of Government Version: 01/22/2024 AWP Facility Id: 01750013 Status: Certified Facility Id: 01750013				
MYERS DRUM - OAKLAND	***6549 SAN PABLO AVE***	***SSE 1/2 - 1 (0.638 mi.)***	***AW298***	***1635***
Database: RESPONSE, Date of Government Version: 01/22/2024 Status: Certified O&M - Land Use Restrictions Only Facility Id: 01340111				

Lower Elevation	Address	Direction / Distance	Map ID	Page
HEINZ/GRAYSON PLUME	***7TH STREET AND GRAYS***	***S 0 - 1/8 (0.095 mi.)***	***H46***	***384***
Database: RESPONSE, Date of Government Version: 01/22/2024 Status: Refer: RWQCB Facility Id: 60000399				
NATIONAL STARCH AND	***742 AND 800 GRAYSON***	***SSW 1/8 - 1/4 (0.166 mi.)***	***Q110***	***709***
Database: RESPONSE, Date of Government Version: 01/22/2024 Status: Refer: RWQCB Facility Id: 60000668				
TEMESCAL BUSINESS CE	***2850 7TH ST***	***SSW 1/8 - 1/4 (0.197 mi.)***	***U148***	***854***
Database: RESPONSE, Date of Government Version: 01/22/2024 Status: Refer: RWQCB Facility Id: 60000400				
BERKELEY INDUSTRIAL	***729 HEINZ***	***SSW 1/4 - 1/2 (0.255 mi.)***	***AC233***	***1322***
Database: RESPONSE, Date of Government Version: 01/22/2024 Status: Refer: RWQCB Facility Id: 01280069				
SEVENTH STREET PROPE	***700 HEINZ AVENUE***	***SSW 1/4 - 1/2 (0.314 mi.)***	***AG245***	***1402***
Database: RESPONSE, Date of Government Version: 01/22/2024 Status: Certified Facility Id: 01200019				
BARBARY COAST STEEL	***4300 EASTSHORE HIGHW***	***S 1/2 - 1 (0.860 mi.)***	***306***	***1731***
Database: RESPONSE, Date of Government Version: 01/22/2024 Status: Certified / Operation & Maintenance Facility Id: 01440005				
TRANSO/LACOSTE SITE	***1600 64TH STREET/640***	***S 1/2 - 1 (0.897 mi.)***	***AY307***	***1773***
Database: RESPONSE, Date of Government Version: 01/22/2024 Status: No Further Action Facility Id: 01200020				

Lists of state- and tribal hazardous waste facilities

ENVIROSTOR: The Department of Toxic Substances Control's (DTSC's) Site Mitigation and Brownfields Reuse Program's (SMBRP's) EnviroStor database identifes sites that have known contamination or sites for which there may be reasons to investigate further. The database includes the following site types: Federal Superfund sites (National Priorities List (NPL)); State Response, including Military Facilities and State

EXECUTIVE SUMMARY

Superfund; Voluntary Cleanup; and School sites. EnviroStor provides similar information to the information that was available in CalSites, and provides additional site information, including, but not limited to, identification of formerly-contaminated properties that have been released for reuse, properties where environmental deed restrictions have been recorded to prevent inappropriate land uses, and risk characterization information that is used to assess potential impacts to public health and the environment at contaminated sites.

A review of the ENVIROSTOR list, as provided by EDR, and dated 01/22/2024 has revealed that there are 34 ENVIROSTOR sites within approximately 1 mile of the target property.

Equal/Higher Elevation	Address	Direction / Distance	Map ID	Page
AUTO REPAIR - BERKEL Facility Id: 01750013 Status: Certified	***2378/2366 SAN PABLO***	***NNE 1/4 - 1/2 (0.426 mi.)***	***AM271***	***1505***
2371 SAN PABLO AVENU Facility Id: 60002253 Status: Active	***2371 SAN PABLO AVENU***	***NNE 1/4 - 1/2 (0.450 mi.)***	***AM275***	***1521***
FORMER MARCHANT BUIL Facility Id: 60000410 Status: Active	***6701 SAN PABLO AVENU***	***SE 1/2 - 1 (0.559 mi.)***	***290***	***1585***
MYERS DRUM - OAKLAND Facility Id: 01340111 Status: Certified O&M - Land Use Restrictions Only	***6549 SAN PABLO AVE***	***SSE 1/2 - 1 (0.638 mi.)***	***AW298***	***1635***
BERKELEY UNIFIED SCH Facility Id: 60000204 Status: Refer: Local Agency	***1707 RUSSELL ST***	***E 1/2 - 1 (0.946 mi.)***	***310***	***1782***
LIFELONG MEDICAL CAR Facility Id: 01800001 Status: No Action Required	3250 SACRAMENTO STRE	SE 1/2 - 1 (0.956 mi.)	312	1787

Lower Elevation	Address	Direction / Distance	Map ID	Page
COLGATE PALMOLIVE CO Facility Id: 01280047 Status: Certified	***2700 7TH ST***	***SW 0 - 1/8 (0.046 mi.)***	***E18***	***101***
ELECTRO-COATINGS IND Facility Id: 01340001 Status: Refer: Other Agency	***893 CARLETON ST***	***W 0 - 1/8 (0.049 mi.)***	***F30***	***243***
HEINZ/GRAYSON PLUME Facility Id: 60000399 Status: Refer: RWQCB	***7TH STREET AND GRAYS***	***S 0 - 1/8 (0.095 mi.)***	***H46***	***384***
NATIONAL STARCH AND Facility Id: 60000668 Status: Refer: RWQCB	***742 AND 800 GRAYSON***	***SSW 1/8 - 1/4 (0.166 mi.)***	***Q110***	***709***
TEMESCAL BUSINESS CE Facility Id: 60000400 Status: Refer: RWQCB	***2850 7TH ST***	***SSW 1/8 - 1/4 (0.197 mi.)***	***U148***	***854***
MILES INC CUTTER BIO Facility Id: 01280085 Status: Refer: Other Agency	4TH AND PARKER STREE	WNW 1/8 - 1/4 (0.238 mi.)	W223	1288
BERKELEY INDUSTRIAL	***729 HEINZ***	***SSW 1/4 - 1/2 (0.255 mi.)***	***AC233***	***1322***

EXECUTIVE SUMMARY

Facility Id: 01280069 Status: Refer: RWQCB				
SEVENTH STREET PROPE Facility Id: 01200019 Status: Certified	***700 HEINZ AVENUE***	***SSW 1/4 - 1/2 (0.314 mi.)***	***AG245***	***1402***
CAMP ASHBY Facility Id: 80000378 Status: No Further Action		S 1/4 - 1/2 (0.347 mi.)	AH249	1424
BERKELEY PROPERTIES Facility Id: 60003106 Status: Active	***2332 4TH STREET, 700***	***NW 1/4 - 1/2 (0.455 mi.)***	***AQ276***	***1528***
NIRP BERKELEY Facility Id: 80000154 Status: No Further Action		SSW 1/4 - 1/2 (0.459 mi.)	AO278	1536
TRANSAMERICA DEVAUAL Facility Id: 70000106 Status: No Further Action	***829 BANCROFT WAY***	***NNW 1/2 - 1 (0.500 mi.)***	***289***	***1581***
METALCO Facility Id: 71003301 Status: Active	1475 - 67TH STREET	S 1/2 - 1 (0.565 mi.)	291	1607
TERMINEX-PEERLESS Facility Id: 01890016 Status: Refer: Other Agency	2240 4TH STREET	NW 1/2 - 1 (0.588 mi.)	AU292	1610
PEERLESS LIGHTING Facility Id: 01730067 Status: Inactive - Action Required	***2220 4TH ST***	***NW 1/2 - 1 (0.604 mi.)***	***AU294***	***1614***
MIKE ROBERTS COLOR P Facility Id: 01270025 Status: Refer: Other Agency	***6707 BAY ST***	***SSW 1/2 - 1 (0.620 mi.)***	***AV295***	***1621***
6601-6603 SHELLMOUND Facility Id: 60003424 Status: Active	***6601-6603 SHELLMOUND***	***SSW 1/2 - 1 (0.628 mi.)***	***AV296***	***1624***
DAVLIN PAINT COMPANY Facility Id: 70000107 Status: No Action Required	700 ALLSTON WAY	NW 1/2 - 1 (0.650 mi.)	299	1663
AQUATIC PARK SCIENCE Facility Id: 70000105 Status: No Further Action	***2222 3RD STREET***	***NW 1/2 - 1 (0.703 mi.)***	***AX301***	***1670***
TRIANGLE COATINGS Facility Id: 60000938 Status: Refer: Local Agency	***2222 THIRD STREET***	***NW 1/2 - 1 (0.703 mi.)***	***AX302***	***1674***
PRAXAIR / ALTAIR BAY Facility Id: 60000896 Status: Inactive - Action Required	***1171 OCEAN***	***SSE 1/2 - 1 (0.758 mi.)***	***303***	***1677***
BARBARY COAST STEEL Facility Id: 01440005 Facility Id: 01330043 Facility Id: 01330040 Status: Certified / Operation & Maintenance	***4300 EASTSHORE HIGHW***	***S 1/2 - 1 (0.860 mi.)***	***306***	***1731***

EXECUTIVE SUMMARY

Status: Certified

TRANSO/LACOSTE SITE	***1600 64TH STREET/640***	***S 1/2 - 1 (0.897 mi.)***	***AY307***	***1773***
Facility Id: 01200020				
Status: No Further Action				
DUTRO SITE	***1333-1379 62ND STREE***	***S 1/2 - 1 (0.932 mi.)***	***308***	***1777***
Facility Id: 60001478				
Status: No Further Action				
64TH & CHRISTIE	***6340 AND 6390 CHRIST***	***S 1/2 - 1 (0.942 mi.)***	***AY309***	***1780***
Facility Id: 60001475				
Status: Refer: Other Agency				
63RD STREET TRUNK SE	***63RD STREET***	***S 1/2 - 1 (0.947 mi.)***	***311***	***1784***
Facility Id: 01490016				
Status: No Further Action				
BAY STREET EXTENSION	***64TH & POWELL STREET***	***S 1/2 - 1 (0.993 mi.)***	***313***	***1788***
Facility Id: 01330046				
Status: Certified / Operation & Maintenance				
ITT GRINNELL PROPERT	***6121 HOLLIS STREET***	***S 1/2 - 1 (0.997 mi.)***	***314***	***1800***
Facility Id: 01500101				
Status: Refer: Other Agency				

Lists of state and tribal leaking storage tanks

LUST: Leaking Underground Storage Tank (LUST) Sites included in GeoTracker. GeoTracker is the Water Boards data management system for sites that impact, or have the potential to impact, water quality in California, with emphasis on groundwater.

A review of the LUST list, as provided by EDR, has revealed that there are 47 LUST sites within approximately 0.5 miles of the target property.

Equal/Higher Elevation	Address	Direction / Distance	Map ID	Page
BERKELEY HUMANE SOCI	***2700 9TH ST***	***E 0 - 1/8 (0.054 mi.)***	***B31***	***323***
Database: LUST REG 2, Date of Government Version: 09/30/2004				
Database: LUST, Date of Government Version: 03/04/2024				
Status: Completed - Case Closed				
Global Id: T0600100181				
date9: 7/25/1994				
Facility Id: 01-0194				
Facility Status: Case Closed				
COBURN CONSTRUCTION	***1006 PARDEE ST***	***ESE 0 - 1/8 (0.099 mi.)***	***I54***	***401***
Database: LUST REG 2, Date of Government Version: 09/30/2004				
Database: LUST, Date of Government Version: 03/04/2024				
Status: Completed - Case Closed				
Global Id: T0600100396				
date9: 10/1/1992				
Facility Id: 01-0436				
Facility Status: Case Closed				
PROEN PRODUCTS	***2777 9TH***	***ESE 0 - 1/8 (0.110 mi.)***	***I65***	***433***
Database: LUST REG 2, Date of Government Version: 09/30/2004				
Facility Id: 01-2329				

EXECUTIVE SUMMARY

Facility Status: Leak being confirmed

STUDIO COMPLEX ***1025 CARLETON ST*** ***ENE 1/8 - 1/4 (0.148 mi.)*** ***L90*** ***614***
Database: LUST REG 2, Date of Government Version: 09/30/2004
Database: LUST, Date of Government Version: 03/04/2024
Status: Completed - Case Closed
Global Id: T0600101322
date9: 5/3/1994
Facility Id: 01-1432
Facility Status: Case Closed

OLIVER COMPANY ***1035 CARLETON ST*** ***ENE 1/8 - 1/4 (0.164 mi.)*** ***L105*** ***696***
Database: LUST REG 2, Date of Government Version: 09/30/2004
Database: LUST, Date of Government Version: 03/04/2024
Status: Completed - Case Closed
Global Id: T0600101006
date9: 8/24/1994
Facility Id: 01-1092
Facility Status: Case Closed

WEST COAST PROPERTY ***2547 8TH ST*** ***N 1/8 - 1/4 (0.172 mi.)*** ***O116*** ***727***
Database: LUST REG 2, Date of Government Version: 09/30/2004
date9: 11/5/1996
Facility Id: 01-1659
Facility Status: Case Closed

WEST COAST PROPERTY ***2547 8TH*** ***N 1/8 - 1/4 (0.172 mi.)*** ***O118*** ***732***
Database: LUST, Date of Government Version: 03/04/2024
Status: Completed - Case Closed
Global Id: T0600101534

PAHLMEYER FAMILY TRU ***2700 SAN PABLO AVE*** ***ENE 1/8 - 1/4 (0.178 mi.)*** ***R120*** ***736***
Database: LUST REG 2, Date of Government Version: 09/30/2004
Database: LUST, Date of Government Version: 03/04/2024
Status: Completed - Case Closed
Global Id: T0600101041
date9: 6/29/1998
Facility Id: 01-1131
Facility Status: Case Closed

NOMURA BROS INC ***2720 SAN PABLO AVE*** ***E 1/8 - 1/4 (0.181 mi.)*** ***R126*** ***757***
Database: LUST REG 2, Date of Government Version: 09/30/2004
Database: LUST, Date of Government Version: 03/04/2024
Status: Completed - Case Closed
Global Id: T0600100969
date9: 4/10/1987
Facility Id: 01-1051
Facility Status: Case Closed

BERKELEY HYDRAULIC S ***2734 SAN PABLO AVE*** ***E 1/8 - 1/4 (0.184 mi.)*** ***S134*** ***780***
Database: LUST, Date of Government Version: 03/04/2024
Status: Completed - Case Closed
Global Id: T0600100182

BERKELEY HYDRAULIC S ***2734 SAN PABLO AVE*** ***E 1/8 - 1/4 (0.184 mi.)*** ***S136*** ***785***
Database: LUST REG 2, Date of Government Version: 09/30/2004
date9: 6/25/1999
Facility Id: 01-0195
Facility Status: Case Closed

TIME OIL COMPANY ***2748 SAN PABLO AVE*** ***E 1/8 - 1/4 (0.196 mi.)*** ***S144*** ***835***
Database: LUST REG 2, Date of Government Version: 09/30/2004
Database: LUST, Date of Government Version: 03/04/2024

EXECUTIVE SUMMARY

Status: Completed - Case Closed
Global Id: T0600101134
date9: 3/3/1998
Facility Id: 01-1235
Facility Status: Case Closed

EMERALD PACKAGING ***2821 10TH ST*** ***ESE 1/8 - 1/4 (0.204 mi.)*** ***V153*** ***869***
Database: LUST REG 2, Date of Government Version: 09/30/2004
Database: LUST, Date of Government Version: 03/04/2024
Status: Completed - Case Closed
Global Id: T0600100510
Facility Id: 01-0557
Facility Status: Preliminary site assessment workplan submitted

CONSOLIDATED FREIGHT ***2515 9TH ST*** ***N 1/8 - 1/4 (0.210 mi.)*** ***X157*** ***900***
Database: LUST REG 2, Date of Government Version: 09/30/2004
Database: LUST, Date of Government Version: 03/04/2024
Status: Completed - Case Closed
Global Id: T0600100407
date9: 3/20/1997
Facility Id: 01-0448
Facility Status: Case Closed

COOPER HAWKINS ***2701 SAN PABLO AVE*** ***ENE 1/8 - 1/4 (0.212 mi.)*** ***R160*** ***908***
Database: LUST REG 2, Date of Government Version: 09/30/2004
Database: LUST, Date of Government Version: 03/04/2024
Status: Completed - Case Closed
Global Id: T0600100412
Facility Id: 01-0454
Facility Status: Remediation Plan

2601 SAN PABLO AVENU ***2601 SAN PABLO AVENU*** ***NE 1/8 - 1/4 (0.236 mi.)*** ***Y214*** ***1249***
Database: LUST, Date of Government Version: 03/04/2024
Status: Completed - Case Closed
Global Id: T10000005788

BERKELEY BUSINESS CE ***2900 SAN PABLO AVENU*** ***ESE 1/8 - 1/4 (0.236 mi.)*** ***V215*** ***1252***
Database: LUST REG 2, Date of Government Version: 09/30/2004
Database: LUST, Date of Government Version: 03/04/2024
Status: Completed - Case Closed
Global Id: T0600100174
Facility Id: 01-0187
Facility Status: Pollution Characterization

MEYER SOUND ***2832 SAN PABLO AVE*** ***SE 1/8 - 1/4 (0.248 mi.)*** ***AB226*** ***1300***
Database: LUST REG 2, Date of Government Version: 09/30/2004
Database: LUST, Date of Government Version: 03/04/2024
Status: Completed - Case Closed
Global Id: T0600102171
date9: 6/25/1999
Facility Id: 01-2361
Facility Status: Case Closed

ASPHALT PRODUCT OIL ***1001 ASHBY AVE*** ***SSE 1/4 - 1/2 (0.303 mi.)*** ***AF241*** ***1381***
Database: LUST REG 2, Date of Government Version: 09/30/2004
Database: LUST, Date of Government Version: 03/04/2024
Status: Completed - Case Closed
Global Id: T0600100054
date9: 12/17/2001
Facility Id: 01-0060

EXECUTIVE SUMMARY

Facility Status: Post remedial action monitoring

CHEVRON ***2995 SAN PABLO AVE*** ***SE 1/4 - 1/2 (0.409 mi.)*** ***AL261*** ***1477***
Database: LUST REG 2, Date of Government Version: 09/30/2004
Database: LUST, Date of Government Version: 03/04/2024
Status: Completed - Case Closed
Global Id: T0600100325
date9: 7/11/1995
Facility Id: 01-0353
Facility Status: Case Closed

EUROPEAN MOTORS ***2396 SAN PABLO AVE*** ***NNE 1/4 - 1/2 (0.414 mi.)*** ***AM263*** ***1484***
Database: LUST REG 2, Date of Government Version: 09/30/2004
Database: LUST, Date of Government Version: 03/04/2024
Status: Completed - Case Closed
Global Id: T0600100527
date9: 3/6/1995
Facility Id: 01-0574
Facility Status: Case Closed

FOLGER MURPHY PROPER ***1020 MURRAY ST*** ***SSE 1/4 - 1/2 (0.423 mi.)*** ***AP269*** ***1501***
Database: LUST REG 2, Date of Government Version: 09/30/2004
Database: LUST, Date of Government Version: 03/04/2024
Status: Completed - Case Closed
Global Id: T0600100598
date9: 1/11/1995
Facility Id: 01-0648
Facility Status: Case Closed

SHELL BRANDED SERVIC ***1200 ASHBY AVENUE*** ***SE 1/4 - 1/2 (0.448 mi.)*** ***AL273*** ***1517***
Database: LUST, Date of Government Version: 03/04/2024
Status: Completed - Case Closed
Global Id: T0600167686

CHASE PROPERTY ***2366 78 SAN PABLO AV*** ***NNE 1/4 - 1/2 (0.456 mi.)*** ***277*** ***1534***
Database: LUST REG 2, Date of Government Version: 09/30/2004
Facility Id: 01-0305
Facility Status: Preliminary site assessment workplan submitted

Lower Elevation	Address	Direction / Distance	Map ID	Page

CARLETON BUSINESS CE ***2703 7TH AVE*** ***SW 0 - 1/8 (0.019 mi.)*** ***A3*** ***11***
Database: LUST REG 2, Date of Government Version: 09/30/2004
Database: LUST, Date of Government Version: 03/04/2024
Status: Completed - Case Closed
Global Id: T0600100261
date9: 3/6/1992
Facility Id: 01-0281
Facility Status: Case Closed

COLGATE PALMOLIVE CO ***2700 7TH ST*** ***SW 0 - 1/8 (0.046 mi.)*** ***E18*** ***101***
Database: LUST REG 2, Date of Government Version: 09/30/2004
date9: 3/6/1992
Facility Id: 01-0280
Facility Status: Case Closed

CARLETON BUSINESS CE 2700 7TH ST SW 0 - 1/8 (0.046 mi.) E20 118
Database: LUST, Date of Government Version: 03/04/2024
Status: Completed - Case Closed

EXECUTIVE SUMMARY

Global Id: T0600100260

MACAULAY FOUNDRY ***811 CARLETON*** ***W 0 - 1/8 (0.117 mi.)*** ***K70*** ***446***
Database: LUST REG 2, Date of Government Version: 09/30/2004
Database: LUST, Date of Government Version: 03/04/2024
Status: Completed - Case Closed
Global Id: T0600100857
date9: 8/24/1994
Facility Id: 01-0932
Facility Status: Case Closed

CHRONICLE DEPOT ***2817 7TH ST*** ***S 1/8 - 1/4 (0.143 mi.)*** ***M84*** ***577***
Database: LUST REG 2, Date of Government Version: 09/30/2004
Database: LUST, Date of Government Version: 03/04/2024
Status: Completed - Case Closed
Global Id: T0600100362
date9: 1/1/1999
Facility Id: 01-0396
Facility Status: Case Closed

GARY STEEL COMPANY ***2560 7TH ST*** ***NNW 1/8 - 1/4 (0.159 mi.)*** ***P102*** ***690***
Database: LUST REG 2, Date of Government Version: 09/30/2004
Database: LUST, Date of Government Version: 03/04/2024
Status: Completed - Case Closed
Global Id: T0600100628
date9: 6/25/1999
Facility Id: 01-0683
Facility Status: Case Closed

BERKELEY INDUSTRIAL ***729 HEINZ ST*** ***SSW 1/4 - 1/2 (0.255 mi.)*** ***AC232*** ***1320***
Database: LUST REG 2, Date of Government Version: 09/30/2004
date9: 1/9/1997
Facility Id: 01-1935
Facility Status: Case Closed

BERKELEY INDUSTRIAL ***729 HEINZ*** ***SSW 1/4 - 1/2 (0.255 mi.)*** ***AC233*** ***1322***
Database: LUST, Date of Government Version: 03/04/2024
Status: Completed - Case Closed
Global Id: T0600101792

BAYER CORP ***800 DWIGHT WAY*** ***NW 1/4 - 1/2 (0.259 mi.)*** ***AD235*** ***1330***
Database: LUST, Date of Government Version: 03/04/2024
Status: Completed - Case Closed
Global Id: T0600100895

PQ CORP THE ***801 GRAYSON ST*** ***SW 1/4 - 1/2 (0.268 mi.)*** ***AA236*** ***1360***
Database: LUST REG 2, Date of Government Version: 09/30/2004
Database: LUST, Date of Government Version: 03/04/2024
Status: Completed - Case Closed
Global Id: T0600101106
date9: 4/30/2003
Facility Id: 01-1203
Facility Status: Case Closed

JWP MECHANICAL ***999 ANTHONY ST*** ***SSE 1/4 - 1/2 (0.296 mi.)*** ***AE239*** ***1375***
Database: LUST REG 2, Date of Government Version: 09/30/2004
Database: LUST, Date of Government Version: 03/04/2024
Status: Completed - Case Closed
Global Id: T0600100748
date9: 4/13/1995

EXECUTIVE SUMMARY

Facility Id: 01-0812
Facility Status: Case Closed

SEVENTH STREET PROPE ***700 HEINZ AVENUE*** ***SSW 1/4 - 1/2 (0.314 mi.)*** ***AG245*** ***1402***
Database: LUST REG 2, Date of Government Version: 09/30/2004
Database: LUST, Date of Government Version: 03/04/2024
Status: Completed - Case Closed
Global Id: T0600100476
date9: 9/29/1994
Facility Id: 01-0522
Facility Status: Case Closed

PACIFIC COAST CHEMIC ***2424 FOURTH STREET*** ***NW 1/4 - 1/2 (0.371 mi.)*** ***AI251*** ***1426***
Database: LUST, Date of Government Version: 03/04/2024
Status: Completed - Case Closed
Global Id: T10000001541

SUPER 7 ***901 ASHBY AVE*** ***S 1/4 - 1/2 (0.378 mi.)*** ***AH253*** ***1436***
Database: LUST REG 2, Date of Government Version: 09/30/2004
Database: LUST, Date of Government Version: 03/04/2024
Status: Completed - Case Closed
Global Id: T0600101333
Facility Id: 01-1444
Facility Status: Remedial action (cleanup) Underway

UNITED PACIFIC # 220 ***901 ASHBY AVE*** ***S 1/4 - 1/2 (0.378 mi.)*** ***AH254*** ***1455***
Database: LUST, Date of Government Version: 03/04/2024
Status: Open - Assessment & Interim Remedial Action
Global Id: T10000016328

MACBETH HARDWARE COM ***930 ASHBY AVE*** ***SSE 1/4 - 1/2 (0.398 mi.)*** ***AJ257*** ***1464***
Database: LUST REG 2, Date of Government Version: 09/30/2004
Database: LUST, Date of Government Version: 03/04/2024
Status: Completed - Case Closed
Global Id: T0600100856
date9: 10/17/1995
Facility Id: 01-0931
Facility Status: Case Closed

WEATHERFORD MITSUBIS ***750 POTTER ST*** ***S 1/4 - 1/2 (0.399 mi.)*** ***AK259*** ***1468***
Database: LUST REG 2, Date of Government Version: 09/30/2004
Database: LUST, Date of Government Version: 03/04/2024
Status: Completed - Case Closed
Global Id: T0600100802
date9: 2/12/1997
Facility Id: 01-0868
Facility Status: Case Closed

TEXACO ***840 ASHBY AVE*** ***S 1/4 - 1/2 (0.414 mi.)*** ***AN264*** ***1487***
Database: LUST REG 2, Date of Government Version: 09/30/2004
Database: LUST, Date of Government Version: 03/04/2024
Status: Completed - Case Closed
Global Id: T0600101142
date9: 11/18/1999
Facility Id: 01-1243
Facility Status: Case Closed

BAY EXPORT SERVICES ***717 POTTER ST*** ***SSW 1/4 - 1/2 (0.419 mi.)*** ***AO266*** ***1495***
Database: LUST, Date of Government Version: 03/04/2024
Status: Completed - Case Closed

EXECUTIVE SUMMARY

Global Id: T0600100150

BAY EXPORT SERVICES ***717 POTTER ST*** ***SSW 1/4 - 1/2 (0.419 mi.)*** ***AO268*** ***1498***
Database: LUST REG 2, Date of Government Version: 09/30/2004
Facility Id: 01-0162
Facility Status: Post remedial action monitoring

TRUST SECURITY MANAG ***2321 4TH ST*** ***NW 1/4 - 1/2 (0.473 mi.)*** ***AQ280*** ***1538***
Database: LUST REG 2, Date of Government Version: 09/30/2004
Database: LUST, Date of Government Version: 03/04/2024
Status: Completed - Case Closed
Global Id: T0600101388
date9: 9/22/1997
Facility Id: 01-1504
Facility Status: Case Closed

GRING PEST CONTROL ***741 FOLGER AVE*** ***S 1/4 - 1/2 (0.477 mi.)*** ***AR282*** ***1543***
Database: LUST REG 2, Date of Government Version: 09/30/2004
Database: LUST, Date of Government Version: 03/04/2024
Status: Completed - Case Closed
Global Id: T0600100668
date9: 4/23/2003
Facility Id: 01-0724
Facility Status: Case Closed

WEATHERFORD BMW (FOR ***735 ASHBY AVENUE*** ***SSW 1/4 - 1/2 (0.479 mi.)*** ***AS285*** ***1550***
Database: LUST REG 2, Date of Government Version: 09/30/2004
Database: LUST, Date of Government Version: 03/04/2024
Status: Completed - Case Closed
Global Id: T0600101671
Facility Id: 01-1803
Facility Status: Pollution Characterization

CPS-SLIC: Cleanup Program Sites (CPS; also known as Site Cleanups [SC] and formerly known as Spills, Leaks, Investigations, and Cleanups [SLIC] sites) included in GeoTracker. GeoTracker is the Water Boards data management system for sites that impact, or have the potential to impact, water quality in California, with emphasis on groundwater.

A review of the CPS-SLIC list, as provided by EDR, has revealed that there are 23 CPS-SLIC sites within approximately 0.5 miles of the target property.

Equal/Higher Elevation	Address	Direction / Distance	Map ID	Page

PROEN PRODUCTS ***2777 9TH*** ***ESE 0 - 1/8 (0.110 mi.)*** ***I65*** ***433***
Database: CPS-SLIC, Date of Government Version: 03/04/2024
Database: SLIC REG 2, Date of Government Version: 09/30/2004
Facility Status: Completed - Case Closed
Facility Id: SLT2O02430
Global Id: SLT2O02430

EMERALD PACKAGING ***2821 10TH ST*** ***ESE 1/8 - 1/4 (0.204 mi.)*** ***V153*** ***869***
Database: CPS-SLIC, Date of Government Version: 03/04/2024
Database: SLIC REG 2, Date of Government Version: 09/30/2004
Facility Status: Completed - Case Closed
Facility Id: 01S0401
Global Id: T0600191538

BERKELEY BUSINESS CE ***2900 SAN PABLO AVENU*** ***ESE 1/8 - 1/4 (0.236 mi.)*** ***V215*** ***1252***
Database: CPS-SLIC, Date of Government Version: 03/04/2024

EXECUTIVE SUMMARY

Facility Status: Open - Site Assessment
Global Id: T10000020746

MEYER SOUND ***2835 SAN PABLO AVE*** ***ESE 1/4 - 1/2 (0.297 mi.)*** ***240*** ***1379***
Database: CPS-SLIC, Date of Government Version: 03/04/2024
Database: SLIC REG 2, Date of Government Version: 09/30/2004
Facility Status: Open - Inactive
Facility Id: 01S0087
Global Id: T0600191496

ASPHALT PRODUCTS OIL ***1001 ASHBY AVENUE*** ***SSE 1/4 - 1/2 (0.303 mi.)*** ***AF242*** ***1393***
Database: SLIC REG 2, Date of Government Version: 09/30/2004
Facility Id: 01S0404

CHASE PROPERTY ***2366 78 SAN PABLO AV*** ***NNE 1/4 - 1/2 (0.456 mi.)*** ***277*** ***1534***
Database: CPS-SLIC, Date of Government Version: 03/04/2024
Facility Status: Completed - Case Closed
Global Id: T0600100283

Lower Elevation	Address	Direction / Distance	Map ID	Page

PARCEL 54 174711 2703 7TH ST SW 0 - 1/8 (0.019 mi.) A4 17
Database: SLIC REG 2, Date of Government Version: 09/30/2004
Facility Id: SLT2O022

CARLETON BUSINESS CE ***2700 7TH ST*** ***SW 0 - 1/8 (0.046 mi.)*** ***E19*** ***113***
Database: CPS-SLIC, Date of Government Version: 03/04/2024
Facility Status: Completed - Case Closed
Global Id: T10000013992

ELECTRO-COATINGS IND ***893 CARLETON ST*** ***W 0 - 1/8 (0.049 mi.)*** ***F30*** ***243***
Database: CPS-SLIC, Date of Government Version: 03/04/2024
Database: SLIC REG 2, Date of Government Version: 09/30/2004
Facility Status: Open - Verification Monitoring
Facility Id: SLT2O363253
Global Id: SLT2O363253

MACAULAY FOUNDRY INC ***811 CARELTON ST*** ***W 0 - 1/8 (0.117 mi.)*** ***K68*** ***442***
Database: CPS-SLIC, Date of Government Version: 03/04/2024
Database: SLIC REG 2, Date of Government Version: 09/30/2004
Facility Status: Completed - Case Closed
Facility Id: 01S0066
Facility Id: SLT2O03036
Global Id: T0600191484

NATIONAL STARCH & CH 742 AND 800 GRAYSON SSW 1/8 - 1/4 (0.166 mi.) Q108 702
Database: CPS-SLIC, Date of Government Version: 03/04/2024
Facility Status: Open - Site Assessment
Global Id: SLT2O03440

C.D.H. METALS, INC. ***2550 7TH ST*** ***NNW 1/8 - 1/4 (0.167 mi.)*** ***P112*** ***724***
Database: CPS-SLIC, Date of Government Version: 03/04/2024
Facility Status: Open - Site Assessment
Global Id: T0600191476

TEMESCAL BUSINESS CE ***2850 7TH ST*** ***SSW 1/8 - 1/4 (0.197 mi.)*** ***U148*** ***854***
Database: CPS-SLIC, Date of Government Version: 03/04/2024
Database: SLIC REG 2, Date of Government Version: 09/30/2004
Facility Status: Open - Site Assessment
Facility Id: SLT2O02329
Global Id: SLT2O02329

MILES LABS CUTTER UNKNOWN 4TH ST & PAR WNW 1/8 - 1/4 (0.228 mi.) W209 1221
Database: SLIC REG 2, Date of Government Version: 09/30/2004

EXECUTIVE SUMMARY

Facility Id: 01S0045

742 GRAYSON STREET P ***742 GRAYSON STREET*** ***SW 1/8 - 1/4 (0.230 mi.)*** ***AA210*** ***1221***
Database: CPS-SLIC, Date of Government Version: 03/04/2024
Facility Status: Open - Site Assessment
Global Id: T10000017464

NATIONAL STARCH & CH ***742 GRAYSON ST.*** ***SW 1/8 - 1/4 (0.230 mi.)*** ***AA211*** ***1222***
Database: SLIC REG 2, Date of Government Version: 09/30/2004
Facility Id: SLT2O03440

BERKELEY IND COURT ***729 HEINZ AVE*** ***SSW 1/4 - 1/2 (0.255 mi.)*** ***AC231*** ***1313***
Database: SLIC REG 2, Date of Government Version: 09/30/2004
Facility Id: 01S0387

BERKELEY INDUSTRIAL ***729 HEINZ ST*** ***SSW 1/4 - 1/2 (0.255 mi.)*** ***AC232*** ***1320***
Database: SLIC REG 2, Date of Government Version: 09/30/2004
Facility Id: SLT2O03642

BERKELEY INDUSTRIAL ***729 HEINZ*** ***SSW 1/4 - 1/2 (0.255 mi.)*** ***AC233*** ***1322***
Database: CPS-SLIC, Date of Government Version: 03/04/2024
Facility Status: Open - Site Assessment
Global Id: T0600191535

WAREHAM DEVELOPMENT 2900 5TH ST SSW 1/4 - 1/2 (0.330 mi.) AG246 1421
Database: SLIC REG 2, Date of Government Version: 09/30/2004
Facility Id: SLT2O02028

SUPER 7 ***901 ASHBY AVE*** ***S 1/4 - 1/2 (0.378 mi.)*** ***AH253*** ***1436***
Database: SLIC REG 2, Date of Government Version: 09/30/2004
Facility Id: 01S0173
Facility Id: SLT2O02834

UC BERKELEY ***UNKNOWN MURRY ST & F*** ***S 1/4 - 1/2 (0.436 mi.)*** ***AN272*** ***1515***
Database: SLIC REG 2, Date of Government Version: 09/30/2004
Facility Id: SLT2O03743

VERIFLO ***800 BANCROFT WAY*** ***NNW 1/4 - 1/2 (0.490 mi.)*** ***AT286*** ***1575***
Database: CPS-SLIC, Date of Government Version: 03/04/2024
Facility Status: Open - Verification Monitoring
Global Id: T0600101834

Lists of state and tribal registered storage tanks

UST: The Underground Storage Tank database contains registered USTs. USTs are regulated under Subtitle I of the Resource Conservation and Recovery Act (RCRA). The data come from the State Water Resources Control Board's Hazardous Substance Storage Container Database.

A review of the UST list, as provided by EDR, has revealed that there is 1 UST site within approximately 0.25 miles of the target property.

Lower Elevation	Address	Direction / Distance	Map ID	Page
XOMA CORPORATION	***830 HEINZ AVE***	***S 1/8 - 1/4 (0.225 mi.)***	***Z183***	***1057***

Database: UST, Date of Government Version: 03/04/2024
Facility Id: 354

EXECUTIVE SUMMARY

AST: A listing of aboveground storage tank petroleum storage tank locations.

A review of the AST list, as provided by EDR, has revealed that there are 2 AST sites within approximately 0.25 miles of the target property.

Lower Elevation	Address	Direction / Distance	Map ID	Page
Not reported	804 HEINZ AVE	S 1/8 - 1/4 (0.225 mi.)	U203	1205
Database: AST, Date of Government Version: 07/06/2016				
XOMA4	804 HEINZ AVE	S 1/8 - 1/4 (0.225 mi.)	U205	1210
Database: AST, Date of Government Version: 07/06/2016				

Lists of state and tribal voluntary cleanup sites

VCP: Contains low threat level properties with either confirmed or unconfirmed releases and the project proponents have request that DTSC oversee investigation and/or cleanup activities and have agreed to provide coverage for DTSC's costs.

A review of the VCP list, as provided by EDR, and dated 01/22/2024 has revealed that there are 2 VCP sites within approximately 0.5 miles of the target property.

Equal/Higher Elevation	Address	Direction / Distance	Map ID	Page
2371 SAN PABLO AVENU	***2371 SAN PABLO AVENU***	***NNE 1/4 - 1/2 (0.450 mi.)***	***AM275***	***1521***
Status: Active				
Facility Id: 60002253				

Lower Elevation	Address	Direction / Distance	Map ID	Page
BERKELEY PROPERTIES	***2332 4TH STREET, 700***	***NW 1/4 - 1/2 (0.455 mi.)***	***AQ276***	***1528***
Status: Active				
Facility Id: 60003106				

ADDITIONAL ENVIRONMENTAL RECORDS

Local Lists of Hazardous waste / Contaminated Sites

HIST Cal-Sites: Formerly known as ASPIS, this database contains both known and potential hazardous substance sites. The source is the California Department of Toxic Substance Control. No longer updated by the state agency. It has been replaced by ENVIROSTOR.

A review of the HIST Cal-Sites list, as provided by EDR, and dated 08/08/2005 has revealed that there are 5 HIST Cal-Sites sites within approximately 1 mile of the target property.

Equal/Higher Elevation	Address	Direction / Distance	Map ID	Page
AUTO REPAIR - BERKEL	***2378/2366 SAN PABLO***	***NNE 1/4 - 1/2 (0.426 mi.)***	***AM271***	***1505***
MYERS DRUM - OAKLAND	6549 SAN PABLO AVENU	SSE 1/2 - 1 (0.638 mi.)	AW297	1626

Lower Elevation	Address	Direction / Distance	Map ID	Page
COLGATE PALMOLIVE CO	***2700 7TH ST***	***SW 0 - 1/8 (0.046 mi.)***	***E18***	***101***
SEVENTH STREET PROPE	***700 HEINZ AVENUE***	***SSW 1/4 - 1/2 (0.314 mi.)***	***AG245***	***1402***

EXECUTIVE SUMMARY

Lower Elevation	Address	Direction / Distance	Map ID	Page
PEERLESS ELECTRIC	2220 4TH STREET	NW 1/2 - 1 (0.604 mi.)	AU293	1611

CERS HAZ WASTE: List of sites in the California Environmental Protection Agency (CalEPA) Regulated Site Portal which fall under the Hazardous Chemical Management, Hazardous Waste Onsite Treatment, Household Hazardous Waste Collection, Hazardous Waste Generator, and RCRA LQ HW Generator programs.

A review of the CERS HAZ WASTE list, as provided by EDR, and dated 01/16/2024 has revealed that there are 33 CERS HAZ WASTE sites within approximately 0.25 miles of the target property.

Equal/Higher Elevation	Address	Direction / Distance	Map ID	Page
CONSOLIDATED PRINTER	*2630 EIGHTH ST.*	*N 0 - 1/8 (0.030 mi.)*	*A8*	*62*
FIRE CAUSE ANALYSIS	*935 PARDEE ST*	*ESE 0 - 1/8 (0.039 mi.)*	*B10*	*72*
AEROSOL DYNAMICS INC	*935 GRAYSON ST*	*SSE 0 - 1/8 (0.090 mi.)*	*G41*	*365*
FLYING MOOSE MANUFAC	*939 GRAYSON ST*	*SSE 0 - 1/8 (0.090 mi.)*	*G44*	*374*
CLASSIC ILLUMINATION	*2743 9TH STREET*	*ESE 0 - 1/8 (0.097 mi.)*	*I47*	*389*
HEADQUARTERS	*1013 PARDEE ST STE 2*	*E 0 - 1/8 (0.101 mi.)*	*I59*	*414*
OCEANWORKS, INC.	*2703 TENTH ST*	*ENE 1/8 - 1/4 (0.140 mi.)*	*L81*	*553*
BERKELEY MEDICAL OFF	*2621 TENTH ST*	*ENE 1/8 - 1/4 (0.149 mi.)*	*L92*	*618*
AB AUTOMOTIVE DBA OC	*1030 CARLETON ST*	*ENE 1/8 - 1/4 (0.149 mi.)*	*L96*	*646*
ENCHROMA, INC(BERKEL	2547 8TH ST STE 35	N 1/8 - 1/4 (0.172 mi.)	O117	729
BERKELEY RADIATOR WO	*2732 SAN PABLO AVE*	*E 1/8 - 1/4 (0.183 mi.)*	*S132*	*770*
MEYER SOUND LABORATO	*2817 TENTH ST*	*ESE 1/8 - 1/4 (0.196 mi.)*	*V143*	*831*
COOPER AND HAWKINS I	*2701 SAN PABLO AVE*	*ENE 1/8 - 1/4 (0.212 mi.)*	*R162*	*916*
BIG O TIRES #5259	*2625 SAN PABLO AVE*	*ENE 1/8 - 1/4 (0.215 mi.)*	*R165*	*930*
BOB MCGEE'S MACHININ	*2735 SAN PABLO AVE*	*E 1/8 - 1/4 (0.218 mi.)*	*S169*	*968*
BOB'S VOLVO TOYOTA S	*2705 SAN PABLO AVE*	*E 1/8 - 1/4 (0.219 mi.)*	*R174*	*1010*
PANEL CRAFT AUTO	*2828 SAN PABLO AVE*	*ESE 1/8 - 1/4 (0.241 mi.)*	*V225*	*1297*
MERCURIO BROS. PRINT	*2830 SAN PABLO AVE*	*ESE 1/8 - 1/4 (0.250 mi.)*	*AB228*	*1305*

Lower Elevation	Address	Direction / Distance	Map ID	Page
L. J. KRUSE CO.	*920 PARDEE ST*	*S 0 - 1/8 (0.045 mi.)*	*C15*	*92*
AIRCAPTURE LLC	*2629 7TH ST*	*NW 0 - 1/8 (0.047 mi.)*	*D27*	*141*
ELECTRO-COATINGS OF	*893 CARLETON ST*	*W 0 - 1/8 (0.049 mi.)*	*F29*	*145*
RAY THERAPEUTICS, IN	*2607 7TH ST STE B*	*NW 0 - 1/8 (0.066 mi.)*	*D37*	*349*
DAVID BROTHERS	*845 CARLETON ST*	*W 0 - 1/8 (0.070 mi.)*	*F38*	*357*
NORTHVIEW PACIFIC LA	*2800 SEVENTH STREET*	*S 0 - 1/8 (0.113 mi.)*	*H66*	*436*
DSM BIOMEDICAL INC.	*2810 SEVENTH ST.*	*S 0 - 1/8 (0.123 mi.)*	*H73*	*450*
THE PROFESSIONAL TRE	*830 GRAYSON ST*	*SSW 1/8 - 1/4 (0.125 mi.)*	*H76*	*521*
HENKEL US OPERATIONS	*800 GRAYSON ST*	*SSW 1/8 - 1/4 (0.166 mi.)*	*Q111*	*712*
THE ED JONES COMPANY	*2834 EIGHTH ST*	*SSE 1/8 - 1/4 (0.186 mi.)*	*T138*	*788*
AGENUS WEST PILOT PL	*901 HEINZ AVE*	*S 1/8 - 1/4 (0.207 mi.)*	*T156*	*892*
MICROBYRE, INC.	*813 HEINZ AVE*	*S 1/8 - 1/4 (0.218 mi.)*	*U173*	*1000*
XOMA (US) LLC	*804 HEINZ AVE*	*S 1/8 - 1/4 (0.225 mi.)*	*U202*	*1153*
POW.BIO - BERKELEY	*2865 7TH ST*	*SSE 1/8 - 1/4 (0.236 mi.)*	*Z219*	*1273*
CLIMAX FOODS INC	*2865 7TH ST UNIT B2*	*SSE 1/8 - 1/4 (0.236 mi.)*	*Z222*	*1283*

EXECUTIVE SUMMARY

Local Lists of Registered Storage Tanks

SWEEPS UST: Statewide Environmental Evaluation and Planning System. This underground storage tank listing was updated and maintained by a company contacted by the SWRCB in the early 1990's. The listing is no longer updated or maintained. The local agency is the contact for more information on a site on the SWEEPS list.

A review of the SWEEPS UST list, as provided by EDR, and dated 06/01/1994 has revealed that there are 13 SWEEPS UST sites within approximately 0.25 miles of the target property.

Equal/Higher Elevation	Address	Direction / Distance	Map ID	Page
WEST COAST PROPERTY Comp Number: 68854	***2547 8TH***	***N 1/8 - 1/4 (0.172 mi.)***	***O118***	***732***
PAHLMEYER FAMILY TRU Comp Number: 57642	***2700 SAN PABLO AVE***	***ENE 1/8 - 1/4 (0.178 mi.)***	***R120***	***736***
NOMURA BROS INC Comp Number: 60287	***2720 SAN PABLO AVE***	***E 1/8 - 1/4 (0.181 mi.)***	***R126***	***757***
BERKELEY HYDRAULIC S Comp Number: 68839	***2734 SAN PABLO AVE***	***E 1/8 - 1/4 (0.184 mi.)***	***S134***	***780***
TIME OIL COMPANY Comp Number: 58367	***2748 SAN PABLO AVE***	***E 1/8 - 1/4 (0.196 mi.)***	***S144***	***835***
COOPER HAWKINS Status: A Tank Status: A Comp Number: 68848 Comp Number: 12154	***2701 SAN PABLO AVE***	***ENE 1/8 - 1/4 (0.212 mi.)***	***R160***	***908***

Lower Elevation	Address	Direction / Distance	Map ID	Page
L.J. KRUSE COMPANY Status: A Tank Status: A Comp Number: 54688	***920 PARDEE ST***	***S 0 - 1/8 (0.045 mi.)***	***C13***	***90***
ELECTRO-COATINGS IND Status: A Tank Status: A Comp Number: 3412	***893 CARLETON ST***	***W 0 - 1/8 (0.049 mi.)***	***F30***	***243***
H.C. MACAULAY FOUNDR Comp Number: 38695	***811 CARLETON ST***	***W 0 - 1/8 (0.117 mi.)***	***K69***	***444***
BUILDING C-104 YARD Status: A Tank Status: A Comp Number: 64964	***2700 007TH ST***	***W 1/8 - 1/4 (0.136 mi.)***	***K79***	***547***
KAISER STEEL CORPORA Status: A Tank Status: A Comp Number: 59966	***2850 007TH ST***	***SSW 1/8 - 1/4 (0.182 mi.)***	***Q130***	***766***
BERKELEY USD BERKELE Comp Number: 54950	***801 PARKER ST***	***WNW 1/8 - 1/4 (0.196 mi.)***	***W147***	***841***
XOMA CORPORATION	***830 HEINZ AVE***	***S 1/8 - 1/4 (0.225 mi.)***	***Z183***	***1057***

EXECUTIVE SUMMARY

Comp Number: 68855

HIST UST: Historical UST Registered Database.

A review of the HIST UST list, as provided by EDR, and dated 10/15/1990 has revealed that there are 20 HIST UST sites within approximately 0.25 miles of the target property.

Equal/Higher Elevation	Address	Direction / Distance	Map ID	Page
COBURN CONSTRUCTION Facility Id: 00000067532	2741-9TH STREET	ESE 0 - 1/8 (0.099 mi.)	I53	401
CROWN MINI-MART Facility Id: 00000057642	2700 SAN PABLO AVE	ENE 1/8 - 1/4 (0.178 mi.)	R121	743
NORMURA BROS INC. Facility Id: 00000043972	2720 SAN PABLO AVE	E 1/8 - 1/4 (0.181 mi.)	R124	756
NORMURA BROS INC	2720 SAN PBALO AVE	E 1/8 - 1/4 (0.181 mi.)	R125	757
NOMURA BROS INC Facility Id: 00000060287	***2720 SAN PABLO AVE***	***E 1/8 - 1/4 (0.181 mi.)***	***R129***	***765***
BERKELEY HYDRAULIC S	***2734 SAN PABLO AVE***	***E 1/8 - 1/4 (0.184 mi.)***	***S134***	***780***
HYDRAULIC SERVICES I Facility Id: 00000068839	2734 SAN PABLO AVE	E 1/8 - 1/4 (0.184 mi.)	S135	785
RENT A TRAILER SYSTE Facility Id: 00000058367	2748 SAN PABLO	E 1/8 - 1/4 (0.196 mi.)	S145	840
CONSOLIDATED FREIGHT	***2515 9TH ST***	***N 1/8 - 1/4 (0.210 mi.)***	***X157***	***900***
CONSOLIDATED FREIGHT Facility Id: 00000021503	2515 9TH ST	N 1/8 - 1/4 (0.210 mi.)	X159	907
COOPER HAWKINS	***2701 SAN PABLO AVE***	***ENE 1/8 - 1/4 (0.212 mi.)***	***R160***	***908***

Lower Elevation	Address	Direction / Distance	Map ID	Page
LJ KRUSE COMPANY Facility Id: 00000054688	920 PARDEE ST	S 0 - 1/8 (0.045 mi.)	C14	91
COLGATE PALMOLIVE CO Facility Id: 00000048029	***2700 7TH ST***	***SW 0 - 1/8 (0.046 mi.)***	***E18***	***101***
COLGATE-PALMOLIVE CO	2700 SEVENTH STREET	SW 0 - 1/8 (0.046 mi.)	E21	120
ELECTRO-COATINGS IND Facility Id: 00000003412	***893 CARLETON ST***	***W 0 - 1/8 (0.049 mi.)***	***F30***	***243***
H.C. MACAULAY FOUNDR	***811 CARLETON ST***	***W 0 - 1/8 (0.117 mi.)***	***K69***	***444***
H.C. MACAULAY FOUNDR Facility Id: 00000038695	811 CARLETON ST	W 0 - 1/8 (0.117 mi.)	K72	450
C D H METALS INC Facility Id: 00000065004	2550 7TH STREET	NNW 1/8 - 1/4 (0.167 mi.)	P113	725
BERKELEY USD BERKELE Facility Id: 00000054950	***801 PARKER ST***	***WNW 1/8 - 1/4 (0.196 mi.)***	***W147***	***841***
MACY MOVERS, INC. Facility Id: 00000053980	2865 7TH ST	SSE 1/8 - 1/4 (0.236 mi.)	Z221	1282

EXECUTIVE SUMMARY

CA FID UST: The Facility Inventory Database contains active and inactive underground storage tank locations. The source is the State Water Resource Control Board.

A review of the CA FID UST list, as provided by EDR, and dated 10/31/1994 has revealed that there are 19 CA FID UST sites within approximately 0.25 miles of the target property.

Equal/Higher Elevation	Address	Direction / Distance	Map ID	Page
COBURN CONSTRUCTION Facility Id: 01003162 Status: A	2741 9TH ST	ESE 0 - 1/8 (0.099 mi.)	I52	400
WEST COAST PROPERTY Facility Id: 01001773 Status: I	2547 8TH	N 1/8 - 1/4 (0.172 mi.)	O115	727
PAHLMEYER FAMILY TRU Facility Id: 01001249 Status: I	***2700 SAN PABLO AVE***	***ENE 1/8 - 1/4 (0.178 mi.)***	***R120***	***736***
NOMURA BROS INC Facility Id: 01001164 Status: A	***2720 SAN PABLO AVE***	***E 1/8 - 1/4 (0.181 mi.)***	***R126***	***757***
BERKELEY HYDRAULIC S Facility Id: 01000315 Status: I	***2734 SAN PABLO AVE***	***E 1/8 - 1/4 (0.184 mi.)***	***S134***	***780***
TIME OIL COMPANY Facility Id: 01003155 Status: A	***2748 SAN PABLO AVE***	***E 1/8 - 1/4 (0.196 mi.)***	***S144***	***835***
EMERALD PACKAGING Facility Id: 01000686 Status: I	***2821 10TH ST***	***ESE 1/8 - 1/4 (0.204 mi.)***	***V153***	***869***
CONSOLIDATED FREIGHT Facility Id: 01000583 Status: A	***2515 9TH ST***	***N 1/8 - 1/4 (0.210 mi.)***	***X157***	***900***
COOPER HAWKINS Facility Id: 01000588 Status: A Status: I	***2701 SAN PABLO AVE***	***ENE 1/8 - 1/4 (0.212 mi.)***	***R160***	***908***

Lower Elevation	Address	Direction / Distance	Map ID	Page
L.J. KRUSE COMPANY Facility Id: 01003147 Status: A	***920 PARDEE ST***	***S 0 - 1/8 (0.045 mi.)***	***C13***	***90***
COLGATE PALMOLIVE CO Facility Id: 01000385 Status: A	***2700 7TH ST***	***SW 0 - 1/8 (0.046 mi.)***	***E18***	***101***
ELECTRO-COATINGS IND Facility Id: 01000002 Status: A	***893 CARLETON ST***	***W 0 - 1/8 (0.049 mi.)***	***F30***	***243***
H.C. MACAULAY FOUNDR Facility Id: 01001053 Status: A	***811 CARLETON ST***	***W 0 - 1/8 (0.117 mi.)***	***K69***	***444***
BUILDING C-104 YARD	***2700 007TH ST***	***W 1/8 - 1/4 (0.136 mi.)***	***K79***	***547***

EXECUTIVE SUMMARY

Facility Id: 01002807 Status: A				
GARY STEEL COMPANY Facility Id: 01003169 Status: A	***2560 7TH ST***	***NNW 1/8 - 1/4 (0.159 mi.)***	***P102***	***690***
C.D.H. METALS, INC. Facility Id: 01000806 Status: A	***2550 7TH ST***	***NNW 1/8 - 1/4 (0.167 mi.)***	***P112***	***724***
KAISER STEEL CORPORA Facility Id: 01002782 Status: A	***2850 007TH ST***	***SSW 1/8 - 1/4 (0.182 mi.)***	***Q130***	***766***
BERKELEY USD BERKELE Facility Id: 01003149 Status: A	***801 PARKER ST***	***WNW 1/8 - 1/4 (0.196 mi.)***	***W147***	***841***
POW.BIO - BERKELEY Facility Id: 01003144 Status: A	***2865 7TH ST***	***SSE 1/8 - 1/4 (0.236 mi.)***	***Z219***	***1273***

Other Ascertainable Records

RCRA NonGen / NLR: RCRAInfo is EPA's comprehensive information system, providing access to data supporting the Resource Conservation and Recovery Act (RCRA) of 1976 and the Hazardous and Solid Waste Amendments (HSWA) of 1984. The database includes selective information on sites which generate, transport, store, treat and/or dispose of hazardous waste as defined by the Resource Conservation and Recovery Act (RCRA). Non-Generators do not presently generate hazardous waste.

A review of the RCRA NonGen / NLR list, as provided by EDR, and dated 06/03/2024 has revealed that there are 82 RCRA NonGen / NLR sites within approximately 0.25 miles of the target property.

Equal/Higher Elevation	Address	Direction / Distance	Map ID	Page
FIRE CAUSE ANALYSIS EPA ID:: CAL000397769	***935 PARDEE ST***	***ESE 0 - 1/8 (0.039 mi.)***	***B11***	***82***
MISSION BARNS EPA ID:: CAL000452194	2618 8TH ST	N 0 - 1/8 (0.046 mi.)	D16	98
ADAMS & CHITTENDEN S EPA ID:: CAL000483275	2741 8TH ST	SE 0 - 1/8 (0.062 mi.)	B33	331
MCEWEN LIGHTING STUD EPA ID:: CAL000330773	2748 9TH ST	ESE 0 - 1/8 (0.083 mi.)	B39	362
AEROSOL DYNAMICS INC EPA ID:: CAL000287950	935 GRAYSON ST	SSE 0 - 1/8 (0.090 mi.)	G42	370
FLYING MOOSE EPA ID:: CAL000413938	939 GRAYSON ST	SSE 0 - 1/8 (0.090 mi.)	G43	372
INLITE CORPORATION EPA ID:: CAD981613136	939 GRAYSON ST	SSE 0 - 1/8 (0.090 mi.)	G45	382
STAY TRUE CYCLES EPA ID:: CAC003162654	2743 NINTH ST.	ESE 0 - 1/8 (0.097 mi.)	I48	391
STAY TRUE CYCLING VE	2743 9TH ST.	ESE 0 - 1/8 (0.097 mi.)	I49	394

EXECUTIVE SUMMARY

EPA ID:: CAC003069479				
PANACHE LIGHTING INC EPA ID:: CAL000438673	2743 9TH ST	ESE 0 - 1/8 (0.097 mi.)	I50	396
STAY TRUE CYCLES EPA ID:: CAC003191859	2743 NINTH STREET	ESE 0 - 1/8 (0.097 mi.)	I51	398
RANAHAN PRODUCTION S EPA ID:: CAC003270387	932 PARKER ST	NNW 0 - 1/8 (0.099 mi.)	J56	405
TALES OF THE CITY EPA ID:: CAC002988470	***932 PARKER STREET, #***	***NNW 0 - 1/8 (0.099 mi.)***	***J57***	***408***
ENERGY EVERYWHERE IN EPA ID:: CAL000451109	***1013 PARDEE ST STE 1***	***E 0 - 1/8 (0.101 mi.)***	***I60***	***415***
KAISER PERMANENTE PA EPA ID:: CAC003069833 EPA ID:: CAC003095142	***2700 TENTH STREET***	***ENE 1/8 - 1/4 (0.127 mi.)***	***L78***	***538***
AB AUTOMOTIVE DBA OC EPA ID:: CAL000449602	***2703 10TH ST***	***ENE 1/8 - 1/4 (0.140 mi.)***	***L80***	***549***
AB AUTOMOTIVE DBA OC EPA ID:: CAL000455365	2703 TENTH ST	ENE 1/8 - 1/4 (0.140 mi.)	L82	563
OCEANWORKS INC EPA ID:: CAL000057369	***2703 TENTH ST***	***ENE 1/8 - 1/4 (0.140 mi.)***	***L83***	***566***
WAREHAM DEVELOPMENT EPA ID:: CAC003058674	***2600 TENTH STREET- G***	***NE 1/8 - 1/4 (0.145 mi.)***	***N86***	***581***
WAREHAM DEVOLPMENT EPA ID:: CAC003140732	***2600 TENTH ST SUITE***	***NE 1/8 - 1/4 (0.145 mi.)***	***N87***	***585***
KAISER PERMANENTE BE EPA ID:: CAC003028575	2621 TENTH STREET	ENE 1/8 - 1/4 (0.149 mi.)	L93	622
2621 TENTH STREET, L EPA ID:: CAC003012524	***2621 TENTH STREET***	***ENE 1/8 - 1/4 (0.149 mi.)***	***L94***	***625***
KAISER PERMANENTE BE EPA ID:: CAL000461841	***2621 TENTH STREET***	***ENE 1/8 - 1/4 (0.149 mi.)***	***L95***	***636***
AB AUTOMOTIVE DBA OC EPA ID:: CAL000455363	***1030 CARLETON ST***	***ENE 1/8 - 1/4 (0.149 mi.)***	***L97***	***657***
PARKER ASSOCIATES EPA ID:: CAL000472170	2560 NINTH ST	N 1/8 - 1/4 (0.158 mi.)	O99	669
INVENSENSE INC. EPA ID:: CAC003202091		***N 1/8 - 1/4 (0.158 mi.)***	***O100***	***671***
STEEP HILL LABS INC EPA ID:: CAL000403406	***PARKER ST***	***NNE 1/8 - 1/4 (0.158 mi.)***	***N101***	***677***
ALWARD CONSTRUCTION EPA ID:: CAL000449397	1035 CARLETON ST	ENE 1/8 - 1/4 (0.164 mi.)	L106	699
BERKELEY RADIATOR WO EPA ID:: CAL000138256	2732 SAN PABLO AVE	E 1/8 - 1/4 (0.183 mi.)	S131	767
MEYER SOUND LABORATO EPA ID:: CAL000356050	***2817 10TH ST***	***ESE 1/8 - 1/4 (0.196 mi.)***	***V142***	***815***
SF TIRES & SERVICE C EPA ID:: CAL000402446	***2625 SAN PABLO AVE***	***ENE 1/8 - 1/4 (0.215 mi.)***	***R164***	***924***
BOB MCGEE'S MACHININ	2735 SAN PABLO AVE	E 1/8 - 1/4 (0.218 mi.)	S170	974

EXECUTIVE SUMMARY

EPA ID:: CAL000171620				
BERKELEY BOB'S	***2705 SAN PABLO AVE***	***E 1/8 - 1/4 (0.219 mi.)***	***R175***	***1016***
EPA ID:: CAL000265990				
SHARON CHOYCE	2725 SAN PABLO AVENU	E 1/8 - 1/4 (0.220 mi.)	S176	1021
EPA ID:: CAC003271813				
BANK OF AMERICA	***2546 SAN PABLO AVENU***	***NE 1/8 - 1/4 (0.223 mi.)***	***Y178***	***1025***
EPA ID:: CAC003108123				
CUSHMAN AND WAKEFIEL	2546 SAN PABLO AVENU	NE 1/8 - 1/4 (0.223 mi.)	Y179	1029
EPA ID:: CAC003237359				
GEORGE ABRAM SR77694	***2729 SAN PABLO AVE.***	***E 1/8 - 1/4 (0.224 mi.)***	***S180***	***1031***
EPA ID:: CAC003015434				
PANEL CRAFT AUTO BOD	***2828 SAN PABLO AVE***	***ESE 1/8 - 1/4 (0.241 mi.)***	***V224***	***1289***
EPA ID:: CAL000040931				

Lower Elevation	Address	Direction / Distance	Map ID	Page
SUSAN MARCUS	920 PARDEE STREET	S 0 - 1/8 (0.045 mi.)	C12	88
EPA ID:: CAC003231433				
ENCHROMA INC.	2629 7TH ST	NW 0 - 1/8 (0.047 mi.)	D22	121
EPA ID:: CAC003066167				
ENCHROMA. INC.	***2629 7TH STREET***	***NW 0 - 1/8 (0.047 mi.)***	***D23***	***123***
EPA ID:: CAC003054192				
AIRCAPTURE LLC	2629 7TH ST	NW 0 - 1/8 (0.047 mi.)	D24	131
EPA ID:: CAC003234138				
ENCHROMA INC	***2629 7TH ST***	***NW 0 - 1/8 (0.047 mi.)***	***D25***	***134***
EPA ID:: CAL000462326				
AIRCAPTURE LLC	2629 SEVENTH ST	NW 0 - 1/8 (0.047 mi.)	D26	138
EPA ID:: CAL000479829				
RAY THERAPEUTICS INC	2607 7TH ST UNIT B	NW 0 - 1/8 (0.066 mi.)	D35	334
EPA ID:: CAL000482959				
HUUE INC	***SEVENTH STREET***	***NW 0 - 1/8 (0.066 mi.)***	***D36***	***337***
EPA ID:: CAL000464623				
TIPPETT STUDIOS	914 GRAYSON ST	SSE 0 - 1/8 (0.103 mi.)	G61	426
EPA ID:: CAL000267162				
ARBORICULTURAL SPECI	***830 GRAYSON ST***	***SSW 1/8 - 1/4 (0.125 mi.)***	***H77***	***528***
EPA ID:: CAL000273418				
BERKELEY MILLWORK &	***2830 7TH ST***	***S 1/8 - 1/4 (0.181 mi.)***	***M122***	***744***
EPA ID:: CAL000126031				
THE ED JONES CO.	***2834 8TH ST***	***SSE 1/8 - 1/4 (0.186 mi.)***	***T139***	***790***
EPA ID:: CAL000304588				
US HEALTHWORKS-BERKL	***2850 7TH ST STE 100***	***SSW 1/8 - 1/4 (0.197 mi.)***	***U150***	***862***
EPA ID:: CAL000375246				
XOMA CORP	***2840 8TH ST***	***SSE 1/8 - 1/4 (0.202 mi.)***	***T151***	***866***
EPA ID:: CAD981456460				
RENEGADE BIO INC	829 HEINZ AVE	S 1/8 - 1/4 (0.217 mi.)	U167	952
EPA ID:: CAL000469931				
PERFECT DAY FOODS	***829 HEINZ AVE***	***S 1/8 - 1/4 (0.217 mi.)***	***U168***	***955***

EXECUTIVE SUMMARY

EPA ID:: CAL000443662				
MICROBYRE INC	***813 HEINZ AVE***	***S 1/8 - 1/4 (0.218 mi.)***	***U171***	***976***
EPA ID:: CAL000457018				
PERFECT DAY FOODS	***813 HEINZ AVE***	***S 1/8 - 1/4 (0.218 mi.)***	***U172***	***984***
EPA ID:: CAL000430246				
LIGHTSAIL ENERGY INC	914 HEINZ AVE	SSE 1/8 - 1/4 (0.223 mi.)	T177	1023
EPA ID:: CAL000371037				
LIGHTING RESOURCES I	***814 HEINZ ST BLDG NO***	***S 1/8 - 1/4 (0.225 mi.)***	***U184***	***1058***
EPA ID:: CAR000006304				
SARATOGA ENERGY RESE	820 HEINZ AVE	S 1/8 - 1/4 (0.225 mi.)	Z185	1061
EPA ID:: CAL000409487				
AAVALIUM INC	820 HEINZ AVE	S 1/8 - 1/4 (0.225 mi.)	Z186	1063
EPA ID:: CAL000443849				
7TH STREET PROPERTIE	***820 HEINZ AVENUE***	***S 1/8 - 1/4 (0.225 mi.)***	***Z187***	***1066***
EPA ID:: CAC003135399				
EPA ID:: CAC003107472				
BAYER CORP GENE THER	***820 HEINZ ST***	***S 1/8 - 1/4 (0.225 mi.)***	***Z188***	***1072***
EPA ID:: CAR000013888				
7TH STREET PROPERTIE	820 HEINZ AVE	S 1/8 - 1/4 (0.225 mi.)	Z189	1075
EPA ID:: CAC003044153				
VALITOR	***820 HEINZ AVE***	***S 1/8 - 1/4 (0.225 mi.)***	***Z190***	***1077***
EPA ID:: CAL000418002				
FAUNA BIO	***820 HEINZ AVE***	***S 1/8 - 1/4 (0.225 mi.)***	***Z191***	***1087***
EPA ID:: CAL000443128				
ANVEN BIOSCIENCES IN	820 HEINZ AVE	S 1/8 - 1/4 (0.225 mi.)	Z192	1091
EPA ID:: CAL000407751				
RODAN & FIELDS LLC	***820 HEINZ AVE***	***S 1/8 - 1/4 (0.225 mi.)***	***Z193***	***1094***
EPA ID:: CAL000430998				
SILICON BIO DEVICES	820 HEINZ AVE	S 1/8 - 1/4 (0.225 mi.)	Z194	1107
EPA ID:: CAL000394910				
7TH STREET PROPERTIE	***820 HEINZ***	***S 1/8 - 1/4 (0.225 mi.)***	***Z195***	***1109***
EPA ID:: CAC003175508				
IQ BIOSCIENCES	***820 HEINZ AVENUE***	***S 1/8 - 1/4 (0.225 mi.)***	***Z196***	***1116***
EPA ID:: CAC003160116				
MYCOWORKS INC (VENTU	820 HEINZ AVE	S 1/8 - 1/4 (0.225 mi.)	Z197	1120
EPA ID:: CAL000472419				
NEWOMICS INC	***804 HEINZ AVE STE 15***	***S 1/8 - 1/4 (0.225 mi.)***	***U198***	***1122***
EPA ID:: CAL000440714				
UPSIDE FOODS	***804 HEINZ AVEM SUITE***	***S 1/8 - 1/4 (0.225 mi.)***	***U199***	***1129***
EPA ID:: CAL000467309				
XOMA US LLC	***804 HEINZ AVE***	***S 1/8 - 1/4 (0.225 mi.)***	***U200***	***1135***
EPA ID:: CAD982361107				
RODAN & FIELDS LLC	***804 HEINZ AVE***	***S 1/8 - 1/4 (0.225 mi.)***	***U201***	***1141***
EPA ID:: CAL000448466				
MEMPHIS MEATS INC	***804 HEINZ AVE STE 20***	***S 1/8 - 1/4 (0.225 mi.)***	***U204***	***1206***
EPA ID:: CAL000435043				
UPSIDE FOODS, INC	***804 HEINZ AVENUE***	***S 1/8 - 1/4 (0.225 mi.)***	***U206***	***1211***

EXECUTIVE SUMMARY

EPA ID:: CAC003130916				
TRANS-BAY EXPRESS IN	***810 HEINZ ST***	***S 1/8 - 1/4 (0.225 mi.)***	***U207***	***1217***
EPA ID:: CAD020004412				
POW GENETICS SOLUTIO	***2865 7TH STREET***	***SSE 1/8 - 1/4 (0.236 mi.)***	***Z216***	***1262***
EPA ID:: CAL000470785				
ALGA BIOSCIENCES	2865 SEVENTH ST	SSE 1/8 - 1/4 (0.236 mi.)	Z217	1266
EPA ID:: CAL000476664				
CLIMAX FOODS INC	***2865 7TH ST UNIT B2***	***SSE 1/8 - 1/4 (0.236 mi.)***	***Z218***	***1268***
EPA ID:: CAL000456910				
WILD EARTH INC	***SEVENTH ST STE B***	***SSE 1/8 - 1/4 (0.236 mi.)***	***Z220***	***1277***
EPA ID:: CAL000453366				

FUDS: The Listing includes locations of Formerly Used Defense Sites Properties where the US Army Corps Of Engineers is actively working or will take necessary cleanup actions.

A review of the FUDS list, as provided by EDR, and dated 01/30/2024 has revealed that there are 2 FUDS sites within approximately 1 mile of the target property.

Lower Elevation	Address	Direction / Distance	Map ID	Page
CAMP ASHBY		S 1/4 - 1/2 (0.346 mi.)	AH248	1422
NAVAL INDUSTRIAL RES		SSW 1/4 - 1/2 (0.459 mi.)	AO279	1537

PFAS ECHO: Regulators and the public have expressed interest in knowing which regulated entities may be using PFAS. EPA has developed a dataset from various sources that show which industries may be handling PFAS. Approximately 120,000 facilities subject to federal environmental programs have operated or currently operate in industry sectors with processes that may involve handling and/or release of PFAS.

A review of the PFAS ECHO list, as provided by EDR, and dated 12/28/2023 has revealed that there are 11 PFAS ECHO sites within approximately 0.25 miles of the target property.

Equal/Higher Elevation	Address	Direction / Distance	Map ID	Page
CONSOLIDATED PRINTER		NNE 0 - 1/8 (0.021 mi.)	A6	18
ADAMS AND CHITTENDEN		SE 0 - 1/8 (0.065 mi.)	B34	333
INVENSENSE INC.		***N 1/8 - 1/4 (0.158 mi.)***	***O100***	***671***

Lower Elevation	Address	Direction / Distance	Map ID	Page
COLGATE PALMOLIVE CO		SW 0 - 1/8 (0.031 mi.)	A9	70
ELECTRO-COATINGS OF		W 0 - 1/8 (0.047 mi.)	E28	143
PACKWORKS LLC		S 0 - 1/8 (0.109 mi.)	H62	428
DSM BIOMEDICAL INC		S 0 - 1/8 (0.114 mi.)	H67	440
INKWORKS PRESS		S 1/8 - 1/4 (0.163 mi.)	M104	695
AIRCO TEMESCAL		S 1/8 - 1/4 (0.185 mi.)	M137	786
FORM ENERGY, INC.		***S 1/8 - 1/4 (0.186 mi.)***	***U140***	***797***
NATIONAL STARCH & CH		SW 1/8 - 1/4 (0.227 mi.)	AA208	1219

EXECUTIVE SUMMARY

PFAS: A listing of PFAS sites included in the Envirostor and GeoTracker databases. Locations of potential sources of per - and polyfluoroalkyl substances (PFAS). This does not mean that PFAS has been produced, used, or discharged at these sites.

A review of the PFAS list, as provided by EDR, and dated 03/04/2024 has revealed that there is 1 PFAS site within approximately 0.25 miles of the target property.

Lower Elevation	Address	Direction / Distance	Map ID	Page
ELECTRO-COATINGS IND	*893 CARLETON ST*	*W 0 - 1/8 (0.049 mi.)*	*F30*	*243*

CA BOND EXP. PLAN: Department of Health Services developed a site-specific expenditure plan as the basis for an appropriation of Hazardous Substance Cleanup Bond Act funds. It is not updated.

A review of the CA BOND EXP. PLAN list, as provided by EDR, and dated 01/01/1989 has revealed that there is 1 CA BOND EXP. PLAN site within approximately 1 mile of the target property.

Equal/Higher Elevation	Address	Direction / Distance	Map ID	Page
AUTO REPAIR - BERKEL	*2378/2366 SAN PABLO*	*NNE 1/4 - 1/2 (0.426 mi.)*	*AM271*	*1505*

CHROME PLATING: This listing represents chrome plating facilities the California State Water Resources Control Board staff identified as possibly being a source of Per- and polyfluoroalkyl substance (PFAS) contamination. Sites and locations were identified by staff with the Division of Water Quality in the California State Water Board. Data was collected from the CA Air Resources Board 2013 and 2018 - Cr VI emission survey, CA Emission Inventory, CA HAZ Waste discharge database and by reviewing storm water permits. Former chrome plating sites are also included that are open site investigation or remediation cases with the Regional Water Quality Control Boards and the Department of Toxic Substances Control.

A review of the CHROME PLATING list, as provided by EDR, and dated 03/04/2024 has revealed that there is 1 CHROME PLATING site within approximately 0.5 miles of the target property.

Lower Elevation	Address	Direction / Distance	Map ID	Page
ELECTRO-COATINGS IND	*893 CARLETON ST*	*W 0 - 1/8 (0.049 mi.)*	*F30*	*243*

Cortese: The sites for the list are designated by the State Water Resource Control Board (LUST), the Integrated Waste Board (SWF/LS), and the Department of Toxic Substances Control (Cal-Sites).

A review of the Cortese list, as provided by EDR, and dated 03/19/2024 has revealed that there are 40 Cortese sites within approximately 0.5 miles of the target property.

Equal/Higher Elevation	Address	Direction / Distance	Map ID	Page
BERKELEY HUMANE SOCI	*2700 9TH ST*	*E 0 - 1/8 (0.054 mi.)*	*B31*	*323*
Cleanup Status: COMPLETED - CASE CLOSED				
COBURN CONSTRUCTION	*1006 PARDEE ST*	*ESE 0 - 1/8 (0.099 mi.)*	*I54*	*401*
Cleanup Status: COMPLETED - CASE CLOSED				
STUDIO COMPLEX	*1025 CARLETON ST*	*ENE 1/8 - 1/4 (0.148 mi.)*	*L90*	*614*
Cleanup Status: COMPLETED - CASE CLOSED				
OLIVER COMPANY	*1035 CARLETON ST*	*ENE 1/8 - 1/4 (0.164 mi.)*	*L105*	*696*
Cleanup Status: COMPLETED - CASE CLOSED				
WEST COAST PROPERTY	*2547 8TH ST*	*N 1/8 - 1/4 (0.172 mi.)*	*O116*	*727*

EXECUTIVE SUMMARY

Cleanup Status: COMPLETED - CASE CLOSED

PAHLMEYER FAMILY TRU	***2700 SAN PABLO AVE***	***ENE 1/8 - 1/4 (0.178 mi.)***	***R120***	***736***
Cleanup Status: COMPLETED - CASE CLOSED				
NOMURA BROS INC	***2720 SAN PABLO AVE***	***E 1/8 - 1/4 (0.181 mi.)***	***R127***	***762***
Cleanup Status: COMPLETED - CASE CLOSED				
BERKELEY HYDRAULIC S	***2734 SAN PABLO AVE***	***E 1/8 - 1/4 (0.184 mi.)***	***S136***	***785***
Cleanup Status: COMPLETED - CASE CLOSED				
TIME OIL COMPANY	***2748 SAN PABLO AVE***	***E 1/8 - 1/4 (0.196 mi.)***	***S144***	***835***
Cleanup Status: COMPLETED - CASE CLOSED				
EMERALD PACKAGING	***2821 10TH ST***	***ESE 1/8 - 1/4 (0.204 mi.)***	***V153***	***869***
Cleanup Status: COMPLETED - CASE CLOSED				
CONSOLIDATED FREIGHT	***2515 9TH ST***	***N 1/8 - 1/4 (0.210 mi.)***	***X157***	***900***
Cleanup Status: COMPLETED - CASE CLOSED				
COOPER HAWKINS	***2701 SAN PABLO AVE***	***ENE 1/8 - 1/4 (0.212 mi.)***	***R160***	***908***
Cleanup Status: COMPLETED - CASE CLOSED				
2601 SAN PABLO AVENU	***2601 SAN PABLO AVENU***	***NE 1/8 - 1/4 (0.236 mi.)***	***Y214***	***1249***
Cleanup Status: COMPLETED - CASE CLOSED				
BERKELEY BUSINESS CE	***2900 SAN PABLO AVENU***	***ESE 1/8 - 1/4 (0.236 mi.)***	***V215***	***1252***
Cleanup Status: COMPLETED - CASE CLOSED				
MEYER SOUND	***2832 SAN PABLO AVE***	***SE 1/8 - 1/4 (0.248 mi.)***	***AB226***	***1300***
Cleanup Status: COMPLETED - CASE CLOSED				
ASPHALT PRODUCT OIL	***1001 ASHBY AVE***	***SSE 1/4 - 1/2 (0.303 mi.)***	***AF241***	***1381***
Cleanup Status: COMPLETED - CASE CLOSED				
CHEVRON	***2995 SAN PABLO AVE***	***SE 1/4 - 1/2 (0.409 mi.)***	***AL261***	***1477***
Cleanup Status: COMPLETED - CASE CLOSED				
EUROPEAN MOTORS	***2396 SAN PABLO AVE***	***NNE 1/4 - 1/2 (0.414 mi.)***	***AM263***	***1484***
Cleanup Status: COMPLETED - CASE CLOSED				
FOLGER MURPHY PROPER	***1020 MURRAY ST***	***SSE 1/4 - 1/2 (0.423 mi.)***	***AP269***	***1501***
Cleanup Status: COMPLETED - CASE CLOSED				
SHELL BRANDED SERVIC	***1200 ASHBY AVENUE***	***SE 1/4 - 1/2 (0.448 mi.)***	***AL273***	***1517***
Cleanup Status: COMPLETED - CASE CLOSED				

Lower Elevation	Address	Direction / Distance	Map ID	Page
CARLETON BUSINESS CE	***2703 7TH AVE***	***SW 0 - 1/8 (0.019 mi.)***	***A3***	***11***
Cleanup Status: COMPLETED - CASE CLOSED				
CARLETON BUSINESS CE	***2700 7TH ST***	***SW 0 - 1/8 (0.046 mi.)***	***E19***	***113***
Cleanup Status: COMPLETED - CASE CLOSED				
MACAULAY FOUNDRY	***811 CARLETON***	***W 0 - 1/8 (0.117 mi.)***	***K70***	***446***
Cleanup Status: COMPLETED - CASE CLOSED				
CHRONICLE DEPOT	***2817 7TH ST***	***S 1/8 - 1/4 (0.143 mi.)***	***M84***	***577***
Cleanup Status: COMPLETED - CASE CLOSED				
GARY STEEL COMPANY	***2560 7TH ST***	***NNW 1/8 - 1/4 (0.159 mi.)***	***P102***	***690***
Cleanup Status: COMPLETED - CASE CLOSED				
BERKELEY INDUSTRIAL	***729 HEINZ ST***	***SSW 1/4 - 1/2 (0.255 mi.)***	***AC232***	***1320***
Cleanup Status: COMPLETED - CASE CLOSED				
BAYER CORP	***800 DWIGHT WAY***	***NW 1/4 - 1/2 (0.259 mi.)***	***AD235***	***1330***

EXECUTIVE SUMMARY

Cleanup Status: COMPLETED - CASE CLOSED

PQ CORP THE	***801 GRAYSON ST***	***SW 1/4 - 1/2 (0.268 mi.)***	***AA236***	***1360***
Cleanup Status: COMPLETED - CASE CLOSED				
JWP MECHANICAL	***999 ANTHONY ST***	***SSE 1/4 - 1/2 (0.296 mi.)***	***AE239***	***1375***
Cleanup Status: COMPLETED - CASE CLOSED				
SEVENTH STREET PROPE	***700 HEINZ AVENUE***	***SSW 1/4 - 1/2 (0.314 mi.)***	***AG245***	***1402***
Cleanup Status: COMPLETED - CASE CLOSED				
PACIFIC COAST CHEMIC	***2424 FOURTH STREET***	***NW 1/4 - 1/2 (0.371 mi.)***	***AI251***	***1426***
Cleanup Status: COMPLETED - CASE CLOSED				
SUPER 7	***901 ASHBY AVE***	***S 1/4 - 1/2 (0.378 mi.)***	***AH253***	***1436***
Cleanup Status: COMPLETED - CASE CLOSED				
UNITED PACIFIC # 220	***901 ASHBY AVE***	***S 1/4 - 1/2 (0.378 mi.)***	***AH254***	***1455***
Cleanup Status: OPEN - ASSESSMENT & INTERIM REMEDIAL ACTION				
MACBETH HARDWARE COM	***930 ASHBY AVE***	***SSE 1/4 - 1/2 (0.398 mi.)***	***AJ257***	***1464***
Cleanup Status: COMPLETED - CASE CLOSED				
WEATHERFORD MITSUBIS	***750 POTTER ST***	***S 1/4 - 1/2 (0.399 mi.)***	***AK259***	***1468***
Cleanup Status: COMPLETED - CASE CLOSED				
TEXACO	***840 ASHBY AVE***	***S 1/4 - 1/2 (0.414 mi.)***	***AN264***	***1487***
Cleanup Status: COMPLETED - CASE CLOSED				
BAY EXPORT SERVICES	***717 POTTER ST***	***SSW 1/4 - 1/2 (0.419 mi.)***	***AO268***	***1498***
Cleanup Status: COMPLETED - CASE CLOSED				
TRUST SECURITY MANAG	***2321 4TH ST***	***NW 1/4 - 1/2 (0.473 mi.)***	***AQ280***	***1538***
Cleanup Status: COMPLETED - CASE CLOSED				
GRING PEST CONTROL	***741 FOLGER AVE***	***S 1/4 - 1/2 (0.477 mi.)***	***AR282***	***1543***
Cleanup Status: COMPLETED - CASE CLOSED				
WEATHERFORD BMW (FOR	***735 ASHBY AVENUE***	***SSW 1/4 - 1/2 (0.479 mi.)***	***AS285***	***1550***
Cleanup Status: COMPLETED - CASE CLOSED				

HIST CORTESE: The sites for the list are designated by the State Water Resource Control Board [LUST], the Integrated Waste Board [SWF/LS], and the Department of Toxic Substances Control [CALSITES]. This listing is no longer updated by the state agency.

A review of the HIST CORTESE list, as provided by EDR, and dated 04/01/2001 has revealed that there are 41 HIST CORTESE sites within approximately 0.5 miles of the target property.

Equal/Higher Elevation	Address	Direction / Distance	Map ID	Page
CONSOLIDATED PRINTER	***2630 2630 8TH ST***	***N 0 - 1/8 (0.030 mi.)***	***A7***	***19***
Reg Id: 2970				
BERKELEY HUMANE SOCI	***2700 9TH ST***	***E 0 - 1/8 (0.054 mi.)***	***B31***	***323***
Reg Id: 01-0194				
COBURN CONSTRUCTION	***1006 PARDEE ST***	***ESE 0 - 1/8 (0.099 mi.)***	***I54***	***401***
Reg Id: 01-0436				
PROEN PRODUCTS	***2777 9TH***	***ESE 0 - 1/8 (0.110 mi.)***	***I65***	***433***
Reg Id: 01-2329				
STUDIO COMPLEX	***1025 CARLETON ST***	***ENE 1/8 - 1/4 (0.148 mi.)***	***L90***	***614***
Reg Id: 01-1432				
OLIVER COMPANY	***1035 CARLETON ST***	***ENE 1/8 - 1/4 (0.164 mi.)***	***L105***	***696***

EXECUTIVE SUMMARY

Reg Id: 01-1092				
WEST COAST PROPERTY Reg Id: 01-1659	***2547 8TH***	***N 1/8 - 1/4 (0.172 mi.)***	***O118***	***732***
PAHLMEYER FAMILY TRU Reg Id: 01-1131	***2700 SAN PABLO AVE***	***ENE 1/8 - 1/4 (0.178 mi.)***	***R120***	***736***
NOMURA BROS INC Reg Id: 01-1051	***2720 SAN PABLO AVE***	***E 1/8 - 1/4 (0.181 mi.)***	***R126***	***757***
BERKELEY HYDRAULIC S Reg Id: 01-0195	***2734 SAN PABLO AVE***	***E 1/8 - 1/4 (0.184 mi.)***	***S134***	***780***
TIME OIL COMPANY Reg Id: 01-1235	***2748 SAN PABLO AVE***	***E 1/8 - 1/4 (0.196 mi.)***	***S144***	***835***
EMERALD PACKAGING Reg Id: 01-0557	***2821 10TH ST***	***ESE 1/8 - 1/4 (0.204 mi.)***	***V153***	***869***
CONSOLIDATED FREIGHT Reg Id: 01-0448	***2515 9TH ST***	***N 1/8 - 1/4 (0.210 mi.)***	***X157***	***900***
COOPER HAWKINS Reg Id: 01-0454	***2701 SAN PABLO AVE***	***ENE 1/8 - 1/4 (0.212 mi.)***	***R160***	***908***
BERKELEY BUSINESS CE Reg Id: 01-0187	***2900 SAN PABLO AVENU***	***ESE 1/8 - 1/4 (0.236 mi.)***	***V215***	***1252***
MEYER SOUND Reg Id: 01-2361	***2832 SAN PABLO AVE***	***SE 1/8 - 1/4 (0.248 mi.)***	***AB226***	***1300***
ASPHALT PRODUCT OIL Reg Id: 01-0060	***1001 ASHBY AVE***	***SSE 1/4 - 1/2 (0.303 mi.)***	***AF241***	***1381***
CHEVRON Reg Id: 01-0353	***2995 SAN PABLO AVE***	***SE 1/4 - 1/2 (0.409 mi.)***	***AL261***	***1477***
EUROPEAN MOTORS Reg Id: 01-0574	***2396 SAN PABLO AVE***	***NNE 1/4 - 1/2 (0.414 mi.)***	***AM263***	***1484***
FOLGER MURPHY PROPER Reg Id: 01-0648	***1020 MURRAY ST***	***SSE 1/4 - 1/2 (0.423 mi.)***	***AP269***	***1501***
AUTO REPAIR - BERKEL Reg Id: 01750013	***2378/2366 SAN PABLO***	***NNE 1/4 - 1/2 (0.426 mi.)***	***AM271***	***1505***
CHASE PROPERTY Reg Id: 01-0305	***2366 78 SAN PABLO AV***	***NNE 1/4 - 1/2 (0.456 mi.)***	***277***	***1534***

Lower Elevation	Address	Direction / Distance	Map ID	Page
CARLETON BUSINESS CE Reg Id: 01-0281	***2703 7TH AVE***	***SW 0 - 1/8 (0.019 mi.)***	***A3***	***11***
ELECTRO-COATINGS IND Reg Id: 01340001	***893 CARLETON ST***	***W 0 - 1/8 (0.049 mi.)***	***F30***	***243***
MACAULAY FOUNDRY Reg Id: 01-0932	***811 CARLETON***	***W 0 - 1/8 (0.117 mi.)***	***K70***	***446***
CHRONICLE DEPOT Reg Id: 01-0396	***2817 7TH ST***	***S 1/8 - 1/4 (0.143 mi.)***	***M84***	***577***
GARY STEEL COMPANY Reg Id: 01-0683	***2560 7TH ST***	***NNW 1/8 - 1/4 (0.159 mi.)***	***P102***	***690***
UC BERKELEY	UNKNOWN 4TH ST & PAR	WNW 1/4 - 1/2 (0.253 mi.)	229	1312

EXECUTIVE SUMMARY

Reg Id: 01-0972 Reg Id: 01-1512				
BERKELEY INDUSTRIAL Reg Id: 01-1935	***729 HEINZ***	***SSW 1/4 - 1/2 (0.255 mi.)***	***AC233***	***1322***
PQ CORP THE Reg Id: 01-1203	***801 GRAYSON ST***	***SW 1/4 - 1/2 (0.268 mi.)***	***AA236***	***1360***
JWP MECHANICAL Reg Id: 01-0812	***999 ANTHONY ST***	***SSE 1/4 - 1/2 (0.296 mi.)***	***AE239***	***1375***
SEVENTH STREET PROPE Reg Id: 01-0522	***700 HEINZ AVENUE***	***SSW 1/4 - 1/2 (0.314 mi.)***	***AG245***	***1402***
SUPER 7 Reg Id: 01-1444	***901 ASHBY AVE***	***S 1/4 - 1/2 (0.378 mi.)***	***AH253***	***1436***
MACBETH HARDWARE COM Reg Id: 01-0931	***930 ASHBY AVE***	***SSE 1/4 - 1/2 (0.398 mi.)***	***AJ257***	***1464***
WEATHERFORD MITSUBIS Reg Id: 01-0868	***750 POTTER ST***	***S 1/4 - 1/2 (0.399 mi.)***	***AK259***	***1468***
TEXACO Reg Id: 01-1243	***840 ASHBY AVE***	***S 1/4 - 1/2 (0.414 mi.)***	***AN264***	***1487***
BAY EXPORT SERVICES Reg Id: 01-0162	***717 POTTER ST***	***SSW 1/4 - 1/2 (0.419 mi.)***	***AO266***	***1495***
TRUST SECURITY MANAG Reg Id: 01-1504	***2321 4TH ST***	***NW 1/4 - 1/2 (0.473 mi.)***	***AQ280***	***1538***
GRING PEST CONTROL Reg Id: 01-0724	***741 FOLGER AVE***	***S 1/4 - 1/2 (0.477 mi.)***	***AR282***	***1543***
WEATHERFORD BMW (FOR Reg Id: 01-1803	***735 ASHBY AVENUE***	***SSW 1/4 - 1/2 (0.479 mi.)***	***AS285***	***1550***
DAVLIN PAINT COMPANY Reg Id: 01-1985	800 BANCROFT	NNW 1/4 - 1/2 (0.490 mi.)	AT288	1581

Notify 65: Listings of all Proposition 65 incidents reported to counties by the State Water Resources Control Board and the Regional Water Quality Control Board. This database is no longer updated by the reporting agency.

A review of the Notify 65 list, as provided by EDR, and dated 03/08/2024 has revealed that there are 4 Notify 65 sites within approximately 1 mile of the target property.

Equal/Higher Elevation	Address	Direction / Distance	Map ID	Page
EMERALD PACKAGING IN	2821 TENTH ST.	ESE 1/8 - 1/4 (0.204 mi.)	V154	876
UNOCAL	***2501 SACRAMENTO ST***	***ENE 1/2 - 1 (0.698 mi.)***	***300***	***1664***
PCC	***6400 SAN PABLO AVE***	***SSE 1/2 - 1 (0.763 mi.)***	***304***	***1694***
TOWER CLEANERS	***1110 UNIVERSITY AVE***	***N 1/2 - 1 (0.811 mi.)***	***305***	***1697***

EXECUTIVE SUMMARY

UST FINDER RELEASE: US EPA's UST Finder data is a national composite of leaking underground storage tanks. This data contains information about, and locations of, leaking underground storage tanks. Data was collected from state sources and standardized into a national profile by EPA's Office of Underground Storage Tanks, Office of Research and Development, and the Association of State and Territorial Solid Waste Management Officials.

A review of the UST FINDER RELEASE list, as provided by EDR, and dated 06/08/2023 has revealed that there are 39 UST FINDER RELEASE sites within approximately 0.5 miles of the target property.

Equal/Higher Elevation	Address	Direction / Distance	Map ID	Page
BERKELEY HUMANE SOCI	2700 9TH ST	E 0 - 1/8 (0.054 mi.)	B32	330
COBURN CONSTRUCTION	1006 PARDEE ST	ESE 0 - 1/8 (0.099 mi.)	I55	405
STUDIO COMPLEX	1025 CARLETON ST	ENE 1/8 - 1/4 (0.148 mi.)	L91	618
OLIVER COMPANY	1035 CARLETON ST	ENE 1/8 - 1/4 (0.164 mi.)	L107	701
WEST COAST PROPERTY	2547 8TH ST	N 1/8 - 1/4 (0.172 mi.)	O114	726
PAHLMEYER FAMILY TRU	2700 SAN PABLO AVE	ENE 1/8 - 1/4 (0.178 mi.)	R119	735
NOMURA BROS INC	2720 SAN PABLO AVE	E 1/8 - 1/4 (0.181 mi.)	R128	764
BERKELEY HYDRAULIC S	2734 SAN PABLO AVE	E 1/8 - 1/4 (0.184 mi.)	S133	779
TIME OIL COMPANY	2748 SAN PABLO AVE	E 1/8 - 1/4 (0.196 mi.)	S146	841
EMERALD PACKAGING	2821 10TH ST	ESE 1/8 - 1/4 (0.204 mi.)	V152	869
CONSOLIDATED FREIGHT	2515 9TH ST	N 1/8 - 1/4 (0.210 mi.)	X158	906
COOPER HAWKINS	2701 SAN PABLO AVE	ENE 1/8 - 1/4 (0.212 mi.)	R161	915
2601 SAN PABLO AVENU	2601 SAN PABLO AVENU	NE 1/8 - 1/4 (0.236 mi.)	Y213	1248
MEYER SOUND	2832 SAN PABLO AVE	SE 1/8 - 1/4 (0.248 mi.)	AB227	1305
ASPHALT PRODUCT OIL	1001 ASHBY AVE	SSE 1/4 - 1/2 (0.303 mi.)	AF243	1401
BERKELEY BUSINESS CE	2900 SAN PABLO AVE	SE 1/4 - 1/2 (0.337 mi.)	247	1422
CHEVRON	2995 SAN PABLO AVE	SE 1/4 - 1/2 (0.409 mi.)	AL260	1476
EUROPEAN MOTORS	2396 SAN PABLO AVE	NNE 1/4 - 1/2 (0.414 mi.)	AM262	1483
FOLGER MURPHY PROPER	1020 MURRAY ST	SSE 1/4 - 1/2 (0.423 mi.)	AP270	1505
SHELL BRANDED SERVIC	1200 ASHBY AVENUE	SE 1/4 - 1/2 (0.448 mi.)	AL274	1521

Lower Elevation	Address	Direction / Distance	Map ID	Page
CARLETON BUSINESS CE	2703 7TH AVE	SW 0 - 1/8 (0.019 mi.)	A5	17
CARLETON BUSINESS CE	2700 7TH ST	SW 0 - 1/8 (0.046 mi.)	E17	101
MACAULAY FOUNDRY	811 CARLETON	W 0 - 1/8 (0.117 mi.)	K71	449
CHRONICLE DEPOT	2817 7TH ST	S 1/8 - 1/4 (0.143 mi.)	M85	581
GARY STEEL COMPANY	2560 7TH ST	NNW 1/8 - 1/4 (0.159 mi.)	P103	694
BERKELEY INDUSTRIAL	729 HEINZ ST	SSW 1/4 - 1/2 (0.255 mi.)	AC230	1312
BAYER, FORMER MILES/	800 DWIGHT WAY	NW 1/4 - 1/2 (0.259 mi.)	AD234	1329
PQ CORP	801 GRAYSON ST	SW 1/4 - 1/2 (0.268 mi.)	AA237	1374
JWP MECHANICAL	999 ANTHONY ST	SSE 1/4 - 1/2 (0.296 mi.)	AE238	1374
DURKEE WAREHAM	700 HEINZ ST	SSW 1/4 - 1/2 (0.314 mi.)	AG244	1402
PACIFIC COAST CHEMIC	2424 FOURTH STREET	NW 1/4 - 1/2 (0.371 mi.)	AI250	1425
SUPER 7	901 ASHBY AVE	S 1/4 - 1/2 (0.378 mi.)	AH255	1463
MACBETH HARDWARE COM	930 ASHBY AVE	SSE 1/4 - 1/2 (0.398 mi.)	AJ256	1464
KRENZ LIMITED	750 POTTER ST	S 1/4 - 1/2 (0.399 mi.)	AK258	1468
TEXACO	840 ASHBY AVE	S 1/4 - 1/2 (0.414 mi.)	AN265	1494
BAY EXPORT SERVICES	717 POTTER ST	SSW 1/4 - 1/2 (0.419 mi.)	AO267	1498
TRUST SECURITY MANAG	2321 4TH ST	NW 1/4 - 1/2 (0.473 mi.)	AQ281	1542
GRING PEST CONTROL	741 FOLGER AVE	S 1/4 - 1/2 (0.477 mi.)	AR283	1549
WEATHERFORD BMW	735 ASHBY AVE	SSW 1/4 - 1/2 (0.479 mi.)	AS284	1549

EXECUTIVE SUMMARY

E MANIFEST: EPA established a national system for tracking hazardous waste shipments electronically. This system, known as ?e-Manifest,? will modernize the nation?s cradle-to-grave hazardous waste tracking process while saving valuable time, resources, and dollars for industry and states.

A review of the E MANIFEST list, as provided by EDR, and dated 07/24/2023 has revealed that there are 52 E MANIFEST sites within approximately 0.25 miles of the target property.

Equal/Higher Elevation	Address	Direction / Distance	Map ID	Page
CONSOLIDATED PRINTER	2630 2630 8TH ST	N 0 - 1/8 (0.030 mi.)	A7	19
FIRE CAUSE ANALYSIS	935 PARDEE ST	ESE 0 - 1/8 (0.039 mi.)	B11	82
TALES OF THE CITY	932 PARKER STREET, #	NNW 0 - 1/8 (0.099 mi.)	J57	408
ENERGY EVERYWHERE IN	1013 PARDEE ST STE 1	E 0 - 1/8 (0.101 mi.)	I60	415
KAISER PERMANENTE PA	2700 TENTH STREET	ENE 1/8 - 1/4 (0.127 mi.)	L78	538
AB AUTOMOTIVE DBA OC	2703 10TH ST	ENE 1/8 - 1/4 (0.140 mi.)	L80	549
OCEANWORKS INC	2703 TENTH ST	ENE 1/8 - 1/4 (0.140 mi.)	L83	566
WAREHAM DEVELOPMENT	2600 TENTH STREET- G	NE 1/8 - 1/4 (0.145 mi.)	N86	581
WAREHAM DEVOLPMENT	2600 TENTH ST SUITE	NE 1/8 - 1/4 (0.145 mi.)	N87	585
2621 TENTH STREET, L	2621 TENTH STREET	ENE 1/8 - 1/4 (0.149 mi.)	L94	625
KAISER PERMANENTE BE	2621 TENTH STREET	ENE 1/8 - 1/4 (0.149 mi.)	L95	636
AB AUTOMOTIVE DBA OC	1030 CARLETON ST	ENE 1/8 - 1/4 (0.149 mi.)	L97	657
INVENSENSE INC.		N 1/8 - 1/4 (0.158 mi.)	O100	671
STEEP HILL LABS INC	PARKER ST	NNE 1/8 - 1/4 (0.158 mi.)	N101	677
MEYER SOUND	2817 10TH ST	ESE 1/8 - 1/4 (0.196 mi.)	V141	799
MEYER SOUND LABORATO	2817 10TH ST	ESE 1/8 - 1/4 (0.196 mi.)	V142	815
SF TIRES & SERVICE C	2625 SAN PABLO AVE	ENE 1/8 - 1/4 (0.215 mi.)	R164	924
BERKELEY BOB'S	2705 SAN PABLO AVE	E 1/8 - 1/4 (0.219 mi.)	R175	1016
BANK OF AMERICA	2546 SAN PABLO AVENU	NE 1/8 - 1/4 (0.223 mi.)	Y178	1025
GEORGE ABRAM SR77694	2729 SAN PABLO AVE.	E 1/8 - 1/4 (0.224 mi.)	S180	1031
PANEL CRAFT AUTO BOD	2828 SAN PABLO AVE	ESE 1/8 - 1/4 (0.241 mi.)	V224	1289

Lower Elevation	Address	Direction / Distance	Map ID	Page
ENCHROMA. INC.	2629 7TH STREET	NW 0 - 1/8 (0.047 mi.)	D23	123
ENCHROMA INC	2629 7TH ST	NW 0 - 1/8 (0.047 mi.)	D25	134
ELECTRO-COATINGS IND	893 CARLETON ST	W 0 - 1/8 (0.049 mi.)	F30	243
HUUE INC	SEVENTH STREET	NW 0 - 1/8 (0.066 mi.)	D36	337
FORM ENERGY, INC	2810 SEVENTH STREET	S 0 - 1/8 (0.123 mi.)	H74	464
DSM BIOMEDICAL INC	7TH ST	S 0 - 1/8 (0.123 mi.)	H75	479
ARBORICULTURAL SPECI	830 GRAYSON ST	SSW 1/8 - 1/4 (0.125 mi.)	H77	528
HENKEL CORPORATION -	800 GRAYSON STREET	SSW 1/8 - 1/4 (0.166 mi.)	Q109	703
BERKELEY MILLWORK &	2830 7TH ST	S 1/8 - 1/4 (0.181 mi.)	M122	744
THE ED JONES CO.	2834 8TH ST	SSE 1/8 - 1/4 (0.186 mi.)	T139	790
US HEALTHWORKS-BERKL	2850 7TH ST STE 100	SSW 1/8 - 1/4 (0.197 mi.)	U150	862
AGENUS WEST LLC	901 HEINZ ST	S 1/8 - 1/4 (0.207 mi.)	T155	877
PERFECT DAY FOODS	829 HEINZ AVE	S 1/8 - 1/4 (0.217 mi.)	U168	955
MICROBYRE INC	813 HEINZ AVE	S 1/8 - 1/4 (0.218 mi.)	U171	976
PERFECT DAY FOODS	813 HEINZ AVE	S 1/8 - 1/4 (0.218 mi.)	U172	984
CMC ICOS BIOLOGICS I	890 HEINZ AVE	S 1/8 - 1/4 (0.224 mi.)	Z182	1043
7TH STREET PROPERTIE	820 HEINZ AVENUE	S 1/8 - 1/4 (0.225 mi.)	Z187	1066
VALITOR	820 HEINZ AVE	S 1/8 - 1/4 (0.225 mi.)	Z190	1077
FAUNA BIO	820 HEINZ AVE	S 1/8 - 1/4 (0.225 mi.)	Z191	1087
RODAN & FIELDS LLC	820 HEINZ AVE	S 1/8 - 1/4 (0.225 mi.)	Z193	1094
7TH STREET PROPERTIE	820 HEINZ	S 1/8 - 1/4 (0.225 mi.)	Z195	1109
IQ BIOSCIENCES	820 HEINZ AVENUE	S 1/8 - 1/4 (0.225 mi.)	Z196	1116
NEWOMICS INC	804 HEINZ AVE STE 15	S 1/8 - 1/4 (0.225 mi.)	U198	1122
UPSIDE FOODS	804 HEINZ AVEM SUITE	S 1/8 - 1/4 (0.225 mi.)	U199	1129
RODAN & FIELDS LLC	804 HEINZ AVE	S 1/8 - 1/4 (0.225 mi.)	U201	1141
MEMPHIS MEATS INC	804 HEINZ AVE STE 20	S 1/8 - 1/4 (0.225 mi.)	U204	1206

EXECUTIVE SUMMARY

Lower Elevation	Address	Direction / Distance	Map ID	Page
UPSIDE FOODS, INC	*804 HEINZ AVENUE*	*S 1/8 - 1/4 (0.225 mi.)*	*U206*	*1211*
AGENUS WEST	*793 HEINZ AVE*	*S 1/8 - 1/4 (0.233 mi.)*	*U212*	*1236*
POW GENETICS SOLUTIO	*2865 7TH STREET*	*SSE 1/8 - 1/4 (0.236 mi.)*	*Z216*	*1262*
CLIMAX FOODS INC	*2865 7TH ST UNIT B2*	*SSE 1/8 - 1/4 (0.236 mi.)*	*Z218*	*1268*
WILD EARTH INC	*SEVENTH ST STE B*	*SSE 1/8 - 1/4 (0.236 mi.)*	*Z220*	*1277*

EDR HIGH RISK HISTORICAL RECORDS

EDR Exclusive Records

EDR Hist Auto: EDR has searched selected national collections of business directories and has collected listings of potential gas station/filling station/service station sites that were available to EDR researchers. EDR's review was limited to those categories of sources that might, in EDR's opinion, include gas station/filling station/service station establishments. The categories reviewed included, but were not limited to gas, gas station, gasoline station, filling station, auto, automobile repair, auto service station, service station, etc. This database falls within a category of information EDR classifies as "High Risk Historical Records", or HRHR. EDR's HRHR effort presents unique and sometimes proprietary data about past sites and operations that typically create environmental concerns, but may not show up in current government records searches.

A review of the EDR Hist Auto list, as provided by EDR, has revealed that there is 1 EDR Hist Auto site within approximately 0.125 miles of the target property.

Equal/Higher Elevation	Address	Direction / Distance	Map ID	Page
GOLD	2606 8TH ST	N 0 - 1/8 (0.084 mi.)	D40	365

EXECUTIVE SUMMARY

Due to poor or inadequate address information, the following sites were not mapped. Count: 11 records.

Site Name	Database(s)
EMERY VILLAGE CENTER	Alameda County CS
PARK AVENUE REDEVELOPMENT	Alameda County CS
PACIFIC STEEL CASTING	ENVIROSTOR, VCP
BERKELEY SANTA FE TRACKBED TO PARK	ENVIROSTOR, VCP
BERKELEY FORGE DEVELOPMENT PROJECT	ENVIROSTOR, VCP
3600 SAN PABLO	ENVIROSTOR, VCP
NORTH BASIN STRIP-II	CPS-SLIC
GRIFOLS - GRIFOLS - FORMER SOUTH S	CPS-SLIC
UPTOWN THEATER DISTRICT	CPS-SLIC
KRENZ INC	ENVIROSTOR
BERKELEY LANDFILL COMPANY	ENVIROSTOR

OVERVIEW MAP - 7699692.2S

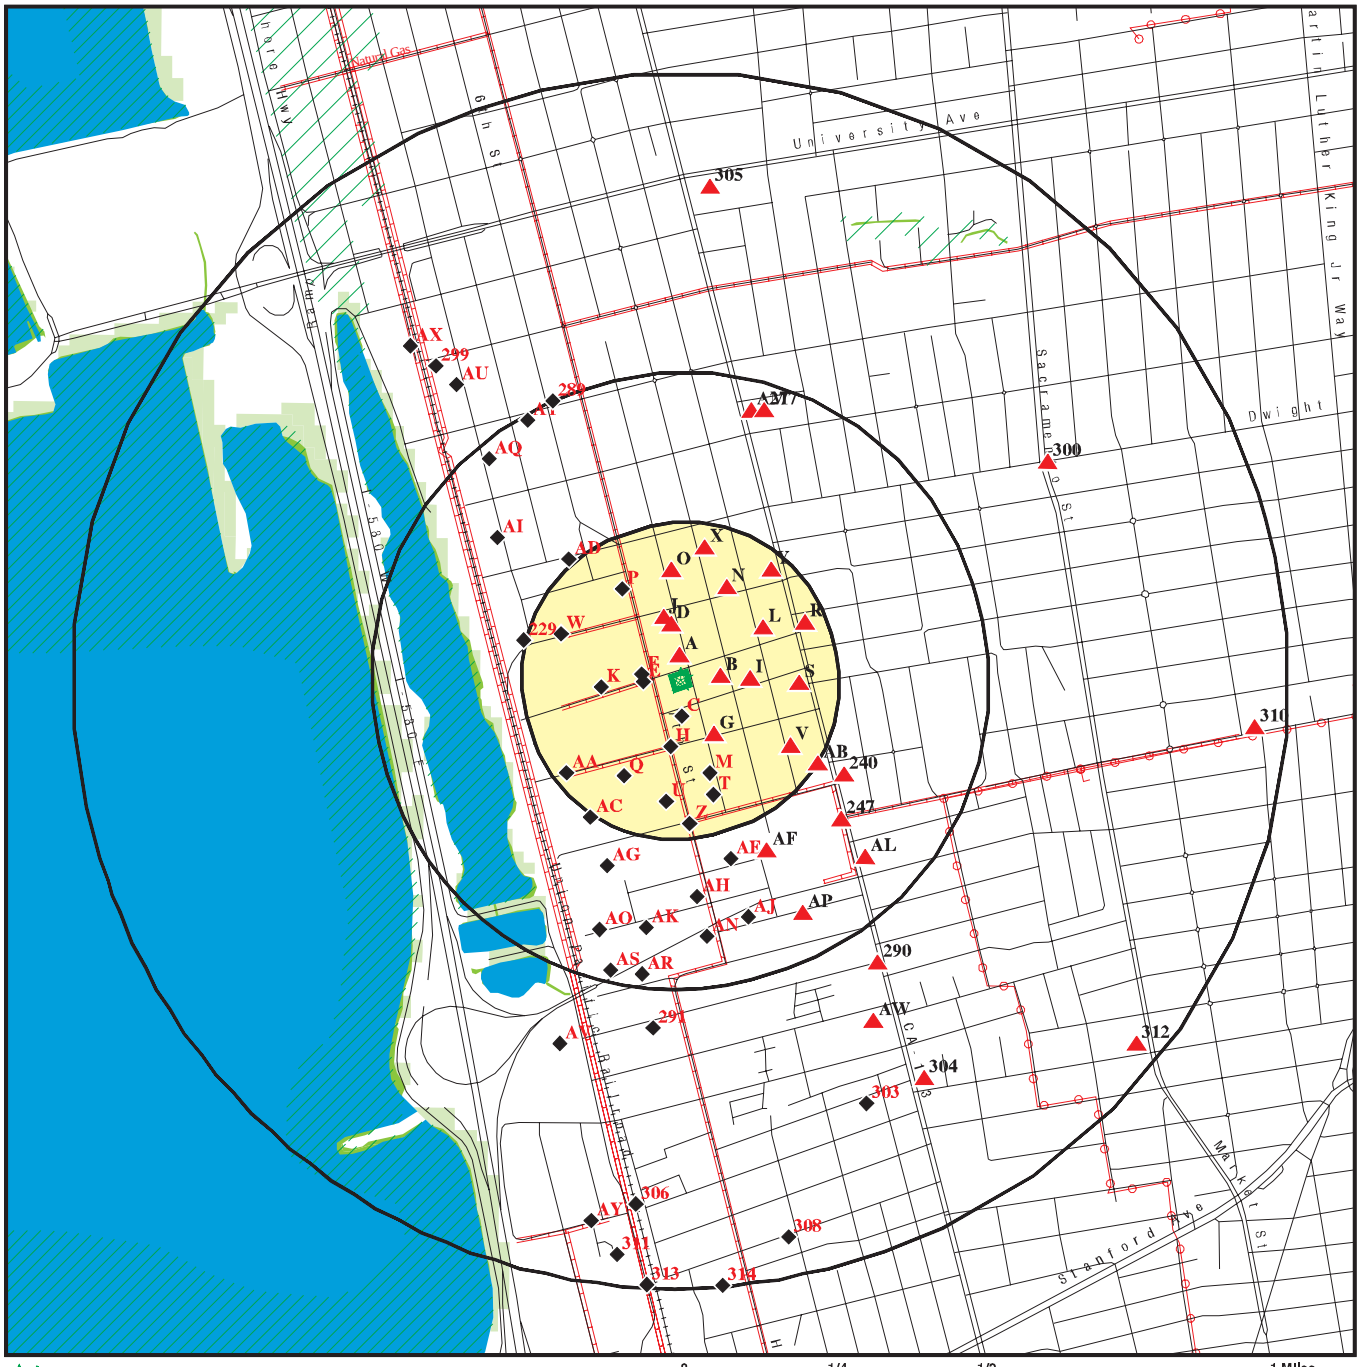

- Target Property
- Sites at elevations higher than or equal to the target property
- Sites at elevations lower than the target property
- Manufactured Gas Plants
- National Priority List Sites
- Dept. Defense Sites
- Indian Reservations BIA
- Power transmission lines
- Pipelines
- Special Flood Hazard Area (1%)
- 0.2% Annual Chance Flood Hazard
- National Wetland Inventory
- State Wetlands
- Areas of Concern

This report includes Interactive Map Layers to display and/or hide map information. The legend includes only those icons for the default map view.

SITE NAME: 928 Carleton ADDRESS: 928 Carleton Berkeley CA 94710 LAT/LONG: 37.85689 / 122.292173	CLIENT: Pangea Environmental Services INc. CONTACT: Zachary Rawlins INQUIRY #: 7699692.2s DATE: July 03, 2024 6:10 pm

Copyright © 2024 EDR, Inc. © 2015 TomTom Rel. 2015.

DETAIL MAP - 7699692.2S

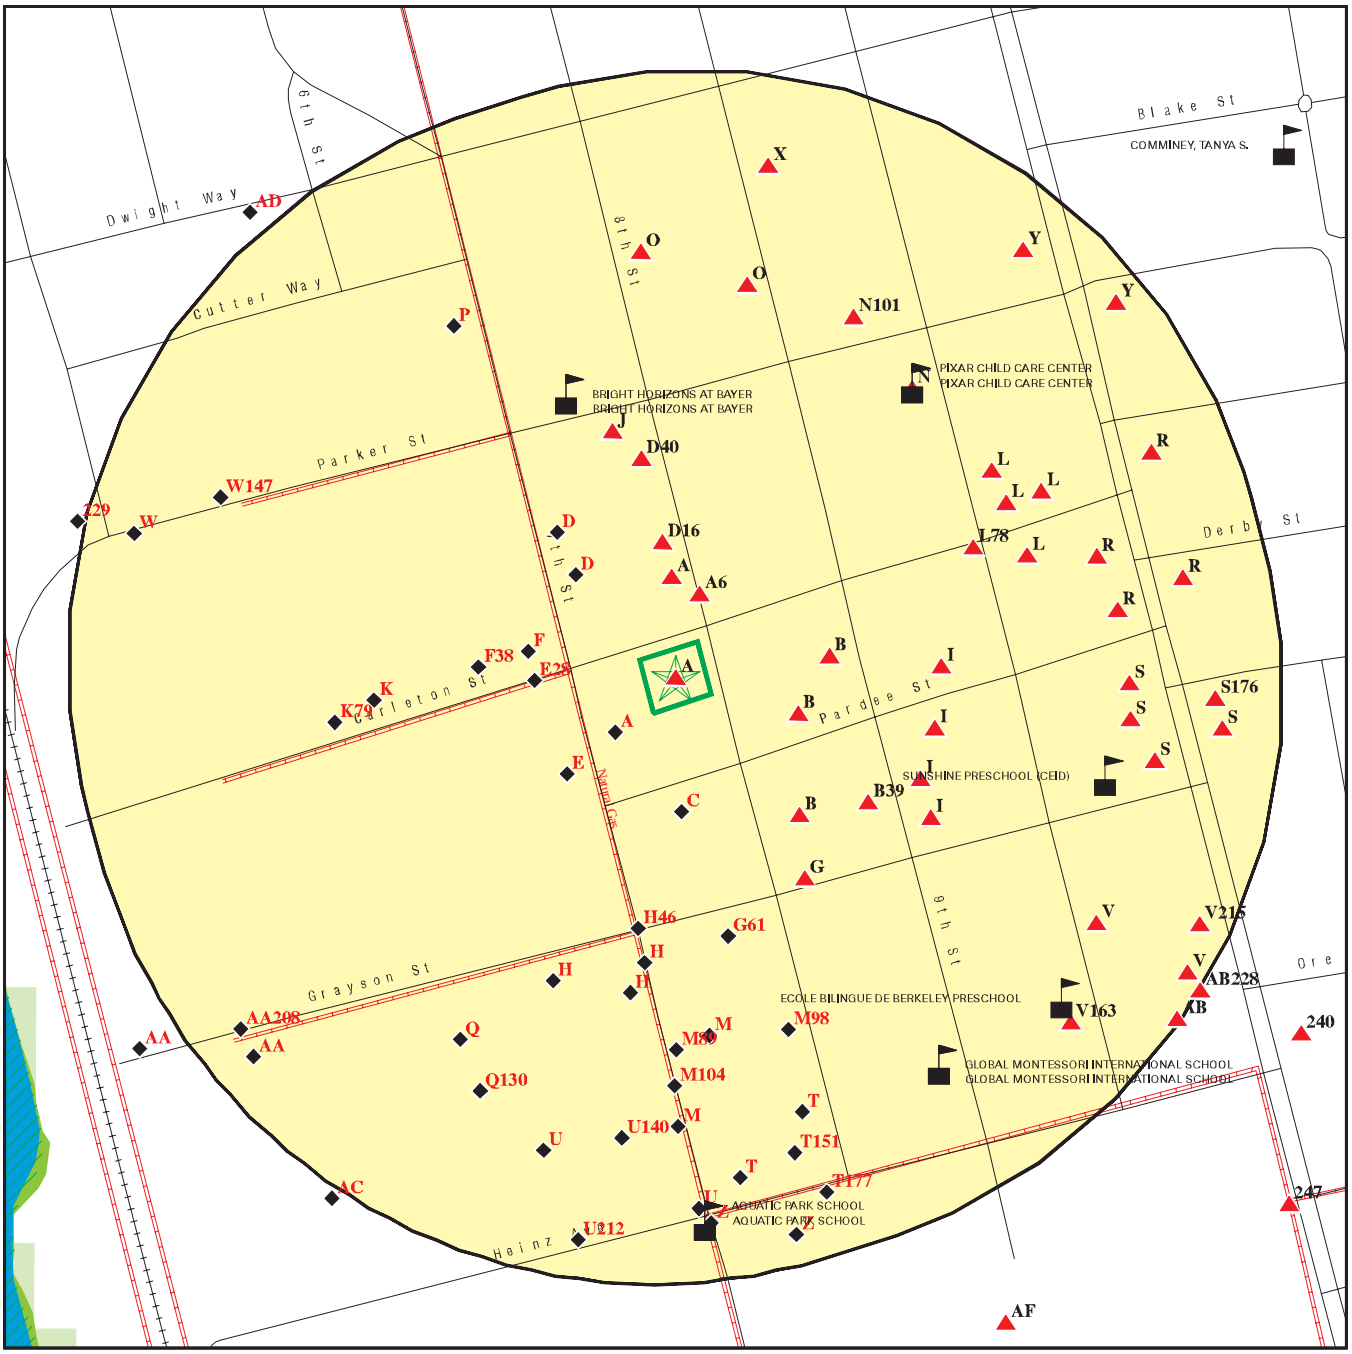

0 1/16 1/8 1/4 Miles

- Target Property
- Sites at elevations higher than or equal to the target property
- Sites at elevations lower than the target property
- Manufactured Gas Plants
- Sensitive Receptors
- National Priority List Sites
- Dept. Defense Sites
- Indian Reservations BIA
- Pipelines
- Special Flood Hazard Area (1%)
- 0.2% Annual Chance Flood Hazard
- National Wetland Inventory
- State Wetlands
- Areas of Concern

This report includes Interactive Map Layers to display and/or hide map information. The legend includes only those icons for the default map view.

SITE NAME: 928 Carleton ADDRESS: 928 Carleton Berkeley CA 94710 LAT/LONG: 37.85689 / 122.292173	CLIENT: Pangea Environmental Services INc. CONTACT: Zachary Rawlins INQUIRY #: 7699692.2s DATE: July 03, 2024 6:18 pm

Copyright © 2024 EDR, Inc. © 2015 TomTom Rel. 2015.

MAP FINDINGS SUMMARY

Database	Search Distance (Miles)	Target Property	< 1/8	1/8 - 1/4	1/4 - 1/2	1/2 - 1	> 1	Total Plotted
STANDARD ENVIRONMENTAL RECORDS								
Lists of Federal NPL (Superfund) sites								
NPL	1.000		0	0	0	0	NR	0
Proposed NPL	1.000		0	0	0	0	NR	0
NPL LIENS	1.000		0	0	0	0	NR	0
Lists of Federal Delisted NPL sites								
Delisted NPL	1.000		0	0	0	0	NR	0
Lists of Federal sites subject to CERCLA removals and CERCLA orders								
FEDERAL FACILITY	0.500		0	0	0	NR	NR	0
SEMS	0.500		0	0	0	NR	NR	0
Lists of Federal CERCLA sites with NFRAP								
SEMS-ARCHIVE	0.500		2	0	3	NR	NR	5
Lists of Federal RCRA facilities undergoing Corrective Action								
CORRACTS	1.000		0	0	0	0	NR	0
Lists of Federal RCRA TSD facilities								
RCRA-TSDF	0.500		0	0	0	NR	NR	0
Lists of Federal RCRA generators								
RCRA-LQG	0.250		3	2	NR	NR	NR	5
RCRA-SQG	0.250		3	12	NR	NR	NR	15
RCRA-VSQG	0.250		1	1	NR	NR	NR	2
Federal institutional controls / engineering controls registries								
LUCIS	0.500		0	0	0	NR	NR	0
US ENG CONTROLS	0.500		0	0	0	NR	NR	0
US INST CONTROLS	0.500		0	0	0	NR	NR	0
Federal ERNS list								
ERNS	0.001		0	NR	NR	NR	NR	0
Lists of state- and tribal (Superfund) equivalent sites								
RESPONSE	1.000		1	2	3	3	NR	9
Lists of state- and tribal hazardous waste facilities								
ENVIROSTOR	1.000		3	3	7	21	NR	34
Lists of state and tribal landfills and solid waste disposal facilities								
SWF/LF	0.500		0	0	0	NR	NR	0

MAP FINDINGS SUMMARY

Database	Search Distance (Miles)	Target Property	< 1/8	1/8 - 1/4	1/4 - 1/2	1/2 - 1	> 1	Total Plotted
Lists of state and tribal leaking storage tanks								
LUST	0.500		7	17	23	NR	NR	47
INDIAN LUST	0.500		0	0	0	NR	NR	0
CPS-SLIC	0.500		5	8	10	NR	NR	23
Alameda County CS	0.500		0	0	0	NR	NR	0
Lists of state and tribal registered storage tanks								
FEMA UST	0.250		0	0	NR	NR	NR	0
UST	0.250		0	1	NR	NR	NR	1
AST	0.250		0	2	NR	NR	NR	2
INDIAN UST	0.250		0	0	NR	NR	NR	0
Lists of state and tribal voluntary cleanup sites								
VCP	0.500		0	0	2	NR	NR	2
INDIAN VCP	0.500		0	0	0	NR	NR	0
Lists of state and tribal brownfield sites								
BROWNFIELDS	0.500		0	0	0	NR	NR	0
ADDITIONAL ENVIRONMENTAL RECORDS								
Local Brownfield lists								
US BROWNFIELDS	0.500		0	0	0	NR	NR	0
Local Lists of Landfill / Solid Waste Disposal Sites								
WMUDS/SWAT	0.500		0	0	0	NR	NR	0
SWRCY	0.500		0	0	0	NR	NR	0
HAULERS	0.001		0	NR	NR	NR	NR	0
INDIAN ODI	0.500		0	0	0	NR	NR	0
ODI	0.500		0	0	0	NR	NR	0
DEBRIS REGION 9	0.500		0	0	0	NR	NR	0
IHS OPEN DUMPS	0.500		0	0	0	NR	NR	0
Local Lists of Hazardous waste / Contaminated Sites								
US HIST CDL	0.001		0	NR	NR	NR	NR	0
HIST Cal-Sites	1.000		1	0	2	2	NR	5
SCH	0.250		0	0	NR	NR	NR	0
CDL	0.001		0	NR	NR	NR	NR	0
CERS HAZ WASTE	0.250		13	20	NR	NR	NR	33
Toxic Pits	1.000		0	0	0	0	NR	0
US CDL	0.001		0	NR	NR	NR	NR	0
Local Lists of Registered Storage Tanks								
SWEEPS UST	0.250		3	10	NR	NR	NR	13
HIST UST	0.250		7	13	NR	NR	NR	20
CA FID UST	0.250		5	14	NR	NR	NR	19
CERS TANKS	0.250		0	0	NR	NR	NR	0

MAP FINDINGS SUMMARY

Database	Search Distance (Miles)	Target Property	< 1/8	1/8 - 1/4	1/4 - 1/2	1/2 - 1	> 1	Total Plotted
Local Land Records								
LIENS	0.001		0	NR	NR	NR	NR	0
LIENS 2	0.001		0	NR	NR	NR	NR	0
DEED	0.500		0	0	0	NR	NR	0
Records of Emergency Release Reports								
HMIRS	0.001		0	NR	NR	NR	NR	0
CHMIRS	0.001		0	NR	NR	NR	NR	0
LDS	0.001		0	NR	NR	NR	NR	0
MCS	0.001		0	NR	NR	NR	NR	0
SPILLS 90	0.001		0	NR	NR	NR	NR	0
Other Ascertainable Records								
RCRA NonGen / NLR	0.250		23	59	NR	NR	NR	82
FUDS	1.000		0	0	2	0	NR	2
DOD	1.000		0	0	0	0	NR	0
SCRD DRYCLEANERS	0.500		0	0	0	NR	NR	0
US FIN ASSUR	0.001		0	NR	NR	NR	NR	0
EPA WATCH LIST	0.001		0	NR	NR	NR	NR	0
2020 COR ACTION	0.250		0	0	NR	NR	NR	0
TSCA	0.001		0	NR	NR	NR	NR	0
TRIS	0.001		0	NR	NR	NR	NR	0
SSTS	0.001		0	NR	NR	NR	NR	0
ROD	1.000		0	0	0	0	NR	0
RMP	0.001		0	NR	NR	NR	NR	0
RAATS	0.001		0	NR	NR	NR	NR	0
PRP	0.001		0	NR	NR	NR	NR	0
PADS	0.001		0	NR	NR	NR	NR	0
ICIS	0.001		0	NR	NR	NR	NR	0
FTTS	0.001		0	NR	NR	NR	NR	0
MLTS	0.001		0	NR	NR	NR	NR	0
COAL ASH DOE	0.001		0	NR	NR	NR	NR	0
COAL ASH EPA	0.500		0	0	0	NR	NR	0
PCB TRANSFORMER	0.001		0	NR	NR	NR	NR	0
RADINFO	0.001		0	NR	NR	NR	NR	0
HIST FTTS	0.001		0	NR	NR	NR	NR	0
DOT OPS	0.001		0	NR	NR	NR	NR	0
CONSENT	1.000		0	0	0	0	NR	0
INDIAN RESERV	1.000		0	0	0	0	NR	0
FUSRAP	1.000		0	0	0	0	NR	0
UMTRA	0.500		0	0	0	NR	NR	0
LEAD SMELTERS	0.001		0	NR	NR	NR	NR	0
US AIRS	0.001		0	NR	NR	NR	NR	0
US MINES	0.250		0	0	NR	NR	NR	0
MINES MRDS	0.250		0	0	NR	NR	NR	0
ABANDONED MINES	0.250		0	0	NR	NR	NR	0
FINDS	0.001		0	NR	NR	NR	NR	0
UXO	1.000		0	0	0	0	NR	0
DOCKET HWC	0.001		0	NR	NR	NR	NR	0
ECHO	0.001		0	NR	NR	NR	NR	0

MAP FINDINGS SUMMARY

Database	Search Distance (Miles)	Target Property	< 1/8	1/8 - 1/4	1/4 - 1/2	1/2 - 1	> 1	Total Plotted
FUELS PROGRAM	0.250		0	0	NR	NR	NR	0
PFAS NPL	0.250		0	0	NR	NR	NR	0
PFAS FEDERAL SITES	0.250		0	0	NR	NR	NR	0
PFAS TSCA	0.250		0	0	NR	NR	NR	0
PFAS TRIS	0.250		0	0	NR	NR	NR	0
PFAS RCRA MANIFEST	0.250		0	0	NR	NR	NR	0
PFAS ATSDR	0.250		0	0	NR	NR	NR	0
PFAS WQP	0.250		0	0	NR	NR	NR	0
PFAS NPDES	0.250		0	0	NR	NR	NR	0
PFAS ECHO	0.250		6	5	NR	NR	NR	11
PFAS ECHO FIRE TRAIN	0.250		0	0	NR	NR	NR	0
PFAS PT 139 AIRPORT	0.250		0	0	NR	NR	NR	0
AQUEOUS FOAM NRC	0.250		0	0	NR	NR	NR	0
BIOSOLIDS	0.001		0	NR	NR	NR	NR	0
PFAS	0.250		1	0	NR	NR	NR	1
AQUEOUS FOAM	0.250		0	0	NR	NR	NR	0
CA BOND EXP. PLAN	1.000		0	0	1	0	NR	1
CHROME PLATING	0.500		1	0	0	NR	NR	1
Cortese	0.500		5	15	20	NR	NR	40
CUPA Listings	0.250		0	0	NR	NR	NR	0
DRYCLEANERS	0.250		0	0	NR	NR	NR	0
EMI	0.001		0	NR	NR	NR	NR	0
ENF	0.001		0	NR	NR	NR	NR	0
Financial Assurance	0.001		0	NR	NR	NR	NR	0
ICE	0.001		0	NR	NR	NR	NR	0
HIST CORTESE	0.500		7	14	20	NR	NR	41
HWP	1.000		0	0	0	0	NR	0
HWT	0.250		0	0	NR	NR	NR	0
HWTS	0.001	2	0	NR	NR	NR	NR	2
HAZNET	0.001		0	NR	NR	NR	NR	0
MINES	0.250		0	0	NR	NR	NR	0
MWMP	0.250		0	0	NR	NR	NR	0
NPDES	0.001		0	NR	NR	NR	NR	0
PEST LIC	0.001		0	NR	NR	NR	NR	0
PROC	0.500		0	0	0	NR	NR	0
Notify 65	1.000		0	1	0	3	NR	4
HAZMAT	0.250		0	0	NR	NR	NR	0
UIC	0.001		0	NR	NR	NR	NR	0
UIC GEO	0.001		0	NR	NR	NR	NR	0
WASTEWATER PITS	0.500		0	0	0	NR	NR	0
WDS	0.001		0	NR	NR	NR	NR	0
WIP	0.250		0	0	NR	NR	NR	0
MILITARY PRIV SITES	0.001		0	NR	NR	NR	NR	0
PROJECT	0.001		0	NR	NR	NR	NR	0
WDR	0.001		0	NR	NR	NR	NR	0
CIWQS	0.001		0	NR	NR	NR	NR	0
CERS	0.001		0	NR	NR	NR	NR	0
NON-CASE INFO	0.001	1	0	NR	NR	NR	NR	1
OTHER OIL GAS	0.001		0	NR	NR	NR	NR	0
PROD WATER PONDS	0.001		0	NR	NR	NR	NR	0
SAMPLING POINT	0.001		0	NR	NR	NR	NR	0

MAP FINDINGS SUMMARY

Database	Search Distance (Miles)	Target Property	< 1/8	1/8 - 1/4	1/4 - 1/2	1/2 - 1	> 1	Total Plotted
WELL STIM PROJ	0.001		0	NR	NR	NR	NR	0
UST FINDER RELEASE	0.500		5	14	20	NR	NR	39
UST FINDER	0.250		0	0	NR	NR	NR	0
E MANIFEST	0.250		10	42	NR	NR	NR	52
PFAS PROJECT	0.250		0	0	NR	NR	NR	0
EDR HIGH RISK HISTORICAL RECORDS								
EDR Exclusive Records								
EDR MGP	1.000		0	0	0	0	NR	0
EDR Hist Auto	0.125		1	NR	NR	NR	NR	1
EDR Hist Cleaner	0.125		0	NR	NR	NR	NR	0
EDR RECOVERED GOVERNMENT ARCHIVES								
Exclusive Recovered Govt. Archives								
RGA LF	0.001		0	NR	NR	NR	NR	0
RGA LUST	0.001		0	NR	NR	NR	NR	0
- Totals --		3	113	255	113	29	0	513

NOTES:

TP = Target Property

NR = Not Requested at this Search Distance

Sites may be listed in more than one database

MAP FINDINGS

Map ID / Direction / Distance / Elevation	Site	Database(s)	EDR ID Number / EPA ID Number
A1	**KUDSK CONSTRUCTION INC**	**HWTS**	**S124887324**
Target	**928 CARLETON ST**		**N/A**
Property	**BERKELEY, CA 94710**		

Site 1 of 9 in cluster A

Actual: 40 ft.

HWTS:

Name:	KUDSK CONSTRUCTION INC
Address:	928 CARLETON ST
Address 2:	Not reported
City,State,Zip:	BERKELEY, CA 94710
EPA ID:	CAL000366579
Inactive Date:	06/30/2012
Create Date:	08/10/2011
Last Act Date:	Not reported
Mailing Name:	Not reported
Mailing Address:	1331 8TH ST STE D
Mailing Address 2:	Not reported
Mailing City,State,Zip:	BERKELEY, CA 947101435
Owner Name:	KUDSK CONSTRUCTION INC
Owner Address:	1331 8TH ST STE D
Owner Address 2:	Not reported
Owner City,State,Zip:	BERKELEY, CA 94710
Owner Phone:	Not reported
Owner Fax:	Not reported
Contact Name:	LARRY KUDSK
Contact Address:	1331 8TH ST STE D
Contact Address 2:	Not reported
City,State,Zip:	BERKELEY, CA 94710
Contact Phone:	Not reported
Contact Fax:	Not reported
Facility Status:	Inactive
Facility Type:	PERMANENT
Category:	STATE
Latitude:	37.85718
Longitude:	-122.29195

NAICS:

EPA ID:	CAL000366579
Create Date:	2011-08-10 11:41:16.193
NAICS Code:	23332
NAICS Description:	Commercial and Institutional Building Construction
Issued EPA ID Date:	2011-08-10 11:41:16.17700
Inactive Date:	2012-06-30 00:00:00
Facility Name:	KUDSK CONSTRUCTION INC
Facility Address:	928 CARLETON ST
Facility Address 2:	Not reported
Facility City:	BERKELEY
Facility County:	Not reported
Facility State:	CA
Facility Zip:	947102637

MAP FINDINGS

Map ID
Direction
Distance
Elevation | Site | Database(s) | EDR ID Number / EPA ID Number

A2 Target Property — **KUDSK CONSTRUCTION INC**, **928 CARLETON ST**, **BERKELEY, CA 94710** — **HWTS** **S124602122** / **NON-CASE INFO** **N/A**

Site 2 of 9 in cluster A

Actual: 40 ft.

HWTS:

Name:	KUDSK CONSTRUCTION INC
Address:	928 CARLETON ST
Address 2:	Not reported
City,State,Zip:	BERKELEY, CA 94710
EPA ID:	CAC002646171
Inactive Date:	03/09/2010
Create Date:	09/09/2009
Last Act Date:	Not reported
Mailing Name:	Not reported
Mailing Address:	928 CARLETON ST
Mailing Address 2:	Not reported
Mailing City,State,Zip:	BERKELEY, CA 947102637
Owner Name:	KUDSK CONSTRUCTION INC
Owner Address:	928 CARLETON ST
Owner Address 2:	Not reported
Owner City,State,Zip:	BERKELEY, CA 947102637
Owner Phone:	Not reported
Owner Fax:	Not reported
Contact Name:	LARRY KUDSK
Contact Address:	928 CARLETON ST
Contact Address 2:	Not reported
City,State,Zip:	BERKELEY, CA 947102637
Contact Phone:	Not reported
Contact Fax:	Not reported
Facility Status:	Inactive
Facility Type:	TEMPORARY
Category:	STATE
Latitude:	37.857256
Longitude:	-122.291938

NON-CASE INFO:

Name:	CARLETON STREET CONVERSION
Address:	928 CARLETON STREET
City,State,Zip:	BERKELEY, CA 94710
Global ID:	T10000021302
Case Type:	Non-Case Information
Status:	Pending Review
Status Date:	08/17/2023
Lead Agency:	ALAMEDA COUNTY LOP
Case Worker:	DY
Local Agency:	ALAMEDA COUNTY LOP
RB Case Number:	Not reported
Loc Case Number:	RO0003607
File Location:	Not reported
Potential Contaminants of Concern:	Not reported
Potential Media Affected:	Not reported
Site History:	Not reported
Begin Date:	08/17/2023
How Discovered:	Not reported
How Discovered Description:	Not reported
Stop Method:	Not reported
Stop Description:	Not reported

Map ID
Direction
Distance
Elevation | Site | MAP FINDINGS | Database(s) | EDR ID Number EPA ID Number

KUDSK CONSTRUCTION INC (Continued) **S124602122**

Latitude:	37.85703
Longitude:	-122.29216
Geotracker:	http://geotracker.waterboards.ca.gov/profile_report.asp?global_id=T10000021302
EPA Region:	9
Coordinate Source:	Not reported
Cuf Case:	NO
Quantity Released Gallons:	Not reported
Leak Reported Date:	Not reported
Discharge Source:	Not reported
Discharge Cause:	Not reported
No Further Action Date:	Not reported
CA Water Watershed Name:	Bay Bridges - Berkeley (203.30)
Dwr Groundwater Subbasin Name:	Santa Clara Valley - East Bay Plain (2-009.04)
Disadvantaged Community:	Not reported
CA Enviroscreen 3 Score:	76-80%
CA Enviroscreen 4 Score:	65-70%
Military DOD Site:	No
Facility Project Subtype:	Not reported
RWQCB Region:	SAN FRANCISCO BAY RWQCB (REGION 2)

A3
SW
< 1/8
0.019 mi.
100 ft.

CARLETON BUSINESS CENTER **LUST** **S102426347**
2703 7TH AVE **Cortese** **N/A**
BERKELEY, CA 94704 **HIST CORTESE**
CERS

Site 3 of 9 in cluster A

Relative:
Lower

Actual:
38 ft.

LUST:

Name:	CARLETON BUSINESS CENTER
Address:	2703 7TH AVE
City,State,Zip:	BERKELEY, CA 94704
Lead Agency:	BERKELEY, CITY OF
Case Type:	LUST Cleanup Site
Geo Track:	http://geotracker.waterboards.ca.gov/profile_report.asp?global_id=T0600100261
Global Id:	T0600100261
Latitude:	37.856266
Longitude:	-122.292252
Status:	Completed - Case Closed
Status Date:	03/06/1992
Case Worker:	GAF
RB Case Number:	01-0281
Local Agency:	BERKELEY, CITY OF
File Location:	Not reported
Local Case Number:	01-0281
Potential Media Affect:	Other Groundwater (uses other than drinking water)
Potential Contaminants of Concern:	Gasoline
EPA Region:	9
Coordinate Source:	Google Geocode
Cuf Case:	NO
Quantity Released Gallons:	Not reported
Begin Date:	08/13/1991
Leak Reported Date:	09/20/1991
How Discovered:	Tank Closure
How Discovered Description:	Not reported
Discharge Source:	Tank
Discharge Cause:	Physc / Mech Damage
Stop Method:	Not reported
Stop Description:	Not reported
No Further Action Date:	03/06/1992

Map ID
Direction
Distance
Elevation | Site | MAP FINDINGS | Database(s) | EDR ID Number
EPA ID Number

CARLETON BUSINESS CENTER (Continued) **S102426347**

CA Water Watershed Name: Bay Bridges - Berkeley (203.30)
Dwr Groundwater Subbasin Name: Santa Clara Valley - East Bay Plain (2-009.04)
Disadvantaged Community: Not reported
CA Enviroscreen 3 Score: 61-65%
CA Enviroscreen 4 Score: 65-70%
Military DOD Site: No
Facility Project Subtype: Not reported
RWQCB Region: SAN FRANCISCO BAY RWQCB (REGION 2)
Site History: Not reported

LUST:
Global Id: T0600100261
Contact Type: Local Agency Caseworker - Primary Caseworker
Contact Name: GEOFFERY FIEDLER
Organization Name: BERKELEY, CITY OF
Address: 2118 MILVIA STREET 3RD FLOOR
City: BERKELEY
Email: gfiedler@ci.berkeley.ca.us
Phone Number: Not reported

Global Id: T0600100261
Contact Type: Regional Board Caseworker
Contact Name: Regional Water Board
Organization Name: SAN FRANCISCO BAY RWQCB (REGION 2)
Address: 1515 CLAY ST SUITE 1400
City: OAKLAND
Email: Not reported
Phone Number: Not reported

LUST:
Global Id: T0600100261
Action Type: ENFORCEMENT
Date: 01/01/1990
Action: File review - #1560

Global Id: T0600100261
Action Type: Other
Date: 09/20/1991
Action: Leak Reported

Global Id: T0600100261
Action Type: RESPONSE
Date: 12/07/1990
Action: Site Assessment Report

Global Id: T0600100261
Action Type: RESPONSE
Date: 10/08/1991
Action: Other Report / Document

Global Id: T0600100261
Action Type: RESPONSE
Date: 12/13/1991
Action: Correspondence

Global Id: T0600100261
Action Type: RESPONSE

CARLETON BUSINESS CENTER (Continued) **S102426347**

Date: 10/08/1991
Action: Other Report / Document

Global Id: T0600100261
Action Type: RESPONSE
Date: 10/03/1991
Action: Preliminary Site Assessment Report

Global Id: T0600100261
Action Type: RESPONSE
Date: 09/20/1991
Action: Preliminary Site Assessment Report

Global Id: T0600100261
Action Type: RESPONSE
Date: 02/26/1992
Action: Correspondence

Global Id: T0600100261
Action Type: RESPONSE
Date: 12/07/1990
Action: Other Report / Document

Global Id: T0600100261
Action Type: RESPONSE
Date: 08/13/1991
Action: Well Installation Report

Global Id: T0600100261
Action Type: RESPONSE
Date: 01/13/1992
Action: Other Report / Document

Global Id: T0600100261
Action Type: RESPONSE
Date: 01/14/1992
Action: Correspondence

Global Id: T0600100261
Action Type: RESPONSE
Date: 02/24/1992
Action: Soil and Water Investigation Report

Global Id: T0600100261
Action Type: RESPONSE
Date: 03/11/1992
Action: Other Report / Document

Global Id: T0600100261
Action Type: RESPONSE
Date: 08/24/1990
Action: Site Assessment Report

Global Id: T0600100261
Action Type: RESPONSE
Date: 12/13/1991
Action: Correspondence

Map ID
Direction
Distance
Elevation | Site | MAP FINDINGS | Database(s) | EDR ID Number
EPA ID Number

CARLETON BUSINESS CENTER (Continued) **S102426347**

Global Id: T0600100261
Action Type: RESPONSE
Date: 11/13/1991
Action: Other Report / Document

Global Id: T0600100261
Action Type: RESPONSE
Date: 02/20/1992
Action: Correspondence

Global Id: T0600100261
Action Type: ENFORCEMENT
Date: 03/11/1992
Action: Staff Letter

Global Id: T0600100261
Action Type: RESPONSE
Date: 01/20/1992
Action: Other Report / Document

Global Id: T0600100261
Action Type: RESPONSE
Date: 11/05/1991
Action: Correspondence

Global Id: T0600100261
Action Type: RESPONSE
Date: 09/30/1991
Action: Preliminary Site Assessment Report

Global Id: T0600100261
Action Type: RESPONSE
Date: 12/27/1991
Action: Correspondence

Global Id: T0600100261
Action Type: RESPONSE
Date: 09/20/1991
Action: Preliminary Site Assessment Report

Global Id: T0600100261
Action Type: RESPONSE
Date: 10/28/1991
Action: Correspondence

Global Id: T0600100261
Action Type: RESPONSE
Date: 08/05/1991
Action: Other Report / Document

Global Id: T0600100261
Action Type: RESPONSE
Date: 01/27/1992
Action: Correspondence

Global Id: T0600100261
Action Type: Other

Map ID
Direction
Distance
Elevation | Site | MAP FINDINGS | Database(s) | EDR ID Number
EPA ID Number

CARLETON BUSINESS CENTER (Continued) **S102426347**

Date: 09/20/1991
Action: Leak Stopped

Global Id: T0600100261
Action Type: Other
Date: 09/20/1991
Action: Leak Discovery

LUST:
Global Id: T0600100261
Status: Open - Case Begin Date
Status Date: 08/13/1991

Global Id: T0600100261
Status: Open - Site Assessment
Status Date: 08/13/1991

Global Id: T0600100261
Status: Open - Site Assessment
Status Date: 11/20/1991

Global Id: T0600100261
Status: Completed - Case Closed
Status Date: 03/06/1992

LUST REG 2:
Region: 2
Facility Id: 01-0281
Facility Status: Case Closed
Case Number: 01-0281
How Discovered: Tank Closure
Leak Cause: Structure Failure
Leak Source: Tank
Date Leak Confirmed: 11/20/1991
Oversight Program: LUST
Prelim. Site Assesment Wokplan Submitted: Not reported
Preliminary Site Assesment Began: 8/13/1991
Pollution Characterization Began: Not reported
Pollution Remediation Plan Submitted: Not reported
Date Remediation Action Underway: Not reported
Date Post Remedial Action Monitoring Began: Not reported

CORTESE:
Name: CARLETON BUSINESS CENTER
Address: 2703 7TH AVE
City,State,Zip: BERKELEY, CA 94704
Region: CORTESE
Envirostor Id: Not reported
Global ID: T0600100261
Site/Facility Type: LUST CLEANUP SITE
Cleanup Status: COMPLETED - CASE CLOSED
Status Date: Not reported
Site Code: Not reported
Latitude: Not reported
Longitude: Not reported

Map ID
Direction
Distance
Elevation | Site | MAP FINDINGS | Database(s) | EDR ID Number EPA ID Number

CARLETON BUSINESS CENTER (Continued) **S102426347**

Owner:	Not reported
Enf Type:	Not reported
Swat R:	Not reported
Flag:	active
Order No:	Not reported
Waste Discharge System No:	Not reported
Effective Date:	Not reported
Region 2:	Not reported
WID Id:	Not reported
Solid Waste Id No:	Not reported
Waste Management Uit Name:	Not reported
File Name:	Active Open

HIST CORTESE:

edr_fname:	CARLETON BUSINESS CENTER
edr_fadd1:	2703 7TH
City,State,Zip:	BERKELEY, CA
Region:	CORTESE
Facility County Code:	1
Reg By:	LTNKA
Reg Id:	01-0281

CERS:

Name:	CARLETON BUSINESS CENTER
Address:	2703 7TH AVE
City,State,Zip:	BERKELEY, CA 94704
Site ID:	718077
CERS ID:	T0600100261
CERS Description:	Leaking Underground Storage Tank Cleanup Site

Affiliation:

Affiliation Type Desc:	Regional Board Caseworker
Entity Name:	Regional Water Board - SAN FRANCISCO BAY RWQCB (REGION 2)
Entity Title:	Not reported
Affiliation Address:	1515 CLAY ST SUITE 1400
Affiliation City:	OAKLAND
Affiliation State:	CA
Affiliation Country:	Not reported
Affiliation Zip:	Not reported
Affiliation Phone:	,

Affiliation Type Desc:	Local Agency Caseworker
Entity Name:	GEOFFERY FIEDLER - BERKELEY, CITY OF
Entity Title:	Not reported
Affiliation Address:	2118 MILVIA STREET 3RD FLOOR
Affiliation City:	BERKELEY
Affiliation State:	CA
Affiliation Country:	Not reported
Affiliation Zip:	Not reported
Affiliation Phone:	,

MAP FINDINGS

Map ID / Direction / Distance / Elevation	Site	Database(s)	EDR ID Number / EPA ID Number
A4	**PARCEL 54 174711**	**CPS-SLIC**	**S101641266**
SW	**2703 7TH ST**		**N/A**
< 1/8	**BERKELEY, CA**		
0.019 mi.			
100 ft.	**Site 4 of 9 in cluster A**		

Relative: **Lower**

Actual: **38 ft.**

SLIC REG 2:

Region:	2
Facility ID:	SLT2O022
Facility Status:	Leak being confirmed
Date Closed:	Not reported
Local Case #:	Not reported
How Discovered:	Not reported
Leak Cause:	Not reported
Leak Source:	Not reported
Date Confirmed:	Not reported
Date Prelim Site Assmnt Workplan Submitted:	Not reported
Date Preliminary Site Assessment Began:	Not reported
Date Pollution Characterization Began:	Not reported
Date Remediation Plan Submitted:	Not reported
Date Remedial Action Underway:	Not reported
Date Post Remedial Action Monitoring Began:	Not reported

Map ID / Direction / Distance / Elevation	Site	Database(s)	EDR ID Number / EPA ID Number
A5	**CARLETON BUSINESS CENTER**	**UST FINDER RELEASE**	**1028930703**
SW	**2703 7TH AVE**		**N/A**
< 1/8	**BERKELEY, CA 94704**		
0.019 mi.			
100 ft.	**Site 5 of 9 in cluster A**		

Relative: **Lower**

Actual: **38 ft.**

UST FINDER RELEASE:

Object ID:	40534
Facility ID:	Not reported
Lust ID:	CAT0600100261
Name:	CARLETON BUSINESS CENTER
Address:	2703 7TH AVE
City,State,Zip:	BERKELEY, CA 94704
Address Match Type:	PointAddress
Reported Date:	Not reported
Status:	No Further Action
Substance:	Not reported
Population within 1500ft:	498
Domestic Wells within 1500ft:	0
Land Use:	Developed, High Intensity
Within SPA:	No
SPA PWS Facility ID:	Not reported
SPA Water Type:	Not reported
SPA Facility Type:	Not reported
SPA HUC12:	Not reported
Within WHPA:	No
WHPA PWS Facility ID:	Not reported
WHPA Water Type:	Not reported
WHPA Facility Type:	Not reported
WHPA HUC12:	Not reported
Within 100yr Floodplain:	No
Tribe:	Not reported
EPA Region:	9
NFA Letter 1:	Not reported
NFA Letter 2:	Not reported
NFA Letter 3:	Not reported
NFA Letter 4:	Not reported

MAP FINDINGS

Map ID / Direction / Distance / Elevation | Site | Database(s) | EDR ID Number / EPA ID Number

CARLETON BUSINESS CENTER (Continued) **1028930703**

Closed With Residual Contaminate:	Not reported
Coordinate Source:	Geocode
X Coord:	-122.29285
Y Coord:	37.85652
Latitude:	37.85652
Longitude:	-122.29285

A6 **CONSOLIDATED PRINTERS, INC** **PFAS ECHO** **1027345009**
NNE **N/A**
< 1/8 **BERKELEY, CA**
0.021 mi.
111 ft. **Site 6 of 9 in cluster A**

Relative: **Higher**

Actual: **41 ft.**

PFAS ECHO:

Name:	CONSOLIDATED PRINTERS, INC
Address:	Not reported
City,State,Zip:	BERKELEY, CA
Latitude:	37.85742
Longitude:	-122.29198
Count:	1
County:	ALAMEDA
Status:	Active
Region:	09
Industry:	Printing
ECHO Facility Report:	https://echo.epa.gov/detailed-facility-report?fid=110001190568
Facility Percent Minority:	50.42
Facility Derived Tribes:	Lytton Rancheria of California - 6.9 mile(s)
Facility Population:	9836.79
EPA Programs:	CWA; RCRA
Federal Facility:	No
Federal Agency:	-
Facility FIPS Code:	06001
Facility Indian Country Flag:	N
Facility Collection Method:	ADDRESS MATCHING-HOUSE NUMBER
Facility Derived HUC:	18050002
Facility Derived WBD:	180500020904
Facility Derived CD113:	13
Facility Derived CB2010:	060014220001049
Facility Major Flag:	-
Facility Active Flag:	Y
Facility Inspection Count:	0
Facility Date Last Inspection:	-
Facility Days Last Inspection:	-
Facility Informal Count:	0
Facility Date Last Informal Action:	-
Facility Formal Action Count:	0
Facility Date Last Formal Action:	-
Facility Total Penalties:	0
Facility Penalty Count:	-
Facility Date Last Penalty:	-
Facility Last Penalty AMT:	-
Facility QTRS With NC:	0
Facility Programs With SNC:	0
Facility Compliance Status:	No Violation Identified
Facility SNC Flag:	N
AIR Flag:	N
NPDES Flag:	Y
SDWIS Flag:	N

Map ID
Direction
Distance
Elevation | Site | MAP FINDINGS | Database(s) | EDR ID Number
EPA ID Number

CONSOLIDATED PRINTERS, INC (Continued) **1027345009**

RCRA Flag:	Y
TRI Flag:	N
GHG Flag:	N
AIR IDS:	-
CAA Permit Types:	-
CAA NAICS:	-
CAA SICS:	-
NPDES IDS:	CAW508711
CWA Permit Types:	Non-M
CWA NAICS:	-
CWA SICS:	-
RCRA IDS:	CAD983625138
RCRA Permit Types:	VSQG
RCRA NAICS:	323117 323120
SDWA IDS:	-
SDWA System Types:	-
SDWA Compliance Status:	-
SDWA SNC Flag:	N
TRI IDS:	-
TRI Releases Transfers:	-
TRI On Site Releases:	-
TRI Off Site Transfers:	-
TRI Reporter:	-
Facility IMP Water Flag:	Y
EJSCREEN Flag US:	N
EJSCREEN Report:	https://ejscreen.epa.gov/mapper/mobile/EJSCREEN_mobile.aspx?geometry=%7B%22x%22:-122.29198,%22y%22:37.85742,%22spatialReference%22:%7B%22wkid%22:4326%7D%7D&unit=9035&areatype=&areaid=&basemap=streets&distance=1

A7
North
< 1/8
0.030 mi.
161 ft.

Relative:
Higher

Actual:
41 ft.

CONSOLIDATED PRINTERS INC
2630 2630 8TH ST
BERKELEY, CA 94710

Site 7 of 9 in cluster A

RCRA-VSQG **1000685850**
EMI **CAD983625138**
HIST CORTESE
HWTS
HAZNET
CERS
E MANIFEST

RCRA Listings:

Date Form Received by Agency:	20170201
Handler Name:	Consolidated Printers Inc
Handler Address:	2630 8th St
Handler City,State,Zip:	BERKELEY, CA 94710
EPA ID:	CAD983625138
Contact Name:	ROBERTO M PEREZ
Contact Address:	2630 8TH ST
Contact City,State,Zip:	BERKELEY, CA 94510
Contact Telephone:	510-495-3137
Contact Fax:	510-486-0580
Contact Email:	ROBERTOP@CONSOPRINTERS.COM
Contact Title:	DIRECTOR OF OPERATIONS
EPA Region:	09
Land Type:	Private
Federal Waste Generator Description:	Conditionally Exempt Small Quantity Generator
Non-Notifier:	Not reported
Biennial Report Cycle:	Not reported
Accessibility:	Not reported
Active Site Indicator:	Handler Activities
State District Owner:	Not reported

MAP FINDINGS

Map ID
Direction
Distance
Elevation | Site | Database(s) | EDR ID Number
EPA ID Number

CONSOLIDATED PRINTERS INC (Continued) **1000685850**

State District:	Not reported
Mailing Address:	2630 8TH ST
Mailing City,State,Zip:	BERKELEY, CA 94710
Owner Name:	Robert J & Beverly Prowse, Stephen R Thompson And Brian W Thon
Owner Type:	Private
Operator Name:	Consolidated Printers Inc
Operator Type:	Private
Short-Term Generator Activity:	No
Importer Activity:	No
Mixed Waste Generator:	No
Transporter Activity:	No
Transfer Facility Activity:	No
Recycler Activity with Storage:	No
Small Quantity On-Site Burner Exemption:	No
Smelting Melting and Refining Furnace Exemption:	No
Underground Injection Control:	No
Off-Site Waste Receipt:	No
Universal Waste Indicator:	No
Universal Waste Destination Facility:	No
Federal Universal Waste:	No
Active Site State-Reg Handler:	---
Federal Facility Indicator:	Not reported
Hazardous Secondary Material Indicator:	N
Sub-Part K Indicator:	Not reported
2018 GPRA Permit Baseline:	Not on the Baseline
2018 GPRA Renewals Baseline:	Not on the Baseline
202 GPRA Corrective Action Baseline:	No
Subject to Corrective Action Universe:	No
Non-TSDFs Where RCRA CA has Been Imposed Universe:	No
Corrective Action Priority Ranking:	No NCAPS ranking
Environmental Control Indicator:	No
Institutional Control Indicator:	No
Human Exposure Controls Indicator:	N/A
Groundwater Controls Indicator:	N/A
Significant Non-Complier Universe:	No
Unaddressed Significant Non-Complier Universe:	No
Addressed Significant Non-Complier Universe:	No
Significant Non-Complier With a Compliance Schedule Universe:	No
Financial Assurance Required:	Not reported
Handler Date of Last Change:	20170209
Recognized Trader-Importer:	No
Recognized Trader-Exporter:	No
Importer of Spent Lead Acid Batteries:	No
Exporter of Spent Lead Acid Batteries:	No
Recycler Activity Without Storage:	No
Manifest Broker:	No
Sub-Part P Indicator:	No

Hazardous Waste Summary:

Waste Code:	D001
Waste Description:	Ignitable Waste
Waste Code:	D011
Waste Description:	Silver

Map ID
Direction
Distance
Elevation | Site | MAP FINDINGS | Database(s) | EDR ID Number
EPA ID Number

CONSOLIDATED PRINTERS INC (Continued) **1000685850**

Handler - Owner Operator:
Owner/Operator Indicator: Owner
Owner/Operator Name: CONSOLIDATED PRINTERS
Legal Status: Private
Date Became Current: Not reported
Date Ended Current: Not reported
Owner/Operator Address: 2630 8TH ST
Owner/Operator City,State,Zip: BERKELEY, CA 94510
Owner/Operator Telephone: 510-843-8524
Owner/Operator Telephone Ext: Not reported
Owner/Operator Fax: Not reported
Owner/Operator Email: Not reported

Owner/Operator Indicator: Owner
Owner/Operator Name: ROBERT J & BEVERLY PROWSE, STEPHEN R THOMPSON AND BRIAN W THOMPSON
Legal Status: Private
Date Became Current: 19690523
Date Ended Current: Not reported
Owner/Operator Address: 63 HIGHLAND BLVD
Owner/Operator City,State,Zip: BERKELEY, CA 94707
Owner/Operator Telephone: Not reported
Owner/Operator Telephone Ext: Not reported
Owner/Operator Fax: Not reported
Owner/Operator Email: Not reported

Owner/Operator Indicator: Operator
Owner/Operator Name: CONSOLIDATED PRINTERS INC
Legal Status: Private
Date Became Current: 19910101
Date Ended Current: Not reported
Owner/Operator Address: Not reported
Owner/Operator City,State,Zip: Not reported
Owner/Operator Telephone: Not reported
Owner/Operator Telephone Ext: Not reported
Owner/Operator Fax: Not reported
Owner/Operator Email: Not reported

Historic Generators:
Receive Date: 19920323
Handler Name: CONSOLIDATED PRINTERS INC
Federal Waste Generator Description: Small Quantity Generator
State District Owner: Not reported
Large Quantity Handler of Universal Waste: No
Recognized Trader Importer: No
Recognized Trader Exporter: No
Spent Lead Acid Battery Importer: No
Spent Lead Acid Battery Exporter: No
Current Record: No
Non Storage Recycler Activity: Not reported
Electronic Manifest Broker: Not reported

Receive Date: 20170201
Handler Name: CONSOLIDATED PRINTERS INC
Federal Waste Generator Description: Conditionally Exempt Small Quantity Generator
State District Owner: Not reported
Large Quantity Handler of Universal Waste: No

Map ID
Direction
Distance
Elevation | Site | MAP FINDINGS | Database(s) | EDR ID Number
EPA ID Number

CONSOLIDATED PRINTERS INC (Continued) **1000685850**

Recognized Trader Importer:	No
Recognized Trader Exporter:	No
Spent Lead Acid Battery Importer:	No
Spent Lead Acid Battery Exporter:	No
Current Record:	Yes
Non Storage Recycler Activity:	Not reported
Electronic Manifest Broker:	Not reported

List of NAICS Codes and Descriptions:

NAICS Code:	323117
NAICS Description:	BOOKS PRINTING

NAICS Code:	323120
NAICS Description:	SUPPORT ACTIVITIES FOR PRINTING

Facility Has Received Notices of Violations:

Violations:	No Violations Found

Evaluation Action Summary:

Evaluations:	No Evaluations Found

EMI:

Name:	CONSOLIDATED PRINTERS, INC
Address:	2630 8TH STREET
City,State,Zip:	BERKELEY, CA 956882514
Year:	1990
County Code:	1
Air Basin:	SF
Facility ID:	2970
Air District Name:	BA
SIC Code:	2752
Air District Name:	BAY AREA AQMD
Community Health Air Pollution Info System:	Not reported
Consolidated Emission Reporting Rule:	Not reported
Total Organic Hydrocarbon Gases Tons/Yr:	1
Reactive Organic Gases Tons/Yr:	1
Carbon Monoxide Emissions Tons/Yr:	1
NOX - Oxides of Nitrogen Tons/Yr:	3
SOX - Oxides of Sulphur Tons/Yr:	0
Particulate Matter Tons/Yr:	0
Part. Matter 10 Micrometers and Smllr Tons/Yr:	0

Name:	CONSOLIDATED PRINTERS, INC
Address:	2630 8TH STREET
City,State,Zip:	BERKELEY, CA 956882514
Year:	1993
County Code:	1
Air Basin:	SF
Facility ID:	2970
Air District Name:	BA
SIC Code:	2752
Air District Name:	BAY AREA AQMD
Community Health Air Pollution Info System:	Not reported
Consolidated Emission Reporting Rule:	Not reported

Map ID
Direction
Distance
Elevation | Site | MAP FINDINGS | Database(s) | EDR ID Number
EPA ID Number

CONSOLIDATED PRINTERS INC (Continued) **1000685850**

Total Organic Hydrocarbon Gases Tons/Yr: 2
Reactive Organic Gases Tons/Yr: 2
Carbon Monoxide Emissions Tons/Yr: 0
NOX - Oxides of Nitrogen Tons/Yr: 0
SOX - Oxides of Sulphur Tons/Yr: 0
Particulate Matter Tons/Yr: 0
Part. Matter 10 Micrometers and Smllr Tons/Yr: 0

Name: CONSOLIDATED PRINTERS, INC
Address: 2630 8TH STREET
City,State,Zip: BERKELEY, CA 956882514
Year: 1995
County Code: 1
Air Basin: SF
Facility ID: 2970
Air District Name: BA
SIC Code: 2752
Air District Name: BAY AREA AQMD
Community Health Air Pollution Info System: Not reported
Consolidated Emission Reporting Rule: Not reported
Total Organic Hydrocarbon Gases Tons/Yr: 3
Reactive Organic Gases Tons/Yr: 3
Carbon Monoxide Emissions Tons/Yr: 0
NOX - Oxides of Nitrogen Tons/Yr: 1
SOX - Oxides of Sulphur Tons/Yr: 0
Particulate Matter Tons/Yr: 0
Part. Matter 10 Micrometers and Smllr Tons/Yr: 0

Name: CONSOLIDATED PRINTERS, INC
Address: 2630 8TH STREET
City,State,Zip: BERKELEY, CA 956882514
Year: 1996
County Code: 1
Air Basin: SF
Facility ID: 2970
Air District Name: BA
SIC Code: 2752
Air District Name: BAY AREA AQMD
Community Health Air Pollution Info System: Not reported
Consolidated Emission Reporting Rule: Not reported
Total Organic Hydrocarbon Gases Tons/Yr: 3
Reactive Organic Gases Tons/Yr: 3
Carbon Monoxide Emissions Tons/Yr: 0
NOX - Oxides of Nitrogen Tons/Yr: 1
SOX - Oxides of Sulphur Tons/Yr: 0
Particulate Matter Tons/Yr: 0
Part. Matter 10 Micrometers and Smllr Tons/Yr: 0

Name: CONSOLIDATED PRINTERS, INC
Address: 2630 8TH STREET
City,State,Zip: BERKELEY, CA 956882514
Year: 1997
County Code: 1
Air Basin: SF
Facility ID: 2970
Air District Name: BA
SIC Code: 2752

Map ID
Direction
Distance
Elevation | Site | MAP FINDINGS | Database(s) | EDR ID Number
EPA ID Number

CONSOLIDATED PRINTERS INC (Continued) **1000685850**

Air District Name:	BAY AREA AQMD
Community Health Air Pollution Info System:	Not reported
Consolidated Emission Reporting Rule:	Not reported
Total Organic Hydrocarbon Gases Tons/Yr:	3
Reactive Organic Gases Tons/Yr:	3
Carbon Monoxide Emissions Tons/Yr:	0
NOX - Oxides of Nitrogen Tons/Yr:	1
SOX - Oxides of Sulphur Tons/Yr:	0
Particulate Matter Tons/Yr:	0
Part. Matter 10 Micrometers and Smllr Tons/Yr:	0

Name:	CONSOLIDATED PRINTERS, INC
Address:	2630 8TH STREET
City,State,Zip:	BERKELEY, CA 956882514
Year:	1998
County Code:	1
Air Basin:	SF
Facility ID:	2970
Air District Name:	BA
SIC Code:	2752
Air District Name:	BAY AREA AQMD
Community Health Air Pollution Info System:	Not reported
Consolidated Emission Reporting Rule:	Not reported
Total Organic Hydrocarbon Gases Tons/Yr:	1
Reactive Organic Gases Tons/Yr:	1
Carbon Monoxide Emissions Tons/Yr:	0
NOX - Oxides of Nitrogen Tons/Yr:	1
SOX - Oxides of Sulphur Tons/Yr:	0
Particulate Matter Tons/Yr:	0
Part. Matter 10 Micrometers and Smllr Tons/Yr:	0

Name:	CONSOLIDATED PRINTERS, INC
Address:	2630 8TH STREET
City,State,Zip:	BERKELEY, CA 956882514
Year:	1999
County Code:	1
Air Basin:	SF
Facility ID:	2970
Air District Name:	BA
SIC Code:	2752
Air District Name:	BAY AREA AQMD
Community Health Air Pollution Info System:	Not reported
Consolidated Emission Reporting Rule:	Not reported
Total Organic Hydrocarbon Gases Tons/Yr:	1
Reactive Organic Gases Tons/Yr:	1
Carbon Monoxide Emissions Tons/Yr:	0
NOX - Oxides of Nitrogen Tons/Yr:	1
SOX - Oxides of Sulphur Tons/Yr:	0
Particulate Matter Tons/Yr:	0
Part. Matter 10 Micrometers and Smllr Tons/Yr:	0

Name:	CONSOLIDATED PRINTERS, INC
Address:	2630 8TH STREET
City,State,Zip:	BERKELEY, CA 956882514
Year:	2000
County Code:	1
Air Basin:	SF

Map ID
Direction
Distance
Elevation | Site | MAP FINDINGS | Database(s) | EDR ID Number
EPA ID Number

CONSOLIDATED PRINTERS INC (Continued) **1000685850**

Facility ID:	2970
Air District Name:	BA
SIC Code:	2752
Air District Name:	BAY AREA AQMD
Community Health Air Pollution Info System:	Not reported
Consolidated Emission Reporting Rule:	Not reported
Total Organic Hydrocarbon Gases Tons/Yr:	1
Reactive Organic Gases Tons/Yr:	1
Carbon Monoxide Emissions Tons/Yr:	0
NOX - Oxides of Nitrogen Tons/Yr:	1
SOX - Oxides of Sulphur Tons/Yr:	0
Particulate Matter Tons/Yr:	0
Part. Matter 10 Micrometers and Smllr Tons/Yr:	0

Name:	CONSOLIDATED PRINTERS, INC
Address:	2630 8TH STREET
City,State,Zip:	BERKELEY, CA 956882514
Year:	2001
County Code:	1
Air Basin:	SF
Facility ID:	2970
Air District Name:	BA
SIC Code:	2752
Air District Name:	BAY AREA AQMD
Community Health Air Pollution Info System:	Not reported
Consolidated Emission Reporting Rule:	Not reported
Total Organic Hydrocarbon Gases Tons/Yr:	1
Reactive Organic Gases Tons/Yr:	1
Carbon Monoxide Emissions Tons/Yr:	0
NOX - Oxides of Nitrogen Tons/Yr:	0
SOX - Oxides of Sulphur Tons/Yr:	0
Particulate Matter Tons/Yr:	0
Part. Matter 10 Micrometers and Smllr Tons/Yr:	0

Name:	CONSOLIDATED PRINTERS, INC
Address:	2630 8TH STREET
City,State,Zip:	BERKELEY, CA 956882514
Year:	2002
County Code:	1
Air Basin:	SF
Facility ID:	2970
Air District Name:	BA
SIC Code:	2752
Air District Name:	BAY AREA AQMD
Community Health Air Pollution Info System:	Not reported
Consolidated Emission Reporting Rule:	Not reported
Total Organic Hydrocarbon Gases Tons/Yr:	1
Reactive Organic Gases Tons/Yr:	1
Carbon Monoxide Emissions Tons/Yr:	0
NOX - Oxides of Nitrogen Tons/Yr:	0
SOX - Oxides of Sulphur Tons/Yr:	0
Particulate Matter Tons/Yr:	0
Part. Matter 10 Micrometers and Smllr Tons/Yr:	0

Name:	CONSOLIDATED PRINTERS, INC
Address:	2630 8TH STREET
City,State,Zip:	BERKELEY, CA 956882514

Map ID
Direction
Distance
Elevation | Site | MAP FINDINGS | Database(s) | EDR ID Number
EPA ID Number

CONSOLIDATED PRINTERS INC (Continued) **1000685850**

Year:	2003
County Code:	1
Air Basin:	SF
Facility ID:	2970
Air District Name:	BA
SIC Code:	2752
Air District Name:	BAY AREA AQMD
Community Health Air Pollution Info System:	Not reported
Consolidated Emission Reporting Rule:	Not reported
Total Organic Hydrocarbon Gases Tons/Yr:	2
Reactive Organic Gases Tons/Yr:	2
Carbon Monoxide Emissions Tons/Yr:	0
NOX - Oxides of Nitrogen Tons/Yr:	0
SOX - Oxides of Sulphur Tons/Yr:	0
Particulate Matter Tons/Yr:	0
Part. Matter 10 Micrometers and Smllr Tons/Yr:	0

Name:	CONSOLIDATED PRINTERS, INC
Address:	2630 8TH STREET
City,State,Zip:	BERKELEY, CA 956882514
Year:	2004
County Code:	1
Air Basin:	SF
Facility ID:	2970
Air District Name:	BA
SIC Code:	2752
Air District Name:	BAY AREA AQMD
Community Health Air Pollution Info System:	Not reported
Consolidated Emission Reporting Rule:	Not reported
Total Organic Hydrocarbon Gases Tons/Yr:	1.804
Reactive Organic Gases Tons/Yr:	1.804
Carbon Monoxide Emissions Tons/Yr:	0.112
NOX - Oxides of Nitrogen Tons/Yr:	0.445
SOX - Oxides of Sulphur Tons/Yr:	0.002
Particulate Matter Tons/Yr:	0.004
Part. Matter 10 Micrometers and Smllr Tons/Yr:	0.003976

Name:	CONSOLIDATED PRINTERS, INC
Address:	2630 8TH STREET
City,State,Zip:	BERKELEY, CA 956882514
Year:	2005
County Code:	1
Air Basin:	SF
Facility ID:	2970
Air District Name:	BA
SIC Code:	2752
Air District Name:	BAY AREA AQMD
Community Health Air Pollution Info System:	Not reported
Consolidated Emission Reporting Rule:	Not reported
Total Organic Hydrocarbon Gases Tons/Yr:	.84
Reactive Organic Gases Tons/Yr:	.8398305
Carbon Monoxide Emissions Tons/Yr:	.095
NOX - Oxides of Nitrogen Tons/Yr:	.378
SOX - Oxides of Sulphur Tons/Yr:	.002
Particulate Matter Tons/Yr:	.003
Part. Matter 10 Micrometers and Smllr Tons/Yr:	.001722

Map ID
Direction
Distance
Elevation | Site | MAP FINDINGS | Database(s) | EDR ID Number
EPA ID Number

CONSOLIDATED PRINTERS INC (Continued) **1000685850**

Name:	CONSOLIDATED PRINTERS, INC
Address:	2630 8TH STREET
City,State,Zip:	BERKELEY, CA 956882514
Year:	2006
County Code:	1
Air Basin:	SF
Facility ID:	2970
Air District Name:	BA
SIC Code:	2752
Air District Name:	BAY AREA AQMD
Community Health Air Pollution Info System:	Not reported
Consolidated Emission Reporting Rule:	Not reported
Total Organic Hydrocarbon Gases Tons/Yr:	.815
Reactive Organic Gases Tons/Yr:	.815
Carbon Monoxide Emissions Tons/Yr:	.09
NOX - Oxides of Nitrogen Tons/Yr:	.361
SOX - Oxides of Sulphur Tons/Yr:	.001
Particulate Matter Tons/Yr:	.002
Part. Matter 10 Micrometers and Smllr Tons/Yr:	.001148

Name:	CONSOLIDATED PRINTERS, INC
Address:	2630 8TH STREET
City,State,Zip:	BERKELEY, CA 956882514
Year:	2007
County Code:	1
Air Basin:	SF
Facility ID:	2970
Air District Name:	BA
SIC Code:	2752
Air District Name:	BAY AREA AQMD
Community Health Air Pollution Info System:	Not reported
Consolidated Emission Reporting Rule:	Not reported
Total Organic Hydrocarbon Gases Tons/Yr:	.735
Reactive Organic Gases Tons/Yr:	.7049148
Carbon Monoxide Emissions Tons/Yr:	.243
NOX - Oxides of Nitrogen Tons/Yr:	.973
SOX - Oxides of Sulphur Tons/Yr:	.004
Particulate Matter Tons/Yr:	.016
Part. Matter 10 Micrometers and Smllr Tons/Yr:	.015148

Name:	CONSOLIDATED PRINTERS, INC
Address:	2630 8TH STREET
City,State,Zip:	BERKELEY, CA 94710
Year:	2008
County Code:	1
Air Basin:	SF
Facility ID:	2970
Air District Name:	BA
SIC Code:	2752
Air District Name:	BAY AREA AQMD
Community Health Air Pollution Info System:	Not reported
Consolidated Emission Reporting Rule:	Not reported
Total Organic Hydrocarbon Gases Tons/Yr:	.872
Reactive Organic Gases Tons/Yr:	.8502718
Carbon Monoxide Emissions Tons/Yr:	.18
NOX - Oxides of Nitrogen Tons/Yr:	.722
SOX - Oxides of Sulphur Tons/Yr:	.003

Map ID
Direction
Distance
Elevation | Site | MAP FINDINGS | Database(s) | EDR ID Number
EPA ID Number

CONSOLIDATED PRINTERS INC (Continued) **1000685850**

Particulate Matter Tons/Yr: .013
Part. Matter 10 Micrometers and Smllr Tons/Yr:.012148

Name: CONSOLIDATED PRINTERS, INC
Address: 2630 8TH STREET
City,State,Zip: BERKELEY, CA 94710
Year: 2009
County Code: 1
Air Basin: SF
Facility ID: 2970
Air District Name: BA
SIC Code: 2752
Air District Name: BAY AREA AQMD
Community Health Air Pollution Info System: Not reported
Consolidated Emission Reporting Rule: Not reported
Total Organic Hydrocarbon Gases Tons/Yr: 0.30199999999999999
Reactive Organic Gases Tons/Yr: 0.2919716
Carbon Monoxide Emissions Tons/Yr: 8.5999999999999993E-2
NOX - Oxides of Nitrogen Tons/Yr: 0.34000000000000002
SOX - Oxides of Sulphur Tons/Yr: 0.001
Particulate Matter Tons/Yr: 6.0000000000000001E-3
Part. Matter 10 Micrometers and Smllr Tons/Yr:0.005574

Name: CONSOLIDATED PRINTERS, INC
Address: 2630 8TH STREET
City,State,Zip: BERKELEY, CA 94710
Year: 2010
County Code: 1
Air Basin: SF
Facility ID: 2970
Air District Name: BA
SIC Code: 2752
Air District Name: BAY AREA AQMD
Community Health Air Pollution Info System: Not reported
Consolidated Emission Reporting Rule: Not reported
Total Organic Hydrocarbon Gases Tons/Yr: 0.33000000000000002
Reactive Organic Gases Tons/Yr: 0.31830019999999998
Carbon Monoxide Emissions Tons/Yr: 0.094
NOX - Oxides of Nitrogen Tons/Yr: 0.379
SOX - Oxides of Sulphur Tons/Yr: 0.001
Particulate Matter Tons/Yr: 6.7421602787456399E-3
Part. Matter 10 Micrometers and Smllr Tons/Yr:6.0000000000000001E-3

Name: CONSOLIDATED PRINTERS, INC
Address: 2630 8TH STREET
City,State,Zip: BERKELEY, CA 94710
Year: 2011
County Code: 1
Air Basin: SF
Facility ID: 2970
Air District Name: BA
SIC Code: 2752
Air District Name: BAY AREA AQMD
Community Health Air Pollution Info System: Not reported
Consolidated Emission Reporting Rule: Not reported
Total Organic Hydrocarbon Gases Tons/Yr: 0.184
Reactive Organic Gases Tons/Yr: 0.1723002

Map ID
Direction
Distance
Elevation | Site | MAP FINDINGS | Database(s) | EDR ID Number
EPA ID Number

CONSOLIDATED PRINTERS INC (Continued) **1000685850**

Carbon Monoxide Emissions Tons/Yr:	0.093
NOX - Oxides of Nitrogen Tons/Yr:	0.372
SOX - Oxides of Sulphur Tons/Yr:	0.001
Particulate Matter Tons/Yr:	0
Part. Matter 10 Micrometers and Smllr Tons/Yr:	0

Name:	CONSOLIDATED PRINTERS, INC
Address:	2630 8TH STREET
City,State,Zip:	BERKELEY, CA 94710
Year:	2012
County Code:	1
Air Basin:	SF
Facility ID:	2970
Air District Name:	BA
SIC Code:	2752
Air District Name:	BAY AREA AQMD
Community Health Air Pollution Info System:	Not reported
Consolidated Emission Reporting Rule:	Not reported
Total Organic Hydrocarbon Gases Tons/Yr:	0.182
Reactive Organic Gases Tons/Yr:	0.1719716
Carbon Monoxide Emissions Tons/Yr:	0.082
NOX - Oxides of Nitrogen Tons/Yr:	0.331
SOX - Oxides of Sulphur Tons/Yr:	0.001
Particulate Matter Tons/Yr:	0.0067421602787
Part. Matter 10 Micrometers and Smllr Tons/Yr:	0.006

Name:	CONSOLIDATED PRINTERS, INC
Address:	2630 8TH STREET
City,State,Zip:	BERKELEY, CA 94710
Year:	2013
County Code:	1
Air Basin:	SF
Facility ID:	2970
Air District Name:	BA
SIC Code:	2752
Air District Name:	BAY AREA AQMD
Community Health Air Pollution Info System:	Not reported
Consolidated Emission Reporting Rule:	Not reported
Total Organic Hydrocarbon Gases Tons/Yr:	0.173
Reactive Organic Gases Tons/Yr:	0.1577879
Carbon Monoxide Emissions Tons/Yr:	0.121
NOX - Oxides of Nitrogen Tons/Yr:	0.487
SOX - Oxides of Sulphur Tons/Yr:	0.002
Particulate Matter Tons/Yr:	0.009
Part. Matter 10 Micrometers and Smllr Tons/Yr:	0.009

Name:	CONSOLIDATED PRINTERS, INC
Address:	2630 8TH STREET
City,State,Zip:	BERKELEY, CA 94710
Year:	2014
County Code:	1
Air Basin:	SF
Facility ID:	2970
Air District Name:	BA
SIC Code:	2752
Air District Name:	BAY AREA AQMD
Community Health Air Pollution Info System:	Not reported

Map ID
Direction
Distance
Elevation | Site | MAP FINDINGS | Database(s) | EDR ID Number
EPA ID Number

CONSOLIDATED PRINTERS INC (Continued) **1000685850**

Consolidated Emission Reporting Rule:	Not reported
Total Organic Hydrocarbon Gases Tons/Yr:	0.182536513
Reactive Organic Gases Tons/Yr:	0
Carbon Monoxide Emissions Tons/Yr:	0.18373832
NOX - Oxides of Nitrogen Tons/Yr:	0.736165988
SOX - Oxides of Sulphur Tons/Yr:	0.002983109
Particulate Matter Tons/Yr:	0.013315914
Part. Matter 10 Micrometers and Smllr Tons/Yr:	0.013315914

Name:	CONSOLIDATED PRINTERS, INC
Address:	2630 8TH STREET
City,State,Zip:	BERKELEY, CA 94710
Year:	2015
County Code:	1
Air Basin:	SF
Facility ID:	2970
Air District Name:	BA
SIC Code:	2752
Air District Name:	BAY AREA AQMD
Community Health Air Pollution Info System:	Not reported
Consolidated Emission Reporting Rule:	Not reported
Total Organic Hydrocarbon Gases Tons/Yr:	0.162745043
Reactive Organic Gases Tons/Yr:	0.160805131
Carbon Monoxide Emissions Tons/Yr:	0.053546663
NOX - Oxides of Nitrogen Tons/Yr:	0.21454003
SOX - Oxides of Sulphur Tons/Yr:	0.000869364
Particulate Matter Tons/Yr:	0.003308166
Part. Matter 10 Micrometers and Smllr Tons/Yr:	0.003308166

Name:	CONSOLIDATED PRINTERS, INC
Address:	2630 8TH STREET
City,State,Zip:	BERKELEY, CA 94710
Year:	2016
County Code:	1
Air Basin:	SF
Facility ID:	2970
Air District Name:	BA
SIC Code:	2752
Air District Name:	BAY AREA AQMD
Community Health Air Pollution Info System:	Not reported
Consolidated Emission Reporting Rule:	Not reported
Total Organic Hydrocarbon Gases Tons/Yr:	0.162945959
Reactive Organic Gases Tons/Yr:	0.15643388888
Carbon Monoxide Emissions Tons/Yr:	0.128779999
NOX - Oxides of Nitrogen Tons/Yr:	0.515969972
SOX - Oxides of Sulphur Tons/Yr:	0.002090826
Particulate Matter Tons/Yr:	0.003775673
Part. Matter 10 Micrometers and Smllr Tons/Yr:	0.003775673

Name:	CONSOLIDATED PRINTERS, INC
Address:	2630 8TH STREET
City,State,Zip:	BERKELEY, CA 94710
Year:	2017
County Code:	1
Air Basin:	SF
Facility ID:	2970
Air District Name:	BA

Map ID
Direction
Distance
Elevation | Site | MAP FINDINGS | Database(s) | EDR ID Number
EPA ID Number

CONSOLIDATED PRINTERS INC (Continued) **1000685850**

SIC Code:	2752
Air District Name:	BAY AREA AQMD
Community Health Air Pollution Info System:	Not reported
Consolidated Emission Reporting Rule:	Not reported
Total Organic Hydrocarbon Gases Tons/Yr:	0.098955026
Reactive Organic Gases Tons/Yr:	0.092210387636
Carbon Monoxide Emissions Tons/Yr:	0.054986656
NOX - Oxides of Nitrogen Tons/Yr:	0.220309562
SOX - Oxides of Sulphur Tons/Yr:	0.000892743
Particulate Matter Tons/Yr:	0.003296285
Part. Matter 10 Micrometers and Smllr Tons/Yr:	0.003296285

Name:	CONSOLIDATED PRINTERS, INC
Address:	2630 8TH STREET
City,State,Zip:	BERKELEY, CA 94710
Year:	2018
County Code:	1
Air Basin:	SF
Facility ID:	2970
Air District Name:	BA
SIC Code:	2752
Air District Name:	BAY AREA AQMD
Community Health Air Pollution Info System:	Not reported
Consolidated Emission Reporting Rule:	Not reported
Total Organic Hydrocarbon Gases Tons/Yr:	0.099020688
Reactive Organic Gases Tons/Yr:	0.092271574434
Carbon Monoxide Emissions Tons/Yr:	0.055023143
NOX - Oxides of Nitrogen Tons/Yr:	0.220455751
SOX - Oxides of Sulphur Tons/Yr:	0.000893337
Particulate Matter Tons/Yr:	0.003298474
Part. Matter 10 Micrometers and Smllr Tons/Yr:	0.003298474

Name:	CONSOLIDATED PRINTERS, INC
Address:	2630 8TH STREET
City,State,Zip:	BERKELEY, CA 94710
Year:	2019
County Code:	1
Air Basin:	SF
Facility ID:	2970
Air District Name:	BA
SIC Code:	2752
Air District Name:	BAY AREA AQMD
Community Health Air Pollution Info System:	Not reported
Consolidated Emission Reporting Rule:	Not reported
Total Organic Hydrocarbon Gases Tons/Yr:	0.030429632
Reactive Organic Gases Tons/Yr:	0.013783598121
Carbon Monoxide Emissions Tons/Yr:	0.135694951
NOX - Oxides of Nitrogen Tons/Yr:	0.54367532
SOX - Oxides of Sulphur Tons/Yr:	0.002203094
Particulate Matter Tons/Yr:	0.008064912
Part. Matter 10 Micrometers and Smllr Tons/Yr:	0.008064912

Name:	CONSOLIDATED PRINTERS, INC
Address:	2630 8TH STREET
City,State,Zip:	BERKELEY, CA 94710
Year:	2020
County Code:	1

Map ID
Direction
Distance
Elevation | Site | MAP FINDINGS | Database(s) | EDR ID Number
EPA ID Number

CONSOLIDATED PRINTERS INC (Continued) **1000685850**

Air Basin:	SF
Facility ID:	2970
Air District Name:	BA
SIC Code:	2752
Air District Name:	BAY AREA AQMD
Community Health Air Pollution Info System:	Not reported
Consolidated Emission Reporting Rule:	Not reported
Total Organic Hydrocarbon Gases Tons/Yr:	0.014587608
Reactive Organic Gases Tons/Yr:	0.011053295021
Carbon Monoxide Emissions Tons/Yr:	0.028820778
NOX - Oxides of Nitrogen Tons/Yr:	0.115473315
SOX - Oxides of Sulphur Tons/Yr:	0.000467924
Particulate Matter Tons/Yr:	0.001766614
Part. Matter 10 Micrometers and Smllr Tons/Yr:	0.001766614

Name:	CONSOLIDATED PRINTERS INC
Address:	2630 8TH STREET
City,State,Zip:	BERKELEY, CA 94710
Year:	2021
County Code:	1
Air Basin:	SF
Facility ID:	2970
Air District Name:	BA
SIC Code:	2752
Air District Name:	BAY AREA AQMD
Community Health Air Pollution Info System:	Not reported
Consolidated Emission Reporting Rule:	Not reported
Total Organic Hydrocarbon Gases Tons/Yr:	0.015854119
Reactive Organic Gases Tons/Yr:	0.011036006079
Carbon Monoxide Emissions Tons/Yr:	0.039281665
NOX - Oxides of Nitrogen Tons/Yr:	0.157385898
SOX - Oxides of Sulphur Tons/Yr:	0.000637729
Particulate Matter Tons/Yr:	0.002361585
Part. Matter 10 Micrometers and Smllr Tons/Yr:	0.002361585

HIST CORTESE:

edr_fname:	CHEVRON #9-2060
edr_fadd1:	2630 8TH
City,State,Zip:	BERKELEY, CA 94710
Region:	CORTESE
Facility County Code:	1
Reg By:	LTNKA
Reg Id:	2970

HWTS:

Name:	CONSOLIDATED PRINTERS INC
Address:	2630 8TH ST
Address 2:	Not reported
City,State,Zip:	BERKELEY, CA 94710
EPA ID:	CAD983625138
Inactive Date:	Not reported
Create Date:	03/23/1992
Last Act Date:	Not reported
Mailing Name:	Not reported
Mailing Address:	2630 8TH ST
Mailing Address 2:	Not reported

Map ID
Direction
Distance
Elevation | Site | MAP FINDINGS | Database(s) | EDR ID Number
EPA ID Number

CONSOLIDATED PRINTERS INC (Continued) **1000685850**

Mailing City,State,Zip:	BERKELEY, CA 947102514
Owner Name:	LARRY HAWKINS
Owner Address:	2630 8TH ST
Owner Address 2:	Not reported
Owner City,State,Zip:	BERKELEY, CA 947102514
Owner Phone:	Not reported
Owner Fax:	Not reported
Contact Name:	ROBERTO PEREZ
Contact Address:	2630 8TH ST
Contact Address 2:	Not reported
City,State,Zip:	BERKELEY, CA 94710
Contact Phone:	Not reported
Contact Fax:	Not reported
Facility Status:	Active
Facility Type:	PERMANENT
Category:	FEDERAL
Latitude:	38.566169
Longitude:	-121.502592

NAICS:

EPA ID:	CAD983625138
Create Date:	2002-03-14 16:36:27.000
NAICS Code:	323117
NAICS Description:	Books Printing
Issued EPA ID Date:	1992-03-23 00:00:00
Inactive Date:	Not reported
Facility Name:	CONSOLIDATED PRINTERS INC
Facility Address:	2630 8TH ST
Facility Address 2:	Not reported
Facility City:	BERKELEY
Facility County:	Not reported
Facility State:	CA
Facility Zip:	94710

HAZNET:

Name:	CONSOLIDATED PRINTERS INC
Address:	2630 8TH ST
Address 2:	Not reported
City,State,Zip:	BERKELEY, CA 94710
Contact:	ROBERTO PEREZ
Telephone:	5104953137
Mailing Name:	Not reported
Mailing Address:	2630 8TH ST
Year:	2021
Gepaid:	CAD983625138
TSD EPA ID:	CAD008252405
CA Waste Code:	343 - Unspecified organic liquid mixture
Disposal Method:	H141 - Storage, Bulking, And/Or Transfer Off Site--No Treatment/Reovery (H010-H129) Or (H131-H135)
Tons:	0.935
Year:	2021
Gepaid:	CAD983625138
TSD EPA ID:	CAD008252405
CA Waste Code:	221 - Waste oil and mixed oil

Map ID
Direction
Distance
Elevation | Site | MAP FINDINGS | Database(s) | EDR ID Number
EPA ID Number

CONSOLIDATED PRINTERS INC (Continued) **1000685850**

Disposal Method: H141 - Storage, Bulking, And/Or Transfer Off Site--No Treatment/Reovery (H010-H129) Or (H131-H135)
Tons: 0.209

Year: 2020
Gepaid: CAD983625138
TSD EPA ID: CAD008252405
CA Waste Code: 221 - Waste oil and mixed oil
Disposal Method: H141 - Storage, Bulking, And/Or Transfer Off Site--No Treatment/Reovery (H010-H129) Or (H131-H135)
Tons: 0.627

Year: 2020
Gepaid: CAD983625138
TSD EPA ID: CAD008252405
CA Waste Code: 343 - Unspecified organic liquid mixture
Disposal Method: H141 - Storage, Bulking, And/Or Transfer Off Site--No Treatment/Reovery (H010-H129) Or (H131-H135)
Tons: 1.87

Year: 2019
Gepaid: CAD983625138
TSD EPA ID: CAD982444481
CA Waste Code: 343 - Unspecified organic liquid mixture
Disposal Method: H141 - Storage, Bulking, And/Or Transfer Off Site--No Treatment/Reovery (H010-H129) Or (H131-H135)
Tons: 0.56100

Year: 2018
Gepaid: CAD983625138
TSD EPA ID: CAD982444481
CA Waste Code: 343 - Unspecified organic liquid mixture
Disposal Method: H141 - Storage, Bulking, And/Or Transfer Off Site--No Treatment/Reovery (H010-H129) Or (H131-H135)
Tons: 0.18700

Year: 2017
Gepaid: CAD983625138
TSD EPA ID: CAD981429673
CA Waste Code: 541 - Photochemicals/photoprocessing waste
Disposal Method: H010 - Metals Recovery Including Retoring,Smelting,Chemicals,Ect
Tons: 0.10425

Year: 2017
Gepaid: CAD983625138
TSD EPA ID: CAD982444481
CA Waste Code: 343 - Unspecified organic liquid mixture
Disposal Method: H141 - Storage, Bulking, And/Or Transfer Off Site--No Treatment/Reovery (H010-H129) Or (H131-H135)
Tons: 2.431

Year: 2017
Gepaid: CAD983625138
TSD EPA ID: CAD982444481
CA Waste Code: 221 - Waste oil and mixed oil
Disposal Method: H141 - Storage, Bulking, And/Or Transfer Off Site--No Treatment/Reovery (H010-H129) Or (H131-H135)

Map ID
Direction
Distance
Elevation | Site | MAP FINDINGS | Database(s) | EDR ID Number
EPA ID Number

CONSOLIDATED PRINTERS INC (Continued) **1000685850**

Tons: 0.209

Year: 2015
Gepaid: CAD983625138
TSD EPA ID: CAD982444481
CA Waste Code: 343 - Unspecified organic liquid mixture
Disposal Method: H141 - Storage, Bulking, And/Or Transfer Off Site--No Treatment/Reovery (H010-H129) Or (H131-H135)
Tons: 1.25

Click this hyperlink while viewing on your computer to access
46 additional CA HAZNET: record(s) in the EDR Site Report.

Additional Info:
Year: 2021
Gen EPA ID: CAD983625138

Shipment Date: 6/22/2020
Creation Date: 8/5/2020
Receipt Date: 7/6/2020
Manifest ID: 014657512FLE
Trans EPA ID: CAD981429673
Trans Name: PHOTO WASTE RECYCLING CO INC
Trans 2 EPA ID: CAR000245050
Trans 2 Name: ECOTRANS LLC
TSDF EPA ID: CAD008252405
Trans Name: PACIFIC RESOURCE RECOVERY SERVICES INC
TSDF Alt EPA ID: Not reported
TSDF Alt Name: Not reported
Waste Code Description: 343 - Unspecified organic liquid mixture
RCRA Code: Not reported
Meth Code: H141 - Storage, Bulking, And/Or Transfer Off Site--No Treatment/Reovery (H010-H129) Or (H131-H135)
Quantity Tons: 0.935
Waste Quantity: 275
Quantity Unit: G
Additional Code 1: Not reported
Additional Code 2: Not reported
Additional Code 3: Not reported
Additional Code 4: Not reported
Additional Code 5: Not reported

Shipment Date: 5/7/2020
Creation Date: 6/29/2020
Receipt Date: 5/18/2020
Manifest ID: 014657494FLE
Trans EPA ID: CAD981429673
Trans Name: PHOTO WASTE RECYCLING CO INC
Trans 2 EPA ID: CAR000245050
Trans 2 Name: ECOTRANS LLC
TSDF EPA ID: CAD008252405
Trans Name: PACIFIC RESOURCE RECOVERY SERVICES INC
TSDF Alt EPA ID: Not reported
TSDF Alt Name: Not reported
Waste Code Description: 343 - Unspecified organic liquid mixture
RCRA Code: Not reported

Map ID
Direction
Distance
Elevation | Site | MAP FINDINGS | Database(s) | EDR ID Number
EPA ID Number

CONSOLIDATED PRINTERS INC (Continued) **1000685850**

Meth Code:	H141 - Storage, Bulking, And/Or Transfer Off Site--No Treatment/Reovery (H010-H129) Or (H131-H135)
Quantity Tons:	0.561
Waste Quantity:	165
Quantity Unit:	G
Additional Code 1:	Not reported
Additional Code 2:	Not reported
Additional Code 3:	Not reported
Additional Code 4:	Not reported
Additional Code 5:	Not reported
Shipment Date:	5/7/2020
Creation Date:	6/29/2020
Receipt Date:	5/18/2020
Manifest ID:	014657494FLE
Trans EPA ID:	CAD981429673
Trans Name:	PHOTO WASTE RECYCLING CO INC
Trans 2 EPA ID:	CAR000245050
Trans 2 Name:	ECOTRANS LLC
TSDF EPA ID:	CAD008252405
Trans Name:	PACIFIC RESOURCE RECOVERY SERVICES INC
TSDF Alt EPA ID:	Not reported
TSDF Alt Name:	Not reported
Waste Code Description:	343 - Unspecified organic liquid mixture
RCRA Code:	Not reported
Meth Code:	H141 - Storage, Bulking, And/Or Transfer Off Site--No Treatment/Reovery (H010-H129) Or (H131-H135)
Quantity Tons:	0.374
Waste Quantity:	110
Quantity Unit:	G
Additional Code 1:	Not reported
Additional Code 2:	Not reported
Additional Code 3:	Not reported
Additional Code 4:	Not reported
Additional Code 5:	Not reported
Shipment Date:	5/7/2020
Creation Date:	6/29/2020
Receipt Date:	5/18/2020
Manifest ID:	014657494FLE
Trans EPA ID:	CAD981429673
Trans Name:	PHOTO WASTE RECYCLING CO INC
Trans 2 EPA ID:	CAR000245050
Trans 2 Name:	ECOTRANS LLC
TSDF EPA ID:	CAD008252405
Trans Name:	PACIFIC RESOURCE RECOVERY SERVICES INC
TSDF Alt EPA ID:	Not reported
TSDF Alt Name:	Not reported
Waste Code Description:	221 - Waste oil and mixed oil
RCRA Code:	Not reported
Meth Code:	H141 - Storage, Bulking, And/Or Transfer Off Site--No Treatment/Reovery (H010-H129) Or (H131-H135)
Quantity Tons:	0.627
Waste Quantity:	165
Quantity Unit:	G
Additional Code 1:	Not reported
Additional Code 2:	Not reported

Map ID
Direction
Distance
Elevation | Site | MAP FINDINGS | Database(s) | EDR ID Number
EPA ID Number

CONSOLIDATED PRINTERS INC (Continued) **1000685850**

Additional Code 3: Not reported
Additional Code 4: Not reported
Additional Code 5: Not reported

Additional Info:
Year: 2020
Gen EPA ID: CAD983625138

Shipment Date: 6/22/2020
Creation Date: 8/5/2020
Receipt Date: 7/6/2020
Manifest ID: 014657512FLE
Trans EPA ID: CAD981429673
Trans Name: PHOTO WASTE RECYCLING CO INC
Trans 2 EPA ID: CAR000245050
Trans 2 Name: ECOTRANS LLC
TSDF EPA ID: CAD008252405
Trans Name: PACIFIC RESOURCE RECOVERY SERVICES INC
TSDF Alt EPA ID: Not reported
TSDF Alt Name: Not reported
Waste Code Description: 343 - Unspecified organic liquid mixture
RCRA Code: Not reported
Meth Code: H141 - Storage, Bulking, And/Or Transfer Off Site--No Treatment/Reovery (H010-H129) Or (H131-H135)
Quantity Tons: 0.935
Waste Quantity: 275
Quantity Unit: G
Additional Code 1: Not reported
Additional Code 2: Not reported
Additional Code 3: Not reported
Additional Code 4: Not reported
Additional Code 5: Not reported

Shipment Date: 5/7/2020
Creation Date: 6/29/2020
Receipt Date: 5/18/2020
Manifest ID: 014657494FLE
Trans EPA ID: CAD981429673
Trans Name: PHOTO WASTE RECYCLING CO INC
Trans 2 EPA ID: CAR000245050
Trans 2 Name: ECOTRANS LLC
TSDF EPA ID: CAD008252405
Trans Name: PACIFIC RESOURCE RECOVERY SERVICES INC
TSDF Alt EPA ID: Not reported
TSDF Alt Name: Not reported
Waste Code Description: 343 - Unspecified organic liquid mixture
RCRA Code: Not reported
Meth Code: H141 - Storage, Bulking, And/Or Transfer Off Site--No Treatment/Reovery (H010-H129) Or (H131-H135)
Quantity Tons: 0.561
Waste Quantity: 165
Quantity Unit: G
Additional Code 1: Not reported
Additional Code 2: Not reported
Additional Code 3: Not reported
Additional Code 4: Not reported
Additional Code 5: Not reported

Map ID
Direction
Distance
Elevation | Site | MAP FINDINGS | Database(s) | EDR ID Number
EPA ID Number

CONSOLIDATED PRINTERS INC (Continued) **1000685850**

Shipment Date:	5/7/2020
Creation Date:	6/29/2020
Receipt Date:	5/18/2020
Manifest ID:	014657494FLE
Trans EPA ID:	CAD981429673
Trans Name:	PHOTO WASTE RECYCLING CO INC
Trans 2 EPA ID:	CAR000245050
Trans 2 Name:	ECOTRANS LLC
TSDF EPA ID:	CAD008252405
Trans Name:	PACIFIC RESOURCE RECOVERY SERVICES INC
TSDF Alt EPA ID:	Not reported
TSDF Alt Name:	Not reported
Waste Code Description:	343 - Unspecified organic liquid mixture
RCRA Code:	Not reported
Meth Code:	H141 - Storage, Bulking, And/Or Transfer Off Site--No Treatment/Reovery (H010-H129) Or (H131-H135)
Quantity Tons:	0.374
Waste Quantity:	110
Quantity Unit:	G
Additional Code 1:	Not reported
Additional Code 2:	Not reported
Additional Code 3:	Not reported
Additional Code 4:	Not reported
Additional Code 5:	Not reported

Shipment Date:	5/7/2020
Creation Date:	6/29/2020
Receipt Date:	5/18/2020
Manifest ID:	014657494FLE
Trans EPA ID:	CAD981429673
Trans Name:	PHOTO WASTE RECYCLING CO INC
Trans 2 EPA ID:	CAR000245050
Trans 2 Name:	ECOTRANS LLC
TSDF EPA ID:	CAD008252405
Trans Name:	PACIFIC RESOURCE RECOVERY SERVICES INC
TSDF Alt EPA ID:	Not reported
TSDF Alt Name:	Not reported
Waste Code Description:	221 - Waste oil and mixed oil
RCRA Code:	Not reported
Meth Code:	H141 - Storage, Bulking, And/Or Transfer Off Site--No Treatment/Reovery (H010-H129) Or (H131-H135)
Quantity Tons:	0.627
Waste Quantity:	165
Quantity Unit:	G
Additional Code 1:	Not reported
Additional Code 2:	Not reported
Additional Code 3:	Not reported
Additional Code 4:	Not reported
Additional Code 5:	Not reported

Detail Two:

Year:	2020
EM Manifest ID:	a253bfc4-d2ed-4a2b-8610-1714ea94e636
Shipment Date:	6/22/2020
Receipt Date:	7/6/2020
Manifest Number:	014657512FLE
Generator EPA ID:	CAD983625138

Map ID
Direction
Distance
Elevation | Site | MAP FINDINGS | Database(s) | EDR ID Number
EPA ID Number

CONSOLIDATED PRINTERS INC (Continued) **1000685850**

Name:	CONSOLIDATED PRINTERS INC
Address:	2630 8TH ST
Address 2:	Not reported
City:	BERKELEY
Zip:	94710
Telephone:	415-459-8850
Contact:	ROBERTO M PEREZ
Contact Telephone:	510-495-3137
Transporter 1 EPA ID:	CAD981429673
Transporter 1 Emergency Number:	Not reported
Transporter 2 EPA ID:	CAR000245050
Transporter 2 Emergency Number:	Not reported
TSDF EPA ID:	CAD008252405
TSDF Name:	PACIFIC RESOURCE RECOVERY SERVICES INC
TSDF Address 1:	EAST PICO BLVD
TSDF Address 2:	Not reported
TSDF City:	LOS ANGELES
TSDF Zip:	90023-0000
TSDF Telephone:	Not reported

State:

Year:	2020
EM Manifest ID:	a253bfc4-d2ed-4a2b-8610-1714ea94e636
Generator EPA ID:	CAD983625138
Shipment Date:	2020-06-22
Manifest Number:	014657512FLE
Line Number:	2
Method Code:	H141
Quantity Tons:	0.93500
Quantity Waste:	275.000000
Quantity Unit:	G
Number of Containers:	2
Type of Container:	Metal drums, barrels, kegs
Quantity Type:	Gallons
State Code:	343

Year:	2020
EM Manifest ID:	b1190073-2622-4e53-97be-615b56d4d7a3
Shipment Date:	5/7/2020
Receipt Date:	5/18/2020
Manifest Number:	014657494FLE
Generator EPA ID:	CAD983625138
Name:	CONSOLIDATED PRINTERS INC
Address:	2630 8TH ST
Address 2:	Not reported
City:	BERKELEY
Zip:	94710
Telephone:	415-459-8850
Contact:	ROBERTO M PEREZ
Contact Telephone:	510-495-3137
Transporter 1 EPA ID:	CAD981429673
Transporter 1 Emergency Number:	Not reported
Transporter 2 EPA ID:	CAR000245050
Transporter 2 Emergency Number:	Not reported
TSDF EPA ID:	CAD008252405
TSDF Name:	PACIFIC RESOURCE RECOVERY SERVICES INC
TSDF Address 1:	EAST PICO BLVD

Map ID
Direction
Distance
Elevation | Site | MAP FINDINGS | Database(s) | EDR ID Number
EPA ID Number

CONSOLIDATED PRINTERS INC (Continued) **1000685850**

TSDF Address 2: Not reported
TSDF City: LOS ANGELES
TSDF Zip: 90023-0000
TSDF Telephone: Not reported

State:
Year: 2020
EM Manifest ID: b1190073-2622-4e53-97be-615b56d4d7a3
Generator EPA ID: CAD983625138
Shipment Date: 2020-05-07
Manifest Number: 014657494FLE
Line Number: 1
Method Code: H141
Quantity Tons: 0.56100
Quantity Waste: 165.000000
Quantity Unit: G
Number of Containers: 3
Type of Container: Fiberboard or plastic drums, barrels, kegs
Quantity Type: Gallons
State Code: 343

Year: 2020
EM Manifest ID: b1190073-2622-4e53-97be-615b56d4d7a3
Generator EPA ID: CAD983625138
Shipment Date: 2020-05-07
Manifest Number: 014657494FLE
Line Number: 2
Method Code: H141
Quantity Tons: 0.37400
Quantity Waste: 110.000000
Quantity Unit: G
Number of Containers: 2
Type of Container: Metal drums, barrels, kegs
Quantity Type: Gallons
State Code: 343

Year: 2020
EM Manifest ID: b1190073-2622-4e53-97be-615b56d4d7a3
Generator EPA ID: CAD983625138
Shipment Date: 2020-05-07
Manifest Number: 014657494FLE
Line Number: 3
Method Code: H141
Quantity Tons: 0.62700
Quantity Waste: 165.000000
Quantity Unit: G
Number of Containers: 3
Type of Container: Metal drums, barrels, kegs
Quantity Type: Gallons
State Code: 221

Detail Two:
Year: 2019
EM Manifest ID: 575192
Shipment Date: 8/16/2019
Receipt Date: 8/23/2019

Map ID
Direction
Distance
Elevation | Site | MAP FINDINGS | Database(s) | EDR ID Number
EPA ID Number

CONSOLIDATED PRINTERS INC (Continued) **1000685850**

Manifest Number:	013343634FLE
Generator EPA ID:	CAD983625138
Name:	CONSOLIDATED PRINTERS INC.
Address:	2630 8TH ST
Address 2:	Not reported
City:	BERKELEY
Zip:	94710
Telephone:	800-424-9300
Contact:	Not reported
Contact Telephone:	510-396-9070
Transporter 1 EPA ID:	CAD981429673
Transporter 1 Emergency Number:	Not reported
Transporter 2 EPA ID:	CAR000252403
Transporter 2 Emergency Number:	Not reported
TSDF EPA ID:	CAD982444481
TSDF Name:	HAZMAT TSDF INC, FORMER FILTER RECYCLING SERVICES INC
TSDF Address 1:	180 WEST MONTE AVENUE
TSDF Address 2:	Not reported
TSDF City:	RIALTO
TSDF Zip:	92316
TSDF Telephone:	Not reported

State:

Year:	2019
EM Manifest ID:	575192
Generator EPA ID:	CAD983625138
Shipment Date:	2019-08-16
Manifest Number:	013343634FLE
Line Number:	1
Method Code:	H141
Quantity Tons:	0.37400
Quantity Waste:	110.000000
Quantity Unit:	G
Number of Containers:	2
Type of Container:	Metal drums, barrels, kegs
Quantity Type:	Gallons
State Code:	343

Year:	2019
EM Manifest ID:	575192
Generator EPA ID:	CAD983625138
Shipment Date:	2019-08-16
Manifest Number:	013343634FLE
Line Number:	2
Method Code:	H141
Quantity Tons:	0.18700
Quantity Waste:	55.000000
Quantity Unit:	G
Number of Containers:	1
Type of Container:	Metal drums, barrels, kegs
Quantity Type:	Gallons
State Code:	343

Year:	2019
EM Manifest ID:	67ffb9f1-8795-4eb2-bf6a-75099c4a9484
Shipment Date:	2/6/2019
Receipt Date:	2/12/2019

Map ID
Direction
Distance
Elevation | Site | MAP FINDINGS | Database(s) | EDR ID Number
EPA ID Number

CONSOLIDATED PRINTERS INC (Continued) **1000685850**

Manifest Number:	012901793FLE
Generator EPA ID:	CAD983625138
Name:	CONSOLIDATED PRINTERS INC.
Address:	2630 8TH ST
Address 2:	Not reported
City:	BERKELEY
Zip:	94710
Telephone:	800-424-9300
Contact:	Not reported
Contact Telephone:	510-396-9070
Transporter 1 EPA ID:	CAD981429673
Transporter 1 Emergency Number:	Not reported
Transporter 2 EPA ID:	CAR000252403
Transporter 2 Emergency Number:	Not reported
TSDF EPA ID:	CAD982444481
TSDF Name:	HAZMAT TSDF INC, FORMER FILTER RECYCLING SERVICES INC
TSDF Address 1:	180 WEST MONTE AVENUE
TSDF Address 2:	Not reported
TSDF City:	RIALTO
TSDF Zip:	92316
TSDF Telephone:	Not reported

State:

Year:	2019
EM Manifest ID:	67ffb9f1-8795-4eb2-bf6a-75099c4a9484
Generator EPA ID:	CAD983625138
Shipment Date:	2019-02-06
Manifest Number:	012901793FLE
Line Number:	1
Method Code:	H141
Quantity Tons:	3.40000
Quantity Waste:	1000.000000
Quantity Unit:	G
Number of Containers:	2
Type of Container:	Metal drums, barrels, kegs
Quantity Type:	Gallons
State Code:	343

Year:	2019
EM Manifest ID:	67ffb9f1-8795-4eb2-bf6a-75099c4a9484
Generator EPA ID:	CAD983625138
Shipment Date:	2019-02-06
Manifest Number:	012901793FLE
Line Number:	2
Method Code:	H141
Quantity Tons:	4.56000
Quantity Waste:	1200.000000
Quantity Unit:	G
Number of Containers:	3
Type of Container:	Metal drums, barrels, kegs
Quantity Type:	Gallons
State Code:	221

Year:	2019
EM Manifest ID:	67ffb9f1-8795-4eb2-bf6a-75099c4a9484
Generator EPA ID:	CAD983625138
Shipment Date:	2019-02-06
Manifest Number:	012901793FLE

Map ID
Direction
Distance
Elevation | Site | MAP FINDINGS | Database(s) | EDR ID Number
EPA ID Number

CONSOLIDATED PRINTERS INC (Continued) **1000685850**

Line Number: 3
Method Code: H141
Quantity Tons: 2.72000
Quantity Waste: 800.000000
Quantity Unit: G
Number of Containers: 2
Type of Container: Metal drums, barrels, kegs
Quantity Type: Gallons
State Code: 343

Detail Two:
Year: 2018
EM Manifest ID: 011119515FLE20180314_D_1
Shipment Date: 3/14/2018
Receipt Date: 4/2/2018
Manifest Number: 011119515FLE
Generator EPA ID: CAD983625138
Name: CONSOLIDATED PRINTERS INC
Address: Not reported
Address 2: Not reported
City: Not reported
Zip: Not reported
Telephone: Not reported
Contact: Not reported
Contact Telephone: Not reported
Transporter 1 EPA ID: CAD981429673
Transporter 1 Emergency Number: Not reported
Transporter 2 EPA ID: CAR000252403
Transporter 2 Emergency Number: Not reported
TSDF EPA ID: CAD982444481
TSDF Name: FILTER RECYCLING SERVICES INC
TSDF Address 1: Not reported
TSDF Address 2: Not reported
TSDF City: Not reported
TSDF Zip: Not reported
TSDF Telephone: Not reported

State:
Year: 2018
EM Manifest ID: 011119515FLE20180314_D_1
Generator EPA ID: CAD983625138
Shipment Date: 2018-03-14
Manifest Number: 011119515FLE
Line Number: 1
Method Code: H141
Quantity Tons: 0.18700
Quantity Waste: 55.000000
Quantity Unit: G
Number of Containers: 1
Type of Container: NULL
Quantity Type: NULL
State Code: 343

Year: 2018
EM Manifest ID: 008895215FLE20171018_D_1

Map ID
Direction
Distance
Elevation | Site | MAP FINDINGS | Database(s) | EDR ID Number
EPA ID Number

CONSOLIDATED PRINTERS INC (Continued) **1000685850**

Shipment Date:	10/18/2017
Receipt Date:	10/30/2017
Manifest Number:	008895215FLE
Generator EPA ID:	CAD983625138
Name:	CONSOLIDATED PRINTERS INC
Address:	Not reported
Address 2:	Not reported
City:	Not reported
Zip:	Not reported
Telephone:	Not reported
Contact:	Not reported
Contact Telephone:	Not reported
Transporter 1 EPA ID:	CAD981429673
Transporter 1 Emergency Number:	Not reported
Transporter 2 EPA ID:	CAR000252403
Transporter 2 Emergency Number:	Not reported
TSDF EPA ID:	CAD982444481
TSDF Name:	FILTER RECYCLING SERVICES INC
TSDF Address 1:	Not reported
TSDF Address 2:	Not reported
TSDF City:	Not reported
TSDF Zip:	Not reported
TSDF Telephone:	Not reported

State:

Year:	2018
EM Manifest ID:	008895215FLE20171018_D_1
Generator EPA ID:	CAD983625138
Shipment Date:	2017-10-18
Manifest Number:	008895215FLE
Line Number:	1
Method Code:	H141
Quantity Tons:	0.18700
Quantity Waste:	55.000000
Quantity Unit:	G
Number of Containers:	1
Type of Container:	NULL
Quantity Type:	NULL
State Code:	343

Year:	2018
EM Manifest ID:	008895215FLE20171018_D_1
Generator EPA ID:	CAD983625138
Shipment Date:	2017-10-18
Manifest Number:	008895215FLE
Line Number:	2
Method Code:	H141
Quantity Tons:	0.20900
Quantity Waste:	55.000000
Quantity Unit:	G
Number of Containers:	1
Type of Container:	NULL
Quantity Type:	NULL
State Code:	221

Additional Info:

Map ID
Direction
Distance
Elevation | Site | MAP FINDINGS | Database(s) | EDR ID Number
EPA ID Number

CONSOLIDATED PRINTERS INC (Continued) **1000685850**

Year:	2017
Gen EPA ID:	CAD983625138
Shipment Date:	20171018
Creation Date:	5/30/2018 18:33:46
Receipt Date:	20171030
Manifest ID:	008895215FLE
Trans EPA ID:	CAD981429673
Trans Name:	PHOTO WASTE RECYCLING CO INC
Trans 2 EPA ID:	CAR000252403
Trans 2 Name:	BARNES HAZ MAT
TSDF EPA ID:	CAD982444481
Trans Name:	FILTER RECYCLING SERVICES INC
TSDF Alt EPA ID:	Not reported
TSDF Alt Name:	Not reported
Waste Code Description:	343 - Unspecified organic liquid mixture
RCRA Code:	Not reported
Meth Code:	H141 - Storage, Bulking, And/Or Transfer Off Site--No Treatment/Reovery (H010-H129) Or (H131-H135)
Quantity Tons:	0.187
Waste Quantity:	55
Quantity Unit:	G
Additional Code 1:	Not reported
Additional Code 2:	Not reported
Additional Code 3:	Not reported
Additional Code 4:	Not reported
Additional Code 5:	Not reported
Shipment Date:	20171018
Creation Date:	5/30/2018 18:33:46
Receipt Date:	20171030
Manifest ID:	008895215FLE
Trans EPA ID:	CAD981429673
Trans Name:	PHOTO WASTE RECYCLING CO INC
Trans 2 EPA ID:	CAR000252403
Trans 2 Name:	BARNES HAZ MAT
TSDF EPA ID:	CAD982444481
Trans Name:	FILTER RECYCLING SERVICES INC
TSDF Alt EPA ID:	Not reported
TSDF Alt Name:	Not reported
Waste Code Description:	221 - Waste oil and mixed oil
RCRA Code:	Not reported
Meth Code:	H141 - Storage, Bulking, And/Or Transfer Off Site--No Treatment/Reovery (H010-H129) Or (H131-H135)
Quantity Tons:	0.209
Waste Quantity:	55
Quantity Unit:	G
Additional Code 1:	Not reported
Additional Code 2:	Not reported
Additional Code 3:	Not reported
Additional Code 4:	Not reported
Additional Code 5:	Not reported
Shipment Date:	20170823
Creation Date:	5/30/2018 18:33:30
Receipt Date:	20170906
Manifest ID:	008895161FLE

Map ID
Direction
Distance
Elevation | Site | MAP FINDINGS | Database(s) | EDR ID Number
EPA ID Number

CONSOLIDATED PRINTERS INC (Continued) **1000685850**

Trans EPA ID:	CAD981429673
Trans Name:	PHOTO WASTE RECYCLING CO INC
Trans 2 EPA ID:	Not reported
Trans 2 Name:	Not reported
TSDF EPA ID:	CAD982444481
Trans Name:	FILTER RECYCLING SERVICES INC
TSDF Alt EPA ID:	Not reported
TSDF Alt Name:	Not reported
Waste Code Description:	343 - Unspecified organic liquid mixture
RCRA Code:	Not reported
Meth Code:	H141 - Storage, Bulking, And/Or Transfer Off Site--No Treatment/Reovery (H010-H129) Or (H131-H135)
Quantity Tons:	0.187
Waste Quantity:	55
Quantity Unit:	G
Additional Code 1:	Not reported
Additional Code 2:	Not reported
Additional Code 3:	Not reported
Additional Code 4:	Not reported
Additional Code 5:	Not reported
Shipment Date:	20170823
Creation Date:	5/30/2018 18:33:30
Receipt Date:	20170906
Manifest ID:	008895161FLE
Trans EPA ID:	CAD981429673
Trans Name:	PHOTO WASTE RECYCLING CO INC
Trans 2 EPA ID:	Not reported
Trans 2 Name:	Not reported
TSDF EPA ID:	CAD982444481
Trans Name:	FILTER RECYCLING SERVICES INC
TSDF Alt EPA ID:	Not reported
TSDF Alt Name:	Not reported
Waste Code Description:	343 - Unspecified organic liquid mixture
RCRA Code:	Not reported
Meth Code:	H141 - Storage, Bulking, And/Or Transfer Off Site--No Treatment/Reovery (H010-H129) Or (H131-H135)
Quantity Tons:	0.187
Waste Quantity:	55
Quantity Unit:	G
Additional Code 1:	Not reported
Additional Code 2:	Not reported
Additional Code 3:	Not reported
Additional Code 4:	Not reported
Additional Code 5:	Not reported
Shipment Date:	20170217
Creation Date:	5/18/2017 18:31:53
Receipt Date:	20170228
Manifest ID:	008894948FLE
Trans EPA ID:	CAD981429673
Trans Name:	PHOTO WASTE RECYCLING CO., INC.
Trans 2 EPA ID:	Not reported
Trans 2 Name:	Not reported
TSDF EPA ID:	CAD982444481
Trans Name:	FILTER RECYCLING SERVICES, INC.
TSDF Alt EPA ID:	Not reported

Map ID
Direction
Distance
Elevation | Site | MAP FINDINGS | Database(s) | EDR ID Number
EPA ID Number

CONSOLIDATED PRINTERS INC (Continued) **1000685850**

TSDF Alt Name:	Not reported
Waste Code Description:	343 - Unspecified organic liquid mixture
RCRA Code:	Not reported
Meth Code:	H141 - Storage, Bulking, And/Or Transfer Off Site--No Treatment/Reovery (H010-H129) Or (H131-H135)
Quantity Tons:	0.935
Waste Quantity:	275
Quantity Unit:	G
Additional Code 1:	Not reported
Additional Code 2:	Not reported
Additional Code 3:	Not reported
Additional Code 4:	Not reported
Additional Code 5:	Not reported
Shipment Date:	20170217
Creation Date:	5/18/2017 18:31:53
Receipt Date:	20170228
Manifest ID:	008894948FLE
Trans EPA ID:	CAD981429673
Trans Name:	PHOTO WASTE RECYCLING CO., INC.
Trans 2 EPA ID:	Not reported
Trans 2 Name:	Not reported
TSDF EPA ID:	CAD982444481
Trans Name:	FILTER RECYCLING SERVICES, INC.
TSDF Alt EPA ID:	Not reported
TSDF Alt Name:	Not reported
Waste Code Description:	343 - Unspecified organic liquid mixture
RCRA Code:	Not reported
Meth Code:	H141 - Storage, Bulking, And/Or Transfer Off Site--No Treatment/Reovery (H010-H129) Or (H131-H135)
Quantity Tons:	0.935
Waste Quantity:	275
Quantity Unit:	G
Additional Code 1:	Not reported
Additional Code 2:	Not reported
Additional Code 3:	Not reported
Additional Code 4:	Not reported
Additional Code 5:	Not reported
Shipment Date:	20170217
Creation Date:	5/9/2018 18:32:51
Receipt Date:	20170220
Manifest ID:	008894949FLE
Trans EPA ID:	CAD981429673
Trans Name:	PHOTO WASTE RECYCLING CO INC
Trans 2 EPA ID:	Not reported
Trans 2 Name:	Not reported
TSDF EPA ID:	CAD981429673
Trans Name:	PHOTO WASTE RECYCLING CO INC
TSDF Alt EPA ID:	Not reported
TSDF Alt Name:	Not reported
Waste Code Description:	541 - Photochemicals / photo processing waste
RCRA Code:	D011
Meth Code:	H010 - Metals Recovery Including Retoring,Smelting,Chemicals,Ect
Quantity Tons:	0.10425
Waste Quantity:	25
Quantity Unit:	G

Map ID
Direction
Distance
Elevation | Site | MAP FINDINGS | Database(s) | EDR ID Number / EPA ID Number

CONSOLIDATED PRINTERS INC (Continued) **1000685850**

Additional Code 1:	Not reported
Additional Code 2:	Not reported
Additional Code 3:	Not reported
Additional Code 4:	Not reported
Additional Code 5:	Not reported

Additional Info:

Year:	2015
Gen EPA ID:	CAD983625138
Shipment Date:	20150507
Creation Date:	9/4/2015 22:15:25
Receipt Date:	20150515
Manifest ID:	007889919FLE
Trans EPA ID:	CAD981429673
Trans Name:	PHOTO WASTE RECYCLING CO INC
Trans 2 EPA ID:	Not reported
Trans 2 Name:	Not reported
TSDF EPA ID:	CAD981429673
Trans Name:	PHOTO WASTE RECYCLING CO INC
TSDF Alt EPA ID:	Not reported
TSDF Alt Name:	Not reported
Waste Code Description:	541 - Photochemicals / photo processing waste
RCRA Code:	D011
Meth Code:	H010 - Metals Recovery Including Retoring,Smelting,Chemicals,Ect
Quantity Tons:	0.2502
Waste Quantity:	60
Quantity Unit:	G
Additional Code 1:	Not reported
Additional Code 2:	Not reported
Additional Code 3:	Not reported
Additional Code 4:	Not reported
Additional Code 5:	Not reported
Shipment Date:	20150507
Creation Date:	8/21/2015 22:15:46
Receipt Date:	20150512
Manifest ID:	007889920FLE
Trans EPA ID:	CAD981429673
Trans Name:	PHOTO WASTE RECYCLING CO INC
Trans 2 EPA ID:	Not reported
Trans 2 Name:	Not reported
TSDF EPA ID:	CAD982444481
Trans Name:	FILTER RECYCLING SERVICES INC
TSDF Alt EPA ID:	Not reported
TSDF Alt Name:	Not reported
Waste Code Description:	343 - Unspecified organic liquid mixture
RCRA Code:	Not reported
Meth Code:	H141 - Storage, Bulking, And/Or Transfer Off Site--No Treatment/Reovery (H010-H129) Or (H131-H135)
Quantity Tons:	0.75
Waste Quantity:	1500
Quantity Unit:	P
Additional Code 1:	Not reported
Additional Code 2:	Not reported
Additional Code 3:	Not reported
Additional Code 4:	Not reported

Map ID
Direction
Distance
Elevation | Site | MAP FINDINGS | Database(s) | EDR ID Number
EPA ID Number

CONSOLIDATED PRINTERS INC (Continued) **1000685850**

Additional Code 5:	Not reported
Shipment Date:	20150507
Creation Date:	8/21/2015 22:15:46
Receipt Date:	20150512
Manifest ID:	007889920FLE
Trans EPA ID:	CAD981429673
Trans Name:	PHOTO WASTE RECYCLING CO INC
Trans 2 EPA ID:	Not reported
Trans 2 Name:	Not reported
TSDF EPA ID:	CAD982444481
Trans Name:	FILTER RECYCLING SERVICES INC
TSDF Alt EPA ID:	Not reported
TSDF Alt Name:	Not reported
Waste Code Description:	343 - Unspecified organic liquid mixture
RCRA Code:	Not reported
Meth Code:	H141 - Storage, Bulking, And/Or Transfer Off Site--No Treatment/Reovery (H010-H129) Or (H131-H135)
Quantity Tons:	0.5
Waste Quantity:	1000
Quantity Unit:	P
Additional Code 1:	Not reported
Additional Code 2:	Not reported
Additional Code 3:	Not reported
Additional Code 4:	Not reported
Additional Code 5:	Not reported

Additional Info:

Year:	2013
Gen EPA ID:	CAD983625138
Shipment Date:	20131217
Creation Date:	2/24/2014 22:15:29
Receipt Date:	20131230
Manifest ID:	011635558JJK
Trans EPA ID:	CAR000009910
Trans Name:	CALIFORNIA ENVIRONMENTAL & LITHO
Trans 2 EPA ID:	CAD028277036
Trans 2 Name:	ASBURY ENVIRONMENTAL SERVICES
TSDF EPA ID:	CAD097030993
Trans Name:	SIEMENS WATER TECHNOLOGIES LLC
TSDF Alt EPA ID:	Not reported
TSDF Alt Name:	Not reported
Waste Code Description:	352 - Other organic solids
RCRA Code:	Not reported
Meth Code:	H141 - Storage, Bulking, And/Or Transfer Off Site--No Treatment/Reovery (H010-H129) Or (H131-H135)
Quantity Tons:	1.2
Waste Quantity:	2400
Quantity Unit:	P
Additional Code 1:	Not reported
Additional Code 2:	Not reported
Additional Code 3:	Not reported
Additional Code 4:	Not reported
Additional Code 5:	Not reported
Shipment Date:	20131212

Map ID
Direction
Distance
Elevation | Site | MAP FINDINGS | Database(s) | EDR ID Number
EPA ID Number

CONSOLIDATED PRINTERS INC (Continued) **1000685850**

Creation Date:	2/24/2014 22:15:29
Receipt Date:	20131230
Manifest ID:	011635548JJK
Trans EPA ID:	CAR000009910
Trans Name:	CALIFORNIA ENVIRONMENTAL & LITHO
Trans 2 EPA ID:	CAD028277036
Trans 2 Name:	ASBURY ENVIRONMENTAL SERVICES
TSDF EPA ID:	CAD097030993
Trans Name:	SIEMENS WATER TECHNOLOGIES LLC
TSDF Alt EPA ID:	Not reported
TSDF Alt Name:	Not reported
Waste Code Description:	352 - Other organic solids
RCRA Code:	Not reported
Meth Code:	H141 - Storage, Bulking, And/Or Transfer Off Site--No Treatment/Reovery (H010-H129) Or (H131-H135)
Quantity Tons:	0.3625
Waste Quantity:	725
Quantity Unit:	P
Additional Code 1:	Not reported
Additional Code 2:	Not reported
Additional Code 3:	Not reported
Additional Code 4:	Not reported
Additional Code 5:	Not reported

Shipment Date:	20131205
Creation Date:	5/20/2014 22:14:51
Receipt Date:	20131223
Manifest ID:	002148300GBF
Trans EPA ID:	CAR000162636
Trans Name:	ABE ARENS BROTHERS ENVIRONMENTAL INC
Trans 2 EPA ID:	TXR000081205
Trans 2 Name:	SAFETY-KLEEN SYSTEMS INC
TSDF EPA ID:	UTD981552177
Trans Name:	CLEAN HARBORS ARAGONITE LLC
TSDF Alt EPA ID:	Not reported
TSDF Alt Name:	Not reported
Waste Code Description:	- Not reported
RCRA Code:	Not reported
Meth Code:	H040 - Incineration--Thermal Destruction Other Than Use As A Fuel
Quantity Tons:	0.22935
Waste Quantity:	55
Quantity Unit:	G
Additional Code 1:	Not reported
Additional Code 2:	Not reported
Additional Code 3:	Not reported
Additional Code 4:	Not reported
Additional Code 5:	Not reported

Shipment Date:	20130718
Creation Date:	9/27/2013 22:15:06
Receipt Date:	20130723
Manifest ID:	006491305FLE
Trans EPA ID:	CAD981429673
Trans Name:	PHOTO WASTE RECYCLING CO INC
Trans 2 EPA ID:	Not reported
Trans 2 Name:	Not reported
TSDF EPA ID:	CAD981429673

Map ID
Direction
Distance
Elevation | Site | MAP FINDINGS | Database(s) | EDR ID Number
EPA ID Number

CONSOLIDATED PRINTERS INC (Continued) **1000685850**

Trans Name:	PHOTO WASTE RECYCLING CO INC
TSDF Alt EPA ID:	Not reported
TSDF Alt Name:	Not reported
Waste Code Description:	541 - Photochemicals / photo processing waste
RCRA Code:	D011
Meth Code:	H010 - Metals Recovery Including Retoring,Smelting,Chemicals,Ect
Quantity Tons:	0.1251
Waste Quantity:	30
Quantity Unit:	G
Additional Code 1:	Not reported
Additional Code 2:	Not reported
Additional Code 3:	Not reported
Additional Code 4:	Not reported
Additional Code 5:	Not reported
Shipment Date:	20130212
Creation Date:	5/14/2013 22:15:21
Receipt Date:	20130304
Manifest ID:	001989828GBF
Trans EPA ID:	CAR000162636
Trans Name:	ABE ARENS BROTHERS ENVIRONMENTAL INC
Trans 2 EPA ID:	MAD039322250
Trans 2 Name:	CLEAN HARBORS ENVIRONMENTAL INC
TSDF EPA ID:	CAD059494310
Trans Name:	CLEAN HARBORS SAN JOSE
TSDF Alt EPA ID:	Not reported
TSDF Alt Name:	Not reported
Waste Code Description:	- Not reported
RCRA Code:	Not reported
Meth Code:	H141 - Storage, Bulking, And/Or Transfer Off Site--No Treatment/Reovery (H010-H129) Or (H131-H135)
Quantity Tons:	0.4587
Waste Quantity:	110
Quantity Unit:	G
Additional Code 1:	Not reported
Additional Code 2:	Not reported
Additional Code 3:	Not reported
Additional Code 4:	Not reported
Additional Code 5:	Not reported

Additional Info:

Year:	2012
Gen EPA ID:	CAD983625138
Shipment Date:	20120723
Creation Date:	10/20/2012 22:15:09
Receipt Date:	20120727
Manifest ID:	005154266FLE
Trans EPA ID:	CAD981429673
Trans Name:	PHOTO WASTE RECYCLING CO INC
Trans 2 EPA ID:	Not reported
Trans 2 Name:	Not reported
TSDF EPA ID:	CAD981429673
Trans Name:	PHOTO WASTE RECYCLING CO INC
TSDF Alt EPA ID:	Not reported
TSDF Alt Name:	Not reported
Waste Code Description:	541 - Photochemicals / photo processing waste

Map ID
Direction
Distance
Elevation | Site | MAP FINDINGS | Database(s) | EDR ID Number
EPA ID Number

CONSOLIDATED PRINTERS INC (Continued) **1000685850**

RCRA Code:	D011
Meth Code:	H010 - Metals Recovery Including Retoring,Smelting,Chemicals,Ect
Quantity Tons:	0.31275
Waste Quantity:	75
Quantity Unit:	G
Additional Code 1:	Not reported
Additional Code 2:	Not reported
Additional Code 3:	Not reported
Additional Code 4:	Not reported
Additional Code 5:	Not reported

Additional Info:

Year:	2011
Gen EPA ID:	CAD983625138
Shipment Date:	20110425
Creation Date:	6/16/2011 18:30:10
Receipt Date:	20110426
Manifest ID:	003194794FLE
Trans EPA ID:	CAD981429673
Trans Name:	PHOTO WASTE RECYCLING CO INC
Trans 2 EPA ID:	Not reported
Trans 2 Name:	Not reported
TSDF EPA ID:	CAD981429673
Trans Name:	PHOTO WASTE RECYCLING CO INC
TSDF Alt EPA ID:	Not reported
TSDF Alt Name:	Not reported
Waste Code Description:	541 - Photochemicals / photo processing waste
RCRA Code:	D011
Meth Code:	H010 - Metals Recovery Including Retoring,Smelting,Chemicals,Ect
Quantity Tons:	0.2502
Waste Quantity:	60
Quantity Unit:	G
Additional Code 1:	Not reported
Additional Code 2:	Not reported
Additional Code 3:	Not reported
Additional Code 4:	Not reported
Additional Code 5:	Not reported

Additional Info:

Year:	2010
Gen EPA ID:	CAD983625138
Shipment Date:	20100930
Creation Date:	12/16/2010 18:30:19
Receipt Date:	20101001
Manifest ID:	002876243FLE
Trans EPA ID:	CAD981429673
Trans Name:	PHOTO WASTE RECYCLING CO INC
Trans 2 EPA ID:	Not reported
Trans 2 Name:	Not reported
TSDF EPA ID:	CAD981429673
Trans Name:	PHOTO WASTE RECYCLING CO INC
TSDF Alt EPA ID:	Not reported
TSDF Alt Name:	Not reported
Waste Code Description:	541 - Photochemicals / photo processing waste

Map ID
Direction
Distance
Elevation | Site | MAP FINDINGS | Database(s) | EDR ID Number
EPA ID Number

CONSOLIDATED PRINTERS INC (Continued) **1000685850**

RCRA Code:	D011
Meth Code:	H010 - Metals Recovery Including Retoring,Smelting,Chemicals,Ect
Quantity Tons:	0.3753
Waste Quantity:	90
Quantity Unit:	G
Additional Code 1:	Not reported
Additional Code 2:	Not reported
Additional Code 3:	Not reported
Additional Code 4:	Not reported
Additional Code 5:	Not reported
Shipment Date:	20100629
Creation Date:	9/10/2010 18:30:54
Receipt Date:	20100630
Manifest ID:	001507886FLE
Trans EPA ID:	CAD981429673
Trans Name:	PHOTO WASTE RECYCLING CO INC
Trans 2 EPA ID:	Not reported
Trans 2 Name:	Not reported
TSDF EPA ID:	CAD981429673
Trans Name:	PHOTO WASTE RECYCLING CO INC
TSDF Alt EPA ID:	Not reported
TSDF Alt Name:	Not reported
Waste Code Description:	541 - Photochemicals / photo processing waste
RCRA Code:	D011
Meth Code:	H010 - Metals Recovery Including Retoring,Smelting,Chemicals,Ect
Quantity Tons:	0.43785
Waste Quantity:	105
Quantity Unit:	G
Additional Code 1:	Not reported
Additional Code 2:	Not reported
Additional Code 3:	Not reported
Additional Code 4:	Not reported
Additional Code 5:	Not reported
Shipment Date:	20100422
Creation Date:	8/6/2010 18:30:31
Receipt Date:	20100427
Manifest ID:	001048571FLE
Trans EPA ID:	CAL000331150
Trans Name:	BAY ENVIRO SOLUTIONS
Trans 2 EPA ID:	MAD039322250
Trans 2 Name:	CLEAN HARBORS ENVIRONMENTAL SERVICES
TSDF EPA ID:	CAD059494310
Trans Name:	CLEAN HARBORS SAN JOSE LLC
TSDF Alt EPA ID:	Not reported
TSDF Alt Name:	Not reported
Waste Code Description:	134 - Aqueous solution with <10% total organic residues
RCRA Code:	Not reported
Meth Code:	H141 - Storage, Bulking, And/Or Transfer Off Site--No Treatment/Reovery (H010-H129) Or (H131-H135)
Quantity Tons:	0.231
Waste Quantity:	55
Quantity Unit:	G
Additional Code 1:	Not reported
Additional Code 2:	Not reported
Additional Code 3:	Not reported

Map ID
Direction
Distance
Elevation | Site | MAP FINDINGS | Database(s) | EDR ID Number
EPA ID Number

CONSOLIDATED PRINTERS INC (Continued) **1000685850**

Additional Code 4:	Not reported
Additional Code 5:	Not reported
Shipment Date:	20100422
Creation Date:	8/6/2010 18:30:31
Receipt Date:	20100427
Manifest ID:	001048571FLE
Trans EPA ID:	CAL000331150
Trans Name:	BAY ENVIRO SOLUTIONS
Trans 2 EPA ID:	MAD039322250
Trans 2 Name:	CLEAN HARBORS ENVIRONMENTAL SERVICES
TSDF EPA ID:	CAD059494310
Trans Name:	CLEAN HARBORS SAN JOSE LLC
TSDF Alt EPA ID:	Not reported
TSDF Alt Name:	Not reported
Waste Code Description:	221 - Waste oil and mixed oil
RCRA Code:	Not reported
Meth Code:	H141 - Storage, Bulking, And/Or Transfer Off Site--No Treatment/Reovery (H010-H129) Or (H131-H135)
Quantity Tons:	0.418
Waste Quantity:	110
Quantity Unit:	G
Additional Code 1:	Not reported
Additional Code 2:	Not reported
Additional Code 3:	Not reported
Additional Code 4:	Not reported
Additional Code 5:	Not reported
Shipment Date:	20100422
Creation Date:	8/6/2010 18:30:31
Receipt Date:	20100427
Manifest ID:	001048571FLE
Trans EPA ID:	CAL000331150
Trans Name:	BAY ENVIRO SOLUTIONS
Trans 2 EPA ID:	MAD039322250
Trans 2 Name:	CLEAN HARBORS ENVIRONMENTAL SERVICES
TSDF EPA ID:	CAD059494310
Trans Name:	CLEAN HARBORS SAN JOSE LLC
TSDF Alt EPA ID:	Not reported
TSDF Alt Name:	Not reported
Waste Code Description:	134 - Aqueous solution with <10% total organic residues
RCRA Code:	Not reported
Meth Code:	H141 - Storage, Bulking, And/Or Transfer Off Site--No Treatment/Reovery (H010-H129) Or (H131-H135)
Quantity Tons:	Not reported
Waste Quantity:	55
Quantity Unit:	Not reported
Additional Code 1:	Not reported
Additional Code 2:	Not reported
Additional Code 3:	Not reported
Additional Code 4:	Not reported
Additional Code 5:	Not reported
Shipment Date:	20100422
Creation Date:	8/6/2010 18:30:31
Receipt Date:	20100427
Manifest ID:	001048571FLE

Map ID
Direction
Distance
Elevation | Site | MAP FINDINGS | Database(s) | EDR ID Number
EPA ID Number

CONSOLIDATED PRINTERS INC (Continued) **1000685850**

Trans EPA ID:	CAL000331150
Trans Name:	BAY ENVIRO SOLUTIONS
Trans 2 EPA ID:	MAD039322250
Trans 2 Name:	CLEAN HARBORS ENVIRONMENTAL SERVICES
TSDF EPA ID:	CAD059494310
Trans Name:	CLEAN HARBORS SAN JOSE LLC
TSDF Alt EPA ID:	Not reported
TSDF Alt Name:	Not reported
Waste Code Description:	352 - Other organic solids
RCRA Code:	Not reported
Meth Code:	H141 - Storage, Bulking, And/Or Transfer Off Site--No Treatment/Reovery (H010-H129) Or (H131-H135)
Quantity Tons:	0.75
Waste Quantity:	1500
Quantity Unit:	P
Additional Code 1:	Not reported
Additional Code 2:	Not reported
Additional Code 3:	Not reported
Additional Code 4:	Not reported
Additional Code 5:	Not reported

CERS:

Name:	CONSOLIDATED PRINTERS, INC
Address:	2630 8TH STREET
City,State,Zip:	BERKELEY, CA 94710-2588
Site ID:	462147
CERS ID:	110001190568
CERS Description:	US EPA Air Emission Inventory System (EIS)

Affiliation:

Affiliation Type Desc:	Environmental Contact
Entity Name:	Roberto Perez
Entity Title:	Not reported
Affiliation Address:	2630 EIGHTH STREET
Affiliation City:	BERKELEY
Affiliation State:	Not reported
Affiliation Country:	Not reported
Affiliation Zip:	Not reported
Affiliation Phone:	,
Affiliation Type Desc:	Property Owner
Entity Name:	LAWRENCE A HAWKINS
Entity Title:	Not reported
Affiliation Address:	2630 EIGHTH ST
Affiliation City:	BERKELEY
Affiliation State:	Not reported
Affiliation Country:	Not reported
Affiliation Zip:	Not reported
Affiliation Phone:	,
Affiliation Type Desc:	Environmental Contact
Entity Name:	MOYSES BALDIZAN
Entity Title:	Not reported
Affiliation Address:	2630 8TH ST
Affiliation City:	BERKELEY
Affiliation State:	CA
Affiliation Country:	Not reported

Map ID
Direction
Distance
Elevation | Site | MAP FINDINGS | Database(s) | EDR ID Number
EPA ID Number

CONSOLIDATED PRINTERS INC (Continued) **1000685850**

Affiliation Zip: Not reported
Affiliation Phone: ,

E MANIFEST:

Manifest Tracking Number:	012901793FLE
Last Updated Date:	20190426
Shipped Date:	20190206
Received Date:	20190212
Manifest Status:	Signed
Submission Type:	DataImage5Copy
Origin Type:	Service
Generator EPA ID:	CAD983625138
Generator Name:	CONSOLIDATED PRINTERS INC.
Generator Mail Street Number:	Not reported
Generator Mail Street 1:	2630 8TH ST
Generator Mail Street 2:	Not reported
Generator Mail City:	BERKELEY
Generator Mail State:	CA
Generator Mail Zip:	94710
Generator Location Street Number:	Not reported
Generator Location Street 1:	2630 8th St
Generator Location Street 2:	Not reported
Generator Location City:	Berkeley
Generator Location Zip:	94710
Generator Location State:	CA
Generator Contact Company Name:	Not reported
Designated Facility EPA ID:	CAD982444481
Designated Facility Name:	HAZMAT TSDF INC, FORMER FILTER RECYCLING SERVICES INC
Designated Facility Mail Street Number:	180
Designated Facility Mail Street 1:	Not reported
Designated Facility Mail Street 2:	180 WEST MONTE AVENUE
Designated Facility Mail City:	RIALTO
Designated Facility Mail Zip:	92316
Designated Facility Mail State:	CA
Designated Facility Location Street Number:	180
Designated Facility Location Street 1:	180 WEST MONTE AVENUE
Designated Facility Location Street 2:	Not reported
Designated Facility Location City:	RIALTO
Designated Facility Location Zip:	92316
Designated Facility Location State:	CA
Designated Facility Contact Company Name:	Not reported
Manifest Residue Indicator:	N
Rejection Indicator:	N

Manifest Tracking Number:	014657494FLE
Last Updated Date:	20200629
Shipped Date:	20200507
Received Date:	20200518
Manifest Status:	Signed
Submission Type:	DataImage5Copy
Origin Type:	Web
Generator EPA ID:	CAD983625138
Generator Name:	CONSOLIDATED PRINTERS INC
Generator Mail Street Number:	2630
Generator Mail Street 1:	2630 8TH ST
Generator Mail Street 2:	Not reported

Map ID
Direction
Distance
Elevation | Site | MAP FINDINGS | Database(s) | EDR ID Number
EPA ID Number

CONSOLIDATED PRINTERS INC (Continued) **1000685850**

Generator Mail City:	BERKELEY
Generator Mail State:	CA
Generator Mail Zip:	94710
Generator Location Street Number:	2630
Generator Location Street 1:	2630 8TH ST
Generator Location Street 2:	Not reported
Generator Location City:	BERKELEY
Generator Location Zip:	94710
Generator Location State:	CA
Generator Contact Company Name:	Not reported
Designated Facility EPA ID:	CAD008252405
Designated Facility Name:	PACIFIC RESOURCE RECOVERY SERVICES INC
Designated Facility Mail Street Number:	3150
Designated Facility Mail Street 1:	CA90023 CA037US 3150
Designated Facility Mail Street 2:	EAST PICO BLVD
Designated Facility Mail City:	LOS ANGELES
Designated Facility Mail Zip:	90023
Designated Facility Mail State:	CA
Designated Facility Location Street Number:	3150
Designated Facility Location Street 1:	EAST PICO BLVD
Designated Facility Location Street 2:	Not reported
Designated Facility Location City:	LOS ANGELES
Designated Facility Location Zip:	90023-0000
Designated Facility Location State:	CA
Designated Facility Contact Company Name:	Not reported
Manifest Residue Indicator:	N
Rejection Indicator:	N

Manifest Tracking Number:	014657512FLE
Last Updated Date:	20200805
Shipped Date:	20200622
Received Date:	20200706
Manifest Status:	Signed
Submission Type:	DataImage5Copy
Origin Type:	Web
Generator EPA ID:	CAD983625138
Generator Name:	CONSOLIDATED PRINTERS INC
Generator Mail Street Number:	2630
Generator Mail Street 1:	2630 8TH ST
Generator Mail Street 2:	Not reported
Generator Mail City:	BERKELEY
Generator Mail State:	CA
Generator Mail Zip:	94710
Generator Location Street Number:	2630
Generator Location Street 1:	2630 8TH ST
Generator Location Street 2:	Not reported
Generator Location City:	BERKELEY
Generator Location Zip:	94710
Generator Location State:	CA
Generator Contact Company Name:	Not reported
Designated Facility EPA ID:	CAD008252405
Designated Facility Name:	PACIFIC RESOURCE RECOVERY SERVICES INC
Designated Facility Mail Street Number:	3150
Designated Facility Mail Street 1:	CA90023 CA037US 3150
Designated Facility Mail Street 2:	EAST PICO BLVD
Designated Facility Mail City:	LOS ANGELES
Designated Facility Mail Zip:	90023

MAP FINDINGS

Map ID
Direction
Distance
Elevation | Site | Database(s) | EDR ID Number
EPA ID Number

CONSOLIDATED PRINTERS INC (Continued) **1000685850**

Designated Facility Mail State:	CA
Designated Facility Location Street Number:	3150
Designated Facility Location Street 1:	EAST PICO BLVD
Designated Facility Location Street 2:	Not reported
Designated Facility Location City:	LOS ANGELES
Designated Facility Location Zip:	90023-0000
Designated Facility Location State:	CA
Designated Facility Contact Company Name:	Not reported
Manifest Residue Indicator:	N
Rejection Indicator:	N
Manifest Tracking Number:	013343634FLE
Last Updated Date:	20190920
Shipped Date:	20190816
Received Date:	20190823
Manifest Status:	Signed
Submission Type:	DataImage5Copy
Origin Type:	Service
Generator EPA ID:	CAD983625138
Generator Name:	CONSOLIDATED PRINTERS INC.
Generator Mail Street Number:	Not reported
Generator Mail Street 1:	2630 8TH ST
Generator Mail Street 2:	Not reported
Generator Mail City:	BERKELEY
Generator Mail State:	CA
Generator Mail Zip:	94710
Generator Location Street Number:	Not reported
Generator Location Street 1:	2630 8th St
Generator Location Street 2:	Not reported
Generator Location City:	Berkeley
Generator Location Zip:	94710
Generator Location State:	CA
Generator Contact Company Name:	Not reported
Designated Facility EPA ID:	CAD982444481
Designated Facility Name:	HAZMAT TSDF INC, FORMER FILTER RECYCLING SERVICES INC
Designated Facility Mail Street Number:	180
Designated Facility Mail Street 1:	Not reported
Designated Facility Mail Street 2:	180 WEST MONTE AVENUE
Designated Facility Mail City:	RIALTO
Designated Facility Mail Zip:	92316
Designated Facility Mail State:	CA
Designated Facility Location Street Number:	180
Designated Facility Location Street 1:	180 WEST MONTE AVENUE
Designated Facility Location Street 2:	Not reported
Designated Facility Location City:	RIALTO
Designated Facility Location Zip:	92316
Designated Facility Location State:	CA
Designated Facility Contact Company Name:	Not reported
Manifest Residue Indicator:	N
Rejection Indicator:	N
Manifest Tracking Number:	019523283JJK
Last Updated Date:	20210216
Shipped Date:	20210120
Received Date:	20210208
Manifest Status:	Signed
Submission Type:	DataImage5Copy

Map ID
Direction
Distance
Elevation | Site | MAP FINDINGS | Database(s) | EDR ID Number
EPA ID Number

CONSOLIDATED PRINTERS INC (Continued) **1000685850**

Origin Type:	Web
Generator EPA ID:	CAD983625138
Generator Name:	CONSOLIDATED PRINTERS INC
Generator Mail Street Number:	2630
Generator Mail Street 1:	2630 8TH ST
Generator Mail Street 2:	Not reported
Generator Mail City:	BERKELEY
Generator Mail State:	CA
Generator Mail Zip:	94710
Generator Location Street Number:	2630
Generator Location Street 1:	2630 8TH ST
Generator Location Street 2:	Not reported
Generator Location City:	BERKELEY
Generator Location Zip:	94710
Generator Location State:	CA
Generator Contact Company Name:	Not reported
Designated Facility EPA ID:	CAD008252405
Designated Facility Name:	PACIFIC RESOURCE RECOVERY SERVICES INC
Designated Facility Mail Street Number:	3150
Designated Facility Mail Street 1:	CA90023 CA037US 3150
Designated Facility Mail Street 2:	EAST PICO BLVD
Designated Facility Mail City:	LOS ANGELES
Designated Facility Mail Zip:	90023
Designated Facility Mail State:	CA
Designated Facility Location Street Number:	3150
Designated Facility Location Street 1:	EAST PICO BLVD
Designated Facility Location Street 2:	Not reported
Designated Facility Location City:	LOS ANGELES
Designated Facility Location Zip:	90023-0000
Designated Facility Location State:	CA
Designated Facility Contact Company Name:	Not reported
Manifest Residue Indicator:	N
Rejection Indicator:	N

State Waste:

Manifest Tracking Number:	019523283JJK
Waste Line Number:	1
State Waste Code Owner:	CA
State Waste Code:	343
State Waste:	Unspecified organic liquid mixture
Manifest Tracking Number:	019523283JJK
Waste Line Number:	2
State Waste Code Owner:	CA
State Waste Code:	343
State Waste:	Unspecified organic liquid mixture
Manifest Tracking Number:	019523283JJK
Waste Line Number:	3
State Waste Code Owner:	CA
State Waste Code:	221
State Waste:	Waste oil and mixed oil

Transporter:

Manifest Tracking Number:	019523283JJK
Transporter Line Number:	1

Map ID
Direction
Distance
Elevation | Site | MAP FINDINGS | Database(s) | EDR ID Number
EPA ID Number

CONSOLIDATED PRINTERS INC (Continued) **1000685850**

Transporter EPA ID:	CAD981429673
Transporter Name:	Photo Waste Recycling Co Inc
Manifest Tracking Number:	019523283JJK
Transporter Line Number:	2
Transporter EPA ID:	CAR000245050
Transporter Name:	Ecotrans Llc
Manifest Tracking Number:	019523283JJK
Transporter Line Number:	3
Transporter EPA ID:	CAR000187922
Transporter Name:	Rust And Sons Trucking Inc
Manifest Tracking Number:	019523283JJK
Transporter Line Number:	4
Transporter EPA ID:	CAR000206086
Transporter Name:	North State Environmental Inc

Waste Line:

Manifest Tracking Number:	019523283JJK
Waste Line Number:	1
U.S. DOT Hazardous Indicator:	N
U.S. DOT ID Number:	Not reported
U.S. DOT Description:	Not reported
Non-Hazardous Waste Description:	NON RCRA HAZARDOUS WASTE LIQUID (FOUNTAIN SOLUTIONS) ERG# 171
Number of Containers:	1
Container Type Code:	DM
Container Type Description:	Metal drums, barrels, kegs
Waste Quantity:	55
Quantity Unit of Measure Code:	G
Quantity Unit of Measure Description:	Gallons
Waste Quantity, in Tons:	0.2293578
Acute Waste Quantity, in Tons:	0
Non-Acute Waste Quantity, in Tons:	0.2293578
Waste Quantity, in Kilograms:	208.03441
Acute Waste Quantity, in Kilograms:	0
Non-Acute Waste Quantity, in Kilorgrams:	208.03441
Management Method Code:	H141
Management Method Description:	STORAGE, BULKING AND/OR TRANSFER OFF SITE
Waste Residue Indicator:	N
Quantity Discrepancy Indicator:	N
Waste Type Discrepancy Indicator:	N
Waste Density:	Not reported
Waste Density Unit of Measure Code:	Not reported
Waste Density Unit of Measure Description:	Not reported
Form Code:	Not reported
Form Code Description:	Not reported
Source Code:	Not reported
Source Code Description:	Not reported
Waste Minimization Code:	Not reported
Waste Minimization Code Description:	Not reported
Consent Number:	Not reported
EPA Waste Indicator:	N
Manifest Tracking Number:	019523283JJK
Waste Line Number:	2
U.S. DOT Hazardous Indicator:	N

Map ID
Direction
Distance
Elevation | Site | MAP FINDINGS | Database(s) | EDR ID Number
EPA ID Number

CONSOLIDATED PRINTERS INC (Continued) **1000685850**

U.S. DOT ID Number:	Not reported
U.S. DOT Description:	Not reported
Non-Hazardous Waste Description:	NON RCRA HAZARDOUS WASTE LIQUID (INK SLUDGE) ERG 3 171
Number of Containers:	4
Container Type Code:	DM
Container Type Description:	Metal drums, barrels, kegs
Waste Quantity:	220
Quantity Unit of Measure Code:	G
Quantity Unit of Measure Description:	Gallons
Waste Quantity, in Tons:	0.9174312
Acute Waste Quantity, in Tons:	0
Non-Acute Waste Quantity, in Tons:	0.9174312
Waste Quantity, in Kilograms:	832.13763
Acute Waste Quantity, in Kilograms:	0
Non-Acute Waste Quantity, in Kilorgrams:	832.13763
Management Method Code:	H141
Management Method Description:	STORAGE, BULKING AND/OR TRANSFER OFF SITE
Waste Residue Indicator:	N
Quantity Discrepancy Indicator:	N
Waste Type Discrepancy Indicator:	N
Waste Density:	Not reported
Waste Density Unit of Measure Code:	Not reported
Waste Density Unit of Measure Description:	Not reported
Form Code:	Not reported
Form Code Description:	Not reported
Source Code:	Not reported
Source Code Description:	Not reported
Waste Minimization Code:	Not reported
Waste Minimization Code Description:	Not reported
Consent Number:	Not reported
EPA Waste Indicator:	N

Manifest Tracking Number:	019523283JJK
Waste Line Number:	3
U.S. DOT Hazardous Indicator:	N
U.S. DOT ID Number:	Not reported
U.S. DOT Description:	Not reported
Non-Hazardous Waste Description:	NON RCRA HAZARDOUS WASTE LIQUID (HYDRAULIC OIL) ERG# 171
Number of Containers:	1
Container Type Code:	DM
Container Type Description:	Metal drums, barrels, kegs
Waste Quantity:	55
Quantity Unit of Measure Code:	G
Quantity Unit of Measure Description:	Gallons
Waste Quantity, in Tons:	0.2293578
Acute Waste Quantity, in Tons:	0
Non-Acute Waste Quantity, in Tons:	0.2293578
Waste Quantity, in Kilograms:	208.03441
Acute Waste Quantity, in Kilograms:	0
Non-Acute Waste Quantity, in Kilorgrams:	208.03441
Management Method Code:	H141
Management Method Description:	STORAGE, BULKING AND/OR TRANSFER OFF SITE
Waste Residue Indicator:	N
Quantity Discrepancy Indicator:	N
Waste Type Discrepancy Indicator:	N
Waste Density:	Not reported
Waste Density Unit of Measure Code:	Not reported

MAP FINDINGS

Map ID / Direction / Distance / Elevation	Site	Database(s)	EDR ID Number / EPA ID Number

CONSOLIDATED PRINTERS INC (Continued) **1000685850**

Waste Density Unit of Measure Description:	Not reported
Form Code:	Not reported
Form Code Description:	Not reported
Source Code:	Not reported
Source Code Description:	Not reported
Waste Minimization Code:	Not reported
Waste Minimization Code Description:	Not reported
Consent Number:	Not reported
EPA Waste Indicator:	N

A8 **CONSOLIDATED PRINTERS** **CERS HAZ WASTE** **S121738403**
North **2630 EIGHTH ST.** **NPDES** **N/A**
< 1/8 **BERKELEY, CA 94710** **CERS**
0.030 mi.
161 ft. **Site 8 of 9 in cluster A**

Relative:
Higher

Actual:
41 ft.

CERS HAZ WASTE:

Name:	CONSOLIDATED PRINTERS, INC.
Address:	2630 EIGHTH ST
City,State,Zip:	BERKELEY, CA 94710
Site ID:	107798
CERS ID:	10196377
CERS Description:	Hazardous Waste Generator

NPDES:

Name:	CONSOLIDATED PRINTERS
Address:	2630 EIGHTH ST.
City,State,Zip:	BERKELEY, CA 94710
Facility Status:	Not reported
NPDES Number:	Not reported
Region:	Not reported
Agency Number:	Not reported
Regulatory Measure ID:	Not reported
Place ID:	Not reported
Order Number:	Not reported
WDID:	2 01IN605447
Regulatory Measure Type:	Industrial
Program Type:	Not reported
Adoption Date Of Regulatory Measure:	Not reported
Effective Date Of Regulatory Measure:	Not reported
Termination Date Of Regulatory Measure:	Not reported
Expiration Date Of Regulatory Measure:	Not reported
Discharge Address:	Not reported
Discharge Name:	Not reported
Discharge City:	Not reported
Discharge State:	Not reported
Discharge Zip:	Not reported
Status:	NEC Required
Status Date:	02/01/2021
Operator Name:	Consolidated Printers
Operator Address:	2630 Eighth St.
Operator City:	Berkeley
Operator State:	California
Operator Zip:	94710

CERS:

Name:	CONSOLIDATED PRINTERS, INC.

Map ID
Direction
Distance
Elevation Site

MAP FINDINGS

Database(s) EDR ID Number EPA ID Number

CONSOLIDATED PRINTERS (Continued) **S121738403**

Address: 2630 EIGHTH ST
City,State,Zip: BERKELEY, CA 94710
Site ID: 107798
CERS ID: 10196377
CERS Description: Chemical Storage Facilities

Violations:

Site ID: 107798
Site Name: CONSOLIDATED PRINTERS, INC.
Violation Date: 01-12-2017
Citation: HSC 6.5 Multiple - California Health and Safety Code, Chapter 6.5, Section(s) Multiple
Violation Description: Hazardous Waste Generator Program - Administration/Documentation - General
Violation Notes: Returned to compliance on 02/09/2017. EPA ID Number, CAD983625138, is inactive. Corrective Action: Submit an application to DTSC to reactivate. Complete the Annual Verification Questionaire so that is does not become inactive.
Violation Division: Berkeley City Toxics Management Division
Violation Program: HW
Violation Source: CERS,

Site ID: 107798
Site Name: CONSOLIDATED PRINTERS, INC.
Violation Date: 04-14-2016
Citation: HSC 6.95 25508.2 - California Health and Safety Code, Chapter 6.95, Section(s) 25508.2
Violation Description: Failure to annually review and electronically certify that the business plan is complete, accurate, and up-to-date.
Violation Notes: Returned to compliance on 04/29/2016.
Violation Division: Berkeley City Toxics Management Division
Violation Program: HMRRP
Violation Source: CERS,

Site ID: 107798
Site Name: CONSOLIDATED PRINTERS, INC.
Violation Date: 11-20-2013
Citation: 22 CCR 12 66262.34(d) - California Code of Regulations, Title 22, Chapter 12, Section(s) 66262.34(d)
Violation Description: Failure to dispose of hazardous waste within 180 days (or 270 if waste is transported over 200 miles) for the generator who generates less than 1000 kilogram per month, but more than 100 kilograms per month.
Violation Notes: Returned to compliance on 12/17/2013. Accumulation start date indicates storage greater than 180 days. Generator claims that accumulation start date was put on emptied drums and that accumulation did not start until wastes were generated. Agreed to dispose, amend policies.
Violation Division: Berkeley City Toxics Management Division
Violation Program: HW
Violation Source: CERS,

Site ID: 107798
Site Name: CONSOLIDATED PRINTERS, INC.
Violation Date: 01-12-2017
Citation: HSC 6.95 25505(a)(4) - California Health and Safety Code, Chapter 6.95, Section(s) 25505(a)(4)
Violation Description: Failure to provide initial and annual training to all employees in safety procedures in the event of a release or threatened release of a

Map ID
Direction
Distance
Elevation | Site | MAP FINDINGS | Database(s) | EDR ID Number
EPA ID Number

CONSOLIDATED PRINTERS (Continued) **S121738403**

hazardous material or failure to document and maintain training records for a minimum of three years.

Violation Notes: Returned to compliance on 02/07/2017.
Violation Division: Berkeley City Toxics Management Division
Violation Program: HMRRP
Violation Source: CERS,

Site ID: 107798
Site Name: CONSOLIDATED PRINTERS, INC.
Violation Date: 07-07-2023
Citation: HSC 6.5 25123.3(h)(1) - California Health and Safety Code, Chapter 6.5, Section(s) 25123.3(h)(1)
Violation Description: Failure to send hazardous waste offsite for treatment, storage, or disposal of acute/extremely hazardous waste after the first 1-kilogram threshold amount was accumulated within a 90 day period.
Violation Notes: 21 drums of waste were observed accumulating on-site. The last manifest was dated 2/23/21. This material has greatly exceeded the allowable 180 days it has to accumulate on-site. Please dispose of it immediately. Toxics provided a list of haulers that haul hazardous waste in the area.
Violation Division: Berkeley City Toxics Management Division
Violation Program: HW
Violation Source: CERS,

Site ID: 107798
Site Name: CONSOLIDATED PRINTERS, INC.
Violation Date: 01-12-2017
Citation: 22 CCR 12 66262.34(d) - California Code of Regulations, Title 22, Chapter 12, Section(s) 66262.34(d)
Violation Description: Failure to send hazardous waste offsite for treatment, storage, or disposal within 180 days (or 270 days if waste is transported over 200 miles) for a generator who generates less than 1000 kilogram per month if all of the following conditions are met: (1) The quantity of hazardous waste accumulated onsite never exceeds 6,000 kilograms. (2) The generator complies with the requirements of 40 Code of Federal Regulations section 262.34(d), (e) and (f). (3) The generator does not hold acutely hazardous waste or extremely hazardous waste in an amount greater than one kilogram for more than 90 days.
Violation Notes: Returned to compliance on 02/22/2017. Corrective action: Ship out all waste that began accumulating over 180 days ago. If the accumulation start date is unknown, ship out the waste.
Violation Division: Berkeley City Toxics Management Division
Violation Program: HW
Violation Source: CERS,

Site ID: 107798
Site Name: CONSOLIDATED PRINTERS, INC.
Violation Date: 01-12-2017
Citation: 22 CCR 12 66262.40(a) - California Code of Regulations, Title 22, Chapter 12, Section(s) 66262.40(a)
Violation Description: Failure to keep a copy of each properly signed manifest for at least three years from the date the waste was accepted by the initial transporter. The manifest signed at the time the waste was accepted for transport shall be kept until receiving a signed copy from the designated facility which received the waste.
Violation Notes: Returned to compliance on 01/27/2017. Owner/Operator did not maintain signed copies of manifests from the designated facility. Corrective

Map ID
Direction
Distance
Elevation Site

MAP FINDINGS

Database(s) EDR ID Number EPA ID Number

CONSOLIDATED PRINTERS (Continued) **S121738403**

	action: Obtain copies of TSDF-to_Generator manifest and keep records for 3 years. If TSDF-to-Generator manifest is not available, please complete a manifest exception report.
Violation Division:	Berkeley City Toxics Management Division
Violation Program:	HW
Violation Source:	CERS,
Site ID:	107798
Site Name:	CONSOLIDATED PRINTERS, INC.
Violation Date:	01-12-2017
Citation:	40 CFR 1 262.34(d)(5)(iii) - U.S. Code of Federal Regulations, Title 40, Chapter 1, Section(s) 262.34(d)(5)(iii)
Violation Description:	Failure to ensure that all employees are thoroughly familiar with proper waste handling and emergency procedures, relevant to their responsibilities during normal facility operations and emergencies.
Violation Notes:	Returned to compliance on 02/07/2017. Owner/Operator has not properly trained all employees on waste handling and emergency procedures. Corrrective Action: Complete the haz waste handling training within 30 days.
Violation Division:	Berkeley City Toxics Management Division
Violation Program:	HW
Violation Source:	CERS,
Site ID:	107798
Site Name:	CONSOLIDATED PRINTERS, INC.
Violation Date:	01-12-2017
Citation:	40 CFR 1 262.34(d)(5)(ii) - U.S. Code of Federal Regulations, Title 40, Chapter 1, Section(s) 262.34(d)(5)(ii)
Violation Description:	Failure to post the following information next to the telephone: (A) The name and telephone number of the emergency coordinator; (B) Location of fire extinguishers and spill control material, and, if present, fire alarm; and (C) The telephone number of the fire department, unless the facility has a direct alarm.
Violation Notes:	Returned to compliance on 02/08/2017. Corrective Action: Complete emergency postings template provided by TMD and post.
Violation Division:	Berkeley City Toxics Management Division
Violation Program:	HW
Violation Source:	CERS,
Site ID:	107798
Site Name:	CONSOLIDATED PRINTERS, INC.
Violation Date:	01-12-2017
Citation:	22 CCR 12 66262.34(f) - California Code of Regulations, Title 22, Chapter 12, Section(s) 66262.34(f)
Violation Description:	Failure to properly label hazardous waste accumulation containers and portable tanks with the following requirements: "Hazardous Waste", name and address of the generator, physical and chemical characteristics of the Hazardous Waste, and starting accumulation date.
Violation Notes:	Returned to compliance on 01/28/2017. Generator did not properly label all containers containing hazardous waste in that the accumulation start dates were absent and buckets of waste did not have names of waste. Corrective Action: For the 55-gal waste drums, always mark accumulation start dates when accumulation begins. For the 3-gal waste buckets, properly label like the 55-gal drums. If waste is transfered to drums as soon as it is generated, then the accumulation start dates is not necessary on buckets.

Map ID
Direction
Distance
Elevation | Site | MAP FINDINGS | Database(s) | EDR ID Number
EPA ID Number

CONSOLIDATED PRINTERS (Continued) **S121738403**

Violation Division: Berkeley City Toxics Management Division
Violation Program: HW
Violation Source: CERS,

Site ID: 107798
Site Name: CONSOLIDATED PRINTERS, INC.
Violation Date: 11-20-2013
Citation: HSC 6.5 25189.5(a) - California Health and Safety Code, Chapter 6.5, Section(s) 25189.5(a)
Violation Description: Failure to properly dispose of hazardous waste at an authorized location.
Violation Notes: Returned to compliance on 12/17/2013. Off-spec inks in 5 gallon drums, est'd 50, marked 'waste' are being held. Allowed option to determine a recycling option, if available, with documentation.
Violation Division: Berkeley City Toxics Management Division
Violation Program: HW
Violation Source: CERS,

Site ID: 107798
Site Name: CONSOLIDATED PRINTERS, INC.
Violation Date: 01-12-2017
Citation: HSC 6.95 25505.1 - California Health and Safety Code, Chapter 6.95, Section(s) 25505.1
Violation Description: Failure to notify property owner in writing that the business is subject to the business plan program and has complied with its provisions.
Violation Notes: Returned to compliance on 02/15/2017.
Violation Division: Berkeley City Toxics Management Division
Violation Program: HMRRP
Violation Source: CERS,

Evaluation:
Eval General Type: Other/Unknown
Eval Date: 01-07-2014
Violations Found: No
Eval Type: Other, not routine, done by local agency
Eval Notes: Observed waste storage location. All inks, oil, and fountain solution wastes disposed and documented with manifests and bills of lading. No waste currently accumulated.
Eval Division: Berkeley City Toxics Management Division
Eval Program: HW
Eval Source: CERS,

Eval General Type: Compliance Evaluation Inspection
Eval Date: 01-12-2017
Violations Found: Yes
Eval Type: Routine done by local agency
Eval Notes: Business is regulated by BAAQMD for the solvents used in cleaning process. EPA ID, CAD983625138, is currently inactive. Haz waste: rags used to wipe ink and oil are collected in covered, metal bins and are picked up by aramark about once a week, depending on how busy the business gets. Used oil drum in 32" Press Area is kept in a flammable cabinet. Accumulation start date is 9-17-14. Waste fountain solution drum in 32" Press Area did not have accumulation start date. Used Oil drum in Are of 32" 4 Unit Press is kept in a flammable cabinet. Accumulation start date is 4-30-16. 3-gallon buckets are filled with hazardous waste before being transfered into 55-gallon drums and

Map ID
Direction
Distance
Elevation | Site | MAP FINDINGS | Database(s) | EDR ID Number
EPA ID Number

CONSOLIDATED PRINTERS (Continued) **S121738403**

shipped out. The buckets were found in the 32 " Press Area and in the Bailing Room. The buckets were not properly labeled. The amount of time they have been stored is unknown.

Eval Division: Berkeley City Toxics Management Division
Eval Program: HW
Eval Source: CERS,

Eval General Type: Compliance Evaluation Inspection
Eval Date: 01-12-2017
Violations Found: Yes
Eval Type: Routine done by local agency
Eval Notes: Haz Mat: Hazardous materials are kept in th chemical storage room and also throughout the facility, as needed for certain projects. Hazardous materials are consistenet with the inventory provided on CERS and are properly labeled. Safety: Fire extinguishers are up to date and will be due for servicing in March 2017. Emergency station with phone numbers and phone was not available. Records: Complete training records were not available. Only the 2015 training records were available, the content of that training were compliant. Manifests were not properly maintained in that only the generator initial copy was kept. There were no records for any shipment of hazardous waste within the last 180 days - the last manifest available was from 9-7-14. Property owner is aware of the presence of hazardous materials, but no formal notification of compliance with the HMBP requirements was provided. Storm Water: The only outside activity is loading and unloading- which is sometimes done [Truncated]

Eval Division: Berkeley City Toxics Management Division
Eval Program: HMRRP
Eval Source: CERS,

Eval General Type: Compliance Evaluation Inspection
Eval Date: 07-07-2023
Violations Found: Yes
Eval Type: Routine done by local agency
Eval Notes: Met Roberto on-site to conduct a routine hazardous waste inspection. Facility is a small quantity generator. Facility has had a difficult time getting a hazardous waste hauler to come to their site to help them dispose of their waste. Waste is accumulating in large quantities and has been on-site for too long. Waste needs to be disposed of as is detailed in the violation section of this report. A list of waste disposal companies that service Berkeley was attached to this report. Spill equipment appeared to be in good order.

Eval Division: Berkeley City Toxics Management Division
Eval Program: HW
Eval Source: CERS,

Eval General Type: Compliance Evaluation Inspection
Eval Date: 11-20-2013
Violations Found: No
Eval Type: Routine done by local agency
Eval Notes: Facility inventory is consistent with the reported quantities.

Eval Division: Berkeley City Toxics Management Division
Eval Program: HMRRP
Eval Source: CERS,

Eval General Type: Compliance Evaluation Inspection
Eval Date: 11-20-2013

Map ID
Direction
Distance
Elevation | Site | MAP FINDINGS | Database(s) | EDR ID Number
EPA ID Number

CONSOLIDATED PRINTERS (Continued) **S121738403**

Violations Found: Yes
Eval Type: Routine done by local agency
Eval Notes: Instructed as to proper labeling and accumulation start requirements. Provided CALCUPA hazardous waste summary/guidelines. Large accumulation of off-spec ink stored in west loading dock area.
Eval Division: Berkeley City Toxics Management Division
Eval Program: HW
Eval Source: CERS,

Eval General Type: Compliance Evaluation Inspection
Eval Date: 12-11-2019
Violations Found: No
Eval Type: Routine done by local agency
Eval Notes: Reviewed the HMBP submitted in CERS on 2/27/2019. Updated the Emergency Response plan to the updated template.
Eval Division: Berkeley City Toxics Management Division
Eval Program: HMRRP
Eval Source: CERS,

Eval General Type: Other/Unknown
Eval Date: 04-14-2016
Violations Found: Yes
Eval Type: Other, not routine, done by local agency
Eval Notes: Non-Inspection related violation: Failed to submit annual Hazardous Materials Business Plan for FY17 (PM)
Eval Division: Berkeley City Toxics Management Division
Eval Program: HMRRP
Eval Source: CERS,

Eval General Type: Compliance Evaluation Inspection
Eval Date: 07-07-2023
Violations Found: No
Eval Type: Routine done by local agency
Eval Notes: Met Roberto on-site to conduct the routine HMBP inspection. Chemical inventory was checked and appeared to be accurate. Training records for 21-23 were observed and were in good order. Facility will be closing at the first of the year and moving to Hayward. There is a closure form that needs to be completed. Form is attached to this inspection report. Please submit it 45 days prior to the start of closure.
Eval Division: Berkeley City Toxics Management Division
Eval Program: HMRRP
Eval Source: CERS,

Eval General Type: Compliance Evaluation Inspection
Eval Date: 12-11-2019
Violations Found: No
Eval Type: Routine done by local agency
Eval Notes: Observed fluorescent bulbs stored against wall near maintenance shop. Roberto indicates the hazardous waste contractor takes these for recycling. TMD recommends storing these in a box to prevent breakage.
Eval Division: Berkeley City Toxics Management Division
Eval Program: HW
Eval Source: CERS,

Enforcement Action:
Site ID: 107798

Map ID
Direction
Distance
Elevation | Site | MAP FINDINGS | Database(s) | EDR ID Number
EPA ID Number

CONSOLIDATED PRINTERS (Continued) **S121738403**

Site Name: CONSOLIDATED PRINTERS, INC.
Site Address: 2630 EIGHTH ST
Site City: BERKELEY
Site Zip: 94710
Enf Action Date: 11-20-2013
Enf Action Type: Notice of Violation (Unified Program)
Enf Action Description: Notice of Violation Issued by the Inspector at the Time of Inspection
Enf Action Notes: Not reported
Enf Action Division: Berkeley City Toxics Management Division
Enf Action Program: HW
Enf Action Source: CERS,

Affiliation:
Affiliation Type Desc: CUPA District
Entity Name: Berkeley City Toxics Management Division
Entity Title: Not reported
Affiliation Address: 1947 Center Street, 1st Floor
Affiliation City: Berkeley
Affiliation State: CA
Affiliation Country: Not reported
Affiliation Zip: 94704
Affiliation Phone: (510) 981-7460,

Affiliation Type Desc: Document Preparer
Entity Name: Roberto Perez
Entity Title: Not reported
Affiliation Address: Not reported
Affiliation City: Not reported
Affiliation State: Not reported
Affiliation Country: Not reported
Affiliation Zip: Not reported
Affiliation Phone: ,

Affiliation Type Desc: Facility Mailing Address
Entity Name: Mailing Address
Entity Title: Not reported
Affiliation Address: 2630 Eighth Street
Affiliation City: Berkeley
Affiliation State: CA
Affiliation Country: Not reported
Affiliation Zip: 94710
Affiliation Phone: ,

Affiliation Type Desc: Parent Corporation
Entity Name: CONSOLIDATED PRINTERS, INC.
Entity Title: Not reported
Affiliation Address: Not reported
Affiliation City: Not reported
Affiliation State: Not reported
Affiliation Country: Not reported
Affiliation Zip: Not reported
Affiliation Phone: ,

Affiliation Type Desc: Identification Signer
Entity Name: Roberto Perez
Entity Title: Director of Opereations
Affiliation Address: Not reported

MAP FINDINGS

Map ID / Direction / Distance / Elevation | Site | Database(s) | EDR ID Number / EPA ID Number

CONSOLIDATED PRINTERS (Continued) **S121738403**

Affiliation City:	Not reported
Affiliation State:	Not reported
Affiliation Country:	Not reported
Affiliation Zip:	Not reported
Affiliation Phone:	,
Affiliation Type Desc:	Legal Owner
Entity Name:	LAWRENCE A. HAWKINS
Entity Title:	Not reported
Affiliation Address:	2630 Eighth Street
Affiliation City:	Berkeley
Affiliation State:	CA
Affiliation Country:	United States
Affiliation Zip:	94710
Affiliation Phone:	(510) 495-3114,
Affiliation Type Desc:	Operator
Entity Name:	LAWRENCE A. HAWKINS
Entity Title:	Not reported
Affiliation Address:	Not reported
Affiliation City:	Not reported
Affiliation State:	Not reported
Affiliation Country:	Not reported
Affiliation Zip:	Not reported
Affiliation Phone:	(510) 495-3114,
Affiliation Type Desc:	Environmental Contact
Entity Name:	Roberto Perez
Entity Title:	Not reported
Affiliation Address:	2630 Eighth Street
Affiliation City:	Berkeley
Affiliation State:	CA
Affiliation Country:	Not reported
Affiliation Zip:	94710
Affiliation Phone:	,

A9 **COLGATE PALMOLIVE CO** **PFAS ECHO** **1027343865**
SW **N/A**
< 1/8 **BERKELEY, CA**
0.031 mi.
163 ft. **Site 9 of 9 in cluster A**

Relative: PFAS ECHO:
Lower

Actual:
37 ft.

Name:	COLGATE PALMOLIVE CO
Address:	Not reported
City,State,Zip:	BERKELEY, CA
Latitude:	37.8565
Longitude:	-122.29287
Count:	1
County:	ALAMEDA
Status:	Active
Region:	09
Industry:	Cleaning Product Mfg
ECHO Facility Report:	https://echo.epa.gov/detailed-facility-report?fid=110011659366
Facility Percent Minority:	50.844
Facility Derived Tribes:	Lytton Rancheria of California - 7 mile(s)
Facility Population:	9922.82

Map ID
Direction
Distance
Elevation | Site | MAP FINDINGS | Database(s) | EDR ID Number
EPA ID Number

COLGATE PALMOLIVE CO (Continued) **1027343865**

EPA Programs:	RCRA
Federal Facility:	No
Federal Agency:	-
Facility FIPS Code:	06001
Facility Indian Country Flag:	N
Facility Collection Method:	ADDRESS MATCHING-HOUSE NUMBER
Facility Derived HUC:	18050002
Facility Derived WBD:	180500020904
Facility Derived CD113:	13
Facility Derived CB2010:	060014220001067
Facility Major Flag:	-
Facility Active Flag:	Y
Facility Inspection Count:	0
Facility Date Last Inspection:	12/27/1984
Facility Days Last Inspection:	14,233
Facility Informal Count:	0
Facility Date Last Informal Action:	-
Facility Formal Action Count:	0
Facility Date Last Formal Action:	-
Facility Total Penalties:	0
Facility Penalty Count:	-
Facility Date Last Penalty:	-
Facility Last Penalty AMT:	-
Facility QTRS With NC:	0
Facility Programs With SNC:	0
Facility Compliance Status:	No Violation Identified
Facility SNC Flag:	N
AIR Flag:	N
NPDES Flag:	N
SDWIS Flag:	N
RCRA Flag:	Y
TRI Flag:	N
GHG Flag:	N
AIR IDS:	-
CAA Permit Types:	-
CAA NAICS:	-
CAA SICS:	-
NPDES IDS:	-
CWA Permit Types:	-
CWA NAICS:	-
CWA SICS:	-
RCRA IDS:	CAD009173733
RCRA Permit Types:	SQG
RCRA NAICS:	32562 325611
SDWA IDS:	-
SDWA System Types:	-
SDWA Compliance Status:	-
SDWA SNC Flag:	N
TRI IDS:	-
TRI Releases Transfers:	-
TRI On Site Releases:	-
TRI Off Site Transfers:	-
TRI Reporter:	-
Facility IMP Water Flag:	-
EJSCREEN Flag US:	N
EJSCREEN Report:	https://ejscreen.epa.gov/mapper/mobile/EJSCREEN_mobile.aspx?geometry=%7B%22x%22:-122.29287,%22y%22:37.8565,%22spatialReference%22:%7B%22wkid

Map ID
Direction
Distance
Elevation

MAP FINDINGS

Site

Database(s)

EDR ID Number
EPA ID Number

COLGATE PALMOLIVE CO (Continued) **1027343865**

%22:4326%7D%7D&unit=9035&areatype=&areaid=&basemap=streets&distance=1

B10
ESE
< 1/8
0.039 mi.
206 ft.

FIRE CAUSE ANALYSIS
935 PARDEE ST
BERKELEY, CA 94710

CERS HAZ WASTE **S120987280**
HWTS **N/A**
HAZNET

Site 1 of 7 in cluster B

Relative:
Higher

Actual:
42 ft.

CERS HAZ WASTE:

Name:	FIRE CAUSE ANALYSIS
Address:	935 PARDEE ST
City,State,Zip:	BERKELEY, CA 94710
Site ID:	419281
CERS ID:	10602787
CERS Description:	Hazardous Waste Generator

Violations:

Site ID:	419281
Site Name:	Fire Cause Analysis
Violation Date:	04-30-2014
Citation:	22 CCR 12 66262.40(c) - California Code of Regulations, Title 22, Chapter 12, Section(s) 66262.40(c)
Violation Description:	Failure to determine if the waste generated is a hazardous waste and to maintain analysis results for three years.
Violation Notes:	Returned to compliance on 06/02/2014. Fire debris waste observed in and around facility, impacted stormdrain inlet on-site, no significant residue at face of curb where discharge exits site (appears clogged).
Violation Division:	Berkeley City Toxics Management Division
Violation Program:	HW
Violation Source:	CERS,

Site ID:	419281
Site Name:	Fire Cause Analysis
Violation Date:	02-15-2019
Citation:	22 CCR 12 66262.23(a) - California Code of Regulations, Title 22, Chapter 12, Section(s) 66262.23(a)
Violation Description:	Failure to properly complete the Uniform Hazardous Waste Manifest.
Violation Notes:	Returned to compliance on 02/28/2019. The facility is using a temporary EPA ID number, CAC002839482, on the hazardous waste manifests for the shipment of hazardous waste in 2016, 2017 and 2018. The temporary EPA ID numbers are only for businesses who do not normally handle hazardous waste. This facility is routinely generating hazardous waste. Corrective action: Submit a manifest correction letter to DTSC for each of the manifests that list the incorrect EPA ID number. All future shipments of hazardous waste must be made using the permanent EPA ID number.
Violation Division:	Berkeley City Toxics Management Division
Violation Program:	HW
Violation Source:	CERS,

Site ID:	419281
Site Name:	Fire Cause Analysis
Violation Date:	02-26-2016
Citation:	22 CCR 15 66265.173 - California Code of Regulations, Title 22, Chapter 15, Section(s) 66265.173
Violation Description:	Failure to properly close hazardous waste containers when not in active use.
Violation Notes:	Returned to compliance on 03/30/2016.

Map ID
Direction
Distance
Elevation Site

MAP FINDINGS

Database(s) EDR ID Number EPA ID Number

FIRE CAUSE ANALYSIS (Continued) **S120987280**

Violation Division: Berkeley City Toxics Management Division
Violation Program: HW
Violation Source: CERS,

Site ID: 419281
Site Name: Fire Cause Analysis
Violation Date: 02-15-2019
Citation: HSC 6.95 25507 - California Health and Safety Code, Chapter 6.95, Section(s) 25507
Violation Description: Failure to adequately establish and implement a business plan when storing/handling a hazardous material at or above reportable quantities.
Violation Notes: Returned to compliance on 02/28/2019. TMD observed 3, 20 lb cylinders of propane onsite. These cylinders contain approximately 160 cubic feet of propane each. Businesses are required to establish and implement a Hazardous Materials Business Plan when storing/handling hazardous materials, including hazardous waste, at or above aggregate quantities of 500 pounds or more of all solid hazardous materials and waste; 55 gallons or more of all liquid hazardous materials and wastes; or 200 cubic feet or more at standard temperature and pressure of all gaseous hazardous materials. The HMBP must be submitted, electronically, in the California Environmental Reporting System (CERS), at the time the business begins operations, or at the time it first begins to handle a hazardous material or waste that must be disclosed. Corrective action: Facility may decrease storage to below registration thresholds and provide confirmation to TMD, or you shall create an account in the CERS Business Portal, [Truncated]
Violation Division: Berkeley City Toxics Management Division
Violation Program: HMRRP
Violation Source: CERS,

Site ID: 419281
Site Name: Fire Cause Analysis
Violation Date: 04-21-2014
Citation: HSC 6.95 25503.5(a) - California Health and Safety Code, Chapter 6.95, Section(s) 25503.5(a)
Violation Description: Owner/Operator failed to establish and implement a Hazardous Materials Business Plan when storing hazardous materials at or above the thresholds quantities of 55 gallons/500 lbs/200 cubic feet.
Violation Notes: Returned to compliance on 04/30/2014. Observed oxy/acetylene in quantities subject to municipal code reporting thresholds.
Violation Division: Berkeley City Toxics Management Division
Violation Program: HMRRP
Violation Source: CERS,

Site ID: 419281
Site Name: Fire Cause Analysis
Violation Date: 08-25-2022
Citation: 22 CCR 12 66262.34(f) - California Code of Regulations, Title 22, Chapter 12, Section(s) 66262.34(f)
Violation Description: Failure to properly label hazardous waste accumulation containers and portable tanks with the following requirements: "Hazardous Waste", name and address of the generator, physical and chemical characteristics of the Hazardous Waste, and starting accumulation date.
Violation Notes: Returned to compliance on 08/25/2022. Observation: One drum of hazardous waste was missing a label. Corrective Action: This was

Map ID
Direction
Distance
Elevation | Site | MAP FINDINGS | Database(s) | EDR ID Number
EPA ID Number

FIRE CAUSE ANALYSIS (Continued) **S120987280**

corrected on site.
Violation Division: Berkeley City Toxics Management Division
Violation Program: HW
Violation Source: CERS,

Site ID: 419281
Site Name: Fire Cause Analysis
Violation Date: 02-15-2019
Citation: 22 CCR 12 66262.34(e) - California Code of Regulations, Title 22, Chapter 12, Section(s) 66262.34(e)
Violation Description: Failure to meet the following conditions of satellite accumulation regulations: Accumulate up to 55 gallons of hazardous waste or one quart of acute hazardous waste at or near the initial point of accumulation which was under the control of the operator. Total time hazardous waste can be accumulated onsite in any generator accumulation area is one year, i.e., the combined accmulation time at a satellite accumulation point and at a 90/180/270 accumulation area (depending on size of generator and distance transported), whichever comes first. The generator complies with section 66265.171, 66265.172, and 66265.173(a). The container must be clearly marked with the initial date that hazardous waste is first placed in the container and labelled with the words Hazardous Waste including specified information Container must be labelled with the date the satellite accumulation limit is reached and moved within three days after reaching the 55 gallon (or one quart) limit to a 90 day accumulation area 55 gallons (or one quart of acute hazardous waste) of waste per process may be accumulated
Violation Notes: Returned to compliance on 02/28/2019. The 55 gallon drum of waste fire debris is labeled as hazardous waste, but is not labeled with the name and address of the generator, contents, physical state, hazard properties and accumulation start date. Corrective action: Label the hazardous waste drum with the name and address of the generator, contents, physical state, hazard properties and accumulation start date.
Violation Division: Berkeley City Toxics Management Division
Violation Program: HW
Violation Source: CERS,

Site ID: 419281
Site Name: Fire Cause Analysis
Violation Date: 02-26-2016
Citation: 22 CCR 12 66262.34(f) - California Code of Regulations, Title 22, Chapter 12, Section(s) 66262.34(f)
Violation Description: Failure to properly label hazardous waste accumulation containers with the following requirements: "Hazardous Waste", name and address of the generator, physical and chemical characteristics of the Hazardous Waste, and starting accumulation date.
Violation Notes: Returned to compliance on 03/30/2016.
Violation Division: Berkeley City Toxics Management Division
Violation Program: HW
Violation Source: CERS,

Site ID: 419281
Site Name: Fire Cause Analysis
Violation Date: 02-15-2019
Citation: HSC 6.5 25123.3(h)(2) - California Health and Safety Code, Chapter 6.5, Section(s) 25123.3(h)(2)

Map ID
Direction
Distance
Elevation Site

MAP FINDINGS

Database(s) EDR ID Number EPA ID Number

FIRE CAUSE ANALYSIS (Continued) **S120987280**

Violation Description: Failure to determine the status of any hazardous waste if a signed copy of the manifest isn t received within 35 days of the date the waste was accepted by the initial transporter and/or to submit an Exception Report to DTSC if a signed copy of the manifest isn t received within 60 days of the date the waste was accepted by the initial transporter.
Violation Notes: Returned to compliance on 02/28/2019. The designated facility to generator copy of manifest 018138978JJK is not onsite. Corrective action: Contact the transporter of the designated facility to obtain a copy of the manifest.
Violation Division: Berkeley City Toxics Management Division
Violation Program: HW
Violation Source: CERS,

Evaluation:
Eval General Type: Compliance Evaluation Inspection
Eval Date: 03-07-2016
Violations Found: Yes
Eval Type: Routine done by local agency
Eval Notes: Routine hazardous waste only, Stormwater and complaint follow up inspection. Burned vehicles left uncovered during initial visit, RP (Kyle Binkowski) agreed to completely cover the vehicles upon receiving them or to place them inside the warehouse. See inspection report for further details.
Eval Division: Berkeley City Toxics Management Division
Eval Program: HW
Eval Source: CERS,

Eval General Type: Other/Unknown
Eval Date: 04-21-2014
Violations Found: Yes
Eval Type: Other, not routine, done by local agency
Eval Notes: Facility elected to remove gases from their place of business, thus reducing their chemical inventory to below threshold reporting quantities per BMC or HSC 6.95.
Eval Division: Berkeley City Toxics Management Division
Eval Program: HMRRP
Eval Source: CERS,

Eval General Type: Other/Unknown
Eval Date: 04-30-2014
Violations Found: No
Eval Type: Other, not routine, done by local agency
Eval Notes: observed small volume of liquid material, flammable solvent and some acid, stored in cabinet below fume hood. Below reporting threshold.
Eval Division: Berkeley City Toxics Management Division
Eval Program: HMRRP
Eval Source: CERS,

Eval General Type: Compliance Evaluation Inspection
Eval Date: 08-25-2022
Violations Found: Yes
Eval Type: Routine done by local agency
Eval Notes: On site for a routine hazardous waste inspection. Facility is a very small quantity generator. Facility hasn't generated enough hazardous waste (fire debris/ashes) to have a pick-up. Generator s ID number CAL000397769 is active. Walked the facility, including the dumpster

Map ID
Direction
Distance
Elevation | Site | MAP FINDINGS | Database(s) | EDR ID Number
EPA ID Number

FIRE CAUSE ANALYSIS (Continued) **S120987280**

area. Hazardous waste containers were observed closed and no signs of unauthorized releases. Employees were reported to be trained and emergency contact phone numbers are posted. Business ownership was verified. A copy of the inspection report will be mailed or emailed to les.baker@fcafire.com; greg.harwell@fcafire.com.

Eval Division: Berkeley City Toxics Management Division
Eval Program: HW
Eval Source: CERS,

Eval General Type: Compliance Evaluation Inspection
Eval Date: 02-15-2019
Violations Found: Yes
Eval Type: Routine done by local agency
Eval Notes: Not reported
Eval Division: Berkeley City Toxics Management Division
Eval Program: HMRRP
Eval Source: CERS,

Eval General Type: Compliance Evaluation Inspection
Eval Date: 02-15-2019
Violations Found: Yes
Eval Type: Routine done by local agency
Eval Notes: The facility routinely generates hazardous waste fire debris, is a small quantity generator, and has an active permanent EPA ID number, CAL000397769.
Eval Division: Berkeley City Toxics Management Division
Eval Program: HW
Eval Source: CERS,

Eval General Type: Other/Unknown
Eval Date: 04-30-2014
Violations Found: Yes
Eval Type: Other, not routine, done by local agency
Eval Notes: Waste analysis pending. Facility is containing materials and developing a sampling and analysis plan to make a waste determination.
Eval Division: Berkeley City Toxics Management Division
Eval Program: HW
Eval Source: CERS,

Eval General Type: Compliance Evaluation Inspection
Eval Date: 06-05-2014
Violations Found: No
Eval Type: Routine done by local agency
Eval Notes: First inspection for hazardous waste program. Fire debris from yard identified as HW for lead. Obtained Yard Debris Management Protocol and HW/UW reporting form. Staff trained on waste/yard debris handling. EPA ID no pending. Will forward ID # when rec'd. Fire Cause has returned to compliance for previous failure to provide waste analysis. Analysis provided separately. Storm pollution practices implemented to prevent non-sw discharges. Structural control(plugs) installed in on-site stormdrain. protoclos implemented to maintain yard free of debris. No observed violations - hazardous waste or stormwater.
Eval Division: Berkeley City Toxics Management Division
Eval Program: HW
Eval Source: CERS,

Map ID
Direction
Distance
Elevation Site

MAP FINDINGS

Database(s) EDR ID Number EPA ID Number

FIRE CAUSE ANALYSIS (Continued) **S120987280**

Enforcement Action:
Site ID: 419281
Site Name: Fire Cause Analysis
Site Address: 935 PARDEE ST
Site City: BERKELEY
Site Zip: 94710
Enf Action Date: 04-21-2014
Enf Action Type: Notice of Violation (Unified Program)
Enf Action Description: Notice of Violation Issued by the Inspector at the Time of Inspection
Enf Action Notes: Not reported
Enf Action Division: Berkeley City Toxics Management Division
Enf Action Program: HMRRP
Enf Action Source: CERS,

Site ID: 419281
Site Name: Fire Cause Analysis
Site Address: 935 PARDEE ST
Site City: BERKELEY
Site Zip: 94710
Enf Action Date: 04-30-2014
Enf Action Type: Notice of Violation (Unified Program)
Enf Action Description: Notice of Violation Issued by the Inspector at the Time of Inspection
Enf Action Notes: Not reported
Enf Action Division: Berkeley City Toxics Management Division
Enf Action Program: HW
Enf Action Source: CERS,

Coordinates:
Site ID: 419281
Facility Name: Fire Cause Analysis
Env Int Type Code: HWG
Program ID: 10602787
Coord Name: Not reported
Ref Point Type Desc: Center of a facility or station.,
Latitude: 37.856680
Longitude: -122.291200

Affiliation:
Affiliation Type Desc: Environmental Contact
Entity Name: Greg Harwell
Entity Title: Not reported
Affiliation Address: 935 Pardee ST
Affiliation City: BERKELEY
Affiliation State: CA
Affiliation Country: Not reported
Affiliation Zip: 94710
Affiliation Phone: ,

Affiliation Type Desc: Facility Mailing Address
Entity Name: Mailing Address
Entity Title: Not reported
Affiliation Address: 935 Pardee ST
Affiliation City: BERKELEY
Affiliation State: CA
Affiliation Country: Not reported
Affiliation Zip: 94710

Map ID
Direction
Distance
Elevation

MAP FINDINGS

Site

Database(s)

EDR ID Number
EPA ID Number

FIRE CAUSE ANALYSIS (Continued) **S120987280**

Affiliation Phone: ,

Affiliation Type Desc: Legal Owner
Entity Name: Ulises Castellon
Entity Title: Not reported
Affiliation Address: 935 Pardee ST
Affiliation City: BERKELEY
Affiliation State: CA
Affiliation Country: United States
Affiliation Zip: 94710
Affiliation Phone: (510) 649-1300,

Affiliation Type Desc: Operator
Entity Name: Greg Harwell
Entity Title: Not reported
Affiliation Address: Not reported
Affiliation City: Not reported
Affiliation State: Not reported
Affiliation Country: Not reported
Affiliation Zip: Not reported
Affiliation Phone: (510) 649-1300,

Affiliation Type Desc: Document Preparer
Entity Name: Greg Harwell
Entity Title: Not reported
Affiliation Address: Not reported
Affiliation City: Not reported
Affiliation State: Not reported
Affiliation Country: Not reported
Affiliation Zip: Not reported
Affiliation Phone: ,

Affiliation Type Desc: Identification Signer
Entity Name: Greg Harwell
Entity Title: Operations Manager
Affiliation Address: Not reported
Affiliation City: Not reported
Affiliation State: Not reported
Affiliation Country: Not reported
Affiliation Zip: Not reported
Affiliation Phone: ,

Affiliation Type Desc: Parent Corporation
Entity Name: Fire Cause Analysis
Entity Title: Not reported
Affiliation Address: Not reported
Affiliation City: Not reported
Affiliation State: Not reported
Affiliation Country: Not reported
Affiliation Zip: Not reported
Affiliation Phone: ,

Affiliation Type Desc: CUPA District
Entity Name: Berkeley City Toxics Management Division
Entity Title: Not reported
Affiliation Address: 1947 Center Street, 1st Floor
Affiliation City: Berkeley

Map ID
Direction
Distance
Elevation | Site | MAP FINDINGS | Database(s) | EDR ID Number
EPA ID Number

FIRE CAUSE ANALYSIS (Continued) **S120987280**

Affiliation State:	CA
Affiliation Country:	Not reported
Affiliation Zip:	94704
Affiliation Phone:	(510) 981-7460,
Affiliation Type Desc:	Property Owner
Entity Name:	Ulises Castellon
Entity Title:	Not reported
Affiliation Address:	935 Pardee St
Affiliation City:	Berkeley
Affiliation State:	CA
Affiliation Country:	United States
Affiliation Zip:	94710
Affiliation Phone:	(510) 649-1300,

HWTS:

Name:	FIRE CAUSE ANALYSIS
Address:	935 PARDEE ST
Address 2:	Not reported
City,State,Zip:	BERKELEY, CA 94710
EPA ID:	CAL000397769
Inactive Date:	Not reported
Create Date:	06/12/2014
Last Act Date:	Not reported
Mailing Name:	Not reported
Mailing Address:	935 PARDEE ST
Mailing Address 2:	Not reported
Mailing City,State,Zip:	BERKELEY, CA 94710
Owner Name:	FIRE CAUSE ANALYSIS
Owner Address:	935 PARDEE ST
Owner Address 2:	Not reported
Owner City,State,Zip:	BERKELEY, CA 94710
Owner Phone:	Not reported
Owner Fax:	Not reported
Contact Name:	SCOTT MCDONALD
Contact Address:	935 PARDEE STREET
Contact Address 2:	Not reported
City,State,Zip:	BERKELEY, CA 94710
Contact Phone:	Not reported
Contact Fax:	Not reported
Facility Status:	Active
Facility Type:	PERMANENT
Category:	STATE
Latitude:	37.856664
Longitude:	-122.2912575

NAICS:

EPA ID:	CAL000397769
Create Date:	2014-06-12 09:17:24.890
NAICS Code:	54133
NAICS Description:	Engineering Services
Issued EPA ID Date:	2014-06-12 09:17:24.85000
Inactive Date:	Not reported
Facility Name:	FIRE CAUSE ANALYSIS
Facility Address:	935 PARDEE ST
Facility Address 2:	Not reported

Map ID
Direction
Distance
Elevation | Site | MAP FINDINGS | Database(s) | EDR ID Number
EPA ID Number

FIRE CAUSE ANALYSIS (Continued) **S120987280**

Facility City: BERKELEY
Facility County: Not reported
Facility State: CA
Facility Zip: 94710

Name: FIRE CAUSE ANALYSIS
Address: 935 PARDEE ST
Address 2: Not reported
City,State,Zip: BERKELEY, CA 94710
EPA ID: CAC002839482
Inactive Date: 03/02/2016
Create Date: 12/01/2015
Last Act Date: Not reported
Mailing Name: Not reported
Mailing Address: 935 PARDEE ST
Mailing Address 2: Not reported
Mailing City,State,Zip: BERKELEY, CA 94710
Owner Name: FIRE CAUSE ANALYSIS
Owner Address: 935 PARDEE ST
Owner Address 2: Not reported
Owner City,State,Zip: BERKELEY, CA 94710
Owner Phone: Not reported
Owner Fax: Not reported
Contact Name: KYLE BINKOWSKI
Contact Address: 935 PARDEE ST
Contact Address 2: Not reported
City,State,Zip: BERKELEY, CA 94710
Contact Phone: Not reported
Contact Fax: Not reported
Facility Status: Inactive
Facility Type: TEMPORARY
Category: STATE
Latitude: 37.856469
Longitude: -122.291479

NAICS:
EPA ID: CAC002839482
Create Date: 2015-12-01 10:16:58.520
NAICS Code: 54133
NAICS Description: Engineering Services
Issued EPA ID Date: 2015-12-01 10:16:58.52300
Inactive Date: 2016-03-02 03:00:33.94300
Facility Name: FIRE CAUSE ANALYSIS
Facility Address: 935 PARDEE ST
Facility Address 2: Not reported
Facility City: BERKELEY
Facility County: Not reported
Facility State: CA
Facility Zip: 94710

HAZNET:
Name: FIRE CAUSE ANALYSIS
Address: 935 PARDEE ST
Address 2: Not reported
City,State,Zip: BERKELEY, CA 94710

Map ID
Direction
Distance
Elevation | Site | MAP FINDINGS | Database(s) | EDR ID Number
EPA ID Number

FIRE CAUSE ANALYSIS (Continued) **S120987280**

Contact: SCOTT MCDONALD
Telephone: 5106491300
Mailing Name: Not reported
Mailing Address: 935 PARDEE ST

Year: 2020
Gepaid: CAL000397769
TSD EPA ID: CAT000646117
CA Waste Code: 181 - Other inorganic solid waste
Disposal Method: H132 - Landfill Or Surface Impoundment That Will Be Closed As Landfill(To Include On-Site Treatment And/Or Stabilization)
Tons: 0.045

Year: 2019
Gepaid: CAL000397769
TSD EPA ID: CAT000646117
CA Waste Code: 181 - Other inorganic solid waste
Disposal Method: H132 - Landfill Or Surface Impoundment That Will Be Closed As Landfill(To Include On-Site Treatment And/Or Stabilization)
Tons: 0.05000

Year: 2018
Gepaid: CAC002839482
TSD EPA ID: CAT000646117
CA Waste Code: 181 - Other inorganic solid waste
Disposal Method: H132 - Landfill Or Surface Impoundment That Will Be Closed As Landfill(To Include On-Site Treatment And/Or Stabilization)
Tons: 0.10000

Year: 2017
Gepaid: CAC002839482
TSD EPA ID: CAT000646117
CA Waste Code: 181 - Other inorganic solid waste
Disposal Method: H132 - Landfill Or Surface Impoundment That Will Be Closed As Landfill(To Include On-Site Treatment And/Or Stabilization)
Tons: 0.0375

Year: 2016
Gepaid: CAC002839482
TSD EPA ID: CAT000646117
CA Waste Code: 181 - Other inorganic solid waste
Disposal Method: H132 - Landfill Or Surface Impoundment That Will Be Closed As Landfill(To Include On-Site Treatment And/Or Stabilization)
Tons: 0.025

Additional Info:
Year: 2020
Gen EPA ID: CAL000397769

Shipment Date: 3/16/2020
Creation Date: 4/13/2020
Receipt Date: 3/18/2020
Manifest ID: 020789130JJK
Trans EPA ID: CAR000276295
Trans Name: WM ENVIROSERV
Trans 2 EPA ID: Not reported

Map ID
Direction
Distance
Elevation | Site | MAP FINDINGS | Database(s) | EDR ID Number
EPA ID Number

FIRE CAUSE ANALYSIS (Continued) **S120987280**

Trans 2 Name:	Not reported
TSDF EPA ID:	CAT000646117
Trans Name:	CHEMICAL WASTE MANAGEMENT INC KETTLEMAN
TSDF Alt EPA ID:	Not reported
TSDF Alt Name:	Not reported
Waste Code Description:	181 - Other inorganic solid waste Organics
RCRA Code:	D007,D008
Meth Code:	H132 - Landfill Or Surface Impoundment That Will Be Closed As Landfill(To Include On-Site Treatment And/Or Stabilization)
Quantity Tons:	0.045
Waste Quantity:	90
Quantity Unit:	P
Additional Code 1:	Not reported
Additional Code 2:	Not reported
Additional Code 3:	Not reported
Additional Code 4:	Not reported
Additional Code 5:	Not reported

Additional Info:

Year:	2017
Gen EPA ID:	CAC002839482
Shipment Date:	20170324
Creation Date:	5/4/2018 18:30:52
Receipt Date:	20170331
Manifest ID:	016795965JJK
Trans EPA ID:	CAR000188201
Trans Name:	ENVIROSERV
Trans 2 EPA ID:	Not reported
Trans 2 Name:	Not reported
TSDF EPA ID:	CAT000646117
Trans Name:	CHEMICAL WASTE MANAGEMENT
TSDF Alt EPA ID:	Not reported
TSDF Alt Name:	Not reported
Waste Code Description:	181 - Other inorganic solid waste Organics
RCRA Code:	D008
Meth Code:	H132 - Landfill Or Surface Impoundment That Will Be Closed As Landfill(To Include On-Site Treatment And/Or Stabilization)
Quantity Tons:	0.0375
Waste Quantity:	75
Quantity Unit:	P
Additional Code 1:	D007
Additional Code 2:	Not reported
Additional Code 3:	Not reported
Additional Code 4:	Not reported
Additional Code 5:	Not reported

B11
ESE
< 1/8
0.039 mi.
206 ft.

FIRE CAUSE ANALYSIS
935 PARDEE ST
BERKELEY, CA 94710

Site 2 of 7 in cluster B

RCRA NonGen / NLR **1024845019**
E MANIFEST **CAL000397769**

Relative:
Higher

Actual:
42 ft.

RCRA Listings:

Date Form Received by Agency:	20140612
Handler Name:	Fire Cause Analysis
Handler Address:	935 Pardee St

Map ID
Direction
Distance
Elevation | Site | MAP FINDINGS | Database(s) | EDR ID Number
EPA ID Number

FIRE CAUSE ANALYSIS (Continued) **1024845019**

Handler City,State,Zip:	BERKELEY, CA 94710
EPA ID:	CAL000397769
Contact Name:	KYLE BINKOWSKI
Contact Address:	935 PARDEE ST
Contact City,State,Zip:	BERKELEY, CA 94710
Contact Telephone:	510-649-1300
Contact Fax:	510-649-3099
Contact Email:	KYLE@FCAFIRE.COM
Contact Title:	Not reported
EPA Region:	09
Land Type:	Not reported
Federal Waste Generator Description:	Not a generator, verified
Non-Notifier:	Not reported
Biennial Report Cycle:	Not reported
Accessibility:	Not reported
Active Site Indicator:	Handler Activities
State District Owner:	Not reported
State District:	Not reported
Mailing Address:	935 PARDEE ST
Mailing City,State,Zip:	BERKELEY, CA 94710
Owner Name:	Fire Cause Analysis
Owner Type:	Other
Operator Name:	Kyle Binkowski
Operator Type:	Other
Short-Term Generator Activity:	No
Importer Activity:	No
Mixed Waste Generator:	No
Transporter Activity:	No
Transfer Facility Activity:	No
Recycler Activity with Storage:	No
Small Quantity On-Site Burner Exemption:	No
Smelting Melting and Refining Furnace Exemption:	No
Underground Injection Control:	No
Off-Site Waste Receipt:	No
Universal Waste Indicator:	Yes
Universal Waste Destination Facility:	Yes
Federal Universal Waste:	No
Active Site State-Reg Handler:	---
Federal Facility Indicator:	Not reported
Hazardous Secondary Material Indicator:	N
Sub-Part K Indicator:	Not reported
2018 GPRA Permit Baseline:	Not on the Baseline
2018 GPRA Renewals Baseline:	Not on the Baseline
202 GPRA Corrective Action Baseline:	No
Subject to Corrective Action Universe:	No
Non-TSDFs Where RCRA CA has Been Imposed Universe:	No
Corrective Action Priority Ranking:	No NCAPS ranking
Environmental Control Indicator:	No
Institutional Control Indicator:	No
Human Exposure Controls Indicator:	N/A
Groundwater Controls Indicator:	N/A
Significant Non-Complier Universe:	No
Unaddressed Significant Non-Complier Universe:	No
Addressed Significant Non-Complier Universe:	No
Significant Non-Complier With a Compliance Schedule Universe:	No
Financial Assurance Required:	Not reported
Handler Date of Last Change:	20180906

Map ID
Direction
Distance
Elevation | Site | MAP FINDINGS | Database(s) | EDR ID Number
EPA ID Number

FIRE CAUSE ANALYSIS (Continued) **1024845019**

Recognized Trader-Importer:	No
Recognized Trader-Exporter:	No
Importer of Spent Lead Acid Batteries:	No
Exporter of Spent Lead Acid Batteries:	No
Recycler Activity Without Storage:	No
Manifest Broker:	No
Sub-Part P Indicator:	No

Handler - Owner Operator:

Owner/Operator Indicator:	Operator
Owner/Operator Name: KYLE BINKOWSKI	
Legal Status:	Other
Date Became Current:	Not reported
Date Ended Current:	Not reported
Owner/Operator Address:	935 PARDEE ST
Owner/Operator City,State,Zip:	BERKELEY, CA 94710
Owner/Operator Telephone:	510-649-1300
Owner/Operator Telephone Ext:	Not reported
Owner/Operator Fax:	Not reported
Owner/Operator Email:	Not reported

Owner/Operator Indicator:	Owner
Owner/Operator Name: FIRE CAUSE ANALYSIS	
Legal Status:	Other
Date Became Current:	Not reported
Date Ended Current:	Not reported
Owner/Operator Address:	935 PARDEE ST
Owner/Operator City,State,Zip:	BERKELEY, CA 94710
Owner/Operator Telephone:	510-649-1300
Owner/Operator Telephone Ext:	Not reported
Owner/Operator Fax:	Not reported
Owner/Operator Email:	Not reported

Historic Generators:

Receive Date:	20140612
Handler Name: FIRE CAUSE ANALYSIS	
Federal Waste Generator Description:	Not a generator, verified
State District Owner:	Not reported
Large Quantity Handler of Universal Waste:	No
Recognized Trader Importer:	No
Recognized Trader Exporter:	No
Spent Lead Acid Battery Importer:	No
Spent Lead Acid Battery Exporter:	No
Current Record:	Yes
Non Storage Recycler Activity:	Not reported
Electronic Manifest Broker:	Not reported

List of NAICS Codes and Descriptions:

NAICS Code:	54133
NAICS Description:	ENGINEERING SERVICES

Facility Has Received Notices of Violations:

Violations:	No Violations Found

Map ID
Direction
Distance
Elevation | Site | MAP FINDINGS | Database(s) | EDR ID Number
EPA ID Number

FIRE CAUSE ANALYSIS (Continued) **1024845019**

Evaluation Action Summary:
Evaluations: No Evaluations Found

E MANIFEST:

Manifest Tracking Number:	016608282FLE
Last Updated Date:	20230303
Shipped Date:	20221118
Received Date:	20221129
Manifest Status:	Signed
Submission Type:	DataImage5Copy
Origin Type:	Service
Generator EPA ID:	CAL000451145
Generator Name:	FIRE CAUSE ANALYSIS
Generator Mail Street Number:	Not reported
Generator Mail Street 1:	935 PARDEE ST
Generator Mail Street 2:	Not reported
Generator Mail City:	BERKELEY
Generator Mail State:	CA
Generator Mail Zip:	94710
Generator Location Street Number:	Not reported
Generator Location Street 1:	1517 MEMOREX DR
Generator Location Street 2:	Not reported
Generator Location City:	SANTA CLARA
Generator Location Zip:	95050
Generator Location State:	CA
Generator Contact Company Name:	Not reported
Designated Facility EPA ID:	NVT330010000
Designated Facility Name:	US ECOLOGY NEVADA, INC.
Designated Facility Mail Street Number:	Not reported
Designated Facility Mail Street 1:	Not reported
Designated Facility Mail Street 2:	HWY 95 11 MILES S. OF BEATTY
Designated Facility Mail City:	BEATTY
Designated Facility Mail Zip:	89003
Designated Facility Mail State:	NV
Designated Facility Location Street Number:	Not reported
Designated Facility Location Street 1:	HWY 95 11 MILES S. OF BEATTY
Designated Facility Location Street 2:	Not reported
Designated Facility Location City:	BEATTY
Designated Facility Location Zip:	89003
Designated Facility Location State:	NV
Designated Facility Contact Company Name:	Not reported
Manifest Residue Indicator:	N
Rejection Indicator:	N

Manifest Tracking Number:	020789130JJK
Last Updated Date:	20200413
Shipped Date:	20200316
Received Date:	20200318
Manifest Status:	Corrected
Submission Type:	DataImage5Copy
Origin Type:	Service
Generator EPA ID:	CAL000397769
Generator Name:	FIRE CAUSE ANALYSIS
Generator Mail Street Number:	Not reported
Generator Mail Street 1:	935 PARDEE ST

Map ID
Direction
Distance
Elevation | Site | MAP FINDINGS | Database(s) | EDR ID Number
EPA ID Number

FIRE CAUSE ANALYSIS (Continued) **1024845019**

Generator Mail Street 2:	Not reported
Generator Mail City:	BERKELEY
Generator Mail State:	CA
Generator Mail Zip:	94710
Generator Location Street Number:	Not reported
Generator Location Street 1:	935 PARDEE ST
Generator Location Street 2:	Not reported
Generator Location City:	BERKELEY
Generator Location Zip:	94710
Generator Location State:	CA
Generator Contact Company Name:	Not reported
Designated Facility EPA ID:	CAT000646117
Designated Facility Name:	CHEMICAL WASTE MANAGEMENT INC KETTLEMAN
Designated Facility Mail Street Number:	35251
Designated Facility Mail Street 1:	PO BOX 471
Designated Facility Mail Street 2:	OLD SKYLINE ROAD
Designated Facility Mail City:	KETTLEMAN CITY
Designated Facility Mail Zip:	93239
Designated Facility Mail State:	CA
Designated Facility Location Street Number:	35251
Designated Facility Location Street 1:	OLD SKYLINE ROAD
Designated Facility Location Street 2:	Not reported
Designated Facility Location City:	KETTLEMAN CITY
Designated Facility Location Zip:	93210-0000
Designated Facility Location State:	CA
Designated Facility Contact Company Name:	Not reported
Manifest Residue Indicator:	N
Rejection Indicator:	N

Manifest Tracking Number:	017254164JJK
Last Updated Date:	20190502
Shipped Date:	20190403
Received Date:	20190411
Manifest Status:	Signed
Submission Type:	DataImage5Copy
Origin Type:	Web
Generator EPA ID:	CAL000397769
Generator Name:	FIRE CAUSE ANALYSIS
Generator Mail Street Number:	Not reported
Generator Mail Street 1:	935 PARDEE ST
Generator Mail Street 2:	Not reported
Generator Mail City:	BERKELEY
Generator Mail State:	CA
Generator Mail Zip:	94710
Generator Location Street Number:	Not reported
Generator Location Street 1:	935 PARDEE ST
Generator Location Street 2:	Not reported
Generator Location City:	BERKELEY
Generator Location Zip:	94710
Generator Location State:	CA
Generator Contact Company Name:	Not reported
Designated Facility EPA ID:	CAT000646117
Designated Facility Name:	CHEMICAL WASTE MANAGEMENT INC KETTLEMAN
Designated Facility Mail Street Number:	Not reported
Designated Facility Mail Street 1:	PO BOX 471
Designated Facility Mail Street 2:	35251 OLD SKYLINE ROAD
Designated Facility Mail City:	KETTLEMAN CITY

Map ID
Direction
Distance
Elevation | Site | MAP FINDINGS | Database(s) | EDR ID Number
EPA ID Number

FIRE CAUSE ANALYSIS (Continued) **1024845019**

Designated Facility Mail Zip: 93239
Designated Facility Mail State: CA
Designated Facility Location Street Number: Not reported
Designated Facility Location Street 1: 35251 OLD SKYLINE ROAD
Designated Facility Location Street 2: Not reported
Designated Facility Location City: KETTLEMAN CITY
Designated Facility Location Zip: 93210-0000
Designated Facility Location State: CA
Designated Facility Contact Company Name: Not reported
Manifest Residue Indicator: N
Rejection Indicator: N

Federal Waste:
Manifest Tracking Number: 017254164JJK
Waste Line Number: 1
Federal Waste Code: D007
Federal Waste: CHROMIUM

Manifest Tracking Number: 017254164JJK
Waste Line Number: 1
Federal Waste Code: D008
Federal Waste: LEAD

State Waste:
Manifest Tracking Number: 017254164JJK
Waste Line Number: 1
State Waste Code Owner: CA
State Waste Code: 181
State Waste: Other inorganic solid waste

Transporter:
Manifest Tracking Number: 017254164JJK
Transporter Line Number: 1
Transporter EPA ID: CAR000276295
Transporter Name: Wm Enviroserv

Waste Line:
Manifest Tracking Number: 017254164JJK
Waste Line Number: 1
U.S. DOT Hazardous Indicator: Y
U.S. DOT ID Number: NA3077
U.S. DOT Description: Na3077, Hazardous Waste, Solid, N.O.S., 9, Pgiii (Lead, Chromium)
Non-Hazardous Waste Description: Not reported
Number of Containers: 1
Container Type Code: DM
Container Type Description: Metal drums, barrels, kegs
Waste Quantity: 100
Quantity Unit of Measure Code: P
Quantity Unit of Measure Description: Pounds
Waste Quantity, in Tons: 0.05
Acute Waste Quantity, in Tons: 0
Non-Acute Waste Quantity, in Tons: 0.05
Waste Quantity, in Kilograms: 45.3515
Acute Waste Quantity, in Kilograms: 0
Non-Acute Waste Quantity, in Kilorgrams: 45.3515

Map ID
Direction
Distance
Elevation | Site | MAP FINDINGS | Database(s) | EDR ID Number / EPA ID Number

FIRE CAUSE ANALYSIS (Continued) **1024845019**

Management Method Code:	H132
Management Method Description:	LANDFILL (WITH PRIOR TREATMENT AND/OR STABILIZATION)
Waste Residue Indicator:	N
Quantity Discrepancy Indicator:	N
Waste Type Discrepancy Indicator:	N
Waste Density:	Not reported
Waste Density Unit of Measure Code:	Not reported
Waste Density Unit of Measure Description:	Not reported
Form Code:	Not reported
Form Code Description:	Not reported
Source Code:	Not reported
Source Code Description:	Not reported
Waste Minimization Code:	Not reported
Waste Minimization Code Description:	Not reported
Consent Number:	Not reported
EPA Waste Indicator:	Y

C12 **SUSAN MARCUS** **RCRA NonGen / NLR** **1027689061**
South **920 PARDEE STREET** **CAC003231433**
< 1/8 **BERKELEY, CA 94702**
0.045 mi.
236 ft. **Site 1 of 4 in cluster C**

Relative: **Lower**
Actual: **38 ft.**

RCRA Listings:

Date Form Received by Agency:	20230508
Handler Name:	Susan Marcus
Handler Address:	920 Pardee Street
Handler City,State,Zip:	BERKELEY, CA 94702
EPA ID:	CAC003231433
Contact Name:	SUSAN MARCUS
Contact Address:	920 PARDEE STREET
Contact City,State,Zip:	BERKELEY, CA 94702
Contact Telephone:	510-644-0260
Contact Fax:	Not reported
Contact Email:	RMARQUES@LJKRUSE.COM
Contact Title:	Not reported
EPA Region:	09
Land Type:	Not reported
Federal Waste Generator Description:	Not a generator, verified
Non-Notifier:	Not reported
Biennial Report Cycle:	Not reported
Accessibility:	Not reported
Active Site Indicator:	Not reported
State District Owner:	Not reported
State District:	Not reported
Mailing Address:	920 PARDEE STREET
Mailing City,State,Zip:	BERKELEY, CA 94702
Owner Name:	Susan Marcus
Owner Type:	Other
Operator Name:	Susan Marcus
Operator Type:	Other
Short-Term Generator Activity:	No
Importer Activity:	No
Mixed Waste Generator:	No
Transporter Activity:	No
Transfer Facility Activity:	No
Recycler Activity with Storage:	No
Small Quantity On-Site Burner Exemption:	No

Map ID
Direction
Distance
Elevation | Site | MAP FINDINGS | Database(s) | EDR ID Number
EPA ID Number

SUSAN MARCUS (Continued) **1027689061**

Smelting Melting and Refining Furnace Exemption:	No
Underground Injection Control:	No
Off-Site Waste Receipt:	No
Universal Waste Indicator:	No
Universal Waste Destination Facility:	No
Federal Universal Waste:	No
Active Site State-Reg Handler:	---
Federal Facility Indicator:	Not reported
Hazardous Secondary Material Indicator:	N
Sub-Part K Indicator:	Not reported
2018 GPRA Permit Baseline:	Not on the Baseline
2018 GPRA Renewals Baseline:	Not on the Baseline
202 GPRA Corrective Action Baseline:	No
Subject to Corrective Action Universe:	No
Non-TSDFs Where RCRA CA has Been Imposed Universe:	No
Corrective Action Priority Ranking:	No NCAPS ranking
Environmental Control Indicator:	No
Institutional Control Indicator:	No
Human Exposure Controls Indicator:	N/A
Groundwater Controls Indicator:	N/A
Significant Non-Complier Universe:	No
Unaddressed Significant Non-Complier Universe:	No
Addressed Significant Non-Complier Universe:	No
Significant Non-Complier With a Compliance Schedule Universe:	No
Financial Assurance Required:	Not reported
Handler Date of Last Change:	20230508
Recognized Trader-Importer:	No
Recognized Trader-Exporter:	No
Importer of Spent Lead Acid Batteries:	No
Exporter of Spent Lead Acid Batteries:	No
Recycler Activity Without Storage:	No
Manifest Broker:	No
Sub-Part P Indicator:	No

Handler - Owner Operator:

Owner/Operator Indicator:	Operator
Owner/Operator Name: SUSAN MARCUS	
Legal Status:	Other
Date Became Current:	Not reported
Date Ended Current:	Not reported
Owner/Operator Address:	920 PARDEE STREET
Owner/Operator City,State,Zip:	BERKELEY, CA 94702
Owner/Operator Telephone:	510-644-0260
Owner/Operator Telephone Ext:	Not reported
Owner/Operator Fax:	Not reported
Owner/Operator Email:	Not reported

Owner/Operator Indicator:	Owner
Owner/Operator Name: SUSAN MARCUS	
Legal Status:	Other
Date Became Current:	Not reported
Date Ended Current:	Not reported
Owner/Operator Address:	920 PARDEE STREET
Owner/Operator City,State,Zip:	BERKELEY, CA 94702
Owner/Operator Telephone:	510-644-0260
Owner/Operator Telephone Ext:	Not reported

Map ID
Direction
Distance
Elevation | Site | MAP FINDINGS | Database(s) | EDR ID Number
EPA ID Number

SUSAN MARCUS (Continued) **1027689061**

Owner/Operator Fax: Not reported
Owner/Operator Email: Not reported

Historic Generators:
Receive Date: 20230508
Handler Name: SUSAN MARCUS
Federal Waste Generator Description: Not a generator, verified
State District Owner: Not reported
Large Quantity Handler of Universal Waste: No
Recognized Trader Importer: No
Recognized Trader Exporter: No
Spent Lead Acid Battery Importer: No
Spent Lead Acid Battery Exporter: No
Current Record: Yes
Non Storage Recycler Activity: No
Electronic Manifest Broker: No

List of NAICS Codes and Descriptions:
NAICS Code: 56299
NAICS Description: ALL OTHER WASTE MANAGEMENT SERVICES

Facility Has Received Notices of Violations:
Violations: No Violations Found

Evaluation Action Summary:
Evaluations: No Evaluations Found

C13 **L.J. KRUSE COMPANY** **SWEEPS UST** **S101624611**
South **920 PARDEE ST** **CA FID UST** **N/A**
< 1/8 **BERKELEY, CA 94710**
0.045 mi.
236 ft. **Site 2 of 4 in cluster C**

Relative:
Lower

Actual:
38 ft.

SWEEPS UST:
Name: L.J. KRUSE COMPANY
Address: 920 PARDEE ST
City: BERKELEY
Status: Active
Comp Number: 54688
Number: 9
Board Of Equalization: 44-001525
Referral Date: 08-25-93
Action Date: 08-25-93
Created Date: 02-29-88
Owner Tank Id: 1
SWRCB Tank Id: 01-020-054688-000001
Tank Status: A
Capacity: 200
Active Date: 08-25-93
Tank Use: OIL
STG: W
Content: WASTE OIL
Number Of Tanks: 2

Name: L.J. KRUSE COMPANY

MAP FINDINGS

Map ID / Direction / Distance / Elevation | Site | Database(s) | EDR ID Number / EPA ID Number

L.J. KRUSE COMPANY (Continued) **S101624611**

Address:	920 PARDEE ST
City:	BERKELEY
Status:	Active
Comp Number:	54688
Number:	9
Board Of Equalization:	44-001525
Referral Date:	08-25-93
Action Date:	08-25-93
Created Date:	02-29-88
Owner Tank Id:	2
SWRCB Tank Id:	01-020-054688-000002
Tank Status:	A
Capacity:	1000
Active Date:	08-25-93
Tank Use:	M.V. FUEL
STG:	P
Content:	REG UNLEADED
Number Of Tanks:	Not reported

CA FID UST:

Facility ID:	01003147
Regulated By:	UTNKA
Regulated ID:	00054688
Cortese Code:	Not reported
SIC Code:	Not reported
Facility Phone:	4156440260
Mail To:	Not reported
Mailing Address:	P O BOX
Mailing Address 2:	Not reported
Mailing City,St,Zip:	BERKELEY 94710
Contact:	Not reported
Contact Phone:	Not reported
DUNs Number:	Not reported
NPDES Number:	Not reported
EPA ID:	Not reported
Comments:	Not reported
Status:	Active

C14 **LJ KRUSE COMPANY** **HIST UST** **U001599664**
South **920 PARDEE ST** **N/A**
< 1/8 **BERKELEY, CA 94710**
0.045 mi.
236 ft. **Site 3 of 4 in cluster C**

Relative:
Lower

Actual:
38 ft.

HIST UST:

Name:	LJ KRUSE COMPANY
Address:	920 PARDEE ST
City,State,Zip:	BERKELEY, CA 94710
File Number:	000360cf
URL:	https://documents.geotracker.waterboards.ca.gov/ustpdfs/pdf/000360cf.pdf
Region:	STATE
Facility ID:	00000054688
Facility Type:	Other
Other Type:	CONTRACTOR
Contact Name:	Not reported
Telephone:	4156440260
Owner Name:	L.J. KRUSE COMPANY

Map ID
Direction
Distance
Elevation | Site | MAP FINDINGS | Database(s) | EDR ID Number
EPA ID Number

LJ KRUSE COMPANY (Continued) **U001599664**

Owner Address: 920 PARDEE ST.
Owner City,St,Zip: BERKELEY, CA 94710
Total Tanks: 0002

Tank Num: 001
Container Num: 1
Year Installed: 1983
Tank Capacity: 00000200
Tank Used for: WASTE
Type of Fuel: WASTE OIL
Container Construction Thickness: Not reported
Leak Detection: Groundwater Monitoring Well

Tank Num: 002
Container Num: 2
Year Installed: 1983
Tank Capacity: 00001000
Tank Used for: PRODUCT
Type of Fuel: UNLEADED
Container Construction Thickness: Not reported
Leak Detection: Groundwater Monitoring Well, Pressure Test

Click here for Geo Tracker PDF:

C15 **L. J. KRUSE CO.** **CERS HAZ WASTE** **S121781582**
South **920 PARDEE ST** **CERS** **N/A**
< 1/8 **BERKELEY, CA 94710**
0.045 mi.
236 ft. **Site 4 of 4 in cluster C**

Relative:
Lower

Actual:
38 ft.

CERS HAZ WASTE:
Name: L. J. KRUSE CO.
Address: 920 PARDEE ST
City,State,Zip: BERKELEY, CA 94710
Site ID: 42362
CERS ID: 10196071
CERS Description: Hazardous Waste Generator

CERS:
Name: L. J. KRUSE CO.
Address: 920 PARDEE ST
City,State,Zip: BERKELEY, CA 94710
Site ID: 42362
CERS ID: 10196071
CERS Description: Chemical Storage Facilities

Violations:
Site ID: 42362
Site Name: L. J. KRUSE CO.
Violation Date: 11-16-2023
Citation: HSC 6.95 25508(a)(3) - California Health and Safety Code, Chapter 6.95, Section(s) 25508(a)(3)
Violation Description: Failure to complete and electronically submit hazardous material inventory information for all reportable hazardous materials on site at or above reportable quantities.
Violation Notes: Observation: TMD observed various refrigerants that were not included in the hazardous materials inventory. Various compressed gases also appeared to be over-reported in the inventory. Corrective Action:

Map ID
Direction
Distance
Elevation Site

MAP FINDINGS

Database(s) EDR ID Number EPA ID Number

L. J. KRUSE CO. (Continued) **S121781582**

Submit an updated hazardous materials inventory to cers.calepa.ca.gov within 30 days of report issuance.
Violation Division: Berkeley City Toxics Management Division
Violation Program: HMRRP
Violation Source: CERS,

Site ID: 42362
Site Name: L. J. KRUSE CO.
Violation Date: 03-02-2014
Citation: 19 CCR 4 2729.5 - California Code of Regulations, Title 19, Chapter 4, Section(s) 2729.5
Violation Description: Failure to submit inventory reports (Activities, Owner/Operator, Hazardous Materials Descriptions and Map pages, if required. Documentation must be resubmitted (for facilities which exceed EPCRA thresholds) or re-certified (for facilities which do not exceed EPCRA thresholds) by March 1.
Violation Notes: Returned to compliance on 06/04/2014. Non-inspection related violation - Notification for annual submittal sent to facility contact on or about 2/5/14 and reminder notice sent on or about 2/27/14. NOV sent 3/18/14. Business initially submitted 4/10/14, and an accepted plan was submitted on 6/4/14 (CE)
Violation Division: Berkeley City Toxics Management Division
Violation Program: HMRRP
Violation Source: CERS,

Site ID: 42362
Site Name: L. J. KRUSE CO.
Violation Date: 07-06-2017
Citation: 22 CCR 15 66265.35 - California Code of Regulations, Title 22, Chapter 15, Section(s) 66265.35
Violation Description: Failure to maintain aisle space to allow the unobstructed movement of personnel, fire protection equipment, spill control equipment, and decontamination equipment to any area of facility operation in an emergency, unless it can be demonstrated to the Department that aisle space is not needed for any of these purposes.
Violation Notes: Returned to compliance on 09/07/2017. Facility failed to provide ey wash to employees handling hazardous waste. Corrective action: mount, at minimum, a portable eye wash station near the hazardous waste accumulation area.
Violation Division: Berkeley City Toxics Management Division
Violation Program: HW
Violation Source: CERS,

Site ID: 42362
Site Name: L. J. KRUSE CO.
Violation Date: 11-16-2023
Citation: HSC 6.95 25505(a)(4) - California Health and Safety Code, Chapter 6.95, Section(s) 25505(a)(4)
Violation Description: Failure to provide initial and annual training to all employees in safety procedures in the event of a release or threatened release of a hazardous material or failure to document and maintain training records for a minimum of three years.
Violation Notes: Observation: Training records were not available for review at the time of inspection. Corrective Action: Submit training records via email within 30 days of report issuance and maintain annual logs for at least 3 years.
Violation Division: Berkeley City Toxics Management Division

L. J. KRUSE CO. (Continued) **S121781582**

Violation Program: HMRRP
Violation Source: CERS,

Site ID: 42362
Site Name: L. J. KRUSE CO.
Violation Date: 03-01-2017
Citation: HSC 6.95 25508(a)(1) - California Health and Safety Code, Chapter 6.95, Section(s) 25508(a)(1)
Violation Description: Failure to annually review and electronically certify that the business plan is complete and accurate on or before the annual due date.
Violation Notes: Returned to compliance on 03/15/2017. Non Inspection related Notice of Violation: Failure to report a current Hazardous Materials Business Plan
Violation Division: Berkeley City Toxics Management Division
Violation Program: HMRRP
Violation Source: CERS,

Site ID: 42362
Site Name: L. J. KRUSE CO.
Violation Date: 04-14-2016
Citation: HSC 6.95 25508.2 - California Health and Safety Code, Chapter 6.95, Section(s) 25508.2
Violation Description: Failure to annually review and electronically certify that the business plan is complete, accurate, and up-to-date.
Violation Notes: Returned to compliance on 04/27/2016.
Violation Division: Berkeley City Toxics Management Division
Violation Program: HMRRP
Violation Source: CERS,

Site ID: 42362
Site Name: L. J. KRUSE CO.
Violation Date: 07-06-2017
Citation: 40 CFR 1 265.171 - U.S. Code of Federal Regulations, Title 40, Chapter 1, Section(s) 265.171
Violation Description: Failure to accumulate hazardous waste in a container that is in good condition.
Violation Notes: Returned to compliance on 09/08/2017. Generator did not post emergency information next to a telephone or anywhere else. Corrective action Use template provided by TMD and post in area visible to employees. Noted on Inspection form as 301002 peer the inspection checklist.
Violation Division: Berkeley City Toxics Management Division
Violation Program: HW
Violation Source: CERS,

Evaluation:
Eval General Type: Compliance Evaluation Inspection
Eval Date: 11-12-2020
Violations Found: No
Eval Type: Routine done by local agency
Eval Notes: Facility submitted the HMBP in CERS on 3/19/2020. The CERS submittal did not identify the new Federal Hazard Categories on the inventory. In addition. the emergency response plan was updated to the new template.
Eval Division: Berkeley City Toxics Management Division
Eval Program: HMRRP
Eval Source: CERS,

Map ID
Direction
Distance
Elevation Site

MAP FINDINGS

Database(s) EDR ID Number EPA ID Number

L. J. KRUSE CO. (Continued) **S121781582**

Eval General Type: Compliance Evaluation Inspection
Eval Date: 11-16-2023
Violations Found: No
Eval Type: Routine done by local agency
Eval Notes: Arrived on site with Karl Etulle of TMD to conduct a routine inspection of L. J. Kruse Company to evaluate the facility's with the Hazardous Waste Generator (HWG) program. EPA ID Nmber CAL000336391 was inactive at the time of inspection and expired on 6/30/2015. Operator should complete DTSC Form 1358 and email it to IDNUMBER@dtsc.ca.gov to reactivate their EPA ID Number. TMD met with Ben Kruse, Vice President. Per Kruse, the facility generates very little hazardous waste and has not had a pickup in a while. No manifests were available for review. Facility has not accumulated more than 100 kilograms of waste, operator was instructed to comply with the 180 day accumulation time limit once 100 kilograms of waste is accumulated on site. At the time of inspection, TMD observed the following waste streams: - 30 gallon drum of used oil - 5 gallon bucket of used oil
Eval Division: Berkeley City Toxics Management Division
Eval Program: HW
Eval Source: CERS,

Eval General Type: Compliance Evaluation Inspection
Eval Date: 07-06-2017
Violations Found: No
Eval Type: Routine done by local agency
Eval Notes: No HMBP Violations
Eval Division: Berkeley City Toxics Management Division
Eval Program: HMRRP
Eval Source: CERS,

Eval General Type: Compliance Evaluation Inspection
Eval Date: 07-06-2017
Violations Found: Yes
Eval Type: Routine done by local agency
Eval Notes: EPA ID # is inactive, however shipments have not been made since 2015. Assure that when a hazardous waste is shipped off, the EPA ID, CAL 000 336 391, is active. Universal waste is stored in boxes and shipped off about every two months. visual inspections of haz waste and haz mat areas are conducted. Fire extinguishers are up to date. Hazardous waste drum is 30 gal max capacity. Had about 7 gallons of liquid or less at time of inspection. Once 27 gallons is reached, generator must ship off within 180 days. Drum had non-RCRA waste, solid(oily debris, absorbents), last pick up 8/25/15. Onsite 8/9/17 to complete SW and Green Business inspections.
Eval Division: Berkeley City Toxics Management Division
Eval Program: HW
Eval Source: CERS,

Eval General Type: Other/Unknown
Eval Date: 03-15-2017
Violations Found: Yes
Eval Type: Other, not routine, done by local agency
Eval Notes: Not reported
Eval Division: Berkeley City Toxics Management Division
Eval Program: HMRRP
Eval Source: CERS,

Map ID
Direction
Distance
Elevation | Site | MAP FINDINGS | Database(s) | EDR ID Number
EPA ID Number

L. J. KRUSE CO. (Continued) **S121781582**

Eval General Type: Other/Unknown
Eval Date: 03-18-2014
Violations Found: Yes
Eval Type: Other, not routine, done by local agency
Eval Notes: Non inspection related violation: Failure to complete annual certification of the HMBP, which is due March 1 annually in Berkeley.
Eval Division: Berkeley City Toxics Management Division
Eval Program: HMRRP
Eval Source: CERS,

Eval General Type: Compliance Evaluation Inspection
Eval Date: 08-18-2015
Violations Found: No
Eval Type: Routine done by local agency
Eval Notes: HM and HW are consistent with 2015 reporting. ER equipment and training appropriate for business operations.
Eval Division: Berkeley City Toxics Management Division
Eval Program: HMRRP
Eval Source: CERS,

Eval General Type: Compliance Evaluation Inspection
Eval Date: 11-16-2023
Violations Found: Yes
Eval Type: Routine done by local agency
Eval Notes: Arrived on site with Karl Etulle of TMD to conduct a routine inspection of L. J. Kruse Company to evaluate the facility's compliance with the Hazardous Materials Business Plan (HMBP) program. L. J. Kruse Company is a plumbing fabrication facility that has various compressed gases, paints, and oils on site. Met with Ben Kruse, Vice President. Began inspection by reviewing the Business Owner Operator Identification information submitted to CERS. Kruse confirmed that all information listed was correct and up to date. Kruse then escorted us through the facility to verify the hazardous materials inventory. TMD observed various refrigerants (UN3163 Pentafluorane - Difluoromethane, Forane R410A) that were not reported in the inventory. Facility also appeared to be over-reporting the quantities of other compressed gases. Kruse was instructed to submit an updated hazardous materials inventory to cers.calepa.ca.gov within 30 days of report issuance. Concluded inspection by [Truncated]
Eval Division: Berkeley City Toxics Management Division
Eval Program: HMRRP
Eval Source: CERS,

Eval General Type: Compliance Evaluation Inspection
Eval Date: 08-18-2015
Violations Found: No
Eval Type: Routine done by local agency
Eval Notes: Very small quantity generator of used compressor oil. Observed approx. 15 gallons properly labeled. Explained accumulation start at 26 gallons/100 kg. No HW violations observed.
Eval Division: Berkeley City Toxics Management Division
Eval Program: HW
Eval Source: CERS,

Eval General Type: Other/Unknown
Eval Date: 04-14-2016
Violations Found: Yes

L. J. KRUSE CO. (Continued) **S121781582**

Eval Type: Other, not routine, done by local agency
Eval Notes: Non-Inspection related violation: Failed to submit annual Hazardous Materials Business Plan for FY17 (XD)
Eval Division: Berkeley City Toxics Management Division
Eval Program: HMRRP
Eval Source: CERS,

Eval General Type: Compliance Evaluation Inspection
Eval Date: 11-12-2020
Violations Found: No
Eval Type: Routine done by local agency
Eval Notes: Not reported
Eval Division: Berkeley City Toxics Management Division
Eval Program: HW
Eval Source: CERS,

Enforcement Action:
Site ID: 42362
Site Name: L. J. KRUSE CO.
Site Address: 920 PARDEE ST
Site City: BERKELEY
Site Zip: 94710
Enf Action Date: 03-18-2014
Enf Action Type: Notice of Violation (Unified Program)
Enf Action Description: Notice of Violation Issued by the Inspector at the Time of Inspection
Enf Action Notes: Not reported
Enf Action Division: Berkeley City Toxics Management Division
Enf Action Program: HMRRP
Enf Action Source: CERS,

Coordinates:
Site ID: 42362
Facility Name: L. J. KRUSE CO.
Env Int Type Code: HWG
Program ID: 10196071
Coord Name: Not reported
Ref Point Type Desc: Center of a facility or station.,
Latitude: 37.856000
Longitude: -122.292100

Affiliation:
Affiliation Type Desc: Parent Corporation
Entity Name: L. J. KRUSE CO.
Entity Title: Not reported
Affiliation Address: Not reported
Affiliation City: Not reported
Affiliation State: Not reported
Affiliation Country: Not reported
Affiliation Zip: Not reported
Affiliation Phone: ,

Affiliation Type Desc: Environmental Contact
Entity Name: Ben Kruse
Entity Title: Not reported
Affiliation Address: P.O. Box 2900
Affiliation City: Berkeley

Map ID
Direction
Distance
Elevation | Site | MAP FINDINGS | Database(s) | EDR ID Number
EPA ID Number

L. J. KRUSE CO. (Continued) **S121781582**

Affiliation State:	CA
Affiliation Country:	Not reported
Affiliation Zip:	94702
Affiliation Phone:	,
Affiliation Type Desc:	Legal Owner
Entity Name:	Edsight LLC
Entity Title:	Not reported
Affiliation Address:	P.O. Box 2900
Affiliation City:	Berkeley
Affiliation State:	CA
Affiliation Country:	United States
Affiliation Zip:	94702
Affiliation Phone:	(510) 644-0260,
Affiliation Type Desc:	CUPA District
Entity Name:	Berkeley City Toxics Management Division
Entity Title:	Not reported
Affiliation Address:	1947 Center Street, 1st Floor
Affiliation City:	Berkeley
Affiliation State:	CA
Affiliation Country:	Not reported
Affiliation Zip:	94704
Affiliation Phone:	(510) 981-7460,
Affiliation Type Desc:	Facility Mailing Address
Entity Name:	Mailing Address
Entity Title:	Not reported
Affiliation Address:	P.O. Box 2900
Affiliation City:	Berkeley
Affiliation State:	CA
Affiliation Country:	Not reported
Affiliation Zip:	94702
Affiliation Phone:	,
Affiliation Type Desc:	Operator
Entity Name:	Nathan Kruse
Entity Title:	Not reported
Affiliation Address:	Not reported
Affiliation City:	Not reported
Affiliation State:	Not reported
Affiliation Country:	Not reported
Affiliation Zip:	Not reported
Affiliation Phone:	(510) 644-0269,

D16
North
< 1/8
0.046 mi.
243 ft.

MISSION BARNS **RCRA NonGen / NLR** **1026056008**
2618 8TH ST **CAL000452194**
BERKELEY, CA 94710

Site 1 of 11 in cluster D

Relative:
Higher

Actual:
41 ft.

RCRA Listings:

Date Form Received by Agency:	20200128
Handler Name:	Mission Barns
Handler Address:	2618 8th St
Handler City,State,Zip:	BERKELEY, CA 94710
EPA ID:	CAL000452194

Map ID
Direction
Distance
Elevation | Site | MAP FINDINGS | Database(s) | EDR ID Number
EPA ID Number

MISSION BARNS (Continued) **1026056008**

Contact Name:	ROBERT YAMAN
Contact Address:	2618 8TH ST
Contact City,State,Zip:	BERKELEY, CA 94710
Contact Telephone:	206-902-8860
Contact Fax:	Not reported
Contact Email:	RYAMAN@MISSIONBARNS.COM
Contact Title:	Not reported
EPA Region:	09
Land Type:	Not reported
Federal Waste Generator Description:	Not a generator, verified
Non-Notifier:	Not reported
Biennial Report Cycle:	Not reported
Accessibility:	Not reported
Active Site Indicator:	Not reported
State District Owner:	Not reported
State District:	Not reported
Mailing Address:	2618 8TH ST
Mailing City,State,Zip:	BERKELEY, CA 94710
Owner Name:	Eitan Fischer
Owner Type:	Other
Operator Name:	Robert Yaman
Operator Type:	Other
Short-Term Generator Activity:	No
Importer Activity:	No
Mixed Waste Generator:	No
Transporter Activity:	No
Transfer Facility Activity:	No
Recycler Activity with Storage:	No
Small Quantity On-Site Burner Exemption:	No
Smelting Melting and Refining Furnace Exemption:	No
Underground Injection Control:	No
Off-Site Waste Receipt:	No
Universal Waste Indicator:	No
Universal Waste Destination Facility:	No
Federal Universal Waste:	No
Active Site State-Reg Handler:	---
Federal Facility Indicator:	Not reported
Hazardous Secondary Material Indicator:	N
Sub-Part K Indicator:	Not reported
2018 GPRA Permit Baseline:	Not on the Baseline
2018 GPRA Renewals Baseline:	Not on the Baseline
202 GPRA Corrective Action Baseline:	No
Subject to Corrective Action Universe:	No
Non-TSDFs Where RCRA CA has Been Imposed Universe:	No
Corrective Action Priority Ranking:	No NCAPS ranking
Environmental Control Indicator:	No
Institutional Control Indicator:	No
Human Exposure Controls Indicator:	N/A
Groundwater Controls Indicator:	N/A
Significant Non-Complier Universe:	No
Unaddressed Significant Non-Complier Universe:	No
Addressed Significant Non-Complier Universe:	No
Significant Non-Complier With a Compliance Schedule Universe:	No
Financial Assurance Required:	Not reported
Handler Date of Last Change:	20200210
Recognized Trader-Importer:	No
Recognized Trader-Exporter:	No

Map ID
Direction
Distance
Elevation | Site | MAP FINDINGS | Database(s) | EDR ID Number
EPA ID Number

MISSION BARNS (Continued) **1026056008**

Importer of Spent Lead Acid Batteries: No
Exporter of Spent Lead Acid Batteries: No
Recycler Activity Without Storage: No
Manifest Broker: No
Sub-Part P Indicator: No

Handler - Owner Operator:
Owner/Operator Indicator: Owner
Owner/Operator Name: EITAN FISCHER
Legal Status: Other
Date Became Current: Not reported
Date Ended Current: Not reported
Owner/Operator Address: 2618 8TH ST
Owner/Operator City,State,Zip: BERKELEY, CA 94710
Owner/Operator Telephone: 716-480-1489
Owner/Operator Telephone Ext: Not reported
Owner/Operator Fax: Not reported
Owner/Operator Email: Not reported

Owner/Operator Indicator: Operator
Owner/Operator Name: ROBERT YAMAN
Legal Status: Other
Date Became Current: Not reported
Date Ended Current: Not reported
Owner/Operator Address: 2618 8TH ST
Owner/Operator City,State,Zip: BERKELEY, CA 94710
Owner/Operator Telephone: 206-902-8860
Owner/Operator Telephone Ext: Not reported
Owner/Operator Fax: Not reported
Owner/Operator Email: Not reported

Historic Generators:
Receive Date: 20200128
Handler Name: MISSION BARNS
Federal Waste Generator Description: Not a generator, verified
State District Owner: Not reported
Large Quantity Handler of Universal Waste: No
Recognized Trader Importer: No
Recognized Trader Exporter: No
Spent Lead Acid Battery Importer: No
Spent Lead Acid Battery Exporter: No
Current Record: Yes
Non Storage Recycler Activity: Not reported
Electronic Manifest Broker: Not reported

List of NAICS Codes and Descriptions:
NAICS Code: 311999
NAICS Description: ALL OTHER MISCELLANEOUS FOOD MANUFACTURING

Facility Has Received Notices of Violations:
Violations: No Violations Found

Evaluation Action Summary:
Evaluations: No Evaluations Found

MAP FINDINGS

Map ID / Direction / Distance / Elevation	Site	Database(s)	EDR ID Number / EPA ID Number
E17	**CARLETON BUSINESS CENTER**	**UST FINDER RELEASE**	**1028930702**
SW	**2700 7TH ST**		**N/A**
< 1/8	**BERKELEY, CA 94710**		
0.046 mi.			
245 ft.	**Site 1 of 6 in cluster E**		

Relative:
Lower

Actual:
36 ft.

UST FINDER RELEASE:

Object ID:	40531
Facility ID:	Not reported
Lust ID:	CAT0600100260
Name:	CARLETON BUSINESS CENTER
Address:	2700 7TH ST
City,State,Zip:	BERKELEY, CA 94710
Address Match Type:	PointAddress
Reported Date:	Not reported
Status:	No Further Action
Substance:	Not reported
Population within 1500ft:	482
Domestic Wells within 1500ft:	0
Land Use:	Developed, High Intensity
Within SPA:	No
SPA PWS Facility ID:	Not reported
SPA Water Type:	Not reported
SPA Facility Type:	Not reported
SPA HUC12:	Not reported
Within WHPA:	No
WHPA PWS Facility ID:	Not reported
WHPA Water Type:	Not reported
WHPA Facility Type:	Not reported
WHPA HUC12:	Not reported
Within 100yr Floodplain:	No
Tribe:	Not reported
EPA Region:	9
NFA Letter 1:	Not reported
NFA Letter 2:	Not reported
NFA Letter 3:	Not reported
NFA Letter 4:	Not reported
Closed With Residual Contaminate:	Not reported
Coordinate Source:	Geocode
X Coord:	-122.29291
Y Coord:	37.8564900000001
Latitude:	37.85649
Longitude:	-122.29291

E18	**COLGATE PALMOLIVE CO**	**RCRA-SQG**	**1000233074**
SW	**2700 7TH ST**	**ENVIROSTOR**	**CAD009173733**
< 1/8	**BERKELEY, CA 94710**	**LUST**	
0.046 mi.		**HIST Cal-Sites**	
245 ft.	**Site 2 of 6 in cluster E**	**HIST UST**	
		CA FID UST	
Relative:		**FTTS**	
Lower		**HIST FTTS**	
Actual:		**CERS**	
36 ft.			

RCRA Listings:

Date Form Received by Agency:	19960901
Handler Name:	Colgate Palmolive Co
Handler Address:	2700 7th St
Handler City,State,Zip:	BERKELEY, CA 94710
EPA ID:	CAD009173733

Map ID
Direction
Distance
Elevation | Site | MAP FINDINGS | Database(s) | EDR ID Number
EPA ID Number

COLGATE PALMOLIVE CO (Continued) **1000233074**

Contact Name:	Not reported
Contact Address:	Not reported
Contact City,State,Zip:	Not reported
Contact Telephone:	Not reported
Contact Fax:	Not reported
Contact Email:	Not reported
Contact Title:	Not reported
EPA Region:	09
Land Type:	Not reported
Federal Waste Generator Description:	Small Quantity Generator
Non-Notifier:	Not reported
Biennial Report Cycle:	Not reported
Accessibility:	Not reported
Active Site Indicator:	Handler Activities
State District Owner:	Ca
State District:	2
Mailing Address:	2700 7TH ST
Mailing City,State,Zip:	BERKELEY, CA 94710
Owner Name:	Not reported
Owner Type:	Not reported
Operator Name:	Colgate-Palmolive Company
Operator Type:	Private
Short-Term Generator Activity:	No
Importer Activity:	No
Mixed Waste Generator:	No
Transporter Activity:	No
Transfer Facility Activity:	No
Recycler Activity with Storage:	No
Small Quantity On-Site Burner Exemption:	No
Smelting Melting and Refining Furnace Exemption:	No
Underground Injection Control:	No
Off-Site Waste Receipt:	No
Universal Waste Indicator:	No
Universal Waste Destination Facility:	No
Federal Universal Waste:	No
Active Site State-Reg Handler:	---
Federal Facility Indicator:	Not reported
Hazardous Secondary Material Indicator:	N
Sub-Part K Indicator:	Not reported
2018 GPRA Permit Baseline:	Not on the Baseline
2018 GPRA Renewals Baseline:	Not on the Baseline
202 GPRA Corrective Action Baseline:	No
Subject to Corrective Action Universe:	No
Non-TSDFs Where RCRA CA has Been Imposed Universe:	No
Corrective Action Priority Ranking:	No NCAPS ranking
Environmental Control Indicator:	No
Institutional Control Indicator:	No
Human Exposure Controls Indicator:	N/A
Groundwater Controls Indicator:	N/A
Significant Non-Complier Universe:	No
Unaddressed Significant Non-Complier Universe:	No
Addressed Significant Non-Complier Universe:	No
Significant Non-Complier With a Compliance Schedule Universe:	No
Financial Assurance Required:	Not reported
Handler Date of Last Change:	20020627
Recognized Trader-Importer:	No
Recognized Trader-Exporter:	No

Map ID
Direction
Distance
Elevation | Site | MAP FINDINGS | Database(s) | EDR ID Number
EPA ID Number

COLGATE PALMOLIVE CO (Continued) **1000233074**

Importer of Spent Lead Acid Batteries:	No
Exporter of Spent Lead Acid Batteries:	No
Recycler Activity Without Storage:	No
Manifest Broker:	No
Sub-Part P Indicator:	No

Handler - Owner Operator:

Owner/Operator Indicator:	Owner
Owner/Operator Name:	COLGATE-PALMOLIVE COMPANY
Legal Status:	Private
Date Became Current:	Not reported
Date Ended Current:	Not reported
Owner/Operator Address:	300 PARK AVENUE
Owner/Operator City,State,Zip:	NEW YORK, NY 10022
Owner/Operator Telephone:	212-751-1200
Owner/Operator Telephone Ext:	Not reported
Owner/Operator Fax:	Not reported
Owner/Operator Email:	Not reported

Owner/Operator Indicator:	Operator
Owner/Operator Name:	COLGATE-PALMOLIVE COMPANY
Legal Status:	Private
Date Became Current:	Not reported
Date Ended Current:	Not reported
Owner/Operator Address:	300 PARK AVENUE
Owner/Operator City,State,Zip:	CITY NOT REPORTED, NY 99999
Owner/Operator Telephone:	212-751-1200
Owner/Operator Telephone Ext:	Not reported
Owner/Operator Fax:	Not reported
Owner/Operator Email:	Not reported

Historic Generators:

Receive Date:	19960901
Handler Name: COLGATE PALMOLIVE CO	
Federal Waste Generator Description:	Small Quantity Generator
State District Owner:	Ca
Large Quantity Handler of Universal Waste:	No
Recognized Trader Importer:	No
Recognized Trader Exporter:	No
Spent Lead Acid Battery Importer:	No
Spent Lead Acid Battery Exporter:	No
Current Record:	Yes
Non Storage Recycler Activity:	Not reported
Electronic Manifest Broker:	Not reported

Receive Date:	19800814
Handler Name: COLGATE PALMOLIVE CO	
Federal Waste Generator Description:	Large Quantity Generator
State District Owner:	Ca
Large Quantity Handler of Universal Waste:	No
Recognized Trader Importer:	No
Recognized Trader Exporter:	No
Spent Lead Acid Battery Importer:	No
Spent Lead Acid Battery Exporter:	No
Current Record:	No

Map ID
Direction
Distance
Elevation | Site | MAP FINDINGS | Database(s) | EDR ID Number
EPA ID Number

COLGATE PALMOLIVE CO (Continued) **1000233074**

Non Storage Recycler Activity: Not reported
Electronic Manifest Broker: Not reported

List of NAICS Codes and Descriptions:
NAICS Code: 325611
NAICS Description: SOAP AND OTHER DETERGENT MANUFACTURING

NAICS Code: 32562
NAICS Description: TOILET PREPARATION MANUFACTURING

Has the Facility Received Notices of Violations:
Found Violation: No
Agency Which Determined Violation: Not reported
Violation Short Description: Not reported
Date Violation was Determined: Not reported
Actual Return to Compliance Date: Not reported
Return to Compliance Qualifier: Not reported
Violation Responsible Agency: Not reported
Scheduled Compliance Date: Not reported
Enforcement Identifier: Not reported
Date of Enforcement Action: Not reported
Enforcement Responsible Agency: Not reported
Enforcement Docket Number: Not reported
Enforcement Attorney: Not reported
Corrective Action Component: Not reported
Appeal Initiated Date: Not reported
Appeal Resolution Date: Not reported
Disposition Status Date: Not reported
Disposition Status: Not reported
Disposition Status Description: Not reported
Consent/Final Order Sequence Number: Not reported
Consent/Final Order Respondent Name: Not reported
Consent/Final Order Lead Agency: Not reported
Enforcement Type: Not reported
Enforcement Responsible Person: Not reported
Enforcement Responsible Sub-Organization: Not reported
SEP Sequence Number: Not reported
SEP Expenditure Amount: Not reported
SEP Scheduled Completion Date: Not reported
SEP Actual Date: Not reported
SEP Defaulted Date: Not reported
SEP Type: Not reported
SEP Type Description: Not reported
Proposed Amount: Not reported
Final Monetary Amount: Not reported
Paid Amount: Not reported
Final Count: Not reported
Final Amount: Not reported

Found Violation: Yes
Agency Which Determined Violation: State
Violation Short Description: Generators - General
Date Violation was Determined: 19841227
Actual Return to Compliance Date: 19850325
Return to Compliance Qualifier: Observed
Violation Responsible Agency: State

Map ID
Direction
Distance
Elevation | Site | MAP FINDINGS | Database(s) | EDR ID Number
EPA ID Number

COLGATE PALMOLIVE CO (Continued) **1000233074**

Scheduled Compliance Date:	Not reported
Enforcement Identifier:	Not reported
Date of Enforcement Action:	Not reported
Enforcement Responsible Agency:	Not reported
Enforcement Docket Number:	Not reported
Enforcement Attorney:	Not reported
Corrective Action Component:	Not reported
Appeal Initiated Date:	Not reported
Appeal Resolution Date:	Not reported
Disposition Status Date:	Not reported
Disposition Status:	Not reported
Disposition Status Description:	Not reported
Consent/Final Order Sequence Number:	Not reported
Consent/Final Order Respondent Name:	Not reported
Consent/Final Order Lead Agency:	Not reported
Enforcement Type:	Not reported
Enforcement Responsible Person:	Not reported
Enforcement Responsible Sub-Organization:	Not reported
SEP Sequence Number:	Not reported
SEP Expenditure Amount:	Not reported
SEP Scheduled Completion Date:	Not reported
SEP Actual Date:	Not reported
SEP Defaulted Date:	Not reported
SEP Type:	Not reported
SEP Type Description:	Not reported
Proposed Amount:	Not reported
Final Monetary Amount:	Not reported
Paid Amount:	Not reported
Final Count:	Not reported
Final Amount:	Not reported

Found Violation:	Yes
Agency Which Determined Violation:	State
Violation Short Description:	Generators - General
Date Violation was Determined:	19840118
Actual Return to Compliance Date:	19850325
Return to Compliance Qualifier:	Observed
Violation Responsible Agency:	State
Scheduled Compliance Date:	Not reported
Enforcement Identifier:	Not reported
Date of Enforcement Action:	Not reported
Enforcement Responsible Agency:	Not reported
Enforcement Docket Number:	Not reported
Enforcement Attorney:	Not reported
Corrective Action Component:	Not reported
Appeal Initiated Date:	Not reported
Appeal Resolution Date:	Not reported
Disposition Status Date:	Not reported
Disposition Status:	Not reported
Disposition Status Description:	Not reported
Consent/Final Order Sequence Number:	Not reported
Consent/Final Order Respondent Name:	Not reported
Consent/Final Order Lead Agency:	Not reported
Enforcement Type:	Not reported
Enforcement Responsible Person:	Not reported
Enforcement Responsible Sub-Organization:	Not reported
SEP Sequence Number:	Not reported

Map ID
Direction
Distance
Elevation | Site | MAP FINDINGS | Database(s) | EDR ID Number / EPA ID Number

COLGATE PALMOLIVE CO (Continued) **1000233074**

SEP Expenditure Amount:	Not reported
SEP Scheduled Completion Date:	Not reported
SEP Actual Date:	Not reported
SEP Defaulted Date:	Not reported
SEP Type:	Not reported
SEP Type Description:	Not reported
Proposed Amount:	Not reported
Final Monetary Amount:	Not reported
Paid Amount:	Not reported
Final Count:	Not reported
Final Amount:	Not reported

Evaluation Action Summary:

Evaluation Date:	19850325
Evaluation Responsible Agency:	State
Found Violation:	No
Evaluation Type Description:	COMPLIANCE SCHEDULE EVALUATION
Evaluation Responsible Person Identifier:	R9
Evaluation Responsible Sub-Organization:	Not reported
Actual Return to Compliance Date:	Not reported
Scheduled Compliance Date:	Not reported
Date of Request:	Not reported
Date Response Received:	Not reported
Request Agency:	Not reported
Former Citation:	Not reported

Evaluation Date:	19841227
Evaluation Responsible Agency:	State
Found Violation:	Yes
Evaluation Type Description:	COMPLIANCE EVALUATION INSPECTION
Evaluation Responsible Person Identifier:	R9
Evaluation Responsible Sub-Organization:	Not reported
Actual Return to Compliance Date:	19850325
Scheduled Compliance Date:	Not reported
Date of Request:	Not reported
Date Response Received:	Not reported
Request Agency:	Not reported
Former Citation:	Not reported

Evaluation Date:	19840118
Evaluation Responsible Agency:	State
Found Violation:	Yes
Evaluation Type Description:	COMPLIANCE EVALUATION INSPECTION
Evaluation Responsible Person Identifier:	R9
Evaluation Responsible Sub-Organization:	Not reported
Actual Return to Compliance Date:	19850325
Scheduled Compliance Date:	Not reported
Date of Request:	Not reported
Date Response Received:	Not reported
Request Agency:	Not reported
Former Citation:	Not reported

ENVIROSTOR:

Name:	COLGATE-PALMOLIVE
Address:	2700 7TH STREET

Map ID
Direction
Distance
Elevation | Site | MAP FINDINGS | Database(s) | EDR ID Number
EPA ID Number

COLGATE PALMOLIVE CO (Continued) **1000233074**

City,State,Zip: BERKELEY, CA 94710
Facility ID: 01280047
Status: Certified
Status Date: 03/28/1988
Site Code: Not reported
Site Type: Evaluation
Site Type Detailed: Evaluation
Acres: 10.4
NPL: NO
Regulatory Agencies: HWMP, SMBRP
Lead Agency: SMBRP
Program Manager: Not reported
Supervisor: * Karen Toth
Division Branch: Cleanup Berkeley
Assembly: 14
Senate: 07
Special Program: Not reported
Restricted Use: NO
Site Mgmt Req: NONE SPECIFIED
Funding: Responsible Party
Latitude: 37.85584
Longitude: -122.2948
APN: 54-1748-2-1
Past Use: MANUFACTURING - OTHER
Potential COC: * UNSPECIFIED OIL CONTAINING WASTE Trichloroethylene (TCE
Trichloroethylene (TCE
Confirmed COC: Trichloroethylene (TCE * UNSPECIFIED OIL CONTAINING WASTE 30027-NO
Potential Description: OTH, SOIL, OTH, SOIL
Alias Name: 54-1748-2-1
Alias Type: APN
Alias Name: 01280047
Alias Type: Envirostor ID Number

Completed Info:
Completed Area Name: PROJECT WIDE
Completed Sub Area Name: Not reported
Completed Document Type: Site Characterization Report
Completed Date: 11/30/1984
Comments: Tank Removal Report

Completed Area Name: PROJECT WIDE
Completed Sub Area Name: Not reported
Completed Document Type: Site Characterization Report
Completed Date: 02/08/1983
Comments: Hazardous Materials report

Completed Area Name: PROJECT WIDE
Completed Sub Area Name: Not reported
Completed Document Type: Site Characterization Report
Completed Date: 12/18/1984
Comments: Further Action Required

Completed Area Name: PROJECT WIDE
Completed Sub Area Name: Not reported
Completed Document Type: Site Screening
Completed Date: 03/14/2002
Comments: No action required. Confirmation samples were below residential
levels.

Map ID
Direction
Distance
Elevation | Site | MAP FINDINGS | Database(s) | EDR ID Number
EPA ID Number

COLGATE PALMOLIVE CO (Continued) **1000233074**

Completed Area Name: PROJECT WIDE
Completed Sub Area Name: Not reported
Completed Document Type: Certification
Completed Date: 03/28/1988
Comments: Not reported

Future Area Name: Not reported
Future Sub Area Name: Not reported
Future Document Type: Not reported
Future Due Date: Not reported
Schedule Area Name: Not reported
Schedule Sub Area Name: Not reported
Schedule Document Type: Not reported
Schedule Due Date: Not reported
Schedule Revised Date: Not reported

LUST REG 2:
Region: 2
Facility Id: 01-0280
Facility Status: Case Closed
Case Number: 01-0280
How Discovered: Tank Closure
Leak Cause: Structure Failure
Leak Source: Tank
Date Leak Confirmed: 6/6/1989
Oversight Program: LUST
Prelim. Site Assesment Wokplan Submitted: Not reported
Preliminary Site Assesment Began: Not reported
Pollution Characterization Began: Not reported
Pollution Remediation Plan Submitted: Not reported
Date Remediation Action Underway: Not reported
Date Post Remedial Action Monitoring Began: Not reported

Calsite:
Name: COLGATE-PALMOLIVE
Address: 2700 7TH STREET
City: BERKELEY
Region: BERKELEY
Facility ID: 01280047
Facility Type: RP
Type: RESPONSIBLE PARTY
Branch: NC
Branch Name: NORTH COAST
File Name: Not reported
State Senate District: 03281988
Status: CERTIFIED AS HAVING BEEN REMEDIED SATISFACTORILY UNDER DTSC OVERSIGHT
Status Name: CERTIFIED
Lead Agency: DEPT OF TOXIC SUBSTANCES CONTROL
NPL: Not reported
SIC Code: 28
SIC Name: MANU - CHEMICALS & ALLIED PRODUCTS
Access: Not reported
Cortese: Not reported
Hazardous Ranking Score: Not reported
Date Site Hazard Ranked: Not reported
Groundwater Contamination: Not reported

Map ID
Direction
Distance
Elevation | Site | MAP FINDINGS | Database(s) | EDR ID Number
EPA ID Number

COLGATE PALMOLIVE CO (Continued) **1000233074**

Staff Member Responsible for Site:	CJEMISON
Supervisor Responsible for Site:	Not reported
Region Water Control Board:	Not reported
Region Water Control Board Name:	Not reported
Lat/Long Direction:	Not reported
Lat/Long (dms):	0 0 0 / 0 0 0
Lat/long Method:	Not reported
Lat/Long Description:	Not reported
State Assembly District Code:	14
State Senate District Code:	09
Facility ID:	01280047
Activity:	CERT
Activity Name:	CERTIFICATION
AWP Code:	Not reported
Proposed Budget:	0
AWP Completion Date:	Not reported
Revised Due Date:	Not reported
Comments Date:	01011985
Est Person-Yrs to complete:	0
Estimated Size:	Not reported
Request to Delete Activity:	Not reported
Activity Status:	CERT
Definition of Status:	CERTIFIED
Liquids Removed (Gals):	0
Liquids Treated (Gals):	0
Action Included Capping:	Not reported
Well Decommissioned:	Not reported
Action Included Fencing:	Not reported
Removal Action Certification:	Not reported
Activity Comments:	Not reported
For Commercial Reuse:	0
For Industrial Reuse:	0
For Residential Reuse:	0
Unknown Type:	0
Alternate Address:	2700 7TH STREET
Alternate City,St,Zip:	BERKELEY, CA 94710
Background Info:	The Colgate-Palmolive Company plant (10.4 acres) in Berkeley, produced soaps, and personal and household cleaning products from 1916 until 1981. It consisted of 27 buildings, a tank farm, several individual storage tanks, and other structures. Colgate-Palmolive Company was issued an Interim Status Document in April 6, 1981. In October 1981 the Colgate-Palmolive plant ceased operation at the site.
Comments Date:	03281988
Comments:	Certified Site. Cleanup of the site began in early 1985 and was
Comments Date:	03281988
Comments:	completed in December 1985. Soils were excavated and disposed
Comments Date:	03281988
Comments:	offsite. Sampling in March 1985, after the cleanup, found
Comments Date:	03281988
Comments:	metals concentrations below either background levels or
Comments Date:	03281988
Comments:	residential screening levels. The samples taken in January 1986
Comments Date:	03281988
Comments:	found concentration of oil and grease (220-11,000 ppm) and total
Comments Date:	03281988
Comments:	fuel hydrocarbon (370 ppm). Groundwater was found to be

Map ID
Direction
Distance
Elevation | Site | MAP FINDINGS | Database(s) | EDR ID Number
EPA ID Number

COLGATE PALMOLIVE CO (Continued) **1000233074**

Comments Date: 03281988
Comments: contaminated with solvents (trichloroethane and
Comments Date: 03281988
Comments: trichloroethylene). However, the source of the solvents is
Comments Date: 03281988
Comments: considered off-site and the SF Regional Water Quality Control
Comments Date: 03281988
Comments: Board agreed not to hold Colgate Palmolive responsible.
Comments Date: 03281988
Comments: Appropriate remediation have been completed and no further
Comments Date: 03281988
Comments: removal/remedial action is necessary. Lawrence Livermore
Comments Date: 03281988
Comments: National Laboratory Receiving Center now occupies the site.
ID Name: Not reported
ID Value: Not reported
Alternate Name: COLGATE-PALMOLIVE
Alternate Name: Not reported
Special Programs Code: Not reported
Special Programs Name: Not reported

HIST UST:
Name: COLGATE-PALMOLIVE COMPANY
Address: 2700 7TH ST
City,State,Zip: BERKELEY, CA 94710
File Number: Not reported
URL: Not reported
Region: STATE
Facility ID: 00000048029
Facility Type: Other
Other Type: INDUSTRIAL PLANT
Contact Name: RALPH TIERNEY
Telephone: 4158451500
Owner Name: COLGATE-PALMOLIVE COMPANY
Owner Address: 300 PARK AVENUE
Owner City,St,Zip: NEW YORK, NY 10022
Total Tanks: 0004

Tank Num: 001
Container Num: 1
Year Installed: Not reported
Tank Capacity: 00006500
Tank Used for: PRODUCT
Type of Fuel: Not reported
Container Construction Thickness: 1/4
Leak Detection: Stock Inventor

Tank Num: 002
Container Num: 2
Year Installed: Not reported
Tank Capacity: 00006600
Tank Used for: PRODUCT
Type of Fuel: Not reported
Container Construction Thickness: 1/4
Leak Detection: Stock Inventor

Tank Num: 003

Map ID
Direction
Distance
Elevation | Site | MAP FINDINGS | Database(s) | EDR ID Number
EPA ID Number

COLGATE PALMOLIVE CO (Continued) **1000233074**

Container Num: 3
Year Installed: Not reported
Tank Capacity: 00001000
Tank Used for: PRODUCT
Type of Fuel: UNLEADED
Container Construction Thickness: Not reported
Leak Detection: Stock Inventor

Tank Num: 004
Container Num: 4
Year Installed: Not reported
Tank Capacity: 00012300
Tank Used for: PRODUCT
Type of Fuel: DIESEL
Container Construction Thickness: Not reported
Leak Detection: Stock Inventor

CA FID UST:
Facility ID: 01000385
Regulated By: UTNKA
Regulated ID: 00048029
Cortese Code: Not reported
SIC Code: Not reported
Facility Phone: 4158451500
Mail To: Not reported
Mailing Address: 2700 7TH ST
Mailing Address 2: Not reported
Mailing City,St,Zip: BERKELEY 94710
Contact: Not reported
Contact Phone: Not reported
DUNs Number: Not reported
NPDES Number: Not reported
EPA ID: Not reported
Comments: Not reported
Status: Active

FTTS:
Case Number: Not reported
Docket Number: 09-89-0005
Complaint Issue Date: 04/10/89
Abatement Amount: 3000.0000
Proposed Penalty: 45000.0000
Final Assessment: 7000.0000
Final Order Date: 12/14/89
Close Date: / /
Violations(s): PCB, Failure to Maintain Records
PCB, Label or Marking
PCB, Use

FTTS INSP:
Inspection Number: 1988092000991 1
Region: 09
Inspection Date: 09/20/88
Inspector: ELLISON
Violation occurred: Yes
Investigation Type: Section 6 PCB Federal Conducted

Map ID
Direction
Distance
Elevation | Site | MAP FINDINGS | Database(s) | EDR ID Number
EPA ID Number

COLGATE PALMOLIVE CO (Continued) **1000233074**

Investigation Reason: Neutral Scheme, Region
Legislation Code: TSCA
Facility Function: User

HIST FTTS INSP:
Inspection Number: 1988092000991 1
Region: 09
Inspection Date: Not reported
Inspector: ELLISON
Violation occurred: Yes
Investigation Type: Section 6 PCB Federal Conducted
Investigation Reason: Neutral Scheme, Region
Legislation Code: TSCA
Facility Function: User

CERS:
Name: CARLETON BUSINESS CENTER
Address: 2700 7TH ST
City,State,Zip: BERKELEY, CA 94710
Site ID: 718076
CERS ID: T0600100260
CERS Description: Leaking Underground Storage Tank Cleanup Site

Affiliation:
Affiliation Type Desc: Local Agency Caseworker
Entity Name: GEOFFERY FIEDLER - BERKELEY, CITY OF
Entity Title: Not reported
Affiliation Address: 2118 MILVIA STREET 3RD FLOOR
Affiliation City: BERKELEY
Affiliation State: CA
Affiliation Country: Not reported
Affiliation Zip: Not reported
Affiliation Phone: ,

Affiliation Type Desc: Regional Board Caseworker
Entity Name: Regional Water Board - SAN FRANCISCO BAY RWQCB (REGION 2)
Entity Title: Not reported
Affiliation Address: 1515 CLAY ST SUITE 1400
Affiliation City: OAKLAND
Affiliation State: CA
Affiliation Country: Not reported
Affiliation Zip: Not reported
Affiliation Phone: ,

Name: CARLETON BUSINESS CENTER
Address: 2700 7TH ST
City,State,Zip: BERKELEY, CA 94704
Site ID: 718078
CERS ID: T10000013992
CERS Description: Cleanup Program Site

MAP FINDINGS

Map ID / Direction / Distance / Elevation	Site	Database(s)	EDR ID Number / EPA ID Number
E19	**CARLETON BUSINESS CENTER**	**CPS-SLIC**	**S113003564**
SW	**2700 7TH ST**	**Cortese**	**N/A**
< 1/8	**BERKELEY, CA 94710**	**HWTS**	
0.046 mi.		**HAZNET**	
245 ft.	**Site 3 of 6 in cluster E**		

Relative:
Lower

Actual:
36 ft.

CPS-SLIC:

Name:	CARLETON BUSINESS CENTER
Address:	2700 7TH ST
City,State,Zip:	BERKELEY, CA 94704
Region:	STATE
Facility Status:	**Completed - Case Closed**
Status Date:	02/10/2020
Global Id:	T10000013992
Lead Agency:	SAN FRANCISCO BAY RWQCB (REGION 2)
Lead Agency Case Number:	Not reported
Latitude:	37.85565
Longitude:	-122.2948
Case Type:	Cleanup Program Site
Case Worker:	Not reported
Local Agency:	Not reported
RB Case Number:	01S0107
File Location:	Not reported
Potential Media Affected:	Not reported
Potential Contaminants of Concern:	Not reported
EPA Region:	9
Coordinate Source:	Not reported
Cuf Case:	NO
Quantity Released Gallons:	Not reported
Begin Date:	01/31/2020
Leak Reported Date:	Not reported
How Discovered:	Not reported
How Discovered Description:	Not reported
Discharge Source:	Not reported
Discharge Cause:	Not reported
Stop Method:	Not reported
Stop Description:	Not reported
No Further Action Date:	02/10/2020
CA Water Watershed Name:	Bay Bridges - Berkeley (203.30)
Dwr Groundwater Subbasin Name:	Santa Clara Valley - East Bay Plain (2-009.04)
Disadvantaged Community:	Not reported
CA Enviroscreen 3 Score:	76-80%
CA Enviroscreen 4 Score:	65-70%
Military DOD Site:	No
Facility Project Subtype:	Not reported
RWQCB Region:	SAN FRANCISCO BAY RWQCB (REGION 2)
Site History:	Not reported

Click here to access the California GeoTracker records for this facility:

CORTESE:

Name:	CARLETON BUSINESS CENTER
Address:	2700 7TH ST
City,State,Zip:	BERKELEY, CA 94710
Region:	CORTESE
Envirostor Id:	Not reported
Global ID:	T0600100260
Site/Facility Type:	LUST CLEANUP SITE
Cleanup Status:	COMPLETED - CASE CLOSED

Map ID
Direction
Distance
Elevation | Site | MAP FINDINGS | Database(s) | EDR ID Number
EPA ID Number

CARLETON BUSINESS CENTER (Continued) **S113003564**

Status Date:	Not reported
Site Code:	Not reported
Latitude:	Not reported
Longitude:	Not reported
Owner:	Not reported
Enf Type:	Not reported
Swat R:	Not reported
Flag:	active
Order No:	Not reported
Waste Discharge System No:	Not reported
Effective Date:	Not reported
Region 2:	Not reported
WID Id:	Not reported
Solid Waste Id No:	Not reported
Waste Management Uit Name:	Not reported
File Name:	Active Open

HWTS:

Name:	CARLETON BUSINESS CENTER
Address:	2700 7TH ST
Address 2:	Not reported
City,State,Zip:	BERKELEY, CA 94710
EPA ID:	CAD981168883
Inactive Date:	06/30/2000
Create Date:	11/12/1986
Last Act Date:	Not reported
Mailing Name:	Not reported
Mailing Address:	3300 POWALL ST STE 209
Mailing Address 2:	Not reported
Mailing City,State,Zip:	EMERYVILLE, CA 946080000
Owner Name:	BERKELEY DEV ASSOCIATES
Owner Address:	2700 7TH ST
Owner Address 2:	Not reported
Owner City,State,Zip:	BERKELEY, CA 947102602
Owner Phone:	Not reported
Owner Fax:	Not reported
Contact Name:	RUSSELL KIRSCHENBAUM/GEN PARTN
Contact Address:	INACT PER MOVE NO LONGER NEEDS
Contact Address 2:	Not reported
City,State,Zip:	EMERYVILLE, CA 946080000
Contact Phone:	Not reported
Contact Fax:	Not reported
Facility Status:	Inactive
Facility Type:	PERMANENT
Category:	STATE
Latitude:	37.856963
Longitude:	-122.293043

HAZNET:

Name:	CARLETON BUSINESS CENTER
Address:	2700 7TH ST
Address 2:	Not reported
City,State,Zip:	BERKELEY, CA 947100000
Contact:	RUSSELL KIRSCHENBAUM/GEN PARTN
Telephone:	5106019600
Mailing Name:	Not reported

Map ID
Direction
Distance
Elevation | Site | MAP FINDINGS | Database(s) | EDR ID Number
EPA ID Number

CARLETON BUSINESS CENTER (Continued) **S113003564**

Mailing Address: 3300 POWALL ST STE 209

Year: 1999
Gepaid: CAD981168883
TSD EPA ID: CAD981382732
CA Waste Code: 151 - Asbestos containing waste
Disposal Method: D80 - Disposal, Land Fill
Tons: 1.6856

Year: 1997
Gepaid: CAD981168883
TSD EPA ID: NVT330010000
CA Waste Code: 261 - Polychlorinated biphenyls and material containing PCBs
Disposal Method: D80 - Disposal, Land Fill
Tons: 0.4408

Year: 1996
Gepaid: CAD981168883
TSD EPA ID: NVT330010000
CA Waste Code: 261 - Polychlorinated biphenyls and material containing PCBs
Disposal Method: -
Tons: 0.8816

Year: 1995
Gepaid: CAD981168883
TSD EPA ID: NVT330010000
CA Waste Code: 261 - Polychlorinated biphenyls and material containing PCBs
Disposal Method: -
Tons: 0.3857

Year: 1992
Gepaid: CAD981168883
TSD EPA ID: AZD982465866
CA Waste Code: 731 - Liquids with polychloronated biphenyls >= 50 Mg./L
Disposal Method: T03 - Treatment, Incineration
Tons: 4.5435

Year: 1992
Gepaid: CAD981168883
TSD EPA ID: AZD982465866
CA Waste Code: 261 - Polychlorinated biphenyls and material containing PCBs
Disposal Method: -
Tons: 17.2759

Year: 1992
Gepaid: CAD981168883
TSD EPA ID: AZD982465866
CA Waste Code: 261 - Polychlorinated biphenyls and material containing PCBs
Disposal Method: R01 - Recycler
Tons: 0.0661

Year: 1992
Gepaid: CAD981168883
TSD EPA ID: AZD982465866
CA Waste Code: 261 - Polychlorinated biphenyls and material containing PCBs
Disposal Method: D80 - Disposal, Land Fill
Tons: 0.0495

Map ID
Direction
Distance
Elevation | Site | MAP FINDINGS | Database(s) | EDR ID Number EPA ID Number

CARLETON BUSINESS CENTER (Continued) **S113003564**

Year: 1990
Gepaid: CAD981168883
TSD EPA ID: CAD009466392
CA Waste Code: 512 - Other empty containers 30 gallons or more
Disposal Method: -
Tons: 6

Year: 1990
Gepaid: CAD981168883
TSD EPA ID: CAD980887418
CA Waste Code: 223 - Unspecified oil-containing waste
Disposal Method: R01 - Recycler
Tons: 10.425

Click this hyperlink while viewing on your computer to access
7 additional CA HAZNET: record(s) in the EDR Site Report.

Additional Info:
Year: 1999
Gen EPA ID: CAD981168883

Shipment Date: 19990716
Creation Date: 8/24/1999 0:00:00
Receipt Date: 19990720
Manifest ID: 99168083
Trans EPA ID: CAR000017657
Trans Name: Not reported
Trans 2 EPA ID: Not reported
Trans 2 Name: Not reported
TSDF EPA ID: CAD981382732
Trans Name: Not reported
TSDF Alt EPA ID: Not reported
TSDF Alt Name: Not reported
Waste Code Description: 151 - Asbestos-containing waste
RCRA Code: Not reported
Meth Code: D80 - Disposal, Land Fill
Quantity Tons: 1.6856
Waste Quantity: 2
Quantity Unit: Y
Additional Code 1: Not reported
Additional Code 2: Not reported
Additional Code 3: Not reported
Additional Code 4: Not reported
Additional Code 5: Not reported

Additional Info:
Year: 1997
Gen EPA ID: CAD981168883

Shipment Date: 19971104
Creation Date: 3/18/1998 0:00:00
Receipt Date: 19971106
Manifest ID: 93712063
Trans EPA ID: CAD982519209
Trans Name: Not reported

Map ID
Direction
Distance
Elevation | Site | MAP FINDINGS | Database(s) | EDR ID Number
EPA ID Number

CARLETON BUSINESS CENTER (Continued) **S113003564**

Trans 2 EPA ID:	Not reported
Trans 2 Name:	Not reported
TSDF EPA ID:	NVT330010000
Trans Name:	Not reported
TSDF Alt EPA ID:	Not reported
TSDF Alt Name:	Not reported
Waste Code Description:	261 - Not reported
RCRA Code:	Not reported
Meth Code:	D80 - Disposal, Land Fill
Quantity Tons:	0.4408
Waste Quantity:	400
Quantity Unit:	K
Additional Code 1:	Not reported
Additional Code 2:	Not reported
Additional Code 3:	Not reported
Additional Code 4:	Not reported
Additional Code 5:	Not reported

Additional Info:

Year:	1996
Gen EPA ID:	CAD981168883
Shipment Date:	19960329
Creation Date:	10/16/1996 0:00:00
Receipt Date:	19960401
Manifest ID:	93711735
Trans EPA ID:	CAD982519209
Trans Name:	Not reported
Trans 2 EPA ID:	Not reported
Trans 2 Name:	Not reported
TSDF EPA ID:	NVT330010000
Trans Name:	Not reported
TSDF Alt EPA ID:	Not reported
TSDF Alt Name:	Not reported
Waste Code Description:	261 - Not reported
RCRA Code:	Not reported
Meth Code:	- Not reported
Quantity Tons:	0.8816
Waste Quantity:	800
Quantity Unit:	K
Additional Code 1:	Not reported
Additional Code 2:	Not reported
Additional Code 3:	Not reported
Additional Code 4:	Not reported
Additional Code 5:	Not reported

Additional Info:

Year:	1995
Gen EPA ID:	CAD981168883
Shipment Date:	19950628
Creation Date:	4/2/1996 0:00:00
Receipt Date:	19950625
Manifest ID:	93711716
Trans EPA ID:	CAD982519209
Trans Name:	Not reported

Map ID
Direction
Distance
Elevation | Site | MAP FINDINGS | Database(s) | EDR ID Number
EPA ID Number

CARLETON BUSINESS CENTER (Continued) **S113003564**

Trans 2 EPA ID:	Not reported
Trans 2 Name:	Not reported
TSDF EPA ID:	NVT330010000
Trans Name:	Not reported
TSDF Alt EPA ID:	Not reported
TSDF Alt Name:	Not reported
Waste Code Description:	261 - Not reported
RCRA Code:	Not reported
Meth Code:	- Not reported
Quantity Tons:	0.3857
Waste Quantity:	350
Quantity Unit:	K
Additional Code 1:	Not reported
Additional Code 2:	Not reported
Additional Code 3:	Not reported
Additional Code 4:	Not reported
Additional Code 5:	Not reported

E20 **CARLETON BUSINESS CENTER** **LUST** **S103648237**
SW **2700 7TH ST** **N/A**
< 1/8 **BERKELEY, CA 94710**
0.046 mi.
245 ft. **Site 4 of 6 in cluster E**

Relative:
Lower

Actual:
36 ft.

LUST:

Name:	CARLETON BUSINESS CENTER
Address:	2700 7TH ST
City,State,Zip:	BERKELEY, CA 94710
Lead Agency:	BERKELEY, CITY OF
Case Type:	LUST Cleanup Site
Geo Track:	http://geotracker.waterboards.ca.gov/profile_report.asp?global_id=T0600100260
Global Id:	T0600100260
Latitude:	37.855649
Longitude:	-122.294839
Status:	Completed - Case Closed
Status Date:	03/06/1992
Case Worker:	GAF
RB Case Number:	01-0280
Local Agency:	BERKELEY, CITY OF
File Location:	Not reported
Local Case Number:	01-0280
Potential Media Affect:	Soil
Potential Contaminants of Concern:	Gasoline
EPA Region:	9
Coordinate Source:	Google Geocode
Cuf Case:	NO
Quantity Released Gallons:	Not reported
Begin Date:	04/27/1989
Leak Reported Date:	04/27/1989
How Discovered:	Tank Closure
How Discovered Description:	Not reported
Discharge Source:	Tank
Discharge Cause:	Physc / Mech Damage
Stop Method:	Not reported
Stop Description:	Not reported
No Further Action Date:	03/06/1992
CA Water Watershed Name:	Bay Bridges - Berkeley (203.30)
Dwr Groundwater Subbasin Name:	Santa Clara Valley - East Bay Plain (2-009.04)

Map ID
Direction
Distance
Elevation | Site | MAP FINDINGS | Database(s) | EDR ID Number
EPA ID Number

CARLETON BUSINESS CENTER (Continued) **S103648237**

Disadvantaged Community: Not reported
CA Enviroscreen 3 Score: 61-65%
CA Enviroscreen 4 Score: 65-70%
Military DOD Site: No
Facility Project Subtype: Not reported
RWQCB Region: SAN FRANCISCO BAY RWQCB (REGION 2)
Site History: Not reported

LUST:
Global Id: T0600100260
Contact Type: Local Agency Caseworker - Primary Caseworker
Contact Name: GEOFFERY FIEDLER
Organization Name: BERKELEY, CITY OF
Address: 2118 MILVIA STREET 3RD FLOOR
City: BERKELEY
Email: gfiedler@ci.berkeley.ca.us
Phone Number: Not reported

Global Id: T0600100260
Contact Type: Regional Board Caseworker
Contact Name: Regional Water Board
Organization Name: SAN FRANCISCO BAY RWQCB (REGION 2)
Address: 1515 CLAY ST SUITE 1400
City: OAKLAND
Email: Not reported
Phone Number: Not reported

LUST:
Global Id: T0600100260
Action Type: Other
Date: 04/27/1989
Action: Leak Discovery

Global Id: T0600100260
Action Type: ENFORCEMENT
Date: 08/05/1997
Action: Closure/No Further Action Letter

Global Id: T0600100260
Action Type: ENFORCEMENT
Date: 11/18/1992
Action: Closure/No Further Action Letter

Global Id: T0600100260
Action Type: Other
Date: 04/27/1989
Action: Leak Reported

Global Id: T0600100260
Action Type: RESPONSE
Date: 11/03/1994
Action: Other Report / Document

Global Id: T0600100260
Action Type: Other
Date: 04/27/1989
Action: Leak Stopped

MAP FINDINGS

Map ID / Direction / Distance / Elevation	Site	Database(s)	EDR ID Number / EPA ID Number

CARLETON BUSINESS CENTER (Continued) **S103648237**

LUST:

Global Id:	T0600100260
Status:	Open - Case Begin Date
Status Date:	04/27/1989
Global Id:	T0600100260
Status:	Open - Site Assessment
Status Date:	06/06/1989
Global Id:	T0600100260
Status:	Completed - Case Closed
Status Date:	03/06/1992

E21 **COLGATE-PALMOLIVE COMPANY** **HIST UST** **S118408823**
SW **2700 SEVENTH STREET** **N/A**
< 1/8 **BERKELEY, CA 94710**
0.046 mi.
245 ft. **Site 5 of 6 in cluster E**

Relative: **Lower**

Actual: **36 ft.**

HIST UST:

Name:	COLGATE-PALMOLIVE COMPANY
Address:	2700 SEVENTH STREET
City,State,Zip:	BERKELEY, CA 94710
File Number:	00035ea7
URL:	https://documents.geotracker.waterboards.ca.gov/ustpdfs/pdf/00035ea7.pdf
Region:	Not reported
Facility ID:	Not reported
Facility Type:	Not reported
Other Type:	Not reported
Contact Name:	Not reported
Telephone:	Not reported
Owner Name:	Not reported
Owner Address:	Not reported
Owner City,St,Zip:	Not reported
Total Tanks:	Not reported
Tank Num:	Not reported
Container Num:	Not reported
Year Installed:	Not reported
Tank Capacity:	Not reported
Tank Used for:	Not reported
Type of Fuel:	Not reported
Container Construction Thickness:	Not reported
Leak Detection:	Not reported

Click here for Geo Tracker PDF:

MAP FINDINGS

Map ID
Direction
Distance
Elevation | Site | Database(s) | EDR ID Number / EPA ID Number

D22
NW
< 1/8
0.047 mi.
246 ft.

ENCHROMA INC.
2629 7TH ST
BERKELEY, CA 94710

Site 2 of 11 in cluster D

RCRA NonGen / NLR | **1026166137** / **CAC003066167**

Relative:
Lower

Actual:
38 ft.

RCRA Listings:

Date Form Received by Agency:	20200508
Handler Name:	Enchroma Inc.
Handler Address:	2629 7th St
Handler City,State,Zip:	BERKELEY, CA 94710-2509
EPA ID:	CAC003066167
Contact Name:	JOSEPH MOSLEY
Contact Address:	2629 7TH ST
Contact City,State,Zip:	BERKELEY, CA 94710-2509
Contact Telephone:	510-427-4918
Contact Fax:	Not reported
Contact Email:	JOSEPH@ENCHROMA.COM
Contact Title:	Not reported
EPA Region:	09
Land Type:	Not reported
Federal Waste Generator Description:	Not a generator, verified
Non-Notifier:	Not reported
Biennial Report Cycle:	Not reported
Accessibility:	Not reported
Active Site Indicator:	Not reported
State District Owner:	Not reported
State District:	Not reported
Mailing Address:	2629 7TH ST
Mailing City,State,Zip:	BERKELEY, CA 94710-2509
Owner Name:	Andrew Schmeder
Owner Type:	Other
Operator Name:	Joseph Mosley
Operator Type:	Other
Short-Term Generator Activity:	No
Importer Activity:	No
Mixed Waste Generator:	No
Transporter Activity:	No
Transfer Facility Activity:	No
Recycler Activity with Storage:	No
Small Quantity On-Site Burner Exemption:	No
Smelting Melting and Refining Furnace Exemption:	No
Underground Injection Control:	No
Off-Site Waste Receipt:	No
Universal Waste Indicator:	No
Universal Waste Destination Facility:	No
Federal Universal Waste:	No
Active Site State-Reg Handler:	---
Federal Facility Indicator:	Not reported
Hazardous Secondary Material Indicator:	N
Sub-Part K Indicator:	Not reported
2018 GPRA Permit Baseline:	Not on the Baseline
2018 GPRA Renewals Baseline:	Not on the Baseline
202 GPRA Corrective Action Baseline:	No
Subject to Corrective Action Universe:	No
Non-TSDFs Where RCRA CA has Been Imposed Universe:	No
Corrective Action Priority Ranking:	No NCAPS ranking
Environmental Control Indicator:	No
Institutional Control Indicator:	No

Map ID
Direction
Distance
Elevation | Site | MAP FINDINGS | Database(s) | EDR ID Number
EPA ID Number

ENCHROMA INC. (Continued) **1026166137**

Human Exposure Controls Indicator:	N/A
Groundwater Controls Indicator:	N/A
Significant Non-Complier Universe:	No
Unaddressed Significant Non-Complier Universe:	No
Addressed Significant Non-Complier Universe:	No
Significant Non-Complier With a Compliance Schedule Universe:	No
Financial Assurance Required:	Not reported
Handler Date of Last Change:	20200515
Recognized Trader-Importer:	No
Recognized Trader-Exporter:	No
Importer of Spent Lead Acid Batteries:	No
Exporter of Spent Lead Acid Batteries:	No
Recycler Activity Without Storage:	No
Manifest Broker:	No
Sub-Part P Indicator:	No

Handler - Owner Operator:

Owner/Operator Indicator:	Owner
Owner/Operator Name: ANDREW SCHMEDER	
Legal Status:	Other
Date Became Current:	Not reported
Date Ended Current:	Not reported
Owner/Operator Address:	2629 7TH ST
Owner/Operator City,State,Zip:	BERKELEY, CA 94710-2509
Owner/Operator Telephone:	510-717-6653
Owner/Operator Telephone Ext:	Not reported
Owner/Operator Fax:	Not reported
Owner/Operator Email:	Not reported

Owner/Operator Indicator:	Operator
Owner/Operator Name: JOSEPH MOSLEY	
Legal Status:	Other
Date Became Current:	Not reported
Date Ended Current:	Not reported
Owner/Operator Address:	2629 7TH ST
Owner/Operator City,State,Zip:	BERKELEY, CA 94710-2509
Owner/Operator Telephone:	510-427-4918
Owner/Operator Telephone Ext:	Not reported
Owner/Operator Fax:	Not reported
Owner/Operator Email:	Not reported

Historic Generators:

Receive Date:	20200508
Handler Name: ENCHROMA INC.	
Federal Waste Generator Description:	Not a generator, verified
State District Owner:	Not reported
Large Quantity Handler of Universal Waste:	No
Recognized Trader Importer:	No
Recognized Trader Exporter:	No
Spent Lead Acid Battery Importer:	No
Spent Lead Acid Battery Exporter:	No
Current Record:	Yes
Non Storage Recycler Activity:	Not reported
Electronic Manifest Broker:	Not reported

MAP FINDINGS

Map ID
Direction
Distance
Elevation | Site | Database(s) | EDR ID Number
EPA ID Number

ENCHROMA INC. (Continued) **1026166137**

List of NAICS Codes and Descriptions:
NAICS Code: 333314
NAICS Description: OPTICAL INSTRUMENT AND LENS MANUFACTURING

Facility Has Received Notices of Violations:
Violations: No Violations Found

Evaluation Action Summary:
Evaluations: No Evaluations Found

D23 **ENCHROMA. INC.** **RCRA NonGen / NLR** **1026047628**
NW **2629 7TH STREET** **E MANIFEST** **CAC003054192**
< 1/8 **BERKELEY, CA 94710**
0.047 mi.
246 ft. **Site 3 of 11 in cluster D**

Relative:
Lower

Actual:
38 ft.

RCRA Listings:

Date Form Received by Agency:	20200204
Handler Name:	Enchroma. Inc.
Handler Address:	2629 7th Street
Handler City,State,Zip:	BERKELEY, CA 94710
EPA ID:	CAC003054192
Contact Name:	JOSEPH MOSLEY
Contact Address:	2629 7TH STREET
Contact City,State,Zip:	BERKELEY, CA 94710
Contact Telephone:	510-427-4918
Contact Fax:	Not reported
Contact Email:	JOSEPH@ENCHROMA.COM
Contact Title:	Not reported
EPA Region:	09
Land Type:	Not reported
Federal Waste Generator Description:	Not a generator, verified
Non-Notifier:	Not reported
Biennial Report Cycle:	Not reported
Accessibility:	Not reported
Active Site Indicator:	Not reported
State District Owner:	Not reported
State District:	Not reported
Mailing Address:	2629 7TH STREET
Mailing City,State,Zip:	BERKELEY, CA 94710
Owner Name:	Andrew Schmeder
Owner Type:	Other
Operator Name:	Joseph Mosley
Operator Type:	Other
Short-Term Generator Activity:	No
Importer Activity:	No
Mixed Waste Generator:	No
Transporter Activity:	No
Transfer Facility Activity:	No
Recycler Activity with Storage:	No
Small Quantity On-Site Burner Exemption:	No
Smelting Melting and Refining Furnace Exemption:	No
Underground Injection Control:	No
Off-Site Waste Receipt:	No
Universal Waste Indicator:	No

Map ID
Direction
Distance
Elevation | Site | MAP FINDINGS | Database(s) | EDR ID Number
EPA ID Number

ENCHROMA. INC. (Continued) **1026047628**

Universal Waste Destination Facility:	No
Federal Universal Waste:	No
Active Site State-Reg Handler:	---
Federal Facility Indicator:	Not reported
Hazardous Secondary Material Indicator:	N
Sub-Part K Indicator:	Not reported
2018 GPRA Permit Baseline:	Not on the Baseline
2018 GPRA Renewals Baseline:	Not on the Baseline
202 GPRA Corrective Action Baseline:	No
Subject to Corrective Action Universe:	No
Non-TSDFs Where RCRA CA has Been Imposed Universe:	No
Corrective Action Priority Ranking:	No NCAPS ranking
Environmental Control Indicator:	No
Institutional Control Indicator:	No
Human Exposure Controls Indicator:	N/A
Groundwater Controls Indicator:	N/A
Significant Non-Complier Universe:	No
Unaddressed Significant Non-Complier Universe:	No
Addressed Significant Non-Complier Universe:	No
Significant Non-Complier With a Compliance Schedule Universe:	No
Financial Assurance Required:	Not reported
Handler Date of Last Change:	20200210
Recognized Trader-Importer:	No
Recognized Trader-Exporter:	No
Importer of Spent Lead Acid Batteries:	No
Exporter of Spent Lead Acid Batteries:	No
Recycler Activity Without Storage:	No
Manifest Broker:	No
Sub-Part P Indicator:	No

Handler - Owner Operator:

Owner/Operator Indicator:	Operator
Owner/Operator Name: JOSEPH MOSLEY	
Legal Status:	Other
Date Became Current:	Not reported
Date Ended Current:	Not reported
Owner/Operator Address:	2629 7TH STREET
Owner/Operator City,State,Zip:	BERKELEY, CA 94710
Owner/Operator Telephone:	510-427-4918
Owner/Operator Telephone Ext:	Not reported
Owner/Operator Fax:	Not reported
Owner/Operator Email:	Not reported

Owner/Operator Indicator:	Owner
Owner/Operator Name: ANDREW SCHMEDER	
Legal Status:	Other
Date Became Current:	Not reported
Date Ended Current:	Not reported
Owner/Operator Address:	2629 7TH STREET
Owner/Operator City,State,Zip:	BERKELEY, CA 94710
Owner/Operator Telephone:	510-717-6653
Owner/Operator Telephone Ext:	Not reported
Owner/Operator Fax:	Not reported
Owner/Operator Email:	Not reported

Map ID
Direction
Distance
Elevation | Site | MAP FINDINGS | Database(s) | EDR ID Number
EPA ID Number

ENCHROMA. INC. (Continued) **1026047628**

Historic Generators:

Receive Date:	20200204
Handler Name: ENCHROMA. INC.	
Federal Waste Generator Description:	Not a generator, verified
State District Owner:	Not reported
Large Quantity Handler of Universal Waste:	No
Recognized Trader Importer:	No
Recognized Trader Exporter:	No
Spent Lead Acid Battery Importer:	No
Spent Lead Acid Battery Exporter:	No
Current Record:	Yes
Non Storage Recycler Activity:	Not reported
Electronic Manifest Broker:	Not reported

List of NAICS Codes and Descriptions:

NAICS Code:	339115
NAICS Description:	OPHTHALMIC GOODS MANUFACTURING

Facility Has Received Notices of Violations:

Violations:	No Violations Found

Evaluation Action Summary:

Evaluations:	No Evaluations Found

E MANIFEST:

Manifest Tracking Number:	021600313JJK
Last Updated Date:	20200701
Shipped Date:	20200514
Received Date:	20200611
Manifest Status:	Signed
Submission Type:	DataImage5Copy
Origin Type:	Service
Generator EPA ID:	CAC002913514
Generator Name:	ENCHROMA
Generator Mail Street Number:	Not reported
Generator Mail Street 1:	2629 7TH STREET
Generator Mail Street 2:	Not reported
Generator Mail City:	BERKELEY
Generator Mail State:	CA
Generator Mail Zip:	94710
Generator Location Street Number:	Not reported
Generator Location Street 1:	2629 7th Street
Generator Location Street 2:	Not reported
Generator Location City:	Berkeley
Generator Location Zip:	94710
Generator Location State:	CA
Generator Contact Company Name:	Enchroma
Designated Facility EPA ID:	UTD981552177
Designated Facility Name:	Clean Harbors Aragonite LLC
Designated Facility Mail Street Number:	Not reported
Designated Facility Mail Street 1:	Not reported
Designated Facility Mail Street 2:	PO Box 1339
Designated Facility Mail City:	Grantsville
Designated Facility Mail Zip:	84029

ENCHROMA. INC. (Continued) **1026047628**

Designated Facility Mail State: UT
Designated Facility Location Street Number: Not reported
Designated Facility Location Street 1: 11600 North Aptus Road
Designated Facility Location Street 2: Not reported
Designated Facility Location City: Grantsville
Designated Facility Location Zip: 84029
Designated Facility Location State: UT
Designated Facility Contact Company Name: Not reported
Manifest Residue Indicator: N
Rejection Indicator: N

Federal Waste:
Manifest Tracking Number: 021600313JJK
Waste Line Number: 1
Federal Waste Code: D001
Federal Waste: IGNITABLE WASTE

Manifest Tracking Number: 021600313JJK
Waste Line Number: 1
Federal Waste Code: F003
Federal Waste: THE FOLLOWING SPENT NONHALOGENATED SOLVENTS: XYLENE, ACETONE, ETHYL ACETATE, ETHYL BENZENE, ETHYL ETHER, METHYL ISOBUTYL KETONE, N-BUTYL ALCOHOL, CYCLOHEXANONE, AND METHANOL; ALL SPENT SOLVENT MIXTURES/BLENDS CONTAINING, BEFORE USE, ONLY THE ABOVE SPENT NONHALOGENATED SOLVENTS; AND ALL SPENT SOLVENT MIXTURES/BLENDS CONTAINING, BEFORE USE, ONE OR MORE OF THE ABOVE NONHALOGENATED SOLVENTS, AND A TOTAL OF TEN PERCENT OR MORE (BY VOLUME) OF ONE OR MORE OF THOSE SOLVENTS LISTED IN F001, F002, F004, AND F005; AND STILL BOTTOMS FROM THE RECOVERY OF THESE SPENT SOLVENTS AND SPENT SOLVENT MIXTURES.

Manifest Tracking Number: 021600313JJK
Waste Line Number: 2
Federal Waste Code: D001
Federal Waste: IGNITABLE WASTE

Manifest Tracking Number: 021600313JJK
Waste Line Number: 2
Federal Waste Code: F003
Federal Waste: THE FOLLOWING SPENT NONHALOGENATED SOLVENTS: XYLENE, ACETONE, ETHYL ACETATE, ETHYL BENZENE, ETHYL ETHER, METHYL ISOBUTYL KETONE, N-BUTYL ALCOHOL, CYCLOHEXANONE, AND METHANOL; ALL SPENT SOLVENT MIXTURES/BLENDS CONTAINING, BEFORE USE, ONLY THE ABOVE SPENT NONHALOGENATED SOLVENTS; AND ALL SPENT SOLVENT MIXTURES/BLENDS CONTAINING, BEFORE USE, ONE OR MORE OF THE ABOVE NONHALOGENATED SOLVENTS, AND A TOTAL OF TEN PERCENT OR MORE (BY VOLUME) OF ONE OR MORE OF THOSE SOLVENTS LISTED IN F001, F002, F004, AND F005; AND STILL BOTTOMS FROM THE RECOVERY OF THESE SPENT SOLVENTS AND SPENT SOLVENT MIXTURES.

Manifest Tracking Number: 021600313JJK
Waste Line Number: 4
Federal Waste Code: D001
Federal Waste: IGNITABLE WASTE

Manifest Tracking Number: 021600313JJK
Waste Line Number: 4

Map ID
Direction
Distance
Elevation | Site | MAP FINDINGS | Database(s) | EDR ID Number
EPA ID Number

ENCHROMA. INC. (Continued) **1026047628**

Federal Waste Code: D002
Federal Waste: CORROSIVE WASTE

Manifest Tracking Number: 021600313JJK
Waste Line Number: 6
Federal Waste Code: D001
Federal Waste: IGNITABLE WASTE

State Waste:
Manifest Tracking Number: 021600313JJK
Waste Line Number: 1
State Waste Code Owner: CA
State Waste Code: 551
State Waste: Laboratory waste chemicals

Manifest Tracking Number: 021600313JJK
Waste Line Number: 2
State Waste Code Owner: CA
State Waste Code: 551
State Waste: Laboratory waste chemicals

Manifest Tracking Number: 021600313JJK
Waste Line Number: 3
State Waste Code Owner: CA
State Waste Code: 551
State Waste: Laboratory waste chemicals

Manifest Tracking Number: 021600313JJK
Waste Line Number: 4
State Waste Code Owner: CA
State Waste Code: 791
State Waste: Liquids with pH < =2

Manifest Tracking Number: 021600313JJK
Waste Line Number: 5
State Waste Code Owner: CA
State Waste Code: 551
State Waste: Laboratory waste chemicals

Manifest Tracking Number: 021600313JJK
Waste Line Number: 6
State Waste Code Owner: CA
State Waste Code: 141
State Waste: Off-specification, aged, or surplus inorganics

Transporter:
Manifest Tracking Number: 021600313JJK
Transporter Line Number: 1
Transporter EPA ID: PAD086214574
Transporter Name: Univar Usa Inc

Manifest Tracking Number: 021600313JJK
Transporter Line Number: 2
Transporter EPA ID: MAD039322250
Transporter Name: Clean Harbors Environmental Services, Inc.

Map ID
Direction
Distance
Elevation | Site | MAP FINDINGS | Database(s) | EDR ID Number
EPA ID Number

ENCHROMA. INC. (Continued) **1026047628**

Manifest Tracking Number: 021600313JJK
Transporter Line Number: 3
Transporter EPA ID: MAD039322250
Transporter Name: Clean Harbors Environmental Services, Inc.

Waste Line:
Manifest Tracking Number: 021600313JJK
Waste Line Number: 1
U.S. DOT Hazardous Indicator: Y
U.S. DOT ID Number: UN1993
U.S. DOT Description: Un1993, Waste Flammable Liquids, N.O.S., 3, Pg Ii
Non-Hazardous Waste Description: Not reported
Number of Containers: 1
Container Type Code: DF
Container Type Description: Fiberboard or plastic drums, barrels, kegs
Waste Quantity: 35
Quantity Unit of Measure Code: G
Quantity Unit of Measure Description: Gallons
Waste Quantity, in Tons: 0.14595497
Acute Waste Quantity, in Tons: 0
Non-Acute Waste Quantity, in Tons: 0.14595497
Waste Quantity, in Kilograms: 132.38554
Acute Waste Quantity, in Kilograms: 0
Non-Acute Waste Quantity, in Kilorgrams: 132.38554
Management Method Code: H040
Management Method Description: INCINERATION
Waste Residue Indicator: N
Quantity Discrepancy Indicator: N
Waste Type Discrepancy Indicator: N
Waste Density: Not reported
Waste Density Unit of Measure Code: Not reported
Waste Density Unit of Measure Description: Not reported
Form Code: Not reported
Form Code Description: Not reported
Source Code: Not reported
Source Code Description: Not reported
Waste Minimization Code: Not reported
Waste Minimization Code Description: Not reported
Consent Number: Not reported
EPA Waste Indicator: Y

Manifest Tracking Number: 021600313JJK
Waste Line Number: 2
U.S. DOT Hazardous Indicator: Y
U.S. DOT ID Number: UN1993
U.S. DOT Description: Un1993, Waste Flammable Liquids, N.O.S., 3, Pg Ii
Non-Hazardous Waste Description: Not reported
Number of Containers: 1
Container Type Code: DF
Container Type Description: Fiberboard or plastic drums, barrels, kegs
Waste Quantity: 35
Quantity Unit of Measure Code: G
Quantity Unit of Measure Description: Gallons
Waste Quantity, in Tons: 0.14595497
Acute Waste Quantity, in Tons: 0
Non-Acute Waste Quantity, in Tons: 0.14595497
Waste Quantity, in Kilograms: 132.38554

Map ID
Direction
Distance
Elevation | Site | MAP FINDINGS | Database(s) | EDR ID Number
EPA ID Number

ENCHROMA. INC. (Continued) **1026047628**

Acute Waste Quantity, in Kilograms:	0
Non-Acute Waste Quantity, in Kilorgrams:	132.38554
Management Method Code:	H040
Management Method Description:	INCINERATION
Waste Residue Indicator:	N
Quantity Discrepancy Indicator:	N
Waste Type Discrepancy Indicator:	N
Waste Density:	Not reported
Waste Density Unit of Measure Code:	Not reported
Waste Density Unit of Measure Description:	Not reported
Form Code:	Not reported
Form Code Description:	Not reported
Source Code:	Not reported
Source Code Description:	Not reported
Waste Minimization Code:	Not reported
Waste Minimization Code Description:	Not reported
Consent Number:	Not reported
EPA Waste Indicator:	Y
Manifest Tracking Number:	021600313JJK
Waste Line Number:	3
U.S. DOT Hazardous Indicator:	Y
U.S. DOT ID Number:	UN2810
U.S. DOT Description:	Un2810, Toxic Liquids, Organic, N.O.S, 6.1, Pg Ii
Non-Hazardous Waste Description:	Not reported
Number of Containers:	1
Container Type Code:	DF
Container Type Description:	Fiberboard or plastic drums, barrels, kegs
Waste Quantity:	30
Quantity Unit of Measure Code:	G
Quantity Unit of Measure Description:	Gallons
Waste Quantity, in Tons:	0.12510425
Acute Waste Quantity, in Tons:	0
Non-Acute Waste Quantity, in Tons:	0.12510425
Waste Quantity, in Kilograms:	113.47331
Acute Waste Quantity, in Kilograms:	0
Non-Acute Waste Quantity, in Kilorgrams:	113.47331
Management Method Code:	H040
Management Method Description:	INCINERATION
Waste Residue Indicator:	N
Quantity Discrepancy Indicator:	N
Waste Type Discrepancy Indicator:	N
Waste Density:	Not reported
Waste Density Unit of Measure Code:	Not reported
Waste Density Unit of Measure Description:	Not reported
Form Code:	Not reported
Form Code Description:	Not reported
Source Code:	Not reported
Source Code Description:	Not reported
Waste Minimization Code:	Not reported
Waste Minimization Code Description:	Not reported
Consent Number:	Not reported
EPA Waste Indicator:	N
Manifest Tracking Number:	021600313JJK
Waste Line Number:	4
U.S. DOT Hazardous Indicator:	Y

Map ID
Direction
Distance
Elevation | Site | MAP FINDINGS | Database(s) | EDR ID Number
EPA ID Number

ENCHROMA. INC. (Continued) **1026047628**

U.S. DOT ID Number:	UN2789
U.S. DOT Description:	Un2789, Waste Acetic Acid, Glacial, With More Than 80 Percent Acid, By Mass, 8, (3), Pg Ii
Non-Hazardous Waste Description:	Not reported
Number of Containers:	1
Container Type Code:	DF
Container Type Description:	Fiberboard or plastic drums, barrels, kegs
Waste Quantity:	30
Quantity Unit of Measure Code:	G
Quantity Unit of Measure Description:	Gallons
Waste Quantity, in Tons:	0.12510425
Acute Waste Quantity, in Tons:	0
Non-Acute Waste Quantity, in Tons:	0.12510425
Waste Quantity, in Kilograms:	113.47331
Acute Waste Quantity, in Kilograms:	0
Non-Acute Waste Quantity, in Kilorgrams:	113.47331
Management Method Code:	H040
Management Method Description:	INCINERATION
Waste Residue Indicator:	N
Quantity Discrepancy Indicator:	N
Waste Type Discrepancy Indicator:	N
Waste Density:	Not reported
Waste Density Unit of Measure Code:	Not reported
Waste Density Unit of Measure Description:	Not reported
Form Code:	Not reported
Form Code Description:	Not reported
Source Code:	Not reported
Source Code Description:	Not reported
Waste Minimization Code:	Not reported
Waste Minimization Code Description:	Not reported
Consent Number:	Not reported
EPA Waste Indicator:	Y

Manifest Tracking Number:	021600313JJK
Waste Line Number:	5
U.S. DOT Hazardous Indicator:	Y
U.S. DOT ID Number:	UN2923
U.S. DOT Description:	Un2923, Waste Corrosive Solids, Toxic, N.O.S., 8, (6.1), Pg Ii
Non-Hazardous Waste Description:	Not reported
Number of Containers:	1
Container Type Code:	DF
Container Type Description:	Fiberboard or plastic drums, barrels, kegs
Waste Quantity:	5
Quantity Unit of Measure Code:	P
Quantity Unit of Measure Description:	Pounds
Waste Quantity, in Tons:	0.0025
Acute Waste Quantity, in Tons:	0
Non-Acute Waste Quantity, in Tons:	0.0025
Waste Quantity, in Kilograms:	2.267575
Acute Waste Quantity, in Kilograms:	0
Non-Acute Waste Quantity, in Kilorgrams:	2.267575
Management Method Code:	H040
Management Method Description:	INCINERATION
Waste Residue Indicator:	N
Quantity Discrepancy Indicator:	N
Waste Type Discrepancy Indicator:	N
Waste Density:	Not reported

MAP FINDINGS

Map ID / Direction / Distance / Elevation | Site | Database(s) | EDR ID Number / EPA ID Number

ENCHROMA. INC. (Continued) **1026047628**

Waste Density Unit of Measure Code:	Not reported
Waste Density Unit of Measure Description:	Not reported
Form Code:	Not reported
Form Code Description:	Not reported
Source Code:	Not reported
Source Code Description:	Not reported
Waste Minimization Code:	Not reported
Waste Minimization Code Description:	Not reported
Consent Number:	Not reported
EPA Waste Indicator:	Y
Manifest Tracking Number:	021600313JJK
Waste Line Number:	6
U.S. DOT Hazardous Indicator:	Y
U.S. DOT ID Number:	UN1494
U.S. DOT Description:	Un1494, Waste Sodium Bromate, 5.1, Pg Ii
Non-Hazardous Waste Description:	Not reported
Number of Containers:	1
Container Type Code:	DF
Container Type Description:	Fiberboard or plastic drums, barrels, kegs
Waste Quantity:	5
Quantity Unit of Measure Code:	P
Quantity Unit of Measure Description:	Pounds
Waste Quantity, in Tons:	0.0025
Acute Waste Quantity, in Tons:	0
Non-Acute Waste Quantity, in Tons:	0.0025
Waste Quantity, in Kilograms:	2.267575
Acute Waste Quantity, in Kilograms:	0
Non-Acute Waste Quantity, in Kilorgrams:	2.267575
Management Method Code:	H040
Management Method Description:	INCINERATION
Waste Residue Indicator:	N
Quantity Discrepancy Indicator:	N
Waste Type Discrepancy Indicator:	N
Waste Density:	Not reported
Waste Density Unit of Measure Code:	Not reported
Waste Density Unit of Measure Description:	Not reported
Form Code:	Not reported
Form Code Description:	Not reported
Source Code:	Not reported
Source Code Description:	Not reported
Waste Minimization Code:	Not reported
Waste Minimization Code Description:	Not reported
Consent Number:	Not reported
EPA Waste Indicator:	Y

D24 **AIRCAPTURE LLC** **RCRA NonGen / NLR** **1027691591**
NW **2629 7TH ST** **CAC003234138**
< 1/8 **BERKELEY, CA 94710**
0.047 mi.
246 ft. **Site 4 of 11 in cluster D**

Relative: **Lower**
Actual: **38 ft.**

RCRA Listings:

Date Form Received by Agency:	20230524
Handler Name:	Aircapture Llc
Handler Address:	2629 7th St
Handler City,State,Zip:	BERKELEY, CA 94710
EPA ID:	CAC003234138

Map ID
Direction
Distance
Elevation | Site | MAP FINDINGS | Database(s) | EDR ID Number
EPA ID Number

AIRCAPTURE LLC (Continued) **1027691591**

Contact Name:	GILLIAN COLMAN
Contact Address:	808 W SAN CARLOS ST
Contact City,State,Zip:	SAN JOSE, CA 95126
Contact Telephone:	860-578-7769
Contact Fax:	Not reported
Contact Email:	GILLIAN.COLMAN@AIRCAPTURE.CO
Contact Title:	Not reported
EPA Region:	09
Land Type:	Not reported
Federal Waste Generator Description:	Not a generator, verified
Non-Notifier:	Not reported
Biennial Report Cycle:	Not reported
Accessibility:	Not reported
Active Site Indicator:	Not reported
State District Owner:	Not reported
State District:	Not reported
Mailing Address:	2629 7TH ST
Mailing City,State,Zip:	BERKELEY, CA 94710
Owner Name:	Aircapture Llc
Owner Type:	Other
Operator Name:	Gillian Colman
Operator Type:	Other
Short-Term Generator Activity:	No
Importer Activity:	No
Mixed Waste Generator:	No
Transporter Activity:	No
Transfer Facility Activity:	No
Recycler Activity with Storage:	No
Small Quantity On-Site Burner Exemption:	No
Smelting Melting and Refining Furnace Exemption:	No
Underground Injection Control:	No
Off-Site Waste Receipt:	No
Universal Waste Indicator:	No
Universal Waste Destination Facility:	No
Federal Universal Waste:	No
Active Site State-Reg Handler:	---
Federal Facility Indicator:	Not reported
Hazardous Secondary Material Indicator:	N
Sub-Part K Indicator:	Not reported
2018 GPRA Permit Baseline:	Not on the Baseline
2018 GPRA Renewals Baseline:	Not on the Baseline
202 GPRA Corrective Action Baseline:	No
Subject to Corrective Action Universe:	No
Non-TSDFs Where RCRA CA has Been Imposed Universe:	No
Corrective Action Priority Ranking:	No NCAPS ranking
Environmental Control Indicator:	No
Institutional Control Indicator:	No
Human Exposure Controls Indicator:	N/A
Groundwater Controls Indicator:	N/A
Significant Non-Complier Universe:	No
Unaddressed Significant Non-Complier Universe:	No
Addressed Significant Non-Complier Universe:	No
Significant Non-Complier With a Compliance Schedule Universe:	No
Financial Assurance Required:	Not reported
Handler Date of Last Change:	20230525
Recognized Trader-Importer:	No
Recognized Trader-Exporter:	No

Map ID
Direction
Distance
Elevation | Site | MAP FINDINGS | Database(s) | EDR ID Number
EPA ID Number

AIRCAPTURE LLC (Continued) **1027691591**

Importer of Spent Lead Acid Batteries: No
Exporter of Spent Lead Acid Batteries: No
Recycler Activity Without Storage: No
Manifest Broker: No
Sub-Part P Indicator: No

Handler - Owner Operator:
Owner/Operator Indicator: Owner
Owner/Operator Name: AIRCAPTURE LLC
Legal Status: Other
Date Became Current: Not reported
Date Ended Current: Not reported
Owner/Operator Address: 2629 7TH ST
Owner/Operator City,State,Zip: BERKELEY, CA 94710
Owner/Operator Telephone: 847-800-6696
Owner/Operator Telephone Ext: Not reported
Owner/Operator Fax: Not reported
Owner/Operator Email: Not reported

Owner/Operator Indicator: Operator
Owner/Operator Name: GILLIAN COLMAN
Legal Status: Other
Date Became Current: Not reported
Date Ended Current: Not reported
Owner/Operator Address: 808 W SAN CARLOS ST
Owner/Operator City,State,Zip: SAN JOSE, CA 95126
Owner/Operator Telephone: 860-578-7769
Owner/Operator Telephone Ext: Not reported
Owner/Operator Fax: Not reported
Owner/Operator Email: Not reported

Historic Generators:
Receive Date: 20230524
Handler Name: AIRCAPTURE LLC
Federal Waste Generator Description: Not a generator, verified
State District Owner: Not reported
Large Quantity Handler of Universal Waste: No
Recognized Trader Importer: No
Recognized Trader Exporter: No
Spent Lead Acid Battery Importer: No
Spent Lead Acid Battery Exporter: No
Current Record: Yes
Non Storage Recycler Activity: No
Electronic Manifest Broker: No

List of NAICS Codes and Descriptions:
NAICS Code: 56299
NAICS Description: ALL OTHER WASTE MANAGEMENT SERVICES

Facility Has Received Notices of Violations:
Violations: No Violations Found

Evaluation Action Summary:
Evaluations: No Evaluations Found

MAP FINDINGS

Map ID
Direction
Distance
Elevation | Site | Database(s) | EDR ID Number / EPA ID Number

D25 NW < 1/8 0.047 mi. 246 ft. | **ENCHROMA INC**
2629 7TH ST
BERKELEY, CA 94710
Site 5 of 11 in cluster D | **RCRA NonGen / NLR**
E MANIFEST | **1026827362**
CAL000462326

Relative: Lower

Actual: 38 ft.

RCRA Listings:

Date Form Received by Agency:	20220810
Handler Name:	Enchroma Inc
Handler Address:	2629 7th St
Handler City,State,Zip:	BERKELEY, CA 94710
EPA ID:	CAL000462326
Contact Name:	SUNIL KOOVAKKAT
Contact Address:	8TH ST STE 35
Contact City,State,Zip:	BERKELEY, CA 94710
Contact Telephone:	510-329-4368
Contact Fax:	Not reported
Contact Email:	SUNIL@ENCHROMA.COM
Contact Title:	Not reported
EPA Region:	09
Land Type:	Not reported
Federal Waste Generator Description:	Not a generator, verified
Non-Notifier:	Not reported
Biennial Report Cycle:	Not reported
Accessibility:	Not reported
Active Site Indicator:	Not reported
State District Owner:	Not reported
State District:	Not reported
Mailing Address:	8TH ST STE 35
Mailing City,State,Zip:	BERKELEY, CA 94710
Owner Name:	Not reported
Owner Type:	Not reported
Operator Name:	Enchroma Inc
Operator Type:	Other
Short-Term Generator Activity:	No
Importer Activity:	No
Mixed Waste Generator:	No
Transporter Activity:	No
Transfer Facility Activity:	No
Recycler Activity with Storage:	No
Small Quantity On-Site Burner Exemption:	No
Smelting Melting and Refining Furnace Exemption:	No
Underground Injection Control:	No
Off-Site Waste Receipt:	No
Universal Waste Indicator:	No
Universal Waste Destination Facility:	No
Federal Universal Waste:	No
Active Site State-Reg Handler:	---
Federal Facility Indicator:	Not reported
Hazardous Secondary Material Indicator:	N
Sub-Part K Indicator:	Not reported
2018 GPRA Permit Baseline:	Not on the Baseline
2018 GPRA Renewals Baseline:	Not on the Baseline
202 GPRA Corrective Action Baseline:	No
Subject to Corrective Action Universe:	No
Non-TSDFs Where RCRA CA has Been Imposed Universe:	No
Corrective Action Priority Ranking:	No NCAPS ranking
Environmental Control Indicator:	No
Institutional Control Indicator:	No

Map ID
Direction
Distance
Elevation | Site | MAP FINDINGS | Database(s) | EDR ID Number
EPA ID Number

ENCHROMA INC (Continued) **1026827362**

Human Exposure Controls Indicator:	N/A
Groundwater Controls Indicator:	N/A
Significant Non-Complier Universe:	No
Unaddressed Significant Non-Complier Universe:	No
Addressed Significant Non-Complier Universe:	No
Significant Non-Complier With a Compliance Schedule Universe:	No
Financial Assurance Required:	Not reported
Handler Date of Last Change:	20220822
Recognized Trader-Importer:	No
Recognized Trader-Exporter:	No
Importer of Spent Lead Acid Batteries:	No
Exporter of Spent Lead Acid Batteries:	No
Recycler Activity Without Storage:	No
Manifest Broker:	No
Sub-Part P Indicator:	No

Handler - Owner Operator:

Owner/Operator Indicator:	Operator
Owner/Operator Name: ENCHROMA INC	
Legal Status:	Other
Date Became Current:	Not reported
Date Ended Current:	Not reported
Owner/Operator Address:	2001 ADDISON ST
Owner/Operator City,State,Zip:	BERKELEY, CA 94704
Owner/Operator Telephone:	510-497-0048
Owner/Operator Telephone Ext:	Not reported
Owner/Operator Fax:	Not reported
Owner/Operator Email:	Not reported

Owner/Operator Indicator:	Owner
Owner/Operator Name: ENCHROMA INC	
Legal Status:	Other
Date Became Current:	Not reported
Date Ended Current:	Not reported
Owner/Operator Address:	2629 7TH ST
Owner/Operator City,State,Zip:	BERKELEY, CA 94710
Owner/Operator Telephone:	510-497-0048
Owner/Operator Telephone Ext:	Not reported
Owner/Operator Fax:	Not reported
Owner/Operator Email:	Not reported

Owner/Operator Indicator:	Operator
Owner/Operator Name: SUNIL KOOVAKKAT	
Legal Status:	Other
Date Became Current:	Not reported
Date Ended Current:	Not reported
Owner/Operator Address:	2629 7TH ST
Owner/Operator City,State,Zip:	BERKELEY, CA 94710
Owner/Operator Telephone:	510-329-4368
Owner/Operator Telephone Ext:	Not reported
Owner/Operator Fax:	Not reported
Owner/Operator Email:	Not reported

Historic Generators:

Receive Date:	20220810

Map ID
Direction
Distance
Elevation | Site | MAP FINDINGS | Database(s) | EDR ID Number
EPA ID Number

ENCHROMA INC (Continued) **1026827362**

Handler Name: ENCHROMA INC
Federal Waste Generator Description: Not a generator, verified
State District Owner: Not reported
Large Quantity Handler of Universal Waste: No
Recognized Trader Importer: No
Recognized Trader Exporter: No
Spent Lead Acid Battery Importer: No
Spent Lead Acid Battery Exporter: No
Current Record: Yes
Non Storage Recycler Activity: No
Electronic Manifest Broker: No

Receive Date: 20210507
Handler Name: ENCHROMA INC
Federal Waste Generator Description: Not a generator, verified
State District Owner: Not reported
Large Quantity Handler of Universal Waste: No
Recognized Trader Importer: No
Recognized Trader Exporter: No
Spent Lead Acid Battery Importer: No
Spent Lead Acid Battery Exporter: No
Current Record: No
Non Storage Recycler Activity: No
Electronic Manifest Broker: No

List of NAICS Codes and Descriptions:
NAICS Code: 339115
NAICS Description: OPHTHALMIC GOODS MANUFACTURING

Facility Has Received Notices of Violations:
Violations: No Violations Found

Evaluation Action Summary:
Evaluations: No Evaluations Found

E MANIFEST:
Manifest Tracking Number: 015754426FLE
Last Updated Date: 20210617
Shipped Date: 20210524
Received Date: 20210608
Manifest Status: Signed
Submission Type: DataImage5Copy
Origin Type: Web
Generator EPA ID: CAL000462326
Generator Name: ENCHROMA INC
Generator Mail Street Number: Not reported
Generator Mail Street 1: 2629 7TH ST
Generator Mail Street 2: Not reported
Generator Mail City: BERKELEY
Generator Mail State: CA
Generator Mail Zip: 94710
Generator Location Street Number: Not reported
Generator Location Street 1: 2629 7TH ST
Generator Location Street 2: Not reported

MAP FINDINGS

Map ID
Direction
Distance
Elevation | Site | Database(s) | EDR ID Number
EPA ID Number

ENCHROMA INC (Continued) **1026827362**

Generator Location City:	BERKELEY
Generator Location Zip:	94710
Generator Location State:	CA
Generator Contact Company Name:	Not reported
Designated Facility EPA ID:	NMD002208627
Designated Facility Name:	ADVANCED CHEMICAL TREATMENT, LLC
Designated Facility Mail Street Number:	6133
Designated Facility Mail Street 1:	Not reported
Designated Facility Mail Street 2:	EDITH BLVD NE
Designated Facility Mail City:	ALBUQUERQUE
Designated Facility Mail Zip:	87107
Designated Facility Mail State:	NM
Designated Facility Location Street Number:	6133
Designated Facility Location Street 1:	EDITH BLVD NE
Designated Facility Location Street 2:	Not reported
Designated Facility Location City:	ALBUQUERQUE
Designated Facility Location Zip:	87107
Designated Facility Location State:	NM
Designated Facility Contact Company Name:	Not reported
Manifest Residue Indicator:	N
Rejection Indicator:	N

Federal Waste:

Manifest Tracking Number:	015754426FLE
Waste Line Number:	1
Federal Waste Code:	D001
Federal Waste:	IGNITABLE WASTE

Manifest Tracking Number:	015754426FLE
Waste Line Number:	1
Federal Waste Code:	F003
Federal Waste:	THE FOLLOWING SPENT NONHALOGENATED SOLVENTS: XYLENE, ACETONE, ETHYL ACETATE, ETHYL BENZENE, ETHYL ETHER, METHYL ISOBUTYL KETONE, N-BUTYL ALCOHOL, CYCLOHEXANONE, AND METHANOL; ALL SPENT SOLVENT MIXTURES/BLENDS CONTAINING, BEFORE USE, ONLY THE ABOVE SPENT NONHALOGENATED SOLVENTS; AND ALL SPENT SOLVENT MIXTURES/BLENDS CONTAINING, BEFORE USE, ONE OR MORE OF THE ABOVE NONHALOGENATED SOLVENTS, AND A TOTAL OF TEN PERCENT OR MORE (BY VOLUME) OF ONE OR MORE OF THOSE SOLVENTS LISTED IN F001, F002, F004, AND F005; AND STILL BOTTOMS FROM THE RECOVERY OF THESE SPENT SOLVENTS AND SPENT SOLVENT MIXTURES.

Manifest Tracking Number:	015754426FLE
Waste Line Number:	1
Federal Waste Code:	U239
Federal Waste:	BENZENE, DIMETHYL- (I,T) (OR) XYLENE (I)

State Waste:

Manifest Tracking Number:	015754426FLE
Waste Line Number:	1
State Waste Code Owner:	CA
State Waste Code:	551
State Waste:	Laboratory waste chemicals

Transporter:

Manifest Tracking Number:	015754426FLE

Map ID
Direction
Distance
Elevation | Site | MAP FINDINGS | Database(s) | EDR ID Number / EPA ID Number

ENCHROMA INC (Continued) **1026827362**

Transporter Line Number: 1
Transporter EPA ID: CAR000070540
Transporter Name: Advanced Chemical Transport Inc. Dba Actenviro

Manifest Tracking Number: 015754426FLE
Transporter Line Number: 2
Transporter EPA ID: CAD982523433
Transporter Name: Dillard Environmental Services

Waste Line:
Manifest Tracking Number: 015754426FLE
Waste Line Number: 1
U.S. DOT Hazardous Indicator: Y
U.S. DOT ID Number: UN1993
U.S. DOT Description: Un1993, Waste Flammable Liquids, N.O.S. (Xylene, Methanol), 3, Pgii
Non-Hazardous Waste Description: Not reported
Number of Containers: 1
Container Type Code: DF
Container Type Description: Fiberboard or plastic drums, barrels, kegs
Waste Quantity: 68
Quantity Unit of Measure Code: P
Quantity Unit of Measure Description: Pounds
Waste Quantity, in Tons: 0.034
Acute Waste Quantity, in Tons: 0
Non-Acute Waste Quantity, in Tons: 0.034
Waste Quantity, in Kilograms: 30.839024
Acute Waste Quantity, in Kilograms: 0
Non-Acute Waste Quantity, in Kilorgrams: 30.839024
Management Method Code: H141
Management Method Description: STORAGE, BULKING AND/OR TRANSFER OFF SITE
Waste Residue Indicator: N
Quantity Discrepancy Indicator: N
Waste Type Discrepancy Indicator: N
Waste Density: Not reported
Waste Density Unit of Measure Code: Not reported
Waste Density Unit of Measure Description: Not reported
Form Code: Not reported
Form Code Description: Not reported
Source Code: Not reported
Source Code Description: Not reported
Waste Minimization Code: Not reported
Waste Minimization Code Description: Not reported
Consent Number: Not reported
EPA Waste Indicator: Y

D26 **AIRCAPTURE LLC** **RCRA NonGen / NLR** **1028902174**
NW **2629 SEVENTH ST** **CAL000479829**
< 1/8 **BERKELEY, CA 94710**
0.047 mi.
246 ft. **Site 6 of 11 in cluster D**

Relative:
Lower

Actual:
38 ft.

RCRA Listings:
Date Form Received by Agency: 20230810
Handler Name: Aircapture Llc
Handler Address: 2629 Seventh St
Handler City,State,Zip: BERKELEY, CA 94710
EPA ID: CAL000479829

Map ID
Direction
Distance
Elevation | Site | MAP FINDINGS | Database(s) | EDR ID Number
EPA ID Number

AIRCAPTURE LLC (Continued) **1028902174**

Contact Name:	FELIX WINKLER
Contact Address:	5735 BUENA VISTA AVE
Contact City,State,Zip:	OAKLAND, CA 94618
Contact Telephone:	978-578-5123
Contact Fax:	Not reported
Contact Email:	FELIX.WINKLER@AIRCAPTURE.CO
Contact Title:	Not reported
EPA Region:	09
Land Type:	Not reported
Federal Waste Generator Description:	Not a generator, verified
Non-Notifier:	Not reported
Biennial Report Cycle:	Not reported
Accessibility:	Not reported
Active Site Indicator:	Not reported
State District Owner:	Not reported
State District:	Not reported
Mailing Address:	2629 SEVENTH ST
Mailing City,State,Zip:	BERKELEY, CA 94710
Owner Name:	Aircapture Llc
Owner Type:	Other
Operator Name:	Felix Winkler
Operator Type:	Other
Short-Term Generator Activity:	No
Importer Activity:	No
Mixed Waste Generator:	No
Transporter Activity:	No
Transfer Facility Activity:	No
Recycler Activity with Storage:	No
Small Quantity On-Site Burner Exemption:	No
Smelting Melting and Refining Furnace Exemption:	No
Underground Injection Control:	No
Off-Site Waste Receipt:	No
Universal Waste Indicator:	No
Universal Waste Destination Facility:	No
Federal Universal Waste:	No
Active Site State-Reg Handler:	---
Federal Facility Indicator:	Not reported
Hazardous Secondary Material Indicator:	N
Sub-Part K Indicator:	Not reported
2018 GPRA Permit Baseline:	Not on the Baseline
2018 GPRA Renewals Baseline:	Not on the Baseline
202 GPRA Corrective Action Baseline:	No
Subject to Corrective Action Universe:	No
Non-TSDFs Where RCRA CA has Been Imposed Universe:	No
Corrective Action Priority Ranking:	No NCAPS ranking
Environmental Control Indicator:	No
Institutional Control Indicator:	No
Human Exposure Controls Indicator:	N/A
Groundwater Controls Indicator:	N/A
Significant Non-Complier Universe:	No
Unaddressed Significant Non-Complier Universe:	No
Addressed Significant Non-Complier Universe:	No
Significant Non-Complier With a Compliance Schedule Universe:	No
Financial Assurance Required:	Not reported
Handler Date of Last Change:	20230814
Recognized Trader-Importer:	No
Recognized Trader-Exporter:	No

AIRCAPTURE LLC (Continued) **1028902174**

Importer of Spent Lead Acid Batteries:	No
Exporter of Spent Lead Acid Batteries:	No
Recycler Activity Without Storage:	No
Manifest Broker:	No
Sub-Part P Indicator:	No

Handler - Owner Operator:

Owner/Operator Indicator:	Operator
Owner/Operator Name: FELIX WINKLER	
Legal Status:	Other
Date Became Current:	Not reported
Date Ended Current:	Not reported
Owner/Operator Address:	5735 BUENA VISTA AVE
Owner/Operator City,State,Zip:	OAKLAND, CA 94618
Owner/Operator Telephone:	978-578-5123
Owner/Operator Telephone Ext:	Not reported
Owner/Operator Fax:	Not reported
Owner/Operator Email:	Not reported

Owner/Operator Indicator:	Owner
Owner/Operator Name: AIRCAPTURE LLC	
Legal Status:	Other
Date Became Current:	Not reported
Date Ended Current:	Not reported
Owner/Operator Address:	51 BETHEL CROSS RD
Owner/Operator City,State,Zip:	PINE PLAINS, NY 12567
Owner/Operator Telephone:	847-800-6696
Owner/Operator Telephone Ext:	Not reported
Owner/Operator Fax:	Not reported
Owner/Operator Email:	Not reported

Historic Generators:

Receive Date:	20230810
Handler Name: AIRCAPTURE LLC	
Federal Waste Generator Description:	Not a generator, verified
State District Owner:	Not reported
Large Quantity Handler of Universal Waste:	No
Recognized Trader Importer:	No
Recognized Trader Exporter:	No
Spent Lead Acid Battery Importer:	No
Spent Lead Acid Battery Exporter:	No
Current Record:	Yes
Non Storage Recycler Activity:	No
Electronic Manifest Broker:	No

List of NAICS Codes and Descriptions:

NAICS Code:	333998
NAICS Description:	ALL OTHER MISCELLANEOUS GENERAL PURPOSE MACHINERY MANUFACTURING

Facility Has Received Notices of Violations:

Violations:	No Violations Found

Evaluation Action Summary:

Evaluations:	No Evaluations Found

MAP FINDINGS

Map ID / Direction / Distance / Elevation	Site	Database(s)	EDR ID Number / EPA ID Number
D27	**AIRCAPTURE LLC**	**CERS HAZ WASTE**	**S130390130**
NW	**2629 7TH ST**	**HWTS**	**N/A**
< 1/8	**BERKELEY, CA 94710**	**CERS**	
0.047 mi.			
246 ft.	**Site 7 of 11 in cluster D**		

Relative:
Lower

Actual:
38 ft.

CERS HAZ WASTE:

Name:	AIRCAPTURE LLC
Address:	2629 7TH ST
City,State,Zip:	BERKELEY, CA 94710
Site ID:	700956
CERS ID:	10927753
CERS Description:	Hazardous Waste Generator

HWTS:

Name:	AIRCAPTURE LLC
Address:	2629 7TH ST
Address 2:	Not reported
City,State,Zip:	BERKELEY, CA 94710
EPA ID:	CAC003234138
Inactive Date:	08/23/2023
Create Date:	05/24/2023
Last Act Date:	08/24/2023
Mailing Name:	Not reported
Mailing Address:	2629 7TH ST
Mailing Address 2:	Not reported
Mailing City,State,Zip:	BERKELEY, CA
Owner Name:	AIRCAPTURE LLC
Owner Address:	2629 7TH ST
Owner Address 2:	Not reported
Owner City,State,Zip:	BERKELEY, CA 94710
Owner Phone:	8478006696
Owner Fax:	Not reported
Contact Name:	GILLIAN COLMAN
Contact Address:	808 W SAN CARLOS ST
Contact Address 2:	UNIT 331
City,State,Zip:	SAN JOSE, CA 95126
Contact Phone:	8605787769
Contact Fax:	Not reported
Facility Status:	Not reported
Facility Type:	Not reported
Category:	Not reported
Latitude:	Not reported
Longitude:	Not reported

CERS:

Name:	AIRCAPTURE LLC
Address:	2629 7TH ST
City,State,Zip:	BERKELEY, CA 94710
Site ID:	700956
CERS ID:	10927753
CERS Description:	Chemical Storage Facilities

Coordinates:

Site ID:	700956
Facility Name:	Aircapture LLC
Env Int Type Code:	HMBP
Program ID:	10927753
Coord Name:	Not reported

Map ID
Direction
Distance
Elevation Site

MAP FINDINGS

Database(s) EDR ID Number EPA ID Number

AIRCAPTURE LLC (Continued) **S130390130**

Ref Point Type Desc: Center of a facility or station.,
Latitude: 37.857580
Longitude: -122.292650

Affiliation:
Affiliation Type Desc: Document Preparer
Entity Name: Gillian Colman
Entity Title: Not reported
Affiliation Address: Not reported
Affiliation City: Not reported
Affiliation State: Not reported
Affiliation Country: Not reported
Affiliation Zip: Not reported
Affiliation Phone: ,

Affiliation Type Desc: Legal Owner
Entity Name: Matt Atwood
Entity Title: Not reported
Affiliation Address: 2629 7th St
Affiliation City: Berkeley
Affiliation State: CA
Affiliation Country: United States
Affiliation Zip: 94710
Affiliation Phone: (847) 800-6696,

Affiliation Type Desc: Parent Corporation
Entity Name: Aircapture LLC
Entity Title: Not reported
Affiliation Address: Not reported
Affiliation City: Not reported
Affiliation State: Not reported
Affiliation Country: Not reported
Affiliation Zip: Not reported
Affiliation Phone: ,

Affiliation Type Desc: Environmental Contact
Entity Name: Gillian Colman
Entity Title: Not reported
Affiliation Address: 808 W San Carlos St, Unit 331
Affiliation City: San Jose
Affiliation State: CA
Affiliation Country: Not reported
Affiliation Zip: 95126
Affiliation Phone: ,

Affiliation Type Desc: Facility Mailing Address
Entity Name: Mailing Address
Entity Title: Not reported
Affiliation Address: 2629 7th St
Affiliation City: Berkeley
Affiliation State: CA
Affiliation Country: Not reported
Affiliation Zip: 94710
Affiliation Phone: ,

Affiliation Type Desc: Identification Signer
Entity Name: Gillian Colman

MAP FINDINGS

Map ID
Direction
Distance
Elevation | Site | Database(s) | EDR ID Number
EPA ID Number

AIRCAPTURE LLC (Continued) **S130390130**

Entity Title:	Engineer
Affiliation Address:	Not reported
Affiliation City:	Not reported
Affiliation State:	Not reported
Affiliation Country:	Not reported
Affiliation Zip:	Not reported
Affiliation Phone:	,
Affiliation Type Desc:	CUPA District
Entity Name:	Berkeley City Toxics Management Division
Entity Title:	Not reported
Affiliation Address:	1947 Center Street, 1st Floor
Affiliation City:	Berkeley
Affiliation State:	CA
Affiliation Country:	Not reported
Affiliation Zip:	94704
Affiliation Phone:	(510) 981-7460,
Affiliation Type Desc:	Operator
Entity Name:	Matt Atwood
Entity Title:	Not reported
Affiliation Address:	Not reported
Affiliation City:	Not reported
Affiliation State:	Not reported
Affiliation Country:	Not reported
Affiliation Zip:	Not reported
Affiliation Phone:	(847) 800-6696,

E28 **ELECTRO-COATINGS OF CALIFORNIA INC** **PFAS ECHO** **1027355029**
West **N/A**
< 1/8 **BERKELEY, CA**
0.047 mi.
246 ft. **Site 6 of 6 in cluster E**

Relative: PFAS ECHO:
Lower

Actual: **36 ft.**

Name:	ELECTRO-COATINGS OF CALIFORNIA INC
Address:	Not reported
City,State,Zip:	BERKELEY, CA
Latitude:	37.85687
Longitude:	-122.2933
Count:	1
County:	ALAMEDA
Status:	Active
Region:	09
Industry:	Metal Coating
ECHO Facility Report:	https://echo.epa.gov/detailed-facility-report?fid=110000886499
Facility Percent Minority:	50.745
Facility Derived Tribes:	Lytton Rancheria of California - 6.9 mile(s)
Facility Population:	9965.56
EPA Programs:	CWA; RCRA
Federal Facility:	No
Federal Agency:	-
Facility FIPS Code:	06001
Facility Indian Country Flag:	N
Facility Collection Method:	ADDRESS MATCHING-HOUSE NUMBER
Facility Derived HUC:	18050002
Facility Derived WBD:	180500020904

Map ID
Direction
Distance
Elevation | Site | MAP FINDINGS | Database(s) | EDR ID Number
EPA ID Number

ELECTRO-COATINGS OF CALIFORNIA INC (Continued) **1027355029**

Facility Derived CD113:	13
Facility Derived CB2010:	060014220001052
Facility Major Flag:	-
Facility Active Flag:	Y
Facility Inspection Count:	3
Facility Date Last Inspection:	12/5/2022
Facility Days Last Inspection:	376
Facility Informal Count:	0
Facility Date Last Informal Action:	4/9/2015
Facility Formal Action Count:	0
Facility Date Last Formal Action:	-
Facility Total Penalties:	0
Facility Penalty Count:	-
Facility Date Last Penalty:	-
Facility Last Penalty AMT:	-
Facility QTRS With NC:	0
Facility Programs With SNC:	0
Facility Compliance Status:	No Violation Identified
Facility SNC Flag:	N
AIR Flag:	N
NPDES Flag:	Y
SDWIS Flag:	N
RCRA Flag:	Y
TRI Flag:	Y
GHG Flag:	N
AIR IDS:	-
CAA Permit Types:	-
CAA NAICS:	-
CAA SICS:	-
NPDES IDS:	CAZ180825
CWA Permit Types:	Non-M
CWA NAICS:	-
CWA SICS:	3471
RCRA IDS:	CAD009116211
RCRA Permit Types:	LQG
RCRA NAICS:	332117 332813 326291
SDWA IDS:	-
SDWA System Types:	-
SDWA Compliance Status:	-
SDWA SNC Flag:	N
TRI IDS:	9471WLCTRC893CA
TRI Releases Transfers:	78
TRI On Site Releases:	0
TRI Off Site Transfers:	78
TRI Reporter:	Y
Facility IMP Water Flag:	Y
EJSCREEN Flag US:	N
EJSCREEN Report:	https://ejscreen.epa.gov/mapper/mobile/EJSCREEN_mobile.aspx?geometry=%7B%22x%22:-122.2933,%22y%22:37.85687,%22spatialReference%22:%7B%22wkid%22:4326%7D%7D&unit=9035&areatype=&areaid=&basemap=streets&distance=1

MAP FINDINGS

Map ID / Direction / Distance / Elevation	Site	Database(s)	EDR ID Number / EPA ID Number
F29	**ELECTRO-COATINGS OF CALIFORNIA INC**	**CERS HAZ WASTE**	**S112999590**
West	**893 CARLETON ST**	**HWTS**	**N/A**
< 1/8	**BERKELEY, CA 94710**	**HAZNET**	
0.049 mi.		**CERS**	
258 ft.	**Site 1 of 3 in cluster F**		

Relative:
Lower

Actual:
36 ft.

CERS HAZ WASTE:

Name:	ELECTRO-COATINGS OF CALIFORNIA INC
Address:	893 CARLETON ST
City,State,Zip:	BERKELEY, CA 94710
Site ID:	114204
CERS ID:	10152455
CERS Description:	Hazardous Waste Generator

Name:	ELECTRO-COATINGS OF CALIFORNIA INC
Address:	893 CARLETON ST
City,State,Zip:	BERKELEY, CA 94710
Site ID:	114204
CERS ID:	10152455
CERS Description:	RCRA LQ HW Generator

HWTS:

Name:	ELECTRO-COATINGS OF CALIFORNIA INC
Address:	893 CARLETON ST
Address 2:	Not reported
City,State,Zip:	BERKELEY, CA 94710
EPA ID:	CAD009116211
Inactive Date:	Not reported
Create Date:	07/23/1982
Last Act Date:	Not reported
Mailing Name:	Not reported
Mailing Address:	893 CARLETON STREET
Mailing Address 2:	Not reported
Mailing City,State,Zip:	BERKELEY, CA 947100000
Owner Name:	ELECTRO-COATINGS OF CALIFORNIA, INC
Owner Address:	893 CARLETON
Owner Address 2:	Not reported
Owner City,State,Zip:	BERKELEY, CA 947100000
Owner Phone:	Not reported
Owner Fax:	Not reported
Contact Name:	AARON PLECHATY
Contact Address:	893 CARLETON STREET
Contact Address 2:	Not reported
City,State,Zip:	BERKELEY, CA 947100000
Contact Phone:	Not reported
Contact Fax:	Not reported
Facility Status:	Active
Facility Type:	PERMANENT
Category:	FEDERAL
Latitude:	37.856935
Longitude:	-122.29317

NAICS:

EPA ID:	CAD009116211
Create Date:	2011-04-05 10:18:11.997
NAICS Code:	332813
NAICS Description:	Electroplating, Plating, Polishing, Anodizing, and Coloring
Issued EPA ID Date:	1982-07-23 00:00:00
Inactive Date:	Not reported

Map ID
Direction
Distance
Elevation Site

MAP FINDINGS

Database(s) EDR ID Number EPA ID Number

ELECTRO-COATINGS OF CALIFORNIA INC (Continued) **S112999590**

Facility Name:	ELECTRO-COATINGS OF CALIFORNIA INC
Facility Address:	893 CARLETON ST
Facility Address 2:	Not reported
Facility City:	BERKELEY
Facility County:	Not reported
Facility State:	CA
Facility Zip:	947100000
EPA ID:	CAD009116211
Create Date:	2011-04-05 10:18:11.997
NAICS Code:	332813
NAICS Description:	Electroplating, Plating, Polishing, Anodizing, and Coloring
Issued EPA ID Date:	1982-07-23 00:00:00
Inactive Date:	Not reported
Facility Name:	ELECTRO-COATINGS OF CALIFORNIA INC
Facility Address:	893 CARLETON ST
Facility Address 2:	Not reported
Facility City:	BERKELEY
Facility County:	Not reported
Facility State:	CA
Facility Zip:	947100000

HAZNET:

Name:	ELECTRO-COATINGS OF CALIFORNIA INC
Address:	893 CARLETON ST
Address 2:	Not reported
City,State,Zip:	BERKELEY, CA 947100000
Contact:	AARON PLECHATY
Telephone:	5108494075
Mailing Name:	Not reported
Mailing Address:	893 CARLETON STREET
Year:	2021
Gepaid:	CAD009116211
TSD EPA ID:	NVT330010000
CA Waste Code:	181 - Other inorganic solid waste
Disposal Method:	H132 - Landfill Or Surface Impoundment That Will Be Closed As Landfill(To Include On-Site Treatment And/Or Stabilization)
Tons:	2.425
Year:	2021
Gepaid:	CAD009116211
TSD EPA ID:	NVT330010000
CA Waste Code:	171 - Metal sludge (Alkaline solution (pH >= 12.5) with metals)
Disposal Method:	H132 - Landfill Or Surface Impoundment That Will Be Closed As Landfill(To Include On-Site Treatment And/Or Stabilization)
Tons:	2.25
Year:	2020
Gepaid:	CAD009116211
TSD EPA ID:	NVT330010000
CA Waste Code:	726 - Liquids with nickel >= 134 Mg./L
Disposal Method:	H039 - Other Recovery Of Reclamation For Reuse Including Acid Regeneration, Organics Recovery Ect
Tons:	10.55046

Map ID
Direction
Distance
Elevation | Site | MAP FINDINGS | Database(s) | EDR ID Number
EPA ID Number

ELECTRO-COATINGS OF CALIFORNIA INC (Continued) **S112999590**

Year: 2020
Gepaid: CAD009116211
TSD EPA ID: CAD008488025
CA Waste Code: 723 - Liquids with chromium (VI) >= 500 Mg./L
Disposal Method: H010 - Metals Recovery Including Retoring,Smelting,Chemicals,Ect
Tons: 5.73395

Year: 2020
Gepaid: CAD009116211
TSD EPA ID: NVT330010000
CA Waste Code: 331 - Off-specification, aged or surplus organics
Disposal Method: H132 - Landfill Or Surface Impoundment That Will Be Closed As Landfill(To Include On-Site Treatment And/Or Stabilization)
Tons: 0.1

Year: 2020
Gepaid: CAD009116211
TSD EPA ID: NVT330010000
CA Waste Code: 723 - Liquids with chromium (VI) >= 500 Mg./L
Disposal Method: H132 - Landfill Or Surface Impoundment That Will Be Closed As Landfill(To Include On-Site Treatment And/Or Stabilization)
Tons: 1.04254

Year: 2020
Gepaid: CAD009116211
TSD EPA ID: NVT330010000
CA Waste Code: 141 - Off-specification, aged or surplus inorganics
Disposal Method: H132 - Landfill Or Surface Impoundment That Will Be Closed As Landfill(To Include On-Site Treatment And/Or Stabilization)
Tons: 0.75

Year: 2020
Gepaid: CAD009116211
TSD EPA ID: NVT330010000
CA Waste Code: 181 - Other inorganic solid waste
Disposal Method: H132 - Landfill Or Surface Impoundment That Will Be Closed As Landfill(To Include On-Site Treatment And/Or Stabilization)
Tons: 4.755

Year: 2020
Gepaid: CAD009116211
TSD EPA ID: NVT330010000
CA Waste Code: 122 - Alkaline solution without metals pH >= 12.5
Disposal Method: H132 - Landfill Or Surface Impoundment That Will Be Closed As Landfill(To Include On-Site Treatment And/Or Stabilization)
Tons: 3.44037

Year: 2020
Gepaid: CAD009116211
TSD EPA ID: NVT330010000
CA Waste Code: 352 - Other organic solids
Disposal Method: H132 - Landfill Or Surface Impoundment That Will Be Closed As Landfill(To Include On-Site Treatment And/Or Stabilization)
Tons: 1.9175

Map ID
Direction
Distance
Elevation | Site | MAP FINDINGS | Database(s) | EDR ID Number
EPA ID Number

ELECTRO-COATINGS OF CALIFORNIA INC (Continued) **S112999590**

Click this hyperlink while viewing on your computer to access
445 additional CA HAZNET: record(s) in the EDR Site Report.

Additional Info:

Year:	2021
Gen EPA ID:	CAD009116211
Shipment Date:	9/2/2020
Creation Date:	9/16/2020
Receipt Date:	9/10/2020
Manifest ID:	014649853FLE
Trans EPA ID:	CAD982492399
Trans Name:	ALL CLEAN HAZARDOUS WASTE REMOVAL INC
Trans 2 EPA ID:	Not reported
Trans 2 Name:	Not reported
TSDF EPA ID:	NVT330010000
Trans Name:	US ECOLOGY NEVADA, INC
TSDF Alt EPA ID:	Not reported
TSDF Alt Name:	Not reported
Waste Code Description:	141,181 - Not reported
RCRA Code:	Not reported
Meth Code:	H132 - Landfill Or Surface Impoundment That Will Be Closed As Landfill(To Include On-Site Treatment And/Or Stabilization)
Quantity Tons:	0.4
Waste Quantity:	800
Quantity Unit:	P
Additional Code 1:	Not reported
Additional Code 2:	Not reported
Additional Code 3:	Not reported
Additional Code 4:	Not reported
Additional Code 5:	Not reported
Shipment Date:	9/2/2020
Creation Date:	9/16/2020
Receipt Date:	9/10/2020
Manifest ID:	014649853FLE
Trans EPA ID:	CAD982492399
Trans Name:	ALL CLEAN HAZARDOUS WASTE REMOVAL INC
Trans 2 EPA ID:	Not reported
Trans 2 Name:	Not reported
TSDF EPA ID:	NVT330010000
Trans Name:	US ECOLOGY NEVADA, INC
TSDF Alt EPA ID:	Not reported
TSDF Alt Name:	Not reported
Waste Code Description:	181 - Other inorganic solid waste Organics
RCRA Code:	Not reported
Meth Code:	H132 - Landfill Or Surface Impoundment That Will Be Closed As Landfill(To Include On-Site Treatment And/Or Stabilization)
Quantity Tons:	0.45
Waste Quantity:	900
Quantity Unit:	P
Additional Code 1:	Not reported
Additional Code 2:	Not reported
Additional Code 3:	Not reported
Additional Code 4:	Not reported
Additional Code 5:	Not reported

Map ID
Direction
Distance
Elevation | Site | MAP FINDINGS | Database(s) | EDR ID Number
EPA ID Number

ELECTRO-COATINGS OF CALIFORNIA INC (Continued) **S112999590**

Shipment Date:	9/2/2020
Creation Date:	9/16/2020
Receipt Date:	9/10/2020
Manifest ID:	014649853FLE
Trans EPA ID:	CAD982492399
Trans Name:	ALL CLEAN HAZARDOUS WASTE REMOVAL INC
Trans 2 EPA ID:	Not reported
Trans 2 Name:	Not reported
TSDF EPA ID:	NVT330010000
Trans Name:	US ECOLOGY NEVADA, INC
TSDF Alt EPA ID:	Not reported
TSDF Alt Name:	Not reported
Waste Code Description:	181 - Other inorganic solid waste Organics
RCRA Code:	D007
Meth Code:	H132 - Landfill Or Surface Impoundment That Will Be Closed As Landfill(To Include On-Site Treatment And/Or Stabilization)
Quantity Tons:	0.1
Waste Quantity:	200
Quantity Unit:	P
Additional Code 1:	Not reported
Additional Code 2:	Not reported
Additional Code 3:	Not reported
Additional Code 4:	Not reported
Additional Code 5:	Not reported

Shipment Date:	9/2/2020
Creation Date:	9/16/2020
Receipt Date:	9/10/2020
Manifest ID:	014649853FLE
Trans EPA ID:	CAD982492399
Trans Name:	ALL CLEAN HAZARDOUS WASTE REMOVAL INC
Trans 2 EPA ID:	Not reported
Trans 2 Name:	Not reported
TSDF EPA ID:	NVT330010000
Trans Name:	US ECOLOGY NEVADA, INC
TSDF Alt EPA ID:	Not reported
TSDF Alt Name:	Not reported
Waste Code Description:	141,181 - Not reported
RCRA Code:	Not reported
Meth Code:	H132 - Landfill Or Surface Impoundment That Will Be Closed As Landfill(To Include On-Site Treatment And/Or Stabilization)
Quantity Tons:	0.2
Waste Quantity:	400
Quantity Unit:	P
Additional Code 1:	Not reported
Additional Code 2:	Not reported
Additional Code 3:	Not reported
Additional Code 4:	Not reported
Additional Code 5:	Not reported

Shipment Date:	9/2/2020
Creation Date:	9/16/2020
Receipt Date:	9/10/2020
Manifest ID:	014649853FLE
Trans EPA ID:	CAD982492399
Trans Name:	ALL CLEAN HAZARDOUS WASTE REMOVAL INC
Trans 2 EPA ID:	Not reported

Map ID
Direction
Distance
Elevation | Site | MAP FINDINGS | Database(s) | EDR ID Number
EPA ID Number

ELECTRO-COATINGS OF CALIFORNIA INC (Continued) **S112999590**

Trans 2 Name:	Not reported
TSDF EPA ID:	NVT330010000
Trans Name:	US ECOLOGY NEVADA, INC
TSDF Alt EPA ID:	Not reported
TSDF Alt Name:	Not reported
Waste Code Description:	171 - Metal sludge (see 121
RCRA Code:	D007
Meth Code:	H132 - Landfill Or Surface Impoundment That Will Be Closed As Landfill(To Include On-Site Treatment And/Or Stabilization)
Quantity Tons:	0.45
Waste Quantity:	900
Quantity Unit:	P
Additional Code 1:	Not reported
Additional Code 2:	Not reported
Additional Code 3:	Not reported
Additional Code 4:	Not reported
Additional Code 5:	Not reported
Shipment Date:	8/17/2020
Creation Date:	8/29/2020
Receipt Date:	8/24/2020
Manifest ID:	014648741FLE
Trans EPA ID:	CAD982492399
Trans Name:	ALL CLEAN HAZARDOUS WASTE REMOVAL INC
Trans 2 EPA ID:	Not reported
Trans 2 Name:	Not reported
TSDF EPA ID:	NVT330010000
Trans Name:	US ECOLOGY NEVADA, INC
TSDF Alt EPA ID:	Not reported
TSDF Alt Name:	Not reported
Waste Code Description:	181 - Other inorganic solid waste Organics
RCRA Code:	Not reported
Meth Code:	H132 - Landfill Or Surface Impoundment That Will Be Closed As Landfill(To Include On-Site Treatment And/Or Stabilization)
Quantity Tons:	0.125
Waste Quantity:	250
Quantity Unit:	P
Additional Code 1:	Not reported
Additional Code 2:	Not reported
Additional Code 3:	Not reported
Additional Code 4:	Not reported
Additional Code 5:	Not reported
Shipment Date:	8/17/2020
Creation Date:	8/29/2020
Receipt Date:	8/24/2020
Manifest ID:	014648741FLE
Trans EPA ID:	CAD982492399
Trans Name:	ALL CLEAN HAZARDOUS WASTE REMOVAL INC
Trans 2 EPA ID:	Not reported
Trans 2 Name:	Not reported
TSDF EPA ID:	NVT330010000
Trans Name:	US ECOLOGY NEVADA, INC
TSDF Alt EPA ID:	Not reported
TSDF Alt Name:	Not reported
Waste Code Description:	181 - Other inorganic solid waste Organics
RCRA Code:	D007

Map ID
Direction
Distance
Elevation | Site | MAP FINDINGS | Database(s) | EDR ID Number
EPA ID Number

ELECTRO-COATINGS OF CALIFORNIA INC (Continued) **S112999590**

Meth Code:	H132 - Landfill Or Surface Impoundment That Will Be Closed As Landfill(To Include On-Site Treatment And/Or Stabilization)
Quantity Tons:	0.2
Waste Quantity:	400
Quantity Unit:	P
Additional Code 1:	Not reported
Additional Code 2:	Not reported
Additional Code 3:	Not reported
Additional Code 4:	Not reported
Additional Code 5:	Not reported
Shipment Date:	7/7/2020
Creation Date:	7/22/2020
Receipt Date:	7/16/2020
Manifest ID:	014648509FLE
Trans EPA ID:	CAD982492399
Trans Name:	ALL CLEAN HAZARDOUS WASTE REMOVAL INC
Trans 2 EPA ID:	Not reported
Trans 2 Name:	Not reported
TSDF EPA ID:	NVT330010000
Trans Name:	US ECOLOGY NEVADA, INC
TSDF Alt EPA ID:	Not reported
TSDF Alt Name:	Not reported
Waste Code Description:	181 - Other inorganic solid waste Organics
RCRA Code:	D007
Meth Code:	H132 - Landfill Or Surface Impoundment That Will Be Closed As Landfill(To Include On-Site Treatment And/Or Stabilization)
Quantity Tons:	1.6856
Waste Quantity:	2
Quantity Unit:	Y
Additional Code 1:	Not reported
Additional Code 2:	Not reported
Additional Code 3:	Not reported
Additional Code 4:	Not reported
Additional Code 5:	Not reported
Shipment Date:	7/7/2020
Creation Date:	7/22/2020
Receipt Date:	7/16/2020
Manifest ID:	014648509FLE
Trans EPA ID:	CAD982492399
Trans Name:	ALL CLEAN HAZARDOUS WASTE REMOVAL INC
Trans 2 EPA ID:	Not reported
Trans 2 Name:	Not reported
TSDF EPA ID:	NVT330010000
Trans Name:	US ECOLOGY NEVADA, INC
TSDF Alt EPA ID:	Not reported
TSDF Alt Name:	Not reported
Waste Code Description:	181 - Other inorganic solid waste Organics
RCRA Code:	Not reported
Meth Code:	H132 - Landfill Or Surface Impoundment That Will Be Closed As Landfill(To Include On-Site Treatment And/Or Stabilization)
Quantity Tons:	0.225
Waste Quantity:	450
Quantity Unit:	P
Additional Code 1:	Not reported
Additional Code 2:	Not reported

Map ID
Direction
Distance
Elevation | Site | MAP FINDINGS | Database(s) | EDR ID Number EPA ID Number

ELECTRO-COATINGS OF CALIFORNIA INC (Continued) **S112999590**

Additional Code 3:	Not reported
Additional Code 4:	Not reported
Additional Code 5:	Not reported
Shipment Date:	7/7/2020
Creation Date:	7/22/2020
Receipt Date:	7/16/2020
Manifest ID:	014648509FLE
Trans EPA ID:	CAD982492399
Trans Name:	ALL CLEAN HAZARDOUS WASTE REMOVAL INC
Trans 2 EPA ID:	Not reported
Trans 2 Name:	Not reported
TSDF EPA ID:	NVT330010000
Trans Name:	US ECOLOGY NEVADA, INC
TSDF Alt EPA ID:	Not reported
TSDF Alt Name:	Not reported
Waste Code Description:	181 - Other inorganic solid waste Organics
RCRA Code:	D007
Meth Code:	H132 - Landfill Or Surface Impoundment That Will Be Closed As Landfill(To Include On-Site Treatment And/Or Stabilization)
Quantity Tons:	0.25
Waste Quantity:	500
Quantity Unit:	P
Additional Code 1:	Not reported
Additional Code 2:	Not reported
Additional Code 3:	Not reported
Additional Code 4:	Not reported
Additional Code 5:	Not reported

Additional Info:

Year:	2020
Gen EPA ID:	CAD009116211
Shipment Date:	9/2/2020
Creation Date:	9/16/2020
Receipt Date:	9/10/2020
Manifest ID:	014649853FLE
Trans EPA ID:	CAD982492399
Trans Name:	ALL CLEAN HAZARDOUS WASTE REMOVAL INC
Trans 2 EPA ID:	Not reported
Trans 2 Name:	Not reported
TSDF EPA ID:	NVT330010000
Trans Name:	US ECOLOGY NEVADA, INC
TSDF Alt EPA ID:	Not reported
TSDF Alt Name:	Not reported
Waste Code Description:	141,181 - Not reported
RCRA Code:	Not reported
Meth Code:	H132 - Landfill Or Surface Impoundment That Will Be Closed As Landfill(To Include On-Site Treatment And/Or Stabilization)
Quantity Tons:	0.4
Waste Quantity:	800
Quantity Unit:	P
Additional Code 1:	Not reported
Additional Code 2:	Not reported
Additional Code 3:	Not reported
Additional Code 4:	Not reported
Additional Code 5:	Not reported

Map ID
Direction
Distance
Elevation | Site | MAP FINDINGS | Database(s) | EDR ID Number
EPA ID Number

ELECTRO-COATINGS OF CALIFORNIA INC (Continued) **S112999590**

Shipment Date:	9/2/2020
Creation Date:	9/16/2020
Receipt Date:	9/10/2020
Manifest ID:	014649853FLE
Trans EPA ID:	CAD982492399
Trans Name:	ALL CLEAN HAZARDOUS WASTE REMOVAL INC
Trans 2 EPA ID:	Not reported
Trans 2 Name:	Not reported
TSDF EPA ID:	NVT330010000
Trans Name:	US ECOLOGY NEVADA, INC
TSDF Alt EPA ID:	Not reported
TSDF Alt Name:	Not reported
Waste Code Description:	181 - Other inorganic solid waste Organics
RCRA Code:	Not reported
Meth Code:	H132 - Landfill Or Surface Impoundment That Will Be Closed As Landfill(To Include On-Site Treatment And/Or Stabilization)
Quantity Tons:	0.45
Waste Quantity:	900
Quantity Unit:	P
Additional Code 1:	Not reported
Additional Code 2:	Not reported
Additional Code 3:	Not reported
Additional Code 4:	Not reported
Additional Code 5:	Not reported

Shipment Date:	9/2/2020
Creation Date:	9/16/2020
Receipt Date:	9/10/2020
Manifest ID:	014649853FLE
Trans EPA ID:	CAD982492399
Trans Name:	ALL CLEAN HAZARDOUS WASTE REMOVAL INC
Trans 2 EPA ID:	Not reported
Trans 2 Name:	Not reported
TSDF EPA ID:	NVT330010000
Trans Name:	US ECOLOGY NEVADA, INC
TSDF Alt EPA ID:	Not reported
TSDF Alt Name:	Not reported
Waste Code Description:	171 - Metal sludge (see 121
RCRA Code:	D007
Meth Code:	H132 - Landfill Or Surface Impoundment That Will Be Closed As Landfill(To Include On-Site Treatment And/Or Stabilization)
Quantity Tons:	0.45
Waste Quantity:	900
Quantity Unit:	P
Additional Code 1:	Not reported
Additional Code 2:	Not reported
Additional Code 3:	Not reported
Additional Code 4:	Not reported
Additional Code 5:	Not reported

Shipment Date:	9/2/2020
Creation Date:	9/16/2020
Receipt Date:	9/10/2020
Manifest ID:	014649853FLE
Trans EPA ID:	CAD982492399
Trans Name:	ALL CLEAN HAZARDOUS WASTE REMOVAL INC
Trans 2 EPA ID:	Not reported

Map ID
Direction
Distance
Elevation | Site | MAP FINDINGS | Database(s) | EDR ID Number
EPA ID Number

ELECTRO-COATINGS OF CALIFORNIA INC (Continued) **S112999590**

Trans 2 Name:	Not reported
TSDF EPA ID:	NVT330010000
Trans Name:	US ECOLOGY NEVADA, INC
TSDF Alt EPA ID:	Not reported
TSDF Alt Name:	Not reported
Waste Code Description:	141,181 - Not reported
RCRA Code:	Not reported
Meth Code:	H132 - Landfill Or Surface Impoundment That Will Be Closed As Landfill(To Include On-Site Treatment And/Or Stabilization)
Quantity Tons:	0.2
Waste Quantity:	400
Quantity Unit:	P
Additional Code 1:	Not reported
Additional Code 2:	Not reported
Additional Code 3:	Not reported
Additional Code 4:	Not reported
Additional Code 5:	Not reported
Shipment Date:	9/2/2020
Creation Date:	9/16/2020
Receipt Date:	9/10/2020
Manifest ID:	014649853FLE
Trans EPA ID:	CAD982492399
Trans Name:	ALL CLEAN HAZARDOUS WASTE REMOVAL INC
Trans 2 EPA ID:	Not reported
Trans 2 Name:	Not reported
TSDF EPA ID:	NVT330010000
Trans Name:	US ECOLOGY NEVADA, INC
TSDF Alt EPA ID:	Not reported
TSDF Alt Name:	Not reported
Waste Code Description:	181 - Other inorganic solid waste Organics
RCRA Code:	D007
Meth Code:	H132 - Landfill Or Surface Impoundment That Will Be Closed As Landfill(To Include On-Site Treatment And/Or Stabilization)
Quantity Tons:	0.1
Waste Quantity:	200
Quantity Unit:	P
Additional Code 1:	Not reported
Additional Code 2:	Not reported
Additional Code 3:	Not reported
Additional Code 4:	Not reported
Additional Code 5:	Not reported
Shipment Date:	8/17/2020
Creation Date:	8/29/2020
Receipt Date:	8/24/2020
Manifest ID:	014648741FLE
Trans EPA ID:	CAD982492399
Trans Name:	ALL CLEAN HAZARDOUS WASTE REMOVAL INC
Trans 2 EPA ID:	Not reported
Trans 2 Name:	Not reported
TSDF EPA ID:	NVT330010000
Trans Name:	US ECOLOGY NEVADA, INC
TSDF Alt EPA ID:	Not reported
TSDF Alt Name:	Not reported
Waste Code Description:	181 - Other inorganic solid waste Organics
RCRA Code:	Not reported

Map ID
Direction
Distance
Elevation | Site | MAP FINDINGS | Database(s) | EDR ID Number
EPA ID Number

ELECTRO-COATINGS OF CALIFORNIA INC (Continued) **S112999590**

Meth Code:	H132 - Landfill Or Surface Impoundment That Will Be Closed As Landfill(To Include On-Site Treatment And/Or Stabilization)
Quantity Tons:	0.125
Waste Quantity:	250
Quantity Unit:	P
Additional Code 1:	Not reported
Additional Code 2:	Not reported
Additional Code 3:	Not reported
Additional Code 4:	Not reported
Additional Code 5:	Not reported
Shipment Date:	8/17/2020
Creation Date:	8/29/2020
Receipt Date:	8/24/2020
Manifest ID:	014648741FLE
Trans EPA ID:	CAD982492399
Trans Name:	ALL CLEAN HAZARDOUS WASTE REMOVAL INC
Trans 2 EPA ID:	Not reported
Trans 2 Name:	Not reported
TSDF EPA ID:	NVT330010000
Trans Name:	US ECOLOGY NEVADA, INC
TSDF Alt EPA ID:	Not reported
TSDF Alt Name:	Not reported
Waste Code Description:	181 - Other inorganic solid waste Organics
RCRA Code:	D007
Meth Code:	H132 - Landfill Or Surface Impoundment That Will Be Closed As Landfill(To Include On-Site Treatment And/Or Stabilization)
Quantity Tons:	0.2
Waste Quantity:	400
Quantity Unit:	P
Additional Code 1:	Not reported
Additional Code 2:	Not reported
Additional Code 3:	Not reported
Additional Code 4:	Not reported
Additional Code 5:	Not reported
Shipment Date:	7/7/2020
Creation Date:	7/22/2020
Receipt Date:	7/16/2020
Manifest ID:	014648509FLE
Trans EPA ID:	CAD982492399
Trans Name:	ALL CLEAN HAZARDOUS WASTE REMOVAL INC
Trans 2 EPA ID:	Not reported
Trans 2 Name:	Not reported
TSDF EPA ID:	NVT330010000
Trans Name:	US ECOLOGY NEVADA, INC
TSDF Alt EPA ID:	Not reported
TSDF Alt Name:	Not reported
Waste Code Description:	181 - Other inorganic solid waste Organics
RCRA Code:	D007
Meth Code:	H132 - Landfill Or Surface Impoundment That Will Be Closed As Landfill(To Include On-Site Treatment And/Or Stabilization)
Quantity Tons:	1.6856
Waste Quantity:	2
Quantity Unit:	Y
Additional Code 1:	Not reported
Additional Code 2:	Not reported

ELECTRO-COATINGS OF CALIFORNIA INC (Continued) **S112999590**

Additional Code 3:	Not reported
Additional Code 4:	Not reported
Additional Code 5:	Not reported
Shipment Date:	7/7/2020
Creation Date:	7/22/2020
Receipt Date:	7/16/2020
Manifest ID:	014648509FLE
Trans EPA ID:	CAD982492399
Trans Name:	ALL CLEAN HAZARDOUS WASTE REMOVAL INC
Trans 2 EPA ID:	Not reported
Trans 2 Name:	Not reported
TSDF EPA ID:	NVT330010000
Trans Name:	US ECOLOGY NEVADA, INC
TSDF Alt EPA ID:	Not reported
TSDF Alt Name:	Not reported
Waste Code Description:	181 - Other inorganic solid waste Organics
RCRA Code:	Not reported
Meth Code:	H132 - Landfill Or Surface Impoundment That Will Be Closed As Landfill(To Include On-Site Treatment And/Or Stabilization)
Quantity Tons:	0.225
Waste Quantity:	450
Quantity Unit:	P
Additional Code 1:	Not reported
Additional Code 2:	Not reported
Additional Code 3:	Not reported
Additional Code 4:	Not reported
Additional Code 5:	Not reported
Shipment Date:	7/7/2020
Creation Date:	7/22/2020
Receipt Date:	7/16/2020
Manifest ID:	014648509FLE
Trans EPA ID:	CAD982492399
Trans Name:	ALL CLEAN HAZARDOUS WASTE REMOVAL INC
Trans 2 EPA ID:	Not reported
Trans 2 Name:	Not reported
TSDF EPA ID:	NVT330010000
Trans Name:	US ECOLOGY NEVADA, INC
TSDF Alt EPA ID:	Not reported
TSDF Alt Name:	Not reported
Waste Code Description:	181 - Other inorganic solid waste Organics
RCRA Code:	D007
Meth Code:	H132 - Landfill Or Surface Impoundment That Will Be Closed As Landfill(To Include On-Site Treatment And/Or Stabilization)
Quantity Tons:	0.25
Waste Quantity:	500
Quantity Unit:	P
Additional Code 1:	Not reported
Additional Code 2:	Not reported
Additional Code 3:	Not reported
Additional Code 4:	Not reported
Additional Code 5:	Not reported

Detail Two:

Year:	2020
EM Manifest ID:	d21e692a-808c-49c6-aad8-faed4b1457ba

Map ID
Direction
Distance
Elevation | Site | MAP FINDINGS | Database(s) | EDR ID Number
EPA ID Number

ELECTRO-COATINGS OF CALIFORNIA INC (Continued) **S112999590**

Shipment Date:	4/21/2020
Receipt Date:	4/23/2020
Manifest Number:	014647640FLE
Generator EPA ID:	CAD009116211
Name:	ELECTRO-COATINGS OF CALIFORNIA INC
Address:	CARLETON
Address 2:	Not reported
City:	BERKELEY
Zip:	94710-0000
Telephone:	408-363-3678
Contact:	AARON PLECHATY
Contact Telephone:	510-849-4075
Transporter 1 EPA ID:	CAD982492399
Transporter 1 Emergency Number:	Not reported
Transporter 2 EPA ID:	CAR000179747
Transporter 2 Emergency Number:	Not reported
TSDF EPA ID:	CAD008488025
TSDF Name:	PHIBRO-TECH INC
TSDF Address 1:	DICE ROAD
TSDF Address 2:	Not reported
TSDF City:	SANTA FE SPRINGS
TSDF Zip:	90670-2515
TSDF Telephone:	Not reported

Federal:

Year:	2020
EM Manifest ID:	d21e692a-808c-49c6-aad8-faed4b1457ba
Generator EPA ID:	CAD009116211
Shipment Date:	2020-04-21
Manifest Number:	014647640FLE
Line Number:	1
Method Code:	H010
Quantity Tons:	1.14675
Quantity Waste:	275.000000
Quantity Unit:	G
Number of Containers:	1
Type of Container:	Portable tanks
Quantity Type:	Gallons
Federal Code:	D007

State:

Year:	2020
EM Manifest ID:	d21e692a-808c-49c6-aad8-faed4b1457ba
Generator EPA ID:	CAD009116211
Shipment Date:	2020-04-21
Manifest Number:	014647640FLE
Line Number:	1
Method Code:	H010
Quantity Tons:	1.14675
Quantity Waste:	275.000000
Quantity Unit:	G
Number of Containers:	1
Type of Container:	Portable tanks
Quantity Type:	Gallons
State Code:	723

Map ID
Direction
Distance
Elevation | Site | MAP FINDINGS | Database(s) | EDR ID Number
EPA ID Number

ELECTRO-COATINGS OF CALIFORNIA INC (Continued) **S112999590**

Year:	2020
EM Manifest ID:	898880
Shipment Date:	12/16/2019
Receipt Date:	1/6/2020
Manifest Number:	021107944JJK
Generator EPA ID:	CAD009116211
Name:	ELECTRO-COATINGS OF CALIFORNIA INC
Address:	CARLETON
Address 2:	Not reported
City:	BERKELEY
Zip:	94710-0000
Telephone:	408-363-3678
Contact:	Not reported
Contact Telephone:	510-849-4075
Transporter 1 EPA ID:	CAD982492399
Transporter 1 Emergency Number:	Not reported
Transporter 2 EPA ID:	CAR000269548
Transporter 2 Emergency Number:	Not reported
TSDF EPA ID:	NVT330010000
TSDF Name:	US ECOLOGY NEVADA, INC
TSDF Address 1:	HWY 95 11 MI S OF BEATTY
TSDF Address 2:	Not reported
TSDF City:	BEATTY
TSDF Zip:	89003
TSDF Telephone:	800-839-3975

Federal:

Year:	2020
EM Manifest ID:	898880
Generator EPA ID:	CAD009116211
Shipment Date:	2019-12-16
Manifest Number:	021107944JJK
Line Number:	1
Method Code:	H132
Quantity Tons:	0.22500
Quantity Waste:	450.000000
Quantity Unit:	P
Number of Containers:	1
Type of Container:	Metal drums, barrels, kegs
Quantity Type:	Pounds
Federal Code:	D007

Year:	2020
EM Manifest ID:	898880
Generator EPA ID:	CAD009116211
Shipment Date:	2019-12-16
Manifest Number:	021107944JJK
Line Number:	4
Method Code:	H132
Quantity Tons:	0.10000
Quantity Waste:	200.000000
Quantity Unit:	P
Number of Containers:	1
Type of Container:	Fiberboard or plastic drums, barrels, kegs
Quantity Type:	Pounds
Federal Code:	D007

Map ID
Direction
Distance
Elevation | Site | MAP FINDINGS | Database(s) | EDR ID Number
EPA ID Number

ELECTRO-COATINGS OF CALIFORNIA INC (Continued) **S112999590**

State:

Year:	2020
EM Manifest ID:	898880
Generator EPA ID:	CAD009116211
Shipment Date:	2019-12-16
Manifest Number:	021107944JJK
Line Number:	1
Method Code:	H132
Quantity Tons:	0.22500
Quantity Waste:	450.000000
Quantity Unit:	P
Number of Containers:	1
Type of Container:	Metal drums, barrels, kegs
Quantity Type:	Pounds
State Code:	171

Year:	2020
EM Manifest ID:	898880
Generator EPA ID:	CAD009116211
Shipment Date:	2019-12-16
Manifest Number:	021107944JJK
Line Number:	3
Method Code:	H132
Quantity Tons:	0.07500
Quantity Waste:	150.000000
Quantity Unit:	P
Number of Containers:	1
Type of Container:	Fiberboard or plastic drums, barrels, kegs
Quantity Type:	Pounds
State Code:	181

Year:	2020
EM Manifest ID:	898880
Generator EPA ID:	CAD009116211
Shipment Date:	2019-12-16
Manifest Number:	021107944JJK
Line Number:	4
Method Code:	H132
Quantity Tons:	0.10000
Quantity Waste:	200.000000
Quantity Unit:	P
Number of Containers:	1
Type of Container:	Fiberboard or plastic drums, barrels, kegs
Quantity Type:	Pounds
State Code:	181

Year:	2020
EM Manifest ID:	941834
Shipment Date:	12/16/2019
Receipt Date:	12/19/2019
Manifest Number:	021107945JJK
Generator EPA ID:	CAD009116211
Name:	ELECTRO-COATINGS OF CALIFORNIA INC
Address:	CARLETON
Address 2:	Not reported
City:	BERKELEY

Map ID
Direction
Distance
Elevation | Site | MAP FINDINGS | Database(s) | EDR ID Number
EPA ID Number

ELECTRO-COATINGS OF CALIFORNIA INC (Continued) **S112999590**

Zip:	94710-0000
Telephone:	408-363-3678
Contact:	Not reported
Contact Telephone:	510-849-4075
Transporter 1 EPA ID:	CAD982492399
Transporter 1 Emergency Number:	Not reported
Transporter 2 EPA ID:	CAR000179747
Transporter 2 Emergency Number:	Not reported
TSDF EPA ID:	CAD008488025
TSDF Name:	PHIBRO-TECH INC
TSDF Address 1:	DICE ROAD
TSDF Address 2:	Not reported
TSDF City:	SANTA FE SPRINGS
TSDF Zip:	90670-2515
TSDF Telephone:	Not reported

Federal:

Year:	2020
EM Manifest ID:	941834
Generator EPA ID:	CAD009116211
Shipment Date:	2019-12-16
Manifest Number:	021107945JJK
Line Number:	1
Method Code:	H010
Quantity Tons:	1.14675
Quantity Waste:	275.000000
Quantity Unit:	G
Number of Containers:	1
Type of Container:	Portable tanks
Quantity Type:	Gallons
Federal Code:	D002

Year:	2020
EM Manifest ID:	941834
Generator EPA ID:	CAD009116211
Shipment Date:	2019-12-16
Manifest Number:	021107945JJK
Line Number:	1
Method Code:	H010
Quantity Tons:	1.14675
Quantity Waste:	275.000000
Quantity Unit:	G
Number of Containers:	1
Type of Container:	Portable tanks
Quantity Type:	Gallons
Federal Code:	D007

State:

Year:	2020
EM Manifest ID:	941834
Generator EPA ID:	CAD009116211
Shipment Date:	2019-12-16
Manifest Number:	021107945JJK
Line Number:	1
Method Code:	H010
Quantity Tons:	1.14675
Quantity Waste:	275.000000

Map ID
Direction
Distance
Elevation | Site | MAP FINDINGS | Database(s) | EDR ID Number
EPA ID Number

ELECTRO-COATINGS OF CALIFORNIA INC (Continued) **S112999590**

Quantity Unit:	G
Number of Containers:	1
Type of Container:	Portable tanks
Quantity Type:	Gallons
State Code:	723

Year:	2020
EM Manifest ID:	1061884
Shipment Date:	1/14/2020
Receipt Date:	1/30/2020
Manifest Number:	021107128JJK
Generator EPA ID:	CAD009116211
Name:	ELECTRO-COATINGS OF CALIFORNIA INC
Address:	CARLETON
Address 2:	Not reported
City:	BERKELEY
Zip:	94710-0000
Telephone:	408-363-3678
Contact:	Not reported
Contact Telephone:	510-849-4075
Transporter 1 EPA ID:	CAD982492399
Transporter 1 Emergency Number:	Not reported
Transporter 2 EPA ID:	CAR000179747
Transporter 2 Emergency Number:	Not reported
TSDF EPA ID:	CAD008488025
TSDF Name:	PHIBRO-TECH INC
TSDF Address 1:	DICE ROAD
TSDF Address 2:	Not reported
TSDF City:	SANTA FE SPRINGS
TSDF Zip:	90670-2515
TSDF Telephone:	Not reported

Federal:

Year:	2020
EM Manifest ID:	1061884
Generator EPA ID:	CAD009116211
Shipment Date:	2020-01-14
Manifest Number:	021107128JJK
Line Number:	1
Method Code:	H010
Quantity Tons:	2.29350
Quantity Waste:	550.000000
Quantity Unit:	G
Number of Containers:	2
Type of Container:	Portable tanks
Quantity Type:	Gallons
Federal Code:	D007

State:

Year:	2020
EM Manifest ID:	1061884
Generator EPA ID:	CAD009116211
Shipment Date:	2020-01-14
Manifest Number:	021107128JJK
Line Number:	1
Method Code:	H010

Map ID
Direction
Distance
Elevation | Site | MAP FINDINGS | Database(s) | EDR ID Number
EPA ID Number

ELECTRO-COATINGS OF CALIFORNIA INC (Continued) **S112999590**

Quantity Tons:	2.29350
Quantity Waste:	550.000000
Quantity Unit:	G
Number of Containers:	2
Type of Container:	Portable tanks
Quantity Type:	Gallons
State Code:	723

Detail Two:

Year:	2019
EM Manifest ID:	748007
Shipment Date:	9/17/2019
Receipt Date:	9/26/2019
Manifest Number:	021067816JJK
Generator EPA ID:	CAD009116211
Name:	ELECTRO-COATINGS OF CALIFORNIA INC
Address:	893 CARLETON
Address 2:	Not reported
City:	BERKELEY
Zip:	94710-0000
Telephone:	408-363-3678
Contact:	Not reported
Contact Telephone:	510-849-4075
Transporter 1 EPA ID:	CAD982492399
Transporter 1 Emergency Number:	Not reported
Transporter 2 EPA ID:	CAR000179747
Transporter 2 Emergency Number:	Not reported
TSDF EPA ID:	CAD008488025
TSDF Name:	PHIBRO-TECH INC
TSDF Address 1:	8851 DICE ROAD
TSDF Address 2:	Not reported
TSDF City:	SANTA FE SPRINGS
TSDF Zip:	90670-2515
TSDF Telephone:	Not reported

Federal:

Year:	2019
EM Manifest ID:	748007
Generator EPA ID:	CAD009116211
Shipment Date:	2019-09-17
Manifest Number:	021067816JJK
Line Number:	1
Method Code:	H010
Quantity Tons:	1.14675
Quantity Waste:	275.000000
Quantity Unit:	G
Number of Containers:	1
Type of Container:	Portable tanks
Quantity Type:	Gallons
Federal Code:	D007

State:

Year:	2019
EM Manifest ID:	748007
Generator EPA ID:	CAD009116211
Shipment Date:	2019-09-17

Map ID
Direction
Distance
Elevation | Site | MAP FINDINGS | Database(s) | EDR ID Number
EPA ID Number

ELECTRO-COATINGS OF CALIFORNIA INC (Continued) **S112999590**

Manifest Number:	021067816JJK
Line Number:	1
Method Code:	H010
Quantity Tons:	1.14675
Quantity Waste:	275.000000
Quantity Unit:	G
Number of Containers:	1
Type of Container:	Portable tanks
Quantity Type:	Gallons
State Code:	723

Year:	2019
EM Manifest ID:	564650
Shipment Date:	8/16/2019
Receipt Date:	8/29/2019
Manifest Number:	019596472JJK
Generator EPA ID:	CAD009116211
Name:	ELECTRO-COATINGS OF CALIFORNIA INC
Address:	893 CARLETON
Address 2:	Not reported
City:	BERKELEY
Zip:	94710-0000
Telephone:	408-363-3678
Contact:	Not reported
Contact Telephone:	510-849-4075
Transporter 1 EPA ID:	CAD982492399
Transporter 1 Emergency Number:	Not reported
Transporter 2 EPA ID:	CAD982523433
Transporter 2 Emergency Number:	Not reported
TSDF EPA ID:	NVT330010000
TSDF Name:	US ECOLOGY NEVADA, INC
TSDF Address 1:	HWY 95 11 MI S OF BEATTY
TSDF Address 2:	Not reported
TSDF City:	BEATTY
TSDF Zip:	89003
TSDF Telephone:	800-839-3975

Federal:

Year:	2019
EM Manifest ID:	564650
Generator EPA ID:	CAD009116211
Shipment Date:	2019-08-16
Manifest Number:	019596472JJK
Line Number:	1
Method Code:	H132
Quantity Tons:	0.10000
Quantity Waste:	200.000000
Quantity Unit:	P
Number of Containers:	1
Type of Container:	Fiberboard or plastic drums, barrels, kegs
Quantity Type:	Pounds
Federal Code:	D007

Year:	2019
EM Manifest ID:	564650
Generator EPA ID:	CAD009116211
Shipment Date:	2019-08-16

Map ID
Direction
Distance
Elevation | Site | MAP FINDINGS | Database(s) | EDR ID Number
EPA ID Number

ELECTRO-COATINGS OF CALIFORNIA INC (Continued) **S112999590**

Manifest Number:	019596472JJK
Line Number:	2
Method Code:	H132
Quantity Tons:	0.15000
Quantity Waste:	300.000000
Quantity Unit:	P
Number of Containers:	1
Type of Container:	Metal drums, barrels, kegs
Quantity Type:	Pounds
Federal Code:	D007
Year:	2019
EM Manifest ID:	564650
Generator EPA ID:	CAD009116211
Shipment Date:	2019-08-16
Manifest Number:	019596472JJK
Line Number:	2
Method Code:	H132
Quantity Tons:	0.15000
Quantity Waste:	300.000000
Quantity Unit:	P
Number of Containers:	1
Type of Container:	Metal drums, barrels, kegs
Quantity Type:	Pounds
Federal Code:	D008
Year:	2019
EM Manifest ID:	564650
Generator EPA ID:	CAD009116211
Shipment Date:	2019-08-16
Manifest Number:	019596472JJK
Line Number:	2
Method Code:	H132
Quantity Tons:	0.15000
Quantity Waste:	300.000000
Quantity Unit:	P
Number of Containers:	1
Type of Container:	Metal drums, barrels, kegs
Quantity Type:	Pounds
Federal Code:	D010
Year:	2019
EM Manifest ID:	564650
Generator EPA ID:	CAD009116211
Shipment Date:	2019-08-16
Manifest Number:	019596472JJK
Line Number:	3
Method Code:	H132
Quantity Tons:	0.50000
Quantity Waste:	1000.000000
Quantity Unit:	P
Number of Containers:	2
Type of Container:	Fiberboard or plastic drums, barrels, kegs
Quantity Type:	Pounds
Federal Code:	D007
Year:	2019

Map ID
Direction
Distance
Elevation Site

MAP FINDINGS

Database(s) EDR ID Number EPA ID Number

ELECTRO-COATINGS OF CALIFORNIA INC (Continued) **S112999590**

EM Manifest ID: 564650
Generator EPA ID: CAD009116211
Shipment Date: 2019-08-16
Manifest Number: 019596472JJK
Line Number: 6
Method Code: H132
Quantity Tons: 1.14675
Quantity Waste: 275.000000
Quantity Unit: G
Number of Containers: 1
Type of Container: Portable tanks
Quantity Type: Gallons
Federal Code: D002

Year: 2019
EM Manifest ID: 564650
Generator EPA ID: CAD009116211
Shipment Date: 2019-08-16
Manifest Number: 019596472JJK
Line Number: 6
Method Code: H132
Quantity Tons: 1.14675
Quantity Waste: 275.000000
Quantity Unit: G
Number of Containers: 1
Type of Container: Portable tanks
Quantity Type: Gallons
Federal Code: D007

State:
Year: 2019
EM Manifest ID: 564650
Generator EPA ID: CAD009116211
Shipment Date: 2019-08-16
Manifest Number: 019596472JJK
Line Number: 1
Method Code: H132
Quantity Tons: 0.10000
Quantity Waste: 200.000000
Quantity Unit: P
Number of Containers: 1
Type of Container: Fiberboard or plastic drums, barrels, kegs
Quantity Type: Pounds
State Code: 181

Year: 2019
EM Manifest ID: 564650
Generator EPA ID: CAD009116211
Shipment Date: 2019-08-16
Manifest Number: 019596472JJK
Line Number: 2
Method Code: H132
Quantity Tons: 0.15000
Quantity Waste: 300.000000
Quantity Unit: P
Number of Containers: 1
Type of Container: Metal drums, barrels, kegs

Map ID
Direction
Distance
Elevation | Site | MAP FINDINGS | Database(s) | EDR ID Number
EPA ID Number

ELECTRO-COATINGS OF CALIFORNIA INC (Continued) **S112999590**

Quantity Type:	Pounds
State Code:	181
Year:	2019
EM Manifest ID:	564650
Generator EPA ID:	CAD009116211
Shipment Date:	2019-08-16
Manifest Number:	019596472JJK
Line Number:	3
Method Code:	H132
Quantity Tons:	0.50000
Quantity Waste:	1000.000000
Quantity Unit:	P
Number of Containers:	2
Type of Container:	Fiberboard or plastic drums, barrels, kegs
Quantity Type:	Pounds
State Code:	171
Year:	2019
EM Manifest ID:	564650
Generator EPA ID:	CAD009116211
Shipment Date:	2019-08-16
Manifest Number:	019596472JJK
Line Number:	4
Method Code:	H039
Quantity Tons:	1.14675
Quantity Waste:	275.000000
Quantity Unit:	G
Number of Containers:	1
Type of Container:	Portable tanks
Quantity Type:	Gallons
State Code:	726
Year:	2019
EM Manifest ID:	564650
Generator EPA ID:	CAD009116211
Shipment Date:	2019-08-16
Manifest Number:	019596472JJK
Line Number:	5
Method Code:	H132
Quantity Tons:	0.20000
Quantity Waste:	400.000000
Quantity Unit:	P
Number of Containers:	2
Type of Container:	Fiberboard or plastic drums, barrels, kegs
Quantity Type:	Pounds
State Code:	181
Year:	2019
EM Manifest ID:	564650
Generator EPA ID:	CAD009116211
Shipment Date:	2019-08-16
Manifest Number:	019596472JJK
Line Number:	6
Method Code:	H132
Quantity Tons:	1.14675
Quantity Waste:	275.000000

Map ID
Direction
Distance
Elevation | Site | MAP FINDINGS | Database(s) | EDR ID Number
EPA ID Number

ELECTRO-COATINGS OF CALIFORNIA INC (Continued) **S112999590**

Quantity Unit:	G
Number of Containers:	1
Type of Container:	Portable tanks
Quantity Type:	Gallons
State Code:	723

Year:	2019
EM Manifest ID:	714948
Shipment Date:	8/16/2019
Receipt Date:	8/29/2019
Manifest Number:	019596473JJK
Generator EPA ID:	CAD009116211
Name:	ELECTRO-COATINGS OF CALIFORNIA INC
Address:	893 CARLETON
Address 2:	Not reported
City:	BERKELEY
Zip:	94710-0000
Telephone:	408-363-3678
Contact:	Not reported
Contact Telephone:	510-849-4075
Transporter 1 EPA ID:	CAD982492399
Transporter 1 Emergency Number:	Not reported
Transporter 2 EPA ID:	CAR000179747
Transporter 2 Emergency Number:	Not reported
TSDF EPA ID:	CAD008488025
TSDF Name:	PHIBRO-TECH INC
TSDF Address 1:	8851 DICE ROAD
TSDF Address 2:	Not reported
TSDF City:	SANTA FE SPRINGS
TSDF Zip:	90670-2515
TSDF Telephone:	Not reported

Federal:

Year:	2019
EM Manifest ID:	714948
Generator EPA ID:	CAD009116211
Shipment Date:	2019-08-16
Manifest Number:	019596473JJK
Line Number:	1
Method Code:	H010
Quantity Tons:	1.14675
Quantity Waste:	275.000000
Quantity Unit:	G
Number of Containers:	1
Type of Container:	Portable tanks
Quantity Type:	Gallons
Federal Code:	D007

State:

Year:	2019
EM Manifest ID:	714948
Generator EPA ID:	CAD009116211
Shipment Date:	2019-08-16
Manifest Number:	019596473JJK
Line Number:	1
Method Code:	H010

Map ID
Direction
Distance
Elevation | Site | MAP FINDINGS | Database(s) | EDR ID Number
EPA ID Number

ELECTRO-COATINGS OF CALIFORNIA INC (Continued) **S112999590**

Quantity Tons:	1.14675
Quantity Waste:	275.000000
Quantity Unit:	G
Number of Containers:	1
Type of Container:	Portable tanks
Quantity Type:	Gallons
State Code:	723

Year:	2019
EM Manifest ID:	715448
Shipment Date:	6/25/2019
Receipt Date:	7/9/2019
Manifest Number:	019596226JJK
Generator EPA ID:	CAD009116211
Name:	ELECTRO-COATINGS OF CALIFORNIA INC
Address:	893 CARLETON
Address 2:	Not reported
City:	BERKELEY
Zip:	94710-0000
Telephone:	408-363-3678
Contact:	Not reported
Contact Telephone:	510-849-4075
Transporter 1 EPA ID:	CAD982492399
Transporter 1 Emergency Number:	Not reported
Transporter 2 EPA ID:	CAD982523433
Transporter 2 Emergency Number:	Not reported
TSDF EPA ID:	CAD008488025
TSDF Name:	PHIBRO-TECH INC
TSDF Address 1:	8851 DICE ROAD
TSDF Address 2:	Not reported
TSDF City:	SANTA FE SPRINGS
TSDF Zip:	90670-2515
TSDF Telephone:	Not reported

Federal:

Year:	2019
EM Manifest ID:	715448
Generator EPA ID:	CAD009116211
Shipment Date:	2019-06-25
Manifest Number:	019596226JJK
Line Number:	1
Method Code:	H010
Quantity Tons:	1.14675
Quantity Waste:	275.000000
Quantity Unit:	G
Number of Containers:	1
Type of Container:	Portable tanks
Quantity Type:	Gallons
Federal Code:	D007

State:

Year:	2019
EM Manifest ID:	715448
Generator EPA ID:	CAD009116211
Shipment Date:	2019-06-25
Manifest Number:	019596226JJK

Map ID
Direction
Distance
Elevation | Site | MAP FINDINGS | Database(s) | EDR ID Number
EPA ID Number

ELECTRO-COATINGS OF CALIFORNIA INC (Continued) **S112999590**

Line Number:	1
Method Code:	H010
Quantity Tons:	1.14675
Quantity Waste:	275.000000
Quantity Unit:	G
Number of Containers:	1
Type of Container:	Portable tanks
Quantity Type:	Gallons
State Code:	723

Year:	2019
EM Manifest ID:	706190
Shipment Date:	5/13/2019
Receipt Date:	5/24/2019
Manifest Number:	019415421JJK
Generator EPA ID:	CAD009116211
Name:	ELECTRO-COATINGS OF CALIFORNIA INC
Address:	893 CARLETON
Address 2:	Not reported
City:	BERKELEY
Zip:	94710-0000
Telephone:	408-363-3678
Contact:	Not reported
Contact Telephone:	510-849-4075
Transporter 1 EPA ID:	CAD982492399
Transporter 1 Emergency Number:	Not reported
Transporter 2 EPA ID:	CAD982523433
Transporter 2 Emergency Number:	Not reported
TSDF EPA ID:	CAD008488025
TSDF Name:	PHIBRO-TECH INC
TSDF Address 1:	8851 DICE ROAD
TSDF Address 2:	Not reported
TSDF City:	SANTA FE SPRINGS
TSDF Zip:	90670-2515
TSDF Telephone:	Not reported

Federal:

Year:	2019
EM Manifest ID:	706190
Generator EPA ID:	CAD009116211
Shipment Date:	2019-05-13
Manifest Number:	019415421JJK
Line Number:	1
Method Code:	H010
Quantity Tons:	2.08500
Quantity Waste:	500.000000
Quantity Unit:	G
Number of Containers:	2
Type of Container:	Portable tanks
Quantity Type:	Gallons
Federal Code:	D007

State:

Year:	2019
EM Manifest ID:	706190
Generator EPA ID:	CAD009116211

Map ID
Direction
Distance
Elevation | Site | MAP FINDINGS | Database(s) | EDR ID Number
EPA ID Number

ELECTRO-COATINGS OF CALIFORNIA INC (Continued) **S112999590**

Shipment Date:	2019-05-13
Manifest Number:	019415421JJK
Line Number:	1
Method Code:	H010
Quantity Tons:	2.08500
Quantity Waste:	500.000000
Quantity Unit:	G
Number of Containers:	2
Type of Container:	Portable tanks
Quantity Type:	Gallons
State Code:	723

Year:	2019
EM Manifest ID:	15528
Shipment Date:	4/4/2019
Receipt Date:	4/10/2019
Manifest Number:	019415221JJK
Generator EPA ID:	CAD009116211
Name:	ELECTRO-COATINGS OF CALIFORNIA INC
Address:	893 CARLETON
Address 2:	Not reported
City:	BERKELEY
Zip:	94710-0000
Telephone:	408-363-3678
Contact:	Not reported
Contact Telephone:	510-849-4075
Transporter 1 EPA ID:	CAD982492399
Transporter 1 Emergency Number:	Not reported
Transporter 2 EPA ID:	CAD982523433
Transporter 2 Emergency Number:	Not reported
TSDF EPA ID:	CAD008488025
TSDF Name:	PHIBRO-TECH INC
TSDF Address 1:	8851 DICE ROAD
TSDF Address 2:	Not reported
TSDF City:	SANTA FE SPRINGS
TSDF Zip:	90670-2515
TSDF Telephone:	Not reported

Federal:

Year:	2019
EM Manifest ID:	15528
Generator EPA ID:	CAD009116211
Shipment Date:	2019-04-04
Manifest Number:	019415221JJK
Line Number:	1
Method Code:	H010
Quantity Tons:	1.04250
Quantity Waste:	250.000000
Quantity Unit:	G
Number of Containers:	1
Type of Container:	Portable tanks
Quantity Type:	Gallons
Federal Code:	D007

State:

Year:	2019

Map ID
Direction
Distance
Elevation | Site | MAP FINDINGS | Database(s) | EDR ID Number
EPA ID Number

ELECTRO-COATINGS OF CALIFORNIA INC (Continued) **S112999590**

EM Manifest ID: 15528
Generator EPA ID: CAD009116211
Shipment Date: 2019-04-04
Manifest Number: 019415221JJK
Line Number: 1
Method Code: H010
Quantity Tons: 1.04250
Quantity Waste: 250.000000
Quantity Unit: G
Number of Containers: 1
Type of Container: Portable tanks
Quantity Type: Gallons
State Code: 723

Year: 2019
EM Manifest ID: 40925
Shipment Date: 2/15/2019
Receipt Date: 2/26/2019
Manifest Number: 019412846JJK
Generator EPA ID: CAD009116211
Name: ELECTRO-COATINGS OF CALIFORNIA INC
Address: 893 CARLETON
Address 2: Not reported
City: BERKELEY
Zip: 94710-0000
Telephone: 408-363-3678
Contact: Not reported
Contact Telephone: 510-849-4075
Transporter 1 EPA ID: CAD982492399
Transporter 1 Emergency Number: Not reported
Transporter 2 EPA ID: CAD982523433
Transporter 2 Emergency Number: Not reported
TSDF EPA ID: CAD008488025
TSDF Name: PHIBRO-TECH INC
TSDF Address 1: 8851 DICE ROAD
TSDF Address 2: Not reported
TSDF City: SANTA FE SPRINGS
TSDF Zip: 90670-2515
TSDF Telephone: Not reported

Federal:
Year: 2019
EM Manifest ID: 40925
Generator EPA ID: CAD009116211
Shipment Date: 2019-02-15
Manifest Number: 019412846JJK
Line Number: 1
Method Code: H010
Quantity Tons: 2.29350
Quantity Waste: 550.000000
Quantity Unit: G
Number of Containers: 2
Type of Container: Portable tanks
Quantity Type: Gallons
Federal Code: D007

Map ID
Direction
Distance
Elevation | Site | MAP FINDINGS | Database(s) | EDR ID Number
EPA ID Number

ELECTRO-COATINGS OF CALIFORNIA INC (Continued) **S112999590**

State:

Year:	2019
EM Manifest ID:	40925
Generator EPA ID:	CAD009116211
Shipment Date:	2019-02-15
Manifest Number:	019412846JJK
Line Number:	1
Method Code:	H010
Quantity Tons:	2.29350
Quantity Waste:	550.000000
Quantity Unit:	G
Number of Containers:	2
Type of Container:	Portable tanks
Quantity Type:	Gallons
State Code:	723

Year:	2019
EM Manifest ID:	854113
Shipment Date:	11/15/2019
Receipt Date:	11/21/2019
Manifest Number:	021107800JJK
Generator EPA ID:	CAD009116211
Name:	ELECTRO-COATINGS OF CALIFORNIA INC
Address:	893 CARLETON
Address 2:	Not reported
City:	BERKELEY
Zip:	94710-0000
Telephone:	408-363-3678
Contact:	Not reported
Contact Telephone:	510-849-4075
Transporter 1 EPA ID:	CAD982492399
Transporter 1 Emergency Number:	Not reported
Transporter 2 EPA ID:	CAR000179747
Transporter 2 Emergency Number:	Not reported
TSDF EPA ID:	CAD008488025
TSDF Name:	PHIBRO-TECH INC
TSDF Address 1:	8851 DICE ROAD
TSDF Address 2:	Not reported
TSDF City:	SANTA FE SPRINGS
TSDF Zip:	90670-2515
TSDF Telephone:	Not reported

Federal:

Year:	2019
EM Manifest ID:	854113
Generator EPA ID:	CAD009116211
Shipment Date:	2019-11-15
Manifest Number:	021107800JJK
Line Number:	1
Method Code:	H010
Quantity Tons:	1.14675
Quantity Waste:	275.000000
Quantity Unit:	G
Number of Containers:	1
Type of Container:	Portable tanks
Quantity Type:	Gallons

Map ID
Direction
Distance
Elevation | Site | MAP FINDINGS | Database(s) | EDR ID Number
EPA ID Number

ELECTRO-COATINGS OF CALIFORNIA INC (Continued) **S112999590**

Federal Code: D007

State:
Year: 2019
EM Manifest ID: 854113
Generator EPA ID: CAD009116211
Shipment Date: 2019-11-15
Manifest Number: 021107800JJK
Line Number: 1
Method Code: H010
Quantity Tons: 1.14675
Quantity Waste: 275.000000
Quantity Unit: G
Number of Containers: 1
Type of Container: Portable tanks
Quantity Type: Gallons
State Code: 723

Year: 2019
EM Manifest ID: 835392
Shipment Date: 10/8/2019
Receipt Date: 10/24/2019
Manifest Number: 021107548JJK
Generator EPA ID: CAD009116211
Name: ELECTRO-COATINGS OF CALIFORNIA INC
Address: 893 CARLETON
Address 2: Not reported
City: BERKELEY
Zip: 94710-0000
Telephone: 408-363-3678
Contact: Not reported
Contact Telephone: 510-849-4075
Transporter 1 EPA ID: CAD982492399
Transporter 1 Emergency Number: Not reported
Transporter 2 EPA ID: CAR000179747
Transporter 2 Emergency Number: Not reported
TSDF EPA ID: CAD008488025
TSDF Name: PHIBRO-TECH INC
TSDF Address 1: 8851 DICE ROAD
TSDF Address 2: Not reported
TSDF City: SANTA FE SPRINGS
TSDF Zip: 90670-2515
TSDF Telephone: Not reported

Federal:
Year: 2019
EM Manifest ID: 835392
Generator EPA ID: CAD009116211
Shipment Date: 2019-10-08
Manifest Number: 021107548JJK
Line Number: 1
Method Code: H010
Quantity Tons: 1.14675
Quantity Waste: 275.000000
Quantity Unit: G
Number of Containers: 1

Map ID
Direction
Distance
Elevation | Site | MAP FINDINGS | Database(s) | EDR ID Number
EPA ID Number

ELECTRO-COATINGS OF CALIFORNIA INC (Continued) **S112999590**

Type of Container:	Portable tanks
Quantity Type:	Gallons
Federal Code:	D007

State:

Year:	2019
EM Manifest ID:	835392
Generator EPA ID:	CAD009116211
Shipment Date:	2019-10-08
Manifest Number:	021107548JJK
Line Number:	1
Method Code:	H010
Quantity Tons:	1.14675
Quantity Waste:	275.000000
Quantity Unit:	G
Number of Containers:	1
Type of Container:	Portable tanks
Quantity Type:	Gallons
State Code:	723

Detail Two:

Year:	2018
EM Manifest ID:	017361475JJK20170914_D_1
Shipment Date:	9/14/2017
Receipt Date:	9/21/2017
Manifest Number:	017361475JJK
Generator EPA ID:	CAD009116211
Name:	ELECTRO COATINGS OF CALIFORNIA INC
Address:	Not reported
Address 2:	Not reported
City:	Not reported
Zip:	Not reported
Telephone:	Not reported
Contact:	Not reported
Contact Telephone:	Not reported
Transporter 1 EPA ID:	CAR000188201
Transporter 1 Emergency Number:	Not reported
Transporter 2 EPA ID:	CAD982030173
Transporter 2 Emergency Number:	Not reported
TSDF EPA ID:	NVT330010000
TSDF Name:	US ECOLOGY
TSDF Address 1:	Not reported
TSDF Address 2:	Not reported
TSDF City:	Not reported
TSDF Zip:	Not reported
TSDF Telephone:	Not reported

Federal:

Year:	2018
EM Manifest ID:	017361475JJK20170914_D_1
Generator EPA ID:	CAD009116211
Shipment Date:	2017-09-14
Manifest Number:	017361475JJK
Line Number:	1
Method Code:	H132
Quantity Tons:	4.58700

Map ID
Direction
Distance
Elevation | Site | MAP FINDINGS | Database(s) | EDR ID Number
EPA ID Number

ELECTRO-COATINGS OF CALIFORNIA INC (Continued) **S112999590**

Quantity Waste: 1100.000000
Quantity Unit: G
Number of Containers: 4
Type of Container: NULL
Quantity Type: NULL
Federal Code: D007

State:
Year: 2018
EM Manifest ID: 017361475JJK20170914_D_1
Generator EPA ID: CAD009116211
Shipment Date: 2017-09-14
Manifest Number: 017361475JJK
Line Number: 1
Method Code: H132
Quantity Tons: 4.58700
Quantity Waste: 1100.000000
Quantity Unit: G
Number of Containers: 4
Type of Container: NULL
Quantity Type: NULL
State Code: 723

Year: 2018
EM Manifest ID: 017361475JJK20170914_D_1
Generator EPA ID: CAD009116211
Shipment Date: 2017-09-14
Manifest Number: 017361475JJK
Line Number: 2
Method Code: H039
Quantity Tons: 1.37610
Quantity Waste: 330.000000
Quantity Unit: G
Number of Containers: 1
Type of Container: NULL
Quantity Type: NULL
State Code: 726

Year: 2018
EM Manifest ID: 017361475JJK20170914_D_1
Generator EPA ID: CAD009116211
Shipment Date: 2017-09-14
Manifest Number: 017361475JJK
Line Number: 3
Method Code: H132
Quantity Tons: 1.00000
Quantity Waste: 2000.000000
Quantity Unit: P
Number of Containers: 3
Type of Container: NULL
Quantity Type: NULL
State Code: 181

Year: 2018
EM Manifest ID: 015817872JJK20170816_D_1
Shipment Date: 8/16/2017

Map ID
Direction
Distance
Elevation | Site | MAP FINDINGS | Database(s) | EDR ID Number
EPA ID Number

ELECTRO-COATINGS OF CALIFORNIA INC (Continued) **S112999590**

Receipt Date:	8/31/2017
Manifest Number:	015817872JJK
Generator EPA ID:	CAD009116211
Name:	ELECTRO COATINGS OF CALIFORNIA INC
Address:	Not reported
Address 2:	Not reported
City:	Not reported
Zip:	Not reported
Telephone:	Not reported
Contact:	Not reported
Contact Telephone:	Not reported
Transporter 1 EPA ID:	CAR000188201
Transporter 1 Emergency Number:	Not reported
Transporter 2 EPA ID:	CAR000191015
Transporter 2 Emergency Number:	Not reported
TSDF EPA ID:	NVT330010000
TSDF Name:	US ECOLOGY
TSDF Address 1:	Not reported
TSDF Address 2:	Not reported
TSDF City:	Not reported
TSDF Zip:	Not reported
TSDF Telephone:	Not reported

Federal:

Year:	2018
EM Manifest ID:	015817872JJK20170816_D_1
Generator EPA ID:	CAD009116211
Shipment Date:	2017-08-16
Manifest Number:	015817872JJK
Line Number:	1
Method Code:	H132
Quantity Tons:	1.14675
Quantity Waste:	275.000000
Quantity Unit:	G
Number of Containers:	1
Type of Container:	NULL
Quantity Type:	NULL
Federal Code:	D007

State:

Year:	2018
EM Manifest ID:	015817872JJK20170816_D_1
Generator EPA ID:	CAD009116211
Shipment Date:	2017-08-16
Manifest Number:	015817872JJK
Line Number:	1
Method Code:	H132
Quantity Tons:	1.14675
Quantity Waste:	275.000000
Quantity Unit:	G
Number of Containers:	1
Type of Container:	NULL
Quantity Type:	NULL
State Code:	723

Year:	2018
EM Manifest ID:	015817872JJK20170816_D_1

Map ID
Direction
Distance
Elevation | Site | MAP FINDINGS | Database(s) | EDR ID Number
EPA ID Number

ELECTRO-COATINGS OF CALIFORNIA INC (Continued) **S112999590**

Generator EPA ID:	CAD009116211
Shipment Date:	2017-08-16
Manifest Number:	015817872JJK
Line Number:	2
Method Code:	H039
Quantity Tons:	3.64875
Quantity Waste:	875.000000
Quantity Unit:	G
Number of Containers:	3
Type of Container:	NULL
Quantity Type:	NULL
State Code:	726

Year:	2018
EM Manifest ID:	015817872JJK20170816_D_1
Generator EPA ID:	CAD009116211
Shipment Date:	2017-08-16
Manifest Number:	015817872JJK
Line Number:	3
Method Code:	H132
Quantity Tons:	1.05000
Quantity Waste:	2100.000000
Quantity Unit:	P
Number of Containers:	3
Type of Container:	NULL
Quantity Type:	NULL
State Code:	181

Year:	2018
EM Manifest ID:	015816988JJK20170706_D_1
Shipment Date:	7/6/2017
Receipt Date:	7/25/2017
Manifest Number:	015816988JJK
Generator EPA ID:	CAD009116211
Name:	ELECTRO COATINGS OF CALIFORNIA INC
Address:	Not reported
Address 2:	Not reported
City:	Not reported
Zip:	Not reported
Telephone:	Not reported
Contact:	Not reported
Contact Telephone:	Not reported
Transporter 1 EPA ID:	CAR000188201
Transporter 1 Emergency Number:	Not reported
Transporter 2 EPA ID:	CAD982030173
Transporter 2 Emergency Number:	Not reported
TSDF EPA ID:	NVT330010000
TSDF Name:	US ECOLOGY
TSDF Address 1:	Not reported
TSDF Address 2:	Not reported
TSDF City:	Not reported
TSDF Zip:	Not reported
TSDF Telephone:	Not reported

Federal:

Year:	2018
EM Manifest ID:	015816988JJK20170706_D_1

Map ID
Direction
Distance
Elevation | Site | MAP FINDINGS | Database(s) | EDR ID Number
EPA ID Number

ELECTRO-COATINGS OF CALIFORNIA INC (Continued) **S112999590**

Generator EPA ID:	CAD009116211
Shipment Date:	2017-07-06
Manifest Number:	015816988JJK
Line Number:	1
Method Code:	H132
Quantity Tons:	1.14675
Quantity Waste:	275.000000
Quantity Unit:	G
Number of Containers:	1
Type of Container:	NULL
Quantity Type:	NULL
Federal Code:	D007

State:

Year:	2018
EM Manifest ID:	015816988JJK20170706_D_1
Generator EPA ID:	CAD009116211
Shipment Date:	2017-07-06
Manifest Number:	015816988JJK
Line Number:	1
Method Code:	H132
Quantity Tons:	1.14675
Quantity Waste:	275.000000
Quantity Unit:	G
Number of Containers:	1
Type of Container:	NULL
Quantity Type:	NULL
State Code:	723

Year:	2018
EM Manifest ID:	015816988JJK20170706_D_1
Generator EPA ID:	CAD009116211
Shipment Date:	2017-07-06
Manifest Number:	015816988JJK
Line Number:	2
Method Code:	H039
Quantity Tons:	6.88050
Quantity Waste:	1650.000000
Quantity Unit:	G
Number of Containers:	6
Type of Container:	NULL
Quantity Type:	NULL
State Code:	726

Year:	2018
EM Manifest ID:	015816986JJK20170706_D_1
Shipment Date:	7/6/2017
Receipt Date:	7/21/2017
Manifest Number:	015816986JJK
Generator EPA ID:	CAD009116211
Name:	ELECTRO COATINGS OF CALIFORNIA INC
Address:	Not reported
Address 2:	Not reported
City:	Not reported
Zip:	Not reported
Telephone:	Not reported

Map ID
Direction
Distance
Elevation | Site | MAP FINDINGS | Database(s) | EDR ID Number
EPA ID Number

ELECTRO-COATINGS OF CALIFORNIA INC (Continued) **S112999590**

Contact:	Not reported
Contact Telephone:	Not reported
Transporter 1 EPA ID:	CAR000188201
Transporter 1 Emergency Number:	Not reported
Transporter 2 EPA ID:	CAD982030173
Transporter 2 Emergency Number:	Not reported
TSDF EPA ID:	NVT330010000
TSDF Name:	US ECOLOGY
TSDF Address 1:	Not reported
TSDF Address 2:	Not reported
TSDF City:	Not reported
TSDF Zip:	Not reported
TSDF Telephone:	Not reported

Federal:

Year:	2018
EM Manifest ID:	015816986JJK20170706_D_1
Generator EPA ID:	CAD009116211
Shipment Date:	2017-07-06
Manifest Number:	015816986JJK
Line Number:	1
Method Code:	H132
Quantity Tons:	1.14675
Quantity Waste:	275.000000
Quantity Unit:	G
Number of Containers:	1
Type of Container:	NULL
Quantity Type:	NULL
Federal Code:	D007

State:

Year:	2018
EM Manifest ID:	015816986JJK20170706_D_1
Generator EPA ID:	CAD009116211
Shipment Date:	2017-07-06
Manifest Number:	015816986JJK
Line Number:	1
Method Code:	H132
Quantity Tons:	1.14675
Quantity Waste:	275.000000
Quantity Unit:	G
Number of Containers:	1
Type of Container:	NULL
Quantity Type:	NULL
State Code:	723

Year:	2018
EM Manifest ID:	015816986JJK20170706_D_1
Generator EPA ID:	CAD009116211
Shipment Date:	2017-07-06
Manifest Number:	015816986JJK
Line Number:	2
Method Code:	H039
Quantity Tons:	2.29350
Quantity Waste:	550.000000
Quantity Unit:	G
Number of Containers:	2

Map ID
Direction
Distance
Elevation | Site | MAP FINDINGS | Database(s) | EDR ID Number
EPA ID Number

ELECTRO-COATINGS OF CALIFORNIA INC (Continued) **S112999590**

Type of Container:	NULL
Quantity Type:	NULL
State Code:	726
Year:	2018
EM Manifest ID:	015816986JJK20170706_D_1
Generator EPA ID:	CAD009116211
Shipment Date:	2017-07-06
Manifest Number:	015816986JJK
Line Number:	3
Method Code:	H132
Quantity Tons:	0.40000
Quantity Waste:	800.000000
Quantity Unit:	P
Number of Containers:	2
Type of Container:	NULL
Quantity Type:	NULL
State Code:	181
Year:	2018
EM Manifest ID:	017033824JJK20170525_D_1
Shipment Date:	5/25/2017
Receipt Date:	6/6/2017
Manifest Number:	017033824JJK
Generator EPA ID:	CAD009116211
Name:	ELECTRO COATINGS OF CALIFORNIA INC
Address:	Not reported
Address 2:	Not reported
City:	Not reported
Zip:	Not reported
Telephone:	Not reported
Contact:	Not reported
Contact Telephone:	Not reported
Transporter 1 EPA ID:	CAR000188201
Transporter 1 Emergency Number:	Not reported
Transporter 2 EPA ID:	CAR000165274
Transporter 2 Emergency Number:	Not reported
TSDF EPA ID:	NVT330010000
TSDF Name:	US ECOLOGY
TSDF Address 1:	Not reported
TSDF Address 2:	Not reported
TSDF City:	Not reported
TSDF Zip:	Not reported
TSDF Telephone:	Not reported

Federal:

Year:	2018
EM Manifest ID:	017033824JJK20170525_D_1
Generator EPA ID:	CAD009116211
Shipment Date:	2017-05-25
Manifest Number:	017033824JJK
Line Number:	1
Method Code:	H132
Quantity Tons:	2.29350
Quantity Waste:	550.000000
Quantity Unit:	G
Number of Containers:	2

Map ID
Direction
Distance
Elevation | Site | MAP FINDINGS | Database(s) | EDR ID Number
EPA ID Number

ELECTRO-COATINGS OF CALIFORNIA INC (Continued) **S112999590**

Type of Container: NULL
Quantity Type: NULL
Federal Code: D007

State:
Year: 2018
EM Manifest ID: 017033824JJK20170525_D_1
Generator EPA ID: CAD009116211
Shipment Date: 2017-05-25
Manifest Number: 017033824JJK
Line Number: 1
Method Code: H132
Quantity Tons: 2.29350
Quantity Waste: 550.000000
Quantity Unit: G
Number of Containers: 2
Type of Container: NULL
Quantity Type: NULL
State Code: 723

Year: 2018
EM Manifest ID: 017033824JJK20170525_D_1
Generator EPA ID: CAD009116211
Shipment Date: 2017-05-25
Manifest Number: 017033824JJK
Line Number: 2
Method Code: H039
Quantity Tons: 2.29350
Quantity Waste: 550.000000
Quantity Unit: G
Number of Containers: 2
Type of Container: NULL
Quantity Type: NULL
State Code: 726

Year: 2018
EM Manifest ID: 017033824JJK20170525_D_1
Generator EPA ID: CAD009116211
Shipment Date: 2017-05-25
Manifest Number: 017033824JJK
Line Number: 3
Method Code: H132
Quantity Tons: 0.75000
Quantity Waste: 1500.000000
Quantity Unit: P
Number of Containers: 5
Type of Container: NULL
Quantity Type: NULL
State Code: 181

Year: 2018
EM Manifest ID: 018447475JJK20180517_D_1
Shipment Date: 5/17/2018
Receipt Date: 6/7/2018
Manifest Number: 018447475JJK
Generator EPA ID: CAD009116211

Map ID
Direction
Distance
Elevation | Site | MAP FINDINGS | Database(s) | EDR ID Number
EPA ID Number

ELECTRO-COATINGS OF CALIFORNIA INC (Continued) **S112999590**

Name:	ELECTRO COATINGS OF CALIFORNIA INC
Address:	Not reported
Address 2:	Not reported
City:	Not reported
Zip:	Not reported
Telephone:	Not reported
Contact:	Not reported
Contact Telephone:	Not reported
Transporter 1 EPA ID:	CAR000276295
Transporter 1 Emergency Number:	Not reported
Transporter 2 EPA ID:	CAD982030173
Transporter 2 Emergency Number:	Not reported
TSDF EPA ID:	NVT330010000
TSDF Name:	US ECOLOGY
TSDF Address 1:	Not reported
TSDF Address 2:	Not reported
TSDF City:	Not reported
TSDF Zip:	Not reported
TSDF Telephone:	Not reported

Federal:

Year:	2018
EM Manifest ID:	018447475JJK20180517_D_1
Generator EPA ID:	CAD009116211
Shipment Date:	2018-05-17
Manifest Number:	018447475JJK
Line Number:	1
Method Code:	H132
Quantity Tons:	1.14675
Quantity Waste:	275.000000
Quantity Unit:	G
Number of Containers:	1
Type of Container:	NULL
Quantity Type:	NULL
Federal Code:	D007

State:

Year:	2018
EM Manifest ID:	018447475JJK20180517_D_1
Generator EPA ID:	CAD009116211
Shipment Date:	2018-05-17
Manifest Number:	018447475JJK
Line Number:	1
Method Code:	H132
Quantity Tons:	1.14675
Quantity Waste:	275.000000
Quantity Unit:	G
Number of Containers:	1
Type of Container:	NULL
Quantity Type:	NULL
State Code:	723

Year:	2018
EM Manifest ID:	018447475JJK20180517_D_1
Generator EPA ID:	CAD009116211
Shipment Date:	2018-05-17
Manifest Number:	018447475JJK

Map ID
Direction
Distance
Elevation | Site | MAP FINDINGS | Database(s) | EDR ID Number
EPA ID Number

ELECTRO-COATINGS OF CALIFORNIA INC (Continued) **S112999590**

Line Number:	2
Method Code:	H039
Quantity Tons:	6.88050
Quantity Waste:	1650.000000
Quantity Unit:	G
Number of Containers:	6
Type of Container:	NULL
Quantity Type:	NULL
State Code:	726

Year:	2018
EM Manifest ID:	017035473JJK20170425_D_1
Shipment Date:	4/25/2017
Receipt Date:	5/3/2017
Manifest Number:	017035473JJK
Generator EPA ID:	CAD009116211
Name:	ELECTRO COATINGS OF CALIFORNIA INC
Address:	Not reported
Address 2:	Not reported
City:	Not reported
Zip:	Not reported
Telephone:	Not reported
Contact:	Not reported
Contact Telephone:	Not reported
Transporter 1 EPA ID:	CAR000188201
Transporter 1 Emergency Number:	Not reported
Transporter 2 EPA ID:	CAR000165274
Transporter 2 Emergency Number:	Not reported
TSDF EPA ID:	NVT330010000
TSDF Name:	US ECOLOGY
TSDF Address 1:	Not reported
TSDF Address 2:	Not reported
TSDF City:	Not reported
TSDF Zip:	Not reported
TSDF Telephone:	Not reported

Federal:

Year:	2018
EM Manifest ID:	017035473JJK20170425_D_1
Generator EPA ID:	CAD009116211
Shipment Date:	2017-04-25
Manifest Number:	017035473JJK
Line Number:	1
Method Code:	H132
Quantity Tons:	2.29350
Quantity Waste:	550.000000
Quantity Unit:	G
Number of Containers:	2
Type of Container:	NULL
Quantity Type:	NULL
Federal Code:	D007

State:

Year:	2018
EM Manifest ID:	017035473JJK20170425_D_1
Generator EPA ID:	CAD009116211

Map ID
Direction
Distance
Elevation | Site | MAP FINDINGS | Database(s) | EDR ID Number
EPA ID Number

ELECTRO-COATINGS OF CALIFORNIA INC (Continued) **S112999590**

Shipment Date:	2017-04-25
Manifest Number:	017035473JJK
Line Number:	1
Method Code:	H132
Quantity Tons:	2.29350
Quantity Waste:	550.000000
Quantity Unit:	G
Number of Containers:	2
Type of Container:	NULL
Quantity Type:	NULL
State Code:	723

Year:	2018
EM Manifest ID:	017035473JJK20170425_D_1
Generator EPA ID:	CAD009116211
Shipment Date:	2017-04-25
Manifest Number:	017035473JJK
Line Number:	2
Method Code:	H132
Quantity Tons:	1.20000
Quantity Waste:	2400.000000
Quantity Unit:	P
Number of Containers:	3
Type of Container:	NULL
Quantity Type:	NULL
State Code:	181

Year:	2018
EM Manifest ID:	017035473JJK20170425_D_1
Generator EPA ID:	CAD009116211
Shipment Date:	2017-04-25
Manifest Number:	017035473JJK
Line Number:	3
Method Code:	H039
Quantity Tons:	1.14675
Quantity Waste:	275.000000
Quantity Unit:	G
Number of Containers:	1
Type of Container:	NULL
Quantity Type:	NULL
State Code:	725

Year:	2018
EM Manifest ID:	018447040JJK20180424_D_1
Shipment Date:	4/24/2018
Receipt Date:	5/10/2018
Manifest Number:	018447040JJK
Generator EPA ID:	CAD009116211
Name:	ELECTRO COATINGS OF CALIFORNIA INC
Address:	Not reported
Address 2:	Not reported
City:	Not reported
Zip:	Not reported
Telephone:	Not reported
Contact:	Not reported
Contact Telephone:	Not reported

Map ID
Direction
Distance
Elevation | Site | MAP FINDINGS | Database(s) | EDR ID Number
EPA ID Number

ELECTRO-COATINGS OF CALIFORNIA INC (Continued) **S112999590**

Transporter 1 EPA ID:	CAR000276295
Transporter 1 Emergency Number:	Not reported
Transporter 2 EPA ID:	CAD982030173
Transporter 2 Emergency Number:	Not reported
TSDF EPA ID:	NVT330010000
TSDF Name:	US ECOLOGY
TSDF Address 1:	Not reported
TSDF Address 2:	Not reported
TSDF City:	Not reported
TSDF Zip:	Not reported
TSDF Telephone:	Not reported

Federal:

Year:	2018
EM Manifest ID:	018447040JJK20180424_D_1
Generator EPA ID:	CAD009116211
Shipment Date:	2018-04-24
Manifest Number:	018447040JJK
Line Number:	1
Method Code:	H132
Quantity Tons:	1.14675
Quantity Waste:	275.000000
Quantity Unit:	G
Number of Containers:	1
Type of Container:	NULL
Quantity Type:	NULL
Federal Code:	D007

State:

Year:	2018
EM Manifest ID:	018447040JJK20180424_D_1
Generator EPA ID:	CAD009116211
Shipment Date:	2018-04-24
Manifest Number:	018447040JJK
Line Number:	1
Method Code:	H132
Quantity Tons:	1.14675
Quantity Waste:	275.000000
Quantity Unit:	G
Number of Containers:	1
Type of Container:	NULL
Quantity Type:	NULL
State Code:	723

Year:	2018
EM Manifest ID:	018447040JJK20180424_D_1
Generator EPA ID:	CAD009116211
Shipment Date:	2018-04-24
Manifest Number:	018447040JJK
Line Number:	2
Method Code:	H039
Quantity Tons:	7.33920
Quantity Waste:	1760.000000
Quantity Unit:	G
Number of Containers:	6
Type of Container:	NULL
Quantity Type:	NULL

Map ID
Direction
Distance
Elevation | Site | MAP FINDINGS | Database(s) | EDR ID Number
EPA ID Number

ELECTRO-COATINGS OF CALIFORNIA INC (Continued) **S112999590**

State Code: 726

Year: 2018
EM Manifest ID: 016798247JJK20170328_D_1
Shipment Date: 3/28/2017
Receipt Date: 4/10/2017
Manifest Number: 016798247JJK
Generator EPA ID: CAD009116211
Name: ELECTRO COATINGS OF CALIFORNIA INC
Address: Not reported
Address 2: Not reported
City: Not reported
Zip: Not reported
Telephone: Not reported
Contact: Not reported
Contact Telephone: Not reported
Transporter 1 EPA ID: CAR000188201
Transporter 1 Emergency Number: Not reported
Transporter 2 EPA ID: CAR000165274
Transporter 2 Emergency Number: Not reported
TSDF EPA ID: NVT330010000
TSDF Name: US ECOLOGY
TSDF Address 1: Not reported
TSDF Address 2: Not reported
TSDF City: Not reported
TSDF Zip: Not reported
TSDF Telephone: Not reported

Federal:
Year: 2018
EM Manifest ID: 016798247JJK20170328_D_1
Generator EPA ID: CAD009116211
Shipment Date: 2017-03-28
Manifest Number: 016798247JJK
Line Number: 1
Method Code: H132
Quantity Tons: 1.14675
Quantity Waste: 275.000000
Quantity Unit: G
Number of Containers: 1
Type of Container: NULL
Quantity Type: NULL
Federal Code: D007

State:
Year: 2018
EM Manifest ID: 016798247JJK20170328_D_1
Generator EPA ID: CAD009116211
Shipment Date: 2017-03-28
Manifest Number: 016798247JJK
Line Number: 1
Method Code: H132
Quantity Tons: 1.14675
Quantity Waste: 275.000000
Quantity Unit: G
Number of Containers: 1

Map ID
Direction
Distance
Elevation | Site | MAP FINDINGS | Database(s) | EDR ID Number
EPA ID Number

ELECTRO-COATINGS OF CALIFORNIA INC (Continued) **S112999590**

Type of Container:	NULL
Quantity Type:	NULL
State Code:	723
Year:	2018
EM Manifest ID:	016798247JJK20170328_D_1
Generator EPA ID:	CAD009116211
Shipment Date:	2017-03-28
Manifest Number:	016798247JJK
Line Number:	2
Method Code:	H132
Quantity Tons:	0.80000
Quantity Waste:	1600.000000
Quantity Unit:	P
Number of Containers:	2
Type of Container:	NULL
Quantity Type:	NULL
State Code:	181
Year:	2018
EM Manifest ID:	016798247JJK20170328_D_1
Generator EPA ID:	CAD009116211
Shipment Date:	2017-03-28
Manifest Number:	016798247JJK
Line Number:	3
Method Code:	H039
Quantity Tons:	2.83560
Quantity Waste:	680.000000
Quantity Unit:	G
Number of Containers:	2
Type of Container:	NULL
Quantity Type:	NULL
State Code:	726
Year:	2018
EM Manifest ID:	016798246JJK20170328_D_1
Shipment Date:	3/28/2017
Receipt Date:	4/6/2017
Manifest Number:	016798246JJK
Generator EPA ID:	CAD009116211
Name:	ELECTRO COATINGS OF CALIFORNIA INC
Address:	Not reported
Address 2:	Not reported
City:	Not reported
Zip:	Not reported
Telephone:	Not reported
Contact:	Not reported
Contact Telephone:	Not reported
Transporter 1 EPA ID:	CAR000188201
Transporter 1 Emergency Number:	Not reported
Transporter 2 EPA ID:	CAR000208595
Transporter 2 Emergency Number:	Not reported
TSDF EPA ID:	CAT000646117
TSDF Name:	CHEMICAL WASTE MANAGEMENT
TSDF Address 1:	Not reported
TSDF Address 2:	Not reported

Map ID
Direction
Distance
Elevation | Site | MAP FINDINGS | Database(s) | EDR ID Number
EPA ID Number

ELECTRO-COATINGS OF CALIFORNIA INC (Continued) **S112999590**

TSDF City: Not reported
TSDF Zip: Not reported
TSDF Telephone: Not reported

Federal:
Year: 2018
EM Manifest ID: 016798246JJK20170328_D_1
Generator EPA ID: CAD009116211
Shipment Date: 2017-03-28
Manifest Number: 016798246JJK
Line Number: 1
Method Code: H132
Quantity Tons: 3.44025
Quantity Waste: 825.000000
Quantity Unit: G
Number of Containers: 3
Type of Container: NULL
Quantity Type: NULL
Federal Code: D002

State:
Year: 2018
EM Manifest ID: 016798246JJK20170328_D_1
Generator EPA ID: CAD009116211
Shipment Date: 2017-03-28
Manifest Number: 016798246JJK
Line Number: 1
Method Code: H132
Quantity Tons: 3.44025
Quantity Waste: 825.000000
Quantity Unit: G
Number of Containers: 3
Type of Container: NULL
Quantity Type: NULL
State Code: 122

Year: 2018
EM Manifest ID: 016798246JJK20170328_D_1
Generator EPA ID: CAD009116211
Shipment Date: 2017-03-28
Manifest Number: 016798246JJK
Line Number: 2
Method Code: H132
Quantity Tons: 0.30000
Quantity Waste: 600.000000
Quantity Unit: P
Number of Containers: 1
Type of Container: NULL
Quantity Type: NULL
State Code: 171

Year: 2018
EM Manifest ID: 016798246JJK20170328_D_1
Generator EPA ID: CAD009116211
Shipment Date: 2017-03-28
Manifest Number: 016798246JJK
Line Number: 3

Map ID
Direction
Distance
Elevation | Site | MAP FINDINGS | Database(s) | EDR ID Number
EPA ID Number

ELECTRO-COATINGS OF CALIFORNIA INC (Continued) **S112999590**

Method Code:	H132
Quantity Tons:	0.10000
Quantity Waste:	200.000000
Quantity Unit:	P
Number of Containers:	2
Type of Container:	NULL
Quantity Type:	NULL
State Code:	181

Additional Info:

Year:	2017
Gen EPA ID:	CAD009116211
Shipment Date:	20171211
Creation Date:	11/8/2018 18:30:28
Receipt Date:	20180125
Manifest ID:	017998398JJK
Trans EPA ID:	CAR000276295
Trans Name:	WM ENVIROSERV
Trans 2 EPA ID:	CAD98203173
Trans 2 Name:	ECOLOGY CONTROL IND
TSDF EPA ID:	NVT330010000
Trans Name:	US ECOLOGY
TSDF Alt EPA ID:	Not reported
TSDF Alt Name:	Not reported
Waste Code Description:	723 - Liquids with chromium (VI) > 500 mg/l
RCRA Code:	D007
Meth Code:	H132 - Landfill Or Surface Impoundment That Will Be Closed As Landfill(To Include On-Site Treatment And/Or Stabilization)
Quantity Tons:	2.2935
Waste Quantity:	550
Quantity Unit:	G
Additional Code 1:	Not reported
Additional Code 2:	Not reported
Additional Code 3:	Not reported
Additional Code 4:	Not reported
Additional Code 5:	Not reported
Shipment Date:	20171211
Creation Date:	11/8/2018 18:30:28
Receipt Date:	20180125
Manifest ID:	017998398JJK
Trans EPA ID:	CAR000276295
Trans Name:	WM ENVIROSERV
Trans 2 EPA ID:	CAD98203173
Trans 2 Name:	ECOLOGY CONTROL IND
TSDF EPA ID:	NVT330010000
Trans Name:	US ECOLOGY
TSDF Alt EPA ID:	Not reported
TSDF Alt Name:	Not reported
Waste Code Description:	725 - Liquids with mercury > 20 mg/l
RCRA Code:	Not reported
Meth Code:	H039 - Other Recovery Of Reclamation For Reuse Including Acid Regeneration, Organics Recovery Ect
Quantity Tons:	2.52285
Waste Quantity:	605

Map ID
Direction
Distance
Elevation | Site | MAP FINDINGS | Database(s) | EDR ID Number EPA ID Number

ELECTRO-COATINGS OF CALIFORNIA INC (Continued) **S112999590**

Quantity Unit:	G
Additional Code 1:	Not reported
Additional Code 2:	Not reported
Additional Code 3:	Not reported
Additional Code 4:	Not reported
Additional Code 5:	Not reported
Shipment Date:	20171211
Creation Date:	11/8/2018 18:30:28
Receipt Date:	20180125
Manifest ID:	017998398JJK
Trans EPA ID:	CAR000276295
Trans Name:	WM ENVIROSERV
Trans 2 EPA ID:	CAD98203173
Trans 2 Name:	ECOLOGY CONTROL IND
TSDF EPA ID:	NVT330010000
Trans Name:	US ECOLOGY
TSDF Alt EPA ID:	Not reported
TSDF Alt Name:	Not reported
Waste Code Description:	726 - Liquids with nickel > 134 mg/l
RCRA Code:	Not reported
Meth Code:	H039 - Other Recovery Of Reclamation For Reuse Including Acid Regeneration, Organics Recovery Ect
Quantity Tons:	3.6696
Waste Quantity:	880
Quantity Unit:	G
Additional Code 1:	Not reported
Additional Code 2:	Not reported
Additional Code 3:	Not reported
Additional Code 4:	Not reported
Additional Code 5:	Not reported
Shipment Date:	20171211
Creation Date:	11/8/2018 18:30:28
Receipt Date:	20180125
Manifest ID:	017998398JJK
Trans EPA ID:	CAR000276295
Trans Name:	WM ENVIROSERV
Trans 2 EPA ID:	CAD98203173
Trans 2 Name:	ECOLOGY CONTROL IND
TSDF EPA ID:	NVT330010000
Trans Name:	US ECOLOGY
TSDF Alt EPA ID:	Not reported
TSDF Alt Name:	Not reported
Waste Code Description:	181 - Other inorganic solid waste Organics
RCRA Code:	Not reported
Meth Code:	H132 - Landfill Or Surface Impoundment That Will Be Closed As Landfill(To Include On-Site Treatment And/Or Stabilization)
Quantity Tons:	1.32
Waste Quantity:	2640
Quantity Unit:	P
Additional Code 1:	Not reported
Additional Code 2:	Not reported
Additional Code 3:	Not reported
Additional Code 4:	Not reported
Additional Code 5:	Not reported

Map ID
Direction
Distance
Elevation | Site | MAP FINDINGS | Database(s) | EDR ID Number
EPA ID Number

ELECTRO-COATINGS OF CALIFORNIA INC (Continued) **S112999590**

Shipment Date:	20171116
Creation Date:	10/27/2018 18:30:13
Receipt Date:	20171213
Manifest ID:	017362950JJK
Trans EPA ID:	CAR000276295
Trans Name:	WM ENVIROSERV
Trans 2 EPA ID:	CAD982030173
Trans 2 Name:	ECOLOGY CONTROL INDUSTRIES
TSDF EPA ID:	NVT330010000
Trans Name:	US ECOLOGY
TSDF Alt EPA ID:	Not reported
TSDF Alt Name:	Not reported
Waste Code Description:	723 - Liquids with chromium (VI) > 500 mg/l
RCRA Code:	D007
Meth Code:	H132 - Landfill Or Surface Impoundment That Will Be Closed As Landfill(To Include On-Site Treatment And/Or Stabilization)
Quantity Tons:	2.2935
Waste Quantity:	550
Quantity Unit:	G
Additional Code 1:	Not reported
Additional Code 2:	Not reported
Additional Code 3:	Not reported
Additional Code 4:	Not reported
Additional Code 5:	Not reported

Shipment Date:	20171116
Creation Date:	6/20/2018 18:31:56
Receipt Date:	20171122
Manifest ID:	017362949JJK
Trans EPA ID:	CAR000276295
Trans Name:	WM ENVIROSERV
Trans 2 EPA ID:	Not reported
Trans 2 Name:	Not reported
TSDF EPA ID:	CAT000646117
Trans Name:	CHEMICAL WASTE MANAGEMENT
TSDF Alt EPA ID:	Not reported
TSDF Alt Name:	Not reported
Waste Code Description:	171 - Metal sludge (see 121
RCRA Code:	Not reported
Meth Code:	H132 - Landfill Or Surface Impoundment That Will Be Closed As Landfill(To Include On-Site Treatment And/Or Stabilization)
Quantity Tons:	0.25
Waste Quantity:	500
Quantity Unit:	P
Additional Code 1:	Not reported
Additional Code 2:	Not reported
Additional Code 3:	Not reported
Additional Code 4:	Not reported
Additional Code 5:	Not reported

Shipment Date:	20171116
Creation Date:	10/27/2018 18:30:13
Receipt Date:	20171213
Manifest ID:	017362950JJK
Trans EPA ID:	CAR000276295
Trans Name:	WM ENVIROSERV
Trans 2 EPA ID:	CAD982030173

Map ID
Direction
Distance
Elevation | Site | MAP FINDINGS | Database(s) | EDR ID Number
EPA ID Number

ELECTRO-COATINGS OF CALIFORNIA INC (Continued) **S112999590**

Trans 2 Name:	ECOLOGY CONTROL INDUSTRIES
TSDF EPA ID:	NVT330010000
Trans Name:	US ECOLOGY
TSDF Alt EPA ID:	Not reported
TSDF Alt Name:	Not reported
Waste Code Description:	181 - Other inorganic solid waste Organics
RCRA Code:	Not reported
Meth Code:	H132 - Landfill Or Surface Impoundment That Will Be Closed As Landfill(To Include On-Site Treatment And/Or Stabilization)
Quantity Tons:	2.125
Waste Quantity:	4250
Quantity Unit:	P
Additional Code 1:	Not reported
Additional Code 2:	Not reported
Additional Code 3:	Not reported
Additional Code 4:	Not reported
Additional Code 5:	Not reported
Shipment Date:	20171116
Creation Date:	10/27/2018 18:30:13
Receipt Date:	20171213
Manifest ID:	017362950JJK
Trans EPA ID:	CAR000276295
Trans Name:	WM ENVIROSERV
Trans 2 EPA ID:	CAD982030173
Trans 2 Name:	ECOLOGY CONTROL INDUSTRIES
TSDF EPA ID:	NVT330010000
Trans Name:	US ECOLOGY
TSDF Alt EPA ID:	Not reported
TSDF Alt Name:	Not reported
Waste Code Description:	723 - Liquids with chromium (VI) > 500 mg/l
RCRA Code:	D007
Meth Code:	H132 - Landfill Or Surface Impoundment That Will Be Closed As Landfill(To Include On-Site Treatment And/Or Stabilization)
Quantity Tons:	1.14675
Waste Quantity:	275
Quantity Unit:	G
Additional Code 1:	D002
Additional Code 2:	Not reported
Additional Code 3:	Not reported
Additional Code 4:	Not reported
Additional Code 5:	Not reported
Shipment Date:	20171116
Creation Date:	6/20/2018 18:31:56
Receipt Date:	20171122
Manifest ID:	017362949JJK
Trans EPA ID:	CAR000276295
Trans Name:	WM ENVIROSERV
Trans 2 EPA ID:	Not reported
Trans 2 Name:	Not reported
TSDF EPA ID:	CAT000646117
Trans Name:	CHEMICAL WASTE MANAGEMENT
TSDF Alt EPA ID:	Not reported
TSDF Alt Name:	Not reported
Waste Code Description:	171 - Metal sludge (see 121
RCRA Code:	Not reported

Map ID
Direction
Distance
Elevation | Site | MAP FINDINGS | Database(s) | EDR ID Number
EPA ID Number

ELECTRO-COATINGS OF CALIFORNIA INC (Continued) **S112999590**

Meth Code:	H132 - Landfill Or Surface Impoundment That Will Be Closed As Landfill(To Include On-Site Treatment And/Or Stabilization)
Quantity Tons:	0.3
Waste Quantity:	600
Quantity Unit:	P
Additional Code 1:	Not reported
Additional Code 2:	Not reported
Additional Code 3:	Not reported
Additional Code 4:	Not reported
Additional Code 5:	Not reported
Shipment Date:	20171116
Creation Date:	6/20/2018 18:31:56
Receipt Date:	20171122
Manifest ID:	017362949JJK
Trans EPA ID:	CAR000276295
Trans Name:	WM ENVIROSERV
Trans 2 EPA ID:	Not reported
Trans 2 Name:	Not reported
TSDF EPA ID:	CAT000646117
Trans Name:	CHEMICAL WASTE MANAGEMENT
TSDF Alt EPA ID:	Not reported
TSDF Alt Name:	Not reported
Waste Code Description:	181 - Other inorganic solid waste Organics
RCRA Code:	D007
Meth Code:	H132 - Landfill Or Surface Impoundment That Will Be Closed As Landfill(To Include On-Site Treatment And/Or Stabilization)
Quantity Tons:	0.225
Waste Quantity:	450
Quantity Unit:	P
Additional Code 1:	Not reported
Additional Code 2:	Not reported
Additional Code 3:	Not reported
Additional Code 4:	Not reported
Additional Code 5:	Not reported

Additional Info:

Year:	2016
Gen EPA ID:	CAD009116211
Shipment Date:	20151221
Creation Date:	9/27/2016 18:30:52
Receipt Date:	20151229
Manifest ID:	015348030JJK
Trans EPA ID:	CAR000188201
Trans Name:	ENVIRONMENTAL RECOVERY SERVICES
Trans 2 EPA ID:	CAD982030173
Trans 2 Name:	ECOLOGY CONTROL INDUSTRIES
TSDF EPA ID:	NVT330010000
Trans Name:	US ECOLOGY
TSDF Alt EPA ID:	Not reported
TSDF Alt Name:	Not reported
Waste Code Description:	723 - Liquids with chromium (VI) > 500 mg/l
RCRA Code:	D007
Meth Code:	H132 - Landfill Or Surface Impoundment That Will Be Closed As Landfill(To Include On-Site Treatment And/Or Stabilization)
Quantity Tons:	0.25

Map ID
Direction
Distance
Elevation | Site | MAP FINDINGS | Database(s) | EDR ID Number
EPA ID Number

ELECTRO-COATINGS OF CALIFORNIA INC (Continued) **S112999590**

Waste Quantity:	500
Quantity Unit:	P
Additional Code 1:	D002
Additional Code 2:	Not reported
Additional Code 3:	Not reported
Additional Code 4:	Not reported
Additional Code 5:	Not reported
Shipment Date:	20151221
Creation Date:	3/3/2016 22:15:11
Receipt Date:	20151230
Manifest ID:	015348028JJK
Trans EPA ID:	CAR000188201
Trans Name:	ENVIRONMENTAL RECOVERY SERVICES
Trans 2 EPA ID:	Not reported
Trans 2 Name:	Not reported
TSDF EPA ID:	CAT000646117
Trans Name:	CHEMICAL WASTE MANAGEMENT
TSDF Alt EPA ID:	Not reported
TSDF Alt Name:	Not reported
Waste Code Description:	171 - Metal sludge (see 121
RCRA Code:	Not reported
Meth Code:	H132 - Landfill Or Surface Impoundment That Will Be Closed As Landfill(To Include On-Site Treatment And/Or Stabilization)
Quantity Tons:	0.275
Waste Quantity:	550
Quantity Unit:	P
Additional Code 1:	Not reported
Additional Code 2:	Not reported
Additional Code 3:	Not reported
Additional Code 4:	Not reported
Additional Code 5:	Not reported
Shipment Date:	20151221
Creation Date:	3/3/2016 22:15:11
Receipt Date:	20151230
Manifest ID:	015348028JJK
Trans EPA ID:	CAR000188201
Trans Name:	ENVIRONMENTAL RECOVERY SERVICES
Trans 2 EPA ID:	Not reported
Trans 2 Name:	Not reported
TSDF EPA ID:	CAT000646117
Trans Name:	CHEMICAL WASTE MANAGEMENT
TSDF Alt EPA ID:	Not reported
TSDF Alt Name:	Not reported
Waste Code Description:	181 - Other inorganic solid waste Organics
RCRA Code:	Not reported
Meth Code:	H132 - Landfill Or Surface Impoundment That Will Be Closed As Landfill(To Include On-Site Treatment And/Or Stabilization)
Quantity Tons:	0.35
Waste Quantity:	700
Quantity Unit:	P
Additional Code 1:	Not reported
Additional Code 2:	Not reported
Additional Code 3:	Not reported
Additional Code 4:	Not reported
Additional Code 5:	Not reported

Map ID
Direction
Distance
Elevation Site

MAP FINDINGS

Database(s) EDR ID Number EPA ID Number

ELECTRO-COATINGS OF CALIFORNIA INC (Continued) **S112999590**

Shipment Date:	20151109
Creation Date:	6/30/2016 18:31:00
Receipt Date:	20151120
Manifest ID:	014910267JJK
Trans EPA ID:	CAR000188201
Trans Name:	ENVIRONMENTAL RECOVERY SERVICES INC
Trans 2 EPA ID:	Not reported
Trans 2 Name:	Not reported
TSDF EPA ID:	NVT330010000
Trans Name:	US ECOLOGY
TSDF Alt EPA ID:	Not reported
TSDF Alt Name:	Not reported
Waste Code Description:	181 - Other inorganic solid waste Organics
RCRA Code:	Not reported
Meth Code:	H132 - Landfill Or Surface Impoundment That Will Be Closed As Landfill(To Include On-Site Treatment And/Or Stabilization)
Quantity Tons:	0.7
Waste Quantity:	1400
Quantity Unit:	P
Additional Code 1:	Not reported
Additional Code 2:	Not reported
Additional Code 3:	Not reported
Additional Code 4:	Not reported
Additional Code 5:	Not reported

Shipment Date:	20151109
Creation Date:	6/30/2016 18:31:00
Receipt Date:	20151120
Manifest ID:	014910267JJK
Trans EPA ID:	CAR000188201
Trans Name:	ENVIRONMENTAL RECOVERY SERVICES INC
Trans 2 EPA ID:	Not reported
Trans 2 Name:	Not reported
TSDF EPA ID:	NVT330010000
Trans Name:	US ECOLOGY
TSDF Alt EPA ID:	Not reported
TSDF Alt Name:	Not reported
Waste Code Description:	181 - Other inorganic solid waste Organics
RCRA Code:	D007
Meth Code:	H132 - Landfill Or Surface Impoundment That Will Be Closed As Landfill(To Include On-Site Treatment And/Or Stabilization)
Quantity Tons:	0.075
Waste Quantity:	150
Quantity Unit:	P
Additional Code 1:	Not reported
Additional Code 2:	Not reported
Additional Code 3:	Not reported
Additional Code 4:	Not reported
Additional Code 5:	Not reported

Shipment Date:	20151109
Creation Date:	6/30/2016 18:31:00
Receipt Date:	20151120
Manifest ID:	014910267JJK
Trans EPA ID:	CAR000188201
Trans Name:	ENVIRONMENTAL RECOVERY SERVICES INC
Trans 2 EPA ID:	Not reported

Map ID
Direction
Distance
Elevation | Site | MAP FINDINGS | Database(s) | EDR ID Number
EPA ID Number

ELECTRO-COATINGS OF CALIFORNIA INC (Continued) **S112999590**

Trans 2 Name:	Not reported
TSDF EPA ID:	NVT330010000
Trans Name:	US ECOLOGY
TSDF Alt EPA ID:	Not reported
TSDF Alt Name:	Not reported
Waste Code Description:	723 - Liquids with chromium (VI) > 500 mg/l
RCRA Code:	D007
Meth Code:	H132 - Landfill Or Surface Impoundment That Will Be Closed As Landfill(To Include On-Site Treatment And/Or Stabilization)
Quantity Tons:	1.14675
Waste Quantity:	275
Quantity Unit:	G
Additional Code 1:	Not reported
Additional Code 2:	Not reported
Additional Code 3:	Not reported
Additional Code 4:	Not reported
Additional Code 5:	Not reported
Shipment Date:	20151109
Creation Date:	5/24/2016 18:30:14
Receipt Date:	20151128
Manifest ID:	014910266JJK
Trans EPA ID:	CAR000188201
Trans Name:	ENVIRONMENTAL RECOVERY SERVICES INC
Trans 2 EPA ID:	AZD982484578
Trans 2 Name:	TRANSCHEM ENVIRONMENTAL
TSDF EPA ID:	ARD981057870
Trans Name:	RINECO
TSDF Alt EPA ID:	Not reported
TSDF Alt Name:	Not reported
Waste Code Description:	352 - Other organic solids
RCRA Code:	F003
Meth Code:	H061 - Fuel Blending Prior To Energy Recovery At Another Site
Quantity Tons:	0.075
Waste Quantity:	150
Quantity Unit:	P
Additional Code 1:	Not reported
Additional Code 2:	Not reported
Additional Code 3:	Not reported
Additional Code 4:	Not reported
Additional Code 5:	Not reported
Shipment Date:	20151109
Creation Date:	6/30/2016 18:31:00
Receipt Date:	20151120
Manifest ID:	014910267JJK
Trans EPA ID:	CAR000188201
Trans Name:	ENVIRONMENTAL RECOVERY SERVICES INC
Trans 2 EPA ID:	Not reported
Trans 2 Name:	Not reported
TSDF EPA ID:	NVT330010000
Trans Name:	US ECOLOGY
TSDF Alt EPA ID:	Not reported
TSDF Alt Name:	Not reported
Waste Code Description:	726 - Liquids with nickel > 134 mg/l
RCRA Code:	Not reported
Meth Code:	H039 - Other Recovery Of Reclamation For Reuse Including Acid

Map ID
Direction
Distance
Elevation | Site | MAP FINDINGS | Database(s) | EDR ID Number
EPA ID Number

ELECTRO-COATINGS OF CALIFORNIA INC (Continued) **S112999590**

	Regeneration, Organics Recovery Ect
Quantity Tons:	2.2935
Waste Quantity:	550
Quantity Unit:	G
Additional Code 1:	Not reported
Additional Code 2:	Not reported
Additional Code 3:	Not reported
Additional Code 4:	Not reported
Additional Code 5:	Not reported
Shipment Date:	20151012
Creation Date:	5/4/2016 22:15:36
Receipt Date:	20151023
Manifest ID:	015056454JJK
Trans EPA ID:	CAR000188201
Trans Name:	ENVIRONMENTAL RECOVERY SERVICES INC
Trans 2 EPA ID:	CAR000223511
Trans 2 Name:	IHML TRANSPORTATION
TSDF EPA ID:	NVT330010000
Trans Name:	US ECOLOGY
TSDF Alt EPA ID:	Not reported
TSDF Alt Name:	Not reported
Waste Code Description:	726 - Liquids with nickel > 134 mg/l
RCRA Code:	Not reported
Meth Code:	H039 - Other Recovery Of Reclamation For Reuse Including Acid Regeneration, Organics Recovery Ect
Quantity Tons:	1.14675
Waste Quantity:	275
Quantity Unit:	G
Additional Code 1:	Not reported
Additional Code 2:	Not reported
Additional Code 3:	Not reported
Additional Code 4:	Not reported
Additional Code 5:	Not reported
Shipment Date:	20151012
Creation Date:	5/4/2016 22:15:36
Receipt Date:	20151023
Manifest ID:	015056454JJK
Trans EPA ID:	CAR000188201
Trans Name:	ENVIRONMENTAL RECOVERY SERVICES INC
Trans 2 EPA ID:	CAR000223511
Trans 2 Name:	IHML TRANSPORTATION
TSDF EPA ID:	NVT330010000
Trans Name:	US ECOLOGY
TSDF Alt EPA ID:	Not reported
TSDF Alt Name:	Not reported
Waste Code Description:	171 - Metal sludge (see 121
RCRA Code:	Not reported
Meth Code:	H132 - Landfill Or Surface Impoundment That Will Be Closed As Landfill(To Include On-Site Treatment And/Or Stabilization)
Quantity Tons:	0.375
Waste Quantity:	750
Quantity Unit:	P
Additional Code 1:	Not reported
Additional Code 2:	Not reported
Additional Code 3:	Not reported

Map ID
Direction
Distance
Elevation | Site | MAP FINDINGS | Database(s) | EDR ID Number
EPA ID Number

ELECTRO-COATINGS OF CALIFORNIA INC (Continued) **S112999590**

Additional Code 4:	Not reported
Additional Code 5:	Not reported

Additional Info:

Year:	2015
Gen EPA ID:	CAD009116211
Shipment Date:	20151221
Creation Date:	9/27/2016 18:30:52
Receipt Date:	20151229
Manifest ID:	015348030JJK
Trans EPA ID:	CAR000188201
Trans Name:	ENVIRONMENTAL RECOVERY SERVICES
Trans 2 EPA ID:	CAD982030173
Trans 2 Name:	ECOLOGY CONTROL INDUSTRIES
TSDF EPA ID:	NVT330010000
Trans Name:	US ECOLOGY
TSDF Alt EPA ID:	Not reported
TSDF Alt Name:	Not reported
Waste Code Description:	723 - Liquids with chromium (VI) > 500 mg/l
RCRA Code:	D007
Meth Code:	H132 - Landfill Or Surface Impoundment That Will Be Closed As Landfill(To Include On-Site Treatment And/Or Stabilization)
Quantity Tons:	0.25
Waste Quantity:	500
Quantity Unit:	P
Additional Code 1:	D002
Additional Code 2:	Not reported
Additional Code 3:	Not reported
Additional Code 4:	Not reported
Additional Code 5:	Not reported
Shipment Date:	20151221
Creation Date:	3/3/2016 22:15:11
Receipt Date:	20151230
Manifest ID:	015348028JJK
Trans EPA ID:	CAR000188201
Trans Name:	ENVIRONMENTAL RECOVERY SERVICES
Trans 2 EPA ID:	Not reported
Trans 2 Name:	Not reported
TSDF EPA ID:	CAT000646117
Trans Name:	CHEMICAL WASTE MANAGEMENT
TSDF Alt EPA ID:	Not reported
TSDF Alt Name:	Not reported
Waste Code Description:	181 - Other inorganic solid waste Organics
RCRA Code:	Not reported
Meth Code:	H132 - Landfill Or Surface Impoundment That Will Be Closed As Landfill(To Include On-Site Treatment And/Or Stabilization)
Quantity Tons:	0.35
Waste Quantity:	700
Quantity Unit:	P
Additional Code 1:	Not reported
Additional Code 2:	Not reported
Additional Code 3:	Not reported
Additional Code 4:	Not reported
Additional Code 5:	Not reported

Map ID
Direction
Distance
Elevation | Site | MAP FINDINGS | Database(s) | EDR ID Number
EPA ID Number

ELECTRO-COATINGS OF CALIFORNIA INC (Continued) **S112999590**

Shipment Date:	20151221
Creation Date:	3/3/2016 22:15:11
Receipt Date:	20151230
Manifest ID:	015348028JJK
Trans EPA ID:	CAR000188201
Trans Name:	ENVIRONMENTAL RECOVERY SERVICES
Trans 2 EPA ID:	Not reported
Trans 2 Name:	Not reported
TSDF EPA ID:	CAT000646117
Trans Name:	CHEMICAL WASTE MANAGEMENT
TSDF Alt EPA ID:	Not reported
TSDF Alt Name:	Not reported
Waste Code Description:	171 - Metal sludge (see 121
RCRA Code:	Not reported
Meth Code:	H132 - Landfill Or Surface Impoundment That Will Be Closed As Landfill(To Include On-Site Treatment And/Or Stabilization)
Quantity Tons:	0.275
Waste Quantity:	550
Quantity Unit:	P
Additional Code 1:	Not reported
Additional Code 2:	Not reported
Additional Code 3:	Not reported
Additional Code 4:	Not reported
Additional Code 5:	Not reported

Shipment Date:	20151109
Creation Date:	5/24/2016 18:30:14
Receipt Date:	20151128
Manifest ID:	014910266JJK
Trans EPA ID:	CAR000188201
Trans Name:	ENVIRONMENTAL RECOVERY SERVICES INC
Trans 2 EPA ID:	AZD982484578
Trans 2 Name:	TRANSCHEM ENVIRONMENTAL
TSDF EPA ID:	ARD981057870
Trans Name:	RINECO
TSDF Alt EPA ID:	Not reported
TSDF Alt Name:	Not reported
Waste Code Description:	352 - Other organic solids
RCRA Code:	F003
Meth Code:	H061 - Fuel Blending Prior To Energy Recovery At Another Site
Quantity Tons:	0.075
Waste Quantity:	150
Quantity Unit:	P
Additional Code 1:	Not reported
Additional Code 2:	Not reported
Additional Code 3:	Not reported
Additional Code 4:	Not reported
Additional Code 5:	Not reported

Shipment Date:	20151109
Creation Date:	6/30/2016 18:31:00
Receipt Date:	20151120
Manifest ID:	014910267JJK
Trans EPA ID:	CAR000188201
Trans Name:	ENVIRONMENTAL RECOVERY SERVICES INC
Trans 2 EPA ID:	Not reported
Trans 2 Name:	Not reported

Map ID
Direction
Distance
Elevation | Site | MAP FINDINGS | Database(s) | EDR ID Number
EPA ID Number

ELECTRO-COATINGS OF CALIFORNIA INC (Continued) **S112999590**

TSDF EPA ID:	NVT330010000
Trans Name:	US ECOLOGY
TSDF Alt EPA ID:	Not reported
TSDF Alt Name:	Not reported
Waste Code Description:	726 - Liquids with nickel > 134 mg/l
RCRA Code:	Not reported
Meth Code:	H039 - Other Recovery Of Reclamation For Reuse Including Acid Regeneration, Organics Recovery Ect
Quantity Tons:	2.2935
Waste Quantity:	550
Quantity Unit:	G
Additional Code 1:	Not reported
Additional Code 2:	Not reported
Additional Code 3:	Not reported
Additional Code 4:	Not reported
Additional Code 5:	Not reported
Shipment Date:	20151109
Creation Date:	6/30/2016 18:31:00
Receipt Date:	20151120
Manifest ID:	014910267JJK
Trans EPA ID:	CAR000188201
Trans Name:	ENVIRONMENTAL RECOVERY SERVICES INC
Trans 2 EPA ID:	Not reported
Trans 2 Name:	Not reported
TSDF EPA ID:	NVT330010000
Trans Name:	US ECOLOGY
TSDF Alt EPA ID:	Not reported
TSDF Alt Name:	Not reported
Waste Code Description:	181 - Other inorganic solid waste Organics
RCRA Code:	Not reported
Meth Code:	H132 - Landfill Or Surface Impoundment That Will Be Closed As Landfill(To Include On-Site Treatment And/Or Stabilization)
Quantity Tons:	0.7
Waste Quantity:	1400
Quantity Unit:	P
Additional Code 1:	Not reported
Additional Code 2:	Not reported
Additional Code 3:	Not reported
Additional Code 4:	Not reported
Additional Code 5:	Not reported
Shipment Date:	20151109
Creation Date:	6/30/2016 18:31:00
Receipt Date:	20151120
Manifest ID:	014910267JJK
Trans EPA ID:	CAR000188201
Trans Name:	ENVIRONMENTAL RECOVERY SERVICES INC
Trans 2 EPA ID:	Not reported
Trans 2 Name:	Not reported
TSDF EPA ID:	NVT330010000
Trans Name:	US ECOLOGY
TSDF Alt EPA ID:	Not reported
TSDF Alt Name:	Not reported
Waste Code Description:	181 - Other inorganic solid waste Organics
RCRA Code:	D007
Meth Code:	H132 - Landfill Or Surface Impoundment That Will Be Closed As

Map ID
Direction
Distance
Elevation | Site | MAP FINDINGS | Database(s) | EDR ID Number
EPA ID Number

ELECTRO-COATINGS OF CALIFORNIA INC (Continued) **S112999590**

	Landfill(To Include On-Site Treatment And/Or Stabilization)
Quantity Tons:	0.075
Waste Quantity:	150
Quantity Unit:	P
Additional Code 1:	Not reported
Additional Code 2:	Not reported
Additional Code 3:	Not reported
Additional Code 4:	Not reported
Additional Code 5:	Not reported
Shipment Date:	20151109
Creation Date:	6/30/2016 18:31:00
Receipt Date:	20151120
Manifest ID:	014910267JJK
Trans EPA ID:	CAR000188201
Trans Name:	ENVIRONMENTAL RECOVERY SERVICES INC
Trans 2 EPA ID:	Not reported
Trans 2 Name:	Not reported
TSDF EPA ID:	NVT330010000
Trans Name:	US ECOLOGY
TSDF Alt EPA ID:	Not reported
TSDF Alt Name:	Not reported
Waste Code Description:	723 - Liquids with chromium (VI) > 500 mg/l
RCRA Code:	D007
Meth Code:	H132 - Landfill Or Surface Impoundment That Will Be Closed As Landfill(To Include On-Site Treatment And/Or Stabilization)
Quantity Tons:	1.14675
Waste Quantity:	275
Quantity Unit:	G
Additional Code 1:	Not reported
Additional Code 2:	Not reported
Additional Code 3:	Not reported
Additional Code 4:	Not reported
Additional Code 5:	Not reported
Shipment Date:	20151012
Creation Date:	5/4/2016 22:15:36
Receipt Date:	20151023
Manifest ID:	015056454JJK
Trans EPA ID:	CAR000188201
Trans Name:	ENVIRONMENTAL RECOVERY SERVICES INC
Trans 2 EPA ID:	CAR000223511
Trans 2 Name:	IHML TRANSPORTATION
TSDF EPA ID:	NVT330010000
Trans Name:	US ECOLOGY
TSDF Alt EPA ID:	Not reported
TSDF Alt Name:	Not reported
Waste Code Description:	171 - Metal sludge (see 121
RCRA Code:	Not reported
Meth Code:	H132 - Landfill Or Surface Impoundment That Will Be Closed As Landfill(To Include On-Site Treatment And/Or Stabilization)
Quantity Tons:	0.375
Waste Quantity:	750
Quantity Unit:	P
Additional Code 1:	Not reported
Additional Code 2:	Not reported
Additional Code 3:	Not reported

Map ID
Direction
Distance
Elevation | Site | MAP FINDINGS | Database(s) | EDR ID Number
EPA ID Number

ELECTRO-COATINGS OF CALIFORNIA INC (Continued) **S112999590**

Additional Code 4:	Not reported
Additional Code 5:	Not reported
Shipment Date:	20151012
Creation Date:	Not reported
Receipt Date:	Not reported
Manifest ID:	015056454JJK
Trans EPA ID:	CAR000188201
Trans Name:	ENVIRONMENTAL RECOVERY SERVICES INC
Trans 2 EPA ID:	CAR000223511
Trans 2 Name:	IHML TRANSPORTATION
TSDF EPA ID:	NVT330010000
Trans Name:	US ECOLOGY
TSDF Alt EPA ID:	Not reported
TSDF Alt Name:	Not reported
Waste Code Description:	181 - Other inorganic solid waste Organics
RCRA Code:	Not reported
Meth Code:	H132 - Landfill Or Surface Impoundment That Will Be Closed As Landfill(To Include On-Site Treatment And/Or Stabilization)
Quantity Tons:	0.075
Waste Quantity:	150
Quantity Unit:	P
Additional Code 1:	Not reported
Additional Code 2:	Not reported
Additional Code 3:	Not reported
Additional Code 4:	Not reported
Additional Code 5:	Not reported

Additional Info:

Year:	2014
Gen EPA ID:	CAD009116211
Shipment Date:	20141125
Creation Date:	5/18/2015 22:15:07
Receipt Date:	20141211
Manifest ID:	013792040JJK
Trans EPA ID:	CAR000188201
Trans Name:	ENVIRONMENTAL RECOVERY SERVICES INC
Trans 2 EPA ID:	CAR000189928
Trans 2 Name:	JAG NV TRANSPORT
TSDF EPA ID:	NVT330010000
Trans Name:	US ECOLOGY
TSDF Alt EPA ID:	Not reported
TSDF Alt Name:	Not reported
Waste Code Description:	726 - Liquids with nickel > 134 mg/l
RCRA Code:	Not reported
Meth Code:	H039 - Other Recovery Of Reclamation For Reuse Including Acid Regeneration, Organics Recovery Ect
Quantity Tons:	2.2935
Waste Quantity:	550
Quantity Unit:	G
Additional Code 1:	Not reported
Additional Code 2:	Not reported
Additional Code 3:	Not reported
Additional Code 4:	Not reported
Additional Code 5:	Not reported

Map ID
Direction
Distance
Elevation | Site | MAP FINDINGS | Database(s) | EDR ID Number
EPA ID Number

ELECTRO-COATINGS OF CALIFORNIA INC (Continued) **S112999590**

Shipment Date:	20141125
Creation Date:	3/3/2015 22:14:59
Receipt Date:	20141216
Manifest ID:	013792039JJK
Trans EPA ID:	CAR000188201
Trans Name:	ENVIRONMENTAL RECOVERY SERVICES INC
Trans 2 EPA ID:	Not reported
Trans 2 Name:	Not reported
TSDF EPA ID:	CAT080013352
Trans Name:	DEMENNO KERDOON
TSDF Alt EPA ID:	Not reported
TSDF Alt Name:	Not reported
Waste Code Description:	221 - Waste oil and mixed oil
RCRA Code:	Not reported
Meth Code:	H039 - Other Recovery Of Reclamation For Reuse Including Acid Regeneration, Organics Recovery Ect
Quantity Tons:	0.209
Waste Quantity:	55
Quantity Unit:	G
Additional Code 1:	Not reported
Additional Code 2:	Not reported
Additional Code 3:	Not reported
Additional Code 4:	Not reported
Additional Code 5:	Not reported

Shipment Date:	20141125
Creation Date:	5/18/2015 22:15:07
Receipt Date:	20141211
Manifest ID:	013792040JJK
Trans EPA ID:	CAR000188201
Trans Name:	ENVIRONMENTAL RECOVERY SERVICES INC
Trans 2 EPA ID:	CAR000189928
Trans 2 Name:	JAG NV TRANSPORT
TSDF EPA ID:	NVT330010000
Trans Name:	US ECOLOGY
TSDF Alt EPA ID:	Not reported
TSDF Alt Name:	Not reported
Waste Code Description:	181 - Other inorganic solid waste Organics
RCRA Code:	D007
Meth Code:	H132 - Landfill Or Surface Impoundment That Will Be Closed As Landfill(To Include On-Site Treatment And/Or Stabilization)
Quantity Tons:	0.1
Waste Quantity:	200
Quantity Unit:	P
Additional Code 1:	Not reported
Additional Code 2:	Not reported
Additional Code 3:	Not reported
Additional Code 4:	Not reported
Additional Code 5:	Not reported

Shipment Date:	20141125
Creation Date:	5/18/2015 22:15:07
Receipt Date:	20141211
Manifest ID:	013792040JJK
Trans EPA ID:	CAR000188201
Trans Name:	ENVIRONMENTAL RECOVERY SERVICES INC
Trans 2 EPA ID:	CAR000189928

Map ID
Direction
Distance
Elevation | Site | MAP FINDINGS | Database(s) | EDR ID Number
EPA ID Number

ELECTRO-COATINGS OF CALIFORNIA INC (Continued) **S112999590**

Trans 2 Name:	JAG NV TRANSPORT
TSDF EPA ID:	NVT330010000
Trans Name:	US ECOLOGY
TSDF Alt EPA ID:	Not reported
TSDF Alt Name:	Not reported
Waste Code Description:	723 - Liquids with chromium (VI) > 500 mg/l
RCRA Code:	D007
Meth Code:	H132 - Landfill Or Surface Impoundment That Will Be Closed As Landfill(To Include On-Site Treatment And/Or Stabilization)
Quantity Tons:	1.14675
Waste Quantity:	275
Quantity Unit:	G
Additional Code 1:	Not reported
Additional Code 2:	Not reported
Additional Code 3:	Not reported
Additional Code 4:	Not reported
Additional Code 5:	Not reported
Shipment Date:	20141016
Creation Date:	Not reported
Receipt Date:	Not reported
Manifest ID:	013367851JJK
Trans EPA ID:	CAR000188201
Trans Name:	ENVIRONMENTAL RECOVERY SERVICES INC
Trans 2 EPA ID:	CAR000189928
Trans 2 Name:	JAG NV TRANSPORT
TSDF EPA ID:	NVT330010000
Trans Name:	US ECOLOGY
TSDF Alt EPA ID:	Not reported
TSDF Alt Name:	Not reported
Waste Code Description:	181 - Other inorganic solid waste Organics
RCRA Code:	Not reported
Meth Code:	H132 - Landfill Or Surface Impoundment That Will Be Closed As Landfill(To Include On-Site Treatment And/Or Stabilization)
Quantity Tons:	0.125
Waste Quantity:	250
Quantity Unit:	P
Additional Code 1:	Not reported
Additional Code 2:	Not reported
Additional Code 3:	Not reported
Additional Code 4:	Not reported
Additional Code 5:	Not reported
Shipment Date:	20141016
Creation Date:	3/31/2015 22:15:05
Receipt Date:	20141024
Manifest ID:	013367851JJK
Trans EPA ID:	CAR000188201
Trans Name:	ENVIRONMENTAL RECOVERY SERVICES INC
Trans 2 EPA ID:	CAR000189928
Trans 2 Name:	JAG NV TRANSPORT
TSDF EPA ID:	NVT330010000
Trans Name:	US ECOLOGY
TSDF Alt EPA ID:	Not reported
TSDF Alt Name:	Not reported
Waste Code Description:	181 - Other inorganic solid waste Organics
RCRA Code:	D008

Map ID
Direction
Distance
Elevation | Site | MAP FINDINGS | Database(s) | EDR ID Number
EPA ID Number

ELECTRO-COATINGS OF CALIFORNIA INC (Continued) **S112999590**

Meth Code:	H132 - Landfill Or Surface Impoundment That Will Be Closed As Landfill(To Include On-Site Treatment And/Or Stabilization)
Quantity Tons:	0.5
Waste Quantity:	1000
Quantity Unit:	P
Additional Code 1:	D007
Additional Code 2:	Not reported
Additional Code 3:	Not reported
Additional Code 4:	Not reported
Additional Code 5:	Not reported
Shipment Date:	20141016
Creation Date:	3/31/2015 22:15:05
Receipt Date:	20141024
Manifest ID:	013367851JJK
Trans EPA ID:	CAR000188201
Trans Name:	ENVIRONMENTAL RECOVERY SERVICES INC
Trans 2 EPA ID:	CAR000189928
Trans 2 Name:	JAG NV TRANSPORT
TSDF EPA ID:	NVT330010000
Trans Name:	US ECOLOGY
TSDF Alt EPA ID:	Not reported
TSDF Alt Name:	Not reported
Waste Code Description:	726 - Liquids with nickel > 134 mg/l
RCRA Code:	Not reported
Meth Code:	H039 - Other Recovery Of Reclamation For Reuse Including Acid Regeneration, Organics Recovery Ect
Quantity Tons:	6.8805
Waste Quantity:	1650
Quantity Unit:	G
Additional Code 1:	Not reported
Additional Code 2:	Not reported
Additional Code 3:	Not reported
Additional Code 4:	Not reported
Additional Code 5:	Not reported
Shipment Date:	20141016
Creation Date:	3/31/2015 22:15:05
Receipt Date:	20141024
Manifest ID:	013367851JJK
Trans EPA ID:	CAR000188201
Trans Name:	ENVIRONMENTAL RECOVERY SERVICES INC
Trans 2 EPA ID:	CAR000189928
Trans 2 Name:	JAG NV TRANSPORT
TSDF EPA ID:	NVT330010000
Trans Name:	US ECOLOGY
TSDF Alt EPA ID:	Not reported
TSDF Alt Name:	Not reported
Waste Code Description:	171 - Metal sludge (see 121
RCRA Code:	Not reported
Meth Code:	H132 - Landfill Or Surface Impoundment That Will Be Closed As Landfill(To Include On-Site Treatment And/Or Stabilization)
Quantity Tons:	0.8
Waste Quantity:	1600
Quantity Unit:	P
Additional Code 1:	Not reported
Additional Code 2:	Not reported

Map ID
Direction
Distance
Elevation | Site | MAP FINDINGS | Database(s) | EDR ID Number
EPA ID Number

ELECTRO-COATINGS OF CALIFORNIA INC (Continued) **S112999590**

Additional Code 3:	Not reported
Additional Code 4:	Not reported
Additional Code 5:	Not reported
Shipment Date:	20141016
Creation Date:	3/31/2015 22:15:05
Receipt Date:	20141024
Manifest ID:	013367851JJK
Trans EPA ID:	CAR000188201
Trans Name:	ENVIRONMENTAL RECOVERY SERVICES INC
Trans 2 EPA ID:	CAR000189928
Trans 2 Name:	JAG NV TRANSPORT
TSDF EPA ID:	NVT330010000
Trans Name:	US ECOLOGY
TSDF Alt EPA ID:	Not reported
TSDF Alt Name:	Not reported
Waste Code Description:	723 - Liquids with chromium (VI) > 500 mg/l
RCRA Code:	D007
Meth Code:	H132 - Landfill Or Surface Impoundment That Will Be Closed As Landfill(To Include On-Site Treatment And/Or Stabilization)
Quantity Tons:	1.14675
Waste Quantity:	275
Quantity Unit:	G
Additional Code 1:	Not reported
Additional Code 2:	Not reported
Additional Code 3:	Not reported
Additional Code 4:	Not reported
Additional Code 5:	Not reported
Shipment Date:	20140915
Creation Date:	2/11/2015 22:15:01
Receipt Date:	20140922
Manifest ID:	013367030JJK
Trans EPA ID:	CAR000188201
Trans Name:	ENVIRONMENTAL RECOVERY SERVICES INC
Trans 2 EPA ID:	CAL000397106
Trans 2 Name:	JAG NV TRANSPORT
TSDF EPA ID:	NVT330010000
Trans Name:	US ECOLOGY
TSDF Alt EPA ID:	Not reported
TSDF Alt Name:	Not reported
Waste Code Description:	181 - Other inorganic solid waste Organics
RCRA Code:	D007
Meth Code:	H132 - Landfill Or Surface Impoundment That Will Be Closed As Landfill(To Include On-Site Treatment And/Or Stabilization)
Quantity Tons:	0.1
Waste Quantity:	200
Quantity Unit:	P
Additional Code 1:	Not reported
Additional Code 2:	Not reported
Additional Code 3:	Not reported
Additional Code 4:	Not reported
Additional Code 5:	Not reported

Additional Info:

Year:	2013
Gen EPA ID:	CAD009116211

Map ID
Direction
Distance
Elevation | Site | MAP FINDINGS | Database(s) | EDR ID Number
EPA ID Number

ELECTRO-COATINGS OF CALIFORNIA INC (Continued) **S112999590**

Shipment Date:	20131111
Creation Date:	Not reported
Receipt Date:	Not reported
Manifest ID:	012207516JJK
Trans EPA ID:	CAR000188201
Trans Name:	ENVIRONMENTAL RECOVERY SERVICES INC
Trans 2 EPA ID:	CAR000189928
Trans 2 Name:	NV TRANSPORT
TSDF EPA ID:	NVT330010000
Trans Name:	US ECOLOGY
TSDF Alt EPA ID:	Not reported
TSDF Alt Name:	Not reported
Waste Code Description:	726 - Liquids with nickel > 134 mg/l
RCRA Code:	Not reported
Meth Code:	H039 - Other Recovery Of Reclamation For Reuse Including Acid Regeneration, Organics Recovery Ect
Quantity Tons:	1.14675
Waste Quantity:	275
Quantity Unit:	G
Additional Code 1:	Not reported
Additional Code 2:	Not reported
Additional Code 3:	Not reported
Additional Code 4:	Not reported
Additional Code 5:	Not reported

Shipment Date:	20131111
Creation Date:	3/31/2014 22:15:09
Receipt Date:	20131121
Manifest ID:	012207516JJK
Trans EPA ID:	CAR000188201
Trans Name:	ENVIRONMENTAL RECOVERY SERVICES INC
Trans 2 EPA ID:	CAR000189928
Trans 2 Name:	NV TRANSPORT
TSDF EPA ID:	NVT330010000
Trans Name:	US ECOLOGY
TSDF Alt EPA ID:	Not reported
TSDF Alt Name:	Not reported
Waste Code Description:	723 - Liquids with chromium (VI) > 500 mg/l
RCRA Code:	D007
Meth Code:	H039 - Other Recovery Of Reclamation For Reuse Including Acid Regeneration, Organics Recovery Ect
Quantity Tons:	3.44025
Waste Quantity:	825
Quantity Unit:	G
Additional Code 1:	Not reported
Additional Code 2:	Not reported
Additional Code 3:	Not reported
Additional Code 4:	Not reported
Additional Code 5:	Not reported

Shipment Date:	20131111
Creation Date:	3/31/2014 22:15:09
Receipt Date:	20131121
Manifest ID:	012207516JJK
Trans EPA ID:	CAR000188201
Trans Name:	ENVIRONMENTAL RECOVERY SERVICES INC
Trans 2 EPA ID:	CAR000189928

Map ID
Direction
Distance
Elevation | Site | MAP FINDINGS | Database(s) | EDR ID Number
EPA ID Number

ELECTRO-COATINGS OF CALIFORNIA INC (Continued) **S112999590**

Trans 2 Name:	NV TRANSPORT
TSDF EPA ID:	NVT330010000
Trans Name:	US ECOLOGY
TSDF Alt EPA ID:	Not reported
TSDF Alt Name:	Not reported
Waste Code Description:	181 - Other inorganic solid waste Organics
RCRA Code:	D007
Meth Code:	H132 - Landfill Or Surface Impoundment That Will Be Closed As Landfill(To Include On-Site Treatment And/Or Stabilization)
Quantity Tons:	0.3
Waste Quantity:	600
Quantity Unit:	P
Additional Code 1:	Not reported
Additional Code 2:	Not reported
Additional Code 3:	Not reported
Additional Code 4:	Not reported
Additional Code 5:	Not reported
Shipment Date:	20131111
Creation Date:	3/31/2014 22:15:09
Receipt Date:	20131121
Manifest ID:	012207516JJK
Trans EPA ID:	CAR000188201
Trans Name:	ENVIRONMENTAL RECOVERY SERVICES INC
Trans 2 EPA ID:	CAR000189928
Trans 2 Name:	NV TRANSPORT
TSDF EPA ID:	NVT330010000
Trans Name:	US ECOLOGY
TSDF Alt EPA ID:	Not reported
TSDF Alt Name:	Not reported
Waste Code Description:	181 - Other inorganic solid waste Organics
RCRA Code:	Not reported
Meth Code:	H132 - Landfill Or Surface Impoundment That Will Be Closed As Landfill(To Include On-Site Treatment And/Or Stabilization)
Quantity Tons:	1.2
Waste Quantity:	2400
Quantity Unit:	P
Additional Code 1:	Not reported
Additional Code 2:	Not reported
Additional Code 3:	Not reported
Additional Code 4:	Not reported
Additional Code 5:	Not reported
Shipment Date:	20131111
Creation Date:	3/31/2014 22:15:09
Receipt Date:	20131121
Manifest ID:	012207516JJK
Trans EPA ID:	CAR000188201
Trans Name:	ENVIRONMENTAL RECOVERY SERVICES INC
Trans 2 EPA ID:	CAR000189928
Trans 2 Name:	NV TRANSPORT
TSDF EPA ID:	NVT330010000
Trans Name:	US ECOLOGY
TSDF Alt EPA ID:	Not reported
TSDF Alt Name:	Not reported
Waste Code Description:	171 - Metal sludge (see 121
RCRA Code:	Not reported

Map ID
Direction
Distance
Elevation | Site | MAP FINDINGS | Database(s) | EDR ID Number
EPA ID Number

ELECTRO-COATINGS OF CALIFORNIA INC (Continued) **S112999590**

Meth Code:	H132 - Landfill Or Surface Impoundment That Will Be Closed As Landfill(To Include On-Site Treatment And/Or Stabilization)
Quantity Tons:	0.83
Waste Quantity:	1660
Quantity Unit:	P
Additional Code 1:	Not reported
Additional Code 2:	Not reported
Additional Code 3:	Not reported
Additional Code 4:	Not reported
Additional Code 5:	Not reported
Shipment Date:	20131007
Creation Date:	3/26/2014 22:15:09
Receipt Date:	20131019
Manifest ID:	011615187JJK
Trans EPA ID:	CAR000188201
Trans Name:	ENVIRONMENTAL RECOVERY SERVICES INC
Trans 2 EPA ID:	CAR000187922
Trans 2 Name:	RUST AND SONS
TSDF EPA ID:	ARD981057870
Trans Name:	RINECO
TSDF Alt EPA ID:	Not reported
TSDF Alt Name:	Not reported
Waste Code Description:	352 - Other organic solids
RCRA Code:	F003
Meth Code:	H061 - Fuel Blending Prior To Energy Recovery At Another Site
Quantity Tons:	0.15
Waste Quantity:	300
Quantity Unit:	P
Additional Code 1:	Not reported
Additional Code 2:	Not reported
Additional Code 3:	Not reported
Additional Code 4:	Not reported
Additional Code 5:	Not reported
Shipment Date:	20131007
Creation Date:	3/6/2014 22:15:20
Receipt Date:	20131014
Manifest ID:	011615188JJK
Trans EPA ID:	CAR000188201
Trans Name:	ENVIRONMENTAL RECOVERY SERVICES INC
Trans 2 EPA ID:	CAR000189928
Trans 2 Name:	NV TRANSPORT
TSDF EPA ID:	NVT330010000
Trans Name:	US ECOLOGY
TSDF Alt EPA ID:	Not reported
TSDF Alt Name:	Not reported
Waste Code Description:	181 - Other inorganic solid waste Organics
RCRA Code:	D007
Meth Code:	H132 - Landfill Or Surface Impoundment That Will Be Closed As Landfill(To Include On-Site Treatment And/Or Stabilization)
Quantity Tons:	0.15
Waste Quantity:	300
Quantity Unit:	P
Additional Code 1:	Not reported
Additional Code 2:	Not reported
Additional Code 3:	Not reported

Map ID
Direction
Distance
Elevation | Site | MAP FINDINGS | Database(s) | EDR ID Number
EPA ID Number

ELECTRO-COATINGS OF CALIFORNIA INC (Continued) **S112999590**

Additional Code 4:	Not reported
Additional Code 5:	Not reported
Shipment Date:	20131007
Creation Date:	3/6/2014 22:15:20
Receipt Date:	20131014
Manifest ID:	011615188JJK
Trans EPA ID:	CAR000188201
Trans Name:	ENVIRONMENTAL RECOVERY SERVICES INC
Trans 2 EPA ID:	CAR000189928
Trans 2 Name:	NV TRANSPORT
TSDF EPA ID:	NVT330010000
Trans Name:	US ECOLOGY
TSDF Alt EPA ID:	Not reported
TSDF Alt Name:	Not reported
Waste Code Description:	352 - Other organic solids
RCRA Code:	Not reported
Meth Code:	H132 - Landfill Or Surface Impoundment That Will Be Closed As Landfill(To Include On-Site Treatment And/Or Stabilization)
Quantity Tons:	0.6
Waste Quantity:	1200
Quantity Unit:	P
Additional Code 1:	Not reported
Additional Code 2:	Not reported
Additional Code 3:	Not reported
Additional Code 4:	Not reported
Additional Code 5:	Not reported
Shipment Date:	20131007
Creation Date:	3/6/2014 22:15:20
Receipt Date:	20131014
Manifest ID:	011615188JJK
Trans EPA ID:	CAR000188201
Trans Name:	ENVIRONMENTAL RECOVERY SERVICES INC
Trans 2 EPA ID:	CAR000189928
Trans 2 Name:	NV TRANSPORT
TSDF EPA ID:	NVT330010000
Trans Name:	US ECOLOGY
TSDF Alt EPA ID:	Not reported
TSDF Alt Name:	Not reported
Waste Code Description:	726 - Liquids with nickel > 134 mg/l
RCRA Code:	Not reported
Meth Code:	H039 - Other Recovery Of Reclamation For Reuse Including Acid Regeneration, Organics Recovery Ect
Quantity Tons:	1.14675
Waste Quantity:	275
Quantity Unit:	G
Additional Code 1:	Not reported
Additional Code 2:	Not reported
Additional Code 3:	Not reported
Additional Code 4:	Not reported
Additional Code 5:	Not reported
Shipment Date:	20131007
Creation Date:	3/6/2014 22:15:20
Receipt Date:	20131014
Manifest ID:	011615188JJK

Map ID
Direction
Distance
Elevation Site

MAP FINDINGS

Database(s) EDR ID Number EPA ID Number

ELECTRO-COATINGS OF CALIFORNIA INC (Continued) **S112999590**

Trans EPA ID:	CAR000188201
Trans Name:	ENVIRONMENTAL RECOVERY SERVICES INC
Trans 2 EPA ID:	CAR000189928
Trans 2 Name:	NV TRANSPORT
TSDF EPA ID:	NVT330010000
Trans Name:	US ECOLOGY
TSDF Alt EPA ID:	Not reported
TSDF Alt Name:	Not reported
Waste Code Description:	723 - Liquids with chromium (VI) > 500 mg/l
RCRA Code:	D007
Meth Code:	H132 - Landfill Or Surface Impoundment That Will Be Closed As Landfill(To Include On-Site Treatment And/Or Stabilization)
Quantity Tons:	2.2935
Waste Quantity:	550
Quantity Unit:	G
Additional Code 1:	Not reported
Additional Code 2:	Not reported
Additional Code 3:	Not reported
Additional Code 4:	Not reported
Additional Code 5:	Not reported

Additional Info:

Year:	2012
Gen EPA ID:	CAD009116211
Shipment Date:	20121227
Creation Date:	6/28/2013 22:15:05
Receipt Date:	20130107
Manifest ID:	010951392JJK
Trans EPA ID:	CAR000188201
Trans Name:	ENVIRONMENTAL RECOVERY SERVICES INC
Trans 2 EPA ID:	CAR000189928
Trans 2 Name:	NV TRANSPORT
TSDF EPA ID:	NVT330010000
Trans Name:	US ECOLOGY
TSDF Alt EPA ID:	Not reported
TSDF Alt Name:	Not reported
Waste Code Description:	726 - Liquids with nickel > 134 mg/l
RCRA Code:	Not reported
Meth Code:	H039 - Other Recovery Of Reclamation For Reuse Including Acid Regeneration, Organics Recovery Ect
Quantity Tons:	1.3761
Waste Quantity:	330
Quantity Unit:	G
Additional Code 1:	Not reported
Additional Code 2:	Not reported
Additional Code 3:	Not reported
Additional Code 4:	Not reported
Additional Code 5:	Not reported
Shipment Date:	20121227
Creation Date:	6/28/2013 22:15:05
Receipt Date:	20130107
Manifest ID:	010951392JJK
Trans EPA ID:	CAR000188201
Trans Name:	ENVIRONMENTAL RECOVERY SERVICES INC
Trans 2 EPA ID:	CAR000189928

Map ID
Direction
Distance
Elevation | Site | MAP FINDINGS | Database(s) | EDR ID Number
EPA ID Number

ELECTRO-COATINGS OF CALIFORNIA INC (Continued) **S112999590**

Trans 2 Name:	NV TRANSPORT
TSDF EPA ID:	NVT330010000
Trans Name:	US ECOLOGY
TSDF Alt EPA ID:	Not reported
TSDF Alt Name:	Not reported
Waste Code Description:	723 - Liquids with chromium (VI) > 500 mg/l
RCRA Code:	D007
Meth Code:	H132 - Landfill Or Surface Impoundment That Will Be Closed As Landfill(To Include On-Site Treatment And/Or Stabilization)
Quantity Tons:	1.3761
Waste Quantity:	330
Quantity Unit:	G
Additional Code 1:	Not reported
Additional Code 2:	Not reported
Additional Code 3:	Not reported
Additional Code 4:	Not reported
Additional Code 5:	Not reported

Shipment Date:	20121227
Creation Date:	6/28/2013 22:15:05
Receipt Date:	20130107
Manifest ID:	010951392JJK
Trans EPA ID:	CAR000188201
Trans Name:	ENVIRONMENTAL RECOVERY SERVICES INC
Trans 2 EPA ID:	CAR000189928
Trans 2 Name:	NV TRANSPORT
TSDF EPA ID:	NVT330010000
Trans Name:	US ECOLOGY
TSDF Alt EPA ID:	Not reported
TSDF Alt Name:	Not reported
Waste Code Description:	723 - Liquids with chromium (VI) > 500 mg/l
RCRA Code:	D007
Meth Code:	H132 - Landfill Or Surface Impoundment That Will Be Closed As Landfill(To Include On-Site Treatment And/Or Stabilization)
Quantity Tons:	2.2935
Waste Quantity:	550
Quantity Unit:	G
Additional Code 1:	Not reported
Additional Code 2:	Not reported
Additional Code 3:	Not reported
Additional Code 4:	Not reported
Additional Code 5:	Not reported

Shipment Date:	20121227
Creation Date:	6/28/2013 22:15:05
Receipt Date:	20130107
Manifest ID:	010951392JJK
Trans EPA ID:	CAR000188201
Trans Name:	ENVIRONMENTAL RECOVERY SERVICES INC
Trans 2 EPA ID:	CAR000189928
Trans 2 Name:	NV TRANSPORT
TSDF EPA ID:	NVT330010000
Trans Name:	US ECOLOGY
TSDF Alt EPA ID:	Not reported
TSDF Alt Name:	Not reported
Waste Code Description:	181 - Other inorganic solid waste Organics
RCRA Code:	D007

Map ID
Direction
Distance
Elevation | Site | MAP FINDINGS | Database(s) | EDR ID Number
EPA ID Number

ELECTRO-COATINGS OF CALIFORNIA INC (Continued) **S112999590**

Meth Code:	H132 - Landfill Or Surface Impoundment That Will Be Closed As Landfill(To Include On-Site Treatment And/Or Stabilization)
Quantity Tons:	0.15
Waste Quantity:	300
Quantity Unit:	P
Additional Code 1:	Not reported
Additional Code 2:	Not reported
Additional Code 3:	Not reported
Additional Code 4:	Not reported
Additional Code 5:	Not reported
Shipment Date:	20121226
Creation Date:	1/28/2014 22:15:08
Receipt Date:	Not reported
Manifest ID:	000067273DAT
Trans EPA ID:	CAR000210617
Trans Name:	21ST CENTURY ENVIRONMENTAL MANAGEMENT OF CALIFORNIA LP
Trans 2 EPA ID:	Not reported
Trans 2 Name:	Not reported
TSDF EPA ID:	NVD980895338
Trans Name:	21ST CENTURY ENVIRONMENTAL MANAGEMENT OF NEVADA LLC
TSDF Alt EPA ID:	Not reported
TSDF Alt Name:	Not reported
Waste Code Description:	171 - Metal sludge (see 121
RCRA Code:	Not reported
Meth Code:	- Not reported
Quantity Tons:	1.25
Waste Quantity:	2500
Quantity Unit:	P
Additional Code 1:	Not reported
Additional Code 2:	Not reported
Additional Code 3:	Not reported
Additional Code 4:	Not reported
Additional Code 5:	Not reported
Shipment Date:	20121226
Creation Date:	1/28/2014 22:15:08
Receipt Date:	Not reported
Manifest ID:	000067273DAT
Trans EPA ID:	CAR000210617
Trans Name:	21ST CENTURY ENVIRONMENTAL MANAGEMENT OF CALIFORNIA LP
Trans 2 EPA ID:	Not reported
Trans 2 Name:	Not reported
TSDF EPA ID:	NVD980895338
Trans Name:	21ST CENTURY ENVIRONMENTAL MANAGEMENT OF NEVADA LLC
TSDF Alt EPA ID:	Not reported
TSDF Alt Name:	Not reported
Waste Code Description:	181 - Other inorganic solid waste Organics
RCRA Code:	Not reported
Meth Code:	- Not reported
Quantity Tons:	0.09
Waste Quantity:	180
Quantity Unit:	P
Additional Code 1:	Not reported
Additional Code 2:	Not reported
Additional Code 3:	Not reported
Additional Code 4:	Not reported

ELECTRO-COATINGS OF CALIFORNIA INC (Continued) **S112999590**

Additional Code 5:	Not reported
Shipment Date:	20121226
Creation Date:	1/28/2014 22:15:08
Receipt Date:	Not reported
Manifest ID:	000067273DAT
Trans EPA ID:	CAR000210617
Trans Name:	21ST CENTURY ENVIRONMENTAL MANAGEMENT OF CALIFORNIA LP
Trans 2 EPA ID:	Not reported
Trans 2 Name:	Not reported
TSDF EPA ID:	NVD980895338
Trans Name:	21ST CENTURY ENVIRONMENTAL MANAGEMENT OF NEVADA LLC
TSDF Alt EPA ID:	Not reported
TSDF Alt Name:	Not reported
Waste Code Description:	711 - Liquids with cyanides > 1000 mg/l
RCRA Code:	D003
Meth Code:	- Not reported
Quantity Tons:	1.10505
Waste Quantity:	265
Quantity Unit:	G
Additional Code 1:	D002
Additional Code 2:	Not reported
Additional Code 3:	Not reported
Additional Code 4:	Not reported
Additional Code 5:	Not reported
Shipment Date:	20121226
Creation Date:	1/28/2014 22:15:08
Receipt Date:	Not reported
Manifest ID:	000067273DAT
Trans EPA ID:	CAR000210617
Trans Name:	21ST CENTURY ENVIRONMENTAL MANAGEMENT OF CALIFORNIA LP
Trans 2 EPA ID:	Not reported
Trans 2 Name:	Not reported
TSDF EPA ID:	NVD980895338
Trans Name:	21ST CENTURY ENVIRONMENTAL MANAGEMENT OF NEVADA LLC
TSDF Alt EPA ID:	Not reported
TSDF Alt Name:	Not reported
Waste Code Description:	181 - Other inorganic solid waste Organics
RCRA Code:	D003
Meth Code:	- Not reported
Quantity Tons:	0.1875
Waste Quantity:	375
Quantity Unit:	P
Additional Code 1:	Not reported
Additional Code 2:	Not reported
Additional Code 3:	Not reported
Additional Code 4:	Not reported
Additional Code 5:	Not reported
Shipment Date:	20121206
Creation Date:	4/15/2013 22:15:20
Receipt Date:	20121207
Manifest ID:	000064332DAT
Trans EPA ID:	CAD072953771
Trans Name:	UNITED PUMPING SERVICE INC
Trans 2 EPA ID:	Not reported

ELECTRO-COATINGS OF CALIFORNIA INC (Continued) **S112999590**

Trans 2 Name:	Not reported
TSDF EPA ID:	NVD980895338
Trans Name:	21ST CENTURY ENVIRONMENTAL MANAGEMENT OF NEVADA LLC
TSDF Alt EPA ID:	Not reported
TSDF Alt Name:	Not reported
Waste Code Description:	726 - Liquids with nickel > 134 mg/l
RCRA Code:	D008
Meth Code:	H121 - Neutralization Only
Quantity Tons:	6.672
Waste Quantity:	1600
Quantity Unit:	G
Additional Code 1:	D007
Additional Code 2:	D006
Additional Code 3:	D002
Additional Code 4:	Not reported
Additional Code 5:	Not reported
Shipment Date:	20121203
Creation Date:	4/15/2013 22:15:20
Receipt Date:	20121207
Manifest ID:	010764288JJK
Trans EPA ID:	CAR000188201
Trans Name:	ENVIRONMENTAL RECOVERY SERVICES INC
Trans 2 EPA ID:	CAR000189928
Trans 2 Name:	NV TRANSPORT
TSDF EPA ID:	NVT330010000
Trans Name:	US ECOLOGY
TSDF Alt EPA ID:	Not reported
TSDF Alt Name:	Not reported
Waste Code Description:	726 - Liquids with nickel > 134 mg/l
RCRA Code:	Not reported
Meth Code:	H039 - Other Recovery Of Reclamation For Reuse Including Acid Regeneration, Organics Recovery Ect
Quantity Tons:	5.004
Waste Quantity:	1200
Quantity Unit:	G
Additional Code 1:	Not reported
Additional Code 2:	Not reported
Additional Code 3:	Not reported
Additional Code 4:	Not reported
Additional Code 5:	Not reported

CERS:

Name:	ELECTRO-COATINGS OF CALIFORNIA INC
Address:	893 CARLETON ST
City,State,Zip:	BERKELEY, CA 94710
Site ID:	114204
CERS ID:	10152455
CERS Description:	Chemical Storage Facilities

Violations:

Site ID:	114204
Site Name:	ELECTRO-COATINGS OF CALIFORNIA INC
Violation Date:	04-09-2015
Citation:	22 CCR 15 66265.173 - California Code of Regulations, Title 22, Chapter 15, Section(s) 66265.173
Violation Description:	Failure to properly close hazardous waste containers when not in

ELECTRO-COATINGS OF CALIFORNIA INC (Continued) **S112999590**

active use.
Violation Notes: Returned to compliance on 05/20/2015. Lab - observed container with hose from AA labeled as AA waste container (5% nitric acid) with liquid and no lid. The container labeled as hazardous lab waste container which collects all liquid from the sink, contains liquid, is open and says empty daily. Corrective action: Provide lids for all hazardous waste containers.
Violation Division: Berkeley City Toxics Management Division
Violation Program: HWLQG
Violation Source: CERS,

Site ID: 114204
Site Name: ELECTRO-COATINGS OF CALIFORNIA INC
Violation Date: 04-04-2016
Citation: 22 CCR 15 66265.173 - California Code of Regulations, Title 22, Chapter 15, Section(s) 66265.173
Violation Description: Failure to properly close hazardous waste containers when not in active use.
Violation Notes: Returned to compliance on 04/21/2016. The used filter is sitting on top of a box, uncontained. Corrective action: Place the used filter in a closed container or provide determination it is not a hazardous waste.
Violation Division: Berkeley City Toxics Management Division
Violation Program: HWLQG
Violation Source: CERS,

Site ID: 114204
Site Name: ELECTRO-COATINGS OF CALIFORNIA INC
Violation Date: 04-30-2019
Citation: HSC 6.5 25160(b)(1)(C) - California Health and Safety Code, Chapter 6.5, Section(s) 25160(b)(1)(C)
Violation Description: Failure to send a legible copy of each hazardous waste manifest to the Department within 30 days of each shipment of hazardous waste.
Violation Notes: Returned to compliance on 12/26/2019. 27 Manifests were observed for 2018 - DTSC tracking system only has 14 manifests for 2018 9 manifest observed for 2019 - 0 manifest on DTSC tracking system. Corrective action: Verify that haulers are sending copy of manifest to DTSC or send copy yourself. All manifests should be sent to DTSC withhin 30 days of each shipment.
Violation Division: Berkeley City Toxics Management Division
Violation Program: HWLQG
Violation Source: CERS,

Site ID: 114204
Site Name: ELECTRO-COATINGS OF CALIFORNIA INC
Violation Date: 04-09-2015
Citation: 22 CCR 23 66273.5 - California Code of Regulations, Title 22, Chapter 23, Section(s) 66273.5
Violation Description: Failure to properly manage mercury containing lamp bulbs which are destined for reclamation or recycling from the date the bulbs were first discarded or broken.
Violation Notes: Returned to compliance on 05/20/2015. In the sand blast area, observed a box of fluorescent tubes. One tube is broken in the box. Broken fluorescent tube not managed properly. Corrective action: properly contain the tube and dispose of properly.
Violation Division: Berkeley City Toxics Management Division
Violation Program: HWLQG

Map ID
Direction
Distance
Elevation | Site | MAP FINDINGS | Database(s) | EDR ID Number
EPA ID Number

ELECTRO-COATINGS OF CALIFORNIA INC (Continued) **S112999590**

Violation Source: CERS,

Site ID: 114204
Site Name: ELECTRO-COATINGS OF CALIFORNIA INC
Violation Date: 04-09-2015
Citation: 22 CCR 12 66262.42 - California Code of Regulations, Title 22, Chapter 12, Section(s) 66262.42
Violation Description: Failure to complete the uniform hazardous waste manifest exception requirements.
Violation Notes: Returned to compliance on 05/20/2015. Generator did not contact the TSDF and did not file an exception report with DTSC after not receiving the TSDF signed copy of 013193084JJK, 6/10/2014. Corrective action: Contact the TSDF to obtain a copy and make a copy of the manifest and send to DTSC stating you have not received confirmation of delivery.
Violation Division: Berkeley City Toxics Management Division
Violation Program: HWLQG
Violation Source: CERS,

Site ID: 114204
Site Name: ELECTRO-COATINGS OF CALIFORNIA INC
Violation Date: 07-26-2018
Citation: HSC 6.95 25508(a)(1) - California Health and Safety Code, Chapter 6.95, Section(s) 25508(a)(1)
Violation Description: Failure to complete and electronically submit hazardous material inventory information for all reportable hazardous materials on site at or above reportable quantities.
Violation Notes: Returned to compliance on 07/31/2018. Business failed to report Sulfuric acid. Corrective action: Add Sulfuric Acid to inventory on CERS and resubmit.
Violation Division: Berkeley City Toxics Management Division
Violation Program: HMRRP
Violation Source: CERS,

Site ID: 114204
Site Name: ELECTRO-COATINGS OF CALIFORNIA INC
Violation Date: 04-04-2016
Citation: 22 CCR 12 66262.34(f) - California Code of Regulations, Title 22, Chapter 12, Section(s) 66262.34(f)
Violation Description: Failure to properly label hazardous waste accumulation containers with the following requirements: "Hazardous Waste", name and address of the generator, physical and chemical characteristics of the Hazardous Waste, and starting accumulation date.
Violation Notes: Returned to compliance on 04/21/2016. The used filter, which is managed as hazardous waste, is not labeled with the words "Hazardous Waste", name and address of the generator, physical state, composition, hazard property, and starting accumulation date. corrective action: Label the used filter container or provide determination it is not hazardous waste.
Violation Division: Berkeley City Toxics Management Division
Violation Program: HWLQG
Violation Source: CERS,

Site ID: 114204
Site Name: ELECTRO-COATINGS OF CALIFORNIA INC
Violation Date: 04-09-2015
Citation: 22 CCR 12 66262.34(f) - California Code of Regulations, Title 22,

ELECTRO-COATINGS OF CALIFORNIA INC (Continued) **S112999590**

Chapter 12, Section(s) 66262.34(f)
Violation Description: Failure to properly label hazardous waste accumulation containers with the following requirements: "Hazardous Waste", name and address of the generator, physical and chemical characteristics of the Hazardous Waste, and starting accumulation date.
Violation Notes: Returned to compliance on 05/20/2015. See Violation H272.
Violation Division: Berkeley City Toxics Management Division
Violation Program: HWLQG
Violation Source: CERS,

Site ID: 114204
Site Name: ELECTRO-COATINGS OF CALIFORNIA INC
Violation Date: 04-09-2015
Citation: 22 CCR 15 66265.173 - California Code of Regulations, Title 22, Chapter 15, Section(s) 66265.173
Violation Description: Failure to properly close hazardous waste containers when not in active use.
Violation Notes: Returned to compliance on 05/20/2015. At the Landis grinder, solids accumulate in the reservoir of the machine. Facility has an open tray that sits below the opening of this reservoir to catch the overflow and allow the operator to shovel out the sludge. The sludge in this tray is transferred to a hazardous waste drum a couple times per month, according to Aaron. Sludge in process equipment is not considered to be generated until the waste is removed from the equipment. TMD does not consider the open tray part of the equipment and considers the tray an in-process container, which would not need to be closed during working hours. The hazardous waste should be transferred to a closed and properly labeled hazardous waste container at the end of working hours, or the tray can be managed as the hazardous waste container and be labeled and closed, along with compliance for accumulation time limits.
Violation Division: Berkeley City Toxics Management Division
Violation Program: HWLQG
Violation Source: CERS,

Site ID: 114204
Site Name: ELECTRO-COATINGS OF CALIFORNIA INC
Violation Date: 04-09-2015
Citation: 22 CCR 15 66265.31 - California Code of Regulations, Title 22, Chapter 15, Section(s) 66265.31
Violation Description: Failure to maintain and operate the facility to minimize the possibility of a fire, explosion, or any unplanned sudden or non-sudden release of hazardous waste or hazardous waste constituents to the air, soil, or surface water which could threaten human health or the environment.
Violation Notes: Returned to compliance on 05/20/2015. TMD observed, during the inspection, blasting media on ground around sand blast room and out to the loading area of the building. TMD observed square holes in the side of the sand blast room through which a hose runs through. These holes are larger than the hose, and the accumulation of sand blast media below the hole appears to indicate this is a source of release of media from the room. The blasting media is collected and managed as hazardous waste, non-RCRA hazardous waste (hopper dust). Generator failed to maintain and operate facility in a manner to protect against/prevent any unplanned release to air, soil or surface water. Corrective action: Immediately clean up the area around the sand blast room and manage in accordance with hazardous waste regulations.

ELECTRO-COATINGS OF CALIFORNIA INC (Continued) **S112999590**

Provide TMD with a plan outlining how the facility will change its operation to minimize the possibility of the release of blasting media.

Violation Division: Berkeley City Toxics Management Division
Violation Program: HWLQG
Violation Source: CERS,

Site ID: 114204
Site Name: ELECTRO-COATINGS OF CALIFORNIA INC
Violation Date: 04-09-2015
Citation: HSC 6.5 25143.9 - California Health and Safety Code, Chapter 6.5, Section(s) 25143.9

Violation Description: Failure to meet the following requirements of excluded recyclable materials: 1) Used or reused as an ingredient in an industrial process to make a product if the material is not being reclaimed, 2) Used or reused as a safe and effective substitute for commercial products if the material is not being reclaimed, 3) Returned to the original process from which the material was generated, without first being reclaimed, if the material is returned as a substitute for raw material feedstock, and the process uses raw materials as principal feedstocks, 4) The material is recycled and used at the same facility at which the material was generated, or by the same corporate entity, 5) The material is recycled within the applicable generator accumulation time, 6) The material is managed in accordance with all applicable requirements for generators of hazardous wastes, 7) If the material is held in a container or tank, the container or tank is labeled, marked, and placarded in accordance with the department's hazardous waste labeling, marking, and placarding requirements which are applicable to generators, except that the container or tank shall be labeled or marked clearly with the words "Excluded Recyclable Material" instead of the words "Hazardous Waste," 8) If the material is used oil, the containers, aboveground tanks, and fill pipes used to transfer oil into underground storage tanks shall also be labeled and clearly marked with the words "Used Oil", 9) The owner or operator of the business location where the material is located has a business plan that meets the following minimal requirements: emergency response plans and procedures, which specifically address the material or that meets the emergency response and contingency requirements which are applicable to generators of hazardous waste, and 10) The material shall be stored and handled in accordance with all local ordinances and codes.

Violation Notes: Returned to compliance on 05/20/2015. At the Mesta grinder, Cimtech 46C, a metal working fluid is conveyed from the grinder through a filter and into a tray below that captures the liquid and returns it to the machine. The sludge and filter are transferred to a hazardous waste container and managed as non-RCRA hazardous waste (grinding sludge). This material meets the recycling exemption of HSC 25143.9. However, the facility has not complied with the requirements of HSC 25143.9 in that the tank/tray is not labeled in accordance with generator requirements except that the tank shall be labeled with the words "Excluded Recyclable Material" instead of the words hazardous waste.

Violation Division: Berkeley City Toxics Management Division
Violation Program: HWLQG
Violation Source: CERS,

Site ID: 114204

ELECTRO-COATINGS OF CALIFORNIA INC (Continued) **S112999590**

Site Name: ELECTRO-COATINGS OF CALIFORNIA INC
Violation Date: 08-06-2008
Citation: HSC 6.67 Multiple Sections - California Health and Safety Code, Chapter 6.67, Section(s) Multiple Sections
Violation Description: RCRA Large Quantity Generator Program - Administration/Documentation - General
Violation Notes: Returned to compliance on 09/02/2009.
Violation Division: Berkeley City Toxics Management Division
Violation Program: HWLQG
Violation Source: CERS,

Site ID: 114204
Site Name: ELECTRO-COATINGS OF CALIFORNIA INC
Violation Date: 04-09-2015
Citation: 22 CCR 12 66262.34(f) - California Code of Regulations, Title 22, Chapter 12, Section(s) 66262.34(f)
Violation Description: Failure to properly label hazardous waste accumulation containers with the following requirements: "Hazardous Waste", name and address of the generator, physical and chemical characteristics of the Hazardous Waste, and starting accumulation date.
Violation Notes: Returned to compliance on 05/20/2015. Lab - The container labeled as hazardous lab waste container which collects all liquid from the sink, contains liquid, is open and says empty daily. Hazardous waste nickel, water container is approximately 2/3 full and the label does not have an accumulation start date. Added at time of inspection. Corrective action: Label hazardous waste containers with words "Hazardous Waste", name and address of the generator, physical and chemical characteristics of the Hazardous Waste, and starting accumulation date.
Violation Division: Berkeley City Toxics Management Division
Violation Program: HWLQG
Violation Source: CERS,

Site ID: 114204
Site Name: ELECTRO-COATINGS OF CALIFORNIA INC
Violation Date: 04-09-2015
Citation: 22 CCR 15 66265.16 - California Code of Regulations, Title 22, Chapter 15, Section(s) 66265.16
Violation Description: Failure to provide employees within the first six months after the date of their employment, or assignment to the facility, or to work unsupervised, or to a new position at a facility with hazardous waste training to ensure employees are competent in the following areas: hazardous waste management procedures (including contingency plan implementation) relevant to the positions in which they are employed, emergency response and emergency equipment, and procedures for using, inspecting, repairing, and replacing facility emergency and monitoring equipment. In addition, the owner/operator shall ensure facility personnel take part in an annual review of the initial training and training records training records on current personnel shall be kept until closure of the facility. Training records on former employees shall be kept for at least three years from the date the employee last worked at the facility. The records shall include the following: the job title for each position at the facility related to hazardous waste management, and the name of the employee filling each job; a written job description for each position, duties of facility personnel assigned to each position, and a written description of the type and amount of both introductory and continuing training that will be given

Map ID
Direction
Distance
Elevation | Site | MAP FINDINGS | Database(s) | EDR ID Number
EPA ID Number

ELECTRO-COATINGS OF CALIFORNIA INC (Continued) **S112999590**

to each person filling a position.
Violation Notes: Returned to compliance on 06/05/2015. The hazardous waste training was last conducted 12/2013. Refresher training is to be conducted on an annual basis. Generator did not provide refresher training for employees. Corrective action: Conduct training and provide a copy of the training record to TMD.
Violation Division: Berkeley City Toxics Management Division
Violation Program: HWLQG
Violation Source: CERS,

Evaluation:
Eval General Type: Compliance Evaluation Inspection
Eval Date: 02-14-2013
Violations Found: No
Eval Type: Routine done by local agency
Eval Notes: Not reported
Eval Division: Berkeley City Toxics Management Division
Eval Program: HWLQG
Eval Source: CERS,

Eval General Type: Compliance Evaluation Inspection
Eval Date: 08-06-2008
Violations Found: Yes
Eval Type: Routine done by local agency
Eval Notes: Inspector Name: Nabil-Al-Hadithy
Eval Division: Berkeley City Toxics Management Division
Eval Program: HWLQG
Eval Source: CERS,

Eval General Type: Compliance Evaluation Inspection
Eval Date: 10-12-2021
Violations Found: No
Eval Type: Routine done by local agency
Eval Notes: Conducted walk-through of facility with Aaron Plechaty. Confirmed hazardous waste management, storage, and disposal records.
Eval Division: Berkeley City Toxics Management Division
Eval Program: HWLQG
Eval Source: CERS,

Eval General Type: Compliance Evaluation Inspection
Eval Date: 12-05-2023
Violations Found: No
Eval Type: Routine done by local agency
Eval Notes: Arrived on site with Karl Etulle of TMD to conduct a routine inspection of Electro-Coatings of California Inc. to evaluate the facility's compliance with the Hazardous Waste Generator program. Facility reconditions parts for paper and steel industries, and generates large quantities of RCRA hazardous waste. EPA ID Number CAD009116211 was active at the time of inspection. Met with Aaron Plechaty, General Manager. Facility is equipped with various emergency response equipment including: eyewashes, showers, multiple fire extinguishers (last serviced 11/1/2023), and spill kits. Enhanced Emergency Response postings were readily visible throughout the facility. Observed the following waste streams: - Five ~120 gallon totes of benzene sulfonic acid, 3-nitro sodium salt, carbonic acid waste (accumulation start date 11/15/23) - 55 gallon drum of nickel filter/debris solid (accumulation start date 10/26/23) - Two 55-gallon

Map ID
Direction
Distance
Elevation | Site | MAP FINDINGS | Database(s) | EDR ID Number
EPA ID Number

ELECTRO-COATINGS OF CALIFORNIA INC (Continued) **S112999590**

drums of chrome debris (accumulation start dates [Truncated]
Eval Division: Berkeley City Toxics Management Division
Eval Program: HWLQG
Eval Source: CERS,

Eval General Type: Compliance Evaluation Inspection
Eval Date: 02-12-2009
Violations Found: No
Eval Type: Routine done by local agency
Eval Notes: Inspector Name: Nabil Al-Nadithy
Eval Division: Berkeley City Toxics Management Division
Eval Program: HWLQG
Eval Source: CERS,

Eval General Type: Compliance Evaluation Inspection
Eval Date: 04-04-2016
Violations Found: No
Eval Type: Routine done by local agency
Eval Notes: Onsite to confirm information in 2/24/2016 CERS submittal and proper management of hazardous waste. Hazardous waste management training completed 6/4/15 and hazard communication completed 4/2/15. Aaron indicates the hazard communication training will be completed soon. Provide TMD with a copy of the training confirming completion of the annual refresher training, including emergency response procedures. Inventory and site map are consistent with what was observed this date.
Eval Division: Berkeley City Toxics Management Division
Eval Program: HMRRP
Eval Source: CERS,

Eval General Type: Compliance Evaluation Inspection
Eval Date: 04-04-2016
Violations Found: Yes
Eval Type: Routine done by local agency
Eval Notes: Reviewed ad confirmed waste manifests and TSDF copies. Used filter from sand blasting operation is unuseable and Aaron indicates this will be placed in a cowboy box and shipped offsite as non-RCRA hazardous waste. The used filter is not contained or labeled properly.
Eval Division: Berkeley City Toxics Management Division
Eval Program: HWLQG
Eval Source: CERS,

Eval General Type: Compliance Evaluation Inspection
Eval Date: 04-17-2017
Violations Found: No
Eval Type: Routine done by local agency
Eval Notes: Not reported
Eval Division: Berkeley City Toxics Management Division
Eval Program: HMRRP
Eval Source: CERS,

Eval General Type: Compliance Evaluation Inspection
Eval Date: 05-15-2013
Violations Found: No
Eval Type: Routine done by local agency
Eval Notes: Not reported

Map ID
Direction
Distance
Elevation | Site | MAP FINDINGS | Database(s) | EDR ID Number
EPA ID Number

ELECTRO-COATINGS OF CALIFORNIA INC (Continued) **S112999590**

Eval Division: Berkeley City Toxics Management Division
Eval Program: HWLQG
Eval Source: CERS,

Eval General Type: Compliance Evaluation Inspection
Eval Date: 06-15-2010
Violations Found: No
Eval Type: Routine done by local agency
Eval Notes: Inspector Name: Berkeley
Eval Division: Berkeley City Toxics Management Division
Eval Program: HWLQG
Eval Source: CERS,

Eval General Type: Compliance Evaluation Inspection
Eval Date: 04-09-2015
Violations Found: Yes
Eval Type: Routine done by local agency
Eval Notes: Onsite for routine hazardous waste inspection at facility. Operations at this facility include hard chrome plating, copper plating, electroless nickel plating, sandblasting and various machining. Met with Aaron Plechaty, Production Manager, for inspection. Aaron indicates they do not conduct cyanide solution plating. They had a clean out of lab chemicals in 2014. Reveiwed hazardous waste manifests. Manifest 013193084JJK, dated 6/10/14 does not have a designated facility to generator copy. Aaron indicates they do not have a process for ensuring receipt of these copies, and has not submitted an exception report to DTSC. Aaron indicates they do send a copy of the manifest to DTSC. Reviewed training program and records. One employee has hazwoper training. Confirmed that facility completes and submits as appropriate biennial report and SB 14 reports. Walkthrough - Aaron conducts weekly inspections of hazardous waste containers/areas. confirmed that eyewash stations, [Truncated]
Eval Division: Berkeley City Toxics Management Division
Eval Program: HWLQG
Eval Source: CERS,

Eval General Type: Compliance Evaluation Inspection
Eval Date: 04-15-2014
Violations Found: No
Eval Type: Routine done by local agency
Eval Notes: Met with Aaron Plechaty, Production Manager, for site inspection. Reviewed manifests and training records, including hazard communication, emergency response and hazardous waste. Confirmed the preparation of Source Reduction Review and Plan and Biennial Report. Walkthrough Chrome rinsewater 1/2 55 gallon drum should be labeled to indicate its contents for reuse. Liquid at base of Big Landis; Aaron indicates is from today. Ensure cleaned up within reasonable time frame, end of work shift, as operator is actively working.
Eval Division: Berkeley City Toxics Management Division
Eval Program: HWLQG
Eval Source: CERS,

Eval General Type: Compliance Evaluation Inspection
Eval Date: 04-17-2017
Violations Found: No
Eval Type: Routine done by local agency
Eval Notes: Onsite to confirm proper management of hazardous waste, as a RCRA

Map ID
Direction
Distance
Elevation | Site | MAP FINDINGS | Database(s) | EDR ID Number
EPA ID Number

ELECTRO-COATINGS OF CALIFORNIA INC (Continued) **S112999590**

Large Quantity Generator. Observed hazardous waste containers labeled and confirmed manifests. Aaron completes a daily check of the floor/coating and to check for liquids in the plating areas. The two sensors in the below grade pits are tested weekly to confirm operational. Confirmed the Contingency plan, as well as site safety, including eyewash, safety showers and fire extinguishers.

Eval Division: Berkeley City Toxics Management Division
Eval Program: HWLQG
Eval Source: CERS,

Eval General Type: Compliance Evaluation Inspection
Eval Date: 04-30-2019
Violations Found: Yes
Eval Type: Routine done by local agency
Eval Notes: Hazardous waste containers are in good condition, kept closed when not adding or removing waste, properly labeled. Hazardous wastes are accounted for in inventory and shipment records. Hazardous Waste manifests were reviewed for 2018-2019. Wastes shipped off are consistent with waste reported on CERS inventory. Fire extinguishers are properly serviced and inspected about monthly. Emergency eyewash stations are available throughout the facility and are inspected monthly. Emergency phone numbers and facility map are posted in office area, near a phone. Weekly hazardous wasste inspections are conducted to account for hazardous waste and verify proper containment. Hazardous waste management training was provided to 9 employees 6/2018. Training will need to be conducted by 6/2019. Note that the person signing the manifests is required to have training.

Eval Division: Berkeley City Toxics Management Division
Eval Program: HWLQG
Eval Source: CERS,

Eval General Type: Compliance Evaluation Inspection
Eval Date: 12-05-2022
Violations Found: No
Eval Type: Routine done by local agency
Eval Notes: Toxics Management Division (TMD) was on-site to conduct routine Hazardous Materials Business Plan (HMBP), Large Quantity Generator (RCRA-LQG), and Stormwater (SW) inspections. Facility reconditions metal rubber rolls used in industrial processes; industrial clients send their used rolls to this facility, and this facility removes their coatings and re-plates them, or adds new rubber, as needed. Facility map was accurate, though the lab room in the the north east corner will be removed soon. TMD observed eyewash stations serviced throughout facility, fire extinguishers current as of January 2022, and spill response equipment (absorbent). Compressed gases were seismically braced and properly stored. Employee training records were current as of 8/26/22. Hazardous materials and hazardous waste inventories in CERS were observed to be accurate. EPA ID# CAD009116211 was current at time of inspection. Hazardous waste manifests, including designated facility to generator copies [Truncated]

Eval Division: Berkeley City Toxics Management Division
Eval Program: HWLQG
Eval Source: CERS,

Eval General Type: Compliance Evaluation Inspection
Eval Date: 02-12-2009

Map ID
Direction
Distance
Elevation | Site | MAP FINDINGS | Database(s) | EDR ID Number
EPA ID Number

ELECTRO-COATINGS OF CALIFORNIA INC (Continued) **S112999590**

Violations Found: No
Eval Type: Routine done by local agency
Eval Notes: Inspector Name: Nabil Al-Hadithy
Eval Division: Berkeley City Toxics Management Division
Eval Program: HWLQG
Eval Source: CERS,

Eval General Type: Compliance Evaluation Inspection
Eval Date: 03-13-2008
Violations Found: No
Eval Type: Routine done by local agency
Eval Notes: Inspector Name: Nabil Al-Hadithy
Eval Division: Berkeley City Toxics Management Division
Eval Program: HWLQG
Eval Source: CERS,

Eval General Type: Compliance Evaluation Inspection
Eval Date: 04-15-2014
Violations Found: No
Eval Type: Routine done by local agency
Eval Notes: Not reported
Eval Division: Berkeley City Toxics Management Division
Eval Program: HMRRP
Eval Source: CERS,

Eval General Type: Compliance Evaluation Inspection
Eval Date: 04-30-2019
Violations Found: No
Eval Type: Routine done by local agency
Eval Notes: Hazardous materials reported on CERS inventory are consistent with materials observed onsite. Secondary containment areas appear free of spill and debris. Hazard Communication training was provided to 7 employees 7/2018. Training in July should account for all employees. Emergency response training was provided to 11 employees on 5/2018. All employees must be retrained 5/2019.
Eval Division: Berkeley City Toxics Management Division
Eval Program: HMRRP
Eval Source: CERS,

Eval General Type: Compliance Evaluation Inspection
Eval Date: 07-26-2018
Violations Found: No
Eval Type: Routine done by local agency
Eval Notes: Hazardous waste stored throughout facility is properly stored and labeled. All waste is within the 90-day storage limits. Drums are kept closed when not in use. Hazardous waste manifests were compliant. Hazardous waste weekly inspections are being conducted - paperwork verified. Annual hazardous waste management training completed on 6/8/18. Hazwoper training completed on 9/15/17. Fire extinguishers and eye wash stations are available throughout facility and checked as needed. Emergency phone numbers and evacuation maps are posted near phone.
Eval Division: Berkeley City Toxics Management Division
Eval Program: HWLQG
Eval Source: CERS,

Eval General Type: Compliance Evaluation Inspection

Map ID
Direction
Distance
Elevation Site

MAP FINDINGS

Database(s) EDR ID Number EPA ID Number

ELECTRO-COATINGS OF CALIFORNIA INC (Continued) **S112999590**

Eval Date: 07-26-2018
Violations Found: Yes
Eval Type: Routine done by local agency
Eval Notes: Annual haz comm training completed on 7/18/18.
Eval Division: Berkeley City Toxics Management Division
Eval Program: HMRRP
Eval Source: CERS,

Eval General Type: Compliance Evaluation Inspection
Eval Date: 08-06-2008
Violations Found: Yes
Eval Type: Routine done by local agency
Eval Notes: Inspector Name: Nabil Al-Hadithy
Eval Division: Berkeley City Toxics Management Division
Eval Program: HWLQG
Eval Source: CERS,

Eval General Type: Compliance Evaluation Inspection
Eval Date: 12-05-2022
Violations Found: No
Eval Type: Routine done by local agency
Eval Notes: Toxics Management Division (TMD) was on-site to conduct routine Hazardous Materials Business Plan (HMBP), Large Quantity Generator (RCRA-LQG), and Stormwater (SW) inspections. Facility reconditions metal rubber rolls used in industrial processes; industrial clients send their used rolls to this facility, and this facility removes their coatings and re-plates them, or adds new rubber, as needed. Facility map was accurate, though the lab room in the the north east corner will be removed soon. TMD observed eyewash stations serviced throughout facility, fire extinguishers current as of January 2022, and spill response equipment (absorbent). Compressed gases were seismically braced and properly stored. Employee training records were current as of 8/26/22. Hazardous materials and hazardous waste inventories in CERS were observed to be accurate. No violations observed.
Eval Division: Berkeley City Toxics Management Division
Eval Program: HMRRP
Eval Source: CERS,

Enforcement Action:
Site ID: 114204
Site Name: ELECTRO-COATINGS OF CALIFORNIA INC
Site Address: 893 CARLETON ST
Site City: BERKELEY
Site Zip: 94710
Enf Action Date: 04-09-2015
Enf Action Type: Notice of Violation (Unified Program)
Enf Action Description: Notice of Violation Issued by the Inspector at the Time of Inspection
Enf Action Notes: Not reported
Enf Action Division: Berkeley City Toxics Management Division
Enf Action Program: HWLQG
Enf Action Source: CERS,

Site ID: 114204
Site Name: ELECTRO-COATINGS OF CALIFORNIA INC
Site Address: 893 CARLETON ST
Site City: BERKELEY

Map ID
Direction
Distance
Elevation | Site | MAP FINDINGS | Database(s) | EDR ID Number
EPA ID Number

ELECTRO-COATINGS OF CALIFORNIA INC (Continued) **S112999590**

Site Zip: 94710
Enf Action Date: 08-06-2008
Enf Action Type: Notice of Violation (Unified Program)
Enf Action Description: Notice of Violation Issued by the Inspector at the Time of Inspection
Enf Action Notes: Not reported
Enf Action Division: Berkeley City Toxics Management Division
Enf Action Program: HWLQG
Enf Action Source: CERS,

Coordinates:
Site ID: 114204
Facility Name: ELECTRO-COATINGS OF CALIFORNIA INC
Env Int Type Code: HWG
Program ID: 10152455
Coord Name: Not reported
Ref Point Type Desc: Center of a facility or station.,
Latitude: 37.857210
Longitude: -122.293400

Affiliation:
Affiliation Type Desc: Identification Signer
Entity Name: Aaron Plechaty
Entity Title: General Manager
Affiliation Address: Not reported
Affiliation City: Not reported
Affiliation State: Not reported
Affiliation Country: Not reported
Affiliation Zip: Not reported
Affiliation Phone: ,

Affiliation Type Desc: Facility Mailing Address
Entity Name: Mailing Address
Entity Title: Not reported
Affiliation Address: 893 CARLETON ST
Affiliation City: BERKELEY
Affiliation State: CA
Affiliation Country: Not reported
Affiliation Zip: 94710-2609
Affiliation Phone: ,

Affiliation Type Desc: Legal Owner
Entity Name: ELECTRO-COATINGS OF CALIFORNIA INC
Entity Title: Not reported
Affiliation Address: 893 CARLETON ST
Affiliation City: BERKELEY
Affiliation State: CA
Affiliation Country: United States
Affiliation Zip: 94710
Affiliation Phone: (510) 849-4075,

Affiliation Type Desc: Operator
Entity Name: Aaron Plechaty
Entity Title: Not reported
Affiliation Address: Not reported
Affiliation City: Not reported
Affiliation State: Not reported

MAP FINDINGS

Map ID
Direction
Distance
Elevation | Site | Database(s) | EDR ID Number
EPA ID Number

ELECTRO-COATINGS OF CALIFORNIA INC (Continued) **S112999590**

Affiliation Country:	Not reported
Affiliation Zip:	Not reported
Affiliation Phone:	(510) 849-4075,
Affiliation Type Desc:	Public Contact
Entity Name:	Aaron Plechaty
Entity Title:	Not reported
Affiliation Address:	Not reported
Affiliation City:	Not reported
Affiliation State:	Not reported
Affiliation Country:	Not reported
Affiliation Zip:	94710
Affiliation Phone:	5108494075,
Affiliation Type Desc:	Technical Contact
Entity Name:	Aaron Plechaty
Entity Title:	Not reported
Affiliation Address:	Not reported
Affiliation City:	Not reported
Affiliation State:	Not reported
Affiliation Country:	Not reported
Affiliation Zip:	94710
Affiliation Phone:	5108494075,
Affiliation Type Desc:	Company Official
Entity Name:	Aaron Plechaty
Entity Title:	Production Manager
Affiliation Address:	Not reported
Affiliation City:	Not reported
Affiliation State:	Not reported
Affiliation Country:	Not reported
Affiliation Zip:	94710
Affiliation Phone:	,
Affiliation Type Desc:	CUPA District
Entity Name:	Berkeley City Toxics Management Division
Entity Title:	Not reported
Affiliation Address:	1947 Center Street, 1st Floor
Affiliation City:	Berkeley
Affiliation State:	CA
Affiliation Country:	Not reported
Affiliation Zip:	94704
Affiliation Phone:	(510) 981-7460,
Affiliation Type Desc:	Document Preparer
Entity Name:	Aaron Plechaty
Entity Title:	Not reported
Affiliation Address:	Not reported
Affiliation City:	Not reported
Affiliation State:	Not reported
Affiliation Country:	Not reported
Affiliation Zip:	Not reported
Affiliation Phone:	,
Affiliation Type Desc:	Environmental Contact
Entity Name:	Aaron Plechaty
Entity Title:	Not reported

Map ID
Direction
Distance
Elevation | Site | MAP FINDINGS | Database(s) | EDR ID Number
EPA ID Number

ELECTRO-COATINGS OF CALIFORNIA INC (Continued) **S112999590**

Affiliation Address:	893 Carleton St
Affiliation City:	Berkeley
Affiliation State:	CA
Affiliation Country:	Not reported
Affiliation Zip:	94710
Affiliation Phone:	,
Affiliation Type Desc:	Parent Corporation
Entity Name:	ELECTRO-COATINGS OF CALIFORNIA INC
Entity Title:	Not reported
Affiliation Address:	Not reported
Affiliation City:	Not reported
Affiliation State:	Not reported
Affiliation Country:	Not reported
Affiliation Zip:	Not reported
Affiliation Phone:	,
Name:	ELECTRO-COATINGS OF CALIFORNIA INC
Address:	893 CARLETON ST
City,State,Zip:	BERKELEY, CA 94710
Site ID:	114204
CERS ID:	9471WLCTRC893CA
CERS Description:	Toxic Release Inventory

Violations:

Site ID:	114204
Site Name:	ELECTRO-COATINGS OF CALIFORNIA INC
Violation Date:	04-09-2015
Citation:	22 CCR 15 66265.173 - California Code of Regulations, Title 22, Chapter 15, Section(s) 66265.173
Violation Description:	Failure to properly close hazardous waste containers when not in active use.
Violation Notes:	Returned to compliance on 05/20/2015. Lab - observed container with hose from AA labeled as AA waste container (5% nitric acid) with liquid and no lid. The container labeled as hazardous lab waste container which collects all liquid from the sink, contains liquid, is open and says empty daily. Corrective action: Provide lids for all hazardous waste containers.
Violation Division:	Berkeley City Toxics Management Division
Violation Program:	HWLQG
Violation Source:	CERS,
Site ID:	114204
Site Name:	ELECTRO-COATINGS OF CALIFORNIA INC
Violation Date:	04-04-2016
Citation:	22 CCR 15 66265.173 - California Code of Regulations, Title 22, Chapter 15, Section(s) 66265.173
Violation Description:	Failure to properly close hazardous waste containers when not in active use.
Violation Notes:	Returned to compliance on 04/21/2016. The used filter is sitting on top of a box, uncontained. Corrective action: Place the used filter in a closed container or provide determination it is not a hazardous waste.
Violation Division:	Berkeley City Toxics Management Division
Violation Program:	HWLQG
Violation Source:	CERS,

Map ID
Direction
Distance
Elevation | Site | MAP FINDINGS | Database(s) | EDR ID Number
EPA ID Number

ELECTRO-COATINGS OF CALIFORNIA INC (Continued) **S112999590**

Site ID: 114204
Site Name: ELECTRO-COATINGS OF CALIFORNIA INC
Violation Date: 04-30-2019
Citation: HSC 6.5 25160(b)(1)(C) - California Health and Safety Code, Chapter 6.5, Section(s) 25160(b)(1)(C)
Violation Description: Failure to send a legible copy of each hazardous waste manifest to the Department within 30 days of each shipment of hazardous waste.
Violation Notes: Returned to compliance on 12/26/2019. 27 Manifests were observed for 2018 - DTSC tracking system only has 14 manifests for 2018 9 manifest observed for 2019 - 0 manifest on DTSC tracking system. Corrective action: Verify that haulers are sending copy of manifest to DTSC or send copy yourself. All manifests should be sent to DTSC withhin 30 days of each shipment.
Violation Division: Berkeley City Toxics Management Division
Violation Program: HWLQG
Violation Source: CERS,

Site ID: 114204
Site Name: ELECTRO-COATINGS OF CALIFORNIA INC
Violation Date: 04-09-2015
Citation: 22 CCR 23 66273.5 - California Code of Regulations, Title 22, Chapter 23, Section(s) 66273.5
Violation Description: Failure to properly manage mercury containing lamp bulbs which are destined for reclamation or recycling from the date the bulbs were first discarded or broken.
Violation Notes: Returned to compliance on 05/20/2015. In the sand blast area, observed a box of fluorescent tubes. One tube is broken in the box. Broken fluorescent tube not managed properly. Corrective action: properly contain the tube and dispose of properly.
Violation Division: Berkeley City Toxics Management Division
Violation Program: HWLQG
Violation Source: CERS,

Site ID: 114204
Site Name: ELECTRO-COATINGS OF CALIFORNIA INC
Violation Date: 04-09-2015
Citation: 22 CCR 12 66262.42 - California Code of Regulations, Title 22, Chapter 12, Section(s) 66262.42
Violation Description: Failure to complete the uniform hazardous waste manifest exception requirements.
Violation Notes: Returned to compliance on 05/20/2015. Generator did not contact the TSDF and did not file an exception report with DTSC after not receiving the TSDF signed copy of 013193084JJK, 6/10/2014. Corrective action: Contact the TSDF to obtain a copy and make a copy of the manifest and send to DTSC stating you have not received confirmation of delivery.
Violation Division: Berkeley City Toxics Management Division
Violation Program: HWLQG
Violation Source: CERS,

Site ID: 114204
Site Name: ELECTRO-COATINGS OF CALIFORNIA INC
Violation Date: 07-26-2018
Citation: HSC 6.95 25508(a)(1) - California Health and Safety Code, Chapter 6.95, Section(s) 25508(a)(1)
Violation Description: Failure to complete and electronically submit hazardous material inventory information for all reportable hazardous materials on site

Map ID
Direction
Distance
Elevation | Site | MAP FINDINGS | Database(s) | EDR ID Number
EPA ID Number

ELECTRO-COATINGS OF CALIFORNIA INC (Continued) **S112999590**

at or above reportable quantities.
Violation Notes: Returned to compliance on 07/31/2018. Business failed to report Sulfuric acid. Corrective action: Add Sulfuric Acid to inventory on CERS and resubmit.
Violation Division: Berkeley City Toxics Management Division
Violation Program: HMRRP
Violation Source: CERS,

Site ID: 114204
Site Name: ELECTRO-COATINGS OF CALIFORNIA INC
Violation Date: 04-04-2016
Citation: 22 CCR 12 66262.34(f) - California Code of Regulations, Title 22, Chapter 12, Section(s) 66262.34(f)
Violation Description: Failure to properly label hazardous waste accumulation containers with the following requirements: "Hazardous Waste", name and address of the generator, physical and chemical characteristics of the Hazardous Waste, and starting accumulation date.
Violation Notes: Returned to compliance on 04/21/2016. The used filter, which is managed as hazardous waste, is not labeled with the words "Hazardous Waste", name and address of the generator, physical state, composition, hazard property, and starting accumulation date. corrective action: Label the used filter container or provide determination it is not hazardous waste.
Violation Division: Berkeley City Toxics Management Division
Violation Program: HWLQG
Violation Source: CERS,

Site ID: 114204
Site Name: ELECTRO-COATINGS OF CALIFORNIA INC
Violation Date: 04-09-2015
Citation: 22 CCR 12 66262.34(f) - California Code of Regulations, Title 22, Chapter 12, Section(s) 66262.34(f)
Violation Description: Failure to properly label hazardous waste accumulation containers with the following requirements: "Hazardous Waste", name and address of the generator, physical and chemical characteristics of the Hazardous Waste, and starting accumulation date.
Violation Notes: Returned to compliance on 05/20/2015. See Violation H272.
Violation Division: Berkeley City Toxics Management Division
Violation Program: HWLQG
Violation Source: CERS,

Site ID: 114204
Site Name: ELECTRO-COATINGS OF CALIFORNIA INC
Violation Date: 04-09-2015
Citation: 22 CCR 15 66265.173 - California Code of Regulations, Title 22, Chapter 15, Section(s) 66265.173
Violation Description: Failure to properly close hazardous waste containers when not in active use.
Violation Notes: Returned to compliance on 05/20/2015. At the Landis grinder, solids accumulate in the reservoir of the machine. Facility has an open tray that sits below the opening of this reservoir to catch the overflow and allow the operator to shovel out the sludge. The sludge in this tray is transferred to a hazardous waste drum a couple times per month, according to Aaron. Sludge in process equipment is not considered to be generated until the waste is removed from the equipment. TMD does not consider the open tray part of the equipment and considers the tray an in-process container, which would not need

ELECTRO-COATINGS OF CALIFORNIA INC (Continued) **S112999590**

to be closed during working hours. The hazardous waste should be transferred to a closed and properly labeled hazardous waste container at the end of working hours, or the tray can be managed as the hazardous waste container and be labeled and closed, along with compliance for accumulation time limits.

Violation Division: Berkeley City Toxics Management Division
Violation Program: HWLQG
Violation Source: CERS,

Site ID: 114204
Site Name: ELECTRO-COATINGS OF CALIFORNIA INC
Violation Date: 04-09-2015
Citation: 22 CCR 15 66265.31 - California Code of Regulations, Title 22, Chapter 15, Section(s) 66265.31
Violation Description: Failure to maintain and operate the facility to minimize the possibility of a fire, explosion, or any unplanned sudden or non-sudden release of hazardous waste or hazardous waste constituents to the air, soil, or surface water which could threaten human health or the environment.
Violation Notes: Returned to compliance on 05/20/2015. TMD observed, during the inspection, blasting media on ground around sand blast room and out to the loading area of the building. TMD observed square holes in the side of the sand blast room through which a hose runs through. These holes are larger than the hose, and the accumulation of sand blast media below the hole appears to indicate this is a source of release of media from the room. The blasting media is collected and managed as hazardous waste, non-RCRA hazardous waste (hopper dust). Generator failed to maintain and operate facility in a manner to protect against/prevent any unplanned release to air, soil or surface water. Corrective action: Immediately clean up the area around the sand blast room and manage in accordance with hazardous waste regulations. Provide TMD with a plan outlining how the facility will change its operation to minimize the possibility of the release of blasting media.
Violation Division: Berkeley City Toxics Management Division
Violation Program: HWLQG
Violation Source: CERS,

Site ID: 114204
Site Name: ELECTRO-COATINGS OF CALIFORNIA INC
Violation Date: 04-09-2015
Citation: HSC 6.5 25143.9 - California Health and Safety Code, Chapter 6.5, Section(s) 25143.9
Violation Description: Failure to meet the following requirements of excluded recyclable materials: 1) Used or reused as an ingredient in an industrial process to make a product if the material is not being reclaimed, 2) Used or reused as a safe and effective substitute for commercial products if the material is not being reclaimed, 3) Returned to the original process from which the material was generated, without first being reclaimed, if the material is returned as a substitute for raw material feedstock, and the process uses raw materials as principal feedstocks, 4) The material is recycled and used at the same facility at which the material was generated, or by the same corporate entity, 5) The material is recycled within the applicable generator accumulation time, 6) The material is managed in accordance with all applicable requirements for generators of hazardous wastes, 7) If the material is held in a container or tank, the container or tank is

ELECTRO-COATINGS OF CALIFORNIA INC (Continued) **S112999590**

labeled, marked, and placarded in accordance with the department's hazardous waste labeling, marking, and placarding requirements which are applicable to generators, except that the container or tank shall be labeled or marked clearly with the words "Excluded Recyclable Material" instead of the words "Hazardous Waste," 8) If the material is used oil, the containers, aboveground tanks, and fill pipes used to transfer oil into underground storage tanks shall also be labeled and clearly marked with the words "Used Oil", 9) The owner or operator of the business location where the material is located has a business plan that meets the following minimal requirements: emergency response plans and procedures, which specifically address the material or that meets the emergency response and contingency requirements which are applicable to generators of hazardous waste, and 10) The material shall be stored and handled in accordance with all local ordinances and codes.

Violation Notes: Returned to compliance on 05/20/2015. At the Mesta grinder, Cimtech 46C, a metal working fluid is conveyed from the grinder through a filter and into a tray below that captures the liquid and returns it to the machine. The sludge and filter are transferred to a hazardous waste container and managed as non-RCRA hazardous waste (grinding sludge). This material meets the recycling exemption of HSC 25143.9. However, the facility has not complied with the requirements of HSC 25143.9 in that the tank/tray is not labeled in accordance with generator requirements except that the tank shall be labeled with the words "Excluded Recyclable Material" instead of the words hazardous waste.
Violation Division: Berkeley City Toxics Management Division
Violation Program: HWLQG
Violation Source: CERS,

Site ID: 114204
Site Name: ELECTRO-COATINGS OF CALIFORNIA INC
Violation Date: 08-06-2008
Citation: HSC 6.67 Multiple Sections - California Health and Safety Code, Chapter 6.67, Section(s) Multiple Sections
Violation Description: RCRA Large Quantity Generator Program - Administration/Documentation - General
Violation Notes: Returned to compliance on 09/02/2009.
Violation Division: Berkeley City Toxics Management Division
Violation Program: HWLQG
Violation Source: CERS,

Site ID: 114204
Site Name: ELECTRO-COATINGS OF CALIFORNIA INC
Violation Date: 04-09-2015
Citation: 22 CCR 12 66262.34(f) - California Code of Regulations, Title 22, Chapter 12, Section(s) 66262.34(f)
Violation Description: Failure to properly label hazardous waste accumulation containers with the following requirements: "Hazardous Waste", name and address of the generator, physical and chemical characteristics of the Hazardous Waste, and starting accumulation date.
Violation Notes: Returned to compliance on 05/20/2015. Lab - The container labeled as hazardous lab waste container which collects all liquid from the sink, contains liquid, is open and says empty daily. Hazardous waste nickel, water container is approximately 2/3 full and the label does not have an accumulation start date. Added at time of inspection. Corrective action: Label hazardous waste containers with words "Hazardous Waste",

ELECTRO-COATINGS OF CALIFORNIA INC (Continued) **S112999590**

name and address of the generator, physical and chemical characteristics of the Hazardous Waste, and starting accumulation date.
Violation Division: Berkeley City Toxics Management Division
Violation Program: HWLQG
Violation Source: CERS,

Site ID: 114204
Site Name: ELECTRO-COATINGS OF CALIFORNIA INC
Violation Date: 04-09-2015
Citation: 22 CCR 15 66265.16 - California Code of Regulations, Title 22, Chapter 15, Section(s) 66265.16
Violation Description: Failure to provide employees within the first six months after the date of their employment, or assignment to the facility, or to work unsupervised, or to a new position at a facility with hazardous waste training to ensure employees are competent in the following areas: hazardous waste management procedures (including contingency plan implementation) relevant to the positions in which they are employed, emergency response and emergency equipment, and procedures for using, inspecting, repairing, and replacing facility emergency and monitoring equipment. In addition, the owner/operator shall ensure facility personnel take part in an annual review of the initial training and training records training records on current personnel shall be kept until closure of the facility. Training records on former employees shall be kept for at least three years from the date the employee last worked at the facility. The records shall include the following: the job title for each position at the facility related to hazardous waste management, and the name of the employee filling each job; a written job description for each position, duties of facility personnel assigned to each position, and a written description of the type and amount of both introductory and continuing training that will be given to each person filling a position.
Violation Notes: Returned to compliance on 06/05/2015. The hazardous waste training was last conducted 12/2013. Refresher training is to be conducted on an annual basis. Generator did not provide refresher training for employees. Corrective action: Conduct training and provide a copy of the training record to TMD.
Violation Division: Berkeley City Toxics Management Division
Violation Program: HWLQG
Violation Source: CERS,

Evaluation:
Eval General Type: Compliance Evaluation Inspection
Eval Date: 02-14-2013
Violations Found: No
Eval Type: Routine done by local agency
Eval Notes: Not reported
Eval Division: Berkeley City Toxics Management Division
Eval Program: HWLQG
Eval Source: CERS,

Eval General Type: Compliance Evaluation Inspection
Eval Date: 08-06-2008
Violations Found: Yes
Eval Type: Routine done by local agency
Eval Notes: Inspector Name: Nabil-Al-Hadithy
Eval Division: Berkeley City Toxics Management Division

Map ID
Direction
Distance
Elevation | Site | MAP FINDINGS | Database(s) | EDR ID Number
EPA ID Number

ELECTRO-COATINGS OF CALIFORNIA INC (Continued) **S112999590**

Eval Program: HWLQG
Eval Source: CERS,

Eval General Type: Compliance Evaluation Inspection
Eval Date: 10-12-2021
Violations Found: No
Eval Type: Routine done by local agency
Eval Notes: Conducted walk-through of facility with Aaron Plechaty. Confirmed hazardous waste management, storage, and disposal records.
Eval Division: Berkeley City Toxics Management Division
Eval Program: HWLQG
Eval Source: CERS,

Eval General Type: Compliance Evaluation Inspection
Eval Date: 12-05-2023
Violations Found: No
Eval Type: Routine done by local agency
Eval Notes: Arrived on site with Karl Etulle of TMD to conduct a routine inspection of Electro-Coatings of California Inc. to evaluate the facility's compliance with the Hazardous Waste Generator program. Facility reconditions parts for paper and steel industries, and generates large quantities of RCRA hazardous waste. EPA ID Number CAD009116211 was active at the time of inspection. Met with Aaron Plechaty, General Manager. Facility is equipped with various emergency response equipment including: eyewashes, showers, multiple fire extinguishers (last serviced 11/1/2023), and spill kits. Enhanced Emergency Response postings were readily visible throughout the facility. Observed the following waste streams: - Five ~120 gallon totes of benzene sulfonic acid, 3-nitro sodium salt, carbonic acid waste (accumulation start date 11/15/23) - 55 gallon drum of nickel filter/debris solid (accumulation start date 10/26/23) - Two 55-gallon drums of chrome debris (accumulation start dates [Truncated]
Eval Division: Berkeley City Toxics Management Division
Eval Program: HWLQG
Eval Source: CERS,

Eval General Type: Compliance Evaluation Inspection
Eval Date: 02-12-2009
Violations Found: No
Eval Type: Routine done by local agency
Eval Notes: Inspector Name: Nabil Al-Nadithy
Eval Division: Berkeley City Toxics Management Division
Eval Program: HWLQG
Eval Source: CERS,

Eval General Type: Compliance Evaluation Inspection
Eval Date: 04-04-2016
Violations Found: No
Eval Type: Routine done by local agency
Eval Notes: Onsite to confirm information in 2/24/2016 CERS submittal and proper management of hazardous waste. Hazardous waste management training completed 6/4/15 and hazard communication completed 4/2/15. Aaron indicates the hazard communication training will be completed soon. Provide TMD with a copy of the training confirming completion of the annual refresher training, including emergency response procedures. Inventory and site map are consistent with what was observed this date.

Map ID
Direction
Distance
Elevation | Site | MAP FINDINGS | Database(s) | EDR ID Number
EPA ID Number

ELECTRO-COATINGS OF CALIFORNIA INC (Continued) **S112999590**

Eval Division: Berkeley City Toxics Management Division
Eval Program: HMRRP
Eval Source: CERS,

Eval General Type: Compliance Evaluation Inspection
Eval Date: 04-04-2016
Violations Found: Yes
Eval Type: Routine done by local agency
Eval Notes: Reviewed ad confirmed waste manifests and TSDF copies. Used filter from sand blasting operation is unuseable and Aaron indicates this will be placed in a cowboy box and shipped offsite as non-RCRA hazardous waste. The used filter is not contained or labeled properly.
Eval Division: Berkeley City Toxics Management Division
Eval Program: HWLQG
Eval Source: CERS,

Eval General Type: Compliance Evaluation Inspection
Eval Date: 04-17-2017
Violations Found: No
Eval Type: Routine done by local agency
Eval Notes: Not reported
Eval Division: Berkeley City Toxics Management Division
Eval Program: HMRRP
Eval Source: CERS,

Eval General Type: Compliance Evaluation Inspection
Eval Date: 05-15-2013
Violations Found: No
Eval Type: Routine done by local agency
Eval Notes: Not reported
Eval Division: Berkeley City Toxics Management Division
Eval Program: HWLQG
Eval Source: CERS,

Eval General Type: Compliance Evaluation Inspection
Eval Date: 06-15-2010
Violations Found: No
Eval Type: Routine done by local agency
Eval Notes: Inspector Name: Berkeley
Eval Division: Berkeley City Toxics Management Division
Eval Program: HWLQG
Eval Source: CERS,

Eval General Type: Compliance Evaluation Inspection
Eval Date: 04-09-2015
Violations Found: Yes
Eval Type: Routine done by local agency
Eval Notes: Onsite for routine hazardous waste inspection at facility. Operations at this facility include hard chrome plating, copper plating, electroless nickel plating, sandblasting and various machining. Met with Aaron Plechaty, Production Manager, for inspection. Aaron indicates they do not conduct cyanide solution plating. They had a clean out of lab chemicals in 2014. Reveiwed hazardous waste manifests. Manifest 013193084JJK, dated 6/10/14 does not have a designated facility to generator copy. Aaron indicates they do not have a process for ensuring receipt of these copies, and has not

Map ID
Direction
Distance
Elevation | Site | MAP FINDINGS | Database(s) | EDR ID Number
EPA ID Number

ELECTRO-COATINGS OF CALIFORNIA INC (Continued) **S112999590**

submitted an exception report to DTSC. Aaron indicates they do send a copy of the manifest to DTSC. Reviewed training program and records. One employee has hazwoper training. Confirmed that facility completes and submits as appropriate biennial report and SB 14 reports. Walkthrough - Aaron conducts weekly inspections of hazardous waste containers/areas. confirmed that eyewash stations, [Truncated]

Eval Division: Berkeley City Toxics Management Division
Eval Program: HWLQG
Eval Source: CERS,

Eval General Type: Compliance Evaluation Inspection
Eval Date: 04-15-2014
Violations Found: No
Eval Type: Routine done by local agency
Eval Notes: Met with Aaron Plechaty, Production Manager, for site inspection. Reviewed manifests and training records, including hazard communication, emergency response and hazardous waste. Confirmed the preparation of Source Reduction Review and Plan and Biennial Report. Walkthrough Chrome rinsewater 1/2 55 gallon drum should be labeled to indicate its contents for reuse. Liquid at base of Big Landis; Aaron indicates is from today. Ensure cleaned up within reasonable time frame, end of work shift, as operator is actively working.

Eval Division: Berkeley City Toxics Management Division
Eval Program: HWLQG
Eval Source: CERS,

Eval General Type: Compliance Evaluation Inspection
Eval Date: 04-17-2017
Violations Found: No
Eval Type: Routine done by local agency
Eval Notes: Onsite to confirm proper management of hazardous waste, as a RCRA Large Quantity Generator. Observed hazardous waste containers labeled and confirmed manifests. Aaron completes a daily check of the floor/coating and to check for liquids in the plating areas. The two sensors in the below grade pits are tested weekly to confirm operational. Confirmed the Contingency plan, as well as site safety, including eyewash, safety showers and fire extinguishers.

Eval Division: Berkeley City Toxics Management Division
Eval Program: HWLQG
Eval Source: CERS,

Eval General Type: Compliance Evaluation Inspection
Eval Date: 04-30-2019
Violations Found: Yes
Eval Type: Routine done by local agency
Eval Notes: Hazardous waste containers are in good condition, kept closed when not adding or removing waste, properly labeled. Hazardous wastes are accounted for in inventory and shipment records. Hazardous Waste manifests were reviewed for 2018-2019. Wastes shipped off are consistent with waste reported on CERS inventory. Fire extinguishers are properly serviced and inspected about monthly. Emergency eyewash stations are available throughout the facility and are inspected monthly. Emergency phone numbers and facility map are posted in office area, near a phone. Weekly hazardous wasste inspections are conducted to account for hazardous waste and verify proper containment. Hazardous waste management training was provided to 9 employees 6/2018. Training will need to be conducted by 6/2019. Note

Map ID
Direction
Distance
Elevation | Site | MAP FINDINGS | Database(s) | EDR ID Number
EPA ID Number

ELECTRO-COATINGS OF CALIFORNIA INC (Continued) **S112999590**

that the person signing the manifests is required to have training.
Eval Division: Berkeley City Toxics Management Division
Eval Program: HWLQG
Eval Source: CERS,

Eval General Type: Compliance Evaluation Inspection
Eval Date: 12-05-2022
Violations Found: No
Eval Type: Routine done by local agency
Eval Notes: Toxics Management Division (TMD) was on-site to conduct routine Hazardous Materials Business Plan (HMBP), Large Quantity Generator (RCRA-LQG), and Stormwater (SW) inspections. Facility reconditions metal rubber rolls used in industrial processes; industrial clients send their used rolls to this facility, and this facility removes their coatings and re-plates them, or adds new rubber, as needed. Facility map was accurate, though the lab room in the the north east corner will be removed soon. TMD observed eyewash stations serviced throughout facility, fire extinguishers current as of January 2022, and spill response equipment (absorbent). Compressed gases were seismically braced and properly stored. Employee training records were current as of 8/26/22. Hazardous materials and hazardous waste inventories in CERS were observed to be accurate. EPA ID# CAD009116211 was current at time of inspection. Hazardous waste manifests, including designated facility to generator copies [Truncated]
Eval Division: Berkeley City Toxics Management Division
Eval Program: HWLQG
Eval Source: CERS,

Eval General Type: Compliance Evaluation Inspection
Eval Date: 02-12-2009
Violations Found: No
Eval Type: Routine done by local agency
Eval Notes: Inspector Name: Nabil Al-Hadithy
Eval Division: Berkeley City Toxics Management Division
Eval Program: HWLQG
Eval Source: CERS,

Eval General Type: Compliance Evaluation Inspection
Eval Date: 03-13-2008
Violations Found: No
Eval Type: Routine done by local agency
Eval Notes: Inspector Name: Nabil Al-Hadithy
Eval Division: Berkeley City Toxics Management Division
Eval Program: HWLQG
Eval Source: CERS,

Eval General Type: Compliance Evaluation Inspection
Eval Date: 04-15-2014
Violations Found: No
Eval Type: Routine done by local agency
Eval Notes: Not reported
Eval Division: Berkeley City Toxics Management Division
Eval Program: HMRRP
Eval Source: CERS,

Eval General Type: Compliance Evaluation Inspection

Map ID
Direction
Distance
Elevation | Site | MAP FINDINGS | Database(s) | EDR ID Number
EPA ID Number

ELECTRO-COATINGS OF CALIFORNIA INC (Continued) **S112999590**

Eval Date: 04-30-2019
Violations Found: No
Eval Type: Routine done by local agency
Eval Notes: Hazardous materials reported on CERS inventory are consistent with materials observed onsite. Secondary containment areas appear free of spill and debris. Hazard Communication training was provided to 7 employees 7/2018. Training in July should account for all employees. Emergency response training was provided to 11 employees on 5/2018. All employees must be retrained 5/2019.
Eval Division: Berkeley City Toxics Management Division
Eval Program: HMRRP
Eval Source: CERS,

Eval General Type: Compliance Evaluation Inspection
Eval Date: 07-26-2018
Violations Found: No
Eval Type: Routine done by local agency
Eval Notes: Hazardous waste stored throughout facility is properly stored and labeled. All waste is within the 90-day storage limits. Drums are kept closed when not in use. Hazardous waste manifests were compliant. Hazardous waste weekly inspections are being conducted - paperwork verified. Annual hazardous waste management training completed on 6/8/18. Hazwoper training completed on 9/15/17. Fire extinguishers and eye wash stations are available throughout facility and checked as needed. Emergency phone numbers and evacuation maps are posted near phone.
Eval Division: Berkeley City Toxics Management Division
Eval Program: HWLQG
Eval Source: CERS,

Eval General Type: Compliance Evaluation Inspection
Eval Date: 07-26-2018
Violations Found: Yes
Eval Type: Routine done by local agency
Eval Notes: Annual haz comm training completed on 7/18/18.
Eval Division: Berkeley City Toxics Management Division
Eval Program: HMRRP
Eval Source: CERS,

Eval General Type: Compliance Evaluation Inspection
Eval Date: 08-06-2008
Violations Found: Yes
Eval Type: Routine done by local agency
Eval Notes: Inspector Name: Nabil Al-Hadithy
Eval Division: Berkeley City Toxics Management Division
Eval Program: HWLQG
Eval Source: CERS,

Eval General Type: Compliance Evaluation Inspection
Eval Date: 12-05-2022
Violations Found: No
Eval Type: Routine done by local agency
Eval Notes: Toxics Management Division (TMD) was on-site to conduct routine Hazardous Materials Business Plan (HMBP), Large Quantity Generator (RCRA-LQG), and Stormwater (SW) inspections. Facility reconditions metal rubber rolls used in industrial processes; industrial clients send their used rolls to this facility, and this facility removes

Map ID
Direction
Distance
Elevation | Site | MAP FINDINGS | Database(s) | EDR ID Number
EPA ID Number

ELECTRO-COATINGS OF CALIFORNIA INC (Continued) **S112999590**

their coatings and re-plates them, or adds new rubber, as needed. Facility map was accurate, though the lab room in the the north east corner will be removed soon. TMD observed eyewash stations serviced throughout facility, fire extinguishers current as of January 2022, and spill response equipment (absorbent). Compressed gases were seismically braced and properly stored. Employee training records were current as of 8/26/22. Hazardous materials and hazardous waste inventories in CERS were observed to be accurate. No violations observed.

Eval Division: Berkeley City Toxics Management Division
Eval Program: HMRRP
Eval Source: CERS,

Enforcement Action:
Site ID: 114204
Site Name: ELECTRO-COATINGS OF CALIFORNIA INC
Site Address: 893 CARLETON ST
Site City: BERKELEY
Site Zip: 94710
Enf Action Date: 04-09-2015
Enf Action Type: Notice of Violation (Unified Program)
Enf Action Description: Notice of Violation Issued by the Inspector at the Time of Inspection
Enf Action Notes: Not reported
Enf Action Division: Berkeley City Toxics Management Division
Enf Action Program: HWLQG
Enf Action Source: CERS,

Site ID: 114204
Site Name: ELECTRO-COATINGS OF CALIFORNIA INC
Site Address: 893 CARLETON ST
Site City: BERKELEY
Site Zip: 94710
Enf Action Date: 08-06-2008
Enf Action Type: Notice of Violation (Unified Program)
Enf Action Description: Notice of Violation Issued by the Inspector at the Time of Inspection
Enf Action Notes: Not reported
Enf Action Division: Berkeley City Toxics Management Division
Enf Action Program: HWLQG
Enf Action Source: CERS,

Coordinates:
Site ID: 114204
Facility Name: ELECTRO-COATINGS OF CALIFORNIA INC
Env Int Type Code: HWG
Program ID: 10152455
Coord Name: Not reported
Ref Point Type Desc: Center of a facility or station.,
Latitude: 37.857210
Longitude: -122.293400

Affiliation:
Affiliation Type Desc: Identification Signer
Entity Name: Aaron Plechaty
Entity Title: General Manager
Affiliation Address: Not reported
Affiliation City: Not reported

Map ID
Direction
Distance
Elevation | Site | MAP FINDINGS | Database(s) | EDR ID Number
EPA ID Number

ELECTRO-COATINGS OF CALIFORNIA INC (Continued) **S112999590**

Affiliation State:	Not reported
Affiliation Country:	Not reported
Affiliation Zip:	Not reported
Affiliation Phone:	,
Affiliation Type Desc:	Facility Mailing Address
Entity Name:	Mailing Address
Entity Title:	Not reported
Affiliation Address:	893 CARLETON ST
Affiliation City:	BERKELEY
Affiliation State:	CA
Affiliation Country:	Not reported
Affiliation Zip:	94710-2609
Affiliation Phone:	,
Affiliation Type Desc:	Legal Owner
Entity Name:	ELECTRO-COATINGS OF CALIFORNIA INC
Entity Title:	Not reported
Affiliation Address:	893 CARLETON ST
Affiliation City:	BERKELEY
Affiliation State:	CA
Affiliation Country:	United States
Affiliation Zip:	94710
Affiliation Phone:	(510) 849-4075,
Affiliation Type Desc:	Operator
Entity Name:	Aaron Plechaty
Entity Title:	Not reported
Affiliation Address:	Not reported
Affiliation City:	Not reported
Affiliation State:	Not reported
Affiliation Country:	Not reported
Affiliation Zip:	Not reported
Affiliation Phone:	(510) 849-4075,
Affiliation Type Desc:	Public Contact
Entity Name:	Aaron Plechaty
Entity Title:	Not reported
Affiliation Address:	Not reported
Affiliation City:	Not reported
Affiliation State:	Not reported
Affiliation Country:	Not reported
Affiliation Zip:	94710
Affiliation Phone:	5108494075,
Affiliation Type Desc:	Technical Contact
Entity Name:	Aaron Plechaty
Entity Title:	Not reported
Affiliation Address:	Not reported
Affiliation City:	Not reported
Affiliation State:	Not reported
Affiliation Country:	Not reported
Affiliation Zip:	94710
Affiliation Phone:	5108494075,
Affiliation Type Desc:	Company Official
Entity Name:	Aaron Plechaty

MAP FINDINGS

Map ID
Direction
Distance
Elevation | Site | Database(s) | EDR ID Number
EPA ID Number

ELECTRO-COATINGS OF CALIFORNIA INC (Continued) **S112999590**

Entity Title:	Production Manager
Affiliation Address:	Not reported
Affiliation City:	Not reported
Affiliation State:	Not reported
Affiliation Country:	Not reported
Affiliation Zip:	94710
Affiliation Phone:	,
Affiliation Type Desc:	CUPA District
Entity Name:	Berkeley City Toxics Management Division
Entity Title:	Not reported
Affiliation Address:	1947 Center Street, 1st Floor
Affiliation City:	Berkeley
Affiliation State:	CA
Affiliation Country:	Not reported
Affiliation Zip:	94704
Affiliation Phone:	(510) 981-7460,
Affiliation Type Desc:	Document Preparer
Entity Name:	Aaron Plechaty
Entity Title:	Not reported
Affiliation Address:	Not reported
Affiliation City:	Not reported
Affiliation State:	Not reported
Affiliation Country:	Not reported
Affiliation Zip:	Not reported
Affiliation Phone:	,
Affiliation Type Desc:	Environmental Contact
Entity Name:	Aaron Plechaty
Entity Title:	Not reported
Affiliation Address:	893 Carleton St
Affiliation City:	Berkeley
Affiliation State:	CA
Affiliation Country:	Not reported
Affiliation Zip:	94710
Affiliation Phone:	,
Affiliation Type Desc:	Parent Corporation
Entity Name:	ELECTRO-COATINGS OF CALIFORNIA INC
Entity Title:	Not reported
Affiliation Address:	Not reported
Affiliation City:	Not reported
Affiliation State:	Not reported
Affiliation Country:	Not reported
Affiliation Zip:	Not reported
Affiliation Phone:	,

MAP FINDINGS

Map ID / Direction / Distance / Elevation	Site	Database(s)	EDR ID Number / EPA ID Number
F30	**ELECTRO-COATINGS IND**	**SEMS-ARCHIVE**	**1000181777**
West	**893 CARLETON ST**	**RCRA-LQG**	**CAD009116211**
< 1/8	**BERKELEY, CA 94710**	**ENVIROSTOR**	
0.049 mi.		**CPS-SLIC**	
258 ft.	**Site 2 of 3 in cluster F**	**SWEEPS UST**	
Relative: Lower		**HIST UST**	
		CA FID UST	
Actual: 36 ft.		**FINDS**	
		ECHO	
		PFAS	
		CHROME PLATING	
		HIST CORTESE	
		NPDES	
		WDS	
		CIWQS	
		CERS	
		E MANIFEST	

SEMS Archive:

Site ID:	0901139
EPA ID:	CAD009116211
Name:	ELECTRO-COATINGS IND
Address:	893 CARLETON ST
Address 2:	Not reported
City,State,Zip:	BERKELEY, CA 94710
Cong District:	08
FIPS Code:	06001
FF:	N
NPL:	Not on the NPL
Non NPL Status:	NFRAP-Site does not qualify for the NPL based on existing information

SEMS Archive Detail:

Region:	09
Site ID:	0901139
EPA ID:	CAD009116211
Site Name:	ELECTRO-COATINGS IND
NPL:	N
FF:	N
OU:	00
Action Code:	PA
Action Name:	PA
SEQ:	1
Start Date:	Not reported
Finish Date:	1987-12-01 05:00:00
Qual:	N
Current Action Lead:	St Perf

Region:	09
Site ID:	0901139
EPA ID:	CAD009116211
Site Name:	ELECTRO-COATINGS IND
NPL:	N
FF:	N
OU:	00
Action Code:	DS
Action Name:	DISCVRY
SEQ:	1
Start Date:	1984-11-01 06:00:00
Finish Date:	1984-11-01 06:00:00
Qual:	Not reported

Map ID
Direction
Distance
Elevation | Site | MAP FINDINGS | Database(s) | EDR ID Number
EPA ID Number

ELECTRO-COATINGS IND (Continued) **1000181777**

Current Action Lead:	EPA Perf
Region:	09
Site ID:	0901139
EPA ID:	CAD009116211
Site Name:	ELECTRO-COATINGS IND
NPL:	N
FF:	N
OU:	00
Action Code:	VS
Action Name:	ARCH SITE
SEQ:	1
Start Date:	Not reported
Finish Date:	1987-12-01 05:00:00
Qual:	Not reported
Current Action Lead:	EPA Perf In-Hse

RCRA Listings:

Date Form Received by Agency:	20220301
Handler Name:	Electro-Coatings Of California Inc
Handler Address:	Carleton
Handler City,State,Zip:	BERKELEY, CA 94710-0000
EPA ID:	CAD009116211
Contact Name:	AARON PLECHATY
Contact Address:	CARLETON
Contact City,State,Zip:	BERKELEY, CA 94710-0000
Contact Telephone:	510-849-4075 x220
Contact Fax:	510-849-1817
Contact Email:	APLECHATY@ELECTRO-COATINGS.COM
Contact Title:	PRODUCTION MANAGER
EPA Region:	09
Land Type:	Private
Federal Waste Generator Description:	Large Quantity Generator
Non-Notifier:	Not reported
Biennial Report Cycle:	2021
Accessibility:	Not reported
Active Site Indicator:	Handler Activities
State District Owner:	Not reported
State District:	Not reported
Mailing Address:	CARLETON
Mailing City,State,Zip:	BERKELEY, CA 94710-0000
Owner Name:	Electro-Coatings Of California, Inc.
Owner Type:	Private
Operator Name:	Electro-Coatings Of California, Inc.
Operator Type:	Private
Short-Term Generator Activity:	No
Importer Activity:	No
Mixed Waste Generator:	No
Transporter Activity:	No
Transfer Facility Activity:	No
Recycler Activity with Storage:	No
Small Quantity On-Site Burner Exemption:	No
Smelting Melting and Refining Furnace Exemption:	No
Underground Injection Control:	No
Off-Site Waste Receipt:	No
Universal Waste Indicator:	No

Map ID
Direction
Distance
Elevation | Site | MAP FINDINGS | Database(s) | EDR ID Number
EPA ID Number

ELECTRO-COATINGS IND (Continued) **1000181777**

Universal Waste Destination Facility:	No
Federal Universal Waste:	No
Active Site State-Reg Handler:	---
Federal Facility Indicator:	Not reported
Hazardous Secondary Material Indicator:	N
Sub-Part K Indicator:	Not reported
2018 GPRA Permit Baseline:	Not on the Baseline
2018 GPRA Renewals Baseline:	Not on the Baseline
202 GPRA Corrective Action Baseline:	No
Subject to Corrective Action Universe:	No
Non-TSDFs Where RCRA CA has Been Imposed Universe:	No
Corrective Action Priority Ranking:	No NCAPS ranking
Environmental Control Indicator:	No
Institutional Control Indicator:	No
Human Exposure Controls Indicator:	N/A
Groundwater Controls Indicator:	N/A
Significant Non-Complier Universe:	No
Unaddressed Significant Non-Complier Universe:	No
Addressed Significant Non-Complier Universe:	No
Significant Non-Complier With a Compliance Schedule Universe:	No
Financial Assurance Required:	Not reported
Handler Date of Last Change:	20220629
Recognized Trader-Importer:	No
Recognized Trader-Exporter:	No
Importer of Spent Lead Acid Batteries:	No
Exporter of Spent Lead Acid Batteries:	No
Recycler Activity Without Storage:	No
Manifest Broker:	No
Sub-Part P Indicator:	No

Biennial: List of Years
Year: 2021

Click Here for Biennial Reporting System Data:
Year: 2019

Click Here for Biennial Reporting System Data:
Year: 2017

Click Here for Biennial Reporting System Data:
Year: 2015

Click Here for Biennial Reporting System Data:
Year: 2013

Click Here for Biennial Reporting System Data:
Year: 2011

Click Here for Biennial Reporting System Data:
Year: 2009

Click Here for Biennial Reporting System Data:
Year: 2007

Click Here for Biennial Reporting System Data:
Year: 2005

Map ID
Direction
Distance
Elevation | Site | MAP FINDINGS | Database(s) | EDR ID Number
EPA ID Number

ELECTRO-COATINGS IND (Continued) **1000181777**

Click Here for Biennial Reporting System Data:
Year: 2003

Click Here for Biennial Reporting System Data:
Year: 2001

Click Here for Biennial Reporting System Data:

Hazardous Waste Summary:

Waste Code: D001
Waste Description: Ignitable Waste

Waste Code: D002
Waste Description: Corrosive Waste

Waste Code: D003
Waste Description: Reactive Waste

Waste Code: D004
Waste Description: Arsenic

Waste Code: D006
Waste Description: Cadmium

Waste Code: D007
Waste Description: Chromium

Waste Code: D008
Waste Description: Lead

Waste Code: D010
Waste Description: Selenium

Waste Code: F003
Waste Description: The Following Spent Nonhalogenated Solvents: Xylene, Acetone, Ethyl Acetate, Ethyl Benzene, Ethyl Ether, Methyl Isobutyl Ketone, N-Butyl Alcohol, Cyclohexanone, And Methanol; All Spent Solvent Mixtures/Blends Containing, Before Use, Only The Above Spent Nonhalogenated Solvents; And All Spent Solvent Mixtures/Blends Containing, Before Use, One Or More Of The Above Nonhalogenated Solvents, And A Total Of Ten Percent Or More (By Volume) Of One Or More Of Those Solvents Listed In F001, F002, F004, And F005; And Still Bottoms From The Recovery Of These Spent Solvents And Spent Solvent Mixtures.

Waste Code: F005
Waste Description: The Following Spent Nonhalogenated Solvents: Toluene, Methyl Ethyl Ketone, Carbon Disulfide, Isobutanol, Pyridine, Benzene, 2-Ethoxyethanol, And 2-Nitropropane; All Spent Solvent Mixtures/Blends Containing, Before Use, A Total Of Ten Percent Or More (By Volume) Of One Or More Of The Above Nonhalogenated Solvents Or Those Solvents Listed In F001, F002, Or F004; And Still Bottoms From The Recovery Of These Spent Solvents And Spent Solvent Mixtures.

Handler - Owner Operator:

Map ID
Direction
Distance
Elevation | Site | MAP FINDINGS | Database(s) | EDR ID Number
EPA ID Number

ELECTRO-COATINGS IND (Continued) **1000181777**

Owner/Operator Indicator: Owner
Owner/Operator Name: ELECTRO-COATINGS OF CALIFORNIA, INC.
Legal Status: Private
Date Became Current: 19740830
Date Ended Current: Not reported
Owner/Operator Address: 893 CARLETON STREET
Owner/Operator City,State,Zip: BERKELEY, CA 94710
Owner/Operator Telephone: 510-849-4075
Owner/Operator Telephone Ext: 220
Owner/Operator Fax: Not reported
Owner/Operator Email: Not reported

Owner/Operator Indicator: Owner
Owner/Operator Name: MECHANICS BANK OF RICHMOND
Legal Status: Private
Date Became Current: Not reported
Date Ended Current: Not reported
Owner/Operator Address: 9TH & MACDONALD AVE
Owner/Operator City,State,Zip: RICHMOND, CA 94801
Owner/Operator Telephone: 415-232-5253
Owner/Operator Telephone Ext: Not reported
Owner/Operator Fax: Not reported
Owner/Operator Email: Not reported

Owner/Operator Indicator: Operator
Owner/Operator Name: ELECTRO-COATINGS OF CALIFORNIA, INC.
Legal Status: Private
Date Became Current: 19981001
Date Ended Current: Not reported
Owner/Operator Address: Not reported
Owner/Operator City,State,Zip: Not reported
Owner/Operator Telephone: Not reported
Owner/Operator Telephone Ext: Not reported
Owner/Operator Fax: Not reported
Owner/Operator Email: Not reported

Owner/Operator Indicator: Operator
Owner/Operator Name: ELECTRO-COATINGS
Legal Status: Private
Date Became Current: Not reported
Date Ended Current: Not reported
Owner/Operator Address: 893 CARLETON STREET
Owner/Operator City,State,Zip: NOT REQUIRED, CA 99999
Owner/Operator Telephone: 415-849-4075
Owner/Operator Telephone Ext: Not reported
Owner/Operator Fax: Not reported
Owner/Operator Email: Not reported

Owner/Operator Indicator: Owner
Owner/Operator Name: ELECTRO-COATINGS OF CALIFORNIA, INC.
Legal Status: Private
Date Became Current: 20050930
Date Ended Current: Not reported
Owner/Operator Address: 893 CARLETON STREET
Owner/Operator City,State,Zip: BERKELEY, CA 94710
Owner/Operator Telephone: Not reported
Owner/Operator Telephone Ext: Not reported

Map ID
Direction
Distance
Elevation | Site | MAP FINDINGS | Database(s) | EDR ID Number
EPA ID Number

ELECTRO-COATINGS IND (Continued) **1000181777**

Owner/Operator Fax: Not reported
Owner/Operator Email: Not reported

Owner/Operator Indicator: Operator
Owner/Operator Name: ELECTRO-COATINGS OF CALIFORNIA, INC.
Legal Status: Private
Date Became Current: 19740830
Date Ended Current: Not reported
Owner/Operator Address: Not reported
Owner/Operator City,State,Zip: Not reported
Owner/Operator Telephone: Not reported
Owner/Operator Telephone Ext: Not reported
Owner/Operator Fax: Not reported
Owner/Operator Email: Not reported

Owner/Operator Indicator: Operator
Owner/Operator Name: ELECTRO-COATINGS OF CALIFORNIA, INC.
Legal Status: Private
Date Became Current: 19981001
Date Ended Current: Not reported
Owner/Operator Address: Not reported
Owner/Operator City,State,Zip: Not reported
Owner/Operator Telephone: Not reported
Owner/Operator Telephone Ext: Not reported
Owner/Operator Fax: Not reported
Owner/Operator Email: Not reported

Owner/Operator Indicator: Operator
Owner/Operator Name: ELECTRO-COATINGS OF CALIFORNIA, INC.
Legal Status: Private
Date Became Current: 19981001
Date Ended Current: Not reported
Owner/Operator Address: 893 CARLETON STREET
Owner/Operator City,State,Zip: BERKELEY, CA 94710
Owner/Operator Telephone: Not reported
Owner/Operator Telephone Ext: Not reported
Owner/Operator Fax: Not reported
Owner/Operator Email: Not reported

Owner/Operator Indicator: Operator
Owner/Operator Name: ELECTRO-COATINGS OF CALIFORNIA, INC.
Legal Status: Private
Date Became Current: 19970101
Date Ended Current: Not reported
Owner/Operator Address: 893 CARLETON STREET
Owner/Operator City,State,Zip: BERKELEY, CA 94710-0000
Owner/Operator Telephone: Not reported
Owner/Operator Telephone Ext: Not reported
Owner/Operator Fax: Not reported
Owner/Operator Email: Not reported

Owner/Operator Indicator: Operator
Owner/Operator Name: ELECTRO-COATINGS OF CALIFORNIA, INC.
Legal Status: Private
Date Became Current: 19970101
Date Ended Current: Not reported
Owner/Operator Address: 893 CARLETON

Map ID
Direction
Distance
Elevation | Site | MAP FINDINGS | Database(s) | EDR ID Number
EPA ID Number

ELECTRO-COATINGS IND (Continued) **1000181777**

Owner/Operator City,State,Zip: BERKELEY, CA 94710-0000
Owner/Operator Telephone: 510-849-4075
Owner/Operator Telephone Ext: 212
Owner/Operator Fax: Not reported
Owner/Operator Email: BCARNEY@ELECTRO-COATINGS.COM

Owner/Operator Indicator: Operator
Owner/Operator Name: ELECTRO-COATINGS OF CALIFORNIA, INC.
Legal Status: Private
Date Became Current: 19970101
Date Ended Current: Not reported
Owner/Operator Address: 893 CARLETON
Owner/Operator City,State,Zip: BERKELEY, CA 94710-0000
Owner/Operator Telephone: 510-849-4075
Owner/Operator Telephone Ext: 212
Owner/Operator Fax: Not reported
Owner/Operator Email: BCARNEY@ELECTRO-COATINGS.COM

Owner/Operator Indicator: Owner
Owner/Operator Name: ELECTRO-COATINGS OF CALIFORNIA, INC.
Legal Status: Private
Date Became Current: 20050707
Date Ended Current: Not reported
Owner/Operator Address: 893 CARLETON
Owner/Operator City,State,Zip: BERKELEY, CA 94710-0000
Owner/Operator Telephone: 510-849-4075
Owner/Operator Telephone Ext: 212
Owner/Operator Fax: Not reported
Owner/Operator Email: BCARNEY@ELECTRO-COATINGS.COM

Owner/Operator Indicator: Operator
Owner/Operator Name: ELECTRO-COATINGS OF CALIFORNIA, INC.
Legal Status: Private
Date Became Current: 19970101
Date Ended Current: Not reported
Owner/Operator Address: 893 CARLETON
Owner/Operator City,State,Zip: BERKELEY, CA 94710-0000
Owner/Operator Telephone: 510-849-4075
Owner/Operator Telephone Ext: 212
Owner/Operator Fax: Not reported
Owner/Operator Email: BCARNEY@ELECTRO-COATINGS.COM

Owner/Operator Indicator: Operator
Owner/Operator Name: ELECTRO-COATINGS OF CALIFORNIA, INC.
Legal Status: Private
Date Became Current: 19981001
Date Ended Current: Not reported
Owner/Operator Address: Not reported
Owner/Operator City,State,Zip: Not reported
Owner/Operator Telephone: Not reported
Owner/Operator Telephone Ext: Not reported
Owner/Operator Fax: Not reported
Owner/Operator Email: Not reported

Owner/Operator Indicator: Owner
Owner/Operator Name: ELECTRO-COATINGS OF CALIFORNIA, INC.
Legal Status: Private

ELECTRO-COATINGS IND (Continued) **1000181777**

Date Became Current: 20050707
Date Ended Current: Not reported
Owner/Operator Address: 893 CARLETON
Owner/Operator City,State,Zip: BERKELEY, CA 94710-0000
Owner/Operator Telephone: 510-849-4075
Owner/Operator Telephone Ext: 212
Owner/Operator Fax: Not reported
Owner/Operator Email: BCARNEY@ELECTRO-COATINGS.COM

Owner/Operator Indicator: Owner
Owner/Operator Name: ELECTRO-COATINGS, INC.
Legal Status: Private
Date Became Current: 19840414
Date Ended Current: Not reported
Owner/Operator Address: P.O. BOX 171051
Owner/Operator City,State,Zip: SAN ANTONIO, TX 78217
Owner/Operator Telephone: Not reported
Owner/Operator Telephone Ext: Not reported
Owner/Operator Fax: Not reported
Owner/Operator Email: Not reported

Owner/Operator Indicator: Owner
Owner/Operator Name: ELECTRO-COATINGS OF CALIFORNIA, INC.
Legal Status: Private
Date Became Current: 20050930
Date Ended Current: Not reported
Owner/Operator Address: 893 CARLETON STREET
Owner/Operator City,State,Zip: BERKELEY, CA 94710
Owner/Operator Telephone: 510-849-5075
Owner/Operator Telephone Ext: Not reported
Owner/Operator Fax: Not reported
Owner/Operator Email: Not reported

Owner/Operator Indicator: Owner
Owner/Operator Name: ACME HOLDINGS, INC.
Legal Status: Private
Date Became Current: 20050701
Date Ended Current: Not reported
Owner/Operator Address: 14400 NORTHBROOK, STE 120
Owner/Operator City,State,Zip: SAN ANTONIO, TX 78232-0000
Owner/Operator Telephone: 210-798-3460
Owner/Operator Telephone Ext: 105
Owner/Operator Fax: Not reported
Owner/Operator Email: Not reported

Owner/Operator Indicator: Owner
Owner/Operator Name: ELECTRO-COATINGS OF CALIFORNIA, INC.
Legal Status: Private
Date Became Current: 19740830
Date Ended Current: Not reported
Owner/Operator Address: 893 CARLETON STREET
Owner/Operator City,State,Zip: BERKELEY, CA 94710-0000
Owner/Operator Telephone: 510-849-4075
Owner/Operator Telephone Ext: Not reported
Owner/Operator Fax: Not reported
Owner/Operator Email: Not reported

Map ID
Direction
Distance
Elevation | Site | MAP FINDINGS | Database(s) | EDR ID Number
EPA ID Number

ELECTRO-COATINGS IND (Continued) **1000181777**

Owner/Operator Indicator: Owner
Owner/Operator Name: ELECTRO-COATINGS OF CALIFORNIA, INC.
Legal Status: Private
Date Became Current: 20050930
Date Ended Current: Not reported
Owner/Operator Address: 893 CARLETON STREET
Owner/Operator City,State,Zip: BERKELEY, CA 94710
Owner/Operator Telephone: Not reported
Owner/Operator Telephone Ext: Not reported
Owner/Operator Fax: Not reported
Owner/Operator Email: Not reported

Owner/Operator Indicator: Owner
Owner/Operator Name: ELECTRO-COATINGS OF CALIFORNIA, INC.
Legal Status: Private
Date Became Current: 20050707
Date Ended Current: Not reported
Owner/Operator Address: 893 CARLETON
Owner/Operator City,State,Zip: BERKELEY, CA 94710-0000
Owner/Operator Telephone: 510-849-4075
Owner/Operator Telephone Ext: 212
Owner/Operator Fax: Not reported
Owner/Operator Email: BCARNEY@ELECTRO-COATINGS.COM

Owner/Operator Indicator: Operator
Owner/Operator Name: ELECTRO-COATINGS OF CALIFORNIA, INC.
Legal Status: Private
Date Became Current: 19740830
Date Ended Current: Not reported
Owner/Operator Address: Not reported
Owner/Operator City,State,Zip: Not reported
Owner/Operator Telephone: Not reported
Owner/Operator Telephone Ext: Not reported
Owner/Operator Fax: Not reported
Owner/Operator Email: Not reported

Historic Generators:
Receive Date: 20100528
Handler Name: ELECTRO-COATINGS OF CALIFORNIA, INC.
Federal Waste Generator Description: Large Quantity Generator
State District Owner: Not reported
Large Quantity Handler of Universal Waste: No
Recognized Trader Importer: No
Recognized Trader Exporter: No
Spent Lead Acid Battery Importer: No
Spent Lead Acid Battery Exporter: No
Current Record: No
Non Storage Recycler Activity: Not reported
Electronic Manifest Broker: Not reported

Receive Date: 20120619
Handler Name: ELECTRO-COATINGS OF CALIFORNIA, INC
Federal Waste Generator Description: Large Quantity Generator
State District Owner: Not reported
Large Quantity Handler of Universal Waste: No
Recognized Trader Importer: No
Recognized Trader Exporter: No

Map ID
Direction
Distance
Elevation | Site | MAP FINDINGS | Database(s) | EDR ID Number
EPA ID Number

ELECTRO-COATINGS IND (Continued) **1000181777**

Spent Lead Acid Battery Importer: No
Spent Lead Acid Battery Exporter: No
Current Record: No
Non Storage Recycler Activity: Not reported
Electronic Manifest Broker: Not reported

Receive Date: 20140301
Handler Name: ELECTRO-COATINGS OF CALIFORNIA, INC
Federal Waste Generator Description: Large Quantity Generator
State District Owner: Not reported
Large Quantity Handler of Universal Waste: No
Recognized Trader Importer: No
Recognized Trader Exporter: No
Spent Lead Acid Battery Importer: No
Spent Lead Acid Battery Exporter: No
Current Record: No
Non Storage Recycler Activity: Not reported
Electronic Manifest Broker: Not reported

Receive Date: 20160125
Handler Name: ELECTRO-COATINGS OF CALIFORNIA, INC
Federal Waste Generator Description: Large Quantity Generator
State District Owner: Not reported
Large Quantity Handler of Universal Waste: No
Recognized Trader Importer: No
Recognized Trader Exporter: No
Spent Lead Acid Battery Importer: No
Spent Lead Acid Battery Exporter: No
Current Record: No
Non Storage Recycler Activity: Not reported
Electronic Manifest Broker: Not reported

Receive Date: 20180220
Handler Name: ELECTRO-COATINGS OF CALIFORNIA INC
Federal Waste Generator Description: Large Quantity Generator
State District Owner: Not reported
Large Quantity Handler of Universal Waste: No
Recognized Trader Importer: No
Recognized Trader Exporter: No
Spent Lead Acid Battery Importer: No
Spent Lead Acid Battery Exporter: No
Current Record: No
Non Storage Recycler Activity: No
Electronic Manifest Broker: No

Receive Date: 20200302
Handler Name: ELECTRO-COATINGS OF CALIFORNIA INC
Federal Waste Generator Description: Large Quantity Generator
State District Owner: Not reported
Large Quantity Handler of Universal Waste: No
Recognized Trader Importer: No
Recognized Trader Exporter: No
Spent Lead Acid Battery Importer: No
Spent Lead Acid Battery Exporter: No
Current Record: No
Non Storage Recycler Activity: No
Electronic Manifest Broker: No

Map ID
Direction
Distance
Elevation | Site | MAP FINDINGS | Database(s) | EDR ID Number
EPA ID Number

ELECTRO-COATINGS IND (Continued) **1000181777**

Receive Date: 20220301
Handler Name: ELECTRO-COATINGS OF CALIFORNIA INC
Federal Waste Generator Description: Large Quantity Generator
State District Owner: Not reported
Large Quantity Handler of Universal Waste: No
Recognized Trader Importer: No
Recognized Trader Exporter: No
Spent Lead Acid Battery Importer: No
Spent Lead Acid Battery Exporter: No
Current Record: Yes
Non Storage Recycler Activity: No
Electronic Manifest Broker: No

Receive Date: 19960901
Handler Name: ELECTRO-COATINGS
Federal Waste Generator Description: Large Quantity Generator
State District Owner: Ca
Large Quantity Handler of Universal Waste: No
Recognized Trader Importer: No
Recognized Trader Exporter: No
Spent Lead Acid Battery Importer: No
Spent Lead Acid Battery Exporter: No
Current Record: No
Non Storage Recycler Activity: Not reported
Electronic Manifest Broker: Not reported

Receive Date: 19800807
Handler Name: ELECTRO-COATINGS
Federal Waste Generator Description: Large Quantity Generator
State District Owner: Ca
Large Quantity Handler of Universal Waste: No
Recognized Trader Importer: No
Recognized Trader Exporter: No
Spent Lead Acid Battery Importer: No
Spent Lead Acid Battery Exporter: No
Current Record: No
Non Storage Recycler Activity: Not reported
Electronic Manifest Broker: Not reported

Receive Date: 19920123
Handler Name: ELECTRO-COATINGS
Federal Waste Generator Description: Large Quantity Generator
State District Owner: Not reported
Large Quantity Handler of Universal Waste: No
Recognized Trader Importer: No
Recognized Trader Exporter: No
Spent Lead Acid Battery Importer: No
Spent Lead Acid Battery Exporter: No
Current Record: No
Non Storage Recycler Activity: Not reported
Electronic Manifest Broker: Not reported

Receive Date: 19940329
Handler Name: ELECTRO-COATINGS INC
Federal Waste Generator Description: Large Quantity Generator
State District Owner: Not reported
Large Quantity Handler of Universal Waste: No

Map ID
Direction
Distance
Elevation | Site | MAP FINDINGS | Database(s) | EDR ID Number
EPA ID Number

ELECTRO-COATINGS IND (Continued) **1000181777**

Recognized Trader Importer: No
Recognized Trader Exporter: No
Spent Lead Acid Battery Importer: No
Spent Lead Acid Battery Exporter: No
Current Record: No
Non Storage Recycler Activity: Not reported
Electronic Manifest Broker: Not reported

Receive Date: 19960322
Handler Name: ELECTRO-COATINGS INC.
Federal Waste Generator Description: Large Quantity Generator
State District Owner: Not reported
Large Quantity Handler of Universal Waste: No
Recognized Trader Importer: No
Recognized Trader Exporter: No
Spent Lead Acid Battery Importer: No
Spent Lead Acid Battery Exporter: No
Current Record: No
Non Storage Recycler Activity: Not reported
Electronic Manifest Broker: Not reported

Receive Date: 19990304
Handler Name: ELECTRO-COATINGS INC.
Federal Waste Generator Description: Large Quantity Generator
State District Owner: Not reported
Large Quantity Handler of Universal Waste: No
Recognized Trader Importer: No
Recognized Trader Exporter: No
Spent Lead Acid Battery Importer: No
Spent Lead Acid Battery Exporter: No
Current Record: No
Non Storage Recycler Activity: Not reported
Electronic Manifest Broker: Not reported

Receive Date: 20001012
Handler Name: ELECTRO-COATINGS OF CA, INC.
Federal Waste Generator Description: Large Quantity Generator
State District Owner: Not reported
Large Quantity Handler of Universal Waste: No
Recognized Trader Importer: No
Recognized Trader Exporter: No
Spent Lead Acid Battery Importer: No
Spent Lead Acid Battery Exporter: No
Current Record: No
Non Storage Recycler Activity: Not reported
Electronic Manifest Broker: Not reported

Receive Date: 20020210
Handler Name: ELECTRO-COATINGS, INC.
Federal Waste Generator Description: Large Quantity Generator
State District Owner: Not reported
Large Quantity Handler of Universal Waste: No
Recognized Trader Importer: No
Recognized Trader Exporter: No
Spent Lead Acid Battery Importer: No
Spent Lead Acid Battery Exporter: No
Current Record: No

Map ID
Direction
Distance
Elevation | Site | MAP FINDINGS | Database(s) | EDR ID Number
EPA ID Number

ELECTRO-COATINGS IND (Continued) **1000181777**

Non Storage Recycler Activity: Not reported
Electronic Manifest Broker: Not reported

Receive Date: 20040206
Handler Name: ELECTRO-COATINGS OF CALIFORNIA, INC.
Federal Waste Generator Description: Large Quantity Generator
State District Owner: Not reported
Large Quantity Handler of Universal Waste: No
Recognized Trader Importer: No
Recognized Trader Exporter: No
Spent Lead Acid Battery Importer: No
Spent Lead Acid Battery Exporter: No
Current Record: No
Non Storage Recycler Activity: Not reported
Electronic Manifest Broker: Not reported

Receive Date: 20060210
Handler Name: ELECTRO-COATINGS OF CALIFORNIA, INC.
Federal Waste Generator Description: Large Quantity Generator
State District Owner: Not reported
Large Quantity Handler of Universal Waste: No
Recognized Trader Importer: No
Recognized Trader Exporter: No
Spent Lead Acid Battery Importer: No
Spent Lead Acid Battery Exporter: No
Current Record: No
Non Storage Recycler Activity: Not reported
Electronic Manifest Broker: Not reported

Receive Date: 20080226
Handler Name: ELECTRO-COATINGS OF CALIFORNIA, INC.
Federal Waste Generator Description: Large Quantity Generator
State District Owner: Not reported
Large Quantity Handler of Universal Waste: No
Recognized Trader Importer: No
Recognized Trader Exporter: No
Spent Lead Acid Battery Importer: No
Spent Lead Acid Battery Exporter: No
Current Record: No
Non Storage Recycler Activity: Not reported
Electronic Manifest Broker: Not reported

List of NAICS Codes and Descriptions:
NAICS Code: 326291
NAICS Description: RUBBER PRODUCT MANUFACTURING FOR MECHANICAL USE

NAICS Code: 331112
NAICS Description: ELECTROMETALLURGICAL FERROALLOY PRODUCT MANUFACTURING

NAICS Code: 332117
NAICS Description: POWDER METALLURGY PART MANUFACTURING

NAICS Code: 332812
NAICS Description: METAL COATING, ENGRAVING (EXCEPT JEWELRY AND SILVERWARE), AND ALLIED SERVICES TO MANUFACTURERS

NAICS Code: 332813

Map ID
Direction
Distance
Elevation Site

MAP FINDINGS

Database(s) EDR ID Number EPA ID Number

ELECTRO-COATINGS IND (Continued) **1000181777**

NAICS Description: ELECTROPLATING, PLATING, POLISHING, ANODIZING, AND COLORING

Has the Facility Received Notices of Violations:

Found Violation:	Yes
Agency Which Determined Violation:	State
Violation Short Description:	Generators - General
Date Violation was Determined:	20080806
Actual Return to Compliance Date:	20090902
Return to Compliance Qualifier:	Documented
Violation Responsible Agency:	State
Scheduled Compliance Date:	Not reported
Enforcement Identifier:	602
Date of Enforcement Action:	20080806
Enforcement Responsible Agency:	State
Enforcement Docket Number:	Not reported
Enforcement Attorney:	Not reported
Corrective Action Component:	No
Appeal Initiated Date:	Not reported
Appeal Resolution Date:	Not reported
Disposition Status Date:	Not reported
Disposition Status:	Not reported
Disposition Status Description:	Not reported
Consent/Final Order Sequence Number:	Not reported
Consent/Final Order Respondent Name:	Not reported
Consent/Final Order Lead Agency:	Not reported
Enforcement Type:	WRITTEN INFORMAL
Enforcement Responsible Person:	Not reported
Enforcement Responsible Sub-Organization:	Not reported
SEP Sequence Number:	Not reported
SEP Expenditure Amount:	Not reported
SEP Scheduled Completion Date:	Not reported
SEP Actual Date:	Not reported
SEP Defaulted Date:	Not reported
SEP Type:	Not reported
SEP Type Description:	Not reported
Proposed Amount:	Not reported
Final Monetary Amount:	Not reported
Paid Amount:	Not reported
Final Count:	Not reported
Final Amount:	Not reported

Found Violation:	Yes
Agency Which Determined Violation:	State
Violation Short Description:	Generators - General
Date Violation was Determined:	20080806
Actual Return to Compliance Date:	20090902
Return to Compliance Qualifier:	Documented
Violation Responsible Agency:	State
Scheduled Compliance Date:	Not reported
Enforcement Identifier:	601
Date of Enforcement Action:	20080806
Enforcement Responsible Agency:	State
Enforcement Docket Number:	Not reported
Enforcement Attorney:	Not reported
Corrective Action Component:	No
Appeal Initiated Date:	Not reported
Appeal Resolution Date:	Not reported

Map ID
Direction
Distance
Elevation | Site | MAP FINDINGS | Database(s) | EDR ID Number
EPA ID Number

ELECTRO-COATINGS IND (Continued) **1000181777**

Disposition Status Date: Not reported
Disposition Status: Not reported
Disposition Status Description: Not reported
Consent/Final Order Sequence Number: Not reported
Consent/Final Order Respondent Name: Not reported
Consent/Final Order Lead Agency: Not reported
Enforcement Type: WRITTEN INFORMAL
Enforcement Responsible Person: Not reported
Enforcement Responsible Sub-Organization: Not reported
SEP Sequence Number: Not reported
SEP Expenditure Amount: Not reported
SEP Scheduled Completion Date: Not reported
SEP Actual Date: Not reported
SEP Defaulted Date: Not reported
SEP Type: Not reported
SEP Type Description: Not reported
Proposed Amount: Not reported
Final Monetary Amount: Not reported
Paid Amount: Not reported
Final Count: Not reported
Final Amount: Not reported

Found Violation: Yes
Agency Which Determined Violation: State
Violation Short Description: Generators - General
Date Violation was Determined: 20080806
Actual Return to Compliance Date: 20090902
Return to Compliance Qualifier: Documented
Violation Responsible Agency: State
Scheduled Compliance Date: Not reported
Enforcement Identifier: 602
Date of Enforcement Action: 20080806
Enforcement Responsible Agency: State
Enforcement Docket Number: Not reported
Enforcement Attorney: Not reported
Corrective Action Component: No
Appeal Initiated Date: Not reported
Appeal Resolution Date: Not reported
Disposition Status Date: Not reported
Disposition Status: Not reported
Disposition Status Description: Not reported
Consent/Final Order Sequence Number: Not reported
Consent/Final Order Respondent Name: Not reported
Consent/Final Order Lead Agency: Not reported
Enforcement Type: WRITTEN INFORMAL
Enforcement Responsible Person: Not reported
Enforcement Responsible Sub-Organization: Not reported
SEP Sequence Number: Not reported
SEP Expenditure Amount: Not reported
SEP Scheduled Completion Date: Not reported
SEP Actual Date: Not reported
SEP Defaulted Date: Not reported
SEP Type: Not reported
SEP Type Description: Not reported
Proposed Amount: Not reported
Final Monetary Amount: Not reported
Paid Amount: Not reported

Map ID
Direction
Distance
Elevation | Site | MAP FINDINGS | Database(s) | EDR ID Number
EPA ID Number

ELECTRO-COATINGS IND (Continued) **1000181777**

Final Count:	Not reported
Final Amount:	Not reported
Found Violation:	No
Agency Which Determined Violation:	Not reported
Violation Short Description:	Not reported
Date Violation was Determined:	Not reported
Actual Return to Compliance Date:	Not reported
Return to Compliance Qualifier:	Not reported
Violation Responsible Agency:	Not reported
Scheduled Compliance Date:	Not reported
Enforcement Identifier:	Not reported
Date of Enforcement Action:	Not reported
Enforcement Responsible Agency:	Not reported
Enforcement Docket Number:	Not reported
Enforcement Attorney:	Not reported
Corrective Action Component:	Not reported
Appeal Initiated Date:	Not reported
Appeal Resolution Date:	Not reported
Disposition Status Date:	Not reported
Disposition Status:	Not reported
Disposition Status Description:	Not reported
Consent/Final Order Sequence Number:	Not reported
Consent/Final Order Respondent Name:	Not reported
Consent/Final Order Lead Agency:	Not reported
Enforcement Type:	Not reported
Enforcement Responsible Person:	Not reported
Enforcement Responsible Sub-Organization:	Not reported
SEP Sequence Number:	Not reported
SEP Expenditure Amount:	Not reported
SEP Scheduled Completion Date:	Not reported
SEP Actual Date:	Not reported
SEP Defaulted Date:	Not reported
SEP Type:	Not reported
SEP Type Description:	Not reported
Proposed Amount:	Not reported
Final Monetary Amount:	Not reported
Paid Amount:	Not reported
Final Count:	Not reported
Final Amount:	Not reported
Found Violation:	No
Agency Which Determined Violation:	Not reported
Violation Short Description:	Not reported
Date Violation was Determined:	Not reported
Actual Return to Compliance Date:	Not reported
Return to Compliance Qualifier:	Not reported
Violation Responsible Agency:	Not reported
Scheduled Compliance Date:	Not reported
Enforcement Identifier:	Not reported
Date of Enforcement Action:	Not reported
Enforcement Responsible Agency:	Not reported
Enforcement Docket Number:	Not reported
Enforcement Attorney:	Not reported
Corrective Action Component:	Not reported
Appeal Initiated Date:	Not reported
Appeal Resolution Date:	Not reported

ELECTRO-COATINGS IND (Continued) **1000181777**

Disposition Status Date: Not reported
Disposition Status: Not reported
Disposition Status Description: Not reported
Consent/Final Order Sequence Number: Not reported
Consent/Final Order Respondent Name: Not reported
Consent/Final Order Lead Agency: Not reported
Enforcement Type: Not reported
Enforcement Responsible Person: Not reported
Enforcement Responsible Sub-Organization: Not reported
SEP Sequence Number: Not reported
SEP Expenditure Amount: Not reported
SEP Scheduled Completion Date: Not reported
SEP Actual Date: Not reported
SEP Defaulted Date: Not reported
SEP Type: Not reported
SEP Type Description: Not reported
Proposed Amount: Not reported
Final Monetary Amount: Not reported
Paid Amount: Not reported
Final Count: Not reported
Final Amount: Not reported

Found Violation: No
Agency Which Determined Violation: Not reported
Violation Short Description: Not reported
Date Violation was Determined: Not reported
Actual Return to Compliance Date: Not reported
Return to Compliance Qualifier: Not reported
Violation Responsible Agency: Not reported
Scheduled Compliance Date: Not reported
Enforcement Identifier: Not reported
Date of Enforcement Action: Not reported
Enforcement Responsible Agency: Not reported
Enforcement Docket Number: Not reported
Enforcement Attorney: Not reported
Corrective Action Component: Not reported
Appeal Initiated Date: Not reported
Appeal Resolution Date: Not reported
Disposition Status Date: Not reported
Disposition Status: Not reported
Disposition Status Description: Not reported
Consent/Final Order Sequence Number: Not reported
Consent/Final Order Respondent Name: Not reported
Consent/Final Order Lead Agency: Not reported
Enforcement Type: Not reported
Enforcement Responsible Person: Not reported
Enforcement Responsible Sub-Organization: Not reported
SEP Sequence Number: Not reported
SEP Expenditure Amount: Not reported
SEP Scheduled Completion Date: Not reported
SEP Actual Date: Not reported
SEP Defaulted Date: Not reported
SEP Type: Not reported
SEP Type Description: Not reported
Proposed Amount: Not reported
Final Monetary Amount: Not reported
Paid Amount: Not reported

Map ID
Direction
Distance
Elevation | Site | MAP FINDINGS | Database(s) | EDR ID Number
EPA ID Number

ELECTRO-COATINGS IND (Continued) **1000181777**

Final Count: Not reported
Final Amount: Not reported

Found Violation: Yes
Agency Which Determined Violation: EPA
Violation Short Description: Generators - General
Date Violation was Determined: 20010621
Actual Return to Compliance Date: 20010905
Return to Compliance Qualifier: Observed
Violation Responsible Agency: EPA
Scheduled Compliance Date: Not reported
Enforcement Identifier: 002
Date of Enforcement Action: 20010724
Enforcement Responsible Agency: EPA
Enforcement Docket Number: Not reported
Enforcement Attorney: Not reported
Corrective Action Component: No
Appeal Initiated Date: Not reported
Appeal Resolution Date: Not reported
Disposition Status Date: Not reported
Disposition Status: Not reported
Disposition Status Description: Not reported
Consent/Final Order Sequence Number: Not reported
Consent/Final Order Respondent Name: Not reported
Consent/Final Order Lead Agency: Not reported
Enforcement Type: Not reported
Enforcement Responsible Person: BCOFE
Enforcement Responsible Sub-Organization: Not reported
SEP Sequence Number: Not reported
SEP Expenditure Amount: Not reported
SEP Scheduled Completion Date: Not reported
SEP Actual Date: Not reported
SEP Defaulted Date: Not reported
SEP Type: Not reported
SEP Type Description: Not reported
Proposed Amount: Not reported
Final Monetary Amount: Not reported
Paid Amount: Not reported
Final Count: Not reported
Final Amount: Not reported

Found Violation: Yes
Agency Which Determined Violation: State
Violation Short Description: Generators - Records/Reporting
Date Violation was Determined: 20190430
Actual Return to Compliance Date: 20191226
Return to Compliance Qualifier: Documented
Violation Responsible Agency: State
Scheduled Compliance Date: Not reported
Enforcement Identifier: Not reported
Date of Enforcement Action: Not reported
Enforcement Responsible Agency: Not reported
Enforcement Docket Number: Not reported
Enforcement Attorney: Not reported
Corrective Action Component: Not reported
Appeal Initiated Date: Not reported
Appeal Resolution Date: Not reported

Map ID
Direction
Distance
Elevation | Site | MAP FINDINGS | Database(s) | EDR ID Number
EPA ID Number

ELECTRO-COATINGS IND (Continued) **1000181777**

Disposition Status Date:	Not reported
Disposition Status:	Not reported
Disposition Status Description:	Not reported
Consent/Final Order Sequence Number:	Not reported
Consent/Final Order Respondent Name:	Not reported
Consent/Final Order Lead Agency:	Not reported
Enforcement Type:	Not reported
Enforcement Responsible Person:	Not reported
Enforcement Responsible Sub-Organization:	Not reported
SEP Sequence Number:	Not reported
SEP Expenditure Amount:	Not reported
SEP Scheduled Completion Date:	Not reported
SEP Actual Date:	Not reported
SEP Defaulted Date:	Not reported
SEP Type:	Not reported
SEP Type Description:	Not reported
Proposed Amount:	Not reported
Final Monetary Amount:	Not reported
Paid Amount:	Not reported
Final Count:	Not reported
Final Amount:	Not reported
Found Violation:	No
Agency Which Determined Violation:	Not reported
Violation Short Description:	Not reported
Date Violation was Determined:	Not reported
Actual Return to Compliance Date:	Not reported
Return to Compliance Qualifier:	Not reported
Violation Responsible Agency:	Not reported
Scheduled Compliance Date:	Not reported
Enforcement Identifier:	Not reported
Date of Enforcement Action:	Not reported
Enforcement Responsible Agency:	Not reported
Enforcement Docket Number:	Not reported
Enforcement Attorney:	Not reported
Corrective Action Component:	Not reported
Appeal Initiated Date:	Not reported
Appeal Resolution Date:	Not reported
Disposition Status Date:	Not reported
Disposition Status:	Not reported
Disposition Status Description:	Not reported
Consent/Final Order Sequence Number:	Not reported
Consent/Final Order Respondent Name:	Not reported
Consent/Final Order Lead Agency:	Not reported
Enforcement Type:	Not reported
Enforcement Responsible Person:	Not reported
Enforcement Responsible Sub-Organization:	Not reported
SEP Sequence Number:	Not reported
SEP Expenditure Amount:	Not reported
SEP Scheduled Completion Date:	Not reported
SEP Actual Date:	Not reported
SEP Defaulted Date:	Not reported
SEP Type:	Not reported
SEP Type Description:	Not reported
Proposed Amount:	Not reported
Final Monetary Amount:	Not reported
Paid Amount:	Not reported

Map ID
Direction
Distance
Elevation | Site | MAP FINDINGS | Database(s) | EDR ID Number
EPA ID Number

ELECTRO-COATINGS IND (Continued) **1000181777**

Final Count:	Not reported
Final Amount:	Not reported
Found Violation:	Yes
Agency Which Determined Violation:	State
Violation Short Description:	Generators - Pre-transport
Date Violation was Determined:	20150409
Actual Return to Compliance Date:	20150520
Return to Compliance Qualifier:	Documented
Violation Responsible Agency:	State
Scheduled Compliance Date:	20150509
Enforcement Identifier:	601
Date of Enforcement Action:	20150409
Enforcement Responsible Agency:	State
Enforcement Docket Number:	Not reported
Enforcement Attorney:	Not reported
Corrective Action Component:	No
Appeal Initiated Date:	Not reported
Appeal Resolution Date:	Not reported
Disposition Status Date:	Not reported
Disposition Status:	Not reported
Disposition Status Description:	Not reported
Consent/Final Order Sequence Number:	Not reported
Consent/Final Order Respondent Name:	Not reported
Consent/Final Order Lead Agency:	Not reported
Enforcement Type:	WRITTEN INFORMAL
Enforcement Responsible Person:	Not reported
Enforcement Responsible Sub-Organization:	Not reported
SEP Sequence Number:	Not reported
SEP Expenditure Amount:	Not reported
SEP Scheduled Completion Date:	Not reported
SEP Actual Date:	Not reported
SEP Defaulted Date:	Not reported
SEP Type:	Not reported
SEP Type Description:	Not reported
Proposed Amount:	Not reported
Final Monetary Amount:	Not reported
Paid Amount:	Not reported
Final Count:	Not reported
Final Amount:	Not reported
Found Violation:	No
Agency Which Determined Violation:	Not reported
Violation Short Description:	Not reported
Date Violation was Determined:	Not reported
Actual Return to Compliance Date:	Not reported
Return to Compliance Qualifier:	Not reported
Violation Responsible Agency:	Not reported
Scheduled Compliance Date:	Not reported
Enforcement Identifier:	Not reported
Date of Enforcement Action:	Not reported
Enforcement Responsible Agency:	Not reported
Enforcement Docket Number:	Not reported
Enforcement Attorney:	Not reported
Corrective Action Component:	Not reported
Appeal Initiated Date:	Not reported
Appeal Resolution Date:	Not reported

ELECTRO-COATINGS IND (Continued) **1000181777**

Disposition Status Date: Not reported
Disposition Status: Not reported
Disposition Status Description: Not reported
Consent/Final Order Sequence Number: Not reported
Consent/Final Order Respondent Name: Not reported
Consent/Final Order Lead Agency: Not reported
Enforcement Type: Not reported
Enforcement Responsible Person: Not reported
Enforcement Responsible Sub-Organization: Not reported
SEP Sequence Number: Not reported
SEP Expenditure Amount: Not reported
SEP Scheduled Completion Date: Not reported
SEP Actual Date: Not reported
SEP Defaulted Date: Not reported
SEP Type: Not reported
SEP Type Description: Not reported
Proposed Amount: Not reported
Final Monetary Amount: Not reported
Paid Amount: Not reported
Final Count: Not reported
Final Amount: Not reported

Found Violation: No
Agency Which Determined Violation: Not reported
Violation Short Description: Not reported
Date Violation was Determined: Not reported
Actual Return to Compliance Date: Not reported
Return to Compliance Qualifier: Not reported
Violation Responsible Agency: Not reported
Scheduled Compliance Date: Not reported
Enforcement Identifier: Not reported
Date of Enforcement Action: Not reported
Enforcement Responsible Agency: Not reported
Enforcement Docket Number: Not reported
Enforcement Attorney: Not reported
Corrective Action Component: Not reported
Appeal Initiated Date: Not reported
Appeal Resolution Date: Not reported
Disposition Status Date: Not reported
Disposition Status: Not reported
Disposition Status Description: Not reported
Consent/Final Order Sequence Number: Not reported
Consent/Final Order Respondent Name: Not reported
Consent/Final Order Lead Agency: Not reported
Enforcement Type: Not reported
Enforcement Responsible Person: Not reported
Enforcement Responsible Sub-Organization: Not reported
SEP Sequence Number: Not reported
SEP Expenditure Amount: Not reported
SEP Scheduled Completion Date: Not reported
SEP Actual Date: Not reported
SEP Defaulted Date: Not reported
SEP Type: Not reported
SEP Type Description: Not reported
Proposed Amount: Not reported
Final Monetary Amount: Not reported
Paid Amount: Not reported

Map ID
Direction
Distance
Elevation | Site | MAP FINDINGS | Database(s) | EDR ID Number
EPA ID Number

ELECTRO-COATINGS IND (Continued) **1000181777**

Final Count:	Not reported
Final Amount:	Not reported
Found Violation:	Yes
Agency Which Determined Violation:	State
Violation Short Description:	Generators - General
Date Violation was Determined:	20080806
Actual Return to Compliance Date:	20090902
Return to Compliance Qualifier:	Documented
Violation Responsible Agency:	State
Scheduled Compliance Date:	Not reported
Enforcement Identifier:	602
Date of Enforcement Action:	20080806
Enforcement Responsible Agency:	State
Enforcement Docket Number:	Not reported
Enforcement Attorney:	Not reported
Corrective Action Component:	No
Appeal Initiated Date:	Not reported
Appeal Resolution Date:	Not reported
Disposition Status Date:	Not reported
Disposition Status:	Not reported
Disposition Status Description:	Not reported
Consent/Final Order Sequence Number:	Not reported
Consent/Final Order Respondent Name:	Not reported
Consent/Final Order Lead Agency:	Not reported
Enforcement Type:	WRITTEN INFORMAL
Enforcement Responsible Person:	Not reported
Enforcement Responsible Sub-Organization:	Not reported
SEP Sequence Number:	Not reported
SEP Expenditure Amount:	Not reported
SEP Scheduled Completion Date:	Not reported
SEP Actual Date:	Not reported
SEP Defaulted Date:	Not reported
SEP Type:	Not reported
SEP Type Description:	Not reported
Proposed Amount:	Not reported
Final Monetary Amount:	Not reported
Paid Amount:	Not reported
Final Count:	Not reported
Final Amount:	Not reported
Found Violation:	No
Agency Which Determined Violation:	Not reported
Violation Short Description:	Not reported
Date Violation was Determined:	Not reported
Actual Return to Compliance Date:	Not reported
Return to Compliance Qualifier:	Not reported
Violation Responsible Agency:	Not reported
Scheduled Compliance Date:	Not reported
Enforcement Identifier:	Not reported
Date of Enforcement Action:	Not reported
Enforcement Responsible Agency:	Not reported
Enforcement Docket Number:	Not reported
Enforcement Attorney:	Not reported
Corrective Action Component:	Not reported
Appeal Initiated Date:	Not reported
Appeal Resolution Date:	Not reported

ELECTRO-COATINGS IND (Continued) **1000181777**

Disposition Status Date: Not reported
Disposition Status: Not reported
Disposition Status Description: Not reported
Consent/Final Order Sequence Number: Not reported
Consent/Final Order Respondent Name: Not reported
Consent/Final Order Lead Agency: Not reported
Enforcement Type: Not reported
Enforcement Responsible Person: Not reported
Enforcement Responsible Sub-Organization: Not reported
SEP Sequence Number: Not reported
SEP Expenditure Amount: Not reported
SEP Scheduled Completion Date: Not reported
SEP Actual Date: Not reported
SEP Defaulted Date: Not reported
SEP Type: Not reported
SEP Type Description: Not reported
Proposed Amount: Not reported
Final Monetary Amount: Not reported
Paid Amount: Not reported
Final Count: Not reported
Final Amount: Not reported

Found Violation: Yes
Agency Which Determined Violation: EPA
Violation Short Description: Generators - General
Date Violation was Determined: 19901030
Actual Return to Compliance Date: 19901119
Return to Compliance Qualifier: Observed
Violation Responsible Agency: EPA
Scheduled Compliance Date: 19901130
Enforcement Identifier: 001
Date of Enforcement Action: 19901030
Enforcement Responsible Agency: EPA
Enforcement Docket Number: Not reported
Enforcement Attorney: Not reported
Corrective Action Component: No
Appeal Initiated Date: Not reported
Appeal Resolution Date: Not reported
Disposition Status Date: Not reported
Disposition Status: Not reported
Disposition Status Description: Not reported
Consent/Final Order Sequence Number: Not reported
Consent/Final Order Respondent Name: Not reported
Consent/Final Order Lead Agency: Not reported
Enforcement Type: WRITTEN INFORMAL
Enforcement Responsible Person: R9EPA
Enforcement Responsible Sub-Organization: Not reported
SEP Sequence Number: Not reported
SEP Expenditure Amount: Not reported
SEP Scheduled Completion Date: Not reported
SEP Actual Date: Not reported
SEP Defaulted Date: Not reported
SEP Type: Not reported
SEP Type Description: Not reported
Proposed Amount: Not reported
Final Monetary Amount: Not reported
Paid Amount: Not reported

Map ID
Direction
Distance
Elevation | Site | MAP FINDINGS | Database(s) | EDR ID Number
EPA ID Number

ELECTRO-COATINGS IND (Continued) **1000181777**

Final Count: Not reported
Final Amount: Not reported

Found Violation: No
Agency Which Determined Violation: Not reported
Violation Short Description: Not reported
Date Violation was Determined: Not reported
Actual Return to Compliance Date: Not reported
Return to Compliance Qualifier: Not reported
Violation Responsible Agency: Not reported
Scheduled Compliance Date: Not reported
Enforcement Identifier: Not reported
Date of Enforcement Action: Not reported
Enforcement Responsible Agency: Not reported
Enforcement Docket Number: Not reported
Enforcement Attorney: Not reported
Corrective Action Component: Not reported
Appeal Initiated Date: Not reported
Appeal Resolution Date: Not reported
Disposition Status Date: Not reported
Disposition Status: Not reported
Disposition Status Description: Not reported
Consent/Final Order Sequence Number: Not reported
Consent/Final Order Respondent Name: Not reported
Consent/Final Order Lead Agency: Not reported
Enforcement Type: Not reported
Enforcement Responsible Person: Not reported
Enforcement Responsible Sub-Organization: Not reported
SEP Sequence Number: Not reported
SEP Expenditure Amount: Not reported
SEP Scheduled Completion Date: Not reported
SEP Actual Date: Not reported
SEP Defaulted Date: Not reported
SEP Type: Not reported
SEP Type Description: Not reported
Proposed Amount: Not reported
Final Monetary Amount: Not reported
Paid Amount: Not reported
Final Count: Not reported
Final Amount: Not reported

Found Violation: No
Agency Which Determined Violation: Not reported
Violation Short Description: Not reported
Date Violation was Determined: Not reported
Actual Return to Compliance Date: Not reported
Return to Compliance Qualifier: Not reported
Violation Responsible Agency: Not reported
Scheduled Compliance Date: Not reported
Enforcement Identifier: Not reported
Date of Enforcement Action: Not reported
Enforcement Responsible Agency: Not reported
Enforcement Docket Number: Not reported
Enforcement Attorney: Not reported
Corrective Action Component: Not reported
Appeal Initiated Date: Not reported
Appeal Resolution Date: Not reported

ELECTRO-COATINGS IND (Continued) **1000181777**

Disposition Status Date: Not reported
Disposition Status: Not reported
Disposition Status Description: Not reported
Consent/Final Order Sequence Number: Not reported
Consent/Final Order Respondent Name: Not reported
Consent/Final Order Lead Agency: Not reported
Enforcement Type: Not reported
Enforcement Responsible Person: Not reported
Enforcement Responsible Sub-Organization: Not reported
SEP Sequence Number: Not reported
SEP Expenditure Amount: Not reported
SEP Scheduled Completion Date: Not reported
SEP Actual Date: Not reported
SEP Defaulted Date: Not reported
SEP Type: Not reported
SEP Type Description: Not reported
Proposed Amount: Not reported
Final Monetary Amount: Not reported
Paid Amount: Not reported
Final Count: Not reported
Final Amount: Not reported

Found Violation: Yes
Agency Which Determined Violation: EPA
Violation Short Description: Generators - General
Date Violation was Determined: 20010621
Actual Return to Compliance Date: 20010905
Return to Compliance Qualifier: Observed
Violation Responsible Agency: EPA
Scheduled Compliance Date: Not reported
Enforcement Identifier: 002
Date of Enforcement Action: 20010724
Enforcement Responsible Agency: EPA
Enforcement Docket Number: Not reported
Enforcement Attorney: Not reported
Corrective Action Component: No
Appeal Initiated Date: Not reported
Appeal Resolution Date: Not reported
Disposition Status Date: Not reported
Disposition Status: Not reported
Disposition Status Description: Not reported
Consent/Final Order Sequence Number: Not reported
Consent/Final Order Respondent Name: Not reported
Consent/Final Order Lead Agency: Not reported
Enforcement Type: Not reported
Enforcement Responsible Person: BCOFE
Enforcement Responsible Sub-Organization: Not reported
SEP Sequence Number: Not reported
SEP Expenditure Amount: Not reported
SEP Scheduled Completion Date: Not reported
SEP Actual Date: Not reported
SEP Defaulted Date: Not reported
SEP Type: Not reported
SEP Type Description: Not reported
Proposed Amount: Not reported
Final Monetary Amount: Not reported
Paid Amount: Not reported

Map ID
Direction
Distance
Elevation | Site | MAP FINDINGS | Database(s) | EDR ID Number
EPA ID Number

ELECTRO-COATINGS IND (Continued) **1000181777**

Final Count: Not reported
Final Amount: Not reported

Found Violation: No
Agency Which Determined Violation: Not reported
Violation Short Description: Not reported
Date Violation was Determined: Not reported
Actual Return to Compliance Date: Not reported
Return to Compliance Qualifier: Not reported
Violation Responsible Agency: Not reported
Scheduled Compliance Date: Not reported
Enforcement Identifier: Not reported
Date of Enforcement Action: Not reported
Enforcement Responsible Agency: Not reported
Enforcement Docket Number: Not reported
Enforcement Attorney: Not reported
Corrective Action Component: Not reported
Appeal Initiated Date: Not reported
Appeal Resolution Date: Not reported
Disposition Status Date: Not reported
Disposition Status: Not reported
Disposition Status Description: Not reported
Consent/Final Order Sequence Number: Not reported
Consent/Final Order Respondent Name: Not reported
Consent/Final Order Lead Agency: Not reported
Enforcement Type: Not reported
Enforcement Responsible Person: Not reported
Enforcement Responsible Sub-Organization: Not reported
SEP Sequence Number: Not reported
SEP Expenditure Amount: Not reported
SEP Scheduled Completion Date: Not reported
SEP Actual Date: Not reported
SEP Defaulted Date: Not reported
SEP Type: Not reported
SEP Type Description: Not reported
Proposed Amount: Not reported
Final Monetary Amount: Not reported
Paid Amount: Not reported
Final Count: Not reported
Final Amount: Not reported

Found Violation: No
Agency Which Determined Violation: Not reported
Violation Short Description: Not reported
Date Violation was Determined: Not reported
Actual Return to Compliance Date: Not reported
Return to Compliance Qualifier: Not reported
Violation Responsible Agency: Not reported
Scheduled Compliance Date: Not reported
Enforcement Identifier: Not reported
Date of Enforcement Action: Not reported
Enforcement Responsible Agency: Not reported
Enforcement Docket Number: Not reported
Enforcement Attorney: Not reported
Corrective Action Component: Not reported
Appeal Initiated Date: Not reported
Appeal Resolution Date: Not reported

ELECTRO-COATINGS IND (Continued) **1000181777**

Disposition Status Date: Not reported
Disposition Status: Not reported
Disposition Status Description: Not reported
Consent/Final Order Sequence Number: Not reported
Consent/Final Order Respondent Name: Not reported
Consent/Final Order Lead Agency: Not reported
Enforcement Type: Not reported
Enforcement Responsible Person: Not reported
Enforcement Responsible Sub-Organization: Not reported
SEP Sequence Number: Not reported
SEP Expenditure Amount: Not reported
SEP Scheduled Completion Date: Not reported
SEP Actual Date: Not reported
SEP Defaulted Date: Not reported
SEP Type: Not reported
SEP Type Description: Not reported
Proposed Amount: Not reported
Final Monetary Amount: Not reported
Paid Amount: Not reported
Final Count: Not reported
Final Amount: Not reported

Found Violation: Yes
Agency Which Determined Violation: State
Violation Short Description: Generators - General
Date Violation was Determined: 20150409
Actual Return to Compliance Date: 20150605
Return to Compliance Qualifier: Documented
Violation Responsible Agency: State
Scheduled Compliance Date: 20150509
Enforcement Identifier: 601
Date of Enforcement Action: 20150409
Enforcement Responsible Agency: State
Enforcement Docket Number: Not reported
Enforcement Attorney: Not reported
Corrective Action Component: No
Appeal Initiated Date: Not reported
Appeal Resolution Date: Not reported
Disposition Status Date: Not reported
Disposition Status: Not reported
Disposition Status Description: Not reported
Consent/Final Order Sequence Number: Not reported
Consent/Final Order Respondent Name: Not reported
Consent/Final Order Lead Agency: Not reported
Enforcement Type: WRITTEN INFORMAL
Enforcement Responsible Person: Not reported
Enforcement Responsible Sub-Organization: Not reported
SEP Sequence Number: Not reported
SEP Expenditure Amount: Not reported
SEP Scheduled Completion Date: Not reported
SEP Actual Date: Not reported
SEP Defaulted Date: Not reported
SEP Type: Not reported
SEP Type Description: Not reported
Proposed Amount: Not reported
Final Monetary Amount: Not reported
Paid Amount: Not reported

Map ID
Direction
Distance
Elevation | Site | MAP FINDINGS | Database(s) | EDR ID Number
EPA ID Number

ELECTRO-COATINGS IND (Continued) **1000181777**

Final Count:	Not reported
Final Amount:	Not reported
Found Violation:	Yes
Agency Which Determined Violation:	State
Violation Short Description:	Generators - General
Date Violation was Determined:	20080806
Actual Return to Compliance Date:	20090902
Return to Compliance Qualifier:	Documented
Violation Responsible Agency:	State
Scheduled Compliance Date:	Not reported
Enforcement Identifier:	601
Date of Enforcement Action:	20080806
Enforcement Responsible Agency:	State
Enforcement Docket Number:	Not reported
Enforcement Attorney:	Not reported
Corrective Action Component:	No
Appeal Initiated Date:	Not reported
Appeal Resolution Date:	Not reported
Disposition Status Date:	Not reported
Disposition Status:	Not reported
Disposition Status Description:	Not reported
Consent/Final Order Sequence Number:	Not reported
Consent/Final Order Respondent Name:	Not reported
Consent/Final Order Lead Agency:	Not reported
Enforcement Type:	WRITTEN INFORMAL
Enforcement Responsible Person:	Not reported
Enforcement Responsible Sub-Organization:	Not reported
SEP Sequence Number:	Not reported
SEP Expenditure Amount:	Not reported
SEP Scheduled Completion Date:	Not reported
SEP Actual Date:	Not reported
SEP Defaulted Date:	Not reported
SEP Type:	Not reported
SEP Type Description:	Not reported
Proposed Amount:	Not reported
Final Monetary Amount:	Not reported
Paid Amount:	Not reported
Final Count:	Not reported
Final Amount:	Not reported
Found Violation:	No
Agency Which Determined Violation:	Not reported
Violation Short Description:	Not reported
Date Violation was Determined:	Not reported
Actual Return to Compliance Date:	Not reported
Return to Compliance Qualifier:	Not reported
Violation Responsible Agency:	Not reported
Scheduled Compliance Date:	Not reported
Enforcement Identifier:	Not reported
Date of Enforcement Action:	Not reported
Enforcement Responsible Agency:	Not reported
Enforcement Docket Number:	Not reported
Enforcement Attorney:	Not reported
Corrective Action Component:	Not reported
Appeal Initiated Date:	Not reported
Appeal Resolution Date:	Not reported

Map ID
Direction
Distance
Elevation | Site | MAP FINDINGS | Database(s) | EDR ID Number
EPA ID Number

ELECTRO-COATINGS IND (Continued) **1000181777**

Disposition Status Date: Not reported
Disposition Status: Not reported
Disposition Status Description: Not reported
Consent/Final Order Sequence Number: Not reported
Consent/Final Order Respondent Name: Not reported
Consent/Final Order Lead Agency: Not reported
Enforcement Type: Not reported
Enforcement Responsible Person: Not reported
Enforcement Responsible Sub-Organization: Not reported
SEP Sequence Number: Not reported
SEP Expenditure Amount: Not reported
SEP Scheduled Completion Date: Not reported
SEP Actual Date: Not reported
SEP Defaulted Date: Not reported
SEP Type: Not reported
SEP Type Description: Not reported
Proposed Amount: Not reported
Final Monetary Amount: Not reported
Paid Amount: Not reported
Final Count: Not reported
Final Amount: Not reported

Found Violation: No
Agency Which Determined Violation: Not reported
Violation Short Description: Not reported
Date Violation was Determined: Not reported
Actual Return to Compliance Date: Not reported
Return to Compliance Qualifier: Not reported
Violation Responsible Agency: Not reported
Scheduled Compliance Date: Not reported
Enforcement Identifier: Not reported
Date of Enforcement Action: Not reported
Enforcement Responsible Agency: Not reported
Enforcement Docket Number: Not reported
Enforcement Attorney: Not reported
Corrective Action Component: Not reported
Appeal Initiated Date: Not reported
Appeal Resolution Date: Not reported
Disposition Status Date: Not reported
Disposition Status: Not reported
Disposition Status Description: Not reported
Consent/Final Order Sequence Number: Not reported
Consent/Final Order Respondent Name: Not reported
Consent/Final Order Lead Agency: Not reported
Enforcement Type: Not reported
Enforcement Responsible Person: Not reported
Enforcement Responsible Sub-Organization: Not reported
SEP Sequence Number: Not reported
SEP Expenditure Amount: Not reported
SEP Scheduled Completion Date: Not reported
SEP Actual Date: Not reported
SEP Defaulted Date: Not reported
SEP Type: Not reported
SEP Type Description: Not reported
Proposed Amount: Not reported
Final Monetary Amount: Not reported
Paid Amount: Not reported

Map ID
Direction
Distance
Elevation | Site | MAP FINDINGS | Database(s) | EDR ID Number
EPA ID Number

ELECTRO-COATINGS IND (Continued) **1000181777**

Final Count:	Not reported
Final Amount:	Not reported
Found Violation:	Yes
Agency Which Determined Violation:	State
Violation Short Description:	Generators - General
Date Violation was Determined:	20080806
Actual Return to Compliance Date:	20090902
Return to Compliance Qualifier:	Documented
Violation Responsible Agency:	State
Scheduled Compliance Date:	Not reported
Enforcement Identifier:	602
Date of Enforcement Action:	20080806
Enforcement Responsible Agency:	State
Enforcement Docket Number:	Not reported
Enforcement Attorney:	Not reported
Corrective Action Component:	No
Appeal Initiated Date:	Not reported
Appeal Resolution Date:	Not reported
Disposition Status Date:	Not reported
Disposition Status:	Not reported
Disposition Status Description:	Not reported
Consent/Final Order Sequence Number:	Not reported
Consent/Final Order Respondent Name:	Not reported
Consent/Final Order Lead Agency:	Not reported
Enforcement Type:	WRITTEN INFORMAL
Enforcement Responsible Person:	Not reported
Enforcement Responsible Sub-Organization:	Not reported
SEP Sequence Number:	Not reported
SEP Expenditure Amount:	Not reported
SEP Scheduled Completion Date:	Not reported
SEP Actual Date:	Not reported
SEP Defaulted Date:	Not reported
SEP Type:	Not reported
SEP Type Description:	Not reported
Proposed Amount:	Not reported
Final Monetary Amount:	Not reported
Paid Amount:	Not reported
Final Count:	Not reported
Final Amount:	Not reported
Found Violation:	No
Agency Which Determined Violation:	Not reported
Violation Short Description:	Not reported
Date Violation was Determined:	Not reported
Actual Return to Compliance Date:	Not reported
Return to Compliance Qualifier:	Not reported
Violation Responsible Agency:	Not reported
Scheduled Compliance Date:	Not reported
Enforcement Identifier:	Not reported
Date of Enforcement Action:	Not reported
Enforcement Responsible Agency:	Not reported
Enforcement Docket Number:	Not reported
Enforcement Attorney:	Not reported
Corrective Action Component:	Not reported
Appeal Initiated Date:	Not reported
Appeal Resolution Date:	Not reported

ELECTRO-COATINGS IND (Continued) **1000181777**

Disposition Status Date: Not reported
Disposition Status: Not reported
Disposition Status Description: Not reported
Consent/Final Order Sequence Number: Not reported
Consent/Final Order Respondent Name: Not reported
Consent/Final Order Lead Agency: Not reported
Enforcement Type: Not reported
Enforcement Responsible Person: Not reported
Enforcement Responsible Sub-Organization: Not reported
SEP Sequence Number: Not reported
SEP Expenditure Amount: Not reported
SEP Scheduled Completion Date: Not reported
SEP Actual Date: Not reported
SEP Defaulted Date: Not reported
SEP Type: Not reported
SEP Type Description: Not reported
Proposed Amount: Not reported
Final Monetary Amount: Not reported
Paid Amount: Not reported
Final Count: Not reported
Final Amount: Not reported

Found Violation: Yes
Agency Which Determined Violation: State
Violation Short Description: Generators - Records/Reporting
Date Violation was Determined: 20150409
Actual Return to Compliance Date: 20150520
Return to Compliance Qualifier: Documented
Violation Responsible Agency: State
Scheduled Compliance Date: 20150509
Enforcement Identifier: 601
Date of Enforcement Action: 20150409
Enforcement Responsible Agency: State
Enforcement Docket Number: Not reported
Enforcement Attorney: Not reported
Corrective Action Component: No
Appeal Initiated Date: Not reported
Appeal Resolution Date: Not reported
Disposition Status Date: Not reported
Disposition Status: Not reported
Disposition Status Description: Not reported
Consent/Final Order Sequence Number: Not reported
Consent/Final Order Respondent Name: Not reported
Consent/Final Order Lead Agency: Not reported
Enforcement Type: WRITTEN INFORMAL
Enforcement Responsible Person: Not reported
Enforcement Responsible Sub-Organization: Not reported
SEP Sequence Number: Not reported
SEP Expenditure Amount: Not reported
SEP Scheduled Completion Date: Not reported
SEP Actual Date: Not reported
SEP Defaulted Date: Not reported
SEP Type: Not reported
SEP Type Description: Not reported
Proposed Amount: Not reported
Final Monetary Amount: Not reported
Paid Amount: Not reported

Map ID
Direction
Distance
Elevation | Site | MAP FINDINGS | Database(s) | EDR ID Number
EPA ID Number

ELECTRO-COATINGS IND (Continued) **1000181777**

Final Count:	Not reported
Final Amount:	Not reported
Found Violation:	No
Agency Which Determined Violation:	Not reported
Violation Short Description:	Not reported
Date Violation was Determined:	Not reported
Actual Return to Compliance Date:	Not reported
Return to Compliance Qualifier:	Not reported
Violation Responsible Agency:	Not reported
Scheduled Compliance Date:	Not reported
Enforcement Identifier:	Not reported
Date of Enforcement Action:	Not reported
Enforcement Responsible Agency:	Not reported
Enforcement Docket Number:	Not reported
Enforcement Attorney:	Not reported
Corrective Action Component:	Not reported
Appeal Initiated Date:	Not reported
Appeal Resolution Date:	Not reported
Disposition Status Date:	Not reported
Disposition Status:	Not reported
Disposition Status Description:	Not reported
Consent/Final Order Sequence Number:	Not reported
Consent/Final Order Respondent Name:	Not reported
Consent/Final Order Lead Agency:	Not reported
Enforcement Type:	Not reported
Enforcement Responsible Person:	Not reported
Enforcement Responsible Sub-Organization:	Not reported
SEP Sequence Number:	Not reported
SEP Expenditure Amount:	Not reported
SEP Scheduled Completion Date:	Not reported
SEP Actual Date:	Not reported
SEP Defaulted Date:	Not reported
SEP Type:	Not reported
SEP Type Description:	Not reported
Proposed Amount:	Not reported
Final Monetary Amount:	Not reported
Paid Amount:	Not reported
Final Count:	Not reported
Final Amount:	Not reported
Found Violation:	Yes
Agency Which Determined Violation:	State
Violation Short Description:	Generators - General
Date Violation was Determined:	20080806
Actual Return to Compliance Date:	20090902
Return to Compliance Qualifier:	Documented
Violation Responsible Agency:	State
Scheduled Compliance Date:	Not reported
Enforcement Identifier:	602
Date of Enforcement Action:	20080806
Enforcement Responsible Agency:	State
Enforcement Docket Number:	Not reported
Enforcement Attorney:	Not reported
Corrective Action Component:	No
Appeal Initiated Date:	Not reported
Appeal Resolution Date:	Not reported

Map ID
Direction
Distance
Elevation | Site | MAP FINDINGS | Database(s) | EDR ID Number
EPA ID Number

ELECTRO-COATINGS IND (Continued) **1000181777**

Disposition Status Date: Not reported
Disposition Status: Not reported
Disposition Status Description: Not reported
Consent/Final Order Sequence Number: Not reported
Consent/Final Order Respondent Name: Not reported
Consent/Final Order Lead Agency: Not reported
Enforcement Type: WRITTEN INFORMAL
Enforcement Responsible Person: Not reported
Enforcement Responsible Sub-Organization: Not reported
SEP Sequence Number: Not reported
SEP Expenditure Amount: Not reported
SEP Scheduled Completion Date: Not reported
SEP Actual Date: Not reported
SEP Defaulted Date: Not reported
SEP Type: Not reported
SEP Type Description: Not reported
Proposed Amount: Not reported
Final Monetary Amount: Not reported
Paid Amount: Not reported
Final Count: Not reported
Final Amount: Not reported

Found Violation: Yes
Agency Which Determined Violation: State
Violation Short Description: Generators - General
Date Violation was Determined: 20080806
Actual Return to Compliance Date: 20090902
Return to Compliance Qualifier: Documented
Violation Responsible Agency: State
Scheduled Compliance Date: Not reported
Enforcement Identifier: 602
Date of Enforcement Action: 20080806
Enforcement Responsible Agency: State
Enforcement Docket Number: Not reported
Enforcement Attorney: Not reported
Corrective Action Component: No
Appeal Initiated Date: Not reported
Appeal Resolution Date: Not reported
Disposition Status Date: Not reported
Disposition Status: Not reported
Disposition Status Description: Not reported
Consent/Final Order Sequence Number: Not reported
Consent/Final Order Respondent Name: Not reported
Consent/Final Order Lead Agency: Not reported
Enforcement Type: WRITTEN INFORMAL
Enforcement Responsible Person: Not reported
Enforcement Responsible Sub-Organization: Not reported
SEP Sequence Number: Not reported
SEP Expenditure Amount: Not reported
SEP Scheduled Completion Date: Not reported
SEP Actual Date: Not reported
SEP Defaulted Date: Not reported
SEP Type: Not reported
SEP Type Description: Not reported
Proposed Amount: Not reported
Final Monetary Amount: Not reported
Paid Amount: Not reported

Map ID
Direction
Distance
Elevation | Site | MAP FINDINGS | Database(s) | EDR ID Number
EPA ID Number

ELECTRO-COATINGS IND (Continued) **1000181777**

Final Count: Not reported
Final Amount: Not reported

Found Violation: Yes
Agency Which Determined Violation: State
Violation Short Description: Generators - Pre-transport
Date Violation was Determined: 20150409
Actual Return to Compliance Date: 20150520
Return to Compliance Qualifier: Documented
Violation Responsible Agency: State
Scheduled Compliance Date: 20150509
Enforcement Identifier: 601
Date of Enforcement Action: 20150409
Enforcement Responsible Agency: State
Enforcement Docket Number: Not reported
Enforcement Attorney: Not reported
Corrective Action Component: No
Appeal Initiated Date: Not reported
Appeal Resolution Date: Not reported
Disposition Status Date: Not reported
Disposition Status: Not reported
Disposition Status Description: Not reported
Consent/Final Order Sequence Number: Not reported
Consent/Final Order Respondent Name: Not reported
Consent/Final Order Lead Agency: Not reported
Enforcement Type: WRITTEN INFORMAL
Enforcement Responsible Person: Not reported
Enforcement Responsible Sub-Organization: Not reported
SEP Sequence Number: Not reported
SEP Expenditure Amount: Not reported
SEP Scheduled Completion Date: Not reported
SEP Actual Date: Not reported
SEP Defaulted Date: Not reported
SEP Type: Not reported
SEP Type Description: Not reported
Proposed Amount: Not reported
Final Monetary Amount: Not reported
Paid Amount: Not reported
Final Count: Not reported
Final Amount: Not reported

Found Violation: Yes
Agency Which Determined Violation: EPA
Violation Short Description: Generators - General
Date Violation was Determined: 20010621
Actual Return to Compliance Date: 20010905
Return to Compliance Qualifier: Observed
Violation Responsible Agency: EPA
Scheduled Compliance Date: Not reported
Enforcement Identifier: 002
Date of Enforcement Action: 20010724
Enforcement Responsible Agency: EPA
Enforcement Docket Number: Not reported
Enforcement Attorney: Not reported
Corrective Action Component: No
Appeal Initiated Date: Not reported
Appeal Resolution Date: Not reported

Map ID
Direction
Distance
Elevation | Site | MAP FINDINGS | Database(s) | EDR ID Number
EPA ID Number

ELECTRO-COATINGS IND (Continued) **1000181777**

Disposition Status Date:	Not reported
Disposition Status:	Not reported
Disposition Status Description:	Not reported
Consent/Final Order Sequence Number:	Not reported
Consent/Final Order Respondent Name:	Not reported
Consent/Final Order Lead Agency:	Not reported
Enforcement Type:	Not reported
Enforcement Responsible Person:	BCOFE
Enforcement Responsible Sub-Organization:	Not reported
SEP Sequence Number:	Not reported
SEP Expenditure Amount:	Not reported
SEP Scheduled Completion Date:	Not reported
SEP Actual Date:	Not reported
SEP Defaulted Date:	Not reported
SEP Type:	Not reported
SEP Type Description:	Not reported
Proposed Amount:	Not reported
Final Monetary Amount:	Not reported
Paid Amount:	Not reported
Final Count:	Not reported
Final Amount:	Not reported

Evaluation Action Summary:

Evaluation Date:	20080806
Evaluation Responsible Agency:	State
Found Violation:	Yes
Evaluation Type Description:	COMPLIANCE EVALUATION INSPECTION
Evaluation Responsible Person Identifier:	Not reported
Evaluation Responsible Sub-Organization:	Not reported
Actual Return to Compliance Date:	20090902
Scheduled Compliance Date:	Not reported
Date of Request:	Not reported
Date Response Received:	Not reported
Request Agency:	Not reported
Former Citation:	Not reported

Evaluation Date:	20080806
Evaluation Responsible Agency:	State
Found Violation:	Yes
Evaluation Type Description:	COMPLIANCE EVALUATION INSPECTION
Evaluation Responsible Person Identifier:	Not reported
Evaluation Responsible Sub-Organization:	Not reported
Actual Return to Compliance Date:	20090902
Scheduled Compliance Date:	Not reported
Date of Request:	Not reported
Date Response Received:	Not reported
Request Agency:	Not reported
Former Citation:	Not reported

Evaluation Date:	20080806
Evaluation Responsible Agency:	State
Found Violation:	Yes
Evaluation Type Description:	COMPLIANCE EVALUATION INSPECTION
Evaluation Responsible Person Identifier:	Not reported
Evaluation Responsible Sub-Organization:	Not reported
Actual Return to Compliance Date:	20090902
Scheduled Compliance Date:	Not reported

Map ID
Direction
Distance
Elevation | Site | MAP FINDINGS | Database(s) | EDR ID Number
EPA ID Number

ELECTRO-COATINGS IND (Continued) **1000181777**

Date of Request:	Not reported
Date Response Received:	Not reported
Request Agency:	Not reported
Former Citation:	Not reported
Evaluation Date:	20090212
Evaluation Responsible Agency:	State
Found Violation:	No
Evaluation Type Description:	COMPLIANCE EVALUATION INSPECTION
Evaluation Responsible Person Identifier:	Not reported
Evaluation Responsible Sub-Organization:	Not reported
Actual Return to Compliance Date:	Not reported
Scheduled Compliance Date:	Not reported
Date of Request:	Not reported
Date Response Received:	Not reported
Request Agency:	Not reported
Former Citation:	Not reported
Evaluation Date:	20130214
Evaluation Responsible Agency:	State
Found Violation:	No
Evaluation Type Description:	COMPLIANCE EVALUATION INSPECTION
Evaluation Responsible Person Identifier:	Not reported
Evaluation Responsible Sub-Organization:	Not reported
Actual Return to Compliance Date:	Not reported
Scheduled Compliance Date:	Not reported
Date of Request:	Not reported
Date Response Received:	Not reported
Request Agency:	Not reported
Former Citation:	Not reported
Evaluation Date:	20211012
Evaluation Responsible Agency:	State
Found Violation:	No
Evaluation Type Description:	COMPLIANCE EVALUATION INSPECTION
Evaluation Responsible Person Identifier:	CUPA
Evaluation Responsible Sub-Organization:	Not reported
Actual Return to Compliance Date:	Not reported
Scheduled Compliance Date:	Not reported
Date of Request:	Not reported
Date Response Received:	Not reported
Request Agency:	Not reported
Former Citation:	Not reported
Evaluation Date:	20010621
Evaluation Responsible Agency:	EPA
Found Violation:	Yes
Evaluation Type Description:	COMPLIANCE EVALUATION INSPECTION
Evaluation Responsible Person Identifier:	BCOFE
Evaluation Responsible Sub-Organization:	Not reported
Actual Return to Compliance Date:	20010905
Scheduled Compliance Date:	Not reported
Date of Request:	Not reported
Date Response Received:	Not reported
Request Agency:	Not reported
Former Citation:	Not reported

Map ID
Direction
Distance
Elevation | Site | MAP FINDINGS | Database(s) | EDR ID Number
EPA ID Number

ELECTRO-COATINGS IND (Continued) **1000181777**

Evaluation Date:	20190430
Evaluation Responsible Agency:	State
Found Violation:	Yes
Evaluation Type Description:	COMPLIANCE EVALUATION INSPECTION
Evaluation Responsible Person Identifier:	CUPA
Evaluation Responsible Sub-Organization:	Not reported
Actual Return to Compliance Date:	20191226
Scheduled Compliance Date:	Not reported
Date of Request:	Not reported
Date Response Received:	Not reported
Request Agency:	Not reported
Former Citation:	Not reported

Evaluation Date:	20090212
Evaluation Responsible Agency:	State
Found Violation:	No
Evaluation Type Description:	COMPLIANCE EVALUATION INSPECTION
Evaluation Responsible Person Identifier:	Not reported
Evaluation Responsible Sub-Organization:	Not reported
Actual Return to Compliance Date:	Not reported
Scheduled Compliance Date:	Not reported
Date of Request:	Not reported
Date Response Received:	Not reported
Request Agency:	Not reported
Former Citation:	Not reported

Evaluation Date:	20150409
Evaluation Responsible Agency:	State
Found Violation:	Yes
Evaluation Type Description:	COMPLIANCE EVALUATION INSPECTION
Evaluation Responsible Person Identifier:	Not reported
Evaluation Responsible Sub-Organization:	Not reported
Actual Return to Compliance Date:	20150520
Scheduled Compliance Date:	20150509
Date of Request:	Not reported
Date Response Received:	Not reported
Request Agency:	Not reported
Former Citation:	Not reported

Evaluation Date:	20180726
Evaluation Responsible Agency:	State
Found Violation:	No
Evaluation Type Description:	COMPLIANCE EVALUATION INSPECTION
Evaluation Responsible Person Identifier:	Not reported
Evaluation Responsible Sub-Organization:	Not reported
Actual Return to Compliance Date:	Not reported
Scheduled Compliance Date:	Not reported
Date of Request:	Not reported
Date Response Received:	Not reported
Request Agency:	Not reported
Former Citation:	Not reported

Evaluation Date:	20221205
Evaluation Responsible Agency:	State
Found Violation:	No
Evaluation Type Description:	COMPLIANCE EVALUATION INSPECTION
Evaluation Responsible Person Identifier:	CUPA

Map ID
Direction
Distance
Elevation | Site | MAP FINDINGS | Database(s) | EDR ID Number
EPA ID Number

ELECTRO-COATINGS IND (Continued) **1000181777**

Evaluation Responsible Sub-Organization:	Not reported
Actual Return to Compliance Date:	Not reported
Scheduled Compliance Date:	Not reported
Date of Request:	Not reported
Date Response Received:	Not reported
Request Agency:	Not reported
Former Citation:	Not reported
Evaluation Date:	20080806
Evaluation Responsible Agency:	State
Found Violation:	Yes
Evaluation Type Description:	COMPLIANCE EVALUATION INSPECTION
Evaluation Responsible Person Identifier:	Not reported
Evaluation Responsible Sub-Organization:	Not reported
Actual Return to Compliance Date:	20090902
Scheduled Compliance Date:	Not reported
Date of Request:	Not reported
Date Response Received:	Not reported
Request Agency:	Not reported
Former Citation:	Not reported
Evaluation Date:	20140415
Evaluation Responsible Agency:	State
Found Violation:	No
Evaluation Type Description:	COMPLIANCE EVALUATION INSPECTION
Evaluation Responsible Person Identifier:	Not reported
Evaluation Responsible Sub-Organization:	Not reported
Actual Return to Compliance Date:	Not reported
Scheduled Compliance Date:	Not reported
Date of Request:	Not reported
Date Response Received:	Not reported
Request Agency:	Not reported
Former Citation:	Not reported
Evaluation Date:	19901030
Evaluation Responsible Agency:	EPA
Found Violation:	Yes
Evaluation Type Description:	COMPLIANCE EVALUATION INSPECTION
Evaluation Responsible Person Identifier:	R9EPA
Evaluation Responsible Sub-Organization:	Not reported
Actual Return to Compliance Date:	19901119
Scheduled Compliance Date:	19901130
Date of Request:	Not reported
Date Response Received:	Not reported
Request Agency:	Not reported
Former Citation:	Not reported
Evaluation Date:	20130515
Evaluation Responsible Agency:	State
Found Violation:	No
Evaluation Type Description:	COMPLIANCE EVALUATION INSPECTION
Evaluation Responsible Person Identifier:	Not reported
Evaluation Responsible Sub-Organization:	Not reported
Actual Return to Compliance Date:	Not reported
Scheduled Compliance Date:	Not reported
Date of Request:	Not reported
Date Response Received:	Not reported

Map ID
Direction
Distance
Elevation | Site | MAP FINDINGS | Database(s) | EDR ID Number
EPA ID Number

ELECTRO-COATINGS IND (Continued) **1000181777**

Request Agency: Not reported
Former Citation: Not reported

Evaluation Date: 20231205
Evaluation Responsible Agency: State
Found Violation: No
Evaluation Type Description: COMPLIANCE EVALUATION INSPECTION
Evaluation Responsible Person Identifier: CUPA
Evaluation Responsible Sub-Organization: Not reported
Actual Return to Compliance Date: Not reported
Scheduled Compliance Date: Not reported
Date of Request: Not reported
Date Response Received: Not reported
Request Agency: Not reported
Former Citation: Not reported

Evaluation Date: 20010621
Evaluation Responsible Agency: EPA
Found Violation: Yes
Evaluation Type Description: COMPLIANCE EVALUATION INSPECTION
Evaluation Responsible Person Identifier: BCOFE
Evaluation Responsible Sub-Organization: Not reported
Actual Return to Compliance Date: 20010905
Scheduled Compliance Date: Not reported
Date of Request: Not reported
Date Response Received: Not reported
Request Agency: Not reported
Former Citation: Not reported

Evaluation Date: 20080313
Evaluation Responsible Agency: State
Found Violation: No
Evaluation Type Description: COMPLIANCE EVALUATION INSPECTION
Evaluation Responsible Person Identifier: Not reported
Evaluation Responsible Sub-Organization: Not reported
Actual Return to Compliance Date: Not reported
Scheduled Compliance Date: Not reported
Date of Request: Not reported
Date Response Received: Not reported
Request Agency: Not reported
Former Citation: Not reported

Evaluation Date: 20160404
Evaluation Responsible Agency: State
Found Violation: No
Evaluation Type Description: COMPLIANCE EVALUATION INSPECTION
Evaluation Responsible Person Identifier: Not reported
Evaluation Responsible Sub-Organization: Not reported
Actual Return to Compliance Date: Not reported
Scheduled Compliance Date: Not reported
Date of Request: Not reported
Date Response Received: Not reported
Request Agency: Not reported
Former Citation: Not reported

Evaluation Date: 20150409
Evaluation Responsible Agency: State

Map ID
Direction
Distance
Elevation | Site | MAP FINDINGS | Database(s) | EDR ID Number
EPA ID Number

ELECTRO-COATINGS IND (Continued) **1000181777**

Found Violation:	Yes
Evaluation Type Description:	COMPLIANCE EVALUATION INSPECTION
Evaluation Responsible Person Identifier:	Not reported
Evaluation Responsible Sub-Organization:	Not reported
Actual Return to Compliance Date:	20150605
Scheduled Compliance Date:	20150509
Date of Request:	Not reported
Date Response Received:	Not reported
Request Agency:	Not reported
Former Citation:	Not reported

Evaluation Date:	20080806
Evaluation Responsible Agency:	State
Found Violation:	Yes
Evaluation Type Description:	COMPLIANCE EVALUATION INSPECTION
Evaluation Responsible Person Identifier:	Not reported
Evaluation Responsible Sub-Organization:	Not reported
Actual Return to Compliance Date:	20090902
Scheduled Compliance Date:	Not reported
Date of Request:	Not reported
Date Response Received:	Not reported
Request Agency:	Not reported
Former Citation:	Not reported

Evaluation Date:	20100615
Evaluation Responsible Agency:	State
Found Violation:	No
Evaluation Type Description:	COMPLIANCE EVALUATION INSPECTION
Evaluation Responsible Person Identifier:	Not reported
Evaluation Responsible Sub-Organization:	Not reported
Actual Return to Compliance Date:	Not reported
Scheduled Compliance Date:	Not reported
Date of Request:	Not reported
Date Response Received:	Not reported
Request Agency:	Not reported
Former Citation:	Not reported

Evaluation Date:	20060731
Evaluation Responsible Agency:	Local
Found Violation:	No
Evaluation Type Description:	COMPLIANCE EVALUATION INSPECTION
Evaluation Responsible Person Identifier:	Not reported
Evaluation Responsible Sub-Organization:	Not reported
Actual Return to Compliance Date:	Not reported
Scheduled Compliance Date:	Not reported
Date of Request:	Not reported
Date Response Received:	Not reported
Request Agency:	Not reported
Former Citation:	Not reported

Evaluation Date:	20080806
Evaluation Responsible Agency:	State
Found Violation:	Yes
Evaluation Type Description:	COMPLIANCE EVALUATION INSPECTION
Evaluation Responsible Person Identifier:	Not reported
Evaluation Responsible Sub-Organization:	Not reported
Actual Return to Compliance Date:	20090902

Map ID
Direction
Distance
Elevation | Site | MAP FINDINGS | Database(s) | EDR ID Number
EPA ID Number

ELECTRO-COATINGS IND (Continued) **1000181777**

Scheduled Compliance Date:	Not reported
Date of Request:	Not reported
Date Response Received:	Not reported
Request Agency:	Not reported
Former Citation:	Not reported
Evaluation Date:	20100615
Evaluation Responsible Agency:	State
Found Violation:	No
Evaluation Type Description:	COMPLIANCE EVALUATION INSPECTION
Evaluation Responsible Person Identifier:	Not reported
Evaluation Responsible Sub-Organization:	Not reported
Actual Return to Compliance Date:	Not reported
Scheduled Compliance Date:	Not reported
Date of Request:	Not reported
Date Response Received:	Not reported
Request Agency:	Not reported
Former Citation:	Not reported
Evaluation Date:	20150409
Evaluation Responsible Agency:	State
Found Violation:	Yes
Evaluation Type Description:	COMPLIANCE EVALUATION INSPECTION
Evaluation Responsible Person Identifier:	Not reported
Evaluation Responsible Sub-Organization:	Not reported
Actual Return to Compliance Date:	20150520
Scheduled Compliance Date:	20150509
Date of Request:	Not reported
Date Response Received:	Not reported
Request Agency:	Not reported
Former Citation:	Not reported
Evaluation Date:	20100615
Evaluation Responsible Agency:	State
Found Violation:	No
Evaluation Type Description:	COMPLIANCE EVALUATION INSPECTION
Evaluation Responsible Person Identifier:	Not reported
Evaluation Responsible Sub-Organization:	Not reported
Actual Return to Compliance Date:	Not reported
Scheduled Compliance Date:	Not reported
Date of Request:	Not reported
Date Response Received:	Not reported
Request Agency:	Not reported
Former Citation:	Not reported
Evaluation Date:	20080806
Evaluation Responsible Agency:	State
Found Violation:	Yes
Evaluation Type Description:	COMPLIANCE EVALUATION INSPECTION
Evaluation Responsible Person Identifier:	Not reported
Evaluation Responsible Sub-Organization:	Not reported
Actual Return to Compliance Date:	20090902
Scheduled Compliance Date:	Not reported
Date of Request:	Not reported
Date Response Received:	Not reported
Request Agency:	Not reported
Former Citation:	Not reported

ELECTRO-COATINGS IND (Continued) **1000181777**

Evaluation Date:	20080806
Evaluation Responsible Agency:	State
Found Violation:	Yes
Evaluation Type Description:	COMPLIANCE EVALUATION INSPECTION
Evaluation Responsible Person Identifier:	Not reported
Evaluation Responsible Sub-Organization:	Not reported
Actual Return to Compliance Date:	20090902
Scheduled Compliance Date:	Not reported
Date of Request:	Not reported
Date Response Received:	Not reported
Request Agency:	Not reported
Former Citation:	Not reported

Evaluation Date:	20150409
Evaluation Responsible Agency:	State
Found Violation:	Yes
Evaluation Type Description:	COMPLIANCE EVALUATION INSPECTION
Evaluation Responsible Person Identifier:	Not reported
Evaluation Responsible Sub-Organization:	Not reported
Actual Return to Compliance Date:	20150520
Scheduled Compliance Date:	20150509
Date of Request:	Not reported
Date Response Received:	Not reported
Request Agency:	Not reported
Former Citation:	Not reported

Evaluation Date:	20010621
Evaluation Responsible Agency:	EPA
Found Violation:	Yes
Evaluation Type Description:	COMPLIANCE EVALUATION INSPECTION
Evaluation Responsible Person Identifier:	BCOFE
Evaluation Responsible Sub-Organization:	Not reported
Actual Return to Compliance Date:	20010905
Scheduled Compliance Date:	Not reported
Date of Request:	Not reported
Date Response Received:	Not reported
Request Agency:	Not reported
Former Citation:	Not reported

ENVIROSTOR:

Name:	ELECTRO-COATING INC - PLANT 21
Address:	893 CARLETON STREET
City,State,Zip:	BERKELEY, CA 94710
Facility ID:	01340001
Status:	Refer: Other Agency
Status Date:	10/21/1987
Site Code:	200031
Site Type:	Historical
Site Type Detailed:	* Historical
Acres:	Not reported
NPL:	NO
Regulatory Agencies:	NONE SPECIFIED
Lead Agency:	NONE SPECIFIED
Program Manager:	Not reported
Supervisor:	Referred - Not Assigned
Division Branch:	Cleanup Berkeley

Map ID
Direction
Distance
Elevation | Site | MAP FINDINGS | Database(s) | EDR ID Number
EPA ID Number

ELECTRO-COATINGS IND (Continued) **1000181777**

Assembly: 14
Senate: 07
Special Program: * CERC2
Restricted Use: NO
Site Mgmt Req: NONE SPECIFIED
Funding: Not reported
Latitude: 37.85720
Longitude: -122.2934
APN: 54-1770-2-2
Past Use: NONE SPECIFIED
Potential COC: * HALOGENATED SOLVENTS * Metals - Sludge * ACID SOLUTION 2>PH WITH METALS * Sludge - Degreasing
Confirmed COC: NONE SPECIFIED
Potential Description: NONE SPECIFIED
Alias Name: ELECTROPLATING INC
Alias Type: Alternate Name
Alias Name: 54-1770-2-2
Alias Type: APN
Alias Name: CAD009116211
Alias Type: EPA Identification Number
Alias Name: 110000886499
Alias Type: EPA (FRS #)
Alias Name: CAD009116211
Alias Type: HWTS Identification Code
Alias Name: 200031
Alias Type: Project Code (Site Code)
Alias Name: 01340001
Alias Type: Envirostor ID Number

Completed Info:
Completed Area Name: PROJECT WIDE
Completed Sub Area Name: Not reported
Completed Document Type: Preliminary Assessment Report
Completed Date: 10/21/1987
Comments: Preliminary Assessment Done: Recommend Site Inspection (low (priority) -- owner in Chapter 11 Facility has a history of numerous spills of hazardous waste to soil.

Completed Area Name: PROJECT WIDE
Completed Sub Area Name: Not reported
Completed Document Type: Site Screening
Completed Date: 03/26/1993
Comments: This facility is a possible source for the Cr(VI) found in groundwater below a neighboring facility (Macauley Foundry, 811 Carleton, Berkeley). There is no on-site data available Chromium was found at up to 60ppm in soil and 30 ppm in groundwater at the Macauley facility. The site appears to have no exposed soil, all areas not covered by the building appear to be paved. This facility has a sister facility in Emeryville at 1401 Park St., which has soil and groundwater contaminated with chromium and TCE. A former employee of th city of Berkeley said he beleived that in the past the facility disposed of wastes into the ground. The only known use of groundwater in the immediate vicinity id for indust- rial purposes, according to the the well inventory provided the Alameda County Public Works Dept. A hazard ranking pack age will be prepared.

Future Area Name: Not reported
Future Sub Area Name: Not reported

Map ID
Direction
Distance
Elevation | Site | MAP FINDINGS | Database(s) | EDR ID Number
EPA ID Number

ELECTRO-COATINGS IND (Continued) **1000181777**

Future Document Type: Not reported
Future Due Date: Not reported
Schedule Area Name: Not reported
Schedule Sub Area Name: Not reported
Schedule Document Type: Not reported
Schedule Due Date: Not reported
Schedule Revised Date: Not reported

SLIC REG 2:
Region: 2
Facility ID: SLT2O363253
Facility Status: Leak being confirmed
Date Closed: Not reported
Local Case #: Not reported
How Discovered: GOV
Leak Cause: Not reported
Leak Source: Not reported
Date Confirmed: Not reported
Date Prelim Site Assmnt Workplan Submitted: Not reported
Date Preliminary Site Assessment Began: Not reported
Date Pollution Characterization Began: Not reported
Date Remediation Plan Submitted: Not reported
Date Remedial Action Underway: Not reported
Date Post Remedial Action Monitoring Began: Not reported

CPS-SLIC:
Name: ELECTRO-COATINGS OF CA
Address: 893 CARLETON ST
City,State,Zip: BERKELEY, CA 94710
Region: STATE
Facility Status: **Open - Verification Monitoring**
Status Date: 07/02/2013
Global Id: SLT2O363253
Lead Agency: SAN FRANCISCO BAY RWQCB (REGION 2)
Lead Agency Case Number: Not reported
Latitude: 37.8572
Longitude: -122.2934
Case Type: Cleanup Program Site
Case Worker: AP
Local Agency: Not reported
RB Case Number: 01S0742
File Location: All Files are on GeoTracker or in the Local Agency Database
Potential Media Affected: Other Groundwater (uses other than drinking water), Soil, Under Investigation
Potential Contaminants of Concern: Chromium, Per- and Polyfluoroalkyl Substances (PFAS)
EPA Region: 9
Coordinate Source: Google Map Move
Cuf Case: NO
Quantity Released Gallons: Not reported
Begin Date: 03/08/2001
Leak Reported Date: 01/02/1965
How Discovered: * GOV
How Discovered Description: Not reported
Discharge Source: Not reported
Discharge Cause: Not reported
Stop Method: Not reported

Map ID
Direction
Distance
Elevation Site

MAP FINDINGS

Database(s) EDR ID Number EPA ID Number

ELECTRO-COATINGS IND (Continued) **1000181777**

Stop Description:	Not reported
No Further Action Date:	Not reported
CA Water Watershed Name:	Bay Bridges - Berkeley (203.30)
Dwr Groundwater Subbasin Name:	Santa Clara Valley - East Bay Plain (2-009.04)
Disadvantaged Community:	Not reported
CA Enviroscreen 3 Score:	76-80%
CA Enviroscreen 4 Score:	65-70%
Military DOD Site:	No
Facility Project Subtype:	Not reported
RWQCB Region:	SAN FRANCISCO BAY RWQCB (REGION 2)
Site History:	Groundwater contamination due to a plating shop operations since 1960's; historical spills and leaks around tanks with chromic acid. Groundwater and soil contaminated with total and hexavalent chromium. Soil and groundwater chromium contamination has been found on- and offsite. In 1991 the City of Berkeley TMD required the RP to prepare a work plan for chromium 6 contamination delineation in soil and GW, a feasibility study for corrective actions to remove chromium from soil and GW, risk assessment, and evaluation of the facility storm water pollution prevention plan. Implementation of the in-situ reduction of Cr 6 to Cr 3 as proposed in the 3/1998 Arcadis Gerathy & Miller revised CAP; installation of 12 injection points on- and offsite and injections of an enriched carbohydrate solution into the saturated and vadose zones in 12/1998 and 4/1999. Site closure requested from the TMD in April 2005 by Tamalpais Environmental Consultants (TEC) based on low concentrations in GW. Additional subsurface treatments in 11/2008 to address residual Cr 6 at the site based on results from well MW-1 downgradient of the former source area. Temporary injection points installed to inject a remediation mixture w/whey and an emulsified soybean oil. An additional round of groundwater remediation injections performed in four locations in June 2013 to address chromium 6 detected in well MW-1.The concentration of chromium 6 in MW-1 was below 10 ug/L during the groundwater monitoring events conducted in 12/2014 and 12/2015 by TEC .

Click here to access the California GeoTracker records for this facility:

SWEEPS UST:

Name:	ELECTRO-COATINGS INC. BERKELEY
Address:	893 CARLETON ST
City:	BERKELEY
Status:	Active
Comp Number:	3412
Number:	9
Board Of Equalization:	44-001456
Referral Date:	07-01-85
Action Date:	Not reported
Created Date:	02-29-88
Owner Tank Id:	1
SWRCB Tank Id:	01-020-003412-000001
Tank Status:	A
Capacity:	2088
Active Date:	07-01-85
Tank Use:	UNKNOWN
STG:	W
Content:	Not reported
Number Of Tanks:	9

Map ID
Direction
Distance
Elevation | Site | MAP FINDINGS | Database(s) | EDR ID Number
EPA ID Number

ELECTRO-COATINGS IND (Continued) **1000181777**

Name:	ELECTRO-COATINGS INC. BERKELEY
Address:	893 CARLETON ST
City:	BERKELEY
Status:	Active
Comp Number:	3412
Number:	9
Board Of Equalization:	44-001456
Referral Date:	07-01-85
Action Date:	Not reported
Created Date:	02-29-88
Owner Tank Id:	2
SWRCB Tank Id:	01-020-003412-000002
Tank Status:	A
Capacity:	3055
Active Date:	07-01-85
Tank Use:	UNKNOWN
STG:	P
Content:	Not reported
Number Of Tanks:	Not reported

Name:	ELECTRO-COATINGS INC. BERKELEY
Address:	893 CARLETON ST
City:	BERKELEY
Status:	Active
Comp Number:	3412
Number:	9
Board Of Equalization:	44-001456
Referral Date:	07-01-85
Action Date:	Not reported
Created Date:	02-29-88
Owner Tank Id:	3
SWRCB Tank Id:	01-020-003412-000003
Tank Status:	A
Capacity:	2060
Active Date:	07-01-85
Tank Use:	UNKNOWN
STG:	P
Content:	Not reported
Number Of Tanks:	Not reported

Name:	ELECTRO-COATINGS INC. BERKELEY
Address:	893 CARLETON ST
City:	BERKELEY
Status:	Active
Comp Number:	3412
Number:	9
Board Of Equalization:	44-001456
Referral Date:	07-01-85
Action Date:	Not reported
Created Date:	02-29-88
Owner Tank Id:	4
SWRCB Tank Id:	01-020-003412-000004
Tank Status:	A
Capacity:	3991
Active Date:	07-01-85
Tank Use:	UNKNOWN
STG:	P

Map ID
Direction
Distance
Elevation | Site | MAP FINDINGS | Database(s) | EDR ID Number
EPA ID Number

ELECTRO-COATINGS IND (Continued) **1000181777**

Content: Not reported
Number Of Tanks: Not reported

Name: ELECTRO-COATINGS INC. BERKELEY
Address: 893 CARLETON ST
City: BERKELEY
Status: Active
Comp Number: 3412
Number: 9
Board Of Equalization: 44-001456
Referral Date: 07-01-85
Action Date: Not reported
Created Date: 02-29-88
Owner Tank Id: 6
SWRCB Tank Id: 01-020-003412-000005
Tank Status: A
Capacity: 790
Active Date: 07-01-85
Tank Use: UNKNOWN
STG: P
Content: Not reported
Number Of Tanks: Not reported

Name: ELECTRO-COATINGS INC. BERKELEY
Address: 893 CARLETON ST
City: BERKELEY
Status: Active
Comp Number: 3412
Number: 9
Board Of Equalization: 44-001456
Referral Date: 07-01-85
Action Date: Not reported
Created Date: 02-29-88
Owner Tank Id: MURIATIC 1
SWRCB Tank Id: 01-020-003412-000006
Tank Status: A
Capacity: 582
Active Date: 07-01-85
Tank Use: UNKNOWN
STG: P
Content: Not reported
Number Of Tanks: Not reported

Name: ELECTRO-COATINGS INC. BERKELEY
Address: 893 CARLETON ST
City: BERKELEY
Status: Active
Comp Number: 3412
Number: 9
Board Of Equalization: 44-001456
Referral Date: 07-01-85
Action Date: Not reported
Created Date: 02-29-88
Owner Tank Id: 7
SWRCB Tank Id: 01-020-003412-000007
Tank Status: A
Capacity: 1176

Map ID
Direction
Distance
Elevation | Site | MAP FINDINGS | Database(s) | EDR ID Number
EPA ID Number

ELECTRO-COATINGS IND (Continued) **1000181777**

Active Date: 07-01-85
Tank Use: UNKNOWN
STG: P
Content: Not reported
Number Of Tanks: Not reported

Name: ELECTRO-COATINGS INC. BERKELEY
Address: 893 CARLETON ST
City: BERKELEY
Status: Active
Comp Number: 3412
Number: 9
Board Of Equalization: 44-001456
Referral Date: 07-01-85
Action Date: Not reported
Created Date: 02-29-88
Owner Tank Id: ELECTR-STR
SWRCB Tank Id: 01-020-003412-000008
Tank Status: A
Capacity: 582
Active Date: 07-01-85
Tank Use: UNKNOWN
STG: P
Content: Not reported
Number Of Tanks: Not reported

Name: ELECTRO-COATINGS INC. BERKELEY
Address: 893 CARLETON ST
City: BERKELEY
Status: Active
Comp Number: 3412
Number: 9
Board Of Equalization: 44-001456
Referral Date: 07-01-85
Action Date: Not reported
Created Date: 02-29-88
Owner Tank Id: CAUSTIC 1
SWRCB Tank Id: 01-020-003412-000009
Tank Status: A
Capacity: 582
Active Date: 07-01-85
Tank Use: UNKNOWN
STG: P
Content: Not reported
Number Of Tanks: Not reported

HIST UST:
Name: ELECTRO-COATINGS INC BERKELEY
Address: 893 CARLETON STREET
City,State,Zip: BERKELEY, CA 94710
File Number: 00035f5e
URL: https://documents.geotracker.waterboards.ca.gov/ustpdfs/pdf/00035f5e.pdf
Region: STATE
Facility ID: 00000003412
Facility Type: Other
Other Type: METAL FINISHING
Contact Name: WALTER LUND.

Map ID
Direction
Distance
Elevation | Site | MAP FINDINGS | Database(s) | EDR ID Number
EPA ID Number

ELECTRO-COATINGS IND (Continued) **1000181777**

Telephone:	4158494075
Owner Name:	ELECTRO-COATINGS INC.
Owner Address:	893 CARLETON STREET
Owner City,St,Zip:	BERKELEY, CA 94710
Total Tanks:	0009
Tank Num:	001
Container Num:	1
Year Installed:	1984
Tank Capacity:	00002088
Tank Used for:	WASTE
Type of Fuel:	Not reported
Container Construction Thickness:	3/16
Leak Detection:	Visual
Tank Num:	002
Container Num:	2
Year Installed:	1975
Tank Capacity:	00003055
Tank Used for:	PRODUCT
Type of Fuel:	Not reported
Container Construction Thickness:	3/16
Leak Detection:	Visual, Stock Inventor
Tank Num:	003
Container Num:	3
Year Installed:	1976
Tank Capacity:	00002060
Tank Used for:	PRODUCT
Type of Fuel:	Not reported
Container Construction Thickness:	3/16
Leak Detection:	Visual, Stock Inventor
Tank Num:	004
Container Num:	4
Year Installed:	1982
Tank Capacity:	00003991
Tank Used for:	PRODUCT
Type of Fuel:	Not reported
Container Construction Thickness:	3/16
Leak Detection:	Visual, Stock Inventor
Tank Num:	005
Container Num:	6
Year Installed:	1970
Tank Capacity:	00000790
Tank Used for:	PRODUCT
Type of Fuel:	Not reported
Container Construction Thickness:	3/16
Leak Detection:	Visual, Stock Inventor
Tank Num:	006
Container Num:	MURIATIC 1
Year Installed:	1983
Tank Capacity:	00000582
Tank Used for:	PRODUCT
Type of Fuel:	Not reported

Map ID
Direction
Distance
Elevation | Site | MAP FINDINGS | Database(s) | EDR ID Number
EPA ID Number

ELECTRO-COATINGS IND (Continued) **1000181777**

Container Construction Thickness: 1/4
Leak Detection: Visual, Stock Inventor

Tank Num: 007
Container Num: 7
Year Installed: 1971
Tank Capacity: 00001176
Tank Used for: PRODUCT
Type of Fuel: Not reported
Container Construction Thickness: 3/16
Leak Detection: Visual, Stock Inventor

Tank Num: 008
Container Num: ELECTR-STR
Year Installed: 1970
Tank Capacity: 00000582
Tank Used for: PRODUCT
Type of Fuel: Not reported
Container Construction Thickness: 3/16
Leak Detection: Visual, Stock Inventor

Tank Num: 009
Container Num: CAUSTIC 1
Year Installed: 1970
Tank Capacity: 00000582
Tank Used for: PRODUCT
Type of Fuel: Not reported
Container Construction Thickness: 3/16
Leak Detection: Visual, Stock Inventor

Click here for Geo Tracker PDF:

CA FID UST:
Facility ID: 01000002
Regulated By: UTNKA
Regulated ID: 00003412
Cortese Code: Not reported
SIC Code: Not reported
Facility Phone: 4158494075
Mail To: Not reported
Mailing Address: SAME
Mailing Address 2: Not reported
Mailing City,St,Zip: BERKELEY 94710
Contact: Not reported
Contact Phone: Not reported
DUNs Number: Not reported
NPDES Number: Not reported
EPA ID: Not reported
Comments: Not reported
Status: Active

FINDS:
Registry ID: 110000886499

Click Here for FRS Facility Detail Report:

MAP FINDINGS

Map ID
Direction
Distance
Elevation | Site | Database(s) | EDR ID Number
EPA ID Number

ELECTRO-COATINGS IND (Continued) **1000181777**

Environmental Interest/Information System:
All generators and treatment, storage, and disposal (TSD) facilities who handle hazardous waste are required to report to the EPA Administrator at least once every two years. The data collected is used to create the National Biennial Resource Conservation and Recovery Act (RCRA) Hazardous Waste Report. This data is processed within the RCRA Information (RCRAInfo) database
THE EMISSION INVENTORY SYSTEM (EIS) MAINTAINS AN INVENTORY OF LARGE STATIONARY SOURCES AND VOLUNTARILY-REPORTED SMALLER SOURCES OF AIR POINT POLLUTANT EMITTERS. IT CONTAINS INFORMATION ABOUT FACILITY SITES AND THEIR PHYSICAL LOCATION, EMISSIONS UNITS, EMISSIONS PROCESSES, RELEASE POINTS, CONTROL APPROACHES, AND REGULATIONS. FACILITY INVENTORY DATA ARE KEPT SEPARATE FROM THE EMISSIONS DATA AND HAVE STABLE IDENTIFIERS TO IMPROVE CONTINUITY FROM YEAR TO YEAR AND TO HELP IDENTIFY DUPLICATE OR MISSING FACILITIES
The Toxic Release Inventory System (TRIS) is a publicly available EPA database reported annually by certain covered industry groups, as well as federal facilities. It contains information about more than 650 toxic chemicals that are being used, manufactured, treated, transported, or released into the environment, and includes information about waste management and pollution prevention activities.
The National Pollutant Discharge Elimination System (NPDES) module of the Integrated Compliance Information System (ICIS). Under NPDES, all facilities that discharge pollutants from any point source into waters of the United States are required to obtain a permit. The permit will likely contain limits on what can be discharged, impose monitoring and reporting requirements, and include other provisions to ensure that the discharge does not adversely affect water quality.
The California Environmental Protection Agency (CalEPA) has recently implemented a new data warehouse system (nSite). This data warehouse combines and merges facility and site information from five different systems managed within CalEPA. The five systems are: California Environmental Reporting System (CERS),EnviroStor, GeoTracker, California Integrated Water Quality System (CIWQS), andToxic Release Inventory (TRI).
The Department of Labor, Occupational Safety and Health Administration information system consists of inspection case detail for approximately 100,000 OSHA inspections conducted annually. The FRS dataset includes facilities that had inspections within the last 7 years within the mining, oil and gas, utilities, and manufacturing sectors.
The Resource Conservation and Recovery Act Information System (RCRAInfo) is EPA's comprehensive information system in support of the Resource Conservation and Recovery Act (RCRA) of 1976 and the Hazardous and Solid Waste Amendments (HSWA) of 1984. It tracks many types of information about generators, transporters, treaters, storers, and disposers of hazardous waste.
California's Hazardous Waste Tracking System Data Mart (HWTS-DATAMART) provides information on hazardous waste shipments for generators, transporters, and treatment, storage, and disposal facilities.

Click this hyperlink while viewing on your computer to access additional FINDS: detail in the EDR Site Report.

ECHO:
Envid: 1000181777

Map ID
Direction
Distance
Elevation | Site | MAP FINDINGS | Database(s) | EDR ID Number
EPA ID Number

ELECTRO-COATINGS IND (Continued) **1000181777**

Registry ID: 110000886499
DFR URL: http://echo.epa.gov/detailed-facility-report?fid=110000886499
Name: ELECTRO-COATINGS OF CALIFORNIA INC
Address: 893 CARLETON STREET
City,State,Zip: BERKELEY, CA 94710

PFAS:
Name: ELECTRO-COATINGS OF CA
Address: 893 CARLETON ST
City,State,Zip: BERKELEY, CA 94710
Envirostor ID: Not reported
Program Type: Cleanup Program Site
Status: Open - Verification Monitoring
Status Date: 07/02/2013
Enviroscreen Score: Not reported
Site Code: Not reported
Global ID: SLT2O363253
Facility Region: Not reported
Lead Agency: SAN FRANCISCO BAY RWQCB (REGION 2)
Case worker: AP
Local Agency: Not reported
Location Case Number: Not reported
File Location: All Files are on GeoTracker or in the Local Agency Database
Potential Contaminants of Concern: Chromium, Per- and Polyfluoroalkyl Substances (PFAS)
Potential Media Affected: Other Groundwater (uses other than drinking water), Soil, Under Investigation

Site History: Groundwater contamination due to a plating shop operations since 1960's; historical spills and leaks around tanks with chromic acid. Groundwater and soil contaminated with total and hexavalent chromium. Soil and groundwater chromium contamination has been found on- and offsite. In 1991 the City of Berkeley TMD required the RP to prepare a work plan for chromium 6 contamination delineation in soil and GW, a feasibility study for corrective actions to remove chromium from soil and GW, risk assessment, and evaluation of the facility storm water pollution prevention plan. Implementation of the in-situ reduction of Cr 6 to Cr 3 as proposed in the 3/1998 Arcadis Gerathy & Miller revised CAP; installation of 12 injection points on- and offsite and injections of an enriched carbohydrate solution into the saturated and vadose zones in 12/1998 and 4/1999. Site closure requested from the TMD in April 2005 by Tamalpais Environmental Consultants (TEC) based on low concentrations in GW. Additional subsurface treatments in 11/2008 to address residual Cr 6 at the site based on results from well MW-1 downgradient of the former source area. Temporary injection points installed to inject a remediation mixture w/whey and an emulsified soybean oil. An additional round of groundwater remediation injections performed in four locations in June 2013 to address chromium 6 detected in well MW-1.The concentration of chromium 6 in MW-1 was below 10 ug/L during the groundwater monitoring events conducted in 12/2014 and 12/2015 by TEC .

Begin Date: 03/08/2001
RB Case Number: 01S0742
source_type: Geotracker
Location ID: Not reported
Matrix: Not reported
Chemical: Not reported

MAP FINDINGS

Map ID
Direction
Distance
Elevation | Site | Database(s) | EDR ID Number
EPA ID Number

ELECTRO-COATINGS IND (Continued) **1000181777**

Qualifier:	Not reported
Value:	Not reported
Reporting Limit:	Not reported
Detection Limit:	Not reported
Lab Notes:	Not reported
Quarterly Running Annual Average:	Not reported
Units:	Not reported
Date:	Not reported
Field Pt Class:	Not reported
Site Use:	Not reported
Site Type:	Not reported
Latitude:	37.8572
Longitude:	-122.2934
Geo Tracker URL:	http://geotracker.waterboards.ca.gov/profile_report.asp?global_id=SLT2O363253

Name:	ELECTRO-COATINGS OF CA
Address:	893 CARLETON ST
City,State,Zip:	BERKELEY, CA
Envirostor ID:	Not reported
Program Type:	Not reported
Status:	Not reported
Status Date:	Not reported
Enviroscreen Score:	Not reported
Site Code:	Not reported
Global ID:	SLT2O363253
Facility Region:	SAN FRANCISCO BAY RWQCB (REGION 2)
Lead Agency:	Not reported
Case worker:	Not reported
Local Agency:	Not reported
Location Case Number:	Not reported
File Location:	Not reported
Potential Contaminants of Concern:	Not reported
Potential Media Affected:	Not reported
Site History:	Not reported

Begin Date:	Not reported
RB Case Number:	Not reported
source_type:	All PFAS Chemicals
Location ID:	HP-1
Matrix:	Liquid
Chemical:	Perfluoroheptanoic acid
Qualifier:	<
Value:	0.21
Reporting Limit:	1.6
Detection Limit:	0.21
Lab Notes:	Not reported
Quarterly Running Annual Average:	0
Units:	NG/L
Date:	8/24/2023
Field Pt Class:	BH
Site Use:	Industrial - Chrome Plating
Site Type:	Cleanup Program Site
Latitude:	37.857537000000001
Longitude:	-122.2932457
Geo Tracker URL:	http://geotracker.waterboards.ca.gov/profile_report.asp?global_id=SLT2O363253

Name:	ELECTRO-COATINGS OF CA

Map ID
Direction
Distance
Elevation | Site | MAP FINDINGS | Database(s) | EDR ID Number EPA ID Number

ELECTRO-COATINGS IND (Continued) **1000181777**

Address:	893 CARLETON ST
City,State,Zip:	BERKELEY, CA
Envirostor ID:	Not reported
Program Type:	Not reported
Status:	Not reported
Status Date:	Not reported
Enviroscreen Score:	Not reported
Site Code:	Not reported
Global ID:	SLT2O363253
Facility Region:	SAN FRANCISCO BAY RWQCB (REGION 2)
Lead Agency:	Not reported
Case worker:	Not reported
Local Agency:	Not reported
Location Case Number:	Not reported
File Location:	Not reported
Potential Contaminants of Concern:	Not reported
Potential Media Affected:	Not reported
Site History:	Not reported
Begin Date:	Not reported
RB Case Number:	Not reported
source_type:	All PFAS Chemicals
Location ID:	HP-1
Matrix:	Liquid
Chemical:	Perfluorohexadecanoic acid
Qualifier:	<
Value:	0.73
Reporting Limit:	1.6
Detection Limit:	0.73
Lab Notes:	Not reported
Quarterly Running Annual Average:	0
Units:	NG/L
Date:	8/24/2023
Field Pt Class:	BH
Site Use:	Industrial - Chrome Plating
Site Type:	Cleanup Program Site
Latitude:	37.857537000000001
Longitude:	-122.2932457
Geo Tracker URL:	http://geotracker.waterboards.ca.gov/profile_report.asp?global_id=SLT2O363253
Name:	ELECTRO-COATINGS OF CA
Address:	893 CARLETON ST
City,State,Zip:	BERKELEY, CA
Envirostor ID:	Not reported
Program Type:	Not reported
Status:	Not reported
Status Date:	Not reported
Enviroscreen Score:	Not reported
Site Code:	Not reported
Global ID:	SLT2O363253
Facility Region:	SAN FRANCISCO BAY RWQCB (REGION 2)
Lead Agency:	Not reported
Case worker:	Not reported
Local Agency:	Not reported
Location Case Number:	Not reported
File Location:	Not reported
Potential Contaminants of Concern:	Not reported

Map ID
Direction
Distance
Elevation | Site | MAP FINDINGS | Database(s) | EDR ID Number
EPA ID Number

ELECTRO-COATINGS IND (Continued) **1000181777**

Potential Media Affected: Not reported
Site History: Not reported

Begin Date: Not reported
RB Case Number: Not reported
source_type: All PFAS Chemicals
Location ID: HP-1
Matrix: Liquid
Chemical: Perfluorohexanesulfonic acid
Qualifier: =
Value: 5.2
Reporting Limit: 1.6
Detection Limit: 0.47
Lab Notes: Not reported
Quarterly Running Annual Average: 0
Units: NG/L
Date: 8/24/2023
Field Pt Class: BH
Site Use: Industrial - Chrome Plating
Site Type: Cleanup Program Site
Latitude: 37.857537000000001
Longitude: -122.2932457
Geo Tracker URL: http://geotracker.waterboards.ca.gov/profile_report.asp?global_id=SLT2O363253

Name: ELECTRO-COATINGS OF CA
Address: 893 CARLETON ST
City,State,Zip: BERKELEY, CA
Envirostor ID: Not reported
Program Type: Not reported
Status: Not reported
Status Date: Not reported
Enviroscreen Score: Not reported
Site Code: Not reported
Global ID: SLT2O363253
Facility Region: SAN FRANCISCO BAY RWQCB (REGION 2)
Lead Agency: Not reported
Case worker: Not reported
Local Agency: Not reported
Location Case Number: Not reported
File Location: Not reported
Potential Contaminants of Concern: Not reported
Potential Media Affected: Not reported
Site History: Not reported

Begin Date: Not reported
RB Case Number: Not reported
source_type: All PFAS Chemicals
Location ID: HP-1
Matrix: Liquid
Chemical: Perfluorohexanoic acid
Qualifier: <
Value: 0.48
Reporting Limit: 1.6
Detection Limit: 0.48
Lab Notes: Not reported
Quarterly Running Annual Average: 0
Units: NG/L

Map ID
Direction
Distance
Elevation | Site | MAP FINDINGS | Database(s) | EDR ID Number
EPA ID Number

ELECTRO-COATINGS IND (Continued) **1000181777**

Date:	8/24/2023
Field Pt Class:	BH
Site Use:	Industrial - Chrome Plating
Site Type:	Cleanup Program Site
Latitude:	37.857537000000001
Longitude:	-122.2932457
Geo Tracker URL:	http://geotracker.waterboards.ca.gov/profile_report.asp?global_id=SLT2O363253

Name:	ELECTRO-COATINGS OF CA
Address:	893 CARLETON ST
City,State,Zip:	BERKELEY, CA
Envirostor ID:	Not reported
Program Type:	Not reported
Status:	Not reported
Status Date:	Not reported
Enviroscreen Score:	Not reported
Site Code:	Not reported
Global ID:	SLT2O363253
Facility Region:	SAN FRANCISCO BAY RWQCB (REGION 2)
Lead Agency:	Not reported
Case worker:	Not reported
Local Agency:	Not reported
Location Case Number:	Not reported
File Location:	Not reported
Potential Contaminants of Concern:	Not reported
Potential Media Affected:	Not reported
Site History:	Not reported

Begin Date:	Not reported
RB Case Number:	Not reported
source_type:	All PFAS Chemicals
Location ID:	HP-1
Matrix:	Liquid
Chemical:	Perfluorononane sulfonic acid
Qualifier:	<
Value:	0.3
Reporting Limit:	1.6
Detection Limit:	0.3
Lab Notes:	Not reported
Quarterly Running Annual Average:	0
Units:	NG/L
Date:	8/24/2023
Field Pt Class:	BH
Site Use:	Industrial - Chrome Plating
Site Type:	Cleanup Program Site
Latitude:	37.857537000000001
Longitude:	-122.2932457
Geo Tracker URL:	http://geotracker.waterboards.ca.gov/profile_report.asp?global_id=SLT2O363253

Name:	ELECTRO-COATINGS OF CA
Address:	893 CARLETON ST
City,State,Zip:	BERKELEY, CA
Envirostor ID:	Not reported
Program Type:	Not reported
Status:	Not reported
Status Date:	Not reported
Enviroscreen Score:	Not reported

Map ID
Direction
Distance
Elevation | Site | MAP FINDINGS | Database(s) | EDR ID Number
EPA ID Number

ELECTRO-COATINGS IND (Continued) **1000181777**

Site Code:	Not reported
Global ID:	SLT2O363253
Facility Region:	SAN FRANCISCO BAY RWQCB (REGION 2)
Lead Agency:	Not reported
Case worker:	Not reported
Local Agency:	Not reported
Location Case Number:	Not reported
File Location:	Not reported
Potential Contaminants of Concern:	Not reported
Potential Media Affected:	Not reported
Site History:	Not reported
Begin Date:	Not reported
RB Case Number:	Not reported
source_type:	All PFAS Chemicals
Location ID:	HP-1
Matrix:	Liquid
Chemical:	Perfluorononanoic acid
Qualifier:	<
Value:	0.22
Reporting Limit:	1.6
Detection Limit:	0.22
Lab Notes:	Not reported
Quarterly Running Annual Average:	0
Units:	NG/L
Date:	8/24/2023
Field Pt Class:	BH
Site Use:	Industrial - Chrome Plating
Site Type:	Cleanup Program Site
Latitude:	37.857537000000001
Longitude:	-122.2932457
Geo Tracker URL:	http://geotracker.waterboards.ca.gov/profile_report.asp?global_id=SLT2O363253
Name:	ELECTRO-COATINGS OF CA
Address:	893 CARLETON ST
City,State,Zip:	BERKELEY, CA
Envirostor ID:	Not reported
Program Type:	Not reported
Status:	Not reported
Status Date:	Not reported
Enviroscreen Score:	Not reported
Site Code:	Not reported
Global ID:	SLT2O363253
Facility Region:	SAN FRANCISCO BAY RWQCB (REGION 2)
Lead Agency:	Not reported
Case worker:	Not reported
Local Agency:	Not reported
Location Case Number:	Not reported
File Location:	Not reported
Potential Contaminants of Concern:	Not reported
Potential Media Affected:	Not reported
Site History:	Not reported
Begin Date:	Not reported
RB Case Number:	Not reported
source_type:	All PFAS Chemicals
Location ID:	HP-1

Map ID
Direction
Distance
Elevation | Site | MAP FINDINGS | Database(s) | EDR ID Number
EPA ID Number

ELECTRO-COATINGS IND (Continued) **1000181777**

Matrix:	Liquid
Chemical:	Perfluorooctadecanoic acid
Qualifier:	<
Value:	0.77
Reporting Limit:	1.6
Detection Limit:	0.77
Lab Notes:	Not reported
Quarterly Running Annual Average:	0
Units:	NG/L
Date:	8/24/2023
Field Pt Class:	BH
Site Use:	Industrial - Chrome Plating
Site Type:	Cleanup Program Site
Latitude:	37.857537000000001
Longitude:	-122.2932457
Geo Tracker URL:	http://geotracker.waterboards.ca.gov/profile_report.asp?global_id=SLT2O363253

Name:	ELECTRO-COATINGS OF CA
Address:	893 CARLETON ST
City,State,Zip:	BERKELEY, CA
Envirostor ID:	Not reported
Program Type:	Not reported
Status:	Not reported
Status Date:	Not reported
Enviroscreen Score:	Not reported
Site Code:	Not reported
Global ID:	SLT2O363253
Facility Region:	SAN FRANCISCO BAY RWQCB (REGION 2)
Lead Agency:	Not reported
Case worker:	Not reported
Local Agency:	Not reported
Location Case Number:	Not reported
File Location:	Not reported
Potential Contaminants of Concern:	Not reported
Potential Media Affected:	Not reported
Site History:	Not reported

Begin Date:	Not reported
RB Case Number:	Not reported
source_type:	All PFAS Chemicals
Location ID:	HP-1
Matrix:	Liquid
Chemical:	Perfluorooctane sulfonamide
Qualifier:	<
Value:	0.81
Reporting Limit:	1.6
Detection Limit:	0.81
Lab Notes:	Not reported
Quarterly Running Annual Average:	0
Units:	NG/L
Date:	8/24/2023
Field Pt Class:	BH
Site Use:	Industrial - Chrome Plating
Site Type:	Cleanup Program Site
Latitude:	37.857537000000001
Longitude:	-122.2932457
Geo Tracker URL:	http://geotracker.waterboards.ca.gov/profile_report.asp?global_id=SLT2O363253

Map ID
Direction
Distance
Elevation | Site | MAP FINDINGS | Database(s) | EDR ID Number
EPA ID Number

ELECTRO-COATINGS IND (Continued) **1000181777**

Name:	ELECTRO-COATINGS OF CA
Address:	893 CARLETON ST
City,State,Zip:	BERKELEY, CA
Envirostor ID:	Not reported
Program Type:	Not reported
Status:	Not reported
Status Date:	Not reported
Enviroscreen Score:	Not reported
Site Code:	Not reported
Global ID:	SLT2O363253
Facility Region:	SAN FRANCISCO BAY RWQCB (REGION 2)
Lead Agency:	Not reported
Case worker:	Not reported
Local Agency:	Not reported
Location Case Number:	Not reported
File Location:	Not reported
Potential Contaminants of Concern:	Not reported
Potential Media Affected:	Not reported
Site History:	Not reported

Begin Date:	Not reported
RB Case Number:	Not reported
source_type:	All PFAS Chemicals
Location ID:	HP-1
Matrix:	Liquid
Chemical:	Perfluorooctanoic acid
Qualifier:	<
Value:	0.7
Reporting Limit:	1.6
Detection Limit:	0.7
Lab Notes:	Not reported
Quarterly Running Annual Average:	0
Units:	NG/L
Date:	8/24/2023
Field Pt Class:	BH
Site Use:	Industrial - Chrome Plating
Site Type:	Cleanup Program Site
Latitude:	37.857537000000001
Longitude:	-122.2932457
Geo Tracker URL:	http://geotracker.waterboards.ca.gov/profile_report.asp?global_id=SLT2O363253

Name:	ELECTRO-COATINGS OF CA
Address:	893 CARLETON ST
City,State,Zip:	BERKELEY, CA
Envirostor ID:	Not reported
Program Type:	Not reported
Status:	Not reported
Status Date:	Not reported
Enviroscreen Score:	Not reported
Site Code:	Not reported
Global ID:	SLT2O363253
Facility Region:	SAN FRANCISCO BAY RWQCB (REGION 2)
Lead Agency:	Not reported
Case worker:	Not reported
Local Agency:	Not reported
Location Case Number:	Not reported
File Location:	Not reported

Map ID
Direction
Distance
Elevation | Site | MAP FINDINGS | Database(s) | EDR ID Number
EPA ID Number

ELECTRO-COATINGS IND (Continued) **1000181777**

Potential Contaminants of Concern:	Not reported
Potential Media Affected:	Not reported
Site History:	Not reported
Begin Date:	Not reported
RB Case Number:	Not reported
source_type:	All PFAS Chemicals
Location ID:	HP-1
Matrix:	Liquid
Chemical:	Perfluorooctanoic sulfonate
Qualifier:	=
Value:	13
Reporting Limit:	1.6
Detection Limit:	0.44
Lab Notes:	Not reported
Quarterly Running Annual Average:	0
Units:	NG/L
Date:	8/24/2023
Field Pt Class:	BH
Site Use:	Industrial - Chrome Plating
Site Type:	Cleanup Program Site
Latitude:	37.857537000000001
Longitude:	-122.2932457
Geo Tracker URL:	http://geotracker.waterboards.ca.gov/profile_report.asp?global_id=SLT2O363253

Click this hyperlink while viewing on your computer to access
546 additional CA PFAS: record(s) in the EDR Site Report.

CHROME PLATING:

Geo Tracked ID:	SLT2O363253
Name:	ELECTRO-COATINGS OF CALIFORNIA INC
Address:	893 CARLETON STREET
City,State,Zip:	BERKELEY, CA 94710
Region:	San Francisco Bay
Latitude:	37.85719999999
Longitude:	-122.2934000000
Contact URL:	https://www.waterboards.ca.gov/pfas/regional_board_contacts.html
Geo Tracker URL:	https://geotracker.waterboards.ca.gov/regulators/screens/menu?global_id=SLT2O363253

HIST CORTESE:

edr_fname:	ELECTRO-COATING INC - PLA
edr_fadd1:	893 CARLETON
City,State,Zip:	BERKELEY, CA 94710
Region:	CORTESE
Facility County Code:	1
Reg By:	CALSI
Reg Id:	01340001

NPDES:

Name:	ELECTRO COATING
Address:	893 CARLETON ST
City,State,Zip:	BERKELEY, CA 94710
Facility Status:	Active
NPDES Number:	CAS000001
Region:	2

Map ID
Direction
Distance
Elevation | Site | MAP FINDINGS | Database(s) | EDR ID Number
EPA ID Number

ELECTRO-COATINGS IND (Continued) **1000181777**

Agency Number:	0
Regulatory Measure ID:	180825
Place ID:	Not reported
Order Number:	97-03-DWQ
WDID:	2 01I007260
Regulatory Measure Type:	Enrollee
Program Type:	Industrial
Adoption Date Of Regulatory Measure:	Not reported
Effective Date Of Regulatory Measure:	06/23/1992
Termination Date Of Regulatory Measure:	Not reported
Expiration Date Of Regulatory Measure:	Not reported
Discharge Address:	893 Carleton St
Discharge Name:	Electro Coating
Discharge City:	Berkeley
Discharge State:	California
Discharge Zip:	94710
Status:	Not reported
Status Date:	Not reported
Operator Name:	Not reported
Operator Address:	Not reported
Operator City:	Not reported
Operator State:	Not reported
Operator Zip:	Not reported

NPDES as of 03/2018:

NPDES Number:	Not reported
Status:	Not reported
Agency Number:	Not reported
Region:	2
Regulatory Measure ID:	180825
Order Number:	Not reported
Regulatory Measure Type:	Industrial
Place ID:	Not reported
WDID:	2 01I007260
Program Type:	Not reported
Adoption Date Of Regulatory Measure:	Not reported
Effective Date Of Regulatory Measure:	Not reported
Expiration Date Of Regulatory Measure:	Not reported
Termination Date Of Regulatory Measure:	Not reported
Discharge Name:	Not reported
Discharge Address:	Not reported
Discharge City:	Not reported
Discharge State:	Not reported
Discharge Zip:	Not reported
Received Date:	05/09/2008
Processed Date:	06/23/1992
Status:	Active
Status Date:	11/17/2015
Place Size:	20000
Place Size Unit:	SqFt
Contact:	Aaron Plechaty
Contact Title:	Production Manager
Contact Phone:	510-849-4075
Contact Phone Ext:	220
Contact Email:	aplechaty@electro-coatings.com
Operator Name:	Electro Coating
Operator Address:	893 Carleton St
Operator City:	Berkeley

Map ID
Direction
Distance
Elevation | Site | MAP FINDINGS | Database(s) | EDR ID Number
EPA ID Number

ELECTRO-COATINGS IND (Continued) **1000181777**

Operator State:	California
Operator Zip:	94710
Operator Contact:	Bryan Carney
Operator Contact Title:	Production Manager
Operator Contact Phone:	510-849-4075
Operator Contact Phone Ext:	212
Operator Contact Email:	bcarney@electro-coatings.com
Operator Type:	Private Business
Developer:	Not reported
Developer Address:	Not reported
Developer City:	Not reported
Developer State:	California
Developer Zip:	Not reported
Developer Contact:	Not reported
Developer Contact Title:	Not reported
Constype Linear Utility Ind:	Not reported
Emergency Phone:	510-849-4075
Emergency Phone Ext:	Not reported
Constype Above Ground Ind:	Not reported
Constype Below Ground Ind:	Not reported
Constype Cable Line Ind:	Not reported
Constype Comm Line Ind:	Not reported
Constype Commertial Ind:	Not reported
Constype Electrical Line Ind:	Not reported
Constype Gas Line Ind:	Not reported
Constype Industrial Ind:	Not reported
Constype Other Description:	Not reported
Constype Other Ind:	Not reported
Constype Recons Ind:	Not reported
Constype Residential Ind:	Not reported
Constype Transport Ind:	Not reported
Constype Utility Description:	Not reported
Constype Utility Ind:	Not reported
Constype Water Sewer Ind:	Not reported
Dir Discharge Uswater Ind:	N
Receiving Water Name:	San Francisco Bay
Certifier:	Daniel Beigel
Certifier Title:	Compliance Manager
Certification Date:	24-MAR-15
Primary Sic:	3471-Electroplating, Plating, Polishing, Anodizing, and Coloring
Secondary Sic:	Not reported
Tertiary Sic:	Not reported
NPDES Number:	CAS000001
Status:	Active
Agency Number:	0
Region:	2
Regulatory Measure ID:	180825
Order Number:	97-03-DWQ
Regulatory Measure Type:	Enrollee
Place ID:	Not reported
WDID:	2 01I007260
Program Type:	Industrial
Adoption Date Of Regulatory Measure:	Not reported
Effective Date Of Regulatory Measure:	06/23/1992
Expiration Date Of Regulatory Measure:	Not reported
Termination Date Of Regulatory Measure:	Not reported

Map ID
Direction
Distance
Elevation | Site | MAP FINDINGS | Database(s) | EDR ID Number
EPA ID Number

ELECTRO-COATINGS IND (Continued) **1000181777**

Discharge Name:	Electro Coating
Discharge Address:	893 Carleton St
Discharge City:	Berkeley
Discharge State:	California
Discharge Zip:	94710
Received Date:	Not reported
Processed Date:	Not reported
Status:	Not reported
Status Date:	Not reported
Place Size:	Not reported
Place Size Unit:	Not reported
Contact:	Not reported
Contact Title:	Not reported
Contact Phone:	Not reported
Contact Phone Ext:	Not reported
Contact Email:	Not reported
Operator Name:	Not reported
Operator Address:	Not reported
Operator City:	Not reported
Operator State:	Not reported
Operator Zip:	Not reported
Operator Contact:	Not reported
Operator Contact Title:	Not reported
Operator Contact Phone:	Not reported
Operator Contact Phone Ext:	Not reported
Operator Contact Email:	Not reported
Operator Type:	Not reported
Developer:	Not reported
Developer Address:	Not reported
Developer City:	Not reported
Developer State:	Not reported
Developer Zip:	Not reported
Developer Contact:	Not reported
Developer Contact Title:	Not reported
Constype Linear Utility Ind:	Not reported
Emergency Phone:	Not reported
Emergency Phone Ext:	Not reported
Constype Above Ground Ind:	Not reported
Constype Below Ground Ind:	Not reported
Constype Cable Line Ind:	Not reported
Constype Comm Line Ind:	Not reported
Constype Commertial Ind:	Not reported
Constype Electrical Line Ind:	Not reported
Constype Gas Line Ind:	Not reported
Constype Industrial Ind:	Not reported
Constype Other Description:	Not reported
Constype Other Ind:	Not reported
Constype Recons Ind:	Not reported
Constype Residential Ind:	Not reported
Constype Transport Ind:	Not reported
Constype Utility Description:	Not reported
Constype Utility Ind:	Not reported
Constype Water Sewer Ind:	Not reported
Dir Discharge Uswater Ind:	Not reported
Receiving Water Name:	Not reported
Certifier:	Not reported
Certifier Title:	Not reported

Map ID
Direction
Distance
Elevation | Site | MAP FINDINGS | Database(s) | EDR ID Number
EPA ID Number

ELECTRO-COATINGS IND (Continued) **1000181777**

Certification Date:	Not reported
Primary Sic:	Not reported
Secondary Sic:	Not reported
Tertiary Sic:	Not reported

Name:	ELECTRO COATING
Address:	893 CARLETON ST
City,State,Zip:	BERKELEY, CA 94710
Facility Status:	Not reported
NPDES Number:	Not reported
Region:	Not reported
Agency Number:	Not reported
Regulatory Measure ID:	Not reported
Place ID:	Not reported
Order Number:	Not reported
WDID:	2 01I007260
Regulatory Measure Type:	Industrial
Program Type:	Not reported
Adoption Date Of Regulatory Measure:	Not reported
Effective Date Of Regulatory Measure:	Not reported
Termination Date Of Regulatory Measure:	Not reported
Expiration Date Of Regulatory Measure:	Not reported
Discharge Address:	Not reported
Discharge Name:	Not reported
Discharge City:	Not reported
Discharge State:	Not reported
Discharge Zip:	Not reported
Status:	Active
Status Date:	11/17/2015
Operator Name:	Electro Coating
Operator Address:	893 Carleton St
Operator City:	Berkeley
Operator State:	California
Operator Zip:	94710

NPDES as of 03/2018:

NPDES Number:	Not reported
Status:	Not reported
Agency Number:	Not reported
Region:	2
Regulatory Measure ID:	180825
Order Number:	Not reported
Regulatory Measure Type:	Industrial
Place ID:	Not reported
WDID:	2 01I007260
Program Type:	Not reported
Adoption Date Of Regulatory Measure:	Not reported
Effective Date Of Regulatory Measure:	Not reported
Expiration Date Of Regulatory Measure:	Not reported
Termination Date Of Regulatory Measure:	Not reported
Discharge Name:	Not reported
Discharge Address:	Not reported
Discharge City:	Not reported
Discharge State:	Not reported
Discharge Zip:	Not reported
Received Date:	05/09/2008
Processed Date:	06/23/1992

Map ID
Direction
Distance
Elevation | Site | MAP FINDINGS | Database(s) | EDR ID Number
EPA ID Number

ELECTRO-COATINGS IND (Continued) **1000181777**

Status:	Active
Status Date:	11/17/2015
Place Size:	20000
Place Size Unit:	SqFt
Contact:	Aaron Plechaty
Contact Title:	Production Manager
Contact Phone:	510-849-4075
Contact Phone Ext:	220
Contact Email:	aplechaty@electro-coatings.com
Operator Name:	Electro Coating
Operator Address:	893 Carleton St
Operator City:	Berkeley
Operator State:	California
Operator Zip:	94710
Operator Contact:	Bryan Carney
Operator Contact Title:	Production Manager
Operator Contact Phone:	510-849-4075
Operator Contact Phone Ext:	212
Operator Contact Email:	bcarney@electro-coatings.com
Operator Type:	Private Business
Developer:	Not reported
Developer Address:	Not reported
Developer City:	Not reported
Developer State:	California
Developer Zip:	Not reported
Developer Contact:	Not reported
Developer Contact Title:	Not reported
Constype Linear Utility Ind:	Not reported
Emergency Phone:	510-849-4075
Emergency Phone Ext:	Not reported
Constype Above Ground Ind:	Not reported
Constype Below Ground Ind:	Not reported
Constype Cable Line Ind:	Not reported
Constype Comm Line Ind:	Not reported
Constype Commertial Ind:	Not reported
Constype Electrical Line Ind:	Not reported
Constype Gas Line Ind:	Not reported
Constype Industrial Ind:	Not reported
Constype Other Description:	Not reported
Constype Other Ind:	Not reported
Constype Recons Ind:	Not reported
Constype Residential Ind:	Not reported
Constype Transport Ind:	Not reported
Constype Utility Description:	Not reported
Constype Utility Ind:	Not reported
Constype Water Sewer Ind:	Not reported
Dir Discharge Uswater Ind:	N
Receiving Water Name:	San Francisco Bay
Certifier:	Daniel Beigel
Certifier Title:	Compliance Manager
Certification Date:	24-MAR-15
Primary Sic:	3471-Electroplating, Plating, Polishing, Anodizing, and Coloring
Secondary Sic:	Not reported
Tertiary Sic:	Not reported
NPDES Number:	CAS000001
Status:	Active

Map ID
Direction
Distance
Elevation | Site | MAP FINDINGS | Database(s) | EDR ID Number
EPA ID Number

ELECTRO-COATINGS IND (Continued) **1000181777**

Agency Number:	0
Region:	2
Regulatory Measure ID:	180825
Order Number:	97-03-DWQ
Regulatory Measure Type:	Enrollee
Place ID:	Not reported
WDID:	2 01I007260
Program Type:	Industrial
Adoption Date Of Regulatory Measure:	Not reported
Effective Date Of Regulatory Measure:	06/23/1992
Expiration Date Of Regulatory Measure:	Not reported
Termination Date Of Regulatory Measure:	Not reported
Discharge Name:	Electro Coating
Discharge Address:	893 Carleton St
Discharge City:	Berkeley
Discharge State:	California
Discharge Zip:	94710
Received Date:	Not reported
Processed Date:	Not reported
Status:	Not reported
Status Date:	Not reported
Place Size:	Not reported
Place Size Unit:	Not reported
Contact:	Not reported
Contact Title:	Not reported
Contact Phone:	Not reported
Contact Phone Ext:	Not reported
Contact Email:	Not reported
Operator Name:	Not reported
Operator Address:	Not reported
Operator City:	Not reported
Operator State:	Not reported
Operator Zip:	Not reported
Operator Contact:	Not reported
Operator Contact Title:	Not reported
Operator Contact Phone:	Not reported
Operator Contact Phone Ext:	Not reported
Operator Contact Email:	Not reported
Operator Type:	Not reported
Developer:	Not reported
Developer Address:	Not reported
Developer City:	Not reported
Developer State:	Not reported
Developer Zip:	Not reported
Developer Contact:	Not reported
Developer Contact Title:	Not reported
Constype Linear Utility Ind:	Not reported
Emergency Phone:	Not reported
Emergency Phone Ext:	Not reported
Constype Above Ground Ind:	Not reported
Constype Below Ground Ind:	Not reported
Constype Cable Line Ind:	Not reported
Constype Comm Line Ind:	Not reported
Constype Commertial Ind:	Not reported
Constype Electrical Line Ind:	Not reported
Constype Gas Line Ind:	Not reported
Constype Industrial Ind:	Not reported

Map ID
Direction
Distance
Elevation | Site | MAP FINDINGS | Database(s) | EDR ID Number
EPA ID Number

ELECTRO-COATINGS IND (Continued) **1000181777**

Constype Other Description:	Not reported
Constype Other Ind:	Not reported
Constype Recons Ind:	Not reported
Constype Residential Ind:	Not reported
Constype Transport Ind:	Not reported
Constype Utility Description:	Not reported
Constype Utility Ind:	Not reported
Constype Water Sewer Ind:	Not reported
Dir Discharge Uswater Ind:	Not reported
Receiving Water Name:	Not reported
Certifier:	Not reported
Certifier Title:	Not reported
Certification Date:	Not reported
Primary Sic:	Not reported
Secondary Sic:	Not reported
Tertiary Sic:	Not reported

WDS:

Name:	ELECTROCOATINGS
Address:	893 Carleton St
City:	BERKELEY
Facility ID:	San Francisco Bay 01I007260
Facility Type:	Industrial - Facility that treats and/or disposes of liquid or semisolid wastes from any servicing, producing, manufacturing or processing operation of whatever nature, including mining, gravel washing, geothermal operations, air conditioning, ship building and repairing, oil production, storage and disposal operations, water pumping.
Facility Status:	Active - Any facility with a continuous or seasonal discharge that is under Waste Discharge Requirements.
NPDES Number:	CAS000001 The 1st 2 characters designate the state. The remaining 7 are assigned by the Regional Board
Subregion:	2
Facility Telephone:	5108494075
Facility Contact:	TOM MARTIN
Agency Name:	ELECTROCOATINGS
Agency Address:	893 Carleton St
Agency City,St,Zip:	Berkeley 947102696
Agency Contact:	TOM MARTIN
Agency Telephone:	5108494075
Agency Type:	Private
SIC Code:	0
SIC Code 2:	Not reported
Primary Waste Type:	Not reported
Primary Waste:	Not reported
Waste Type2:	Not reported
Waste2:	Not reported
Primary Waste Type:	Not reported
Secondary Waste:	Not reported
Secondary Waste Type:	Not reported
Design Flow:	0
Baseline Flow:	0
Reclamation:	Not reported
POTW:	Not reported
Treat To Water:	Minor Threat to Water Quality. A violation of a regional board order should cause a relatively minor impairment of beneficial uses compared

Map ID
Direction
Distance
Elevation | Site | MAP FINDINGS | Database(s) | EDR ID Number
EPA ID Number

ELECTRO-COATINGS IND (Continued) **1000181777**

to a major or minor threat. Not: All nurds without a TTWQ will be considered a minor threat to water quality unless coded at a higher Level. A Zero (0) may be used to code those NURDS that are found to represent no threat to water quality.

Complexity: Category C - Facilities having no waste treatment systems, such as cooling water dischargers or thosewho must comply through best management practices, facilities with passive waste treatment and disposal systems, such as septic systems with subsurface disposal, or dischargers having waste storage systems with land disposal such as dairy waste ponds.

CIWQS:

Name:	ELECTRO COATING
Address:	893 CARLETON ST
City,State,Zip:	BERKELEY, CA 94710
Agency:	Electro Coating
Agency Address:	893 Carleton St, Berkeley, CA 94710
Place/Project Type:	Industrial - Electroplating, Plating, Polishing, Anodizing, and Coloring
SIC/NAICS:	3471
Region:	2
Program:	INDSTW
Regulatory Measure Status:	Active
Regulatory Measure Type:	Storm water industrial
Order Number:	2014-0057-DWQ
WDID:	2 01I007260
NPDES Number:	CAS000001
Adoption Date:	Not reported
Effective Date:	06/23/1992
Termination Date:	Not reported
Expiration/Review Date:	Not reported
Design Flow:	Not reported
Major/Minor:	Not reported
Complexity:	Not reported
TTWQ:	Not reported
Enforcement Actions within 5 years:	0
Violations within 5 years:	0
Latitude:	37.85691
Longitude:	-122.29329

Name:	ELECTRO COATING
Address:	893 CARLETON ST
City,State,Zip:	BERKELEY, CA 94710
Agency:	Electro Coating
Agency Address:	893 Carleton St, Berkeley, CA 94710
Place/Project Type:	Industrial - Electroplating, Plating, Polishing, Anodizing, and Coloring
SIC/NAICS:	3471
Region:	2
Program:	INDSTW
Regulatory Measure Status:	Active
Regulatory Measure Type:	Storm water industrial
Order Number:	2014-0057-DWQ
WDID:	2 01I007260
NPDES Number:	CAS000001
Adoption Date:	Not reported
Effective Date:	06/23/1992

Map ID
Direction
Distance
Elevation | Site | MAP FINDINGS | Database(s) | EDR ID Number
EPA ID Number

ELECTRO-COATINGS IND (Continued) **1000181777**

Termination Date:	Not reported
Expiration/Review Date:	Not reported
Design Flow:	Not reported
Major/Minor:	Not reported
Complexity:	Not reported
TTWQ:	Not reported
Enforcement Actions within 5 years:	0
Violations within 5 years:	0
Latitude:	37.85691
Longitude:	-122.29329

CERS:

Name:	ELECTRO-COATINGS OF CA
Address:	893 CARLETON ST
City,State,Zip:	BERKELEY, CA 94710
Site ID:	728322
CERS ID:	SLT2O363253
CERS Description:	Cleanup Program Site

Affiliation:

Affiliation Type Desc:	Regional Board Caseworker
Entity Name:	AMELIA PERRY - SAN FRANCISCO BAY RWQCB (REGION 2)
Entity Title:	Not reported
Affiliation Address:	1515 Clay Street, Suite 1400
Affiliation City:	OAKLAND
Affiliation State:	CA
Affiliation Country:	Not reported
Affiliation Zip:	Not reported
Affiliation Phone:	5106222305,

Name:	ELECTRO COATING
Address:	893 CARLETON ST
City,State,Zip:	BERKELEY, CA 94710
Site ID:	531262
CERS ID:	222556
CERS Description:	Industrial Facility Storm Water

Violations:

Site ID:	531262
Site Name:	Electro Coating
Violation Date:	07-02-2009
Citation:	2014-0057-DWQ - Industrial General Permit
Violation Description:	SW - Late Report
Violation Notes:	Failure to submit the 2008-2009 Annual Report by 7/1/09 due date.
Violation Division:	Water Boards
Violation Program:	INDSTW
Violation Source:	SMARTS,

Site ID:	531262
Site Name:	Electro Coating
Violation Date:	08-15-2015
Citation:	2014-0057-DWQ - Industrial General Permit
Violation Description:	SW - Failure to Obtain Permit
Violation Notes:	Failure to recertify permit coverage under IGP 2014-0057-DWQ
Violation Division:	Water Boards
Violation Program:	INDSTW
Violation Source:	SMARTS,

Map ID
Direction
Distance
Elevation | Site | MAP FINDINGS | Database(s) | EDR ID Number
EPA ID Number

ELECTRO-COATINGS IND (Continued) **1000181777**

Evaluation:
- Eval General Type: Compliance Evaluation Inspection
- Eval Date: 05-30-2017
- Violations Found: No
- Eval Type: Industrial Storm Water Compliance Evaluation
- Eval Notes: Minimal areas outdoors. Storage area is under cover.
- Eval Division: Water Boards
- Eval Program: INDSTW
- Eval Source: SMARTS,

Enforcement Action:
- Site ID: 531262
- Site Name: Electro Coating
- Site Address: 893 CARLETON ST
- Site City: BERKELEY
- Site Zip: 94710
- Enf Action Date: 08-03-2009
- Enf Action Type: Expedited Payment Letter
- Enf Action Description: Expedited Payment Letter
- Enf Action Notes: Offered Expedited Payment Program for late submittal of 08-09 Storm Water Annual Report.
- Enf Action Division: Water Boards
- Enf Action Program: INDSTW
- Enf Action Source: SMARTS,

- Site ID: 531262
- Site Name: Electro Coating
- Site Address: 893 CARLETON ST
- Site City: BERKELEY
- Site Zip: 94710
- Enf Action Date: 08-03-2009
- Enf Action Type: Notice of Non-Compliance for Non-Filers
- Enf Action Description: Notice of Non-Compliance for Non-Filers
- Enf Action Notes: N/A
- Enf Action Division: Water Boards
- Enf Action Program: INDSTW
- Enf Action Source: SMARTS,

- Site ID: 531262
- Site Name: Electro Coating
- Site Address: 893 CARLETON ST
- Site City: BERKELEY
- Site Zip: 94710
- Enf Action Date: 10-30-2015
- Enf Action Type: Notice of Non-Compliance for Non-Filers
- Enf Action Description: Notice of Non-Compliance for Non-Filers
- Enf Action Notes: Failure to recertify permit coverage under IGP 2014-0057-DWQ. Swppp And Facility Map Not Uploaded
- Enf Action Division: Water Boards
- Enf Action Program: INDSTW
- Enf Action Source: SMARTS,

Affiliation:
- Affiliation Type Desc: Owner/Operator
- Entity Name: Electro Coating
- Entity Title: Operator

Map ID
Direction
Distance
Elevation | Site | MAP FINDINGS | Database(s) | EDR ID Number
EPA ID Number

ELECTRO-COATINGS IND (Continued) **1000181777**

Affiliation Address:	893 Carleton St
Affiliation City:	Berkeley
Affiliation State:	CA
Affiliation Country:	Not reported
Affiliation Zip:	94710
Affiliation Phone:	,

E MANIFEST:

Manifest Tracking Number:	014649853FLE
Last Updated Date:	20200917
Shipped Date:	20200902
Received Date:	20200910
Manifest Status:	Signed
Submission Type:	DataImage5Copy
Origin Type:	Service
Generator EPA ID:	CAD009116211
Generator Name:	ELECTRO-COATINGS OF CALIFORNIA INC
Generator Mail Street Number:	893
Generator Mail Street 1:	CARLETON
Generator Mail Street 2:	Not reported
Generator Mail City:	BERKELEY
Generator Mail State:	CA
Generator Mail Zip:	94710-0000
Generator Location Street Number:	893
Generator Location Street 1:	CARLETON
Generator Location Street 2:	Not reported
Generator Location City:	BERKELEY
Generator Location Zip:	94710-0000
Generator Location State:	CA
Generator Contact Company Name:	Not reported
Designated Facility EPA ID:	NVT330010000
Designated Facility Name:	US ECOLOGY NEVADA, INC
Designated Facility Mail Street Number:	Not reported
Designated Facility Mail Street 1:	Not reported
Designated Facility Mail Street 2:	PO BOX 578
Designated Facility Mail City:	BEATTY
Designated Facility Mail Zip:	89003
Designated Facility Mail State:	NV
Designated Facility Location Street Number:	Not reported
Designated Facility Location Street 1:	HWY 95 11 MI S OF BEATTY
Designated Facility Location Street 2:	Not reported
Designated Facility Location City:	BEATTY
Designated Facility Location Zip:	89003
Designated Facility Location State:	NV
Designated Facility Contact Company Name:	Not reported
Manifest Residue Indicator:	N
Rejection Indicator:	N

Manifest Tracking Number:	014650201FLE
Last Updated Date:	20201029
Shipped Date:	20201009
Received Date:	20201015
Manifest Status:	Signed
Submission Type:	DataImage5Copy
Origin Type:	Service
Generator EPA ID:	CAD009116211

Map ID
Direction
Distance
Elevation | Site | MAP FINDINGS | Database(s) | EDR ID Number
EPA ID Number

ELECTRO-COATINGS IND (Continued) **1000181777**

Generator Name:	ELECTRO-COATINGS OF CALIFORNIA INC
Generator Mail Street Number:	893
Generator Mail Street 1:	CARLETON
Generator Mail Street 2:	Not reported
Generator Mail City:	BERKELEY
Generator Mail State:	CA
Generator Mail Zip:	94710-0000
Generator Location Street Number:	893
Generator Location Street 1:	CARLETON
Generator Location Street 2:	Not reported
Generator Location City:	BERKELEY
Generator Location Zip:	94710-0000
Generator Location State:	CA
Generator Contact Company Name:	Not reported
Designated Facility EPA ID:	NVT330010000
Designated Facility Name:	US ECOLOGY NEVADA, INC
Designated Facility Mail Street Number:	Not reported
Designated Facility Mail Street 1:	Not reported
Designated Facility Mail Street 2:	PO BOX 578
Designated Facility Mail City:	BEATTY
Designated Facility Mail Zip:	89003
Designated Facility Mail State:	NV
Designated Facility Location Street Number:	Not reported
Designated Facility Location Street 1:	HWY 95 11 MI S OF BEATTY
Designated Facility Location Street 2:	Not reported
Designated Facility Location City:	BEATTY
Designated Facility Location Zip:	89003
Designated Facility Location State:	NV
Designated Facility Contact Company Name:	Not reported
Manifest Residue Indicator:	N
Rejection Indicator:	N

Manifest Tracking Number:	014650275FLE
Last Updated Date:	20201130
Shipped Date:	20201111
Received Date:	20201119
Manifest Status:	Signed
Submission Type:	DataImage5Copy
Origin Type:	Service
Generator EPA ID:	CAD009116211
Generator Name:	ELECTRO-COATINGS OF CALIFORNIA INC
Generator Mail Street Number:	893
Generator Mail Street 1:	CARLETON
Generator Mail Street 2:	Not reported
Generator Mail City:	BERKELEY
Generator Mail State:	CA
Generator Mail Zip:	94710-0000
Generator Location Street Number:	893
Generator Location Street 1:	CARLETON
Generator Location Street 2:	Not reported
Generator Location City:	BERKELEY
Generator Location Zip:	94710-0000
Generator Location State:	CA
Generator Contact Company Name:	Not reported
Designated Facility EPA ID:	NVT330010000
Designated Facility Name:	US ECOLOGY NEVADA, INC
Designated Facility Mail Street Number:	Not reported

Map ID
Direction
Distance
Elevation | Site | MAP FINDINGS | Database(s) | EDR ID Number
EPA ID Number

ELECTRO-COATINGS IND (Continued) **1000181777**

Designated Facility Mail Street 1:	Not reported
Designated Facility Mail Street 2:	PO BOX 578
Designated Facility Mail City:	BEATTY
Designated Facility Mail Zip:	89003
Designated Facility Mail State:	NV
Designated Facility Location Street Number:	Not reported
Designated Facility Location Street 1:	HWY 95 11 MI S OF BEATTY
Designated Facility Location Street 2:	Not reported
Designated Facility Location City:	BEATTY
Designated Facility Location Zip:	89003
Designated Facility Location State:	NV
Designated Facility Contact Company Name:	Not reported
Manifest Residue Indicator:	N
Rejection Indicator:	N

Manifest Tracking Number:	021107800JJK
Last Updated Date:	20191231
Shipped Date:	20191115
Received Date:	20191121
Manifest Status:	Signed
Submission Type:	DataImage5Copy
Origin Type:	Web
Generator EPA ID:	CAD009116211
Generator Name:	ELECTRO-COATINGS OF CALIFORNIA INC
Generator Mail Street Number:	Not reported
Generator Mail Street 1:	893 CARLETON
Generator Mail Street 2:	Not reported
Generator Mail City:	BERKELEY
Generator Mail State:	CA
Generator Mail Zip:	94710-0000
Generator Location Street Number:	Not reported
Generator Location Street 1:	893 CARLETON
Generator Location Street 2:	Not reported
Generator Location City:	BERKELEY
Generator Location Zip:	94710-0000
Generator Location State:	CA
Generator Contact Company Name:	Not reported
Designated Facility EPA ID:	CAD008488025
Designated Facility Name:	PHIBRO-TECH INC
Designated Facility Mail Street Number:	Not reported
Designated Facility Mail Street 1:	CA90670 CA037US 8851
Designated Facility Mail Street 2:	8851 DICE ROAD
Designated Facility Mail City:	SANTA FE SPRINGS
Designated Facility Mail Zip:	90670
Designated Facility Mail State:	CA
Designated Facility Location Street Number:	Not reported
Designated Facility Location Street 1:	8851 DICE ROAD
Designated Facility Location Street 2:	Not reported
Designated Facility Location City:	SANTA FE SPRINGS
Designated Facility Location Zip:	90670-2515
Designated Facility Location State:	CA
Designated Facility Contact Company Name:	Not reported
Manifest Residue Indicator:	N
Rejection Indicator:	N

Manifest Tracking Number:	021107944JJK
Last Updated Date:	20200110

Map ID
Direction
Distance
Elevation | Site | MAP FINDINGS | Database(s) | EDR ID Number
EPA ID Number

ELECTRO-COATINGS IND (Continued) **1000181777**

Shipped Date:	20191216
Received Date:	20200106
Manifest Status:	Signed
Submission Type:	DataImage5Copy
Origin Type:	Service
Generator EPA ID:	CAD009116211
Generator Name:	ELECTRO-COATINGS OF CALIFORNIA INC
Generator Mail Street Number:	893
Generator Mail Street 1:	CARLETON
Generator Mail Street 2:	Not reported
Generator Mail City:	BERKELEY
Generator Mail State:	CA
Generator Mail Zip:	94710-0000
Generator Location Street Number:	893
Generator Location Street 1:	CARLETON
Generator Location Street 2:	Not reported
Generator Location City:	BERKELEY
Generator Location Zip:	94710-0000
Generator Location State:	CA
Generator Contact Company Name:	Not reported
Designated Facility EPA ID:	NVT330010000
Designated Facility Name:	US ECOLOGY NEVADA, INC
Designated Facility Mail Street Number:	Not reported
Designated Facility Mail Street 1:	Not reported
Designated Facility Mail Street 2:	PO BOX 578
Designated Facility Mail City:	BEATTY
Designated Facility Mail Zip:	89003
Designated Facility Mail State:	NV
Designated Facility Location Street Number:	Not reported
Designated Facility Location Street 1:	HWY 95 11 MI S OF BEATTY
Designated Facility Location Street 2:	Not reported
Designated Facility Location City:	BEATTY
Designated Facility Location Zip:	89003
Designated Facility Location State:	NV
Designated Facility Contact Company Name:	Not reported
Manifest Residue Indicator:	N
Rejection Indicator:	N

Manifest Tracking Number:	021107945JJK
Last Updated Date:	20200204
Shipped Date:	20191216
Received Date:	20191219
Manifest Status:	Signed
Submission Type:	DataImage5Copy
Origin Type:	Web
Generator EPA ID:	CAD009116211
Generator Name:	ELECTRO-COATINGS OF CALIFORNIA INC
Generator Mail Street Number:	893
Generator Mail Street 1:	CARLETON
Generator Mail Street 2:	Not reported
Generator Mail City:	BERKELEY
Generator Mail State:	CA
Generator Mail Zip:	94710-0000
Generator Location Street Number:	893
Generator Location Street 1:	CARLETON
Generator Location Street 2:	Not reported
Generator Location City:	BERKELEY

Map ID
Direction
Distance
Elevation | Site | MAP FINDINGS | Database(s) | EDR ID Number
EPA ID Number

ELECTRO-COATINGS IND (Continued) **1000181777**

Generator Location Zip:	94710-0000
Generator Location State:	CA
Generator Contact Company Name:	Not reported
Designated Facility EPA ID:	CAD008488025
Designated Facility Name:	PHIBRO-TECH INC
Designated Facility Mail Street Number:	8851
Designated Facility Mail Street 1:	CA90670 CA037US 8851
Designated Facility Mail Street 2:	DICE ROAD
Designated Facility Mail City:	SANTA FE SPRINGS
Designated Facility Mail Zip:	90670
Designated Facility Mail State:	CA
Designated Facility Location Street Number:	8851
Designated Facility Location Street 1:	DICE ROAD
Designated Facility Location Street 2:	Not reported
Designated Facility Location City:	SANTA FE SPRINGS
Designated Facility Location Zip:	90670-2515
Designated Facility Location State:	CA
Designated Facility Contact Company Name:	Not reported
Manifest Residue Indicator:	N
Rejection Indicator:	N

Manifest Tracking Number:	016608039FLE
Last Updated Date:	20230213
Shipped Date:	20221017
Received Date:	20221024
Manifest Status:	Signed
Submission Type:	DataImage5Copy
Origin Type:	Service
Generator EPA ID:	CAD009116211
Generator Name:	ELECTRO-COATINGS OF CALIFORNIA INC
Generator Mail Street Number:	Not reported
Generator Mail Street 1:	893 CARLETON ST
Generator Mail Street 2:	Not reported
Generator Mail City:	BERKELEY
Generator Mail State:	CA
Generator Mail Zip:	94710
Generator Location Street Number:	Not reported
Generator Location Street 1:	893 CARLETON ST
Generator Location Street 2:	Not reported
Generator Location City:	BERKELEY
Generator Location Zip:	94710
Generator Location State:	CA
Generator Contact Company Name:	Not reported
Designated Facility EPA ID:	NVT330010000
Designated Facility Name:	US ECOLOGY NEVADA, INC.
Designated Facility Mail Street Number:	Not reported
Designated Facility Mail Street 1:	Not reported
Designated Facility Mail Street 2:	HWY 95 11 MILES S. OF BEATTY
Designated Facility Mail City:	BEATTY
Designated Facility Mail Zip:	89003
Designated Facility Mail State:	NV
Designated Facility Location Street Number:	Not reported
Designated Facility Location Street 1:	HWY 95 11 MILES S. OF BEATTY
Designated Facility Location Street 2:	Not reported
Designated Facility Location City:	BEATTY
Designated Facility Location Zip:	89003
Designated Facility Location State:	NV

Map ID
Direction
Distance
Elevation | Site | MAP FINDINGS | Database(s) | EDR ID Number
EPA ID Number

ELECTRO-COATINGS IND (Continued) **1000181777**

Designated Facility Contact Company Name:	Not reported
Manifest Residue Indicator:	N
Rejection Indicator:	N
Manifest Tracking Number:	016608318FLE
Last Updated Date:	20221221
Shipped Date:	20221123
Received Date:	20221129
Manifest Status:	Signed
Submission Type:	DataImage5Copy
Origin Type:	Service
Generator EPA ID:	CAD009116211
Generator Name:	ELECTRO-COATINGS OF CALIFORNIA INC
Generator Mail Street Number:	893
Generator Mail Street 1:	CARLETON
Generator Mail Street 2:	Not reported
Generator Mail City:	BERKELEY
Generator Mail State:	CA
Generator Mail Zip:	94710-0000
Generator Location Street Number:	893
Generator Location Street 1:	CARLETON
Generator Location Street 2:	Not reported
Generator Location City:	BERKELEY
Generator Location Zip:	94710-0000
Generator Location State:	CA
Generator Contact Company Name:	Not reported
Designated Facility EPA ID:	CAT080013352
Designated Facility Name:	WORLD OIL RECYCLING
Designated Facility Mail Street Number:	2000
Designated Facility Mail Street 1:	CA90222 CA037US 2000
Designated Facility Mail Street 2:	N. ALAMEDA STREET
Designated Facility Mail City:	COMPTON
Designated Facility Mail Zip:	90222
Designated Facility Mail State:	CA
Designated Facility Location Street Number:	2000
Designated Facility Location Street 1:	N. ALAMEDA STREET
Designated Facility Location Street 2:	Not reported
Designated Facility Location City:	COMPTON
Designated Facility Location Zip:	90222-0000
Designated Facility Location State:	CA
Designated Facility Contact Company Name:	Not reported
Manifest Residue Indicator:	N
Rejection Indicator:	N
Manifest Tracking Number:	016608319FLE
Last Updated Date:	20230308
Shipped Date:	20221123
Received Date:	20221205
Manifest Status:	Signed
Submission Type:	DataImage5Copy
Origin Type:	Service
Generator EPA ID:	CAD009116211
Generator Name:	ELECTRO-COATINGS OF CALIFORNIA INC
Generator Mail Street Number:	Not reported
Generator Mail Street 1:	893 CARLETON ST
Generator Mail Street 2:	Not reported
Generator Mail City:	BERKELEY

Map ID
Direction
Distance
Elevation | Site | MAP FINDINGS | Database(s) | EDR ID Number
EPA ID Number

ELECTRO-COATINGS IND (Continued) **1000181777**

Generator Mail State:	CA
Generator Mail Zip:	94710
Generator Location Street Number:	Not reported
Generator Location Street 1:	893 CARLETON ST
Generator Location Street 2:	Not reported
Generator Location City:	BERKELEY
Generator Location Zip:	94710
Generator Location State:	CA
Generator Contact Company Name:	Not reported
Designated Facility EPA ID:	NVT330010000
Designated Facility Name:	US ECOLOGY NEVADA, INC.
Designated Facility Mail Street Number:	Not reported
Designated Facility Mail Street 1:	Not reported
Designated Facility Mail Street 2:	HWY 95 11 MILES S. OF BEATTY
Designated Facility Mail City:	BEATTY
Designated Facility Mail Zip:	89003
Designated Facility Mail State:	NV
Designated Facility Location Street Number:	Not reported
Designated Facility Location Street 1:	HWY 95 11 MILES S. OF BEATTY
Designated Facility Location Street 2:	Not reported
Designated Facility Location City:	BEATTY
Designated Facility Location Zip:	89003
Designated Facility Location State:	NV
Designated Facility Contact Company Name:	Not reported
Manifest Residue Indicator:	N
Rejection Indicator:	N

Manifest Tracking Number:	014647639FLE
Last Updated Date:	20200507
Shipped Date:	20200421
Received Date:	20200430
Manifest Status:	Signed
Submission Type:	DataImage5Copy
Origin Type:	Service
Generator EPA ID:	CAD009116211
Generator Name:	ELECTRO-COATINGS OF CALIFORNIA INC
Generator Mail Street Number:	893
Generator Mail Street 1:	CARLETON
Generator Mail Street 2:	Not reported
Generator Mail City:	BERKELEY
Generator Mail State:	CA
Generator Mail Zip:	94710-0000
Generator Location Street Number:	893
Generator Location Street 1:	CARLETON
Generator Location Street 2:	Not reported
Generator Location City:	BERKELEY
Generator Location Zip:	94710-0000
Generator Location State:	CA
Generator Contact Company Name:	Not reported
Designated Facility EPA ID:	NVT330010000
Designated Facility Name:	US ECOLOGY NEVADA, INC
Designated Facility Mail Street Number:	Not reported
Designated Facility Mail Street 1:	Not reported
Designated Facility Mail Street 2:	PO BOX 578
Designated Facility Mail City:	BEATTY
Designated Facility Mail Zip:	89003
Designated Facility Mail State:	NV

Map ID
Direction
Distance
Elevation | Site | MAP FINDINGS | Database(s) | EDR ID Number
EPA ID Number

ELECTRO-COATINGS IND (Continued) **1000181777**

Designated Facility Location Street Number: Not reported
Designated Facility Location Street 1: HWY 95 11 MI S OF BEATTY
Designated Facility Location Street 2: Not reported
Designated Facility Location City: BEATTY
Designated Facility Location Zip: 89003
Designated Facility Location State: NV
Designated Facility Contact Company Name: Not reported
Manifest Residue Indicator: N
Rejection Indicator: N

Manifest Tracking Number: 014647640FLE
Last Updated Date: 20200605
Shipped Date: 20200421
Received Date: 20200423
Manifest Status: Signed
Submission Type: DataImage5Copy
Origin Type: Web
Generator EPA ID: CAD009116211
Generator Name: ELECTRO-COATINGS OF CALIFORNIA INC
Generator Mail Street Number: 893
Generator Mail Street 1: CARLETON
Generator Mail Street 2: Not reported
Generator Mail City: BERKELEY
Generator Mail State: CA
Generator Mail Zip: 94710-0000
Generator Location Street Number: 893
Generator Location Street 1: CARLETON
Generator Location Street 2: Not reported
Generator Location City: BERKELEY
Generator Location Zip: 94710-0000
Generator Location State: CA
Generator Contact Company Name: Not reported
Designated Facility EPA ID: CAD008488025
Designated Facility Name: PHIBRO-TECH INC
Designated Facility Mail Street Number: 8851
Designated Facility Mail Street 1: CA90670 CA037US 8851
Designated Facility Mail Street 2: DICE ROAD
Designated Facility Mail City: SANTA FE SPRINGS
Designated Facility Mail Zip: 90670
Designated Facility Mail State: CA
Designated Facility Location Street Number: 8851
Designated Facility Location Street 1: DICE ROAD
Designated Facility Location Street 2: Not reported
Designated Facility Location City: SANTA FE SPRINGS
Designated Facility Location Zip: 90670-2515
Designated Facility Location State: CA
Designated Facility Contact Company Name: Not reported
Manifest Residue Indicator: N
Rejection Indicator: N

Federal Waste:
Manifest Tracking Number: 014648429FLE
Waste Line Number: 1
Federal Waste Code: D007
Federal Waste: CHROMIUM

Manifest Tracking Number: 014648429FLE

Map ID
Direction
Distance
Elevation | Site | MAP FINDINGS | Database(s) | EDR ID Number
EPA ID Number

ELECTRO-COATINGS IND (Continued) **1000181777**

Waste Line Number: 2
Federal Waste Code: D007
Federal Waste: CHROMIUM

State Waste:
Manifest Tracking Number: 014648429FLE
Waste Line Number: 1
State Waste Code Owner: CA
State Waste Code: 181
State Waste: Other inorganic solid waste

Manifest Tracking Number: 014648429FLE
Waste Line Number: 2
State Waste Code Owner: CA
State Waste Code: 171
State Waste: Metal sludge (see 121

Manifest Tracking Number: 014648429FLE
Waste Line Number: 3
State Waste Code Owner: CA
State Waste Code: 181
State Waste: Other inorganic solid waste

Transporter:
Manifest Tracking Number: 014648429FLE
Transporter Line Number: 1
Transporter EPA ID: CAD982492399
Transporter Name: All Clean Hazardous Waste Removal Inc

Waste Line:
Manifest Tracking Number: 014648429FLE
Waste Line Number: 1
U.S. DOT Hazardous Indicator: Y
U.S. DOT ID Number: NA3077
U.S. DOT Description: Na3077, Hazardous Waste, Solid, N.O.S., 9, Pg Iii
Non-Hazardous Waste Description: Not reported
Number of Containers: 1
Container Type Code: DF
Container Type Description: Fiberboard or plastic drums, barrels, kegs
Waste Quantity: 250
Quantity Unit of Measure Code: P
Quantity Unit of Measure Description: Pounds
Waste Quantity, in Tons: 0.125
Acute Waste Quantity, in Tons: 0
Non-Acute Waste Quantity, in Tons: 0.125
Waste Quantity, in Kilograms: 113.37875
Acute Waste Quantity, in Kilograms: 0
Non-Acute Waste Quantity, in Kilorgrams: 113.37875
Management Method Code: H132
Management Method Description: LANDFILL (WITH PRIOR TREATMENT AND/OR STABILIZATION)
Waste Residue Indicator: N
Quantity Discrepancy Indicator: N
Waste Type Discrepancy Indicator: N
Waste Density: Not reported
Waste Density Unit of Measure Code: Not reported
Waste Density Unit of Measure Description: Not reported

Map ID
Direction
Distance
Elevation | Site | MAP FINDINGS | Database(s) | EDR ID Number
EPA ID Number

ELECTRO-COATINGS IND (Continued) **1000181777**

Form Code:	Not reported
Form Code Description:	Not reported
Source Code:	Not reported
Source Code Description:	Not reported
Waste Minimization Code:	Not reported
Waste Minimization Code Description:	Not reported
Consent Number:	Not reported
EPA Waste Indicator:	Y
Manifest Tracking Number:	014648429FLE
Waste Line Number:	2
U.S. DOT Hazardous Indicator:	Y
U.S. DOT ID Number:	NA3077
U.S. DOT Description:	Na3077, Hazardous Waste, Solid, N.O.S., 9, Pg Iii
Non-Hazardous Waste Description:	Not reported
Number of Containers:	3
Container Type Code:	DM
Container Type Description:	Metal drums, barrels, kegs
Waste Quantity:	1500
Quantity Unit of Measure Code:	P
Quantity Unit of Measure Description:	Pounds
Waste Quantity, in Tons:	0.75
Acute Waste Quantity, in Tons:	0
Non-Acute Waste Quantity, in Tons:	0.75
Waste Quantity, in Kilograms:	680.2725
Acute Waste Quantity, in Kilograms:	0
Non-Acute Waste Quantity, in Kilorgrams:	680.2725
Management Method Code:	H132
Management Method Description:	LANDFILL (WITH PRIOR TREATMENT AND/OR STABILIZATION)
Waste Residue Indicator:	N
Quantity Discrepancy Indicator:	N
Waste Type Discrepancy Indicator:	N
Waste Density:	Not reported
Waste Density Unit of Measure Code:	Not reported
Waste Density Unit of Measure Description:	Not reported
Form Code:	Not reported
Form Code Description:	Not reported
Source Code:	Not reported
Source Code Description:	Not reported
Waste Minimization Code:	Not reported
Waste Minimization Code Description:	Not reported
Consent Number:	Not reported
EPA Waste Indicator:	Y
Manifest Tracking Number:	014648429FLE
Waste Line Number:	3
U.S. DOT Hazardous Indicator:	N
U.S. DOT ID Number:	Not reported
U.S. DOT Description:	Not reported
Non-Hazardous Waste Description:	NICKEL FILTERS & DEBRIS
Number of Containers:	2
Container Type Code:	DM
Container Type Description:	Metal drums, barrels, kegs
Waste Quantity:	450
Quantity Unit of Measure Code:	P
Quantity Unit of Measure Description:	Pounds
Waste Quantity, in Tons:	0.225

MAP FINDINGS

Map ID / Direction / Distance / Elevation | Site | Database(s) | EDR ID Number / EPA ID Number

ELECTRO-COATINGS IND (Continued) **1000181777**

Acute Waste Quantity, in Tons:	0
Non-Acute Waste Quantity, in Tons:	0.225
Waste Quantity, in Kilograms:	204.08176
Acute Waste Quantity, in Kilograms:	0
Non-Acute Waste Quantity, in Kilorgrams:	204.08176
Management Method Code:	H132
Management Method Description:	LANDFILL (WITH PRIOR TREATMENT AND/OR STABILIZATION)
Waste Residue Indicator:	N
Quantity Discrepancy Indicator:	N
Waste Type Discrepancy Indicator:	N
Waste Density:	Not reported
Waste Density Unit of Measure Code:	Not reported
Waste Density Unit of Measure Description:	Not reported
Form Code:	Not reported
Form Code Description:	Not reported
Source Code:	Not reported
Source Code Description:	Not reported
Waste Minimization Code:	Not reported
Waste Minimization Code Description:	Not reported
Consent Number:	Not reported
EPA Waste Indicator:	N

Click this hyperlink while viewing on your computer to access
60 additional US EManifest: record(s) in the EDR Site Report.

B31 **BERKELEY HUMANE SOCIETY** **LUST** **S101293441**
East **2700 9TH ST** **Cortese** **N/A**
< 1/8 **BERKELEY, CA 94702** **HIST CORTESE**
0.054 mi. **CERS**
287 ft. **Site 3 of 7 in cluster B**

Relative: Higher
Actual: 44 ft.

LUST:

Name:	BERKELEY HUMANE SOCIETY
Address:	2700 9TH ST
City,State,Zip:	BERKELEY, CA 94702
Lead Agency:	BERKELEY, CITY OF
Case Type:	LUST Cleanup Site
Geo Track:	http://geotracker.waterboards.ca.gov/profile_report.asp?global_id=T0600100181
Global Id:	T0600100181
Latitude:	37.857201
Longitude:	-122.291015
Status:	Completed - Case Closed
Status Date:	07/25/1994
Case Worker:	GAF
RB Case Number:	01-0194
Local Agency:	BERKELEY, CITY OF
File Location:	Not reported
Local Case Number:	01-0194
Potential Media Affect:	Under Investigation
Potential Contaminants of Concern:	Xylene
EPA Region:	9
Coordinate Source:	Google Geocode
Cuf Case:	YES
Quantity Released Gallons:	Not reported
Begin Date:	01/31/1991
Leak Reported Date:	01/31/1991
How Discovered:	Tank Closure
How Discovered Description:	Not reported

Map ID
Direction
Distance
Elevation | Site | MAP FINDINGS | Database(s) | EDR ID Number
EPA ID Number

BERKELEY HUMANE SOCIETY (Continued) **S101293441**

Discharge Source: Tank
Discharge Cause: Physc / Mech Damage
Stop Method: Not reported
Stop Description: Not reported
No Further Action Date: 07/25/1994
CA Water Watershed Name: Bay Bridges - Berkeley (203.30)
Dwr Groundwater Subbasin Name: Santa Clara Valley - East Bay Plain (2-009.04)
Disadvantaged Community: Not reported
CA Enviroscreen 3 Score: 61-65%
CA Enviroscreen 4 Score: 65-70%
Military DOD Site: No
Facility Project Subtype: Not reported
RWQCB Region: SAN FRANCISCO BAY RWQCB (REGION 2)
Site History: Not reported

LUST:
Global Id: T0600100181
Contact Type: Local Agency Caseworker - Primary Caseworker
Contact Name: GEOFFERY FIEDLER
Organization Name: BERKELEY, CITY OF
Address: 2118 MILVIA STREET 3RD FLOOR
City: BERKELEY
Email: gfiedler@ci.berkeley.ca.us
Phone Number: Not reported

Global Id: T0600100181
Contact Type: Regional Board Caseworker
Contact Name: Regional Water Board
Organization Name: SAN FRANCISCO BAY RWQCB (REGION 2)
Address: 1515 CLAY ST SUITE 1400
City: OAKLAND
Email: Not reported
Phone Number: Not reported

LUST:
Global Id: T0600100181
Action Type: ENFORCEMENT
Date: 07/25/1994
Action: Closure/No Further Action Letter

Global Id: T0600100181
Action Type: Other
Date: 01/31/1991
Action: Leak Reported

Global Id: T0600100181
Action Type: Other
Date: 01/31/1991
Action: Leak Stopped

Global Id: T0600100181
Action Type: Other
Date: 01/31/1991
Action: Leak Discovery

LUST:
Global Id: T0600100181

Map ID
Direction
Distance
Elevation | Site | MAP FINDINGS | Database(s) | EDR ID Number
EPA ID Number

BERKELEY HUMANE SOCIETY (Continued) **S101293441**

Status: Open - Case Begin Date
Status Date: 01/31/1991

Global Id: T0600100181
Status: Open - Site Assessment
Status Date: 06/06/1991

Global Id: T0600100181
Status: Completed - Case Closed
Status Date: 07/25/1994

LUST REG 2:
Region: 2
Facility Id: 01-0194
Facility Status: Case Closed
Case Number: 01-0194
How Discovered: Tank Closure
Leak Cause: Structure Failure
Leak Source: Tank
Date Leak Confirmed: 6/6/1991
Oversight Program: LUST
Prelim. Site Assesment Wokplan Submitted: Not reported
Preliminary Site Assesment Began: Not reported
Pollution Characterization Began: Not reported
Pollution Remediation Plan Submitted: Not reported
Date Remediation Action Underway: Not reported
Date Post Remedial Action Monitoring Began: Not reported

CORTESE:
Name: BERKELEY HUMANE SOCIETY
Address: 2700 9TH ST
City,State,Zip: BERKELEY, CA 94702
Region: CORTESE
Envirostor Id: Not reported
Global ID: T0600100181
Site/Facility Type: LUST CLEANUP SITE
Cleanup Status: COMPLETED - CASE CLOSED
Status Date: Not reported
Site Code: Not reported
Latitude: Not reported
Longitude: Not reported
Owner: Not reported
Enf Type: Not reported
Swat R: Not reported
Flag: active
Order No: Not reported
Waste Discharge System No: Not reported
Effective Date: Not reported
Region 2: Not reported
WID Id: Not reported
Solid Waste Id No: Not reported
Waste Management Uit Name: Not reported
File Name: Active Open

Map ID
Direction
Distance
Elevation Site

MAP FINDINGS

Database(s) EDR ID Number EPA ID Number

BERKELEY HUMANE SOCIETY (Continued) **S101293441**

HIST CORTESE:
edr_fname: BERKELEY HUMANE SOCIETY
edr_fadd1: 2700 9TH
City,State,Zip: BERKELEY, CA 94702
Region: CORTESE
Facility County Code: 1
Reg By: LTNKA
Reg Id: 01-0194

CERS:
Name: BERKELEY HUMANE
Address: 2700 9TH ST
City,State,Zip: BERKELEY, CA 94710
Site ID: 439879
CERS ID: 10766551
CERS Description: Chemical Storage Facilities

Violations:
Site ID: 439879
Site Name: Berkeley Humane
Violation Date: 08-21-2018
Citation: HSC 6.95 25508(a)(1) - California Health and Safety Code, Chapter 6.95, Section(s) 25508(a)(1)
Violation Description: Failure to complete and electronically submit hazardous material inventory information for all reportable hazardous materials on site at or above reportable quantities.
Violation Notes: Returned to compliance on 08/21/2018. Observed 55 gallons of accelerated hydrogen peroxide and bleach and these items were not on the inventory. Updated and submitted the inventory this date.
Violation Division: Berkeley City Toxics Management Division
Violation Program: HMRRP
Violation Source: CERS,

Site ID: 439879
Site Name: Berkeley Humane
Violation Date: 06-07-2018
Citation: HSC 6.95 25508(a)(1) - California Health and Safety Code, Chapter 6.95, Section(s) 25508(a)(1)
Violation Description: Failure to complete and electronically submit a business plan when storing/handling a hazardous material at or above reportable quantities.
Violation Notes: Returned to compliance on 07/11/2018. Facility currently has two active approx. 250 cubic feet cylinders in use. Submit CERS registration within 30 days. Facility may try to reduce below 200 cubic feet. 6/14/18 - Call from Kristen indicating she would like assistance with complying with registration. 6/15/18 - Spoke with Kristen and indicated we could set up account and I would send email with instructions, but I would be out of office for 2 weeks. 6/28/18 - Kristen lm and indicated she had not seen an email from me 7/9/18 - Emailed instructions and provided an extension for compliance.
Violation Division: Berkeley City Toxics Management Division
Violation Program: HMRRP
Violation Source: CERS,

Site ID: 439879
Site Name: Berkeley Humane
Violation Date: 09-01-2022

Map ID
Direction
Distance
Elevation Site

MAP FINDINGS

Database(s) EDR ID Number EPA ID Number

BERKELEY HUMANE SOCIETY (Continued) **S101293441**

Citation: HSC 6.95 25508(a)(3) - California Health and Safety Code, Chapter 6.95, Section(s) 25508(a)(3)
Violation Description: Failure to complete and electronically submit a site map with all required content.
Violation Notes: Returned to compliance on 09/01/2022. Site map was missing the evacuation staging area. Snip image of aerial view of facility indicating the location of evacuation staging area was submitted to CERS in conjunction with the existing site map. Corrected onsite.
Violation Division: Berkeley City Toxics Management Division
Violation Program: HMRRP
Violation Source: CERS,

Evaluation:
Eval General Type: Other/Unknown
Eval Date: 06-07-2018
Violations Found: Yes
Eval Type: Other, not routine, done by local agency
Eval Notes: Not reported
Eval Division: Berkeley City Toxics Management Division
Eval Program: HMRRP
Eval Source: CERS,

Eval General Type: Compliance Evaluation Inspection
Eval Date: 09-01-2022
Violations Found: Yes
Eval Type: Routine done by local agency
Eval Notes: Arrived onsite to conduct routine Hazardous Materials Business Plan (HMBP) inspection of Berkeley Humane. Facility is an animal shelter with a veterinary hospital, outdoor dog kennels, and laundry machines on site. Met with Kristen Loomer, Director of Operations. Began inspection by verifying the business owner/operator information. All information was correct and up to date. Loomer then escorted me around the facility to verify the hazmat inventory. Observed 4 full and 3 empty cylinders of oxygen gas in the hospital area. Facility also uses accelerated hydrogen peroxide and bleach, which were each stored in 55-gallon drums lifted on spill containment pallets in the warehouse. Verified that the inventory observed at the facility matches the inventory reported in CERS. Employee training records for 2020, 2021, and 2022 were immediately available for review. New staff is trained on workplace safety, hazardous materials handling, and emergency preparedness within first few [Truncated]
Eval Division: Berkeley City Toxics Management Division
Eval Program: HMRRP
Eval Source: CERS,

Eval General Type: Compliance Evaluation Inspection
Eval Date: 08-21-2018
Violations Found: Yes
Eval Type: Routine done by local agency
Eval Notes: HMBP submitted 7/11/2018. Facility uses digital x-rays, accelerted hydrogen peroxide, bleach and oxygen. All staff receive orientation and they have all staff meeting to review training program.
Eval Division: Berkeley City Toxics Management Division
Eval Program: HMRRP
Eval Source: CERS,

Map ID
Direction
Distance
Elevation | Site | MAP FINDINGS | Database(s) | EDR ID Number
EPA ID Number

BERKELEY HUMANE SOCIETY (Continued) **S101293441**

Coordinates:
- Site ID: 439879
- Facility Name: Berkeley Humane
- Env Int Type Code: HMBP
- Program ID: 10766551
- Coord Name: Not reported
- Ref Point Type Desc: Center of a facility or station.,
- Latitude: 37.857200
- Longitude: -122.291020

Affiliation:
- Affiliation Type Desc: Facility Mailing Address
- Entity Name: Mailing Address
- Entity Title: Not reported
- Affiliation Address: 2700 Ninth Street
- Affiliation City: Berkeley
- Affiliation State: CA
- Affiliation Country: Not reported
- Affiliation Zip: 94710
- Affiliation Phone: ,

- Affiliation Type Desc: Operator
- Entity Name: Berkeley East Bay Humane Society
- Entity Title: Not reported
- Affiliation Address: Not reported
- Affiliation City: Not reported
- Affiliation State: Not reported
- Affiliation Country: Not reported
- Affiliation Zip: Not reported
- Affiliation Phone: (510) 990-3490,

- Affiliation Type Desc: Parent Corporation
- Entity Name: Berkeley Humane
- Entity Title: Not reported
- Affiliation Address: Not reported
- Affiliation City: Not reported
- Affiliation State: Not reported
- Affiliation Country: Not reported
- Affiliation Zip: Not reported
- Affiliation Phone: ,

- Affiliation Type Desc: CUPA District
- Entity Name: Berkeley City Toxics Management Division
- Entity Title: Not reported
- Affiliation Address: 1947 Center Street, 1st Floor
- Affiliation City: Berkeley
- Affiliation State: CA
- Affiliation Country: Not reported
- Affiliation Zip: 94704
- Affiliation Phone: (510) 981-7460,

- Affiliation Type Desc: Environmental Contact
- Entity Name: Kristen Loomer
- Entity Title: Not reported
- Affiliation Address: 2700 Ninth Street
- Affiliation City: Berkeley

Map ID
Direction
Distance
Elevation Site

MAP FINDINGS

Database(s) EDR ID Number EPA ID Number

BERKELEY HUMANE SOCIETY (Continued) **S101293441**

Affiliation State: CA
Affiliation Country: Not reported
Affiliation Zip: 94710
Affiliation Phone: ,

Affiliation Type Desc: Document Preparer
Entity Name: Kristen Loomer
Entity Title: Not reported
Affiliation Address: Not reported
Affiliation City: Not reported
Affiliation State: Not reported
Affiliation Country: Not reported
Affiliation Zip: Not reported
Affiliation Phone: ,

Affiliation Type Desc: Legal Owner
Entity Name: Jeffrey Zerwekh
Entity Title: Not reported
Affiliation Address: 2700 Ninth St
Affiliation City: Berkeley
Affiliation State: CA
Affiliation Country: United States
Affiliation Zip: 94710
Affiliation Phone: (510) 845-7735,

Affiliation Type Desc: Identification Signer
Entity Name: Kristen Loomer
Entity Title: Director of Operations
Affiliation Address: Not reported
Affiliation City: Not reported
Affiliation State: Not reported
Affiliation Country: Not reported
Affiliation Zip: Not reported
Affiliation Phone: ,

Name: BERKELEY HUMANE SOCIETY
Address: 2700 9TH ST
City,State,Zip: BERKELEY, CA 94702
Site ID: 714135
CERS ID: T0600100181
CERS Description: Leaking Underground Storage Tank Cleanup Site

Affiliation:
Affiliation Type Desc: Regional Board Caseworker
Entity Name: Regional Water Board - SAN FRANCISCO BAY RWQCB (REGION 2)
Entity Title: Not reported
Affiliation Address: 1515 CLAY ST SUITE 1400
Affiliation City: OAKLAND
Affiliation State: CA
Affiliation Country: Not reported
Affiliation Zip: Not reported
Affiliation Phone: ,

Affiliation Type Desc: Local Agency Caseworker
Entity Name: GEOFFERY FIEDLER - BERKELEY, CITY OF
Entity Title: Not reported
Affiliation Address: 2118 MILVIA STREET 3RD FLOOR

Map ID
Direction
Distance
Elevation | Site | MAP FINDINGS | Database(s) | EDR ID Number
EPA ID Number

BERKELEY HUMANE SOCIETY (Continued) **S101293441**

Affiliation City:	BERKELEY
Affiliation State:	CA
Affiliation Country:	Not reported
Affiliation Zip:	Not reported
Affiliation Phone:	,

B32
East
< 1/8
0.054 mi.
287 ft.

BERKELEY HUMANE SOCIETY
2700 9TH ST
BERKELEY, CA 94702

Site 4 of 7 in cluster B

UST FINDER RELEASE **1028924149**
N/A

Relative:
Higher

Actual:
44 ft.

UST FINDER RELEASE:

Object ID:	40581
Facility ID:	Not reported
Lust ID:	CAT0600100181
Name:	BERKELEY HUMANE SOCIETY
Address:	2700 9TH ST
City,State,Zip:	BERKELEY, CA 94702
Address Match Type:	PointAddress
Reported Date:	Not reported
Status:	No Further Action
Substance:	Not reported
Population within 1500ft:	1200
Domestic Wells within 1500ft:	0
Land Use:	Developed, High Intensity
Within SPA:	No
SPA PWS Facility ID:	Not reported
SPA Water Type:	Not reported
SPA Facility Type:	Not reported
SPA HUC12:	Not reported
Within WHPA:	No
WHPA PWS Facility ID:	Not reported
WHPA Water Type:	Not reported
WHPA Facility Type:	Not reported
WHPA HUC12:	Not reported
Within 100yr Floodplain:	No
Tribe:	Not reported
EPA Region:	9
NFA Letter 1:	Not reported
NFA Letter 2:	Not reported
NFA Letter 3:	Not reported
NFA Letter 4:	Not reported
Closed With Residual Contaminate:	Not reported
Coordinate Source:	Geocode
X Coord:	-122.29078
Y Coord:	37.85724
Latitude:	37.8572399999999
Longitude:	-122.290779999999

MAP FINDINGS

Map ID / Direction / Distance / Elevation	Site	Database(s)	EDR ID Number / EPA ID Number
B33	**ADAMS & CHITTENDEN SCIENTIFIC GLASS COOP**	**RCRA NonGen / NLR**	**1031063155**
SE	**2741 8TH ST**		**CAL000483275**
< 1/8	**BERKELEY, CA 94710**		
0.062 mi.			
330 ft.	**Site 5 of 7 in cluster B**		

Relative: Higher

Actual: 41 ft.

RCRA Listings:

Date Form Received by Agency:	20240124
Handler Name:	Adams & Chittenden Scientific Glass Coop
Handler Address:	2741 8th St
Handler City,State,Zip:	BERKELEY, CA 94710
EPA ID:	CAL000483275
Contact Name:	MOSHE SCHANDELSON
Contact Address:	2741 8TH ST
Contact City,State,Zip:	BERKELEY, CA 94710
Contact Telephone:	540-843-5277
Contact Fax:	Not reported
Contact Email:	MOE@ADAMSCHITTENDEN.COM
Contact Title:	Not reported
EPA Region:	09
Land Type:	Not reported
Federal Waste Generator Description:	Not a generator, verified
Non-Notifier:	Not reported
Biennial Report Cycle:	Not reported
Accessibility:	Not reported
Active Site Indicator:	Not reported
State District Owner:	Not reported
State District:	Not reported
Mailing Address:	2741 8TH ST
Mailing City,State,Zip:	BERKELEY, CA 94710
Owner Name:	Adams & Chittenden Scientific Glass Co
Owner Type:	Other
Operator Name:	Moshe Schandelson
Operator Type:	Other
Short-Term Generator Activity:	No
Importer Activity:	No
Mixed Waste Generator:	No
Transporter Activity:	No
Transfer Facility Activity:	No
Recycler Activity with Storage:	No
Small Quantity On-Site Burner Exemption:	No
Smelting Melting and Refining Furnace Exemption:	No
Underground Injection Control:	No
Off-Site Waste Receipt:	No
Universal Waste Indicator:	No
Universal Waste Destination Facility:	No
Federal Universal Waste:	No
Active Site State-Reg Handler:	---
Federal Facility Indicator:	Not reported
Hazardous Secondary Material Indicator:	N
Sub-Part K Indicator:	Not reported
2018 GPRA Permit Baseline:	Not on the Baseline
2018 GPRA Renewals Baseline:	Not on the Baseline
202 GPRA Corrective Action Baseline:	No
Subject to Corrective Action Universe:	No
Non-TSDFs Where RCRA CA has Been Imposed Universe:	No
Corrective Action Priority Ranking:	No NCAPS ranking
Environmental Control Indicator:	No
Institutional Control Indicator:	No

Map ID
Direction
Distance
Elevation | Site | MAP FINDINGS | Database(s) | EDR ID Number
EPA ID Number

ADAMS & CHITTENDEN SCIENTIFIC GLASS COOP (Continued) **1031063155**

Human Exposure Controls Indicator:	N/A
Groundwater Controls Indicator:	N/A
Significant Non-Complier Universe:	No
Unaddressed Significant Non-Complier Universe:	No
Addressed Significant Non-Complier Universe:	No
Significant Non-Complier With a Compliance Schedule Universe:	No
Financial Assurance Required:	Not reported
Handler Date of Last Change:	20240126
Recognized Trader-Importer:	No
Recognized Trader-Exporter:	No
Importer of Spent Lead Acid Batteries:	No
Exporter of Spent Lead Acid Batteries:	No
Recycler Activity Without Storage:	No
Manifest Broker:	No
Sub-Part P Indicator:	No

Handler - Owner Operator:

Owner/Operator Indicator:	Owner
Owner/Operator Name:	ADAMS & CHITTENDEN SCIENTIFIC GLASS CO
Legal Status:	Other
Date Became Current:	Not reported
Date Ended Current:	Not reported
Owner/Operator Address:	2741 8TH ST
Owner/Operator City,State,Zip:	BERKELEY, CA 94710
Owner/Operator Telephone:	540-843-5277
Owner/Operator Telephone Ext:	Not reported
Owner/Operator Fax:	Not reported
Owner/Operator Email:	Not reported

Owner/Operator Indicator:	Operator
Owner/Operator Name:	MOSHE SCHANDELSON
Legal Status:	Other
Date Became Current:	Not reported
Date Ended Current:	Not reported
Owner/Operator Address:	2741 8TH ST
Owner/Operator City,State,Zip:	BERKELEY, CA 94710
Owner/Operator Telephone:	540-843-5277
Owner/Operator Telephone Ext:	Not reported
Owner/Operator Fax:	Not reported
Owner/Operator Email:	Not reported

Historic Generators:

Receive Date:	20240124
Handler Name:	ADAMS & CHITTENDEN SCIENTIFIC GLASS COOP
Federal Waste Generator Description:	Not a generator, verified
State District Owner:	Not reported
Large Quantity Handler of Universal Waste:	No
Recognized Trader Importer:	No
Recognized Trader Exporter:	No
Spent Lead Acid Battery Importer:	No
Spent Lead Acid Battery Exporter:	No
Current Record:	Yes
Non Storage Recycler Activity:	No
Electronic Manifest Broker:	No

MAP FINDINGS

Map ID / Direction / Distance / Elevation | Site | Database(s) | EDR ID Number / EPA ID Number

ADAMS & CHITTENDEN SCIENTIFIC GLASS COOP (Continued) **1031063155**

List of NAICS Codes and Descriptions:
NAICS Code: 327215
NAICS Description: GLASS PRODUCT MANUFACTURING MADE OF PURCHASED GLASS

Facility Has Received Notices of Violations:
Violations: No Violations Found

Evaluation Action Summary:
Evaluations: No Evaluations Found

B34 **ADAMS AND CHITTENDEN SCIENTIFIC GLASS COOPERATIVE** **PFAS ECHO** **1027321397**
SE **N/A**
< 1/8 **BERKELEY, CA**
0.065 mi.
345 ft. **Site 6 of 7 in cluster B**

Relative: Higher
Actual: 41 ft.

PFAS ECHO:

Name:	ADAMS AND CHITTENDEN SCIENTIFIC GLASS COOPERATIVE CORP
Address:	Not reported
City,State,Zip:	BERKELEY, CA
Latitude:	37.85602
Longitude:	-122.29118
Count:	1
County:	ALAMEDA
Status:	Unknown
Region:	09
Industry:	Glass Products
ECHO Facility Report:	https://echo.epa.gov/detailed-facility-report?fid=110066573577
Facility Percent Minority:	50.9
Facility Derived Tribes:	Lytton Rancheria of California - 7 mile(s)
Facility Population:	9843.91
EPA Programs:	CWA
Federal Facility:	No
Federal Agency:	-
Facility FIPS Code:	06001
Facility Indian Country Flag:	N
Facility Collection Method:	ADDRESS MATCHING-HOUSE NUMBER
Facility Derived HUC:	18050002
Facility Derived WBD:	180500020904
Facility Derived CD113:	13
Facility Derived CB2010:	060014220001064
Facility Major Flag:	-
Facility Active Flag:	Y
Facility Inspection Count:	1
Facility Date Last Inspection:	5/16/2019
Facility Days Last Inspection:	1,675
Facility Informal Count:	0
Facility Date Last Informal Action:	-
Facility Formal Action Count:	0
Facility Date Last Formal Action:	-
Facility Total Penalties:	0
Facility Penalty Count:	-
Facility Date Last Penalty:	-
Facility Last Penalty AMT:	-
Facility QTRS With NC:	0

Map ID
Direction
Distance
Elevation | Site | MAP FINDINGS | Database(s) | EDR ID Number
EPA ID Number

ADAMS AND CHITTENDEN SCIENTIFIC GLASS COOPERATIVE CORP (Continued) **1027321397**

Facility Programs With SNC:	0
Facility Compliance Status:	No Violation Identified
Facility SNC Flag:	N
AIR Flag:	N
NPDES Flag:	Y
SDWIS Flag:	N
RCRA Flag:	N
TRI Flag:	N
GHG Flag:	N
AIR IDS:	-
CAA Permit Types:	-
CAA NAICS:	-
CAA SICS:	-
NPDES IDS:	CAW506064 CAZ515496
CWA Permit Types:	Non-M
CWA NAICS:	-
CWA SICS:	3231
RCRA IDS:	-
RCRA Permit Types:	-
RCRA NAICS:	-
SDWA IDS:	-
SDWA System Types:	-
SDWA Compliance Status:	-
SDWA SNC Flag:	N
TRI IDS:	-
TRI Releases Transfers:	-
TRI On Site Releases:	-
TRI Off Site Transfers:	-
TRI Reporter:	-
Facility IMP Water Flag:	Y
EJSCREEN Flag US:	N
EJSCREEN Report:	https://ejscreen.epa.gov/mapper/mobile/EJSCREEN_mobile.aspx?geometry=%7B%22x%22:-122.29118,%22y%22:37.85602,%22spatialReference%22:%7B%22wkid%22:4326%7D%7D&unit=9035&areatype=&areaid=&basemap=streets&distance=1

D35 **RAY THERAPEUTICS INC** **RCRA NonGen / NLR** **1031062845**
NW **2607 7TH ST UNIT B** **CAL000482959**
< 1/8 **BERKELEY, CA 94710**
0.066 mi.
351 ft. **Site 8 of 11 in cluster D**

Relative: **Lower**

Actual: **38 ft.**

RCRA Listings:

Date Form Received by Agency:	20231229
Handler Name:	Ray Therapeutics Inc
Handler Address:	2607 7th St Unit B
Handler City,State,Zip:	BERKELEY, CA 94710
EPA ID:	CAL000482959
Contact Name:	AMY KRITIKOS
Contact Address:	2607 7TH ST UNIT B
Contact City,State,Zip:	BERKELEY, CA 94710
Contact Telephone:	925-408-6579
Contact Fax:	Not reported
Contact Email:	AMY.KRITIKOS@RAY-TX.COM
Contact Title:	Not reported
EPA Region:	09
Land Type:	Not reported
Federal Waste Generator Description:	Not a generator, verified
Non-Notifier:	Not reported

Map ID
Direction
Distance
Elevation | Site | MAP FINDINGS | Database(s) | EDR ID Number
EPA ID Number

RAY THERAPEUTICS INC (Continued) **1031062845**

Biennial Report Cycle:	Not reported
Accessibility:	Not reported
Active Site Indicator:	Not reported
State District Owner:	Not reported
State District:	Not reported
Mailing Address:	2607 7TH ST UNIT B
Mailing City,State,Zip:	BERKELEY, CA 94710
Owner Name:	Ray Therapeutics Inc
Owner Type:	Other
Operator Name:	Amy Kritikos
Operator Type:	Other
Short-Term Generator Activity:	No
Importer Activity:	No
Mixed Waste Generator:	No
Transporter Activity:	No
Transfer Facility Activity:	No
Recycler Activity with Storage:	No
Small Quantity On-Site Burner Exemption:	No
Smelting Melting and Refining Furnace Exemption:	No
Underground Injection Control:	No
Off-Site Waste Receipt:	No
Universal Waste Indicator:	No
Universal Waste Destination Facility:	No
Federal Universal Waste:	No
Active Site State-Reg Handler:	---
Federal Facility Indicator:	Not reported
Hazardous Secondary Material Indicator:	N
Sub-Part K Indicator:	Not reported
2018 GPRA Permit Baseline:	Not on the Baseline
2018 GPRA Renewals Baseline:	Not on the Baseline
202 GPRA Corrective Action Baseline:	No
Subject to Corrective Action Universe:	No
Non-TSDFs Where RCRA CA has Been Imposed Universe:	No
Corrective Action Priority Ranking:	No NCAPS ranking
Environmental Control Indicator:	No
Institutional Control Indicator:	No
Human Exposure Controls Indicator:	N/A
Groundwater Controls Indicator:	N/A
Significant Non-Complier Universe:	No
Unaddressed Significant Non-Complier Universe:	No
Addressed Significant Non-Complier Universe:	No
Significant Non-Complier With a Compliance Schedule Universe:	No
Financial Assurance Required:	Not reported
Handler Date of Last Change:	20231229
Recognized Trader-Importer:	No
Recognized Trader-Exporter:	No
Importer of Spent Lead Acid Batteries:	No
Exporter of Spent Lead Acid Batteries:	No
Recycler Activity Without Storage:	No
Manifest Broker:	No
Sub-Part P Indicator:	No

Handler - Owner Operator:

Owner/Operator Indicator:	Owner
Owner/Operator Name: RAY THERAPEUTICS INC	
Legal Status:	Other

Map ID
Direction
Distance
Elevation | Site | MAP FINDINGS | Database(s) | EDR ID Number
EPA ID Number

RAY THERAPEUTICS INC (Continued) **1031062845**

Date Became Current:	Not reported
Date Ended Current:	Not reported
Owner/Operator Address:	1 SANSOME ST STE 350
Owner/Operator City,State,Zip:	SAN FRANCISCO, CA 94104
Owner/Operator Telephone:	925-408-6759
Owner/Operator Telephone Ext:	Not reported
Owner/Operator Fax:	Not reported
Owner/Operator Email:	Not reported
Owner/Operator Indicator:	Operator
Owner/Operator Name: AMY KRITIKOS	
Legal Status:	Other
Date Became Current:	Not reported
Date Ended Current:	Not reported
Owner/Operator Address:	2607 7TH ST UNIT B
Owner/Operator City,State,Zip:	BERKELEY, CA 94710
Owner/Operator Telephone:	925-408-6579
Owner/Operator Telephone Ext:	Not reported
Owner/Operator Fax:	Not reported
Owner/Operator Email:	Not reported

Historic Generators:

Receive Date:	20231229
Handler Name: RAY THERAPEUTICS INC	
Federal Waste Generator Description:	Not a generator, verified
State District Owner:	Not reported
Large Quantity Handler of Universal Waste:	No
Recognized Trader Importer:	No
Recognized Trader Exporter:	No
Spent Lead Acid Battery Importer:	No
Spent Lead Acid Battery Exporter:	No
Current Record:	Yes
Non Storage Recycler Activity:	No
Electronic Manifest Broker:	No

List of NAICS Codes and Descriptions:

NAICS Code:	541910
NAICS Description:	MARKETING RESEARCH AND PUBLIC OPINION POLLING

Facility Has Received Notices of Violations:

Violations:	No Violations Found

Evaluation Action Summary:

Evaluations:	No Evaluations Found

MAP FINDINGS

Map ID
Direction
Distance
Elevation | Site | Database(s) | EDR ID Number
EPA ID Number

D36 **HUUE INC** **RCRA NonGen / NLR** **1026829562**
NW **SEVENTH STREET** **E MANIFEST** **CAL000464623**
< 1/8 **BERKELEY, CA 94710**
0.066 mi.
351 ft. **Site 9 of 11 in cluster D**

Relative:
Lower

Actual:
38 ft.

RCRA Listings:

Date Form Received by Agency:	20210806
Handler Name:	Huue Inc
Handler Address:	2607 7th St
Handler City,State,Zip:	BERKELEY, CA 94710
EPA ID:	CAL000464623
Contact Name:	TAMMY HSU
Contact Address:	109 AVINGTON RD
Contact City,State,Zip:	ALAMEDA, CA 94502
Contact Telephone:	650-269-2779
Contact Fax:	Not reported
Contact Email:	TAMMY@HUUE.BIO
Contact Title:	Not reported
EPA Region:	09
Land Type:	Not reported
Federal Waste Generator Description:	Not a generator, verified
Non-Notifier:	Not reported
Biennial Report Cycle:	Not reported
Accessibility:	Not reported
Active Site Indicator:	Not reported
State District Owner:	Not reported
State District:	Not reported
Mailing Address:	2607 7TH ST
Mailing City,State,Zip:	BERKELEY, CA 94710
Owner Name:	Huue Inc
Owner Type:	Other
Operator Name:	Tammy Hsu
Operator Type:	Other
Short-Term Generator Activity:	No
Importer Activity:	No
Mixed Waste Generator:	No
Transporter Activity:	No
Transfer Facility Activity:	No
Recycler Activity with Storage:	No
Small Quantity On-Site Burner Exemption:	No
Smelting Melting and Refining Furnace Exemption:	No
Underground Injection Control:	No
Off-Site Waste Receipt:	No
Universal Waste Indicator:	No
Universal Waste Destination Facility:	No
Federal Universal Waste:	No
Active Site State-Reg Handler:	---
Federal Facility Indicator:	Not reported
Hazardous Secondary Material Indicator:	N
Sub-Part K Indicator:	Not reported
2018 GPRA Permit Baseline:	Not on the Baseline
2018 GPRA Renewals Baseline:	Not on the Baseline
202 GPRA Corrective Action Baseline:	No
Subject to Corrective Action Universe:	No
Non-TSDFs Where RCRA CA has Been Imposed Universe:	No
Corrective Action Priority Ranking:	No NCAPS ranking
Environmental Control Indicator:	No
Institutional Control Indicator:	No

Map ID
Direction
Distance
Elevation | Site | MAP FINDINGS | Database(s) | EDR ID Number
EPA ID Number

HUUE INC (Continued) **1026829562**

Human Exposure Controls Indicator:	N/A
Groundwater Controls Indicator:	N/A
Significant Non-Complier Universe:	No
Unaddressed Significant Non-Complier Universe:	No
Addressed Significant Non-Complier Universe:	No
Significant Non-Complier With a Compliance Schedule Universe:	No
Financial Assurance Required:	Not reported
Handler Date of Last Change:	20210812
Recognized Trader-Importer:	No
Recognized Trader-Exporter:	No
Importer of Spent Lead Acid Batteries:	No
Exporter of Spent Lead Acid Batteries:	No
Recycler Activity Without Storage:	No
Manifest Broker:	No
Sub-Part P Indicator:	No

Handler - Owner Operator:

Owner/Operator Indicator:	Operator
Owner/Operator Name: TAMMY HSU	
Legal Status:	Other
Date Became Current:	Not reported
Date Ended Current:	Not reported
Owner/Operator Address:	109 AVINGTON RD
Owner/Operator City,State,Zip:	ALAMEDA, CA 94502
Owner/Operator Telephone:	650-269-2779
Owner/Operator Telephone Ext:	Not reported
Owner/Operator Fax:	Not reported
Owner/Operator Email:	Not reported

Owner/Operator Indicator:	Owner
Owner/Operator Name: HUUE INC	
Legal Status:	Other
Date Became Current:	Not reported
Date Ended Current:	Not reported
Owner/Operator Address:	109 AVINGTON RD
Owner/Operator City,State,Zip:	ALAMEDA, CA 94502
Owner/Operator Telephone:	650-269-2779
Owner/Operator Telephone Ext:	Not reported
Owner/Operator Fax:	Not reported
Owner/Operator Email:	Not reported

Historic Generators:

Receive Date:	20210806
Handler Name: HUUE INC	
Federal Waste Generator Description:	Not a generator, verified
State District Owner:	Not reported
Large Quantity Handler of Universal Waste:	No
Recognized Trader Importer:	No
Recognized Trader Exporter:	No
Spent Lead Acid Battery Importer:	No
Spent Lead Acid Battery Exporter:	No
Current Record:	Yes
Non Storage Recycler Activity:	No
Electronic Manifest Broker:	No

Map ID
Direction
Distance
Elevation | Site | MAP FINDINGS | Database(s) | EDR ID Number
EPA ID Number

HUUE INC (Continued) **1026829562**

List of NAICS Codes and Descriptions:
NAICS Code: 325411
NAICS Description: MEDICINAL AND BOTANICAL MANUFACTURING

Facility Has Received Notices of Violations:
Violations: No Violations Found

Evaluation Action Summary:
Evaluations: No Evaluations Found

E MANIFEST:

Manifest Tracking Number:	017783394FLE
Last Updated Date:	20230410
Shipped Date:	20220923
Received Date:	20221212
Manifest Status:	Signed
Submission Type:	DataImage5Copy
Origin Type:	Service
Generator EPA ID:	CAL000464623
Generator Name:	HUUE INC
Generator Mail Street Number:	2607
Generator Mail Street 1:	2607 SEVENTH ST SUITE D
Generator Mail Street 2:	Not reported
Generator Mail City:	BERKELEY
Generator Mail State:	CA
Generator Mail Zip:	94710
Generator Location Street Number:	2607
Generator Location Street 1:	2607 SEVENTH ST SUITE D
Generator Location Street 2:	Not reported
Generator Location City:	Berkeley
Generator Location Zip:	94710
Generator Location State:	CA
Generator Contact Company Name:	Not reported
Designated Facility EPA ID:	WID988580056
Designated Facility Name:	TRADEBE TREATMENT & RECYCLING OF WI
Designated Facility Mail Street Number:	Not reported
Designated Facility Mail Street 1:	Not reported
Designated Facility Mail Street 2:	1433 E 83RD AVE STE 200
Designated Facility Mail City:	MERRILLVILLE
Designated Facility Mail Zip:	46410
Designated Facility Mail State:	IN
Designated Facility Location Street Number:	Not reported
Designated Facility Location Street 1:	5611 W. Hemlock Street
Designated Facility Location Street 2:	Not reported
Designated Facility Location City:	Milwaukee
Designated Facility Location Zip:	53223
Designated Facility Location State:	WI
Designated Facility Contact Company Name:	Not reported
Manifest Residue Indicator:	N
Rejection Indicator:	N

Manifest Tracking Number:	017783395FLE
Last Updated Date:	20221123
Shipped Date:	20220923

Map ID
Direction
Distance
Elevation | Site | MAP FINDINGS | Database(s) | EDR ID Number
EPA ID Number

HUUE INC (Continued) **1026829562**

Received Date:	20221111
Manifest Status:	Signed
Submission Type:	DataImage5Copy
Origin Type:	Web
Generator EPA ID:	CAL000464623
Generator Name:	HUUE INC
Generator Mail Street Number:	Not reported
Generator Mail Street 1:	2607 7TH ST
Generator Mail Street 2:	STE D
Generator Mail City:	BERKELEY
Generator Mail State:	CA
Generator Mail Zip:	94710
Generator Location Street Number:	Not reported
Generator Location Street 1:	2607 7TH ST
Generator Location Street 2:	STE D
Generator Location City:	BERKELEY
Generator Location Zip:	94710
Generator Location State:	CA
Generator Contact Company Name:	Not reported
Designated Facility EPA ID:	NMD002208627
Designated Facility Name:	ADVANCED CHEMICAL TREATMENT, LLC
Designated Facility Mail Street Number:	6133
Designated Facility Mail Street 1:	Not reported
Designated Facility Mail Street 2:	EDITH BLVD NE
Designated Facility Mail City:	ALBUQUERQUE
Designated Facility Mail Zip:	87107
Designated Facility Mail State:	NM
Designated Facility Location Street Number:	6133
Designated Facility Location Street 1:	EDITH BLVD NE
Designated Facility Location Street 2:	Not reported
Designated Facility Location City:	ALBUQUERQUE
Designated Facility Location Zip:	87107
Designated Facility Location State:	NM
Designated Facility Contact Company Name:	Not reported
Manifest Residue Indicator:	N
Rejection Indicator:	N

Manifest Tracking Number:	016279824FLE
Last Updated Date:	20211223
Shipped Date:	20211029
Received Date:	20211202
Manifest Status:	Signed
Submission Type:	DataImage5Copy
Origin Type:	Web
Generator EPA ID:	CAL000464623
Generator Name:	HUUE INC
Generator Mail Street Number:	Not reported
Generator Mail Street 1:	2607 7TH ST
Generator Mail Street 2:	STE D
Generator Mail City:	BERKELEY
Generator Mail State:	CA
Generator Mail Zip:	94710
Generator Location Street Number:	Not reported
Generator Location Street 1:	2607 7TH ST
Generator Location Street 2:	STE D
Generator Location City:	BERKELEY
Generator Location Zip:	94710

Map ID
Direction
Distance
Elevation | Site | MAP FINDINGS | Database(s) | EDR ID Number
EPA ID Number

HUUE INC (Continued) **1026829562**

Generator Location State:	CA
Generator Contact Company Name:	Not reported
Designated Facility EPA ID:	NMD002208627
Designated Facility Name:	ADVANCED CHEMICAL TREATMENT, LLC
Designated Facility Mail Street Number:	6133
Designated Facility Mail Street 1:	Not reported
Designated Facility Mail Street 2:	EDITH BLVD NE
Designated Facility Mail City:	ALBUQUERQUE
Designated Facility Mail Zip:	87107
Designated Facility Mail State:	NM
Designated Facility Location Street Number:	6133
Designated Facility Location Street 1:	EDITH BLVD NE
Designated Facility Location Street 2:	Not reported
Designated Facility Location City:	ALBUQUERQUE
Designated Facility Location Zip:	87107
Designated Facility Location State:	NM
Designated Facility Contact Company Name:	Not reported
Manifest Residue Indicator:	N
Rejection Indicator:	N

Manifest Tracking Number:	017424038FLE
Last Updated Date:	20230528
Shipped Date:	20220712
Received Date:	20220721
Manifest Status:	Signed
Submission Type:	DataImage5Copy
Origin Type:	Service
Generator EPA ID:	CAL000464623
Generator Name:	HUUE INC
Generator Mail Street Number:	2607
Generator Mail Street 1:	2607 SEVENTH ST SUITE D
Generator Mail Street 2:	Not reported
Generator Mail City:	BERKELEY
Generator Mail State:	CA
Generator Mail Zip:	94710
Generator Location Street Number:	2607
Generator Location Street 1:	2607 SEVENTH ST SUITE D
Generator Location Street 2:	Not reported
Generator Location City:	Berkeley
Generator Location Zip:	94710
Generator Location State:	CA
Generator Contact Company Name:	Not reported
Designated Facility EPA ID:	TND000772186
Designated Facility Name:	TRADEBE TREATMENT & RECYCLING OF TN
Designated Facility Mail Street Number:	5485
Designated Facility Mail Street 1:	Not reported
Designated Facility Mail Street 2:	VICTORY LANE
Designated Facility Mail City:	MILLINGTON
Designated Facility Mail Zip:	38053-8325
Designated Facility Mail State:	TN
Designated Facility Location Street Number:	5485
Designated Facility Location Street 1:	5485 VICTORY LANE
Designated Facility Location Street 2:	Not reported
Designated Facility Location City:	MILLINGTON
Designated Facility Location Zip:	38053
Designated Facility Location State:	TN
Designated Facility Contact Company Name:	Not reported

Map ID
Direction
Distance
Elevation | Site | MAP FINDINGS | Database(s) | EDR ID Number
EPA ID Number

HUUE INC (Continued) **1026829562**

Manifest Residue Indicator:	N
Rejection Indicator:	N
Manifest Tracking Number:	017424040FLE
Last Updated Date:	20220801
Shipped Date:	20220712
Received Date:	20220725
Manifest Status:	Signed
Submission Type:	DataImage5Copy
Origin Type:	Web
Generator EPA ID:	CAL000464623
Generator Name:	HUUE INC
Generator Mail Street Number:	Not reported
Generator Mail Street 1:	2607 7TH ST
Generator Mail Street 2:	STE D
Generator Mail City:	BERKELEY
Generator Mail State:	CA
Generator Mail Zip:	94710
Generator Location Street Number:	Not reported
Generator Location Street 1:	2607 7TH ST
Generator Location Street 2:	STE D
Generator Location City:	BERKELEY
Generator Location Zip:	94710
Generator Location State:	CA
Generator Contact Company Name:	Not reported
Designated Facility EPA ID:	AZR000520478
Designated Facility Name:	ENVIRONMENTAL WASTE SOLUTIONS, INC.
Designated Facility Mail Street Number:	Not reported
Designated Facility Mail Street 1:	Not reported
Designated Facility Mail Street 2:	PO BOX 626
Designated Facility Mail City:	LOMA LINDA
Designated Facility Mail Zip:	92354
Designated Facility Mail State:	CA
Designated Facility Location Street Number:	Not reported
Designated Facility Location Street 1:	31915 INDUSTRIAL LANE
Designated Facility Location Street 2:	Not reported
Designated Facility Location City:	PARKER
Designated Facility Location Zip:	85344
Designated Facility Location State:	AZ
Designated Facility Contact Company Name:	Not reported
Manifest Residue Indicator:	N
Rejection Indicator:	N
Manifest Tracking Number:	018258736FLE
Last Updated Date:	20230505
Shipped Date:	20230329
Received Date:	20230412
Manifest Status:	Signed
Submission Type:	DataImage5Copy
Origin Type:	Web
Generator EPA ID:	CAL000464623
Generator Name:	HUUE INC
Generator Mail Street Number:	Not reported
Generator Mail Street 1:	2607 7TH ST
Generator Mail Street 2:	STE D
Generator Mail City:	BERKELEY
Generator Mail State:	CA

Map ID
Direction
Distance
Elevation | Site | MAP FINDINGS | Database(s) | EDR ID Number
EPA ID Number

HUUE INC (Continued) **1026829562**

Generator Mail Zip:	94710
Generator Location Street Number:	Not reported
Generator Location Street 1:	2607 7TH ST
Generator Location Street 2:	STE D
Generator Location City:	BERKELEY
Generator Location Zip:	94710
Generator Location State:	CA
Generator Contact Company Name:	Not reported
Designated Facility EPA ID:	AZR000520478
Designated Facility Name:	ENVIRONMENTAL WASTE SOLUTIONS, INC.
Designated Facility Mail Street Number:	Not reported
Designated Facility Mail Street 1:	Not reported
Designated Facility Mail Street 2:	PO BOX 626
Designated Facility Mail City:	LOMA LINDA
Designated Facility Mail Zip:	92354
Designated Facility Mail State:	CA
Designated Facility Location Street Number:	Not reported
Designated Facility Location Street 1:	31915 INDUSTRIAL LANE
Designated Facility Location Street 2:	Not reported
Designated Facility Location City:	PARKER
Designated Facility Location Zip:	85344
Designated Facility Location State:	AZ
Designated Facility Contact Company Name:	Not reported
Manifest Residue Indicator:	N
Rejection Indicator:	N

Manifest Tracking Number:	018258737FLE
Last Updated Date:	20230425
Shipped Date:	20230329
Received Date:	20230414
Manifest Status:	Signed
Submission Type:	DataImage5Copy
Origin Type:	Web
Generator EPA ID:	CAL000464623
Generator Name:	HUUE INC
Generator Mail Street Number:	Not reported
Generator Mail Street 1:	2607 7TH ST
Generator Mail Street 2:	STE D
Generator Mail City:	BERKELEY
Generator Mail State:	CA
Generator Mail Zip:	94710
Generator Location Street Number:	Not reported
Generator Location Street 1:	2607 7TH ST
Generator Location Street 2:	STE D
Generator Location City:	BERKELEY
Generator Location Zip:	94710
Generator Location State:	CA
Generator Contact Company Name:	Not reported
Designated Facility EPA ID:	NMD002208627
Designated Facility Name:	ADVANCED CHEMICAL TREATMENT, LLC
Designated Facility Mail Street Number:	6133
Designated Facility Mail Street 1:	Not reported
Designated Facility Mail Street 2:	EDITH BLVD NE
Designated Facility Mail City:	ALBUQUERQUE
Designated Facility Mail Zip:	87107
Designated Facility Mail State:	NM
Designated Facility Location Street Number:	6133

Map ID
Direction
Distance
Elevation | Site | MAP FINDINGS | Database(s) | EDR ID Number
EPA ID Number

HUUE INC (Continued) **1026829562**

Designated Facility Location Street 1:	EDITH BLVD NE
Designated Facility Location Street 2:	Not reported
Designated Facility Location City:	ALBUQUERQUE
Designated Facility Location Zip:	87107
Designated Facility Location State:	NM
Designated Facility Contact Company Name:	Not reported
Manifest Residue Indicator:	N
Rejection Indicator:	N

Manifest Tracking Number:	017323433FLE
Last Updated Date:	20220624
Shipped Date:	20220513
Received Date:	20220602
Manifest Status:	Signed
Submission Type:	DataImage5Copy
Origin Type:	Web
Generator EPA ID:	CAL000464623
Generator Name:	HUUE INC
Generator Mail Street Number:	2607
Generator Mail Street 1:	SEVENTH STREET
Generator Mail Street 2:	SUITE D
Generator Mail City:	BERKELEY
Generator Mail State:	CA
Generator Mail Zip:	94710
Generator Location Street Number:	2607
Generator Location Street 1:	SEVENTH STREET
Generator Location Street 2:	SUITE D
Generator Location City:	BERKELEY
Generator Location Zip:	94710
Generator Location State:	CA
Generator Contact Company Name:	Not reported
Designated Facility EPA ID:	NMD002208627
Designated Facility Name:	ADVANCED CHEMICAL TREATMENT, LLC
Designated Facility Mail Street Number:	6133
Designated Facility Mail Street 1:	Not reported
Designated Facility Mail Street 2:	EDITH BLVD NE
Designated Facility Mail City:	ALBUQUERQUE
Designated Facility Mail Zip:	87107
Designated Facility Mail State:	NM
Designated Facility Location Street Number:	6133
Designated Facility Location Street 1:	EDITH BLVD NE
Designated Facility Location Street 2:	Not reported
Designated Facility Location City:	ALBUQUERQUE
Designated Facility Location Zip:	87107
Designated Facility Location State:	NM
Designated Facility Contact Company Name:	Not reported
Manifest Residue Indicator:	N
Rejection Indicator:	N

Manifest Tracking Number:	018364349FLE
Last Updated Date:	20230216
Shipped Date:	20230123
Received Date:	20230206
Manifest Status:	Signed
Submission Type:	DataImage5Copy
Origin Type:	Web
Generator EPA ID:	CAL000464623

Map ID
Direction
Distance
Elevation | Site | MAP FINDINGS | Database(s) | EDR ID Number
EPA ID Number

HUUE INC (Continued) **1026829562**

Generator Name:	HUUE INC
Generator Mail Street Number:	Not reported
Generator Mail Street 1:	2607 7TH ST
Generator Mail Street 2:	STE D
Generator Mail City:	BERKELEY
Generator Mail State:	CA
Generator Mail Zip:	94710
Generator Location Street Number:	Not reported
Generator Location Street 1:	2607 7TH ST
Generator Location Street 2:	STE D
Generator Location City:	BERKELEY
Generator Location Zip:	94710
Generator Location State:	CA
Generator Contact Company Name:	Not reported
Designated Facility EPA ID:	NMD002208627
Designated Facility Name:	ADVANCED CHEMICAL TREATMENT, LLC
Designated Facility Mail Street Number:	6133
Designated Facility Mail Street 1:	Not reported
Designated Facility Mail Street 2:	EDITH BLVD NE
Designated Facility Mail City:	ALBUQUERQUE
Designated Facility Mail Zip:	87107
Designated Facility Mail State:	NM
Designated Facility Location Street Number:	6133
Designated Facility Location Street 1:	EDITH BLVD NE
Designated Facility Location Street 2:	Not reported
Designated Facility Location City:	ALBUQUERQUE
Designated Facility Location Zip:	87107
Designated Facility Location State:	NM
Designated Facility Contact Company Name:	Not reported
Manifest Residue Indicator:	N
Rejection Indicator:	N

Federal Waste:

Manifest Tracking Number:	018364349FLE
Waste Line Number:	1
Federal Waste Code:	D001
Federal Waste:	IGNITABLE WASTE

Manifest Tracking Number:	018364349FLE
Waste Line Number:	1
Federal Waste Code:	F003
Federal Waste:	THE FOLLOWING SPENT NONHALOGENATED SOLVENTS: XYLENE, ACETONE, ETHYL ACETATE, ETHYL BENZENE, ETHYL ETHER, METHYL ISOBUTYL KETONE, N-BUTYL ALCOHOL, CYCLOHEXANONE, AND METHANOL; ALL SPENT SOLVENT MIXTURES/BLENDS CONTAINING, BEFORE USE, ONLY THE ABOVE SPENT NONHALOGENATED SOLVENTS; AND ALL SPENT SOLVENT MIXTURES/BLENDS CONTAINING, BEFORE USE, ONE OR MORE OF THE ABOVE NONHALOGENATED SOLVENTS, AND A TOTAL OF TEN PERCENT OR MORE (BY VOLUME) OF ONE OR MORE OF THOSE SOLVENTS LISTED IN F001, F002, F004, AND F005; AND STILL BOTTOMS FROM THE RECOVERY OF THESE SPENT SOLVENTS AND SPENT SOLVENT MIXTURES.

Manifest Tracking Number:	018364349FLE
Waste Line Number:	2
Federal Waste Code:	D001
Federal Waste:	IGNITABLE WASTE

Map ID
Direction
Distance
Elevation | Site | MAP FINDINGS | Database(s) | EDR ID Number EPA ID Number

HUUE INC (Continued) **1026829562**

Manifest Tracking Number: 018364349FLE
Waste Line Number: 2
Federal Waste Code: F003
Federal Waste: THE FOLLOWING SPENT NONHALOGENATED SOLVENTS: XYLENE, ACETONE, ETHYL ACETATE, ETHYL BENZENE, ETHYL ETHER, METHYL ISOBUTYL KETONE, N-BUTYL ALCOHOL, CYCLOHEXANONE, AND METHANOL; ALL SPENT SOLVENT MIXTURES/BLENDS CONTAINING, BEFORE USE, ONLY THE ABOVE SPENT NONHALOGENATED SOLVENTS; AND ALL SPENT SOLVENT MIXTURES/BLENDS CONTAINING, BEFORE USE, ONE OR MORE OF THE ABOVE NONHALOGENATED SOLVENTS, AND A TOTAL OF TEN PERCENT OR MORE (BY VOLUME) OF ONE OR MORE OF THOSE SOLVENTS LISTED IN F001, F002, F004, AND F005; AND STILL BOTTOMS FROM THE RECOVERY OF THESE SPENT SOLVENTS AND SPENT SOLVENT MIXTURES.

Manifest Tracking Number: 018364349FLE
Waste Line Number: 3
Federal Waste Code: D001
Federal Waste: IGNITABLE WASTE

Manifest Tracking Number: 018364349FLE
Waste Line Number: 3
Federal Waste Code: D018
Federal Waste: BENZENE

Manifest Tracking Number: 018364349FLE
Waste Line Number: 3
Federal Waste Code: F003
Federal Waste: THE FOLLOWING SPENT NONHALOGENATED SOLVENTS: XYLENE, ACETONE, ETHYL ACETATE, ETHYL BENZENE, ETHYL ETHER, METHYL ISOBUTYL KETONE, N-BUTYL ALCOHOL, CYCLOHEXANONE, AND METHANOL; ALL SPENT SOLVENT MIXTURES/BLENDS CONTAINING, BEFORE USE, ONLY THE ABOVE SPENT NONHALOGENATED SOLVENTS; AND ALL SPENT SOLVENT MIXTURES/BLENDS CONTAINING, BEFORE USE, ONE OR MORE OF THE ABOVE NONHALOGENATED SOLVENTS, AND A TOTAL OF TEN PERCENT OR MORE (BY VOLUME) OF ONE OR MORE OF THOSE SOLVENTS LISTED IN F001, F002, F004, AND F005; AND STILL BOTTOMS FROM THE RECOVERY OF THESE SPENT SOLVENTS AND SPENT SOLVENT MIXTURES.

Manifest Tracking Number: 018364349FLE
Waste Line Number: 3
Federal Waste Code: U002
Federal Waste: 2-PROPANONE (I) (OR) ACETONE (I)

Manifest Tracking Number: 018364349FLE
Waste Line Number: 3
Federal Waste Code: U056
Federal Waste: BENZENE, HEXAHYDRO- (I) (OR) CYCLOHEXANE (I)

State Waste:
Manifest Tracking Number: 018364349FLE
Waste Line Number: 1
State Waste Code Owner: CA
State Waste Code: 212
State Waste: Oxygenated solvents (acetone, butanol, ethyl acetate, etc.

Manifest Tracking Number: 018364349FLE
Waste Line Number: 1

HUUE INC (Continued) **1026829562**

State Waste Code Owner: CA
State Waste Code: 343
State Waste: Unspecified organic liquid mixture

Manifest Tracking Number: 018364349FLE
Waste Line Number: 2
State Waste Code Owner: CA
State Waste Code: 214
State Waste: Unspecified solvent mixture

Manifest Tracking Number: 018364349FLE
Waste Line Number: 3
State Waste Code Owner: CA
State Waste Code: 551
State Waste: Laboratory waste chemicals

Transporter:
Manifest Tracking Number: 018364349FLE
Transporter Line Number: 1
Transporter EPA ID: CAR000070540
Transporter Name: Advanced Chemical Transport Inc. Dba Actenviro

Manifest Tracking Number: 018364349FLE
Transporter Line Number: 2
Transporter EPA ID: CAR000181560
Transporter Name: Remedial Transportation Services Inc Dba Rts

Manifest Tracking Number: 018364349FLE
Transporter Line Number: 3
Transporter EPA ID: CAR000070540
Transporter Name: Advanced Chemical Transport Inc. Dba Actenviro

Waste Line:
Manifest Tracking Number: 018364349FLE
Waste Line Number: 1
U.S. DOT Hazardous Indicator: Y
U.S. DOT ID Number: UN1993
U.S. DOT Description: Rq, Un1993, Waste Flammable Liquids, Nos (Dimethylsulfoxide, Methanol), 3, Pg Ii Tg
Non-Hazardous Waste Description: Not reported
Number of Containers: 3
Container Type Code: DF
Container Type Description: Fiberboard or plastic drums, barrels, kegs
Waste Quantity: 107
Quantity Unit of Measure Code: P
Quantity Unit of Measure Description: Pounds
Waste Quantity, in Tons: 0.0535
Acute Waste Quantity, in Tons: 0
Non-Acute Waste Quantity, in Tons: 0.0535
Waste Quantity, in Kilograms: 48.526108
Acute Waste Quantity, in Kilograms: 0
Non-Acute Waste Quantity, in Kilorgrams: 48.526108
Management Method Code: H141
Management Method Description: STORAGE, BULKING AND/OR TRANSFER OFF SITE
Waste Residue Indicator: N
Quantity Discrepancy Indicator: N

Map ID
Direction
Distance
Elevation | Site | MAP FINDINGS | Database(s) | EDR ID Number
EPA ID Number

HUUE INC (Continued) **1026829562**

Waste Type Discrepancy Indicator:	N
Waste Density:	Not reported
Waste Density Unit of Measure Code:	Not reported
Waste Density Unit of Measure Description:	Not reported
Form Code:	Not reported
Form Code Description:	Not reported
Source Code:	Not reported
Source Code Description:	Not reported
Waste Minimization Code:	Not reported
Waste Minimization Code Description:	Not reported
Consent Number:	Not reported
EPA Waste Indicator:	Y
Manifest Tracking Number:	018364349FLE
Waste Line Number:	2
U.S. DOT Hazardous Indicator:	Y
U.S. DOT ID Number:	UN1993
U.S. DOT Description:	Un1993, Waste Flammable Liquids, N.O.S. (1-Hexanol, 1-Octanol), 3, Pgii Rq D001
Non-Hazardous Waste Description:	Not reported
Number of Containers:	1
Container Type Code:	DF
Container Type Description:	Fiberboard or plastic drums, barrels, kegs
Waste Quantity:	114
Quantity Unit of Measure Code:	P
Quantity Unit of Measure Description:	Pounds
Waste Quantity, in Tons:	0.057
Acute Waste Quantity, in Tons:	0
Non-Acute Waste Quantity, in Tons:	0.057
Waste Quantity, in Kilograms:	51.70071
Acute Waste Quantity, in Kilograms:	0
Non-Acute Waste Quantity, in Kilorgrams:	51.70071
Management Method Code:	H141
Management Method Description:	STORAGE, BULKING AND/OR TRANSFER OFF SITE
Waste Residue Indicator:	N
Quantity Discrepancy Indicator:	N
Waste Type Discrepancy Indicator:	N
Waste Density:	Not reported
Waste Density Unit of Measure Code:	Not reported
Waste Density Unit of Measure Description:	Not reported
Form Code:	Not reported
Form Code Description:	Not reported
Source Code:	Not reported
Source Code Description:	Not reported
Waste Minimization Code:	Not reported
Waste Minimization Code Description:	Not reported
Consent Number:	Not reported
EPA Waste Indicator:	Y
Manifest Tracking Number:	018364349FLE
Waste Line Number:	3
U.S. DOT Hazardous Indicator:	Y
U.S. DOT ID Number:	UN1993
U.S. DOT Description:	Un1993, Waste Flammable Liquids, N.O.S. (Benzene, Xylenes), 3, Ii
Non-Hazardous Waste Description:	Not reported
Number of Containers:	1
Container Type Code:	DF

Map ID
Direction
Distance
Elevation | Site | MAP FINDINGS | Database(s) | EDR ID Number
EPA ID Number

HUUE INC (Continued) **1026829562**

Container Type Description:	Fiberboard or plastic drums, barrels, kegs
Waste Quantity:	94
Quantity Unit of Measure Code:	P
Quantity Unit of Measure Description:	Pounds
Waste Quantity, in Tons:	0.047
Acute Waste Quantity, in Tons:	0
Non-Acute Waste Quantity, in Tons:	0.047
Waste Quantity, in Kilograms:	42.63041
Acute Waste Quantity, in Kilograms:	0
Non-Acute Waste Quantity, in Kilorgrams:	42.63041
Management Method Code:	H141
Management Method Description:	STORAGE, BULKING AND/OR TRANSFER OFF SITE
Waste Residue Indicator:	N
Quantity Discrepancy Indicator:	N
Waste Type Discrepancy Indicator:	N
Waste Density:	Not reported
Waste Density Unit of Measure Code:	Not reported
Waste Density Unit of Measure Description:	Not reported
Form Code:	Not reported
Form Code Description:	Not reported
Source Code:	Not reported
Source Code Description:	Not reported
Waste Minimization Code:	Not reported
Waste Minimization Code Description:	Not reported
Consent Number:	Not reported
EPA Waste Indicator:	Y

D37 **RAY THERAPEUTICS, INC.** **CERS HAZ WASTE** **S124896243**
NW **2607 7TH ST STE B** **HWTS** **N/A**
< 1/8 **BERKELEY, CA 94710** **HAZNET**
0.066 mi. **CERS**
351 ft. **Site 10 of 11 in cluster D**

Relative:
Lower

Actual:
38 ft.

CERS HAZ WASTE:

Name:	HUUE, INC.
Address:	2607 7TH ST STE D
City,State,Zip:	BERKELEY, CA 94710
Site ID:	597600
CERS ID:	10885261
CERS Description:	Hazardous Waste Generator

Name:	RAY THERAPEUTICS, INC.
Address:	2607 7TH ST STE B
City,State,Zip:	BERKELEY, CA 94710
Site ID:	775842
CERS ID:	10942657
CERS Description:	Hazardous Waste Generator

HWTS:

Name:	HUUE INC
Address:	2607 7TH ST STE D
Address 2:	Not reported
City,State,Zip:	BERKELEY, CA 94710
EPA ID:	CAL000464623
Inactive Date:	Not reported
Create Date:	08/06/2021
Last Act Date:	Not reported

Map ID
Direction
Distance
Elevation | Site | MAP FINDINGS | Database(s) | EDR ID Number
EPA ID Number

RAY THERAPEUTICS, INC. (Continued) **S124896243**

Mailing Name:	Not reported
Mailing Address:	2607 7TH ST STE D
Mailing Address 2:	Not reported
Mailing City,State,Zip:	BERKELEY, CA 94710
Owner Name:	HUUE INC
Owner Address:	109 AVINGTON RD
Owner Address 2:	Not reported
Owner City,State,Zip:	ALAMEDA, CA 94502
Owner Phone:	Not reported
Owner Fax:	Not reported
Contact Name:	TAMMY HSU
Contact Address:	109 AVINGTON RD
Contact Address 2:	Not reported
City,State,Zip:	ALAMEDA, CA 94502
Contact Phone:	Not reported
Contact Fax:	Not reported
Facility Status:	Active
Facility Type:	PERMANENT
Category:	STATE
Latitude:	37.85810999
Longitude:	-122.292696

Name:	RAY THERAPEUTICS INC
Address:	2607 7TH ST UNIT B
Address 2:	Not reported
City,State,Zip:	BERKELEY, CA 94710
EPA ID:	CAL000482959
Inactive Date:	Not reported
Create Date:	12/29/2023
Last Act Date:	12/29/2023
Mailing Name:	Not reported
Mailing Address:	2607 7TH ST UNIT B
Mailing Address 2:	Not reported
Mailing City,State,Zip:	BERKELEY, CA
Owner Name:	RAY THERAPEUTICS INC
Owner Address:	1 SANSOME ST STE 350
Owner Address 2:	Not reported
Owner City,State,Zip:	SAN FRANCISCO, CA 94104
Owner Phone:	9254086759
Owner Fax:	Not reported
Contact Name:	AMY KRITIKOS
Contact Address:	2607 7TH ST UNIT B
Contact Address 2:	Not reported
City,State,Zip:	BERKELEY, CA 94710
Contact Phone:	9254086579
Contact Fax:	Not reported
Facility Status:	Not reported
Facility Type:	Not reported
Category:	Not reported
Latitude:	Not reported
Longitude:	Not reported

Name:	ELLISON TECHNOLOGIES INC
Address:	2607 7TH ST BLDG B STE C
Address 2:	Not reported
City,State,Zip:	BERKELEY, CA 94710
EPA ID:	CAL000386419

Map ID
Direction
Distance
Elevation | Site | MAP FINDINGS | Database(s) | EDR ID Number
EPA ID Number

RAY THERAPEUTICS, INC. (Continued) **S124896243**

Inactive Date:	06/30/2015
Create Date:	06/20/2013
Last Act Date:	Not reported
Mailing Name:	Not reported
Mailing Address:	9912 PIONEER BLVD
Mailing Address 2:	Not reported
Mailing City,State,Zip:	SANTA FE SPRINGS, CA 906700000
Owner Name:	ELLISON TECHNOLOGIES INC
Owner Address:	9912 PIONEER BLVD
Owner Address 2:	Not reported
Owner City,State,Zip:	SANTA FE SPRINGS, CA 906700000
Owner Phone:	Not reported
Owner Fax:	Not reported
Contact Name:	DEBRA D TOLLER
Contact Address:	9912 PIONEER BLVD.
Contact Address 2:	Not reported
City,State,Zip:	SANTA FE SPRINGS, CA 906703250
Contact Phone:	Not reported
Contact Fax:	Not reported
Facility Status:	Inactive
Facility Type:	PERMANENT
Category:	STATE
Latitude:	37.858321
Longitude:	-122.293401

NAICS:

EPA ID:	CAL000386419
Create Date:	2013-06-20 13:01:38.407
NAICS Code:	42183
NAICS Description:	Industrial Machinery and Equipment Wholesalers
Issued EPA ID Date:	2013-06-20 13:01:38.40300
Inactive Date:	2015-06-30 00:00:00
Facility Name:	ELLISON TECHNOLOGIES INC
Facility Address:	2607 7TH ST BLDG B STE C
Facility Address 2:	Not reported
Facility City:	BERKELEY
Facility County:	Not reported
Facility State:	CA
Facility Zip:	94710

HAZNET:

Name:	HUUE INC
Address:	2607 7TH ST STE D
Address 2:	Not reported
City,State,Zip:	BERKELEY, CA 94710
Contact:	TAMMY HSU
Telephone:	6502692779
Mailing Name:	Not reported
Mailing Address:	2607 7TH ST STE D
Year:	2021
Gepaid:	CAL000464623
TSD EPA ID:	NMD002208627
CA Waste Code:	212 - Oxygenated solvents (acetone, butanol, ethyl acetate, etc.)
Disposal Method:	H141 - Storage, Bulking, And/Or Transfer Off Site--No Treatment/Reovery (H010-H129) Or (H131-H135)

Map ID
Direction
Distance
Elevation | Site | MAP FINDINGS | Database(s) | EDR ID Number
EPA ID Number

RAY THERAPEUTICS, INC. (Continued) **S124896243**

Tons: 0.0205

CERS:
Name: RAY THERAPEUTICS, INC.
Address: 2607 7TH ST STE B
City,State,Zip: BERKELEY, CA 94710
Site ID: 775842
CERS ID: 10942657
CERS Description: Chemical Storage Facilities

Affiliation:
Affiliation Type Desc: Legal Owner
Entity Name: Ray Therapeutics, Inc
Entity Title: Not reported
Affiliation Address: 1 Sansome St., Suite 350
Affiliation City: San Francisco
Affiliation State: CA
Affiliation Country: United States
Affiliation Zip: 94104
Affiliation Phone: (925) 408-6759,

Affiliation Type Desc: Document Preparer
Entity Name: Arthur Mahoney
Entity Title: Not reported
Affiliation Address: Not reported
Affiliation City: Not reported
Affiliation State: Not reported
Affiliation Country: Not reported
Affiliation Zip: Not reported
Affiliation Phone: ,

Affiliation Type Desc: Identification Signer
Entity Name: Arthur Mahoney
Entity Title: EH&S Consultant
Affiliation Address: Not reported
Affiliation City: Not reported
Affiliation State: Not reported
Affiliation Country: Not reported
Affiliation Zip: Not reported
Affiliation Phone: ,

Affiliation Type Desc: Operator
Entity Name: Ray Therapeutics, Inc.
Entity Title: Not reported
Affiliation Address: Not reported
Affiliation City: Not reported
Affiliation State: Not reported
Affiliation Country: Not reported
Affiliation Zip: Not reported
Affiliation Phone: (925) 408-6579,

Affiliation Type Desc: CUPA District
Entity Name: Berkeley City Toxics Management Division
Entity Title: Not reported
Affiliation Address: 1947 Center Street, 1st Floor
Affiliation City: Berkeley

Map ID
Direction
Distance
Elevation | Site | MAP FINDINGS | Database(s) | EDR ID Number
EPA ID Number

RAY THERAPEUTICS, INC. (Continued) **S124896243**

Affiliation State:	CA
Affiliation Country:	Not reported
Affiliation Zip:	94704
Affiliation Phone:	(510) 981-7460,
Affiliation Type Desc:	Environmental Contact
Entity Name:	Amy Kritikos
Entity Title:	Not reported
Affiliation Address:	2607 7th St. Unit B
Affiliation City:	Berkeley
Affiliation State:	CA
Affiliation Country:	Not reported
Affiliation Zip:	94710
Affiliation Phone:	,
Affiliation Type Desc:	Facility Mailing Address
Entity Name:	Mailing Address
Entity Title:	Not reported
Affiliation Address:	2607 7th St. Unit B
Affiliation City:	Berkeley
Affiliation State:	CA
Affiliation Country:	Not reported
Affiliation Zip:	94710
Affiliation Phone:	,
Affiliation Type Desc:	Parent Corporation
Entity Name:	Ray Therapeutics, Inc.
Entity Title:	Not reported
Affiliation Address:	Not reported
Affiliation City:	Not reported
Affiliation State:	Not reported
Affiliation Country:	Not reported
Affiliation Zip:	Not reported
Affiliation Phone:	,

Name:	HUUE, INC.
Address:	2607 7TH ST STE D
City,State,Zip:	BERKELEY, CA 94710
Site ID:	597600
CERS ID:	10885261
CERS Description:	Chemical Storage Facilities

Violations:

Site ID:	597600
Site Name:	Huue, Inc.
Violation Date:	11-16-2022
Citation:	HSC 6.95 25508(a)(3) - California Health and Safety Code, Chapter 6.95, Section(s) 25508(a)(3)
Violation Description:	Failure to complete and electronically submit a site map with all required content.
Violation Notes:	Returned to compliance on 01/19/2023. Observation: Facility's site map is currently missing the location of the evacuation staging area, locations of hazardous materials and hazardous wastes, adjacent streets and emergency shutoffs. Corrective Action: Submit an updated site map with all required components to cers.calepa.ca.gov within 30 days of report issuance.
Violation Division:	Berkeley City Toxics Management Division

Map ID
Direction
Distance
Elevation Site

MAP FINDINGS

Database(s) EDR ID Number EPA ID Number

RAY THERAPEUTICS, INC. (Continued) **S124896243**

Violation Program: HMRRP
Violation Source: CERS,

Site ID: 597600
Site Name: Huue, Inc.
Violation Date: 11-16-2022
Citation: HSC 6.95 25508(a)(3) - California Health and Safety Code, Chapter 6.95, Section(s) 25508(a)(3)
Violation Description: Failure to complete and electronically submit hazardous material inventory information for all reportable hazardous materials on site at or above reportable quantities.
Violation Notes: Returned to compliance on 01/19/2023. Observation: TMD observed various chemicals that were either missing from the hazardous materials inventory or had an inaccurate quantity reported in the inventory. Corrective Action: Conduct a thorough review of the facility's hazardous materials and submit an updated inventory to cers.calepa.ca.gov within 30 days of report issuance.
Violation Division: Berkeley City Toxics Management Division
Violation Program: HMRRP
Violation Source: CERS,

Site ID: 597600
Site Name: Huue, Inc.
Violation Date: 11-16-2022
Citation: 22 CCR 12 66262.40(a) - California Code of Regulations, Title 22, Chapter 12, Section(s) 66262.40(a)
Violation Description: Failure to keep a copy of each properly signed manifest for at least three years from the date the waste was accepted by the initial transporter. The manifest signed at the time the waste was accepted for transport shall be kept until receiving a signed copy from the designated facility which received the waste.
Violation Notes: Returned to compliance on 01/19/2023. Observation: Operator was only able to produce generator initial copy manifests dated 5/13/22, 7/12/22, 9/23/22 at the time of inspection. Corrective Action: Keep both copies of the uniform hazardous waste manifest (generator initial copy and designated facility to generator copy) for a minimum of 3 years. Submit the manifests from the next scheduled waste pickup via email within 30 days of report issuance.
Violation Division: Berkeley City Toxics Management Division
Violation Program: HW
Violation Source: CERS,

Evaluation:
Eval General Type: Compliance Evaluation Inspection
Eval Date: 11-16-2022
Violations Found: Yes
Eval Type: Routine done by local agency
Eval Notes: TMD arrived onsite to conduct a routine Hazardous Materials Business Plan (HMBP) inspection of Huue, Inc. TMD met with senior scientist Abolfazl Aghanouri. Began inspection by reviewing the Business Owner Operator information. Aghanouri confirmed that all information is current and up to date. Aghanouri then escorted me through the facility to verify the hazardous materials inventory. Observed various chemicals that were not reported or have an inaccurate quantity reported in the inventory including: - Ecolab ultrasil enzymatic cleanser (~10 gallons) - Nitric Acid (~400 ml) - Mobil vacuum pump oil (~5 quarts) - Nitrogen (inventory reports 100 cubic feet, TMD observed

Map ID
Direction
Distance
Elevation Site

MAP FINDINGS

Database(s) EDR ID Number EPA ID Number

RAY THERAPEUTICS, INC. (Continued) **S124896243**

~300 cubic feet) - Mixed Gas (inventory reports 100 cubic feet, TMD observed ~600 cubic feet) - Nitrogen + Hydrogen (~300 cubic feet) TMD instructed Aghanouri to conduct a thorough review of the facility's chemicals and submit an updated inventory to cers.calepa.ca.gov. TMD also observed various [Truncated]

Eval Division: Berkeley City Toxics Management Division
Eval Program: HMRRP
Eval Source: CERS,

Eval General Type: Compliance Evaluation Inspection
Eval Date: 11-16-2022
Violations Found: Yes
Eval Type: Routine done by local agency
Eval Notes: TMD arrived onsite to conduct a routine Hazardous Waste Generator inspection of Huue Inc. Met with senior scientist, Abolfazl Aghanouri, who escorted me through the facility to inspect the hazardous waste accumulation area. Observed various emergency response equipment including an emergency shower, first aid kit, spill kit and fire extinguisher (last serviced on 11/10/21). Advised Aghanouri to schedule maintenance on the fire extinguisher as soon as possible. Emergency response posting was posted next to the facility's telephone. EPA ID# CAL000464623 was active at the time of inspection. Employee training records were adequate. TMD reviewed the following uniform hazardous waste manifests: - 5/13/22: waste flammable liquids (Dimethylsulfoxide, Methanol) - 90 lbs - 5/13/22: chromatography waste - 7/12/22: chromatography waste - 7/12/22: waste flammable liquids - 140 lbs - 7/12/22: waste flammable corrosives (ammonium hydroxide,methanol) - 140 lbs - 7/12/22: [Truncated]

Eval Division: Berkeley City Toxics Management Division
Eval Program: HW
Eval Source: CERS,

Affiliation:

Affiliation Type Desc: Legal Owner
Entity Name: Tammy Hsu
Entity Title: Not reported
Affiliation Address: 2607 7th St, Ste D
Affiliation City: Berkeley
Affiliation State: CA
Affiliation Country: United States
Affiliation Zip: 94710
Affiliation Phone: (650) 269-2779,

Affiliation Type Desc: CUPA District
Entity Name: Berkeley City Toxics Management Division
Entity Title: Not reported
Affiliation Address: 1947 Center Street, 1st Floor
Affiliation City: Berkeley
Affiliation State: CA
Affiliation Country: Not reported
Affiliation Zip: 94704
Affiliation Phone: (510) 981-7460,

Affiliation Type Desc: Facility Mailing Address
Entity Name: Mailing Address
Entity Title: Not reported
Affiliation Address: 2607 7th St, Ste D

Map ID
Direction
Distance
Elevation | Site | MAP FINDINGS | Database(s) | EDR ID Number
EPA ID Number

RAY THERAPEUTICS, INC. (Continued) **S124896243**

Affiliation City:	Berkeley
Affiliation State:	CA
Affiliation Country:	Not reported
Affiliation Zip:	94710
Affiliation Phone:	,
Affiliation Type Desc:	Identification Signer
Entity Name:	Tammy Hsu
Entity Title:	CSO
Affiliation Address:	Not reported
Affiliation City:	Not reported
Affiliation State:	Not reported
Affiliation Country:	Not reported
Affiliation Zip:	Not reported
Affiliation Phone:	,
Affiliation Type Desc:	Operator
Entity Name:	Tammy Hsu
Entity Title:	Not reported
Affiliation Address:	Not reported
Affiliation City:	Not reported
Affiliation State:	Not reported
Affiliation Country:	Not reported
Affiliation Zip:	Not reported
Affiliation Phone:	(650) 269-2779,
Affiliation Type Desc:	Document Preparer
Entity Name:	Tammy Hsu
Entity Title:	Not reported
Affiliation Address:	Not reported
Affiliation City:	Not reported
Affiliation State:	Not reported
Affiliation Country:	Not reported
Affiliation Zip:	Not reported
Affiliation Phone:	,
Affiliation Type Desc:	Environmental Contact
Entity Name:	Abolfazl Aghanouri
Entity Title:	Not reported
Affiliation Address:	2607 7th St Ste D
Affiliation City:	Berkeley
Affiliation State:	CA
Affiliation Country:	Not reported
Affiliation Zip:	94710
Affiliation Phone:	,
Affiliation Type Desc:	Parent Corporation
Entity Name:	Huue, Inc.
Entity Title:	Not reported
Affiliation Address:	Not reported
Affiliation City:	Not reported
Affiliation State:	Not reported
Affiliation Country:	Not reported
Affiliation Zip:	Not reported
Affiliation Phone:	,

MAP FINDINGS

Map ID / Direction / Distance / Elevation	Site	Database(s)	EDR ID Number / EPA ID Number
F38	**DAVID BROTHERS**	**CERS HAZ WASTE**	**S121754006**
West	**845 CARLETON ST**	**CERS**	**N/A**
< 1/8	**BERKELEY, CA 94710**		
0.070 mi.			
372 ft.	**Site 3 of 3 in cluster F**		

Relative: Lower

Actual: 35 ft.

CERS HAZ WASTE:

Name:	DAVID BROTHERS
Address:	845 CARLETON ST
City,State,Zip:	BERKELEY, CA 94710
Site ID:	24011
CERS ID:	10196980
CERS Description:	Hazardous Waste Generator

CERS:

Name:	DAVID BROTHERS
Address:	845 CARLETON ST
City,State,Zip:	BERKELEY, CA 94710
Site ID:	24011
CERS ID:	10196980
CERS Description:	Chemical Storage Facilities

Violations:

Site ID:	24011
Site Name:	DAVID BROTHERS
Violation Date:	03-16-2022
Citation:	HSC 6.95 25508(a)(3) - California Health and Safety Code, Chapter 6.95, Section(s) 25508(a)(3)
Violation Description:	Failure to complete and electronically submit hazardous material inventory information for all reportable hazardous materials on site at or above reportable quantities.
Violation Notes:	Returned to compliance on 05/19/2022. Observation: Acetylene amount reported in CERS is 110, but cylinder on-site was larger than that. Oxygen is reported in CERS as 230 cubic feet on-site, but only 127 cubic feet were observed. All hazard materials inventory items in CERS are using outdated federal hazard categories. Corrective Action: Update amount for oxygen and acetylene in CERS to reflect what was observed on site. Update all items in CERS by de-selecting the obsolete, old federal hazard categories, and selecting from the new 24 hazard category options - this must be done for each line item. Correct within 30 days.
Violation Division:	Berkeley City Toxics Management Division
Violation Program:	HMRRP
Violation Source:	CERS,

Site ID:	24011
Site Name:	DAVID BROTHERS
Violation Date:	03-16-2022
Citation:	40 CFR 1 262.34(d)(5)(ii) - U.S. Code of Federal Regulations, Title 40, Chapter 1, Section(s) 262.34(d)(5)(ii)
Violation Description:	Failure to post the following information next to the telephone: (A) The name and telephone number of the emergency coordinator; (B) Location of fire extinguishers and spill control material, and, if present, fire alarm; and (C) The telephone number of the fire department, unless the facility has a direct alarm.
Violation Notes:	Returned to compliance on 07/29/2022. Observation: Emergency Response posting could not be located at facility. Corrective Action: Fill out Emergency Response posting template provided by TMD, and submit photo of it hanging in facility to TMD via email within 30 days.

Map ID
Direction
Distance
Elevation | Site | MAP FINDINGS | Database(s) | EDR ID Number
EPA ID Number

DAVID BROTHERS (Continued) **S121754006**

Violation Division: Berkeley City Toxics Management Division
Violation Program: HW
Violation Source: CERS,

Site ID: 24011
Site Name: DAVID BROTHERS
Violation Date: 03-16-2022
Citation: HSC 6.95 25508(a)(3) - California Health and Safety Code, Chapter 6.95, Section(s) 25508(a)(3)
Violation Description: Failure to establish and electronically submit an adequate emergency response plan and procedures for a release or threatened release of a hazardous material.
Violation Notes: Returned to compliance on 07/29/2022. Observation: Emergency Response/Contingency Plan in CERS is using the outdated 2011 template. Corrective Action: Discard the 2011 template. Fill out the 2017 template and upload this to CERS within 30 days.
Violation Division: Berkeley City Toxics Management Division
Violation Program: HMRRP
Violation Source: CERS,

Site ID: 24011
Site Name: DAVID BROTHERS
Violation Date: 03-16-2022
Citation: 40 CFR 1 265.32 - U.S. Code of Federal Regulations, Title 40, Chapter 1, Section(s) 265.32
Violation Description: Failure of the facility to maintain the following emergency equipment or equivalents: 1) An internal communications or alarm system; 2) A device, such as a telephone (immediately available at the scene of Operations/ Maintenance) or a hand-held two-way radio, capable of summoning emergency assistance from local police departments, fire departments, or State or local emergency response teams; 3) Portable fire extinguishers, fire control equipment, spill control equipment, and decontamination equipment; and 4) Water at adequate volume and pressure to supply water hose streams, or foam producing equipment, or automatic sprinklers, or water spray systems.
Violation Notes: Returned to compliance on 05/13/2022. Observation: Fire extinguishers were last serviced in February 2018. Corrective Action: Service fire extinguishers. Photograph tag of serviced fire extinguishers and submit photo to TMD via email within 30 days.
Violation Division: Berkeley City Toxics Management Division
Violation Program: HW
Violation Source: CERS,

Site ID: 24011
Site Name: DAVID BROTHERS
Violation Date: 03-16-2022
Citation: HSC 6.5 25160(b)(3) - California Health and Safety Code, Chapter 6.5, Section(s) 25160(b)(3)
Violation Description: Failure to determine the status of any hazardous waste if a signed copy of the manifest isn t received within 35 days of the date the waste was accepted by the initial transporter and/or to submit an Exception Report to DTSC if a signed copy of the manifest isn t received within 45 days of the date the waste was accepted by the initial transporter.
Violation Notes: Returned to compliance on 09/15/2022. Observation: No disposal records exist for used oil disposal. Corrective Action: Use receipt provided by TMD at Used Oil Collection Facility. Submit copy of receipt via

Map ID
Direction
Distance
Elevation | Site | MAP FINDINGS | Database(s) | EDR ID Number
EPA ID Number

DAVID BROTHERS (Continued) **S121754006**

email to TMD within 30 days.
Violation Division: Berkeley City Toxics Management Division
Violation Program: HW
Violation Source: CERS,

Evaluation:
Eval General Type: Compliance Evaluation Inspection
Eval Date: 10-10-2014
Violations Found: No
Eval Type: Routine done by local agency
Eval Notes: hazmats and used oil in locations and amounts indicated on 2014 report. Oil disposed at transfer station, CESQG. Training not required, sole proprietor. Stormwater and BMPs appropriate to facility. No exposed materials or wastes., covered or inside building E.R. Posting in office, by phone. No observed violations
Eval Division: Berkeley City Toxics Management Division
Eval Program: HMRRP
Eval Source: CERS,

Eval General Type: Compliance Evaluation Inspection
Eval Date: 07-11-2017
Violations Found: No
Eval Type: Routine done by local agency
Eval Notes: Routine Hazardous Materials Business Plan, Hazardous waste and Storm Water facility compliance inspection. The 2017 CERS submission was done on 2.24.27 by Daniel David. Bike repair, storage and mostly personal vehicle storage. The auto repair operation has not been in active for several years according to Daniel David. There is a used car selling operation at the site. There were a number of old cars in various state of repairs mainly stored inside and a number of dissembled/junk cars stored outside along with various junk car parts. While the exterior and interior were messy & unkempt, there was no spilled liquids or oil noted on the grounds. Several 55-gallon drums were on the property and were noted to be empty or containing water. The two 1/4 full drums of oil were reported as being moved from the foundry and were in the process of being used. Daniel David stated he has a car dealers license for selling used cars. The electric bicycle shop and small quantity used car [Truncated]
Eval Division: Berkeley City Toxics Management Division
Eval Program: HMRRP
Eval Source: CERS,

Eval General Type: Compliance Evaluation Inspection
Eval Date: 07-11-2017
Violations Found: No
Eval Type: Routine done by local agency
Eval Notes: Routine Hazardous Materials Business Plan, Hazardous waste and Storm Water facility compliance inspection. The 2017 CERS submission was done on 2.24.27 by Daniel David. Bike repair, storage and mostly personal vehicle storage. The auto repair operation has not been in active for several years according to Daniel David. There is a used car selling operation at the site. There were a number of old cars in various state of repairs mainly stored inside and a number of dissembled/junk cars stored outside along with various junk car parts. While the exterior and interior were messy & unkempt, there was no spilled liquids or oil noted on the grounds. Several 55-gallon drums were on the property and were noted to be empty or containing water.

Map ID
Direction
Distance
Elevation | Site | MAP FINDINGS | Database(s) | EDR ID Number
EPA ID Number

DAVID BROTHERS (Continued) **S121754006**

The two 1/4 full drums of oil were reported as being moved from the foundry and were in the process of being used. Daniel David stated he has a car dealers license for selling used cars. The electric bicycle shop and small quantity used car [Truncated]

Eval Division: Berkeley City Toxics Management Division
Eval Program: HW
Eval Source: CERS,

Eval General Type: Compliance Evaluation Inspection
Eval Date: 03-16-2022
Violations Found: Yes
Eval Type: Routine done by local agency
Eval Notes: Toxics Management Division (TMD) was on site for a routine hazardous materials and Hazardous Materials Business Plan (HMBP) and Hazardous Waste (HW). Consent to enter and conduct inspection activities was provided by Daniel David, Operator. TMD observed hazardous materials consistent with the CERS inventory submitted on 02/24/2022, except the acetylene and oxygen. TMD observed 127 cubic feet of oxyfen and an unknown amount of acetylene. Cylinders were seismically braced.

Eval Division: Berkeley City Toxics Management Division
Eval Program: HMRRP
Eval Source: CERS,

Eval General Type: Compliance Evaluation Inspection
Eval Date: 03-16-2022
Violations Found: Yes
Eval Type: Routine done by local agency
Eval Notes: Toxics Management Division (TMD) was on site for a routine hazardous materials and Hazardous Materials Business Plan (HMBP) and Hazardous Waste (HW). Consent to enter and conduct inspection activities was provided by Daniel David, Operator. EPA ID# CAL000120012 was inactive at time of inspection. Employee training is not required as there are no employees. Facility was missing emergency response posting. Per operator, used oil is dropped off at a collection center, but no records were available.

Eval Division: Berkeley City Toxics Management Division
Eval Program: HW
Eval Source: CERS,

Eval General Type: Compliance Evaluation Inspection
Eval Date: 10-10-2014
Violations Found: No
Eval Type: Routine done by local agency
Eval Notes: Not reported

Eval Division: Berkeley City Toxics Management Division
Eval Program: HW
Eval Source: CERS,

Coordinates:
Site ID: 24011
Facility Name: DAVID BROTHERS
Env Int Type Code: HWG
Program ID: 10196980
Coord Name: Not reported
Ref Point Type Desc: Center of a facility or station.,
Latitude: 37.857120
Longitude: -122.293800

MAP FINDINGS

Map ID
Direction
Distance
Elevation | Site | Database(s) | EDR ID Number
EPA ID Number

DAVID BROTHERS (Continued) **S121754006**

Affiliation:

Affiliation Type Desc:	Document Preparer
Entity Name:	Daniel David
Entity Title:	Not reported
Affiliation Address:	Not reported
Affiliation City:	Not reported
Affiliation State:	Not reported
Affiliation Country:	Not reported
Affiliation Zip:	Not reported
Affiliation Phone:	,
Affiliation Type Desc:	Environmental Contact
Entity Name:	Daniel David
Entity Title:	Not reported
Affiliation Address:	845 Carleton Street
Affiliation City:	Berkeley
Affiliation State:	CA
Affiliation Country:	Not reported
Affiliation Zip:	94710
Affiliation Phone:	,
Affiliation Type Desc:	Legal Owner
Entity Name:	Daniel David
Entity Title:	Not reported
Affiliation Address:	845 Carleton Street
Affiliation City:	Berkeley
Affiliation State:	CA
Affiliation Country:	United States
Affiliation Zip:	94710
Affiliation Phone:	(510) 845-2211,
Affiliation Type Desc:	Property Owner
Entity Name:	Daniel David
Entity Title:	Not reported
Affiliation Address:	845 Carleton Street
Affiliation City:	Berkeley
Affiliation State:	CA
Affiliation Country:	United States
Affiliation Zip:	94710
Affiliation Phone:	(510) 845-2211,
Affiliation Type Desc:	CUPA District
Entity Name:	Berkeley City Toxics Management Division
Entity Title:	Not reported
Affiliation Address:	1947 Center Street, 1st Floor
Affiliation City:	Berkeley
Affiliation State:	CA
Affiliation Country:	Not reported
Affiliation Zip:	94704
Affiliation Phone:	(510) 981-7460,
Affiliation Type Desc:	Facility Mailing Address
Entity Name:	Mailing Address
Entity Title:	Not reported
Affiliation Address:	845 Carleton Street
Affiliation City:	Berkeley
Affiliation State:	CA

Map ID
Direction
Distance
Elevation | Site | MAP FINDINGS | Database(s) | EDR ID Number
EPA ID Number

DAVID BROTHERS (Continued) **S121754006**

Affiliation Country: Not reported
Affiliation Zip: 94710
Affiliation Phone: ,

Affiliation Type Desc: Operator
Entity Name: Daniel David
Entity Title: Not reported
Affiliation Address: Not reported
Affiliation City: Not reported
Affiliation State: Not reported
Affiliation Country: Not reported
Affiliation Zip: Not reported
Affiliation Phone: (510) 845-2211,

Affiliation Type Desc: Identification Signer
Entity Name: Daniel David
Entity Title: Owner
Affiliation Address: Not reported
Affiliation City: Not reported
Affiliation State: Not reported
Affiliation Country: Not reported
Affiliation Zip: Not reported
Affiliation Phone: ,

Affiliation Type Desc: Parent Corporation
Entity Name: DAVID BROTHERS
Entity Title: Not reported
Affiliation Address: Not reported
Affiliation City: Not reported
Affiliation State: Not reported
Affiliation Country: Not reported
Affiliation Zip: Not reported
Affiliation Phone: ,

B39 **MCEWEN LIGHTING STUDIO** **RCRA NonGen / NLR** **1024819756**
ESE **2748 9TH ST** **CAL000330773**
< 1/8 **BERKELEY, CA 94710**
0.083 mi.
439 ft. **Site 7 of 7 in cluster B**

Relative:
Higher

Actual:
43 ft.

RCRA Listings:

Date Form Received by Agency:	20080318
Handler Name:	Mcewen Lighting Studio
Handler Address:	2748 9th St
Handler City,State,Zip:	BERKELEY, CA 94710-2656
EPA ID:	CAL000330773
Contact Name:	JANETTE HIGUERA
Contact Address:	2748 9TH ST
Contact City,State,Zip:	BERKELEY, CA 94710
Contact Telephone:	510-849-4000
Contact Fax:	510-849-4006
Contact Email:	JANETTEH@MCEWENLIGHTING.COM
Contact Title:	Not reported
EPA Region:	09
Land Type:	Not reported
Federal Waste Generator Description:	Not a generator, verified
Non-Notifier:	Not reported

Map ID
Direction
Distance
Elevation | Site | MAP FINDINGS | Database(s) | EDR ID Number
EPA ID Number

MCEWEN LIGHTING STUDIO (Continued) **1024819756**

Biennial Report Cycle:	Not reported
Accessibility:	Not reported
Active Site Indicator:	Handler Activities
State District Owner:	Not reported
State District:	Not reported
Mailing Address:	2748 9TH ST
Mailing City,State,Zip:	BERKELEY, CA 94710-2656
Owner Name:	Michael Mcewen
Owner Type:	Other
Operator Name:	Janette Higuera
Operator Type:	Other
Short-Term Generator Activity:	No
Importer Activity:	No
Mixed Waste Generator:	No
Transporter Activity:	No
Transfer Facility Activity:	No
Recycler Activity with Storage:	No
Small Quantity On-Site Burner Exemption:	No
Smelting Melting and Refining Furnace Exemption:	No
Underground Injection Control:	No
Off-Site Waste Receipt:	No
Universal Waste Indicator:	Yes
Universal Waste Destination Facility:	Yes
Federal Universal Waste:	No
Active Site State-Reg Handler:	---
Federal Facility Indicator:	Not reported
Hazardous Secondary Material Indicator:	N
Sub-Part K Indicator:	Not reported
2018 GPRA Permit Baseline:	Not on the Baseline
2018 GPRA Renewals Baseline:	Not on the Baseline
202 GPRA Corrective Action Baseline:	No
Subject to Corrective Action Universe:	No
Non-TSDFs Where RCRA CA has Been Imposed Universe:	No
Corrective Action Priority Ranking:	No NCAPS ranking
Environmental Control Indicator:	No
Institutional Control Indicator:	No
Human Exposure Controls Indicator:	N/A
Groundwater Controls Indicator:	N/A
Significant Non-Complier Universe:	No
Unaddressed Significant Non-Complier Universe:	No
Addressed Significant Non-Complier Universe:	No
Significant Non-Complier With a Compliance Schedule Universe:	No
Financial Assurance Required:	Not reported
Handler Date of Last Change:	20180905
Recognized Trader-Importer:	No
Recognized Trader-Exporter:	No
Importer of Spent Lead Acid Batteries:	No
Exporter of Spent Lead Acid Batteries:	No
Recycler Activity Without Storage:	No
Manifest Broker:	No
Sub-Part P Indicator:	No

Handler - Owner Operator:

Owner/Operator Indicator:	Operator
Owner/Operator Name: JANETTE HIGUERA	
Legal Status:	Other

Map ID
Direction
Distance
Elevation | Site | MAP FINDINGS | Database(s) | EDR ID Number
EPA ID Number

MCEWEN LIGHTING STUDIO (Continued) **1024819756**

Date Became Current:	Not reported
Date Ended Current:	Not reported
Owner/Operator Address:	2748 9TH ST
Owner/Operator City,State,Zip:	BERKELEY, CA 94710
Owner/Operator Telephone:	510-849-4000
Owner/Operator Telephone Ext:	Not reported
Owner/Operator Fax:	Not reported
Owner/Operator Email:	Not reported
Owner/Operator Indicator:	Owner
Owner/Operator Name: MICHAEL MCEWEN	
Legal Status:	Other
Date Became Current:	Not reported
Date Ended Current:	Not reported
Owner/Operator Address:	2748 9TH ST
Owner/Operator City,State,Zip:	BERKELEY, CA 94710-2656
Owner/Operator Telephone:	510-849-4000
Owner/Operator Telephone Ext:	Not reported
Owner/Operator Fax:	Not reported
Owner/Operator Email:	Not reported

Historic Generators:

Receive Date:	20080318
Handler Name: MCEWEN LIGHTING STUDIO	
Federal Waste Generator Description:	Not a generator, verified
State District Owner:	Not reported
Large Quantity Handler of Universal Waste:	No
Recognized Trader Importer:	No
Recognized Trader Exporter:	No
Spent Lead Acid Battery Importer:	No
Spent Lead Acid Battery Exporter:	No
Current Record:	Yes
Non Storage Recycler Activity:	Not reported
Electronic Manifest Broker:	Not reported

List of NAICS Codes and Descriptions:

NAICS Code:	332323
NAICS Description:	ORNAMENTAL AND ARCHITECTURAL METAL WORK MANUFACTURING

Facility Has Received Notices of Violations:

Violations:	No Violations Found

Evaluation Action Summary:

Evaluations:	No Evaluations Found

MAP FINDINGS

Map ID / Direction / Distance / Elevation	Site	Database(s)	EDR ID Number / EPA ID Number
D40	**GOLD**	**EDR Hist Auto**	**1021828084**
North	**2606 8TH ST**		**N/A**
< 1/8	**BERKELEY, CA 94702**		
0.084 mi.			
442 ft.	**Site 11 of 11 in cluster D**		

Relative: Higher

Actual: 41 ft.

EDR Hist Auto

Year:	Name:	Type:
1983	GOLD	Gasoline Service Stations

Map ID / Direction / Distance / Elevation	Site	Database(s)	EDR ID Number / EPA ID Number
G41	**AEROSOL DYNAMICS INC**	**CERS HAZ WASTE**	**S121782306**
SSE	**935 GRAYSON ST**	**HWTS**	**N/A**
< 1/8	**BERKELEY, CA 94710**		
0.090 mi.			
473 ft.	**Site 1 of 6 in cluster G**		

Relative: Higher

Actual: 40 ft.

CERS HAZ WASTE:

Name:	AEROSOL DYNAMICS INC
Address:	935 GRAYSON ST
City,State,Zip:	BERKELEY, CA 94710
Site ID:	425908
CERS ID:	10743538
CERS Description:	Hazardous Waste Generator

Violations:

Site ID:	425908
Site Name:	Aerosol Dynamics Inc
Violation Date:	03-31-2021
Citation:	22 CCR 12 66262.34(f) - California Code of Regulations, Title 22, Chapter 12, Section(s) 66262.34(f)
Violation Description:	Failure to properly label hazardous waste accumulation containers and portable tanks with the following requirements: "Hazardous Waste", name and address of the generator, physical and chemical characteristics of the Hazardous Waste, and starting accumulation date.
Violation Notes:	Returned to compliance on 04/06/2021. Observation: Both waste containers were missing all required labeling information. Corrective Action: TMD to provide labels; facility should utilize these or similar labels and submit photograph to TMD.
Violation Division:	Berkeley City Toxics Management Division
Violation Program:	HW
Violation Source:	CERS,

Site ID:	425908
Site Name:	Aerosol Dynamics Inc
Violation Date:	08-03-2017
Citation:	Un-Specified
Violation Description:	Hazardous Waste Generator Program - Administration/Documentation - General Local Ordinance
Violation Notes:	Returned to compliance on 08/27/2017. Business must report hazardous waste on CERS.calepa.ca.gov
Violation Division:	Berkeley City Toxics Management Division
Violation Program:	HW
Violation Source:	CERS,

Site ID:	425908
Site Name:	Aerosol Dynamics Inc
Violation Date:	03-31-2021
Citation:	22 CCR 15 66265.16 - California Code of Regulations, Title 22, Chapter

Map ID
Direction
Distance
Elevation Site

MAP FINDINGS

Database(s) EDR ID Number EPA ID Number

AEROSOL DYNAMICS INC (Continued) **S121782306**

15, Section(s) 66265.16

Violation Description: Failure to provide employees with hazardous waste training program of class room instructions or on-the-job training within the first six months after the date of their employment or assignment to a facility, or to a new position at a facility and annually thereafter. Training records on current personnel shall be kept until closure of the facility and for former employees the record shall be kept for at least three years from the date the employee last worked at the facility. The records shall include the following: the job title for each position at the facility related to hazardous waste management, and the name of the employee filling each job; a written job description for each position, duties of facility personnel assigned to each position, and a written description of the type and amount of both introductory and continuing training that will be given to each person filling a position.

Violation Notes: Returned to compliance on 04/28/2021. Observation: No employee training records provided at time of inspection. Corrective Action: TMD to provide employee training template; conduct training and retain record on-site for 3 years.

Violation Division: Berkeley City Toxics Management Division
Violation Program: HW
Violation Source: CERS,

Site ID: 425908
Site Name: Aerosol Dynamics Inc
Violation Date: 03-31-2021
Citation: 40 CFR 1 265.32 - U.S. Code of Federal Regulations, Title 40, Chapter 1, Section(s) 265.32

Violation Description: Failure of the facility to maintain the following emergency equipment or equivalents: 1) An internal communications or alarm system; 2) A device, such as a telephone (immediately available at the scene of Operations/ Maintenance) or a hand-held two-way radio, capable of summoning emergency assistance from local police departments, fire departments, or State or local emergency response teams; 3) Portable fire extinguishers, fire control equipment, spill control equipment, and decontamination equipment; and 4) Water at adequate volume and pressure to supply water hose streams, or foam producing equipment, or automatic sprinklers, or water spray systems.

Violation Notes: Returned to compliance on 04/05/2021. Observation: During inspection, TMD observed fire extinguisher last serviced in May of 2018. Corrective Action: Operator corrected this prior to report delivery by providing documentation showing the equipment was serviced.

Violation Division: Berkeley City Toxics Management Division
Violation Program: HW
Violation Source: CERS,

Evaluation:
Eval General Type: Other/Unknown
Eval Date: 08-03-2017
Violations Found: Yes
Eval Type: Other, not routine, done by local agency
Eval Notes: EPA ID#, CAL 000 287 950. Waste generated is water, methanol, HPLC. Have not shipped since 2013. Takes waste to HHW alameda county. Must report HW activity on CERS.calepa.ca.gov. Acetonitrile, methanol and water mixture for machine. 4L container of each. Acetic acid 2.5L Nitric acid. 5L total is about 10 of haz mat. No outside activity.
Eval Division: Berkeley City Toxics Management Division

Map ID
Direction
Distance
Elevation Site

MAP FINDINGS

Database(s) EDR ID Number EPA ID Number

AEROSOL DYNAMICS INC (Continued) **S121782306**

Eval Program: HW
Eval Source: CERS,

Eval General Type: Compliance Evaluation Inspection
Eval Date: 08-29-2017
Violations Found: No
Eval Type: Routine done by local agency
Eval Notes: Submitted hazardous waste generator packet online. Labeling - Need more labels. Accumulation start dates available. Emergency response number are posted. No violations
Eval Division: Berkeley City Toxics Management Division
Eval Program: HW
Eval Source: CERS,

Eval General Type: Compliance Evaluation Inspection
Eval Date: 03-31-2021
Violations Found: Yes
Eval Type: Routine done by local agency
Eval Notes: Toxics Management Division (TMD) connected virtually with Arantzazu Eiguren-Hernandez, Senior Research Chemist of Aerosol Dynamics, via a combination of audio and video streaming to conduct this virtual inspection. Aerosol Dynamics builds instruments for measuring air pollution, and this location is primarily research and development-focused, using mostly water with some methanol and isopropyl alcohol (IPA). TMD observed a pneumatic compressor, 33CF hydrogen, and 88 CF nitrogen, seismically braced. Hazardous materials are below Hazardous Materials Business Plan (HMBP) reporting thresholds. Fire extinguisher last serviced in May 2018. Facility operator provided receipt of 2019 disposal to Alameda County HHW small business program, and photo of Emergency Response posting. TMD observed - 1x 5gal of water/IPA/methanol waste, dated 12/10/19 - 1x 1.06gal of waste solvents, no accumulation start date
Eval Division: Berkeley City Toxics Management Division
Eval Program: HW
Eval Source: CERS,

Coordinates:
Site ID: 425908
Facility Name: Aerosol Dynamics Inc
Env Int Type Code: HWG
Program ID: 10743538
Coord Name: Not reported
Ref Point Type Desc: Center of a facility or station.,
Latitude: 37.855830
Longitude: -122.290990

Affiliation:
Affiliation Type Desc: CUPA District
Entity Name: Berkeley City Toxics Management Division
Entity Title: Not reported
Affiliation Address: 1947 Center Street, 1st Floor
Affiliation City: Berkeley
Affiliation State: CA
Affiliation Country: Not reported
Affiliation Zip: 94704
Affiliation Phone: (510) 981-7460,

Map ID
Direction
Distance
Elevation | Site | MAP FINDINGS | Database(s) | EDR ID Number
EPA ID Number

AEROSOL DYNAMICS INC (Continued) **S121782306**

Affiliation Type Desc:	Legal Owner
Entity Name:	Nathan Kreisberg
Entity Title:	Not reported
Affiliation Address:	935 Grayson St
Affiliation City:	Berkeley
Affiliation State:	CA
Affiliation Country:	United States
Affiliation Zip:	94710
Affiliation Phone:	(510) 649-9360,

Affiliation Type Desc:	Operator
Entity Name:	Arantzazu Eiguren
Entity Title:	Not reported
Affiliation Address:	Not reported
Affiliation City:	Not reported
Affiliation State:	Not reported
Affiliation Country:	Not reported
Affiliation Zip:	Not reported
Affiliation Phone:	(510) 649-9360,

Affiliation Type Desc:	Environmental Contact
Entity Name:	Arantza Eiguren
Entity Title:	Not reported
Affiliation Address:	935 Grayson St
Affiliation City:	Berkeley
Affiliation State:	CA
Affiliation Country:	Not reported
Affiliation Zip:	94710
Affiliation Phone:	,

Affiliation Type Desc:	Identification Signer
Entity Name:	Arantza Eiguren
Entity Title:	Senior Research Chemist
Affiliation Address:	Not reported
Affiliation City:	Not reported
Affiliation State:	Not reported
Affiliation Country:	Not reported
Affiliation Zip:	Not reported
Affiliation Phone:	,

Affiliation Type Desc:	Property Owner
Entity Name:	Susanne Hering and John Phillips
Entity Title:	Not reported
Affiliation Address:	935 Groyson St
Affiliation City:	Berkeley
Affiliation State:	CA
Affiliation Country:	United States
Affiliation Zip:	94710
Affiliation Phone:	(510) 649-9360,

Affiliation Type Desc:	Document Preparer
Entity Name:	Arantza Eiguren
Entity Title:	Not reported
Affiliation Address:	Not reported
Affiliation City:	Not reported
Affiliation State:	Not reported
Affiliation Country:	Not reported

Map ID
Direction
Distance
Elevation | Site | MAP FINDINGS | Database(s) | EDR ID Number
EPA ID Number

AEROSOL DYNAMICS INC (Continued) **S121782306**

Affiliation Zip: Not reported
Affiliation Phone: ,

Affiliation Type Desc: Facility Mailing Address
Entity Name: Mailing Address
Entity Title: Not reported
Affiliation Address: 935 Grayson St
Affiliation City: Berkeley
Affiliation State: CA
Affiliation Country: Not reported
Affiliation Zip: 94710
Affiliation Phone: ,

Affiliation Type Desc: Parent Corporation
Entity Name: Aerosol Dynamics Inc
Entity Title: Not reported
Affiliation Address: Not reported
Affiliation City: Not reported
Affiliation State: Not reported
Affiliation Country: Not reported
Affiliation Zip: Not reported
Affiliation Phone: ,

HWTS:
Name: AEROSOL DYNAMICS INC
Address: 935 GRAYSON ST
Address 2: Not reported
City,State,Zip: BERKELEY, CA 94710
EPA ID: CAL000287950
Inactive Date: Not reported
Create Date: 11/05/2004
Last Act Date: Not reported
Mailing Name: Not reported
Mailing Address: 935 GRAYSON ST
Mailing Address 2: Not reported
Mailing City,State,Zip: BERKELEY, CA 947102640
Owner Name: SUSANNE HERING
Owner Address: 935 GRAYSON ST
Owner Address 2: Not reported
Owner City,State,Zip: BERKELEY, CA 947102640
Owner Phone: Not reported
Owner Fax: Not reported
Contact Name: ARANTZA EIGUREN
Contact Address: 935 GRAYSON ST
Contact Address 2: Not reported
City,State,Zip: BERKELEY, CA 94710
Contact Phone: Not reported
Contact Fax: Not reported
Facility Status: Active
Facility Type: PERMANENT
Category: STATE
Latitude: 37.855548
Longitude: -122.291275

NAICS:
EPA ID: CAL000287950

Map ID
Direction
Distance
Elevation | Site | MAP FINDINGS | Database(s) | EDR ID Number
EPA ID Number

AEROSOL DYNAMICS INC (Continued) **S121782306**

Create Date:	2009-12-03 12:41:18.000
NAICS Code:	54171
NAICS Description:	Research and Development in the Physical, Engineering, and Life Sciences
Issued EPA ID Date:	2004-11-05 13:42:56.41000
Inactive Date:	Not reported
Facility Name:	AEROSOL DYNAMICS INC
Facility Address:	935 GRAYSON ST
Facility Address 2:	Not reported
Facility City:	BERKELEY
Facility County:	Not reported
Facility State:	CA
Facility Zip:	94710

G42 **AEROSOL DYNAMICS INC** **RCRA NonGen / NLR** **1024810067**
SSE **935 GRAYSON ST** **CAL000287950**
< 1/8 **BERKELEY, CA 94710**
0.090 mi.
473 ft. **Site 2 of 6 in cluster G**

Relative:
Higher

Actual:
40 ft.

RCRA Listings:

Date Form Received by Agency:	20041105
Handler Name:	Aerosol Dynamics Inc
Handler Address:	935 Grayson St
Handler City,State,Zip:	BERKELEY, CA 94710
EPA ID:	CAL000287950
Contact Name:	SUSANNE HERING
Contact Address:	935 GRAYSON ST
Contact City,State,Zip:	BERKELEY, CA 94710
Contact Telephone:	510-649-9360
Contact Fax:	510-649-9361
Contact Email:	SUSANNE@AEROSOL.US
Contact Title:	Not reported
EPA Region:	09
Land Type:	Not reported
Federal Waste Generator Description:	Not a generator, verified
Non-Notifier:	Not reported
Biennial Report Cycle:	Not reported
Accessibility:	Not reported
Active Site Indicator:	Handler Activities
State District Owner:	Not reported
State District:	Not reported
Mailing Address:	935 GRAYSON ST
Mailing City,State,Zip:	BERKELEY, CA 94710-2640
Owner Name:	Susanne Hering
Owner Type:	Other
Operator Name:	Susanne Hering
Operator Type:	Other
Short-Term Generator Activity:	No
Importer Activity:	No
Mixed Waste Generator:	No
Transporter Activity:	No
Transfer Facility Activity:	No
Recycler Activity with Storage:	No
Small Quantity On-Site Burner Exemption:	No
Smelting Melting and Refining Furnace Exemption:	No
Underground Injection Control:	No

AEROSOL DYNAMICS INC (Continued) **1024810067**

Off-Site Waste Receipt:	No
Universal Waste Indicator:	Yes
Universal Waste Destination Facility:	Yes
Federal Universal Waste:	No
Active Site State-Reg Handler:	---
Federal Facility Indicator:	Not reported
Hazardous Secondary Material Indicator:	N
Sub-Part K Indicator:	Not reported
2018 GPRA Permit Baseline:	Not on the Baseline
2018 GPRA Renewals Baseline:	Not on the Baseline
202 GPRA Corrective Action Baseline:	No
Subject to Corrective Action Universe:	No
Non-TSDFs Where RCRA CA has Been Imposed Universe:	No
Corrective Action Priority Ranking:	No NCAPS ranking
Environmental Control Indicator:	No
Institutional Control Indicator:	No
Human Exposure Controls Indicator:	N/A
Groundwater Controls Indicator:	N/A
Significant Non-Complier Universe:	No
Unaddressed Significant Non-Complier Universe:	No
Addressed Significant Non-Complier Universe:	No
Significant Non-Complier With a Compliance Schedule Universe:	No
Financial Assurance Required:	Not reported
Handler Date of Last Change:	20180905
Recognized Trader-Importer:	No
Recognized Trader-Exporter:	No
Importer of Spent Lead Acid Batteries:	No
Exporter of Spent Lead Acid Batteries:	No
Recycler Activity Without Storage:	No
Manifest Broker:	No
Sub-Part P Indicator:	No

Handler - Owner Operator:

Owner/Operator Indicator:	Operator
Owner/Operator Name: SUSANNE HERING	
Legal Status:	Other
Date Became Current:	Not reported
Date Ended Current:	Not reported
Owner/Operator Address:	935 GRAYSON ST
Owner/Operator City,State,Zip:	BERKELEY, CA 94710
Owner/Operator Telephone:	510-649-9360
Owner/Operator Telephone Ext:	Not reported
Owner/Operator Fax:	Not reported
Owner/Operator Email:	Not reported

Owner/Operator Indicator:	Owner
Owner/Operator Name: SUSANNE HERING	
Legal Status:	Other
Date Became Current:	Not reported
Date Ended Current:	Not reported
Owner/Operator Address:	935 GRAYSON ST
Owner/Operator City,State,Zip:	BERKELEY, CA 94710-2640
Owner/Operator Telephone:	510-649-9360
Owner/Operator Telephone Ext:	Not reported
Owner/Operator Fax:	Not reported
Owner/Operator Email:	Not reported

MAP FINDINGS

Map ID / Direction / Distance / Elevation | Site | Database(s) | EDR ID Number / EPA ID Number

AEROSOL DYNAMICS INC (Continued) **1024810067**

Historic Generators:
- Receive Date: 20041105
- Handler Name: AEROSOL DYNAMICS INC
- Federal Waste Generator Description: Not a generator, verified
- State District Owner: Not reported
- Large Quantity Handler of Universal Waste: No
- Recognized Trader Importer: No
- Recognized Trader Exporter: No
- Spent Lead Acid Battery Importer: No
- Spent Lead Acid Battery Exporter: No
- Current Record: Yes
- Non Storage Recycler Activity: Not reported
- Electronic Manifest Broker: Not reported

List of NAICS Codes and Descriptions:
- NAICS Code: 54171
- NAICS Description: RESEARCH AND DEVELOPMENT IN THE PHYSICAL, ENGINEERING, AND LIFE SCIENCES

Facility Has Received Notices of Violations:
- Violations: No Violations Found

Evaluation Action Summary:
- Evaluations: No Evaluations Found

G43 **FLYING MOOSE** **RCRA NonGen / NLR** **1026490054**
SSE **939 GRAYSON ST** **CAL000413938**
< 1/8 **BERKELEY, CA 94710**
0.090 mi.
476 ft. **Site 3 of 6 in cluster G**

Relative: Higher
Actual: 40 ft.

RCRA Listings:
- Date Form Received by Agency: 20160129
- Handler Name: Flying Moose
- Handler Address: 939 Grayson St
- Handler City,State,Zip: BERKELEY, CA 94710
- EPA ID: CAL000413938
- Contact Name: CHRIS TAGGART
- Contact Address: 939 GRAYSON ST
- Contact City,State,Zip: BERKELEY, CA 94710
- Contact Telephone: 510-708-6859
- Contact Fax: Not reported
- Contact Email: CHRIS.TAGGART@YAHOO.COM
- Contact Title: Not reported
- EPA Region: 09
- Land Type: Not reported
- Federal Waste Generator Description: Not a generator, verified
- Non-Notifier: Not reported
- Biennial Report Cycle: Not reported
- Accessibility: Not reported
- Active Site Indicator: Not reported
- State District Owner: Not reported
- State District: Not reported
- Mailing Address: 939 GRAYSON ST
- Mailing City,State,Zip: BERKELEY, CA 94710

Map ID
Direction
Distance
Elevation | Site | MAP FINDINGS | Database(s) | EDR ID Number
EPA ID Number

FLYING MOOSE (Continued) **1026490054**

Owner Name:	Carl Bass
Owner Type:	Other
Operator Name:	Chris Taggart
Operator Type:	Other
Short-Term Generator Activity:	No
Importer Activity:	No
Mixed Waste Generator:	No
Transporter Activity:	No
Transfer Facility Activity:	No
Recycler Activity with Storage:	No
Small Quantity On-Site Burner Exemption:	No
Smelting Melting and Refining Furnace Exemption:	No
Underground Injection Control:	No
Off-Site Waste Receipt:	No
Universal Waste Indicator:	No
Universal Waste Destination Facility:	No
Federal Universal Waste:	No
Active Site State-Reg Handler:	---
Federal Facility Indicator:	Not reported
Hazardous Secondary Material Indicator:	N
Sub-Part K Indicator:	Not reported
2018 GPRA Permit Baseline:	Not on the Baseline
2018 GPRA Renewals Baseline:	Not on the Baseline
202 GPRA Corrective Action Baseline:	No
Subject to Corrective Action Universe:	No
Non-TSDFs Where RCRA CA has Been Imposed Universe:	No
Corrective Action Priority Ranking:	No NCAPS ranking
Environmental Control Indicator:	No
Institutional Control Indicator:	No
Human Exposure Controls Indicator:	N/A
Groundwater Controls Indicator:	N/A
Significant Non-Complier Universe:	No
Unaddressed Significant Non-Complier Universe:	No
Addressed Significant Non-Complier Universe:	No
Significant Non-Complier With a Compliance Schedule Universe:	No
Financial Assurance Required:	Not reported
Handler Date of Last Change:	20200904
Recognized Trader-Importer:	No
Recognized Trader-Exporter:	No
Importer of Spent Lead Acid Batteries:	No
Exporter of Spent Lead Acid Batteries:	No
Recycler Activity Without Storage:	No
Manifest Broker:	No
Sub-Part P Indicator:	No

Handler - Owner Operator:

Owner/Operator Indicator:	Operator
Owner/Operator Name: CHRIS TAGGART	
Legal Status:	Other
Date Became Current:	Not reported
Date Ended Current:	Not reported
Owner/Operator Address:	939 GRAYSON ST
Owner/Operator City,State,Zip:	BERKELEY, CA 94710
Owner/Operator Telephone:	510-708-6859
Owner/Operator Telephone Ext:	Not reported
Owner/Operator Fax:	Not reported

MAP FINDINGS

Map ID / Direction / Distance / Elevation | Site | Database(s) | EDR ID Number / EPA ID Number

FLYING MOOSE (Continued) **1026490054**

Owner/Operator Email: Not reported

Owner/Operator Indicator: Owner
Owner/Operator Name: CARL BASS
Legal Status: Other
Date Became Current: Not reported
Date Ended Current: Not reported
Owner/Operator Address: 939 GRAYSON ST
Owner/Operator City,State,Zip: BERKELEY, CA 94710
Owner/Operator Telephone: 510-710-5665
Owner/Operator Telephone Ext: Not reported
Owner/Operator Fax: Not reported
Owner/Operator Email: Not reported

Historic Generators:
Receive Date: 20160129
Handler Name: FLYING MOOSE
Federal Waste Generator Description: Not a generator, verified
State District Owner: Not reported
Large Quantity Handler of Universal Waste: No
Recognized Trader Importer: Not reported
Recognized Trader Exporter: Not reported
Spent Lead Acid Battery Importer: Not reported
Spent Lead Acid Battery Exporter: Not reported
Current Record: Yes
Non Storage Recycler Activity: Not reported
Electronic Manifest Broker: Not reported

List of NAICS Codes and Descriptions:
NAICS Code: 333414
NAICS Description: HEATING EQUIPMENT (EXCEPT WARM AIR FURNACES) MANUFACTURING

Facility Has Received Notices of Violations:
Violations: No Violations Found

Evaluation Action Summary:
Evaluations: No Evaluations Found

G44 **FLYING MOOSE MANUFACTURING LLC** **CERS HAZ WASTE** **S121780227**
SSE **939 GRAYSON ST** **CERS** **N/A**
< 1/8 **BERKELEY, CA 94710**
0.090 mi.
476 ft. **Site 4 of 6 in cluster G**

Relative: Higher
Actual: 40 ft.

CERS HAZ WASTE:
Name: FLYING MOOSE MANUFACTURING LLC
Address: 939 GRAYSON ST
City,State,Zip: BERKELEY, CA 94710
Site ID: 419283
CERS ID: 10728811
CERS Description: Hazardous Waste Generator

CERS:
Name: FLYING MOOSE MANUFACTURING LLC

Map ID
Direction
Distance
Elevation | Site | MAP FINDINGS | Database(s) | EDR ID Number
EPA ID Number

FLYING MOOSE MANUFACTURING LLC (Continued) **S121780227**

Address: 939 GRAYSON ST
City,State,Zip: BERKELEY, CA 94710
Site ID: 419283
CERS ID: 10728811
CERS Description: Chemical Storage Facilities

Violations:

Site ID: 419283
Site Name: Flying Moose Manufacturing LLC
Violation Date: 09-01-2020
Citation: HSC 6.5 25123.3(h)(1) - California Health and Safety Code, Chapter 6.5, Section(s) 25123.3(h)(1)
Violation Description: Failure to send hazardous waste offsite for treatment, storage, or disposal within 180 days (or 270 days if waste is transported over 200 miles) for a generator who generates less than 1000 kilogram per month if all of the following conditions are met: (1) The quantity of hazardous waste accumulated onsite never exceeds 6,000 kilograms. (2) The generator complies with the requirements of 40 Code of Federal Regulations section 262.34(d), (e) and (f). (3) The generator does not hold acutely hazardous waste or extremely hazardous waste in an amount greater than one kilogram for more than 90 days.
Violation Notes: Returned to compliance on 10/02/2020. Observation: Waste Coolant accumulation start date is October of 2019, and operator states October 2019 is the only time they have shipped off in 3 years. Corrective Action: Ship off (or drop off) waste within 30 days and submit proof to TMD. Continue to label accumulation start dates and send off hazardous waste within accumulation time limits. Maintain records on-site for 3 years.
Violation Division: Berkeley City Toxics Management Division
Violation Program: HW
Violation Source: CERS,

Site ID: 419283
Site Name: Flying Moose Manufacturing LLC
Violation Date: 08-31-2023
Citation: HSC 6.95 25508(a)(3) - California Health and Safety Code, Chapter 6.95, Section(s) 25508(a)(3)
Violation Description: Failure to establish and electronically submit an adequate emergency response plan and procedures for a release or threatened release of a hazardous material.
Violation Notes: Returned to compliance on 11/15/2023. Observation: Emergency Response/Contingency Plan is submitted on an outdated template with the incorrect phone number for the Office of the State Fire Marshall. Corrective Action: Complete the latest template and upload it to cers.calepa.ca.gov under the Emergency Response and Training Plans section within 30 days of report issuance.
Violation Division: Berkeley City Toxics Management Division
Violation Program: HMRRP
Violation Source: CERS,

Site ID: 419283
Site Name: Flying Moose Manufacturing LLC
Violation Date: 01-09-2017
Citation: HSC 6.95 25507 - California Health and Safety Code, Chapter 6.95, Section(s) 25507
Violation Description: Failure to adequately establish and implement a business plan when storing/handling a hazardous material at or above reportable quantities.

Map ID
Direction
Distance
Elevation Site

MAP FINDINGS

Database(s) EDR ID Number EPA ID Number

FLYING MOOSE MANUFACTURING LLC (Continued) **S121780227**

Violation Notes:	Returned to compliance on 03/03/2017. The facility failed to establish required hazardous materials business plan. The facility exceed the specified thresholds of hazardous materials (>= 55 gallon for liquids) required to submit a hazardous materials business plan (HMBP) in accordance with BMC 15.12.050. Therefore the facility meet the requirement to report Hazardous Materials and submit a HMBP. Corrective Action: Please establish Hazardous Materials Business Plan (HMBP), go to cers.calepa.ca.gov and create an account. Report a complete list of Hazardous Materials and Hazardous Waste inventory, site map, emergency response plan and employee training plan.
Violation Division:	Berkeley City Toxics Management Division
Violation Program:	HMRRP
Violation Source:	CERS,
Site ID:	419283
Site Name:	Flying Moose Manufacturing LLC
Violation Date:	07-11-2017
Citation:	40 CFR 1 265.32 - U.S. Code of Federal Regulations, Title 40, Chapter 1, Section(s) 265.32
Violation Description:	Failure of the facility to maintain the following emergency equipment or equivalents: 1) An internal communications or alarm system; 2) A device, such as a telephone (immediately available at the scene of Operations/ Maintenance) or a hand-held two-way radio, capable of summoning emergency assistance from local police departments, fire departments, or State or local emergency response teams; 3) Portable fire extinguishers, fire control equipment, spill control equipment, and decontamination equipment; and 4) Water at adequate volume and pressure to supply water hose streams, or foam producing equipment, or automatic sprinklers, or water spray systems.
Violation Notes:	Returned to compliance on 07/14/2017. Fire extinguishers are provided throughout the building and are due for annual servicing. Corrective action: Contact a company to service the fire extinguishers.
Violation Division:	Berkeley City Toxics Management Division
Violation Program:	HW
Violation Source:	CERS,
Site ID:	419283
Site Name:	Flying Moose Manufacturing LLC
Violation Date:	08-31-2023
Citation:	HSC 6.95 25508(a)(3) - California Health and Safety Code, Chapter 6.95, Section(s) 25508(a)(3)
Violation Description:	Failure to complete and electronically submit hazardous material inventory information for all reportable hazardous materials on site at or above reportable quantities.
Violation Notes:	Returned to compliance on 11/15/2023. Observation: Observed various chemicals that weren't reported in the hazardous materials inventory including: <10 gallons various cleaners, ~30 gallons hydraulic oil, and ~5 gallons acetone. Corrective Action: Submit an updated hazardous materials inventory to cers.calepa.ca.gov within 30 days of report issuance.
Violation Division:	Berkeley City Toxics Management Division
Violation Program:	HMRRP
Violation Source:	CERS,
Site ID:	419283
Site Name:	Flying Moose Manufacturing LLC
Violation Date:	08-31-2023

Map ID
Direction
Distance
Elevation Site

MAP FINDINGS

Database(s) EDR ID Number EPA ID Number

FLYING MOOSE MANUFACTURING LLC (Continued) **S121780227**

Citation: HSC 6.95 25505(a)(4) - California Health and Safety Code, Chapter 6.95, Section(s) 25505(a)(4)
Violation Description: Failure to provide initial and annual training to all employees in safety procedures in the event of a release or threatened release of a hazardous material or failure to document and maintain training records for a minimum of three years.
Violation Notes: Returned to compliance on 11/15/2023. Observation: Reviewed training records dated 3/15/18 and 2/14/19, but training records for subsequent years were not available for review. Corrective Action: Conduct an employee safety training using the provided template and submit the training log via email within 30 days of report issuance.
Violation Division: Berkeley City Toxics Management Division
Violation Program: HMRRP
Violation Source: CERS,

Site ID: 419283
Site Name: Flying Moose Manufacturing LLC
Violation Date: 09-01-2020
Citation: HSC 6.95 25508(a)(1) - California Health and Safety Code, Chapter 6.95, Section(s) 25508(a)(1)
Violation Description: Failure to complete and electronically submit hazardous material inventory information for all reportable hazardous materials on site at or above reportable quantities.
Violation Notes: Returned to compliance on 10/02/2020. Observation: Existing items in CERS inventory are missing 24 newly adopted Federal Hazard Categories, and the following items are missing from the inventory: - 2x 281 CF argon - lead acid battery in forklift (unknown quantity) - 6x 5 gallon containers in flammable liquids locker (water soluble oil concentrate, cutting fluid, and compressor lubricant) Corrective Action: Update federal hazard categories, add missing items to inventory, and click submit within 30 days.
Violation Division: Berkeley City Toxics Management Division
Violation Program: HMRRP
Violation Source: CERS,

Evaluation:
Eval General Type: Compliance Evaluation Inspection
Eval Date: 07-11-2017
Violations Found: No
Eval Type: Routine done by local agency
Eval Notes: Confirmed the information in the Hazardous Materials Business Plan and submitted confirmation this date.
Eval Division: Berkeley City Toxics Management Division
Eval Program: HMRRP
Eval Source: CERS,

Eval General Type: Compliance Evaluation Inspection
Eval Date: 08-31-2023
Violations Found: No
Eval Type: Routine done by local agency
Eval Notes: Arrived on site to conduct a routine inspection of Flying Moose Manufacturing LLC to evaluate the facility's compliance with the Hazardous Waste Generator (HWG) program. Facility specializes in metal fabrication and generates small quantities of used oil and antifreeze. Met with Chris Taggart, Shop Helper. Observed the emergency posting posted by the facility's telephone. Observed the following waste streams: - 2 55-gallon drums of oily water/coolant (accumulation

Map ID
Direction
Distance
Elevation | Site | MAP FINDINGS | Database(s) | EDR ID Number
EPA ID Number

FLYING MOOSE MANUFACTURING LLC (Continued) **S121780227**

start date 8/16/23) Reviewed the following waste manifests: - 3/11/21: 110 gallons used oil - 6/10/21: 120 gallon oily water

Eval Division: Berkeley City Toxics Management Division
Eval Program: HW
Eval Source: CERS,

Eval General Type: Compliance Evaluation Inspection
Eval Date: 09-01-2020
Violations Found: Yes
Eval Type: Routine done by local agency
Eval Notes: Toxics Management Division (TMD) conducted this routine inspection virtually, via a combination of video and audio streaming. Flying Moose is a Research and Development machining shop, which produces metal parts; thus, most machines and materials on-site are oriented toward metal machining. Machining produces aluminum scraps, all of which observed meet the definition of "scrap metal." Scrap aluminum is given to metal recyclers. Scrap steel cut-outs (steel sheets with pieces cut out) are donated to Oakland's The Crucible. TMD observed an empty oily rag container; these must be disposed of as Hazardous Waste if unable to launder them if/when they accumulate. Three machines on-site produce waste coolant when serviced: 2 CNC mills and 1 CNC lathe. These machines are serviced on an as-needed basis. They also contain closed-loop oil systems which would be serviced by a third party contractor if needed. Flying Moose's EPA ID#CAL000413938 which was inactive at time of [Truncated]

Eval Division: Berkeley City Toxics Management Division
Eval Program: HW
Eval Source: CERS,

Eval General Type: Compliance Evaluation Inspection
Eval Date: 06-24-2015
Violations Found: No
Eval Type: Routine done by local agency
Eval Notes: Hazmat quantities and locations consistent with 2015 HMBP submittal. E.R. equipment andd posting as indicated on 2015 HMBP.

Eval Division: Berkeley City Toxics Management Division
Eval Program: HMRRP
Eval Source: CERS,

Eval General Type: Compliance Evaluation Inspection
Eval Date: 09-01-2020
Violations Found: Yes
Eval Type: Routine done by local agency
Eval Notes: Toxics Management Division (TMD) conducted this routine inspection in conjunction with routine stormwater (SW) and Hazardous Waste Generator (HWG) inspections; this inspection was conducted virtually via a combination of audio and video streaming. Operator produced 3 years' worth of employee training records and emergency response plan prior to inspection. Emergency response equipment (fire extinguishers, spill control kit, eyewash station) were observed on-site. Waste is stored in 55 gallon drum, hazardous products are stored in Flammable Liquids locker, and compressed gas cylinders were seismically braced. Some machines are powered by a permitted air compressor. TMD observed - 3x argon/CO2 blend (unknown quantity) - 2x 281 CF argon - lead acid battery in forklift (unknown quantity) - 6x 5 gallon containers in flammable liquids locker (water soluble oil concentrate, cutting fluid, and compressor lubricant)

Map ID
Direction
Distance
Elevation | Site | MAP FINDINGS | Database(s) | EDR ID Number
EPA ID Number

FLYING MOOSE MANUFACTURING LLC (Continued) **S121780227**

Eval Division: Berkeley City Toxics Management Division
Eval Program: HMRRP
Eval Source: CERS,

Eval General Type: Other/Unknown
Eval Date: 01-09-2017
Violations Found: Yes
Eval Type: Other, not routine, done by local agency
Eval Notes: Toxics Management Division (Jewel Mauricio) conducted a permit screening for Hazardous Materials and Hazardous Waste. If the facility store or handle Hazardous Materials or Hazardous Waste in combined (Aggregate) quantities in amount >= 55 gallons for liquids, >=500 lbs for solids, and 200 cubic ft for compressed gas must submit a Hazardous Materials Business Plan (HMBP). Walk-Through: -Flying moose provide custom metal fabrication with a low profile and low volume production. -Observed one horizontal saw machine, contains 5 gallons of diluted Hangsterfers s-500 CF (Diluted 10-1 with water). -Observed CNC lathe machine, holds 50 gallons of diluted Hangsterfers s-500 C (Diluted 10-1 with water). -Observed CNC mill machine, also holds 50 gallons of dilluted Hangsterfers. -Hazardous Materials observed during this inspection is two 5-gallon buckets of Hangsterfers S-500 CF. According to the facility representative who assisted TMD during the permit screening, they only [Truncated]
Eval Division: Berkeley City Toxics Management Division
Eval Program: HMRRP
Eval Source: CERS,

Eval General Type: Compliance Evaluation Inspection
Eval Date: 07-11-2017
Violations Found: Yes
Eval Type: Routine done by local agency
Eval Notes: Not reported
Eval Division: Berkeley City Toxics Management Division
Eval Program: HW
Eval Source: CERS,

Eval General Type: Compliance Evaluation Inspection
Eval Date: 08-31-2023
Violations Found: Yes
Eval Type: Routine done by local agency
Eval Notes: Arrived on site to conduct a routine inspection of Flying Moose Manufacturing LLC to evaluate the facility's compliance with the Hazardous Materials Business Plan (HMBP) Facility specializes in metal fabrication and has various compressed gases and some cleaning chemicals on site. Met with Chris Taggart, Shop Helper. Began inspection by reviewing the Business Owner Operator Identification information submitted to CERS. Taggart confirmed that all information listed was correct and up to date. Taggart then escorted me through the facility to verify the hazardous materials inventory. Facility is equipped with spill control equipment, first aid kits, multiple fire extinguishers (last serviced 10/18/22). Observed various chemicals that weren't reported in the hazardous materials inventory including: <10 gallons various cleaners, ~30 gallons hydraulic oil, and ~5 gallons acetone. Taggart was instructed to submit an updated hazardous materials inventory to [Truncated]
Eval Division: Berkeley City Toxics Management Division
Eval Program: HMRRP

FLYING MOOSE MANUFACTURING LLC (Continued) **S121780227**

Eval Source: CERS,

Eval General Type: Compliance Evaluation Inspection
Eval Date: 06-24-2015
Violations Found: No
Eval Type: Routine done by local agency
Eval Notes: Manifests, Drum labeling and container management and training observed and documented. ER equipment and posting as indicated on 2015 HMBP.
Eval Division: Berkeley City Toxics Management Division
Eval Program: HW
Eval Source: CERS,

Enforcement Action:
Site ID: 419283
Site Name: Flying Moose Manufacturing LLC
Site Address: 939 GRAYSON ST
Site City: BERKELEY
Site Zip: 94710
Enf Action Date: 02-17-2017
Enf Action Type: Notice of Violation (Unified Program)
Enf Action Description: Notice of Violation Issued by the Inspector at the Time of Inspection
Enf Action Notes: - 02/28/17: Received a call from Chris Taggart, he stated that he will be working on completing Flying Moose's HMBP. - 02/28/17: Received an email from Chris Taggart stating that he is going to complete and submit Flying Moose's HMBP by the end of this week.
Enf Action Division: Berkeley City Toxics Management Division
Enf Action Program: HMRRP
Enf Action Source: CERS,

Coordinates:
Site ID: 419283
Facility Name: Flying Moose Manufacturing LLC
Env Int Type Code: HMBP
Program ID: 10728811
Coord Name: Not reported
Ref Point Type Desc: Center of a facility or station.,
Latitude: 37.855630
Longitude: -122.291030

Affiliation:
Affiliation Type Desc: Document Preparer
Entity Name: Chris Taggart
Entity Title: Not reported
Affiliation Address: Not reported
Affiliation City: Not reported
Affiliation State: Not reported
Affiliation Country: Not reported
Affiliation Zip: Not reported
Affiliation Phone: ,

Affiliation Type Desc: Identification Signer
Entity Name: Carl Bass
Entity Title: Owner
Affiliation Address: Not reported
Affiliation City: Not reported

Map ID
Direction
Distance
Elevation | Site | MAP FINDINGS | Database(s) | EDR ID Number
EPA ID Number

FLYING MOOSE MANUFACTURING LLC (Continued) **S121780227**

Affiliation State: Not reported
Affiliation Country: Not reported
Affiliation Zip: Not reported
Affiliation Phone: ,

Affiliation Type Desc: Environmental Contact
Entity Name: Carl Bass
Entity Title: Not reported
Affiliation Address: 939 Grayson St
Affiliation City: Berkeley
Affiliation State: CA
Affiliation Country: Not reported
Affiliation Zip: 94710
Affiliation Phone: ,

Affiliation Type Desc: Parent Corporation
Entity Name: Flying Moose Manufacturing
Entity Title: Not reported
Affiliation Address: Not reported
Affiliation City: Not reported
Affiliation State: Not reported
Affiliation Country: Not reported
Affiliation Zip: Not reported
Affiliation Phone: ,

Affiliation Type Desc: CUPA District
Entity Name: Berkeley City Toxics Management Division
Entity Title: Not reported
Affiliation Address: 1947 Center Street, 1st Floor
Affiliation City: Berkeley
Affiliation State: CA
Affiliation Country: Not reported
Affiliation Zip: 94704
Affiliation Phone: (510) 981-7460,

Affiliation Type Desc: Operator
Entity Name: Flying Moose LLC
Entity Title: Not reported
Affiliation Address: Not reported
Affiliation City: Not reported
Affiliation State: Not reported
Affiliation Country: Not reported
Affiliation Zip: Not reported
Affiliation Phone: (510) 708-6859,

Affiliation Type Desc: Facility Mailing Address
Entity Name: Mailing Address
Entity Title: Not reported
Affiliation Address: 939 Grayson St
Affiliation City: Berkeley
Affiliation State: CA
Affiliation Country: Not reported
Affiliation Zip: 94710
Affiliation Phone: ,

Affiliation Type Desc: Legal Owner
Entity Name: Carl Bass

MAP FINDINGS

Map ID / Direction / Distance / Elevation | Site | Database(s) | EDR ID Number / EPA ID Number

FLYING MOOSE MANUFACTURING LLC (Continued) **S121780227**

Entity Title:	Not reported
Affiliation Address:	939 Grayson St
Affiliation City:	BERKELEY
Affiliation State:	CA
Affiliation Country:	United States
Affiliation Zip:	94710-2640
Affiliation Phone:	(510) 701-5665,

G45 **INLITE CORPORATION** **RCRA NonGen / NLR** **1024783142**
SSE **939 GRAYSON ST** **CAD981613136**
< 1/8 **BERKELEY, CA 94710**
0.090 mi.
476 ft. **Site 5 of 6 in cluster G**

Relative: Higher

Actual: 40 ft.

RCRA Listings:

Date Form Received by Agency:	19870410
Handler Name:	Inlite Corporation
Handler Address:	939 Grayson St
Handler City,State,Zip:	BERKELEY, CA 94710-0000
EPA ID:	CAD981613136
Contact Name:	CRAIG BELLE
Contact Address:	2520A SUNDANCE RD.
Contact City,State,Zip:	NAMPA, ID 83651
Contact Telephone:	208-466-8859
Contact Fax:	208-461-4857
Contact Email:	INLITECA@RCN.COM
Contact Title:	Not reported
EPA Region:	09
Land Type:	Not reported
Federal Waste Generator Description:	Not a generator, verified
Non-Notifier:	Not reported
Biennial Report Cycle:	Not reported
Accessibility:	Not reported
Active Site Indicator:	Handler Activities
State District Owner:	Not reported
State District:	Not reported
Mailing Address:	2520A SUNDANCE RD.
Mailing City,State,Zip:	NAMPA, ID 83651-0000
Owner Name:	D Craig Belle
Owner Type:	Other
Operator Name:	Craig Belle
Operator Type:	Other
Short-Term Generator Activity:	No
Importer Activity:	No
Mixed Waste Generator:	No
Transporter Activity:	No
Transfer Facility Activity:	No
Recycler Activity with Storage:	No
Small Quantity On-Site Burner Exemption:	No
Smelting Melting and Refining Furnace Exemption:	No
Underground Injection Control:	No
Off-Site Waste Receipt:	No
Universal Waste Indicator:	Yes
Universal Waste Destination Facility:	Yes
Federal Universal Waste:	No
Active Site State-Reg Handler:	---
Federal Facility Indicator:	Not reported

Map ID
Direction
Distance
Elevation | Site | MAP FINDINGS | Database(s) | EDR ID Number
EPA ID Number

INLITE CORPORATION (Continued) **1024783142**

Hazardous Secondary Material Indicator:	N
Sub-Part K Indicator:	Not reported
2018 GPRA Permit Baseline:	Not on the Baseline
2018 GPRA Renewals Baseline:	Not on the Baseline
202 GPRA Corrective Action Baseline:	No
Subject to Corrective Action Universe:	No
Non-TSDFs Where RCRA CA has Been Imposed Universe:	No
Corrective Action Priority Ranking:	No NCAPS ranking
Environmental Control Indicator:	No
Institutional Control Indicator:	No
Human Exposure Controls Indicator:	N/A
Groundwater Controls Indicator:	N/A
Significant Non-Complier Universe:	No
Unaddressed Significant Non-Complier Universe:	No
Addressed Significant Non-Complier Universe:	No
Significant Non-Complier With a Compliance Schedule Universe:	No
Financial Assurance Required:	Not reported
Handler Date of Last Change:	20180905
Recognized Trader-Importer:	No
Recognized Trader-Exporter:	No
Importer of Spent Lead Acid Batteries:	No
Exporter of Spent Lead Acid Batteries:	No
Recycler Activity Without Storage:	No
Manifest Broker:	No
Sub-Part P Indicator:	No

Handler - Owner Operator:

Owner/Operator Indicator:	Operator
Owner/Operator Name: CRAIG BELLE	
Legal Status:	Other
Date Became Current:	Not reported
Date Ended Current:	Not reported
Owner/Operator Address:	2520A SUNDANCE RD.
Owner/Operator City,State,Zip:	NAMPA, ID 83651
Owner/Operator Telephone:	208-466-8859
Owner/Operator Telephone Ext:	Not reported
Owner/Operator Fax:	Not reported
Owner/Operator Email:	Not reported

Owner/Operator Indicator:	Owner
Owner/Operator Name: D CRAIG BELLE	
Legal Status:	Other
Date Became Current:	Not reported
Date Ended Current:	Not reported
Owner/Operator Address:	2520A SUNDANCE RD.
Owner/Operator City,State,Zip:	NAMPA, ID 83651-0000
Owner/Operator Telephone:	208-466-8859
Owner/Operator Telephone Ext:	Not reported
Owner/Operator Fax:	Not reported
Owner/Operator Email:	Not reported

Historic Generators:

Receive Date:	19870410
Handler Name: INLITE CORPORATION	
Federal Waste Generator Description:	Not a generator, verified

MAP FINDINGS

Map ID / Direction / Distance / Elevation | Site | Database(s) | EDR ID Number / EPA ID Number

INLITE CORPORATION (Continued) **1024783142**

State District Owner:	Not reported
Large Quantity Handler of Universal Waste:	No
Recognized Trader Importer:	No
Recognized Trader Exporter:	No
Spent Lead Acid Battery Importer:	No
Spent Lead Acid Battery Exporter:	No
Current Record:	Yes
Non Storage Recycler Activity:	Not reported
Electronic Manifest Broker:	Not reported

List of NAICS Codes and Descriptions:

NAICS Code:	335122
NAICS Description:	COMMERCIAL, INDUSTRIAL, AND INSTITUTIONAL ELECTRIC LIGHTING FIXTURE MANUFACTURING

Facility Has Received Notices of Violations:

Violations:	No Violations Found

Evaluation Action Summary:

Evaluations:	No Evaluations Found

H46 **HEINZ/GRAYSON PLUME** **RESPONSE** **S108054448**
South **7TH STREET AND GRAYSON STREET** **ENVIROSTOR** **N/A**
< 1/8 **BERKELEY, CA 94710**
0.095 mi.
499 ft. **Site 1 of 9 in cluster H**

Relative: Lower

Actual: 36 ft.

RESPONSE:

Name:	HEINZ/GRAYSON PLUME
Address:	7TH STREET AND GRAYSON STREET
City,State,Zip:	BERKELEY, CA 94710
Facility ID:	60000399
Site Type:	State Response
Site Type Detail:	State Response or NPL
Acres:	15.1
National Priorities List:	NO
Cleanup Oversight Agencies:	SMBRP, RWQCB 2 - San Francisco Bay, CITY OF BERKELEY
Lead Agency Description:	DTSC - Site Cleanup Program
Project Manager:	Not reported
Supervisor:	* Karen Toth
Division Branch:	Cleanup Berkeley
Site Code:	Not reported
Site Mgmt. Req.:	NONE SPECIFIED
Assembly:	14
Senate:	07
Special Program Status:	Not reported
Status:	Refer: RWQCB
Status Date:	06/27/2007
Restricted Use:	NO
Funding:	Responsible Party
Latitude:	37.85388
Longitude:	-122.2932
APN:	53-1655-2-2, 53-1655-3-15, 53-1655-8, 53-1655-9
Past Use:	UNKNOWN, UNKNOWN, UNKNOWN
Potential COC :	Lead Polychlorinated biphenyls (PCBs Tetrachloroethylene (PCE

Map ID
Direction
Distance
Elevation | Site | MAP FINDINGS | Database(s) | EDR ID Number
EPA ID Number

HEINZ/GRAYSON PLUME (Continued) **S108054448**

	Trichloroethylene (TCE Vinyl chloride 1,2-Dichloroethylene (cis Nickel
	Not reported
Confirmed COC:	Polychlorinated biphenyls (PCBs Tetrachloroethylene (PCE
	Trichloroethylene (TCE Vinyl chloride 1,2-Dichloroethylene (cis
	Nickel Lead 30028-NO
Potential Description:	OTH, SOIL, OTH, SOIL, OTH
Alias Name:	Airco Temescal
Alias Type:	Alternate Name
Alias Name:	Airco, Inc.
Alias Type:	Alternate Name
Alias Name:	Berkeley Arts Complex
Alias Type:	Alternate Name
Alias Name:	Berkeley Industrial Court
Alias Type:	Alternate Name
Alias Name:	Hall Scott Marine Engine Foundry
Alias Type:	Alternate Name
Alias Name:	Magic Gardens Nursery
Alias Type:	Alternate Name
Alias Name:	National Starch and Chemical Company
Alias Type:	Alternate Name
Alias Name:	Primal Screen
Alias Type:	Alternate Name
Alias Name:	Temescal Business Center
Alias Type:	Alternate Name
Alias Name:	53-1655-2-2
Alias Type:	APN
Alias Name:	53-1655-3-15
Alias Type:	APN
Alias Name:	53-1655-8
Alias Type:	APN
Alias Name:	53-1655-9
Alias Type:	APN
Alias Name:	110033613846
Alias Type:	EPA (FRS #)
Alias Name:	201672
Alias Type:	Site Code - Historical
Alias Name:	201673
Alias Type:	Site Code - Historical
Alias Name:	201674
Alias Type:	Site Code - Historical
Alias Name:	CAD980637235
Alias Type:	HWTS Identification Code
Alias Name:	01280069
Alias Type:	Envirostor ID Number
Alias Name:	60000399
Alias Type:	Envirostor ID Number
Alias Name:	60000400
Alias Type:	Envirostor ID Number
Alias Name:	60000668
Alias Type:	Envirostor ID Number

Completed Info:

Completed Area Name:	Temescal Business Center
Completed Sub Area Name:	Not reported
Completed Document Type:	Site Screening
Completed Date:	02/15/2005
Comments:	Site screening determined that historic site uses had included
	automobile manufacturing, rebuilding of marine engines, and storage

HEINZ/GRAYSON PLUME (Continued) **S108054448**

of chemical metal etching waste. The City of Berkeley has overseen sampling at the site in an effort to characterize the occurrence of chlorinated solvents in area groundwater.

Completed Area Name: Berkeley Industrial Court
Completed Sub Area Name: Not reported
Completed Document Type: Site Screening
Completed Date: 02/15/2005
Comments: Site screening determined that PCBs, lead, nickel, and petroleum hydrocarbons had previously been detected in soil samples collected from the Berkeley Industrial Court site. The City of Berkeley has overseen sampling at the site in an effort to characterize chlorinated solvent occurrence in area groundwater.

Completed Area Name: National Starch and Chemical Company
Completed Sub Area Name: Not reported
Completed Document Type: Site Screening
Completed Date: 11/12/2004
Comments: Site screening concluded that chlorinated solvents were present in groundwater beneath the National Starch site. The City of Berkeley has overseen sampling at the site in an effort to characterize the occurrence of chlorinated solvents in area groundwater.

Completed Area Name: Berkeley Industrial Court
Completed Sub Area Name: Not reported
Completed Document Type: Preliminary Assessment Report
Completed Date: 04/01/1986
Comments: Confirmed DHS Preliminary Assessment information. Nine samples taken.

Completed Area Name: Berkeley Industrial Court
Completed Sub Area Name: Not reported
Completed Document Type: * Discovery
Completed Date: 09/26/1981
Comments: Facility identified from EPA Superfund list.

Future Area Name: Not reported
Future Sub Area Name: Not reported
Future Document Type: Not reported
Future Due Date: Not reported
Schedule Area Name: Not reported
Schedule Sub Area Name: Not reported
Schedule Document Type: Not reported
Schedule Due Date: Not reported
Schedule Revised Date: Not reported

ENVIROSTOR:
Name: HEINZ/GRAYSON PLUME
Address: 7TH STREET AND GRAYSON STREET
City,State,Zip: BERKELEY, CA 94710
Facility ID: 60000399
Status: Refer: RWQCB
Status Date: 06/27/2007
Site Code: Not reported
Site Type: State Response
Site Type Detailed: State Response or NPL
Acres: 15.1
NPL: NO

Map ID
Direction
Distance
Elevation | Site | MAP FINDINGS | Database(s) | EDR ID Number
EPA ID Number

HEINZ/GRAYSON PLUME (Continued) **S108054448**

Regulatory Agencies:	SMBRP, RWQCB 2 - San Francisco Bay, CITY OF BERKELEY
Lead Agency:	SMBRP
Program Manager:	Not reported
Supervisor:	* Karen Toth
Division Branch:	Cleanup Berkeley
Assembly:	14
Senate:	07
Special Program:	Not reported
Restricted Use:	NO
Site Mgmt Req:	NONE SPECIFIED
Funding:	Responsible Party
Latitude:	37.85388
Longitude:	-122.2932
APN:	53-1655-2-2, 53-1655-3-15, 53-1655-8, 53-1655-9
Past Use:	UNKNOWN, UNKNOWN, UNKNOWN
Potential COC:	Lead Polychlorinated biphenyls (PCBs Tetrachloroethylene (PCE Trichloroethylene (TCE Vinyl chloride 1,2-Dichloroethylene (cis Nickel Tetrachloroethylene (PCE Trichloroethylene (TCE Vinyl chloride 1,2-Dichloroethylene (cis Tetrachloroethylene (PCE Trichloroethylene (TCE 1,2-Dichloroethylene (cis
Confirmed COC:	Polychlorinated biphenyls (PCBs Tetrachloroethylene (PCE Trichloroethylene (TCE Vinyl chloride 1,2-Dichloroethylene (cis Nickel Lead Tetrachloroethylene (PCE Trichloroethylene (TCE 1,2-Dichloroethylene (cis Tetrachloroethylene (PCE Trichloroethylene (TCE 30028-NO 1,2-Dichloroethylene (cis
Potential Description:	OTH, SOIL, OTH, SOIL, OTH
Alias Name:	Airco Temescal
Alias Type:	Alternate Name
Alias Name:	Airco, Inc.
Alias Type:	Alternate Name
Alias Name:	Berkeley Arts Complex
Alias Type:	Alternate Name
Alias Name:	Berkeley Industrial Court
Alias Type:	Alternate Name
Alias Name:	Hall Scott Marine Engine Foundry
Alias Type:	Alternate Name
Alias Name:	Magic Gardens Nursery
Alias Type:	Alternate Name
Alias Name:	National Starch and Chemical Company
Alias Type:	Alternate Name
Alias Name:	Primal Screen
Alias Type:	Alternate Name
Alias Name:	Temescal Business Center
Alias Type:	Alternate Name
Alias Name:	53-1655-2-2
Alias Type:	APN
Alias Name:	53-1655-3-15
Alias Type:	APN
Alias Name:	53-1655-8
Alias Type:	APN
Alias Name:	53-1655-9
Alias Type:	APN
Alias Name:	110033613846
Alias Type:	EPA (FRS #)
Alias Name:	201672
Alias Type:	Site Code - Historical
Alias Name:	201673

Map ID
Direction
Distance
Elevation | Site | MAP FINDINGS | Database(s) | EDR ID Number
EPA ID Number

HEINZ/GRAYSON PLUME (Continued) **S108054448**

Alias Type: Site Code - Historical
Alias Name: 201674
Alias Type: Site Code - Historical
Alias Name: CAD980637235
Alias Type: HWTS Identification Code
Alias Name: 01280069
Alias Type: Envirostor ID Number
Alias Name: 60000399
Alias Type: Envirostor ID Number
Alias Name: 60000400
Alias Type: Envirostor ID Number
Alias Name: 60000668
Alias Type: Envirostor ID Number

Completed Info:
Completed Area Name: Temescal Business Center
Completed Sub Area Name: Not reported
Completed Document Type: Site Screening
Completed Date: 02/15/2005
Comments: Site screening determined that historic site uses had included automobile manufacturing, rebuilding of marine engines, and storage of chemical metal etching waste. The City of Berkeley has overseen sampling at the site in an effort to characterize the occurrence of chlorinated solvents in area groundwater.

Completed Area Name: Berkeley Industrial Court
Completed Sub Area Name: Not reported
Completed Document Type: Site Screening
Completed Date: 02/15/2005
Comments: Site screening determined that PCBs, lead, nickel, and petroleum hydrocarbons had previously been detected in soil samples collected from the Berkeley Industrial Court site. The City of Berkeley has overseen sampling at the site in an effort to characterize chlorinated solvent occurrence in area groundwater.

Completed Area Name: National Starch and Chemical Company
Completed Sub Area Name: Not reported
Completed Document Type: Site Screening
Completed Date: 11/12/2004
Comments: Site screening concluded that chlorinated solvents were present in groundwater beneath the National Starch site. The City of Berkeley has overseen sampling at the site in an effort to characterize the occurrence of chlorinated solvents in area groundwater.

Completed Area Name: Berkeley Industrial Court
Completed Sub Area Name: Not reported
Completed Document Type: Preliminary Assessment Report
Completed Date: 04/01/1986
Comments: Confirmed DHS Preliminary Assessment information. Nine samples taken.

Completed Area Name: Berkeley Industrial Court
Completed Sub Area Name: Not reported
Completed Document Type: * Discovery
Completed Date: 09/26/1981
Comments: Facility identified from EPA Superfund list.

Future Area Name: Not reported
Future Sub Area Name: Not reported

MAP FINDINGS

Map ID
Direction
Distance
Elevation | Site | Database(s) | EDR ID Number
EPA ID Number

HEINZ/GRAYSON PLUME (Continued) **S108054448**

Future Document Type:	Not reported
Future Due Date:	Not reported
Schedule Area Name:	Not reported
Schedule Sub Area Name:	Not reported
Schedule Document Type:	Not reported
Schedule Due Date:	Not reported
Schedule Revised Date:	Not reported

I47 **CLASSIC ILLUMINATION INC** **CERS HAZ WASTE** **S110502011**
ESE **2743 9TH STREET** **EMI** **N/A**
< 1/8 **BERKELEY, CA 94710** **CERS**
0.097 mi.
510 ft. **Site 1 of 15 in cluster I**

Relative:
Higher

Actual:
44 ft.

CERS HAZ WASTE:

Name:	PANACHE LIGHTING
Address:	2743 9TH ST
City,State,Zip:	BERKELEY, CA 94710
Site ID:	439405
CERS ID:	10765852
CERS Description:	Hazardous Waste Generator

EMI:

Name:	CLASSIC ILLUMINATION INC
Address:	2743 9TH STREET
City,State,Zip:	BERKELEY, CA 94710
Year:	2008
County Code:	1
Air Basin:	SF
Facility ID:	5948
Air District Name:	BA
SIC Code:	3645
Air District Name:	BAY AREA AQMD
Community Health Air Pollution Info System:	Not reported
Consolidated Emission Reporting Rule:	Not reported
Total Organic Hydrocarbon Gases Tons/Yr:	.004
Reactive Organic Gases Tons/Yr:	.0039516
Carbon Monoxide Emissions Tons/Yr:	0
NOX - Oxides of Nitrogen Tons/Yr:	0
SOX - Oxides of Sulphur Tons/Yr:	0
Particulate Matter Tons/Yr:	0
Part. Matter 10 Micrometers and Smllr Tons/Yr:	0

Name:	CLASSIC ILLUMINATION INC
Address:	2743 9TH STREET
City,State,Zip:	BERKELEY, CA 94710
Year:	2009
County Code:	1
Air Basin:	SF
Facility ID:	5948
Air District Name:	BA
SIC Code:	3645
Air District Name:	BAY AREA AQMD
Community Health Air Pollution Info System:	Not reported
Consolidated Emission Reporting Rule:	Not reported
Total Organic Hydrocarbon Gases Tons/Yr:	4.0000000000000001E-3
Reactive Organic Gases Tons/Yr:	3.9516000000000004E-3

Map ID
Direction
Distance
Elevation | Site | MAP FINDINGS | Database(s) | EDR ID Number
EPA ID Number

CLASSIC ILLUMINATION INC (Continued) **S110502011**

Carbon Monoxide Emissions Tons/Yr: 0
NOX - Oxides of Nitrogen Tons/Yr: 0
SOX - Oxides of Sulphur Tons/Yr: 0
Particulate Matter Tons/Yr: 0
Part. Matter 10 Micrometers and Smllr Tons/Yr: 0

Name: CLASSIC ILLUMINATION INC
Address: 2743 9TH STREET
City,State,Zip: BERKELEY, CA 94710
Year: 2010
County Code: 1
Air Basin: SF
Facility ID: 5948
Air District Name: BA
SIC Code: 3645
Air District Name: BAY AREA AQMD
Community Health Air Pollution Info System: Not reported
Consolidated Emission Reporting Rule: Not reported
Total Organic Hydrocarbon Gases Tons/Yr: 4.0000000000000001E-3
Reactive Organic Gases Tons/Yr: 3.9516000000000004E-3
Carbon Monoxide Emissions Tons/Yr: 0
NOX - Oxides of Nitrogen Tons/Yr: 0
SOX - Oxides of Sulphur Tons/Yr: 0
Particulate Matter Tons/Yr: 0
Part. Matter 10 Micrometers and Smllr Tons/Yr: 0

Name: CLASSIC ILLUMINATION INC
Address: 2743 9TH STREET
City,State,Zip: BERKELEY, CA 94710
Year: 2011
County Code: 1
Air Basin: SF
Facility ID: 5948
Air District Name: BA
SIC Code: 3645
Air District Name: BAY AREA AQMD
Community Health Air Pollution Info System: Not reported
Consolidated Emission Reporting Rule: Not reported
Total Organic Hydrocarbon Gases Tons/Yr: 0.004
Reactive Organic Gases Tons/Yr: 0.0039516
Carbon Monoxide Emissions Tons/Yr: 0
NOX - Oxides of Nitrogen Tons/Yr: 0
SOX - Oxides of Sulphur Tons/Yr: 0
Particulate Matter Tons/Yr: 0
Part. Matter 10 Micrometers and Smllr Tons/Yr: 0

Name: CLASSIC ILLUMINATION INC
Address: 2743 9TH STREET
City,State,Zip: BERKELEY, CA 94710
Year: 2012
County Code: 1
Air Basin: SF
Facility ID: 5948
Air District Name: BA
SIC Code: 3645
Air District Name: BAY AREA AQMD
Community Health Air Pollution Info System: Not reported

MAP FINDINGS

Map ID / Direction / Distance / Elevation | Site | Database(s) | EDR ID Number / EPA ID Number

CLASSIC ILLUMINATION INC (Continued) **S110502011**

Consolidated Emission Reporting Rule:	Not reported
Total Organic Hydrocarbon Gases Tons/Yr:	0.004
Reactive Organic Gases Tons/Yr:	0.0039516
Carbon Monoxide Emissions Tons/Yr:	0
NOX - Oxides of Nitrogen Tons/Yr:	0
SOX - Oxides of Sulphur Tons/Yr:	0
Particulate Matter Tons/Yr:	0
Part. Matter 10 Micrometers and Smllr Tons/Yr:	0

Name:	CLASSIC ILLUMINATION INC
Address:	2743 9TH STREET
City,State,Zip:	BERKELEY, CA 94710
Year:	2013
County Code:	1
Air Basin:	SF
Facility ID:	5948
Air District Name:	BA
SIC Code:	3645
Air District Name:	BAY AREA AQMD
Community Health Air Pollution Info System:	Not reported
Consolidated Emission Reporting Rule:	Not reported
Total Organic Hydrocarbon Gases Tons/Yr:	0.004
Reactive Organic Gases Tons/Yr:	0.0039516
Carbon Monoxide Emissions Tons/Yr:	0
NOX - Oxides of Nitrogen Tons/Yr:	0
SOX - Oxides of Sulphur Tons/Yr:	0
Particulate Matter Tons/Yr:	0
Part. Matter 10 Micrometers and Smllr Tons/Yr:	0

CERS:

Name:	CLASSIC ILLUMINATION INC
Address:	2743 9TH STREET
City,State,Zip:	BERKELEY, CA 94710
Site ID:	461101
CERS ID:	110054250083
CERS Description:	US EPA Air Emission Inventory System (EIS)

I48 **STAY TRUE CYCLES** **RCRA NonGen / NLR** **1027090154**
ESE **2743 NINTH ST.** **CAC003162654**
< 1/8 **BERKELEY, CA 94710**
0.097 mi.
510 ft. **Site 2 of 15 in cluster I**

Relative: **Higher**
Actual: **44 ft.**

RCRA Listings:

Date Form Received by Agency:	20220218
Handler Name:	Stay True Cycles
Handler Address:	2743 Ninth St.
Handler City,State,Zip:	BERKELEY, CA 94710
EPA ID:	CAC003162654
Contact Name:	NICK HOEPER-TOMICH
Contact Address:	2743 NINTH ST.
Contact City,State,Zip:	BERKELEY, CA 94710
Contact Telephone:	510-715-6281
Contact Fax:	Not reported
Contact Email:	INFO@STAYTRUE.BIKE
Contact Title:	Not reported
EPA Region:	09

Map ID
Direction
Distance
Elevation | Site | MAP FINDINGS | Database(s) | EDR ID Number
EPA ID Number

STAY TRUE CYCLES (Continued) **1027090154**

Land Type:	Not reported
Federal Waste Generator Description:	Not a generator, verified
Non-Notifier:	Not reported
Biennial Report Cycle:	Not reported
Accessibility:	Not reported
Active Site Indicator:	Not reported
State District Owner:	Not reported
State District:	Not reported
Mailing Address:	2743 NINTH ST.
Mailing City,State,Zip:	BERKELEY, CA 94710
Owner Name:	Nick Hoeper-Tomich
Owner Type:	Other
Operator Name:	Nick Hoeper-Tomich
Operator Type:	Other
Short-Term Generator Activity:	No
Importer Activity:	No
Mixed Waste Generator:	No
Transporter Activity:	No
Transfer Facility Activity:	No
Recycler Activity with Storage:	No
Small Quantity On-Site Burner Exemption:	No
Smelting Melting and Refining Furnace Exemption:	No
Underground Injection Control:	No
Off-Site Waste Receipt:	No
Universal Waste Indicator:	No
Universal Waste Destination Facility:	No
Federal Universal Waste:	No
Active Site State-Reg Handler:	---
Federal Facility Indicator:	Not reported
Hazardous Secondary Material Indicator:	N
Sub-Part K Indicator:	Not reported
2018 GPRA Permit Baseline:	Not on the Baseline
2018 GPRA Renewals Baseline:	Not on the Baseline
202 GPRA Corrective Action Baseline:	No
Subject to Corrective Action Universe:	No
Non-TSDFs Where RCRA CA has Been Imposed Universe:	No
Corrective Action Priority Ranking:	No NCAPS ranking
Environmental Control Indicator:	No
Institutional Control Indicator:	No
Human Exposure Controls Indicator:	N/A
Groundwater Controls Indicator:	N/A
Significant Non-Complier Universe:	No
Unaddressed Significant Non-Complier Universe:	No
Addressed Significant Non-Complier Universe:	No
Significant Non-Complier With a Compliance Schedule Universe:	No
Financial Assurance Required:	Not reported
Handler Date of Last Change:	20220223
Recognized Trader-Importer:	No
Recognized Trader-Exporter:	No
Importer of Spent Lead Acid Batteries:	No
Exporter of Spent Lead Acid Batteries:	No
Recycler Activity Without Storage:	No
Manifest Broker:	No
Sub-Part P Indicator:	No

Map ID
Direction
Distance
Elevation | Site | MAP FINDINGS | Database(s) | EDR ID Number
EPA ID Number

STAY TRUE CYCLES (Continued) **1027090154**

Handler - Owner Operator:

Owner/Operator Indicator:	Operator
Owner/Operator Name: NICK HOEPER-TOMICH	
Legal Status:	Other
Date Became Current:	Not reported
Date Ended Current:	Not reported
Owner/Operator Address:	2743 NINTH ST.
Owner/Operator City,State,Zip:	BERKELEY, CA 94710
Owner/Operator Telephone:	510-715-6281
Owner/Operator Telephone Ext:	Not reported
Owner/Operator Fax:	Not reported
Owner/Operator Email:	Not reported

Owner/Operator Indicator:	Owner
Owner/Operator Name: NICK HOEPER-TOMICH	
Legal Status:	Other
Date Became Current:	Not reported
Date Ended Current:	Not reported
Owner/Operator Address:	2743 NINTH ST.
Owner/Operator City,State,Zip:	BERKELEY, CA 94710
Owner/Operator Telephone:	510-725-6281
Owner/Operator Telephone Ext:	Not reported
Owner/Operator Fax:	Not reported
Owner/Operator Email:	Not reported

Historic Generators:

Receive Date:	20220218
Handler Name: STAY TRUE CYCLES	
Federal Waste Generator Description:	Not a generator, verified
State District Owner:	Not reported
Large Quantity Handler of Universal Waste:	No
Recognized Trader Importer:	No
Recognized Trader Exporter:	No
Spent Lead Acid Battery Importer:	No
Spent Lead Acid Battery Exporter:	No
Current Record:	Yes
Non Storage Recycler Activity:	No
Electronic Manifest Broker:	No

List of NAICS Codes and Descriptions:

NAICS Code:	444130
NAICS Description:	HARDWARE STORES

Facility Has Received Notices of Violations:

Violations:	No Violations Found

Evaluation Action Summary:

Evaluations:	No Evaluations Found

MAP FINDINGS

Map ID
Direction
Distance
Elevation | Site | Database(s) | EDR ID Number
EPA ID Number

I49
ESE
< 1/8
0.097 mi.
510 ft.

STAY TRUE CYCLING VENTURES LLC
2743 9TH ST.
BERKELEY, CA 94710

Site 3 of 15 in cluster I

RCRA NonGen / NLR

1026169431
CAC003069479

Relative:
Higher

Actual:
44 ft.

RCRA Listings:

Date Form Received by Agency:	20200604
Handler Name:	Stay True Cycling Ventures Llc
Handler Address:	2743 9th St.
Handler City,State,Zip:	BERKELEY, CA 94710
EPA ID:	CAC003069479
Contact Name:	NICK HOEPER-TOMICH
Contact Address:	2743 9TH ST.
Contact City,State,Zip:	BERKELEY, CA 94710
Contact Telephone:	510-725-6281
Contact Fax:	Not reported
Contact Email:	BILLING@STAYTRUE.BIKE
Contact Title:	Not reported
EPA Region:	09
Land Type:	Not reported
Federal Waste Generator Description:	Not a generator, verified
Non-Notifier:	Not reported
Biennial Report Cycle:	Not reported
Accessibility:	Not reported
Active Site Indicator:	Not reported
State District Owner:	Not reported
State District:	Not reported
Mailing Address:	2743 9TH ST.
Mailing City,State,Zip:	BERKELEY, CA 94710
Owner Name:	Nick Hoeper-Tomich
Owner Type:	Other
Operator Name:	Nick Hoeper-Tomich
Operator Type:	Other
Short-Term Generator Activity:	No
Importer Activity:	No
Mixed Waste Generator:	No
Transporter Activity:	No
Transfer Facility Activity:	No
Recycler Activity with Storage:	No
Small Quantity On-Site Burner Exemption:	No
Smelting Melting and Refining Furnace Exemption:	No
Underground Injection Control:	No
Off-Site Waste Receipt:	No
Universal Waste Indicator:	No
Universal Waste Destination Facility:	No
Federal Universal Waste:	No
Active Site State-Reg Handler:	---
Federal Facility Indicator:	Not reported
Hazardous Secondary Material Indicator:	N
Sub-Part K Indicator:	Not reported
2018 GPRA Permit Baseline:	Not on the Baseline
2018 GPRA Renewals Baseline:	Not on the Baseline
202 GPRA Corrective Action Baseline:	No
Subject to Corrective Action Universe:	No
Non-TSDFs Where RCRA CA has Been Imposed Universe:	No
Corrective Action Priority Ranking:	No NCAPS ranking
Environmental Control Indicator:	No
Institutional Control Indicator:	No

Map ID
Direction
Distance
Elevation | Site | MAP FINDINGS | Database(s) | EDR ID Number
EPA ID Number

STAY TRUE CYCLING VENTURES LLC (Continued) **1026169431**

Human Exposure Controls Indicator:	N/A
Groundwater Controls Indicator:	N/A
Significant Non-Complier Universe:	No
Unaddressed Significant Non-Complier Universe:	No
Addressed Significant Non-Complier Universe:	No
Significant Non-Complier With a Compliance Schedule Universe:	No
Financial Assurance Required:	Not reported
Handler Date of Last Change:	20200608
Recognized Trader-Importer:	No
Recognized Trader-Exporter:	No
Importer of Spent Lead Acid Batteries:	No
Exporter of Spent Lead Acid Batteries:	No
Recycler Activity Without Storage:	No
Manifest Broker:	No
Sub-Part P Indicator:	No

Handler - Owner Operator:

Owner/Operator Indicator:	Owner
Owner/Operator Name: NICK HOEPER-TOMICH	
Legal Status:	Other
Date Became Current:	Not reported
Date Ended Current:	Not reported
Owner/Operator Address:	2743 9TH ST.
Owner/Operator City,State,Zip:	BERKELEY, CA 94710
Owner/Operator Telephone:	510-725-6281
Owner/Operator Telephone Ext:	Not reported
Owner/Operator Fax:	Not reported
Owner/Operator Email:	Not reported

Owner/Operator Indicator:	Operator
Owner/Operator Name: NICK HOEPER-TOMICH	
Legal Status:	Other
Date Became Current:	Not reported
Date Ended Current:	Not reported
Owner/Operator Address:	2743 9TH ST.
Owner/Operator City,State,Zip:	BERKELEY, CA 94710
Owner/Operator Telephone:	510-725-6281
Owner/Operator Telephone Ext:	Not reported
Owner/Operator Fax:	Not reported
Owner/Operator Email:	Not reported

Historic Generators:

Receive Date:	20200604
Handler Name:	STAY TRUE CYCLING VENTURES LLC
Federal Waste Generator Description:	Not a generator, verified
State District Owner:	Not reported
Large Quantity Handler of Universal Waste:	No
Recognized Trader Importer:	No
Recognized Trader Exporter:	No
Spent Lead Acid Battery Importer:	No
Spent Lead Acid Battery Exporter:	No
Current Record:	Yes
Non Storage Recycler Activity:	Not reported
Electronic Manifest Broker:	Not reported

MAP FINDINGS

Map ID / Direction / Distance / Elevation | Site | Database(s) | EDR ID Number / EPA ID Number

STAY TRUE CYCLING VENTURES LLC (Continued) **1026169431**

List of NAICS Codes and Descriptions:
NAICS Code: 444130
NAICS Description: HARDWARE STORES

Facility Has Received Notices of Violations:
Violations: No Violations Found

Evaluation Action Summary:
Evaluations: No Evaluations Found

I50 **PANACHE LIGHTING INC** **RCRA NonGen / NLR** **1024870046**
ESE **2743 9TH ST** **CAL000438673**
< 1/8 **BERKELEY, CA 94710**
0.097 mi.
510 ft. **Site 4 of 15 in cluster I**

Relative: Higher
Actual: 44 ft.

RCRA Listings:

Date Form Received by Agency:	20180827
Handler Name:	Panache Lighting Inc
Handler Address:	2743 9th St
Handler City,State,Zip:	BERKELEY, CA 94710
EPA ID:	CAL000438673
Contact Name:	JAUA OLSON
Contact Address:	2743 9TH ST
Contact City,State,Zip:	BERKELEY, CA 94710
Contact Telephone:	510-204-9375
Contact Fax:	510-204-9375
Contact Email:	JAUAOLSON@COMCAST.NET
Contact Title:	Not reported
EPA Region:	09
Land Type:	Not reported
Federal Waste Generator Description:	Not a generator, verified
Non-Notifier:	Not reported
Biennial Report Cycle:	Not reported
Accessibility:	Not reported
Active Site Indicator:	Handler Activities
State District Owner:	Not reported
State District:	Not reported
Mailing Address:	2743 9TH ST
Mailing City,State,Zip:	BERKELEY, CA 94710
Owner Name:	Panache Lighting Inc
Owner Type:	Other
Operator Name:	Jaua Olson
Operator Type:	Other
Short-Term Generator Activity:	No
Importer Activity:	No
Mixed Waste Generator:	No
Transporter Activity:	No
Transfer Facility Activity:	No
Recycler Activity with Storage:	No
Small Quantity On-Site Burner Exemption:	No
Smelting Melting and Refining Furnace Exemption:	No
Underground Injection Control:	No
Off-Site Waste Receipt:	No
Universal Waste Indicator:	Yes

Map ID
Direction
Distance
Elevation | Site | MAP FINDINGS | Database(s) | EDR ID Number
EPA ID Number

PANACHE LIGHTING INC (Continued) **1024870046**

Universal Waste Destination Facility:	Yes
Federal Universal Waste:	No
Active Site State-Reg Handler:	---
Federal Facility Indicator:	Not reported
Hazardous Secondary Material Indicator:	N
Sub-Part K Indicator:	Not reported
2018 GPRA Permit Baseline:	Not on the Baseline
2018 GPRA Renewals Baseline:	Not on the Baseline
202 GPRA Corrective Action Baseline:	No
Subject to Corrective Action Universe:	No
Non-TSDFs Where RCRA CA has Been Imposed Universe:	No
Corrective Action Priority Ranking:	No NCAPS ranking
Environmental Control Indicator:	No
Institutional Control Indicator:	No
Human Exposure Controls Indicator:	N/A
Groundwater Controls Indicator:	N/A
Significant Non-Complier Universe:	No
Unaddressed Significant Non-Complier Universe:	No
Addressed Significant Non-Complier Universe:	No
Significant Non-Complier With a Compliance Schedule Universe:	No
Financial Assurance Required:	Not reported
Handler Date of Last Change:	20180907
Recognized Trader-Importer:	No
Recognized Trader-Exporter:	No
Importer of Spent Lead Acid Batteries:	No
Exporter of Spent Lead Acid Batteries:	No
Recycler Activity Without Storage:	No
Manifest Broker:	No
Sub-Part P Indicator:	No

Handler - Owner Operator:

Owner/Operator Indicator:	Owner
Owner/Operator Name: PANACHE LIGHTING INC	
Legal Status:	Other
Date Became Current:	Not reported
Date Ended Current:	Not reported
Owner/Operator Address:	2645 SHASTA RD
Owner/Operator City,State,Zip:	BERKELEY, CA 94708
Owner/Operator Telephone:	510-334-7136
Owner/Operator Telephone Ext:	Not reported
Owner/Operator Fax:	Not reported
Owner/Operator Email:	Not reported

Owner/Operator Indicator:	Operator
Owner/Operator Name: JAUA OLSON	
Legal Status:	Other
Date Became Current:	Not reported
Date Ended Current:	Not reported
Owner/Operator Address:	2743 9TH ST
Owner/Operator City,State,Zip:	BERKELEY, CA 94710
Owner/Operator Telephone:	510-204-9375
Owner/Operator Telephone Ext:	Not reported
Owner/Operator Fax:	Not reported
Owner/Operator Email:	Not reported

MAP FINDINGS

Map ID / Direction / Distance / Elevation | Site | Database(s) | EDR ID Number / EPA ID Number

PANACHE LIGHTING INC (Continued) **1024870046**

Historic Generators:
- Receive Date: 20180827
- Handler Name: PANACHE LIGHTING INC
- Federal Waste Generator Description: Not a generator, verified
- State District Owner: Not reported
- Large Quantity Handler of Universal Waste: No
- Recognized Trader Importer: No
- Recognized Trader Exporter: No
- Spent Lead Acid Battery Importer: No
- Spent Lead Acid Battery Exporter: No
- Current Record: Yes
- Non Storage Recycler Activity: Not reported
- Electronic Manifest Broker: Not reported

List of NAICS Codes and Descriptions:
- NAICS Code: 56299
- NAICS Description: ALL OTHER WASTE MANAGEMENT SERVICES

Facility Has Received Notices of Violations:
- Violations: No Violations Found

Evaluation Action Summary:
- Evaluations: No Evaluations Found

I51 **STAY TRUE CYCLES** **RCRA NonGen / NLR** **1027453785**
ESE **2743 NINTH STREET** **CAC003191859**
< 1/8 **BERKELEY, CA 94710**
0.097 mi.
510 ft. **Site 5 of 15 in cluster I**

Relative: Higher

Actual: 44 ft.

RCRA Listings:
- Date Form Received by Agency: 20220825
- Handler Name: Stay True Cycles
- Handler Address: 2743 Ninth Street
- Handler City,State,Zip: BERKELEY, CA 94710
- EPA ID: CAC003191859
- Contact Name: NICK HOEPER-TOMICH
- Contact Address: 2743 NINTH STREET
- Contact City,State,Zip: BERKELEY, CA 94710
- Contact Telephone: 510-715-6281
- Contact Fax: Not reported
- Contact Email: INFO@STAYTRUE.BIKE
- Contact Title: Not reported
- EPA Region: 09
- Land Type: Not reported
- Federal Waste Generator Description: Not a generator, verified
- Non-Notifier: Not reported
- Biennial Report Cycle: Not reported
- Accessibility: Not reported
- Active Site Indicator: Not reported
- State District Owner: Not reported
- State District: Not reported
- Mailing Address: 2743 NINTH STREET
- Mailing City,State,Zip: BERKELEY, CA 94710
- Owner Name: Nick Hoeper-Tomich

Map ID
Direction
Distance
Elevation | Site | MAP FINDINGS | Database(s) | EDR ID Number
EPA ID Number

STAY TRUE CYCLES (Continued) **1027453785**

Owner Type:	Other
Operator Name:	Nick Hoeper-Tomich
Operator Type:	Other
Short-Term Generator Activity:	No
Importer Activity:	No
Mixed Waste Generator:	No
Transporter Activity:	No
Transfer Facility Activity:	No
Recycler Activity with Storage:	No
Small Quantity On-Site Burner Exemption:	No
Smelting Melting and Refining Furnace Exemption:	No
Underground Injection Control:	No
Off-Site Waste Receipt:	No
Universal Waste Indicator:	No
Universal Waste Destination Facility:	No
Federal Universal Waste:	No
Active Site State-Reg Handler:	---
Federal Facility Indicator:	Not reported
Hazardous Secondary Material Indicator:	N
Sub-Part K Indicator:	Not reported
2018 GPRA Permit Baseline:	Not on the Baseline
2018 GPRA Renewals Baseline:	Not on the Baseline
202 GPRA Corrective Action Baseline:	No
Subject to Corrective Action Universe:	No
Non-TSDFs Where RCRA CA has Been Imposed Universe:	No
Corrective Action Priority Ranking:	No NCAPS ranking
Environmental Control Indicator:	No
Institutional Control Indicator:	No
Human Exposure Controls Indicator:	N/A
Groundwater Controls Indicator:	N/A
Significant Non-Complier Universe:	No
Unaddressed Significant Non-Complier Universe:	No
Addressed Significant Non-Complier Universe:	No
Significant Non-Complier With a Compliance Schedule Universe:	No
Financial Assurance Required:	Not reported
Handler Date of Last Change:	20220825
Recognized Trader-Importer:	No
Recognized Trader-Exporter:	No
Importer of Spent Lead Acid Batteries:	No
Exporter of Spent Lead Acid Batteries:	No
Recycler Activity Without Storage:	No
Manifest Broker:	No
Sub-Part P Indicator:	No

Handler - Owner Operator:

Owner/Operator Indicator:	Operator
Owner/Operator Name: NICK HOEPER-TOMICH	
Legal Status:	Other
Date Became Current:	Not reported
Date Ended Current:	Not reported
Owner/Operator Address:	2743 NINTH STREET
Owner/Operator City,State,Zip:	BERKELEY, CA 94710
Owner/Operator Telephone:	510-715-6281
Owner/Operator Telephone Ext:	Not reported
Owner/Operator Fax:	Not reported
Owner/Operator Email:	Not reported

Map ID
Direction
Distance
Elevation | Site | MAP FINDINGS | Database(s) | EDR ID Number
EPA ID Number

STAY TRUE CYCLES (Continued) **1027453785**

Owner/Operator Indicator: Owner
Owner/Operator Name: NICK HOEPER-TOMICH
Legal Status: Other
Date Became Current: Not reported
Date Ended Current: Not reported
Owner/Operator Address: 2743 NINTH STREET
Owner/Operator City,State,Zip: BERKELEY, CA 94710
Owner/Operator Telephone: 510-715-6281
Owner/Operator Telephone Ext: Not reported
Owner/Operator Fax: Not reported
Owner/Operator Email: Not reported

Historic Generators:
Receive Date: 20220825
Handler Name: STAY TRUE CYCLES
Federal Waste Generator Description: Not a generator, verified
State District Owner: Not reported
Large Quantity Handler of Universal Waste: No
Recognized Trader Importer: No
Recognized Trader Exporter: No
Spent Lead Acid Battery Importer: No
Spent Lead Acid Battery Exporter: No
Current Record: Yes
Non Storage Recycler Activity: No
Electronic Manifest Broker: No

List of NAICS Codes and Descriptions:
NAICS Code: 56299
NAICS Description: ALL OTHER WASTE MANAGEMENT SERVICES

Facility Has Received Notices of Violations:
Violations: No Violations Found

Evaluation Action Summary:
Evaluations: No Evaluations Found

I52 **COBURN CONSTRUCTION** **CA FID UST** **S101624603**
ESE **2741 9TH ST** **N/A**
< 1/8 **BERKELEY, CA 94710**
0.099 mi.
521 ft. **Site 6 of 15 in cluster I**

Relative:
Higher

Actual:
44 ft.

CA FID UST:
Facility ID: 01003162
Regulated By: UTNKA
Regulated ID: 00067532
Cortese Code: Not reported
SIC Code: Not reported
Facility Phone: 4158482181
Mail To: Not reported
Mailing Address: 2741 9TH ST
Mailing Address 2: Not reported
Mailing City,St,Zip: BERKELEY 94710
Contact: Not reported
Contact Phone: Not reported

MAP FINDINGS

Map ID / Direction / Distance / Elevation | Site | Database(s) | EDR ID Number / EPA ID Number

COBURN CONSTRUCTION (Continued) **S101624603**

DUNs Number: Not reported
NPDES Number: Not reported
EPA ID: Not reported
Comments: Not reported
Status: Active

I53 **COBURN CONSTRUCTION** **HIST UST** **U001599654**
ESE **2741-9TH STREET** **N/A**
< 1/8 **BERKELEY, CA 94710**
0.099 mi.
521 ft. **Site 7 of 15 in cluster I**

Relative: **Higher**
Actual: **44 ft.**

HIST UST:

Name:	COBURN CONSTRUCTION
Address:	2741-9TH STREET
City,State,Zip:	BERKELEY, CA 94710
File Number:	00035ea1
URL:	https://documents.geotracker.waterboards.ca.gov/ustpdfs/pdf/00035ea1.pdf
Region:	STATE
Facility ID:	00000067532
Facility Type:	Other
Other Type:	CONSTRUCTION CO.
Contact Name:	Not reported
Telephone:	4158482181
Owner Name:	COBURN CONSTRUCTION
Owner Address:	2741-9TH ST.
Owner City,St,Zip:	BERKELEY, CA 94710
Total Tanks:	0001
Tank Num:	001
Container Num:	1
Year Installed:	1947
Tank Capacity:	00000550
Tank Used for:	WASTE
Type of Fuel:	1
Container Construction Thickness:	2 1
Leak Detection:	Stock Inventor, None

Click here for Geo Tracker PDF:

I54 **COBURN CONSTRUCTION** **LUST** **S102428180**
ESE **1006 PARDEE ST** **Cortese** **N/A**
< 1/8 **BERKELEY, CA 94704** **HIST CORTESE**
0.099 mi. **CERS**
521 ft. **Site 8 of 15 in cluster I**

Relative: **Higher**
Actual: **45 ft.**

LUST:

Name:	COBURN CONSTRUCTION
Address:	1006 PARDEE ST
City,State,Zip:	BERKELEY, CA 94704
Lead Agency:	BERKELEY, CITY OF
Case Type:	LUST Cleanup Site
Geo Track:	http://geotracker.waterboards.ca.gov/profile_report.asp?global_id=T0600100396
Global Id:	T0600100396
Latitude:	37.856541
Longitude:	-122.290089

Map ID
Direction
Distance
Elevation | Site | MAP FINDINGS | Database(s) | EDR ID Number
EPA ID Number

COBURN CONSTRUCTION (Continued) **S102428180**

Status:	Completed - Case Closed
Status Date:	10/01/1992
Case Worker:	GAF
RB Case Number:	01-0436
Local Agency:	BERKELEY, CITY OF
File Location:	Not reported
Local Case Number:	01-0436
Potential Media Affect:	Other Groundwater (uses other than drinking water)
Potential Contaminants of Concern:	Gasoline
EPA Region:	9
Coordinate Source:	Google Geocode
Cuf Case:	YES
Quantity Released Gallons:	Not reported
Begin Date:	12/18/1986
Leak Reported Date:	12/18/1986
How Discovered:	Tank Closure
How Discovered Description:	Not reported
Discharge Source:	Tank
Discharge Cause:	Physc / Mech Damage
Stop Method:	Not reported
Stop Description:	Not reported
No Further Action Date:	10/01/1992
CA Water Watershed Name:	Bay Bridges - Berkeley (203.30)
Dwr Groundwater Subbasin Name:	Santa Clara Valley - East Bay Plain (2-009.04)
Disadvantaged Community:	Not reported
CA Enviroscreen 3 Score:	61-65%
CA Enviroscreen 4 Score:	65-70%
Military DOD Site:	No
Facility Project Subtype:	Not reported
RWQCB Region:	SAN FRANCISCO BAY RWQCB (REGION 2)
Site History:	Not reported

LUST:

Global Id:	T0600100396
Contact Type:	Local Agency Caseworker - Primary Caseworker
Contact Name:	GEOFFERY FIEDLER
Organization Name:	BERKELEY, CITY OF
Address:	2118 MILVIA STREET 3RD FLOOR
City:	BERKELEY
Email:	gfiedler@ci.berkeley.ca.us
Phone Number:	Not reported

Global Id:	T0600100396
Contact Type:	Regional Board Caseworker
Contact Name:	Regional Water Board
Organization Name:	SAN FRANCISCO BAY RWQCB (REGION 2)
Address:	1515 CLAY ST SUITE 1400
City:	OAKLAND
Email:	Not reported
Phone Number:	Not reported

LUST:

Global Id:	T0600100396
Action Type:	Other
Date:	12/18/1986
Action:	Leak Discovery

Map ID
Direction
Distance
Elevation | Site | MAP FINDINGS | Database(s) | EDR ID Number
EPA ID Number

COBURN CONSTRUCTION (Continued) **S102428180**

Global Id: T0600100396
Action Type: ENFORCEMENT
Date: 10/01/1992
Action: Closure/No Further Action Letter

Global Id: T0600100396
Action Type: Other
Date: 12/18/1986
Action: Leak Reported

Global Id: T0600100396
Action Type: Other
Date: 12/18/1986
Action: Leak Stopped

LUST:
Global Id: T0600100396
Status: Open - Case Begin Date
Status Date: 12/18/1986

Global Id: T0600100396
Status: Open - Site Assessment
Status Date: 02/04/1987

Global Id: T0600100396
Status: Open - Site Assessment
Status Date: 05/14/1987

Global Id: T0600100396
Status: Completed - Case Closed
Status Date: 10/01/1992

LUST REG 2:
Region: 2
Facility Id: 01-0436
Facility Status: Case Closed
Case Number: 01-0436
How Discovered: Tank Closure
Leak Cause: Structure Failure
Leak Source: Tank
Date Leak Confirmed: Not reported
Oversight Program: LUST
Prelim. Site Assesment Wokplan Submitted: 2/4/1987
Preliminary Site Assesment Began: 5/14/1987
Pollution Characterization Began: Not reported
Pollution Remediation Plan Submitted: Not reported
Date Remediation Action Underway: Not reported
Date Post Remedial Action Monitoring Began: Not reported

CORTESE:
Name: COBURN CONSTRUCTION
Address: 1006 PARDEE ST
City,State,Zip: BERKELEY, CA 94704
Region: CORTESE
Envirostor Id: Not reported

Map ID
Direction
Distance
Elevation | Site | MAP FINDINGS | Database(s) | EDR ID Number
EPA ID Number

COBURN CONSTRUCTION (Continued) **S102428180**

Global ID:	T0600100396
Site/Facility Type:	LUST CLEANUP SITE
Cleanup Status:	COMPLETED - CASE CLOSED
Status Date:	Not reported
Site Code:	Not reported
Latitude:	Not reported
Longitude:	Not reported
Owner:	Not reported
Enf Type:	Not reported
Swat R:	Not reported
Flag:	active
Order No:	Not reported
Waste Discharge System No:	Not reported
Effective Date:	Not reported
Region 2:	Not reported
WID Id:	Not reported
Solid Waste Id No:	Not reported
Waste Management Uit Name:	Not reported
File Name:	Active Open

HIST CORTESE:

edr_fname:	COBURN CONSTRUCTION
edr_fadd1:	1006 PARDEE
City,State,Zip:	BERKELEY, CA
Region:	CORTESE
Facility County Code:	1
Reg By:	LTNKA
Reg Id:	01-0436

CERS:

Name:	COBURN CONSTRUCTION
Address:	1006 PARDEE ST
City,State,Zip:	BERKELEY, CA 94704
Site ID:	722900
CERS ID:	T0600100396
CERS Description:	Leaking Underground Storage Tank Cleanup Site

Affiliation:

Affiliation Type Desc:	Regional Board Caseworker
Entity Name:	Regional Water Board - SAN FRANCISCO BAY RWQCB (REGION 2)
Entity Title:	Not reported
Affiliation Address:	1515 CLAY ST SUITE 1400
Affiliation City:	OAKLAND
Affiliation State:	CA
Affiliation Country:	Not reported
Affiliation Zip:	Not reported
Affiliation Phone:	,

Affiliation Type Desc:	Local Agency Caseworker
Entity Name:	GEOFFERY FIEDLER - BERKELEY, CITY OF
Entity Title:	Not reported
Affiliation Address:	2118 MILVIA STREET 3RD FLOOR
Affiliation City:	BERKELEY
Affiliation State:	CA
Affiliation Country:	Not reported
Affiliation Zip:	Not reported
Affiliation Phone:	,

MAP FINDINGS

Map ID / Direction / Distance / Elevation	Site	Database(s)	EDR ID Number / EPA ID Number
I55	**COBURN CONSTRUCTION**	**UST FINDER RELEASE**	**1028938865**
ESE	**1006 PARDEE ST**		**N/A**
< 1/8	**BERKELEY, CA 94704**		
0.099 mi.			
521 ft.	**Site 9 of 15 in cluster I**		

Relative: **Higher**

Actual: **45 ft.**

UST FINDER RELEASE:

Object ID:	40607
Facility ID:	Not reported
Lust ID:	CAT0600100396
Name:	COBURN CONSTRUCTION
Address:	1006 PARDEE ST
City,State,Zip:	BERKELEY, CA 94704
Address Match Type:	PointAddress
Reported Date:	Not reported
Status:	No Further Action
Substance:	Not reported
Population within 1500ft:	1247
Domestic Wells within 1500ft:	0
Land Use:	Developed, High Intensity
Within SPA:	No
SPA PWS Facility ID:	Not reported
SPA Water Type:	Not reported
SPA Facility Type:	Not reported
SPA HUC12:	Not reported
Within WHPA:	No
WHPA PWS Facility ID:	Not reported
WHPA Water Type:	Not reported
WHPA Facility Type:	Not reported
WHPA HUC12:	Not reported
Within 100yr Floodplain:	No
Tribe:	Not reported
EPA Region:	9
NFA Letter 1:	Not reported
NFA Letter 2:	Not reported
NFA Letter 3:	Not reported
NFA Letter 4:	Not reported
Closed With Residual Contaminate:	Not reported
Coordinate Source:	Geocode
X Coord:	-122.29014
Y Coord:	37.8566900000001
Latitude:	37.85669
Longitude:	-122.290139999999

Map ID / Direction / Distance / Elevation	Site	Database(s)	EDR ID Number / EPA ID Number
J56	**RANAHAN PRODUCTION SERVICES, INC.**	**RCRA NonGen / NLR**	**1031043757**
NNW	**932 PARKER ST**		**CAC003270387**
< 1/8	**BERKELEY, CA 94710**		
0.099 mi.			
522 ft.	**Site 1 of 2 in cluster J**		

Relative: **Higher**

Actual: **40 ft.**

RCRA Listings:

Date Form Received by Agency:	20240125
Handler Name:	Ranahan Production Services, Inc.
Handler Address:	932 Parker St
Handler City,State,Zip:	BERKELEY, CA 94710
EPA ID:	CAC003270387
Contact Name:	KELLEN RANAHAN
Contact Address:	932 PARKER ST
Contact City,State,Zip:	BERKELEY, CA 94710
Contact Telephone:	510-649-4000

Map ID
Direction
Distance
Elevation | Site | MAP FINDINGS | Database(s) | EDR ID Number
EPA ID Number

RANAHAN PRODUCTION SERVICES, INC. (Continued) **1031043757**

Contact Fax:	Not reported
Contact Email:	RANAHAN@GMAIL.COM
Contact Title:	Not reported
EPA Region:	09
Land Type:	Not reported
Federal Waste Generator Description:	Not a generator, verified
Non-Notifier:	Not reported
Biennial Report Cycle:	Not reported
Accessibility:	Not reported
Active Site Indicator:	Not reported
State District Owner:	Not reported
State District:	Not reported
Mailing Address:	932 PARKER ST
Mailing City,State,Zip:	BERKELEY, CA 94710
Owner Name:	Timothy Ranahan
Owner Type:	Other
Operator Name:	Kellen Ranahan
Operator Type:	Other
Short-Term Generator Activity:	No
Importer Activity:	No
Mixed Waste Generator:	No
Transporter Activity:	No
Transfer Facility Activity:	No
Recycler Activity with Storage:	No
Small Quantity On-Site Burner Exemption:	No
Smelting Melting and Refining Furnace Exemption:	No
Underground Injection Control:	No
Off-Site Waste Receipt:	No
Universal Waste Indicator:	No
Universal Waste Destination Facility:	No
Federal Universal Waste:	No
Active Site State-Reg Handler:	---
Federal Facility Indicator:	Not reported
Hazardous Secondary Material Indicator:	N
Sub-Part K Indicator:	Not reported
2018 GPRA Permit Baseline:	Not on the Baseline
2018 GPRA Renewals Baseline:	Not on the Baseline
202 GPRA Corrective Action Baseline:	No
Subject to Corrective Action Universe:	No
Non-TSDFs Where RCRA CA has Been Imposed Universe:	No
Corrective Action Priority Ranking:	No NCAPS ranking
Environmental Control Indicator:	No
Institutional Control Indicator:	No
Human Exposure Controls Indicator:	N/A
Groundwater Controls Indicator:	N/A
Significant Non-Complier Universe:	No
Unaddressed Significant Non-Complier Universe:	No
Addressed Significant Non-Complier Universe:	No
Significant Non-Complier With a Compliance Schedule Universe:	No
Financial Assurance Required:	Not reported
Handler Date of Last Change:	20240126
Recognized Trader-Importer:	No
Recognized Trader-Exporter:	No
Importer of Spent Lead Acid Batteries:	No
Exporter of Spent Lead Acid Batteries:	No
Recycler Activity Without Storage:	No
Manifest Broker:	No

Map ID
Direction
Distance
Elevation | Site | MAP FINDINGS | Database(s) | EDR ID Number / EPA ID Number

RANAHAN PRODUCTION SERVICES, INC. (Continued) **1031043757**

Sub-Part P Indicator: No

Handler - Owner Operator:

Owner/Operator Indicator:	Owner
Owner/Operator Name: TIMOTHY RANAHAN	
Legal Status:	Other
Date Became Current:	Not reported
Date Ended Current:	Not reported
Owner/Operator Address:	932 PARKER ST
Owner/Operator City,State,Zip:	BERKELEY, CA 94710
Owner/Operator Telephone:	510-649-4000
Owner/Operator Telephone Ext:	Not reported
Owner/Operator Fax:	Not reported
Owner/Operator Email:	Not reported

Owner/Operator Indicator:	Operator
Owner/Operator Name: KELLEN RANAHAN	
Legal Status:	Other
Date Became Current:	Not reported
Date Ended Current:	Not reported
Owner/Operator Address:	932 PARKER ST
Owner/Operator City,State,Zip:	BERKELEY, CA 94710
Owner/Operator Telephone:	510-649-4000
Owner/Operator Telephone Ext:	Not reported
Owner/Operator Fax:	Not reported
Owner/Operator Email:	Not reported

Historic Generators:

Receive Date:	20240125
Handler Name:	RANAHAN PRODUCTION SERVICES, INC.
Federal Waste Generator Description:	Not a generator, verified
State District Owner:	Not reported
Large Quantity Handler of Universal Waste:	No
Recognized Trader Importer:	No
Recognized Trader Exporter:	No
Spent Lead Acid Battery Importer:	No
Spent Lead Acid Battery Exporter:	No
Current Record:	Yes
Non Storage Recycler Activity:	No
Electronic Manifest Broker:	No

List of NAICS Codes and Descriptions:

NAICS Code:	532412
NAICS Description:	CONSTRUCTION, MINING, AND FORESTRY MACHINERY AND EQUIPMENT RENTAL AND LEASING

Facility Has Received Notices of Violations:

Violations:	No Violations Found

Evaluation Action Summary:

Evaluations:	No Evaluations Found

MAP FINDINGS

Map ID / Direction / Distance / Elevation	Site	Database(s)	EDR ID Number / EPA ID Number
J57	**TALES OF THE CITY**	**RCRA NonGen / NLR**	**1024768588**
NNW	**932 PARKER STREET, #4**	**E MANIFEST**	**CAC002988470**
< 1/8	**BERKELEY, CA 94710**		
0.099 mi.			
522 ft.	**Site 2 of 2 in cluster J**		

Relative:
Higher

Actual:
40 ft.

RCRA Listings:

Date Form Received by Agency:	20181108
Handler Name:	Universal Television
Handler Address:	932 Parker Street #4
Handler City,State,Zip:	BERKELEY, CA 94710
EPA ID:	CAC002988470
Contact Name:	BEN NICHOLS
Contact Address:	932 PARKER STREET #4
Contact City,State,Zip:	BERKELEY, CA 94710
Contact Telephone:	415-215-4366
Contact Fax:	Not reported
Contact Email:	BEN.NICHOLS67@GMAIL.COM
Contact Title:	Not reported
EPA Region:	09
Land Type:	Not reported
Federal Waste Generator Description:	Not a generator, verified
Non-Notifier:	Not reported
Biennial Report Cycle:	Not reported
Accessibility:	Not reported
Active Site Indicator:	Handler Activities
State District Owner:	Not reported
State District:	Not reported
Mailing Address:	295 LOCUST AVE 4TH FLOOR
Mailing City,State,Zip:	BRONX, NY 10454
Owner Name:	Ben Nichols
Owner Type:	Other
Operator Name:	Ben Nichols
Operator Type:	Other
Short-Term Generator Activity:	No
Importer Activity:	No
Mixed Waste Generator:	No
Transporter Activity:	No
Transfer Facility Activity:	No
Recycler Activity with Storage:	No
Small Quantity On-Site Burner Exemption:	No
Smelting Melting and Refining Furnace Exemption:	No
Underground Injection Control:	No
Off-Site Waste Receipt:	No
Universal Waste Indicator:	Yes
Universal Waste Destination Facility:	Yes
Federal Universal Waste:	No
Active Site State-Reg Handler:	---
Federal Facility Indicator:	Not reported
Hazardous Secondary Material Indicator:	N
Sub-Part K Indicator:	Not reported
2018 GPRA Permit Baseline:	Not on the Baseline
2018 GPRA Renewals Baseline:	Not on the Baseline
202 GPRA Corrective Action Baseline:	No
Subject to Corrective Action Universe:	No
Non-TSDFs Where RCRA CA has Been Imposed Universe:	No
Corrective Action Priority Ranking:	No NCAPS ranking
Environmental Control Indicator:	No
Institutional Control Indicator:	No

Map ID
Direction
Distance
Elevation | Site | MAP FINDINGS | Database(s) | EDR ID Number
EPA ID Number

TALES OF THE CITY (Continued) **1024768588**

Human Exposure Controls Indicator:	N/A
Groundwater Controls Indicator:	N/A
Significant Non-Complier Universe:	No
Unaddressed Significant Non-Complier Universe:	No
Addressed Significant Non-Complier Universe:	No
Significant Non-Complier With a Compliance Schedule Universe:	No
Financial Assurance Required:	Not reported
Handler Date of Last Change:	20181120
Recognized Trader-Importer:	No
Recognized Trader-Exporter:	No
Importer of Spent Lead Acid Batteries:	No
Exporter of Spent Lead Acid Batteries:	No
Recycler Activity Without Storage:	No
Manifest Broker:	No
Sub-Part P Indicator:	No

Handler - Owner Operator:

Owner/Operator Indicator:	Owner
Owner/Operator Name: BEN NICHOLS	
Legal Status:	Other
Date Became Current:	Not reported
Date Ended Current:	Not reported
Owner/Operator Address:	932 PARKER STREET #4
Owner/Operator City,State,Zip:	BERKELEY, CA 94710
Owner/Operator Telephone:	415-215-4366
Owner/Operator Telephone Ext:	Not reported
Owner/Operator Fax:	Not reported
Owner/Operator Email:	Not reported

Owner/Operator Indicator:	Operator
Owner/Operator Name: BEN NICHOLS	
Legal Status:	Other
Date Became Current:	Not reported
Date Ended Current:	Not reported
Owner/Operator Address:	932 PARKER STREET #4
Owner/Operator City,State,Zip:	BERKELEY, CA 94710
Owner/Operator Telephone:	415-215-4366
Owner/Operator Telephone Ext:	Not reported
Owner/Operator Fax:	Not reported
Owner/Operator Email:	Not reported

Historic Generators:

Receive Date:	20181108
Handler Name: UNIVERSAL TELEVISION	
Federal Waste Generator Description:	Not a generator, verified
State District Owner:	Not reported
Large Quantity Handler of Universal Waste:	No
Recognized Trader Importer:	No
Recognized Trader Exporter:	No
Spent Lead Acid Battery Importer:	No
Spent Lead Acid Battery Exporter:	No
Current Record:	Yes
Non Storage Recycler Activity:	Not reported
Electronic Manifest Broker:	Not reported

Map ID
Direction
Distance
Elevation | Site | MAP FINDINGS | Database(s) | EDR ID Number
EPA ID Number

TALES OF THE CITY (Continued) **1024768588**

List of NAICS Codes and Descriptions:
NAICS Code: 56299
NAICS Description: ALL OTHER WASTE MANAGEMENT SERVICES

Facility Has Received Notices of Violations:
Violations: No Violations Found

Evaluation Action Summary:
Evaluations: No Evaluations Found

E MANIFEST:

Manifest Tracking Number:	006771493SKS
Last Updated Date:	20190129
Shipped Date:	20181127
Received Date:	20181211
Manifest Status:	Signed
Submission Type:	DataImage5Copy
Origin Type:	Service
Generator EPA ID:	CAC002988470
Generator Name:	TALES OF THE CITY
Generator Mail Street Number:	Not reported
Generator Mail Street 1:	932 PARKER STREET, #4
Generator Mail Street 2:	Not reported
Generator Mail City:	BERKELEY
Generator Mail State:	CA
Generator Mail Zip:	94710
Generator Location Street Number:	Not reported
Generator Location Street 1:	932 Parker Street, #4
Generator Location Street 2:	Not reported
Generator Location City:	Berkeley
Generator Location Zip:	94710
Generator Location State:	CA
Generator Contact Company Name:	Not reported
Designated Facility EPA ID:	UTD991301748
Designated Facility Name:	Not reported
Designated Facility Mail Street Number:	Not reported
Designated Facility Mail Street 1:	Not reported
Designated Facility Mail Street 2:	PO Box 22750
Designated Facility Mail City:	Salt Lake City
Designated Facility Mail Zip:	84122
Designated Facility Mail State:	UT
Designated Facility Location Street Number:	Not reported
Designated Facility Location Street 1:	PO Box 22750
Designated Facility Location Street 2:	Not reported
Designated Facility Location City:	Salt Lake City
Designated Facility Location Zip:	84122
Designated Facility Location State:	UT
Designated Facility Contact Company Name:	Clean Harbors Grassy Mountain LLC
Manifest Residue Indicator:	N
Rejection Indicator:	N

State Waste:

Manifest Tracking Number:	006771493SKS
Waste Line Number:	1

Map ID
Direction
Distance
Elevation | Site | MAP FINDINGS | Database(s) | EDR ID Number
EPA ID Number

TALES OF THE CITY (Continued) **1024768588**

State Waste Code Owner: CA
State Waste Code: 291
State Waste: Latex waste

Transporter:
Manifest Tracking Number: 006771493SKS
Transporter Line Number: 1
Transporter EPA ID: TXR000081205
Transporter Name: Safety-Kleen Systems, Inc.

Manifest Tracking Number: 006771493SKS
Transporter Line Number: 2
Transporter EPA ID: MAD039322250
Transporter Name: Clean Harbors Environmental Services, Inc.

Manifest Tracking Number: 006771493SKS
Transporter Line Number: 3
Transporter EPA ID: MOD095038998
Transporter Name: Bed Rock Inc Dba Tri State Motor Transit Co

Manifest Tracking Number: 006771493SKS
Transporter Line Number: 4
Transporter EPA ID: MAD039322250
Transporter Name: Clean Harbors Environmental Services, Inc.

Waste Line:
Manifest Tracking Number: 006771493SKS
Waste Line Number: 1
U.S. DOT Hazardous Indicator: N
U.S. DOT ID Number: Not reported
U.S. DOT Description: Not reported
Non-Hazardous Waste Description: NONE, NON-RCRA HAZARDOUS WASTE, LIQUIDS, N/A, NONE
Number of Containers: 1
Container Type Code: DM
Container Type Description: Metal drums, barrels, kegs
Waste Quantity: 300
Quantity Unit of Measure Code: P
Quantity Unit of Measure Description: Pounds
Waste Quantity, in Tons: 0.15
Acute Waste Quantity, in Tons: 0
Non-Acute Waste Quantity, in Tons: 0.15
Waste Quantity, in Kilograms: 136.0545
Acute Waste Quantity, in Kilograms: 0
Non-Acute Waste Quantity, in Kilorgrams: 136.0545
Management Method Code: H132
Management Method Description: LANDFILL (WITH PRIOR TREATMENT AND/OR STABILIZATION)
Waste Residue Indicator: N
Quantity Discrepancy Indicator: N
Waste Type Discrepancy Indicator: N
Waste Density: Not reported
Waste Density Unit of Measure Code: Not reported
Waste Density Unit of Measure Description: Not reported
Form Code: Not reported
Form Code Description: Not reported
Source Code: Not reported
Source Code Description: Not reported

MAP FINDINGS

Map ID / Direction / Distance / Elevation | Site | Database(s) | EDR ID Number / EPA ID Number

TALES OF THE CITY (Continued) **1024768588**

Waste Minimization Code:	Not reported
Waste Minimization Code Description:	Not reported
Consent Number:	Not reported
EPA Waste Indicator:	N

I58 **UP-RIGHT, INC** **RCRA-SQG 1000361871**
East **1013 PARDEE ST** **FINDS CAD981374564**
< 1/8 **BERKELEY, CA 94710** **ECHO**
0.101 mi.
535 ft. **Site 10 of 15 in cluster I**

Relative: **Higher**

Actual: **47 ft.**

RCRA Listings:

Date Form Received by Agency:	19860130
Handler Name:	Up-Right, Inc
Handler Address:	Pardee St
Handler City,State,Zip:	BERKELEY, CA 94710
EPA ID:	CAD981374564
Contact Name:	ENVIRONMENTAL MANAGER
Contact Address:	1013 PARDEE ST
Contact City,State,Zip:	BERKELEY, CA 94710
Contact Telephone:	415-843-0770
Contact Fax:	Not reported
Contact Email:	Not reported
Contact Title:	Not reported
EPA Region:	09
Land Type:	Not reported
Federal Waste Generator Description:	Small Quantity Generator
Non-Notifier:	Not reported
Biennial Report Cycle:	Not reported
Accessibility:	Not reported
Active Site Indicator:	Handler Activities
State District Owner:	Ca
State District:	2
Mailing Address:	PARDEE ST
Mailing City,State,Zip:	BERKELEY, CA 94710
Owner Name:	Up-Right, Inc
Owner Type:	Private
Operator Name:	Not Required
Operator Type:	Private
Short-Term Generator Activity:	No
Importer Activity:	No
Mixed Waste Generator:	No
Transporter Activity:	No
Transfer Facility Activity:	No
Recycler Activity with Storage:	No
Small Quantity On-Site Burner Exemption:	No
Smelting Melting and Refining Furnace Exemption:	No
Underground Injection Control:	No
Off-Site Waste Receipt:	No
Universal Waste Indicator:	No
Universal Waste Destination Facility:	No
Federal Universal Waste:	No
Active Site State-Reg Handler:	---
Federal Facility Indicator:	Not reported
Hazardous Secondary Material Indicator:	N
Sub-Part K Indicator:	Not reported
2018 GPRA Permit Baseline:	Not on the Baseline
2018 GPRA Renewals Baseline:	Not on the Baseline

Map ID
Direction
Distance
Elevation Site

MAP FINDINGS

Database(s) EDR ID Number EPA ID Number

UP-RIGHT, INC (Continued) **1000361871**

202 GPRA Corrective Action Baseline:	No
Subject to Corrective Action Universe:	No
Non-TSDFs Where RCRA CA has Been Imposed Universe:	No
Corrective Action Priority Ranking:	No NCAPS ranking
Environmental Control Indicator:	No
Institutional Control Indicator:	No
Human Exposure Controls Indicator:	N/A
Groundwater Controls Indicator:	N/A
Significant Non-Complier Universe:	No
Unaddressed Significant Non-Complier Universe:	No
Addressed Significant Non-Complier Universe:	No
Significant Non-Complier With a Compliance Schedule Universe:	No
Financial Assurance Required:	Not reported
Handler Date of Last Change:	20000915
Recognized Trader-Importer:	No
Recognized Trader-Exporter:	No
Importer of Spent Lead Acid Batteries:	No
Exporter of Spent Lead Acid Batteries:	No
Recycler Activity Without Storage:	No
Manifest Broker:	No
Sub-Part P Indicator:	No

Handler - Owner Operator:

Owner/Operator Indicator:	Operator
Owner/Operator Name: NOT REQUIRED	
Legal Status:	Private
Date Became Current:	Not reported
Date Ended Current:	Not reported
Owner/Operator Address:	NOT REQUIRED
Owner/Operator City,State,Zip:	NOT REQUIRED, ME 99999
Owner/Operator Telephone:	415-555-1212
Owner/Operator Telephone Ext:	Not reported
Owner/Operator Fax:	Not reported
Owner/Operator Email:	Not reported

Owner/Operator Indicator:	Owner
Owner/Operator Name: UP-RIGHT, INC	
Legal Status:	Private
Date Became Current:	Not reported
Date Ended Current:	Not reported
Owner/Operator Address:	NOT REQUIRED
Owner/Operator City,State,Zip:	NOT REQUIRED, ME 99999
Owner/Operator Telephone:	415-555-1212
Owner/Operator Telephone Ext:	Not reported
Owner/Operator Fax:	Not reported
Owner/Operator Email:	Not reported

Historic Generators:

Receive Date:	19860130
Handler Name: UP-RIGHT, INC	
Federal Waste Generator Description:	Small Quantity Generator
State District Owner:	Ca
Large Quantity Handler of Universal Waste:	No
Recognized Trader Importer:	No
Recognized Trader Exporter:	No

Map ID
Direction
Distance
Elevation | Site | MAP FINDINGS | Database(s) | EDR ID Number EPA ID Number

UP-RIGHT, INC (Continued) **1000361871**

Spent Lead Acid Battery Importer: No
Spent Lead Acid Battery Exporter: No
Current Record: Yes
Non Storage Recycler Activity: Not reported
Electronic Manifest Broker: Not reported

List of NAICS Codes and Descriptions:
NAICS Codes: No NAICS Codes Found

Facility Has Received Notices of Violations:
Violations: No Violations Found

Evaluation Action Summary:
Evaluations: No Evaluations Found

FINDS:
Registry ID: 110002685210

Click Here for FRS Facility Detail Report:

Environmental Interest/Information System:
The Resource Conservation and Recovery Act Information System (RCRAInfo) is EPA's comprehensive information system in support of the Resource Conservation and Recovery Act (RCRA) of 1976 and the Hazardous and Solid Waste Amendments (HSWA) of 1984. It tracks many types of information about generators, transporters, treaters, storers, and disposers of hazardous waste.

Click this hyperlink while viewing on your computer to access additional FINDS: detail in the EDR Site Report.

ECHO:
Envid: 1000361871
Registry ID: 110002685210
DFR URL: http://echo.epa.gov/detailed-facility-report?fid=110002685210
Name: UP-RIGHT, INC
Address: 1013 PARDEE ST
City,State,Zip: BERKELEY, CA 94710

I59 **HEADQUARTERS** **CERS HAZ WASTE** **S121785096**
East **1013 PARDEE ST STE 208** **CERS** **N/A**
< 1/8 **BERKELEY, CA 94710**
0.101 mi.
535 ft. **Site 11 of 15 in cluster I**

Relative: Higher
Actual: 47 ft.

CERS HAZ WASTE:
Name: HEADQUARTERS
Address: 1013 PARDEE ST STE 208
City,State,Zip: BERKELEY, CA 94710
Site ID: 435730
CERS ID: 10759405
CERS Description: Hazardous Waste Generator

CERS:
Name: HEADQUARTERS

MAP FINDINGS

Map ID / Direction / Distance / Elevation | Site | Database(s) | EDR ID Number / EPA ID Number

HEADQUARTERS (Continued) **S121785096**

Address: 1013 PARDEE ST STE 208
City,State,Zip: BERKELEY, CA 94710
Site ID: 435730
CERS ID: 10759405
CERS Description: Chemical Storage Facilities

Affiliation:
Affiliation Type Desc: CUPA District
Entity Name: Berkeley City Toxics Management Division
Entity Title: Not reported
Affiliation Address: 1947 Center Street, 1st Floor
Affiliation City: Berkeley
Affiliation State: CA
Affiliation Country: Not reported
Affiliation Zip: 94704
Affiliation Phone: (510) 981-7460,

Affiliation Type Desc: Parent Corporation
Entity Name: Energy Everywhere, Inc.
Entity Title: Not reported
Affiliation Address: Not reported
Affiliation City: Not reported
Affiliation State: Not reported
Affiliation Country: Not reported
Affiliation Zip: Not reported
Affiliation Phone: ,

I60 **ENERGY EVERYWHERE INC** **RCRA NonGen / NLR** **1025877970**
East **1013 PARDEE ST STE 109** **E MANIFEST** **CAL000451109**
< 1/8 **BERKELEY, CA 94710**
0.101 mi.
535 ft. **Site 12 of 15 in cluster I**

Relative: **Higher**
Actual: **47 ft.**

RCRA Listings:
Date Form Received by Agency: 20200131
Handler Name: Energy Everywhere Inc
Handler Address: 1013 Pardee St Ste 109
Handler City,State,Zip: BERKELEY, CA 94710
EPA ID: CAL000451109
Contact Name: NATHANAEL FEHRENBACH
Contact Address: 2732 BENVENUE AVE APT 11
Contact City,State,Zip: BERKELEY, CA 94705
Contact Telephone: 408-963-9402
Contact Fax: Not reported
Contact Email: NATE@EEVERYWHERE.COM
Contact Title: Not reported
EPA Region: 09
Land Type: Not reported
Federal Waste Generator Description: Not a generator, verified
Non-Notifier: Not reported
Biennial Report Cycle: Not reported
Accessibility: Not reported
Active Site Indicator: Not reported
State District Owner: Not reported
State District: Not reported
Mailing Address: 611568
Mailing City,State,Zip: SAN JOSE, CA 95161

Map ID
Direction
Distance
Elevation | Site | MAP FINDINGS | Database(s) | EDR ID Number
EPA ID Number

ENERGY EVERYWHERE INC (Continued) **1025877970**

Owner Name:	Energy Everywhere Inc
Owner Type:	Other
Operator Name:	Energy Everywhere Inc
Operator Type:	Other
Short-Term Generator Activity:	No
Importer Activity:	No
Mixed Waste Generator:	No
Transporter Activity:	No
Transfer Facility Activity:	No
Recycler Activity with Storage:	No
Small Quantity On-Site Burner Exemption:	No
Smelting Melting and Refining Furnace Exemption:	No
Underground Injection Control:	No
Off-Site Waste Receipt:	No
Universal Waste Indicator:	No
Universal Waste Destination Facility:	No
Federal Universal Waste:	No
Active Site State-Reg Handler:	---
Federal Facility Indicator:	Not reported
Hazardous Secondary Material Indicator:	N
Sub-Part K Indicator:	Not reported
2018 GPRA Permit Baseline:	Not on the Baseline
2018 GPRA Renewals Baseline:	Not on the Baseline
202 GPRA Corrective Action Baseline:	No
Subject to Corrective Action Universe:	No
Non-TSDFs Where RCRA CA has Been Imposed Universe:	No
Corrective Action Priority Ranking:	No NCAPS ranking
Environmental Control Indicator:	No
Institutional Control Indicator:	No
Human Exposure Controls Indicator:	N/A
Groundwater Controls Indicator:	N/A
Significant Non-Complier Universe:	No
Unaddressed Significant Non-Complier Universe:	No
Addressed Significant Non-Complier Universe:	No
Significant Non-Complier With a Compliance Schedule Universe:	No
Financial Assurance Required:	Not reported
Handler Date of Last Change:	20200206
Recognized Trader-Importer:	No
Recognized Trader-Exporter:	No
Importer of Spent Lead Acid Batteries:	No
Exporter of Spent Lead Acid Batteries:	No
Recycler Activity Without Storage:	No
Manifest Broker:	No
Sub-Part P Indicator:	No

Handler - Owner Operator:

Owner/Operator Indicator:	Owner
Owner/Operator Name: ENERGY EVERYWHERE INC	
Legal Status:	Other
Date Became Current:	Not reported
Date Ended Current:	Not reported
Owner/Operator Address:	1013 PARDEE ST STE 208
Owner/Operator City,State,Zip:	BERKELEY, CA 94710
Owner/Operator Telephone:	415-230-4277
Owner/Operator Telephone Ext:	Not reported
Owner/Operator Fax:	Not reported

Map ID
Direction
Distance
Elevation | Site | MAP FINDINGS | Database(s) | EDR ID Number
EPA ID Number

ENERGY EVERYWHERE INC (Continued) **1025877970**

Owner/Operator Email: Not reported

Owner/Operator Indicator: Operator
Owner/Operator Name: NATHANAEL FEHRENBACH
Legal Status: Other
Date Became Current: Not reported
Date Ended Current: Not reported
Owner/Operator Address: 2732 BENVENUE AVE APT 11
Owner/Operator City,State,Zip: BERKELEY, CA 94705
Owner/Operator Telephone: 408-963-9402
Owner/Operator Telephone Ext: Not reported
Owner/Operator Fax: Not reported
Owner/Operator Email: Not reported

Owner/Operator Indicator: Operator
Owner/Operator Name: ENERGY EVERYWHERE INC
Legal Status: Other
Date Became Current: Not reported
Date Ended Current: Not reported
Owner/Operator Address: 1013 PARDEE ST STE 208
Owner/Operator City,State,Zip: BERKELEY, CA 94710
Owner/Operator Telephone: 415-230-4277
Owner/Operator Telephone Ext: Not reported
Owner/Operator Fax: Not reported
Owner/Operator Email: Not reported

Owner/Operator Indicator: Owner
Owner/Operator Name: ENERGY EVERYWHERE INC
Legal Status: Other
Date Became Current: Not reported
Date Ended Current: Not reported
Owner/Operator Address: 1013 PARDEE ST STE 208
Owner/Operator City,State,Zip: BERKELEY, CA 94710
Owner/Operator Telephone: 415-230-4277
Owner/Operator Telephone Ext: Not reported
Owner/Operator Fax: Not reported
Owner/Operator Email: Not reported

Historic Generators:
Receive Date: 20200131
Handler Name: ENERGY EVERYWHERE INC
Federal Waste Generator Description: Not a generator, verified
State District Owner: Not reported
Large Quantity Handler of Universal Waste: No
Recognized Trader Importer: No
Recognized Trader Exporter: No
Spent Lead Acid Battery Importer: No
Spent Lead Acid Battery Exporter: No
Current Record: Yes
Non Storage Recycler Activity: No
Electronic Manifest Broker: No

Receive Date: 20191205
Handler Name: ENERGY EVERYWHERE INC
Federal Waste Generator Description: Not a generator, verified
State District Owner: Not reported
Large Quantity Handler of Universal Waste: No

Map ID
Direction
Distance
Elevation | Site | MAP FINDINGS | Database(s) | EDR ID Number
EPA ID Number

ENERGY EVERYWHERE INC (Continued) **1025877970**

Recognized Trader Importer: No
Recognized Trader Exporter: No
Spent Lead Acid Battery Importer: No
Spent Lead Acid Battery Exporter: No
Current Record: No
Non Storage Recycler Activity: Not reported
Electronic Manifest Broker: Not reported

List of NAICS Codes and Descriptions:
NAICS Code: 334413
NAICS Description: SEMICONDUCTOR AND RELATED DEVICE MANUFACTURING

Facility Has Received Notices of Violations:
Violations: No Violations Found

Evaluation Action Summary:
Evaluations: No Evaluations Found

E MANIFEST:
Manifest Tracking Number: 019202541JJK
Last Updated Date: 20200311
Shipped Date: 20200129
Received Date: 20200204
Manifest Status: Signed
Submission Type: DataImage5Copy
Origin Type: Web
Generator EPA ID: CAL000451109
Generator Name: ENERGY EVERYWHERE INC
Generator Mail Street Number: Not reported
Generator Mail Street 1: 1013 PARDEE ST STE 109
Generator Mail Street 2: Not reported
Generator Mail City: BERKELEY
Generator Mail State: CA
Generator Mail Zip: 94710
Generator Location Street Number: PO BOX
Generator Location Street 1: 611568
Generator Location Street 2: Not reported
Generator Location City: SAN JOSE
Generator Location Zip: 95161
Generator Location State: CA
Generator Contact Company Name: Not reported
Designated Facility EPA ID: CAD028409019
Designated Facility Name: CROSBY & OVERTON
Designated Facility Mail Street Number: 1630
Designated Facility Mail Street 1: CA90813 CA037US 1630
Designated Facility Mail Street 2: W. 17TH STREET
Designated Facility Mail City: LONG BEACH
Designated Facility Mail Zip: 90813
Designated Facility Mail State: CA
Designated Facility Location Street Number: 1630
Designated Facility Location Street 1: W. 17TH STREET
Designated Facility Location Street 2: Not reported
Designated Facility Location City: LONG BEACH
Designated Facility Location Zip: 90813-0000

Map ID
Direction
Distance
Elevation | Site | MAP FINDINGS | Database(s) | EDR ID Number
EPA ID Number

ENERGY EVERYWHERE INC (Continued) **1025877970**

Designated Facility Location State: CA
Designated Facility Contact Company Name: Not reported
Manifest Residue Indicator: N
Rejection Indicator: N

Federal Waste:
Manifest Tracking Number: 019202541JJK
Waste Line Number: 1
Federal Waste Code: D001
Federal Waste: IGNITABLE WASTE

Manifest Tracking Number: 019202541JJK
Waste Line Number: 2
Federal Waste Code: D002
Federal Waste: CORROSIVE WASTE

Manifest Tracking Number: 019202541JJK
Waste Line Number: 3
Federal Waste Code: D002
Federal Waste: CORROSIVE WASTE

Manifest Tracking Number: 019202541JJK
Waste Line Number: 4
Federal Waste Code: D002
Federal Waste: CORROSIVE WASTE

Manifest Tracking Number: 019202541JJK
Waste Line Number: 5
Federal Waste Code: D001
Federal Waste: IGNITABLE WASTE

Manifest Tracking Number: 019202541JJK
Waste Line Number: 6
Federal Waste Code: D001
Federal Waste: IGNITABLE WASTE

Manifest Tracking Number: 019202541JJK
Waste Line Number: 7
Federal Waste Code: D008
Federal Waste: LEAD

Manifest Tracking Number: 019202541JJK
Waste Line Number: 7
Federal Waste Code: D011
Federal Waste: SILVER

State Waste:
Manifest Tracking Number: 019202541JJK
Waste Line Number: 1
State Waste Code Owner: CA
State Waste Code: 551
State Waste: Laboratory waste chemicals

Manifest Tracking Number: 019202541JJK
Waste Line Number: 2
State Waste Code Owner: CA

Map ID
Direction
Distance
Elevation | Site | MAP FINDINGS | Database(s) | EDR ID Number
EPA ID Number

ENERGY EVERYWHERE INC (Continued) **1025877970**

State Waste Code: 551
State Waste: Laboratory waste chemicals

Manifest Tracking Number: 019202541JJK
Waste Line Number: 3
State Waste Code Owner: CA
State Waste Code: 551
State Waste: Laboratory waste chemicals

Manifest Tracking Number: 019202541JJK
Waste Line Number: 4
State Waste Code Owner: CA
State Waste Code: 551
State Waste: Laboratory waste chemicals

Manifest Tracking Number: 019202541JJK
Waste Line Number: 5
State Waste Code Owner: CA
State Waste Code: 551
State Waste: Laboratory waste chemicals

Manifest Tracking Number: 019202541JJK
Waste Line Number: 6
State Waste Code Owner: CA
State Waste Code: 551
State Waste: Laboratory waste chemicals

Manifest Tracking Number: 019202541JJK
Waste Line Number: 7
State Waste Code Owner: CA
State Waste Code: 551
State Waste: Laboratory waste chemicals

Manifest Tracking Number: 019202541JJK
Waste Line Number: 8
State Waste Code Owner: CA
State Waste Code: 551
State Waste: Laboratory waste chemicals

Manifest Tracking Number: 019202541JJK
Waste Line Number: 9
State Waste Code Owner: CA
State Waste Code: 352
State Waste: Other organic solids

Transporter:
Manifest Tracking Number: 019202541JJK
Transporter Line Number: 1
Transporter EPA ID: CAR000185959
Transporter Name: Russo Environmental Services Inc

Manifest Tracking Number: 019202541JJK
Transporter Line Number: 2
Transporter EPA ID: CAR000163097
Transporter Name: Kvac Environmental Services Inc

Map ID
Direction
Distance
Elevation | Site | MAP FINDINGS | Database(s) | EDR ID Number
EPA ID Number

ENERGY EVERYWHERE INC (Continued) **1025877970**

Waste Line:

Manifest Tracking Number:	019202541JJK
Waste Line Number:	1
U.S. DOT Hazardous Indicator:	Y
U.S. DOT ID Number:	UN1993
U.S. DOT Description:	Un1993, Waste Flammable Liquids, N.O.S. 3, Ii (Lab Pack / 0002)
Non-Hazardous Waste Description:	Not reported
Number of Containers:	1
Container Type Code:	DM
Container Type Description:	Metal drums, barrels, kegs
Waste Quantity:	250
Quantity Unit of Measure Code:	P
Quantity Unit of Measure Description:	Pounds
Waste Quantity, in Tons:	0.125
Acute Waste Quantity, in Tons:	0
Non-Acute Waste Quantity, in Tons:	0.125
Waste Quantity, in Kilograms:	113.37875
Acute Waste Quantity, in Kilograms:	0
Non-Acute Waste Quantity, in Kilorgrams:	113.37875
Management Method Code:	H141
Management Method Description:	STORAGE, BULKING AND/OR TRANSFER OFF SITE
Waste Residue Indicator:	N
Quantity Discrepancy Indicator:	N
Waste Type Discrepancy Indicator:	N
Waste Density:	Not reported
Waste Density Unit of Measure Code:	Not reported
Waste Density Unit of Measure Description:	Not reported
Form Code:	Not reported
Form Code Description:	Not reported
Source Code:	Not reported
Source Code Description:	Not reported
Waste Minimization Code:	Not reported
Waste Minimization Code Description:	Not reported
Consent Number:	Not reported
EPA Waste Indicator:	Y

Manifest Tracking Number:	019202541JJK
Waste Line Number:	2
U.S. DOT Hazardous Indicator:	Y
U.S. DOT ID Number:	UN2031
U.S. DOT Description:	Un2031, Waste Nitric Acid 8, Ii (Lab Pack / 0002)
Non-Hazardous Waste Description:	Not reported
Number of Containers:	1
Container Type Code:	DF
Container Type Description:	Fiberboard or plastic drums, barrels, kegs
Waste Quantity:	15
Quantity Unit of Measure Code:	P
Quantity Unit of Measure Description:	Pounds
Waste Quantity, in Tons:	0.0075
Acute Waste Quantity, in Tons:	0
Non-Acute Waste Quantity, in Tons:	0.0075
Waste Quantity, in Kilograms:	6.802725
Acute Waste Quantity, in Kilograms:	0
Non-Acute Waste Quantity, in Kilorgrams:	6.802725
Management Method Code:	H141
Management Method Description:	STORAGE, BULKING AND/OR TRANSFER OFF SITE
Waste Residue Indicator:	N

Map ID
Direction
Distance
Elevation | Site | MAP FINDINGS | Database(s) | EDR ID Number
EPA ID Number

ENERGY EVERYWHERE INC (Continued) **1025877970**

Quantity Discrepancy Indicator:	N
Waste Type Discrepancy Indicator:	N
Waste Density:	Not reported
Waste Density Unit of Measure Code:	Not reported
Waste Density Unit of Measure Description:	Not reported
Form Code:	Not reported
Form Code Description:	Not reported
Source Code:	Not reported
Source Code Description:	Not reported
Waste Minimization Code:	Not reported
Waste Minimization Code Description:	Not reported
Consent Number:	Not reported
EPA Waste Indicator:	Y
Manifest Tracking Number:	019202541JJK
Waste Line Number:	3
U.S. DOT Hazardous Indicator:	Y
U.S. DOT ID Number:	UN3264
U.S. DOT Description:	Un3264, Waste Corrosive Liquids, Acidic, Inorganic, Nos, 8, Ii (Lab Pack / D002)
Non-Hazardous Waste Description:	Not reported
Number of Containers:	1
Container Type Code:	DF
Container Type Description:	Fiberboard or plastic drums, barrels, kegs
Waste Quantity:	40
Quantity Unit of Measure Code:	P
Quantity Unit of Measure Description:	Pounds
Waste Quantity, in Tons:	0.02
Acute Waste Quantity, in Tons:	0
Non-Acute Waste Quantity, in Tons:	0.02
Waste Quantity, in Kilograms:	18.1406
Acute Waste Quantity, in Kilograms:	0
Non-Acute Waste Quantity, in Kilorgrams:	18.1406
Management Method Code:	H141
Management Method Description:	STORAGE, BULKING AND/OR TRANSFER OFF SITE
Waste Residue Indicator:	N
Quantity Discrepancy Indicator:	N
Waste Type Discrepancy Indicator:	N
Waste Density:	Not reported
Waste Density Unit of Measure Code:	Not reported
Waste Density Unit of Measure Description:	Not reported
Form Code:	Not reported
Form Code Description:	Not reported
Source Code:	Not reported
Source Code Description:	Not reported
Waste Minimization Code:	Not reported
Waste Minimization Code Description:	Not reported
Consent Number:	Not reported
EPA Waste Indicator:	Y
Manifest Tracking Number:	019202541JJK
Waste Line Number:	4
U.S. DOT Hazardous Indicator:	Y
U.S. DOT ID Number:	UN3266
U.S. DOT Description:	Un3266, Waste Corrosive Liquid, Basic, Inorganic, Nos, 8, Ii (Lab Pack / D002)
Non-Hazardous Waste Description:	Not reported

Map ID
Direction
Distance
Elevation | Site | MAP FINDINGS | Database(s) | EDR ID Number
EPA ID Number

ENERGY EVERYWHERE INC (Continued) **1025877970**

Number of Containers:	1
Container Type Code:	DF
Container Type Description:	Fiberboard or plastic drums, barrels, kegs
Waste Quantity:	90
Quantity Unit of Measure Code:	P
Quantity Unit of Measure Description:	Pounds
Waste Quantity, in Tons:	0.045
Acute Waste Quantity, in Tons:	0
Non-Acute Waste Quantity, in Tons:	0.045
Waste Quantity, in Kilograms:	40.816353
Acute Waste Quantity, in Kilograms:	0
Non-Acute Waste Quantity, in Kilorgrams:	40.816353
Management Method Code:	H141
Management Method Description:	STORAGE, BULKING AND/OR TRANSFER OFF SITE
Waste Residue Indicator:	N
Quantity Discrepancy Indicator:	N
Waste Type Discrepancy Indicator:	N
Waste Density:	Not reported
Waste Density Unit of Measure Code:	Not reported
Waste Density Unit of Measure Description:	Not reported
Form Code:	Not reported
Form Code Description:	Not reported
Source Code:	Not reported
Source Code Description:	Not reported
Waste Minimization Code:	Not reported
Waste Minimization Code Description:	Not reported
Consent Number:	Not reported
EPA Waste Indicator:	Y

Manifest Tracking Number:	019202541JJK
Waste Line Number:	5
U.S. DOT Hazardous Indicator:	Y
U.S. DOT ID Number:	UN1479
U.S. DOT Description:	Un1479, Waste Oxidizing Solid, Nos. 5.1, Ii (Lab Pack / D001)
Non-Hazardous Waste Description:	Not reported
Number of Containers:	1
Container Type Code:	DF
Container Type Description:	Fiberboard or plastic drums, barrels, kegs
Waste Quantity:	10
Quantity Unit of Measure Code:	P
Quantity Unit of Measure Description:	Pounds
Waste Quantity, in Tons:	0.005
Acute Waste Quantity, in Tons:	0
Non-Acute Waste Quantity, in Tons:	0.005
Waste Quantity, in Kilograms:	4.53515
Acute Waste Quantity, in Kilograms:	0
Non-Acute Waste Quantity, in Kilorgrams:	4.53515
Management Method Code:	H141
Management Method Description:	STORAGE, BULKING AND/OR TRANSFER OFF SITE
Waste Residue Indicator:	N
Quantity Discrepancy Indicator:	N
Waste Type Discrepancy Indicator:	N
Waste Density:	Not reported
Waste Density Unit of Measure Code:	Not reported
Waste Density Unit of Measure Description:	Not reported
Form Code:	Not reported
Form Code Description:	Not reported

Map ID
Direction
Distance
Elevation | Site | MAP FINDINGS | Database(s) | EDR ID Number
EPA ID Number

ENERGY EVERYWHERE INC (Continued) **1025877970**

Source Code:	Not reported
Source Code Description:	Not reported
Waste Minimization Code:	Not reported
Waste Minimization Code Description:	Not reported
Consent Number:	Not reported
EPA Waste Indicator:	Y
Manifest Tracking Number:	019202541JJK
Waste Line Number:	6
U.S. DOT Hazardous Indicator:	Y
U.S. DOT ID Number:	UN1362
U.S. DOT Description:	Un1362, Waste Carbon Activated 4.2, Ii (Lab Pack / D001)
Non-Hazardous Waste Description:	Not reported
Number of Containers:	1
Container Type Code:	DF
Container Type Description:	Fiberboard or plastic drums, barrels, kegs
Waste Quantity:	20
Quantity Unit of Measure Code:	P
Quantity Unit of Measure Description:	Pounds
Waste Quantity, in Tons:	0.01
Acute Waste Quantity, in Tons:	0
Non-Acute Waste Quantity, in Tons:	0.01
Waste Quantity, in Kilograms:	9.0703
Acute Waste Quantity, in Kilograms:	0
Non-Acute Waste Quantity, in Kilorgrams:	9.0703
Management Method Code:	H141
Management Method Description:	STORAGE, BULKING AND/OR TRANSFER OFF SITE
Waste Residue Indicator:	N
Quantity Discrepancy Indicator:	N
Waste Type Discrepancy Indicator:	N
Waste Density:	Not reported
Waste Density Unit of Measure Code:	Not reported
Waste Density Unit of Measure Description:	Not reported
Form Code:	Not reported
Form Code Description:	Not reported
Source Code:	Not reported
Source Code Description:	Not reported
Waste Minimization Code:	Not reported
Waste Minimization Code Description:	Not reported
Consent Number:	Not reported
EPA Waste Indicator:	Y
Manifest Tracking Number:	019202541JJK
Waste Line Number:	7
U.S. DOT Hazardous Indicator:	Y
U.S. DOT ID Number:	UN2810
U.S. DOT Description:	Un2810, Waste Toxic Liquid, Organic, Nos, 6.1, Ii (Lab Pack / D008)
Non-Hazardous Waste Description:	Not reported
Number of Containers:	1
Container Type Code:	DF
Container Type Description:	Fiberboard or plastic drums, barrels, kegs
Waste Quantity:	50
Quantity Unit of Measure Code:	P
Quantity Unit of Measure Description:	Pounds
Waste Quantity, in Tons:	0.025
Acute Waste Quantity, in Tons:	0
Non-Acute Waste Quantity, in Tons:	0.025

Map ID
Direction
Distance
Elevation | Site | MAP FINDINGS | Database(s) | EDR ID Number
EPA ID Number

ENERGY EVERYWHERE INC (Continued) **1025877970**

Waste Quantity, in Kilograms:	22.67575
Acute Waste Quantity, in Kilograms:	0
Non-Acute Waste Quantity, in Kilorgrams:	22.67575
Management Method Code:	H141
Management Method Description:	STORAGE, BULKING AND/OR TRANSFER OFF SITE
Waste Residue Indicator:	N
Quantity Discrepancy Indicator:	N
Waste Type Discrepancy Indicator:	N
Waste Density:	Not reported
Waste Density Unit of Measure Code:	Not reported
Waste Density Unit of Measure Description:	Not reported
Form Code:	Not reported
Form Code Description:	Not reported
Source Code:	Not reported
Source Code Description:	Not reported
Waste Minimization Code:	Not reported
Waste Minimization Code Description:	Not reported
Consent Number:	Not reported
EPA Waste Indicator:	Y
Manifest Tracking Number:	019202541JJK
Waste Line Number:	8
U.S. DOT Hazardous Indicator:	N
U.S. DOT ID Number:	Not reported
U.S. DOT Description:	Not reported
Non-Hazardous Waste Description:	NON RCRA HAZARDOUS WASTE LIQUID (LAB PACK)
Number of Containers:	1
Container Type Code:	DF
Container Type Description:	Fiberboard or plastic drums, barrels, kegs
Waste Quantity:	220
Quantity Unit of Measure Code:	P
Quantity Unit of Measure Description:	Pounds
Waste Quantity, in Tons:	0.11
Acute Waste Quantity, in Tons:	0
Non-Acute Waste Quantity, in Tons:	0.11
Waste Quantity, in Kilograms:	99.7733
Acute Waste Quantity, in Kilograms:	0
Non-Acute Waste Quantity, in Kilorgrams:	99.7733
Management Method Code:	H141
Management Method Description:	STORAGE, BULKING AND/OR TRANSFER OFF SITE
Waste Residue Indicator:	N
Quantity Discrepancy Indicator:	N
Waste Type Discrepancy Indicator:	N
Waste Density:	Not reported
Waste Density Unit of Measure Code:	Not reported
Waste Density Unit of Measure Description:	Not reported
Form Code:	Not reported
Form Code Description:	Not reported
Source Code:	Not reported
Source Code Description:	Not reported
Waste Minimization Code:	Not reported
Waste Minimization Code Description:	Not reported
Consent Number:	Not reported
EPA Waste Indicator:	N
Manifest Tracking Number:	019202541JJK
Waste Line Number:	9

MAP FINDINGS

Map ID / Direction / Distance / Elevation | Site | Database(s) | EDR ID Number / EPA ID Number

ENERGY EVERYWHERE INC (Continued) **1025877970**

U.S. DOT Hazardous Indicator:	N
U.S. DOT ID Number:	Not reported
U.S. DOT Description:	Not reported
Non-Hazardous Waste Description:	NON RCRA HAZARDOUS WASTE SOLID (LAB TRASH)
Number of Containers:	3
Container Type Code:	DM
Container Type Description:	Metal drums, barrels, kegs
Waste Quantity:	600
Quantity Unit of Measure Code:	P
Quantity Unit of Measure Description:	Pounds
Waste Quantity, in Tons:	0.3
Acute Waste Quantity, in Tons:	0
Non-Acute Waste Quantity, in Tons:	0.3
Waste Quantity, in Kilograms:	272.109
Acute Waste Quantity, in Kilograms:	0
Non-Acute Waste Quantity, in Kilorgrams:	272.109
Management Method Code:	H141
Management Method Description:	STORAGE, BULKING AND/OR TRANSFER OFF SITE
Waste Residue Indicator:	N
Quantity Discrepancy Indicator:	N
Waste Type Discrepancy Indicator:	N
Waste Density:	Not reported
Waste Density Unit of Measure Code:	Not reported
Waste Density Unit of Measure Description:	Not reported
Form Code:	Not reported
Form Code Description:	Not reported
Source Code:	Not reported
Source Code Description:	Not reported
Waste Minimization Code:	Not reported
Waste Minimization Code Description:	Not reported
Consent Number:	Not reported
EPA Waste Indicator:	N

G61 **TIPPETT STUDIOS** **RCRA NonGen / NLR** **1024806109**
SSE **914 GRAYSON ST** **CAL000267162**
< 1/8 **BERKELEY, CA 94710**
0.103 mi.
542 ft. **Site 6 of 6 in cluster G**

Relative: **Lower**

Actual: **38 ft.**

RCRA Listings:

Date Form Received by Agency:	20030303
Handler Name:	Tippett Studios
Handler Address:	914 Grayson St
Handler City,State,Zip:	BERKELEY, CA 94710-0000
EPA ID:	CAL000267162
Contact Name:	STEVE GERARDIN
Contact Address:	2741 10TH ST
Contact City,State,Zip:	BERKELEY, CA 94710
Contact Telephone:	510-649-9711
Contact Fax:	000-000-0000
Contact Email:	GILX@TIPPETT.COM
Contact Title:	Not reported
EPA Region:	09
Land Type:	Not reported
Federal Waste Generator Description:	Not a generator, verified
Non-Notifier:	Not reported
Biennial Report Cycle:	Not reported
Accessibility:	Not reported

Map ID
Direction
Distance
Elevation | Site | MAP FINDINGS | Database(s) | EDR ID Number
EPA ID Number

TIPPETT STUDIOS (Continued) **1024806109**

Active Site Indicator:	Handler Activities
State District Owner:	Not reported
State District:	Not reported
Mailing Address:	2741 10TH ST
Mailing City,State,Zip:	BERKELEY, CA 94710-2634
Owner Name:	Phil Tippett
Owner Type:	Other
Operator Name:	Steve Gerardin
Operator Type:	Other
Short-Term Generator Activity:	No
Importer Activity:	No
Mixed Waste Generator:	No
Transporter Activity:	No
Transfer Facility Activity:	No
Recycler Activity with Storage:	No
Small Quantity On-Site Burner Exemption:	No
Smelting Melting and Refining Furnace Exemption:	No
Underground Injection Control:	No
Off-Site Waste Receipt:	No
Universal Waste Indicator:	Yes
Universal Waste Destination Facility:	Yes
Federal Universal Waste:	No
Active Site State-Reg Handler:	---
Federal Facility Indicator:	Not reported
Hazardous Secondary Material Indicator:	N
Sub-Part K Indicator:	Not reported
2018 GPRA Permit Baseline:	Not on the Baseline
2018 GPRA Renewals Baseline:	Not on the Baseline
202 GPRA Corrective Action Baseline:	No
Subject to Corrective Action Universe:	No
Non-TSDFs Where RCRA CA has Been Imposed Universe:	No
Corrective Action Priority Ranking:	No NCAPS ranking
Environmental Control Indicator:	No
Institutional Control Indicator:	No
Human Exposure Controls Indicator:	N/A
Groundwater Controls Indicator:	N/A
Significant Non-Complier Universe:	No
Unaddressed Significant Non-Complier Universe:	No
Addressed Significant Non-Complier Universe:	No
Significant Non-Complier With a Compliance Schedule Universe:	No
Financial Assurance Required:	Not reported
Handler Date of Last Change:	20180905
Recognized Trader-Importer:	No
Recognized Trader-Exporter:	No
Importer of Spent Lead Acid Batteries:	No
Exporter of Spent Lead Acid Batteries:	No
Recycler Activity Without Storage:	No
Manifest Broker:	No
Sub-Part P Indicator:	No

Handler - Owner Operator:

Owner/Operator Indicator:	Operator
Owner/Operator Name: STEVE GERARDIN	
Legal Status:	Other
Date Became Current:	Not reported
Date Ended Current:	Not reported

Map ID
Direction
Distance
Elevation | Site | MAP FINDINGS | Database(s) | EDR ID Number
EPA ID Number

TIPPETT STUDIOS (Continued) **1024806109**

Owner/Operator Address: 2741 10TH ST
Owner/Operator City,State,Zip: BERKELEY, CA 94710
Owner/Operator Telephone: 510-649-9711
Owner/Operator Telephone Ext: Not reported
Owner/Operator Fax: Not reported
Owner/Operator Email: Not reported

Owner/Operator Indicator: Owner
Owner/Operator Name: PHIL TIPPETT
Legal Status: Other
Date Became Current: Not reported
Date Ended Current: Not reported
Owner/Operator Address: 2741 10TH ST
Owner/Operator City,State,Zip: BERKELEY, CA 94710-2634
Owner/Operator Telephone: 000-000-0000
Owner/Operator Telephone Ext: Not reported
Owner/Operator Fax: Not reported
Owner/Operator Email: Not reported

Historic Generators:
Receive Date: 20030303
Handler Name: TIPPETT STUDIOS
Federal Waste Generator Description: Not a generator, verified
State District Owner: Not reported
Large Quantity Handler of Universal Waste: No
Recognized Trader Importer: No
Recognized Trader Exporter: No
Spent Lead Acid Battery Importer: No
Spent Lead Acid Battery Exporter: No
Current Record: Yes
Non Storage Recycler Activity: Not reported
Electronic Manifest Broker: Not reported

List of NAICS Codes and Descriptions:
NAICS Code: 51211
NAICS Description: MOTION PICTURE AND VIDEO PRODUCTION

Facility Has Received Notices of Violations:
Violations: No Violations Found

Evaluation Action Summary:
Evaluations: No Evaluations Found

H62 **PACKWORKS LLC** **PFAS ECHO** **1027401594**
South **N/A**
< 1/8 **BERKELEY, CA**
0.109 mi.
577 ft. **Site 2 of 9 in cluster H**

Relative:
Lower

Actual:
36 ft.

PFAS ECHO:
Name: PACKWORKS LLC
Address: Not reported
City,State,Zip: BERKELEY, CA
Latitude: 37.85508
Longitude: -122.29242

Map ID
Direction
Distance
Elevation | Site | MAP FINDINGS | Database(s) | EDR ID Number
EPA ID Number

PACKWORKS LLC (Continued) **1027401594**

Count:	1
County:	ALAMEDA
Status:	Unknown
Region:	09
Industry:	Printing
ECHO Facility Report:	https://echo.epa.gov/detailed-facility-report?fid=110021325047
Facility Percent Minority:	51.312
Facility Derived Tribes:	Lytton Rancheria of California - 7.1 mile(s)
Facility Population:	9947.49
EPA Programs:	-
Federal Facility:	No
Federal Agency:	-
Facility FIPS Code:	06001
Facility Indian Country Flag:	N
Facility Collection Method:	ADDRESS MATCHING-HOUSE NUMBER
Facility Derived HUC:	18050002
Facility Derived WBD:	180500020904
Facility Derived CD113:	13
Facility Derived CB2010:	060014220001068
Facility Major Flag:	-
Facility Active Flag:	-
Facility Inspection Count:	0
Facility Date Last Inspection:	-
Facility Days Last Inspection:	-
Facility Informal Count:	0
Facility Date Last Informal Action:	-
Facility Formal Action Count:	0
Facility Date Last Formal Action:	-
Facility Total Penalties:	0
Facility Penalty Count:	-
Facility Date Last Penalty:	-
Facility Last Penalty AMT:	-
Facility QTRS With NC:	-
Facility Programs With SNC:	0
Facility Compliance Status:	-
Facility SNC Flag:	N
AIR Flag:	N
NPDES Flag:	N
SDWIS Flag:	N
RCRA Flag:	N
TRI Flag:	N
GHG Flag:	N
AIR IDS:	-
CAA Permit Types:	-
CAA NAICS:	-
CAA SICS:	-
NPDES IDS:	-
CWA Permit Types:	-
CWA NAICS:	-
CWA SICS:	-
RCRA IDS:	-
RCRA Permit Types:	-
RCRA NAICS:	-
SDWA IDS:	-
SDWA System Types:	-
SDWA Compliance Status:	-
SDWA SNC Flag:	N

MAP FINDINGS

Map ID
Direction
Distance
Elevation | Site | Database(s) | EDR ID Number
EPA ID Number

PACKWORKS LLC (Continued) **1027401594**

TRI IDS: -
TRI Releases Transfers: -
TRI On Site Releases: -
TRI Off Site Transfers: -
TRI Reporter: -
Facility IMP Water Flag: -
EJSCREEN Flag US: N
EJSCREEN Report: https://ejscreen.epa.gov/mapper/mobile/EJSCREEN_mobile.aspx?geometry=%7B%22x%22:-122.29242,%22y%22:37.85508,%22spatialReference%22:%7B%22wkid%22:4326%7D%7D&unit=9035&areatype=&areaid=&basemap=streets&distance=1

I63 **GERMAIN'S** **SEMS-ARCHIVE** **1003879611**
ESE **2777-9TH ST.** **CAD981377005**
< 1/8 **BERKELEY, CA 94710**
0.110 mi.
581 ft. **Site 13 of 15 in cluster I**

Relative:
Higher

Actual:
44 ft.

SEMS Archive:
Site ID: 0904137
EPA ID: CAD981377005
Name: GERMAIN'S
Address: 2777-9TH ST.
Address 2: Not reported
City,State,Zip: BERKELEY, CA 94710
Cong District: 08
FIPS Code: 06001
FF: N
NPL: Not on the NPL
Non NPL Status: NFRAP-Site does not qualify for the NPL based on existing information

SEMS Archive Detail:
Region: 09
Site ID: 0904137
EPA ID: CAD981377005
Site Name: GERMAIN'S
NPL: N
FF: N
OU: 00
Action Code: PA
Action Name: PA
SEQ: 1
Start Date: Not reported
Finish Date: 1993-04-27 04:00:00
Qual: N
Current Action Lead: EPA Perf

Region: 09
Site ID: 0904137
EPA ID: CAD981377005
Site Name: GERMAIN'S
NPL: N
FF: N
OU: 00
Action Code: DS
Action Name: DISCVRY
SEQ: 1
Start Date: 1991-09-13 04:00:00
Finish Date: 1991-09-13 04:00:00

Map ID
Direction
Distance
Elevation | Site | MAP FINDINGS | Database(s) | EDR ID Number
EPA ID Number

GERMAIN'S (Continued) **1003879611**

Qual:	Not reported
Current Action Lead:	EPA Perf
Region:	09
Site ID:	0904137
EPA ID:	CAD981377005
Site Name:	GERMAIN'S
NPL:	N
FF:	N
OU:	00
Action Code:	VS
Action Name:	ARCH SITE
SEQ:	1
Start Date:	Not reported
Finish Date:	1993-04-27 04:00:00
Qual:	Not reported
Current Action Lead:	EPA Perf In-Hse

I64 **GERMAINS PROEN PRODUCTS** **RCRA-SQG** **1000686465**
ESE **2777 NINTH ST** **CAD983637836**
< 1/8 **BERKELEY, CA 94710**
0.110 mi.
581 ft. **Site 14 of 15 in cluster I**

Relative:
Higher

Actual:
44 ft.

RCRA Listings:

Date Form Received by Agency:	19960901
Handler Name:	Germains Proen Products
Handler Address:	Ninth St
Handler City,State,Zip:	BERKELEY, CA 94710
EPA ID:	CAD983637836
Contact Name:	Not reported
Contact Address:	Not reported
Contact City,State,Zip:	Not reported
Contact Telephone:	Not reported
Contact Fax:	Not reported
Contact Email:	Not reported
Contact Title:	Not reported
EPA Region:	09
Land Type:	Private
Federal Waste Generator Description:	Small Quantity Generator
Non-Notifier:	Not reported
Biennial Report Cycle:	Not reported
Accessibility:	Not reported
Active Site Indicator:	Handler Activities
State District Owner:	Not reported
State District:	Not reported
Mailing Address:	DAWNS WY
Mailing City,State,Zip:	FULLERTON, CA 92631
Owner Name:	Germains
Owner Type:	Private
Operator Name:	Not reported
Operator Type:	Not reported
Short-Term Generator Activity:	No
Importer Activity:	No
Mixed Waste Generator:	No
Transporter Activity:	No
Transfer Facility Activity:	No

Map ID
Direction
Distance
Elevation | Site | MAP FINDINGS | Database(s) | EDR ID Number
EPA ID Number

GERMAINS PROEN PRODUCTS (Continued) **1000686465**

Recycler Activity with Storage:	No
Small Quantity On-Site Burner Exemption:	No
Smelting Melting and Refining Furnace Exemption:	No
Underground Injection Control:	No
Off-Site Waste Receipt:	No
Universal Waste Indicator:	No
Universal Waste Destination Facility:	No
Federal Universal Waste:	No
Active Site State-Reg Handler:	---
Federal Facility Indicator:	Not reported
Hazardous Secondary Material Indicator:	N
Sub-Part K Indicator:	Not reported
2018 GPRA Permit Baseline:	Not on the Baseline
2018 GPRA Renewals Baseline:	Not on the Baseline
202 GPRA Corrective Action Baseline:	No
Subject to Corrective Action Universe:	No
Non-TSDFs Where RCRA CA has Been Imposed Universe:	No
Corrective Action Priority Ranking:	No NCAPS ranking
Environmental Control Indicator:	No
Institutional Control Indicator:	No
Human Exposure Controls Indicator:	N/A
Groundwater Controls Indicator:	N/A
Significant Non-Complier Universe:	No
Unaddressed Significant Non-Complier Universe:	No
Addressed Significant Non-Complier Universe:	No
Significant Non-Complier With a Compliance Schedule Universe:	No
Financial Assurance Required:	Not reported
Handler Date of Last Change:	20000915
Recognized Trader-Importer:	No
Recognized Trader-Exporter:	No
Importer of Spent Lead Acid Batteries:	No
Exporter of Spent Lead Acid Batteries:	No
Recycler Activity Without Storage:	No
Manifest Broker:	No
Sub-Part P Indicator:	No

Handler - Owner Operator:

Owner/Operator Indicator:	Owner
Owner/Operator Name: GERMAINS	
Legal Status:	Private
Date Became Current:	Not reported
Date Ended Current:	Not reported
Owner/Operator Address:	1835 DAWNS WY
Owner/Operator City,State,Zip:	FULLERTON, CA 92631
Owner/Operator Telephone:	714-284-6555
Owner/Operator Telephone Ext:	Not reported
Owner/Operator Fax:	Not reported
Owner/Operator Email:	Not reported

Historic Generators:

Receive Date:	19960901
Handler Name: GERMAINS PROEN PRODUCTS	
Federal Waste Generator Description:	Small Quantity Generator
State District Owner:	Not reported
Large Quantity Handler of Universal Waste:	No

Map ID
Direction
Distance
Elevation | Site | MAP FINDINGS | Database(s) | EDR ID Number
EPA ID Number

GERMAINS PROEN PRODUCTS (Continued) **1000686465**

Recognized Trader Importer: No
Recognized Trader Exporter: No
Spent Lead Acid Battery Importer: No
Spent Lead Acid Battery Exporter: No
Current Record: Yes
Non Storage Recycler Activity: Not reported
Electronic Manifest Broker: Not reported

List of NAICS Codes and Descriptions:
NAICS Codes: No NAICS Codes Found

Facility Has Received Notices of Violations:
Violations: No Violations Found

Evaluation Action Summary:
Evaluations: No Evaluations Found

I65 **PROEN PRODUCTS** **LUST** **S101007032**
ESE **2777 9TH** **CPS-SLIC** **N/A**
< 1/8 **BERKELEY, CA 94710** **HIST CORTESE**
0.110 mi. **CERS**
581 ft. **Site 15 of 15 in cluster I**

Relative:
Higher

Actual:
44 ft.

LUST REG 2:
Region: 2
Facility Id: 01-2329
Facility Status: Leak being confirmed
Case Number: 01-2329
How Discovered: Tank Closure
Leak Cause: UNK
Leak Source: UNK
Date Leak Confirmed: 7/8/1998
Oversight Program: LUST
Prelim. Site Assesment Wokplan Submitted: Not reported
Preliminary Site Assesment Began: Not reported
Pollution Characterization Began: Not reported
Pollution Remediation Plan Submitted: Not reported
Date Remediation Action Underway: Not reported
Date Post Remedial Action Monitoring Began: Not reported

SLIC REG 2:
Region: 2
Facility ID: SLT2O02430
Facility Status: Leak being confirmed
Date Closed: Not reported
Local Case #: Not reported
How Discovered: Not reported
Leak Cause: Not reported
Leak Source: Not reported
Date Confirmed: Not reported
Date Prelim Site Assmnt Workplan Submitted: Not reported
Date Preliminary Site Assessment Began: Not reported
Date Pollution Characterization Began: Not reported
Date Remediation Plan Submitted: Not reported
Date Remedial Action Underway: Not reported

Map ID
Direction
Distance
Elevation | Site | MAP FINDINGS | Database(s) | EDR ID Number
EPA ID Number

PROEN PRODUCTS (Continued) **S101007032**

Date Post Remedial Action Monitoring Began: Not reported

CPS-SLIC:

Name:	PROEN PRODUCTS COMPANY
Address:	2777 9TH ST
City,State,Zip:	BERKELEY, CA 94710
Region:	STATE
Facility Status:	**Completed - Case Closed**
Status Date:	06/15/2021
Global Id:	SLT2O02430
Lead Agency:	SAN FRANCISCO BAY RWQCB (REGION 2)
Lead Agency Case Number:	Not reported
Latitude:	37.856025867
Longitude:	-122.290116
Case Type:	Cleanup Program Site
Case Worker:	PF
Local Agency:	Not reported
RB Case Number:	01S0237
File Location:	Local Agency
Potential Media Affected:	Other Groundwater (uses other than drinking water), Soil, Soil Vapor
Potential Contaminants of Concern:	* Chlorinated Solvents - TCE
EPA Region:	9
Coordinate Source:	* Historical Geocode - Exact Address Match
Cuf Case:	NO
Quantity Released Gallons:	Not reported
Begin Date:	01/01/1999
Leak Reported Date:	01/02/1965
How Discovered:	Not reported
How Discovered Description:	Not reported
Discharge Source:	Not reported
Discharge Cause:	Not reported
Stop Method:	Not reported
Stop Description:	Not reported
No Further Action Date:	06/15/2021
CA Water Watershed Name:	Bay Bridges - Berkeley (203.30)
Dwr Groundwater Subbasin Name:	Santa Clara Valley - East Bay Plain (2-009.04)
Disadvantaged Community:	Not reported
CA Enviroscreen 3 Score:	76-80%
CA Enviroscreen 4 Score:	65-70%
Military DOD Site:	No
Facility Project Subtype:	Not reported
RWQCB Region:	SAN FRANCISCO BAY RWQCB (REGION 2)
Site History:	The Proen Products Company facility operated from approximately 1952 to June 1990. Proen manufactured fertilizer tablets, lawn sprinklers, and lawn edgers at the Site. the fertilizer tablet manufacturing operation was separate from the metal parts manufacturing operation. The fertilizer process consisted of combining fertilizer ingredients (e.g., urea) in a mixer and baking the combined ingredients in an oven.Metal sprinkler parts were manufactured from zinc alloy in the die casting operation and the metal parts cut in the punch press were cut from brass, aluminum, or steel sheets of metal. Solvents used for degreasing metal parts included 1,1,1-trichloroethane (1,1,1-TCA, reportedly used from 1982 to 1990) and trichloroethene (TCE, reportedly used before 1982). Carbon tetrachloride was reportedly used for degreasing during the earlier years of the facility's operation. Additional chemicals used at the facility reportedly included isopropanol, petroleum naphtha, dipping enamels, copper

PROEN PRODUCTS (Continued) **S101007032**

sulfate, Hampene 200 (EDTA), manganese sulfate, zinc sulfate, and Houghto-Safe 620 (ethylene glycol). Wastes removed and disposed off site by licensed contractors included paint thinner, waste paints, and waste 1,1,1-TCA. Soil and groundwater investigations conducted in 1990 and 1991 revealed that elevated concentrations of VOCs were present in collected soil samples. The highest concentrations of VOCs and TPH-g and BTEX were detected in the hand augered boring SB -1 near the sump:TCE up to 2.2 mg/kg in soil and up to 230 mg/l in GW sample. Five MWs installed along the site perimeter (corner of 9th and Grayson St) in August 1990 to monitor the VOCs plume; additional eight wells installed in 1992. The highest concentrations of TCE was detected in MW-2 located downgradientfrom the Site. 1.4 mg/l of TCE (April 1991). Add site investigation and removal of the sump, soil excavation and removal of approx.. 1,130 tons in May 1992; TCE was detected in soil up to 17 mg/kg and in water up to 230 mg/l. After the cleanup TCE concentrations were reduced to 0.68 mg/kg and 0.068 mg/l. Annual monitoring until 2009. Groundwater monitoring continued thru 2020. Additional soil vapor sampling was completed in 2020 to address the potential for Vapor Intrusion of VOCs identified in groundwater. Sampling results showed that the site no longer poses an unacceptable risk to occupants; and no further remedial action is needed. The residual groundwater VOC plume will be addressed via natural attenuation. The Site is located within the City of Berkeley (COB) Environmental Management Area (EMA), and the potential for future exposures to offsite impacted groundwater will be managed by the COB. The case was closed on 3/3/21 and an NFA letter was issued. Groundwater monitoring wells were decommissioned and results were reported 6/1/2021.

Click here to access the California GeoTracker records for this facility:

HIST CORTESE:

edr_fname:	PROEN PRODUCTS
edr_fadd1:	2777 9TH
City,State,Zip:	BERKELEY, CA 94710
Region:	CORTESE
Facility County Code:	1
Reg By:	LTNKA
Reg Id:	01-2329

CERS:

Name:	PROEN PRODUCTS COMPANY
Address:	2777 9TH ST
City,State,Zip:	BERKELEY, CA 94710
Site ID:	754673
CERS ID:	SLT2O02430
CERS Description:	Cleanup Program Site

Affiliation:

Affiliation Type Desc:	Regional Board Caseworker
Entity Name:	PHYLLIS FLACK - SAN FRANCISCO BAY RWQCB (REGION 2)
Entity Title:	Not reported
Affiliation Address:	1515 CLAY ST SUITE 1400
Affiliation City:	OAKLAND
Affiliation State:	CA
Affiliation Country:	Not reported
Affiliation Zip:	Not reported

MAP FINDINGS

Map ID / Direction / Distance / Elevation | Site | Database(s) | EDR ID Number / EPA ID Number

PROEN PRODUCTS (Continued) **S101007032**

Affiliation Phone: ,

H66 **NORTHVIEW PACIFIC LABORATORIES** **CERS HAZ WASTE** **S123764786**
South **2800 SEVENTH STREET** **HWTS** **N/A**
< 1/8 **BERKELEY, CA 94710** **HAZNET**
0.113 mi. **CERS**
598 ft. **Site 3 of 9 in cluster H**

Relative: Lower
Actual: 35 ft.

CERS HAZ WASTE:

Name:	BERKELEY ADVANCED BIOMATERIALS, LLC
Address:	2800 SEVENTH ST
City,State,Zip:	BERKELEY, CA 94710
Site ID:	557446
CERS ID:	10196500
CERS Description:	Hazardous Waste Generator

HWTS:

Name:	NORTHVIEW PACIFIC LABORATORIES
Address:	2800 SEVENTH STREET
Address 2:	Not reported
City,State,Zip:	BERKELEY, CA 94710
EPA ID:	CAL000023789
Inactive Date:	06/30/2000
Create Date:	11/14/1989
Last Act Date:	Not reported
Mailing Name:	Not reported
Mailing Address:	551 LINUS PAULING DRIVE
Mailing Address 2:	Not reported
Mailing City,State,Zip:	HERCULES, CA 945472703
Owner Name:	NORTHVIEW LABS
Owner Address:	551 LINUS PAULING DRIVE
Owner Address 2:	Not reported
Owner City,State,Zip:	HERCULES, CA 945472703
Owner Phone:	Not reported
Owner Fax:	Not reported
Contact Name:	MARIO SOTELO
Contact Address:	551 LINUS PAULING DRIVE
Contact Address 2:	Not reported
City,State,Zip:	HERCULES, CA 945470000
Contact Phone:	Not reported
Contact Fax:	Not reported
Facility Status:	Inactive
Facility Type:	PERMANENT
Category:	STATE
Latitude:	37.855288
Longitude:	-122.292517

HAZNET:

Name:	NORTHVIEW PACIFIC LABORATORIES
Address:	2800 SEVENTH STREET
Address 2:	Not reported
City,State,Zip:	BERKELEY, CA 947100000
Contact:	MARIO SOTELO
Telephone:	5109649000
Mailing Name:	Not reported
Mailing Address:	551 LINUS PAULING DRIVE

Map ID
Direction
Distance
Elevation | Site | MAP FINDINGS | Database(s) | EDR ID Number
EPA ID Number

NORTHVIEW PACIFIC LABORATORIES (Continued) **S123764786**

Year: 1989
Gepaid: CAL000023789
TSD EPA ID: CAT080010101
CA Waste Code: 551 - Laboratory waste chemicals
Disposal Method: H01 - Transfer Station
Tons: 0.2293

Year: 1989
Gepaid: CAL000023789
TSD EPA ID: CAT080010101
CA Waste Code: 551 - Laboratory waste chemicals
Disposal Method: T01 - Treatment, Tank
Tons: 0.005

CERS:
Name: BERKELEY ADVANCED BIOMATERIALS, LLC
Address: 2800 SEVENTH ST
City,State,Zip: BERKELEY, CA 94710
Site ID: 557446
CERS ID: 10196500
CERS Description: Chemical Storage Facilities

Violations:
Site ID: 557446
Site Name: BERKELEY ADVANCED BIOMATERIALS, LLC
Violation Date: 08-23-2019
Citation: HSC 6.95 25508(a)(1) - California Health and Safety Code, Chapter 6.95, Section(s) 25508(a)(1)
Violation Description: Failure to complete and electronically submit a business plan when storing/handling a hazardous material at or above reportable quantities.
Violation Notes: Returned to compliance on 09/22/2019. Facility failed to establish and adequately implement a Hazardous Materials Business Plan (HMBP). The facility exceeds the specified thresholds of hazardous materials required to submit a HMBP in accordance with BMC 15.12.050. Therefore, the facility meets the requirements to report hazardous materials inventory and submit a HMBP. Corrective Action: Please establish a Hazardous Materials Business Plan (HMBP) within 30 days, by September 22nd, 2019. To complete a HMBP, please go to cers.calepa.ca.gov and create an account. Report complete list of HazMat inventory, Site Map, and Emergency Response/Training Plans. Call Toxics Management Division for help at (510) 981-7460.
Violation Division: Berkeley City Toxics Management Division
Violation Program: HMRRP
Violation Source: CERS,

Site ID: 557446
Site Name: BERKELEY ADVANCED BIOMATERIALS, LLC
Violation Date: 08-23-2019
Citation: HSC 6.95 25508(a)(1) - California Health and Safety Code, Chapter 6.95, Section(s) 25508(a)(1)
Violation Description: Failure to complete and electronically submit a business plan when storing/handling a hazardous material at or above reportable quantities.
Violation Notes: Returned to compliance on 09/22/2019. Facility failed to establish and adequately implement a Hazardous Materials Business Plan (HMBP). The

Map ID
Direction
Distance
Elevation Site

MAP FINDINGS

Database(s) EDR ID Number EPA ID Number

NORTHVIEW PACIFIC LABORATORIES (Continued) **S123764786**

facility exceeds the specified thresholds of hazardous materials required to submit a HMBP in accordance with BMC 15.12.050. Therefore, the facility meets the requirements to report hazardous materials inventory and submit a HMBP. Corrective Action: Please establish a Hazardous Materials Business Plan (HMBP) within 30 days, by September 22nd, 2019.

Violation Division: Berkeley City Toxics Management Division
Violation Program: HMRRP
Violation Source: CERS,

Evaluation:
Eval General Type: Other/Unknown
Eval Date: 09-18-2014
Violations Found: No
Eval Type: Other, not routine, done by local agency
Eval Notes: Conducted a closure inspection, confirmed site is not generating HW anymore.
Eval Division: Berkeley City Toxics Management Division
Eval Program: HW
Eval Source: CERS,

Eval General Type: Compliance Evaluation Inspection
Eval Date: 10-25-2021
Violations Found: No
Eval Type: Routine done by local agency
Eval Notes: Ms. Awet Alem showed me around so I could conduct a routine hazardous waste inspection. Waste was properly labeled. Waste is neutralized using the laboratory benchtop neutralization exemption, and is then disposed of down the drain. Emergency response eye washes, spill kits and fire extinguishers were all well maintained.
Eval Division: Berkeley City Toxics Management Division
Eval Program: HW
Eval Source: CERS,

Eval General Type: Other/Unknown
Eval Date: 08-23-2019
Violations Found: Yes
Eval Type: Other, not routine, done by local agency
Eval Notes: Conducted a screening for hazardous materials and hazardous waste. At any one time during a year, if a facility uses, handles, stores, or generates combined (aggregate) quantities of hazardous materials and hazardous waste in amounts = 55 gallons for liquids, 500 pounds for solids, and/or 200 cubic feet of compressed gases, the facility must submit a Hazardous Materials Business Plan (HMBP), and must submit a Hazardous Waste Generator form for any amount of waste. Facility has laboratories and produces biomaterials including putty for expedited bone-healing. Facility is kept clean and aisles are clear; fire extinguishers are current and need servicing in October of 2019. Flammable storage lockers are in use and self-shutting. Representative states that no hazardous waste or biohazardous waste is generated at the facility - sodium bicarbonate is used to neutralize all wastes which are then washed into sanitary sewer. TMD to verify that this is an acceptable [Truncated]
Eval Division: Berkeley City Toxics Management Division
Eval Program: HMRRP
Eval Source: CERS,

Map ID
Direction
Distance
Elevation Site

MAP FINDINGS

Database(s) EDR ID Number EPA ID Number

NORTHVIEW PACIFIC LABORATORIES (Continued) **S123764786**

Eval General Type: Other/Unknown
Eval Date: 09-18-2014
Violations Found: No
Eval Type: Other, not routine, done by local agency
Eval Notes: TMD confirmed all HazMats have been moved offsite.
Eval Division: Berkeley City Toxics Management Division
Eval Program: HMRRP
Eval Source: CERS,

Eval General Type: Compliance Evaluation Inspection
Eval Date: 10-25-2021
Violations Found: No
Eval Type: Routine done by local agency
Eval Notes: Ms. Awet Alem showed me around so I could conduct a routine HMBP inspection. Chemical inventory was reviewed and appeared accurate. Training records were reviewed and were current. Emergency response plan was current.
Eval Division: Berkeley City Toxics Management Division
Eval Program: HMRRP
Eval Source: CERS,

Affiliation:
Affiliation Type Desc: Facility Mailing Address
Entity Name: Mailing Address
Entity Title: Not reported
Affiliation Address: 2800 Seventh Street, --
Affiliation City: Berkeley
Affiliation State: CA
Affiliation Country: Not reported
Affiliation Zip: 94710
Affiliation Phone: ,

Affiliation Type Desc: Parent Corporation
Entity Name: Berkeley Advanced Biomaterials
Entity Title: Not reported
Affiliation Address: Not reported
Affiliation City: Not reported
Affiliation State: Not reported
Affiliation Country: Not reported
Affiliation Zip: Not reported
Affiliation Phone: ,

Affiliation Type Desc: Document Preparer
Entity Name: mesfin mengesha
Entity Title: Not reported
Affiliation Address: Not reported
Affiliation City: Not reported
Affiliation State: Not reported
Affiliation Country: Not reported
Affiliation Zip: Not reported
Affiliation Phone: ,

Affiliation Type Desc: Identification Signer
Entity Name: mesfin mengesha
Entity Title: Not reported
Affiliation Address: Not reported
Affiliation City: Not reported

Map ID
Direction
Distance
Elevation | Site | MAP FINDINGS | Database(s) | EDR ID Number
EPA ID Number

NORTHVIEW PACIFIC LABORATORIES (Continued) **S123764786**

Affiliation State:	Not reported
Affiliation Country:	Not reported
Affiliation Zip:	Not reported
Affiliation Phone:	,
Affiliation Type Desc:	Operator
Entity Name:	Mesfin Mengesha
Entity Title:	Not reported
Affiliation Address:	Not reported
Affiliation City:	Not reported
Affiliation State:	Not reported
Affiliation Country:	Not reported
Affiliation Zip:	Not reported
Affiliation Phone:	(510) 883-0500,
Affiliation Type Desc:	CUPA District
Entity Name:	Berkeley City Toxics Management Division
Entity Title:	Not reported
Affiliation Address:	1947 Center Street, 1st Floor
Affiliation City:	Berkeley
Affiliation State:	CA
Affiliation Country:	Not reported
Affiliation Zip:	94704
Affiliation Phone:	(510) 981-7460,
Affiliation Type Desc:	Environmental Contact
Entity Name:	Mesfin Mengesha
Entity Title:	Not reported
Affiliation Address:	2800 Seventh Street, --
Affiliation City:	Berkeley
Affiliation State:	CA
Affiliation Country:	Not reported
Affiliation Zip:	94710
Affiliation Phone:	,
Affiliation Type Desc:	Legal Owner
Entity Name:	Mesfin Mengesha
Entity Title:	Not reported
Affiliation Address:	2800 Seventh Street, --
Affiliation City:	Berkeley
Affiliation State:	CA
Affiliation Country:	United States
Affiliation Zip:	94710
Affiliation Phone:	(510) 883-0500,

H67 **DSM BIOMEDICAL INC** **PFAS ECHO** **1027353011**
South **N/A**
< 1/8 **BERKELEY, CA**
0.114 mi.
600 ft. **Site 4 of 9 in cluster H**

Relative:
Lower

Actual:
36 ft.

PFAS ECHO:

Name:	DSM BIOMEDICAL INC
Address:	Not reported
City,State,Zip:	BERKELEY, CA
Latitude:	37.855018
Longitude:	-122.292433

Map ID
Direction
Distance
Elevation | Site | MAP FINDINGS | Database(s) | EDR ID Number
EPA ID Number

DSM BIOMEDICAL INC (Continued) **1027353011**

Count:	1
County:	ALAMEDA
Status:	Active
Region:	09
Industry:	Plastics and Resins
ECHO Facility Report:	https://echo.epa.gov/detailed-facility-report?fid=110002920108
Facility Percent Minority:	51.341
Facility Derived Tribes:	Lytton Rancheria of California - 7.1 mile(s)
Facility Population:	9950.49
EPA Programs:	CWA; RCRA
Federal Facility:	No
Federal Agency:	-
Facility FIPS Code:	06001
Facility Indian Country Flag:	N
Facility Collection Method:	ADDRESS MATCHING-HOUSE NUMBER
Facility Derived HUC:	18050002
Facility Derived WBD:	180500020904
Facility Derived CD113:	13
Facility Derived CB2010:	060014220001068
Facility Major Flag:	-
Facility Active Flag:	Y
Facility Inspection Count:	3
Facility Date Last Inspection:	5/18/2022
Facility Days Last Inspection:	577
Facility Informal Count:	0
Facility Date Last Informal Action:	3/25/2015
Facility Formal Action Count:	0
Facility Date Last Formal Action:	-
Facility Total Penalties:	0
Facility Penalty Count:	-
Facility Date Last Penalty:	-
Facility Last Penalty AMT:	-
Facility QTRS With NC:	0
Facility Programs With SNC:	0
Facility Compliance Status:	No Violation Identified
Facility SNC Flag:	N
AIR Flag:	N
NPDES Flag:	Y
SDWIS Flag:	N
RCRA Flag:	Y
TRI Flag:	N
GHG Flag:	N
AIR IDS:	-
CAA Permit Types:	-
CAA NAICS:	-
CAA SICS:	-
NPDES IDS:	CAW506352
CWA Permit Types:	Non-M
CWA NAICS:	-
CWA SICS:	-
RCRA IDS:	CAR000034223
RCRA Permit Types:	LQG
RCRA NAICS:	325211
SDWA IDS:	-
SDWA System Types:	-
SDWA Compliance Status:	-
SDWA SNC Flag:	N

MAP FINDINGS

Map ID
Direction
Distance
Elevation | Site | Database(s) | EDR ID Number
EPA ID Number

DSM BIOMEDICAL INC (Continued) **1027353011**

TRI IDS: -
TRI Releases Transfers: -
TRI On Site Releases: -
TRI Off Site Transfers: -
TRI Reporter: -
Facility IMP Water Flag: Y
EJSCREEN Flag US: N
EJSCREEN Report: https://ejscreen.epa.gov/mapper/mobile/EJSCREEN_mobile.aspx?geometry=%7B%22x%22:-122.292433,%22y%22:37.855018,%22spatialReference%22:%7B%22wkid%22:4326%7D%7D&unit=9035&areatype=&areaid=&basemap=streets&distance=1

K68 **MACAULAY FOUNDRY INC** **CPS-SLIC 1004638493**
West **811 CARELTON ST** **CERS N/A**
< 1/8 **BERKELEY, CA 97410**
0.117 mi.
619 ft. **Site 1 of 6 in cluster K**

Relative:
Lower

Actual:
32 ft.

SLIC REG 2:
Region: 2
Facility ID: 01S0066
Facility Status: Case Closed
Date Closed: 8/24/1994
Local Case #: Not reported
How Discovered: Tank Closure
Leak Cause: UNK
Leak Source: UNK
Date Confirmed: Not reported
Date Prelim Site Assmnt Workplan Submitted: Not reported
Date Preliminary Site Assessment Began: Not reported
Date Pollution Characterization Began: Not reported
Date Remediation Plan Submitted: Not reported
Date Remedial Action Underway: Not reported
Date Post Remedial Action Monitoring Began: Not reported

Region: 2
Facility ID: SLT2O03036
Facility Status: Leak being confirmed
Date Closed: Not reported
Local Case #: Not reported
How Discovered: Not reported
Leak Cause: Not reported
Leak Source: Not reported
Date Confirmed: Not reported
Date Prelim Site Assmnt Workplan Submitted: Not reported
Date Preliminary Site Assessment Began: Not reported
Date Pollution Characterization Began: Not reported
Date Remediation Plan Submitted: Not reported
Date Remedial Action Underway: Not reported
Date Post Remedial Action Monitoring Began: Not reported

CPS-SLIC:
Name: MACAULAY FOUNDRY INC
Address: 811 CARELTON ST
City,State,Zip: BERKELEY, CA 97410
Region: STATE
Facility Status: **Completed - Case Closed**

Map ID
Direction
Distance
Elevation | Site | MAP FINDINGS | Database(s) | EDR ID Number
EPA ID Number

MACAULAY FOUNDRY INC (Continued) **1004638493**

Status Date:	08/24/1994
Global Id:	T0600191484
Lead Agency:	SAN FRANCISCO BAY RWQCB (REGION 2)
Lead Agency Case Number:	Not reported
Latitude:	37.8568506632843
Longitude:	-122.294268608093
Case Type:	Cleanup Program Site
Case Worker:	UUU
Local Agency:	BERKELEY, CITY OF
RB Case Number:	01S0066
File Location:	Not reported
Potential Media Affected:	Soil
Potential Contaminants of Concern:	* Solvents
EPA Region:	9
Coordinate Source:	Google Map Move
Cuf Case:	NO
Quantity Released Gallons:	0
Begin Date:	08/24/1992
Leak Reported Date:	08/24/1992
How Discovered:	Tank Closure
How Discovered Description:	Not reported
Discharge Source:	Other
Discharge Cause:	Unknown
Stop Method:	Not reported
Stop Description:	Not reported
No Further Action Date:	08/24/1994
CA Water Watershed Name:	Bay Bridges - Berkeley (203.30)
Dwr Groundwater Subbasin Name:	Santa Clara Valley - East Bay Plain (2-009.04)
Disadvantaged Community:	Not reported
CA Enviroscreen 3 Score:	76-80%
CA Enviroscreen 4 Score:	65-70%
Military DOD Site:	No
Facility Project Subtype:	Not reported
RWQCB Region:	SAN FRANCISCO BAY RWQCB (REGION 2)
Site History:	Not reported

Click here to access the California GeoTracker records for this facility:

CERS:

Name:	MACAULAY FOUNDRY INC
Address:	811 CARELTON ST
City,State,Zip:	BERKELEY, CA 97410
Site ID:	742801
CERS ID:	T0600191484
CERS Description:	Cleanup Program Site

Affiliation:

Affiliation Type Desc:	Local Agency Caseworker
Entity Name:	GEOFFERY FIEDLER - BERKELEY, CITY OF
Entity Title:	Not reported
Affiliation Address:	2118 MILVIA STREET 3RD FLOOR
Affiliation City:	BERKELEY
Affiliation State:	CA
Affiliation Country:	Not reported
Affiliation Zip:	Not reported
Affiliation Phone:	,

MAP FINDINGS

Map ID
Direction
Distance
Elevation | Site | Database(s) | EDR ID Number
EPA ID Number

MACAULAY FOUNDRY INC (Continued) **1004638493**

Affiliation Type Desc:	Regional Board Caseworker
Entity Name:	Regional Water Board - SAN FRANCISCO BAY RWQCB (REGION 2)
Entity Title:	Not reported
Affiliation Address:	1515 CLAY ST SUITE 1400
Affiliation City:	OAKLAND
Affiliation State:	CA
Affiliation Country:	Not reported
Affiliation Zip:	Not reported
Affiliation Phone:	,

K69 **H.C. MACAULAY FOUNDRY COMPANY** **SWEEPS UST** **S101624610**
West **811 CARLETON ST** **HIST UST** **N/A**
< 1/8 **BERKELEY, CA 94710** **CA FID UST**
0.117 mi. **CERS**
619 ft. **Site 2 of 6 in cluster K**

Relative:
Lower

Actual:
32 ft.

SWEEPS UST:

Name:	H.C. MACAULAY FOUNDRY COMPANY
Address:	811 CARLETON ST
City:	BERKELEY
Status:	Not reported
Comp Number:	38695
Number:	Not reported
Board Of Equalization:	Not reported
Referral Date:	Not reported
Action Date:	Not reported
Created Date:	Not reported
Owner Tank Id:	Not reported
SWRCB Tank Id:	01-020-038695-000001
Tank Status:	Not reported
Capacity:	550
Active Date:	Not reported
Tank Use:	M.V. FUEL
STG:	PRODUCT
Content:	REG UNLEADED
Number Of Tanks:	1

HIST UST:

Name:	HC MACAULAY FOUNDRY COMPANY
Address:	811 CARLETON STREET
City,State,Zip:	BERKELEY, CA 94710
File Number:	00036015
URL:	https://documents.geotracker.waterboards.ca.gov/ustpdfs/pdf/00036015.pdf
Region:	Not reported
Facility ID:	Not reported
Facility Type:	Not reported
Other Type:	Not reported
Contact Name:	Not reported
Telephone:	Not reported
Owner Name:	Not reported
Owner Address:	Not reported
Owner City,St,Zip:	Not reported
Total Tanks:	Not reported

Tank Num:	Not reported
Container Num:	Not reported

Map ID
Direction
Distance
Elevation Site

MAP FINDINGS

Database(s) EDR ID Number EPA ID Number

H.C. MACAULAY FOUNDRY COMPANY (Continued) **S101624610**

Year Installed: Not reported
Tank Capacity: Not reported
Tank Used for: Not reported
Type of Fuel: Not reported
Container Construction Thickness: Not reported
Leak Detection: Not reported

Click here for Geo Tracker PDF:

CA FID UST:
Facility ID: 01001053
Regulated By: UTNKA
Regulated ID: 00038695
Cortese Code: Not reported
SIC Code: Not reported
Facility Phone: 4158452911
Mail To: Not reported
Mailing Address: 811 CARLETON ST
Mailing Address 2: Not reported
Mailing City,St,Zip: BERKELEY 94710
Contact: Not reported
Contact Phone: Not reported
DUNs Number: Not reported
NPDES Number: Not reported
EPA ID: Not reported
Comments: Not reported
Status: Active

CERS:
Name: MACAULAY FOUNDRY INC
Address: 811 CARLETON ST.
City,State,Zip: BERKELEY, CA 947102609
Site ID: 478711
CERS ID: 110000483815
CERS Description: US EPA Air Emission Inventory System (EIS)

Affiliation:
Affiliation Type Desc: Local Agency Caseworker
Entity Name: GEOFFERY FIEDLER BERKELEYNA CITY OF
Entity Title: Not reported
Affiliation Address: 2118 MILVIA STREET 3RD FLOOR
Affiliation City: BERKELEY
Affiliation State: Not reported
Affiliation Country: Not reported
Affiliation Zip: Not reported
Affiliation Phone: ,

Affiliation Type Desc: Public Contact
Entity Name: KEITH E. DENNISON
Entity Title: Not reported
Affiliation Address: Not reported
Affiliation City: Not reported
Affiliation State: Not reported
Affiliation Country: Not reported
Affiliation Zip: Not reported
Affiliation Phone: ,

Map ID
Direction
Distance
Elevation | Site | MAP FINDINGS | Database(s) | EDR ID Number
EPA ID Number

H.C. MACAULAY FOUNDRY COMPANY (Continued) **S101624610**

Affiliation Type Desc:	Regional Board Caseworker
Entity Name:	CHERIE MCCAULOU SAN FRANCISCO BAY RWQCB REGN
Entity Title:	Not reported
Affiliation Address:	1515 CLAY STREETNA SUITE 1400
Affiliation City:	OAKLAND
Affiliation State:	Not reported
Affiliation Country:	Not reported
Affiliation Zip:	Not reported
Affiliation Phone:	,

K70 **MACAULAY FOUNDRY** **LUST** **1002851261**
West **811 CARLETON** **Cortese** **N/A**
< 1/8 **BERKELEY, CA 94710** **HIST CORTESE**
0.117 mi. **CERS**
619 ft. **Site 3 of 6 in cluster K**

Relative:
Lower

Actual:
32 ft.

LUST:

Name:	MACAULAY FOUNDRY
Address:	811 CARLETON
City,State,Zip:	BERKELEY, CA 94710
Lead Agency:	BERKELEY, CITY OF
Case Type:	LUST Cleanup Site
Geo Track:	http://geotracker.waterboards.ca.gov/profile_report.asp?global_id=T0600100857
Global Id:	T0600100857
Latitude:	37.857211
Longitude:	-122.294725
Status:	Completed - Case Closed
Status Date:	08/24/1994
Case Worker:	GAF
RB Case Number:	01-0932
Local Agency:	BERKELEY, CITY OF
File Location:	Not reported
Local Case Number:	01-0932
Potential Media Affect:	Soil
Potential Contaminants of Concern:	Stoddard solvent / Mineral Spriits / Distillates
EPA Region:	9
Coordinate Source:	Google Geocode
Cuf Case:	NO
Quantity Released Gallons:	Not reported
Begin Date:	02/10/1987
Leak Reported Date:	02/10/1987
How Discovered:	Tank Closure
How Discovered Description:	Not reported
Discharge Source:	Tank
Discharge Cause:	Physc / Mech Damage
Stop Method:	Not reported
Stop Description:	Not reported
No Further Action Date:	08/24/1994
CA Water Watershed Name:	Bay Bridges - Berkeley (203.30)
Dwr Groundwater Subbasin Name:	Santa Clara Valley - East Bay Plain (2-009.04)
Disadvantaged Community:	Not reported
CA Enviroscreen 3 Score:	61-65%
CA Enviroscreen 4 Score:	65-70%
Military DOD Site:	No
Facility Project Subtype:	Not reported
RWQCB Region:	SAN FRANCISCO BAY RWQCB (REGION 2)
Site History:	Not reported

Map ID
Direction
Distance
Elevation | Site | MAP FINDINGS | Database(s) | EDR ID Number
EPA ID Number

MACAULAY FOUNDRY (Continued) **1002851261**

LUST:
Global Id: T0600100857
Contact Type: Local Agency Caseworker - Primary Caseworker
Contact Name: GEOFFERY FIEDLER
Organization Name: BERKELEY, CITY OF
Address: 2118 MILVIA STREET 3RD FLOOR
City: BERKELEY
Email: gfiedler@ci.berkeley.ca.us
Phone Number: Not reported

Global Id: T0600100857
Contact Type: Regional Board Caseworker
Contact Name: Regional Water Board
Organization Name: SAN FRANCISCO BAY RWQCB (REGION 2)
Address: 1515 CLAY ST SUITE 1400
City: OAKLAND
Email: Not reported
Phone Number: Not reported

LUST:
Global Id: T0600100857
Action Type: Other
Date: 02/10/1987
Action: Leak Discovery

Global Id: T0600100857
Action Type: RESPONSE
Date: 08/24/1994
Action: Other Report / Document

Global Id: T0600100857
Action Type: Other
Date: 02/10/1987
Action: Leak Reported

Global Id: T0600100857
Action Type: Other
Date: 02/10/1987
Action: Leak Stopped

LUST:
Global Id: T0600100857
Status: Open - Case Begin Date
Status Date: 02/10/1987

Global Id: T0600100857
Status: Open - Site Assessment
Status Date: 04/17/1990

Global Id: T0600100857
Status: Completed - Case Closed
Status Date: 08/24/1994

LUST REG 2:

Map ID
Direction
Distance
Elevation | Site | MAP FINDINGS | Database(s) | EDR ID Number
EPA ID Number

MACAULAY FOUNDRY (Continued) **1002851261**

Region:	2
Facility Id:	01-0932
Facility Status:	Case Closed
Case Number:	01-0932
How Discovered:	Tank Closure
Leak Cause:	Structure Failure
Leak Source:	Tank
Date Leak Confirmed:	4/17/1990
Oversight Program:	LUST
Prelim. Site Assesment Wokplan Submitted:	Not reported
Preliminary Site Assesment Began:	Not reported
Pollution Characterization Began:	Not reported
Pollution Remediation Plan Submitted:	Not reported
Date Remediation Action Underway:	Not reported
Date Post Remedial Action Monitoring Began:	Not reported

CORTESE:

Name:	MACAULAY FOUNDRY
Address:	811 CARLETON
City,State,Zip:	BERKELEY, CA 94710
Region:	CORTESE
Envirostor Id:	Not reported
Global ID:	T0600100857
Site/Facility Type:	LUST CLEANUP SITE
Cleanup Status:	COMPLETED - CASE CLOSED
Status Date:	Not reported
Site Code:	Not reported
Latitude:	Not reported
Longitude:	Not reported
Owner:	Not reported
Enf Type:	Not reported
Swat R:	Not reported
Flag:	active
Order No:	Not reported
Waste Discharge System No:	Not reported
Effective Date:	Not reported
Region 2:	Not reported
WID Id:	Not reported
Solid Waste Id No:	Not reported
Waste Management Uit Name:	Not reported
File Name:	Active Open

HIST CORTESE:

edr_fname:	MACAULAY FOUNDRY
edr_fadd1:	811 CARLETON
City,State,Zip:	BERKELEY, CA 94710
Region:	CORTESE
Facility County Code:	1
Reg By:	LTNKA
Reg Id:	01-0932

CERS:

Name:	MACAULAY FOUNDRY
Address:	811 CARLETON
City,State,Zip:	BERKELEY, CA 94710
Site ID:	742800

Map ID
Direction
Distance
Elevation

MAP FINDINGS

Site | Database(s) | EDR ID Number / EPA ID Number

MACAULAY FOUNDRY (Continued) **1002851261**

CERS ID: T0600100857
CERS Description: Leaking Underground Storage Tank Cleanup Site

Affiliation:
Affiliation Type Desc: Local Agency Caseworker
Entity Name: GEOFFERY FIEDLER - BERKELEY, CITY OF
Entity Title: Not reported
Affiliation Address: 2118 MILVIA STREET 3RD FLOOR
Affiliation City: BERKELEY
Affiliation State: CA
Affiliation Country: Not reported
Affiliation Zip: Not reported
Affiliation Phone: ,

Affiliation Type Desc: Regional Board Caseworker
Entity Name: Regional Water Board - SAN FRANCISCO BAY RWQCB (REGION 2)
Entity Title: Not reported
Affiliation Address: 1515 CLAY ST SUITE 1400
Affiliation City: OAKLAND
Affiliation State: CA
Affiliation Country: Not reported
Affiliation Zip: Not reported
Affiliation Phone: ,

K71 **MACAULAY FOUNDRY** **UST FINDER RELEASE** **1029017455**
West **811 CARLETON** **N/A**
< 1/8 **BERKELEY, CA 94710**
0.117 mi.
619 ft. **Site 4 of 6 in cluster K**

Relative: **Lower**
Actual: **32 ft.**

UST FINDER RELEASE:
Object ID: 40489
Facility ID: Not reported
Lust ID: CAT0600100857
Name: MACAULAY FOUNDRY
Address: 811 CARLETON
City,State,Zip: BERKELEY, CA 94710
Address Match Type: PointAddress
Reported Date: Not reported
Status: No Further Action
Substance: Not reported
Population within 1500ft: 325
Domestic Wells within 1500ft: 0
Land Use: Developed, High Intensity
Within SPA: No
SPA PWS Facility ID: Not reported
SPA Water Type: Not reported
SPA Facility Type: Not reported
SPA HUC12: Not reported
Within WHPA: No
WHPA PWS Facility ID: Not reported
WHPA Water Type: Not reported
WHPA Facility Type: Not reported
WHPA HUC12: Not reported
Within 100yr Floodplain: No
Tribe: Not reported
EPA Region: 9

MAP FINDINGS

Map ID
Direction
Distance
Elevation | Site | Database(s) | EDR ID Number
EPA ID Number

MACAULAY FOUNDRY (Continued) **1029017455**

NFA Letter 1:	Not reported
NFA Letter 2:	Not reported
NFA Letter 3:	Not reported
NFA Letter 4:	Not reported
Closed With Residual Contaminate:	Not reported
Coordinate Source:	Geocode
X Coord:	-122.2945
Y Coord:	37.8566000000001
Latitude:	37.8566
Longitude:	-122.294499999999

K72 **H.C. MACAULAY FOUNDRY COMPANY** **HIST UST** **U001599663**
West **811 CARLETON ST** **N/A**
< 1/8 **BERKELEY, CA 94710**
0.117 mi.
619 ft. **Site 5 of 6 in cluster K**

Relative: HIST UST:
Lower

Name:	H.C. MACAULAY FOUNDRY COMPANY
Address:	811 CARLETON ST
City,State,Zip:	BERKELEY, CA 94710
File Number:	Not reported
URL:	Not reported
Region:	STATE
Facility ID:	00000038695
Facility Type:	Other
Other Type:	IRON FOUNDRY
Contact Name:	Not reported
Telephone:	4158452911
Owner Name:	H.C. MACAULAY FOUNDRY COMPANY
Owner Address:	811 CARLETON STREET
Owner City,St,Zip:	BERKELEY, CA 94710
Total Tanks:	0001
Tank Num:	001
Container Num:	001
Year Installed:	1956
Tank Capacity:	00000550
Tank Used for:	PRODUCT
Type of Fuel:	UNLEADED
Container Construction Thickness:	Not reported
Leak Detection:	Stock Inventor

Actual:
32 ft.

H73 **DSM BIOMEDICAL INC.** **CERS HAZ WASTE** **S121756672**
South **2810 SEVENTH ST.** **HWTS** **N/A**
< 1/8 **BERKELEY, CA 94710** **NPDES**
0.123 mi. **CERS**
648 ft. **Site 5 of 9 in cluster H**

Relative: CERS HAZ WASTE:
Lower

Name:	FORM ENERGY, INC.
Address:	2810 SEVENTH ST
City,State,Zip:	BERKELEY, CA 94710
Site ID:	592438
CERS ID:	10196953
CERS Description:	Hazardous Waste Generator

Actual:
35 ft.

Map ID
Direction
Distance
Elevation Site

MAP FINDINGS

Database(s) EDR ID Number EPA ID Number

DSM BIOMEDICAL INC. (Continued) **S121756672**

Name:	FORM ENERGY, INC.
Address:	2810 SEVENTH ST
City,State,Zip:	BERKELEY, CA 94710
Site ID:	592438
CERS ID:	10196953
CERS Description:	RCRA LQ HW Generator

HWTS:

Name:	FORM ENERGY INC
Address:	2810 SEVENTH ST
Address 2:	Not reported
City,State,Zip:	BERKELEY, CA 94710
EPA ID:	CAR000327031
Inactive Date:	Not reported
Create Date:	08/10/2021
Last Act Date:	Not reported
Mailing Name:	Not reported
Mailing Address:	2810 SEVENTH ST
Mailing Address 2:	Not reported
Mailing City,State,Zip:	BERKELEY, CA 94710
Owner Name:	FORM ENERGY INC
Owner Address:	2810 SEVENTH ST
Owner Address 2:	Not reported
Owner City,State,Zip:	BERKELEY, CA 94710
Owner Phone:	Not reported
Owner Fax:	Not reported
Contact Name:	LEIGHTON FORD
Contact Address:	2810 SEVENTH ST
Contact Address 2:	Not reported
City,State,Zip:	BERKELEY, CA 94710
Contact Phone:	Not reported
Contact Fax:	Not reported
Facility Status:	Active
Facility Type:	PERMANENT
Category:	FEDERAL
Latitude:	37.85397
Longitude:	-122.2926

NPDES:

Name:	DSM BIOMEDICAL INC.
Address:	2810 SEVENTH ST.
City,State,Zip:	BERKELEY, CA 94710
Facility Status:	Not reported
NPDES Number:	Not reported
Region:	Not reported
Agency Number:	Not reported
Regulatory Measure ID:	Not reported
Place ID:	Not reported
Order Number:	Not reported
WDID:	2 01IN604978
Regulatory Measure Type:	Industrial
Program Type:	Not reported
Adoption Date Of Regulatory Measure:	Not reported
Effective Date Of Regulatory Measure:	Not reported
Termination Date Of Regulatory Measure:	Not reported
Expiration Date Of Regulatory Measure:	Not reported

Map ID
Direction
Distance
Elevation Site

MAP FINDINGS

Database(s) EDR ID Number EPA ID Number

DSM BIOMEDICAL INC. (Continued) **S121756672**

Discharge Address: Not reported
Discharge Name: Not reported
Discharge City: Not reported
Discharge State: Not reported
Discharge Zip: Not reported
Status: NEC Required
Status Date: 11/30/2020
Operator Name: DSM Biomedical Inc.
Operator Address: 2810 Seventh St.
Operator City: Berkeley
Operator State: California
Operator Zip: 94710

CERS:
Name: FORM ENERGY, INC.
Address: 2810 SEVENTH ST
City,State,Zip: BERKELEY, CA 94710
Site ID: 592438
CERS ID: 10196953
CERS Description: Chemical Storage Facilities

Violations:
Site ID: 592438
Site Name: Form Energy, Inc.
Violation Date: 05-18-2022
Citation: HSC 6.95 25508(a)(3) - California Health and Safety Code, Chapter 6.95, Section(s) 25508(a)(3)
Violation Description: Failure to complete and electronically submit hazardous material inventory information for all reportable hazardous materials on site at or above reportable quantities.
Violation Notes: Returned to compliance on 06/25/2022. Observation: Remove waste poly and waste metal drums from inventory, as they are not hazardous. For the "annual waste amount" field, this should only be filled out for waste line items. New materials should be one line item and do not have an "annual waste amount", and waste items should be another line item, and have an "annual waste amount." Corrective Action: Remove nonhazardous items from inventory. Separate materials and waste in inventory. Submit on CERS within 30 days.
Violation Division: Berkeley City Toxics Management Division
Violation Program: HMRRP
Violation Source: CERS,

Site ID: 592438
Site Name: Form Energy, Inc.
Violation Date: 04-29-2010
Citation: HSC 6.67 Multiple Sections - California Health and Safety Code, Chapter 6.67, Section(s) Multiple Sections
Violation Description: RCRA Large Quantity Generator Program - Administration/Documentation - General
Violation Notes: Returned to compliance on 04/29/2110.
Violation Division: Berkeley City Toxics Management Division
Violation Program: HWLQG
Violation Source: CERS,

Site ID: 592438
Site Name: Form Energy, Inc.
Violation Date: 05-18-2022

Map ID
Direction
Distance
Elevation | Site | MAP FINDINGS | Database(s) | EDR ID Number
EPA ID Number

DSM BIOMEDICAL INC. (Continued) **S121756672**

Citation: HSC 6.95 25508(a)(3) - California Health and Safety Code, Chapter 6.95, Section(s) 25508(a)(3)
Violation Description: Failure to report program data electronically.
Violation Notes: Returned to compliance on 07/06/2022. Observation: EPA ID# is incorrect in CERS and Owner is incorrect in CERS. Corrective Action: Update fields and submit on CERS within 30 days.
Violation Division: Berkeley City Toxics Management Division
Violation Program: HMRRP
Violation Source: CERS,

Site ID: 592438
Site Name: Form Energy, Inc.
Violation Date: 03-25-2015
Citation: 22 CCR 15 66265.171 - California Code of Regulations, Title 22, Chapter 15, Section(s) 66265.171
Violation Description: Failure to accumulate hazardous waste in a container that is in good condition.
Violation Notes: Returned to compliance on 04/14/2015.
Violation Division: Berkeley City Toxics Management Division
Violation Program: HWLQG
Violation Source: CERS,

Site ID: 592438
Site Name: Form Energy, Inc.
Violation Date: 09-26-2019
Citation: HSC 6.95 25508(a)(1) - California Health and Safety Code, Chapter 6.95, Section(s) 25508(a)(1)
Violation Description: Failure to annually review and electronically certify that the business plan is complete and accurate on or before the annual due date.
Violation Notes: Returned to compliance on 02/25/2020. Federal Hazard categories not completed with the latest cers submission. Log into cers and complete the fed hazard categories for all chemicals on site.
Violation Division: Berkeley City Toxics Management Division
Violation Program: HMRRP
Violation Source: CERS,

Site ID: 592438
Site Name: Form Energy, Inc.
Violation Date: 06-28-2007
Citation: HSC 6.67 Multiple Sections - California Health and Safety Code, Chapter 6.67, Section(s) Multiple Sections
Violation Description: RCRA Large Quantity Generator Program - Administration/Documentation - General
Violation Notes: Returned to compliance on 08/15/2007.
Violation Division: Berkeley City Toxics Management Division
Violation Program: HWLQG
Violation Source: CERS,

Site ID: 592438
Site Name: Form Energy, Inc.
Violation Date: 03-25-2015
Citation: 22 CCR 12 66262.34(f) - California Code of Regulations, Title 22, Chapter 12, Section(s) 66262.34(f)
Violation Description: Failure to properly label hazardous waste accumulation containers with the following requirements: "Hazardous Waste", name and address of the generator, physical and chemical characteristics of the Hazardous

Map ID
Direction
Distance
Elevation | Site | MAP FINDINGS | Database(s) | EDR ID Number
EPA ID Number

DSM BIOMEDICAL INC. (Continued) **S121756672**

Waste, and starting accumulation date.
Violation Notes: Returned to compliance on 04/14/2015.
Violation Division: Berkeley City Toxics Management Division
Violation Program: HWLQG
Violation Source: CERS,

Site ID: 592438
Site Name: Form Energy, Inc.
Violation Date: 06-09-2009
Citation: HSC 6.67 Multiple Sections - California Health and Safety Code, Chapter 6.67, Section(s) Multiple Sections
Violation Description: RCRA Large Quantity Generator Program - Administration/Documentation - General
Violation Notes: Returned to compliance on 06/22/2009.
Violation Division: Berkeley City Toxics Management Division
Violation Program: HWLQG
Violation Source: CERS,

Site ID: 592438
Site Name: Form Energy, Inc.
Violation Date: 05-10-2018
Citation: HSC 6.95 25508(a)(1) - California Health and Safety Code, Chapter 6.95, Section(s) 25508(a)(1)
Violation Description: Failure to complete and electronically submit a business plan when storing/handling a hazardous material at or above reportable quantities.
Violation Notes: Returned to compliance on 02/27/2019. update and complete the federal hazardous categories as detailed during the inspection.
Violation Division: Berkeley City Toxics Management Division
Violation Program: HMRRP
Violation Source: CERS,

Site ID: 592438
Site Name: Form Energy, Inc.
Violation Date: 05-18-2022
Citation: HSC 6.95 25508(a)(3) - California Health and Safety Code, Chapter 6.95, Section(s) 25508(a)(3)
Violation Description: Failure to complete and electronically submit a site map with all required content.
Violation Notes: Returned to compliance on 06/25/2022. Observation: Site map is unclear and missing currently occupied spaces. Corrective Action: Add all occupied spaces to site map and resubmit in CERS within 30 days.
Violation Division: Berkeley City Toxics Management Division
Violation Program: HMRRP
Violation Source: CERS,

Site ID: 592438
Site Name: Form Energy, Inc.
Violation Date: 04-23-2009
Citation: HSC 6.67 Multiple Sections - California Health and Safety Code, Chapter 6.67, Section(s) Multiple Sections
Violation Description: RCRA Large Quantity Generator Program - Administration/Documentation - General
Violation Notes: Returned to compliance on 05/21/2009.
Violation Division: Berkeley City Toxics Management Division
Violation Program: HWLQG
Violation Source: CERS,

Map ID
Direction
Distance
Elevation Site

MAP FINDINGS

Database(s) EDR ID Number EPA ID Number

DSM BIOMEDICAL INC. (Continued) **S121756672**

Site ID: 592438
Site Name: Form Energy, Inc.
Violation Date: 04-04-2008
Citation: HSC 6.67 Multiple Sections - California Health and Safety Code, Chapter 6.67, Section(s) Multiple Sections
Violation Description: RCRA Large Quantity Generator Program - Administration/Documentation - General
Violation Notes: Returned to compliance on 04/22/2008.
Violation Division: Berkeley City Toxics Management Division
Violation Program: HWLQG
Violation Source: CERS,

Evaluation:
Eval General Type: Compliance Evaluation Inspection
Eval Date: 03-25-2015
Violations Found: Yes
Eval Type: Routine done by local agency
Eval Notes: Two minor HW violations noted, labeling and and over stuffed drum of glove waste drum (the lid wasn't able to seal properly). New SHE manager, Chris Staley. Zulma will no longer be the SHE contact.
Eval Division: Berkeley City Toxics Management Division
Eval Program: HWLQG
Eval Source: CERS,

Eval General Type: Compliance Evaluation Inspection
Eval Date: 05-10-2018
Violations Found: No
Eval Type: Routine done by local agency
Eval Notes: Routine announced HMBP, HW (LQG) facility compliance inspection. Representatives from DTSC accompanied during the site inspection for cupa evaluation requirements. No HW LQG violations noted during the inspection, only an HMBP violation was noted. See inspection report for comments/notes.
Eval Division: Berkeley City Toxics Management Division
Eval Program: HWLQG
Eval Source: CERS,

Eval General Type: Compliance Evaluation Inspection
Eval Date: 05-10-2018
Violations Found: Yes
Eval Type: Routine done by local agency
Eval Notes: Routine announced HMBP, HW (LQG) facility compliance inspection. Representatives from DTSC accompanied during the site inspection for cupa evaluation requirements. No HW LQG violations noted during the inspection, only an HMBP violation was noted. See inspection report for comments/notes.
Eval Division: Berkeley City Toxics Management Division
Eval Program: HMRRP
Eval Source: CERS,

Eval General Type: Compliance Evaluation Inspection
Eval Date: 05-18-2022
Violations Found: Yes
Eval Type: Routine done by local agency
Eval Notes: Toxics Management Division (TMD) was on-site to conduct routine Hazardous Materials Business Plan (HMBP), RCRA-LQG Hazardous Waste Generator, and Stormwater (SW) inspections. TMD was on-site with Rob

Map ID
Direction
Distance
Elevation | Site | MAP FINDINGS | Database(s) | EDR ID Number
EPA ID Number

DSM BIOMEDICAL INC. (Continued) **S121756672**

Weston, consultant, and met with facility representative Leighton Ford. Form Energy is a research and development facility for iron-air battery technology. RCRA waste is generated from waste electrolyte in battery prototypes. TMD observed spill kits, Fire Extinguishers current as of November 2021 and August 2021, and eyewash station routinely inspected. Different buildings of Form Energy are connected via hallways and meet definition of Contiguous Site. - 1x approx. 1 liter hydrochloric acid satellite waste, accumulation start date 4/19/2022 - 1x approx. 1 liter potassium hydroxide satellite waste, accumulation start date 4/19/2022 - 4x 18gal solid hazardous waste (lab debris) - hazardous properties missing from 2 labels, corrected on-site - flammables cabinet with 5gal [Truncated]

Eval Division: Berkeley City Toxics Management Division
Eval Program: HMRRP
Eval Source: CERS,

Eval General Type: Compliance Evaluation Inspection
Eval Date: 09-17-2013
Violations Found: No
Eval Type: Routine done by local agency
Eval Notes: No violations noted during the inspection. Facility has large quantities of flammable liquids located inside both buildings, 829 Heinz & 2810 Seventh street. Hazardous Waste disposal records were available and up to date the day of the inspection. Training records were current and provided/ emailed after the inspection, the same day. Safety equipment, eye wash and fire Extinguishers were checked on a regular basis, the service tags were current. SAA's were verified to be labeled, sealed according to good hazardous waste practices. Hazardous materials spill cleanup equipment was located where needed. Facility Environmental Manager Zulma Machillanda-Hahn mentioned that the Fire Department conducts annual inspections.
Eval Division: Berkeley City Toxics Management Division
Eval Program: HMRRP
Eval Source: CERS,

Eval General Type: Compliance Evaluation Inspection
Eval Date: 09-29-2023
Violations Found: No
Eval Type: Routine done by local agency
Eval Notes: Met Leighton on-site to conduct the routine HMBP inspection. CERS submittal was reviewed and appears accurate, including the chemical inventory. Emergency response/contingency plan was reviewed and appeared accurate. Emergency response equipment was observed and appeared to be in good condition. Training records were observed and appeared current.
Eval Division: Berkeley City Toxics Management Division
Eval Program: HMRRP
Eval Source: CERS,

Eval General Type: Compliance Evaluation Inspection
Eval Date: 04-29-2010
Violations Found: No
Eval Type: Routine done by local agency
Eval Notes: Inspector Name: Berkeley
Eval Division: Berkeley City Toxics Management Division
Eval Program: HWLQG
Eval Source: CERS,

Map ID
Direction
Distance
Elevation | Site | MAP FINDINGS | Database(s) | EDR ID Number
EPA ID Number

DSM BIOMEDICAL INC. (Continued) **S121756672**

Eval General Type: Compliance Evaluation Inspection
Eval Date: 04-29-2010
Violations Found: Yes
Eval Type: Routine done by local agency
Eval Notes: Inspector Name: Berkeley
Eval Division: Berkeley City Toxics Management Division
Eval Program: HWLQG
Eval Source: CERS,

Eval General Type: Compliance Evaluation Inspection
Eval Date: 09-13-2019
Violations Found: No
Eval Type: Routine done by local agency
Eval Notes: There were no hazardous waste violations noted at the time of the inspection. Training records, haz waste manifest and safety equipment records were available for review during the inspection. As discussed the HMBP inventory statements regarding the Federal hazard categories requires update. Log onto CERS and complete within 30 days.
Eval Division: Berkeley City Toxics Management Division
Eval Program: HWLQG
Eval Source: CERS,

Eval General Type: Compliance Evaluation Inspection
Eval Date: 09-29-2023
Violations Found: No
Eval Type: Routine done by local agency
Eval Notes: Met Leighton on-site to conduct the routine hazardous waste inspection. Facility is a RCRA LQG. Containers were observed in the 90day storage area and in various satellite accumulation areas. Labels were all properly completed. Manifests were reviewed. There was a gap in manifests between 5/16-8/23/22, Leighton explained that the facility may not have generated waste between this period and that's why there were no manifests during that time. Emergency response/Contingency plan was reviewed and was current. Training records were reviewed and were current. Emergency response equipment was observed and appeared to be well-maintained.
Eval Division: Berkeley City Toxics Management Division
Eval Program: HWLQG
Eval Source: CERS,

Eval General Type: Compliance Evaluation Inspection
Eval Date: 03-16-2016
Violations Found: No
Eval Type: Routine done by local agency
Eval Notes: Routine Scheduled HMBP, HW- LQG, and stormwater inspection. Reviewed HW disposal records, haz comm/hw training records- all were up to date and available for review during the inspection. The safety Equipment; safety showers, eye wash stations and Fire extinguishers were inspected and an inspection log was completed. The HMBP was submitted electronically via CERS on 2/22/16. It was mentioned during the inspection that DSM would be shutting down completely and relocating pennsylvania at the end of 2017. They were instructed to provide a formal closure plan several months before the actual closure and they are working with an outside contractor to plan for closure. Manufacturing activities have been substantially reduced, the hw reuse as a product has ceased, apparently only one shipment went out. No violations were noted during the inspection. A recent small office

Map ID
Direction
Distance
Elevation | Site | MAP FINDINGS | Database(s) | EDR ID Number
EPA ID Number

DSM BIOMEDICAL INC. (Continued) **S121756672**

build was noted to not have fire sprinklers installed, RP mentioned they would work on getting them installed [Truncated]

Eval Division: Berkeley City Toxics Management Division
Eval Program: HWLQG
Eval Source: CERS,

Eval General Type: Other/Unknown
Eval Date: 03-16-2016
Violations Found: No
Eval Type: Other, not routine, done by local agency
Eval Notes: Routine Scheduled HMBP, HW- LQG, and stormwater inspection. Reviewed HW disposal records, haz comm/hw training records- all were up to date and available for review during the inspection. The safety Equipment; safety showers, eye wash stations and Fire extinguishers were inspected and an inspection log was completed. The HMBP was submitted electronically via CERS on 2/22/16. It was mentioned during the inspection that DSM would be shutting down completely and relocating pennsylvania at the end of 2017. They were instructed to provide a formal closure plan several months before the actual closure and they are working with an outside contractor to plan for closure. Manufacturing activities have been substantially reduced, the hw reuse as a product has ceased, apparently only one shipment went out. No violations were noted during the inspection. A recent small office build was noted to not have fire sprinklers installed, RP mentioned they would work on getting them installed [Truncated]

Eval Division: Berkeley City Toxics Management Division
Eval Program: HMRRP
Eval Source: CERS,

Eval General Type: Compliance Evaluation Inspection
Eval Date: 03-19-2014
Violations Found: No
Eval Type: Routine done by local agency
Eval Notes: There were no violations noted. Training records, Haz waste manifests, inspections of HW areas and inspection records for safety equipment available for review during the inspection. Zulma was not available, Rich Alsterberg, Senior Director of Operation & Victor Stanciu were the site reps for the inspection. Labs, SAA's and main haz waste accumulation areas were inspected, all containers were labeled properly at the time of inspection.

Eval Division: Berkeley City Toxics Management Division
Eval Program: HMRRP
Eval Source: CERS,

Eval General Type: Other/Unknown
Eval Date: 05-04-2021
Violations Found: No
Eval Type: Other, not routine, done by local agency
Eval Notes: Observed one container of hazardous waste. Please ensure that this is properly disposed of prior to the transfer of the buildings back to the property owner.

Eval Division: Berkeley City Toxics Management Division
Eval Program: HWLQG
Eval Source: CERS,

Eval General Type: Compliance Evaluation Inspection
Eval Date: 06-28-2007

Map ID
Direction
Distance
Elevation | Site | MAP FINDINGS | Database(s) | EDR ID Number
EPA ID Number

DSM BIOMEDICAL INC. (Continued) **S121756672**

Violations Found: Yes
Eval Type: Routine done by local agency
Eval Notes: Inspector Name: Nabil Al-Hadithy
Eval Division: Berkeley City Toxics Management Division
Eval Program: HWLQG
Eval Source: CERS,

Eval General Type: Compliance Evaluation Inspection
Eval Date: 03-19-2014
Violations Found: No
Eval Type: Routine done by local agency
Eval Notes: There were no violations noted. Training records, Haz waste manifests, inspections of HW areas and inspection records for safety equipment available for review during the inspection. Zulma was not available, Rich Alsterberg, Senior Director of Operation & Victor Stanciu were the site reps for the inspection. Labs, SAA's and main haz waste accumulation areas were inspected, all containers were labeled properly at the time of inspection.
Eval Division: Berkeley City Toxics Management Division
Eval Program: HWLQG
Eval Source: CERS,

Eval General Type: Compliance Evaluation Inspection
Eval Date: 03-25-2015
Violations Found: No
Eval Type: Routine done by local agency
Eval Notes: no HMBP violations noted. Two minor HW violations noted, labeling and and over stuffed drum of glove waste drum (the lid wasn't able to seal properly). New SHE manager, Chris Staley. Zulma will no longer be the SHE contact.
Eval Division: Berkeley City Toxics Management Division
Eval Program: HMRRP
Eval Source: CERS,

Eval General Type: Compliance Evaluation Inspection
Eval Date: 04-04-2008
Violations Found: Yes
Eval Type: Routine done by local agency
Eval Notes: Inspector Name: Nabil-Al-Hadithy
Eval Division: Berkeley City Toxics Management Division
Eval Program: HWLQG
Eval Source: CERS,

Eval General Type: Compliance Evaluation Inspection
Eval Date: 04-23-2009
Violations Found: Yes
Eval Type: Routine done by local agency
Eval Notes: Inspector Name: Nabil-Al-Hadithy
Eval Division: Berkeley City Toxics Management Division
Eval Program: HWLQG
Eval Source: CERS,

Eval General Type: Compliance Evaluation Inspection
Eval Date: 05-04-2017
Violations Found: No
Eval Type: Routine done by local agency
Eval Notes: Routine announced HMBP, HW LQG, Stormwater facility compliance

Map ID
Direction
Distance
Elevation | Site | MAP FINDINGS | Database(s) | EDR ID Number
EPA ID Number

DSM BIOMEDICAL INC. (Continued) **S121756672**

inspection. It was mentioned that both facility's would eventually be closed by 2019. Closure requirements detailed to RP, i.e. Chris Staley. HW manifests available for review during the inspection. HM & HW training was done on site by NES company, training records available and done on 4/5/2017. Universal waste documentation records of disposal were available for review as well. Formal facility closure required. At the time of inspection RP mentioned they were awaiting wipe test for partial closure.

Eval Division: Berkeley City Toxics Management Division
Eval Program: HWLQG
Eval Source: CERS,

Eval General Type: Other/Unknown
Eval Date: 05-04-2021
Violations Found: No
Eval Type: Other, not routine, done by local agency
Eval Notes: Met with Chris Staley to confirm closure has been undertaken in conformity with Berkeley Municipal Code section 15.12.090, and the closure application and closure plan submitted 3/22/2021. Reviewed the maintenance building, manufacturing building, warehouse, lab areas, hazardous materials and hazardous waste areas and confirmed removal of hazardous materials.

Eval Division: Berkeley City Toxics Management Division
Eval Program: HMRRP
Eval Source: CERS,

Eval General Type: Compliance Evaluation Inspection
Eval Date: 05-18-2022
Violations Found: No
Eval Type: Routine done by local agency
Eval Notes: Toxics Management Division (TMD) was on-site to conduct routine Hazardous Materials Business Plan (HMBP), RCRA-LQG Hazardous Waste Generator, and Stormwater (SW) inspections. TMD was on-site with Rob Weston, consultant, and met with facility representative Leighton Ford. Form Energy is a research and development facility for iron-air battery technology. RCRA waste is generated from waste electrolyte in battery prototypes. TMD observed spill kits, Fire Extinguishers current as of November 2021 and August 2021, and eyewash station routinely inspected. 90 day accumulation area is secondarily contained. EPA ID#CAR000327031 active at time of inspection. Facility must check applicability of SB-14 requirements later this year, depending on amount of waste generated. Emergency Response/Contingency Plan in good order. TMD reviewed employee training records and found them to satisfactorily meet RCRA-LQG training standards. TMD reviewed hazardous waste manifests and found them to be [Truncated]

Eval Division: Berkeley City Toxics Management Division
Eval Program: HWLQG
Eval Source: CERS,

Eval General Type: Compliance Evaluation Inspection
Eval Date: 06-09-2009
Violations Found: Yes
Eval Type: Routine done by local agency
Eval Notes: Inspector Name: Nabil-Al-Hadithy

Eval Division: Berkeley City Toxics Management Division
Eval Program: HWLQG
Eval Source: CERS,

Map ID
Direction
Distance
Elevation | Site | MAP FINDINGS | Database(s) | EDR ID Number
EPA ID Number

DSM BIOMEDICAL INC. (Continued) **S121756672**

Eval General Type: Compliance Evaluation Inspection
Eval Date: 09-13-2019
Violations Found: Yes
Eval Type: Routine done by local agency
Eval Notes: See haz waste comments section.
Eval Division: Berkeley City Toxics Management Division
Eval Program: HMRRP
Eval Source: CERS,

Eval General Type: Compliance Evaluation Inspection
Eval Date: 09-17-2013
Violations Found: No
Eval Type: Routine done by local agency
Eval Notes: No violations noted during the inspection. Facility has large quantities of flammable liquids located inside both buildings, 829 Heinz & 2810 Seventh street. Hazardous Waste disposal records were available and up to date the day of the inspection. Training records were current and provided/ emailed after the inspection, the same day. Safety equipment, eye wash and fire Extinguishers were checked on a regular basis, the service tags were current. SAA's were verified to be labeled, sealed according to good hazardous waste practices. Hazardous materials spill cleanup equipment was located where needed. Facility Environmental Manager Zulma Machillanda-Hahn mentioned that the Fire Department conducts annual inspections.
Eval Division: Berkeley City Toxics Management Division
Eval Program: HWLQG
Eval Source: CERS,

Enforcement Action:
Site ID: 592438
Site Name: Form Energy, Inc.
Site Address: 2810 SEVENTH ST
Site City: BERKELEY
Site Zip: 94710
Enf Action Date: 03-25-2015
Enf Action Type: Notice of Violation (Unified Program)
Enf Action Description: Notice of Violation Issued by the Inspector at the Time of Inspection
Enf Action Notes: Not reported
Enf Action Division: Berkeley City Toxics Management Division
Enf Action Program: HWLQG
Enf Action Source: CERS,

Site ID: 592438
Site Name: Form Energy, Inc.
Site Address: 2810 SEVENTH ST
Site City: BERKELEY
Site Zip: 94710
Enf Action Date: 04-04-2008
Enf Action Type: Notice of Violation (Unified Program)
Enf Action Description: Notice of Violation Issued by the Inspector at the Time of Inspection
Enf Action Notes: Not reported
Enf Action Division: Berkeley City Toxics Management Division
Enf Action Program: HWLQG
Enf Action Source: CERS,

Site ID: 592438
Site Name: Form Energy, Inc.

Map ID
Direction
Distance
Elevation | Site | MAP FINDINGS | Database(s) | EDR ID Number
EPA ID Number

DSM BIOMEDICAL INC. (Continued) **S121756672**

Site Address: 2810 SEVENTH ST
Site City: BERKELEY
Site Zip: 94710
Enf Action Date: 04-23-2009
Enf Action Type: Notice of Violation (Unified Program)
Enf Action Description: Notice of Violation Issued by the Inspector at the Time of Inspection
Enf Action Notes: Not reported
Enf Action Division: Berkeley City Toxics Management Division
Enf Action Program: HWLQG
Enf Action Source: CERS,

Site ID: 592438
Site Name: Form Energy, Inc.
Site Address: 2810 SEVENTH ST
Site City: BERKELEY
Site Zip: 94710
Enf Action Date: 04-29-2010
Enf Action Type: Notice of Violation (Unified Program)
Enf Action Description: Notice of Violation Issued by the Inspector at the Time of Inspection
Enf Action Notes: Not reported
Enf Action Division: Berkeley City Toxics Management Division
Enf Action Program: HWLQG
Enf Action Source: CERS,

Site ID: 592438
Site Name: Form Energy, Inc.
Site Address: 2810 SEVENTH ST
Site City: BERKELEY
Site Zip: 94710
Enf Action Date: 06-09-2009
Enf Action Type: Notice of Violation (Unified Program)
Enf Action Description: Notice of Violation Issued by the Inspector at the Time of Inspection
Enf Action Notes: Not reported
Enf Action Division: Berkeley City Toxics Management Division
Enf Action Program: HWLQG
Enf Action Source: CERS,

Site ID: 592438
Site Name: Form Energy, Inc.
Site Address: 2810 SEVENTH ST
Site City: BERKELEY
Site Zip: 94710
Enf Action Date: 06-28-2007
Enf Action Type: Notice of Violation (Unified Program)
Enf Action Description: Notice of Violation Issued by the Inspector at the Time of Inspection
Enf Action Notes: Not reported
Enf Action Division: California Environmental Protection Agency
Enf Action Program: HWLQG
Enf Action Source: CERS,

Affiliation:
Affiliation Type Desc: CUPA District
Entity Name: Berkeley City Toxics Management Division
Entity Title: Not reported
Affiliation Address: 1947 Center Street, 1st Floor
Affiliation City: Berkeley
Affiliation State: CA

Map ID
Direction
Distance
Elevation | Site | MAP FINDINGS | Database(s) | EDR ID Number
EPA ID Number

DSM BIOMEDICAL INC. (Continued) **S121756672**

Affiliation Country:	Not reported
Affiliation Zip:	94704
Affiliation Phone:	(510) 981-7460,
Affiliation Type Desc:	Document Preparer
Entity Name:	Leighton Ford
Entity Title:	Not reported
Affiliation Address:	Not reported
Affiliation City:	Not reported
Affiliation State:	Not reported
Affiliation Country:	Not reported
Affiliation Zip:	Not reported
Affiliation Phone:	,
Affiliation Type Desc:	Facility Mailing Address
Entity Name:	Mailing Address
Entity Title:	Not reported
Affiliation Address:	2810 Seventh Street
Affiliation City:	Berkeley
Affiliation State:	CA
Affiliation Country:	Not reported
Affiliation Zip:	94710
Affiliation Phone:	,
Affiliation Type Desc:	Legal Owner
Entity Name:	Form Energy, Inc.
Entity Title:	Not reported
Affiliation Address:	2810 Seventh Street
Affiliation City:	Berkeley
Affiliation State:	CA
Affiliation Country:	United States
Affiliation Zip:	94710
Affiliation Phone:	(650) 714-8464,
Affiliation Type Desc:	Environmental Contact
Entity Name:	Leighton Ford
Entity Title:	Not reported
Affiliation Address:	2810 Seventh Street
Affiliation City:	Berkeley
Affiliation State:	CA
Affiliation Country:	Not reported
Affiliation Zip:	94710
Affiliation Phone:	,
Affiliation Type Desc:	Identification Signer
Entity Name:	Leighton Ford
Entity Title:	EHS Site Manager
Affiliation Address:	Not reported
Affiliation City:	Not reported
Affiliation State:	Not reported
Affiliation Country:	Not reported
Affiliation Zip:	Not reported
Affiliation Phone:	,
Affiliation Type Desc:	Operator
Entity Name:	Form Energy, Inc.
Entity Title:	Not reported

Map ID
Direction
Distance
Elevation | Site | MAP FINDINGS | Database(s) | EDR ID Number
EPA ID Number

DSM BIOMEDICAL INC. (Continued) **S121756672**

Affiliation Address: Not reported
Affiliation City: Not reported
Affiliation State: Not reported
Affiliation Country: Not reported
Affiliation Zip: Not reported
Affiliation Phone: (650) 714-8464,

Affiliation Type Desc: Parent Corporation
Entity Name: Form Energy
Entity Title: Not reported
Affiliation Address: Not reported
Affiliation City: Not reported
Affiliation State: Not reported
Affiliation Country: Not reported
Affiliation Zip: Not reported
Affiliation Phone: ,

Affiliation Type Desc: Property Owner
Entity Name: Hall Equities Group
Entity Title: Not reported
Affiliation Address: 1855 Olympic Boulevard
Affiliation City: Walnut Creek
Affiliation State: CA
Affiliation Country: United States
Affiliation Zip: 94596
Affiliation Phone: (925) 357-7368,

H74 **FORM ENERGY, INC** **RCRA-LQG** **1026830203**
South **2810 SEVENTH STREET** **E MANIFEST** **CAR000327031**
< 1/8 **BERKELEY, CA 94710**
0.123 mi.
648 ft. **Site 6 of 9 in cluster H**

Relative:
Lower

Actual:
35 ft.

RCRA Listings:
Date Form Received by Agency: 20240205
Handler Name: Form Energy, Inc.
Handler Address: Seventh Street
Handler City,State,Zip: BERKELEY, CA 94710
EPA ID: CAR000327031
Contact Name: PHOEBE SHAMP
Contact Address: SEVENTH STREET
Contact City,State,Zip: BERKELEY, CA 94710
Contact Telephone: 617-272-0843
Contact Fax: Not reported
Contact Email: PSHAMP@FORMENERGY.COM
Contact Title: EHS SITE LEAD
EPA Region: 09
Land Type: Private
Federal Waste Generator Description: Large Quantity Generator
Non-Notifier: Not reported
Biennial Report Cycle: Not reported
Accessibility: Not reported
Active Site Indicator: Handler Activities
State District Owner: Not reported
State District: Not reported
Mailing Address: SEVENTH STREET
Mailing City,State,Zip: BERKELEY, CA 94710

Map ID
Direction
Distance
Elevation | Site | MAP FINDINGS | Database(s) | EDR ID Number
EPA ID Number

FORM ENERGY, INC (Continued) **1026830203**

Owner Name:	Hall Equities Group
Owner Type:	Private
Operator Name:	Form Energy, Inc.
Operator Type:	Private
Short-Term Generator Activity:	No
Importer Activity:	No
Mixed Waste Generator:	No
Transporter Activity:	No
Transfer Facility Activity:	No
Recycler Activity with Storage:	No
Small Quantity On-Site Burner Exemption:	No
Smelting Melting and Refining Furnace Exemption:	No
Underground Injection Control:	No
Off-Site Waste Receipt:	No
Universal Waste Indicator:	No
Universal Waste Destination Facility:	No
Federal Universal Waste:	No
Active Site State-Reg Handler:	---
Federal Facility Indicator:	Not reported
Hazardous Secondary Material Indicator:	N
Sub-Part K Indicator:	Not reported
2018 GPRA Permit Baseline:	Not on the Baseline
2018 GPRA Renewals Baseline:	Not on the Baseline
202 GPRA Corrective Action Baseline:	No
Subject to Corrective Action Universe:	No
Non-TSDFs Where RCRA CA has Been Imposed Universe:	No
Corrective Action Priority Ranking:	No NCAPS ranking
Environmental Control Indicator:	No
Institutional Control Indicator:	No
Human Exposure Controls Indicator:	N/A
Groundwater Controls Indicator:	N/A
Significant Non-Complier Universe:	No
Unaddressed Significant Non-Complier Universe:	No
Addressed Significant Non-Complier Universe:	No
Significant Non-Complier With a Compliance Schedule Universe:	No
Financial Assurance Required:	Not reported
Handler Date of Last Change:	20240213
Recognized Trader-Importer:	No
Recognized Trader-Exporter:	No
Importer of Spent Lead Acid Batteries:	No
Exporter of Spent Lead Acid Batteries:	No
Recycler Activity Without Storage:	No
Manifest Broker:	No
Sub-Part P Indicator:	No

Hazardous Waste Summary:

Waste Code:	D001
Waste Description:	Ignitable Waste
Waste Code:	D002
Waste Description:	Corrosive Waste
Waste Code:	D003
Waste Description:	Reactive Waste
Waste Code:	D008

FORM ENERGY, INC (Continued) **1026830203**

Waste Description: Lead

Waste Code: D035
Waste Description: Methyl Ethyl Ketone

Waste Code: F003
Waste Description: The Following Spent Nonhalogenated Solvents: Xylene, Acetone, Ethyl Acetate, Ethyl Benzene, Ethyl Ether, Methyl Isobutyl Ketone, N-Butyl Alcohol, Cyclohexanone, And Methanol; All Spent Solvent Mixtures/Blends Containing, Before Use, Only The Above Spent Nonhalogenated Solvents; And All Spent Solvent Mixtures/Blends Containing, Before Use, One Or More Of The Above Nonhalogenated Solvents, And A Total Of Ten Percent Or More (By Volume) Of One Or More Of Those Solvents Listed In F001, F002, F004, And F005; And Still Bottoms From The Recovery Of These Spent Solvents And Spent Solvent Mixtures.

Waste Code: F005
Waste Description: The Following Spent Nonhalogenated Solvents: Toluene, Methyl Ethyl Ketone, Carbon Disulfide, Isobutanol, Pyridine, Benzene, 2-Ethoxyethanol, And 2-Nitropropane; All Spent Solvent Mixtures/Blends Containing, Before Use, A Total Of Ten Percent Or More (By Volume) Of One Or More Of The Above Nonhalogenated Solvents Or Those Solvents Listed In F001, F002, Or F004; And Still Bottoms From The Recovery Of These Spent Solvents And Spent Solvent Mixtures.

Handler - Owner Operator:
Owner/Operator Indicator: Operator
Owner/Operator Name: FORM ENERGY, INC.
Legal Status: Private
Date Became Current: 20230623
Date Ended Current: Not reported
Owner/Operator Address: 2810 SEVENTH STREET
Owner/Operator City,State,Zip: BERKELEY, CA 94710
Owner/Operator Telephone: 650-714-8464
Owner/Operator Telephone Ext: Not reported
Owner/Operator Fax: Not reported
Owner/Operator Email: LFORD@FORMENERGY.COM

Owner/Operator Indicator: Owner
Owner/Operator Name: HALL EQUITIES GROUP
Legal Status: Private
Date Became Current: 20230623
Date Ended Current: Not reported
Owner/Operator Address: 1855 OLYMPIC BOULEVARD
Owner/Operator City,State,Zip: WALNUT CREEK, CA 94596
Owner/Operator Telephone: 925-357-7368
Owner/Operator Telephone Ext: Not reported
Owner/Operator Fax: Not reported
Owner/Operator Email: NICKZ@HALLEQUITIESGROUP.COM

Owner/Operator Indicator: Operator
Owner/Operator Name: FORM ENERGY, INC.
Legal Status: Private
Date Became Current: 20230623
Date Ended Current: Not reported
Owner/Operator Address: 2810 SEVENTH STREET

Map ID
Direction
Distance
Elevation | Site | MAP FINDINGS | Database(s) | EDR ID Number
EPA ID Number

FORM ENERGY, INC (Continued) **1026830203**

Owner/Operator City,State,Zip: BERKELEY, CA 94710
Owner/Operator Telephone: 650-714-8464
Owner/Operator Telephone Ext: Not reported
Owner/Operator Fax: Not reported
Owner/Operator Email: LFORD@FORMENERGY.COM

Owner/Operator Indicator: Owner
Owner/Operator Name: HALL EQUITIES GROUP
Legal Status: Private
Date Became Current: 20230623
Date Ended Current: Not reported
Owner/Operator Address: 1855 OLYMPIC BOULEVARD
Owner/Operator City,State,Zip: WALNUT CREEK, CA 94596
Owner/Operator Telephone: 925-357-7368
Owner/Operator Telephone Ext: Not reported
Owner/Operator Fax: Not reported
Owner/Operator Email: NICKZ@HALLEQUITIESGROUP.COM

Owner/Operator Indicator: Operator
Owner/Operator Name: FORM ENERGY, INC.
Legal Status: Private
Date Became Current: Not reported
Date Ended Current: Not reported
Owner/Operator Address: 2810 SEVENTH STREET
Owner/Operator City,State,Zip: BERKELEY, CA 94710
Owner/Operator Telephone: 650-714-8464
Owner/Operator Telephone Ext: Not reported
Owner/Operator Fax: Not reported
Owner/Operator Email: LFORD@FORMENERGY.COM

Owner/Operator Indicator: Owner
Owner/Operator Name: HALL EQUITIES GROUP
Legal Status: Private
Date Became Current: Not reported
Date Ended Current: Not reported
Owner/Operator Address: 1855 OLYMPIC BOULEVARD
Owner/Operator City,State,Zip: WALNUT CREEK, CA 94596
Owner/Operator Telephone: 925-357-7368
Owner/Operator Telephone Ext: Not reported
Owner/Operator Fax: Not reported
Owner/Operator Email: Not reported

Historic Generators:
Receive Date: 20210805
Handler Name: FORM ENERGY, INC.
Federal Waste Generator Description: Large Quantity Generator
State District Owner: Not reported
Large Quantity Handler of Universal Waste: No
Recognized Trader Importer: No
Recognized Trader Exporter: No
Spent Lead Acid Battery Importer: No
Spent Lead Acid Battery Exporter: No
Current Record: No
Non Storage Recycler Activity: No
Electronic Manifest Broker: No

Receive Date: 20230623

FORM ENERGY, INC (Continued) **1026830203**

Handler Name: FORM ENERGY, INC.
Federal Waste Generator Description: Large Quantity Generator
State District Owner: Not reported
Large Quantity Handler of Universal Waste: No
Recognized Trader Importer: No
Recognized Trader Exporter: No
Spent Lead Acid Battery Importer: No
Spent Lead Acid Battery Exporter: No
Current Record: No
Non Storage Recycler Activity: No
Electronic Manifest Broker: No

Receive Date: 20240205
Handler Name: FORM ENERGY, INC.
Federal Waste Generator Description: Large Quantity Generator
State District Owner: Not reported
Large Quantity Handler of Universal Waste: No
Recognized Trader Importer: No
Recognized Trader Exporter: No
Spent Lead Acid Battery Importer: No
Spent Lead Acid Battery Exporter: No
Current Record: Yes
Non Storage Recycler Activity: No
Electronic Manifest Broker: No

List of NAICS Codes and Descriptions:
NAICS Code: 335910
NAICS Description: BATTERY MANUFACTURING

NAICS Code: 335999
NAICS Description: ALL OTHER MISCELLANEOUS ELECTRICAL EQUIPMENT AND COMPONENT MANUFACTURING

Has the Facility Received Notices of Violations:
Found Violation: No
Agency Which Determined Violation: Not reported
Violation Short Description: Not reported
Date Violation was Determined: Not reported
Actual Return to Compliance Date: Not reported
Return to Compliance Qualifier: Not reported
Violation Responsible Agency: Not reported
Scheduled Compliance Date: Not reported
Enforcement Identifier: Not reported
Date of Enforcement Action: Not reported
Enforcement Responsible Agency: Not reported
Enforcement Docket Number: Not reported
Enforcement Attorney: Not reported
Corrective Action Component: Not reported
Appeal Initiated Date: Not reported
Appeal Resolution Date: Not reported
Disposition Status Date: Not reported
Disposition Status: Not reported
Disposition Status Description: Not reported
Consent/Final Order Sequence Number:Not reported
Consent/Final Order Respondent Name: Not reported
Consent/Final Order Lead Agency: Not reported

Map ID
Direction
Distance
Elevation | Site | MAP FINDINGS | Database(s) | EDR ID Number
EPA ID Number

FORM ENERGY, INC (Continued) **1026830203**

Enforcement Type:	Not reported
Enforcement Responsible Person:	Not reported
Enforcement Responsible Sub-Organization:	Not reported
SEP Sequence Number:	Not reported
SEP Expenditure Amount:	Not reported
SEP Scheduled Completion Date:	Not reported
SEP Actual Date:	Not reported
SEP Defaulted Date:	Not reported
SEP Type:	Not reported
SEP Type Description:	Not reported
Proposed Amount:	Not reported
Final Monetary Amount:	Not reported
Paid Amount:	Not reported
Final Count:	Not reported
Final Amount:	Not reported

Evaluation Action Summary:

Evaluation Date:	20230929
Evaluation Responsible Agency:	State
Found Violation:	No
Evaluation Type Description:	COMPLIANCE EVALUATION INSPECTION
Evaluation Responsible Person Identifier:	CUPA
Evaluation Responsible Sub-Organization:	Not reported
Actual Return to Compliance Date:	Not reported
Scheduled Compliance Date:	Not reported
Date of Request:	Not reported
Date Response Received:	Not reported
Request Agency:	Not reported
Former Citation:	Not reported

E MANIFEST:

Manifest Tracking Number:	017685198FLE
Last Updated Date:	20221203
Shipped Date:	20221017
Received Date:	20221025
Manifest Status:	Signed
Submission Type:	DataImage5Copy
Origin Type:	Service
Generator EPA ID:	CAR000327031
Generator Name:	FORM ENERGY, INC
Generator Mail Street Number:	Not reported
Generator Mail Street 1:	2810 SEVENTH STREET
Generator Mail Street 2:	Not reported
Generator Mail City:	BERKELEY
Generator Mail State:	CA
Generator Mail Zip:	94710
Generator Location Street Number:	Not reported
Generator Location Street 1:	2810 SEVENTH STREET
Generator Location Street 2:	Not reported
Generator Location City:	BERKELEY
Generator Location Zip:	94710
Generator Location State:	CA
Generator Contact Company Name:	Not reported
Designated Facility EPA ID:	NVT330010000
Designated Facility Name:	US ECOLOGY NEVADA, INC.

Map ID
Direction
Distance
Elevation | Site | MAP FINDINGS | Database(s) | EDR ID Number
EPA ID Number

FORM ENERGY, INC (Continued) **1026830203**

Designated Facility Mail Street Number:	Not reported
Designated Facility Mail Street 1:	Not reported
Designated Facility Mail Street 2:	HWY 95 11 MILES S. OF BEATTY
Designated Facility Mail City:	BEATTY
Designated Facility Mail Zip:	89003
Designated Facility Mail State:	NV
Designated Facility Location Street Number:	Not reported
Designated Facility Location Street 1:	HWY 95 11 MILES S. OF BEATTY
Designated Facility Location Street 2:	Not reported
Designated Facility Location City:	BEATTY
Designated Facility Location Zip:	89003
Designated Facility Location State:	NV
Designated Facility Contact Company Name:	Not reported
Manifest Residue Indicator:	N
Rejection Indicator:	N

Manifest Tracking Number:	017685229FLE
Last Updated Date:	20221222
Shipped Date:	20221017
Received Date:	20221209
Manifest Status:	Signed
Submission Type:	DataImage5Copy
Origin Type:	Web
Generator EPA ID:	CAR000327031
Generator Name:	FORM ENERGY, INC.
Generator Mail Street Number:	2810
Generator Mail Street 1:	SEVENTH STREET
Generator Mail Street 2:	Not reported
Generator Mail City:	BERKELEY
Generator Mail State:	CA
Generator Mail Zip:	94710
Generator Location Street Number:	2810
Generator Location Street 1:	SEVENTH STREET
Generator Location Street 2:	Not reported
Generator Location City:	BERKELEY
Generator Location Zip:	94710
Generator Location State:	CA
Generator Contact Company Name:	Not reported
Designated Facility EPA ID:	NMD002208627
Designated Facility Name:	ADVANCED CHEMICAL TREATMENT, LLC
Designated Facility Mail Street Number:	6133
Designated Facility Mail Street 1:	Not reported
Designated Facility Mail Street 2:	EDITH BLVD NE
Designated Facility Mail City:	ALBUQUERQUE
Designated Facility Mail Zip:	87107
Designated Facility Mail State:	NM
Designated Facility Location Street Number:	6133
Designated Facility Location Street 1:	EDITH BLVD NE
Designated Facility Location Street 2:	Not reported
Designated Facility Location City:	ALBUQUERQUE
Designated Facility Location Zip:	87107
Designated Facility Location State:	NM
Designated Facility Contact Company Name:	Not reported
Manifest Residue Indicator:	N
Rejection Indicator:	N

Manifest Tracking Number:	017685260FLE

Map ID
Direction
Distance
Elevation | Site | MAP FINDINGS | Database(s) | EDR ID Number
EPA ID Number

FORM ENERGY, INC (Continued) **1026830203**

Last Updated Date:	20221027
Shipped Date:	20221017
Received Date:	20221025
Manifest Status:	Signed
Submission Type:	DataImage5Copy
Origin Type:	Web
Generator EPA ID:	CAR000327031
Generator Name:	FORM ENERGY, INC.
Generator Mail Street Number:	2810
Generator Mail Street 1:	SEVENTH STREET
Generator Mail Street 2:	Not reported
Generator Mail City:	BERKELEY
Generator Mail State:	CA
Generator Mail Zip:	94710
Generator Location Street Number:	2810
Generator Location Street 1:	SEVENTH STREET
Generator Location Street 2:	Not reported
Generator Location City:	BERKELEY
Generator Location Zip:	94710
Generator Location State:	CA
Generator Contact Company Name:	Not reported
Designated Facility EPA ID:	AZR000520478
Designated Facility Name:	ENVIRONMENTAL WASTE SOLUTIONS, INC.
Designated Facility Mail Street Number:	Not reported
Designated Facility Mail Street 1:	Not reported
Designated Facility Mail Street 2:	PO BOX 626
Designated Facility Mail City:	LOMA LINDA
Designated Facility Mail Zip:	92354
Designated Facility Mail State:	CA
Designated Facility Location Street Number:	Not reported
Designated Facility Location Street 1:	31915 INDUSTRIAL LANE
Designated Facility Location Street 2:	Not reported
Designated Facility Location City:	PARKER
Designated Facility Location Zip:	85344
Designated Facility Location State:	AZ
Designated Facility Contact Company Name:	Not reported
Manifest Residue Indicator:	N
Rejection Indicator:	N

Manifest Tracking Number:	017685263FLE
Last Updated Date:	20221122
Shipped Date:	20221017
Received Date:	20221101
Manifest Status:	Signed
Submission Type:	DataImage5Copy
Origin Type:	Web
Generator EPA ID:	CAR000327031
Generator Name:	FORM ENERGY, INC.
Generator Mail Street Number:	2810
Generator Mail Street 1:	SEVENTH STREET
Generator Mail Street 2:	Not reported
Generator Mail City:	BERKELEY
Generator Mail State:	CA
Generator Mail Zip:	94710
Generator Location Street Number:	2810
Generator Location Street 1:	SEVENTH STREET
Generator Location Street 2:	Not reported

Map ID
Direction
Distance
Elevation | Site | MAP FINDINGS | Database(s) | EDR ID Number
EPA ID Number

FORM ENERGY, INC (Continued) **1026830203**

Generator Location City:	BERKELEY
Generator Location Zip:	94710
Generator Location State:	CA
Generator Contact Company Name:	Not reported
Designated Facility EPA ID:	CAD008488025
Designated Facility Name:	PHIBRO-TECH INC
Designated Facility Mail Street Number:	8851
Designated Facility Mail Street 1:	Not reported
Designated Facility Mail Street 2:	DICE ROAD
Designated Facility Mail City:	SANTA FE SPRINGS
Designated Facility Mail Zip:	90670
Designated Facility Mail State:	CA
Designated Facility Location Street Number:	8851
Designated Facility Location Street 1:	DICE ROAD
Designated Facility Location Street 2:	Not reported
Designated Facility Location City:	SANTA FE SPRINGS
Designated Facility Location Zip:	90670-2515
Designated Facility Location State:	CA
Designated Facility Contact Company Name:	Not reported
Manifest Residue Indicator:	N
Rejection Indicator:	N

Manifest Tracking Number:	018331385FLE
Last Updated Date:	20230511
Shipped Date:	20230421
Received Date:	20230425
Manifest Status:	Signed
Submission Type:	DataImage5Copy
Origin Type:	Web
Generator EPA ID:	CAR000327031
Generator Name:	FORM ENERGY, INC.
Generator Mail Street Number:	2810
Generator Mail Street 1:	SEVENTH STREET
Generator Mail Street 2:	Not reported
Generator Mail City:	BERKELEY
Generator Mail State:	CA
Generator Mail Zip:	94710
Generator Location Street Number:	2810
Generator Location Street 1:	SEVENTH STREET
Generator Location Street 2:	Not reported
Generator Location City:	BERKELEY
Generator Location Zip:	94710
Generator Location State:	CA
Generator Contact Company Name:	Not reported
Designated Facility EPA ID:	AZR000520478
Designated Facility Name:	ENVIRONMENTAL WASTE SOLUTIONS, INC.
Designated Facility Mail Street Number:	Not reported
Designated Facility Mail Street 1:	Not reported
Designated Facility Mail Street 2:	PO BOX 626
Designated Facility Mail City:	LOMA LINDA
Designated Facility Mail Zip:	92354
Designated Facility Mail State:	CA
Designated Facility Location Street Number:	Not reported
Designated Facility Location Street 1:	31915 INDUSTRIAL LANE
Designated Facility Location Street 2:	Not reported
Designated Facility Location City:	PARKER
Designated Facility Location Zip:	85344

Map ID
Direction
Distance
Elevation

MAP FINDINGS

Site

Database(s)

EDR ID Number
EPA ID Number

FORM ENERGY, INC (Continued) **1026830203**

Designated Facility Location State:	AZ
Designated Facility Contact Company Name:	Not reported
Manifest Residue Indicator:	N
Rejection Indicator:	N
Manifest Tracking Number:	018334383FLE
Last Updated Date:	20230403
Shipped Date:	20230301
Received Date:	20230315
Manifest Status:	Signed
Submission Type:	DataImage5Copy
Origin Type:	Web
Generator EPA ID:	CAR000327031
Generator Name:	FORM ENERGY, INC.
Generator Mail Street Number:	2810
Generator Mail Street 1:	SEVENTH STREET
Generator Mail Street 2:	Not reported
Generator Mail City:	BERKELEY
Generator Mail State:	CA
Generator Mail Zip:	94710
Generator Location Street Number:	2810
Generator Location Street 1:	SEVENTH STREET
Generator Location Street 2:	Not reported
Generator Location City:	BERKELEY
Generator Location Zip:	94710
Generator Location State:	CA
Generator Contact Company Name:	Not reported
Designated Facility EPA ID:	NMD002208627
Designated Facility Name:	ADVANCED CHEMICAL TREATMENT, LLC
Designated Facility Mail Street Number:	6133
Designated Facility Mail Street 1:	Not reported
Designated Facility Mail Street 2:	EDITH BLVD NE
Designated Facility Mail City:	ALBUQUERQUE
Designated Facility Mail Zip:	87107
Designated Facility Mail State:	NM
Designated Facility Location Street Number:	6133
Designated Facility Location Street 1:	EDITH BLVD NE
Designated Facility Location Street 2:	Not reported
Designated Facility Location City:	ALBUQUERQUE
Designated Facility Location Zip:	87107
Designated Facility Location State:	NM
Designated Facility Contact Company Name:	Not reported
Manifest Residue Indicator:	N
Rejection Indicator:	N
Manifest Tracking Number:	018334384FLE
Last Updated Date:	20230502
Shipped Date:	20230310
Received Date:	20230315
Manifest Status:	Signed
Submission Type:	DataImage5Copy
Origin Type:	Web
Generator EPA ID:	CAR000327031
Generator Name:	FORM ENERGY, INC.
Generator Mail Street Number:	2810
Generator Mail Street 1:	SEVENTH STREET
Generator Mail Street 2:	Not reported

Map ID
Direction
Distance
Elevation | Site | MAP FINDINGS | Database(s) | EDR ID Number
EPA ID Number

FORM ENERGY, INC (Continued) **1026830203**

Generator Mail City:	BERKELEY
Generator Mail State:	CA
Generator Mail Zip:	94710
Generator Location Street Number:	2810
Generator Location Street 1:	SEVENTH STREET
Generator Location Street 2:	Not reported
Generator Location City:	BERKELEY
Generator Location Zip:	94710
Generator Location State:	CA
Generator Contact Company Name:	Not reported
Designated Facility EPA ID:	AZR000520478
Designated Facility Name:	ENVIRONMENTAL WASTE SOLUTIONS, INC.
Designated Facility Mail Street Number:	Not reported
Designated Facility Mail Street 1:	Not reported
Designated Facility Mail Street 2:	PO BOX 626
Designated Facility Mail City:	LOMA LINDA
Designated Facility Mail Zip:	92354
Designated Facility Mail State:	CA
Designated Facility Location Street Number:	Not reported
Designated Facility Location Street 1:	31915 INDUSTRIAL LANE
Designated Facility Location Street 2:	Not reported
Designated Facility Location City:	PARKER
Designated Facility Location Zip:	85344
Designated Facility Location State:	AZ
Designated Facility Contact Company Name:	Not reported
Manifest Residue Indicator:	N
Rejection Indicator:	N

Manifest Tracking Number:	017885922FLE
Last Updated Date:	20230126
Shipped Date:	20221221
Received Date:	20230106
Manifest Status:	Signed
Submission Type:	DataImage5Copy
Origin Type:	Web
Generator EPA ID:	CAR000327031
Generator Name:	FORM ENERGY, INC.
Generator Mail Street Number:	2810
Generator Mail Street 1:	SEVENTH STREET
Generator Mail Street 2:	Not reported
Generator Mail City:	BERKELEY
Generator Mail State:	CA
Generator Mail Zip:	94710
Generator Location Street Number:	2810
Generator Location Street 1:	SEVENTH STREET
Generator Location Street 2:	Not reported
Generator Location City:	BERKELEY
Generator Location Zip:	94710
Generator Location State:	CA
Generator Contact Company Name:	Not reported
Designated Facility EPA ID:	CAD008488025
Designated Facility Name:	PHIBRO-TECH INC
Designated Facility Mail Street Number:	8851
Designated Facility Mail Street 1:	Not reported
Designated Facility Mail Street 2:	DICE ROAD
Designated Facility Mail City:	SANTA FE SPRINGS
Designated Facility Mail Zip:	90670

FORM ENERGY, INC (Continued) **1026830203**

Designated Facility Mail State:	CA
Designated Facility Location Street Number:	8851
Designated Facility Location Street 1:	DICE ROAD
Designated Facility Location Street 2:	Not reported
Designated Facility Location City:	SANTA FE SPRINGS
Designated Facility Location Zip:	90670-2515
Designated Facility Location State:	CA
Designated Facility Contact Company Name:	Not reported
Manifest Residue Indicator:	N
Rejection Indicator:	N
Manifest Tracking Number:	017885923FLE
Last Updated Date:	20230125
Shipped Date:	20221221
Received Date:	20230111
Manifest Status:	Signed
Submission Type:	DataImage5Copy
Origin Type:	Web
Generator EPA ID:	CAR000327031
Generator Name:	FORM ENERGY, INC.
Generator Mail Street Number:	2810
Generator Mail Street 1:	SEVENTH STREET
Generator Mail Street 2:	Not reported
Generator Mail City:	BERKELEY
Generator Mail State:	CA
Generator Mail Zip:	94710
Generator Location Street Number:	2810
Generator Location Street 1:	SEVENTH STREET
Generator Location Street 2:	Not reported
Generator Location City:	BERKELEY
Generator Location Zip:	94710
Generator Location State:	CA
Generator Contact Company Name:	Not reported
Designated Facility EPA ID:	NMD002208627
Designated Facility Name:	ADVANCED CHEMICAL TREATMENT, LLC
Designated Facility Mail Street Number:	6133
Designated Facility Mail Street 1:	Not reported
Designated Facility Mail Street 2:	EDITH BLVD NE
Designated Facility Mail City:	ALBUQUERQUE
Designated Facility Mail Zip:	87107
Designated Facility Mail State:	NM
Designated Facility Location Street Number:	6133
Designated Facility Location Street 1:	EDITH BLVD NE
Designated Facility Location Street 2:	Not reported
Designated Facility Location City:	ALBUQUERQUE
Designated Facility Location Zip:	87107
Designated Facility Location State:	NM
Designated Facility Contact Company Name:	Not reported
Manifest Residue Indicator:	N
Rejection Indicator:	N
Manifest Tracking Number:	017885924FLE
Last Updated Date:	20230209
Shipped Date:	20221221
Received Date:	20221230
Manifest Status:	Signed
Submission Type:	DataImage5Copy

Map ID
Direction
Distance
Elevation | Site | MAP FINDINGS | Database(s) | EDR ID Number
EPA ID Number

FORM ENERGY, INC (Continued) **1026830203**

Origin Type:	Web
Generator EPA ID:	CAR000327031
Generator Name:	FORM ENERGY, INC.
Generator Mail Street Number:	2810
Generator Mail Street 1:	SEVENTH STREET
Generator Mail Street 2:	Not reported
Generator Mail City:	BERKELEY
Generator Mail State:	CA
Generator Mail Zip:	94710
Generator Location Street Number:	2810
Generator Location Street 1:	SEVENTH STREET
Generator Location Street 2:	Not reported
Generator Location City:	BERKELEY
Generator Location Zip:	94710
Generator Location State:	CA
Generator Contact Company Name:	Not reported
Designated Facility EPA ID:	AZR000520478
Designated Facility Name:	ENVIRONMENTAL WASTE SOLUTIONS, INC.
Designated Facility Mail Street Number:	Not reported
Designated Facility Mail Street 1:	Not reported
Designated Facility Mail Street 2:	PO BOX 626
Designated Facility Mail City:	LOMA LINDA
Designated Facility Mail Zip:	92354
Designated Facility Mail State:	CA
Designated Facility Location Street Number:	Not reported
Designated Facility Location Street 1:	31915 INDUSTRIAL LANE
Designated Facility Location Street 2:	Not reported
Designated Facility Location City:	PARKER
Designated Facility Location Zip:	85344
Designated Facility Location State:	AZ
Designated Facility Contact Company Name:	Not reported
Manifest Residue Indicator:	N
Rejection Indicator:	N

Manifest Tracking Number:	017783008FLE
Last Updated Date:	20221003
Shipped Date:	20220823
Received Date:	20220912
Manifest Status:	Signed
Submission Type:	DataImage5Copy
Origin Type:	Web
Generator EPA ID:	CAR000327031
Generator Name:	FORM ENERGY, INC.
Generator Mail Street Number:	2810
Generator Mail Street 1:	SEVENTH STREET
Generator Mail Street 2:	Not reported
Generator Mail City:	BERKELEY
Generator Mail State:	CA
Generator Mail Zip:	94710
Generator Location Street Number:	2810
Generator Location Street 1:	SEVENTH STREET
Generator Location Street 2:	Not reported
Generator Location City:	BERKELEY
Generator Location Zip:	94710
Generator Location State:	CA
Generator Contact Company Name:	Not reported
Designated Facility EPA ID:	CAD008488025

Map ID
Direction
Distance
Elevation | Site | MAP FINDINGS | Database(s) | EDR ID Number
EPA ID Number

FORM ENERGY, INC (Continued) **1026830203**

Designated Facility Name: PHIBRO-TECH INC
Designated Facility Mail Street Number: 8851
Designated Facility Mail Street 1: Not reported
Designated Facility Mail Street 2: DICE ROAD
Designated Facility Mail City: SANTA FE SPRINGS
Designated Facility Mail Zip: 90670
Designated Facility Mail State: CA
Designated Facility Location Street Number: 8851
Designated Facility Location Street 1: DICE ROAD
Designated Facility Location Street 2: Not reported
Designated Facility Location City: SANTA FE SPRINGS
Designated Facility Location Zip: 90670-2515
Designated Facility Location State: CA
Designated Facility Contact Company Name: Not reported
Manifest Residue Indicator: N
Rejection Indicator: N

Federal Waste:
Manifest Tracking Number: 017783009FLE
Waste Line Number: 1
Federal Waste Code: D035
Federal Waste: METHYL ETHYL KETONE

Manifest Tracking Number: 017783009FLE
Waste Line Number: 2
Federal Waste Code: D035
Federal Waste: METHYL ETHYL KETONE

State Waste:
Manifest Tracking Number: 017783009FLE
Waste Line Number: 1
State Waste Code Owner: CA
State Waste Code: 352
State Waste: Other organic solids

Manifest Tracking Number: 017783009FLE
Waste Line Number: 2
State Waste Code Owner: CA
State Waste Code: 352
State Waste: Other organic solids

Transporter:
Manifest Tracking Number: 017783009FLE
Transporter Line Number: 1
Transporter EPA ID: CAR000070540
Transporter Name: Advanced Chemical Transport Inc. Dba Actenviro

Manifest Tracking Number: 017783009FLE
Transporter Line Number: 2
Transporter EPA ID: CAR000181560
Transporter Name: Remedial Transportation Services Inc Dba Rts

Manifest Tracking Number: 017783009FLE
Transporter Line Number: 3
Transporter EPA ID: CAR000070540
Transporter Name: Advanced Chemical Transport Inc. Dba Actenviro

Map ID
Direction
Distance
Elevation | Site | MAP FINDINGS | Database(s) | EDR ID Number
EPA ID Number

FORM ENERGY, INC (Continued) **1026830203**

Waste Line:

Manifest Tracking Number:	017783009FLE
Waste Line Number:	1
U.S. DOT Hazardous Indicator:	Y
U.S. DOT ID Number:	NA3077
U.S. DOT Description:	Na3077, Hazardous Waste, Solid, N.O.S. (Lab Debris, Methyl Ethyl Ketone), 9, Pgiii
Non-Hazardous Waste Description:	Not reported
Number of Containers:	5
Container Type Code:	DF
Container Type Description:	Fiberboard or plastic drums, barrels, kegs
Waste Quantity:	582
Quantity Unit of Measure Code:	P
Quantity Unit of Measure Description:	Pounds
Waste Quantity, in Tons:	0.291
Acute Waste Quantity, in Tons:	0
Non-Acute Waste Quantity, in Tons:	0.291
Waste Quantity, in Kilograms:	263.94574
Acute Waste Quantity, in Kilograms:	0
Non-Acute Waste Quantity, in Kilorgrams:	263.94574
Management Method Code:	H141
Management Method Description:	STORAGE, BULKING AND/OR TRANSFER OFF SITE
Waste Residue Indicator:	N
Quantity Discrepancy Indicator:	N
Waste Type Discrepancy Indicator:	N
Waste Density:	Not reported
Waste Density Unit of Measure Code:	Not reported
Waste Density Unit of Measure Description:	Not reported
Form Code:	Not reported
Form Code Description:	Not reported
Source Code:	Not reported
Source Code Description:	Not reported
Waste Minimization Code:	Not reported
Waste Minimization Code Description:	Not reported
Consent Number:	Not reported
EPA Waste Indicator:	Y

Manifest Tracking Number:	017783009FLE
Waste Line Number:	2
U.S. DOT Hazardous Indicator:	Y
U.S. DOT ID Number:	NA3077
U.S. DOT Description:	Na3077, Hazardous Waste, Solid, N.O.S. (Lab Debris, Methyl Ethyl Ketone), 9, Pgiii
Non-Hazardous Waste Description:	Not reported
Number of Containers:	1
Container Type Code:	DF
Container Type Description:	Fiberboard or plastic drums, barrels, kegs
Waste Quantity:	87
Quantity Unit of Measure Code:	P
Quantity Unit of Measure Description:	Pounds
Waste Quantity, in Tons:	0.0435
Acute Waste Quantity, in Tons:	0
Non-Acute Waste Quantity, in Tons:	0.0435
Waste Quantity, in Kilograms:	39.455807
Acute Waste Quantity, in Kilograms:	0
Non-Acute Waste Quantity, in Kilorgrams:	39.455807
Management Method Code:	H141

MAP FINDINGS

Map ID / Direction / Distance / Elevation | Site | Database(s) | EDR ID Number / EPA ID Number

FORM ENERGY, INC (Continued) **1026830203**

Management Method Description:	STORAGE, BULKING AND/OR TRANSFER OFF SITE
Waste Residue Indicator:	N
Quantity Discrepancy Indicator:	N
Waste Type Discrepancy Indicator:	N
Waste Density:	Not reported
Waste Density Unit of Measure Code:	Not reported
Waste Density Unit of Measure Description:	Not reported
Form Code:	Not reported
Form Code Description:	Not reported
Source Code:	Not reported
Source Code Description:	Not reported
Waste Minimization Code:	Not reported
Waste Minimization Code Description:	Not reported
Consent Number:	Not reported
EPA Waste Indicator:	Y

Click this hyperlink while viewing on your computer to access
22 additional US EManifest: record(s) in the EDR Site Report.

H75 **DSM BIOMEDICAL INC** **RCRA-LQG** **1001217425**
South **7TH ST** **E MANIFEST** **CAR000034223**
< 1/8 **BERKELEY, CA 94710**
0.123 mi.
648 ft. **Site 7 of 9 in cluster H**

Relative: **Lower**
Actual: **35 ft.**

RCRA Listings:

Date Form Received by Agency:	20200227
Handler Name:	Dsm Biomedical Inc
Handler Address:	7th St
Handler City,State,Zip:	BERKELEY, CA 94710-2703
EPA ID:	CAR000034223
Contact Name:	CHRISTOPHER B STALEY
Contact Address:	7TH ST
Contact City,State,Zip:	BERKELEY, CA 94710
Contact Telephone:	510-841-8800 x236
Contact Fax:	510-541-7800
Contact Email:	CHRISTOPHER.STALEY@DSM.COM
Contact Title:	SHE MANAGER
EPA Region:	09
Land Type:	Private
Federal Waste Generator Description:	Large Quantity Generator
Non-Notifier:	Not reported
Biennial Report Cycle:	2019
Accessibility:	Not reported
Active Site Indicator:	Handler Activities
State District Owner:	Not reported
State District:	Not reported
Mailing Address:	7TH ST
Mailing City,State,Zip:	BERKELEY, CA 94710-2703
Owner Name:	Temescal Business Park
Owner Type:	Private
Operator Name:	Dsm Biomedical
Operator Type:	Private
Short-Term Generator Activity:	No
Importer Activity:	No
Mixed Waste Generator:	No
Transporter Activity:	No
Transfer Facility Activity:	No

Map ID
Direction
Distance
Elevation | Site | MAP FINDINGS | Database(s) | EDR ID Number
EPA ID Number

DSM BIOMEDICAL INC (Continued) **1001217425**

Recycler Activity with Storage:	No
Small Quantity On-Site Burner Exemption:	No
Smelting Melting and Refining Furnace Exemption:	No
Underground Injection Control:	No
Off-Site Waste Receipt:	No
Universal Waste Indicator:	No
Universal Waste Destination Facility:	No
Federal Universal Waste:	No
Active Site State-Reg Handler:	---
Federal Facility Indicator:	Not reported
Hazardous Secondary Material Indicator:	N
Sub-Part K Indicator:	Not reported
2018 GPRA Permit Baseline:	Not on the Baseline
2018 GPRA Renewals Baseline:	Not on the Baseline
202 GPRA Corrective Action Baseline:	No
Subject to Corrective Action Universe:	No
Non-TSDFs Where RCRA CA has Been Imposed Universe:	No
Corrective Action Priority Ranking:	No NCAPS ranking
Environmental Control Indicator:	No
Institutional Control Indicator:	No
Human Exposure Controls Indicator:	N/A
Groundwater Controls Indicator:	N/A
Significant Non-Complier Universe:	No
Unaddressed Significant Non-Complier Universe:	No
Addressed Significant Non-Complier Universe:	No
Significant Non-Complier With a Compliance Schedule Universe:	No
Financial Assurance Required:	Not reported
Handler Date of Last Change:	20201009
Recognized Trader-Importer:	No
Recognized Trader-Exporter:	No
Importer of Spent Lead Acid Batteries:	No
Exporter of Spent Lead Acid Batteries:	No
Recycler Activity Without Storage:	No
Manifest Broker:	No
Sub-Part P Indicator:	No

Biennial: List of Years
Year: 2019

Click Here for Biennial Reporting System Data:
Year: 2017

Click Here for Biennial Reporting System Data:
Year: 2015

Click Here for Biennial Reporting System Data:
Year: 2013

Click Here for Biennial Reporting System Data:
Year: 2011

Click Here for Biennial Reporting System Data:
Year: 2009

Click Here for Biennial Reporting System Data:
Year: 2007

Map ID
Direction
Distance
Elevation | Site | MAP FINDINGS | Database(s) | EDR ID Number
EPA ID Number

DSM BIOMEDICAL INC (Continued) **1001217425**

Click Here for Biennial Reporting System Data:
Year: 2005

Click Here for Biennial Reporting System Data:
Year: 2003

Click Here for Biennial Reporting System Data:
Year: 2001

Click Here for Biennial Reporting System Data:

Hazardous Waste Summary:

Waste Code: D001
Waste Description: Ignitable Waste

Waste Code: D002
Waste Description: Corrosive Waste

Waste Code: D022
Waste Description: Chloroform

Waste Code: D035
Waste Description: Methyl Ethyl Ketone

Waste Code: D038
Waste Description: Pyridine

Waste Code: F002
Waste Description: The Following Spent Halogenated Solvents: Tetrachloroethylene, Methylene Chloride, Trichloroethylene, 1,1,1-Trichloroethane, Chlorobenzene, 1,1,2-Trichloro-1,2,2-Trifluoroethane, Ortho-Dichlorobenzene, Trichlorofluoromethane, And 1,1,2, Trichloroethane; All Spent Solvent Mixtures/Blends Containing, Before Use, A Total Of Ten Percent Or More (By Volume) Of One Or More Of The Above Halogenated Solvents Or Those Solvents Listed In F001, F004, And F005; And Still Bottoms From The Recovery Of These Spent Solvents And Spent Solvent Mixtures.

Waste Code: F003
Waste Description: The Following Spent Nonhalogenated Solvents: Xylene, Acetone, Ethyl Acetate, Ethyl Benzene, Ethyl Ether, Methyl Isobutyl Ketone, N-Butyl Alcohol, Cyclohexanone, And Methanol; All Spent Solvent Mixtures/Blends Containing, Before Use, Only The Above Spent Nonhalogenated Solvents; And All Spent Solvent Mixtures/Blends Containing, Before Use, One Or More Of The Above Nonhalogenated Solvents, And A Total Of Ten Percent Or More (By Volume) Of One Or More Of Those Solvents Listed In F001, F002, F004, And F005; And Still Bottoms From The Recovery Of These Spent Solvents And Spent Solvent Mixtures.

Waste Code: F005
Waste Description: The Following Spent Nonhalogenated Solvents: Toluene, Methyl Ethyl Ketone, Carbon Disulfide, Isobutanol, Pyridine, Benzene, 2-Ethoxyethanol, And 2-Nitropropane; All Spent Solvent Mixtures/Blends Containing, Before Use, A Total Of Ten Percent Or More (By Volume) Of One Or More Of The Above Nonhalogenated Solvents Or Those Solvents

DSM BIOMEDICAL INC (Continued) **1001217425**

Listed In F001, F002, Or F004; And Still Bottoms From The Recovery Of These Spent Solvents And Spent Solvent Mixtures.

Waste Code: U162
Waste Description: 2-Propenoic Acid, 2-Methyl-, Methyl Ester (I,T) (Or) Methyl Methacrylate (I,T)

Waste Code: U196
Waste Description: Pyridine

Waste Code: U213
Waste Description: Furan, Tetrahydro-(I) (Or) Tetrahydrofuran (I)

Waste Code: U220
Waste Description: Benzene, Methyl- (Or) Toluene

Handler - Owner Operator:
Owner/Operator Indicator: Operator
Owner/Operator Name: DSM BIOMEDICAL INC
Legal Status: Private
Date Became Current: 20110504
Date Ended Current: Not reported
Owner/Operator Address: Not reported
Owner/Operator City,State,Zip: Not reported
Owner/Operator Telephone: Not reported
Owner/Operator Telephone Ext: Not reported
Owner/Operator Fax: Not reported
Owner/Operator Email: Not reported

Owner/Operator Indicator: Owner
Owner/Operator Name: TEMESCAL BUSINESS PARK
Legal Status: Private
Date Became Current: 19890101
Date Ended Current: Not reported
Owner/Operator Address: 2810 SEVENTH ST
Owner/Operator City,State,Zip: BERKELEY, CA 94710
Owner/Operator Telephone: 510-655-4800
Owner/Operator Telephone Ext: Not reported
Owner/Operator Fax: Not reported
Owner/Operator Email: Not reported

Owner/Operator Indicator: Owner
Owner/Operator Name: TEMESCAL BUSINESS PARK
Legal Status: Private
Date Became Current: 19890101
Date Ended Current: Not reported
Owner/Operator Address: 2810 7TH ST
Owner/Operator City,State,Zip: BERKELEY, CA 94710-2703
Owner/Operator Telephone: 510-655-4800
Owner/Operator Telephone Ext: Not reported
Owner/Operator Fax: Not reported
Owner/Operator Email: CHRISTOPHER.STALEY@DSM.COM

Owner/Operator Indicator: Operator
Owner/Operator Name: DSM BIOMEDICAL
Legal Status: Private
Date Became Current: 20110504

Map ID
Direction
Distance
Elevation | Site | MAP FINDINGS | Database(s) | EDR ID Number
EPA ID Number

DSM BIOMEDICAL INC (Continued) **1001217425**

Date Ended Current: Not reported
Owner/Operator Address: 2810 7TH ST
Owner/Operator City,State,Zip: BERKELEY, CA 94710-2703
Owner/Operator Telephone: 510-841-8800
Owner/Operator Telephone Ext: 263
Owner/Operator Fax: 510-841-7800
Owner/Operator Email: CHRISTOPHER.STALEY@DSM.COM

Owner/Operator Indicator: Owner
Owner/Operator Name: TEMESCAL BUSINESS PARK
Legal Status: Private
Date Became Current: 19890101
Date Ended Current: Not reported
Owner/Operator Address: 2824 SEVENTH STREET
Owner/Operator City,State,Zip: BERKELEY, CA 94710
Owner/Operator Telephone: 510-655-4800
Owner/Operator Telephone Ext: Not reported
Owner/Operator Fax: Not reported
Owner/Operator Email: Not reported

Owner/Operator Indicator: Operator
Owner/Operator Name: DSM BIOMEDICAL
Legal Status: Private
Date Became Current: 20110504
Date Ended Current: Not reported
Owner/Operator Address: Not reported
Owner/Operator City,State,Zip: Not reported
Owner/Operator Telephone: Not reported
Owner/Operator Telephone Ext: Not reported
Owner/Operator Fax: Not reported
Owner/Operator Email: Not reported

Owner/Operator Indicator: Owner
Owner/Operator Name: TEMESCAL BUSINESS PARK
Legal Status: Private
Date Became Current: 19890101
Date Ended Current: Not reported
Owner/Operator Address: 2810 7TH ST
Owner/Operator City,State,Zip: BERKELEY, CA 94710-2703
Owner/Operator Telephone: 510-655-4800
Owner/Operator Telephone Ext: Not reported
Owner/Operator Fax: Not reported
Owner/Operator Email: CHRISTOPHER.STALEY@DSM.COM

Owner/Operator Indicator: Owner
Owner/Operator Name: HULL EQUITIES
Legal Status: Private
Date Became Current: 19960101
Date Ended Current: Not reported
Owner/Operator Address: OLYMPIC BLVD
Owner/Operator City,State,Zip: WALNUT CREEK, CA 94595
Owner/Operator Telephone: Not reported
Owner/Operator Telephone Ext: Not reported
Owner/Operator Fax: Not reported
Owner/Operator Email: Not reported

Owner/Operator Indicator: Operator

Map ID
Direction
Distance
Elevation | Site | MAP FINDINGS | Database(s) | EDR ID Number
EPA ID Number

DSM BIOMEDICAL INC (Continued) **1001217425**

Owner/Operator Name: DSM PTG INC.
Legal Status: Private
Date Became Current: 20080528
Date Ended Current: Not reported
Owner/Operator Address: Not reported
Owner/Operator City,State,Zip: Not reported
Owner/Operator Telephone: Not reported
Owner/Operator Telephone Ext: Not reported
Owner/Operator Fax: Not reported
Owner/Operator Email: Not reported

Owner/Operator Indicator: Operator
Owner/Operator Name: THE POLYMER TECHNOLOGY CORP
Legal Status: Private
Date Became Current: 19970930
Date Ended Current: Not reported
Owner/Operator Address: Not reported
Owner/Operator City,State,Zip: Not reported
Owner/Operator Telephone: Not reported
Owner/Operator Telephone Ext: Not reported
Owner/Operator Fax: Not reported
Owner/Operator Email: Not reported

Owner/Operator Indicator: Operator
Owner/Operator Name: THE POLYMER TECHNOLOGY GROUP
Legal Status: Private
Date Became Current: 19970915
Date Ended Current: Not reported
Owner/Operator Address: Not reported
Owner/Operator City,State,Zip: Not reported
Owner/Operator Telephone: Not reported
Owner/Operator Telephone Ext: Not reported
Owner/Operator Fax: Not reported
Owner/Operator Email: Not reported

Owner/Operator Indicator: Operator
Owner/Operator Name: DSM BIOMEDICAL
Legal Status: Private
Date Became Current: 20110504
Date Ended Current: Not reported
Owner/Operator Address: 2810 7TH ST
Owner/Operator City,State,Zip: BERKELEY, CA 94710-2703
Owner/Operator Telephone: 510-841-8800
Owner/Operator Telephone Ext: 263
Owner/Operator Fax: 510-841-7800
Owner/Operator Email: CHRISTOPHER.STALEY@DSM.COM

Owner/Operator Indicator: Owner
Owner/Operator Name: DSM INNOVATION INC.
Legal Status: Private
Date Became Current: 20080528
Date Ended Current: Not reported
Owner/Operator Address: 2810 SEVENTH STREET
Owner/Operator City,State,Zip: BERKELEY, CA 94710-2703
Owner/Operator Telephone: 510-841-8800
Owner/Operator Telephone Ext: Not reported
Owner/Operator Fax: Not reported

DSM BIOMEDICAL INC (Continued) **1001217425**

Owner/Operator Email: Not reported

Owner/Operator Indicator: Owner
Owner/Operator Name: POLYMER TECHNOLOGY GROUP
Legal Status: Private
Date Became Current: Not reported
Date Ended Current: Not reported
Owner/Operator Address: 2810 SEVENTH ST
Owner/Operator City,State,Zip: BERKELEY, CA 94710
Owner/Operator Telephone: 510-841-8800
Owner/Operator Telephone Ext: Not reported
Owner/Operator Fax: Not reported
Owner/Operator Email: Not reported

Owner/Operator Indicator: Owner
Owner/Operator Name: ROBERT S WARD
Legal Status: Private
Date Became Current: 19890701
Date Ended Current: Not reported
Owner/Operator Address: 855 OLYMPIC BLVD, STE 250
Owner/Operator City,State,Zip: WALNUT CREEK, CA 94596
Owner/Operator Telephone: Not reported
Owner/Operator Telephone Ext: Not reported
Owner/Operator Fax: Not reported
Owner/Operator Email: Not reported

Owner/Operator Indicator: Owner
Owner/Operator Name: HULL EQUITIES
Legal Status: Private
Date Became Current: 19960101
Date Ended Current: Not reported
Owner/Operator Address: OLYMPIC BLVD
Owner/Operator City,State,Zip: WALNUT CREEK, CA 94595
Owner/Operator Telephone: Not reported
Owner/Operator Telephone Ext: Not reported
Owner/Operator Fax: Not reported
Owner/Operator Email: Not reported

Owner/Operator Indicator: Operator
Owner/Operator Name: THE POLYMER TECHNOLOGY GROUP
Legal Status: Private
Date Became Current: 19970915
Date Ended Current: Not reported
Owner/Operator Address: Not reported
Owner/Operator City,State,Zip: Not reported
Owner/Operator Telephone: Not reported
Owner/Operator Telephone Ext: Not reported
Owner/Operator Fax: Not reported
Owner/Operator Email: Not reported

Owner/Operator Indicator: Owner
Owner/Operator Name: DSM PTG INC
Legal Status: Private
Date Became Current: 20080528
Date Ended Current: Not reported
Owner/Operator Address: 2810 SEVENTH STREET
Owner/Operator City,State,Zip: BERKELEY, CA 94710

Map ID
Direction
Distance
Elevation | Site | MAP FINDINGS | Database(s) | EDR ID Number
EPA ID Number

DSM BIOMEDICAL INC (Continued) **1001217425**

Owner/Operator Telephone: 510-841-8800
Owner/Operator Telephone Ext: Not reported
Owner/Operator Fax: Not reported
Owner/Operator Email: Not reported

Owner/Operator Indicator: Operator
Owner/Operator Name: DSM BIOMEDICAL INC.
Legal Status: Private
Date Became Current: 20080528
Date Ended Current: Not reported
Owner/Operator Address: 2810 SEVENTH STREET
Owner/Operator City,State,Zip: BERKELEY, CA 94710-2703
Owner/Operator Telephone: 510-841-8800
Owner/Operator Telephone Ext: 230
Owner/Operator Fax: Not reported
Owner/Operator Email: Not reported

Historic Generators:
Receive Date: 20180226
Handler Name: DSM BIOMEDICAL INC
Federal Waste Generator Description: Large Quantity Generator
State District Owner: Not reported
Large Quantity Handler of Universal Waste: No
Recognized Trader Importer: No
Recognized Trader Exporter: No
Spent Lead Acid Battery Importer: No
Spent Lead Acid Battery Exporter: No
Current Record: No
Non Storage Recycler Activity: No
Electronic Manifest Broker: No

Receive Date: 20200227
Handler Name: DSM BIOMEDICAL INC
Federal Waste Generator Description: Large Quantity Generator
State District Owner: Not reported
Large Quantity Handler of Universal Waste: No
Recognized Trader Importer: No
Recognized Trader Exporter: No
Spent Lead Acid Battery Importer: No
Spent Lead Acid Battery Exporter: No
Current Record: Yes
Non Storage Recycler Activity: No
Electronic Manifest Broker: No

Receive Date: 19971201
Handler Name: POLYMER TECHNOLOGY GROUP
Federal Waste Generator Description: Small Quantity Generator
State District Owner: Not reported
Large Quantity Handler of Universal Waste: No
Recognized Trader Importer: No
Recognized Trader Exporter: No
Spent Lead Acid Battery Importer: No
Spent Lead Acid Battery Exporter: No
Current Record: No
Non Storage Recycler Activity: Not reported
Electronic Manifest Broker: Not reported

Map ID
Direction
Distance
Elevation | Site | MAP FINDINGS | Database(s) | EDR ID Number
EPA ID Number

DSM BIOMEDICAL INC (Continued) **1001217425**

Receive Date: 20001012
Handler Name: THE POLYMER TECHNOLOGY GROUP
Federal Waste Generator Description: Large Quantity Generator
State District Owner: Not reported
Large Quantity Handler of Universal Waste: No
Recognized Trader Importer: No
Recognized Trader Exporter: No
Spent Lead Acid Battery Importer: No
Spent Lead Acid Battery Exporter: No
Current Record: No
Non Storage Recycler Activity: Not reported
Electronic Manifest Broker: Not reported

Receive Date: 20020215
Handler Name: POLYMER TECHNOLOGY GROUP
Federal Waste Generator Description: Large Quantity Generator
State District Owner: Not reported
Large Quantity Handler of Universal Waste: No
Recognized Trader Importer: No
Recognized Trader Exporter: No
Spent Lead Acid Battery Importer: No
Spent Lead Acid Battery Exporter: No
Current Record: No
Non Storage Recycler Activity: Not reported
Electronic Manifest Broker: Not reported

Receive Date: 20040525
Handler Name: THE POLYMER TECHNOLOGY GROUP
Federal Waste Generator Description: Large Quantity Generator
State District Owner: Not reported
Large Quantity Handler of Universal Waste: No
Recognized Trader Importer: No
Recognized Trader Exporter: No
Spent Lead Acid Battery Importer: No
Spent Lead Acid Battery Exporter: No
Current Record: No
Non Storage Recycler Activity: Not reported
Electronic Manifest Broker: Not reported

Receive Date: 20060226
Handler Name: THE POLYMER TECHNOLOGY GROUP
Federal Waste Generator Description: Large Quantity Generator
State District Owner: Not reported
Large Quantity Handler of Universal Waste: No
Recognized Trader Importer: No
Recognized Trader Exporter: No
Spent Lead Acid Battery Importer: No
Spent Lead Acid Battery Exporter: No
Current Record: No
Non Storage Recycler Activity: Not reported
Electronic Manifest Broker: Not reported

Receive Date: 20080225
Handler Name: THE POLYMER TECHNOLOGY GROUP
Federal Waste Generator Description: Large Quantity Generator
State District Owner: Not reported
Large Quantity Handler of Universal Waste: No

Map ID
Direction
Distance
Elevation | Site | MAP FINDINGS | Database(s) | EDR ID Number
EPA ID Number

DSM BIOMEDICAL INC (Continued) **1001217425**

Recognized Trader Importer: No
Recognized Trader Exporter: No
Spent Lead Acid Battery Importer: No
Spent Lead Acid Battery Exporter: No
Current Record: No
Non Storage Recycler Activity: Not reported
Electronic Manifest Broker: Not reported

Receive Date: 20100224
Handler Name: DSM PTG INC
Federal Waste Generator Description: Large Quantity Generator
State District Owner: Not reported
Large Quantity Handler of Universal Waste: No
Recognized Trader Importer: No
Recognized Trader Exporter: No
Spent Lead Acid Battery Importer: No
Spent Lead Acid Battery Exporter: No
Current Record: No
Non Storage Recycler Activity: Not reported
Electronic Manifest Broker: Not reported

Receive Date: 20120328
Handler Name: DSM BIOMEDICAL INC.
Federal Waste Generator Description: Large Quantity Generator
State District Owner: Not reported
Large Quantity Handler of Universal Waste: No
Recognized Trader Importer: No
Recognized Trader Exporter: No
Spent Lead Acid Battery Importer: No
Spent Lead Acid Battery Exporter: No
Current Record: No
Non Storage Recycler Activity: Not reported
Electronic Manifest Broker: Not reported

Receive Date: 20140301
Handler Name: DSM BIOMEDICAL INC
Federal Waste Generator Description: Large Quantity Generator
State District Owner: Not reported
Large Quantity Handler of Universal Waste: No
Recognized Trader Importer: No
Recognized Trader Exporter: No
Spent Lead Acid Battery Importer: No
Spent Lead Acid Battery Exporter: No
Current Record: No
Non Storage Recycler Activity: Not reported
Electronic Manifest Broker: Not reported

Receive Date: 20160531
Handler Name: DSM BIOMEDICAL INC
Federal Waste Generator Description: Large Quantity Generator
State District Owner: Not reported
Large Quantity Handler of Universal Waste: No
Recognized Trader Importer: No
Recognized Trader Exporter: No
Spent Lead Acid Battery Importer: No
Spent Lead Acid Battery Exporter: No
Current Record: No

Map ID
Direction
Distance
Elevation | Site | MAP FINDINGS | Database(s) | EDR ID Number
EPA ID Number

DSM BIOMEDICAL INC (Continued) **1001217425**

Non Storage Recycler Activity: Not reported
Electronic Manifest Broker: Not reported

List of NAICS Codes and Descriptions:
NAICS Code: 325211
NAICS Description: PLASTICS MATERIAL AND RESIN MANUFACTURING

Has the Facility Received Notices of Violations:
Found Violation: Yes
Agency Which Determined Violation: State
Violation Short Description: Generators - General
Date Violation was Determined: 20100429
Actual Return to Compliance Date: 20100429
Return to Compliance Qualifier: Documented
Violation Responsible Agency: State
Scheduled Compliance Date: 20100429
Enforcement Identifier: 602
Date of Enforcement Action: 20100429
Enforcement Responsible Agency: State
Enforcement Docket Number: Not reported
Enforcement Attorney: Not reported
Corrective Action Component: No
Appeal Initiated Date: Not reported
Appeal Resolution Date: Not reported
Disposition Status Date: Not reported
Disposition Status: Not reported
Disposition Status Description: Not reported
Consent/Final Order Sequence Number: Not reported
Consent/Final Order Respondent Name: Not reported
Consent/Final Order Lead Agency: Not reported
Enforcement Type: WRITTEN INFORMAL
Enforcement Responsible Person: Not reported
Enforcement Responsible Sub-Organization: Not reported
SEP Sequence Number: Not reported
SEP Expenditure Amount: Not reported
SEP Scheduled Completion Date: Not reported
SEP Actual Date: Not reported
SEP Defaulted Date: Not reported
SEP Type: Not reported
SEP Type Description: Not reported
Proposed Amount: Not reported
Final Monetary Amount: Not reported
Paid Amount: Not reported
Final Count: Not reported
Final Amount: Not reported

Found Violation: Yes
Agency Which Determined Violation: State
Violation Short Description: Generators - General
Date Violation was Determined: 20090423
Actual Return to Compliance Date: 20090521
Return to Compliance Qualifier: Documented
Violation Responsible Agency: State
Scheduled Compliance Date: Not reported
Enforcement Identifier: 601
Date of Enforcement Action: 20090423

Map ID
Direction
Distance
Elevation | Site | MAP FINDINGS | Database(s) | EDR ID Number
EPA ID Number

DSM BIOMEDICAL INC (Continued) **1001217425**

Enforcement Responsible Agency: State
Enforcement Docket Number: Not reported
Enforcement Attorney: Not reported
Corrective Action Component: No
Appeal Initiated Date: Not reported
Appeal Resolution Date: Not reported
Disposition Status Date: Not reported
Disposition Status: Not reported
Disposition Status Description: Not reported
Consent/Final Order Sequence Number: Not reported
Consent/Final Order Respondent Name: Not reported
Consent/Final Order Lead Agency: Not reported
Enforcement Type: WRITTEN INFORMAL
Enforcement Responsible Person: Not reported
Enforcement Responsible Sub-Organization: Not reported
SEP Sequence Number: Not reported
SEP Expenditure Amount: Not reported
SEP Scheduled Completion Date: Not reported
SEP Actual Date: Not reported
SEP Defaulted Date: Not reported
SEP Type: Not reported
SEP Type Description: Not reported
Proposed Amount: Not reported
Final Monetary Amount: Not reported
Paid Amount: Not reported
Final Count: Not reported
Final Amount: Not reported

Found Violation: No
Agency Which Determined Violation: Not reported
Violation Short Description: Not reported
Date Violation was Determined: Not reported
Actual Return to Compliance Date: Not reported
Return to Compliance Qualifier: Not reported
Violation Responsible Agency: Not reported
Scheduled Compliance Date: Not reported
Enforcement Identifier: Not reported
Date of Enforcement Action: Not reported
Enforcement Responsible Agency: Not reported
Enforcement Docket Number: Not reported
Enforcement Attorney: Not reported
Corrective Action Component: Not reported
Appeal Initiated Date: Not reported
Appeal Resolution Date: Not reported
Disposition Status Date: Not reported
Disposition Status: Not reported
Disposition Status Description: Not reported
Consent/Final Order Sequence Number: Not reported
Consent/Final Order Respondent Name: Not reported
Consent/Final Order Lead Agency: Not reported
Enforcement Type: Not reported
Enforcement Responsible Person: Not reported
Enforcement Responsible Sub-Organization: Not reported
SEP Sequence Number: Not reported
SEP Expenditure Amount: Not reported
SEP Scheduled Completion Date: Not reported
SEP Actual Date: Not reported

Map ID
Direction
Distance
Elevation | Site | MAP FINDINGS | Database(s) | EDR ID Number
EPA ID Number

DSM BIOMEDICAL INC (Continued) **1001217425**

SEP Defaulted Date: Not reported
SEP Type: Not reported
SEP Type Description: Not reported
Proposed Amount: Not reported
Final Monetary Amount: Not reported
Paid Amount: Not reported
Final Count: Not reported
Final Amount: Not reported

Found Violation: Yes
Agency Which Determined Violation: State
Violation Short Description: Generators - Pre-transport
Date Violation was Determined: 20150325
Actual Return to Compliance Date: 20150414
Return to Compliance Qualifier: Documented
Violation Responsible Agency: State
Scheduled Compliance Date: 20150424
Enforcement Identifier: 601
Date of Enforcement Action: 20150325
Enforcement Responsible Agency: State
Enforcement Docket Number: Not reported
Enforcement Attorney: Not reported
Corrective Action Component: No
Appeal Initiated Date: Not reported
Appeal Resolution Date: Not reported
Disposition Status Date: Not reported
Disposition Status: Not reported
Disposition Status Description: Not reported
Consent/Final Order Sequence Number: Not reported
Consent/Final Order Respondent Name: Not reported
Consent/Final Order Lead Agency: Not reported
Enforcement Type: WRITTEN INFORMAL
Enforcement Responsible Person: Not reported
Enforcement Responsible Sub-Organization: Not reported
SEP Sequence Number: Not reported
SEP Expenditure Amount: Not reported
SEP Scheduled Completion Date: Not reported
SEP Actual Date: Not reported
SEP Defaulted Date: Not reported
SEP Type: Not reported
SEP Type Description: Not reported
Proposed Amount: Not reported
Final Monetary Amount: Not reported
Paid Amount: Not reported
Final Count: Not reported
Final Amount: Not reported

Found Violation: No
Agency Which Determined Violation: Not reported
Violation Short Description: Not reported
Date Violation was Determined: Not reported
Actual Return to Compliance Date: Not reported
Return to Compliance Qualifier: Not reported
Violation Responsible Agency: Not reported
Scheduled Compliance Date: Not reported
Enforcement Identifier: Not reported
Date of Enforcement Action: Not reported

Map ID
Direction
Distance
Elevation | Site | MAP FINDINGS | Database(s) | EDR ID Number
EPA ID Number

DSM BIOMEDICAL INC (Continued) **1001217425**

Enforcement Responsible Agency: Not reported
Enforcement Docket Number: Not reported
Enforcement Attorney: Not reported
Corrective Action Component: Not reported
Appeal Initiated Date: Not reported
Appeal Resolution Date: Not reported
Disposition Status Date: Not reported
Disposition Status: Not reported
Disposition Status Description: Not reported
Consent/Final Order Sequence Number: Not reported
Consent/Final Order Respondent Name: Not reported
Consent/Final Order Lead Agency: Not reported
Enforcement Type: Not reported
Enforcement Responsible Person: Not reported
Enforcement Responsible Sub-Organization: Not reported
SEP Sequence Number: Not reported
SEP Expenditure Amount: Not reported
SEP Scheduled Completion Date: Not reported
SEP Actual Date: Not reported
SEP Defaulted Date: Not reported
SEP Type: Not reported
SEP Type Description: Not reported
Proposed Amount: Not reported
Final Monetary Amount: Not reported
Paid Amount: Not reported
Final Count: Not reported
Final Amount: Not reported

Found Violation: Yes
Agency Which Determined Violation: State
Violation Short Description: Generators - General
Date Violation was Determined: 20070628
Actual Return to Compliance Date: 20070815
Return to Compliance Qualifier: Observed
Violation Responsible Agency: State
Scheduled Compliance Date: Not reported
Enforcement Identifier: 601
Date of Enforcement Action: 20070628
Enforcement Responsible Agency: State
Enforcement Docket Number: Not reported
Enforcement Attorney: Not reported
Corrective Action Component: No
Appeal Initiated Date: Not reported
Appeal Resolution Date: Not reported
Disposition Status Date: Not reported
Disposition Status: Not reported
Disposition Status Description: Not reported
Consent/Final Order Sequence Number: Not reported
Consent/Final Order Respondent Name: Not reported
Consent/Final Order Lead Agency: Not reported
Enforcement Type: WRITTEN INFORMAL
Enforcement Responsible Person: Not reported
Enforcement Responsible Sub-Organization: Not reported
SEP Sequence Number: Not reported
SEP Expenditure Amount: Not reported
SEP Scheduled Completion Date: Not reported
SEP Actual Date: Not reported

Map ID
Direction
Distance
Elevation | Site | MAP FINDINGS | Database(s) | EDR ID Number
EPA ID Number

DSM BIOMEDICAL INC (Continued) **1001217425**

SEP Defaulted Date: Not reported
SEP Type: Not reported
SEP Type Description: Not reported
Proposed Amount: Not reported
Final Monetary Amount: Not reported
Paid Amount: Not reported
Final Count: Not reported
Final Amount: Not reported

Found Violation: Yes
Agency Which Determined Violation: State
Violation Short Description: Generators - General
Date Violation was Determined: 20080404
Actual Return to Compliance Date: 20080422
Return to Compliance Qualifier: Documented
Violation Responsible Agency: State
Scheduled Compliance Date: Not reported
Enforcement Identifier: 601
Date of Enforcement Action: 20080404
Enforcement Responsible Agency: State
Enforcement Docket Number: Not reported
Enforcement Attorney: Not reported
Corrective Action Component: No
Appeal Initiated Date: Not reported
Appeal Resolution Date: Not reported
Disposition Status Date: Not reported
Disposition Status: Not reported
Disposition Status Description: Not reported
Consent/Final Order Sequence Number:Not reported
Consent/Final Order Respondent Name: Not reported
Consent/Final Order Lead Agency: Not reported
Enforcement Type: WRITTEN INFORMAL
Enforcement Responsible Person: Not reported
Enforcement Responsible Sub-Organization: Not reported
SEP Sequence Number: Not reported
SEP Expenditure Amount: Not reported
SEP Scheduled Completion Date: Not reported
SEP Actual Date: Not reported
SEP Defaulted Date: Not reported
SEP Type: Not reported
SEP Type Description: Not reported
Proposed Amount: Not reported
Final Monetary Amount: Not reported
Paid Amount: Not reported
Final Count: Not reported
Final Amount: Not reported

Found Violation: No
Agency Which Determined Violation: Not reported
Violation Short Description: Not reported
Date Violation was Determined: Not reported
Actual Return to Compliance Date: Not reported
Return to Compliance Qualifier: Not reported
Violation Responsible Agency: Not reported
Scheduled Compliance Date: Not reported
Enforcement Identifier: Not reported
Date of Enforcement Action: Not reported

Map ID
Direction
Distance
Elevation | Site | MAP FINDINGS | Database(s) | EDR ID Number
EPA ID Number

DSM BIOMEDICAL INC (Continued) **1001217425**

Enforcement Responsible Agency: Not reported
Enforcement Docket Number: Not reported
Enforcement Attorney: Not reported
Corrective Action Component: Not reported
Appeal Initiated Date: Not reported
Appeal Resolution Date: Not reported
Disposition Status Date: Not reported
Disposition Status: Not reported
Disposition Status Description: Not reported
Consent/Final Order Sequence Number: Not reported
Consent/Final Order Respondent Name: Not reported
Consent/Final Order Lead Agency: Not reported
Enforcement Type: Not reported
Enforcement Responsible Person: Not reported
Enforcement Responsible Sub-Organization: Not reported
SEP Sequence Number: Not reported
SEP Expenditure Amount: Not reported
SEP Scheduled Completion Date: Not reported
SEP Actual Date: Not reported
SEP Defaulted Date: Not reported
SEP Type: Not reported
SEP Type Description: Not reported
Proposed Amount: Not reported
Final Monetary Amount: Not reported
Paid Amount: Not reported
Final Count: Not reported
Final Amount: Not reported

Found Violation: No
Agency Which Determined Violation: Not reported
Violation Short Description: Not reported
Date Violation was Determined: Not reported
Actual Return to Compliance Date: Not reported
Return to Compliance Qualifier: Not reported
Violation Responsible Agency: Not reported
Scheduled Compliance Date: Not reported
Enforcement Identifier: Not reported
Date of Enforcement Action: Not reported
Enforcement Responsible Agency: Not reported
Enforcement Docket Number: Not reported
Enforcement Attorney: Not reported
Corrective Action Component: Not reported
Appeal Initiated Date: Not reported
Appeal Resolution Date: Not reported
Disposition Status Date: Not reported
Disposition Status: Not reported
Disposition Status Description: Not reported
Consent/Final Order Sequence Number: Not reported
Consent/Final Order Respondent Name: Not reported
Consent/Final Order Lead Agency: Not reported
Enforcement Type: Not reported
Enforcement Responsible Person: Not reported
Enforcement Responsible Sub-Organization: Not reported
SEP Sequence Number: Not reported
SEP Expenditure Amount: Not reported
SEP Scheduled Completion Date: Not reported
SEP Actual Date: Not reported

Map ID
Direction
Distance
Elevation | Site | MAP FINDINGS | Database(s) | EDR ID Number
EPA ID Number

DSM BIOMEDICAL INC (Continued) **1001217425**

SEP Defaulted Date: Not reported
SEP Type: Not reported
SEP Type Description: Not reported
Proposed Amount: Not reported
Final Monetary Amount: Not reported
Paid Amount: Not reported
Final Count: Not reported
Final Amount: Not reported

Found Violation: Yes
Agency Which Determined Violation: State
Violation Short Description: Generators - General
Date Violation was Determined: 20070628
Actual Return to Compliance Date: 20070815
Return to Compliance Qualifier: Observed
Violation Responsible Agency: State
Scheduled Compliance Date: Not reported
Enforcement Identifier: 601
Date of Enforcement Action: 20070628
Enforcement Responsible Agency: State
Enforcement Docket Number: Not reported
Enforcement Attorney: Not reported
Corrective Action Component: No
Appeal Initiated Date: Not reported
Appeal Resolution Date: Not reported
Disposition Status Date: Not reported
Disposition Status: Not reported
Disposition Status Description: Not reported
Consent/Final Order Sequence Number:Not reported
Consent/Final Order Respondent Name: Not reported
Consent/Final Order Lead Agency: Not reported
Enforcement Type: WRITTEN INFORMAL
Enforcement Responsible Person: Not reported
Enforcement Responsible Sub-Organization: Not reported
SEP Sequence Number: Not reported
SEP Expenditure Amount: Not reported
SEP Scheduled Completion Date: Not reported
SEP Actual Date: Not reported
SEP Defaulted Date: Not reported
SEP Type: Not reported
SEP Type Description: Not reported
Proposed Amount: Not reported
Final Monetary Amount: Not reported
Paid Amount: Not reported
Final Count: Not reported
Final Amount: Not reported

Found Violation: Yes
Agency Which Determined Violation: State
Violation Short Description: Generators - General
Date Violation was Determined: 20090609
Actual Return to Compliance Date: 20090622
Return to Compliance Qualifier: Documented
Violation Responsible Agency: State
Scheduled Compliance Date: Not reported
Enforcement Identifier: 601
Date of Enforcement Action: 20090609

Map ID
Direction
Distance
Elevation | Site | MAP FINDINGS | Database(s) | EDR ID Number
EPA ID Number

DSM BIOMEDICAL INC (Continued) **1001217425**

Enforcement Responsible Agency:	State
Enforcement Docket Number:	Not reported
Enforcement Attorney:	Not reported
Corrective Action Component:	No
Appeal Initiated Date:	Not reported
Appeal Resolution Date:	Not reported
Disposition Status Date:	Not reported
Disposition Status:	Not reported
Disposition Status Description:	Not reported
Consent/Final Order Sequence Number:	Not reported
Consent/Final Order Respondent Name:	Not reported
Consent/Final Order Lead Agency:	Not reported
Enforcement Type:	WRITTEN INFORMAL
Enforcement Responsible Person:	Not reported
Enforcement Responsible Sub-Organization:	Not reported
SEP Sequence Number:	Not reported
SEP Expenditure Amount:	Not reported
SEP Scheduled Completion Date:	Not reported
SEP Actual Date:	Not reported
SEP Defaulted Date:	Not reported
SEP Type:	Not reported
SEP Type Description:	Not reported
Proposed Amount:	Not reported
Final Monetary Amount:	Not reported
Paid Amount:	Not reported
Final Count:	Not reported
Final Amount:	Not reported

Found Violation:	No
Agency Which Determined Violation:	Not reported
Violation Short Description:	Not reported
Date Violation was Determined:	Not reported
Actual Return to Compliance Date:	Not reported
Return to Compliance Qualifier:	Not reported
Violation Responsible Agency:	Not reported
Scheduled Compliance Date:	Not reported
Enforcement Identifier:	Not reported
Date of Enforcement Action:	Not reported
Enforcement Responsible Agency:	Not reported
Enforcement Docket Number:	Not reported
Enforcement Attorney:	Not reported
Corrective Action Component:	Not reported
Appeal Initiated Date:	Not reported
Appeal Resolution Date:	Not reported
Disposition Status Date:	Not reported
Disposition Status:	Not reported
Disposition Status Description:	Not reported
Consent/Final Order Sequence Number:	Not reported
Consent/Final Order Respondent Name:	Not reported
Consent/Final Order Lead Agency:	Not reported
Enforcement Type:	Not reported
Enforcement Responsible Person:	Not reported
Enforcement Responsible Sub-Organization:	Not reported
SEP Sequence Number:	Not reported
SEP Expenditure Amount:	Not reported
SEP Scheduled Completion Date:	Not reported
SEP Actual Date:	Not reported

Map ID
Direction
Distance
Elevation | Site | MAP FINDINGS | Database(s) | EDR ID Number
EPA ID Number

DSM BIOMEDICAL INC (Continued) **1001217425**

SEP Defaulted Date: Not reported
SEP Type: Not reported
SEP Type Description: Not reported
Proposed Amount: Not reported
Final Monetary Amount: Not reported
Paid Amount: Not reported
Final Count: Not reported
Final Amount: Not reported

Found Violation: No
Agency Which Determined Violation: Not reported
Violation Short Description: Not reported
Date Violation was Determined: Not reported
Actual Return to Compliance Date: Not reported
Return to Compliance Qualifier: Not reported
Violation Responsible Agency: Not reported
Scheduled Compliance Date: Not reported
Enforcement Identifier: Not reported
Date of Enforcement Action: Not reported
Enforcement Responsible Agency: Not reported
Enforcement Docket Number: Not reported
Enforcement Attorney: Not reported
Corrective Action Component: Not reported
Appeal Initiated Date: Not reported
Appeal Resolution Date: Not reported
Disposition Status Date: Not reported
Disposition Status: Not reported
Disposition Status Description: Not reported
Consent/Final Order Sequence Number: Not reported
Consent/Final Order Respondent Name: Not reported
Consent/Final Order Lead Agency: Not reported
Enforcement Type: Not reported
Enforcement Responsible Person: Not reported
Enforcement Responsible Sub-Organization: Not reported
SEP Sequence Number: Not reported
SEP Expenditure Amount: Not reported
SEP Scheduled Completion Date: Not reported
SEP Actual Date: Not reported
SEP Defaulted Date: Not reported
SEP Type: Not reported
SEP Type Description: Not reported
Proposed Amount: Not reported
Final Monetary Amount: Not reported
Paid Amount: Not reported
Final Count: Not reported
Final Amount: Not reported

Found Violation: Yes
Agency Which Determined Violation: State
Violation Short Description: Generators - General
Date Violation was Determined: 20090609
Actual Return to Compliance Date: 20090622
Return to Compliance Qualifier: Documented
Violation Responsible Agency: State
Scheduled Compliance Date: Not reported
Enforcement Identifier: 601
Date of Enforcement Action: 20090609

Map ID
Direction
Distance
Elevation | Site | MAP FINDINGS | Database(s) | EDR ID Number
EPA ID Number

DSM BIOMEDICAL INC (Continued) **1001217425**

Enforcement Responsible Agency:	State
Enforcement Docket Number:	Not reported
Enforcement Attorney:	Not reported
Corrective Action Component:	No
Appeal Initiated Date:	Not reported
Appeal Resolution Date:	Not reported
Disposition Status Date:	Not reported
Disposition Status:	Not reported
Disposition Status Description:	Not reported
Consent/Final Order Sequence Number:	Not reported
Consent/Final Order Respondent Name:	Not reported
Consent/Final Order Lead Agency:	Not reported
Enforcement Type:	WRITTEN INFORMAL
Enforcement Responsible Person:	Not reported
Enforcement Responsible Sub-Organization:	Not reported
SEP Sequence Number:	Not reported
SEP Expenditure Amount:	Not reported
SEP Scheduled Completion Date:	Not reported
SEP Actual Date:	Not reported
SEP Defaulted Date:	Not reported
SEP Type:	Not reported
SEP Type Description:	Not reported
Proposed Amount:	Not reported
Final Monetary Amount:	Not reported
Paid Amount:	Not reported
Final Count:	Not reported
Final Amount:	Not reported

Found Violation:	No
Agency Which Determined Violation:	Not reported
Violation Short Description:	Not reported
Date Violation was Determined:	Not reported
Actual Return to Compliance Date:	Not reported
Return to Compliance Qualifier:	Not reported
Violation Responsible Agency:	Not reported
Scheduled Compliance Date:	Not reported
Enforcement Identifier:	Not reported
Date of Enforcement Action:	Not reported
Enforcement Responsible Agency:	Not reported
Enforcement Docket Number:	Not reported
Enforcement Attorney:	Not reported
Corrective Action Component:	Not reported
Appeal Initiated Date:	Not reported
Appeal Resolution Date:	Not reported
Disposition Status Date:	Not reported
Disposition Status:	Not reported
Disposition Status Description:	Not reported
Consent/Final Order Sequence Number:	Not reported
Consent/Final Order Respondent Name:	Not reported
Consent/Final Order Lead Agency:	Not reported
Enforcement Type:	Not reported
Enforcement Responsible Person:	Not reported
Enforcement Responsible Sub-Organization:	Not reported
SEP Sequence Number:	Not reported
SEP Expenditure Amount:	Not reported
SEP Scheduled Completion Date:	Not reported
SEP Actual Date:	Not reported

Map ID
Direction
Distance
Elevation | Site | MAP FINDINGS | Database(s) | EDR ID Number
EPA ID Number

DSM BIOMEDICAL INC (Continued) **1001217425**

SEP Defaulted Date: Not reported
SEP Type: Not reported
SEP Type Description: Not reported
Proposed Amount: Not reported
Final Monetary Amount: Not reported
Paid Amount: Not reported
Final Count: Not reported
Final Amount: Not reported

Found Violation: Yes
Agency Which Determined Violation: State
Violation Short Description: Generators - General
Date Violation was Determined: 20050505
Actual Return to Compliance Date: 20050602
Return to Compliance Qualifier: Observed
Violation Responsible Agency: State
Scheduled Compliance Date: Not reported
Enforcement Identifier: 501
Date of Enforcement Action: 20050505
Enforcement Responsible Agency: State
Enforcement Docket Number: Not reported
Enforcement Attorney: Not reported
Corrective Action Component: No
Appeal Initiated Date: Not reported
Appeal Resolution Date: Not reported
Disposition Status Date: Not reported
Disposition Status: Not reported
Disposition Status Description: Not reported
Consent/Final Order Sequence Number: Not reported
Consent/Final Order Respondent Name: Not reported
Consent/Final Order Lead Agency: Not reported
Enforcement Type: WRITTEN INFORMAL
Enforcement Responsible Person: Not reported
Enforcement Responsible Sub-Organization: Not reported
SEP Sequence Number: Not reported
SEP Expenditure Amount: Not reported
SEP Scheduled Completion Date: Not reported
SEP Actual Date: Not reported
SEP Defaulted Date: Not reported
SEP Type: Not reported
SEP Type Description: Not reported
Proposed Amount: Not reported
Final Monetary Amount: Not reported
Paid Amount: Not reported
Final Count: Not reported
Final Amount: Not reported

Found Violation: Yes
Agency Which Determined Violation: State
Violation Short Description: Generators - General
Date Violation was Determined: 20090423
Actual Return to Compliance Date: 20090521
Return to Compliance Qualifier: Documented
Violation Responsible Agency: State
Scheduled Compliance Date: Not reported
Enforcement Identifier: 601
Date of Enforcement Action: 20090423

Map ID
Direction
Distance
Elevation Site

MAP FINDINGS

Database(s) EDR ID Number EPA ID Number

DSM BIOMEDICAL INC (Continued) **1001217425**

Enforcement Responsible Agency: State
Enforcement Docket Number: Not reported
Enforcement Attorney: Not reported
Corrective Action Component: No
Appeal Initiated Date: Not reported
Appeal Resolution Date: Not reported
Disposition Status Date: Not reported
Disposition Status: Not reported
Disposition Status Description: Not reported
Consent/Final Order Sequence Number: Not reported
Consent/Final Order Respondent Name: Not reported
Consent/Final Order Lead Agency: Not reported
Enforcement Type: WRITTEN INFORMAL
Enforcement Responsible Person: Not reported
Enforcement Responsible Sub-Organization: Not reported
SEP Sequence Number: Not reported
SEP Expenditure Amount: Not reported
SEP Scheduled Completion Date: Not reported
SEP Actual Date: Not reported
SEP Defaulted Date: Not reported
SEP Type: Not reported
SEP Type Description: Not reported
Proposed Amount: Not reported
Final Monetary Amount: Not reported
Paid Amount: Not reported
Final Count: Not reported
Final Amount: Not reported

Found Violation: Yes
Agency Which Determined Violation: State
Violation Short Description: Generators - Pre-transport
Date Violation was Determined: 20150325
Actual Return to Compliance Date: 20150414
Return to Compliance Qualifier: Documented
Violation Responsible Agency: State
Scheduled Compliance Date: 20150424
Enforcement Identifier: 601
Date of Enforcement Action: 20150325
Enforcement Responsible Agency: State
Enforcement Docket Number: Not reported
Enforcement Attorney: Not reported
Corrective Action Component: No
Appeal Initiated Date: Not reported
Appeal Resolution Date: Not reported
Disposition Status Date: Not reported
Disposition Status: Not reported
Disposition Status Description: Not reported
Consent/Final Order Sequence Number: Not reported
Consent/Final Order Respondent Name: Not reported
Consent/Final Order Lead Agency: Not reported
Enforcement Type: WRITTEN INFORMAL
Enforcement Responsible Person: Not reported
Enforcement Responsible Sub-Organization: Not reported
SEP Sequence Number: Not reported
SEP Expenditure Amount: Not reported
SEP Scheduled Completion Date: Not reported
SEP Actual Date: Not reported

Map ID
Direction
Distance
Elevation | Site | MAP FINDINGS | Database(s) | EDR ID Number
EPA ID Number

DSM BIOMEDICAL INC (Continued) **1001217425**

SEP Defaulted Date:	Not reported
SEP Type:	Not reported
SEP Type Description:	Not reported
Proposed Amount:	Not reported
Final Monetary Amount:	Not reported
Paid Amount:	Not reported
Final Count:	Not reported
Final Amount:	Not reported
Found Violation:	No
Agency Which Determined Violation:	Not reported
Violation Short Description:	Not reported
Date Violation was Determined:	Not reported
Actual Return to Compliance Date:	Not reported
Return to Compliance Qualifier:	Not reported
Violation Responsible Agency:	Not reported
Scheduled Compliance Date:	Not reported
Enforcement Identifier:	Not reported
Date of Enforcement Action:	Not reported
Enforcement Responsible Agency:	Not reported
Enforcement Docket Number:	Not reported
Enforcement Attorney:	Not reported
Corrective Action Component:	Not reported
Appeal Initiated Date:	Not reported
Appeal Resolution Date:	Not reported
Disposition Status Date:	Not reported
Disposition Status:	Not reported
Disposition Status Description:	Not reported
Consent/Final Order Sequence Number:	Not reported
Consent/Final Order Respondent Name:	Not reported
Consent/Final Order Lead Agency:	Not reported
Enforcement Type:	Not reported
Enforcement Responsible Person:	Not reported
Enforcement Responsible Sub-Organization:	Not reported
SEP Sequence Number:	Not reported
SEP Expenditure Amount:	Not reported
SEP Scheduled Completion Date:	Not reported
SEP Actual Date:	Not reported
SEP Defaulted Date:	Not reported
SEP Type:	Not reported
SEP Type Description:	Not reported
Proposed Amount:	Not reported
Final Monetary Amount:	Not reported
Paid Amount:	Not reported
Final Count:	Not reported
Final Amount:	Not reported
Found Violation:	Yes
Agency Which Determined Violation:	State
Violation Short Description:	Generators - General
Date Violation was Determined:	20100429
Actual Return to Compliance Date:	20100429
Return to Compliance Qualifier:	Documented
Violation Responsible Agency:	State
Scheduled Compliance Date:	20100429
Enforcement Identifier:	601
Date of Enforcement Action:	20100429

Map ID
Direction
Distance
Elevation | Site | MAP FINDINGS | Database(s) | EDR ID Number
EPA ID Number

DSM BIOMEDICAL INC (Continued) **1001217425**

Enforcement Responsible Agency:	State
Enforcement Docket Number:	Not reported
Enforcement Attorney:	Not reported
Corrective Action Component:	No
Appeal Initiated Date:	Not reported
Appeal Resolution Date:	Not reported
Disposition Status Date:	Not reported
Disposition Status:	Not reported
Disposition Status Description:	Not reported
Consent/Final Order Sequence Number:	Not reported
Consent/Final Order Respondent Name:	Not reported
Consent/Final Order Lead Agency:	Not reported
Enforcement Type:	WRITTEN INFORMAL
Enforcement Responsible Person:	Not reported
Enforcement Responsible Sub-Organization:	Not reported
SEP Sequence Number:	Not reported
SEP Expenditure Amount:	Not reported
SEP Scheduled Completion Date:	Not reported
SEP Actual Date:	Not reported
SEP Defaulted Date:	Not reported
SEP Type:	Not reported
SEP Type Description:	Not reported
Proposed Amount:	Not reported
Final Monetary Amount:	Not reported
Paid Amount:	Not reported
Final Count:	Not reported
Final Amount:	Not reported

Found Violation:	No
Agency Which Determined Violation:	Not reported
Violation Short Description:	Not reported
Date Violation was Determined:	Not reported
Actual Return to Compliance Date:	Not reported
Return to Compliance Qualifier:	Not reported
Violation Responsible Agency:	Not reported
Scheduled Compliance Date:	Not reported
Enforcement Identifier:	Not reported
Date of Enforcement Action:	Not reported
Enforcement Responsible Agency:	Not reported
Enforcement Docket Number:	Not reported
Enforcement Attorney:	Not reported
Corrective Action Component:	Not reported
Appeal Initiated Date:	Not reported
Appeal Resolution Date:	Not reported
Disposition Status Date:	Not reported
Disposition Status:	Not reported
Disposition Status Description:	Not reported
Consent/Final Order Sequence Number:	Not reported
Consent/Final Order Respondent Name:	Not reported
Consent/Final Order Lead Agency:	Not reported
Enforcement Type:	Not reported
Enforcement Responsible Person:	Not reported
Enforcement Responsible Sub-Organization:	Not reported
SEP Sequence Number:	Not reported
SEP Expenditure Amount:	Not reported
SEP Scheduled Completion Date:	Not reported
SEP Actual Date:	Not reported

Map ID
Direction
Distance
Elevation | Site | MAP FINDINGS | Database(s) | EDR ID Number
EPA ID Number

DSM BIOMEDICAL INC (Continued) **1001217425**

SEP Defaulted Date: Not reported
SEP Type: Not reported
SEP Type Description: Not reported
Proposed Amount: Not reported
Final Monetary Amount: Not reported
Paid Amount: Not reported
Final Count: Not reported
Final Amount: Not reported

Found Violation: No
Agency Which Determined Violation: Not reported
Violation Short Description: Not reported
Date Violation was Determined: Not reported
Actual Return to Compliance Date: Not reported
Return to Compliance Qualifier: Not reported
Violation Responsible Agency: Not reported
Scheduled Compliance Date: Not reported
Enforcement Identifier: Not reported
Date of Enforcement Action: Not reported
Enforcement Responsible Agency: Not reported
Enforcement Docket Number: Not reported
Enforcement Attorney: Not reported
Corrective Action Component: Not reported
Appeal Initiated Date: Not reported
Appeal Resolution Date: Not reported
Disposition Status Date: Not reported
Disposition Status: Not reported
Disposition Status Description: Not reported
Consent/Final Order Sequence Number: Not reported
Consent/Final Order Respondent Name: Not reported
Consent/Final Order Lead Agency: Not reported
Enforcement Type: Not reported
Enforcement Responsible Person: Not reported
Enforcement Responsible Sub-Organization: Not reported
SEP Sequence Number: Not reported
SEP Expenditure Amount: Not reported
SEP Scheduled Completion Date: Not reported
SEP Actual Date: Not reported
SEP Defaulted Date: Not reported
SEP Type: Not reported
SEP Type Description: Not reported
Proposed Amount: Not reported
Final Monetary Amount: Not reported
Paid Amount: Not reported
Final Count: Not reported
Final Amount: Not reported

Found Violation: Yes
Agency Which Determined Violation: EPA
Violation Short Description: Generators - Pre-transport
Date Violation was Determined: 20090609
Actual Return to Compliance Date: 20090622
Return to Compliance Qualifier: Documented
Violation Responsible Agency: EPA
Scheduled Compliance Date: Not reported
Enforcement Identifier: 001
Date of Enforcement Action: 20090701

DSM BIOMEDICAL INC (Continued) **1001217425**

Enforcement Responsible Agency: EPA
Enforcement Docket Number: Not reported
Enforcement Attorney: Not reported
Corrective Action Component: No
Appeal Initiated Date: Not reported
Appeal Resolution Date: Not reported
Disposition Status Date: Not reported
Disposition Status: Not reported
Disposition Status Description: Not reported
Consent/Final Order Sequence Number: Not reported
Consent/Final Order Respondent Name: Not reported
Consent/Final Order Lead Agency: Not reported
Enforcement Type: Not reported
Enforcement Responsible Person: CSEIT
Enforcement Responsible Sub-Organization: Not reported
SEP Sequence Number: Not reported
SEP Expenditure Amount: Not reported
SEP Scheduled Completion Date: Not reported
SEP Actual Date: Not reported
SEP Defaulted Date: Not reported
SEP Type: Not reported
SEP Type Description: Not reported
Proposed Amount: Not reported
Final Monetary Amount: Not reported
Paid Amount: Not reported
Final Count: Not reported
Final Amount: Not reported

Evaluation Action Summary:
Evaluation Date: 20100429
Evaluation Responsible Agency: State
Found Violation: Yes
Evaluation Type Description: COMPLIANCE EVALUATION INSPECTION
Evaluation Responsible Person Identifier: Not reported
Evaluation Responsible Sub-Organization: Not reported
Actual Return to Compliance Date: 20100429
Scheduled Compliance Date: 20100429
Date of Request: Not reported
Date Response Received: Not reported
Request Agency: Not reported
Former Citation: Not reported

Evaluation Date: 20090423
Evaluation Responsible Agency: State
Found Violation: Yes
Evaluation Type Description: COMPLIANCE EVALUATION INSPECTION
Evaluation Responsible Person Identifier: Not reported
Evaluation Responsible Sub-Organization: Not reported
Actual Return to Compliance Date: 20090521
Scheduled Compliance Date: Not reported
Date of Request: Not reported
Date Response Received: Not reported
Request Agency: Not reported
Former Citation: Not reported

Evaluation Date: 20190913
Evaluation Responsible Agency: State

Map ID
Direction
Distance
Elevation | Site | MAP FINDINGS | Database(s) | EDR ID Number
EPA ID Number

DSM BIOMEDICAL INC (Continued) **1001217425**

Found Violation: No
Evaluation Type Description: COMPLIANCE EVALUATION INSPECTION
Evaluation Responsible Person Identifier: Not reported
Evaluation Responsible Sub-Organization: Not reported
Actual Return to Compliance Date: Not reported
Scheduled Compliance Date: Not reported
Date of Request: Not reported
Date Response Received: Not reported
Request Agency: Not reported
Former Citation: Not reported

Evaluation Date: 20150325
Evaluation Responsible Agency: State
Found Violation: Yes
Evaluation Type Description: COMPLIANCE EVALUATION INSPECTION
Evaluation Responsible Person Identifier: Not reported
Evaluation Responsible Sub-Organization: Not reported
Actual Return to Compliance Date: 20150414
Scheduled Compliance Date: 20150424
Date of Request: Not reported
Date Response Received: Not reported
Request Agency: Not reported
Former Citation: Not reported

Evaluation Date: 20220518
Evaluation Responsible Agency: State
Found Violation: No
Evaluation Type Description: COMPLIANCE EVALUATION INSPECTION
Evaluation Responsible Person Identifier: CUPA
Evaluation Responsible Sub-Organization: Not reported
Actual Return to Compliance Date: Not reported
Scheduled Compliance Date: Not reported
Date of Request: Not reported
Date Response Received: Not reported
Request Agency: Not reported
Former Citation: Not reported

Evaluation Date: 20070628
Evaluation Responsible Agency: State
Found Violation: Yes
Evaluation Type Description: COMPLIANCE EVALUATION INSPECTION
Evaluation Responsible Person Identifier: Not reported
Evaluation Responsible Sub-Organization: Not reported
Actual Return to Compliance Date: 20070815
Scheduled Compliance Date: Not reported
Date of Request: Not reported
Date Response Received: Not reported
Request Agency: Not reported
Former Citation: Not reported

Evaluation Date: 20080404
Evaluation Responsible Agency: State
Found Violation: Yes
Evaluation Type Description: COMPLIANCE EVALUATION INSPECTION
Evaluation Responsible Person Identifier: Not reported
Evaluation Responsible Sub-Organization: Not reported
Actual Return to Compliance Date: 20080422

Map ID
Direction
Distance
Elevation | Site | MAP FINDINGS | Database(s) | EDR ID Number
EPA ID Number

DSM BIOMEDICAL INC (Continued) **1001217425**

Scheduled Compliance Date:	Not reported
Date of Request:	Not reported
Date Response Received:	Not reported
Request Agency:	Not reported
Former Citation:	Not reported
Evaluation Date:	20130917
Evaluation Responsible Agency:	State
Found Violation:	No
Evaluation Type Description:	COMPLIANCE EVALUATION INSPECTION
Evaluation Responsible Person Identifier:	Not reported
Evaluation Responsible Sub-Organization:	Not reported
Actual Return to Compliance Date:	Not reported
Scheduled Compliance Date:	Not reported
Date of Request:	Not reported
Date Response Received:	Not reported
Request Agency:	Not reported
Former Citation:	Not reported
Evaluation Date:	20170504
Evaluation Responsible Agency:	State
Found Violation:	No
Evaluation Type Description:	COMPLIANCE EVALUATION INSPECTION
Evaluation Responsible Person Identifier:	Not reported
Evaluation Responsible Sub-Organization:	Not reported
Actual Return to Compliance Date:	Not reported
Scheduled Compliance Date:	Not reported
Date of Request:	Not reported
Date Response Received:	Not reported
Request Agency:	Not reported
Former Citation:	Not reported
Evaluation Date:	20070628
Evaluation Responsible Agency:	State
Found Violation:	Yes
Evaluation Type Description:	COMPLIANCE EVALUATION INSPECTION
Evaluation Responsible Person Identifier:	Not reported
Evaluation Responsible Sub-Organization:	Not reported
Actual Return to Compliance Date:	20070815
Scheduled Compliance Date:	Not reported
Date of Request:	Not reported
Date Response Received:	Not reported
Request Agency:	Not reported
Former Citation:	Not reported
Evaluation Date:	20090609
Evaluation Responsible Agency:	State
Found Violation:	Yes
Evaluation Type Description:	COMPLIANCE EVALUATION INSPECTION
Evaluation Responsible Person Identifier:	Not reported
Evaluation Responsible Sub-Organization:	Not reported
Actual Return to Compliance Date:	20090622
Scheduled Compliance Date:	Not reported
Date of Request:	Not reported
Date Response Received:	Not reported
Request Agency:	Not reported
Former Citation:	Not reported

Map ID
Direction
Distance
Elevation | Site | MAP FINDINGS | Database(s) | EDR ID Number
EPA ID Number

DSM BIOMEDICAL INC (Continued) **1001217425**

Evaluation Date:	20140319
Evaluation Responsible Agency:	State
Found Violation:	No
Evaluation Type Description:	COMPLIANCE EVALUATION INSPECTION
Evaluation Responsible Person Identifier:	Not reported
Evaluation Responsible Sub-Organization:	Not reported
Actual Return to Compliance Date:	Not reported
Scheduled Compliance Date:	Not reported
Date of Request:	Not reported
Date Response Received:	Not reported
Request Agency:	Not reported
Former Citation:	Not reported

Evaluation Date:	20100429
Evaluation Responsible Agency:	State
Found Violation:	No
Evaluation Type Description:	COMPLIANCE EVALUATION INSPECTION
Evaluation Responsible Person Identifier:	Not reported
Evaluation Responsible Sub-Organization:	Not reported
Actual Return to Compliance Date:	Not reported
Scheduled Compliance Date:	Not reported
Date of Request:	Not reported
Date Response Received:	Not reported
Request Agency:	Not reported
Former Citation:	Not reported

Evaluation Date:	20090609
Evaluation Responsible Agency:	State
Found Violation:	Yes
Evaluation Type Description:	COMPLIANCE EVALUATION INSPECTION
Evaluation Responsible Person Identifier:	Not reported
Evaluation Responsible Sub-Organization:	Not reported
Actual Return to Compliance Date:	20090622
Scheduled Compliance Date:	Not reported
Date of Request:	Not reported
Date Response Received:	Not reported
Request Agency:	Not reported
Former Citation:	Not reported

Evaluation Date:	20160316
Evaluation Responsible Agency:	State
Found Violation:	No
Evaluation Type Description:	COMPLIANCE EVALUATION INSPECTION
Evaluation Responsible Person Identifier:	Not reported
Evaluation Responsible Sub-Organization:	Not reported
Actual Return to Compliance Date:	Not reported
Scheduled Compliance Date:	Not reported
Date of Request:	Not reported
Date Response Received:	Not reported
Request Agency:	Not reported
Former Citation:	Not reported

Evaluation Date:	20050505
Evaluation Responsible Agency:	State Contractor/Grantee
Found Violation:	Yes
Evaluation Type Description:	COMPLIANCE EVALUATION INSPECTION
Evaluation Responsible Person Identifier:	Not reported

Map ID
Direction
Distance
Elevation | Site | MAP FINDINGS | Database(s) | EDR ID Number
EPA ID Number

DSM BIOMEDICAL INC (Continued) **1001217425**

Evaluation Responsible Sub-Organization: Not reported
Actual Return to Compliance Date: 20050602
Scheduled Compliance Date: Not reported
Date of Request: Not reported
Date Response Received: Not reported
Request Agency: Not reported
Former Citation: Not reported

Evaluation Date: 20090423
Evaluation Responsible Agency: State
Found Violation: Yes
Evaluation Type Description: COMPLIANCE EVALUATION INSPECTION
Evaluation Responsible Person Identifier: Not reported
Evaluation Responsible Sub-Organization: Not reported
Actual Return to Compliance Date: 20090521
Scheduled Compliance Date: Not reported
Date of Request: Not reported
Date Response Received: Not reported
Request Agency: Not reported
Former Citation: Not reported

Evaluation Date: 20150325
Evaluation Responsible Agency: State
Found Violation: Yes
Evaluation Type Description: COMPLIANCE EVALUATION INSPECTION
Evaluation Responsible Person Identifier: Not reported
Evaluation Responsible Sub-Organization: Not reported
Actual Return to Compliance Date: 20150414
Scheduled Compliance Date: 20150424
Date of Request: Not reported
Date Response Received: Not reported
Request Agency: Not reported
Former Citation: Not reported

Evaluation Date: 20180510
Evaluation Responsible Agency: State
Found Violation: No
Evaluation Type Description: COMPLIANCE EVALUATION INSPECTION
Evaluation Responsible Person Identifier: Not reported
Evaluation Responsible Sub-Organization: Not reported
Actual Return to Compliance Date: Not reported
Scheduled Compliance Date: Not reported
Date of Request: Not reported
Date Response Received: Not reported
Request Agency: Not reported
Former Citation: Not reported

Evaluation Date: 20100429
Evaluation Responsible Agency: State
Found Violation: Yes
Evaluation Type Description: COMPLIANCE EVALUATION INSPECTION
Evaluation Responsible Person Identifier: Not reported
Evaluation Responsible Sub-Organization: Not reported
Actual Return to Compliance Date: 20100429
Scheduled Compliance Date: 20100429
Date of Request: Not reported
Date Response Received: Not reported

Map ID
Direction
Distance
Elevation | Site | MAP FINDINGS | Database(s) | EDR ID Number
EPA ID Number

DSM BIOMEDICAL INC (Continued) **1001217425**

Request Agency: Not reported
Former Citation: Not reported

Evaluation Date: 20210504
Evaluation Responsible Agency: State
Found Violation: No
Evaluation Type Description: COMPLIANCE EVALUATION INSPECTION
Evaluation Responsible Person Identifier: CUPA
Evaluation Responsible Sub-Organization: Not reported
Actual Return to Compliance Date: Not reported
Scheduled Compliance Date: Not reported
Date of Request: Not reported
Date Response Received: Not reported
Request Agency: Not reported
Former Citation: Not reported

Evaluation Date: 20060523
Evaluation Responsible Agency: Local
Found Violation: No
Evaluation Type Description: COMPLIANCE EVALUATION INSPECTION
Evaluation Responsible Person Identifier: Not reported
Evaluation Responsible Sub-Organization: Not reported
Actual Return to Compliance Date: Not reported
Scheduled Compliance Date: Not reported
Date of Request: Not reported
Date Response Received: Not reported
Request Agency: Not reported
Former Citation: Not reported

Evaluation Date: 20090609
Evaluation Responsible Agency: EPA
Found Violation: Yes
Evaluation Type Description: COMPLIANCE EVALUATION INSPECTION
Evaluation Responsible Person Identifier: CSEIT
Evaluation Responsible Sub-Organization: Not reported
Actual Return to Compliance Date: 20090622
Scheduled Compliance Date: Not reported
Date of Request: Not reported
Date Response Received: Not reported
Request Agency: Not reported
Former Citation: Not reported

E MANIFEST:
Manifest Tracking Number: 013209100FLE
Last Updated Date: 20190905
Shipped Date: 20190612
Received Date: 20190617
Manifest Status: Corrected
Submission Type: DataImage5Copy
Origin Type: Service
Generator EPA ID: CAR000034223
Generator Name: DSM BIOMEDICAL INC
Generator Mail Street Number: Not reported
Generator Mail Street 1: 2810 7TH STREET
Generator Mail Street 2: Not reported
Generator Mail City: BERKELEY

Map ID
Direction
Distance
Elevation | Site | MAP FINDINGS | Database(s) | EDR ID Number
EPA ID Number

DSM BIOMEDICAL INC (Continued) **1001217425**

Generator Mail State:	CA
Generator Mail Zip:	94710
Generator Location Street Number:	Not reported
Generator Location Street 1:	2810 7th Street
Generator Location Street 2:	Not reported
Generator Location City:	Berkeley
Generator Location Zip:	94710
Generator Location State:	CA
Generator Contact Company Name:	Not reported
Designated Facility EPA ID:	CAD059494310
Designated Facility Name:	Clean Harbors San Jose LLC
Designated Facility Mail Street Number:	Not reported
Designated Facility Mail Street 1:	Not reported
Designated Facility Mail Street 2:	1021 Berryessa Road
Designated Facility Mail City:	San Jose
Designated Facility Mail Zip:	95133
Designated Facility Mail State:	CA
Designated Facility Location Street Number:	Not reported
Designated Facility Location Street 1:	1021 Berryessa Road
Designated Facility Location Street 2:	Not reported
Designated Facility Location City:	San Jose
Designated Facility Location Zip:	95133
Designated Facility Location State:	CA
Designated Facility Contact Company Name:	Not reported
Manifest Residue Indicator:	N
Rejection Indicator:	N

Manifest Tracking Number:	013210170FLE
Last Updated Date:	20190905
Shipped Date:	20190626
Received Date:	20190702
Manifest Status:	Corrected
Submission Type:	DataImage5Copy
Origin Type:	Service
Generator EPA ID:	CAR000034223
Generator Name:	DSM BIOMEDICAL INC
Generator Mail Street Number:	Not reported
Generator Mail Street 1:	2810 7TH STREET
Generator Mail Street 2:	Not reported
Generator Mail City:	BERKELEY
Generator Mail State:	CA
Generator Mail Zip:	94710
Generator Location Street Number:	Not reported
Generator Location Street 1:	2810 7th Street
Generator Location Street 2:	Not reported
Generator Location City:	Berkeley
Generator Location Zip:	94710
Generator Location State:	CA
Generator Contact Company Name:	Not reported
Designated Facility EPA ID:	CAD059494310
Designated Facility Name:	Clean Harbors San Jose LLC
Designated Facility Mail Street Number:	Not reported
Designated Facility Mail Street 1:	Not reported
Designated Facility Mail Street 2:	1021 Berryessa Road
Designated Facility Mail City:	San Jose
Designated Facility Mail Zip:	95133
Designated Facility Mail State:	CA

Map ID
Direction
Distance
Elevation | Site | MAP FINDINGS | Database(s) | EDR ID Number
EPA ID Number

DSM BIOMEDICAL INC (Continued) **1001217425**

Designated Facility Location Street Number:	Not reported
Designated Facility Location Street 1:	1021 Berryessa Road
Designated Facility Location Street 2:	Not reported
Designated Facility Location City:	San Jose
Designated Facility Location Zip:	95133
Designated Facility Location State:	CA
Designated Facility Contact Company Name:	Not reported
Manifest Residue Indicator:	N
Rejection Indicator:	N

Manifest Tracking Number:	015516680FLE
Last Updated Date:	20210325
Shipped Date:	20210222
Received Date:	20210301
Manifest Status:	Signed
Submission Type:	DataImage5Copy
Origin Type:	Service
Generator EPA ID:	CAR000034223
Generator Name:	DSM BIOMEDICAL INC
Generator Mail Street Number:	Not reported
Generator Mail Street 1:	2810 7TH STREET
Generator Mail Street 2:	Not reported
Generator Mail City:	BERKELEY
Generator Mail State:	CA
Generator Mail Zip:	94710
Generator Location Street Number:	Not reported
Generator Location Street 1:	2810 7th Street
Generator Location Street 2:	Not reported
Generator Location City:	Berkeley
Generator Location Zip:	94710
Generator Location State:	CA
Generator Contact Company Name:	DSM Biomedical Inc
Designated Facility EPA ID:	CAD059494310
Designated Facility Name:	Clean Harbors San Jose LLC
Designated Facility Mail Street Number:	Not reported
Designated Facility Mail Street 1:	Not reported
Designated Facility Mail Street 2:	1021 Berryessa Road
Designated Facility Mail City:	San Jose
Designated Facility Mail Zip:	95133
Designated Facility Mail State:	CA
Designated Facility Location Street Number:	Not reported
Designated Facility Location Street 1:	1021 Berryessa Road
Designated Facility Location Street 2:	Not reported
Designated Facility Location City:	San Jose
Designated Facility Location Zip:	95133
Designated Facility Location State:	CA
Designated Facility Contact Company Name:	Not reported
Manifest Residue Indicator:	N
Rejection Indicator:	N

Manifest Tracking Number:	015536289FLE
Last Updated Date:	20201014
Shipped Date:	20200916
Received Date:	20200924
Manifest Status:	Signed
Submission Type:	DataImage5Copy
Origin Type:	Service

Map ID
Direction
Distance
Elevation | Site | MAP FINDINGS | Database(s) | EDR ID Number
EPA ID Number

DSM BIOMEDICAL INC (Continued) **1001217425**

Generator EPA ID:	CAR000034223
Generator Name:	DSM BIOMEDICAL INC
Generator Mail Street Number:	Not reported
Generator Mail Street 1:	2810 7TH STREET
Generator Mail Street 2:	Not reported
Generator Mail City:	BERKELEY
Generator Mail State:	CA
Generator Mail Zip:	94710
Generator Location Street Number:	Not reported
Generator Location Street 1:	2810 7th Street
Generator Location Street 2:	Not reported
Generator Location City:	Berkeley
Generator Location Zip:	94710
Generator Location State:	CA
Generator Contact Company Name:	DSM Biomedical Inc
Designated Facility EPA ID:	CAD059494310
Designated Facility Name:	Clean Harbors San Jose LLC
Designated Facility Mail Street Number:	Not reported
Designated Facility Mail Street 1:	Not reported
Designated Facility Mail Street 2:	1021 Berryessa Road
Designated Facility Mail City:	San Jose
Designated Facility Mail Zip:	95133
Designated Facility Mail State:	CA
Designated Facility Location Street Number:	Not reported
Designated Facility Location Street 1:	1021 Berryessa Road
Designated Facility Location Street 2:	Not reported
Designated Facility Location City:	San Jose
Designated Facility Location Zip:	95133
Designated Facility Location State:	CA
Designated Facility Contact Company Name:	Not reported
Manifest Residue Indicator:	N
Rejection Indicator:	N

Manifest Tracking Number:	014712631FLE
Last Updated Date:	20200608
Shipped Date:	20200513
Received Date:	20200519
Manifest Status:	Signed
Submission Type:	DataImage5Copy
Origin Type:	Service
Generator EPA ID:	CAR000034223
Generator Name:	DSM BIOMEDICAL INC
Generator Mail Street Number:	Not reported
Generator Mail Street 1:	2810 7TH STREET
Generator Mail Street 2:	Not reported
Generator Mail City:	BERKELEY
Generator Mail State:	CA
Generator Mail Zip:	94710
Generator Location Street Number:	Not reported
Generator Location Street 1:	2810 7th Street
Generator Location Street 2:	Not reported
Generator Location City:	Berkeley
Generator Location Zip:	94710
Generator Location State:	CA
Generator Contact Company Name:	DSM Biomedical Inc
Designated Facility EPA ID:	CAD059494310
Designated Facility Name:	Clean Harbors San Jose LLC

Map ID
Direction
Distance
Elevation | Site | MAP FINDINGS | Database(s) | EDR ID Number
EPA ID Number

DSM BIOMEDICAL INC (Continued) **1001217425**

Designated Facility Mail Street Number:	Not reported
Designated Facility Mail Street 1:	Not reported
Designated Facility Mail Street 2:	1021 Berryessa Road
Designated Facility Mail City:	San Jose
Designated Facility Mail Zip:	95133
Designated Facility Mail State:	CA
Designated Facility Location Street Number:	Not reported
Designated Facility Location Street 1:	1021 Berryessa Road
Designated Facility Location Street 2:	Not reported
Designated Facility Location City:	San Jose
Designated Facility Location Zip:	95133
Designated Facility Location State:	CA
Designated Facility Contact Company Name:	Not reported
Manifest Residue Indicator:	N
Rejection Indicator:	N
Manifest Tracking Number:	014782174FLE
Last Updated Date:	20200511
Shipped Date:	20200415
Received Date:	20200420
Manifest Status:	Signed
Submission Type:	DataImage5Copy
Origin Type:	Service
Generator EPA ID:	CAR000034223
Generator Name:	DSM BIOMEDICAL INC
Generator Mail Street Number:	Not reported
Generator Mail Street 1:	2810 7TH STREET
Generator Mail Street 2:	Not reported
Generator Mail City:	BERKELEY
Generator Mail State:	CA
Generator Mail Zip:	94710
Generator Location Street Number:	Not reported
Generator Location Street 1:	2810 7th Street
Generator Location Street 2:	Not reported
Generator Location City:	Berkeley
Generator Location Zip:	94710
Generator Location State:	CA
Generator Contact Company Name:	DSM Biomedical Inc
Designated Facility EPA ID:	CAD059494310
Designated Facility Name:	Clean Harbors San Jose LLC
Designated Facility Mail Street Number:	Not reported
Designated Facility Mail Street 1:	Not reported
Designated Facility Mail Street 2:	1021 Berryessa Road
Designated Facility Mail City:	San Jose
Designated Facility Mail Zip:	95133
Designated Facility Mail State:	CA
Designated Facility Location Street Number:	Not reported
Designated Facility Location Street 1:	1021 Berryessa Road
Designated Facility Location Street 2:	Not reported
Designated Facility Location City:	San Jose
Designated Facility Location Zip:	95133
Designated Facility Location State:	CA
Designated Facility Contact Company Name:	Not reported
Manifest Residue Indicator:	N
Rejection Indicator:	N
Manifest Tracking Number:	014149530FLE

Map ID
Direction
Distance
Elevation | Site | MAP FINDINGS | Database(s) | EDR ID Number
EPA ID Number

DSM BIOMEDICAL INC (Continued) **1001217425**

Last Updated Date:	20191126
Shipped Date:	20191030
Received Date:	20191104
Manifest Status:	Signed
Submission Type:	DataImage5Copy
Origin Type:	Service
Generator EPA ID:	CAR000034223
Generator Name:	DSM BIOMEDICAL INC
Generator Mail Street Number:	Not reported
Generator Mail Street 1:	2810 7TH STREET
Generator Mail Street 2:	Not reported
Generator Mail City:	BERKELEY
Generator Mail State:	CA
Generator Mail Zip:	94710
Generator Location Street Number:	Not reported
Generator Location Street 1:	2810 7th Street
Generator Location Street 2:	Not reported
Generator Location City:	Berkeley
Generator Location Zip:	94710
Generator Location State:	CA
Generator Contact Company Name:	Not reported
Designated Facility EPA ID:	CAD059494310
Designated Facility Name:	Clean Harbors San Jose LLC
Designated Facility Mail Street Number:	Not reported
Designated Facility Mail Street 1:	Not reported
Designated Facility Mail Street 2:	1021 Berryessa Road
Designated Facility Mail City:	San Jose
Designated Facility Mail Zip:	95133
Designated Facility Mail State:	CA
Designated Facility Location Street Number:	Not reported
Designated Facility Location Street 1:	1021 Berryessa Road
Designated Facility Location Street 2:	Not reported
Designated Facility Location City:	San Jose
Designated Facility Location Zip:	95133
Designated Facility Location State:	CA
Designated Facility Contact Company Name:	Not reported
Manifest Residue Indicator:	N
Rejection Indicator:	N

Manifest Tracking Number:	021980518JJK
Last Updated Date:	20201230
Shipped Date:	20201109
Received Date:	20201118
Manifest Status:	Signed
Submission Type:	DataImage5Copy
Origin Type:	Service
Generator EPA ID:	CAR000034223
Generator Name:	DSM BIOMEDICAL, INC.
Generator Mail Street Number:	Not reported
Generator Mail Street 1:	2810 7TH STREET
Generator Mail Street 2:	Not reported
Generator Mail City:	BERKELEY
Generator Mail State:	CA
Generator Mail Zip:	94710
Generator Location Street Number:	Not reported
Generator Location Street 1:	2810 7th Street
Generator Location Street 2:	Not reported

Map ID
Direction
Distance
Elevation | Site | MAP FINDINGS | Database(s) | EDR ID Number
EPA ID Number

DSM BIOMEDICAL INC (Continued) **1001217425**

Generator Location City:	Berkeley
Generator Location Zip:	94710
Generator Location State:	CA
Generator Contact Company Name:	Not reported
Designated Facility EPA ID:	CAD982444481
Designated Facility Name:	HAZMAT TSDF INC, FORMER FILTER RECYCLING SERVICES INC
Designated Facility Mail Street Number:	180
Designated Facility Mail Street 1:	Not reported
Designated Facility Mail Street 2:	WEST MONTE AVENUE
Designated Facility Mail City:	RIALTO
Designated Facility Mail Zip:	92316
Designated Facility Mail State:	CA
Designated Facility Location Street Number:	180
Designated Facility Location Street 1:	WEST MONTE AVENUE
Designated Facility Location Street 2:	Not reported
Designated Facility Location City:	RIALTO
Designated Facility Location Zip:	92316
Designated Facility Location State:	CA
Designated Facility Contact Company Name:	Not reported
Manifest Residue Indicator:	N
Rejection Indicator:	N

Manifest Tracking Number:	021980519JJK
Last Updated Date:	20201223
Shipped Date:	20201109
Received Date:	20201202
Manifest Status:	Signed
Submission Type:	DataImage5Copy
Origin Type:	Service
Generator EPA ID:	CAR000034223
Generator Name:	DSM BIOMEDICAL INC
Generator Mail Street Number:	Not reported
Generator Mail Street 1:	2810 7TH STREET
Generator Mail Street 2:	Not reported
Generator Mail City:	BERKELEY
Generator Mail State:	CA
Generator Mail Zip:	94710
Generator Location Street Number:	Not reported
Generator Location Street 1:	2810 7th Street
Generator Location Street 2:	Not reported
Generator Location City:	Berkeley
Generator Location Zip:	94710
Generator Location State:	CA
Generator Contact Company Name:	DSM Biomedical Inc
Designated Facility EPA ID:	NED981723513
Designated Facility Name:	Clean Harbors Environmental Services, Inc.
Designated Facility Mail Street Number:	Not reported
Designated Facility Mail Street 1:	Not reported
Designated Facility Mail Street 2:	2247 South Highway 71
Designated Facility Mail City:	Kimball
Designated Facility Mail Zip:	69145
Designated Facility Mail State:	NE
Designated Facility Location Street Number:	Not reported
Designated Facility Location Street 1:	2247 South Highway 71
Designated Facility Location Street 2:	Not reported
Designated Facility Location City:	Kimball
Designated Facility Location Zip:	69145

Map ID
Direction
Distance
Elevation | Site | MAP FINDINGS | Database(s) | EDR ID Number
EPA ID Number

DSM BIOMEDICAL INC (Continued) **1001217425**

Designated Facility Location State:	NE
Designated Facility Contact Company Name:	Not reported
Manifest Residue Indicator:	N
Rejection Indicator:	N
Manifest Tracking Number:	021980572JJK
Last Updated Date:	20201230
Shipped Date:	20201116
Received Date:	20201125
Manifest Status:	Signed
Submission Type:	DataImage5Copy
Origin Type:	Service
Generator EPA ID:	CAR000034223
Generator Name:	DSM BIOMEDICAL, INC.
Generator Mail Street Number:	Not reported
Generator Mail Street 1:	2810 7TH STREET
Generator Mail Street 2:	Not reported
Generator Mail City:	BERKELEY
Generator Mail State:	CA
Generator Mail Zip:	94710
Generator Location Street Number:	Not reported
Generator Location Street 1:	2810 7th Street
Generator Location Street 2:	Not reported
Generator Location City:	Berkeley
Generator Location Zip:	94710
Generator Location State:	CA
Generator Contact Company Name:	Not reported
Designated Facility EPA ID:	CAD982444481
Designated Facility Name:	HAZMAT TSDF INC, FORMER FILTER RECYCLING SERVICES INC
Designated Facility Mail Street Number:	180
Designated Facility Mail Street 1:	Not reported
Designated Facility Mail Street 2:	WEST MONTE AVENUE
Designated Facility Mail City:	RIALTO
Designated Facility Mail Zip:	92316
Designated Facility Mail State:	CA
Designated Facility Location Street Number:	180
Designated Facility Location Street 1:	WEST MONTE AVENUE
Designated Facility Location Street 2:	Not reported
Designated Facility Location City:	RIALTO
Designated Facility Location Zip:	92316
Designated Facility Location State:	CA
Designated Facility Contact Company Name:	Not reported
Manifest Residue Indicator:	N
Rejection Indicator:	N
Manifest Tracking Number:	021980573JJK
Last Updated Date:	20210105
Shipped Date:	20201204
Received Date:	20201215
Manifest Status:	Signed
Submission Type:	DataImage5Copy
Origin Type:	Service
Generator EPA ID:	CAR000034223
Generator Name:	DSM BIOMEDICAL INC
Generator Mail Street Number:	Not reported
Generator Mail Street 1:	180 WEST MONTE AVE
Generator Mail Street 2:	Not reported

Map ID
Direction
Distance
Elevation | Site | MAP FINDINGS | Database(s) | EDR ID Number
EPA ID Number

DSM BIOMEDICAL INC (Continued) **1001217425**

Generator Mail City:	BLOOMINGTON
Generator Mail State:	CA
Generator Mail Zip:	92316
Generator Location Street Number:	Not reported
Generator Location Street 1:	2810 7th Street
Generator Location Street 2:	Not reported
Generator Location City:	Berkeley
Generator Location Zip:	94710
Generator Location State:	CA
Generator Contact Company Name:	DSM Biomedical Inc
Designated Facility EPA ID:	NED981723513
Designated Facility Name:	Clean Harbors Environmental Services, Inc.
Designated Facility Mail Street Number:	Not reported
Designated Facility Mail Street 1:	Not reported
Designated Facility Mail Street 2:	2247 South Highway 71
Designated Facility Mail City:	Kimball
Designated Facility Mail Zip:	69145
Designated Facility Mail State:	NE
Designated Facility Location Street Number:	Not reported
Designated Facility Location Street 1:	2247 South Highway 71
Designated Facility Location Street 2:	Not reported
Designated Facility Location City:	Kimball
Designated Facility Location Zip:	69145
Designated Facility Location State:	NE
Designated Facility Contact Company Name:	Not reported
Manifest Residue Indicator:	N
Rejection Indicator:	N

State Waste:

Manifest Tracking Number:	021980603JJK
Waste Line Number:	1
State Waste Code Owner:	CA
State Waste Code:	352
State Waste:	Other organic solids
Manifest Tracking Number:	021980603JJK
Waste Line Number:	1
State Waste Code Owner:	CA
State Waste Code:	352
State Waste:	Other organic solids
Manifest Tracking Number:	021980603JJK
Waste Line Number:	2
State Waste Code Owner:	CA
State Waste Code:	352
State Waste:	Other organic solids
Manifest Tracking Number:	021980603JJK
Waste Line Number:	2
State Waste Code Owner:	CA
State Waste Code:	352
State Waste:	Other organic solids
Manifest Tracking Number:	021980603JJK
Waste Line Number:	3
State Waste Code Owner:	CA
State Waste Code:	352

Map ID
Direction
Distance
Elevation | Site | MAP FINDINGS | Database(s) | EDR ID Number
EPA ID Number

DSM BIOMEDICAL INC (Continued) **1001217425**

State Waste: Other organic solids

Manifest Tracking Number: 021980603JJK
Waste Line Number: 3
State Waste Code Owner: CA
State Waste Code: 352
State Waste: Other organic solids

Manifest Tracking Number: 021980603JJK
Waste Line Number: 4
State Waste Code Owner: CA
State Waste Code: 352
State Waste: Other organic solids

Manifest Tracking Number: 021980603JJK
Waste Line Number: 4
State Waste Code Owner: CA
State Waste Code: 352
State Waste: Other organic solids

Transporter:
Manifest Tracking Number: 021980603JJK
Transporter Line Number: 1
Transporter EPA ID: CAR000217513
Transporter Name: Environmental Logistics Inc

Waste Line:
Manifest Tracking Number: 021980603JJK
Waste Line Number: 1
U.S. DOT Hazardous Indicator: N
U.S. DOT ID Number: Not reported
U.S. DOT Description: Not reported
Non-Hazardous Waste Description: Non-RCRA Hazardous Waste Solid (Contaminated Solids)
Number of Containers: 1
Container Type Code: DM
Container Type Description: Metal drums, barrels, kegs
Waste Quantity: 185
Quantity Unit of Measure Code: P
Quantity Unit of Measure Description: Pounds
Waste Quantity, in Tons: 0.0925
Acute Waste Quantity, in Tons: 0
Non-Acute Waste Quantity, in Tons: 0.0925
Waste Quantity, in Kilograms: 83.900276
Acute Waste Quantity, in Kilograms: 0
Non-Acute Waste Quantity, in Kilorgrams: 83.900276
Management Method Code: H141
Management Method Description: STORAGE, BULKING AND/OR TRANSFER OFF SITE
Waste Residue Indicator: N
Quantity Discrepancy Indicator: N
Waste Type Discrepancy Indicator: N
Waste Density: Not reported
Waste Density Unit of Measure Code: Not reported
Waste Density Unit of Measure Description: Not reported
Form Code: Not reported
Form Code Description: Not reported
Source Code: Not reported

Map ID
Direction
Distance
Elevation | Site | MAP FINDINGS | Database(s) | EDR ID Number
EPA ID Number

DSM BIOMEDICAL INC (Continued) **1001217425**

Source Code Description:	Not reported
Waste Minimization Code:	Not reported
Waste Minimization Code Description:	Not reported
Consent Number:	Not reported
EPA Waste Indicator:	N
Manifest Tracking Number:	021980603JJK
Waste Line Number:	2
U.S. DOT Hazardous Indicator:	N
U.S. DOT ID Number:	Not reported
U.S. DOT Description:	Not reported
Non-Hazardous Waste Description:	Non-RCRA Hazardous Waste Solid (Empty Container)
Number of Containers:	1
Container Type Code:	CW
Container Type Description:	Wooden boxes, cartons, cases
Waste Quantity:	750
Quantity Unit of Measure Code:	P
Quantity Unit of Measure Description:	Pounds
Waste Quantity, in Tons:	0.375
Acute Waste Quantity, in Tons:	0
Non-Acute Waste Quantity, in Tons:	0.375
Waste Quantity, in Kilograms:	340.13626
Acute Waste Quantity, in Kilograms:	0
Non-Acute Waste Quantity, in Kilorgrams:	340.13626
Management Method Code:	H141
Management Method Description:	STORAGE, BULKING AND/OR TRANSFER OFF SITE
Waste Residue Indicator:	N
Quantity Discrepancy Indicator:	N
Waste Type Discrepancy Indicator:	N
Waste Density:	Not reported
Waste Density Unit of Measure Code:	Not reported
Waste Density Unit of Measure Description:	Not reported
Form Code:	Not reported
Form Code Description:	Not reported
Source Code:	Not reported
Source Code Description:	Not reported
Waste Minimization Code:	Not reported
Waste Minimization Code Description:	Not reported
Consent Number:	Not reported
EPA Waste Indicator:	N
Manifest Tracking Number:	021980603JJK
Waste Line Number:	3
U.S. DOT Hazardous Indicator:	N
U.S. DOT ID Number:	Not reported
U.S. DOT Description:	Not reported
Non-Hazardous Waste Description:	Non-RCRA Hazardous Waste Solid (Polymer Solidified)
Number of Containers:	2
Container Type Code:	DM
Container Type Description:	Metal drums, barrels, kegs
Waste Quantity:	850
Quantity Unit of Measure Code:	P
Quantity Unit of Measure Description:	Pounds
Waste Quantity, in Tons:	0.425
Acute Waste Quantity, in Tons:	0
Non-Acute Waste Quantity, in Tons:	0.425
Waste Quantity, in Kilograms:	385.48776

Map ID
Direction
Distance
Elevation | Site | MAP FINDINGS | Database(s) | EDR ID Number
EPA ID Number

DSM BIOMEDICAL INC (Continued) **1001217425**

Acute Waste Quantity, in Kilograms:	0
Non-Acute Waste Quantity, in Kilorgrams:	385.48776
Management Method Code:	H141
Management Method Description:	STORAGE, BULKING AND/OR TRANSFER OFF SITE
Waste Residue Indicator:	N
Quantity Discrepancy Indicator:	N
Waste Type Discrepancy Indicator:	N
Waste Density:	Not reported
Waste Density Unit of Measure Code:	Not reported
Waste Density Unit of Measure Description:	Not reported
Form Code:	Not reported
Form Code Description:	Not reported
Source Code:	Not reported
Source Code Description:	Not reported
Waste Minimization Code:	Not reported
Waste Minimization Code Description:	Not reported
Consent Number:	Not reported
EPA Waste Indicator:	N

Manifest Tracking Number:	021980603JJK
Waste Line Number:	4
U.S. DOT Hazardous Indicator:	N
U.S. DOT ID Number:	Not reported
U.S. DOT Description:	Not reported
Non-Hazardous Waste Description:	Non-RCRA Hazardous Waste Solid (Crushed Glassware)
Number of Containers:	1
Container Type Code:	DM
Container Type Description:	Metal drums, barrels, kegs
Waste Quantity:	250
Quantity Unit of Measure Code:	P
Quantity Unit of Measure Description:	Pounds
Waste Quantity, in Tons:	0.125
Acute Waste Quantity, in Tons:	0
Non-Acute Waste Quantity, in Tons:	0.125
Waste Quantity, in Kilograms:	113.37875
Acute Waste Quantity, in Kilograms:	0
Non-Acute Waste Quantity, in Kilorgrams:	113.37875
Management Method Code:	H141
Management Method Description:	STORAGE, BULKING AND/OR TRANSFER OFF SITE
Waste Residue Indicator:	N
Quantity Discrepancy Indicator:	N
Waste Type Discrepancy Indicator:	N
Waste Density:	Not reported
Waste Density Unit of Measure Code:	Not reported
Waste Density Unit of Measure Description:	Not reported
Form Code:	Not reported
Form Code Description:	Not reported
Source Code:	Not reported
Source Code Description:	Not reported
Waste Minimization Code:	Not reported
Waste Minimization Code Description:	Not reported
Consent Number:	Not reported
EPA Waste Indicator:	N

Click this hyperlink while viewing on your computer to access
306 additional US EManifest: record(s) in the EDR Site Report.

MAP FINDINGS

Map ID
Direction
Distance
Elevation | Site | Database(s) | EDR ID Number
EPA ID Number

H76 **THE PROFESSIONAL TREE CARE COMPANY** **CERS HAZ WASTE** **S121791550**
SSW **830 GRAYSON ST** **HWTS** **N/A**
1/8-1/4 **BERKELEY, CA 94710** **CERS**
0.125 mi.
661 ft. **Site 8 of 9 in cluster H**

Relative:
Lower

Actual:
34 ft.

CERS HAZ WASTE:
Name: THE PROFESSIONAL TREE CARE COMPANY
Address: 830 GRAYSON ST
City,State,Zip: BERKELEY, CA 94710
Site ID: 75257
CERS ID: 10196776
CERS Description: Hazardous Waste Generator

HWTS:
Name: THE PROFESSIONAL TREE CARE COMPANY
Address: 830 GRAYSON ST
Address 2: Not reported
City,State,Zip: BERKELEY, CA 94710
EPA ID: CAC002661965
Inactive Date: 07/19/2011
Create Date: 01/19/2011
Last Act Date: Not reported
Mailing Name: Not reported
Mailing Address: PO BOX 2377
Mailing Address 2: Not reported
Mailing City,State,Zip: BERKELEY, CA 947020377
Owner Name: THE PROFESSIONAL TREE CARE COMPANY
Owner Address: PO BOX 2377
Owner Address 2: Not reported
Owner City,State,Zip: BERKELEY, CA 947020377
Owner Phone: Not reported
Owner Fax: Not reported
Contact Name: PAMALA LLEWELLYN
Contact Address: PO BOX 2377
Contact Address 2: Not reported
City,State,Zip: BERKELEY, CA 947020377
Contact Phone: Not reported
Contact Fax: Not reported
Facility Status: Inactive
Facility Type: TEMPORARY
Category: STATE
Latitude: 37.85493
Longitude: -122.2931

CERS:
Name: THE PROFESSIONAL TREE CARE COMPANY
Address: 830 GRAYSON ST
City,State,Zip: BERKELEY, CA 94710
Site ID: 75257
CERS ID: 10196776
CERS Description: Chemical Storage Facilities

Violations:
Site ID: 75257
Site Name: THE PROFESSIONAL TREE CARE COMPANY
Violation Date: 01-09-2018
Citation: 40 CFR 1 265.173 - U.S. Code of Federal Regulations, Title 40, Chapter 1, Section(s) 265.173

Map ID
Direction
Distance
Elevation Site

MAP FINDINGS

Database(s) EDR ID Number EPA ID Number

THE PROFESSIONAL TREE CARE COMPANY (Continued) **S121791550**

Violation Description: Failure to meet the following container management requirements: (a) A container holding hazardous waste must always be closed during storage, except when it is necessary to add or remove waste. (b) A container holding hazardous waste must not be opened, handled, or stored in a manner which may rupture the container or cause it to leak.
Violation Notes: Returned to compliance on 02/28/2018. The used oil drum in the back corner of the hazardous waste storage area is covered with a grate and is not closed. The used oil tank lid is not closed when not adding or removing waste. Corrective action: Maintain these containers/tanks closed except when adding or removing hazardous waste. 2/14/18 - Spoke with Pamela and received email. Extension granted.
Violation Division: Berkeley City Toxics Management Division
Violation Program: HW
Violation Source: CERS,

Site ID: 75257
Site Name: THE PROFESSIONAL TREE CARE COMPANY
Violation Date: 01-09-2018
Citation: 40 CFR 1 262.34(d)(5)(iii) - U.S. Code of Federal Regulations, Title 40, Chapter 1, Section(s) 262.34(d)(5)(iii)
Violation Description: Failure to ensure that all employees are thoroughly familiar with proper waste handling and emergency procedures, relevant to their responsibilities during normal facility operations and emergencies.
Violation Notes: Returned to compliance on 02/28/2018. Employees are not thoroughly familiar with proper waste handling as demonstrated by the container management violations observed at the time of the inspection. Corrective action: Provide a training which reviews the hazardous waste management requirements and document the training. Provide a copy of the training record to TMD. 2/14/18 - Spoke with Pamela and received email. Extension granted.
Violation Division: Berkeley City Toxics Management Division
Violation Program: HW
Violation Source: CERS,

Site ID: 75257
Site Name: THE PROFESSIONAL TREE CARE COMPANY
Violation Date: 01-09-2018
Citation: HSC 6.95 25508(a)(1) - California Health and Safety Code, Chapter 6.95, Section(s) 25508(a)(1)
Violation Description: Failure to complete and electronically submit hazardous material inventory information for all reportable hazardous materials on site at or above reportable quantities.
Violation Notes: Returned to compliance on 03/07/2018. Facility is storing transmission drive train oil, approximately 10, 5 gallon containers, and a 318 cubic foot cylinder of argon/CO2 onsite. This is not disclosed on the inventory. Corrective action: Update the inventory to include all hazardous materials stored onsite. 2/14/18 - Spoke with Pamela and received email. Extension granted.
Violation Division: Berkeley City Toxics Management Division
Violation Program: HMRRP
Violation Source: CERS,

Site ID: 75257
Site Name: THE PROFESSIONAL TREE CARE COMPANY
Violation Date: 01-09-2018
Citation: HSC 6.95 25505(a)(4) - California Health and Safety Code, Chapter

Map ID
Direction
Distance
Elevation | Site | MAP FINDINGS | Database(s) | EDR ID Number
EPA ID Number

THE PROFESSIONAL TREE CARE COMPANY (Continued) **S121791550**

6.95, Section(s) 25505(a)(4)
Violation Description: Failure to provide initial and annual training to all employees in safety procedures in the event of a release or threatened release of a hazardous material or failure to document and maintain training records for a minimum of three years.
Violation Notes: Returned to compliance on 02/28/2018. John indicates that they are provided on the job training, but he is not aware of any training documentation. Corrective action: Provide a training to employees reviewing hazards of materials, emergency response procedures, coordination of emergency response actions, notification procedures for local emergency responders, CUPA, Cal OES and onsite and offsite personnel, PPE, use and maintenenace of emergency response equipment and supplies, evacuation procedures and any other items included in your in-house developed training program. Document the training and provide a copy of the training record to TMD. 2/14/18 - Spoke with Pamela and received email. Extension granted.
Violation Division: Berkeley City Toxics Management Division
Violation Program: HMRRP
Violation Source: CERS,

Site ID: 75257
Site Name: THE PROFESSIONAL TREE CARE COMPANY
Violation Date: 01-09-2018
Citation: 40 CFR 1 265.177 - U.S. Code of Federal Regulations, Title 40, Chapter 1, Section(s) 265.177
Violation Description: Failure to separate incompatible wastes from the same container, nearby containers, or unwashed containers which previously contained incompatible waste or materials.
Violation Notes: Returned to compliance on 02/28/2018. John indicates the used antifreeze usually gets added to the used oil container for disposal. Used oil may not be mixed with other hazardous wastes or other materials. Corrective action: Maintain a separate container for the used antifreeze and label properly as hazardous waste. 2/14/18 - Spoke with Pamela and received email. Extension granted.
Violation Division: Berkeley City Toxics Management Division
Violation Program: HW
Violation Source: CERS,

Site ID: 75257
Site Name: THE PROFESSIONAL TREE CARE COMPANY
Violation Date: 01-09-2018
Citation: HSC 6.5 Multiple - California Health and Safety Code, Chapter 6.5, Section(s) Multiple
Violation Description: Hazardous Waste Generator Program - Administration/Documentation - General
Violation Notes: Returned to compliance on 02/14/2018. Facility generates hazardous waste but does not have an active EPA ID number. CAL000273418 is inactive. Corrective action: Submit the application to DTSC, https://www.dtsc.ca.gov/HazardousWaste/upload/GISS_FORM_1358.pdf, to reactivate your EPA ID number. In addition, ensure to complete the eVerification Questionnaire, electronically, every year. 2/14/18 - Pamela indicates The EPA ID application was submitted by email over 3 weeks ago. She then went online, resubmitted an electronic application and paid the bill 1.5 weeks ago. DTSC hasn't reactivated their EPA ID number.
Violation Division: Berkeley City Toxics Management Division
Violation Program: HW

Map ID
Direction
Distance
Elevation Site

MAP FINDINGS

Database(s) EDR ID Number EPA ID Number

THE PROFESSIONAL TREE CARE COMPANY (Continued) **S121791550**

Violation Source: CERS,

Site ID: 75257
Site Name: THE PROFESSIONAL TREE CARE COMPANY
Violation Date: 01-09-2018
Citation: HSC 6.5 25250.22 - California Health and Safety Code, Chapter 6.5, Section(s) 25250.22
Violation Description: Failure to properly manage used oil and/or fuel filters in accordance with the requirements.
Violation Notes: Returned to compliance on 02/28/2018. The 55 gallon drum of used oil filters was not closed and was not labeled as used oil filters or with an accumulation start date. Corrective action: Maintain the container closed except when adding or removing the filters. Label the drum with the contents and an accumulation start date. 2/14/18 - Spoke with Pamela and received email. Extension granted.
Violation Division: Berkeley City Toxics Management Division
Violation Program: HW
Violation Source: CERS,

Site ID: 75257
Site Name: THE PROFESSIONAL TREE CARE COMPANY
Violation Date: 01-09-2018
Citation: 22 CCR 12 66262.34(f) - California Code of Regulations, Title 22, Chapter 12, Section(s) 66262.34(f)
Violation Description: Failure to properly label hazardous waste accumulation containers and portable tanks with the following requirements: "Hazardous Waste", name and address of the generator, physical and chemical characteristics of the Hazardous Waste, and starting accumulation date.
Violation Notes: Returned to compliance on 02/28/2018. The label on the used oil drum in the corner is labeled as hazardous waste, but the label is otherwise illegible. Corrective action: Clean the label on the drum or place a new label on the drum with all required information. 2/14/18 - Spoke with Pamela and received email. Extension granted.
Violation Division: Berkeley City Toxics Management Division
Violation Program: HW
Violation Source: CERS,

Site ID: 75257
Site Name: THE PROFESSIONAL TREE CARE COMPANY
Violation Date: 01-09-2018
Citation: HSC 6.95 25508(a)(1) - California Health and Safety Code, Chapter 6.95, Section(s) 25508(a)(1)
Violation Description: Failure to establish and electronically submit an adequate emergency response plan and procedures for a release or threatened release of a hazardous material.
Violation Notes: Returned to compliance on 03/02/2018. The emergency response plan does not include immediate notification to the CUPA in the event of a release or threatened release of a hazardous material and does not include the phone number of the CUPA. Corrective action: Complete and submit an emergency response plan which contains the notification to the CUPA and the phone number in CERS. A template can be found here: https://calepa.ca.gov/wp-content/uploads/sites/62/2017/05/CUPA-Documents-eTemplates-Contingency.pdf. 2/14/18 - Spoke with Pamela and received email. Extension granted.
Violation Division: Berkeley City Toxics Management Division

Map ID
Direction
Distance
Elevation Site

MAP FINDINGS

Database(s)

EDR ID Number
EPA ID Number

THE PROFESSIONAL TREE CARE COMPANY (Continued) **S121791550**

Violation Program: HMRRP
Violation Source: CERS,

Evaluation:
Eval General Type: Compliance Evaluation Inspection
Eval Date: 05-04-2021
Violations Found: No
Eval Type: Routine done by local agency
Eval Notes: Met with John Burke to review and confirm the information in the 2/26/2021 HMBP submittal.
Eval Division: Berkeley City Toxics Management Division
Eval Program: HMRRP
Eval Source: CERS,

Eval General Type: Compliance Evaluation Inspection
Eval Date: 01-09-2018
Violations Found: Yes
Eval Type: Routine done by local agency
Eval Notes: Facility generates used oil, used oil filters, used rags from equipment maintenance and oily water/sludge from the oil water separator. John indicates the rags are taken by the uniform service for laundering and the parts washer is serviced as needed. The copies of waste disposal records onsite were illegible. Provide TMD with copies of waste disposal records for the used oil, used antifreeze, oily debris, oily water, used lead acid batteries and used oil filters. For the hazardous waste manifests, provide the generator retains copy, as well as the designated facility to generator copy. In addition, please provide your procedure for submitting copies of the hazardous waste manifests to DTSC.
Eval Division: Berkeley City Toxics Management Division
Eval Program: HW
Eval Source: CERS,

Eval General Type: Compliance Evaluation Inspection
Eval Date: 01-09-2018
Violations Found: Yes
Eval Type: Routine done by local agency
Eval Notes: Met with John Burke to confirm the information in the 3/1/2017 HMBP submittal. Please note that the annual review and certification is due 3/1/2018 and must include an update to the hazard categories on the inventory. Please see the items marked on the printed inventory provided by TMD. Observed storage of argon/carbon dioxide, transmission drive train oil, a water bottle of antifreeze, parts washer, propane, used oil, and oil. The 5 gallon water bottle of antifreeze is open and sitting, leaning, on top of the oil tank and is unlabeled. The container must be labeled within 10 days or is considered a hazardous waste. In addition, the container must be stored in a manner to prevent or minimize a release, including closing it.
Eval Division: Berkeley City Toxics Management Division
Eval Program: HMRRP
Eval Source: CERS,

Eval General Type: Compliance Evaluation Inspection
Eval Date: 04-29-2015
Violations Found: No
Eval Type: Routine done by local agency

Map ID
Direction
Distance
Elevation | Site | MAP FINDINGS | Database(s) | EDR ID Number
EPA ID Number

THE PROFESSIONAL TREE CARE COMPANY (Continued) **S121791550**

Eval Notes: Waste disposal records available and consistent with consolidated manifest data. Training consistent with facility operations and documented. Container management and labeling appropriate.
Eval Division: Berkeley City Toxics Management Division
Eval Program: HW
Eval Source: CERS,

Eval General Type: Compliance Evaluation Inspection
Eval Date: 04-29-2015
Violations Found: No
Eval Type: Routine done by local agency
Eval Notes: Training records available and appropriate to operations. Waste disposal records complete. ER posting near phone.
Eval Division: Berkeley City Toxics Management Division
Eval Program: HMRRP
Eval Source: CERS,

Eval General Type: Compliance Evaluation Inspection
Eval Date: 05-04-2021
Violations Found: No
Eval Type: Routine done by local agency
Eval Notes: Not reported
Eval Division: Berkeley City Toxics Management Division
Eval Program: HW
Eval Source: CERS,

Coordinates:
Site ID: 75257
Facility Name: THE PROFESSIONAL TREE CARE COMPANY
Env Int Type Code: HWG
Program ID: 10196776
Coord Name: Not reported
Ref Point Type Desc: Center of a facility or station.,
Latitude: 37.854930
Longitude: -122.293140

Affiliation:
Affiliation Type Desc: CUPA District
Entity Name: Berkeley City Toxics Management Division
Entity Title: Not reported
Affiliation Address: 1947 Center Street, 1st Floor
Affiliation City: Berkeley
Affiliation State: CA
Affiliation Country: Not reported
Affiliation Zip: 94704
Affiliation Phone: (510) 981-7460,

Affiliation Type Desc: Identification Signer
Entity Name: Marti Baer
Entity Title: Compliance Assistant
Affiliation Address: Not reported
Affiliation City: Not reported
Affiliation State: Not reported
Affiliation Country: Not reported
Affiliation Zip: Not reported
Affiliation Phone: ,

Map ID
Direction
Distance
Elevation

MAP FINDINGS

Site

Database(s)

EDR ID Number
EPA ID Number

THE PROFESSIONAL TREE CARE COMPANY (Continued) **S121791550**

Affiliation Type Desc:	Operator
Entity Name:	THE PROFESSIONAL TREE CARE COMPANY
Entity Title:	Not reported
Affiliation Address:	Not reported
Affiliation City:	Not reported
Affiliation State:	Not reported
Affiliation Country:	Not reported
Affiliation Zip:	Not reported
Affiliation Phone:	(510) 549-3954,

Affiliation Type Desc:	Parent Corporation
Entity Name:	THE PROFESSIONAL TREE CARE COMPANY
Entity Title:	Not reported
Affiliation Address:	Not reported
Affiliation City:	Not reported
Affiliation State:	Not reported
Affiliation Country:	Not reported
Affiliation Zip:	Not reported
Affiliation Phone:	,

Affiliation Type Desc:	Document Preparer
Entity Name:	Marti Baer
Entity Title:	Not reported
Affiliation Address:	Not reported
Affiliation City:	Not reported
Affiliation State:	Not reported
Affiliation Country:	Not reported
Affiliation Zip:	Not reported
Affiliation Phone:	,

Affiliation Type Desc:	Environmental Contact
Entity Name:	Marti Baer
Entity Title:	Not reported
Affiliation Address:	2828 Eighth Street
Affiliation City:	Berkeley
Affiliation State:	CA
Affiliation Country:	Not reported
Affiliation Zip:	94710
Affiliation Phone:	,

Affiliation Type Desc:	Facility Mailing Address
Entity Name:	Mailing Address
Entity Title:	Not reported
Affiliation Address:	2828 8th Street
Affiliation City:	Berkeley
Affiliation State:	CA
Affiliation Country:	Not reported
Affiliation Zip:	94710
Affiliation Phone:	,

Affiliation Type Desc:	Legal Owner
Entity Name:	Brian Fenske
Entity Title:	Not reported
Affiliation Address:	2828 8th Street
Affiliation City:	Berkeley
Affiliation State:	CA
Affiliation Country:	United States

Map ID
Direction
Distance
Elevation | Site | MAP FINDINGS | Database(s) | EDR ID Number
EPA ID Number

THE PROFESSIONAL TREE CARE COMPANY (Continued) **S121791550**

Affiliation Zip: 94710
Affiliation Phone: (510) 549-3954,

H77 **ARBORICULTURAL SPECIALTIES INC** **RCRA NonGen / NLR** **1024807238**
SSW **830 GRAYSON ST** **E MANIFEST** **CAL000273418**
1/8-1/4 **BERKELEY, CA 94710**
0.125 mi.
661 ft. **Site 9 of 9 in cluster H**

Relative:
Lower

Actual:
34 ft.

RCRA Listings:

Date Form Received by Agency:	20200610
Handler Name:	Arboricultural Specialties Inc
Handler Address:	830 Grayson St
Handler City,State,Zip:	BERKELEY, CA 94710-2616
EPA ID:	CAL000273418
Contact Name:	KRISTEN KLINGEN
Contact Address:	8TH ST
Contact City,State,Zip:	BERKELEY, CA 94710
Contact Telephone:	510-549-3954
Contact Fax:	510-549-3965
Contact Email:	Not reported
Contact Title:	Not reported
EPA Region:	09
Land Type:	Private
Federal Waste Generator Description:	Not a generator, verified
Non-Notifier:	Not reported
Biennial Report Cycle:	Not reported
Accessibility:	Not reported
Active Site Indicator:	Not reported
State District Owner:	Not reported
State District:	Not reported
Mailing Address:	8TH ST
Mailing City,State,Zip:	BERKELEY, CA 94710
Owner Name:	Not reported
Owner Type:	Not reported
Operator Name:	Arboricultural Specialties Inc
Operator Type:	Other
Short-Term Generator Activity:	No
Importer Activity:	No
Mixed Waste Generator:	No
Transporter Activity:	No
Transfer Facility Activity:	No
Recycler Activity with Storage:	No
Small Quantity On-Site Burner Exemption:	No
Smelting Melting and Refining Furnace Exemption:	No
Underground Injection Control:	No
Off-Site Waste Receipt:	No
Universal Waste Indicator:	No
Universal Waste Destination Facility:	No
Federal Universal Waste:	No
Active Site State-Reg Handler:	---
Federal Facility Indicator:	Not reported
Hazardous Secondary Material Indicator:	N
Sub-Part K Indicator:	Not reported
2018 GPRA Permit Baseline:	Not on the Baseline
2018 GPRA Renewals Baseline:	Not on the Baseline
202 GPRA Corrective Action Baseline:	No

ARBORICULTURAL SPECIALTIES INC (Continued) **1024807238**

Subject to Corrective Action Universe:	No
Non-TSDFs Where RCRA CA has Been Imposed Universe:	No
Corrective Action Priority Ranking:	No NCAPS ranking
Environmental Control Indicator:	No
Institutional Control Indicator:	No
Human Exposure Controls Indicator:	N/A
Groundwater Controls Indicator:	N/A
Significant Non-Complier Universe:	No
Unaddressed Significant Non-Complier Universe:	No
Addressed Significant Non-Complier Universe:	No
Significant Non-Complier With a Compliance Schedule Universe:	No
Financial Assurance Required:	Not reported
Handler Date of Last Change:	20200617
Recognized Trader-Importer:	No
Recognized Trader-Exporter:	No
Importer of Spent Lead Acid Batteries:	No
Exporter of Spent Lead Acid Batteries:	No
Recycler Activity Without Storage:	No
Manifest Broker:	No
Sub-Part P Indicator:	No

Handler - Owner Operator:

Owner/Operator Indicator:	Owner
Owner/Operator Name: ARBORICULTURAL SPECIALTIES INC	
Legal Status:	Other
Date Became Current:	Not reported
Date Ended Current:	Not reported
Owner/Operator Address:	2828 8TH ST
Owner/Operator City,State,Zip:	BERKELEY, CA 94710
Owner/Operator Telephone:	510-549-3954
Owner/Operator Telephone Ext:	Not reported
Owner/Operator Fax:	Not reported
Owner/Operator Email:	Not reported

Owner/Operator Indicator:	Operator
Owner/Operator Name: ARBORICULTURAL SPECIALTIES INC	
Legal Status:	Other
Date Became Current:	Not reported
Date Ended Current:	Not reported
Owner/Operator Address:	2828 8TH ST
Owner/Operator City,State,Zip:	BERKELEY, CA 94710
Owner/Operator Telephone:	510-504-4563
Owner/Operator Telephone Ext:	Not reported
Owner/Operator Fax:	510-549-3965
Owner/Operator Email:	Not reported

Owner/Operator Indicator:	Operator
Owner/Operator Name: PAMELA LLEWELLYN	
Legal Status:	Other
Date Became Current:	Not reported
Date Ended Current:	Not reported
Owner/Operator Address:	2828 8TH ST
Owner/Operator City,State,Zip:	BERKELEY, CA 94710
Owner/Operator Telephone:	510-316-8932
Owner/Operator Telephone Ext:	Not reported
Owner/Operator Fax:	Not reported

Map ID
Direction
Distance
Elevation | Site | MAP FINDINGS | Database(s) | EDR ID Number
EPA ID Number

ARBORICULTURAL SPECIALTIES INC (Continued) **1024807238**

Owner/Operator Email: Not reported

Historic Generators:

Receive Date:	20030721
Handler Name:	ARBORICULTURAL SPECIALTIES INC
Federal Waste Generator Description:	Not a generator, verified
State District Owner:	Not reported
Large Quantity Handler of Universal Waste:	No
Recognized Trader Importer:	No
Recognized Trader Exporter:	No
Spent Lead Acid Battery Importer:	No
Spent Lead Acid Battery Exporter:	No
Current Record:	No
Non Storage Recycler Activity:	Not reported
Electronic Manifest Broker:	Not reported

Receive Date:	20200610
Handler Name:	ARBORICULTURAL SPECIALTIES INC
Federal Waste Generator Description:	Not a generator, verified
State District Owner:	Not reported
Large Quantity Handler of Universal Waste:	No
Recognized Trader Importer:	No
Recognized Trader Exporter:	No
Spent Lead Acid Battery Importer:	No
Spent Lead Acid Battery Exporter:	No
Current Record:	Yes
Non Storage Recycler Activity:	No
Electronic Manifest Broker:	No

List of NAICS Codes and Descriptions:

NAICS Code:	56173
NAICS Description:	LANDSCAPING SERVICES

Facility Has Received Notices of Violations:
Violations: No Violations Found

Evaluation Action Summary:
Evaluations: No Evaluations Found

E MANIFEST:

Manifest Tracking Number:	020784543JJK
Last Updated Date:	20200520
Shipped Date:	20190903
Received Date:	20190906
Manifest Status:	Signed
Submission Type:	DataImage5Copy
Origin Type:	Mail
Generator EPA ID:	CAL000273418
Generator Name:	ARBORICULTURAL SPECIALTIES INC
Generator Mail Street Number:	Not reported
Generator Mail Street 1:	830 GRAYSON ST
Generator Mail Street 2:	Not reported
Generator Mail City:	BERKELEY
Generator Mail State:	CA

Map ID
Direction
Distance
Elevation | Site | MAP FINDINGS | Database(s) | EDR ID Number
EPA ID Number

ARBORICULTURAL SPECIALTIES INC (Continued) **1024807238**

Generator Mail Zip:	94710-2616
Generator Location Street Number:	Not reported
Generator Location Street 1:	PO BOX 2377
Generator Location Street 2:	Not reported
Generator Location City:	BERKELEY
Generator Location Zip:	94702-0377
Generator Location State:	CA
Generator Contact Company Name:	Not reported
Designated Facility EPA ID:	CAD044003556
Designated Facility Name:	RAMOS ENVIRONMENTAL SERVICES
Designated Facility Mail Street Number:	1515
Designated Facility Mail Street 1:	Not reported
Designated Facility Mail Street 2:	S RIVER RD.
Designated Facility Mail City:	WEST SACRAMENTO
Designated Facility Mail Zip:	95691
Designated Facility Mail State:	CA
Designated Facility Location Street Number:	1515
Designated Facility Location Street 1:	S RIVER RD.
Designated Facility Location Street 2:	Not reported
Designated Facility Location City:	WEST SACRAMENTO
Designated Facility Location Zip:	95691-0000
Designated Facility Location State:	CA
Designated Facility Contact Company Name:	Not reported
Manifest Residue Indicator:	N
Rejection Indicator:	N

Manifest Tracking Number:	019172768JJK
Last Updated Date:	20190417
Shipped Date:	20181017
Received Date:	20181022
Manifest Status:	Signed
Submission Type:	DataImage5Copy
Origin Type:	Mail
Generator EPA ID:	CAL000273418
Generator Name:	ARBORICULTURAL SPECIALTIES INC
Generator Mail Street Number:	Not reported
Generator Mail Street 1:	830 GRAYSON ST
Generator Mail Street 2:	Not reported
Generator Mail City:	BERKELEY
Generator Mail State:	CA
Generator Mail Zip:	94710-2616
Generator Location Street Number:	Not reported
Generator Location Street 1:	PO BOX 2377
Generator Location Street 2:	Not reported
Generator Location City:	BERKELEY
Generator Location Zip:	94702-0377
Generator Location State:	CA
Generator Contact Company Name:	Not reported
Designated Facility EPA ID:	CAD044003556
Designated Facility Name:	RAMOS ENVIRONMENTAL SERVICES
Designated Facility Mail Street Number:	Not reported
Designated Facility Mail Street 1:	Not reported
Designated Facility Mail Street 2:	1515 S RIVER RD.
Designated Facility Mail City:	WEST SACRAMENTO
Designated Facility Mail Zip:	95691
Designated Facility Mail State:	CA
Designated Facility Location Street Number:	Not reported

Map ID
Direction
Distance
Elevation | Site | MAP FINDINGS | Database(s) | EDR ID Number
EPA ID Number

ARBORICULTURAL SPECIALTIES INC (Continued) **1024807238**

Designated Facility Location Street 1:	1515 S RIVER RD.
Designated Facility Location Street 2:	Not reported
Designated Facility Location City:	WEST SACRAMENTO
Designated Facility Location Zip:	95691-0000
Designated Facility Location State:	CA
Designated Facility Contact Company Name:	Not reported
Manifest Residue Indicator:	N
Rejection Indicator:	N

Manifest Tracking Number:	100063615ELC
Last Updated Date:	20210923
Shipped Date:	20210923
Received Date:	20210923
Manifest Status:	Signed
Submission Type:	Hybrid
Origin Type:	Web
Generator EPA ID:	CAL000273418
Generator Name:	ARBORICULTURAL SPECIALTIES INC
Generator Mail Street Number:	Not reported
Generator Mail Street 1:	830 GRAYSON ST
Generator Mail Street 2:	Not reported
Generator Mail City:	BERKELEY
Generator Mail State:	CA
Generator Mail Zip:	94710-2616
Generator Location Street Number:	2828
Generator Location Street 1:	8TH ST
Generator Location Street 2:	Not reported
Generator Location City:	BERKELEY
Generator Location Zip:	94710
Generator Location State:	CA
Generator Contact Company Name:	Not reported
Designated Facility EPA ID:	CAD044003556
Designated Facility Name:	RAMOS ENVIRONMENTAL SERVICES
Designated Facility Mail Street Number:	1515
Designated Facility Mail Street 1:	Not reported
Designated Facility Mail Street 2:	S RIVER RD.
Designated Facility Mail City:	WEST SACRAMENTO
Designated Facility Mail Zip:	95691
Designated Facility Mail State:	CA
Designated Facility Location Street Number:	1515
Designated Facility Location Street 1:	S RIVER RD.
Designated Facility Location Street 2:	Not reported
Designated Facility Location City:	WEST SACRAMENTO
Designated Facility Location Zip:	95691-0000
Designated Facility Location State:	CA
Designated Facility Contact Company Name:	Not reported
Manifest Residue Indicator:	N
Rejection Indicator:	N

Manifest Tracking Number:	023611187JJK
Last Updated Date:	20220128
Shipped Date:	20220127
Received Date:	20220128
Manifest Status:	Signed
Submission Type:	DataImage5Copy
Origin Type:	Web
Generator EPA ID:	CAL000273418

Map ID
Direction
Distance
Elevation | Site | MAP FINDINGS | Database(s) | EDR ID Number
EPA ID Number

ARBORICULTURAL SPECIALTIES INC (Continued) **1024807238**

Generator Name:	ARBORICULTURAL SPECIALTIES INC
Generator Mail Street Number:	Not reported
Generator Mail Street 1:	830 GRAYSON ST
Generator Mail Street 2:	Not reported
Generator Mail City:	BERKELEY
Generator Mail State:	CA
Generator Mail Zip:	94710-2616
Generator Location Street Number:	2828
Generator Location Street 1:	8TH ST
Generator Location Street 2:	Not reported
Generator Location City:	BERKELEY
Generator Location Zip:	94710
Generator Location State:	CA
Generator Contact Company Name:	Not reported
Designated Facility EPA ID:	CAD044003556
Designated Facility Name:	RAMOS ENVIRONMENTAL SERVICES
Designated Facility Mail Street Number:	1515
Designated Facility Mail Street 1:	Not reported
Designated Facility Mail Street 2:	S RIVER RD.
Designated Facility Mail City:	WEST SACRAMENTO
Designated Facility Mail Zip:	95691
Designated Facility Mail State:	CA
Designated Facility Location Street Number:	1515
Designated Facility Location Street 1:	S RIVER RD.
Designated Facility Location Street 2:	Not reported
Designated Facility Location City:	WEST SACRAMENTO
Designated Facility Location Zip:	95691-0000
Designated Facility Location State:	CA
Designated Facility Contact Company Name:	Not reported
Manifest Residue Indicator:	N
Rejection Indicator:	N

Manifest Tracking Number:	021323308JJK
Last Updated Date:	20200519
Shipped Date:	20200407
Received Date:	20200408
Manifest Status:	Signed
Submission Type:	DataImage5Copy
Origin Type:	Mail
Generator EPA ID:	CAL000273418
Generator Name:	ARBORICULTURAL SPECIALTIES INC
Generator Mail Street Number:	Not reported
Generator Mail Street 1:	830 GRAYSON ST
Generator Mail Street 2:	Not reported
Generator Mail City:	BERKELEY
Generator Mail State:	CA
Generator Mail Zip:	94710-2616
Generator Location Street Number:	Not reported
Generator Location Street 1:	PO BOX 2377
Generator Location Street 2:	Not reported
Generator Location City:	BERKELEY
Generator Location Zip:	94702-0377
Generator Location State:	CA
Generator Contact Company Name:	Not reported
Designated Facility EPA ID:	CAD044003556
Designated Facility Name:	RAMOS ENVIRONMENTAL SERVICES
Designated Facility Mail Street Number:	1515

Map ID
Direction
Distance
Elevation | Site | MAP FINDINGS | Database(s) | EDR ID Number
EPA ID Number

ARBORICULTURAL SPECIALTIES INC (Continued) **1024807238**

Designated Facility Mail Street 1:	Not reported
Designated Facility Mail Street 2:	S RIVER RD.
Designated Facility Mail City:	WEST SACRAMENTO
Designated Facility Mail Zip:	95691
Designated Facility Mail State:	CA
Designated Facility Location Street Number:	1515
Designated Facility Location Street 1:	S RIVER RD.
Designated Facility Location Street 2:	Not reported
Designated Facility Location City:	WEST SACRAMENTO
Designated Facility Location Zip:	95691-0000
Designated Facility Location State:	CA
Designated Facility Contact Company Name:	Not reported
Manifest Residue Indicator:	N
Rejection Indicator:	N

Manifest Tracking Number:	021323336JJK
Last Updated Date:	20200519
Shipped Date:	20200407
Received Date:	20200409
Manifest Status:	Signed
Submission Type:	DataImage5Copy
Origin Type:	Mail
Generator EPA ID:	CAL000273418
Generator Name:	ARBORICULTURAL SPECIALTIES INC
Generator Mail Street Number:	Not reported
Generator Mail Street 1:	830 GRAYSON ST
Generator Mail Street 2:	Not reported
Generator Mail City:	BERKELEY
Generator Mail State:	CA
Generator Mail Zip:	94710-2616
Generator Location Street Number:	Not reported
Generator Location Street 1:	PO BOX 2377
Generator Location Street 2:	Not reported
Generator Location City:	BERKELEY
Generator Location Zip:	94702-0377
Generator Location State:	CA
Generator Contact Company Name:	Not reported
Designated Facility EPA ID:	CAD044003556
Designated Facility Name:	RAMOS ENVIRONMENTAL SERVICES
Designated Facility Mail Street Number:	1515
Designated Facility Mail Street 1:	Not reported
Designated Facility Mail Street 2:	S RIVER RD.
Designated Facility Mail City:	WEST SACRAMENTO
Designated Facility Mail Zip:	95691
Designated Facility Mail State:	CA
Designated Facility Location Street Number:	1515
Designated Facility Location Street 1:	S RIVER RD.
Designated Facility Location Street 2:	Not reported
Designated Facility Location City:	WEST SACRAMENTO
Designated Facility Location Zip:	95691-0000
Designated Facility Location State:	CA
Designated Facility Contact Company Name:	Not reported
Manifest Residue Indicator:	N
Rejection Indicator:	N

Manifest Tracking Number:	019177813JJK
Last Updated Date:	20190506

Map ID
Direction
Distance
Elevation | Site | MAP FINDINGS | Database(s) | EDR ID Number
EPA ID Number

ARBORICULTURAL SPECIALTIES INC (Continued) **1024807238**

Shipped Date:	20180723
Received Date:	20180727
Manifest Status:	Signed
Submission Type:	DataImage5Copy
Origin Type:	Mail
Generator EPA ID:	CAL000273418
Generator Name:	ARBORICULTURAL SPECIALTIES INC
Generator Mail Street Number:	Not reported
Generator Mail Street 1:	830 GRAYSON ST
Generator Mail Street 2:	Not reported
Generator Mail City:	BERKELEY
Generator Mail State:	CA
Generator Mail Zip:	94710-2616
Generator Location Street Number:	Not reported
Generator Location Street 1:	PO BOX 2377
Generator Location Street 2:	Not reported
Generator Location City:	BERKELEY
Generator Location Zip:	94702-0377
Generator Location State:	CA
Generator Contact Company Name:	Not reported
Designated Facility EPA ID:	CAD044003556
Designated Facility Name:	RAMOS ENVIRONMENTAL SERVICES
Designated Facility Mail Street Number:	Not reported
Designated Facility Mail Street 1:	Not reported
Designated Facility Mail Street 2:	1515 S RIVER RD.
Designated Facility Mail City:	WEST SACRAMENTO
Designated Facility Mail Zip:	95691
Designated Facility Mail State:	CA
Designated Facility Location Street Number:	Not reported
Designated Facility Location Street 1:	1515 S RIVER RD.
Designated Facility Location Street 2:	Not reported
Designated Facility Location City:	WEST SACRAMENTO
Designated Facility Location Zip:	95691-0000
Designated Facility Location State:	CA
Designated Facility Contact Company Name:	Not reported
Manifest Residue Indicator:	N
Rejection Indicator:	N

Manifest Tracking Number:	100057020ELC
Last Updated Date:	20210429
Shipped Date:	20210429
Received Date:	20210429
Manifest Status:	Signed
Submission Type:	Hybrid
Origin Type:	Web
Generator EPA ID:	CAL000273418
Generator Name:	ARBORICULTURAL SPECIALTIES INC
Generator Mail Street Number:	Not reported
Generator Mail Street 1:	830 GRAYSON ST
Generator Mail Street 2:	Not reported
Generator Mail City:	BERKELEY
Generator Mail State:	CA
Generator Mail Zip:	94710-2616
Generator Location Street Number:	2828
Generator Location Street 1:	8TH ST
Generator Location Street 2:	Not reported
Generator Location City:	BERKELEY

Map ID
Direction
Distance
Elevation | Site | MAP FINDINGS | Database(s) | EDR ID Number
EPA ID Number

ARBORICULTURAL SPECIALTIES INC (Continued) **1024807238**

Generator Location Zip:	94710
Generator Location State:	CA
Generator Contact Company Name:	Not reported
Designated Facility EPA ID:	CAD044003556
Designated Facility Name:	RAMOS ENVIRONMENTAL SERVICES
Designated Facility Mail Street Number:	1515
Designated Facility Mail Street 1:	Not reported
Designated Facility Mail Street 2:	S RIVER RD.
Designated Facility Mail City:	WEST SACRAMENTO
Designated Facility Mail Zip:	95691
Designated Facility Mail State:	CA
Designated Facility Location Street Number:	1515
Designated Facility Location Street 1:	S RIVER RD.
Designated Facility Location Street 2:	Not reported
Designated Facility Location City:	WEST SACRAMENTO
Designated Facility Location Zip:	95691-0000
Designated Facility Location State:	CA
Designated Facility Contact Company Name:	Not reported
Manifest Residue Indicator:	N
Rejection Indicator:	N

Manifest Tracking Number:	100058063ELC
Last Updated Date:	20210625
Shipped Date:	20210625
Received Date:	20210625
Manifest Status:	Signed
Submission Type:	Hybrid
Origin Type:	Web
Generator EPA ID:	CAL000273418
Generator Name:	ARBORICULTURAL SPECIALTIES INC
Generator Mail Street Number:	Not reported
Generator Mail Street 1:	830 GRAYSON ST
Generator Mail Street 2:	Not reported
Generator Mail City:	BERKELEY
Generator Mail State:	CA
Generator Mail Zip:	94710-2616
Generator Location Street Number:	2828
Generator Location Street 1:	8TH ST
Generator Location Street 2:	Not reported
Generator Location City:	BERKELEY
Generator Location Zip:	94710
Generator Location State:	CA
Generator Contact Company Name:	Not reported
Designated Facility EPA ID:	CAD044003556
Designated Facility Name:	RAMOS ENVIRONMENTAL SERVICES
Designated Facility Mail Street Number:	1515
Designated Facility Mail Street 1:	Not reported
Designated Facility Mail Street 2:	S RIVER RD.
Designated Facility Mail City:	WEST SACRAMENTO
Designated Facility Mail Zip:	95691
Designated Facility Mail State:	CA
Designated Facility Location Street Number:	1515
Designated Facility Location Street 1:	S RIVER RD.
Designated Facility Location Street 2:	Not reported
Designated Facility Location City:	WEST SACRAMENTO
Designated Facility Location Zip:	95691-0000
Designated Facility Location State:	CA

Map ID
Direction
Distance
Elevation | Site | MAP FINDINGS | Database(s) | EDR ID Number
EPA ID Number

ARBORICULTURAL SPECIALTIES INC (Continued) **1024807238**

Designated Facility Contact Company Name:	Not reported
Manifest Residue Indicator:	N
Rejection Indicator:	N
Manifest Tracking Number:	021988852JJK
Last Updated Date:	20201124
Shipped Date:	20201008
Received Date:	20201016
Manifest Status:	Signed
Submission Type:	DataImage5Copy
Origin Type:	Mail
Generator EPA ID:	CAL000273418
Generator Name:	ARBORICULTURAL SPECIALTIES INC
Generator Mail Street Number:	Not reported
Generator Mail Street 1:	830 GRAYSON ST
Generator Mail Street 2:	Not reported
Generator Mail City:	BERKELEY
Generator Mail State:	CA
Generator Mail Zip:	94710-2616
Generator Location Street Number:	2828
Generator Location Street 1:	8TH ST
Generator Location Street 2:	Not reported
Generator Location City:	BERKELEY
Generator Location Zip:	94710
Generator Location State:	CA
Generator Contact Company Name:	Not reported
Designated Facility EPA ID:	CAD044003556
Designated Facility Name:	RAMOS ENVIRONMENTAL SERVICES
Designated Facility Mail Street Number:	1515
Designated Facility Mail Street 1:	Not reported
Designated Facility Mail Street 2:	S RIVER RD.
Designated Facility Mail City:	WEST SACRAMENTO
Designated Facility Mail Zip:	95691
Designated Facility Mail State:	CA
Designated Facility Location Street Number:	1515
Designated Facility Location Street 1:	S RIVER RD.
Designated Facility Location Street 2:	Not reported
Designated Facility Location City:	WEST SACRAMENTO
Designated Facility Location Zip:	95691-0000
Designated Facility Location State:	CA
Designated Facility Contact Company Name:	Not reported
Manifest Residue Indicator:	N
Rejection Indicator:	N

State Waste:

Manifest Tracking Number:	021988852JJK
Waste Line Number:	1
State Waste Code Owner:	CA
State Waste Code:	352
State Waste:	Other organic solids

Transporter:

Manifest Tracking Number:	021988852JJK
Transporter Line Number:	1
Transporter EPA ID:	CAD044003556
Transporter Name:	Ramos Environmental Services

MAP FINDINGS

Map ID / Direction / Distance / Elevation | Site | Database(s) | EDR ID Number / EPA ID Number

ARBORICULTURAL SPECIALTIES INC (Continued) **1024807238**

Waste Line:

Manifest Tracking Number:	021988852JJK
Waste Line Number:	1
U.S. DOT Hazardous Indicator:	N
U.S. DOT ID Number:	Not reported
U.S. DOT Description:	Not reported
Non-Hazardous Waste Description:	NON RCRA HAZARDOUS WASTE SOLID (OIL, DEBRIS)
Number of Containers:	1
Container Type Code:	DM
Container Type Description:	Metal drums, barrels, kegs
Waste Quantity:	300
Quantity Unit of Measure Code:	P
Quantity Unit of Measure Description:	Pounds
Waste Quantity, in Tons:	0.15
Acute Waste Quantity, in Tons:	0
Non-Acute Waste Quantity, in Tons:	0.15
Waste Quantity, in Kilograms:	136.0545
Acute Waste Quantity, in Kilograms:	0
Non-Acute Waste Quantity, in Kilorgrams:	136.0545
Management Method Code:	H141
Management Method Description:	STORAGE, BULKING AND/OR TRANSFER OFF SITE
Waste Residue Indicator:	N
Quantity Discrepancy Indicator:	N
Waste Type Discrepancy Indicator:	N
Waste Density:	Not reported
Waste Density Unit of Measure Code:	Not reported
Waste Density Unit of Measure Description:	Not reported
Form Code:	Not reported
Form Code Description:	Not reported
Source Code:	Not reported
Source Code Description:	Not reported
Waste Minimization Code:	Not reported
Waste Minimization Code Description:	Not reported
Consent Number:	Not reported
EPA Waste Indicator:	N

Click this hyperlink while viewing on your computer to access additional US EManifest: detail in the EDR Site Report.

L78
ENE
1/8-1/4
0.127 mi.
673 ft.

KAISER PERMANENTE PARDEE LOT
2700 TENTH STREET
BERKELEY, CA 94710

RCRA NonGen / NLR **1026169784**
E MANIFEST **CAC003095142**

Site 1 of 16 in cluster L

Relative:
Higher

Actual:
49 ft.

RCRA Listings:

Date Form Received by Agency:	20200608
Handler Name:	Kaiser Permanente Pardee Lot
Handler Address:	2700 Tenth Street
Handler City,State,Zip:	BERKELEY, CA 94710
EPA ID:	CAC003069833
Contact Name:	TOMAS ECHEVERRIA
Contact Address:	4501 BROADWAY, 2ND FLOOR
Contact City,State,Zip:	OAKLAND, CA 94611
Contact Telephone:	510-752-0884
Contact Fax:	Not reported
Contact Email:	TOMAS.ECHEVERRIA@KP.ORG

Map ID
Direction
Distance
Elevation | Site | MAP FINDINGS | Database(s) | EDR ID Number
EPA ID Number

KAISER PERMANENTE PARDEE LOT (Continued) **1026169784**

Contact Title:	Not reported
EPA Region:	09
Land Type:	Not reported
Federal Waste Generator Description:	Not a generator, verified
Non-Notifier:	Not reported
Biennial Report Cycle:	Not reported
Accessibility:	Not reported
Active Site Indicator:	Not reported
State District Owner:	Not reported
State District:	Not reported
Mailing Address:	4501 BROADWAY, 2ND FLOOR
Mailing City,State,Zip:	OAKLAND, CA 94611
Owner Name:	Kaiser Foundation Health Plan Inc
Owner Type:	Other
Operator Name:	Tomas Echeverria
Operator Type:	Other
Short-Term Generator Activity:	No
Importer Activity:	No
Mixed Waste Generator:	No
Transporter Activity:	No
Transfer Facility Activity:	No
Recycler Activity with Storage:	No
Small Quantity On-Site Burner Exemption:	No
Smelting Melting and Refining Furnace Exemption:	No
Underground Injection Control:	No
Off-Site Waste Receipt:	No
Universal Waste Indicator:	No
Universal Waste Destination Facility:	No
Federal Universal Waste:	No
Active Site State-Reg Handler:	---
Federal Facility Indicator:	Not reported
Hazardous Secondary Material Indicator:	N
Sub-Part K Indicator:	Not reported
2018 GPRA Permit Baseline:	Not on the Baseline
2018 GPRA Renewals Baseline:	Not on the Baseline
202 GPRA Corrective Action Baseline:	No
Subject to Corrective Action Universe:	No
Non-TSDFs Where RCRA CA has Been Imposed Universe:	No
Corrective Action Priority Ranking:	No NCAPS ranking
Environmental Control Indicator:	No
Institutional Control Indicator:	No
Human Exposure Controls Indicator:	N/A
Groundwater Controls Indicator:	N/A
Significant Non-Complier Universe:	No
Unaddressed Significant Non-Complier Universe:	No
Addressed Significant Non-Complier Universe:	No
Significant Non-Complier With a Compliance Schedule Universe:	No
Financial Assurance Required:	Not reported
Handler Date of Last Change:	20200608
Recognized Trader-Importer:	No
Recognized Trader-Exporter:	No
Importer of Spent Lead Acid Batteries:	No
Exporter of Spent Lead Acid Batteries:	No
Recycler Activity Without Storage:	No
Manifest Broker:	No
Sub-Part P Indicator:	No

KAISER PERMANENTE PARDEE LOT (Continued) **1026169784**

Handler - Owner Operator:

Owner/Operator Indicator:	Owner
Owner/Operator Name: KAISER FOUNDATION HEALTH PLAN INC	
Legal Status:	Other
Date Became Current:	Not reported
Date Ended Current:	Not reported
Owner/Operator Address:	1 KAISER PLAZA
Owner/Operator City,State,Zip:	OAKLAND, CA 94612
Owner/Operator Telephone:	510-625-4737
Owner/Operator Telephone Ext:	Not reported
Owner/Operator Fax:	Not reported
Owner/Operator Email:	Not reported

Owner/Operator Indicator:	Operator
Owner/Operator Name: TOMAS ECHEVERRIA	
Legal Status:	Other
Date Became Current:	Not reported
Date Ended Current:	Not reported
Owner/Operator Address:	4501 BROADWAY, 2ND FLOOR
Owner/Operator City,State,Zip:	OAKLAND, CA 94611
Owner/Operator Telephone:	510-752-0884
Owner/Operator Telephone Ext:	Not reported
Owner/Operator Fax:	Not reported
Owner/Operator Email:	Not reported

Historic Generators:

Receive Date:	20200608
Handler Name:	KAISER PERMANENTE PARDEE LOT
Federal Waste Generator Description:	Not a generator, verified
State District Owner:	Not reported
Large Quantity Handler of Universal Waste:	No
Recognized Trader Importer:	No
Recognized Trader Exporter:	No
Spent Lead Acid Battery Importer:	No
Spent Lead Acid Battery Exporter:	No
Current Record:	Yes
Non Storage Recycler Activity:	Not reported
Electronic Manifest Broker:	Not reported

List of NAICS Codes and Descriptions:

NAICS Code:	621491
NAICS Description:	HMO MEDICAL CENTERS

Facility Has Received Notices of Violations:

Violations:	No Violations Found

Evaluation Action Summary:

Evaluations:	No Evaluations Found

E MANIFEST:

Manifest Tracking Number:	021925947JJK
Last Updated Date:	20210119
Shipped Date:	20201208

Map ID
Direction
Distance
Elevation

MAP FINDINGS

Site

Database(s)

EDR ID Number
EPA ID Number

KAISER PERMANENTE PARDEE LOT (Continued) **1026169784**

Received Date:	20201218
Manifest Status:	Signed
Submission Type:	DataImage5Copy
Origin Type:	Web
Generator EPA ID:	CAC003095142
Generator Name:	KAISER PERMANENTE PARDEE LOT
Generator Mail Street Number:	Not reported
Generator Mail Street 1:	2700 TENTH STREET
Generator Mail Street 2:	Not reported
Generator Mail City:	BERKELEY
Generator Mail State:	CA
Generator Mail Zip:	94710
Generator Location Street Number:	Not reported
Generator Location Street 1:	4501 BROADWAY, 2ND FLOOR
Generator Location Street 2:	Not reported
Generator Location City:	OAKLAND
Generator Location Zip:	94611
Generator Location State:	CA
Generator Contact Company Name:	Not reported
Designated Facility EPA ID:	CAD028409019
Designated Facility Name:	CROSBY & OVERTON
Designated Facility Mail Street Number:	1630
Designated Facility Mail Street 1:	CA90813 CA037US 1630
Designated Facility Mail Street 2:	W. 17TH STREET
Designated Facility Mail City:	LONG BEACH
Designated Facility Mail Zip:	90813
Designated Facility Mail State:	CA
Designated Facility Location Street Number:	1630
Designated Facility Location Street 1:	W. 17TH STREET
Designated Facility Location Street 2:	Not reported
Designated Facility Location City:	LONG BEACH
Designated Facility Location Zip:	90813-0000
Designated Facility Location State:	CA
Designated Facility Contact Company Name:	Not reported
Manifest Residue Indicator:	N
Rejection Indicator:	N

Manifest Tracking Number:	021925947JJK
Last Updated Date:	20210119
Shipped Date:	20201208
Received Date:	20201218
Manifest Status:	Signed
Submission Type:	DataImage5Copy
Origin Type:	Web
Generator EPA ID:	CAC003095142
Generator Name:	KAISER PERMANENTE PARDEE LOT
Generator Mail Street Number:	Not reported
Generator Mail Street 1:	2700 TENTH STREET
Generator Mail Street 2:	Not reported
Generator Mail City:	BERKELEY
Generator Mail State:	CA
Generator Mail Zip:	94710
Generator Location Street Number:	Not reported
Generator Location Street 1:	4501 BROADWAY, 2ND FLOOR
Generator Location Street 2:	Not reported
Generator Location City:	OAKLAND
Generator Location Zip:	94611

Map ID
Direction
Distance
Elevation | Site | MAP FINDINGS | Database(s) | EDR ID Number
EPA ID Number

KAISER PERMANENTE PARDEE LOT (Continued) **1026169784**

Generator Location State:	CA
Generator Contact Company Name:	Not reported
Designated Facility EPA ID:	CAD028409019
Designated Facility Name:	CROSBY & OVERTON
Designated Facility Mail Street Number:	1630
Designated Facility Mail Street 1:	CA90813 CA037US 1630
Designated Facility Mail Street 2:	W. 17TH STREET
Designated Facility Mail City:	LONG BEACH
Designated Facility Mail Zip:	90813
Designated Facility Mail State:	CA
Designated Facility Location Street Number:	1630
Designated Facility Location Street 1:	W. 17TH STREET
Designated Facility Location Street 2:	Not reported
Designated Facility Location City:	LONG BEACH
Designated Facility Location Zip:	90813-0000
Designated Facility Location State:	CA
Designated Facility Contact Company Name:	Not reported
Manifest Residue Indicator:	N
Rejection Indicator:	N

Manifest Tracking Number:	021925611JJK
Last Updated Date:	20200716
Shipped Date:	20200625
Received Date:	20200629
Manifest Status:	Signed
Submission Type:	DataImage5Copy
Origin Type:	Mail
Generator EPA ID:	CAC003069833
Generator Name:	KAISER PERMANENTE PARDEE LOT
Generator Mail Street Number:	Not reported
Generator Mail Street 1:	2700 TENTH STREET
Generator Mail Street 2:	Not reported
Generator Mail City:	BERKELEY
Generator Mail State:	CA
Generator Mail Zip:	94710
Generator Location Street Number:	Not reported
Generator Location Street 1:	4501 BROADWAY, 2ND FLOOR
Generator Location Street 2:	Not reported
Generator Location City:	OAKLAND
Generator Location Zip:	94611
Generator Location State:	CA
Generator Contact Company Name:	Not reported
Designated Facility EPA ID:	CAD982042475
Designated Facility Name:	RECOLOGY HAY ROAD
Designated Facility Mail Street Number:	235
Designated Facility Mail Street 1:	Not reported
Designated Facility Mail Street 2:	N FIRST ST
Designated Facility Mail City:	DIXON
Designated Facility Mail Zip:	95620
Designated Facility Mail State:	CA
Designated Facility Location Street Number:	6426
Designated Facility Location Street 1:	HAY RD
Designated Facility Location Street 2:	Not reported
Designated Facility Location City:	VACAVILLE
Designated Facility Location Zip:	95687
Designated Facility Location State:	CA
Designated Facility Contact Company Name:	Not reported

Map ID
Direction
Distance
Elevation | Site | MAP FINDINGS | Database(s) | EDR ID Number
EPA ID Number

KAISER PERMANENTE PARDEE LOT (Continued) **1026169784**

Manifest Residue Indicator:	N
Rejection Indicator:	N
Manifest Tracking Number:	021925611JJK
Last Updated Date:	20200716
Shipped Date:	20200625
Received Date:	20200629
Manifest Status:	Signed
Submission Type:	DataImage5Copy
Origin Type:	Mail
Generator EPA ID:	CAC003069833
Generator Name:	KAISER PERMANENTE PARDEE LOT
Generator Mail Street Number:	Not reported
Generator Mail Street 1:	2700 TENTH STREET
Generator Mail Street 2:	Not reported
Generator Mail City:	BERKELEY
Generator Mail State:	CA
Generator Mail Zip:	94710
Generator Location Street Number:	Not reported
Generator Location Street 1:	4501 BROADWAY, 2ND FLOOR
Generator Location Street 2:	Not reported
Generator Location City:	OAKLAND
Generator Location Zip:	94611
Generator Location State:	CA
Generator Contact Company Name:	Not reported
Designated Facility EPA ID:	CAD982042475
Designated Facility Name:	RECOLOGY HAY ROAD
Designated Facility Mail Street Number:	235
Designated Facility Mail Street 1:	Not reported
Designated Facility Mail Street 2:	N FIRST ST
Designated Facility Mail City:	DIXON
Designated Facility Mail Zip:	95620
Designated Facility Mail State:	CA
Designated Facility Location Street Number:	6426
Designated Facility Location Street 1:	HAY RD
Designated Facility Location Street 2:	Not reported
Designated Facility Location City:	VACAVILLE
Designated Facility Location Zip:	95687
Designated Facility Location State:	CA
Designated Facility Contact Company Name:	Not reported
Manifest Residue Indicator:	N
Rejection Indicator:	N
Manifest Tracking Number:	021925612JJK
Last Updated Date:	20210111
Shipped Date:	20200625
Received Date:	20200714
Manifest Status:	Corrected
Submission Type:	DataImage5Copy
Origin Type:	Service
Generator EPA ID:	CAC003069833
Generator Name:	KAISER PERMANENTE PARDEE LOT
Generator Mail Street Number:	Not reported
Generator Mail Street 1:	2700 TENTH STREET
Generator Mail Street 2:	Not reported
Generator Mail City:	BERKELEY
Generator Mail State:	CA

Map ID
Direction
Distance
Elevation | Site | MAP FINDINGS | Database(s) | EDR ID Number
EPA ID Number

KAISER PERMANENTE PARDEE LOT (Continued) **1026169784**

Generator Mail Zip:	94710
Generator Location Street Number:	Not reported
Generator Location Street 1:	4501 BROADWAY, 2ND FLOOR
Generator Location Street 2:	Not reported
Generator Location City:	OAKLAND
Generator Location Zip:	94611
Generator Location State:	CA
Generator Contact Company Name:	Not reported
Designated Facility EPA ID:	NVT330010000
Designated Facility Name:	US ECOLOGY NEVADA, INC
Designated Facility Mail Street Number:	Not reported
Designated Facility Mail Street 1:	Not reported
Designated Facility Mail Street 2:	PO BOX 578
Designated Facility Mail City:	BEATTY
Designated Facility Mail Zip:	89003
Designated Facility Mail State:	NV
Designated Facility Location Street Number:	Not reported
Designated Facility Location Street 1:	HWY 95 11 MI S OF BEATTY
Designated Facility Location Street 2:	Not reported
Designated Facility Location City:	BEATTY
Designated Facility Location Zip:	89003
Designated Facility Location State:	NV
Designated Facility Contact Company Name:	Not reported
Manifest Residue Indicator:	N
Rejection Indicator:	N

Manifest Tracking Number:	021925612JJK
Last Updated Date:	20210111
Shipped Date:	20200625
Received Date:	20200714
Manifest Status:	Corrected
Submission Type:	DataImage5Copy
Origin Type:	Service
Generator EPA ID:	CAC003069833
Generator Name:	KAISER PERMANENTE PARDEE LOT
Generator Mail Street Number:	Not reported
Generator Mail Street 1:	2700 TENTH STREET
Generator Mail Street 2:	Not reported
Generator Mail City:	BERKELEY
Generator Mail State:	CA
Generator Mail Zip:	94710
Generator Location Street Number:	Not reported
Generator Location Street 1:	4501 BROADWAY, 2ND FLOOR
Generator Location Street 2:	Not reported
Generator Location City:	OAKLAND
Generator Location Zip:	94611
Generator Location State:	CA
Generator Contact Company Name:	Not reported
Designated Facility EPA ID:	NVT330010000
Designated Facility Name:	US ECOLOGY NEVADA, INC
Designated Facility Mail Street Number:	Not reported
Designated Facility Mail Street 1:	Not reported
Designated Facility Mail Street 2:	PO BOX 578
Designated Facility Mail City:	BEATTY
Designated Facility Mail Zip:	89003
Designated Facility Mail State:	NV
Designated Facility Location Street Number:	Not reported

MAP FINDINGS

Map ID
Direction
Distance
Elevation | Site | Database(s) | EDR ID Number
EPA ID Number

KAISER PERMANENTE PARDEE LOT (Continued) **1026169784**

Designated Facility Location Street 1:	HWY 95 11 MI S OF BEATTY
Designated Facility Location Street 2:	Not reported
Designated Facility Location City:	BEATTY
Designated Facility Location Zip:	89003
Designated Facility Location State:	NV
Designated Facility Contact Company Name:	Not reported
Manifest Residue Indicator:	N
Rejection Indicator:	N
Manifest Tracking Number:	021925613JJK
Last Updated Date:	20200731
Shipped Date:	20200625
Received Date:	20200702
Manifest Status:	Signed
Submission Type:	DataImage5Copy
Origin Type:	Web
Generator EPA ID:	CAC003069833
Generator Name:	KAISER PERMANENTE PARDEE LOT
Generator Mail Street Number:	Not reported
Generator Mail Street 1:	2700 TENTH STREET
Generator Mail Street 2:	Not reported
Generator Mail City:	BERKELEY
Generator Mail State:	CA
Generator Mail Zip:	94710
Generator Location Street Number:	Not reported
Generator Location Street 1:	4501 BROADWAY, 2ND FLOOR
Generator Location Street 2:	Not reported
Generator Location City:	OAKLAND
Generator Location Zip:	94611
Generator Location State:	CA
Generator Contact Company Name:	Not reported
Designated Facility EPA ID:	CAD028409019
Designated Facility Name:	CROSBY & OVERTON
Designated Facility Mail Street Number:	1630
Designated Facility Mail Street 1:	CA90813 CA037US 1630
Designated Facility Mail Street 2:	W. 17TH STREET
Designated Facility Mail City:	LONG BEACH
Designated Facility Mail Zip:	90813
Designated Facility Mail State:	CA
Designated Facility Location Street Number:	1630
Designated Facility Location Street 1:	W. 17TH STREET
Designated Facility Location Street 2:	Not reported
Designated Facility Location City:	LONG BEACH
Designated Facility Location Zip:	90813-0000
Designated Facility Location State:	CA
Designated Facility Contact Company Name:	Not reported
Manifest Residue Indicator:	N
Rejection Indicator:	N
Manifest Tracking Number:	021925613JJK
Last Updated Date:	20200731
Shipped Date:	20200625
Received Date:	20200702
Manifest Status:	Signed
Submission Type:	DataImage5Copy
Origin Type:	Web
Generator EPA ID:	CAC003069833

Map ID
Direction
Distance
Elevation | Site | MAP FINDINGS | Database(s) | EDR ID Number
EPA ID Number

KAISER PERMANENTE PARDEE LOT (Continued) **1026169784**

Generator Name:	KAISER PERMANENTE PARDEE LOT
Generator Mail Street Number:	Not reported
Generator Mail Street 1:	2700 TENTH STREET
Generator Mail Street 2:	Not reported
Generator Mail City:	BERKELEY
Generator Mail State:	CA
Generator Mail Zip:	94710
Generator Location Street Number:	Not reported
Generator Location Street 1:	4501 BROADWAY, 2ND FLOOR
Generator Location Street 2:	Not reported
Generator Location City:	OAKLAND
Generator Location Zip:	94611
Generator Location State:	CA
Generator Contact Company Name:	Not reported
Designated Facility EPA ID:	CAD028409019
Designated Facility Name:	CROSBY & OVERTON
Designated Facility Mail Street Number:	1630
Designated Facility Mail Street 1:	CA90813 CA037US 1630
Designated Facility Mail Street 2:	W. 17TH STREET
Designated Facility Mail City:	LONG BEACH
Designated Facility Mail Zip:	90813
Designated Facility Mail State:	CA
Designated Facility Location Street Number:	1630
Designated Facility Location Street 1:	W. 17TH STREET
Designated Facility Location Street 2:	Not reported
Designated Facility Location City:	LONG BEACH
Designated Facility Location Zip:	90813-0000
Designated Facility Location State:	CA
Designated Facility Contact Company Name:	Not reported
Manifest Residue Indicator:	N
Rejection Indicator:	N

Federal Waste:

Manifest Tracking Number:	021925613JJK
Waste Line Number:	1
Federal Waste Code:	D008
Federal Waste:	LEAD

State Waste:

Manifest Tracking Number:	021925613JJK
Waste Line Number:	1
State Waste Code Owner:	CA
State Waste Code:	181
State Waste:	Other inorganic solid waste

Manifest Tracking Number:	021925613JJK
Waste Line Number:	1
State Waste Code Owner:	CA
State Waste Code:	352
State Waste:	Other organic solids

Transporter:

Manifest Tracking Number:	021925613JJK
Transporter Line Number:	1
Transporter EPA ID:	CAL000298854
Transporter Name:	Bayview Environmental Services Inc

Map ID
Direction
Distance
Elevation | Site | MAP FINDINGS | Database(s) | EDR ID Number
EPA ID Number

KAISER PERMANENTE PARDEE LOT (Continued) **1026169784**

Manifest Tracking Number: 021925613JJK
Transporter Line Number: 2
Transporter EPA ID: CAR000183152
Transporter Name: Ld Transportation Llc

Waste Line:
Manifest Tracking Number: 021925613JJK
Waste Line Number: 1
U.S. DOT Hazardous Indicator: Y
U.S. DOT ID Number: NA3077
U.S. DOT Description: Na3077, Hazardous Waste, Solid N.O.S., 9, Iii
Non-Hazardous Waste Description: Not reported
Number of Containers: 1
Container Type Code: DM
Container Type Description: Metal drums, barrels, kegs
Waste Quantity: 15
Quantity Unit of Measure Code: P
Quantity Unit of Measure Description: Pounds
Waste Quantity, in Tons: 0.0075
Acute Waste Quantity, in Tons: 0
Non-Acute Waste Quantity, in Tons: 0.0075
Waste Quantity, in Kilograms: 6.802725
Acute Waste Quantity, in Kilograms: 0
Non-Acute Waste Quantity, in Kilorgrams: 6.802725
Management Method Code: H141
Management Method Description: STORAGE, BULKING AND/OR TRANSFER OFF SITE
Waste Residue Indicator: N
Quantity Discrepancy Indicator: N
Waste Type Discrepancy Indicator: N
Waste Density: Not reported
Waste Density Unit of Measure Code: Not reported
Waste Density Unit of Measure Description: Not reported
Form Code: Not reported
Form Code Description: Not reported
Source Code: Not reported
Source Code Description: Not reported
Waste Minimization Code: Not reported
Waste Minimization Code Description: Not reported
Consent Number: Not reported
EPA Waste Indicator: Y

K79 **BUILDING C-104 YARD** **SWEEPS UST** **S101624354**
West **2700 007TH ST** **CA FID UST** **N/A**
1/8-1/4 **OAKLAND, CA 94607**
0.136 mi.
718 ft. **Site 6 of 6 in cluster K**

Relative:
Lower

Actual:
31 ft.

SWEEPS UST:
Name: BUILDING C-104 YARD
Address: 2700 007TH ST
City: OAKLAND
Status: Active
Comp Number: 64964
Number: 9
Board Of Equalization: 44-000700
Referral Date: 07-01-85
Action Date: Not reported

Map ID
Direction
Distance
Elevation | Site | MAP FINDINGS | Database(s) | EDR ID Number
EPA ID Number

BUILDING C-104 YARD (Continued) **S101624354**

Created Date: 02-29-88
Owner Tank Id: CF-32
SWRCB Tank Id: 01-000-064964-000001
Tank Status: A
Capacity: 10000
Active Date: 07-01-85
Tank Use: M.V. FUEL
STG: P
Content: UNKNOWN
Number Of Tanks: 2

Name: BUILDING C-104 YARD
Address: 2700 007TH ST
City: OAKLAND
Status: Active
Comp Number: 64964
Number: 9
Board Of Equalization: 44-000700
Referral Date: 07-01-85
Action Date: Not reported
Created Date: 02-29-88
Owner Tank Id: CF-31
SWRCB Tank Id: 01-000-064964-000002
Tank Status: A
Capacity: 15000
Active Date: 07-01-85
Tank Use: M.V. FUEL
STG: P
Content: UNKNOWN
Number Of Tanks: Not reported

CA FID UST:
Facility ID: 01002807
Regulated By: UTNKA
Regulated ID: 00064964
Cortese Code: Not reported
SIC Code: Not reported
Facility Phone: 4154443188
Mail To: Not reported
Mailing Address: 66 JACK LONDON SQ
Mailing Address 2: Not reported
Mailing City,St,Zip: OAKLAND 94607
Contact: Not reported
Contact Phone: Not reported
DUNs Number: Not reported
NPDES Number: Not reported
EPA ID: Not reported
Comments: Not reported
Status: Active

MAP FINDINGS

Map ID / Direction / Distance / Elevation | Site | Database(s) | EDR ID Number / EPA ID Number

L80 **AB AUTOMOTIVE DBA OCEAN WORKS** **RCRA NonGen / NLR** **1025876466**
ENE **2703 10TH ST** **E MANIFEST** **CAL000449602**
1/8-1/4 **BERKELEY, CA 94710**
0.140 mi.
739 ft. **Site 2 of 16 in cluster L**

Relative: **Higher**

Actual: **50 ft.**

RCRA Listings:

Date Form Received by Agency:	20191003
Handler Name:	Ab Automotive Dba Ocean Works
Handler Address:	2703 10th St
Handler City,State,Zip:	BERKELEY, CA 94710
EPA ID:	CAL000449602
Contact Name:	BRIAN REINTGES
Contact Address:	18021 JOSEPH DR
Contact City,State,Zip:	CASTRO VALLEY, CA 94546
Contact Telephone:	510-849-1383
Contact Fax:	510-849-1351
Contact Email:	OCEANWORKSBERKELEY@GMAIL.COM
Contact Title:	Not reported
EPA Region:	09
Land Type:	Not reported
Federal Waste Generator Description:	Not a generator, verified
Non-Notifier:	Not reported
Biennial Report Cycle:	Not reported
Accessibility:	Not reported
Active Site Indicator:	Not reported
State District Owner:	Not reported
State District:	Not reported
Mailing Address:	2703 10TH ST
Mailing City,State,Zip:	BERKELEY, CA 94710
Owner Name:	Brian Reintges
Owner Type:	Other
Operator Name:	Brian Reintges
Operator Type:	Other
Short-Term Generator Activity:	No
Importer Activity:	No
Mixed Waste Generator:	No
Transporter Activity:	No
Transfer Facility Activity:	No
Recycler Activity with Storage:	No
Small Quantity On-Site Burner Exemption:	No
Smelting Melting and Refining Furnace Exemption:	No
Underground Injection Control:	No
Off-Site Waste Receipt:	No
Universal Waste Indicator:	No
Universal Waste Destination Facility:	No
Federal Universal Waste:	No
Active Site State-Reg Handler:	---
Federal Facility Indicator:	Not reported
Hazardous Secondary Material Indicator:	N
Sub-Part K Indicator:	Not reported
2018 GPRA Permit Baseline:	Not on the Baseline
2018 GPRA Renewals Baseline:	Not on the Baseline
202 GPRA Corrective Action Baseline:	No
Subject to Corrective Action Universe:	No
Non-TSDFs Where RCRA CA has Been Imposed Universe:	No
Corrective Action Priority Ranking:	No NCAPS ranking
Environmental Control Indicator:	No
Institutional Control Indicator:	No

Map ID
Direction
Distance
Elevation | Site | MAP FINDINGS | Database(s) | EDR ID Number
EPA ID Number

AB AUTOMOTIVE DBA OCEAN WORKS (Continued) **1025876466**

Human Exposure Controls Indicator:	N/A
Groundwater Controls Indicator:	N/A
Significant Non-Complier Universe:	No
Unaddressed Significant Non-Complier Universe:	No
Addressed Significant Non-Complier Universe:	No
Significant Non-Complier With a Compliance Schedule Universe:	No
Financial Assurance Required:	Not reported
Handler Date of Last Change:	20191004
Recognized Trader-Importer:	No
Recognized Trader-Exporter:	No
Importer of Spent Lead Acid Batteries:	No
Exporter of Spent Lead Acid Batteries:	No
Recycler Activity Without Storage:	No
Manifest Broker:	No
Sub-Part P Indicator:	No

Handler - Owner Operator:

Owner/Operator Indicator:	Owner
Owner/Operator Name: BRIAN REINTGES	
Legal Status:	Other
Date Became Current:	Not reported
Date Ended Current:	Not reported
Owner/Operator Address:	18021 JOSEPH DR
Owner/Operator City,State,Zip:	CASTRO VALLEY, CA 94546
Owner/Operator Telephone:	510-896-5445
Owner/Operator Telephone Ext:	Not reported
Owner/Operator Fax:	Not reported
Owner/Operator Email:	Not reported

Owner/Operator Indicator:	Operator
Owner/Operator Name: BRIAN REINTGES	
Legal Status:	Other
Date Became Current:	Not reported
Date Ended Current:	Not reported
Owner/Operator Address:	18021 JOSEPH DR
Owner/Operator City,State,Zip:	CASTRO VALLEY, CA 94546
Owner/Operator Telephone:	510-849-1383
Owner/Operator Telephone Ext:	Not reported
Owner/Operator Fax:	Not reported
Owner/Operator Email:	Not reported

Historic Generators:

Receive Date:	20191003
Handler Name: AB AUTOMOTIVE DBA OCEAN WORKS	
Federal Waste Generator Description:	Not a generator, verified
State District Owner:	Not reported
Large Quantity Handler of Universal Waste:	No
Recognized Trader Importer:	No
Recognized Trader Exporter:	No
Spent Lead Acid Battery Importer:	No
Spent Lead Acid Battery Exporter:	No
Current Record:	Yes
Non Storage Recycler Activity:	Not reported
Electronic Manifest Broker:	Not reported

Map ID
Direction
Distance
Elevation | Site | MAP FINDINGS | Database(s) | EDR ID Number
EPA ID Number

AB AUTOMOTIVE DBA OCEAN WORKS (Continued) **1025876466**

List of NAICS Codes and Descriptions:
NAICS Code: 56299
NAICS Description: ALL OTHER WASTE MANAGEMENT SERVICES

Facility Has Received Notices of Violations:
Violations: No Violations Found

Evaluation Action Summary:
Evaluations: No Evaluations Found

E MANIFEST:

Manifest Tracking Number:	006769278GBF
Last Updated Date:	20210324
Shipped Date:	20210223
Received Date:	20210316
Manifest Status:	Signed
Submission Type:	DataImage5Copy
Origin Type:	Web
Generator EPA ID:	CAL000449602
Generator Name:	AB AUTOMOTIVE DBA OCEAN WORKS
Generator Mail Street Number:	Not reported
Generator Mail Street 1:	2703 10TH ST
Generator Mail Street 2:	Not reported
Generator Mail City:	BERKELEY
Generator Mail State:	CA
Generator Mail Zip:	94710
Generator Location Street Number:	Not reported
Generator Location Street 1:	2703 10TH ST
Generator Location Street 2:	Not reported
Generator Location City:	BERKELEY
Generator Location Zip:	94710
Generator Location State:	CA
Generator Contact Company Name:	Not reported
Designated Facility EPA ID:	AZR000030452
Designated Facility Name:	Not reported
Designated Facility Mail Street Number:	Not reported
Designated Facility Mail Street 1:	Not reported
Designated Facility Mail Street 2:	5159 W VAN BUREN ST
Designated Facility Mail City:	PHOENIX
Designated Facility Mail Zip:	85043
Designated Facility Mail State:	AZ
Designated Facility Location Street Number:	Not reported
Designated Facility Location Street 1:	5159 W VAN BUREN ST
Designated Facility Location Street 2:	Not reported
Designated Facility Location City:	PHOENIX
Designated Facility Location Zip:	85043
Designated Facility Location State:	AZ
Designated Facility Contact Company Name:	LES - PHOENIX
Manifest Residue Indicator:	N
Rejection Indicator:	N

Manifest Tracking Number:	016058162JJK
Last Updated Date:	20230412
Shipped Date:	20230308

Map ID
Direction
Distance
Elevation | Site | MAP FINDINGS | Database(s) | EDR ID Number
EPA ID Number

AB AUTOMOTIVE DBA OCEAN WORKS (Continued) **1025876466**

Received Date:	20230314
Manifest Status:	Signed
Submission Type:	DataImage5Copy
Origin Type:	Service
Generator EPA ID:	CAL000449602
Generator Name:	AB AUTOMOTIVE DBA OCEAN WORKS
Generator Mail Street Number:	Not reported
Generator Mail Street 1:	2703 10TH ST
Generator Mail Street 2:	Not reported
Generator Mail City:	BERKELEY
Generator Mail State:	CA
Generator Mail Zip:	94710
Generator Location Street Number:	Not reported
Generator Location Street 1:	2703 10TH ST
Generator Location Street 2:	Not reported
Generator Location City:	BERKELEY
Generator Location Zip:	94710
Generator Location State:	CA
Generator Contact Company Name:	Not reported
Designated Facility EPA ID:	AZR000521146
Designated Facility Name:	YUMA YES 2 WASTE TRANSFER STATION
Designated Facility Mail Street Number:	Not reported
Designated Facility Mail Street 1:	Not reported
Designated Facility Mail Street 2:	2730 E 13TH ST
Designated Facility Mail City:	YUMA
Designated Facility Mail Zip:	85365
Designated Facility Mail State:	AZ
Designated Facility Location Street Number:	Not reported
Designated Facility Location Street 1:	6500 S US HIGHWAY 95
Designated Facility Location Street 2:	Not reported
Designated Facility Location City:	YUMA
Designated Facility Location Zip:	85365
Designated Facility Location State:	AZ
Designated Facility Contact Company Name:	Not reported
Manifest Residue Indicator:	N
Rejection Indicator:	N

State Waste:

Manifest Tracking Number:	016058162JJK
Waste Line Number:	1
State Waste Code Owner:	CA
State Waste Code:	352
State Waste:	Other organic solids

Transporter:

Manifest Tracking Number:	016058162JJK
Transporter Line Number:	1
Transporter EPA ID:	CAL913534912
Transporter Name:	Sacramento Waste Oil

Manifest Tracking Number:	016058162JJK
Transporter Line Number:	2
Transporter EPA ID:	CAR000175422
Transporter Name:	Worldwide Recovery System Inc

Map ID
Direction
Distance
Elevation | Site | MAP FINDINGS | Database(s) | EDR ID Number
EPA ID Number

AB AUTOMOTIVE DBA OCEAN WORKS (Continued) **1025876466**

Waste Line:

Manifest Tracking Number:	016058162JJK
Waste Line Number:	1
U.S. DOT Hazardous Indicator:	N
U.S. DOT ID Number:	Not reported
U.S. DOT Description:	Not reported
Non-Hazardous Waste Description:	NON-RCRA HAZARDOUS WASTE SOLID (OILY ABSORBENT)
Number of Containers:	1
Container Type Code:	DM
Container Type Description:	Metal drums, barrels, kegs
Waste Quantity:	200
Quantity Unit of Measure Code:	P
Quantity Unit of Measure Description:	Pounds
Waste Quantity, in Tons:	0.1
Acute Waste Quantity, in Tons:	0
Non-Acute Waste Quantity, in Tons:	0.1
Waste Quantity, in Kilograms:	90.703
Acute Waste Quantity, in Kilograms:	0
Non-Acute Waste Quantity, in Kilorgrams:	90.703
Management Method Code:	H141
Management Method Description:	STORAGE, BULKING AND/OR TRANSFER OFF SITE
Waste Residue Indicator:	N
Quantity Discrepancy Indicator:	N
Waste Type Discrepancy Indicator:	N
Waste Density:	Not reported
Waste Density Unit of Measure Code:	Not reported
Waste Density Unit of Measure Description:	Not reported
Form Code:	Not reported
Form Code Description:	Not reported
Source Code:	Not reported
Source Code Description:	Not reported
Waste Minimization Code:	Not reported
Waste Minimization Code Description:	Not reported
Consent Number:	Not reported
EPA Waste Indicator:	N

L81 **OCEANWORKS, INC.** **CERS HAZ WASTE** **S121787610**
ENE **2703 TENTH ST** **CERS** **N/A**
1/8-1/4 **BERKELEY, CA 94710**
0.140 mi.
739 ft. **Site 3 of 16 in cluster L**

Relative:
Higher

Actual:
50 ft.

CERS HAZ WASTE:

Name:	OCEANWORKS, INC.
Address:	2703 TENTH ST
City,State,Zip:	BERKELEY, CA 94710
Site ID:	53457
CERS ID:	10196113
CERS Description:	Hazardous Waste Generator

CERS:

Name:	OCEANWORKS, INC.
Address:	2703 TENTH ST
City,State,Zip:	BERKELEY, CA 94710
Site ID:	53457
CERS ID:	10196113
CERS Description:	Chemical Storage Facilities

Map ID
Direction
Distance
Elevation | Site | MAP FINDINGS | Database(s) | EDR ID Number
EPA ID Number

OCEANWORKS, INC. (Continued) **S121787610**

Violations:

Site ID:	53457
Site Name:	OCEANWORKS, INC.
Violation Date:	01-12-2015
Citation:	22 CCR 12 66262.34(f) - California Code of Regulations, Title 22, Chapter 12, Section(s) 66262.34(f)
Violation Description:	Failure to properly label hazardous waste accumulation containers with the following requirements: "Hazardous Waste", name and address of the generator, physical and chemical characteristics of the Hazardous Waste, and starting accumulation date.
Violation Notes:	Returned to compliance on 02/25/2015. Used oil drums and used antifreeze are not labeled properly. Corrective action: Mark all hazardous waste containers with the words "Hazardous waste", accumulation start date, composition and physical state, hazard properties, name and address of generator. Dates on wall acceptable at this time.
Violation Division:	Berkeley City Toxics Management Division
Violation Program:	HW
Violation Source:	CERS,

Site ID:	53457
Site Name:	OCEANWORKS, INC.
Violation Date:	01-12-2015
Citation:	40 CFR 1 265.173 - U.S. Code of Federal Regulations, Title 40, Chapter 1, Section(s) 265.173
Violation Description:	Failure to properly close hazardous waste containers when not in active use.
Violation Notes:	Returned to compliance on 02/25/2015. Observed used oil drum and used antifreeze drum with drain funnels with no closing mechanism and staff were not adding or removing waste. 16 gallon used oil drums weren't closed. Corrective action: Close all hazardous waste containers and ensure that containers remain closed except when adding or removing waste. If a funnel is used, it must either be removed and container closed each time, or be equipped with a valve or cover to prevent leakage if drum should be tipped over.
Violation Division:	Berkeley City Toxics Management Division
Violation Program:	HW
Violation Source:	CERS,

Site ID:	53457
Site Name:	OCEANWORKS, INC.
Violation Date:	10-12-2017
Citation:	40 CFR 1 265.33 - U.S. Code of Federal Regulations, Title 40, Chapter 1, Section(s) 265.33
Violation Description:	Failure to test and maintain as necessary all facility communications or alarm systems, fire protection equipment, spill control equipment, and decontamination equipment to assure its proper operation in time of emergency.
Violation Notes:	Returned to compliance on 11/13/2017. Business failed to maintain safety safety equipment in that the eyewash station had expired solution since 2/2017. Corrective action: dispose of expired solution and replace.
Violation Division:	Berkeley City Toxics Management Division
Violation Program:	HW
Violation Source:	CERS,

Site ID:	53457

Map ID
Direction
Distance
Elevation | Site | MAP FINDINGS | Database(s) | EDR ID Number
EPA ID Number

OCEANWORKS, INC. (Continued) **S121787610**

Site Name: OCEANWORKS, INC.
Violation Date: 03-01-2017
Citation: HSC 6.95 25508(a)(1) - California Health and Safety Code, Chapter 6.95, Section(s) 25508(a)(1)
Violation Description: Failure to annually review and electronically certify that the business plan is complete and accurate on or before the annual due date.
Violation Notes: Returned to compliance on 03/21/2017. Non Inspection related Notice of Violation: Failure to report a current Hazardous Materials Business Plan
Violation Division: Berkeley City Toxics Management Division
Violation Program: HMRRP
Violation Source: CERS,

Site ID: 53457
Site Name: OCEANWORKS, INC.
Violation Date: 01-12-2015
Citation: 40 CFR 1 262.34(d)(5)(iii) - U.S. Code of Federal Regulations, Title 40, Chapter 1, Section(s) 262.34(d)(5)(iii)
Violation Description: Failure to ensure employees are familiar with the handling and compliance of hazardous waste regulations and emergency response.
Violation Notes: Returned to compliance on 02/25/2015. It does not appear that personnel are familiar with proper waste handling and management, as TMD observed open container and labeling violations. Corrective action: Provide training to all personnel in accordance with your training plan to ensure they are familiar with waste handling procedures, emergency response.
Violation Division: Berkeley City Toxics Management Division
Violation Program: HW
Violation Source: CERS,

Site ID: 53457
Site Name: OCEANWORKS, INC.
Violation Date: 02-27-2020
Citation: HSC 6.5 25250.7(a) - California Health and Safety Code, Chapter 6.5, Section(s) 25250.7(a)
Violation Description: Failure to prevent intentional contamination of used oil with other hazardous waste other than minimal amounts of vehicle fuel.
Violation Notes: Returned to compliance on 06/29/2020. The used brake fluid is being accumulated in the used oil tank and managed as used oil. Corrective action: Manage the brake fluid separately from the used oil by accumulating in a separate container. 3/27/2020 - Email from Brian Reintges requesting extension due to Covid-19 situation. Extension approved to 4/27. 4/27/2020 - Email from Brian requested additional extension. Extension approved to 5/18. 6/4/2020 - NOV emailed to Brian with correction required by 6/15.
Violation Division: Berkeley City Toxics Management Division
Violation Program: HW
Violation Source: CERS,

Site ID: 53457
Site Name: OCEANWORKS, INC.
Violation Date: 01-12-2015
Citation: 40 CFR 1 265.174 - U.S. Code of Federal Regulations, Title 40, Chapter 1, Section(s) 265.174
Violation Description: Failure to inspect hazardous waste storage areas at least weekly.
Violation Notes: Returned to compliance on 02/25/2015. Facility could not demonstrate

OCEANWORKS, INC. (Continued) **S121787610**

that hazardous waste container and storage areas were being inspected weekly. Observed liquid in the secondary containment, open containers, and improper labeling. Corrective action: Develop and implement a plan that ensures all storage and transfer areas are inspected weekly. Submit a copy of the plan to TMD.

Violation Division: Berkeley City Toxics Management Division
Violation Program: HW
Violation Source: CERS,

Site ID: 53457
Site Name: OCEANWORKS, INC.
Violation Date: 01-12-2015
Citation: HSC 6.5 Multiple Sections - California Health and Safety Code, Chapter 6.5, Section(s) Multiple Sections
Violation Description: Haz Waste Generator Program - Operations/Maintenance - General
Violation Notes: Returned to compliance on 02/25/2015. Portable used oil drain are not labeled properly. Corrective action: Mark all hazardous waste containers with the words "Hazardous waste", accumulation start date, composition and physical state, hazard properties, name and address of generator. Portable containers can have "emptied daily" or "emptied weekly".
Violation Division: Berkeley City Toxics Management Division
Violation Program: HW
Violation Source: CERS,

Site ID: 53457
Site Name: OCEANWORKS, INC.
Violation Date: 01-12-2015
Citation: HSC 6.95 25508(a)(1) - California Health and Safety Code, Chapter 6.95, Section(s) 25508(a)(1)
Violation Description: Failure to complete and electronically submit hazardous material inventory information for all reportable hazardous materials on site at or above reportable quantities.
Violation Notes: Returned to compliance on 02/25/2015. Observed storage of gear lube/gear oil and aqueous parts washer in Working Area 2. these materials are not disclosed on the inventory. Corrective action: Update the electronic HMBP to include all storage and handling. In addition, please include an annual waste amount for the parts cleaner as this is shipped offsite for disposal by Safety Kleen and add location to inventory. Ensure that the certification date, beginning and ending dates are updated on the Business Owner operator form.
Violation Division: Berkeley City Toxics Management Division
Violation Program: HMRRP
Violation Source: CERS,

Site ID: 53457
Site Name: OCEANWORKS, INC.
Violation Date: 09-28-2023
Citation: HSC 6.95 25508(a)(3) - California Health and Safety Code, Chapter 6.95, Section(s) 25508(a)(3)
Violation Description: Failure to report program data electronically.
Violation Notes: Secondary emergency contact needs to be identified on the business owner/operator identification form. Please make this correction and resubmit this form at CERS.CalEPA.CA.Gov
Violation Division: Berkeley City Toxics Management Division
Violation Program: HMRRP
Violation Source: CERS,

OCEANWORKS, INC. (Continued) **S121787610**

Site ID: 53457
Site Name: OCEANWORKS, INC.
Violation Date: 02-27-2020
Citation: 22 CCR 12 66262.12 - California Code of Regulations, Title 22, Chapter 12, Section(s) 66262.12
Violation Description: Failure to obtain an Identification Number prior to treating, storing, disposing of, transporting or offering for transportation any hazardous waste.
Violation Notes: Returned to compliance on 06/29/2020. The hazardous waste is being consolidated with the hazardous waste from Oceanworks II at 1030 Carleton and shipped under one EPA ID number. The facilities are not contiguous and must be managed as separate hazardous waste generator facilities. Ensure that all future hazardous waste is shipped separately. 3/27/2020 - Email from Brian Reintges requesting extension due to Covid-19 situation. Extension approved to 4/27. 4/27/2020 - Email from Brian requested additional extension. Extension approved to 5/18. 6/4/2020 - NOV emailed to Brian with correction required by 6/15.
Violation Division: Berkeley City Toxics Management Division
Violation Program: HW
Violation Source: CERS,

Site ID: 53457
Site Name: OCEANWORKS, INC.
Violation Date: 10-12-2017
Citation: 22 CCR 12 66262.34(f) - California Code of Regulations, Title 22, Chapter 12, Section(s) 66262.34(f)
Violation Description: Failure to properly label hazardous waste accumulation containers and portable tanks with the following requirements: "Hazardous Waste", name and address of the generator, physical and chemical characteristics of the Hazardous Waste, and starting accumulation date.
Violation Notes: Returned to compliance on 10/19/2017. Business failed to properly label temporary used oil collection containers, used oil filter container, 55-gal drums of used oil and used coolant, and safety kleen parts washers. Corrective Action: Properly label all containers with yellow hazardous waste labels and indicate if they are emptied daily or clearly reference the corresponding clipboard with pick-up dates and start dates. THe 55-gallon drums may be marked with "Hazardous Waste" and the name of the waste if there is a hazardous waste label and clip board posted near by.
Violation Division: Berkeley City Toxics Management Division
Violation Program: HW
Violation Source: CERS,

Site ID: 53457
Site Name: OCEANWORKS, INC.
Violation Date: 01-12-2015
Citation: HSC 6.95 25505(a)(4) - California Health and Safety Code, Chapter 6.95, Section(s) 25505(a)(4)
Violation Description: Failure to provide initial and annual training to all employees in safety procedures in the event of a release or threatened release of a hazardous material or failure to document and maintain training records for a minimum of three years.
Violation Notes: Returned to compliance on 02/25/2015. Facility could not provide record of annual employee training on safe handling of hazardous materials, use of emergency response supplies, emergency response

OCEANWORKS, INC. (Continued) **S121787610**

procedures. Lara is not aware of any training that has been conducted at the facility. Corrective action: Provide training to all personnel in accordance with your training plan to ensure they are familiar with emergency response and safe handling of hazardous matrials.

Violation Division: Berkeley City Toxics Management Division
Violation Program: HMRRP
Violation Source: CERS,

Site ID: 53457
Site Name: OCEANWORKS, INC.
Violation Date: 10-12-2017
Citation: HSC 6.95 Multiple - California Health and Safety Code, Chapter 6.95, Section(s) Multiple
Violation Description: Business Plan Program - Training - General
Violation Notes: Returned to compliance on 10/23/2017. Business could not provide training records at the time of inspection. Corrective action: Provide training records for 2015,2016. If training is overdue for the 2017 year, complete training withing 30 days and provide records for that training as well.
Violation Division: Berkeley City Toxics Management Division
Violation Program: HMRRP
Violation Source: CERS,

Site ID: 53457
Site Name: OCEANWORKS, INC.
Violation Date: 02-27-2020
Citation: HSC 6.95 25505(a)(4) - California Health and Safety Code, Chapter 6.95, Section(s) 25505(a)(4)
Violation Description: Failure to provide initial and annual training to all employees in safety procedures in the event of a release or threatened release of a hazardous material or failure to document and maintain training records for a minimum of three years.
Violation Notes: Returned to compliance on 07/09/2020. Facility does not have training records for annual training. Corrective action: Provide a training to employees on safety procedures in the event of a release or threatened release of hazardous material, methods for safe handling of hazardous materials, use of emergency response equipment and supplies, emergency response procedures. Document the training and provide a copy of the training record to TMD. 3/27/2020 - Email from Brian Reintges requesting extension due to Covid-19 situation. Extension approved to 4/27. 4/27/2020 - Email from Brian requested additional extension. Extension approved to 5/18. 6/4/2020 - NOV emailed to Brian with correction required by 6/15. 7/9/2020 - training record submitted in CERS
Violation Division: Berkeley City Toxics Management Division
Violation Program: HMRRP
Violation Source: CERS,

Site ID: 53457
Site Name: OCEANWORKS, INC.
Violation Date: 09-28-2023
Citation: 22 CCR 12 66262.34(f) - California Code of Regulations, Title 22, Chapter 12, Section(s) 66262.34(f)
Violation Description: Failure to properly label hazardous waste accumulation containers and portable tanks with the following requirements: "Hazardous Waste", name and address of the generator, physical and chemical characteristics of the Hazardous Waste, and starting accumulation

OCEANWORKS, INC. (Continued) **S121787610**

date.
Violation Notes: Rolling carboys for used oil did not have an accumulation start date, these need to say emptied daily or weekly on the accumulation start date, and then they need to be emptied on that frequency. Waste oil tank needs an accumulation start date listed on the label. Waste antifreeze label needs to be filled out again, it has worn off over the years. TMD sent the facility labels to assist with these violations.
Violation Division: Berkeley City Toxics Management Division
Violation Program: HW
Violation Source: CERS,

Evaluation:
Eval General Type: Compliance Evaluation Inspection
Eval Date: 09-28-2023
Violations Found: Yes
Eval Type: Routine done by local agency
Eval Notes: Met Brian on-site to conduct the routine hazardous waste inspection. Hazardous waste manifests were reviewed and were in good order. More attention needs to be paid to labeling of hazardous waste containers as detailed in the violation section of this report. TMD mailed labels to the facility to assist with this.
Eval Division: Berkeley City Toxics Management Division
Eval Program: HW
Eval Source: CERS,

Eval General Type: Compliance Evaluation Inspection
Eval Date: 01-12-2015
Violations Found: Yes
Eval Type: Routine done by local agency
Eval Notes: Onsite for routine inspection to confirm management of hazardous waste. Reviewed waste disposal records for used oil, Safety Kleen Parts washer, used batteries, CAL000057369. the used coolant is collected onsite and Lara indicates they contract with Coolant Exchange for mobile recycling of their coolant or disposal. The receipts indicate it is recycled onsite. TMD to review further to confirm compliance requirements. Walkthrough -Working Area 2 Used oil is collected in portable used oil drains in this area. One is labeled as waste oil and the other is not labeled. the used oil is transferred to a 55 gallon drum, which has a hazardous waste label with "oil" written on it. The drum is in metal secondary containment which has about an inch of liquid in the bottom. the used antifreeze and new antifreeze drums are also stored in this secondary containment. The used antifreeze drum has a hazardous waste label, but the information is not completed on the label. The facility [Truncated]
Eval Division: Berkeley City Toxics Management Division
Eval Program: HW
Eval Source: CERS,

Eval General Type: Compliance Evaluation Inspection
Eval Date: 02-27-2020
Violations Found: Yes
Eval Type: Routine done by local agency
Eval Notes: Not reported
Eval Division: Berkeley City Toxics Management Division
Eval Program: HW
Eval Source: CERS,

Map ID
Direction
Distance
Elevation | Site | MAP FINDINGS | Database(s) | EDR ID Number
EPA ID Number

OCEANWORKS, INC. (Continued) **S121787610**

Eval General Type: Compliance Evaluation Inspection
Eval Date: 01-12-2015
Violations Found: Yes
Eval Type: Routine done by local agency
Eval Notes: Onsite for routine inspection to confirm information in HMBP. Walkthrough- Working Area 2 - Observed storage of 120 lb drum of gear lube, 16 gallon drum of gear oil, aboveground motor oil tanks, 14 gallon brake cleaner. Lara indicates the property owner has been notified of compliance with hazardous material requirements.
Eval Division: Berkeley City Toxics Management Division
Eval Program: HMRRP
Eval Source: CERS,

Eval General Type: Compliance Evaluation Inspection
Eval Date: 10-12-2017
Violations Found: Yes
Eval Type: Routine done by local agency
Eval Notes: Not reported
Eval Division: Berkeley City Toxics Management Division
Eval Program: HW
Eval Source: CERS,

Eval General Type: Compliance Evaluation Inspection
Eval Date: 10-12-2017
Violations Found: Yes
Eval Type: Routine done by local agency
Eval Notes: Oil filters throughout the facility were kept on racks and drained for 24 hours. One 5-gal bucket of oil filters in working area 1. No label on bucket. Oil filters are transfered daily next door to Oceanworks 2. 55-gallon drums containing oil filters not properly labeled in that the start date was missing. Observed 2 55-gal drums in individual (in work area 1) secondary containers. Both drums need to be properly labeled. Oily rag containers throughout facility. Rags are picked up once a week. Universal waste (batteries) container is properly maintained. 30-gal container used to collect used oil from filters has illegible label. One container (work area 2) collecting oil has no hazardous waste label. 55-gal waste coolant drum had illegible label and no clip board to note pick-up and start dates. 55-gal of used oil in work area 2 was not labeled as hazardous waste - corresponding clip board with start dates was not clear. lead-acid batteries properly stored and handled; [Truncated]
Eval Division: Berkeley City Toxics Management Division
Eval Program: HMRRP
Eval Source: CERS,

Eval General Type: Compliance Evaluation Inspection
Eval Date: 02-27-2020
Violations Found: Yes
Eval Type: Routine done by local agency
Eval Notes: Met with Brian Reintges, the new business owner of Oceanworks and Oceanworks II. Ownership change as of June 2019. Facility submitted the annual update in CERS on 2/22/2020. The submittal does not reflect the business owner change. TMD will email instructions on completing this. In 2018, the CalEPA updated the Federal Hazard Categories to 24 unique categories. The inventory shall be updated to reflect these new categories.
Eval Division: Berkeley City Toxics Management Division

Map ID
Direction
Distance
Elevation | Site | MAP FINDINGS | Database(s) | EDR ID Number
EPA ID Number

OCEANWORKS, INC. (Continued) **S121787610**

Eval Program: HMRRP
Eval Source: CERS,

Eval General Type: Other/Unknown
Eval Date: 03-15-2017
Violations Found: Yes
Eval Type: Other, not routine, done by local agency
Eval Notes: Not reported
Eval Division: Berkeley City Toxics Management Division
Eval Program: HMRRP
Eval Source: CERS,

Eval General Type: Compliance Evaluation Inspection
Eval Date: 09-28-2023
Violations Found: Yes
Eval Type: Routine done by local agency
Eval Notes: Met Brian on-site to conduct the routine HMBP inspection. CERS submittal was reviewed. Chemical inventory appeared accurate. Business owner/operator identification form needs some corrections as detailed on the violation section of this report. Training records were observed and were current. Spill and ER equipment was observed and appeared to be in good condition.
Eval Division: Berkeley City Toxics Management Division
Eval Program: HMRRP
Eval Source: CERS,

Enforcement Action:
Site ID: 53457
Site Name: OCEANWORKS, INC.
Site Address: 2703 TENTH ST
Site City: BERKELEY
Site Zip: 94710
Enf Action Date: 01-12-2015
Enf Action Type: Notice of Violation (Unified Program)
Enf Action Description: Notice of Violation Issued by the Inspector at the Time of Inspection
Enf Action Notes: Not reported
Enf Action Division: Berkeley City Toxics Management Division
Enf Action Program: HMRRP
Enf Action Source: CERS,

Site ID: 53457
Site Name: OCEANWORKS, INC.
Site Address: 2703 TENTH ST
Site City: BERKELEY
Site Zip: 94710
Enf Action Date: 01-12-2015
Enf Action Type: Notice of Violation (Unified Program)
Enf Action Description: Notice of Violation Issued by the Inspector at the Time of Inspection
Enf Action Notes: Not reported
Enf Action Division: Berkeley City Toxics Management Division
Enf Action Program: HW
Enf Action Source: CERS,

Site ID: 53457
Site Name: OCEANWORKS, INC.
Site Address: 2703 TENTH ST
Site City: BERKELEY

OCEANWORKS, INC. (Continued) **S121787610**

Site Zip: 94710
Enf Action Date: 06-04-2020
Enf Action Type: Notice of Violation (Unified Program)
Enf Action Description: Notice of Violation Issued by the Inspector at the Time of Inspection
Enf Action Notes: Not reported
Enf Action Division: Berkeley City Toxics Management Division
Enf Action Program: HMRRP
Enf Action Source: CERS,

Site ID: 53457
Site Name: OCEANWORKS, INC.
Site Address: 2703 TENTH ST
Site City: BERKELEY
Site Zip: 94710
Enf Action Date: 06-04-2020
Enf Action Type: Notice of Violation (Unified Program)
Enf Action Description: Notice of Violation Issued by the Inspector at the Time of Inspection
Enf Action Notes: Not reported
Enf Action Division: Berkeley City Toxics Management Division
Enf Action Program: HW
Enf Action Source: CERS,

Affiliation:
Affiliation Type Desc: Environmental Contact
Entity Name: Brian Reintges
Entity Title: Not reported
Affiliation Address: 2703 Tenth St
Affiliation City: Berkeley
Affiliation State: CA
Affiliation Country: Not reported
Affiliation Zip: 94710
Affiliation Phone: ,

Affiliation Type Desc: Facility Mailing Address
Entity Name: Mailing Address
Entity Title: Not reported
Affiliation Address: 2703 Tenth St
Affiliation City: Berkeley
Affiliation State: CA
Affiliation Country: Not reported
Affiliation Zip: 94710
Affiliation Phone: ,

Affiliation Type Desc: Operator
Entity Name: Brian Reintges
Entity Title: Not reported
Affiliation Address: Not reported
Affiliation City: Not reported
Affiliation State: Not reported
Affiliation Country: Not reported
Affiliation Zip: Not reported
Affiliation Phone: (510) 896-5445,

Affiliation Type Desc: CUPA District
Entity Name: Berkeley City Toxics Management Division
Entity Title: Not reported
Affiliation Address: 1947 Center Street, 1st Floor

Map ID
Direction
Distance
Elevation | Site | MAP FINDINGS | Database(s) | EDR ID Number
EPA ID Number

OCEANWORKS, INC. (Continued) **S121787610**

Affiliation City:	Berkeley
Affiliation State:	CA
Affiliation Country:	Not reported
Affiliation Zip:	94704
Affiliation Phone:	(510) 981-7460,
Affiliation Type Desc:	Document Preparer
Entity Name:	Brian Reintges
Entity Title:	Not reported
Affiliation Address:	Not reported
Affiliation City:	Not reported
Affiliation State:	Not reported
Affiliation Country:	Not reported
Affiliation Zip:	Not reported
Affiliation Phone:	,
Affiliation Type Desc:	Identification Signer
Entity Name:	Brian Reintges
Entity Title:	President
Affiliation Address:	Not reported
Affiliation City:	Not reported
Affiliation State:	Not reported
Affiliation Country:	Not reported
Affiliation Zip:	Not reported
Affiliation Phone:	,
Affiliation Type Desc:	Legal Owner
Entity Name:	Brian Reintges
Entity Title:	Not reported
Affiliation Address:	2703 Tenth St
Affiliation City:	Berkeley
Affiliation State:	CA
Affiliation Country:	United States
Affiliation Zip:	94710
Affiliation Phone:	(510) 896-5445,
Affiliation Type Desc:	Parent Corporation
Entity Name:	AB AUTOMOTIVE
Entity Title:	Not reported
Affiliation Address:	Not reported
Affiliation City:	Not reported
Affiliation State:	Not reported
Affiliation Country:	Not reported
Affiliation Zip:	Not reported
Affiliation Phone:	,

L82 **AB AUTOMOTIVE DBA OCEANWORKS** **RCRA NonGen / NLR** **1026490635**
ENE **2703 TENTH ST** **CAL000455365**
1/8-1/4 **BERKELEY, CA 94710**
0.140 mi.
739 ft. **Site 4 of 16 in cluster L**

Relative:
Higher

Actual:
50 ft.

RCRA Listings:

Date Form Received by Agency:	20200630
Handler Name:	Ab Automotive Dba Oceanworks
Handler Address:	2703 Tenth St
Handler City,State,Zip:	BERKELEY, CA 94710

Map ID
Direction
Distance
Elevation | Site | MAP FINDINGS | Database(s) | EDR ID Number
EPA ID Number

AB AUTOMOTIVE DBA OCEANWORKS (Continued) **1026490635**

EPA ID:	CAL000455365
Contact Name:	BRIAN REINTGES
Contact Address:	2703 TENTH ST
Contact City,State,Zip:	BERKELEY, CA 94710
Contact Telephone:	510-849-1383
Contact Fax:	510-849-1351
Contact Email:	BRIANREINTGES@HOTMAIL.COM
Contact Title:	Not reported
EPA Region:	09
Land Type:	Not reported
Federal Waste Generator Description:	Not a generator, verified
Non-Notifier:	Not reported
Biennial Report Cycle:	Not reported
Accessibility:	Not reported
Active Site Indicator:	Not reported
State District Owner:	Not reported
State District:	Not reported
Mailing Address:	2703 TENTH ST
Mailing City,State,Zip:	BERKELEY, CA 94710
Owner Name:	Brian Reintges
Owner Type:	Other
Operator Name:	Brian Reintges
Operator Type:	Other
Short-Term Generator Activity:	No
Importer Activity:	No
Mixed Waste Generator:	No
Transporter Activity:	No
Transfer Facility Activity:	No
Recycler Activity with Storage:	No
Small Quantity On-Site Burner Exemption:	No
Smelting Melting and Refining Furnace Exemption:	No
Underground Injection Control:	No
Off-Site Waste Receipt:	No
Universal Waste Indicator:	No
Universal Waste Destination Facility:	No
Federal Universal Waste:	No
Active Site State-Reg Handler:	---
Federal Facility Indicator:	Not reported
Hazardous Secondary Material Indicator:	N
Sub-Part K Indicator:	Not reported
2018 GPRA Permit Baseline:	Not on the Baseline
2018 GPRA Renewals Baseline:	Not on the Baseline
202 GPRA Corrective Action Baseline:	No
Subject to Corrective Action Universe:	No
Non-TSDFs Where RCRA CA has Been Imposed Universe:	No
Corrective Action Priority Ranking:	No NCAPS ranking
Environmental Control Indicator:	No
Institutional Control Indicator:	No
Human Exposure Controls Indicator:	N/A
Groundwater Controls Indicator:	N/A
Significant Non-Complier Universe:	No
Unaddressed Significant Non-Complier Universe:	No
Addressed Significant Non-Complier Universe:	No
Significant Non-Complier With a Compliance Schedule Universe:	No
Financial Assurance Required:	Not reported
Handler Date of Last Change:	20200710
Recognized Trader-Importer:	No

Map ID
Direction
Distance
Elevation | Site | MAP FINDINGS | Database(s) | EDR ID Number
EPA ID Number

AB AUTOMOTIVE DBA OCEANWORKS (Continued) **1026490635**

Recognized Trader-Exporter: No
Importer of Spent Lead Acid Batteries: No
Exporter of Spent Lead Acid Batteries: No
Recycler Activity Without Storage: No
Manifest Broker: No
Sub-Part P Indicator: No

Handler - Owner Operator:
Owner/Operator Indicator: Owner
Owner/Operator Name: BRIAN REINTGES
Legal Status: Other
Date Became Current: Not reported
Date Ended Current: Not reported
Owner/Operator Address: 2703 TENTH ST
Owner/Operator City,State,Zip: BERKELEY, CA 94710
Owner/Operator Telephone: 510-849-1383
Owner/Operator Telephone Ext: Not reported
Owner/Operator Fax: Not reported
Owner/Operator Email: Not reported

Owner/Operator Indicator: Operator
Owner/Operator Name: BRIAN REINTGES
Legal Status: Other
Date Became Current: Not reported
Date Ended Current: Not reported
Owner/Operator Address: 2703 TENTH ST
Owner/Operator City,State,Zip: BERKELEY, CA 94710
Owner/Operator Telephone: 510-849-1383
Owner/Operator Telephone Ext: Not reported
Owner/Operator Fax: Not reported
Owner/Operator Email: Not reported

Historic Generators:
Receive Date: 20200630
Handler Name: AB AUTOMOTIVE DBA OCEANWORKS
Federal Waste Generator Description: Not a generator, verified
State District Owner: Not reported
Large Quantity Handler of Universal Waste: No
Recognized Trader Importer: No
Recognized Trader Exporter: No
Spent Lead Acid Battery Importer: No
Spent Lead Acid Battery Exporter: No
Current Record: Yes
Non Storage Recycler Activity: Not reported
Electronic Manifest Broker: Not reported

List of NAICS Codes and Descriptions:
NAICS Code: 811111
NAICS Description: GENERAL AUTOMOTIVE REPAIR

Facility Has Received Notices of Violations:
Violations: No Violations Found

Map ID
Direction
Distance
Elevation

MAP FINDINGS

Site

Database(s)

EDR ID Number
EPA ID Number

AB AUTOMOTIVE DBA OCEANWORKS (Continued) **1026490635**

Evaluation Action Summary:
Evaluations: No Evaluations Found

L83
ENE
1/8-1/4
0.140 mi.
739 ft.

OCEANWORKS INC
2703 TENTH ST
BERKELEY, CA 94710

Site 5 of 16 in cluster L

RCRA NonGen / NLR **1024788998**
E MANIFEST **CAL000057369**

Relative:
Higher

Actual:
50 ft.

RCRA Listings:

Date Form Received by Agency:	19940922
Handler Name:	Oceanworks Inc
Handler Address:	2703 Tenth St
Handler City,State,Zip:	BERKELEY, CA 94710-0000
EPA ID:	CAL000057369
Contact Name:	ANGUS POWELSON
Contact Address:	2703 10TH ST
Contact City,State,Zip:	BERKELEY, CA 94710
Contact Telephone:	510-849-1383
Contact Fax:	000-000-0000
Contact Email:	OCEANWORKSBERKELEY@GMAIL.COM
Contact Title:	Not reported
EPA Region:	09
Land Type:	Not reported
Federal Waste Generator Description:	Not a generator, verified
Non-Notifier:	Not reported
Biennial Report Cycle:	Not reported
Accessibility:	Not reported
Active Site Indicator:	Handler Activities
State District Owner:	Not reported
State District:	Not reported
Mailing Address:	2703 10TH ST
Mailing City,State,Zip:	BERKELEY, CA 94710-2607
Owner Name:	Angus Powelson
Owner Type:	Other
Operator Name:	Angus Powelson
Operator Type:	Other
Short-Term Generator Activity:	No
Importer Activity:	No
Mixed Waste Generator:	No
Transporter Activity:	No
Transfer Facility Activity:	No
Recycler Activity with Storage:	No
Small Quantity On-Site Burner Exemption:	No
Smelting Melting and Refining Furnace Exemption:	No
Underground Injection Control:	No
Off-Site Waste Receipt:	No
Universal Waste Indicator:	Yes
Universal Waste Destination Facility:	Yes
Federal Universal Waste:	No
Active Site State-Reg Handler:	---
Federal Facility Indicator:	Not reported
Hazardous Secondary Material Indicator:	N
Sub-Part K Indicator:	Not reported
2018 GPRA Permit Baseline:	Not on the Baseline
2018 GPRA Renewals Baseline:	Not on the Baseline

Map ID
Direction
Distance
Elevation | Site | MAP FINDINGS | Database(s) | EDR ID Number
EPA ID Number

OCEANWORKS INC (Continued) **1024788998**

202 GPRA Corrective Action Baseline:	No
Subject to Corrective Action Universe:	No
Non-TSDFs Where RCRA CA has Been Imposed Universe:	No
Corrective Action Priority Ranking:	No NCAPS ranking
Environmental Control Indicator:	No
Institutional Control Indicator:	No
Human Exposure Controls Indicator:	N/A
Groundwater Controls Indicator:	N/A
Significant Non-Complier Universe:	No
Unaddressed Significant Non-Complier Universe:	No
Addressed Significant Non-Complier Universe:	No
Significant Non-Complier With a Compliance Schedule Universe:	No
Financial Assurance Required:	Not reported
Handler Date of Last Change:	20180905
Recognized Trader-Importer:	No
Recognized Trader-Exporter:	No
Importer of Spent Lead Acid Batteries:	No
Exporter of Spent Lead Acid Batteries:	No
Recycler Activity Without Storage:	No
Manifest Broker:	No
Sub-Part P Indicator:	No

Handler - Owner Operator:

Owner/Operator Indicator:	Operator
Owner/Operator Name: ANGUS POWELSON	
Legal Status:	Other
Date Became Current:	Not reported
Date Ended Current:	Not reported
Owner/Operator Address:	2703 10TH ST
Owner/Operator City,State,Zip:	BERKELEY, CA 94710
Owner/Operator Telephone:	510-849-1383
Owner/Operator Telephone Ext:	Not reported
Owner/Operator Fax:	Not reported
Owner/Operator Email:	Not reported

Owner/Operator Indicator:	Owner
Owner/Operator Name: ANGUS POWELSON	
Legal Status:	Other
Date Became Current:	Not reported
Date Ended Current:	Not reported
Owner/Operator Address:	2703 - 10TH ST
Owner/Operator City,State,Zip:	BERKELEY, CA 94710-2607
Owner/Operator Telephone:	510-849-1383
Owner/Operator Telephone Ext:	Not reported
Owner/Operator Fax:	Not reported
Owner/Operator Email:	Not reported

Historic Generators:

Receive Date:	19940922
Handler Name: OCEANWORKS INC	
Federal Waste Generator Description:	Not a generator, verified
State District Owner:	Not reported
Large Quantity Handler of Universal Waste:	No
Recognized Trader Importer:	No
Recognized Trader Exporter:	No

Map ID
Direction
Distance
Elevation | Site | MAP FINDINGS | Database(s) | EDR ID Number
EPA ID Number

OCEANWORKS INC (Continued) **1024788998**

Spent Lead Acid Battery Importer: No
Spent Lead Acid Battery Exporter: No
Current Record: Yes
Non Storage Recycler Activity: Not reported
Electronic Manifest Broker: Not reported

List of NAICS Codes and Descriptions:
NAICS Code: 811111
NAICS Description: GENERAL AUTOMOTIVE REPAIR

Facility Has Received Notices of Violations:
Violations: No Violations Found

Evaluation Action Summary:
Evaluations: No Evaluations Found

E MANIFEST:
Manifest Tracking Number: 007085137GBF
Last Updated Date: 20221021
Shipped Date: 20220830
Received Date: 20220912
Manifest Status: Signed
Submission Type: DataImage5Copy
Origin Type: Web
Generator EPA ID: CAL000057369
Generator Name: OCEANWORKS INC
Generator Mail Street Number: Not reported
Generator Mail Street 1: 2703 TENTH ST
Generator Mail Street 2: Not reported
Generator Mail City: BERKELEY
Generator Mail State: CA
Generator Mail Zip: 94710-0000
Generator Location Street Number: Not reported
Generator Location Street 1: 2703 10TH ST
Generator Location Street 2: Not reported
Generator Location City: BERKELEY
Generator Location Zip: 94710-2607
Generator Location State: CA
Generator Contact Company Name: Not reported
Designated Facility EPA ID: CAL000282598
Designated Facility Name: Not reported
Designated Facility Mail Street Number: 2175
Designated Facility Mail Street 1: Not reported
Designated Facility Mail Street 2: POINT BLVD STE 375
Designated Facility Mail City: ELGIN
Designated Facility Mail Zip: 60123
Designated Facility Mail State: IL
Designated Facility Location Street Number: 1620
Designated Facility Location Street 1: E. BRUNDAGE LN
Designated Facility Location Street 2: Not reported
Designated Facility Location City: BAKERSFIELD
Designated Facility Location Zip: 93307
Designated Facility Location State: CA
Designated Facility Contact Company Name: HERITAGE-CRYSTAL CLEAN LLC

Map ID
Direction
Distance
Elevation | Site | MAP FINDINGS | Database(s) | EDR ID Number
EPA ID Number

OCEANWORKS INC (Continued) **1024788998**

Manifest Residue Indicator:	N
Rejection Indicator:	N
Manifest Tracking Number:	006308448GBF
Last Updated Date:	20190911
Shipped Date:	20190604
Received Date:	20190619
Manifest Status:	Signed
Submission Type:	DataImage5Copy
Origin Type:	Mail
Generator EPA ID:	CAL000057369
Generator Name:	OCEANWORKS INC
Generator Mail Street Number:	Not reported
Generator Mail Street 1:	2703 TENTH ST
Generator Mail Street 2:	Not reported
Generator Mail City:	BERKELEY
Generator Mail State:	CA
Generator Mail Zip:	94710-0000
Generator Location Street Number:	Not reported
Generator Location Street 1:	2703 10TH ST
Generator Location Street 2:	Not reported
Generator Location City:	BERKELEY
Generator Location Zip:	94710-2607
Generator Location State:	CA
Generator Contact Company Name:	Not reported
Designated Facility EPA ID:	ILR000130062
Designated Facility Name:	Not reported
Designated Facility Mail Street Number:	Not reported
Designated Facility Mail Street 1:	Not reported
Designated Facility Mail Street 2:	2175 POINT BLVD STE 375
Designated Facility Mail City:	ELGIN
Designated Facility Mail Zip:	60123
Designated Facility Mail State:	IL
Designated Facility Location Street Number:	Not reported
Designated Facility Location Street 1:	2175 POINT BLVD STE 375
Designated Facility Location Street 2:	Not reported
Designated Facility Location City:	ELGIN
Designated Facility Location Zip:	60123
Designated Facility Location State:	IL
Designated Facility Contact Company Name:	HERITAGE CRYSTAL CLEAN LLC
Manifest Residue Indicator:	N
Rejection Indicator:	N
Manifest Tracking Number:	006308449GBF
Last Updated Date:	20190911
Shipped Date:	20190604
Received Date:	20190619
Manifest Status:	Signed
Submission Type:	DataImage5Copy
Origin Type:	Mail
Generator EPA ID:	CAL000057369
Generator Name:	OCEANWORKS INC
Generator Mail Street Number:	Not reported
Generator Mail Street 1:	2703 TENTH ST
Generator Mail Street 2:	Not reported
Generator Mail City:	BERKELEY
Generator Mail State:	CA

MAP FINDINGS

Map ID
Direction
Distance
Elevation | Site | Database(s) | EDR ID Number
EPA ID Number

OCEANWORKS INC (Continued) **1024788998**

Generator Mail Zip:	94710-0000
Generator Location Street Number:	Not reported
Generator Location Street 1:	2703 10TH ST
Generator Location Street 2:	Not reported
Generator Location City:	BERKELEY
Generator Location Zip:	94710-2607
Generator Location State:	CA
Generator Contact Company Name:	Not reported
Designated Facility EPA ID:	ILR000130062
Designated Facility Name:	Not reported
Designated Facility Mail Street Number:	Not reported
Designated Facility Mail Street 1:	Not reported
Designated Facility Mail Street 2:	2175 POINT BLVD STE 375
Designated Facility Mail City:	ELGIN
Designated Facility Mail Zip:	60123
Designated Facility Mail State:	IL
Designated Facility Location Street Number:	Not reported
Designated Facility Location Street 1:	2175 POINT BLVD STE 375
Designated Facility Location Street 2:	Not reported
Designated Facility Location City:	ELGIN
Designated Facility Location Zip:	60123
Designated Facility Location State:	IL
Designated Facility Contact Company Name:	HERITAGE CRYSTAL CLEAN LLC
Manifest Residue Indicator:	N
Rejection Indicator:	N

Manifest Tracking Number:	006312148GBF
Last Updated Date:	20200513
Shipped Date:	20190926
Received Date:	20191009
Manifest Status:	Signed
Submission Type:	DataImage5Copy
Origin Type:	Mail
Generator EPA ID:	CAL000057369
Generator Name:	OCEANWORKS INC
Generator Mail Street Number:	Not reported
Generator Mail Street 1:	2703 TENTH ST
Generator Mail Street 2:	Not reported
Generator Mail City:	BERKELEY
Generator Mail State:	CA
Generator Mail Zip:	94710-0000
Generator Location Street Number:	Not reported
Generator Location Street 1:	2703 10TH ST
Generator Location Street 2:	Not reported
Generator Location City:	BERKELEY
Generator Location Zip:	94710-2607
Generator Location State:	CA
Generator Contact Company Name:	Not reported
Designated Facility EPA ID:	ILR000130062
Designated Facility Name:	Not reported
Designated Facility Mail Street Number:	Not reported
Designated Facility Mail Street 1:	Not reported
Designated Facility Mail Street 2:	2175 POINT BLVD STE 375
Designated Facility Mail City:	ELGIN
Designated Facility Mail Zip:	60123
Designated Facility Mail State:	IL
Designated Facility Location Street Number:	Not reported

MAP FINDINGS

Map ID
Direction
Distance
Elevation | Site | Database(s) | EDR ID Number
EPA ID Number

OCEANWORKS INC (Continued) **1024788998**

Designated Facility Location Street 1:	2175 POINT BLVD STE 375
Designated Facility Location Street 2:	Not reported
Designated Facility Location City:	ELGIN
Designated Facility Location Zip:	60123
Designated Facility Location State:	IL
Designated Facility Contact Company Name:	HERITAGE CRYSTAL CLEAN LLC
Manifest Residue Indicator:	N
Rejection Indicator:	N
Manifest Tracking Number:	007200701GBF
Last Updated Date:	20230217
Shipped Date:	20230106
Received Date:	20230116
Manifest Status:	Signed
Submission Type:	DataImage5Copy
Origin Type:	Web
Generator EPA ID:	CAL000057369
Generator Name:	OCEANWORKS INC
Generator Mail Street Number:	Not reported
Generator Mail Street 1:	2703 TENTH ST
Generator Mail Street 2:	Not reported
Generator Mail City:	BERKELEY
Generator Mail State:	CA
Generator Mail Zip:	94710-0000
Generator Location Street Number:	Not reported
Generator Location Street 1:	2703 10TH ST
Generator Location Street 2:	Not reported
Generator Location City:	BERKELEY
Generator Location Zip:	94710-2607
Generator Location State:	CA
Generator Contact Company Name:	Not reported
Designated Facility EPA ID:	CAL000282598
Designated Facility Name:	Not reported
Designated Facility Mail Street Number:	2175
Designated Facility Mail Street 1:	Not reported
Designated Facility Mail Street 2:	POINT BLVD STE 375
Designated Facility Mail City:	ELGIN
Designated Facility Mail Zip:	60123
Designated Facility Mail State:	IL
Designated Facility Location Street Number:	1620
Designated Facility Location Street 1:	E. BRUNDAGE LN
Designated Facility Location Street 2:	Not reported
Designated Facility Location City:	BAKERSFIELD
Designated Facility Location Zip:	93307
Designated Facility Location State:	CA
Designated Facility Contact Company Name:	HERITAGE-CRYSTAL CLEAN LLC
Manifest Residue Indicator:	N
Rejection Indicator:	N
Manifest Tracking Number:	006401380GBF
Last Updated Date:	20200116
Shipped Date:	20191029
Received Date:	20191106
Manifest Status:	Signed
Submission Type:	DataImage5Copy
Origin Type:	Mail
Generator EPA ID:	CAL000057369

Map ID
Direction
Distance
Elevation | Site | MAP FINDINGS | Database(s) | EDR ID Number
EPA ID Number

OCEANWORKS INC (Continued) **1024788998**

Generator Name:	OCEANWORKS INC
Generator Mail Street Number:	Not reported
Generator Mail Street 1:	2703 TENTH ST
Generator Mail Street 2:	Not reported
Generator Mail City:	BERKELEY
Generator Mail State:	CA
Generator Mail Zip:	94710-0000
Generator Location Street Number:	Not reported
Generator Location Street 1:	2703 10TH ST
Generator Location Street 2:	Not reported
Generator Location City:	BERKELEY
Generator Location Zip:	94710-2607
Generator Location State:	CA
Generator Contact Company Name:	Not reported
Designated Facility EPA ID:	ILR000130062
Designated Facility Name:	Not reported
Designated Facility Mail Street Number:	Not reported
Designated Facility Mail Street 1:	Not reported
Designated Facility Mail Street 2:	2175 POINT BLVD STE 375
Designated Facility Mail City:	ELGIN
Designated Facility Mail Zip:	60123
Designated Facility Mail State:	IL
Designated Facility Location Street Number:	Not reported
Designated Facility Location Street 1:	2175 POINT BLVD STE 375
Designated Facility Location Street 2:	Not reported
Designated Facility Location City:	ELGIN
Designated Facility Location Zip:	60123
Designated Facility Location State:	IL
Designated Facility Contact Company Name:	HERITAGE CRYSTAL CLEAN LLC
Manifest Residue Indicator:	N
Rejection Indicator:	N

Manifest Tracking Number:	006408629GBF
Last Updated Date:	20200130
Shipped Date:	20191203
Received Date:	20191211
Manifest Status:	Signed
Submission Type:	DataImage5Copy
Origin Type:	Mail
Generator EPA ID:	CAL000057369
Generator Name:	OCEANWORKS INC
Generator Mail Street Number:	Not reported
Generator Mail Street 1:	2703 TENTH ST
Generator Mail Street 2:	Not reported
Generator Mail City:	BERKELEY
Generator Mail State:	CA
Generator Mail Zip:	94710-0000
Generator Location Street Number:	Not reported
Generator Location Street 1:	2703 10TH ST
Generator Location Street 2:	Not reported
Generator Location City:	BERKELEY
Generator Location Zip:	94710-2607
Generator Location State:	CA
Generator Contact Company Name:	Not reported
Designated Facility EPA ID:	ILR000130062
Designated Facility Name:	Not reported
Designated Facility Mail Street Number:	Not reported

Map ID
Direction
Distance
Elevation | Site | MAP FINDINGS | Database(s) | EDR ID Number
EPA ID Number

OCEANWORKS INC (Continued) **1024788998**

Designated Facility Mail Street 1:	Not reported
Designated Facility Mail Street 2:	2175 POINT BLVD STE 375
Designated Facility Mail City:	ELGIN
Designated Facility Mail Zip:	60123
Designated Facility Mail State:	IL
Designated Facility Location Street Number:	Not reported
Designated Facility Location Street 1:	2175 POINT BLVD STE 375
Designated Facility Location Street 2:	Not reported
Designated Facility Location City:	ELGIN
Designated Facility Location Zip:	60123
Designated Facility Location State:	IL
Designated Facility Contact Company Name:	HERITAGE CRYSTAL CLEAN LLC
Manifest Residue Indicator:	N
Rejection Indicator:	N

Manifest Tracking Number:	006428419GBF
Last Updated Date:	20200311
Shipped Date:	20200106
Received Date:	20200115
Manifest Status:	Signed
Submission Type:	DataImage5Copy
Origin Type:	Mail
Generator EPA ID:	CAL000057369
Generator Name:	OCEANWORKS INC
Generator Mail Street Number:	Not reported
Generator Mail Street 1:	2703 TENTH ST
Generator Mail Street 2:	Not reported
Generator Mail City:	BERKELEY
Generator Mail State:	CA
Generator Mail Zip:	94710-0000
Generator Location Street Number:	Not reported
Generator Location Street 1:	2703 10TH ST
Generator Location Street 2:	Not reported
Generator Location City:	BERKELEY
Generator Location Zip:	94710-2607
Generator Location State:	CA
Generator Contact Company Name:	Not reported
Designated Facility EPA ID:	ILR000130062
Designated Facility Name:	Not reported
Designated Facility Mail Street Number:	Not reported
Designated Facility Mail Street 1:	Not reported
Designated Facility Mail Street 2:	2175 POINT BLVD STE 375
Designated Facility Mail City:	ELGIN
Designated Facility Mail Zip:	60123
Designated Facility Mail State:	IL
Designated Facility Location Street Number:	Not reported
Designated Facility Location Street 1:	2175 POINT BLVD STE 375
Designated Facility Location Street 2:	Not reported
Designated Facility Location City:	ELGIN
Designated Facility Location Zip:	60123
Designated Facility Location State:	IL
Designated Facility Contact Company Name:	HERITAGE CRYSTAL CLEAN LLC
Manifest Residue Indicator:	N
Rejection Indicator:	N

Manifest Tracking Number:	019560604JJK
Last Updated Date:	20181114

Map ID
Direction
Distance
Elevation | Site | MAP FINDINGS | Database(s) | EDR ID Number
EPA ID Number

OCEANWORKS INC (Continued) **1024788998**

Shipped Date:	20181010
Received Date:	20181018
Manifest Status:	Signed
Submission Type:	DataImage5Copy
Origin Type:	Web
Generator EPA ID:	CAL000057369
Generator Name:	OCEANWORKS INC
Generator Mail Street Number:	Not reported
Generator Mail Street 1:	2703 TENTH ST
Generator Mail Street 2:	Not reported
Generator Mail City:	BERKELEY
Generator Mail State:	CA
Generator Mail Zip:	94710-0000
Generator Location Street Number:	Not reported
Generator Location Street 1:	2703 10TH ST
Generator Location Street 2:	Not reported
Generator Location City:	BERKELEY
Generator Location Zip:	94710-2607
Generator Location State:	CA
Generator Contact Company Name:	Not reported
Designated Facility EPA ID:	CAL000330453
Designated Facility Name:	AGRITEC INT DBA CLEANTECH ENVIRONMENTAL
Designated Facility Mail Street Number:	Not reported
Designated Facility Mail Street 1:	Not reported
Designated Facility Mail Street 2:	5820 MARTIN RD
Designated Facility Mail City:	IRWINDALE
Designated Facility Mail Zip:	91706
Designated Facility Mail State:	CA
Designated Facility Location Street Number:	Not reported
Designated Facility Location Street 1:	5820 MARTIN RD
Designated Facility Location Street 2:	Not reported
Designated Facility Location City:	IRWINDALE
Designated Facility Location Zip:	91706
Designated Facility Location State:	CA
Designated Facility Contact Company Name:	Not reported
Manifest Residue Indicator:	N
Rejection Indicator:	N

Manifest Tracking Number:	006594025GBF
Last Updated Date:	20201009
Shipped Date:	20200904
Received Date:	20200918
Manifest Status:	Signed
Submission Type:	DataImage5Copy
Origin Type:	Mail
Generator EPA ID:	CAL000057369
Generator Name:	OCEANWORKS INC
Generator Mail Street Number:	Not reported
Generator Mail Street 1:	2703 TENTH ST
Generator Mail Street 2:	Not reported
Generator Mail City:	BERKELEY
Generator Mail State:	CA
Generator Mail Zip:	94710-0000
Generator Location Street Number:	Not reported
Generator Location Street 1:	2703 10TH ST
Generator Location Street 2:	Not reported
Generator Location City:	BERKELEY

Map ID
Direction
Distance
Elevation | Site | MAP FINDINGS | Database(s) | EDR ID Number
EPA ID Number

OCEANWORKS INC (Continued) **1024788998**

Generator Location Zip:	94710-2607
Generator Location State:	CA
Generator Contact Company Name:	Not reported
Designated Facility EPA ID:	AZR000030452
Designated Facility Name:	Not reported
Designated Facility Mail Street Number:	Not reported
Designated Facility Mail Street 1:	Not reported
Designated Facility Mail Street 2:	5159 W VAN BUREN ST
Designated Facility Mail City:	PHOENIX
Designated Facility Mail Zip:	85043
Designated Facility Mail State:	AZ
Designated Facility Location Street Number:	Not reported
Designated Facility Location Street 1:	5159 W VAN BUREN ST
Designated Facility Location Street 2:	Not reported
Designated Facility Location City:	PHOENIX
Designated Facility Location Zip:	85043
Designated Facility Location State:	AZ
Designated Facility Contact Company Name:	LES - PHOENIX
Manifest Residue Indicator:	N
Rejection Indicator:	N

Manifest Tracking Number:	006600021GBF
Last Updated Date:	20210623
Shipped Date:	20210420
Received Date:	20210512
Manifest Status:	Signed
Submission Type:	DataImage5Copy
Origin Type:	Web
Generator EPA ID:	CAL000057369
Generator Name:	OCEANWORKS INC
Generator Mail Street Number:	Not reported
Generator Mail Street 1:	2703 TENTH ST
Generator Mail Street 2:	Not reported
Generator Mail City:	BERKELEY
Generator Mail State:	CA
Generator Mail Zip:	94710-0000
Generator Location Street Number:	Not reported
Generator Location Street 1:	2703 10TH ST
Generator Location Street 2:	Not reported
Generator Location City:	BERKELEY
Generator Location Zip:	94710-2607
Generator Location State:	CA
Generator Contact Company Name:	Not reported
Designated Facility EPA ID:	AZR000030452
Designated Facility Name:	Not reported
Designated Facility Mail Street Number:	Not reported
Designated Facility Mail Street 1:	Not reported
Designated Facility Mail Street 2:	5159 W VAN BUREN ST
Designated Facility Mail City:	PHOENIX
Designated Facility Mail Zip:	85043
Designated Facility Mail State:	AZ
Designated Facility Location Street Number:	Not reported
Designated Facility Location Street 1:	5159 W VAN BUREN ST
Designated Facility Location Street 2:	Not reported
Designated Facility Location City:	PHOENIX
Designated Facility Location Zip:	85043
Designated Facility Location State:	AZ

Map ID
Direction
Distance
Elevation | Site | MAP FINDINGS | Database(s) | EDR ID Number
EPA ID Number

OCEANWORKS INC (Continued) **1024788998**

Designated Facility Contact Company Name:	LES - PHOENIX
Manifest Residue Indicator:	N
Rejection Indicator:	N

Transporter:

Manifest Tracking Number:	006768723GBF
Transporter Line Number:	1
Transporter EPA ID:	ILR000130062
Transporter Name:	Heritage Crystal Clean Llc

Manifest Tracking Number:	006768723GBF
Transporter Line Number:	2
Transporter EPA ID:	IND984868406
Transporter Name:	Neier Incorporated

Waste Line:

Manifest Tracking Number:	006768723GBF
Waste Line Number:	1
U.S. DOT Hazardous Indicator:	N
U.S. DOT ID Number:	Not reported
U.S. DOT Description:	Not reported
Non-Hazardous Waste Description:	NON-DOT/RCRA REGULATED, (AQUEOUS PARTS CLEANER) (223)
Number of Containers:	1
Container Type Code:	DF
Container Type Description:	Fiberboard or plastic drums, barrels, kegs
Waste Quantity:	40
Quantity Unit of Measure Code:	G
Quantity Unit of Measure Description:	Gallons
Waste Quantity, in Tons:	0.16680567
Acute Waste Quantity, in Tons:	0
Non-Acute Waste Quantity, in Tons:	0.16680567
Waste Quantity, in Kilograms:	151.29774
Acute Waste Quantity, in Kilograms:	0
Non-Acute Waste Quantity, in Kilorgrams:	151.29774
Management Method Code:	H135
Management Method Description:	DISCHARGE TO SEWER/POTW OR NPDES
Waste Residue Indicator:	N
Quantity Discrepancy Indicator:	N
Waste Type Discrepancy Indicator:	N
Waste Density:	Not reported
Waste Density Unit of Measure Code:	Not reported
Waste Density Unit of Measure Description:	Not reported
Form Code:	Not reported
Form Code Description:	Not reported
Source Code:	Not reported
Source Code Description:	Not reported
Waste Minimization Code:	Not reported
Waste Minimization Code Description:	Not reported
Consent Number:	Not reported
EPA Waste Indicator:	N

Manifest Tracking Number:	006768723GBF
Waste Line Number:	2
U.S. DOT Hazardous Indicator:	N
U.S. DOT ID Number:	Not reported
U.S. DOT Description:	Not reported

MAP FINDINGS

Map ID / Direction / Distance / Elevation | Site | Database(s) | EDR ID Number / EPA ID Number

OCEANWORKS INC (Continued) **1024788998**

Non-Hazardous Waste Description:	NON-DOT/RCRA REGULATED (AQUEOUS PARTS CLEANER) (223)
Number of Containers:	1
Container Type Code:	DM
Container Type Description:	Metal drums, barrels, kegs
Waste Quantity:	15
Quantity Unit of Measure Code:	G
Quantity Unit of Measure Description:	Gallons
Waste Quantity, in Tons:	0.062552124
Acute Waste Quantity, in Tons:	0
Non-Acute Waste Quantity, in Tons:	0.062552124
Waste Quantity, in Kilograms:	56.736656
Acute Waste Quantity, in Kilograms:	0
Non-Acute Waste Quantity, in Kilorgrams:	56.736656
Management Method Code:	Not reported
Management Method Description:	Not reported
Waste Residue Indicator:	N
Quantity Discrepancy Indicator:	N
Waste Type Discrepancy Indicator:	N
Waste Density:	Not reported
Waste Density Unit of Measure Code:	Not reported
Waste Density Unit of Measure Description:	Not reported
Form Code:	Not reported
Form Code Description:	Not reported
Source Code:	Not reported
Source Code Description:	Not reported
Waste Minimization Code:	Not reported
Waste Minimization Code Description:	Not reported
Consent Number:	Not reported
EPA Waste Indicator:	N

Click this hyperlink while viewing on your computer to access
19 additional US EManifest: record(s) in the EDR Site Report.

M84 **CHRONICLE DEPOT** **LUST** **S101306371**
South **2817 7TH ST** **Cortese** **N/A**
1/8-1/4 **BERKELEY, CA 94704** **HIST CORTESE**
0.143 mi. **CERS**
755 ft. **Site 1 of 8 in cluster M**

Relative: **Lower**
Actual: **36 ft.**

LUST:

Name:	CHRONICLE DEPOT
Address:	2817 7TH ST
City,State,Zip:	BERKELEY, CA 94704
Lead Agency:	SAN FRANCISCO BAY RWQCB (REGION 2)
Case Type:	LUST Cleanup Site
Geo Track:	http://geotracker.waterboards.ca.gov/profile_report.asp?global_id=T0600100362
Global Id:	T0600100362
Latitude:	37.85462
Longitude:	-122.291902
Status:	Completed - Case Closed
Status Date:	01/01/1999
Case Worker:	UUU
RB Case Number:	01-0396
Local Agency:	BERKELEY, CITY OF
File Location:	Not reported
Local Case Number:	01-0396
Potential Media Affect:	Under Investigation
Potential Contaminants of Concern:	Gasoline

Map ID
Direction
Distance
Elevation | Site | MAP FINDINGS | Database(s) | EDR ID Number
EPA ID Number

CHRONICLE DEPOT (Continued) **S101306371**

EPA Region: 9
Coordinate Source: Google Geocode
Cuf Case: NO
Quantity Released Gallons: Not reported
Begin Date: 04/23/1985
Leak Reported Date: 04/23/1985
How Discovered: Tank Closure
How Discovered Description: Not reported
Discharge Source: Tank
Discharge Cause: Physc / Mech Damage
Stop Method: Not reported
Stop Description: Not reported
No Further Action Date: 01/01/1999
CA Water Watershed Name: Bay Bridges - Berkeley (203.30)
Dwr Groundwater Subbasin Name: Santa Clara Valley - East Bay Plain (2-009.04)
Disadvantaged Community: Not reported
CA Enviroscreen 3 Score: 61-65%
CA Enviroscreen 4 Score: 65-70%
Military DOD Site: No
Facility Project Subtype: Not reported
RWQCB Region: SAN FRANCISCO BAY RWQCB (REGION 2)
Site History: Not reported

LUST:
Global Id: T0600100362
Contact Type: Local Agency Caseworker
Contact Name: GEOFFERY FIEDLER
Organization Name: BERKELEY, CITY OF
Address: 2118 MILVIA STREET 3RD FLOOR
City: BERKELEY
Email: gfiedler@ci.berkeley.ca.us
Phone Number: Not reported

Global Id: T0600100362
Contact Type: Regional Board Caseworker - Primary Caseworker
Contact Name: Regional Water Board
Organization Name: SAN FRANCISCO BAY RWQCB (REGION 2)
Address: 1515 CLAY ST SUITE 1400
City: OAKLAND
Email: Not reported
Phone Number: Not reported

LUST:
Global Id: T0600100362
Action Type: Other
Date: 04/23/1985
Action: Leak Discovery

Global Id: T0600100362
Action Type: ENFORCEMENT
Date: 05/16/1985
Action: Technical Correspondence / Assistance / Other

Global Id: T0600100362
Action Type: ENFORCEMENT
Date: 08/02/1984
Action: Other Report

Map ID
Direction
Distance
Elevation Site

MAP FINDINGS

Database(s) EDR ID Number EPA ID Number

CHRONICLE DEPOT (Continued) **S101306371**

Global Id: T0600100362
Action Type: Other
Date: 04/23/1985
Action: Leak Reported

Global Id: T0600100362
Action Type: Other
Date: 04/23/1985
Action: Leak Stopped

Global Id: T0600100362
Action Type: RESPONSE
Date: 10/08/1992
Action: Other Report / Document

LUST:
Global Id: T0600100362
Status: Open - Case Begin Date
Status Date: 04/23/1985

Global Id: T0600100362
Status: Open - Site Assessment
Status Date: 02/27/1996

Global Id: T0600100362
Status: Completed - Case Closed
Status Date: 01/01/1999

LUST REG 2:
Region: 2
Facility Id: 01-0396
Facility Status: Case Closed
Case Number: 01-0396
How Discovered: Tank Closure
Leak Cause: Structure Failure
Leak Source: Tank
Date Leak Confirmed: 2/27/1996
Oversight Program: LUST
Prelim. Site Assesment Wokplan Submitted: Not reported
Preliminary Site Assesment Began: Not reported
Pollution Characterization Began: Not reported
Pollution Remediation Plan Submitted: Not reported
Date Remediation Action Underway: Not reported
Date Post Remedial Action Monitoring Began: Not reported

CORTESE:
Name: CHRONICLE DEPOT
Address: 2817 7TH ST
City,State,Zip: BERKELEY, CA 94704
Region: CORTESE
Envirostor Id: Not reported
Global ID: T0600100362
Site/Facility Type: LUST CLEANUP SITE
Cleanup Status: COMPLETED - CASE CLOSED
Status Date: Not reported

Map ID
Direction
Distance
Elevation Site

MAP FINDINGS

Database(s) EDR ID Number EPA ID Number

CHRONICLE DEPOT (Continued) **S101306371**

Site Code:	Not reported
Latitude:	Not reported
Longitude:	Not reported
Owner:	Not reported
Enf Type:	Not reported
Swat R:	Not reported
Flag:	active
Order No:	Not reported
Waste Discharge System No:	Not reported
Effective Date:	Not reported
Region 2:	Not reported
WID Id:	Not reported
Solid Waste Id No:	Not reported
Waste Management Uit Name:	Not reported
File Name:	Active Open

HIST CORTESE:

edr_fname:	CHRONICLE DEPOT
edr_fadd1:	2817 7TH
City,State,Zip:	BERKELEY, CA
Region:	CORTESE
Facility County Code:	1
Reg By:	LTNKA
Reg Id:	01-0396

CERS:

Name:	CHRONICLE DEPOT
Address:	2817 7TH ST
City,State,Zip:	BERKELEY, CA 94704
Site ID:	721593
CERS ID:	T0600100362
CERS Description:	Leaking Underground Storage Tank Cleanup Site

Affiliation:

Affiliation Type Desc:	Local Agency Caseworker
Entity Name:	GEOFFERY FIEDLER - BERKELEY, CITY OF
Entity Title:	Not reported
Affiliation Address:	2118 MILVIA STREET 3RD FLOOR
Affiliation City:	BERKELEY
Affiliation State:	CA
Affiliation Country:	Not reported
Affiliation Zip:	Not reported
Affiliation Phone:	,

Affiliation Type Desc:	Regional Board Caseworker
Entity Name:	Regional Water Board - SAN FRANCISCO BAY RWQCB (REGION 2)
Entity Title:	Not reported
Affiliation Address:	1515 CLAY ST SUITE 1400
Affiliation City:	OAKLAND
Affiliation State:	CA
Affiliation Country:	Not reported
Affiliation Zip:	Not reported
Affiliation Phone:	,

MAP FINDINGS

Map ID / Direction / Distance / Elevation | Site | Database(s) | EDR ID Number / EPA ID Number

M85
South
1/8-1/4
0.143 mi.
755 ft.

CHRONICLE DEPOT
2817 7TH ST
BERKELEY, CA 94704

Site 2 of 8 in cluster M

UST FINDER RELEASE **1028935506**
N/A

Relative:
Lower

Actual:
36 ft.

UST FINDER RELEASE:

Object ID:	40545
Facility ID:	Not reported
Lust ID:	CAT0600100362
Name:	CHRONICLE DEPOT
Address:	2817 7TH ST
City,State,Zip:	BERKELEY, CA 94704
Address Match Type:	PointAddress
Reported Date:	Not reported
Status:	No Further Action
Substance:	Not reported
Population within 1500ft:	584
Domestic Wells within 1500ft:	0
Land Use:	Developed, High Intensity
Within SPA:	No
SPA PWS Facility ID:	Not reported
SPA Water Type:	Not reported
SPA Facility Type:	Not reported
SPA HUC12:	Not reported
Within WHPA:	No
WHPA PWS Facility ID:	Not reported
WHPA Water Type:	Not reported
WHPA Facility Type:	Not reported
WHPA HUC12:	Not reported
Within 100yr Floodplain:	No
Tribe:	Not reported
EPA Region:	9
NFA Letter 1:	Not reported
NFA Letter 2:	Not reported
NFA Letter 3:	Not reported
NFA Letter 4:	Not reported
Closed With Residual Contaminate:	Not reported
Coordinate Source:	Geocode
X Coord:	-122.29222
Y Coord:	37.8545300000001
Latitude:	37.8545299999999
Longitude:	-122.29222

N86
NE
1/8-1/4
0.145 mi.
768 ft.

WAREHAM DEVELOPMENT
2600 TENTH STREET- GROUND FLOOR
BERKELEY, CA 94710

Site 1 of 4 in cluster N

RCRA NonGen / NLR **1026051785**
E MANIFEST **CAC003058674**

Relative:
Higher

Actual:
49 ft.

RCRA Listings:

Date Form Received by Agency:	20200304
Handler Name:	Wareham Development
Handler Address:	2600 Tenth Street
Handler City,State,Zip:	BERKELEY, CA 94710
EPA ID:	CAC003058674
Contact Name:	WAREHAM PROPERTY GROUP
Contact Address:	801 A ANTHONY ST
Contact City,State,Zip:	BERKLEY, CA 94710
Contact Telephone:	800-400-5058

Map ID
Direction
Distance
Elevation | Site | MAP FINDINGS | Database(s) | EDR ID Number
EPA ID Number

WAREHAM DEVELOPMENT (Continued) **1026051785**

Contact Fax:	Not reported
Contact Email:	AP@WAREHAMDEVELOPMENT.COM
Contact Title:	Not reported
EPA Region:	09
Land Type:	Not reported
Federal Waste Generator Description:	Not a generator, verified
Non-Notifier:	Not reported
Biennial Report Cycle:	Not reported
Accessibility:	Not reported
Active Site Indicator:	Not reported
State District Owner:	Not reported
State District:	Not reported
Mailing Address:	801 A ANTHONY ST
Mailing City,State,Zip:	BERKLEY, CA 94710
Owner Name:	Wareham Property Group
Owner Type:	Other
Operator Name:	Wareham Property Group
Operator Type:	Other
Short-Term Generator Activity:	No
Importer Activity:	No
Mixed Waste Generator:	No
Transporter Activity:	No
Transfer Facility Activity:	No
Recycler Activity with Storage:	No
Small Quantity On-Site Burner Exemption:	No
Smelting Melting and Refining Furnace Exemption:	No
Underground Injection Control:	No
Off-Site Waste Receipt:	No
Universal Waste Indicator:	No
Universal Waste Destination Facility:	No
Federal Universal Waste:	No
Active Site State-Reg Handler:	---
Federal Facility Indicator:	Not reported
Hazardous Secondary Material Indicator:	N
Sub-Part K Indicator:	Not reported
2018 GPRA Permit Baseline:	Not on the Baseline
2018 GPRA Renewals Baseline:	Not on the Baseline
202 GPRA Corrective Action Baseline:	No
Subject to Corrective Action Universe:	No
Non-TSDFs Where RCRA CA has Been Imposed Universe:	No
Corrective Action Priority Ranking:	No NCAPS ranking
Environmental Control Indicator:	No
Institutional Control Indicator:	No
Human Exposure Controls Indicator:	N/A
Groundwater Controls Indicator:	N/A
Significant Non-Complier Universe:	No
Unaddressed Significant Non-Complier Universe:	No
Addressed Significant Non-Complier Universe:	No
Significant Non-Complier With a Compliance Schedule Universe:	No
Financial Assurance Required:	Not reported
Handler Date of Last Change:	20200306
Recognized Trader-Importer:	No
Recognized Trader-Exporter:	No
Importer of Spent Lead Acid Batteries:	No
Exporter of Spent Lead Acid Batteries:	No
Recycler Activity Without Storage:	No
Manifest Broker:	No

Map ID
Direction
Distance
Elevation | Site | MAP FINDINGS | Database(s) | EDR ID Number
EPA ID Number

WAREHAM DEVELOPMENT (Continued) **1026051785**

Sub-Part P Indicator: No

Handler - Owner Operator:
Owner/Operator Indicator: Owner
Owner/Operator Name: WAREHAM PROPERTY GROUP
Legal Status: Other
Date Became Current: Not reported
Date Ended Current: Not reported
Owner/Operator Address: 801 A ANTHONY ST
Owner/Operator City,State,Zip: BERKLEY, CA 94710
Owner/Operator Telephone: 800-400-5058
Owner/Operator Telephone Ext: Not reported
Owner/Operator Fax: Not reported
Owner/Operator Email: Not reported

Owner/Operator Indicator: Operator
Owner/Operator Name: WAREHAM PROPERTY GROUP
Legal Status: Other
Date Became Current: Not reported
Date Ended Current: Not reported
Owner/Operator Address: 801 A ANTHONY ST
Owner/Operator City,State,Zip: BERKLEY, CA 94710
Owner/Operator Telephone: 800-400-5058
Owner/Operator Telephone Ext: Not reported
Owner/Operator Fax: Not reported
Owner/Operator Email: Not reported

Historic Generators:
Receive Date: 20200304
Handler Name: WAREHAM DEVELOPMENT
Federal Waste Generator Description: Not a generator, verified
State District Owner: Not reported
Large Quantity Handler of Universal Waste: No
Recognized Trader Importer: No
Recognized Trader Exporter: No
Spent Lead Acid Battery Importer: No
Spent Lead Acid Battery Exporter: No
Current Record: Yes
Non Storage Recycler Activity: Not reported
Electronic Manifest Broker: Not reported

List of NAICS Codes and Descriptions:
NAICS Code: 451140
NAICS Description: MUSICAL INSTRUMENT AND SUPPLIES STORES

Facility Has Received Notices of Violations:
Violations: No Violations Found

Evaluation Action Summary:
Evaluations: No Evaluations Found

E MANIFEST:

WAREHAM DEVELOPMENT (Continued) **1026051785**

Manifest Tracking Number:	019009442JJK
Last Updated Date:	20200325
Shipped Date:	20200311
Received Date:	20200313
Manifest Status:	Signed
Submission Type:	DataImage5Copy
Origin Type:	Service
Generator EPA ID:	CAC003058674
Generator Name:	WAREHAM DEVELOPMENT
Generator Mail Street Number:	Not reported
Generator Mail Street 1:	2600 TENTH STREET- GROUND FLOOR
Generator Mail Street 2:	Not reported
Generator Mail City:	BERKELEY
Generator Mail State:	CA
Generator Mail Zip:	94710
Generator Location Street Number:	Not reported
Generator Location Street 1:	2600 TENTH STREET- GROUND FLOOR
Generator Location Street 2:	Not reported
Generator Location City:	BERKELEY
Generator Location Zip:	94710
Generator Location State:	CA
Generator Contact Company Name:	Not reported
Designated Facility EPA ID:	CAD981382732
Designated Facility Name:	ALTAMONT LANDFILL & RESOURCE RECOVERY FACILITY
Designated Facility Mail Street Number:	10840
Designated Facility Mail Street 1:	Not reported
Designated Facility Mail Street 2:	ALTAMONT PASS RD
Designated Facility Mail City:	LIVERMORE
Designated Facility Mail Zip:	94551
Designated Facility Mail State:	CA
Designated Facility Location Street Number:	10840
Designated Facility Location Street 1:	ALTAMONT PASS RD
Designated Facility Location Street 2:	Not reported
Designated Facility Location City:	LIVERMORE
Designated Facility Location Zip:	94551
Designated Facility Location State:	CA
Designated Facility Contact Company Name:	Not reported
Manifest Residue Indicator:	N
Rejection Indicator:	N

State Waste:

Manifest Tracking Number:	019009442JJK
Waste Line Number:	1
State Waste Code Owner:	CA
State Waste Code:	151
State Waste:	Asbestos-containing waste

Transporter:

Manifest Tracking Number:	019009442JJK
Transporter Line Number:	1
Transporter EPA ID:	CAL000439229
Transporter Name:	Jon K Takata Dba Restoration Management Company

Manifest Tracking Number:	019009442JJK
Transporter Line Number:	2
Transporter EPA ID:	CAR000272773

MAP FINDINGS

Map ID / Direction / Distance / Elevation | Site | Database(s) | EDR ID Number / EPA ID Number

WAREHAM DEVELOPMENT (Continued) **1026051785**

Transporter Name: Uni Waste Llc

Waste Line:

Manifest Tracking Number:	019009442JJK
Waste Line Number:	1
U.S. DOT Hazardous Indicator:	N
U.S. DOT ID Number:	Not reported
U.S. DOT Description:	Not reported
Non-Hazardous Waste Description:	NA2212, ASBESTOS, 9, PG III, RQ
Number of Containers:	37
Container Type Code:	BA
Container Type Description:	Burlap, cloth, paper, or plastic bags
Waste Quantity:	2
Quantity Unit of Measure Code:	Y
Quantity Unit of Measure Description:	Cubic Yards
Waste Quantity, in Tons:	1.68
Acute Waste Quantity, in Tons:	0
Non-Acute Waste Quantity, in Tons:	1.68
Waste Quantity, in Kilograms:	1523.8104
Acute Waste Quantity, in Kilograms:	0
Non-Acute Waste Quantity, in Kilorgrams:	1523.8104
Management Method Code:	H132
Management Method Description:	LANDFILL (WITH PRIOR TREATMENT AND/OR STABILIZATION)
Waste Residue Indicator:	N
Quantity Discrepancy Indicator:	N
Waste Type Discrepancy Indicator:	N
Waste Density:	Not reported
Waste Density Unit of Measure Code:	Not reported
Waste Density Unit of Measure Description:	Not reported
Form Code:	Not reported
Form Code Description:	Not reported
Source Code:	Not reported
Source Code Description:	Not reported
Waste Minimization Code:	Not reported
Waste Minimization Code Description:	Not reported
Consent Number:	Not reported
EPA Waste Indicator:	N

N87
NE
1/8-1/4
0.145 mi.
768 ft.

WAREHAM DEVOLPMENT **RCRA NonGen / NLR** **1027069353**
2600 TENTH ST SUITE 636 **E MANIFEST** **CAC003140732**
BERKELEY, CA 94710

Site 2 of 4 in cluster N

Relative:
Higher

Actual:
49 ft.

RCRA Listings:

Date Form Received by Agency:	20210927
Handler Name:	Wareham Devolpment
Handler Address:	2600 Tenth St Suite 636
Handler City,State,Zip:	BERKELEY, CA 94710
EPA ID:	CAC003140732
Contact Name:	GRANT GABBARD
Contact Address:	2600 TENTH ST SUITE 636
Contact City,State,Zip:	BERKELEY, CA 94710
Contact Telephone:	415-417-4696
Contact Fax:	Not reported
Contact Email:	ADELGADO@RMC.COM
Contact Title:	Not reported

Map ID
Direction
Distance
Elevation | Site | MAP FINDINGS | Database(s) | EDR ID Number
EPA ID Number

WAREHAM DEVOLPMENT (Continued) **1027069353**

EPA Region:	09
Land Type:	Not reported
Federal Waste Generator Description:	Not a generator, verified
Non-Notifier:	Not reported
Biennial Report Cycle:	Not reported
Accessibility:	Not reported
Active Site Indicator:	Not reported
State District Owner:	Not reported
State District:	Not reported
Mailing Address:	2600 TENTH ST SUITE 636
Mailing City,State,Zip:	BERKELEY, CA 94710
Owner Name:	Wareham Devolpment
Owner Type:	Other
Operator Name:	Grant Gabbard
Operator Type:	Other
Short-Term Generator Activity:	No
Importer Activity:	No
Mixed Waste Generator:	No
Transporter Activity:	No
Transfer Facility Activity:	No
Recycler Activity with Storage:	No
Small Quantity On-Site Burner Exemption:	No
Smelting Melting and Refining Furnace Exemption:	No
Underground Injection Control:	No
Off-Site Waste Receipt:	No
Universal Waste Indicator:	No
Universal Waste Destination Facility:	No
Federal Universal Waste:	No
Active Site State-Reg Handler:	---
Federal Facility Indicator:	Not reported
Hazardous Secondary Material Indicator:	N
Sub-Part K Indicator:	Not reported
2018 GPRA Permit Baseline:	Not on the Baseline
2018 GPRA Renewals Baseline:	Not on the Baseline
202 GPRA Corrective Action Baseline:	No
Subject to Corrective Action Universe:	No
Non-TSDFs Where RCRA CA has Been Imposed Universe:	No
Corrective Action Priority Ranking:	No NCAPS ranking
Environmental Control Indicator:	No
Institutional Control Indicator:	No
Human Exposure Controls Indicator:	N/A
Groundwater Controls Indicator:	N/A
Significant Non-Complier Universe:	No
Unaddressed Significant Non-Complier Universe:	No
Addressed Significant Non-Complier Universe:	No
Significant Non-Complier With a Compliance Schedule Universe:	No
Financial Assurance Required:	Not reported
Handler Date of Last Change:	20210927
Recognized Trader-Importer:	No
Recognized Trader-Exporter:	No
Importer of Spent Lead Acid Batteries:	No
Exporter of Spent Lead Acid Batteries:	No
Recycler Activity Without Storage:	No
Manifest Broker:	No
Sub-Part P Indicator:	No

Map ID
Direction
Distance
Elevation | Site | MAP FINDINGS | Database(s) | EDR ID Number
EPA ID Number

WAREHAM DEVOLPMENT (Continued) **1027069353**

Handler - Owner Operator:
Owner/Operator Indicator: Owner
Owner/Operator Name: WAREHAM DEVOLPMENT
Legal Status: Other
Date Became Current: Not reported
Date Ended Current: Not reported
Owner/Operator Address: 2600 TENTH ST SUITE 636
Owner/Operator City,State,Zip: BERKELEY, CA 94710
Owner/Operator Telephone: 415-417-4696
Owner/Operator Telephone Ext: Not reported
Owner/Operator Fax: Not reported
Owner/Operator Email: Not reported

Owner/Operator Indicator: Operator
Owner/Operator Name: GRANT GABBARD
Legal Status: Other
Date Became Current: Not reported
Date Ended Current: Not reported
Owner/Operator Address: 2600 TENTH ST SUITE 636
Owner/Operator City,State,Zip: BERKELEY, CA 94710
Owner/Operator Telephone: 415-417-4696
Owner/Operator Telephone Ext: Not reported
Owner/Operator Fax: Not reported
Owner/Operator Email: Not reported

Historic Generators:
Receive Date: 20210927
Handler Name: WAREHAM DEVOLPMENT
Federal Waste Generator Description: Not a generator, verified
State District Owner: Not reported
Large Quantity Handler of Universal Waste: No
Recognized Trader Importer: No
Recognized Trader Exporter: No
Spent Lead Acid Battery Importer: No
Spent Lead Acid Battery Exporter: No
Current Record: Yes
Non Storage Recycler Activity: No
Electronic Manifest Broker: No

List of NAICS Codes and Descriptions:
NAICS Code: 56299
NAICS Description: ALL OTHER WASTE MANAGEMENT SERVICES

Facility Has Received Notices of Violations:
Violations: No Violations Found

Evaluation Action Summary:
Evaluations: No Evaluations Found

E MANIFEST:
Manifest Tracking Number: 022613144JJK
Last Updated Date: 20211018
Shipped Date: 20211001

Map ID
Direction
Distance
Elevation | Site | MAP FINDINGS | Database(s) | EDR ID Number
EPA ID Number

WAREHAM DEVOLPMENT (Continued) **1027069353**

Received Date:	20211006
Manifest Status:	Signed
Submission Type:	DataImage5Copy
Origin Type:	Service
Generator EPA ID:	CAC003140732
Generator Name:	WAREHAM DEVOLPMENT
Generator Mail Street Number:	Not reported
Generator Mail Street 1:	2600 TENTH ST SUITE 636
Generator Mail Street 2:	Not reported
Generator Mail City:	BERKELEY
Generator Mail State:	CA
Generator Mail Zip:	94710
Generator Location Street Number:	Not reported
Generator Location Street 1:	2600 TENTH ST SUITE 636
Generator Location Street 2:	Not reported
Generator Location City:	BERKELEY
Generator Location Zip:	94710
Generator Location State:	CA
Generator Contact Company Name:	Not reported
Designated Facility EPA ID:	CAD981382732
Designated Facility Name:	ALTAMONT LANDFILL & RESOURCE RECOVERY FACILITY
Designated Facility Mail Street Number:	10840
Designated Facility Mail Street 1:	Not reported
Designated Facility Mail Street 2:	ALTAMONT PASS RD
Designated Facility Mail City:	LIVERMORE
Designated Facility Mail Zip:	94551
Designated Facility Mail State:	CA
Designated Facility Location Street Number:	10840
Designated Facility Location Street 1:	ALTAMONT PASS RD
Designated Facility Location Street 2:	Not reported
Designated Facility Location City:	LIVERMORE
Designated Facility Location Zip:	94551
Designated Facility Location State:	CA
Designated Facility Contact Company Name:	Not reported
Manifest Residue Indicator:	N
Rejection Indicator:	N

State Waste:

Manifest Tracking Number:	022613144JJK
Waste Line Number:	1
State Waste Code Owner:	CA
State Waste Code:	151
State Waste:	Asbestos-containing waste

Transporter:

Manifest Tracking Number:	022613144JJK
Transporter Line Number:	1
Transporter EPA ID:	CAL000438228
Transporter Name:	Brightview Landscape

Manifest Tracking Number:	022613144JJK
Transporter Line Number:	2
Transporter EPA ID:	CAR000272773
Transporter Name:	Uni Waste Llc

MAP FINDINGS

Map ID / Direction / Distance / Elevation | Site | Database(s) | EDR ID Number / EPA ID Number

WAREHAM DEVOLPMENT (Continued) **1027069353**

Waste Line:

Manifest Tracking Number:	022613144JJK
Waste Line Number:	1
U.S. DOT Hazardous Indicator:	Y
U.S. DOT ID Number:	NA2212
U.S. DOT Description:	Na2212, Asbestos, 9, Pg Iii, Rq
Non-Hazardous Waste Description:	Not reported
Number of Containers:	1
Container Type Code:	BA
Container Type Description:	Burlap, cloth, paper, or plastic bags
Waste Quantity:	1
Quantity Unit of Measure Code:	Y
Quantity Unit of Measure Description:	Cubic Yards
Waste Quantity, in Tons:	0.84
Acute Waste Quantity, in Tons:	0
Non-Acute Waste Quantity, in Tons:	0.84
Waste Quantity, in Kilograms:	761.9052
Acute Waste Quantity, in Kilograms:	0
Non-Acute Waste Quantity, in Kilorgrams:	761.9052
Management Method Code:	H132
Management Method Description:	LANDFILL (WITH PRIOR TREATMENT AND/OR STABILIZATION)
Waste Residue Indicator:	N
Quantity Discrepancy Indicator:	N
Waste Type Discrepancy Indicator:	N
Waste Density:	Not reported
Waste Density Unit of Measure Code:	Not reported
Waste Density Unit of Measure Description:	Not reported
Form Code:	Not reported
Form Code Description:	Not reported
Source Code:	Not reported
Source Code Description:	Not reported
Waste Minimization Code:	Not reported
Waste Minimization Code Description:	Not reported
Consent Number:	Not reported
EPA Waste Indicator:	N

N88 **OSBORNE MCGRAW HILL** **RCRA-SQG** **1000818517**
NE **2600 TENTH ST 6TH FLOOR** **FINDS** **CAD983643982**
1/8-1/4 **BERKELEY, CA 94710** **ECHO**
0.145 mi. **HWTS**
768 ft. **Site 3 of 4 in cluster N** **HAZNET**

Relative: **Higher**

Actual: **49 ft.**

RCRA Listings:

Date Form Received by Agency:	19920729
Handler Name:	Osborne Mcgraw Hill
Handler Address:	Tenth St 6th Floor
Handler City,State,Zip:	BERKELEY, CA 94710
EPA ID:	CAD983643982
Contact Name:	BARRY BERGIN
Contact Address:	2600 TENTH ST 6TH FLOOR
Contact City,State,Zip:	BERKELEY, CA 94710
Contact Telephone:	510-549-6657
Contact Fax:	Not reported
Contact Email:	Not reported
Contact Title:	Not reported
EPA Region:	09
Land Type:	Not reported

Map ID
Direction
Distance
Elevation | Site | MAP FINDINGS | Database(s) | EDR ID Number
EPA ID Number

OSBORNE MCGRAW HILL (Continued) **1000818517**

Federal Waste Generator Description:	Small Quantity Generator
Non-Notifier:	Not reported
Biennial Report Cycle:	Not reported
Accessibility:	Not reported
Active Site Indicator:	Handler Activities
State District Owner:	Not reported
State District:	Not reported
Mailing Address:	TENTH ST 6TH FLOOR
Mailing City,State,Zip:	BERKELEY, CA 94710
Owner Name:	Osborne Mcgraw Hill
Owner Type:	Private
Operator Name:	Not reported
Operator Type:	Not reported
Short-Term Generator Activity:	No
Importer Activity:	No
Mixed Waste Generator:	No
Transporter Activity:	No
Transfer Facility Activity:	No
Recycler Activity with Storage:	No
Small Quantity On-Site Burner Exemption:	No
Smelting Melting and Refining Furnace Exemption:	No
Underground Injection Control:	No
Off-Site Waste Receipt:	No
Universal Waste Indicator:	No
Universal Waste Destination Facility:	No
Federal Universal Waste:	No
Active Site State-Reg Handler:	---
Federal Facility Indicator:	Not reported
Hazardous Secondary Material Indicator:	N
Sub-Part K Indicator:	Not reported
2018 GPRA Permit Baseline:	Not on the Baseline
2018 GPRA Renewals Baseline:	Not on the Baseline
202 GPRA Corrective Action Baseline:	No
Subject to Corrective Action Universe:	No
Non-TSDFs Where RCRA CA has Been Imposed Universe:	No
Corrective Action Priority Ranking:	No NCAPS ranking
Environmental Control Indicator:	No
Institutional Control Indicator:	No
Human Exposure Controls Indicator:	N/A
Groundwater Controls Indicator:	N/A
Significant Non-Complier Universe:	No
Unaddressed Significant Non-Complier Universe:	No
Addressed Significant Non-Complier Universe:	No
Significant Non-Complier With a Compliance Schedule Universe:	No
Financial Assurance Required:	Not reported
Handler Date of Last Change:	20000915
Recognized Trader-Importer:	No
Recognized Trader-Exporter:	No
Importer of Spent Lead Acid Batteries:	No
Exporter of Spent Lead Acid Batteries:	No
Recycler Activity Without Storage:	No
Manifest Broker:	No
Sub-Part P Indicator:	No

Handler - Owner Operator:
Owner/Operator Indicator: Owner

Map ID
Direction
Distance
Elevation | Site | MAP FINDINGS | Database(s) | EDR ID Number
EPA ID Number

OSBORNE MCGRAW HILL (Continued) **1000818517**

Owner/Operator Name: OSBORNE MCGRAW HILL
Legal Status: Private
Date Became Current: Not reported
Date Ended Current: Not reported
Owner/Operator Address: 2600 TENTH ST 6TH FLOOR
Owner/Operator City,State,Zip: BERKELEY, CA 94710
Owner/Operator Telephone: 510-549-6657
Owner/Operator Telephone Ext: Not reported
Owner/Operator Fax: Not reported
Owner/Operator Email: Not reported

Historic Generators:
Receive Date: 19920729
Handler Name: OSBORNE MCGRAW HILL
Federal Waste Generator Description: Small Quantity Generator
State District Owner: Not reported
Large Quantity Handler of Universal Waste: No
Recognized Trader Importer: No
Recognized Trader Exporter: No
Spent Lead Acid Battery Importer: No
Spent Lead Acid Battery Exporter: No
Current Record: Yes
Non Storage Recycler Activity: Not reported
Electronic Manifest Broker: Not reported

List of NAICS Codes and Descriptions:
NAICS Codes: No NAICS Codes Found

Facility Has Received Notices of Violations:
Violations: No Violations Found

Evaluation Action Summary:
Evaluations: No Evaluations Found

FINDS:
Registry ID: 110002881579

Click Here for FRS Facility Detail Report:

Environmental Interest/Information System:
The Resource Conservation and Recovery Act Information System (RCRAInfo) is EPA's comprehensive information system in support of the Resource Conservation and Recovery Act (RCRA) of 1976 and the Hazardous and Solid Waste Amendments (HSWA) of 1984. It tracks many types of information about generators, transporters, treaters, storers, and disposers of hazardous waste.

Click this hyperlink while viewing on your computer to access additional FINDS: detail in the EDR Site Report.

ECHO:
Envid: 1000818517
Registry ID: 110002881579
DFR URL: http://echo.epa.gov/detailed-facility-report?fid=110002881579
Name: OSBORNE MCGRAW HILL

Map ID
Direction
Distance
Elevation | Site | MAP FINDINGS | Database(s) | EDR ID Number
EPA ID Number

OSBORNE MCGRAW HILL (Continued) **1000818517**

Address: 2600 TENTH ST 6TH FLOOR
City,State,Zip: BERKELEY, CA 94710

HWTS:
Name: OSBORNE MCGRAW HILL
Address: 2600 TENTH ST 6TH FLOOR
Address 2: Not reported
City,State,Zip: BERKELEY, CA 94710
EPA ID: CAD983643982
Inactive Date: 06/30/1996
Create Date: 07/29/1992
Last Act Date: Not reported
Mailing Name: Not reported
Mailing Address: 2600 TENTH ST 6TH FLOOR
Mailing Address 2: Not reported
Mailing City,State,Zip: BERKELEY, CA 947100000
Owner Name: OSBORNE MCGRAW HILL
Owner Address: 2600 TENTH ST 6TH FLOOR
Owner Address 2: Not reported
Owner City,State,Zip: BERKELEY, CA 947100000
Owner Phone: Not reported
Owner Fax: Not reported
Contact Name: INACTIVE PER 1996 FEES FORM
Contact Address: Not reported
Contact Address 2: Not reported
City,State,Zip: 999990000
Contact Phone: Not reported
Contact Fax: Not reported
Facility Status: Inactive
Facility Type: PERMANENT
Category: FEDERAL
Latitude: 37.859222
Longitude: -122.290455

HAZNET:
Name: OSBORNE MCGRAW HILL
Address: 2600 TENTH ST 6TH FLOOR
Address 2: Not reported
City,State,Zip: BERKELEY, CA 947100000
Contact: INACTIVE PER 1996 FEES FORM
Telephone: --
Mailing Name: Not reported
Mailing Address: 2600 TENTH ST 6TH FLOOR

Year: 1995
Gepaid: CAD983643982
TSD EPA ID: CAD070148432
CA Waste Code: 541 - Photochemicals/photoprocessing waste
Disposal Method: T03 - Treatment, Incineration
Tons: 0.2502

Year: 1994
Gepaid: CAD983643982
TSD EPA ID: CAD070148432
CA Waste Code: 541 - Photochemicals/photoprocessing waste
Disposal Method: -

Map ID
Direction
Distance
Elevation | Site | MAP FINDINGS | Database(s) | EDR ID Number
EPA ID Number

OSBORNE MCGRAW HILL (Continued) **1000818517**

Tons: 0.1251

Year: 1994
Gepaid: CAD983643982
TSD EPA ID: CAD070148432
CA Waste Code: 541 - Photochemicals/photoprocessing waste
Disposal Method: T03 - Treatment, Incineration
Tons: 1.6888

Year: 1993
Gepaid: CAD983643982
TSD EPA ID: CAD070148432
CA Waste Code: 541 - Photochemicals/photoprocessing waste
Disposal Method: T03 - Treatment, Incineration
Tons: 1.8345

Additional Info:
Year: 1995
Gen EPA ID: CAD983643982

Shipment Date: 19950125
Creation Date: 3/28/1996 0:00:00
Receipt Date: 19950130
Manifest ID: 95307613
Trans EPA ID: CAD070148432
Trans Name: Not reported
Trans 2 EPA ID: Not reported
Trans 2 Name: Not reported
TSDF EPA ID: CAD070148432
Trans Name: Not reported
TSDF Alt EPA ID: Not reported
TSDF Alt Name: Not reported
Waste Code Description: 541 - Photochemicals / photo processing waste
RCRA Code: D011
Meth Code: T03 - Treatment, Incineration
Quantity Tons: 0.1668
Waste Quantity: 40
Quantity Unit: G
Additional Code 1: Not reported
Additional Code 2: Not reported
Additional Code 3: Not reported
Additional Code 4: Not reported
Additional Code 5: Not reported

Shipment Date: 19950117
Creation Date: 3/28/1996 0:00:00
Receipt Date: 19950117
Manifest ID: 95279012
Trans EPA ID: CAD070148432
Trans Name: Not reported
Trans 2 EPA ID: Not reported
Trans 2 Name: Not reported
TSDF EPA ID: CAD070148432
Trans Name: Not reported
TSDF Alt EPA ID: Not reported
TSDF Alt Name: Not reported

Map ID
Direction
Distance
Elevation | Site | MAP FINDINGS | Database(s) | EDR ID Number
EPA ID Number

OSBORNE MCGRAW HILL (Continued) **1000818517**

Waste Code Description: 541 - Photochemicals / photo processing waste
RCRA Code: D011
Meth Code: T03 - Treatment, Incineration
Quantity Tons: 0.0834
Waste Quantity: 20
Quantity Unit: G
Additional Code 1: Not reported
Additional Code 2: Not reported
Additional Code 3: Not reported
Additional Code 4: Not reported
Additional Code 5: Not reported

Additional Info:
Year: 1994
Gen EPA ID: CAD983643982

Shipment Date: 19941201
Creation Date: 3/28/1996 0:00:00
Receipt Date: 19941202
Manifest ID: 93638043
Trans EPA ID: CAD070148432
Trans Name: Not reported
Trans 2 EPA ID: Not reported
Trans 2 Name: Not reported
TSDF EPA ID: CAD070148432
Trans Name: Not reported
TSDF Alt EPA ID: CAD070148432
TSDF Alt Name: Not reported
Waste Code Description: 541 - Photochemicals / photo processing waste
RCRA Code: D011
Meth Code: T03 - Treatment, Incineration
Quantity Tons: 0.1668
Waste Quantity: 40
Quantity Unit: G
Additional Code 1: Not reported
Additional Code 2: Not reported
Additional Code 3: Not reported
Additional Code 4: Not reported
Additional Code 5: Not reported

Shipment Date: 19941028
Creation Date: 3/28/1996 0:00:00
Receipt Date: 19941101
Manifest ID: 93574971
Trans EPA ID: CAD070148432
Trans Name: Not reported
Trans 2 EPA ID: Not reported
Trans 2 Name: Not reported
TSDF EPA ID: CAD070148432
Trans Name: Not reported
TSDF Alt EPA ID: CAD070148432
TSDF Alt Name: Not reported
Waste Code Description: 541 - Photochemicals / photo processing waste
RCRA Code: D011
Meth Code: T03 - Treatment, Incineration
Quantity Tons: 0.3336
Waste Quantity: 80

Map ID
Direction
Distance
Elevation | Site | MAP FINDINGS | Database(s) | EDR ID Number
EPA ID Number

OSBORNE MCGRAW HILL (Continued) **1000818517**

Quantity Unit:	G
Additional Code 1:	Not reported
Additional Code 2:	Not reported
Additional Code 3:	Not reported
Additional Code 4:	Not reported
Additional Code 5:	Not reported
Shipment Date:	19940811
Creation Date:	3/26/1996 0:00:00
Receipt Date:	19940812
Manifest ID:	93103392
Trans EPA ID:	CAD070148432
Trans Name:	Not reported
Trans 2 EPA ID:	Not reported
Trans 2 Name:	Not reported
TSDF EPA ID:	CAD070148432
Trans Name:	Not reported
TSDF Alt EPA ID:	Not reported
TSDF Alt Name:	Not reported
Waste Code Description:	541 - Photochemicals / photo processing waste
RCRA Code:	D011
Meth Code:	T03 - Treatment, Incineration
Quantity Tons:	0.2502
Waste Quantity:	60
Quantity Unit:	G
Additional Code 1:	Not reported
Additional Code 2:	Not reported
Additional Code 3:	Not reported
Additional Code 4:	Not reported
Additional Code 5:	Not reported
Shipment Date:	19940706
Creation Date:	3/26/1996 0:00:00
Receipt Date:	19940706
Manifest ID:	93101477
Trans EPA ID:	CAD070148432
Trans Name:	Not reported
Trans 2 EPA ID:	Not reported
Trans 2 Name:	Not reported
TSDF EPA ID:	CAD070148432
Trans Name:	Not reported
TSDF Alt EPA ID:	Not reported
TSDF Alt Name:	Not reported
Waste Code Description:	541 - Photochemicals / photo processing waste
RCRA Code:	D011
Meth Code:	T03 - Treatment, Incineration
Quantity Tons:	0.1251
Waste Quantity:	30
Quantity Unit:	G
Additional Code 1:	Not reported
Additional Code 2:	Not reported
Additional Code 3:	Not reported
Additional Code 4:	Not reported
Additional Code 5:	Not reported
Shipment Date:	19940606
Creation Date:	3/26/1996 0:00:00

Map ID
Direction
Distance
Elevation | Site | MAP FINDINGS | Database(s) | EDR ID Number
EPA ID Number

OSBORNE MCGRAW HILL (Continued) **1000818517**

Receipt Date:	19940607
Manifest ID:	93007843
Trans EPA ID:	CAD070148432
Trans Name:	Not reported
Trans 2 EPA ID:	Not reported
Trans 2 Name:	Not reported
TSDF EPA ID:	CAD070148432
Trans Name:	Not reported
TSDF Alt EPA ID:	Not reported
TSDF Alt Name:	Not reported
Waste Code Description:	541 - Photochemicals / photo processing waste
RCRA Code:	D011
Meth Code:	T03 - Treatment, Incineration
Quantity Tons:	0.1251
Waste Quantity:	30
Quantity Unit:	G
Additional Code 1:	Not reported
Additional Code 2:	Not reported
Additional Code 3:	Not reported
Additional Code 4:	Not reported
Additional Code 5:	Not reported

Shipment Date:	19940509
Creation Date:	3/26/1996 0:00:00
Receipt Date:	19940510
Manifest ID:	93100887
Trans EPA ID:	CAD070148432
Trans Name:	Not reported
Trans 2 EPA ID:	Not reported
Trans 2 Name:	Not reported
TSDF EPA ID:	CAD070148432
Trans Name:	Not reported
TSDF Alt EPA ID:	Not reported
TSDF Alt Name:	Not reported
Waste Code Description:	541 - Photochemicals / photo processing waste
RCRA Code:	D011
Meth Code:	T03 - Treatment, Incineration
Quantity Tons:	0.1251
Waste Quantity:	30
Quantity Unit:	G
Additional Code 1:	Not reported
Additional Code 2:	Not reported
Additional Code 3:	Not reported
Additional Code 4:	Not reported
Additional Code 5:	Not reported

Shipment Date:	19940412
Creation Date:	3/26/1996 0:00:00
Receipt Date:	19940412
Manifest ID:	93100869
Trans EPA ID:	CAD070148432
Trans Name:	Not reported
Trans 2 EPA ID:	Not reported
Trans 2 Name:	Not reported
TSDF EPA ID:	CAD070148432
Trans Name:	Not reported
TSDF Alt EPA ID:	Not reported

Map ID
Direction
Distance
Elevation | Site | MAP FINDINGS | Database(s) | EDR ID Number
EPA ID Number

OSBORNE MCGRAW HILL (Continued) **1000818517**

TSDF Alt Name:	Not reported
Waste Code Description:	541 - Photochemicals / photo processing waste
RCRA Code:	D011
Meth Code:	T03 - Treatment, Incineration
Quantity Tons:	0.1251
Waste Quantity:	30
Quantity Unit:	G
Additional Code 1:	Not reported
Additional Code 2:	Not reported
Additional Code 3:	Not reported
Additional Code 4:	Not reported
Additional Code 5:	Not reported
Shipment Date:	19940303
Creation Date:	3/26/1996 0:00:00
Receipt Date:	19940304
Manifest ID:	93105168
Trans EPA ID:	CAD070148432
Trans Name:	Not reported
Trans 2 EPA ID:	Not reported
Trans 2 Name:	Not reported
TSDF EPA ID:	CAD070148432
Trans Name:	Not reported
TSDF Alt EPA ID:	Not reported
TSDF Alt Name:	Not reported
Waste Code Description:	541 - Photochemicals / photo processing waste
RCRA Code:	D011
Meth Code:	T03 - Treatment, Incineration
Quantity Tons:	0.2502
Waste Quantity:	60
Quantity Unit:	G
Additional Code 1:	Not reported
Additional Code 2:	Not reported
Additional Code 3:	Not reported
Additional Code 4:	Not reported
Additional Code 5:	Not reported
Shipment Date:	19940126
Creation Date:	10/18/1995 0:00:00
Receipt Date:	Not reported
Manifest ID:	93104836
Trans EPA ID:	CAD070148432
Trans Name:	Not reported
Trans 2 EPA ID:	Not reported
Trans 2 Name:	Not reported
TSDF EPA ID:	CAD070148432
Trans Name:	Not reported
TSDF Alt EPA ID:	Not reported
TSDF Alt Name:	Not reported
Waste Code Description:	541 - Photochemicals / photo processing waste
RCRA Code:	D011
Meth Code:	- Not reported
Quantity Tons:	0.1251
Waste Quantity:	30
Quantity Unit:	G
Additional Code 1:	Not reported
Additional Code 2:	Not reported

Map ID
Direction
Distance
Elevation | Site | MAP FINDINGS | Database(s) | EDR ID Number
EPA ID Number

OSBORNE MCGRAW HILL (Continued) **1000818517**

Additional Code 3:	Not reported
Additional Code 4:	Not reported
Additional Code 5:	Not reported
Shipment Date:	19940103
Creation Date:	9/14/1995 0:00:00
Receipt Date:	19940105
Manifest ID:	93008036
Trans EPA ID:	CAD070148432
Trans Name:	Not reported
Trans 2 EPA ID:	Not reported
Trans 2 Name:	Not reported
TSDF EPA ID:	CAD070148432
Trans Name:	Not reported
TSDF Alt EPA ID:	CAD070148432
TSDF Alt Name:	Not reported
Waste Code Description:	541 - Photochemicals / photo processing waste
RCRA Code:	D011
Meth Code:	T03 - Treatment, Incineration
Quantity Tons:	0.1876
Waste Quantity:	45
Quantity Unit:	G
Additional Code 1:	Not reported
Additional Code 2:	Not reported
Additional Code 3:	Not reported
Additional Code 4:	Not reported
Additional Code 5:	Not reported

Additional Info:

Year:	1993
Gen EPA ID:	CAD983643982
Shipment Date:	19931118
Creation Date:	9/14/1995 0:00:00
Receipt Date:	19931119
Manifest ID:	93008472
Trans EPA ID:	CAD070148432
Trans Name:	Not reported
Trans 2 EPA ID:	Not reported
Trans 2 Name:	Not reported
TSDF EPA ID:	CAD070148432
Trans Name:	Not reported
TSDF Alt EPA ID:	CAD070148432
TSDF Alt Name:	Not reported
Waste Code Description:	541 - Photochemicals / photo processing waste
RCRA Code:	D011
Meth Code:	T03 - Treatment, Incineration
Quantity Tons:	0.1876
Waste Quantity:	45
Quantity Unit:	G
Additional Code 1:	Not reported
Additional Code 2:	Not reported
Additional Code 3:	Not reported
Additional Code 4:	Not reported
Additional Code 5:	Not reported
Shipment Date:	19931019

Map ID
Direction
Distance
Elevation | Site | MAP FINDINGS | Database(s) | EDR ID Number
EPA ID Number

OSBORNE MCGRAW HILL (Continued) **1000818517**

Creation Date:	9/13/1995 0:00:00
Receipt Date:	19931020
Manifest ID:	93007556
Trans EPA ID:	CAD070148432
Trans Name:	Not reported
Trans 2 EPA ID:	Not reported
Trans 2 Name:	Not reported
TSDF EPA ID:	CAD070148432
Trans Name:	Not reported
TSDF Alt EPA ID:	CAD070148432
TSDF Alt Name:	Not reported
Waste Code Description:	541 - Photochemicals / photo processing waste
RCRA Code:	D011
Meth Code:	T03 - Treatment, Incineration
Quantity Tons:	0.2502
Waste Quantity:	60
Quantity Unit:	G
Additional Code 1:	Not reported
Additional Code 2:	Not reported
Additional Code 3:	Not reported
Additional Code 4:	Not reported
Additional Code 5:	Not reported

Shipment Date:	19930917
Creation Date:	9/12/1995 0:00:00
Receipt Date:	19930920
Manifest ID:	92337381
Trans EPA ID:	CAD070148432
Trans Name:	Not reported
Trans 2 EPA ID:	Not reported
Trans 2 Name:	Not reported
TSDF EPA ID:	CAD070148432
Trans Name:	Not reported
TSDF Alt EPA ID:	CAD070148432
TSDF Alt Name:	Not reported
Waste Code Description:	541 - Photochemicals / photo processing waste
RCRA Code:	D011
Meth Code:	T03 - Treatment, Incineration
Quantity Tons:	0.1251
Waste Quantity:	30
Quantity Unit:	G
Additional Code 1:	Not reported
Additional Code 2:	Not reported
Additional Code 3:	Not reported
Additional Code 4:	Not reported
Additional Code 5:	Not reported

Shipment Date:	19930810
Creation Date:	9/11/1995 0:00:00
Receipt Date:	19930811
Manifest ID:	92337319
Trans EPA ID:	CAD070148432
Trans Name:	Not reported
Trans 2 EPA ID:	Not reported
Trans 2 Name:	Not reported
TSDF EPA ID:	CAD070148432
Trans Name:	Not reported

Map ID
Direction
Distance
Elevation | Site | MAP FINDINGS | Database(s) | EDR ID Number
EPA ID Number

OSBORNE MCGRAW HILL (Continued) **1000818517**

TSDF Alt EPA ID:	Not reported
TSDF Alt Name:	Not reported
Waste Code Description:	541 - Photochemicals / photo processing waste
RCRA Code:	D011
Meth Code:	T03 - Treatment, Incineration
Quantity Tons:	0.2502
Waste Quantity:	60
Quantity Unit:	G
Additional Code 1:	Not reported
Additional Code 2:	Not reported
Additional Code 3:	Not reported
Additional Code 4:	Not reported
Additional Code 5:	Not reported
Shipment Date:	19930714
Creation Date:	9/11/1995 0:00:00
Receipt Date:	19930715
Manifest ID:	92337235
Trans EPA ID:	CAD070148432
Trans Name:	Not reported
Trans 2 EPA ID:	Not reported
Trans 2 Name:	Not reported
TSDF EPA ID:	CAD070148432
Trans Name:	Not reported
TSDF Alt EPA ID:	CAD070148432
TSDF Alt Name:	Not reported
Waste Code Description:	541 - Photochemicals / photo processing waste
RCRA Code:	D011
Meth Code:	T03 - Treatment, Incineration
Quantity Tons:	0.0625
Waste Quantity:	15
Quantity Unit:	G
Additional Code 1:	Not reported
Additional Code 2:	Not reported
Additional Code 3:	Not reported
Additional Code 4:	Not reported
Additional Code 5:	Not reported
Shipment Date:	19930621
Creation Date:	9/8/1995 0:00:00
Receipt Date:	19930622
Manifest ID:	92336598
Trans EPA ID:	CAD070148432
Trans Name:	Not reported
Trans 2 EPA ID:	Not reported
Trans 2 Name:	Not reported
TSDF EPA ID:	CAD070148432
Trans Name:	Not reported
TSDF Alt EPA ID:	CAD070148432
TSDF Alt Name:	Not reported
Waste Code Description:	541 - Photochemicals / photo processing waste
RCRA Code:	D011
Meth Code:	T03 - Treatment, Incineration
Quantity Tons:	0.2502
Waste Quantity:	60
Quantity Unit:	G
Additional Code 1:	Not reported

Map ID
Direction
Distance
Elevation | Site | MAP FINDINGS | Database(s) | EDR ID Number
EPA ID Number

OSBORNE MCGRAW HILL (Continued) **1000818517**

Additional Code 2:	Not reported
Additional Code 3:	Not reported
Additional Code 4:	Not reported
Additional Code 5:	Not reported
Shipment Date:	19930527
Creation Date:	9/9/1995 0:00:00
Receipt Date:	19930528
Manifest ID:	92336675
Trans EPA ID:	CAD070148432
Trans Name:	Not reported
Trans 2 EPA ID:	Not reported
Trans 2 Name:	Not reported
TSDF EPA ID:	CAD070148432
Trans Name:	Not reported
TSDF Alt EPA ID:	CAD070148432
TSDF Alt Name:	Not reported
Waste Code Description:	541 - Photochemicals / photo processing waste
RCRA Code:	D011
Meth Code:	T03 - Treatment, Incineration
Quantity Tons:	0.1876
Waste Quantity:	45
Quantity Unit:	G
Additional Code 1:	Not reported
Additional Code 2:	Not reported
Additional Code 3:	Not reported
Additional Code 4:	Not reported
Additional Code 5:	Not reported
Shipment Date:	19930505
Creation Date:	9/14/1995 0:00:00
Receipt Date:	Not reported
Manifest ID:	92336893
Trans EPA ID:	CAD070148432
Trans Name:	Not reported
Trans 2 EPA ID:	Not reported
Trans 2 Name:	Not reported
TSDF EPA ID:	CAD070148432
Trans Name:	Not reported
TSDF Alt EPA ID:	Not reported
TSDF Alt Name:	Not reported
Waste Code Description:	541 - Photochemicals / photo processing waste
RCRA Code:	D011
Meth Code:	T03 - Treatment, Incineration
Quantity Tons:	0.0834
Waste Quantity:	20
Quantity Unit:	G
Additional Code 1:	Not reported
Additional Code 2:	Not reported
Additional Code 3:	Not reported
Additional Code 4:	Not reported
Additional Code 5:	Not reported
Shipment Date:	19930409
Creation Date:	9/6/1995 0:00:00
Receipt Date:	19930412
Manifest ID:	92319521

Map ID
Direction
Distance
Elevation | Site | MAP FINDINGS | Database(s) | EDR ID Number
EPA ID Number

OSBORNE MCGRAW HILL (Continued) **1000818517**

Trans EPA ID:	CAD070148432
Trans Name:	Not reported
Trans 2 EPA ID:	Not reported
Trans 2 Name:	Not reported
TSDF EPA ID:	CAD070148432
Trans Name:	Not reported
TSDF Alt EPA ID:	Not reported
TSDF Alt Name:	Not reported
Waste Code Description:	541 - Photochemicals / photo processing waste
RCRA Code:	D011
Meth Code:	T03 - Treatment, Incineration
Quantity Tons:	0.1251
Waste Quantity:	30
Quantity Unit:	G
Additional Code 1:	Not reported
Additional Code 2:	Not reported
Additional Code 3:	Not reported
Additional Code 4:	Not reported
Additional Code 5:	Not reported

Shipment Date:	19930301
Creation Date:	9/7/1995 0:00:00
Receipt Date:	19930304
Manifest ID:	92319242
Trans EPA ID:	CAD070148432
Trans Name:	Not reported
Trans 2 EPA ID:	Not reported
Trans 2 Name:	Not reported
TSDF EPA ID:	CAD070148432
Trans Name:	Not reported
TSDF Alt EPA ID:	CAD070148432
TSDF Alt Name:	Not reported
Waste Code Description:	541 - Photochemicals / photo processing waste
RCRA Code:	D011
Meth Code:	T03 - Treatment, Incineration
Quantity Tons:	0.1584
Waste Quantity:	38
Quantity Unit:	G
Additional Code 1:	Not reported
Additional Code 2:	Not reported
Additional Code 3:	Not reported
Additional Code 4:	Not reported
Additional Code 5:	Not reported

M89 **ANAMET LABORATORIES INC** **RCRA-SQG** **1000298669**
South **2827 SEVENTH ST** **HWTS** **CAD981456742**
1/8-1/4 **BERKELEY, CA 94710** **HAZNET**
0.148 mi.
779 ft. **Site 3 of 8 in cluster M**

Relative:
Lower

Actual:
35 ft.

RCRA Listings:

Date Form Received by Agency:	19860328
Handler Name:	Anamet Laboratories Inc
Handler Address:	2827 Seventh St
Handler City,State,Zip:	BERKELEY, CA 94710
EPA ID:	CAD981456742
Contact Name:	ENVIRONMENTAL MANAGER
Contact Address:	2827 SEVENTH ST

Map ID
Direction
Distance
Elevation | Site | MAP FINDINGS | Database(s) | EDR ID Number
EPA ID Number

ANAMET LABORATORIES INC (Continued) **1000298669**

Contact City,State,Zip:	BERKELEY, CA 94710
Contact Telephone:	415-841-5771
Contact Fax:	Not reported
Contact Email:	Not reported
Contact Title:	Not reported
EPA Region:	09
Land Type:	Other
Federal Waste Generator Description:	Small Quantity Generator
Non-Notifier:	Not reported
Biennial Report Cycle:	Not reported
Accessibility:	Not reported
Active Site Indicator:	Handler Activities
State District Owner:	Ca
State District:	2
Mailing Address:	2827 SEVENTH STREET
Mailing City,State,Zip:	BERKELEY, CA 94710
Owner Name:	Richard P Hunnicutt
Owner Type:	Private
Operator Name:	Not Required
Operator Type:	Private
Short-Term Generator Activity:	No
Importer Activity:	No
Mixed Waste Generator:	No
Transporter Activity:	No
Transfer Facility Activity:	No
Recycler Activity with Storage:	No
Small Quantity On-Site Burner Exemption:	No
Smelting Melting and Refining Furnace Exemption:	No
Underground Injection Control:	No
Off-Site Waste Receipt:	No
Universal Waste Indicator:	No
Universal Waste Destination Facility:	No
Federal Universal Waste:	No
Active Site State-Reg Handler:	---
Federal Facility Indicator:	Not reported
Hazardous Secondary Material Indicator:	N
Sub-Part K Indicator:	Not reported
2018 GPRA Permit Baseline:	Not on the Baseline
2018 GPRA Renewals Baseline:	Not on the Baseline
202 GPRA Corrective Action Baseline:	No
Subject to Corrective Action Universe:	No
Non-TSDFs Where RCRA CA has Been Imposed Universe:	No
Corrective Action Priority Ranking:	No NCAPS ranking
Environmental Control Indicator:	No
Institutional Control Indicator:	No
Human Exposure Controls Indicator:	N/A
Groundwater Controls Indicator:	N/A
Significant Non-Complier Universe:	No
Unaddressed Significant Non-Complier Universe:	No
Addressed Significant Non-Complier Universe:	No
Significant Non-Complier With a Compliance Schedule Universe:	No
Financial Assurance Required:	Not reported
Handler Date of Last Change:	20020627
Recognized Trader-Importer:	No
Recognized Trader-Exporter:	No
Importer of Spent Lead Acid Batteries:	No
Exporter of Spent Lead Acid Batteries:	No

Map ID
Direction
Distance
Elevation | Site | MAP FINDINGS | Database(s) | EDR ID Number
EPA ID Number

ANAMET LABORATORIES INC (Continued) **1000298669**

Recycler Activity Without Storage: No
Manifest Broker: No
Sub-Part P Indicator: No

Handler - Owner Operator:
Owner/Operator Indicator: Owner
Owner/Operator Name: RICHARD P HUNNICUTT
Legal Status: Private
Date Became Current: Not reported
Date Ended Current: Not reported
Owner/Operator Address: NOT REQUIRED
Owner/Operator City,State,Zip: NOT REQUIRED, ME 99999
Owner/Operator Telephone: 415-555-1212
Owner/Operator Telephone Ext: Not reported
Owner/Operator Fax: Not reported
Owner/Operator Email: Not reported

Owner/Operator Indicator: Operator
Owner/Operator Name: NOT REQUIRED
Legal Status: Private
Date Became Current: Not reported
Date Ended Current: Not reported
Owner/Operator Address: NOT REQUIRED
Owner/Operator City,State,Zip: NOT REQUIRED, ME 99999
Owner/Operator Telephone: 415-555-1212
Owner/Operator Telephone Ext: Not reported
Owner/Operator Fax: Not reported
Owner/Operator Email: Not reported

Historic Generators:
Receive Date: 19860328
Handler Name: ANAMET LABORATORIES INC
Federal Waste Generator Description: Small Quantity Generator
State District Owner: Ca
Large Quantity Handler of Universal Waste: No
Recognized Trader Importer: No
Recognized Trader Exporter: No
Spent Lead Acid Battery Importer: No
Spent Lead Acid Battery Exporter: No
Current Record: Yes
Non Storage Recycler Activity: Not reported
Electronic Manifest Broker: Not reported

List of NAICS Codes and Descriptions:
NAICS Codes: No NAICS Codes Found

Facility Has Received Notices of Violations:
Violations: No Violations Found

Evaluation Action Summary:
Evaluations: No Evaluations Found

Map ID
Direction
Distance
Elevation | Site | MAP FINDINGS | Database(s) | EDR ID Number
EPA ID Number

ANAMET LABORATORIES INC (Continued) **1000298669**

HWTS:

Name:	ANAMET LABORATORIES INC
Address:	2827 SEVENTH ST
Address 2:	Not reported
City,State,Zip:	BERKELEY, CA 94710
EPA ID:	CAD981456742
Inactive Date:	06/30/2005
Create Date:	04/10/1987
Last Act Date:	Not reported
Mailing Name:	Not reported
Mailing Address:	2827 SEVENTH STREET
Mailing Address 2:	Not reported
Mailing City,State,Zip:	BERKELEY, CA 947100000
Owner Name:	Not reported
Owner Address:	Not reported
Owner Address 2:	Not reported
Owner City,State,Zip:	Not reported
Owner Phone:	Not reported
Owner Fax:	Not reported
Contact Name:	UNDELIVERABLE 93 FEE FORM
Contact Address:	INACT PER NONDEL 00VQ - CR
Contact Address 2:	Not reported
City,State,Zip:	Not reported
Contact Phone:	Not reported
Contact Fax:	Not reported
Facility Status:	Inactive
Facility Type:	PERMANENT
Category:	FEDERAL
Latitude:	37.854747
Longitude:	-122.292561

HAZNET:

Name:	ANAMET LABORATORIES INC
Address:	2827 SEVENTH ST
Address 2:	Not reported
City,State,Zip:	BERKELEY, CA 947100000
Contact:	UNDELIVERABLE 93 FEE FORM
Telephone:	--
Mailing Name:	Not reported
Mailing Address:	2827 SEVENTH STREET
Year:	2004
Gepaid:	CAD981456742
TSD EPA ID:	NVD980895338
CA Waste Code:	181 - Other inorganic solid waste
Disposal Method:	D80 - Disposal, Land Fill
Tons:	Not reported
Year:	1999
Gepaid:	CAD981456742
TSD EPA ID:	CAD059494310
CA Waste Code:	791 - Liquids with pH <= 2
Disposal Method:	D99 - Disposal, Other
Tons:	0.382
Year:	1998

Map ID
Direction
Distance
Elevation | Site | MAP FINDINGS | Database(s) | EDR ID Number
EPA ID Number

ANAMET LABORATORIES INC (Continued) **1000298669**

Gepaid: CAD981456742
TSD EPA ID: CAD059494310
CA Waste Code: 135 - Unspecified aqueous solution
Disposal Method: D99 - Disposal, Other
Tons: 0.231

Year: 1998
Gepaid: CAD981456742
TSD EPA ID: CAD059494310
CA Waste Code: -
Disposal Method: D99 - Disposal, Other
Tons: 0

Year: 1998
Gepaid: CAD981456742
TSD EPA ID: CAD059494310
CA Waste Code: 214 - Unspecified solvent mixture
Disposal Method: -
Tons: 0.198

Year: 1997
Gepaid: CAD981456742
TSD EPA ID: CA0000084517
CA Waste Code: 541 - Photochemicals/photoprocessing waste
Disposal Method: H01 - Transfer Station
Tons: 0.3752

Year: 1996
Gepaid: CAD981456742
TSD EPA ID: CAT000613976
CA Waste Code: 541 - Photochemicals/photoprocessing waste
Disposal Method: R01 - Recycler
Tons: 0.1251

Year: 1996
Gepaid: CAD981456742
TSD EPA ID: CA0000084517
CA Waste Code: 541 - Photochemicals/photoprocessing waste
Disposal Method: H01 - Transfer Station
Tons: 0.1251

Year: 1994
Gepaid: CAD981456742
TSD EPA ID: AZD049318009
CA Waste Code: 135 - Unspecified aqueous solution
Disposal Method: H01 - Transfer Station
Tons: 0.462

Year: 1994
Gepaid: CAD981456742
TSD EPA ID: AZD049318009
CA Waste Code: 223 - Unspecified oil-containing waste
Disposal Method: H01 - Transfer Station
Tons: 0.2293

Map ID
Direction
Distance
Elevation | Site | MAP FINDINGS | Database(s) | EDR ID Number EPA ID Number

ANAMET LABORATORIES INC (Continued) **1000298669**

Click this hyperlink while viewing on your computer to access
19 additional CA HAZNET: record(s) in the EDR Site Report.

Additional Info:

Year:	2004
Gen EPA ID:	CAD981456742
Shipment Date:	20040331
Creation Date:	11/13/2004 18:30:21
Receipt Date:	20040414
Manifest ID:	23568014
Trans EPA ID:	CAR000052803
Trans Name:	PHILIP TRANSPORTATION AND REMEDIATION INC
Trans 2 EPA ID:	UTR000007708
Trans 2 Name:	SLT EXPRESS
TSDF EPA ID:	NVD980895338
Trans Name:	21ST CENTURY EMI
TSDF Alt EPA ID:	NVD980895338
TSDF Alt Name:	Not reported
Waste Code Description:	181 - Other inorganic solid waste Organics
RCRA Code:	Not reported
Meth Code:	D80 - Disposal, Land Fill
Quantity Tons:	Not reported
Waste Quantity:	1000
Quantity Unit:	P
Additional Code 1:	Not reported
Additional Code 2:	Not reported
Additional Code 3:	Not reported
Additional Code 4:	Not reported
Additional Code 5:	Not reported

Additional Info:

Year:	1999
Gen EPA ID:	CAD981456742
Shipment Date:	19990714
Creation Date:	9/21/1999 0:00:00
Receipt Date:	19990721
Manifest ID:	99208065
Trans EPA ID:	ILD984908202
Trans Name:	Not reported
Trans 2 EPA ID:	SCD987574647
Trans 2 Name:	Not reported
TSDF EPA ID:	CAD059494310
Trans Name:	Not reported
TSDF Alt EPA ID:	CAD059494310
TSDF Alt Name:	Not reported
Waste Code Description:	791 - Liquids with pH < 2 792 Liquids with pH < 2 with metals
RCRA Code:	D002
Meth Code:	D99 - Disposal, Other
Quantity Tons:	0.382
Waste Quantity:	764
Quantity Unit:	P
Additional Code 1:	Not reported
Additional Code 2:	Not reported

Map ID
Direction
Distance
Elevation | Site | MAP FINDINGS | Database(s) | EDR ID Number
EPA ID Number

ANAMET LABORATORIES INC (Continued) **1000298669**

Additional Code 3: Not reported
Additional Code 4: Not reported
Additional Code 5: Not reported

Additional Info:
Year: 1998
Gen EPA ID: CAD981456742

Shipment Date: 19980722
Creation Date: 10/1/1998 0:00:00
Receipt Date: 19980724
Manifest ID: 96448772
Trans EPA ID: ILD984908202
Trans Name: Not reported
Trans 2 EPA ID: Not reported
Trans 2 Name: Not reported
TSDF EPA ID: CAD059494310
Trans Name: Not reported
TSDF Alt EPA ID: Not reported
TSDF Alt Name: Not reported
Waste Code Description: 214 - Unspecified solvent mixture
RCRA Code: D001
Meth Code: - Not reported
Quantity Tons: 0.198
Waste Quantity: 55
Quantity Unit: G
Additional Code 1: Not reported
Additional Code 2: Not reported
Additional Code 3: Not reported
Additional Code 4: Not reported
Additional Code 5: Not reported

Shipment Date: 19980722
Creation Date: 10/1/1998 0:00:00
Receipt Date: 19980724
Manifest ID: 96448772
Trans EPA ID: ILD984908202
Trans Name: Not reported
Trans 2 EPA ID: Not reported
Trans 2 Name: Not reported
TSDF EPA ID: CAD059494310
Trans Name: Not reported
TSDF Alt EPA ID: Not reported
TSDF Alt Name: Not reported
Waste Code Description: - Not reported
RCRA Code: Not reported
Meth Code: D99 - Disposal, Other
Quantity Tons: 0
Waste Quantity: 0
Quantity Unit: Not reported
Additional Code 1: Not reported
Additional Code 2: Not reported
Additional Code 3: Not reported
Additional Code 4: Not reported
Additional Code 5: Not reported

Shipment Date: 19980722

Map ID
Direction
Distance
Elevation | Site | MAP FINDINGS | Database(s) | EDR ID Number
EPA ID Number

ANAMET LABORATORIES INC (Continued) **1000298669**

Creation Date:	10/1/1998 0:00:00
Receipt Date:	19980724
Manifest ID:	96448772
Trans EPA ID:	ILD984908202
Trans Name:	Not reported
Trans 2 EPA ID:	Not reported
Trans 2 Name:	Not reported
TSDF EPA ID:	CAD059494310
Trans Name:	Not reported
TSDF Alt EPA ID:	Not reported
TSDF Alt Name:	Not reported
Waste Code Description:	135 - Unspecified aqueous solution
RCRA Code:	Not reported
Meth Code:	D99 - Disposal, Other
Quantity Tons:	0.231
Waste Quantity:	55
Quantity Unit:	G
Additional Code 1:	Not reported
Additional Code 2:	Not reported
Additional Code 3:	Not reported
Additional Code 4:	Not reported
Additional Code 5:	Not reported

Additional Info:

Year:	1997
Gen EPA ID:	CAD981456742

Shipment Date:	19971027
Creation Date:	7/23/1998 0:00:00
Receipt Date:	19971104
Manifest ID:	96604038
Trans EPA ID:	ILD984908202
Trans Name:	Not reported
Trans 2 EPA ID:	Not reported
Trans 2 Name:	Not reported
TSDF EPA ID:	CA0000084517
Trans Name:	Not reported
TSDF Alt EPA ID:	CA0000084517
TSDF Alt Name:	Not reported
Waste Code Description:	541 - Photochemicals / photo processing waste
RCRA Code:	D011
Meth Code:	H01 - Transfer Station
Quantity Tons:	0.1251
Waste Quantity:	30
Quantity Unit:	G
Additional Code 1:	Not reported
Additional Code 2:	Not reported
Additional Code 3:	Not reported
Additional Code 4:	Not reported
Additional Code 5:	Not reported

Shipment Date:	19970804
Creation Date:	12/4/1997 0:00:00
Receipt Date:	19970807
Manifest ID:	96853657
Trans EPA ID:	ILD984908202
Trans Name:	Not reported

Map ID
Direction
Distance
Elevation | Site | MAP FINDINGS | Database(s) | EDR ID Number
EPA ID Number

ANAMET LABORATORIES INC (Continued) **1000298669**

Trans 2 EPA ID:	Not reported
Trans 2 Name:	Not reported
TSDF EPA ID:	CA0000084517
Trans Name:	Not reported
TSDF Alt EPA ID:	Not reported
TSDF Alt Name:	Not reported
Waste Code Description:	541 - Photochemicals / photo processing waste
RCRA Code:	D011
Meth Code:	H01 - Transfer Station
Quantity Tons:	0.0625
Waste Quantity:	15
Quantity Unit:	G
Additional Code 1:	Not reported
Additional Code 2:	Not reported
Additional Code 3:	Not reported
Additional Code 4:	Not reported
Additional Code 5:	Not reported

Shipment Date:	19970505
Creation Date:	7/17/1997 0:00:00
Receipt Date:	19970507
Manifest ID:	96635432
Trans EPA ID:	ILD984908202
Trans Name:	Not reported
Trans 2 EPA ID:	Not reported
Trans 2 Name:	Not reported
TSDF EPA ID:	CA0000084517
Trans Name:	Not reported
TSDF Alt EPA ID:	Not reported
TSDF Alt Name:	Not reported
Waste Code Description:	541 - Photochemicals / photo processing waste
RCRA Code:	D011
Meth Code:	H01 - Transfer Station
Quantity Tons:	0.1251
Waste Quantity:	30
Quantity Unit:	G
Additional Code 1:	Not reported
Additional Code 2:	Not reported
Additional Code 3:	Not reported
Additional Code 4:	Not reported
Additional Code 5:	Not reported

Shipment Date:	19970212
Creation Date:	5/30/1997 0:00:00
Receipt Date:	19970219
Manifest ID:	96371733
Trans EPA ID:	ILD984908202
Trans Name:	Not reported
Trans 2 EPA ID:	Not reported
Trans 2 Name:	Not reported
TSDF EPA ID:	CA0000084517
Trans Name:	Not reported
TSDF Alt EPA ID:	Not reported
TSDF Alt Name:	Not reported
Waste Code Description:	541 - Photochemicals / photo processing waste
RCRA Code:	D011
Meth Code:	H01 - Transfer Station

Map ID
Direction
Distance
Elevation | Site | MAP FINDINGS | Database(s) | EDR ID Number
EPA ID Number

ANAMET LABORATORIES INC (Continued) **1000298669**

Quantity Tons:	0.0625
Waste Quantity:	15
Quantity Unit:	G
Additional Code 1:	Not reported
Additional Code 2:	Not reported
Additional Code 3:	Not reported
Additional Code 4:	Not reported
Additional Code 5:	Not reported

Additional Info:

Year:	1996
Gen EPA ID:	CAD981456742
Shipment Date:	19961120
Creation Date:	5/30/1997 0:00:00
Receipt Date:	19961126
Manifest ID:	96099621
Trans EPA ID:	ILD984908202
Trans Name:	Not reported
Trans 2 EPA ID:	ILD984908202
Trans 2 Name:	Not reported
TSDF EPA ID:	CA0000084517
Trans Name:	Not reported
TSDF Alt EPA ID:	Not reported
TSDF Alt Name:	Not reported
Waste Code Description:	541 - Photochemicals / photo processing waste
RCRA Code:	D011
Meth Code:	H01 - Transfer Station
Quantity Tons:	0.1251
Waste Quantity:	30
Quantity Unit:	G
Additional Code 1:	Not reported
Additional Code 2:	Not reported
Additional Code 3:	Not reported
Additional Code 4:	Not reported
Additional Code 5:	Not reported
Shipment Date:	19960827
Creation Date:	9/12/1997 0:00:00
Receipt Date:	19960906
Manifest ID:	96079065
Trans EPA ID:	ILD984908202
Trans Name:	Not reported
Trans 2 EPA ID:	ILD984908202
Trans 2 Name:	Not reported
TSDF EPA ID:	CAT000613976
Trans Name:	Not reported
TSDF Alt EPA ID:	Not reported
TSDF Alt Name:	Not reported
Waste Code Description:	541 - Photochemicals / photo processing waste
RCRA Code:	D011
Meth Code:	R01 - Recycler
Quantity Tons:	0.1251
Waste Quantity:	30
Quantity Unit:	G
Additional Code 1:	Not reported
Additional Code 2:	Not reported

Map ID
Direction
Distance
Elevation | Site | MAP FINDINGS | Database(s) | EDR ID Number
EPA ID Number

ANAMET LABORATORIES INC (Continued) **1000298669**

Additional Code 3: Not reported
Additional Code 4: Not reported
Additional Code 5: Not reported

Additional Info:
Year: 1994
Gen EPA ID: CAD981456742

Shipment Date: 19941025
Creation Date: 3/28/1996 0:00:00
Receipt Date: 19941104
Manifest ID: 93708676
Trans EPA ID: CAD000603738
Trans Name: Not reported
Trans 2 EPA ID: Not reported
Trans 2 Name: Not reported
TSDF EPA ID: AZD049318009
Trans Name: Not reported
TSDF Alt EPA ID: AZD049318009
TSDF Alt Name: Not reported
Waste Code Description: 223 - Unspecified oil-containing waste
RCRA Code: D001
Meth Code: H01 - Transfer Station
Quantity Tons: 0.2293
Waste Quantity: 55
Quantity Unit: G
Additional Code 1: Not reported
Additional Code 2: Not reported
Additional Code 3: Not reported
Additional Code 4: Not reported
Additional Code 5: Not reported

Shipment Date: 19941025
Creation Date: 3/28/1996 0:00:00
Receipt Date: 19941104
Manifest ID: 93708676
Trans EPA ID: CAD000603738
Trans Name: Not reported
Trans 2 EPA ID: Not reported
Trans 2 Name: Not reported
TSDF EPA ID: AZD049318009
Trans Name: Not reported
TSDF Alt EPA ID: AZD049318009
TSDF Alt Name: Not reported
Waste Code Description: 135 - Unspecified aqueous solution
RCRA Code: Not reported
Meth Code: H01 - Transfer Station
Quantity Tons: 0.462
Waste Quantity: 110
Quantity Unit: G
Additional Code 1: Not reported
Additional Code 2: Not reported
Additional Code 3: Not reported
Additional Code 4: Not reported
Additional Code 5: Not reported

Shipment Date: 19940317

Map ID
Direction
Distance
Elevation | Site | MAP FINDINGS | Database(s) | EDR ID Number
EPA ID Number

ANAMET LABORATORIES INC (Continued) **1000298669**

Creation Date:	3/25/1996 0:00:00
Receipt Date:	19940322
Manifest ID:	93151823
Trans EPA ID:	CAD000603738
Trans Name:	Not reported
Trans 2 EPA ID:	Not reported
Trans 2 Name:	Not reported
TSDF EPA ID:	CAD059494310
Trans Name:	Not reported
TSDF Alt EPA ID:	CAD059494310
TSDF Alt Name:	Not reported
Waste Code Description:	135 - Unspecified aqueous solution
RCRA Code:	Not reported
Meth Code:	D99 - Disposal, Other
Quantity Tons:	0.462
Waste Quantity:	110
Quantity Unit:	G
Additional Code 1:	Not reported
Additional Code 2:	Not reported
Additional Code 3:	Not reported
Additional Code 4:	Not reported
Additional Code 5:	Not reported

Additional Info:

Year:	1993
Gen EPA ID:	CAD981456742
Shipment Date:	19930830
Creation Date:	9/12/1995 0:00:00
Receipt Date:	19930831
Manifest ID:	93105944
Trans EPA ID:	CAD000603738
Trans Name:	Not reported
Trans 2 EPA ID:	Not reported
Trans 2 Name:	Not reported
TSDF EPA ID:	CAD059494310
Trans Name:	Not reported
TSDF Alt EPA ID:	CAD059494310
TSDF Alt Name:	Not reported
Waste Code Description:	135 - Unspecified aqueous solution
RCRA Code:	Not reported
Meth Code:	D99 - Disposal, Other
Quantity Tons:	0.462
Waste Quantity:	110
Quantity Unit:	G
Additional Code 1:	Not reported
Additional Code 2:	Not reported
Additional Code 3:	Not reported
Additional Code 4:	Not reported
Additional Code 5:	Not reported
Shipment Date:	19930830
Creation Date:	9/12/1995 0:00:00
Receipt Date:	19930831
Manifest ID:	93105944
Trans EPA ID:	CAD000603738
Trans Name:	Not reported

Map ID
Direction
Distance
Elevation | Site | MAP FINDINGS | Database(s) | EDR ID Number
EPA ID Number

ANAMET LABORATORIES INC (Continued) **1000298669**

Trans 2 EPA ID:	Not reported
Trans 2 Name:	Not reported
TSDF EPA ID:	CAD059494310
Trans Name:	Not reported
TSDF Alt EPA ID:	CAD059494310
TSDF Alt Name:	Not reported
Waste Code Description:	221 - Waste oil and mixed oil
RCRA Code:	F001
Meth Code:	D99 - Disposal, Other
Quantity Tons:	0.209
Waste Quantity:	55
Quantity Unit:	G
Additional Code 1:	Not reported
Additional Code 2:	Not reported
Additional Code 3:	Not reported
Additional Code 4:	Not reported
Additional Code 5:	Not reported
Shipment Date:	19930303
Creation Date:	9/6/1995 0:00:00
Receipt Date:	Not reported
Manifest ID:	92473994
Trans EPA ID:	CAD000603738
Trans Name:	Not reported
Trans 2 EPA ID:	Not reported
Trans 2 Name:	Not reported
TSDF EPA ID:	CAD059494310
Trans Name:	Not reported
TSDF Alt EPA ID:	Not reported
TSDF Alt Name:	Not reported
Waste Code Description:	135 - Unspecified aqueous solution
RCRA Code:	Not reported
Meth Code:	- Not reported
Quantity Tons:	0.462
Waste Quantity:	110
Quantity Unit:	G
Additional Code 1:	Not reported
Additional Code 2:	Not reported
Additional Code 3:	Not reported
Additional Code 4:	Not reported
Additional Code 5:	Not reported

L90 **STUDIO COMPLEX** **LUST** **S102438167**
ENE **1025 CARLETON ST** **Cortese** **N/A**
1/8-1/4 **BERKELEY, CA 94710** **HIST CORTESE**
0.148 mi. **CERS**
782 ft. **Site 6 of 16 in cluster L**

Relative:
Higher

Actual:
50 ft.

LUST:

Name:	STUDIO COMPLEX
Address:	1025 CARLETON ST
City,State,Zip:	BERKELEY, CA 94710
Lead Agency:	BERKELEY, CITY OF
Case Type:	LUST Cleanup Site
Geo Track:	http://geotracker.waterboards.ca.gov/profile_report.asp?global_id=T0600101322
Global Id:	T0600101322
Latitude:	37.85802
Longitude:	-122.289542

Map ID
Direction
Distance
Elevation | Site | MAP FINDINGS | Database(s) | EDR ID Number
EPA ID Number

STUDIO COMPLEX (Continued) **S102438167**

Status:	Completed - Case Closed
Status Date:	05/03/1994
Case Worker:	GAF
RB Case Number:	01-1432
Local Agency:	BERKELEY, CITY OF
File Location:	Not reported
Local Case Number:	01-1432
Potential Media Affect:	Soil
Potential Contaminants of Concern:	Stoddard solvent / Mineral Spriits / Distillates
EPA Region:	9
Coordinate Source:	Google Map Move
Cuf Case:	NO
Quantity Released Gallons:	Not reported
Begin Date:	11/10/1988
Leak Reported Date:	02/08/1989
How Discovered:	Tank Closure
How Discovered Description:	Not reported
Discharge Source:	Tank
Discharge Cause:	Physc / Mech Damage
Stop Method:	Not reported
Stop Description:	Not reported
No Further Action Date:	05/03/1994
CA Water Watershed Name:	Bay Bridges - Berkeley (203.30)
Dwr Groundwater Subbasin Name:	Santa Clara Valley - East Bay Plain (2-009.04)
Disadvantaged Community:	Not reported
CA Enviroscreen 3 Score:	61-65%
CA Enviroscreen 4 Score:	65-70%
Military DOD Site:	No
Facility Project Subtype:	Not reported
RWQCB Region:	SAN FRANCISCO BAY RWQCB (REGION 2)
Site History:	Not reported

LUST:

Global Id:	T0600101322
Contact Type:	Local Agency Caseworker - Primary Caseworker
Contact Name:	GEOFFERY FIEDLER
Organization Name:	BERKELEY, CITY OF
Address:	2118 MILVIA STREET 3RD FLOOR
City:	BERKELEY
Email:	gfiedler@ci.berkeley.ca.us
Phone Number:	Not reported

Global Id:	T0600101322
Contact Type:	Regional Board Caseworker
Contact Name:	Regional Water Board
Organization Name:	SAN FRANCISCO BAY RWQCB (REGION 2)
Address:	1515 CLAY ST SUITE 1400
City:	OAKLAND
Email:	Not reported
Phone Number:	Not reported

LUST:

Global Id:	T0600101322
Action Type:	Other
Date:	11/10/1988
Action:	Leak Discovery

Map ID
Direction
Distance
Elevation | Site | MAP FINDINGS | Database(s) | EDR ID Number
EPA ID Number

STUDIO COMPLEX (Continued) **S102438167**

Global Id: T0600101322
Action Type: Other
Date: 02/08/1989
Action: Leak Reported

Global Id: T0600101322
Action Type: Other
Date: 11/10/1988
Action: Leak Stopped

Global Id: T0600101322
Action Type: ENFORCEMENT
Date: 05/03/1994
Action: Closure/No Further Action Letter

LUST:
Global Id: T0600101322
Status: Open - Case Begin Date
Status Date: 11/10/1988

Global Id: T0600101322
Status: Open - Site Assessment
Status Date: 02/08/1989

Global Id: T0600101322
Status: Completed - Case Closed
Status Date: 05/03/1994

LUST REG 2:
Region: 2
Facility Id: 01-1432
Facility Status: Case Closed
Case Number: 01-1432
How Discovered: Tank Closure
Leak Cause: Structure Failure
Leak Source: Tank
Date Leak Confirmed: 2/8/1989
Oversight Program: LUST
Prelim. Site Assesment Wokplan Submitted: Not reported
Preliminary Site Assesment Began: Not reported
Pollution Characterization Began: Not reported
Pollution Remediation Plan Submitted: Not reported
Date Remediation Action Underway: Not reported
Date Post Remedial Action Monitoring Began: Not reported

CORTESE:
Name: STUDIO COMPLEX
Address: 1025 CARLETON ST
City,State,Zip: BERKELEY, CA 94710
Region: CORTESE
Envirostor Id: Not reported
Global ID: T0600101322
Site/Facility Type: LUST CLEANUP SITE
Cleanup Status: COMPLETED - CASE CLOSED
Status Date: Not reported

Map ID
Direction
Distance
Elevation | Site | MAP FINDINGS | Database(s) | EDR ID Number
EPA ID Number

STUDIO COMPLEX (Continued) **S102438167**

Site Code:	Not reported
Latitude:	Not reported
Longitude:	Not reported
Owner:	Not reported
Enf Type:	Not reported
Swat R:	Not reported
Flag:	active
Order No:	Not reported
Waste Discharge System No:	Not reported
Effective Date:	Not reported
Region 2:	Not reported
WID Id:	Not reported
Solid Waste Id No:	Not reported
Waste Management Uit Name:	Not reported
File Name:	Active Open

HIST CORTESE:

edr_fname:	STUDIO COMPLEX
edr_fadd1:	1025 CARLETON
City,State,Zip:	BERKELEY, CA 94710
Region:	CORTESE
Facility County Code:	1
Reg By:	LTNKA
Reg Id:	01-1432

CERS:

Name:	STUDIO COMPLEX
Address:	1025 CARLETON ST
City,State,Zip:	BERKELEY, CA 94710
Site ID:	764613
CERS ID:	T0600101322
CERS Description:	Leaking Underground Storage Tank Cleanup Site

Affiliation:

Affiliation Type Desc:	Local Agency Caseworker
Entity Name:	GEOFFERY FIEDLER - BERKELEY, CITY OF
Entity Title:	Not reported
Affiliation Address:	2118 MILVIA STREET 3RD FLOOR
Affiliation City:	BERKELEY
Affiliation State:	CA
Affiliation Country:	Not reported
Affiliation Zip:	Not reported
Affiliation Phone:	,

Affiliation Type Desc:	Regional Board Caseworker
Entity Name:	Regional Water Board - SAN FRANCISCO BAY RWQCB (REGION 2)
Entity Title:	Not reported
Affiliation Address:	1515 CLAY ST SUITE 1400
Affiliation City:	OAKLAND
Affiliation State:	CA
Affiliation Country:	Not reported
Affiliation Zip:	Not reported
Affiliation Phone:	,

MAP FINDINGS

Map ID / Direction / Distance / Elevation	Site	Database(s)	EDR ID Number / EPA ID Number
L91	**STUDIO COMPLEX**	**UST FINDER RELEASE**	**1029112844**
ENE	**1025 CARLETON ST**		**N/A**
1/8-1/4	**BERKELEY, CA 94710**		
0.148 mi.			
782 ft.	**Site 7 of 16 in cluster L**		

Relative: Higher

Actual: 50 ft.

UST FINDER RELEASE:

Object ID:	40624
Facility ID:	Not reported
Lust ID:	CAT0600101322
Name:	STUDIO COMPLEX
Address:	1025 CARLETON ST
City,State,Zip:	BERKELEY, CA 94710
Address Match Type:	PointAddress
Reported Date:	Not reported
Status:	No Further Action
Substance:	Not reported
Population within 1500ft:	1728
Domestic Wells within 1500ft:	0
Land Use:	Developed, High Intensity
Within SPA:	No
SPA PWS Facility ID:	Not reported
SPA Water Type:	Not reported
SPA Facility Type:	Not reported
SPA HUC12:	Not reported
Within WHPA:	No
WHPA PWS Facility ID:	Not reported
WHPA Water Type:	Not reported
WHPA Facility Type:	Not reported
WHPA HUC12:	Not reported
Within 100yr Floodplain:	No
Tribe:	Not reported
EPA Region:	9
NFA Letter 1:	Not reported
NFA Letter 2:	Not reported
NFA Letter 3:	Not reported
NFA Letter 4:	Not reported
Closed With Residual Contaminate:	Not reported
Coordinate Source:	Geocode
X Coord:	-122.28949
Y Coord:	37.8578400000001
Latitude:	37.85784
Longitude:	-122.28949

Map ID / Direction / Distance / Elevation	Site	Database(s)	EDR ID Number / EPA ID Number
L92	**BERKELEY MEDICAL OFFICE**	**CERS HAZ WASTE**	**S127127103**
ENE	**2621 TENTH ST**	**HWTS**	**N/A**
1/8-1/4	**BERKELEY, CA 94710**	**CERS**	
0.149 mi.			
786 ft.	**Site 8 of 16 in cluster L**		

Relative: Higher

Actual: 50 ft.

CERS HAZ WASTE:

Name:	BERKELEY MEDICAL OFFICE
Address:	2621 TENTH ST
City,State,Zip:	BERKELEY, CA 94710
Site ID:	576209
CERS ID:	10873420
CERS Description:	Hazardous Waste Generator

HWTS:

Map ID
Direction
Distance
Elevation | Site | MAP FINDINGS | Database(s) | EDR ID Number
EPA ID Number

BERKELEY MEDICAL OFFICE (Continued) **S127127103**

Name:	KAISER PERMANENTE BERKELEY MEDICAL OFFICE
Address:	2621 TENTH ST
Address 2:	Not reported
City,State,Zip:	BERKELEY, CA 94710
EPA ID:	CAL000461841
Inactive Date:	Not reported
Create Date:	04/13/2021
Last Act Date:	Not reported
Mailing Name:	Not reported
Mailing Address:	1800 HARRISON ST
Mailing Address 2:	Not reported
Mailing City,State,Zip:	OAKLAND, CA 946125103
Owner Name:	KAISER PERMANENTE
Owner Address:	ONE KAISER PLAZA
Owner Address 2:	Not reported
Owner City,State,Zip:	OAKLAND, CA 946123610
Owner Phone:	Not reported
Owner Fax:	Not reported
Contact Name:	MATTHEW HURAY
Contact Address:	1800 HARRISON ST
Contact Address 2:	Not reported
City,State,Zip:	OAKLAND, CA 94612
Contact Phone:	Not reported
Contact Fax:	Not reported
Facility Status:	Active
Facility Type:	PERMANENT
Category:	STATE
Latitude:	37.85823701
Longitude:	-122.289675

NAICS:

EPA ID:	CAL000461841
Create Date:	2021-04-16 10:59:21.517
NAICS Code:	524114
NAICS Description:	Direct Health and Medical Insurance Carriers
Issued EPA ID Date:	2021-04-13 13:01:40.65700
Inactive Date:	Not reported
Facility Name:	KAISER PERMANENTE BERKELEY MEDICAL OFFICE
Facility Address:	2621 TENTH ST
Facility Address 2:	Not reported
Facility City:	BERKELEY
Facility County:	Not reported
Facility State:	CA
Facility Zip:	94710

EPA ID:	CAL000461841
Create Date:	2021-04-16 09:18:53.690
NAICS Code:	524130
NAICS Description:	Reinsurance Carriers
Issued EPA ID Date:	2021-04-13 13:01:40.65700
Inactive Date:	Not reported
Facility Name:	KAISER PERMANENTE BERKELEY MEDICAL OFFICE
Facility Address:	2621 TENTH ST
Facility Address 2:	Not reported
Facility City:	BERKELEY
Facility County:	Not reported
Facility State:	CA
Facility Zip:	94710

Map ID
Direction
Distance
Elevation | Site | MAP FINDINGS | Database(s) | EDR ID Number
EPA ID Number

BERKELEY MEDICAL OFFICE (Continued) **S127127103**

EPA ID:	CAL000461841
Create Date:	2021-04-13 13:01:40.713
NAICS Code:	525190
NAICS Description:	Other Insurance Funds
Issued EPA ID Date:	2021-04-13 13:01:40.65700
Inactive Date:	Not reported
Facility Name:	KAISER PERMANENTE BERKELEY MEDICAL OFFICE
Facility Address:	2621 TENTH ST
Facility Address 2:	Not reported
Facility City:	BERKELEY
Facility County:	Not reported
Facility State:	CA
Facility Zip:	94710

CERS:

Name:	BERKELEY MEDICAL OFFICE
Address:	2621 TENTH ST
City,State,Zip:	BERKELEY, CA 94710
Site ID:	576209
CERS ID:	10873420
CERS Description:	Chemical Storage Facilities

Violations:

Site ID:	576209
Site Name:	Berkeley Medical Office
Violation Date:	10-29-2021
Citation:	HSC 6.95 25508(a)(3) - California Health and Safety Code, Chapter 6.95, Section(s) 25508(a)(3)
Violation Description:	Failure to establish and electronically submit an adequate emergency response plan and procedures for a release or threatened release of a hazardous material.
Violation Notes:	Returned to compliance on 12/07/2021. ER Plan needs to include calling the City of Berkeley Toxics Management Division at (510)981-7460 in the event of a hazardous materials spill.
Violation Division:	Berkeley City Toxics Management Division
Violation Program:	HMRRP
Violation Source:	CERS,

Site ID:	576209
Site Name:	Berkeley Medical Office
Violation Date:	10-29-2021
Citation:	HSC 6.95 25508(a)(3) - California Health and Safety Code, Chapter 6.95, Section(s) 25508(a)(3)
Violation Description:	Failure to complete and electronically submit a site map with all required content.
Violation Notes:	Returned to compliance on 12/07/2021. Map needs to include location of hazardous materials, hazardous waste, and spill kits.
Violation Division:	Berkeley City Toxics Management Division
Violation Program:	HMRRP
Violation Source:	CERS,

Evaluation:

Eval General Type:	Compliance Evaluation Inspection
Eval Date:	10-29-2021
Violations Found:	No
Eval Type:	Routine done by local agency

Map ID
Direction
Distance
Elevation Site

MAP FINDINGS

Database(s) EDR ID Number EPA ID Number

BERKELEY MEDICAL OFFICE (Continued) **S127127103**

Eval Notes: Met Tolu Onofe on-site to conduct the routine hazardous waste inspection. The facility has not had to dispose of any hazardous waste yet, however, properly labeled waste containers were observed in the pharmacy.
Eval Division: Berkeley City Toxics Management Division
Eval Program: HW
Eval Source: CERS,

Eval General Type: Compliance Evaluation Inspection
Eval Date: 10-29-2021
Violations Found: Yes
Eval Type: Routine done by local agency
Eval Notes: Met Tolu on-site to conduct the routine inspection. Inventory was reviewed and appeared accurate. ER plan and map needs some corrections. Training was current.
Eval Division: Berkeley City Toxics Management Division
Eval Program: HMRRP
Eval Source: CERS,

Affiliation:
Affiliation Type Desc: CUPA District
Entity Name: Berkeley City Toxics Management Division
Entity Title: Not reported
Affiliation Address: 1947 Center Street, 1st Floor
Affiliation City: Berkeley
Affiliation State: CA
Affiliation Country: Not reported
Affiliation Zip: 94704
Affiliation Phone: (510) 981-7460,

Affiliation Type Desc: Document Preparer
Entity Name: Tolu Onofe
Entity Title: Not reported
Affiliation Address: Not reported
Affiliation City: Not reported
Affiliation State: Not reported
Affiliation Country: Not reported
Affiliation Zip: Not reported
Affiliation Phone: ,

Affiliation Type Desc: Facility Mailing Address
Entity Name: Mailing Address
Entity Title: Not reported
Affiliation Address: 3600 Broadway
Affiliation City: Oakland
Affiliation State: CA
Affiliation Country: Not reported
Affiliation Zip: 94611
Affiliation Phone: ,

Affiliation Type Desc: Environmental Contact
Entity Name: Tolu Onofe
Entity Title: Not reported
Affiliation Address: 3600 Broadway
Affiliation City: Oakland
Affiliation State: CA
Affiliation Country: Not reported

MAP FINDINGS

Map ID / Direction / Distance / Elevation | Site | Database(s) | EDR ID Number / EPA ID Number

BERKELEY MEDICAL OFFICE (Continued) **S127127103**

Affiliation Zip:	945611
Affiliation Phone:	,
Affiliation Type Desc:	Legal Owner
Entity Name:	Kaiser Permanente Health Plan Inc
Entity Title:	Not reported
Affiliation Address:	1 Kaiser Plaza
Affiliation City:	Oakland
Affiliation State:	CA
Affiliation Country:	United States
Affiliation Zip:	94612
Affiliation Phone:	(510) 898-4200,
Affiliation Type Desc:	Operator
Entity Name:	Kaiser Permanente Berkeley Medical Office
Entity Title:	Not reported
Affiliation Address:	Not reported
Affiliation City:	Not reported
Affiliation State:	Not reported
Affiliation Country:	Not reported
Affiliation Zip:	Not reported
Affiliation Phone:	(510) 898-4200,
Affiliation Type Desc:	Parent Corporation
Entity Name:	Kaiser Foundation Hospital - Oakland
Entity Title:	Not reported
Affiliation Address:	Not reported
Affiliation City:	Not reported
Affiliation State:	Not reported
Affiliation Country:	Not reported
Affiliation Zip:	Not reported
Affiliation Phone:	,
Affiliation Type Desc:	Identification Signer
Entity Name:	Tolu Onofe
Entity Title:	Safety Officer
Affiliation Address:	Not reported
Affiliation City:	Not reported
Affiliation State:	Not reported
Affiliation Country:	Not reported
Affiliation Zip:	Not reported
Affiliation Phone:	,

L93 **KAISER PERMANENTE BERKELEY MOB** **RCRA NonGen / NLR** **1025848524**
ENE **2621 TENTH STREET** **CAC003028575**
1/8-1/4 **BERKELEY, CA 94710**
0.149 mi.
786 ft. **Site 9 of 16 in cluster L**

Relative:
Higher

Actual:
50 ft.

RCRA Listings:

Date Form Received by Agency:	20190809
Handler Name:	Kaiser Permanente Berkeley Mob
Handler Address:	2621 Tenth Street
Handler City,State,Zip:	BERKELEY, CA 94710
EPA ID:	CAC003028575
Contact Name:	DENNIS MOORE
Contact Address:	3600 BROADWAY

Map ID
Direction
Distance
Elevation | Site | MAP FINDINGS | Database(s) | EDR ID Number
EPA ID Number

KAISER PERMANENTE BERKELEY MOB (Continued) **1025848524**

Contact City,State,Zip:	OAKLAND, CA 94611
Contact Telephone:	510-363-7098
Contact Fax:	Not reported
Contact Email:	DENNIS.MOORE@KP.ORG
Contact Title:	Not reported
EPA Region:	09
Land Type:	Not reported
Federal Waste Generator Description:	Not a generator, verified
Non-Notifier:	Not reported
Biennial Report Cycle:	Not reported
Accessibility:	Not reported
Active Site Indicator:	Not reported
State District Owner:	Not reported
State District:	Not reported
Mailing Address:	3600 BROADWAY
Mailing City,State,Zip:	OAKLAND, CA 94611
Owner Name:	Kaiser Foundation Health Plan
Owner Type:	Other
Operator Name:	Dennis Moore
Operator Type:	Other
Short-Term Generator Activity:	No
Importer Activity:	No
Mixed Waste Generator:	No
Transporter Activity:	No
Transfer Facility Activity:	No
Recycler Activity with Storage:	No
Small Quantity On-Site Burner Exemption:	No
Smelting Melting and Refining Furnace Exemption:	No
Underground Injection Control:	No
Off-Site Waste Receipt:	No
Universal Waste Indicator:	No
Universal Waste Destination Facility:	No
Federal Universal Waste:	No
Active Site State-Reg Handler:	---
Federal Facility Indicator:	Not reported
Hazardous Secondary Material Indicator:	N
Sub-Part K Indicator:	Not reported
2018 GPRA Permit Baseline:	Not on the Baseline
2018 GPRA Renewals Baseline:	Not on the Baseline
202 GPRA Corrective Action Baseline:	No
Subject to Corrective Action Universe:	No
Non-TSDFs Where RCRA CA has Been Imposed Universe:	No
Corrective Action Priority Ranking:	No NCAPS ranking
Environmental Control Indicator:	No
Institutional Control Indicator:	No
Human Exposure Controls Indicator:	N/A
Groundwater Controls Indicator:	N/A
Significant Non-Complier Universe:	No
Unaddressed Significant Non-Complier Universe:	No
Addressed Significant Non-Complier Universe:	No
Significant Non-Complier With a Compliance Schedule Universe:	No
Financial Assurance Required:	Not reported
Handler Date of Last Change:	20190910
Recognized Trader-Importer:	No
Recognized Trader-Exporter:	No
Importer of Spent Lead Acid Batteries:	No
Exporter of Spent Lead Acid Batteries:	No

Map ID
Direction
Distance
Elevation | Site | MAP FINDINGS | Database(s) | EDR ID Number
EPA ID Number

KAISER PERMANENTE BERKELEY MOB (Continued) **1025848524**

Recycler Activity Without Storage: No
Manifest Broker: No
Sub-Part P Indicator: No

Handler - Owner Operator:
Owner/Operator Indicator: Operator
Owner/Operator Name: DENNIS MOORE
Legal Status: Other
Date Became Current: Not reported
Date Ended Current: Not reported
Owner/Operator Address: 3600 BROADWAY
Owner/Operator City,State,Zip: OAKLAND, CA 94611
Owner/Operator Telephone: 510-363-7098
Owner/Operator Telephone Ext: Not reported
Owner/Operator Fax: Not reported
Owner/Operator Email: Not reported

Owner/Operator Indicator: Owner
Owner/Operator Name: KAISER FOUNDATION HEALTH PLAN
Legal Status: Other
Date Became Current: Not reported
Date Ended Current: Not reported
Owner/Operator Address: ONE KAISER PLAZA
Owner/Operator City,State,Zip: OAKLAND, CA 94612
Owner/Operator Telephone: 510-625-4737
Owner/Operator Telephone Ext: Not reported
Owner/Operator Fax: Not reported
Owner/Operator Email: Not reported

Historic Generators:
Receive Date: 20190809
Handler Name: KAISER PERMANENTE BERKELEY MOB
Federal Waste Generator Description: Not a generator, verified
State District Owner: Not reported
Large Quantity Handler of Universal Waste: No
Recognized Trader Importer: No
Recognized Trader Exporter: No
Spent Lead Acid Battery Importer: No
Spent Lead Acid Battery Exporter: No
Current Record: Yes
Non Storage Recycler Activity: Not reported
Electronic Manifest Broker: Not reported

List of NAICS Codes and Descriptions:
NAICS Code: 621491
NAICS Description: HMO MEDICAL CENTERS

Facility Has Received Notices of Violations:
Violations: No Violations Found

Evaluation Action Summary:
Evaluations: No Evaluations Found

MAP FINDINGS

Map ID
Direction
Distance
Elevation | Site | Database(s) | EDR ID Number
EPA ID Number

L94 **2621 TENTH STREET, LLC** **RCRA NonGen / NLR** **1025832950**
ENE **2621 TENTH STREET** **E MANIFEST** **CAC003012524**
1/8-1/4 **BERKELEY, CA 94710**
0.149 mi.
786 ft. **Site 10 of 16 in cluster L**

Relative:
Higher

Actual:
50 ft.

RCRA Listings:

Date Form Received by Agency:	20190429
Handler Name:	2621 Tenth Street, Llc
Handler Address:	2621 Tenth Street
Handler City,State,Zip:	BERKELEY, CA 94710
EPA ID:	CAC003012524
Contact Name:	CHRIS BARLOW
Contact Address:	1120 NYE STREET, SUITE 400
Contact City,State,Zip:	SAN RAFAEL, CA 94901
Contact Telephone:	415-457-4964
Contact Fax:	Not reported
Contact Email:	CBARLOW@WAREHAMDEVELOPMENT.COM
Contact Title:	Not reported
EPA Region:	09
Land Type:	Not reported
Federal Waste Generator Description:	Not a generator, verified
Non-Notifier:	Not reported
Biennial Report Cycle:	Not reported
Accessibility:	Not reported
Active Site Indicator:	Handler Activities
State District Owner:	Not reported
State District:	Not reported
Mailing Address:	1120 NYE STREET, SUITE 400
Mailing City,State,Zip:	SAN RAFAEL, CA 94901
Owner Name:	2621 Tenth Street, Llc
Owner Type:	Other
Operator Name:	Chris Barlow
Operator Type:	Other
Short-Term Generator Activity:	No
Importer Activity:	No
Mixed Waste Generator:	No
Transporter Activity:	No
Transfer Facility Activity:	No
Recycler Activity with Storage:	No
Small Quantity On-Site Burner Exemption:	No
Smelting Melting and Refining Furnace Exemption:	No
Underground Injection Control:	No
Off-Site Waste Receipt:	No
Universal Waste Indicator:	Yes
Universal Waste Destination Facility:	Yes
Federal Universal Waste:	No
Active Site State-Reg Handler:	---
Federal Facility Indicator:	Not reported
Hazardous Secondary Material Indicator:	N
Sub-Part K Indicator:	Not reported
2018 GPRA Permit Baseline:	Not on the Baseline
2018 GPRA Renewals Baseline:	Not on the Baseline
202 GPRA Corrective Action Baseline:	No
Subject to Corrective Action Universe:	No
Non-TSDFs Where RCRA CA has Been Imposed Universe:	No
Corrective Action Priority Ranking:	No NCAPS ranking
Environmental Control Indicator:	No
Institutional Control Indicator:	No

Map ID
Direction
Distance
Elevation | Site | MAP FINDINGS | Database(s) | EDR ID Number
EPA ID Number

2621 TENTH STREET, LLC (Continued) **1025832950**

Human Exposure Controls Indicator:	N/A
Groundwater Controls Indicator:	N/A
Significant Non-Complier Universe:	No
Unaddressed Significant Non-Complier Universe:	No
Addressed Significant Non-Complier Universe:	No
Significant Non-Complier With a Compliance Schedule Universe:	No
Financial Assurance Required:	Not reported
Handler Date of Last Change:	20190627
Recognized Trader-Importer:	No
Recognized Trader-Exporter:	No
Importer of Spent Lead Acid Batteries:	No
Exporter of Spent Lead Acid Batteries:	No
Recycler Activity Without Storage:	No
Manifest Broker:	No
Sub-Part P Indicator:	No

Handler - Owner Operator:

Owner/Operator Indicator:	Operator
Owner/Operator Name: CHRIS BARLOW	
Legal Status:	Other
Date Became Current:	Not reported
Date Ended Current:	Not reported
Owner/Operator Address:	1120 NYE STREET, SUITE 400
Owner/Operator City,State,Zip:	SAN RAFAEL, CA 94901
Owner/Operator Telephone:	415-457-4964
Owner/Operator Telephone Ext:	Not reported
Owner/Operator Fax:	Not reported
Owner/Operator Email:	Not reported

Owner/Operator Indicator:	Owner
Owner/Operator Name: 2621 TENTH STREET, LLC	
Legal Status:	Other
Date Became Current:	Not reported
Date Ended Current:	Not reported
Owner/Operator Address:	1120 NYE STREET, SUITE 400
Owner/Operator City,State,Zip:	SAN RAFAEL, CA 94901
Owner/Operator Telephone:	415-457-4964
Owner/Operator Telephone Ext:	Not reported
Owner/Operator Fax:	Not reported
Owner/Operator Email:	Not reported

Historic Generators:

Receive Date:	20190429
Handler Name: 2621 TENTH STREET, LLC	
Federal Waste Generator Description:	Not a generator, verified
State District Owner:	Not reported
Large Quantity Handler of Universal Waste:	No
Recognized Trader Importer:	No
Recognized Trader Exporter:	No
Spent Lead Acid Battery Importer:	No
Spent Lead Acid Battery Exporter:	No
Current Record:	Yes
Non Storage Recycler Activity:	Not reported
Electronic Manifest Broker:	Not reported

Map ID
Direction
Distance
Elevation | Site | MAP FINDINGS | Database(s) | EDR ID Number
EPA ID Number

2621 TENTH STREET, LLC (Continued) **1025832950**

List of NAICS Codes and Descriptions:
NAICS Code: 56299
NAICS Description: ALL OTHER WASTE MANAGEMENT SERVICES

Facility Has Received Notices of Violations:
Violations: No Violations Found

Evaluation Action Summary:
Evaluations: No Evaluations Found

E MANIFEST:

Manifest Tracking Number:	020059205JJK
Last Updated Date:	20201119
Shipped Date:	20190529
Received Date:	20190610
Manifest Status:	Corrected
Submission Type:	DataImage5Copy
Origin Type:	Service
Generator EPA ID:	CAC003012524
Generator Name:	2621 TENTH STREET, LLC
Generator Mail Street Number:	Not reported
Generator Mail Street 1:	2621 TENTH STREET
Generator Mail Street 2:	Not reported
Generator Mail City:	BERKELEY
Generator Mail State:	CA
Generator Mail Zip:	94710
Generator Location Street Number:	Not reported
Generator Location Street 1:	1120 NYE STREET, SUITE 400
Generator Location Street 2:	Not reported
Generator Location City:	SAN RAFAEL
Generator Location Zip:	94901
Generator Location State:	CA
Generator Contact Company Name:	Not reported
Designated Facility EPA ID:	NVT330010000
Designated Facility Name:	US ECOLOGY NEVADA, INC
Designated Facility Mail Street Number:	Not reported
Designated Facility Mail Street 1:	Not reported
Designated Facility Mail Street 2:	PO BOX 578
Designated Facility Mail City:	BEATTY
Designated Facility Mail Zip:	89003
Designated Facility Mail State:	NV
Designated Facility Location Street Number:	Not reported
Designated Facility Location Street 1:	HWY 95 11 MI S OF BEATTY
Designated Facility Location Street 2:	Not reported
Designated Facility Location City:	BEATTY
Designated Facility Location Zip:	89003
Designated Facility Location State:	NV
Designated Facility Contact Company Name:	Not reported
Manifest Residue Indicator:	N
Rejection Indicator:	N

Manifest Tracking Number:	019681716JJK
Last Updated Date:	20190827
Shipped Date:	20190529

Map ID
Direction
Distance
Elevation | Site | MAP FINDINGS | Database(s) | EDR ID Number
EPA ID Number

2621 TENTH STREET, LLC (Continued) **1025832950**

Received Date:	20190529
Manifest Status:	Corrected
Submission Type:	DataImage5Copy
Origin Type:	Service
Generator EPA ID:	CAC003012524
Generator Name:	2621 TENTH STREET, LLC
Generator Mail Street Number:	Not reported
Generator Mail Street 1:	2621 TENTH STREET
Generator Mail Street 2:	Not reported
Generator Mail City:	BERKELEY
Generator Mail State:	CA
Generator Mail Zip:	94710
Generator Location Street Number:	Not reported
Generator Location Street 1:	1120 NYE STREET, SUITE 400
Generator Location Street 2:	Not reported
Generator Location City:	San Rafael
Generator Location Zip:	94901
Generator Location State:	CA
Generator Contact Company Name:	Not reported
Designated Facility EPA ID:	CAD980675276
Designated Facility Name:	Clean Harbors Buttonwillow LLC
Designated Facility Mail Street Number:	Not reported
Designated Facility Mail Street 1:	Not reported
Designated Facility Mail Street 2:	PO Box 787
Designated Facility Mail City:	Buttonwillow
Designated Facility Mail Zip:	93206
Designated Facility Mail State:	CA
Designated Facility Location Street Number:	Not reported
Designated Facility Location Street 1:	PO Box 787
Designated Facility Location Street 2:	Not reported
Designated Facility Location City:	Buttonwillow
Designated Facility Location Zip:	93206
Designated Facility Location State:	CA
Designated Facility Contact Company Name:	Not reported
Manifest Residue Indicator:	N
Rejection Indicator:	N

Manifest Tracking Number:	019681717JJK
Last Updated Date:	20190827
Shipped Date:	20190529
Received Date:	20190529
Manifest Status:	Corrected
Submission Type:	DataImage5Copy
Origin Type:	Service
Generator EPA ID:	CAC003012524
Generator Name:	2621 TENTH STREET, LLC
Generator Mail Street Number:	Not reported
Generator Mail Street 1:	2621 TENTH STREET
Generator Mail Street 2:	Not reported
Generator Mail City:	BERKELEY
Generator Mail State:	CA
Generator Mail Zip:	94710
Generator Location Street Number:	Not reported
Generator Location Street 1:	1120 NYE STREET, SUITE 400
Generator Location Street 2:	Not reported
Generator Location City:	San Rafael
Generator Location Zip:	94901

Map ID
Direction
Distance
Elevation | Site | MAP FINDINGS | Database(s) | EDR ID Number
EPA ID Number

2621 TENTH STREET, LLC (Continued) **1025832950**

Generator Location State:	CA
Generator Contact Company Name:	Not reported
Designated Facility EPA ID:	CAD980675276
Designated Facility Name:	Clean Harbors Buttonwillow LLC
Designated Facility Mail Street Number:	Not reported
Designated Facility Mail Street 1:	Not reported
Designated Facility Mail Street 2:	PO Box 787
Designated Facility Mail City:	Buttonwillow
Designated Facility Mail Zip:	93206
Designated Facility Mail State:	CA
Designated Facility Location Street Number:	Not reported
Designated Facility Location Street 1:	PO Box 787
Designated Facility Location Street 2:	Not reported
Designated Facility Location City:	Buttonwillow
Designated Facility Location Zip:	93206
Designated Facility Location State:	CA
Designated Facility Contact Company Name:	Not reported
Manifest Residue Indicator:	N
Rejection Indicator:	N

Manifest Tracking Number:	019681718JJK
Last Updated Date:	20190827
Shipped Date:	20190529
Received Date:	20190529
Manifest Status:	Corrected
Submission Type:	DataImage5Copy
Origin Type:	Service
Generator EPA ID:	CAC003012524
Generator Name:	2621 TENTH STREET, LLC
Generator Mail Street Number:	Not reported
Generator Mail Street 1:	2621 TENTH STREET
Generator Mail Street 2:	Not reported
Generator Mail City:	BERKELEY
Generator Mail State:	CA
Generator Mail Zip:	94710
Generator Location Street Number:	Not reported
Generator Location Street 1:	1120 NYE STREET, SUITE 400
Generator Location Street 2:	Not reported
Generator Location City:	San Rafael
Generator Location Zip:	94901
Generator Location State:	CA
Generator Contact Company Name:	Not reported
Designated Facility EPA ID:	CAD980675276
Designated Facility Name:	Clean Harbors Buttonwillow LLC
Designated Facility Mail Street Number:	Not reported
Designated Facility Mail Street 1:	Not reported
Designated Facility Mail Street 2:	PO Box 787
Designated Facility Mail City:	Buttonwillow
Designated Facility Mail Zip:	93206
Designated Facility Mail State:	CA
Designated Facility Location Street Number:	Not reported
Designated Facility Location Street 1:	PO Box 787
Designated Facility Location Street 2:	Not reported
Designated Facility Location City:	Buttonwillow
Designated Facility Location Zip:	93206
Designated Facility Location State:	CA
Designated Facility Contact Company Name:	Not reported

Map ID
Direction
Distance
Elevation | Site | MAP FINDINGS | Database(s) | EDR ID Number
EPA ID Number

2621 TENTH STREET, LLC (Continued) **1025832950**

Manifest Residue Indicator:	N
Rejection Indicator:	N
Manifest Tracking Number:	019681719JJK
Last Updated Date:	20190827
Shipped Date:	20190530
Received Date:	20190530
Manifest Status:	Corrected
Submission Type:	DataImage5Copy
Origin Type:	Service
Generator EPA ID:	CAC003012524
Generator Name:	2621 TENTH STREET, LLC
Generator Mail Street Number:	Not reported
Generator Mail Street 1:	2621 TENTH STREET
Generator Mail Street 2:	Not reported
Generator Mail City:	BERKELEY
Generator Mail State:	CA
Generator Mail Zip:	94710
Generator Location Street Number:	Not reported
Generator Location Street 1:	1120 NYE STREET, SUITE 400
Generator Location Street 2:	Not reported
Generator Location City:	San Rafael
Generator Location Zip:	94901
Generator Location State:	CA
Generator Contact Company Name:	Not reported
Designated Facility EPA ID:	CAD980675276
Designated Facility Name:	Clean Harbors Buttonwillow LLC
Designated Facility Mail Street Number:	Not reported
Designated Facility Mail Street 1:	Not reported
Designated Facility Mail Street 2:	PO Box 787
Designated Facility Mail City:	Buttonwillow
Designated Facility Mail Zip:	93206
Designated Facility Mail State:	CA
Designated Facility Location Street Number:	Not reported
Designated Facility Location Street 1:	PO Box 787
Designated Facility Location Street 2:	Not reported
Designated Facility Location City:	Buttonwillow
Designated Facility Location Zip:	93206
Designated Facility Location State:	CA
Designated Facility Contact Company Name:	Not reported
Manifest Residue Indicator:	N
Rejection Indicator:	N
Manifest Tracking Number:	019681720JJK
Last Updated Date:	20190827
Shipped Date:	20190530
Received Date:	20190530
Manifest Status:	Corrected
Submission Type:	DataImage5Copy
Origin Type:	Service
Generator EPA ID:	CAC003012524
Generator Name:	2621 TENTH STREET, LLC
Generator Mail Street Number:	Not reported
Generator Mail Street 1:	2621 TENTH STREET
Generator Mail Street 2:	Not reported
Generator Mail City:	BERKELEY
Generator Mail State:	CA

Map ID
Direction
Distance
Elevation | Site | MAP FINDINGS | Database(s) | EDR ID Number
EPA ID Number

2621 TENTH STREET, LLC (Continued) **1025832950**

Generator Mail Zip:	94710
Generator Location Street Number:	Not reported
Generator Location Street 1:	1120 NYE STREET, SUITE 400
Generator Location Street 2:	Not reported
Generator Location City:	San Rafael
Generator Location Zip:	94901
Generator Location State:	CA
Generator Contact Company Name:	Not reported
Designated Facility EPA ID:	CAD980675276
Designated Facility Name:	Clean Harbors Buttonwillow LLC
Designated Facility Mail Street Number:	Not reported
Designated Facility Mail Street 1:	Not reported
Designated Facility Mail Street 2:	PO Box 787
Designated Facility Mail City:	Buttonwillow
Designated Facility Mail Zip:	93206
Designated Facility Mail State:	CA
Designated Facility Location Street Number:	Not reported
Designated Facility Location Street 1:	PO Box 787
Designated Facility Location Street 2:	Not reported
Designated Facility Location City:	Buttonwillow
Designated Facility Location Zip:	93206
Designated Facility Location State:	CA
Designated Facility Contact Company Name:	Not reported
Manifest Residue Indicator:	N
Rejection Indicator:	N

Manifest Tracking Number:	019681721JJK
Last Updated Date:	20190827
Shipped Date:	20190530
Received Date:	20190530
Manifest Status:	Corrected
Submission Type:	DataImage5Copy
Origin Type:	Service
Generator EPA ID:	CAC003012524
Generator Name:	2621 TENTH STREET, LLC
Generator Mail Street Number:	Not reported
Generator Mail Street 1:	2621 TENTH STREET
Generator Mail Street 2:	Not reported
Generator Mail City:	BERKELEY
Generator Mail State:	CA
Generator Mail Zip:	94710
Generator Location Street Number:	Not reported
Generator Location Street 1:	1120 NYE STREET, SUITE 400
Generator Location Street 2:	Not reported
Generator Location City:	San Rafael
Generator Location Zip:	94901
Generator Location State:	CA
Generator Contact Company Name:	Not reported
Designated Facility EPA ID:	CAD980675276
Designated Facility Name:	Clean Harbors Buttonwillow LLC
Designated Facility Mail Street Number:	Not reported
Designated Facility Mail Street 1:	Not reported
Designated Facility Mail Street 2:	PO Box 787
Designated Facility Mail City:	Buttonwillow
Designated Facility Mail Zip:	93206
Designated Facility Mail State:	CA
Designated Facility Location Street Number:	Not reported

2621 TENTH STREET, LLC (Continued) **1025832950**

Designated Facility Location Street 1:	PO Box 787
Designated Facility Location Street 2:	Not reported
Designated Facility Location City:	Buttonwillow
Designated Facility Location Zip:	93206
Designated Facility Location State:	CA
Designated Facility Contact Company Name:	Not reported
Manifest Residue Indicator:	N
Rejection Indicator:	N

Manifest Tracking Number:	019681722JJK
Last Updated Date:	20190827
Shipped Date:	20190530
Received Date:	20190530
Manifest Status:	Corrected
Submission Type:	DataImage5Copy
Origin Type:	Service
Generator EPA ID:	CAC003012524
Generator Name:	2621 TENTH STREET, LLC
Generator Mail Street Number:	Not reported
Generator Mail Street 1:	2621 TENTH STREET
Generator Mail Street 2:	Not reported
Generator Mail City:	BERKELEY
Generator Mail State:	CA
Generator Mail Zip:	94710
Generator Location Street Number:	Not reported
Generator Location Street 1:	1120 NYE STREET, SUITE 400
Generator Location Street 2:	Not reported
Generator Location City:	San Rafael
Generator Location Zip:	94901
Generator Location State:	CA
Generator Contact Company Name:	Not reported
Designated Facility EPA ID:	CAD980675276
Designated Facility Name:	Clean Harbors Buttonwillow LLC
Designated Facility Mail Street Number:	Not reported
Designated Facility Mail Street 1:	Not reported
Designated Facility Mail Street 2:	PO Box 787
Designated Facility Mail City:	Buttonwillow
Designated Facility Mail Zip:	93206
Designated Facility Mail State:	CA
Designated Facility Location Street Number:	Not reported
Designated Facility Location Street 1:	PO Box 787
Designated Facility Location Street 2:	Not reported
Designated Facility Location City:	Buttonwillow
Designated Facility Location Zip:	93206
Designated Facility Location State:	CA
Designated Facility Contact Company Name:	Not reported
Manifest Residue Indicator:	N
Rejection Indicator:	N

Manifest Tracking Number:	019681723JJK
Last Updated Date:	20190827
Shipped Date:	20190530
Received Date:	20190530
Manifest Status:	Corrected
Submission Type:	DataImage5Copy
Origin Type:	Service
Generator EPA ID:	CAC003012524

Map ID
Direction
Distance
Elevation | Site | MAP FINDINGS | Database(s) | EDR ID Number
EPA ID Number

2621 TENTH STREET, LLC (Continued) **1025832950**

Generator Name:	2621 TENTH STREET, LLC
Generator Mail Street Number:	Not reported
Generator Mail Street 1:	2621 TENTH STREET
Generator Mail Street 2:	Not reported
Generator Mail City:	BERKELEY
Generator Mail State:	CA
Generator Mail Zip:	94710
Generator Location Street Number:	Not reported
Generator Location Street 1:	1120 NYE STREET, SUITE 400
Generator Location Street 2:	Not reported
Generator Location City:	San Rafael
Generator Location Zip:	94901
Generator Location State:	CA
Generator Contact Company Name:	Not reported
Designated Facility EPA ID:	CAD980675276
Designated Facility Name:	Clean Harbors Buttonwillow LLC
Designated Facility Mail Street Number:	Not reported
Designated Facility Mail Street 1:	Not reported
Designated Facility Mail Street 2:	PO Box 787
Designated Facility Mail City:	Buttonwillow
Designated Facility Mail Zip:	93206
Designated Facility Mail State:	CA
Designated Facility Location Street Number:	Not reported
Designated Facility Location Street 1:	PO Box 787
Designated Facility Location Street 2:	Not reported
Designated Facility Location City:	Buttonwillow
Designated Facility Location Zip:	93206
Designated Facility Location State:	CA
Designated Facility Contact Company Name:	Not reported
Manifest Residue Indicator:	N
Rejection Indicator:	N

Manifest Tracking Number:	019681724JJK
Last Updated Date:	20190827
Shipped Date:	20190530
Received Date:	20190530
Manifest Status:	Corrected
Submission Type:	DataImage5Copy
Origin Type:	Service
Generator EPA ID:	CAC003012524
Generator Name:	2621 TENTH STREET, LLC
Generator Mail Street Number:	Not reported
Generator Mail Street 1:	2621 TENTH STREET
Generator Mail Street 2:	Not reported
Generator Mail City:	BERKELEY
Generator Mail State:	CA
Generator Mail Zip:	94710
Generator Location Street Number:	Not reported
Generator Location Street 1:	1120 NYE STREET, SUITE 400
Generator Location Street 2:	Not reported
Generator Location City:	San Rafael
Generator Location Zip:	94901
Generator Location State:	CA
Generator Contact Company Name:	Not reported
Designated Facility EPA ID:	CAD980675276
Designated Facility Name:	Clean Harbors Buttonwillow LLC
Designated Facility Mail Street Number:	Not reported

2621 TENTH STREET, LLC (Continued) **1025832950**

Designated Facility Mail Street 1:	Not reported
Designated Facility Mail Street 2:	PO Box 787
Designated Facility Mail City:	Buttonwillow
Designated Facility Mail Zip:	93206
Designated Facility Mail State:	CA
Designated Facility Location Street Number:	Not reported
Designated Facility Location Street 1:	PO Box 787
Designated Facility Location Street 2:	Not reported
Designated Facility Location City:	Buttonwillow
Designated Facility Location Zip:	93206
Designated Facility Location State:	CA
Designated Facility Contact Company Name:	Not reported
Manifest Residue Indicator:	N
Rejection Indicator:	N

Manifest Tracking Number:	019681725JJK
Last Updated Date:	20190827
Shipped Date:	20190530
Received Date:	20190530
Manifest Status:	Corrected
Submission Type:	DataImage5Copy
Origin Type:	Service
Generator EPA ID:	CAC003012524
Generator Name:	2621 TENTH STREET, LLC
Generator Mail Street Number:	Not reported
Generator Mail Street 1:	2621 TENTH STREET
Generator Mail Street 2:	Not reported
Generator Mail City:	BERKELEY
Generator Mail State:	CA
Generator Mail Zip:	94710
Generator Location Street Number:	Not reported
Generator Location Street 1:	1120 NYE STREET, SUITE 400
Generator Location Street 2:	Not reported
Generator Location City:	San Rafael
Generator Location Zip:	94901
Generator Location State:	CA
Generator Contact Company Name:	Not reported
Designated Facility EPA ID:	CAD980675276
Designated Facility Name:	Clean Harbors Buttonwillow LLC
Designated Facility Mail Street Number:	Not reported
Designated Facility Mail Street 1:	Not reported
Designated Facility Mail Street 2:	PO Box 787
Designated Facility Mail City:	Buttonwillow
Designated Facility Mail Zip:	93206
Designated Facility Mail State:	CA
Designated Facility Location Street Number:	Not reported
Designated Facility Location Street 1:	PO Box 787
Designated Facility Location Street 2:	Not reported
Designated Facility Location City:	Buttonwillow
Designated Facility Location Zip:	93206
Designated Facility Location State:	CA
Designated Facility Contact Company Name:	Not reported
Manifest Residue Indicator:	N
Rejection Indicator:	N

State Waste:

Manifest Tracking Number:	019681726JJK

Map ID
Direction
Distance
Elevation | Site | MAP FINDINGS | Database(s) | EDR ID Number
EPA ID Number

2621 TENTH STREET, LLC (Continued) **1025832950**

Waste Line Number: 1
State Waste Code Owner: CA
State Waste Code: 611
State Waste: Contaminated soil from site clean-ups

Transporter:
Manifest Tracking Number: 019681726JJK
Transporter Line Number: 1
Transporter EPA ID: MAD039322250
Transporter Name: Clean Harbors Environmental Services, Inc.

Waste Line:
Manifest Tracking Number: 019681726JJK
Waste Line Number: 1
U.S. DOT Hazardous Indicator: N
U.S. DOT ID Number: Not reported
U.S. DOT Description: Not reported
Non-Hazardous Waste Description: NONE, NON-RCRA HAZARDOUS WASTE, SOLID, N/A, NONE
Number of Containers: 1
Container Type Code: DT
Container Type Description: Dump truck
Waste Quantity: 18
Quantity Unit of Measure Code: Y
Quantity Unit of Measure Description: Cubic Yards
Waste Quantity, in Tons: 15.12
Acute Waste Quantity, in Tons: 0
Non-Acute Waste Quantity, in Tons: 15.12
Waste Quantity, in Kilograms: 13714.294
Acute Waste Quantity, in Kilograms: 0
Non-Acute Waste Quantity, in Kilorgrams: 13714.294
Management Method Code: H132
Management Method Description: LANDFILL (WITH PRIOR TREATMENT AND/OR STABILIZATION)
Waste Residue Indicator: N
Quantity Discrepancy Indicator: N
Waste Type Discrepancy Indicator: N
Waste Density: Not reported
Waste Density Unit of Measure Code: Not reported
Waste Density Unit of Measure Description: Not reported
Form Code: Not reported
Form Code Description: Not reported
Source Code: Not reported
Source Code Description: Not reported
Waste Minimization Code: Not reported
Waste Minimization Code Description: Not reported
Consent Number: Not reported
EPA Waste Indicator: N

Click this hyperlink while viewing on your computer to access
12 additional US EManifest: record(s) in the EDR Site Report.

MAP FINDINGS

Map ID
Direction
Distance
Elevation | Site | Database(s) | EDR ID Number / EPA ID Number

L95
ENE
1/8-1/4
0.149 mi.
786 ft.

KAISER PERMANENTE BERKELEY MOB
2621 TENTH STREET
BERKELEY, CA 94710

Site 11 of 16 in cluster L

RCRA NonGen / NLR **1026826887**
E MANIFEST **CAL000461841**

Relative:
Higher

Actual:
50 ft.

RCRA Listings:

Date Form Received by Agency:	20220302
Handler Name:	Kaiser Permanente Berkeley Medical Office
Handler Address:	2621 Tenth St
Handler City,State,Zip:	BERKELEY, CA 94710
EPA ID:	CAL000461841
Contact Name:	TOLU ONOFE
Contact Address:	3600 BROADWAY ST LL AO702
Contact City,State,Zip:	OAKLAND, CA 94611
Contact Telephone:	510-752-7463
Contact Fax:	Not reported
Contact Email:	TOLU.X.ONOFE@KP.ORG
Contact Title:	Not reported
EPA Region:	09
Land Type:	Private
Federal Waste Generator Description:	Not a generator, verified
Non-Notifier:	Not reported
Biennial Report Cycle:	2021
Accessibility:	Not reported
Active Site Indicator:	Not reported
State District Owner:	Not reported
State District:	Not reported
Mailing Address:	3600 BROADWAY ST
Mailing City,State,Zip:	OAKLAND, CA 94611
Owner Name:	Kaiser Foundation Health Plan Inc
Owner Type:	Other
Operator Name:	Tolu Onofe
Operator Type:	Other
Short-Term Generator Activity:	No
Importer Activity:	No
Mixed Waste Generator:	No
Transporter Activity:	No
Transfer Facility Activity:	No
Recycler Activity with Storage:	No
Small Quantity On-Site Burner Exemption:	No
Smelting Melting and Refining Furnace Exemption:	No
Underground Injection Control:	No
Off-Site Waste Receipt:	No
Universal Waste Indicator:	No
Universal Waste Destination Facility:	No
Federal Universal Waste:	No
Active Site State-Reg Handler:	---
Federal Facility Indicator:	Not reported
Hazardous Secondary Material Indicator:	N
Sub-Part K Indicator:	Not reported
2018 GPRA Permit Baseline:	Not on the Baseline
2018 GPRA Renewals Baseline:	Not on the Baseline
202 GPRA Corrective Action Baseline:	No
Subject to Corrective Action Universe:	No
Non-TSDFs Where RCRA CA has Been Imposed Universe:	No
Corrective Action Priority Ranking:	No NCAPS ranking
Environmental Control Indicator:	No
Institutional Control Indicator:	No

KAISER PERMANENTE BERKELEY MOB (Continued) **1026826887**

Human Exposure Controls Indicator:	N/A
Groundwater Controls Indicator:	N/A
Significant Non-Complier Universe:	No
Unaddressed Significant Non-Complier Universe:	No
Addressed Significant Non-Complier Universe:	No
Significant Non-Complier With a Compliance Schedule Universe:	No
Financial Assurance Required:	Not reported
Handler Date of Last Change:	20220627
Recognized Trader-Importer:	No
Recognized Trader-Exporter:	No
Importer of Spent Lead Acid Batteries:	No
Exporter of Spent Lead Acid Batteries:	No
Recycler Activity Without Storage:	No
Manifest Broker:	No
Sub-Part P Indicator:	No

Biennial: List of Years
Year: 2021

Click Here for Biennial Reporting System Data:

Handler - Owner Operator:

Owner/Operator Indicator:	Owner
Owner/Operator Name: KAISER FOUNDATION HEALTH PLAN INC	
Legal Status:	Other
Date Became Current:	Not reported
Date Ended Current:	Not reported
Owner/Operator Address:	ONE KAISER PLAZA
Owner/Operator City,State,Zip:	OAKLAND, CA 94612
Owner/Operator Telephone:	510-625-4737
Owner/Operator Telephone Ext:	Not reported
Owner/Operator Fax:	Not reported
Owner/Operator Email:	Not reported

Owner/Operator Indicator:	Operator
Owner/Operator Name: TOLU ONOFE	
Legal Status:	Other
Date Became Current:	Not reported
Date Ended Current:	Not reported
Owner/Operator Address:	3600 BROADWAY ST LL AO702
Owner/Operator City,State,Zip:	OAKLAND, CA 94611
Owner/Operator Telephone:	510-752-7463
Owner/Operator Telephone Ext:	Not reported
Owner/Operator Fax:	Not reported
Owner/Operator Email:	Not reported

Owner/Operator Indicator:	Owner
Owner/Operator Name: KAISER FOUNDATION HEALTH PLAN INC	
Legal Status:	Other
Date Became Current:	20210503
Date Ended Current:	Not reported
Owner/Operator Address:	ONE KAISER PLAZA
Owner/Operator City,State,Zip:	OAKLAND, CA 94612
Owner/Operator Telephone:	510-625-4737
Owner/Operator Telephone Ext:	Not reported
Owner/Operator Fax:	Not reported

Map ID
Direction
Distance
Elevation | Site | MAP FINDINGS | Database(s) | EDR ID Number
EPA ID Number

KAISER PERMANENTE BERKELEY MOB (Continued) **1026826887**

Owner/Operator Email: TOLU.X.ONOFE@KP.ORG

Owner/Operator Indicator: Operator
Owner/Operator Name: TOLU ONOFE
Legal Status: Other
Date Became Current: 20210503
Date Ended Current: Not reported
Owner/Operator Address: 3600 BROADWAY ST LL AO701
Owner/Operator City,State,Zip: OAKLAND, CA 94611
Owner/Operator Telephone: 510-752-7463
Owner/Operator Telephone Ext: Not reported
Owner/Operator Fax: Not reported
Owner/Operator Email: TOLU.X.ONOFE@KP.ORG

Historic Generators:
Receive Date: 20220302
Handler Name: KAISER PERMANENTE BERKELEY MEDICAL OFFICE
Federal Waste Generator Description: Not a generator, verified
State District Owner: Not reported
Large Quantity Handler of Universal Waste: No
Recognized Trader Importer: No
Recognized Trader Exporter: No
Spent Lead Acid Battery Importer: No
Spent Lead Acid Battery Exporter: No
Current Record: Yes
Non Storage Recycler Activity: No
Electronic Manifest Broker: No

Receive Date: 20210413
Handler Name: KAISER PERMANENTE BERKELEY MEDICAL OFFICE
Federal Waste Generator Description: Not a generator, verified
State District Owner: Not reported
Large Quantity Handler of Universal Waste: No
Recognized Trader Importer: No
Recognized Trader Exporter: No
Spent Lead Acid Battery Importer: No
Spent Lead Acid Battery Exporter: No
Current Record: No
Non Storage Recycler Activity: No
Electronic Manifest Broker: No

List of NAICS Codes and Descriptions:
NAICS Code: 525190
NAICS Description: OTHER INSURANCE FUNDS

NAICS Code: 621491
NAICS Description: HMO MEDICAL CENTERS

Facility Has Received Notices of Violations:
Violations: No Violations Found

Evaluation Action Summary:
Evaluations: No Evaluations Found

Map ID
Direction
Distance
Elevation | Site | MAP FINDINGS | Database(s) | EDR ID Number
EPA ID Number

KAISER PERMANENTE BERKELEY MOB (Continued) **1026826887**

E MANIFEST:

Manifest Tracking Number:	018457025FLE
Last Updated Date:	20230327
Shipped Date:	20230209
Received Date:	20230302
Manifest Status:	Signed
Submission Type:	DataImage5Copy
Origin Type:	Service
Generator EPA ID:	CAL000461841
Generator Name:	KAISER PERMANENTE BERKELEY MOB
Generator Mail Street Number:	Not reported
Generator Mail Street 1:	2621 TENTH STREET
Generator Mail Street 2:	Not reported
Generator Mail City:	BERKELEY
Generator Mail State:	CA
Generator Mail Zip:	94710
Generator Location Street Number:	Not reported
Generator Location Street 1:	2621 Tenth Street
Generator Location Street 2:	Not reported
Generator Location City:	Berkeley
Generator Location Zip:	94710
Generator Location State:	CA
Generator Contact Company Name:	Kaiser Permanente Berkeley MOB
Designated Facility EPA ID:	UTD981552177
Designated Facility Name:	Clean Harbors Aragonite LLC
Designated Facility Mail Street Number:	Not reported
Designated Facility Mail Street 1:	Not reported
Designated Facility Mail Street 2:	PO Box 1339
Designated Facility Mail City:	Grantsville
Designated Facility Mail Zip:	84029
Designated Facility Mail State:	UT
Designated Facility Location Street Number:	Not reported
Designated Facility Location Street 1:	11600 North Aptus Road
Designated Facility Location Street 2:	Not reported
Designated Facility Location City:	Grantsville
Designated Facility Location Zip:	84029
Designated Facility Location State:	UT
Designated Facility Contact Company Name:	Not reported
Manifest Residue Indicator:	N
Rejection Indicator:	N

Manifest Tracking Number:	018457026FLE
Last Updated Date:	20230426
Shipped Date:	20230209
Received Date:	20230406
Manifest Status:	Signed
Submission Type:	DataImage5Copy
Origin Type:	Service
Generator EPA ID:	CAL000461841
Generator Name:	KAISER PERMANENTE BERKELEY MOB
Generator Mail Street Number:	Not reported
Generator Mail Street 1:	2621 TENTH STREET
Generator Mail Street 2:	Not reported
Generator Mail City:	BERKELEY
Generator Mail State:	CA
Generator Mail Zip:	94710
Generator Location Street Number:	Not reported

Map ID
Direction
Distance
Elevation | Site | MAP FINDINGS | Database(s) | EDR ID Number
EPA ID Number

KAISER PERMANENTE BERKELEY MOB (Continued) **1026826887**

Generator Location Street 1:	2621 Tenth Street
Generator Location Street 2:	Not reported
Generator Location City:	Berkeley
Generator Location Zip:	94710
Generator Location State:	CA
Generator Contact Company Name:	Kaiser Permanente Berkeley MOB
Designated Facility EPA ID:	NED981723513
Designated Facility Name:	Clean Harbors Environmental Services, Inc.
Designated Facility Mail Street Number:	Not reported
Designated Facility Mail Street 1:	Not reported
Designated Facility Mail Street 2:	2247 South Highway 71
Designated Facility Mail City:	Kimball
Designated Facility Mail Zip:	69145
Designated Facility Mail State:	NE
Designated Facility Location Street Number:	Not reported
Designated Facility Location Street 1:	2247 South Highway 71
Designated Facility Location Street 2:	Not reported
Designated Facility Location City:	Kimball
Designated Facility Location Zip:	69145
Designated Facility Location State:	NE
Designated Facility Contact Company Name:	Not reported
Manifest Residue Indicator:	N
Rejection Indicator:	N

Manifest Tracking Number:	018461915FLE
Last Updated Date:	20230504
Shipped Date:	20230405
Received Date:	20230414
Manifest Status:	Signed
Submission Type:	DataImage5Copy
Origin Type:	Service
Generator EPA ID:	CAL000461841
Generator Name:	KAISER PERMANENTE BERKELEY MOB
Generator Mail Street Number:	Not reported
Generator Mail Street 1:	2621 TENTH STREET
Generator Mail Street 2:	Not reported
Generator Mail City:	BERKELEY
Generator Mail State:	CA
Generator Mail Zip:	94710
Generator Location Street Number:	Not reported
Generator Location Street 1:	2621 Tenth Street
Generator Location Street 2:	Not reported
Generator Location City:	Berkeley
Generator Location Zip:	94710
Generator Location State:	CA
Generator Contact Company Name:	Kaiser Permanente Berkeley MOB
Designated Facility EPA ID:	UTD981552177
Designated Facility Name:	Clean Harbors Aragonite LLC
Designated Facility Mail Street Number:	Not reported
Designated Facility Mail Street 1:	Not reported
Designated Facility Mail Street 2:	PO Box 1339
Designated Facility Mail City:	Grantsville
Designated Facility Mail Zip:	84029
Designated Facility Mail State:	UT
Designated Facility Location Street Number:	Not reported
Designated Facility Location Street 1:	11600 North Aptus Road
Designated Facility Location Street 2:	Not reported

Map ID
Direction
Distance
Elevation | Site | MAP FINDINGS | Database(s) | EDR ID Number
EPA ID Number

KAISER PERMANENTE BERKELEY MOB (Continued) **1026826887**

Designated Facility Location City:	Grantsville
Designated Facility Location Zip:	84029
Designated Facility Location State:	UT
Designated Facility Contact Company Name:	Not reported
Manifest Residue Indicator:	N
Rejection Indicator:	N
Manifest Tracking Number:	020834706JJK
Last Updated Date:	20191028
Shipped Date:	20190927
Received Date:	20190927
Manifest Status:	Signed
Submission Type:	DataImage5Copy
Origin Type:	Service
Generator EPA ID:	CAC003028575
Generator Name:	KAISER PERMANENTE BERKELEY MOB
Generator Mail Street Number:	Not reported
Generator Mail Street 1:	2621 TENTH STREET
Generator Mail Street 2:	Not reported
Generator Mail City:	BERKELEY
Generator Mail State:	CA
Generator Mail Zip:	94710
Generator Location Street Number:	Not reported
Generator Location Street 1:	3600 Broadway, Lower Level, A0702
Generator Location Street 2:	Not reported
Generator Location City:	Oakland
Generator Location Zip:	94611
Generator Location State:	CA
Generator Contact Company Name:	Not reported
Designated Facility EPA ID:	CAD980675276
Designated Facility Name:	Clean Harbors Buttonwillow LLC
Designated Facility Mail Street Number:	Not reported
Designated Facility Mail Street 1:	Not reported
Designated Facility Mail Street 2:	PO Box 787
Designated Facility Mail City:	Buttonwillow
Designated Facility Mail Zip:	93206
Designated Facility Mail State:	CA
Designated Facility Location Street Number:	Not reported
Designated Facility Location Street 1:	PO Box 787
Designated Facility Location Street 2:	Not reported
Designated Facility Location City:	Buttonwillow
Designated Facility Location Zip:	93206
Designated Facility Location State:	CA
Designated Facility Contact Company Name:	Not reported
Manifest Residue Indicator:	N
Rejection Indicator:	N
Manifest Tracking Number:	017436490FLE
Last Updated Date:	20220810
Shipped Date:	20220630
Received Date:	20220721
Manifest Status:	Signed
Submission Type:	DataImage5Copy
Origin Type:	Service
Generator EPA ID:	CAL000461841
Generator Name:	KAISER PERMANENTE BERKELEY MOB
Generator Mail Street Number:	Not reported

Map ID
Direction
Distance
Elevation | Site | MAP FINDINGS | Database(s) | EDR ID Number
EPA ID Number

KAISER PERMANENTE BERKELEY MOB (Continued) **1026826887**

Generator Mail Street 1:	2621 TENTH STREET
Generator Mail Street 2:	Not reported
Generator Mail City:	BERKELEY
Generator Mail State:	CA
Generator Mail Zip:	94710
Generator Location Street Number:	Not reported
Generator Location Street 1:	2621 Tenth Street
Generator Location Street 2:	Not reported
Generator Location City:	Berkeley
Generator Location Zip:	94710
Generator Location State:	CA
Generator Contact Company Name:	Kaiser Permanente Berkeley MOB
Designated Facility EPA ID:	NED981723513
Designated Facility Name:	Clean Harbors Environmental Services, Inc.
Designated Facility Mail Street Number:	Not reported
Designated Facility Mail Street 1:	Not reported
Designated Facility Mail Street 2:	2247 South Highway 71
Designated Facility Mail City:	Kimball
Designated Facility Mail Zip:	69145
Designated Facility Mail State:	NE
Designated Facility Location Street Number:	Not reported
Designated Facility Location Street 1:	2247 South Highway 71
Designated Facility Location Street 2:	Not reported
Designated Facility Location City:	Kimball
Designated Facility Location Zip:	69145
Designated Facility Location State:	NE
Designated Facility Contact Company Name:	Not reported
Manifest Residue Indicator:	N
Rejection Indicator:	N

Manifest Tracking Number:	017328181FLE
Last Updated Date:	20220706
Shipped Date:	20220516
Received Date:	20220614
Manifest Status:	Signed
Submission Type:	DataImage5Copy
Origin Type:	Service
Generator EPA ID:	CAL000461841
Generator Name:	KAISER PERMANENTE BERKELEY MOB
Generator Mail Street Number:	Not reported
Generator Mail Street 1:	2621 TENTH STREET
Generator Mail Street 2:	Not reported
Generator Mail City:	BERKELEY
Generator Mail State:	CA
Generator Mail Zip:	94710
Generator Location Street Number:	Not reported
Generator Location Street 1:	2621 Tenth Street
Generator Location Street 2:	Not reported
Generator Location City:	Berkeley
Generator Location Zip:	94710
Generator Location State:	CA
Generator Contact Company Name:	Kaiser Permanente Berkeley MOB
Designated Facility EPA ID:	UTD981552177
Designated Facility Name:	Clean Harbors Aragonite LLC
Designated Facility Mail Street Number:	Not reported
Designated Facility Mail Street 1:	Not reported
Designated Facility Mail Street 2:	PO Box 1339

Map ID
Direction
Distance
Elevation | Site | MAP FINDINGS | Database(s) | EDR ID Number
EPA ID Number

KAISER PERMANENTE BERKELEY MOB (Continued) **1026826887**

Designated Facility Mail City:	Grantsville
Designated Facility Mail Zip:	84029
Designated Facility Mail State:	UT
Designated Facility Location Street Number:	Not reported
Designated Facility Location Street 1:	11600 North Aptus Road
Designated Facility Location Street 2:	Not reported
Designated Facility Location City:	Grantsville
Designated Facility Location Zip:	84029
Designated Facility Location State:	UT
Designated Facility Contact Company Name:	Not reported
Manifest Residue Indicator:	N
Rejection Indicator:	N

Manifest Tracking Number:	017028510FLE
Last Updated Date:	20220310
Shipped Date:	20220204
Received Date:	20220218
Manifest Status:	Signed
Submission Type:	DataImage5Copy
Origin Type:	Service
Generator EPA ID:	CAL000461841
Generator Name:	KAISER PERMANENTE BERKELEY MOB
Generator Mail Street Number:	Not reported
Generator Mail Street 1:	2621 TENTH STREET
Generator Mail Street 2:	Not reported
Generator Mail City:	BERKELEY
Generator Mail State:	CA
Generator Mail Zip:	94710
Generator Location Street Number:	Not reported
Generator Location Street 1:	2621 Tenth Street
Generator Location Street 2:	Not reported
Generator Location City:	Berkeley
Generator Location Zip:	94710
Generator Location State:	CA
Generator Contact Company Name:	Kaiser Permanente Berkeley MOB
Designated Facility EPA ID:	NED981723513
Designated Facility Name:	Clean Harbors Environmental Services, Inc.
Designated Facility Mail Street Number:	Not reported
Designated Facility Mail Street 1:	Not reported
Designated Facility Mail Street 2:	2247 South Highway 71
Designated Facility Mail City:	Kimball
Designated Facility Mail Zip:	69145
Designated Facility Mail State:	NE
Designated Facility Location Street Number:	Not reported
Designated Facility Location Street 1:	2247 South Highway 71
Designated Facility Location Street 2:	Not reported
Designated Facility Location City:	Kimball
Designated Facility Location Zip:	69145
Designated Facility Location State:	NE
Designated Facility Contact Company Name:	Not reported
Manifest Residue Indicator:	N
Rejection Indicator:	N

Manifest Tracking Number:	017711548FLE
Last Updated Date:	20221020
Shipped Date:	20220913
Received Date:	20220929

Map ID
Direction
Distance
Elevation | Site | MAP FINDINGS | Database(s) | EDR ID Number
EPA ID Number

KAISER PERMANENTE BERKELEY MOB (Continued) **1026826887**

Manifest Status:	Signed
Submission Type:	DataImage5Copy
Origin Type:	Service
Generator EPA ID:	CAL000461841
Generator Name:	KAISER PERMANENTE BERKELEY MOB
Generator Mail Street Number:	Not reported
Generator Mail Street 1:	2621 TENTH STREET
Generator Mail Street 2:	Not reported
Generator Mail City:	BERKELEY
Generator Mail State:	CA
Generator Mail Zip:	94710
Generator Location Street Number:	Not reported
Generator Location Street 1:	2621 Tenth Street
Generator Location Street 2:	Not reported
Generator Location City:	Berkeley
Generator Location Zip:	94710
Generator Location State:	CA
Generator Contact Company Name:	Kaiser Permanente Berkeley MOB
Designated Facility EPA ID:	UTD981552177
Designated Facility Name:	Clean Harbors Aragonite LLC
Designated Facility Mail Street Number:	Not reported
Designated Facility Mail Street 1:	Not reported
Designated Facility Mail Street 2:	PO Box 1339
Designated Facility Mail City:	Grantsville
Designated Facility Mail Zip:	84029
Designated Facility Mail State:	UT
Designated Facility Location Street Number:	Not reported
Designated Facility Location Street 1:	11600 North Aptus Road
Designated Facility Location Street 2:	Not reported
Designated Facility Location City:	Grantsville
Designated Facility Location Zip:	84029
Designated Facility Location State:	UT
Designated Facility Contact Company Name:	Not reported
Manifest Residue Indicator:	N
Rejection Indicator:	N

Federal Waste:

Manifest Tracking Number:	017711548FLE
Waste Line Number:	1
Federal Waste Code:	P001
Federal Waste:	2H-1-BENZOPYRAN-2-ONE, 4-HYDROXY-3-(3-OXO-1-PHENYLBUTYL)-, & SALTS, WHEN PRESENT AT CONCENTRATIONS GREATER THAN 0.3% (OR) WARFARIN, & SALTS, WHEN PRESENT AT CONCENTRATIONS GREATER THAN 0.3%

Manifest Tracking Number:	017711548FLE
Waste Line Number:	1
Federal Waste Code:	P075
Federal Waste:	NICOTINE, & SALTS (OR) PYRIDINE, 3-(1-METHYL-2-PYRROLIDINYL)-,(S)-, & SALTS

Manifest Tracking Number:	017711548FLE
Waste Line Number:	1
Federal Waste Code:	P188
Federal Waste:	BENZOIC ACID, 2-HYDROXY-, COMPD. WITH (3AS-CIS)-1,2,3,3A,8,8A-HEXAHYDRO-1,3A,8-TRIMETHYLPYRROLO[2,3-B]INDOL-5-YL METHYLCARBAMATE ESTER (1:1) (OR) PHYSOSTIGMINE SALICYLATE

Map ID
Direction
Distance
Elevation | Site | MAP FINDINGS | Database(s) | EDR ID Number
EPA ID Number

KAISER PERMANENTE BERKELEY MOB (Continued) **1026826887**

Manifest Tracking Number: 017711548FLE
Waste Line Number: 1
Federal Waste Code: PHRM
Federal Waste: Phrm

State Waste:
Manifest Tracking Number: 017711548FLE
Waste Line Number: 1
State Waste Code Owner: CA
State Waste Code: 311
State Waste: Pharmaceutical waste

Manifest Tracking Number: 017711548FLE
Waste Line Number: 1
State Waste Code Owner: CA
State Waste Code: 343
State Waste: Unspecified organic liquid mixture

Transporter:
Manifest Tracking Number: 017711548FLE
Transporter Line Number: 1
Transporter EPA ID: MAD039322250
Transporter Name: Clean Harbors Environmental Services, Inc.

Manifest Tracking Number: 017711548FLE
Transporter Line Number: 2
Transporter EPA ID: MAD039322250
Transporter Name: Clean Harbors Environmental Services, Inc.

Manifest Tracking Number: 017711548FLE
Transporter Line Number: 3
Transporter EPA ID: MAD039322250
Transporter Name: Clean Harbors Environmental Services, Inc.

Waste Line:
Manifest Tracking Number: 017711548FLE
Waste Line Number: 1
U.S. DOT Hazardous Indicator: Y
U.S. DOT ID Number: UN3248
U.S. DOT Description: Un3248, Waste Medicine, Liquid, Flammable, Toxic, N.O.S. (2h-Benzopyran-2-One,4-Hydroxy-3(3-Oxo-1-Phenybutyl)-,& Salts, Acetone), 3, (6.1), Pg Ii
Non-Hazardous Waste Description: Not reported
Number of Containers: 3
Container Type Code: DF
Container Type Description: Fiberboard or plastic drums, barrels, kegs
Waste Quantity: 150
Quantity Unit of Measure Code: P
Quantity Unit of Measure Description: Pounds
Waste Quantity, in Tons: 0.075
Acute Waste Quantity, in Tons: 0.075
Non-Acute Waste Quantity, in Tons: 0
Waste Quantity, in Kilograms: 68.02725
Acute Waste Quantity, in Kilograms: 68.02725
Non-Acute Waste Quantity, in Kilorgrams: 0
Management Method Code: H040

Map ID
Direction
Distance
Elevation

MAP FINDINGS

Site

Database(s)

EDR ID Number
EPA ID Number

KAISER PERMANENTE BERKELEY MOB (Continued) **1026826887**

Management Method Description:	INCINERATION
Waste Residue Indicator:	N
Quantity Discrepancy Indicator:	N
Waste Type Discrepancy Indicator:	N
Waste Density:	Not reported
Waste Density Unit of Measure Code:	Not reported
Waste Density Unit of Measure Description:	Not reported
Form Code:	Not reported
Form Code Description:	Not reported
Source Code:	Not reported
Source Code Description:	Not reported
Waste Minimization Code:	Not reported
Waste Minimization Code Description:	Not reported
Consent Number:	Not reported
EPA Waste Indicator:	Y

L96 **AB AUTOMOTIVE DBA OCEANWORKS** **CERS HAZ WASTE** **S121787609**
ENE **1030 CARLETON ST** **HWTS** **N/A**
1/8-1/4 **BERKELEY, CA 94710** **HAZNET**
0.149 mi. **CERS**
786 ft. **Site 12 of 16 in cluster L**

Relative:
Higher

Actual:
50 ft.

CERS HAZ WASTE:

Name:	OCEANWORKS II
Address:	1030 CARLETON ST
City,State,Zip:	BERKELEY, CA 94710
Site ID:	53456
CERS ID:	10196116
CERS Description:	Hazardous Waste Generator

HWTS:

Name:	AB AUTOMOTIVE DBA OCEANWORKS
Address:	1030 CARLETON ST
Address 2:	Not reported
City,State,Zip:	BERKELEY, CA 94710
EPA ID:	CAL000455363
Inactive Date:	Not reported
Create Date:	06/30/2020
Last Act Date:	Not reported
Mailing Name:	Not reported
Mailing Address:	2703 10TH ST
Mailing Address 2:	Not reported
Mailing City,State,Zip:	BERKELEY, CA 94710
Owner Name:	BRIAN REINTGES
Owner Address:	18021 JOSEPH DR
Owner Address 2:	Not reported
Owner City,State,Zip:	CASTRO VALLEY, CA 94546
Owner Phone:	Not reported
Owner Fax:	Not reported
Contact Name:	BRIAN REINTGES
Contact Address:	18021 JOSEPH DR
Contact Address 2:	Not reported
City,State,Zip:	CASTRO VALLEY, CA 94546
Contact Phone:	Not reported
Contact Fax:	Not reported
Facility Status:	Active
Facility Type:	PERMANENT

Map ID
Direction
Distance
Elevation | Site | MAP FINDINGS | Database(s) | EDR ID Number
EPA ID Number

AB AUTOMOTIVE DBA OCEANWORKS (Continued) **S121787609**

Category: STATE
Latitude: 37.85761902
Longitude: -122.289341

NAICS:
EPA ID: CAL000455363
Create Date: 2020-06-30 13:26:42.797
NAICS Code: 811111
NAICS Description: General Automotive Repair
Issued EPA ID Date: 2020-06-30 13:26:42.79700
Inactive Date: Not reported
Facility Name: AB AUTOMOTIVE DBA OCEANWORKS
Facility Address: 1030 CARLETON ST
Facility Address 2: Not reported
Facility City: BERKELEY
Facility County: Not reported
Facility State: CA
Facility Zip: 94710

HAZNET:
Name: AB AUTOMOTIVE DBA OCEANWORKS
Address: 1030 CARLETON ST
Address 2: Not reported
City,State,Zip: BERKELEY, CA 94710
Contact: BRIAN REINTGES
Telephone: 5108491383
Mailing Name: Not reported
Mailing Address: 2703 10TH ST

Year: 2021
Gepaid: CAL000455363
TSD EPA ID: AZR000030452
CA Waste Code: 223 - Unspecified oil-containing waste
Disposal Method: H135 - Discharge To Sewer/Potw Or Npdes(With Prior Storage--With Or Without Treatment)
Tons: 0.1251

Year: 2021
Gepaid: CAL000455363
TSD EPA ID: AZR000521146
CA Waste Code: 352 - Other organic solids
Disposal Method: H141 - Storage, Bulking, And/Or Transfer Off Site--No Treatment/Reovery (H010-H129) Or (H131-H135)
Tons: 0.15

CERS:
Name: OCEANWORKS II
Address: 1030 CARLETON ST
City,State,Zip: BERKELEY, CA 94710
Site ID: 53456
CERS ID: 10196116
CERS Description: Chemical Storage Facilities

Violations:
Site ID: 53456

Map ID
Direction
Distance
Elevation Site

MAP FINDINGS

Database(s) EDR ID Number EPA ID Number

AB AUTOMOTIVE DBA OCEANWORKS (Continued) **S121787609**

Site Name: OCEANWORKS II
Violation Date: 02-27-2020
Citation: HSC 6.95 25505(a)(4) - California Health and Safety Code, Chapter 6.95, Section(s) 25505(a)(4)
Violation Description: Failure to provide initial and annual training to all employees in safety procedures in the event of a release or threatened release of a hazardous material or failure to document and maintain training records for a minimum of three years.
Violation Notes: Returned to compliance on 07/09/2020. Chris indicates that he does not maintain training records. Corrective action: Provide a training to employees on safety procedures in the event of a release or threatened release of hazardous material, methods for safe handling of hazardous materials, use of emergency response equipment and supplies, emergency response procedures. Document the training and provide a copy of the training record to TMD. 3/27/2020 - Email from Brian Reintges requesting extension due to Covid-19 situation. Extension approved to 4/27. 4/27/2020 - Email from Brian requested additional extension. Extension approved to 5/18. 6/4/2020 - NOV emailed to Brian with correction required by 6/15. 7/9/2020 - training record submitted in CERS
Violation Division: Berkeley City Toxics Management Division
Violation Program: HMRRP
Violation Source: CERS,

Site ID: 53456
Site Name: OCEANWORKS II
Violation Date: 04-14-2016
Citation: HSC 6.95 25508.2 - California Health and Safety Code, Chapter 6.95, Section(s) 25508.2
Violation Description: Failure to annually review and electronically certify that the business plan is complete, accurate, and up-to-date.
Violation Notes: Returned to compliance on 04/27/2016.
Violation Division: Berkeley City Toxics Management Division
Violation Program: HMRRP
Violation Source: CERS,

Site ID: 53456
Site Name: OCEANWORKS II
Violation Date: 04-18-2014
Citation: 40 CFR 1 265.173 - U.S. Code of Federal Regulations, Title 40, Chapter 1, Section(s) 265.173
Violation Description: Failure to properly close hazardous waste containers when not in active use.
Violation Notes: Returned to compliance on 04/28/2014.
Violation Division: Berkeley City Toxics Management Division
Violation Program: HW
Violation Source: CERS,

Site ID: 53456
Site Name: OCEANWORKS II
Violation Date: 02-27-2020
Citation: HSC 6.5 25250.7(a) - California Health and Safety Code, Chapter 6.5, Section(s) 25250.7(a)
Violation Description: Failure to prevent intentional contamination of used oil with other hazardous waste other than minimal amounts of vehicle fuel.
Violation Notes: Returned to compliance on 06/29/2020. The used brake fluid is being accumulated in the used oil tank and managed as used oil. Corrective

Map ID
Direction
Distance
Elevation Site

MAP FINDINGS

Database(s) EDR ID Number EPA ID Number

AB AUTOMOTIVE DBA OCEANWORKS (Continued) **S121787609**

action: Manage the brake fluid separately from the used oil by accumulating in a separate container. 3/27/2020 - Email from Brian Reintges requesting extension due to Covid-19 situation. Extension approved to 4/27. 4/27/2020 - Email from Brian requested additional extension. Extension approved to 5/18. 6/4/2020 - NOV emailed to Brian with correction required by 6/15.

Violation Division: Berkeley City Toxics Management Division
Violation Program: HW
Violation Source: CERS,

Site ID: 53456
Site Name: OCEANWORKS II
Violation Date: 02-27-2020
Citation: 22 CCR 12 66262.34(e) - California Code of Regulations, Title 22, Chapter 12, Section(s) 66262.34(e)
Violation Description: Failure to meet the following conditions of satellite accumulation regulations: Accumulate up to 55 gallons of hazardous waste or one quart of acute hazardous waste at or near the initial point of accumulation which was under the control of the operator. Total time hazardous waste can be accumulated onsite in any generator accumulation area is one year, i.e., the combined accmulation time at a satellite accumulation point and at a 90/180/270 accumulation area (depending on size of generator and distance transported), whichever comes first. The generator complies with section 66265.171, 66265.172, and 66265.173(a). The container must be clearly marked with the initial date that hazardous waste is first placed in the container and labelled with the words Hazardous Waste including specified information Container must be labelled with the date the satellite accumulation limit is reached and moved within three days after reaching the 55 gallon (or one quart) limit to a 90 day accumulation area 55 gallons (or one quart of acute hazardous waste) of waste per process may be accumulated
Violation Notes: Returned to compliance on 06/29/2020. During walkthrough, observed portable used oil containers that were not closed and were not labeled properly. Corrective action: Provide lids for the portable used oil containers and mark the containers with the name and address of the generator, composition and physical state, hazard properties, and accumulation start date (which can be emptied daily). 3/27/2020 - Email from Brian Reintges requesting extension due to Covid-19 situation. Extension approved to 4/27. 4/27/2020 - Email from Brian requested additional extension. Extension approved to 5/18. 6/4/2020 - NOV emailed to Brian with correction required by 6/15.
Violation Division: Berkeley City Toxics Management Division
Violation Program: HW
Violation Source: CERS,

Site ID: 53456
Site Name: OCEANWORKS II
Violation Date: 09-28-2023
Citation: HSC 6.95 25508(a)(3) - California Health and Safety Code, Chapter 6.95, Section(s) 25508(a)(3)
Violation Description: Failure to report program data electronically.
Violation Notes: Secondary emergency contact needs to be identified on the business owner/operator identification form. Please make this correction and resubmit this form at CERS.CalEPA.CA.Gov
Violation Division: Berkeley City Toxics Management Division
Violation Program: HMRRP

AB AUTOMOTIVE DBA OCEANWORKS (Continued) **S121787609**

Violation Source: CERS,

Site ID: 53456
Site Name: OCEANWORKS II
Violation Date: 02-27-2020
Citation: HSC 6.95 25508(a)(1) - California Health and Safety Code, Chapter 6.95, Section(s) 25508(a)(1)
Violation Description: Failure to complete and electronically submit a site map with all required content.
Violation Notes: Returned to compliance on 07/09/2020. The Site map does not include the gas shutoff or water shutoff and the evacuation staging area. Corrective action: Update and submit a corrected site map in CERS that includes the above items in accordance with HSC 25505(a)(2). 3/27/2020 - Email from Brian Reintges requesting extension due to Covid-19 situation. Extension approved to 4/27. 4/27/2020 - Email from Brian requested additional extension. Extension approved to 5/18. 6/4/2020 - NOV emailed to Brian with correction required by 6/15.
Violation Division: Berkeley City Toxics Management Division
Violation Program: HMRRP
Violation Source: CERS,

Site ID: 53456
Site Name: OCEANWORKS II
Violation Date: 03-02-2014
Citation: 19 CCR 4 2729.5 - California Code of Regulations, Title 19, Chapter 4, Section(s) 2729.5
Violation Description: Failure to submit inventory reports (Activities, Owner/Operator, Hazardous Materials Descriptions and Map pages, if required. Documentation must be resubmitted (for facilities which exceed EPCRA thresholds) or re-certified (for facilities which do not exceed EPCRA thresholds) by March 1.
Violation Notes: Returned to compliance on 04/18/2014. Non-inspection related violation - Notification for annual submittal sent to facility contact on or about 2/5/14 and reminder notice sent on or about 2/27/14. NOV sent 3/18/14. Business initially submitted 4/10/14, and an accepted plan was submitted on 4/18/14 (KB)
Violation Division: Berkeley City Toxics Management Division
Violation Program: HMRRP
Violation Source: CERS,

Site ID: 53456
Site Name: OCEANWORKS II
Violation Date: 02-27-2020
Citation: HSC 6.95 25508(a)(1) - California Health and Safety Code, Chapter 6.95, Section(s) 25508(a)(1)
Violation Description: Failure to complete and electronically submit hazardous material inventory information for all reportable hazardous materials on site at or above reportable quantities.
Violation Notes: Returned to compliance on 07/09/2020. The inventory does not include brake fluid, non-metal used oil filters, power steering fluid, brake clean, automatic transmission fluid, gear oil, power steering fluid, the maximum daily storage amount for used oil, used antifreeze and motor oil are incorrect and the largest container for the used motor oil is incorrect. Corrective action: Update and submit a corrected inventory that includes the disclosure of all hazardous materials and hazardous wastes. 3/27/2020 - Email from Brian Reintges requesting

AB AUTOMOTIVE DBA OCEANWORKS (Continued) **S121787609**

extension due to Covid-19 situation. Extension approved to 4/27. 4/27/2020 - Email from Brian requested additional extension. Extension approved to 5/18. 6/4/2020 - NOV emailed to Brian with correction required by 6/15.
Violation Division: Berkeley City Toxics Management Division
Violation Program: HMRRP
Violation Source: CERS,

Site ID: 53456
Site Name: OCEANWORKS II
Violation Date: 02-24-2017
Citation: HSC 6.95 25505(a)(4) - California Health and Safety Code, Chapter 6.95, Section(s) 25505(a)(4)
Violation Description: Failure to provide initial and annual training to all employees in safety procedures in the event of a release or threatened release of a hazardous material or failure to document and maintain training records for a minimum of three years.
Violation Notes: Returned to compliance on 06/16/2017.
Violation Division: Berkeley City Toxics Management Division
Violation Program: HMRRP
Violation Source: CERS,

Site ID: 53456
Site Name: OCEANWORKS II
Violation Date: 09-28-2023
Citation: 22 CCR 12 66262.34(f) - California Code of Regulations, Title 22, Chapter 12, Section(s) 66262.34(f)
Violation Description: Failure to properly label hazardous waste accumulation containers and portable tanks with the following requirements: "Hazardous Waste", name and address of the generator, physical and chemical characteristics of the Hazardous Waste, and starting accumulation date.
Violation Notes: Rolling carboys for used oil did not have an accumulation start date, these need to say emptied daily or weekly on the accumulation start date, and then they need to be emptied on that frequency. Waste oil tank needs an accumulation start date listed on the label. Waste antifreeze label needs to be filled out again, it has worn off over the years. TMD sent the facility labels to assist with these violations.
Violation Division: Berkeley City Toxics Management Division
Violation Program: HW
Violation Source: CERS,

Site ID: 53456
Site Name: OCEANWORKS II
Violation Date: 02-24-2017
Citation: 19 CCR 6.95 25508(a)(1) - California Code of Regulations, Title 19, Chapter 6.95, Section(s) 25508(a)(1)
Violation Description: Failure to complete and electronically submit the Business Activities Page and/or Business Owner Operator Identification Page.
Violation Notes: Returned to compliance on 06/16/2017.
Violation Division: Berkeley City Toxics Management Division
Violation Program: HMRRP
Violation Source: CERS,

Site ID: 53456
Site Name: OCEANWORKS II

Map ID
Direction
Distance
Elevation Site

MAP FINDINGS

Database(s) EDR ID Number EPA ID Number

AB AUTOMOTIVE DBA OCEANWORKS (Continued) **S121787609**

Violation Date: 02-27-2020
Citation: 22 CCR 12 66262.12 - California Code of Regulations, Title 22, Chapter 12, Section(s) 66262.12
Violation Description: Failure to obtain an Identification Number prior to treating, storing, disposing of, transporting or offering for transportation any hazardous waste.
Violation Notes: Returned to compliance on 06/29/2020. The hazardous waste is being consolidated with the hazardous waste from Oceanworks at 2703 10th Street and shipped under one EPA ID number. The facilities are not contiguous and must be managed as separate hazardous waste generator facilities. Corrective action: Obtain an EPA ID number for 1030 Carleton Street. Use this EPA ID number on all future shipments from this facility. 3/27/2020 - Email from Brian Reintges requesting extension due to Covid-19 situation. Extension approved to 4/27. 4/27/2020 - Email from Brian requested additional extension. Extension approved to 5/18. 6/4/2020 - NOV emailed to Brian with correction required by 6/15.
Violation Division: Berkeley City Toxics Management Division
Violation Program: HW
Violation Source: CERS,

Site ID: 53456
Site Name: OCEANWORKS II
Violation Date: 02-24-2017
Citation: 22 CCR 15 66265.192(m) - California Code of Regulations, Title 22, Chapter 15, Section(s) 66265.192(m)
Violation Description: Failure to obtain CUPA approval prior to the replacement of identical or functionally equivalent tank system parts or components.
Violation Notes: Returned to compliance on 06/16/2017.
Violation Division: Berkeley City Toxics Management Division
Violation Program: HW
Violation Source: CERS,

Evaluation:
Eval General Type: Compliance Evaluation Inspection
Eval Date: 02-24-2017
Violations Found: Yes
Eval Type: Routine done by local agency
Eval Notes: Routine unannounced Hazardous Materials Business Plan, Hazardous Waste and Stormwater facility compliance inspection. The 2016 CERS submittal was completed on 4. 27 2016. Spent absorbant & waste aerosol containers are drummed and hauled by haz waste hauler. Business activities page requires revision, i.e. business is not a haz waste treater. 55-gallon drum of waste antifreeze, drum needs to be sealed when not in immediate use, violation. Contact is Chris Cucuel.
Eval Division: Berkeley City Toxics Management Division
Eval Program: HW
Eval Source: CERS,

Eval General Type: Compliance Evaluation Inspection
Eval Date: 09-28-2023
Violations Found: Yes
Eval Type: Routine done by local agency
Eval Notes: Met Brian on-site to conduct the routine HMBP inspection. CERS submittal was reviewed. Chemical inventory appeared accurate. Business owner/operator identification form needs some corrections as detailed on the violation section of this report. Training records

Map ID
Direction
Distance
Elevation | Site | MAP FINDINGS | Database(s) | EDR ID Number
EPA ID Number

AB AUTOMOTIVE DBA OCEANWORKS (Continued) **S121787609**

were observed and were current. Spill and ER equipment was observed and appeared to be in good condition.

Eval Division: Berkeley City Toxics Management Division
Eval Program: HMRRP
Eval Source: CERS,

Eval General Type: Compliance Evaluation Inspection
Eval Date: 02-24-2017
Violations Found: Yes
Eval Type: Routine done by local agency
Eval Notes: Routine unannounced Hazardous Materials Business Plan, Hazardous Waste and Stormwater facility compliance inspection. The 2016 CERS submittal was completed on 4. 27 2016. Spent absorbant & waste aerosol containers are drummed and hauled by haz waste hauler. Business activities page requires revision, i.e. business is not a haz waste treater. 55-gallon drum of waste antifreeze, drum needs to be sealed when not in immediate use, violation. Contact is Chris Cucuel.

Eval Division: Berkeley City Toxics Management Division
Eval Program: HMRRP
Eval Source: CERS,

Eval General Type: Compliance Evaluation Inspection
Eval Date: 02-27-2020
Violations Found: Yes
Eval Type: Routine done by local agency
Eval Notes: Not reported

Eval Division: Berkeley City Toxics Management Division
Eval Program: HW
Eval Source: CERS,

Eval General Type: Other/Unknown
Eval Date: 03-18-2014
Violations Found: Yes
Eval Type: Other, not routine, done by local agency
Eval Notes: Non inspection related violation: Failure to complete annual certification of the HMBP, which is due March 1 annually in Berkeley.

Eval Division: Berkeley City Toxics Management Division
Eval Program: HMRRP
Eval Source: CERS,

Eval General Type: Other/Unknown
Eval Date: 04-14-2016
Violations Found: Yes
Eval Type: Other, not routine, done by local agency
Eval Notes: Non-Inspection related violation: Failed to submit annual Hazardous Materials Business Plan for FY17 (XD)

Eval Division: Berkeley City Toxics Management Division
Eval Program: HMRRP
Eval Source: CERS,

Eval General Type: Compliance Evaluation Inspection
Eval Date: 09-28-2023
Violations Found: Yes
Eval Type: Routine done by local agency
Eval Notes: Met Brian on-site to conduct the routine hazardous waste inspection. Hazardous waste manifests were reviewed and were in good order. More attention needs to be paid to labeling of hazardous waste containers

Map ID
Direction
Distance
Elevation | Site | MAP FINDINGS | Database(s) | EDR ID Number
EPA ID Number

AB AUTOMOTIVE DBA OCEANWORKS (Continued) **S121787609**

as detailed in the violation section of this report. TMD mailed labels to the facility to assist with this.
Eval Division: Berkeley City Toxics Management Division
Eval Program: HW
Eval Source: CERS,

Eval General Type: Compliance Evaluation Inspection
Eval Date: 02-27-2020
Violations Found: Yes
Eval Type: Routine done by local agency
Eval Notes: Met with Brian Reintges, the new business owner of Oceanworks and Oceanworks II. Ownership change as of June 2019. Facility submitted HMBP sections in CERS on 1/8/2020 and 2/11/2020 and these were not accepted. The submittals do not reflect the business owner change. TMD will email instructions on completing this.
Eval Division: Berkeley City Toxics Management Division
Eval Program: HMRRP
Eval Source: CERS,

Eval General Type: Compliance Evaluation Inspection
Eval Date: 04-18-2014
Violations Found: Yes
Eval Type: Routine done by local agency
Eval Notes: this was an unannounced routine inspection and also a site visit to help with needed corrections to HMBP submittal requirements. One haz waste violations was noted and corrected at the time of inspection, closing of waste antifreeze 55-gallon drum. HMBP submittal was corrected during the inspection.
Eval Division: Berkeley City Toxics Management Division
Eval Program: HW
Eval Source: CERS,

Eval General Type: Compliance Evaluation Inspection
Eval Date: 04-18-2014
Violations Found: No
Eval Type: Routine done by local agency
Eval Notes: this was an unannounced routine inspection and also a site visit to help with needed corrections to HMBP submittal requirements. One haz waste violations was noted and corrected at the time of inspection, closing of waste antifreeze 55-gallon drum. HMBP submittal was corrected during the inspection.
Eval Division: Berkeley City Toxics Management Division
Eval Program: HMRRP
Eval Source: CERS,

Enforcement Action:
Site ID: 53456
Site Name: OCEANWORKS II
Site Address: 1030 CARLETON ST
Site City: BERKELEY
Site Zip: 94710
Enf Action Date: 03-18-2014
Enf Action Type: Notice of Violation (Unified Program)
Enf Action Description: Notice of Violation Issued by the Inspector at the Time of Inspection
Enf Action Notes: Not reported
Enf Action Division: Berkeley City Toxics Management Division
Enf Action Program: HMRRP

Map ID
Direction
Distance
Elevation | Site | MAP FINDINGS | Database(s) | EDR ID Number EPA ID Number

AB AUTOMOTIVE DBA OCEANWORKS (Continued) **S121787609**

Enf Action Source: CERS,

Site ID: 53456
Site Name: OCEANWORKS II
Site Address: 1030 CARLETON ST
Site City: BERKELEY
Site Zip: 94710
Enf Action Date: 04-18-2014
Enf Action Type: Notice of Violation (Unified Program)
Enf Action Description: Notice of Violation Issued by the Inspector at the Time of Inspection
Enf Action Notes: Not reported
Enf Action Division: Berkeley City Toxics Management Division
Enf Action Program: HW
Enf Action Source: CERS,

Site ID: 53456
Site Name: OCEANWORKS II
Site Address: 1030 CARLETON ST
Site City: BERKELEY
Site Zip: 94710
Enf Action Date: 06-04-2020
Enf Action Type: Notice of Violation (Unified Program)
Enf Action Description: Notice of Violation Issued by the Inspector at the Time of Inspection
Enf Action Notes: Not reported
Enf Action Division: Berkeley City Toxics Management Division
Enf Action Program: HMRRP
Enf Action Source: CERS,

Site ID: 53456
Site Name: OCEANWORKS II
Site Address: 1030 CARLETON ST
Site City: BERKELEY
Site Zip: 94710
Enf Action Date: 06-04-2020
Enf Action Type: Notice of Violation (Unified Program)
Enf Action Description: Notice of Violation Issued by the Inspector at the Time of Inspection
Enf Action Notes: Not reported
Enf Action Division: Berkeley City Toxics Management Division
Enf Action Program: HW
Enf Action Source: CERS,

Coordinates:
Site ID: 53456
Facility Name: OCEANWORKS II
Env Int Type Code: HWG
Program ID: 10196116
Coord Name: Not reported
Ref Point Type Desc: Center of a facility or station.,
Latitude: 37.857620
Longitude: -122.289340

Affiliation:
Affiliation Type Desc: Document Preparer
Entity Name: Brian Reintges
Entity Title: Not reported
Affiliation Address: Not reported

AB AUTOMOTIVE DBA OCEANWORKS (Continued) **S121787609**

Affiliation City:	Not reported
Affiliation State:	Not reported
Affiliation Country:	Not reported
Affiliation Zip:	Not reported
Affiliation Phone:	,
Affiliation Type Desc:	Legal Owner
Entity Name:	Brian Reintges
Entity Title:	Not reported
Affiliation Address:	18021 Joseph Dr
Affiliation City:	Castro Valley
Affiliation State:	CA
Affiliation Country:	United States
Affiliation Zip:	94546
Affiliation Phone:	(510) 896-5445,
Affiliation Type Desc:	Operator
Entity Name:	Brian Reintges
Entity Title:	Not reported
Affiliation Address:	Not reported
Affiliation City:	Not reported
Affiliation State:	Not reported
Affiliation Country:	Not reported
Affiliation Zip:	Not reported
Affiliation Phone:	(510) 849-1383,
Affiliation Type Desc:	Parent Corporation
Entity Name:	AB AUTOMOTIVE
Entity Title:	Not reported
Affiliation Address:	Not reported
Affiliation City:	Not reported
Affiliation State:	Not reported
Affiliation Country:	Not reported
Affiliation Zip:	Not reported
Affiliation Phone:	,
Affiliation Type Desc:	CUPA District
Entity Name:	Berkeley City Toxics Management Division
Entity Title:	Not reported
Affiliation Address:	1947 Center Street, 1st Floor
Affiliation City:	Berkeley
Affiliation State:	CA
Affiliation Country:	Not reported
Affiliation Zip:	94704
Affiliation Phone:	(510) 981-7460,
Affiliation Type Desc:	Identification Signer
Entity Name:	Brian Reintges
Entity Title:	President
Affiliation Address:	Not reported
Affiliation City:	Not reported
Affiliation State:	Not reported
Affiliation Country:	Not reported
Affiliation Zip:	Not reported
Affiliation Phone:	,
Affiliation Type Desc:	Environmental Contact

Map ID
Direction
Distance
Elevation | Site | MAP FINDINGS | Database(s) | EDR ID Number
EPA ID Number

AB AUTOMOTIVE DBA OCEANWORKS (Continued) **S121787609**

Entity Name:	Brian Reintges
Entity Title:	Not reported
Affiliation Address:	2703 Tenth St
Affiliation City:	Berkeley
Affiliation State:	CA
Affiliation Country:	Not reported
Affiliation Zip:	94710
Affiliation Phone:	,
Affiliation Type Desc:	Facility Mailing Address
Entity Name:	Mailing Address
Entity Title:	Not reported
Affiliation Address:	2703 Tenth St
Affiliation City:	Berkeley
Affiliation State:	CA
Affiliation Country:	Not reported
Affiliation Zip:	94710
Affiliation Phone:	,
Affiliation Type Desc:	Property Owner
Entity Name:	Ashley Ferreira
Entity Title:	Not reported
Affiliation Address:	PO Box 2812
Affiliation City:	San Ramon
Affiliation State:	CA
Affiliation Country:	United States
Affiliation Zip:	94583
Affiliation Phone:	(925) 914-5689,

L97 **AB AUTOMOTIVE DBA OCEANWORKS** **RCRA NonGen / NLR** **1026490633**
ENE **1030 CARLETON ST** **E MANIFEST** **CAL000455363**
1/8-1/4 **BERKELEY, CA 94710**
0.149 mi.
786 ft. **Site 13 of 16 in cluster L**

Relative:
Higher

Actual:
50 ft.

RCRA Listings:

Date Form Received by Agency:	20200630
Handler Name:	Ab Automotive Dba Oceanworks
Handler Address:	1030 Carleton St
Handler City,State,Zip:	BERKELEY, CA 94710
EPA ID:	CAL000455363
Contact Name:	BRIAN REINTGES
Contact Address:	2703 TENTH ST
Contact City,State,Zip:	BERKELEY, CA 94710
Contact Telephone:	510-849-1383
Contact Fax:	510-849-1351
Contact Email:	BRIANREINTGES@HOTMAIL.COM
Contact Title:	Not reported
EPA Region:	09
Land Type:	Not reported
Federal Waste Generator Description:	Not a generator, verified
Non-Notifier:	Not reported
Biennial Report Cycle:	Not reported
Accessibility:	Not reported
Active Site Indicator:	Not reported
State District Owner:	Not reported
State District:	Not reported

Map ID
Direction
Distance
Elevation | Site | MAP FINDINGS | Database(s) | EDR ID Number
EPA ID Number

AB AUTOMOTIVE DBA OCEANWORKS (Continued) **1026490633**

Mailing Address:	2703 TENTH ST
Mailing City,State,Zip:	BERKELEY, CA 94710
Owner Name:	Brian Reintges
Owner Type:	Other
Operator Name:	Brian Reintges
Operator Type:	Other
Short-Term Generator Activity:	No
Importer Activity:	No
Mixed Waste Generator:	No
Transporter Activity:	No
Transfer Facility Activity:	No
Recycler Activity with Storage:	No
Small Quantity On-Site Burner Exemption:	No
Smelting Melting and Refining Furnace Exemption:	No
Underground Injection Control:	No
Off-Site Waste Receipt:	No
Universal Waste Indicator:	No
Universal Waste Destination Facility:	No
Federal Universal Waste:	No
Active Site State-Reg Handler:	---
Federal Facility Indicator:	Not reported
Hazardous Secondary Material Indicator:	N
Sub-Part K Indicator:	Not reported
2018 GPRA Permit Baseline:	Not on the Baseline
2018 GPRA Renewals Baseline:	Not on the Baseline
202 GPRA Corrective Action Baseline:	No
Subject to Corrective Action Universe:	No
Non-TSDFs Where RCRA CA has Been Imposed Universe:	No
Corrective Action Priority Ranking:	No NCAPS ranking
Environmental Control Indicator:	No
Institutional Control Indicator:	No
Human Exposure Controls Indicator:	N/A
Groundwater Controls Indicator:	N/A
Significant Non-Complier Universe:	No
Unaddressed Significant Non-Complier Universe:	No
Addressed Significant Non-Complier Universe:	No
Significant Non-Complier With a Compliance Schedule Universe:	No
Financial Assurance Required:	Not reported
Handler Date of Last Change:	20200710
Recognized Trader-Importer:	No
Recognized Trader-Exporter:	No
Importer of Spent Lead Acid Batteries:	No
Exporter of Spent Lead Acid Batteries:	No
Recycler Activity Without Storage:	No
Manifest Broker:	No
Sub-Part P Indicator:	No

Handler - Owner Operator:

Owner/Operator Indicator:	Owner
Owner/Operator Name: BRIAN REINTGES	
Legal Status:	Other
Date Became Current:	Not reported
Date Ended Current:	Not reported
Owner/Operator Address:	2703 TENTH ST
Owner/Operator City,State,Zip:	BERKELEY, CA 94710
Owner/Operator Telephone:	510-849-1383

AB AUTOMOTIVE DBA OCEANWORKS (Continued) **1026490633**

Owner/Operator Telephone Ext: Not reported
Owner/Operator Fax: Not reported
Owner/Operator Email: Not reported

Owner/Operator Indicator: Operator
Owner/Operator Name: BRIAN REINTGES
Legal Status: Other
Date Became Current: Not reported
Date Ended Current: Not reported
Owner/Operator Address: 2703 TENTH ST
Owner/Operator City,State,Zip: BERKELEY, CA 94710
Owner/Operator Telephone: 510-849-1383
Owner/Operator Telephone Ext: Not reported
Owner/Operator Fax: Not reported
Owner/Operator Email: Not reported

Historic Generators:
Receive Date: 20200630
Handler Name: AB AUTOMOTIVE DBA OCEANWORKS
Federal Waste Generator Description: Not a generator, verified
State District Owner: Not reported
Large Quantity Handler of Universal Waste: No
Recognized Trader Importer: No
Recognized Trader Exporter: No
Spent Lead Acid Battery Importer: No
Spent Lead Acid Battery Exporter: No
Current Record: Yes
Non Storage Recycler Activity: Not reported
Electronic Manifest Broker: Not reported

List of NAICS Codes and Descriptions:
NAICS Code: 811111
NAICS Description: GENERAL AUTOMOTIVE REPAIR

Facility Has Received Notices of Violations:
Violations: No Violations Found

Evaluation Action Summary:
Evaluations: No Evaluations Found

E MANIFEST:
Manifest Tracking Number: 007200700GBF
Last Updated Date: 20230217
Shipped Date: 20230106
Received Date: 20230116
Manifest Status: Signed
Submission Type: DataImage5Copy
Origin Type: Web
Generator EPA ID: CAL000455363
Generator Name: AB AUTOMOTIVE DBA OCEANWORKS
Generator Mail Street Number: Not reported
Generator Mail Street 1: 1030 CARLETON ST
Generator Mail Street 2: Not reported
Generator Mail City: BERKELEY

Map ID
Direction
Distance
Elevation | Site | MAP FINDINGS | Database(s) | EDR ID Number
EPA ID Number

AB AUTOMOTIVE DBA OCEANWORKS (Continued) **1026490633**

Generator Mail State:	CA
Generator Mail Zip:	94710
Generator Location Street Number:	Not reported
Generator Location Street 1:	2703 TENTH ST
Generator Location Street 2:	Not reported
Generator Location City:	BERKELEY
Generator Location Zip:	94710
Generator Location State:	CA
Generator Contact Company Name:	Not reported
Designated Facility EPA ID:	CAL000282598
Designated Facility Name:	Not reported
Designated Facility Mail Street Number:	2175
Designated Facility Mail Street 1:	Not reported
Designated Facility Mail Street 2:	POINT BLVD STE 375
Designated Facility Mail City:	ELGIN
Designated Facility Mail Zip:	60123
Designated Facility Mail State:	IL
Designated Facility Location Street Number:	1620
Designated Facility Location Street 1:	E. BRUNDAGE LN
Designated Facility Location Street 2:	Not reported
Designated Facility Location City:	BAKERSFIELD
Designated Facility Location Zip:	93307
Designated Facility Location State:	CA
Designated Facility Contact Company Name:	HERITAGE-CRYSTAL CLEAN LLC
Manifest Residue Indicator:	N
Rejection Indicator:	N

Manifest Tracking Number:	006578220GBF
Last Updated Date:	20220224
Shipped Date:	20210810
Received Date:	20210831
Manifest Status:	Signed
Submission Type:	DataImage5Copy
Origin Type:	Web
Generator EPA ID:	CAL000455363
Generator Name:	AB AUTOMOTIVE DBA OCEANWORKS
Generator Mail Street Number:	Not reported
Generator Mail Street 1:	1030 CARLETON ST
Generator Mail Street 2:	Not reported
Generator Mail City:	BERKELEY
Generator Mail State:	CA
Generator Mail Zip:	94710
Generator Location Street Number:	Not reported
Generator Location Street 1:	2703 TENTH ST
Generator Location Street 2:	Not reported
Generator Location City:	BERKELEY
Generator Location Zip:	94710
Generator Location State:	CA
Generator Contact Company Name:	Not reported
Designated Facility EPA ID:	AZR000030452
Designated Facility Name:	Not reported
Designated Facility Mail Street Number:	Not reported
Designated Facility Mail Street 1:	Not reported
Designated Facility Mail Street 2:	5159 W VAN BUREN ST
Designated Facility Mail City:	PHOENIX
Designated Facility Mail Zip:	85043
Designated Facility Mail State:	AZ

Map ID
Direction
Distance
Elevation | Site | MAP FINDINGS | Database(s) | EDR ID Number
EPA ID Number

AB AUTOMOTIVE DBA OCEANWORKS (Continued) **1026490633**

Designated Facility Location Street Number:	Not reported
Designated Facility Location Street 1:	5159 W VAN BUREN ST
Designated Facility Location Street 2:	Not reported
Designated Facility Location City:	PHOENIX
Designated Facility Location Zip:	85043
Designated Facility Location State:	AZ
Designated Facility Contact Company Name:	LES - PHOENIX
Manifest Residue Indicator:	N
Rejection Indicator:	N

Manifest Tracking Number:	006889585GBF
Last Updated Date:	20220420
Shipped Date:	20211201
Received Date:	20211221
Manifest Status:	Signed
Submission Type:	DataImage5Copy
Origin Type:	Web
Generator EPA ID:	CAL000455363
Generator Name:	AB AUTOMOTIVE DBA OCEANWORKS
Generator Mail Street Number:	Not reported
Generator Mail Street 1:	1030 CARLETON ST
Generator Mail Street 2:	Not reported
Generator Mail City:	BERKELEY
Generator Mail State:	CA
Generator Mail Zip:	94710
Generator Location Street Number:	Not reported
Generator Location Street 1:	2703 TENTH ST
Generator Location Street 2:	Not reported
Generator Location City:	BERKELEY
Generator Location Zip:	94710
Generator Location State:	CA
Generator Contact Company Name:	Not reported
Designated Facility EPA ID:	AZR000030452
Designated Facility Name:	Not reported
Designated Facility Mail Street Number:	Not reported
Designated Facility Mail Street 1:	Not reported
Designated Facility Mail Street 2:	5159 W VAN BUREN ST
Designated Facility Mail City:	PHOENIX
Designated Facility Mail Zip:	85043
Designated Facility Mail State:	AZ
Designated Facility Location Street Number:	Not reported
Designated Facility Location Street 1:	5159 W VAN BUREN ST
Designated Facility Location Street 2:	Not reported
Designated Facility Location City:	PHOENIX
Designated Facility Location Zip:	85043
Designated Facility Location State:	AZ
Designated Facility Contact Company Name:	LES - PHOENIX
Manifest Residue Indicator:	N
Rejection Indicator:	N

Manifest Tracking Number:	016567246FLE
Last Updated Date:	20211206
Shipped Date:	20211103
Received Date:	20211115
Manifest Status:	Signed
Submission Type:	DataImage5Copy
Origin Type:	Service

Map ID
Direction
Distance
Elevation | Site | MAP FINDINGS | Database(s) | EDR ID Number
EPA ID Number

AB AUTOMOTIVE DBA OCEANWORKS (Continued) **1026490633**

Generator EPA ID:	CAL000455363
Generator Name:	AB AUTOMOTIVE DBA OCEANWORKS
Generator Mail Street Number:	Not reported
Generator Mail Street 1:	1030 CARLETON ST
Generator Mail Street 2:	Not reported
Generator Mail City:	BERKELEY
Generator Mail State:	CA
Generator Mail Zip:	94710
Generator Location Street Number:	Not reported
Generator Location Street 1:	2703 TENTH ST
Generator Location Street 2:	Not reported
Generator Location City:	BERKELEY
Generator Location Zip:	94710
Generator Location State:	CA
Generator Contact Company Name:	Not reported
Designated Facility EPA ID:	AZR000521146
Designated Facility Name:	YUMA YES 2 WASTE TRANSFER STATION
Designated Facility Mail Street Number:	Not reported
Designated Facility Mail Street 1:	Not reported
Designated Facility Mail Street 2:	2730 E 13TH ST
Designated Facility Mail City:	YUMA
Designated Facility Mail Zip:	85365
Designated Facility Mail State:	AZ
Designated Facility Location Street Number:	Not reported
Designated Facility Location Street 1:	6500 S US HIGHWAY 95
Designated Facility Location Street 2:	Not reported
Designated Facility Location City:	YUMA
Designated Facility Location Zip:	85365
Designated Facility Location State:	AZ
Designated Facility Contact Company Name:	Not reported
Manifest Residue Indicator:	N
Rejection Indicator:	N

Manifest Tracking Number:	007003159GBF
Last Updated Date:	20220808
Shipped Date:	20220126
Received Date:	20220215
Manifest Status:	Signed
Submission Type:	DataImage5Copy
Origin Type:	Web
Generator EPA ID:	CAL000455363
Generator Name:	AB AUTOMOTIVE DBA OCEANWORKS
Generator Mail Street Number:	Not reported
Generator Mail Street 1:	1030 CARLETON ST
Generator Mail Street 2:	Not reported
Generator Mail City:	BERKELEY
Generator Mail State:	CA
Generator Mail Zip:	94710
Generator Location Street Number:	Not reported
Generator Location Street 1:	2703 TENTH ST
Generator Location Street 2:	Not reported
Generator Location City:	BERKELEY
Generator Location Zip:	94710
Generator Location State:	CA
Generator Contact Company Name:	Not reported
Designated Facility EPA ID:	AZR000030452
Designated Facility Name:	Not reported

AB AUTOMOTIVE DBA OCEANWORKS (Continued) **1026490633**

Designated Facility Mail Street Number:	Not reported
Designated Facility Mail Street 1:	Not reported
Designated Facility Mail Street 2:	5159 W VAN BUREN ST
Designated Facility Mail City:	PHOENIX
Designated Facility Mail Zip:	85043
Designated Facility Mail State:	AZ
Designated Facility Location Street Number:	Not reported
Designated Facility Location Street 1:	5159 W VAN BUREN ST
Designated Facility Location Street 2:	Not reported
Designated Facility Location City:	PHOENIX
Designated Facility Location Zip:	85043
Designated Facility Location State:	AZ
Designated Facility Contact Company Name:	LES - PHOENIX
Manifest Residue Indicator:	N
Rejection Indicator:	N
Manifest Tracking Number:	007214787GBF
Last Updated Date:	20230127
Shipped Date:	20220629
Received Date:	20220708
Manifest Status:	Signed
Submission Type:	DataImage5Copy
Origin Type:	Web
Generator EPA ID:	CAL000455363
Generator Name:	AB AUTOMOTIVE DBA OCEANWORKS
Generator Mail Street Number:	Not reported
Generator Mail Street 1:	1030 CARLETON ST
Generator Mail Street 2:	Not reported
Generator Mail City:	BERKELEY
Generator Mail State:	CA
Generator Mail Zip:	94710
Generator Location Street Number:	Not reported
Generator Location Street 1:	2703 TENTH ST
Generator Location Street 2:	Not reported
Generator Location City:	BERKELEY
Generator Location Zip:	94710
Generator Location State:	CA
Generator Contact Company Name:	Not reported
Designated Facility EPA ID:	CAL000282598
Designated Facility Name:	Not reported
Designated Facility Mail Street Number:	2175
Designated Facility Mail Street 1:	Not reported
Designated Facility Mail Street 2:	POINT BLVD STE 375
Designated Facility Mail City:	ELGIN
Designated Facility Mail Zip:	60123
Designated Facility Mail State:	IL
Designated Facility Location Street Number:	1620
Designated Facility Location Street 1:	E. BRUNDAGE LN
Designated Facility Location Street 2:	Not reported
Designated Facility Location City:	BAKERSFIELD
Designated Facility Location Zip:	93307
Designated Facility Location State:	CA
Designated Facility Contact Company Name:	HERITAGE-CRYSTAL CLEAN LLC
Manifest Residue Indicator:	N
Rejection Indicator:	N
Manifest Tracking Number:	006697405GBF

AB AUTOMOTIVE DBA OCEANWORKS (Continued) **1026490633**

Last Updated Date:	20210624
Shipped Date:	20210420
Received Date:	20210512
Manifest Status:	Signed
Submission Type:	DataImage5Copy
Origin Type:	Web
Generator EPA ID:	CAL000455363
Generator Name:	AB AUTOMOTIVE DBA OCEANWORKS
Generator Mail Street Number:	Not reported
Generator Mail Street 1:	1030 CARLETON ST
Generator Mail Street 2:	Not reported
Generator Mail City:	BERKELEY
Generator Mail State:	CA
Generator Mail Zip:	94710
Generator Location Street Number:	Not reported
Generator Location Street 1:	2703 TENTH ST
Generator Location Street 2:	Not reported
Generator Location City:	BERKELEY
Generator Location Zip:	94710
Generator Location State:	CA
Generator Contact Company Name:	Not reported
Designated Facility EPA ID:	AZR000030452
Designated Facility Name:	Not reported
Designated Facility Mail Street Number:	Not reported
Designated Facility Mail Street 1:	Not reported
Designated Facility Mail Street 2:	5159 W VAN BUREN ST
Designated Facility Mail City:	PHOENIX
Designated Facility Mail Zip:	85043
Designated Facility Mail State:	AZ
Designated Facility Location Street Number:	Not reported
Designated Facility Location Street 1:	5159 W VAN BUREN ST
Designated Facility Location Street 2:	Not reported
Designated Facility Location City:	PHOENIX
Designated Facility Location Zip:	85043
Designated Facility Location State:	AZ
Designated Facility Contact Company Name:	LES - PHOENIX
Manifest Residue Indicator:	N
Rejection Indicator:	N

Manifest Tracking Number:	006786491GBF
Last Updated Date:	20220208
Shipped Date:	20210616
Received Date:	20210719
Manifest Status:	Signed
Submission Type:	DataImage5Copy
Origin Type:	Web
Generator EPA ID:	CAL000455363
Generator Name:	AB AUTOMOTIVE DBA OCEANWORKS
Generator Mail Street Number:	Not reported
Generator Mail Street 1:	1030 CARLETON ST
Generator Mail Street 2:	Not reported
Generator Mail City:	BERKELEY
Generator Mail State:	CA
Generator Mail Zip:	94710
Generator Location Street Number:	Not reported
Generator Location Street 1:	2703 TENTH ST
Generator Location Street 2:	Not reported

AB AUTOMOTIVE DBA OCEANWORKS (Continued) **1026490633**

Generator Location City:	BERKELEY
Generator Location Zip:	94710
Generator Location State:	CA
Generator Contact Company Name:	Not reported
Designated Facility EPA ID:	AZR000030452
Designated Facility Name:	Not reported
Designated Facility Mail Street Number:	Not reported
Designated Facility Mail Street 1:	Not reported
Designated Facility Mail Street 2:	5159 W VAN BUREN ST
Designated Facility Mail City:	PHOENIX
Designated Facility Mail Zip:	85043
Designated Facility Mail State:	AZ
Designated Facility Location Street Number:	Not reported
Designated Facility Location Street 1:	5159 W VAN BUREN ST
Designated Facility Location Street 2:	Not reported
Designated Facility Location City:	PHOENIX
Designated Facility Location Zip:	85043
Designated Facility Location State:	AZ
Designated Facility Contact Company Name:	LES - PHOENIX
Manifest Residue Indicator:	N
Rejection Indicator:	N

State Waste:

Manifest Tracking Number:	006786491GBF
Waste Line Number:	1
State Waste Code Owner:	CA
State Waste Code:	223
State Waste:	Unspecified oil-containing waste

Transporter:

Manifest Tracking Number:	006786491GBF
Transporter Line Number:	1
Transporter EPA ID:	ILR000130062
Transporter Name:	Heritage Crystal Clean Llc
Manifest Tracking Number:	006786491GBF
Transporter Line Number:	2
Transporter EPA ID:	IND984868406
Transporter Name:	Neier Incorporated

Waste Line:

Manifest Tracking Number:	006786491GBF
Waste Line Number:	1
U.S. DOT Hazardous Indicator:	N
U.S. DOT ID Number:	Not reported
U.S. DOT Description:	Not reported
Non-Hazardous Waste Description:	NON-DOT/RCRA REGULATED, (AQUEOUS PARTS CLEANER) (223)
Number of Containers:	1
Container Type Code:	DM
Container Type Description:	Metal drums, barrels, kegs
Waste Quantity:	15
Quantity Unit of Measure Code:	G
Quantity Unit of Measure Description:	Gallons
Waste Quantity, in Tons:	0.062552124
Acute Waste Quantity, in Tons:	0
Non-Acute Waste Quantity, in Tons:	0.062552124

MAP FINDINGS

Map ID
Direction
Distance
Elevation | Site | Database(s) | EDR ID Number
EPA ID Number

AB AUTOMOTIVE DBA OCEANWORKS (Continued) **1026490633**

Waste Quantity, in Kilograms:	56.736656
Acute Waste Quantity, in Kilograms:	0
Non-Acute Waste Quantity, in Kilorgrams:	56.736656
Management Method Code:	H135
Management Method Description:	DISCHARGE TO SEWER/POTW OR NPDES
Waste Residue Indicator:	N
Quantity Discrepancy Indicator:	N
Waste Type Discrepancy Indicator:	N
Waste Density:	Not reported
Waste Density Unit of Measure Code:	Not reported
Waste Density Unit of Measure Description:	Not reported
Form Code:	Not reported
Form Code Description:	Not reported
Source Code:	Not reported
Source Code Description:	Not reported
Waste Minimization Code:	Not reported
Waste Minimization Code Description:	Not reported
Consent Number:	Not reported
EPA Waste Indicator:	N

M98 **PERFECTION LTD. BODY SHOP** **RCRA-SQG** **1000228129**
SSE **2824 EIGHTH STREET** **CAD109232389**
1/8-1/4 **BERKELEY, CA 94710**
0.150 mi.
790 ft. **Site 4 of 8 in cluster M**

Relative:
Lower

Actual:
38 ft.

RCRA Listings:

Date Form Received by Agency:	19960901
Handler Name:	Perfection Ltd. Body Shop
Handler Address:	Eighth Street
Handler City,State,Zip:	BERKELEY, CA 94710
EPA ID:	CAD109232389
Contact Name:	Not reported
Contact Address:	Not reported
Contact City,State,Zip:	Not reported
Contact Telephone:	Not reported
Contact Fax:	Not reported
Contact Email:	Not reported
Contact Title:	Not reported
EPA Region:	09
Land Type:	Not reported
Federal Waste Generator Description:	Small Quantity Generator
Non-Notifier:	Not reported
Biennial Report Cycle:	Not reported
Accessibility:	Not reported
Active Site Indicator:	Handler Activities
State District Owner:	Ca
State District:	2
Mailing Address:	EIGHTH STREET
Mailing City,State,Zip:	BERKELEY, CA 94710
Owner Name:	Michael Jordan
Owner Type:	Private
Operator Name:	Not Required
Operator Type:	Private
Short-Term Generator Activity:	No
Importer Activity:	No
Mixed Waste Generator:	No
Transporter Activity:	No

Map ID
Direction
Distance
Elevation | Site | MAP FINDINGS | Database(s) | EDR ID Number
EPA ID Number

PERFECTION LTD. BODY SHOP (Continued) **1000228129**

Transfer Facility Activity:	No
Recycler Activity with Storage:	No
Small Quantity On-Site Burner Exemption:	No
Smelting Melting and Refining Furnace Exemption:	No
Underground Injection Control:	No
Off-Site Waste Receipt:	No
Universal Waste Indicator:	No
Universal Waste Destination Facility:	No
Federal Universal Waste:	No
Active Site State-Reg Handler:	---
Federal Facility Indicator:	Not reported
Hazardous Secondary Material Indicator:	N
Sub-Part K Indicator:	Not reported
2018 GPRA Permit Baseline:	Not on the Baseline
2018 GPRA Renewals Baseline:	Not on the Baseline
202 GPRA Corrective Action Baseline:	No
Subject to Corrective Action Universe:	No
Non-TSDFs Where RCRA CA has Been Imposed Universe:	No
Corrective Action Priority Ranking:	No NCAPS ranking
Environmental Control Indicator:	No
Institutional Control Indicator:	No
Human Exposure Controls Indicator:	N/A
Groundwater Controls Indicator:	N/A
Significant Non-Complier Universe:	No
Unaddressed Significant Non-Complier Universe:	No
Addressed Significant Non-Complier Universe:	No
Significant Non-Complier With a Compliance Schedule Universe:	No
Financial Assurance Required:	Not reported
Handler Date of Last Change:	20000915
Recognized Trader-Importer:	No
Recognized Trader-Exporter:	No
Importer of Spent Lead Acid Batteries:	No
Exporter of Spent Lead Acid Batteries:	No
Recycler Activity Without Storage:	No
Manifest Broker:	No
Sub-Part P Indicator:	No

Handler - Owner Operator:

Owner/Operator Indicator:	Owner
Owner/Operator Name: MICHAEL JORDAN	
Legal Status:	Private
Date Became Current:	Not reported
Date Ended Current:	Not reported
Owner/Operator Address:	NOT REQUIRED
Owner/Operator City,State,Zip:	NOT REQUIRED, ME 99999
Owner/Operator Telephone:	415-555-1212
Owner/Operator Telephone Ext:	Not reported
Owner/Operator Fax:	Not reported
Owner/Operator Email:	Not reported

Owner/Operator Indicator:	Operator
Owner/Operator Name: NOT REQUIRED	
Legal Status:	Private
Date Became Current:	Not reported
Date Ended Current:	Not reported
Owner/Operator Address:	NOT REQUIRED

Map ID
Direction
Distance
Elevation | Site | MAP FINDINGS | Database(s) | EDR ID Number
EPA ID Number

PERFECTION LTD. BODY SHOP (Continued) **1000228129**

Owner/Operator City,State,Zip: NOT REQUIRED, ME 99999
Owner/Operator Telephone: 415-555-1212
Owner/Operator Telephone Ext: Not reported
Owner/Operator Fax: Not reported
Owner/Operator Email: Not reported

Historic Generators:
Receive Date: 19960901
Handler Name: PERFECTION LTD. BODY SHOP
Federal Waste Generator Description: Small Quantity Generator
State District Owner: Ca
Large Quantity Handler of Universal Waste: No
Recognized Trader Importer: No
Recognized Trader Exporter: No
Spent Lead Acid Battery Importer: No
Spent Lead Acid Battery Exporter: No
Current Record: Yes
Non Storage Recycler Activity: Not reported
Electronic Manifest Broker: Not reported

List of NAICS Codes and Descriptions:
NAICS Codes: No NAICS Codes Found

Has the Facility Received Notices of Violations:
Found Violation: No
Agency Which Determined Violation: Not reported
Violation Short Description: Not reported
Date Violation was Determined: Not reported
Actual Return to Compliance Date: Not reported
Return to Compliance Qualifier: Not reported
Violation Responsible Agency: Not reported
Scheduled Compliance Date: Not reported
Enforcement Identifier: Not reported
Date of Enforcement Action: Not reported
Enforcement Responsible Agency: Not reported
Enforcement Docket Number: Not reported
Enforcement Attorney: Not reported
Corrective Action Component: Not reported
Appeal Initiated Date: Not reported
Appeal Resolution Date: Not reported
Disposition Status Date: Not reported
Disposition Status: Not reported
Disposition Status Description: Not reported
Consent/Final Order Sequence Number: Not reported
Consent/Final Order Respondent Name: Not reported
Consent/Final Order Lead Agency: Not reported
Enforcement Type: Not reported
Enforcement Responsible Person: Not reported
Enforcement Responsible Sub-Organization: Not reported
SEP Sequence Number: Not reported
SEP Expenditure Amount: Not reported
SEP Scheduled Completion Date: Not reported
SEP Actual Date: Not reported
SEP Defaulted Date: Not reported
SEP Type: Not reported
SEP Type Description: Not reported

Map ID
Direction
Distance
Elevation | Site

MAP FINDINGS

Database(s) | EDR ID Number
EPA ID Number

PERFECTION LTD. BODY SHOP (Continued) **1000228129**

Proposed Amount:	Not reported
Final Monetary Amount:	Not reported
Paid Amount:	Not reported
Final Count:	Not reported
Final Amount:	Not reported

Evaluation Action Summary:

Evaluation Date:	19910320
Evaluation Responsible Agency:	State Contractor/Grantee
Found Violation:	No
Evaluation Type Description:	COMPLIANCE EVALUATION INSPECTION
Evaluation Responsible Person Identifier:	R9
Evaluation Responsible Sub-Organization:	Not reported
Actual Return to Compliance Date:	Not reported
Scheduled Compliance Date:	Not reported
Date of Request:	Not reported
Date Response Received:	Not reported
Request Agency:	Not reported
Former Citation:	Not reported

O99 **PARKER ASSOCIATES** **RCRA NonGen / NLR** **1027467834**
North **2560 NINTH ST** **CAL000472170**
1/8-1/4 **BERKELEY, CA 94710**
0.158 mi.
833 ft. **Site 1 of 7 in cluster O**

Relative:
Higher

Actual:
46 ft.

RCRA Listings:

Date Form Received by Agency:	20220727
Handler Name:	Parker Associates
Handler Address:	2560 Ninth St
Handler City,State,Zip:	BERKELEY, CA 94710
EPA ID:	CAL000472170
Contact Name:	SHAUNA ROBERTS
Contact Address:	2560 NINTH ST STE 117
Contact City,State,Zip:	BERKELEY, CA 94710
Contact Telephone:	510-548-4490
Contact Fax:	Not reported
Contact Email:	SHAUNA@PARKERPLAZA.NET
Contact Title:	Not reported
EPA Region:	09
Land Type:	Not reported
Federal Waste Generator Description:	Not a generator, verified
Non-Notifier:	Not reported
Biennial Report Cycle:	Not reported
Accessibility:	Not reported
Active Site Indicator:	Not reported
State District Owner:	Not reported
State District:	Not reported
Mailing Address:	2560 NINTH ST STE 117
Mailing City,State,Zip:	BERKELEY, CA 94710
Owner Name:	Parker Associates
Owner Type:	Other
Operator Name:	Shauna Roberts
Operator Type:	Other
Short-Term Generator Activity:	No
Importer Activity:	No

Map ID
Direction
Distance
Elevation | Site | MAP FINDINGS | Database(s) | EDR ID Number
EPA ID Number

PARKER ASSOCIATES (Continued) **1027467834**

Mixed Waste Generator:	No
Transporter Activity:	No
Transfer Facility Activity:	No
Recycler Activity with Storage:	No
Small Quantity On-Site Burner Exemption:	No
Smelting Melting and Refining Furnace Exemption:	No
Underground Injection Control:	No
Off-Site Waste Receipt:	No
Universal Waste Indicator:	No
Universal Waste Destination Facility:	No
Federal Universal Waste:	No
Active Site State-Reg Handler:	---
Federal Facility Indicator:	Not reported
Hazardous Secondary Material Indicator:	N
Sub-Part K Indicator:	Not reported
2018 GPRA Permit Baseline:	Not on the Baseline
2018 GPRA Renewals Baseline:	Not on the Baseline
202 GPRA Corrective Action Baseline:	No
Subject to Corrective Action Universe:	No
Non-TSDFs Where RCRA CA has Been Imposed Universe:	No
Corrective Action Priority Ranking:	No NCAPS ranking
Environmental Control Indicator:	No
Institutional Control Indicator:	No
Human Exposure Controls Indicator:	N/A
Groundwater Controls Indicator:	N/A
Significant Non-Complier Universe:	No
Unaddressed Significant Non-Complier Universe:	No
Addressed Significant Non-Complier Universe:	No
Significant Non-Complier With a Compliance Schedule Universe:	No
Financial Assurance Required:	Not reported
Handler Date of Last Change:	20220802
Recognized Trader-Importer:	No
Recognized Trader-Exporter:	No
Importer of Spent Lead Acid Batteries:	No
Exporter of Spent Lead Acid Batteries:	No
Recycler Activity Without Storage:	No
Manifest Broker:	No
Sub-Part P Indicator:	No

Handler - Owner Operator:

Owner/Operator Indicator:	Operator
Owner/Operator Name: SHAUNA ROBERTS	
Legal Status:	Other
Date Became Current:	Not reported
Date Ended Current:	Not reported
Owner/Operator Address:	2560 NINTH ST STE 117
Owner/Operator City,State,Zip:	BERKELEY, CA 94710
Owner/Operator Telephone:	510-548-4490
Owner/Operator Telephone Ext:	Not reported
Owner/Operator Fax:	Not reported
Owner/Operator Email:	Not reported
Owner/Operator Indicator:	Owner
Owner/Operator Name: PARKER ASSOCIATES	
Legal Status:	Other
Date Became Current:	Not reported

Map ID
Direction
Distance
Elevation | Site | MAP FINDINGS | Database(s) | EDR ID Number / EPA ID Number

PARKER ASSOCIATES (Continued) **1027467834**

Date Ended Current:	Not reported
Owner/Operator Address:	2560 NINTH ST STE 117
Owner/Operator City,State,Zip:	BERKELEY, CA 94710
Owner/Operator Telephone:	510-548-4490
Owner/Operator Telephone Ext:	Not reported
Owner/Operator Fax:	Not reported
Owner/Operator Email:	Not reported

Historic Generators:

Receive Date:	20220727
Handler Name: PARKER ASSOCIATES	
Federal Waste Generator Description:	Not a generator, verified
State District Owner:	Not reported
Large Quantity Handler of Universal Waste:	No
Recognized Trader Importer:	No
Recognized Trader Exporter:	No
Spent Lead Acid Battery Importer:	No
Spent Lead Acid Battery Exporter:	No
Current Record:	Yes
Non Storage Recycler Activity:	No
Electronic Manifest Broker:	No

List of NAICS Codes and Descriptions:

NAICS Code:	711310
NAICS Description:	PROMOTERS OF PERFORMING ARTS, SPORTS, AND SIMILAR EVENTS WITH FACILITIES

Facility Has Received Notices of Violations:

Violations:	No Violations Found

Evaluation Action Summary:

Evaluations:	No Evaluations Found

O100 **INVENSENSE INC.** **RCRA NonGen / NLR** **1027463466**
North **PFAS ECHO** **CAC003202091**
1/8-1/4 **BERKELEY, CA** **E MANIFEST**
0.158 mi.
833 ft. **Site 2 of 7 in cluster O**

Relative:
Higher

Actual:
46 ft.

RCRA Listings:

Date Form Received by Agency:	20221031
Handler Name:	Invensense Inc.
Handler Address:	2560 Ninth Street, Ste 220
Handler City,State,Zip:	BERKELEY, CA 94710
EPA ID:	CAC003202091
Contact Name:	ANTONIO REYNA
Contact Address:	1745 TECHNOLOGY DRIVE #200
Contact City,State,Zip:	SAN JOSE, CA 95110
Contact Telephone:	408-501-2594
Contact Fax:	408-988-8104
Contact Email:	ANTONIO.REYNA@TDK.COM
Contact Title:	Not reported
EPA Region:	09
Land Type:	Not reported
Federal Waste Generator Description:	Not a generator, verified

Map ID
Direction
Distance
Elevation | Site | MAP FINDINGS | Database(s) | EDR ID Number
EPA ID Number

INVENSENSE INC. (Continued) **1027463466**

Non-Notifier:	Not reported
Biennial Report Cycle:	Not reported
Accessibility:	Not reported
Active Site Indicator:	Not reported
State District Owner:	Not reported
State District:	Not reported
Mailing Address:	1745 TECHNOLOGY DRIVE #200
Mailing City,State,Zip:	SAN JOSE, CA 95110
Owner Name:	Invensense Inc.
Owner Type:	Other
Operator Name:	Antonio Reyna
Operator Type:	Other
Short-Term Generator Activity:	No
Importer Activity:	No
Mixed Waste Generator:	No
Transporter Activity:	No
Transfer Facility Activity:	No
Recycler Activity with Storage:	No
Small Quantity On-Site Burner Exemption:	No
Smelting Melting and Refining Furnace Exemption:	No
Underground Injection Control:	No
Off-Site Waste Receipt:	No
Universal Waste Indicator:	No
Universal Waste Destination Facility:	No
Federal Universal Waste:	No
Active Site State-Reg Handler:	---
Federal Facility Indicator:	Not reported
Hazardous Secondary Material Indicator:	N
Sub-Part K Indicator:	Not reported
2018 GPRA Permit Baseline:	Not on the Baseline
2018 GPRA Renewals Baseline:	Not on the Baseline
202 GPRA Corrective Action Baseline:	No
Subject to Corrective Action Universe:	No
Non-TSDFs Where RCRA CA has Been Imposed Universe:	No
Corrective Action Priority Ranking:	No NCAPS ranking
Environmental Control Indicator:	No
Institutional Control Indicator:	No
Human Exposure Controls Indicator:	N/A
Groundwater Controls Indicator:	N/A
Significant Non-Complier Universe:	No
Unaddressed Significant Non-Complier Universe:	No
Addressed Significant Non-Complier Universe:	No
Significant Non-Complier With a Compliance Schedule Universe:	No
Financial Assurance Required:	Not reported
Handler Date of Last Change:	20221101
Recognized Trader-Importer:	No
Recognized Trader-Exporter:	No
Importer of Spent Lead Acid Batteries:	No
Exporter of Spent Lead Acid Batteries:	No
Recycler Activity Without Storage:	No
Manifest Broker:	No
Sub-Part P Indicator:	No

Handler - Owner Operator:
Owner/Operator Indicator: Owner
Owner/Operator Name: INVENSENSE INC.

Map ID
Direction
Distance
Elevation Site

MAP FINDINGS

Database(s) EDR ID Number EPA ID Number

INVENSENSE INC. (Continued) **1027463466**

Legal Status:	Other
Date Became Current:	Not reported
Date Ended Current:	Not reported
Owner/Operator Address:	1745 TECHNOLOGY DRIVE #200
Owner/Operator City,State,Zip:	SAN JOSE, CA 95110
Owner/Operator Telephone:	408-501-2200
Owner/Operator Telephone Ext:	Not reported
Owner/Operator Fax:	Not reported
Owner/Operator Email:	Not reported
Owner/Operator Indicator:	Operator
Owner/Operator Name: ANTONIO REYNA	
Legal Status:	Other
Date Became Current:	Not reported
Date Ended Current:	Not reported
Owner/Operator Address:	1745 TECHNOLOGY DRIVE #200
Owner/Operator City,State,Zip:	SAN JOSE, CA 95110
Owner/Operator Telephone:	408-501-2594
Owner/Operator Telephone Ext:	Not reported
Owner/Operator Fax:	Not reported
Owner/Operator Email:	Not reported

Historic Generators:

Receive Date:	20221031
Handler Name: INVENSENSE INC.	
Federal Waste Generator Description:	Not a generator, verified
State District Owner:	Not reported
Large Quantity Handler of Universal Waste:	No
Recognized Trader Importer:	No
Recognized Trader Exporter:	No
Spent Lead Acid Battery Importer:	No
Spent Lead Acid Battery Exporter:	No
Current Record:	Yes
Non Storage Recycler Activity:	No
Electronic Manifest Broker:	No

List of NAICS Codes and Descriptions:

NAICS Code:	334413
NAICS Description:	SEMICONDUCTOR AND RELATED DEVICE MANUFACTURING

Facility Has Received Notices of Violations:

Violations:	No Violations Found

Evaluation Action Summary:

Evaluations:	No Evaluations Found

PFAS ECHO:

Name:	INVENSENSE INC.
Address:	Not reported
City,State,Zip:	BERKELEY, CA
Latitude:	37.873752
Longitude:	-122.301897
Count:	1
County:	ALAMEDA

Map ID
Direction
Distance
Elevation | Site | MAP FINDINGS | Database(s) | EDR ID Number
EPA ID Number

INVENSENSE INC. (Continued) **1027463466**

Status:	Inactive
Region:	09
Industry:	Electronics Industry
ECHO Facility Report:	https://echo.epa.gov/detailed-facility-report?fid=110071382445
Facility Percent Minority:	-
Facility Derived Tribes:	-
Facility Population:	-
EPA Programs:	RCRA
Federal Facility:	No
Federal Agency:	-
Facility FIPS Code:	06001
Facility Indian Country Flag:	N
Facility Collection Method:	Zip Code Centroid
Facility Derived HUC:	-
Facility Derived WBD:	-
Facility Derived CD113:	-
Facility Derived CB2010:	-
Facility Major Flag:	-
Facility Active Flag:	-
Facility Inspection Count:	0
Facility Date Last Inspection:	-
Facility Days Last Inspection:	-
Facility Informal Count:	0
Facility Date Last Informal Action:	-
Facility Formal Action Count:	0
Facility Date Last Formal Action:	-
Facility Total Penalties:	0
Facility Penalty Count:	-
Facility Date Last Penalty:	-
Facility Last Penalty AMT:	-
Facility QTRS With NC:	0
Facility Programs With SNC:	0
Facility Compliance Status:	No Violation Identified
Facility SNC Flag:	N
AIR Flag:	N
NPDES Flag:	N
SDWIS Flag:	N
RCRA Flag:	Y
TRI Flag:	N
GHG Flag:	N
AIR IDS:	-
CAA Permit Types:	-
CAA NAICS:	-
CAA SICS:	-
NPDES IDS:	-
CWA Permit Types:	-
CWA NAICS:	-
CWA SICS:	-
RCRA IDS:	CAC003202091
RCRA Permit Types:	Other
RCRA NAICS:	334413
SDWA IDS:	-
SDWA System Types:	-
SDWA Compliance Status:	-
SDWA SNC Flag:	N
TRI IDS:	-
TRI Releases Transfers:	-

Map ID
Direction
Distance
Elevation | Site | MAP FINDINGS | Database(s) | EDR ID Number
EPA ID Number

INVENSENSE INC. (Continued) **1027463466**

TRI On Site Releases: -
TRI Off Site Transfers: -
TRI Reporter: -
Facility IMP Water Flag: -
EJSCREEN Flag US: N
EJSCREEN Report: https://ejscreen.epa.gov/mapper/mobile/EJSCREEN_mobile.aspx?geometry=%7B%22x%22:-122.301897,%22y%22:37.873752,%22spatialReference%22:%7B%22wkid%22:4326%7D%7D&unit=9035&areatype=&areaid=&basemap=streets&distance=1

E MANIFEST:
Manifest Tracking Number: 000465116DAT
Last Updated Date: 20230217
Shipped Date: 20230105
Received Date: 20230213
Manifest Status: Signed
Submission Type: DataImage5Copy
Origin Type: Service
Generator EPA ID: CAC003202091
Generator Name: TDK - INVENSENSE NINTH
Generator Mail Street Number: Not reported
Generator Mail Street 1: 2560 NINTH STREET, STE 220
Generator Mail Street 2: Not reported
Generator Mail City: BERKELEY
Generator Mail State: CA
Generator Mail Zip: 94710
Generator Location Street Number: Not reported
Generator Location Street 1: 2560 Ninth Street, STE 220
Generator Location Street 2: Not reported
Generator Location City: Berkeley
Generator Location Zip: 94710
Generator Location State: CA
Generator Contact Company Name: Not reported
Designated Facility EPA ID: CAD008364432
Designated Facility Name: Not reported
Designated Facility Mail Street Number: Not reported
Designated Facility Mail Street 1: Not reported
Designated Facility Mail Street 2: 425 Isis Ave.
Designated Facility Mail City: Inglewood
Designated Facility Mail Zip: 90301
Designated Facility Mail State: CA
Designated Facility Location Street Number: Not reported
Designated Facility Location Street 1: 425 Isis Ave.
Designated Facility Location Street 2: Not reported
Designated Facility Location City: Inglewood
Designated Facility Location Zip: 90301
Designated Facility Location State: CA
Designated Facility Contact Company Name: Rho Chem LLC
Manifest Residue Indicator: N
Rejection Indicator: N

Federal Waste:
Manifest Tracking Number: 000465116DAT
Waste Line Number: 1
Federal Waste Code: D001
Federal Waste: IGNITABLE WASTE

Map ID
Direction
Distance
Elevation | Site | MAP FINDINGS | Database(s) | EDR ID Number
EPA ID Number

INVENSENSE INC. (Continued) **1027463466**

State Waste:
Manifest Tracking Number: 000465116DAT
Waste Line Number: 1
State Waste Code Owner: CA
State Waste Code: 343
State Waste: Unspecified organic liquid mixture

Transporter:
Manifest Tracking Number: 000465116DAT
Transporter Line Number: 1
Transporter EPA ID: MNS000110924
Transporter Name: Clean Earth Specialty Waste Solutions

Manifest Tracking Number: 000465116DAT
Transporter Line Number: 2
Transporter EPA ID: MNS000110924
Transporter Name: Clean Earth Specialty Waste Solutions

Manifest Tracking Number: 000465116DAT
Transporter Line Number: 3
Transporter EPA ID: MOD095038998
Transporter Name: Tri-State Motor Transit, Co

Waste Line:
Manifest Tracking Number: 000465116DAT
Waste Line Number: 1
U.S. DOT Hazardous Indicator: Y
U.S. DOT ID Number: UN1993
U.S. DOT Description: Un1993 Waste Flammable Liquids, N.O.S. (Isopropyl Alcohol, Resin) Ii 3 D001=100lbs
Non-Hazardous Waste Description: Not reported
Number of Containers: 1
Container Type Code: DF
Container Type Description: Fiberboard or plastic drums, barrels, kegs
Waste Quantity: 71
Quantity Unit of Measure Code: P
Quantity Unit of Measure Description: Pounds
Waste Quantity, in Tons: 0.0355
Acute Waste Quantity, in Tons: 0
Non-Acute Waste Quantity, in Tons: 0.0355
Waste Quantity, in Kilograms: 32.199566
Acute Waste Quantity, in Kilograms: 0
Non-Acute Waste Quantity, in Kilorgrams: 32.199566
Management Method Code: H141
Management Method Description: STORAGE, BULKING AND/OR TRANSFER OFF SITE
Waste Residue Indicator: N
Quantity Discrepancy Indicator: N
Waste Type Discrepancy Indicator: N
Waste Density: Not reported
Waste Density Unit of Measure Code: Not reported
Waste Density Unit of Measure Description: Not reported
Form Code: Not reported
Form Code Description: Not reported
Source Code: Not reported
Source Code Description: Not reported
Waste Minimization Code: Not reported

MAP FINDINGS

Map ID / Direction / Distance / Elevation | Site | Database(s) | EDR ID Number / EPA ID Number

INVENSENSE INC. (Continued) **1027463466**

Waste Minimization Code Description:	Not reported
Consent Number:	Not reported
EPA Waste Indicator:	Y

N101 **STEEP HILL LABS INC** **RCRA NonGen / NLR** **1024848074**
NNE **PARKER ST** **E MANIFEST** **CAL000403406**
1/8-1/4 **BERKELEY, CA 94710**
0.158 mi.
833 ft. **Site 4 of 4 in cluster N**

Relative: **Higher**
Actual: **49 ft.**

RCRA Listings:

Date Form Received by Agency:	20200306
Handler Name:	Steep Hill Labs Inc
Handler Address:	Parker St
Handler City,State,Zip:	BERKELEY, CA 94710
EPA ID:	CAL000403406
Contact Name:	PHIFE BLACKWELDER
Contact Address:	6TH ST
Contact City,State,Zip:	BERKELEY, CA 94710
Contact Telephone:	415-640-4489
Contact Fax:	Not reported
Contact Email:	PHIFE.BLACK@STEEPHILL.COM
Contact Title:	LAB SUPPORT MNGR
EPA Region:	09
Land Type:	Private
Federal Waste Generator Description:	Not a generator, verified
Non-Notifier:	Not reported
Biennial Report Cycle:	Not reported
Accessibility:	Not reported
Active Site Indicator:	Not reported
State District Owner:	Not reported
State District:	Not reported
Mailing Address:	6TH ST
Mailing City,State,Zip:	BERKELEY, CA 94710
Owner Name:	Steep Hill Labs Inc
Owner Type:	Private
Operator Name:	Steep Hill Labs Inc
Operator Type:	Private
Short-Term Generator Activity:	No
Importer Activity:	No
Mixed Waste Generator:	No
Transporter Activity:	No
Transfer Facility Activity:	No
Recycler Activity with Storage:	No
Small Quantity On-Site Burner Exemption:	No
Smelting Melting and Refining Furnace Exemption:	No
Underground Injection Control:	No
Off-Site Waste Receipt:	No
Universal Waste Indicator:	No
Universal Waste Destination Facility:	No
Federal Universal Waste:	No
Active Site State-Reg Handler:	---
Federal Facility Indicator:	Not reported
Hazardous Secondary Material Indicator:	N
Sub-Part K Indicator:	Not reported
2018 GPRA Permit Baseline:	Not on the Baseline
2018 GPRA Renewals Baseline:	Not on the Baseline
202 GPRA Corrective Action Baseline:	No

STEEP HILL LABS INC (Continued) **1024848074**

Subject to Corrective Action Universe:	No
Non-TSDFs Where RCRA CA has Been Imposed Universe:	No
Corrective Action Priority Ranking:	No NCAPS ranking
Environmental Control Indicator:	No
Institutional Control Indicator:	No
Human Exposure Controls Indicator:	N/A
Groundwater Controls Indicator:	N/A
Significant Non-Complier Universe:	No
Unaddressed Significant Non-Complier Universe:	No
Addressed Significant Non-Complier Universe:	No
Significant Non-Complier With a Compliance Schedule Universe:	No
Financial Assurance Required:	Not reported
Handler Date of Last Change:	20200313
Recognized Trader-Importer:	No
Recognized Trader-Exporter:	No
Importer of Spent Lead Acid Batteries:	No
Exporter of Spent Lead Acid Batteries:	No
Recycler Activity Without Storage:	No
Manifest Broker:	No
Sub-Part P Indicator:	No

Handler - Owner Operator:

Owner/Operator Indicator:	Owner
Owner/Operator Name: STEEP HILL LABS INC	
Legal Status:	Private
Date Became Current:	Not reported
Date Ended Current:	Not reported
Owner/Operator Address:	2448 6TH ST
Owner/Operator City,State,Zip:	BERKELEY, CA 94710
Owner/Operator Telephone:	510-562-7400
Owner/Operator Telephone Ext:	Not reported
Owner/Operator Fax:	Not reported
Owner/Operator Email:	Not reported

Owner/Operator Indicator:	Owner
Owner/Operator Name: MULTIPLE SHAREHOLDERS	
Legal Status:	Other
Date Became Current:	Not reported
Date Ended Current:	Not reported
Owner/Operator Address:	1005 PARKER STREET
Owner/Operator City,State,Zip:	BERKELEY, CA 94710
Owner/Operator Telephone:	510-562-7400
Owner/Operator Telephone Ext:	Not reported
Owner/Operator Fax:	Not reported
Owner/Operator Email:	Not reported

Owner/Operator Indicator:	Operator
Owner/Operator Name: GRACE GAMALONG	
Legal Status:	Other
Date Became Current:	Not reported
Date Ended Current:	Not reported
Owner/Operator Address:	1005 PARKER STREET
Owner/Operator City,State,Zip:	BERKELEY, CA 94710
Owner/Operator Telephone:	510-562-7400
Owner/Operator Telephone Ext:	Not reported
Owner/Operator Fax:	Not reported

Map ID
Direction
Distance
Elevation | Site | MAP FINDINGS | Database(s) | EDR ID Number
EPA ID Number

STEEP HILL LABS INC (Continued) **1024848074**

Owner/Operator Email: Not reported

Owner/Operator Indicator: Operator
Owner/Operator Name: STEEP HILL LABS INC
Legal Status: Private
Date Became Current: Not reported
Date Ended Current: Not reported
Owner/Operator Address: 2448 6TH ST
Owner/Operator City,State,Zip: BERKELEY, CA 94710
Owner/Operator Telephone: 510-562-7400
Owner/Operator Telephone Ext: Not reported
Owner/Operator Fax: Not reported
Owner/Operator Email: Not reported

Historic Generators:
Receive Date: 20200306
Handler Name: STEEP HILL LABS INC
Federal Waste Generator Description: Not a generator, verified
State District Owner: Not reported
Large Quantity Handler of Universal Waste: No
Recognized Trader Importer: No
Recognized Trader Exporter: No
Spent Lead Acid Battery Importer: No
Spent Lead Acid Battery Exporter: No
Current Record: Yes
Non Storage Recycler Activity: No
Electronic Manifest Broker: No

Receive Date: 20150102
Handler Name: STEEP HILL LABS INC
Federal Waste Generator Description: Not a generator, verified
State District Owner: Not reported
Large Quantity Handler of Universal Waste: No
Recognized Trader Importer: Not reported
Recognized Trader Exporter: Not reported
Spent Lead Acid Battery Importer: Not reported
Spent Lead Acid Battery Exporter: Not reported
Current Record: No
Non Storage Recycler Activity: Not reported
Electronic Manifest Broker: Not reported

List of NAICS Codes and Descriptions:
NAICS Code: 541380
NAICS Description: TESTING LABORATORIES AND SERVICES

NAICS Code: 621512
NAICS Description: DIAGNOSTIC IMAGING CENTERS

Facility Has Received Notices of Violations:
Violations: No Violations Found

Evaluation Action Summary:
Evaluations: No Evaluations Found

Map ID
Direction
Distance
Elevation | Site | MAP FINDINGS | Database(s) | EDR ID Number
EPA ID Number

STEEP HILL LABS INC (Continued) **1024848074**

E MANIFEST:

Manifest Tracking Number:	006990859SKS
Last Updated Date:	20190826
Shipped Date:	20190611
Received Date:	20190701
Manifest Status:	Corrected
Submission Type:	DataImage5Copy
Origin Type:	Service
Generator EPA ID:	CAL000403406
Generator Name:	STEEPHILL
Generator Mail Street Number:	Not reported
Generator Mail Street 1:	1005 PARKER STREET
Generator Mail Street 2:	Not reported
Generator Mail City:	BERKELEY
Generator Mail State:	CA
Generator Mail Zip:	94710
Generator Location Street Number:	Not reported
Generator Location Street 1:	1005 Parker Street
Generator Location Street 2:	Not reported
Generator Location City:	Berkeley
Generator Location Zip:	94710
Generator Location State:	CA
Generator Contact Company Name:	Not reported
Designated Facility EPA ID:	UTD981552177
Designated Facility Name:	Not reported
Designated Facility Mail Street Number:	Not reported
Designated Facility Mail Street 1:	Not reported
Designated Facility Mail Street 2:	PO Box 1339
Designated Facility Mail City:	Grantsville
Designated Facility Mail Zip:	84029
Designated Facility Mail State:	UT
Designated Facility Location Street Number:	Not reported
Designated Facility Location Street 1:	PO Box 1339
Designated Facility Location Street 2:	Not reported
Designated Facility Location City:	Grantsville
Designated Facility Location Zip:	84029
Designated Facility Location State:	UT
Designated Facility Contact Company Name:	Clean Harbors Aragonite LLC
Manifest Residue Indicator:	N
Rejection Indicator:	N

Manifest Tracking Number:	006925333SKS
Last Updated Date:	20190211
Shipped Date:	20181219
Received Date:	20190110
Manifest Status:	Signed
Submission Type:	DataImage5Copy
Origin Type:	Service
Generator EPA ID:	CAL000403406
Generator Name:	STEEPHILL
Generator Mail Street Number:	Not reported
Generator Mail Street 1:	1005 PARKER STREET
Generator Mail Street 2:	Not reported
Generator Mail City:	BERKELEY
Generator Mail State:	CA
Generator Mail Zip:	94710
Generator Location Street Number:	Not reported

Map ID
Direction
Distance
Elevation | Site | MAP FINDINGS | Database(s) | EDR ID Number
EPA ID Number

STEEP HILL LABS INC (Continued) **1024848074**

Generator Location Street 1:	1005 Parker Street
Generator Location Street 2:	Not reported
Generator Location City:	Berkeley
Generator Location Zip:	94710
Generator Location State:	CA
Generator Contact Company Name:	Not reported
Designated Facility EPA ID:	NED981723513
Designated Facility Name:	Not reported
Designated Facility Mail Street Number:	Not reported
Designated Facility Mail Street 1:	Not reported
Designated Facility Mail Street 2:	2247 South Highway 71
Designated Facility Mail City:	Kimball
Designated Facility Mail Zip:	69145
Designated Facility Mail State:	NE
Designated Facility Location Street Number:	Not reported
Designated Facility Location Street 1:	2247 South Highway 71
Designated Facility Location Street 2:	Not reported
Designated Facility Location City:	Kimball
Designated Facility Location Zip:	69145
Designated Facility Location State:	NE
Designated Facility Contact Company Name:	Clean Harbors Environmental Services, Inc.
Manifest Residue Indicator:	N
Rejection Indicator:	N

Manifest Tracking Number:	006925334SKS
Last Updated Date:	20190128
Shipped Date:	20181219
Received Date:	20190102
Manifest Status:	Signed
Submission Type:	DataImage5Copy
Origin Type:	Service
Generator EPA ID:	CAL000403406
Generator Name:	STEEPHILL
Generator Mail Street Number:	Not reported
Generator Mail Street 1:	1005 PARKER STREET
Generator Mail Street 2:	Not reported
Generator Mail City:	BERKELEY
Generator Mail State:	CA
Generator Mail Zip:	94710
Generator Location Street Number:	Not reported
Generator Location Street 1:	1005 Parker Street
Generator Location Street 2:	Not reported
Generator Location City:	Berkeley
Generator Location Zip:	94710
Generator Location State:	CA
Generator Contact Company Name:	Not reported
Designated Facility EPA ID:	CAD059494310
Designated Facility Name:	Not reported
Designated Facility Mail Street Number:	Not reported
Designated Facility Mail Street 1:	Not reported
Designated Facility Mail Street 2:	1021 Berryessa Road
Designated Facility Mail City:	San Jose
Designated Facility Mail Zip:	95133
Designated Facility Mail State:	CA
Designated Facility Location Street Number:	Not reported
Designated Facility Location Street 1:	1021 Berryessa Road
Designated Facility Location Street 2:	Not reported

Map ID
Direction
Distance
Elevation | Site | MAP FINDINGS | Database(s) | EDR ID Number
EPA ID Number

STEEP HILL LABS INC (Continued) **1024848074**

Designated Facility Location City:	San Jose
Designated Facility Location Zip:	95133
Designated Facility Location State:	CA
Designated Facility Contact Company Name:	Clean Harbors San Jose LLC
Manifest Residue Indicator:	N
Rejection Indicator:	N
Manifest Tracking Number:	006925510SKS
Last Updated Date:	20190315
Shipped Date:	20190122
Received Date:	20190215
Manifest Status:	Signed
Submission Type:	DataImage5Copy
Origin Type:	Service
Generator EPA ID:	CAL000403406
Generator Name:	STEEPHILL
Generator Mail Street Number:	Not reported
Generator Mail Street 1:	1005 PARKER STREET
Generator Mail Street 2:	Not reported
Generator Mail City:	BERKELEY
Generator Mail State:	CA
Generator Mail Zip:	94710
Generator Location Street Number:	Not reported
Generator Location Street 1:	1005 Parker Street
Generator Location Street 2:	Not reported
Generator Location City:	Berkeley
Generator Location Zip:	94710
Generator Location State:	CA
Generator Contact Company Name:	Not reported
Designated Facility EPA ID:	NED981723513
Designated Facility Name:	Not reported
Designated Facility Mail Street Number:	Not reported
Designated Facility Mail Street 1:	Not reported
Designated Facility Mail Street 2:	2247 South Highway 71
Designated Facility Mail City:	Kimball
Designated Facility Mail Zip:	69145
Designated Facility Mail State:	NE
Designated Facility Location Street Number:	Not reported
Designated Facility Location Street 1:	2247 South Highway 71
Designated Facility Location Street 2:	Not reported
Designated Facility Location City:	Kimball
Designated Facility Location Zip:	69145
Designated Facility Location State:	NE
Designated Facility Contact Company Name:	Clean Harbors Environmental Services, Inc.
Manifest Residue Indicator:	N
Rejection Indicator:	N
Manifest Tracking Number:	006925511SKS
Last Updated Date:	20190912
Shipped Date:	20190122
Received Date:	20190125
Manifest Status:	Corrected
Submission Type:	DataImage5Copy
Origin Type:	Service
Generator EPA ID:	CAL000403406
Generator Name:	STEEPHILL
Generator Mail Street Number:	Not reported

Map ID
Direction
Distance
Elevation | Site | MAP FINDINGS | Database(s) | EDR ID Number
EPA ID Number

STEEP HILL LABS INC (Continued) **1024848074**

Generator Mail Street 1:	1005 PARKER STREET
Generator Mail Street 2:	Not reported
Generator Mail City:	BERKELEY
Generator Mail State:	CA
Generator Mail Zip:	94710
Generator Location Street Number:	Not reported
Generator Location Street 1:	1005 Parker Street
Generator Location Street 2:	Not reported
Generator Location City:	Berkeley
Generator Location Zip:	94710
Generator Location State:	CA
Generator Contact Company Name:	Not reported
Designated Facility EPA ID:	CAD059494310
Designated Facility Name:	Not reported
Designated Facility Mail Street Number:	Not reported
Designated Facility Mail Street 1:	Not reported
Designated Facility Mail Street 2:	1021 Berryessa Road
Designated Facility Mail City:	San Jose
Designated Facility Mail Zip:	95133
Designated Facility Mail State:	CA
Designated Facility Location Street Number:	Not reported
Designated Facility Location Street 1:	1021 Berryessa Road
Designated Facility Location Street 2:	Not reported
Designated Facility Location City:	San Jose
Designated Facility Location Zip:	95133
Designated Facility Location State:	CA
Designated Facility Contact Company Name:	Clean Harbors San Jose LLC
Manifest Residue Indicator:	N
Rejection Indicator:	N

Manifest Tracking Number:	006925637SKS
Last Updated Date:	20190829
Shipped Date:	20190130
Received Date:	20190214
Manifest Status:	Corrected
Submission Type:	DataImage5Copy
Origin Type:	Service
Generator EPA ID:	CAL000403406
Generator Name:	STEEPHILL
Generator Mail Street Number:	Not reported
Generator Mail Street 1:	1005 PARKER STREET
Generator Mail Street 2:	Not reported
Generator Mail City:	BERKELEY
Generator Mail State:	CA
Generator Mail Zip:	94710
Generator Location Street Number:	Not reported
Generator Location Street 1:	1005 Parker Street
Generator Location Street 2:	Not reported
Generator Location City:	Berkeley
Generator Location Zip:	94710
Generator Location State:	CA
Generator Contact Company Name:	Not reported
Designated Facility EPA ID:	CAD980675276
Designated Facility Name:	Not reported
Designated Facility Mail Street Number:	Not reported
Designated Facility Mail Street 1:	Not reported
Designated Facility Mail Street 2:	PO Box 787

Map ID
Direction
Distance
Elevation | Site | MAP FINDINGS | Database(s) | EDR ID Number
EPA ID Number

STEEP HILL LABS INC (Continued) **1024848074**

Designated Facility Mail City:	Buttonwillow
Designated Facility Mail Zip:	93206
Designated Facility Mail State:	CA
Designated Facility Location Street Number:	Not reported
Designated Facility Location Street 1:	PO Box 787
Designated Facility Location Street 2:	Not reported
Designated Facility Location City:	Buttonwillow
Designated Facility Location Zip:	93206
Designated Facility Location State:	CA
Designated Facility Contact Company Name:	Clean Harbors Buttonwillow LLC
Manifest Residue Indicator:	N
Rejection Indicator:	N

Manifest Tracking Number:	006925638SKS
Last Updated Date:	20190901
Shipped Date:	20190130
Received Date:	20190226
Manifest Status:	Corrected
Submission Type:	DataImage5Copy
Origin Type:	Service
Generator EPA ID:	CAL000403406
Generator Name:	STEEPHILL
Generator Mail Street Number:	Not reported
Generator Mail Street 1:	1005 PARKER STREET
Generator Mail Street 2:	Not reported
Generator Mail City:	BERKELEY
Generator Mail State:	CA
Generator Mail Zip:	94710
Generator Location Street Number:	Not reported
Generator Location Street 1:	1005 Parker Street
Generator Location Street 2:	Not reported
Generator Location City:	Berkeley
Generator Location Zip:	94710
Generator Location State:	CA
Generator Contact Company Name:	Not reported
Designated Facility EPA ID:	NED981723513
Designated Facility Name:	Not reported
Designated Facility Mail Street Number:	Not reported
Designated Facility Mail Street 1:	Not reported
Designated Facility Mail Street 2:	2247 South Highway 71
Designated Facility Mail City:	Kimball
Designated Facility Mail Zip:	69145
Designated Facility Mail State:	NE
Designated Facility Location Street Number:	Not reported
Designated Facility Location Street 1:	2247 South Highway 71
Designated Facility Location Street 2:	Not reported
Designated Facility Location City:	Kimball
Designated Facility Location Zip:	69145
Designated Facility Location State:	NE
Designated Facility Contact Company Name:	Clean Harbors Environmental Services, Inc.
Manifest Residue Indicator:	N
Rejection Indicator:	N

Manifest Tracking Number:	014111357FLE
Last Updated Date:	20201229
Shipped Date:	20191025
Received Date:	20191112

Map ID
Direction
Distance
Elevation | Site | MAP FINDINGS | Database(s) | EDR ID Number
EPA ID Number

STEEP HILL LABS INC (Continued) **1024848074**

Manifest Status:	Corrected
Submission Type:	DataImage5Copy
Origin Type:	Service
Generator EPA ID:	CAL000403406
Generator Name:	STEEP HILL LABS INC
Generator Mail Street Number:	1005
Generator Mail Street 1:	PARKER ST
Generator Mail Street 2:	Not reported
Generator Mail City:	BERKELEY
Generator Mail State:	CA
Generator Mail Zip:	94710
Generator Location Street Number:	2448
Generator Location Street 1:	6TH ST
Generator Location Street 2:	Not reported
Generator Location City:	BERKELEY
Generator Location Zip:	94710
Generator Location State:	CA
Generator Contact Company Name:	Not reported
Designated Facility EPA ID:	NVT330010000
Designated Facility Name:	US ECOLOGY NEVADA, INC
Designated Facility Mail Street Number:	Not reported
Designated Facility Mail Street 1:	Not reported
Designated Facility Mail Street 2:	PO BOX 578
Designated Facility Mail City:	BEATTY
Designated Facility Mail Zip:	89003
Designated Facility Mail State:	NV
Designated Facility Location Street Number:	Not reported
Designated Facility Location Street 1:	HWY 95 11 MI S OF BEATTY
Designated Facility Location Street 2:	Not reported
Designated Facility Location City:	BEATTY
Designated Facility Location Zip:	89003
Designated Facility Location State:	NV
Designated Facility Contact Company Name:	Not reported
Manifest Residue Indicator:	N
Rejection Indicator:	N

Manifest Tracking Number:	014111359FLE
Last Updated Date:	20191219
Shipped Date:	20191025
Received Date:	20191113
Manifest Status:	Signed
Submission Type:	DataImage5Copy
Origin Type:	Web
Generator EPA ID:	CAL000403406
Generator Name:	STEEP HILL LABS INC
Generator Mail Street Number:	Not reported
Generator Mail Street 1:	1005 PARKER ST
Generator Mail Street 2:	Not reported
Generator Mail City:	BERKELEY
Generator Mail State:	CA
Generator Mail Zip:	94710
Generator Location Street Number:	Not reported
Generator Location Street 1:	1005 PARKER STREET
Generator Location Street 2:	Not reported
Generator Location City:	BERKELEY
Generator Location Zip:	94710-1204
Generator Location State:	CA

Map ID
Direction
Distance
Elevation | Site | MAP FINDINGS | Database(s) | EDR ID Number
EPA ID Number

STEEP HILL LABS INC (Continued) **1024848074**

Generator Contact Company Name:	Not reported
Designated Facility EPA ID:	NMD002208627
Designated Facility Name:	ADVANCED CHEMICAL TREATMENT, LLC
Designated Facility Mail Street Number:	Not reported
Designated Facility Mail Street 1:	Not reported
Designated Facility Mail Street 2:	6133 EDITH BLVD NE
Designated Facility Mail City:	ALBUQUERQUE
Designated Facility Mail Zip:	87107
Designated Facility Mail State:	NM
Designated Facility Location Street Number:	Not reported
Designated Facility Location Street 1:	6133 EDITH BLVD NE
Designated Facility Location Street 2:	Not reported
Designated Facility Location City:	ALBUQUERQUE
Designated Facility Location Zip:	87107
Designated Facility Location State:	NM
Designated Facility Contact Company Name:	Not reported
Manifest Residue Indicator:	N
Rejection Indicator:	N

Manifest Tracking Number:	011619378FLE
Last Updated Date:	20180917
Shipped Date:	20180711
Received Date:	20180802
Manifest Status:	Signed
Submission Type:	DataImage5Copy
Origin Type:	Service
Generator EPA ID:	CAL000403406
Generator Name:	STEEPHILL
Generator Mail Street Number:	Not reported
Generator Mail Street 1:	1005 PARKER STREET
Generator Mail Street 2:	Not reported
Generator Mail City:	BERKELEY
Generator Mail State:	CA
Generator Mail Zip:	94710
Generator Location Street Number:	Not reported
Generator Location Street 1:	1005 Parker Street
Generator Location Street 2:	Not reported
Generator Location City:	Berkeley
Generator Location Zip:	94710
Generator Location State:	CA
Generator Contact Company Name:	Not reported
Designated Facility EPA ID:	NED981723513
Designated Facility Name:	Clean Harbors Environmental Services, Inc.
Designated Facility Mail Street Number:	Not reported
Designated Facility Mail Street 1:	Not reported
Designated Facility Mail Street 2:	2247 South Highway 71
Designated Facility Mail City:	Kimball
Designated Facility Mail Zip:	69145
Designated Facility Mail State:	NE
Designated Facility Location Street Number:	Not reported
Designated Facility Location Street 1:	2247 South Highway 71
Designated Facility Location Street 2:	Not reported
Designated Facility Location City:	Kimball
Designated Facility Location Zip:	69145
Designated Facility Location State:	NE
Designated Facility Contact Company Name:	Not reported
Manifest Residue Indicator:	N

Map ID
Direction
Distance
Elevation | Site | MAP FINDINGS | Database(s) | EDR ID Number
EPA ID Number

STEEP HILL LABS INC (Continued) **1024848074**

Rejection Indicator: N

Manifest Tracking Number: 014565576FLE
Last Updated Date: 20210111
Shipped Date: 20200131
Received Date: 20200218
Manifest Status: Corrected
Submission Type: DataImage5Copy
Origin Type: Service
Generator EPA ID: CAL000403406
Generator Name: STEEP HILL LABS INC
Generator Mail Street Number: 1005
Generator Mail Street 1: PARKER ST
Generator Mail Street 2: Not reported
Generator Mail City: BERKELEY
Generator Mail State: CA
Generator Mail Zip: 94710
Generator Location Street Number: 2448
Generator Location Street 1: 6TH ST
Generator Location Street 2: Not reported
Generator Location City: BERKELEY
Generator Location Zip: 94710
Generator Location State: CA
Generator Contact Company Name: Not reported
Designated Facility EPA ID: NVT330010000
Designated Facility Name: US ECOLOGY NEVADA, INC
Designated Facility Mail Street Number: Not reported
Designated Facility Mail Street 1: Not reported
Designated Facility Mail Street 2: PO BOX 578
Designated Facility Mail City: BEATTY
Designated Facility Mail Zip: 89003
Designated Facility Mail State: NV
Designated Facility Location Street Number: Not reported
Designated Facility Location Street 1: HWY 95 11 MI S OF BEATTY
Designated Facility Location Street 2: Not reported
Designated Facility Location City: BEATTY
Designated Facility Location Zip: 89003
Designated Facility Location State: NV
Designated Facility Contact Company Name: Not reported
Manifest Residue Indicator: N
Rejection Indicator: N

Federal Waste:
Manifest Tracking Number: 014786492FLE
Waste Line Number: 1
Federal Waste Code: D002
Federal Waste: CORROSIVE WASTE

Manifest Tracking Number: 014786492FLE
Waste Line Number: 1
Federal Waste Code: D004
Federal Waste: ARSENIC

Manifest Tracking Number: 014786492FLE
Waste Line Number: 1
Federal Waste Code: D006
Federal Waste: CADMIUM

Map ID
Direction
Distance
Elevation | Site | MAP FINDINGS | Database(s) | EDR ID Number
EPA ID Number

STEEP HILL LABS INC (Continued) **1024848074**

Manifest Tracking Number: 014786492FLE
Waste Line Number: 1
Federal Waste Code: D008
Federal Waste: LEAD

State Waste:
Manifest Tracking Number: 014786492FLE
Waste Line Number: 1
State Waste Code Owner: CA
State Waste Code: 792
State Waste: Liquids with pH < 2 with metals (antimony, arsenic, barium, beryllium, cadmium, chromium, cobalt, copper, lead, mercury, molybdenum, nickel, selenium, silver, thallium, vanadium and zinc

Manifest Tracking Number: 014786492FLE
Waste Line Number: 2
State Waste Code Owner: CA
State Waste Code: 181
State Waste: Other inorganic solid waste

Manifest Tracking Number: 014786492FLE
Waste Line Number: 3
State Waste Code Owner: CA
State Waste Code: 181
State Waste: Other inorganic solid waste

Transporter:
Manifest Tracking Number: 014786492FLE
Transporter Line Number: 1
Transporter EPA ID: CAR000070540
Transporter Name: Advanced Chemical Transport Inc. Dba Actenviro

Waste Line:
Manifest Tracking Number: 014786492FLE
Waste Line Number: 1
U.S. DOT Hazardous Indicator: Y
U.S. DOT ID Number: UN3264
U.S. DOT Description: Un3264, Waste Corrosive Liquid, Acidic, Inorganic, N.O.S., 8, Pg Ii
Non-Hazardous Waste Description: Not reported
Number of Containers: 1
Container Type Code: DF
Container Type Description: Fiberboard or plastic drums, barrels, kegs
Waste Quantity: 89
Quantity Unit of Measure Code: P
Quantity Unit of Measure Description: Pounds
Waste Quantity, in Tons: 0.0445
Acute Waste Quantity, in Tons: 0
Non-Acute Waste Quantity, in Tons: 0.0445
Waste Quantity, in Kilograms: 40.36284
Acute Waste Quantity, in Kilograms: 0
Non-Acute Waste Quantity, in Kilorgrams: 40.36284
Management Method Code: H132
Management Method Description: LANDFILL (WITH PRIOR TREATMENT AND/OR STABILIZATION)
Waste Residue Indicator: N
Quantity Discrepancy Indicator: N
Waste Type Discrepancy Indicator: N

Map ID
Direction
Distance
Elevation | Site | MAP FINDINGS | Database(s) | EDR ID Number
EPA ID Number

STEEP HILL LABS INC (Continued) **1024848074**

Waste Density:	Not reported
Waste Density Unit of Measure Code:	Not reported
Waste Density Unit of Measure Description:	Not reported
Form Code:	Not reported
Form Code Description:	Not reported
Source Code:	Not reported
Source Code Description:	Not reported
Waste Minimization Code:	Not reported
Waste Minimization Code Description:	Not reported
Consent Number:	Not reported
EPA Waste Indicator:	Y
Manifest Tracking Number:	014786492FLE
Waste Line Number:	2
U.S. DOT Hazardous Indicator:	N
U.S. DOT ID Number:	Not reported
U.S. DOT Description:	Not reported
Non-Hazardous Waste Description:	CANNIBIS CROP WASTE MIXED SOIL, KITTY LITTER, COMPOST
Number of Containers:	1
Container Type Code:	DM
Container Type Description:	Metal drums, barrels, kegs
Waste Quantity:	40
Quantity Unit of Measure Code:	P
Quantity Unit of Measure Description:	Pounds
Waste Quantity, in Tons:	0.02
Acute Waste Quantity, in Tons:	0
Non-Acute Waste Quantity, in Tons:	0.02
Waste Quantity, in Kilograms:	18.1406
Acute Waste Quantity, in Kilograms:	0
Non-Acute Waste Quantity, in Kilorgrams:	18.1406
Management Method Code:	H132
Management Method Description:	LANDFILL (WITH PRIOR TREATMENT AND/OR STABILIZATION)
Waste Residue Indicator:	N
Quantity Discrepancy Indicator:	N
Waste Type Discrepancy Indicator:	N
Waste Density:	Not reported
Waste Density Unit of Measure Code:	Not reported
Waste Density Unit of Measure Description:	Not reported
Form Code:	Not reported
Form Code Description:	Not reported
Source Code:	Not reported
Source Code Description:	Not reported
Waste Minimization Code:	Not reported
Waste Minimization Code Description:	Not reported
Consent Number:	Not reported
EPA Waste Indicator:	N
Manifest Tracking Number:	014786492FLE
Waste Line Number:	3
U.S. DOT Hazardous Indicator:	N
U.S. DOT ID Number:	Not reported
U.S. DOT Description:	Not reported
Non-Hazardous Waste Description:	CANNIBIS CROP WASTE MIXED SOIL, KITTY LITTER, COMPOST
Number of Containers:	1
Container Type Code:	DF
Container Type Description:	Fiberboard or plastic drums, barrels, kegs
Waste Quantity:	42

MAP FINDINGS

Map ID / Direction / Distance / Elevation | Site | Database(s) | EDR ID Number / EPA ID Number

STEEP HILL LABS INC (Continued) **1024848074**

Quantity Unit of Measure Code:	P
Quantity Unit of Measure Description:	Pounds
Waste Quantity, in Tons:	0.021
Acute Waste Quantity, in Tons:	0
Non-Acute Waste Quantity, in Tons:	0.021
Waste Quantity, in Kilograms:	19.04763
Acute Waste Quantity, in Kilograms:	0
Non-Acute Waste Quantity, in Kilorgrams:	19.04763
Management Method Code:	H132
Management Method Description:	LANDFILL (WITH PRIOR TREATMENT AND/OR STABILIZATION)
Waste Residue Indicator:	N
Quantity Discrepancy Indicator:	N
Waste Type Discrepancy Indicator:	N
Waste Density:	Not reported
Waste Density Unit of Measure Code:	Not reported
Waste Density Unit of Measure Description:	Not reported
Form Code:	Not reported
Form Code Description:	Not reported
Source Code:	Not reported
Source Code Description:	Not reported
Waste Minimization Code:	Not reported
Waste Minimization Code Description:	Not reported
Consent Number:	Not reported
EPA Waste Indicator:	N

Click this hyperlink while viewing on your computer to access
15 additional US EManifest: record(s) in the EDR Site Report.

P102 **GARY STEEL COMPANY** **LUST** **S101580558**
NNW **2560 7TH ST** **CA FID UST** **N/A**
1/8-1/4 **BERKELEY, CA 94704** **Cortese**
0.159 mi. **HIST CORTESE**
840 ft. **Site 1 of 4 in cluster P** **CERS**

Relative: **Lower**
Actual: **38 ft.**

LUST:

Name:	GARY STEEL COMPANY
Address:	2560 7TH ST
City,State,Zip:	BERKELEY, CA 94704
Lead Agency:	SAN FRANCISCO BAY RWQCB (REGION 2)
Case Type:	LUST Cleanup Site
Geo Track:	http://geotracker.waterboards.ca.gov/profile_report.asp?global_id=T0600100628
Global Id:	T0600100628
Latitude:	37.8592054654897
Longitude:	-122.294179711114
Status:	Completed - Case Closed
Status Date:	06/25/1999
Case Worker:	UUU
RB Case Number:	01-0683
Local Agency:	BERKELEY, CITY OF
File Location:	Not reported
Local Case Number:	01-0683
Potential Media Affect:	Soil
Potential Contaminants of Concern:	Diesel
EPA Region:	9
Coordinate Source:	Google Map Move
Cuf Case:	NO
Quantity Released Gallons:	Not reported
Begin Date:	06/16/1986

Map ID
Direction
Distance
Elevation | Site | MAP FINDINGS | Database(s) | EDR ID Number
EPA ID Number

GARY STEEL COMPANY (Continued) **S101580558**

Leak Reported Date:	06/16/1986
How Discovered:	Tank Closure
How Discovered Description:	Not reported
Discharge Source:	Tank
Discharge Cause:	Physc / Mech Damage
Stop Method:	Not reported
Stop Description:	Not reported
No Further Action Date:	06/25/1999
CA Water Watershed Name:	Bay Bridges - Berkeley (203.30)
Dwr Groundwater Subbasin Name:	Santa Clara Valley - East Bay Plain (2-009.04)
Disadvantaged Community:	Not reported
CA Enviroscreen 3 Score:	61-65%
CA Enviroscreen 4 Score:	65-70%
Military DOD Site:	No
Facility Project Subtype:	Not reported
RWQCB Region:	SAN FRANCISCO BAY RWQCB (REGION 2)
Site History:	Not reported

LUST:

Global Id:	T0600100628
Contact Type:	Local Agency Caseworker
Contact Name:	GEOFFERY FIEDLER
Organization Name:	BERKELEY, CITY OF
Address:	2118 MILVIA STREET 3RD FLOOR
City:	BERKELEY
Email:	gfiedler@ci.berkeley.ca.us
Phone Number:	Not reported

Global Id:	T0600100628
Contact Type:	Regional Board Caseworker - Primary Caseworker
Contact Name:	Regional Water Board
Organization Name:	SAN FRANCISCO BAY RWQCB (REGION 2)
Address:	1515 CLAY ST SUITE 1400
City:	OAKLAND
Email:	Not reported
Phone Number:	Not reported

LUST:

Global Id:	T0600100628
Action Type:	Other
Date:	06/16/1986
Action:	Leak Discovery

Global Id:	T0600100628
Action Type:	Other
Date:	06/16/1986
Action:	Leak Reported

Global Id:	T0600100628
Action Type:	ENFORCEMENT
Date:	06/25/1999
Action:	Closure/No Further Action Letter

Global Id:	T0600100628
Action Type:	Other
Date:	06/16/1986
Action:	Leak Stopped

Map ID
Direction
Distance
Elevation

MAP FINDINGS

Site

Database(s)

EDR ID Number
EPA ID Number

GARY STEEL COMPANY (Continued) **S101580558**

LUST:
Global Id: T0600100628
Status: Open - Case Begin Date
Status Date: 06/16/1986

Global Id: T0600100628
Status: Open - Site Assessment
Status Date: 09/03/1990

Global Id: T0600100628
Status: Completed - Case Closed
Status Date: 06/25/1999

LUST REG 2:
Region: 2
Facility Id: 01-0683
Facility Status: Case Closed
Case Number: 01-0683
How Discovered: Tank Closure
Leak Cause: Structure Failure
Leak Source: Tank
Date Leak Confirmed: 9/3/1990
Oversight Program: LUST
Prelim. Site Assesment Wokplan Submitted: Not reported
Preliminary Site Assesment Began: Not reported
Pollution Characterization Began: Not reported
Pollution Remediation Plan Submitted: Not reported
Date Remediation Action Underway: Not reported
Date Post Remedial Action Monitoring Began: Not reported

CA FID UST:
Facility ID: 01003169
Regulated By: UTNKA
Regulated ID: Not reported
Cortese Code: Not reported
SIC Code: Not reported
Facility Phone: 4156440900
Mail To: Not reported
Mailing Address: 2201 BROADWAY
Mailing Address 2: Not reported
Mailing City,St,Zip: BERKELEY 94710
Contact: Not reported
Contact Phone: Not reported
DUNs Number: Not reported
NPDES Number: Not reported
EPA ID: Not reported
Comments: Not reported
Status: Active

CORTESE:
Name: GARY STEEL COMPANY
Address: 2560 7TH ST
City,State,Zip: BERKELEY, CA 94704
Region: CORTESE

Map ID
Direction
Distance
Elevation | Site | MAP FINDINGS | Database(s) | EDR ID Number
EPA ID Number

GARY STEEL COMPANY (Continued) **S101580558**

Envirostor Id:	Not reported
Global ID:	T0600100628
Site/Facility Type:	LUST CLEANUP SITE
Cleanup Status:	COMPLETED - CASE CLOSED
Status Date:	Not reported
Site Code:	Not reported
Latitude:	Not reported
Longitude:	Not reported
Owner:	Not reported
Enf Type:	Not reported
Swat R:	Not reported
Flag:	active
Order No:	Not reported
Waste Discharge System No:	Not reported
Effective Date:	Not reported
Region 2:	Not reported
WID Id:	Not reported
Solid Waste Id No:	Not reported
Waste Management Uit Name:	Not reported
File Name:	Active Open

HIST CORTESE:

edr_fname:	GARY STEEL COMPANY
edr_fadd1:	2560 7TH
City,State,Zip:	BERKELEY, CA 94710
Region:	CORTESE
Facility County Code:	1
Reg By:	LTNKA
Reg Id:	01-0683

CERS:

Name:	GARY STEEL COMPANY
Address:	2560 7TH ST
City,State,Zip:	BERKELEY, CA 94704
Site ID:	733239
CERS ID:	T0600100628
CERS Description:	Leaking Underground Storage Tank Cleanup Site

Affiliation:

Affiliation Type Desc:	Regional Board Caseworker
Entity Name:	Regional Water Board - SAN FRANCISCO BAY RWQCB (REGION 2)
Entity Title:	Not reported
Affiliation Address:	1515 CLAY ST SUITE 1400
Affiliation City:	OAKLAND
Affiliation State:	CA
Affiliation Country:	Not reported
Affiliation Zip:	Not reported
Affiliation Phone:	,

Affiliation Type Desc:	Local Agency Caseworker
Entity Name:	GEOFFERY FIEDLER - BERKELEY, CITY OF
Entity Title:	Not reported
Affiliation Address:	2118 MILVIA STREET 3RD FLOOR
Affiliation City:	BERKELEY
Affiliation State:	CA
Affiliation Country:	Not reported
Affiliation Zip:	Not reported

MAP FINDINGS

Map ID / Direction / Distance / Elevation	Site	Database(s)	EDR ID Number / EPA ID Number
	GARY STEEL COMPANY (Continued)		**S101580558**
	Affiliation Phone: ,		
P103	**GARY STEEL COMPANY**	**UST FINDER RELEASE**	**1028968663**
NNW	**2560 7TH ST**		**N/A**
1/8-1/4	**BERKELEY, CA 94704**		
0.159 mi.			
840 ft.	**Site 2 of 4 in cluster P**		
Relative:	UST FINDER RELEASE:		
Lower	Object ID:	40506	
Actual:	Facility ID:	Not reported	
38 ft.	Lust ID:	CAT0600100628	
	Name:	GARY STEEL COMPANY	
	Address:	2560 7TH ST	
	City,State,Zip:	BERKELEY, CA 94704	
	Address Match Type:	StreetAddress	
	Reported Date:	Not reported	
	Status:	No Further Action	
	Substance:	Not reported	
	Population within 1500ft:	1228	
	Domestic Wells within 1500ft:	0	
	Land Use:	Developed, High Intensity	
	Within SPA:	No	
	SPA PWS Facility ID:	Not reported	
	SPA Water Type:	Not reported	
	SPA Facility Type:	Not reported	
	SPA HUC12:	Not reported	
	Within WHPA:	No	
	WHPA PWS Facility ID:	Not reported	
	WHPA Water Type:	Not reported	
	WHPA Facility Type:	Not reported	
	WHPA HUC12:	Not reported	
	Within 100yr Floodplain:	No	
	Tribe:	Not reported	
	EPA Region:	9	
	NFA Letter 1:	Not reported	
	NFA Letter 2:	Not reported	
	NFA Letter 3:	Not reported	
	NFA Letter 4:	Not reported	
	Closed With Residual Contaminate:	Not reported	
	Coordinate Source:	Geocode	
	X Coord:	-122.29375	
	Y Coord:	37.8590100000001	
	Latitude:	37.8590099999999	
	Longitude:	-122.29375	

MAP FINDINGS

Map ID / Direction / Distance / Elevation	Site	Database(s)	EDR ID Number / EPA ID Number
M104	**INKWORKS PRESS**	**PFAS ECHO**	**1027371103**
South			**N/A**
1/8-1/4	**BERKELEY, CA**		
0.163 mi.			
861 ft.	**Site 5 of 8 in cluster M**		

Relative:
Lower

Actual:
35 ft.

PFAS ECHO:

Name:	INKWORKS PRESS
Address:	Not reported
City,State,Zip:	BERKELEY, CA
Latitude:	37.8543
Longitude:	-122.29218
Count:	1
County:	ALAMEDA
Status:	Unknown
Region:	09
Industry:	Printing
ECHO Facility Report:	https://echo.epa.gov/detailed-facility-report?fid=110021287454
Facility Percent Minority:	51.539
Facility Derived Tribes:	Lytton Rancheria of California - 7.1 mile(s)
Facility Population:	9956.48
EPA Programs:	-
Federal Facility:	No
Federal Agency:	-
Facility FIPS Code:	06001
Facility Indian Country Flag:	N
Facility Collection Method:	ADDRESS MATCHING-HOUSE NUMBER
Facility Derived HUC:	18050002
Facility Derived WBD:	180500020904
Facility Derived CD113:	13
Facility Derived CB2010:	060014220001068
Facility Major Flag:	-
Facility Active Flag:	-
Facility Inspection Count:	0
Facility Date Last Inspection:	-
Facility Days Last Inspection:	-
Facility Informal Count:	0
Facility Date Last Informal Action:	-
Facility Formal Action Count:	0
Facility Date Last Formal Action:	-
Facility Total Penalties:	0
Facility Penalty Count:	-
Facility Date Last Penalty:	-
Facility Last Penalty AMT:	-
Facility QTRS With NC:	-
Facility Programs With SNC:	0
Facility Compliance Status:	-
Facility SNC Flag:	N
AIR Flag:	N
NPDES Flag:	N
SDWIS Flag:	N
RCRA Flag:	N
TRI Flag:	N
GHG Flag:	N
AIR IDS:	-
CAA Permit Types:	-
CAA NAICS:	-
CAA SICS:	-
NPDES IDS:	-

MAP FINDINGS

Map ID / Direction / Distance / Elevation | Site | Database(s) | EDR ID Number / EPA ID Number

INKWORKS PRESS (Continued) **1027371103**

CWA Permit Types:	-
CWA NAICS:	-
CWA SICS:	-
RCRA IDS:	-
RCRA Permit Types:	-
RCRA NAICS:	-
SDWA IDS:	-
SDWA System Types:	-
SDWA Compliance Status:	-
SDWA SNC Flag:	N
TRI IDS:	-
TRI Releases Transfers:	-
TRI On Site Releases:	-
TRI Off Site Transfers:	-
TRI Reporter:	-
Facility IMP Water Flag:	-
EJSCREEN Flag US:	N
EJSCREEN Report:	https://ejscreen.epa.gov/mapper/mobile/EJSCREEN_mobile.aspx?geometry=%7B%22x%22:-122.29218,%22y%22:37.8543,%22spatialReference%22:%7B%22wkid%22:4326%7D%7D&unit=9035&areatype=&areaid=&basemap=streets&distance=1

L105 **OLIVER COMPANY** **LUST** **S101293396**
ENE **1035 CARLETON ST** **Cortese** **N/A**
1/8-1/4 **BERKELEY, CA 94710** **HIST CORTESE**
0.164 mi. **CERS**
866 ft. **Site 14 of 16 in cluster L**

Relative: **Higher**

Actual: **52 ft.**

LUST:

Name:	OLIVER COMPANY
Address:	1035 CARLETON ST
City,State,Zip:	BERKELEY, CA 94710
Lead Agency:	BERKELEY, CITY OF
Case Type:	LUST Cleanup Site
Geo Track:	http://geotracker.waterboards.ca.gov/profile_report.asp?global_id=T0600101006
Global Id:	T0600101006
Latitude:	37.8581069
Longitude:	-122.289271
Status:	Completed - Case Closed
Status Date:	08/24/1994
Case Worker:	GAF
RB Case Number:	01-1092
Local Agency:	BERKELEY, CITY OF
File Location:	Not reported
Local Case Number:	01-1092
Potential Media Affect:	Soil
Potential Contaminants of Concern:	Gasoline
EPA Region:	9
Coordinate Source:	Google Map Move
Cuf Case:	NO
Quantity Released Gallons:	Not reported
Begin Date:	04/22/1987
Leak Reported Date:	04/22/1987
How Discovered:	Tank Closure
How Discovered Description:	Not reported
Discharge Source:	Tank
Discharge Cause:	Physc / Mech Damage
Stop Method:	Not reported
Stop Description:	Not reported

OLIVER COMPANY (Continued) **S101293396**

No Further Action Date: 08/24/1994
CA Water Watershed Name: Bay Bridges - Berkeley (203.30)
Dwr Groundwater Subbasin Name: Santa Clara Valley - East Bay Plain (2-009.04)
Disadvantaged Community: Not reported
CA Enviroscreen 3 Score: 61-65%
CA Enviroscreen 4 Score: 65-70%
Military DOD Site: No
Facility Project Subtype: Not reported
RWQCB Region: SAN FRANCISCO BAY RWQCB (REGION 2)
Site History: Not reported

LUST:
Global Id: T0600101006
Contact Type: Local Agency Caseworker - Primary Caseworker
Contact Name: GEOFFERY FIEDLER
Organization Name: BERKELEY, CITY OF
Address: 2118 MILVIA STREET 3RD FLOOR
City: BERKELEY
Email: gfiedler@ci.berkeley.ca.us
Phone Number: Not reported

Global Id: T0600101006
Contact Type: Regional Board Caseworker
Contact Name: Regional Water Board
Organization Name: SAN FRANCISCO BAY RWQCB (REGION 2)
Address: 1515 CLAY ST SUITE 1400
City: OAKLAND
Email: Not reported
Phone Number: Not reported

LUST:
Global Id: T0600101006
Action Type: ENFORCEMENT
Date: 08/24/1994
Action: Closure/No Further Action Letter

Global Id: T0600101006
Action Type: Other
Date: 04/22/1987
Action: Leak Discovery

Global Id: T0600101006
Action Type: Other
Date: 04/22/1987
Action: Leak Reported

Global Id: T0600101006
Action Type: Other
Date: 04/22/1987
Action: Leak Stopped

LUST:
Global Id: T0600101006
Status: Open - Case Begin Date
Status Date: 04/22/1987

Global Id: T0600101006

Map ID
Direction
Distance
Elevation | Site | MAP FINDINGS | Database(s) | EDR ID Number
EPA ID Number

OLIVER COMPANY (Continued) **S101293396**

Status: Open - Site Assessment
Status Date: 05/16/1987

Global Id: T0600101006
Status: Completed - Case Closed
Status Date: 08/24/1994

LUST REG 2:
Region: 2
Facility Id: 01-1092
Facility Status: Case Closed
Case Number: 01-1092
How Discovered: Tank Closure
Leak Cause: Structure Failure
Leak Source: Tank
Date Leak Confirmed: Not reported
Oversight Program: LUST
Prelim. Site Assesment Wokplan Submitted: Not reported
Preliminary Site Assesment Began: 5/16/1987
Pollution Characterization Began: Not reported
Pollution Remediation Plan Submitted: Not reported
Date Remediation Action Underway: Not reported
Date Post Remedial Action Monitoring Began: Not reported

CORTESE:
Name: OLIVER COMPANY
Address: 1035 CARLETON ST
City,State,Zip: BERKELEY, CA 94710
Region: CORTESE
Envirostor Id: Not reported
Global ID: T0600101006
Site/Facility Type: LUST CLEANUP SITE
Cleanup Status: COMPLETED - CASE CLOSED
Status Date: Not reported
Site Code: Not reported
Latitude: Not reported
Longitude: Not reported
Owner: Not reported
Enf Type: Not reported
Swat R: Not reported
Flag: active
Order No: Not reported
Waste Discharge System No: Not reported
Effective Date: Not reported
Region 2: Not reported
WID Id: Not reported
Solid Waste Id No: Not reported
Waste Management Uit Name: Not reported
File Name: Active Open

HIST CORTESE:
edr_fname: OLIVER COMPANY
edr_fadd1: 1035 CARLETON
City,State,Zip: BERKELEY, CA 94710
Region: CORTESE

Map ID
Direction
Distance
Elevation | Site | MAP FINDINGS | Database(s) | EDR ID Number
EPA ID Number

OLIVER COMPANY (Continued) **S101293396**

Facility County Code: 1
Reg By: LTNKA
Reg Id: 01-1092

CERS:
Name: OLIVER COMPANY
Address: 1035 CARLETON ST
City,State,Zip: BERKELEY, CA 94710
Site ID: 749597
CERS ID: T0600101006
CERS Description: Leaking Underground Storage Tank Cleanup Site

Affiliation:
Affiliation Type Desc: Local Agency Caseworker
Entity Name: GEOFFERY FIEDLER - BERKELEY, CITY OF
Entity Title: Not reported
Affiliation Address: 2118 MILVIA STREET 3RD FLOOR
Affiliation City: BERKELEY
Affiliation State: CA
Affiliation Country: Not reported
Affiliation Zip: Not reported
Affiliation Phone: ,

Affiliation Type Desc: Regional Board Caseworker
Entity Name: Regional Water Board - SAN FRANCISCO BAY RWQCB (REGION 2)
Entity Title: Not reported
Affiliation Address: 1515 CLAY ST SUITE 1400
Affiliation City: OAKLAND
Affiliation State: CA
Affiliation Country: Not reported
Affiliation Zip: Not reported
Affiliation Phone: ,

L106 **ALWARD CONSTRUCTION** **RCRA NonGen / NLR** **1025876261**
ENE **1035 CARLETON ST** **CAL000449397**
1/8-1/4 **BERKELEY, CA 94710**
0.164 mi.
866 ft. **Site 15 of 16 in cluster L**

Relative:
Higher

Actual:
52 ft.

RCRA Listings:
Date Form Received by Agency: 20190926
Handler Name: Alward Construction
Handler Address: 1035 Carleton St
Handler City,State,Zip: BERKELEY, CA 94710
EPA ID: CAL000449397
Contact Name: TODD STAUBER
Contact Address: 1035 CARLETON ST
Contact City,State,Zip: BERKELEY, CA 94710
Contact Telephone: 510-527-6498
Contact Fax: Not reported
Contact Email: TODD@ALWARDCONSTRUCTION.COM
Contact Title: Not reported
EPA Region: 09
Land Type: Not reported
Federal Waste Generator Description: Not a generator, verified
Non-Notifier: Not reported
Biennial Report Cycle: Not reported

Map ID
Direction
Distance
Elevation | Site | MAP FINDINGS | Database(s) | EDR ID Number
EPA ID Number

ALWARD CONSTRUCTION (Continued) **1025876261**

Accessibility:	Not reported
Active Site Indicator:	Not reported
State District Owner:	Not reported
State District:	Not reported
Mailing Address:	1035 CARLETON ST
Mailing City,State,Zip:	BERKELEY, CA 94710
Owner Name:	Ofm Corp
Owner Type:	Other
Operator Name:	Todd Stauber
Operator Type:	Other
Short-Term Generator Activity:	No
Importer Activity:	No
Mixed Waste Generator:	No
Transporter Activity:	No
Transfer Facility Activity:	No
Recycler Activity with Storage:	No
Small Quantity On-Site Burner Exemption:	No
Smelting Melting and Refining Furnace Exemption:	No
Underground Injection Control:	No
Off-Site Waste Receipt:	No
Universal Waste Indicator:	No
Universal Waste Destination Facility:	No
Federal Universal Waste:	No
Active Site State-Reg Handler:	---
Federal Facility Indicator:	Not reported
Hazardous Secondary Material Indicator:	N
Sub-Part K Indicator:	Not reported
2018 GPRA Permit Baseline:	Not on the Baseline
2018 GPRA Renewals Baseline:	Not on the Baseline
202 GPRA Corrective Action Baseline:	No
Subject to Corrective Action Universe:	No
Non-TSDFs Where RCRA CA has Been Imposed Universe:	No
Corrective Action Priority Ranking:	No NCAPS ranking
Environmental Control Indicator:	No
Institutional Control Indicator:	No
Human Exposure Controls Indicator:	N/A
Groundwater Controls Indicator:	N/A
Significant Non-Complier Universe:	No
Unaddressed Significant Non-Complier Universe:	No
Addressed Significant Non-Complier Universe:	No
Significant Non-Complier With a Compliance Schedule Universe:	No
Financial Assurance Required:	Not reported
Handler Date of Last Change:	20190927
Recognized Trader-Importer:	No
Recognized Trader-Exporter:	No
Importer of Spent Lead Acid Batteries:	No
Exporter of Spent Lead Acid Batteries:	No
Recycler Activity Without Storage:	No
Manifest Broker:	No
Sub-Part P Indicator:	No

Handler - Owner Operator:

Owner/Operator Indicator:	Owner
Owner/Operator Name: OFM CORP	
Legal Status:	Other
Date Became Current:	Not reported

MAP FINDINGS

Map ID / Direction / Distance / Elevation | Site | Database(s) | EDR ID Number / EPA ID Number

ALWARD CONSTRUCTION (Continued) **1025876261**

Date Ended Current: Not reported
Owner/Operator Address: 553 EL PINTADO RD
Owner/Operator City,State,Zip: DANVILLE, CA 94526
Owner/Operator Telephone: 925-963-6370
Owner/Operator Telephone Ext: Not reported
Owner/Operator Fax: Not reported
Owner/Operator Email: Not reported

Owner/Operator Indicator: Operator
Owner/Operator Name: TODD STAUBER
Legal Status: Other
Date Became Current: Not reported
Date Ended Current: Not reported
Owner/Operator Address: 1035 CARLETON ST
Owner/Operator City,State,Zip: BERKELEY, CA 94710
Owner/Operator Telephone: 510-527-6498
Owner/Operator Telephone Ext: Not reported
Owner/Operator Fax: Not reported
Owner/Operator Email: Not reported

Historic Generators:
Receive Date: 20190926
Handler Name: ALWARD CONSTRUCTION
Federal Waste Generator Description: Not a generator, verified
State District Owner: Not reported
Large Quantity Handler of Universal Waste: No
Recognized Trader Importer: No
Recognized Trader Exporter: No
Spent Lead Acid Battery Importer: No
Spent Lead Acid Battery Exporter: No
Current Record: Yes
Non Storage Recycler Activity: Not reported
Electronic Manifest Broker: Not reported

List of NAICS Codes and Descriptions:
NAICS Code: 236118
NAICS Description: RESIDENTIAL REMODELERS

Facility Has Received Notices of Violations:
Violations: No Violations Found

Evaluation Action Summary:
Evaluations: No Evaluations Found

L107 **OLIVER COMPANY** **UST FINDER RELEASE** **1029086592**
ENE **1035 CARLETON ST** **N/A**
1/8-1/4 **BERKELEY, CA 94710**
0.164 mi.
866 ft. **Site 16 of 16 in cluster L**

Relative:
Higher

Actual:
52 ft.

UST FINDER RELEASE:
Object ID: 40639
Facility ID: Not reported
Lust ID: CAT0600101006
Name: OLIVER COMPANY

MAP FINDINGS

Map ID
Direction
Distance
Elevation | Site | Database(s) | EDR ID Number
EPA ID Number

OLIVER COMPANY (Continued) **1029086592**

Address:	1035 CARLETON ST
City,State,Zip:	BERKELEY, CA 94710
Address Match Type:	PointAddress
Reported Date:	Not reported
Status:	No Further Action
Substance:	Not reported
Population within 1500ft:	1805
Domestic Wells within 1500ft:	0
Land Use:	Developed, Medium Intensity
Within SPA:	No
SPA PWS Facility ID:	Not reported
SPA Water Type:	Not reported
SPA Facility Type:	Not reported
SPA HUC12:	Not reported
Within WHPA:	No
WHPA PWS Facility ID:	Not reported
WHPA Water Type:	Not reported
WHPA Facility Type:	Not reported
WHPA HUC12:	Not reported
Within 100yr Floodplain:	No
Tribe:	Not reported
EPA Region:	9
NFA Letter 1:	Not reported
NFA Letter 2:	Not reported
NFA Letter 3:	Not reported
NFA Letter 4:	Not reported
Closed With Residual Contaminate:	Not reported
Coordinate Source:	Geocode
X Coord:	-122.28922
Y Coord:	37.85792
Latitude:	37.85792
Longitude:	-122.28922

Q108 **NATIONAL STARCH & CHEM COMPANY** **CPS-SLIC** **S128568402**
SSW **742 AND 800 GRAYSON ST** **N/A**
1/8-1/4 **BERKELEY, CA 94710**
0.166 mi.
877 ft. **Site 1 of 5 in cluster Q**

Relative: **Lower**
Actual: **31 ft.**

CPS-SLIC:

Name:	NATIONAL STARCH & CHEM COMPANY
Address:	742 AND 800 GRAYSON ST
City,State,Zip:	BERKELEY, CA 94710
Region:	STATE
Facility Status:	**Open - Site Assessment**
Status Date:	08/05/2020
Global Id:	SLT2O03440
Lead Agency:	SAN FRANCISCO BAY RWQCB (REGION 2)
Lead Agency Case Number:	Not reported
Latitude:	37.854472
Longitude:	-122.295379
Case Type:	Cleanup Program Site
Case Worker:	UUU
Local Agency:	Not reported
RB Case Number:	01S0386
File Location:	Regional Board
Potential Media Affected:	Other Groundwater (uses other than drinking water), Soil
Potential Contaminants of Concern:	Dichloroethene (DCE), Tetrachloroethylene (PCE), Trichloroethylene

Map ID
Direction
Distance
Elevation | Site | MAP FINDINGS | Database(s) | EDR ID Number / EPA ID Number

NATIONAL STARCH & CHEM COMPANY (Continued) **S128568402**

(TCE), Vinyl chloride, Total Petroleum Hydrocarbons (TPH)

EPA Region:	9
Coordinate Source:	Not reported
Cuf Case:	NO
Quantity Released Gallons:	Not reported
Begin Date:	03/08/2001
Leak Reported Date:	Not reported
How Discovered:	Not reported
How Discovered Description:	Not reported
Discharge Source:	Not reported
Discharge Cause:	Not reported
Stop Method:	Not reported
Stop Description:	Not reported
No Further Action Date:	Not reported
CA Water Watershed Name:	Bay Bridges - Berkeley (203.30)
Dwr Groundwater Subbasin Name:	Santa Clara Valley - East Bay Plain (2-009.04)
Disadvantaged Community:	Not reported
CA Enviroscreen 3 Score:	76-80%
CA Enviroscreen 4 Score:	65-70%
Military DOD Site:	No
Facility Project Subtype:	Not reported
RWQCB Region:	SAN FRANCISCO BAY RWQCB (REGION 2)
Site History:	The subject site (Site) is on two parcels at 742 and 800 Grayson Street in Berkeley. A rail spur is located on the site s south side. There are two areas of concern (AOC). AOC 1 is delineated as the 742 parcel that excludes the rail spur. The rest of the site is designated AOC 2 and includes the 800 parcel and the rail spur. Analytical results of soil vapor samples from one probe destroyed during excavation historically contained benzene at concentrations up to 12,000 micrograms per cubic meter (ug/m3). The destroyed probe was not replaced as part of site restoration activities and no post-excavation soil vapor samples were collected. Henkel maintains ownership and operation of AOC 2. RedCo has purchased AOC 1 and intends to redevelop the property. In order to better track risk management/remediation activities on AOC 1 during and post development, a new and separate GeoTracker site has been created (Global ID T10000017464).

Click here to access the California GeoTracker records for this facility:

Q109
SSW
1/8-1/4
0.166 mi.
877 ft.

HENKEL CORPORATION - BERKELEY **RCRA-SQG 1024876859**
800 GRAYSON STREET **E MANIFEST CAR000283374**
BERKELEY, CA 94710

Site 2 of 5 in cluster Q

Relative:
Lower

Actual:
31 ft.

RCRA Listings:

Date Form Received by Agency:	20180509
Handler Name:	Henkel Us Operations Corporation
Handler Address:	Grayson St
Handler City,State,Zip:	BERKELEY, CA 94710
EPA ID:	CAR000283374
Contact Name:	OLIVER SAMARDZIC
Contact Address:	GRAYSON ST
Contact City,State,Zip:	BERKELEY, CA 94710
Contact Telephone:	510-426-8587
Contact Fax:	Not reported
Contact Email:	OLIVER.SAMARDZIC@HENKEL.COM

Map ID
Direction
Distance
Elevation | Site | MAP FINDINGS | Database(s) | EDR ID Number
EPA ID Number

HENKEL CORPORATION - BERKELEY (Continued) **1024876859**

Contact Title:	PLANT MANAGER
EPA Region:	09
Land Type:	Private
Federal Waste Generator Description:	Small Quantity Generator
Non-Notifier:	Not reported
Biennial Report Cycle:	Not reported
Accessibility:	Not reported
Active Site Indicator:	Handler Activities
State District Owner:	Not reported
State District:	Not reported
Mailing Address:	GRAYSON ST
Mailing City,State,Zip:	BERKELEY, CA 94710
Owner Name:	Henkel Us Operations Corporation
Owner Type:	Private
Operator Name:	Henkel Us Operations Corporation
Operator Type:	Private
Short-Term Generator Activity:	No
Importer Activity:	No
Mixed Waste Generator:	No
Transporter Activity:	No
Transfer Facility Activity:	No
Recycler Activity with Storage:	No
Small Quantity On-Site Burner Exemption:	No
Smelting Melting and Refining Furnace Exemption:	No
Underground Injection Control:	No
Off-Site Waste Receipt:	No
Universal Waste Indicator:	No
Universal Waste Destination Facility:	No
Federal Universal Waste:	No
Active Site State-Reg Handler:	---
Federal Facility Indicator:	Not reported
Hazardous Secondary Material Indicator:	N
Sub-Part K Indicator:	Not reported
2018 GPRA Permit Baseline:	Not on the Baseline
2018 GPRA Renewals Baseline:	Not on the Baseline
202 GPRA Corrective Action Baseline:	No
Subject to Corrective Action Universe:	No
Non-TSDFs Where RCRA CA has Been Imposed Universe:	No
Corrective Action Priority Ranking:	No NCAPS ranking
Environmental Control Indicator:	No
Institutional Control Indicator:	No
Human Exposure Controls Indicator:	N/A
Groundwater Controls Indicator:	N/A
Significant Non-Complier Universe:	No
Unaddressed Significant Non-Complier Universe:	No
Addressed Significant Non-Complier Universe:	No
Significant Non-Complier With a Compliance Schedule Universe:	No
Financial Assurance Required:	Not reported
Handler Date of Last Change:	20180511
Recognized Trader-Importer:	No
Recognized Trader-Exporter:	No
Importer of Spent Lead Acid Batteries:	No
Exporter of Spent Lead Acid Batteries:	No
Recycler Activity Without Storage:	No
Manifest Broker:	No
Sub-Part P Indicator:	No

Map ID
Direction
Distance
Elevation | Site | MAP FINDINGS | Database(s) | EDR ID Number
EPA ID Number

HENKEL CORPORATION - BERKELEY (Continued) **1024876859**

Hazardous Waste Summary:
Waste Code: D001
Waste Description: Ignitable Waste

Handler - Owner Operator:
Owner/Operator Indicator: Operator
Owner/Operator Name: HENKEL US OPERATIONS CORPORATION
Legal Status: Private
Date Became Current: 20180101
Date Ended Current: Not reported
Owner/Operator Address: 800 GRAYSON STREET
Owner/Operator City,State,Zip: BERKELEY, CA 94710
Owner/Operator Telephone: Not reported
Owner/Operator Telephone Ext: Not reported
Owner/Operator Fax: Not reported
Owner/Operator Email: Not reported

Owner/Operator Indicator: Owner
Owner/Operator Name: HENKEL US OPERATIONS CORPORATION
Legal Status: Private
Date Became Current: 20180101
Date Ended Current: Not reported
Owner/Operator Address: 1 HENKEL WAY
Owner/Operator City,State,Zip: ROCKY HILL, CT 06067
Owner/Operator Telephone: Not reported
Owner/Operator Telephone Ext: Not reported
Owner/Operator Fax: Not reported
Owner/Operator Email: Not reported

Historic Generators:
Receive Date: 20180509
Handler Name: HENKEL US OPERATIONS CORPORATION
Federal Waste Generator Description: Small Quantity Generator
State District Owner: Not reported
Large Quantity Handler of Universal Waste: No
Recognized Trader Importer: No
Recognized Trader Exporter: No
Spent Lead Acid Battery Importer: No
Spent Lead Acid Battery Exporter: No
Current Record: Yes
Non Storage Recycler Activity: No
Electronic Manifest Broker: No

List of NAICS Codes and Descriptions:
NAICS Code: 325520
NAICS Description: ADHESIVE MANUFACTURING

Facility Has Received Notices of Violations:
Violations: No Violations Found

Evaluation Action Summary:
Evaluations: No Evaluations Found

Map ID
Direction
Distance
Elevation | Site | MAP FINDINGS | Database(s) | EDR ID Number
EPA ID Number

HENKEL CORPORATION - BERKELEY (Continued) **1024876859**

E MANIFEST:

Manifest Tracking Number:	007065699FLE
Last Updated Date:	20191113
Shipped Date:	20190930
Received Date:	20191014
Manifest Status:	Signed
Submission Type:	DataImage5Copy
Origin Type:	Service
Generator EPA ID:	CAR000283374
Generator Name:	HENKEL CORPORATION - BERKELEY
Generator Mail Street Number:	800
Generator Mail Street 1:	800 GRAYSON STREET
Generator Mail Street 2:	Not reported
Generator Mail City:	BERKELEY
Generator Mail State:	CA
Generator Mail Zip:	94710
Generator Location Street Number:	800
Generator Location Street 1:	800 GRAYSON STREET
Generator Location Street 2:	Not reported
Generator Location City:	BERKELEY
Generator Location Zip:	94710
Generator Location State:	CA
Generator Contact Company Name:	Not reported
Designated Facility EPA ID:	IND000646943
Designated Facility Name:	Not reported
Designated Facility Mail Street Number:	Not reported
Designated Facility Mail Street 1:	Not reported
Designated Facility Mail Street 2:	4343 KENNEDY AVE
Designated Facility Mail City:	EAST CHICAGO
Designated Facility Mail Zip:	46312
Designated Facility Mail State:	IN
Designated Facility Location Street Number:	Not reported
Designated Facility Location Street 1:	4343 KENNEDY AVE
Designated Facility Location Street 2:	Not reported
Designated Facility Location City:	EAST CHICAGO
Designated Facility Location Zip:	46312
Designated Facility Location State:	IN
Designated Facility Contact Company Name:	TRADEBE TREATMENT & RECYCLING LLC
Manifest Residue Indicator:	N
Rejection Indicator:	N

Manifest Tracking Number:	007830652FLE
Last Updated Date:	20190129
Shipped Date:	20181228
Received Date:	20190108
Manifest Status:	Signed
Submission Type:	DataImage5Copy
Origin Type:	Service
Generator EPA ID:	CAR000283374
Generator Name:	HENKEL US OPERATIONS CORPORATION
Generator Mail Street Number:	Not reported
Generator Mail Street 1:	800 GRAYSON ST
Generator Mail Street 2:	Not reported
Generator Mail City:	BERKELEY
Generator Mail State:	CA
Generator Mail Zip:	94710
Generator Location Street Number:	Not reported

MAP FINDINGS

Map ID
Direction
Distance
Elevation | Site | Database(s) | EDR ID Number
EPA ID Number

HENKEL CORPORATION - BERKELEY (Continued) **1024876859**

Generator Location Street 1:	800 GRAYSON ST
Generator Location Street 2:	Not reported
Generator Location City:	BERKELEY
Generator Location Zip:	94710
Generator Location State:	CA
Generator Contact Company Name:	Not reported
Designated Facility EPA ID:	NVT330010000
Designated Facility Name:	US ECOLOGY NEVADA, INC
Designated Facility Mail Street Number:	Not reported
Designated Facility Mail Street 1:	Not reported
Designated Facility Mail Street 2:	PO BOX 578
Designated Facility Mail City:	BEATTY
Designated Facility Mail Zip:	89003
Designated Facility Mail State:	NV
Designated Facility Location Street Number:	Not reported
Designated Facility Location Street 1:	HWY 95 11 MI S OF BEATTY
Designated Facility Location Street 2:	Not reported
Designated Facility Location City:	BEATTY
Designated Facility Location Zip:	89003
Designated Facility Location State:	NV
Designated Facility Contact Company Name:	Not reported
Manifest Residue Indicator:	N
Rejection Indicator:	N

Manifest Tracking Number:	015450356FLE
Last Updated Date:	20201208
Shipped Date:	20201110
Received Date:	20201119
Manifest Status:	Signed
Submission Type:	DataImage5Copy
Origin Type:	Service
Generator EPA ID:	CAR000283374
Generator Name:	HENKEL US OPERATIONS CORPORATION
Generator Mail Street Number:	800
Generator Mail Street 1:	GRAYSON ST
Generator Mail Street 2:	Not reported
Generator Mail City:	BERKELEY
Generator Mail State:	CA
Generator Mail Zip:	94710
Generator Location Street Number:	800
Generator Location Street 1:	GRAYSON ST
Generator Location Street 2:	Not reported
Generator Location City:	BERKELEY
Generator Location Zip:	94710
Generator Location State:	CA
Generator Contact Company Name:	Not reported
Designated Facility EPA ID:	CAT080013352
Designated Facility Name:	WORLD OIL RECYCLING
Designated Facility Mail Street Number:	2000
Designated Facility Mail Street 1:	CA90222 CA037US 2000
Designated Facility Mail Street 2:	N. ALAMEDA STREET
Designated Facility Mail City:	COMPTON
Designated Facility Mail Zip:	90222
Designated Facility Mail State:	CA
Designated Facility Location Street Number:	2000
Designated Facility Location Street 1:	N. ALAMEDA STREET
Designated Facility Location Street 2:	Not reported

Map ID
Direction
Distance
Elevation | Site | MAP FINDINGS | Database(s) | EDR ID Number
EPA ID Number

HENKEL CORPORATION - BERKELEY (Continued) **1024876859**

Designated Facility Location City:	COMPTON
Designated Facility Location Zip:	90222-0000
Designated Facility Location State:	CA
Designated Facility Contact Company Name:	Not reported
Manifest Residue Indicator:	N
Rejection Indicator:	N
Manifest Tracking Number:	007821969FLE
Last Updated Date:	20191004
Shipped Date:	20180924
Received Date:	20181002
Manifest Status:	Signed
Submission Type:	DataImage5Copy
Origin Type:	Service
Generator EPA ID:	CAR000283374
Generator Name:	HENKEL US OPERATIONS CORPORATION
Generator Mail Street Number:	Not reported
Generator Mail Street 1:	800 GRAYSON ST
Generator Mail Street 2:	Not reported
Generator Mail City:	BERKELEY
Generator Mail State:	CA
Generator Mail Zip:	94710
Generator Location Street Number:	Not reported
Generator Location Street 1:	800 GRAYSON ST
Generator Location Street 2:	ATTN: CHUCK CORNISH
Generator Location City:	BERKELEY
Generator Location Zip:	94710
Generator Location State:	CA
Generator Contact Company Name:	Not reported
Designated Facility EPA ID:	CAT080013352
Designated Facility Name:	DEMENNO/KERDOON
Designated Facility Mail Street Number:	2000
Designated Facility Mail Street 1:	CA90222 CA037US 2000
Designated Facility Mail Street 2:	2000 N. ALAMEDA STREET
Designated Facility Mail City:	COMPTON
Designated Facility Mail Zip:	90222
Designated Facility Mail State:	CA
Designated Facility Location Street Number:	2000
Designated Facility Location Street 1:	2000 N. ALAMEDA STREET
Designated Facility Location Street 2:	Not reported
Designated Facility Location City:	COMPTON
Designated Facility Location Zip:	90222-0000
Designated Facility Location State:	CA
Designated Facility Contact Company Name:	Not reported
Manifest Residue Indicator:	N
Rejection Indicator:	N

State Waste:

Manifest Tracking Number:	007821969FLE
Waste Line Number:	1
State Waste Code Owner:	CA
State Waste Code:	221
State Waste:	Waste oil and mixed oil

Transporter:

Manifest Tracking Number:	007821969FLE

Map ID
Direction
Distance
Elevation

MAP FINDINGS

Site

Database(s)

EDR ID Number
EPA ID Number

HENKEL CORPORATION - BERKELEY (Continued) **1024876859**

Transporter Line Number: 1
Transporter EPA ID: OHR000162800
Transporter Name: Nexeo Solutions Llc

Waste Line:
Manifest Tracking Number: 007821969FLE
Waste Line Number: 1
U.S. DOT Hazardous Indicator: N
U.S. DOT ID Number: Not reported
U.S. DOT Description: Not reported
Non-Hazardous Waste Description: NON RCRA HAZARDOUS WASTE, LIQUID (USED OIL), J44-31622, USED OIL, DK#1533060971
Number of Containers: 1
Container Type Code: DF
Container Type Description: Fiberboard or plastic drums, barrels, kegs
Waste Quantity: 230
Quantity Unit of Measure Code: P
Quantity Unit of Measure Description: Pounds
Waste Quantity, in Tons: 0.115
Acute Waste Quantity, in Tons: 0
Non-Acute Waste Quantity, in Tons: 0.115
Waste Quantity, in Kilograms: 104.30846
Acute Waste Quantity, in Kilograms: 0
Non-Acute Waste Quantity, in Kilorgrams: 104.30846
Management Method Code: H039
Management Method Description: OTHER RECOVERY OR RECLAMATION FOR REUSE
Waste Residue Indicator: N
Quantity Discrepancy Indicator: N
Waste Type Discrepancy Indicator: N
Waste Density: Not reported
Waste Density Unit of Measure Code: Not reported
Waste Density Unit of Measure Description: Not reported
Form Code: Not reported
Form Code Description: Not reported
Source Code: Not reported
Source Code Description: Not reported
Waste Minimization Code: Not reported
Waste Minimization Code Description: Not reported
Consent Number: Not reported
EPA Waste Indicator: N

Q110 **NATIONAL STARCH AND CHEMICAL COMPANY** **RESPONSE** **S108649747**
SSW **742 AND 800 GRAYSON AVENUE** **ENVIROSTOR** **N/A**
1/8-1/4 **BERKELEY, CA 94710**
0.166 mi.
877 ft. **Site 3 of 5 in cluster Q**

Relative:
Lower

Actual:
31 ft.

RESPONSE:
Name: NATIONAL STARCH AND CHEMICAL COMPANY
Address: 742 AND 800 GRAYSON AVENUE
City,State,Zip: BERKELEY, CA 94710
Facility ID: 60000668
Site Type: State Response
Site Type Detail: State Response or NPL
Acres: 5
National Priorities List: NO
Cleanup Oversight Agencies: SMBRP, RWQCB 2 - San Francisco Bay, CITY OF BERKELEY

Map ID
Direction
Distance
Elevation | Site | MAP FINDINGS | Database(s) | EDR ID Number
EPA ID Number

NATIONAL STARCH AND CHEMICAL COMPANY (Continued) **S108649747**

Lead Agency Description:	DTSC - Site Cleanup Program
Project Manager:	Not reported
Supervisor:	* Karen Toth
Division Branch:	Cleanup Berkeley
Site Code:	Not reported
Site Mgmt. Req.:	NONE SPECIFIED
Assembly:	14
Senate:	07
Special Program Status:	Not reported
Status:	Refer: RWQCB
Status Date:	06/27/2007
Restricted Use:	NO
Funding:	Responsible Party
Latitude:	37.85446
Longitude:	-122.2950
APN:	53-1655-2-2, 53-1655-3-15
Past Use:	NONE SPECIFIED
Potential COC :	NONE SPECIFIED
Confirmed COC:	NONE SPECIFIED
Potential Description:	NONE SPECIFIED
Alias Name:	53-1655-2-2
Alias Type:	APN
Alias Name:	53-1655-3-15
Alias Type:	APN
Alias Name:	110033611250
Alias Type:	EPA (FRS #)
Alias Name:	SLT2O03440
Alias Type:	GeoTracker Global ID
Alias Name:	01280069
Alias Type:	Envirostor ID Number
Alias Name:	60000399
Alias Type:	Envirostor ID Number
Alias Name:	60000400
Alias Type:	Envirostor ID Number
Alias Name:	60000668
Alias Type:	Envirostor ID Number

Completed Info:

Completed Area Name:	PROJECT WIDE
Completed Sub Area Name:	Not reported
Completed Document Type:	Site Screening
Completed Date:	10/04/2004
Comments:	National Starch and Chemical Co (NS) producted adhesive from 1980 to 1990. The adhesive operation at NS was closed in 1990 and moved to New Jersey. NS has conducted enviromental assessment and ground water investigation from 1994 to 1998. In 2004, DTSC conducted an evaluation of a site to determine what action is required and recommended that a concent order be issued to the owner.

Future Area Name:	Not reported
Future Sub Area Name:	Not reported
Future Document Type:	Not reported
Future Due Date:	Not reported
Schedule Area Name:	Not reported
Schedule Sub Area Name:	Not reported
Schedule Document Type:	Not reported
Schedule Due Date:	Not reported
Schedule Revised Date:	Not reported

Map ID
Direction
Distance
Elevation | Site | MAP FINDINGS | Database(s) | EDR ID Number
EPA ID Number

NATIONAL STARCH AND CHEMICAL COMPANY (Continued) **S108649747**

ENVIROSTOR:

Name:	NATIONAL STARCH AND CHEMICAL COMPANY
Address:	742 AND 800 GRAYSON AVENUE
City,State,Zip:	BERKELEY, CA 94710
Facility ID:	60000668
Status:	Refer: RWQCB
Status Date:	06/27/2007
Site Code:	Not reported
Site Type:	State Response
Site Type Detailed:	State Response or NPL
Acres:	5
NPL:	NO
Regulatory Agencies:	SMBRP, RWQCB 2 - San Francisco Bay, CITY OF BERKELEY
Lead Agency:	SMBRP
Program Manager:	Not reported
Supervisor:	* Karen Toth
Division Branch:	Cleanup Berkeley
Assembly:	14
Senate:	07
Special Program:	Not reported
Restricted Use:	NO
Site Mgmt Req:	NONE SPECIFIED
Funding:	Responsible Party
Latitude:	37.85446
Longitude:	-122.2950
APN:	53-1655-2-2, 53-1655-3-15
Past Use:	NONE SPECIFIED
Potential COC:	NONE SPECIFIED
Confirmed COC:	NONE SPECIFIED
Potential Description:	NONE SPECIFIED
Alias Name:	53-1655-2-2
Alias Type:	APN
Alias Name:	53-1655-3-15
Alias Type:	APN
Alias Name:	110033611250
Alias Type:	EPA (FRS #)
Alias Name:	SLT2O03440
Alias Type:	GeoTracker Global ID
Alias Name:	01280069
Alias Type:	Envirostor ID Number
Alias Name:	60000399
Alias Type:	Envirostor ID Number
Alias Name:	60000400
Alias Type:	Envirostor ID Number
Alias Name:	60000668
Alias Type:	Envirostor ID Number

Completed Info:

Completed Area Name:	PROJECT WIDE
Completed Sub Area Name:	Not reported
Completed Document Type:	Site Screening
Completed Date:	10/04/2004
Comments:	National Starch and Chemical Co (NS) producted adhesive from 1980 to 1990. The adhesive operation at NS was closed in 1990 and moved to New Jersey. NS has conducted enviromental assessment and ground water investigation from 1994 to 1998. In 2004, DTSC conducted an evaluation of a site to determine what action is required and

Map ID
Direction
Distance
Elevation | Site | MAP FINDINGS | Database(s) | EDR ID Number EPA ID Number

NATIONAL STARCH AND CHEMICAL COMPANY (Continued) **S108649747**

recommended that a concent order be issued to the owner.

Future Area Name:	Not reported
Future Sub Area Name:	Not reported
Future Document Type:	Not reported
Future Due Date:	Not reported
Schedule Area Name:	Not reported
Schedule Sub Area Name:	Not reported
Schedule Document Type:	Not reported
Schedule Due Date:	Not reported
Schedule Revised Date:	Not reported

Q111 **HENKEL US OPERATIONS CORP** **CERS HAZ WASTE** **S124948135**
SSW **800 GRAYSON ST** **EMI** **N/A**
1/8-1/4 **BERKELEY, CA 94571** **HWTS**
0.166 mi. **HAZNET**
877 ft. **Site 4 of 5 in cluster Q** **CERS**

Relative: **Lower**

Actual: **31 ft.**

CERS HAZ WASTE:

Name:	HENKEL - BERKELEY
Address:	800 GRAYSON ST
City,State,Zip:	BERKELEY, CA 94710
Site ID:	394614
CERS ID:	10196107
CERS Description:	Hazardous Waste Generator

EMI:

Name:	HENKEL US OPERATIONS CORPORATION
Address:	800 GRAYSON STREET
City,State,Zip:	BERKELEY, CA 94710
Year:	2021
County Code:	1
Air Basin:	SF
Facility ID:	19522
Air District Name:	BA
SIC Code:	2891
Air District Name:	BAY AREA AQMD
Community Health Air Pollution Info System:	Not reported
Consolidated Emission Reporting Rule:	Not reported
Total Organic Hydrocarbon Gases Tons/Yr:	5.70088963
Reactive Organic Gases Tons/Yr:	5.1833123913
Carbon Monoxide Emissions Tons/Yr:	0.105646659
NOX - Oxides of Nitrogen Tons/Yr:	0.423283866
SOX - Oxides of Sulphur Tons/Yr:	0.001715241
Particulate Matter Tons/Yr:	0.156804621
Part. Matter 10 Micrometers and Smllr Tons/Yr:	0.150894723

HWTS:

Name:	HENKEL US OPERATIONS CORP
Address:	800 GRAYSON ST
Address 2:	Not reported
City,State,Zip:	BERKELEY, CA 94571
EPA ID:	CAR000283374
Inactive Date:	06/30/2020
Create Date:	05/11/2018
Last Act Date:	Not reported
Mailing Name:	Not reported

Map ID
Direction
Distance
Elevation | Site | MAP FINDINGS | Database(s) | EDR ID Number
EPA ID Number

HENKEL US OPERATIONS CORP (Continued) **S124948135**

Mailing Address:	800 GRAYSON ST
Mailing Address 2:	Not reported
Mailing City,State,Zip:	BERKELEY, CA 94571
Owner Name:	HENKEL US OPERATIONS CORP
Owner Address:	1 HENKEL WAY
Owner Address 2:	Not reported
Owner City,State,Zip:	ROCKY HILL, CT 6067
Owner Phone:	Not reported
Owner Fax:	Not reported
Contact Name:	OLIVER SAMARDZIC
Contact Address:	800 GRAYSON ST
Contact Address 2:	Not reported
City,State,Zip:	BERKELEY, CA 94571
Contact Phone:	Not reported
Contact Fax:	Not reported
Facility Status:	Inactive
Facility Type:	PERMANENT
Category:	FEDERAL
Latitude:	37.85454
Longitude:	-122.294133

NAICS:

EPA ID:	CAR000283374
Create Date:	2018-05-11 16:39:05.690
NAICS Code:	325520
NAICS Description:	Adhesive Manufacturing
Issued EPA ID Date:	2018-05-11 16:39:05.67300
Inactive Date:	2020-06-30 00:00:00
Facility Name:	HENKEL US OPERATIONS CORP
Facility Address:	800 GRAYSON ST
Facility Address 2:	Not reported
Facility City:	BERKELEY
Facility County:	Not reported
Facility State:	CA
Facility Zip:	94571

HAZNET:

Name:	HENKEL US OPERATIONS CORP
Address:	800 GRAYSON ST
Address 2:	Not reported
City,State,Zip:	BERKELEY, CA 94571
Contact:	OLIVER SAMARDZIC
Telephone:	5104268587
Mailing Name:	Not reported
Mailing Address:	800 GRAYSON ST
Year:	2020
Gepaid:	CAR000283374
TSD EPA ID:	CAT080013352
CA Waste Code:	221 - Waste oil and mixed oil
Disposal Method:	H039 - Other Recovery Of Reclamation For Reuse Including Acid Regeneration, Organics Recovery Ect
Tons:	0.3095
Year:	2018
Gepaid:	CAR000283374

Map ID
Direction
Distance
Elevation Site

MAP FINDINGS

Database(s) EDR ID Number EPA ID Number

HENKEL US OPERATIONS CORP (Continued) **S124948135**

TSD EPA ID: CAT080013352
CA Waste Code: 221 - Waste oil and mixed oil
Disposal Method: H039 - Other Recovery Of Reclamation For Reuse Including Acid Regeneration, Organics Recovery Ect
Tons: 0.11500

Year: 2018
Gepaid: CAR000283374
TSD EPA ID: NVT330010000
CA Waste Code: 181 - Other inorganic solid waste
Disposal Method: H132 - Landfill Or Surface Impoundment That Will Be Closed As Landfill(To Include On-Site Treatment And/Or Stabilization)
Tons: 3.55000

Year: 2018
Gepaid: CAR000283374
TSD EPA ID: NVT330010000
CA Waste Code: 135 - Unspecified aqueous solution
Disposal Method: H039 - Other Recovery Of Reclamation For Reuse Including Acid Regeneration, Organics Recovery Ect
Tons: 1.37800

Additional Info:
Year: 2020
Gen EPA ID: CAR000283374

Shipment Date: 11/10/2020
Creation Date: 12/7/2020
Receipt Date: 11/19/2020
Manifest ID: 015450356FLE
Trans EPA ID: TXR000084869
Trans Name: UNIVAR SOLUTIONS USA THE WOODLANDS
Trans 2 EPA ID: Not reported
Trans 2 Name: Not reported
TSDF EPA ID: CAT080013352
Trans Name: WORLD OIL RECYCLING
TSDF Alt EPA ID: Not reported
TSDF Alt Name: Not reported
Waste Code Description: 221 - Waste oil and mixed oil
RCRA Code: Not reported
Meth Code: H039 - Other Recovery Of Reclamation For Reuse Including Acid Regeneration, Organics Recovery Ect
Quantity Tons: 0.3095
Waste Quantity: 619
Quantity Unit: P
Additional Code 1: Not reported
Additional Code 2: Not reported
Additional Code 3: Not reported
Additional Code 4: Not reported
Additional Code 5: Not reported

CERS:
Name: HENKEL - BERKELEY
Address: 800 GRAYSON ST
City,State,Zip: BERKELEY, CA 94710

Map ID
Direction
Distance
Elevation | Site | MAP FINDINGS | Database(s) | EDR ID Number
EPA ID Number

HENKEL US OPERATIONS CORP (Continued) **S124948135**

Site ID: 394614
CERS ID: 10196107
CERS Description: Chemical Storage Facilities

Violations:
Site ID: 394614
Site Name: Henkel - Berkeley
Violation Date: 10-29-2020
Citation: 22 CCR 12 66262.34(f) - California Code of Regulations, Title 22, Chapter 12, Section(s) 66262.34(f)
Violation Description: Failure to properly label hazardous waste accumulation containers and portable tanks with the following requirements: "Hazardous Waste", name and address of the generator, physical and chemical characteristics of the Hazardous Waste, and starting accumulation date.
Violation Notes: Returned to compliance on 11/25/2020. Observation: Used oil container missing all required fields on label (see "violation text")
Corrective Action: Label properly with all required fields and submit photograph to TMD.
Violation Division: Berkeley City Toxics Management Division
Violation Program: HW
Violation Source: CERS,

Site ID: 394614
Site Name: Henkel - Berkeley
Violation Date: 08-17-2015
Citation: 22 CCR 15 66265.16 - California Code of Regulations, Title 22, Chapter 15, Section(s) 66265.16
Violation Description: Failure to provide employees within the first six months after the date of their employment, or assignment to the facility, or to work unsupervised, or to a new position at a facility with hazardous waste training to ensure employees are competent in the following areas: hazardous waste management procedures (including contingency plan implementation) relevant to the positions in which they are employed, emergency response and emergency equipment, and procedures for using, inspecting, repairing, and replacing facility emergency and monitoring equipment. In addition, the owner/operator shall ensure facility personnel take part in an annual review of the initial training and training records training records on current personnel shall be kept until closure of the facility. Training records on former employees shall be kept for at least three years from the date the employee last worked at the facility. The records shall include the following: the job title for each position at the facility related to hazardous waste management, and the name of the employee filling each job; a written job description for each position, duties of facility personnel assigned to each position, and a written description of the type and amount of both introductory and continuing training that will be given to each person filling a position.
Violation Notes: Returned to compliance on 10/15/2015. Henkel failed to demonstrate their training plan satisfies requirements for LQG. No training plan available to show, personnel, their title and job description, required training and frequency of recurring training.
Violation Division: Berkeley City Toxics Management Division
Violation Program: HW
Violation Source: CERS,

Site ID: 394614
Site Name: Henkel - Berkeley

HENKEL US OPERATIONS CORP (Continued) **S124948135**

Violation Date:	08-17-2015
Citation:	22 CCR 15 66265.171 - California Code of Regulations, Title 22, Chapter 15, Section(s) 66265.171
Violation Description:	Failure to accumulate hazardous waste in a container that is in good condition.
Violation Notes:	Returned to compliance on 10/15/2015. Containers with liquid materials indicated as damaged. Unclear as to whether these are hazardous wastes. Business segregated containers intended for reuse or repair and clearly marked areas for wastes and products in process. Additional time was allowed for compliance due to scheduling issues - health, vacation, and also new management at Henkel.
Violation Division:	Berkeley City Toxics Management Division
Violation Program:	HW
Violation Source:	CERS,
Site ID:	394614
Site Name:	Henkel - Berkeley
Violation Date:	08-17-2015
Citation:	HSC 6.5 25244.21 - California Health and Safety Code, Chapter 6.5, Section(s) 25244.21
Violation Description:	Failure of the generator to adequately complete, and maintain for review, the following requirements of the source reduction report (SB-14): 1) The name and location of the site, 2) Telephone number, 3) Identification Number, 4) The SIC Code, 5) Length of time the company has been in business at the present site, 6) Major products manufactured or services provided and, if necessary to convey an understanding of the business, their general applications or examples of their applications or end use, 7) Number of employees, 8) A general description of site Operations/Maintenance with corresponding block diagrams focusing on quantity and type of hazardous wastes, raw materials, and final products produced at the site, 9) Identification of all routinely generated hazardous waste streams that annually weigh 600 kg or more and that result from ongoing processes or Operations/Maintenance and exceed 5 percent of the total yearly weight of hazardous waste generated, for extremely hazardous waste, that annually weigh 0.6 kg or more and exceed 5 percent of the total yearly weight of extremely hazardous waste generated at the site, 10) For each hazardous waste stream identified the report shall include all of the following information: A) An estimate of the quantity of hazardous waste generated, B) An evaluation of source reduction approaches available and are potentially viable. The evaluation shall consider at least all of the following source reduction approaches: i) Input change. ii) Operational improvement. iii) Production process change. iv) Product reformulation. v) Administration/ Documentation steps taken to reduce hazardous waste generation including but not limited to: (A) Inventory control; (B) Employee award programs; (C) Employee training; (D) In-house policies; (E) Corporate or management commitment; and (F) Other programs or measures, 11) Consideration of the following factors for each measure evaluated in accordance with subsection (10) of this section (where a specific factor does not apply
Violation Notes:	Returned to compliance on 10/15/2015. Henkel failed to prepare a source reduction plan. Manifesting indicates significant increases in waste disposal over the previous years. Henkel allowed additional time tom comply with the development of a Source Reduction report. Henkel is actively researching whether waste characterization should be indicated as hazardous, since SDS ingredients are non-hazardous.

Map ID
Direction
Distance
Elevation | Site | MAP FINDINGS | Database(s) | EDR ID Number
EPA ID Number

HENKEL US OPERATIONS CORP (Continued) **S124948135**

	Waste analysis in progress as of 10/15/15.
Violation Division:	Berkeley City Toxics Management Division
Violation Program:	HW
Violation Source:	CERS,
Site ID:	394614
Site Name:	Henkel - Berkeley
Violation Date:	10-29-2020
Citation:	HSC 6.5 25123.3(h)(1) - California Health and Safety Code, Chapter 6.5, Section(s) 25123.3(h)(1)
Violation Description:	Failure to send hazardous waste offsite for treatment, storage, or disposal within 180 days (or 270 days if waste is transported over 200 miles) for a generator who generates less than 1000 kilogram per month if all of the following conditions are met: (1) The quantity of hazardous waste accumulated onsite never exceeds 6,000 kilograms. (2) The generator complies with the requirements of 40 Code of Federal Regulations section 262.34(d), (e) and (f). (3) The generator does not hold acutely hazardous waste or extremely hazardous waste in an amount greater than one kilogram for more than 90 days.
Violation Notes:	Returned to compliance on 11/25/2020. Observation: Used oil drum was missing accumulation start date and waste has not been shipped off of site since 2019; per operator, it has been accumulating over 180 days. Corrective Action: Dispose of waste within 30 days (Alameda County Household Hazardous Waste - Small Business Program is an option) and submit photograph to TMD.
Violation Division:	Berkeley City Toxics Management Division
Violation Program:	HW
Violation Source:	CERS,
Site ID:	394614
Site Name:	Henkel - Berkeley
Violation Date:	06-29-2015
Citation:	HSC 6.95 25508.1(a)-(e) - California Health and Safety Code, Chapter 6.95, Section(s) 25508.1(a)-(e)
Violation Description:	Failure to electronically update business plan within 30 days of any one of the following events: A 100 percent or more increase in the quantity of a previously disclosed material. Any handling of a previously undisclosed hazardous materials at or above reportable quantities. A change of business address, business ownership, or business name.
Violation Notes:	Returned to compliance on 12/14/2015. Henkel RTC date was extended because violations that were observed on 6/29 were not reported to Henkel until 8/17 due to GAF vacation, FMLA and sick leave for Henkel representatives. Henkel received a return to compliance inspection on 10/15/15. Hazardous waste violations confirmed as corrected. The deadline to comply with HMBP violation has been extended to allow staff and consulting support to upload chemical inventory information from a spreadsheet. There has not been a functioning spreadsheet, but staff are working with the vendor to correct this. Additional time may be needed to convert the existing inventory of chemicals into the new spreadsheet. Henkel has hired a consultant to support this effort. On 11/16/15, contacted Henkel to request progress report after being forwarded CERS upload template for chemical inventory. Taha Nassar requested an extension to 12/15, though suggested it would be completed sooner. Taha having issues with email, agreed to confirm by as [Truncated]
Violation Division:	Berkeley City Toxics Management Division

Map ID
Direction
Distance
Elevation | Site | MAP FINDINGS | Database(s) | EDR ID Number EPA ID Number

HENKEL US OPERATIONS CORP (Continued) **S124948135**

Violation Program: HMRRP
Violation Source: CERS,

Site ID: 394614
Site Name: Henkel - Berkeley
Violation Date: 08-17-2015
Citation: 22 CCR 31 67100.9 - California Code of Regulations, Title 22, Chapter 31, Section(s) 67100.9
Violation Description: Failure of the generator to prepare a summary progress report (Form # 1262 titled, Summary Progress Report) and submit it to the Department of Toxic Substances Control every four years thereafter.
Violation Notes: Returned to compliance on 10/15/2015. Henkel failed to prepare a hazardous waste summary progress report. Additional time granted for Henkel to arrange for support and review of a summary progress report.
Violation Division: Berkeley City Toxics Management Division
Violation Program: HW
Violation Source: CERS,

Site ID: 394614
Site Name: Henkel - Berkeley
Violation Date: 06-29-2015
Citation: 40 CFR 1 262.34(d)(5)(iii) - U.S. Code of Federal Regulations, Title 40, Chapter 1, Section(s) 262.34(d)(5)(iii)
Violation Description: Failure to ensure employees are familiar with the handling and compliance of hazardous waste regulations and emergency response.
Violation Notes: Returned to compliance on 10/15/2015. Henkel RTC date was extended because violations that were observed on 6/29 were not reported to Henkel until 8/17 due to GAF vacation, FMLA and sick leave for Henkel representatives. Additional time required to comply due to staffing and revision issues.
Violation Division: Berkeley City Toxics Management Division
Violation Program: HW
Violation Source: CERS,

Site ID: 394614
Site Name: Henkel - Berkeley
Violation Date: 12-19-2017
Citation: HSC 6.95 25508.1(a)-(f) - California Health and Safety Code, Chapter 6.95, Section(s) 25508.1(a)-(f)
Violation Description: Failure to electronically update business plan within 30 days of any one of the following events: A 100 percent or more increase in the quantity of a previously disclosed material. Any handling of a previously undisclosed hazardous materials at or above reportable quantities. A change of business address, business ownership, or business name. A substantial change in the handler's operations that requires modification to any portion of the business plan.
Violation Notes: Returned to compliance on 04/17/2018. note address change needed for this site, bldg to be sold, business had previously consolidated operations into the adjoining property, HM quantities no change.
Violation Division: Berkeley City Toxics Management Division
Violation Program: HMRRP
Violation Source: CERS,

Site ID: 394614
Site Name: Henkel - Berkeley
Violation Date: 08-17-2015
Citation: 22 CCR 12 66262.34(f) - California Code of Regulations, Title 22,

HENKEL US OPERATIONS CORP (Continued) **S124948135**

Chapter 12, Section(s) 66262.34(f)
Violation Description: Failure to properly label hazardous waste accumulation containers with the following requirements: "Hazardous Waste", name and address of the generator, physical and chemical characteristics of the Hazardous Waste, and starting accumulation date.
Violation Notes: Returned to compliance on 10/15/2015. Henkel stored hazardous waste in containers with accumulation periods in excess of 90 days. Approved extension of compliance deadline due to illness/vacation schedules and also to allow for new facility management and compliance support. Former waste removed from site under manifest. Existing waste containers were labeled properly during inspection on 10/15, with no containers exceeding 90 days.
Violation Division: Berkeley City Toxics Management Division
Violation Program: HW
Violation Source: CERS,

Evaluation:
Eval General Type: Compliance Evaluation Inspection
Eval Date: 06-29-2015
Violations Found: Yes
Eval Type: Routine done by local agency
Eval Notes: Chemicals identified in the facility that do not appear on the reported inventory. Chemical locations are located as 'ubiquitous'. Chemical locations are required to be identified with a more specific location.
Eval Division: Berkeley City Toxics Management Division
Eval Program: HMRRP
Eval Source: CERS,

Eval General Type: Compliance Evaluation Inspection
Eval Date: 06-29-2015
Violations Found: Yes
Eval Type: Routine done by local agency
Eval Notes: Not reported
Eval Division: Berkeley City Toxics Management Division
Eval Program: HW
Eval Source: CERS,

Eval General Type: Other/Unknown
Eval Date: 08-17-2015
Violations Found: Yes
Eval Type: Other, not routine, done by local agency
Eval Notes: Submit Cert of Return to Compliance form within 30 days or by extension for reasonable circumstances. Schedule Return to Compliance inspection to confirm completion of corrections. Violation due date was extended from original date of inspection due to unanticipated absences, hiring of new facility manager, and vacation schedules.
Eval Division: Berkeley City Toxics Management Division
Eval Program: HW
Eval Source: CERS,

Eval General Type: Compliance Evaluation Inspection
Eval Date: 10-29-2020
Violations Found: No
Eval Type: Routine done by local agency
Eval Notes: Toxics Management Division (TMD) conducted routine Hazardous Materials Business Plan (HMBP), Hazardous Waste Generator (HWG), and Stormwater

Map ID
Direction
Distance
Elevation | Site | MAP FINDINGS | Database(s) | EDR ID Number
EPA ID Number

HENKEL US OPERATIONS CORP (Continued) **S124948135**

inspections of Henkel. At this location, Henkel manufactures end-product water-based adhesives and ingredients to be sent out for further production. Previously, at an adjacent location, Henkel manufactured solvent-based adhesives; this location is no longer operable. Operator took photographs to be sent to TMD later. Most hazardous materials on-site only posed a low-level health risk per the HMIS labels and were in the general storage area of the warehouse; base/corrosives were stored in separate area with secondary containment and Department of Defense(DOD)-regulated materials were stored in locked cage (liquids were secondarily contained). Oven is heated using natural gas line. Employee training records were provided. TMD observed - 25 x 55gal drums adhesive agents = 1375gal - 15 x 275gal totes of resyn = 4125gal - 8x 275gal [Truncated]

Eval Division: Berkeley City Toxics Management Division
Eval Program: HMRRP
Eval Source: CERS,

Eval General Type: Compliance Evaluation Inspection
Eval Date: 05-09-2018
Violations Found: No
Eval Type: Routine done by local agency
Eval Notes: Facility has not generated hazardous waste since completely moving to 800 Grayson. Hazardous Waste Glue shipped off in 2016 was due to cleaning for closure. Waste oil has not been generated in the last 5 years, generated by servicing machinery. Non-hazardous waste glue from bleeding off tanks is generated and collected in totes - waste is hauled off to Altamont Landfill. Employees receive DOT training. Universal waste is properly managed and kept in appropriate containers. Emergency eye wash/ showers are available and regularly tested. Fire extinguishers are up to date and serviced. New EPA ID number is required prior to shipment of waste oil. Spills are cleaned up with absorbent and disposed of as solid waste, absorbent material should be disposed of along with the non-haz adhesive generated from tank cleaning.

Eval Division: Berkeley City Toxics Management Division
Eval Program: HW
Eval Source: CERS,

Eval General Type: Compliance Evaluation Inspection
Eval Date: 10-29-2020
Violations Found: Yes
Eval Type: Routine done by local agency
Eval Notes: TMD observed Fire Extinguishers current as of October 2019; these will need servicing soon. TMD observed First Aid kit, spill kits, eyewash stations, and facility equipped with sprinklers. Facility has dust collection system for compliance with BAAQMD and reduction of explosion hazard potential. Emergency Response plan was made available and included TMD's phone number notifications. EPA ID# CAR000283374 active at time of inspection; this updated in CERS. Hazardous waste manifests and waste profiles were available at time of inspection. TMD observed - 2x 55gal used oil

Eval Division: Berkeley City Toxics Management Division
Eval Program: HW
Eval Source: CERS,

Eval General Type: Compliance Evaluation Inspection
Eval Date: 12-19-2017

HENKEL US OPERATIONS CORP (Continued) **S124948135**

Violations Found: Yes
Eval Type: Routine done by local agency
Eval Notes: Business address needs change due to bldg to be sold. HM quantities no change but need to revise the address.
Eval Division: Berkeley City Toxics Management Division
Eval Program: HMRRP
Eval Source: CERS,

Eval General Type: Compliance Evaluation Inspection
Eval Date: 05-09-2018
Violations Found: No
Eval Type: Routine done by local agency
Eval Notes: Business completed move from 742 Grayson. Now located at 800 Grayson. Hazardous materials observed onsite were consistent with CERS reporting. Facility site map is accurate. Employee training for hazard communication and emergency evacuation procedures are reviewed annually. Emergency phone numbers and evacuation maps are available. Employee training is conducted annually, records were available.
Eval Division: Berkeley City Toxics Management Division
Eval Program: HMRRP
Eval Source: CERS,

Enforcement Action:
Site ID: 394614
Site Name: Henkel - Berkeley
Site Address: 800 GRAYSON ST
Site City: BERKELEY
Site Zip: 94710
Enf Action Date: 06-29-2015
Enf Action Type: Notice of Violation (Unified Program)
Enf Action Description: Notice of Violation Issued by the Inspector at the Time of Inspection
Enf Action Notes: Not reported
Enf Action Division: Berkeley City Toxics Management Division
Enf Action Program: HMRRP
Enf Action Source: CERS,

Site ID: 394614
Site Name: Henkel - Berkeley
Site Address: 800 GRAYSON ST
Site City: BERKELEY
Site Zip: 94710
Enf Action Date: 06-29-2015
Enf Action Type: Notice of Violation (Unified Program)
Enf Action Description: Notice of Violation Issued by the Inspector at the Time of Inspection
Enf Action Notes: Not reported
Enf Action Division: Berkeley City Toxics Management Division
Enf Action Program: HW
Enf Action Source: CERS,

Site ID: 394614
Site Name: Henkel - Berkeley
Site Address: 800 GRAYSON ST
Site City: BERKELEY
Site Zip: 94710
Enf Action Date: 08-17-2015
Enf Action Type: Notice of Violation (Unified Program)
Enf Action Description: Notice of Violation Issued by the Inspector at the Time of Inspection

Map ID
Direction
Distance
Elevation | Site | MAP FINDINGS | Database(s) | EDR ID Number
EPA ID Number

HENKEL US OPERATIONS CORP (Continued) **S124948135**

Enf Action Notes: Not reported
Enf Action Division: Berkeley City Toxics Management Division
Enf Action Program: HW
Enf Action Source: CERS,

Coordinates:
Site ID: 394614
Facility Name: Henkel - Berkeley
Env Int Type Code: HMBP
Program ID: 10196107
Coord Name: Not reported
Ref Point Type Desc: Center of a facility or station.,
Latitude: 37.854240
Longitude: -122.295520

Affiliation:
Affiliation Type Desc: CUPA District
Entity Name: Berkeley City Toxics Management Division
Entity Title: Not reported
Affiliation Address: 1947 Center Street, 1st Floor
Affiliation City: Berkeley
Affiliation State: CA
Affiliation Country: Not reported
Affiliation Zip: 94704
Affiliation Phone: (510) 981-7460,

Affiliation Type Desc: Document Preparer
Entity Name: Tobin Hawes
Entity Title: Not reported
Affiliation Address: Not reported
Affiliation City: Not reported
Affiliation State: Not reported
Affiliation Country: Not reported
Affiliation Zip: Not reported
Affiliation Phone: ,

Affiliation Type Desc: Facility Mailing Address
Entity Name: Mailing Address
Entity Title: Not reported
Affiliation Address: 800 Grayson St
Affiliation City: Berkeley
Affiliation State: CA
Affiliation Country: Not reported
Affiliation Zip: 94710
Affiliation Phone: ,

Affiliation Type Desc: Property Owner
Entity Name: HENKEL US OPERATIONS CORPORATION
Entity Title: Not reported
Affiliation Address: 1 Henkel Way
Affiliation City: Rocky Hill
Affiliation State: CT
Affiliation Country: United States
Affiliation Zip: 06067
Affiliation Phone: (860) 571-5100,

Map ID
Direction
Distance
Elevation | Site | MAP FINDINGS | Database(s) | EDR ID Number
EPA ID Number

HENKEL US OPERATIONS CORP (Continued) **S124948135**

Affiliation Type Desc:	Operator
Entity Name:	HENKEL OF AMERICA INC
Entity Title:	Not reported
Affiliation Address:	Not reported
Affiliation City:	Not reported
Affiliation State:	Not reported
Affiliation Country:	Not reported
Affiliation Zip:	Not reported
Affiliation Phone:	(925) 664-9144,

Affiliation Type Desc:	Environmental Contact
Entity Name:	Casey Frommeyer
Entity Title:	Not reported
Affiliation Address:	Henkel Corporation
Affiliation City:	Mentor
Affiliation State:	OH
Affiliation Country:	Not reported
Affiliation Zip:	44060
Affiliation Phone:	,

Affiliation Type Desc:	Identification Signer
Entity Name:	Tobin Hawes
Entity Title:	SHE Network Manager
Affiliation Address:	Not reported
Affiliation City:	Not reported
Affiliation State:	Not reported
Affiliation Country:	Not reported
Affiliation Zip:	Not reported
Affiliation Phone:	,

Affiliation Type Desc:	Legal Owner
Entity Name:	Grant Antalek
Entity Title:	Not reported
Affiliation Address:	800 Grayson St
Affiliation City:	Berkeley
Affiliation State:	CA
Affiliation Country:	United States
Affiliation Zip:	94710
Affiliation Phone:	(925) 232-3101,

Affiliation Type Desc:	Parent Corporation
Entity Name:	HENKEL CORPORATION
Entity Title:	Not reported
Affiliation Address:	Not reported
Affiliation City:	Not reported
Affiliation State:	Not reported
Affiliation Country:	Not reported
Affiliation Zip:	Not reported
Affiliation Phone:	,

MAP FINDINGS

Map ID / Direction / Distance / Elevation	Site	Database(s)	EDR ID Number / EPA ID Number
P112	**C.D.H. METALS, INC.**	**CPS-SLIC**	**S101624599**
NNW	**2550 7TH ST**	**CA FID UST**	**N/A**
1/8-1/4	**BERKELEY, CA 94710**	**CERS**	
0.167 mi.			
882 ft.	**Site 3 of 4 in cluster P**		

Relative:
Lower

Actual:
38 ft.

CPS-SLIC:

Name:	BAYER FACILITY (FORMER MILES LABS CUTTER)
Address:	2550 7TH STREET
City,State,Zip:	BERKELEY, CA 94710
Region:	STATE
Facility Status:	**Open - Site Assessment**
Status Date:	10/29/2021
Global Id:	T0600191476
Lead Agency:	SAN FRANCISCO BAY RWQCB (REGION 2)
Lead Agency Case Number:	Not reported
Latitude:	37.8586640171102
Longitude:	-122.295341285706
Case Type:	Cleanup Program Site
Case Worker:	KEB
Local Agency:	Not reported
RB Case Number:	01S0045
File Location:	Regional Board
Potential Media Affected:	Other Groundwater (uses other than drinking water), Soil
Potential Contaminants of Concern:	Dichloroethene (DCE), Trichloroethylene (TCE), Vinyl chloride, Diesel, Gasoline, Total Petroleum Hydrocarbons (TPH)
EPA Region:	9
Coordinate Source:	Google Map Move
Cuf Case:	NO
Quantity Released Gallons:	0
Begin Date:	02/15/1985
Leak Reported Date:	01/01/1994
How Discovered:	Tank Closure
How Discovered Description:	Not reported
Discharge Source:	Other
Discharge Cause:	Unknown
Stop Method:	Not reported
Stop Description:	Not reported
No Further Action Date:	Not reported
CA Water Watershed Name:	Bay Bridges - Berkeley (203.30)
Dwr Groundwater Subbasin Name:	Santa Clara Valley - East Bay Plain (2-009.04)
Disadvantaged Community:	Not reported
CA Enviroscreen 3 Score:	76-80%
CA Enviroscreen 4 Score:	65-70%
Military DOD Site:	No
Facility Project Subtype:	Not reported
RWQCB Region:	SAN FRANCISCO BAY RWQCB (REGION 2)
Site History:	The Cutter Laboratory began operations at its present west Berkeley site in 1917. In 1974, Cutter Laboratories was purchased by Bayer AG of Germany and in 1983, was merged into Miles, Inc. In 1992, Miles, Inc. purchased the 5.6 acre parcel then occupied by the Gary Steel Company, the City of Berkeley School Bus Yard, and Western Intermodals. The Miles facility became a nearly 30-acre site located in the industrially zoned flatlands area west of San Pablo Avenue. The project site contains various one-to three-story research laboratories, process/manufacturing facilities, storage/warehouse buildings and administrative/office buildings.The facility has historically used numerous underground storage tanks (USTs) for storage of hazardous materials, all of which have been removed;

C.D.H. METALS, INC. (Continued) **S101624599**

contamination has been encountered and documented for these USTs.

Click here to access the California GeoTracker records for this facility:

CA FID UST:

Facility ID:	01000806
Regulated By:	UTNKA
Regulated ID:	00065004
Cortese Code:	Not reported
SIC Code:	Not reported
Facility Phone:	4156440900
Mail To:	Not reported
Mailing Address:	2550 7TH ST
Mailing Address 2:	Not reported
Mailing City,St,Zip:	BERKELEY 94710
Contact:	Not reported
Contact Phone:	Not reported
DUNs Number:	Not reported
NPDES Number:	Not reported
EPA ID:	Not reported
Comments:	Not reported
Status:	Active

CERS:

Name:	MILES LABS CUTTER
Address:	2550 7TH STREET
City,State,Zip:	BERKELEY, CA 94710
Site ID:	745409
CERS ID:	T0600191476
CERS Description:	Cleanup Program Site

Affiliation:

Affiliation Type Desc:	Regional Board Caseworker
Entity Name:	KEVIN BROWN - SAN FRANCISCO BAY RWQCB (REGION 2)
Entity Title:	Not reported
Affiliation Address:	1515 CLAY STREET, SUITE 1400
Affiliation City:	OAKLAND
Affiliation State:	CA
Affiliation Country:	Not reported
Affiliation Zip:	Not reported
Affiliation Phone:	,

P113 **C D H METALS INC** **HIST UST** **U001599650**
NNW **2550 7TH STREET** **N/A**
1/8-1/4 **BERKELEY, CA 94710**
0.167 mi.
882 ft. **Site 4 of 4 in cluster P**

Relative:
Lower

Actual:
38 ft.

HIST UST:

Name:	C D H METALS INC
Address:	2550 7TH STREET
City,State,Zip:	BERKELEY, CA 94710
File Number:	00035f2c
URL:	https://documents.geotracker.waterboards.ca.gov/ustpdfs/pdf/00035f2c.pdf
Region:	STATE
Facility ID:	00000065004

Map ID
Direction
Distance
Elevation | Site | MAP FINDINGS | Database(s) | EDR ID Number
EPA ID Number

C D H METALS INC (Continued) **U001599650**

Facility Type:	Other
Other Type:	METAL FABRICATION
Contact Name:	ROBERT KRAUSS
Telephone:	4156440900
Owner Name:	DUCOMMUN METALS COMPANY
Owner Address:	4890 S. ALAMEDA STREET
Owner City,St,Zip:	LOS ANGELES, CA 90058
Total Tanks:	0001
Tank Num:	001
Container Num:	D-1
Year Installed:	Not reported
Tank Capacity:	00010000
Tank Used for:	PRODUCT
Type of Fuel:	DIESEL
Container Construction Thickness:	Not reported
Leak Detection:	Stock Inventor

Click here for Geo Tracker PDF:

O114 **WEST COAST PROPERTY MANAGEMENT** **UST FINDER RELEASE** **1029129949**
North **2547 8TH ST** **N/A**
1/8-1/4 **BERKELEY, CA 94710**
0.172 mi.
910 ft. **Site 3 of 7 in cluster O**

Relative:
Higher

Actual:
43 ft.

UST FINDER RELEASE:

Object ID:	40541
Facility ID:	Not reported
Lust ID:	CAT0600101534
Name:	WEST COAST PROPERTY MANAGEMENT
Address:	2547 8TH ST
City,State,Zip:	BERKELEY, CA 94710
Address Match Type:	PointAddress
Reported Date:	Not reported
Status:	No Further Action
Substance:	Not reported
Population within 1500ft:	1763
Domestic Wells within 1500ft:	0
Land Use:	Developed, High Intensity
Within SPA:	No
SPA PWS Facility ID:	Not reported
SPA Water Type:	Not reported
SPA Facility Type:	Not reported
SPA HUC12:	Not reported
Within WHPA:	No
WHPA PWS Facility ID:	Not reported
WHPA Water Type:	Not reported
WHPA Facility Type:	Not reported
WHPA HUC12:	Not reported
Within 100yr Floodplain:	No
Tribe:	Not reported
EPA Region:	9
NFA Letter 1:	Not reported
NFA Letter 2:	Not reported
NFA Letter 3:	Not reported
NFA Letter 4:	Not reported
Closed With Residual Contaminate:	Not reported

MAP FINDINGS

Map ID / Direction / Distance / Elevation | Site | Database(s) | EDR ID Number / EPA ID Number

WEST COAST PROPERTY MANAGEMENT (Continued) **1029129949**

Coordinate Source:	Geocode
X Coord:	-122.29263
Y Coord:	37.8595500000001
Latitude:	37.8595499999999
Longitude:	-122.29263

O115 **WEST COAST PROPERTY MGMNT/** **CA FID UST** **S106027255**
North **2547 8TH** **N/A**
1/8-1/4 **BERKELEY, CA 94710**
0.172 mi.
910 ft. **Site 4 of 7 in cluster O**

Relative: **Higher**

Actual: **43 ft.**

CA FID UST:

Facility ID:	01001773
Regulated By:	UTNKI
Regulated ID:	Not reported
Cortese Code:	Not reported
SIC Code:	Not reported
Facility Phone:	4158856970
Mail To:	Not reported
Mailing Address:	710 VAN NESS AVE
Mailing Address 2:	Not reported
Mailing City,St,Zip:	BERKELEY 94710
Contact:	Not reported
Contact Phone:	Not reported
DUNs Number:	Not reported
NPDES Number:	Not reported
EPA ID:	Not reported
Comments:	Not reported
Status:	Inactive

O116 **WEST COAST PROPERTY MANAGEMENT** **LUST** **S100226170**
North **2547 8TH ST** **Cortese** **N/A**
1/8-1/4 **BERKELEY, CA 94710** **CERS**
0.172 mi.
910 ft. **Site 5 of 7 in cluster O**

Relative: **Higher**

Actual: **43 ft.**

LUST REG 2:

Region:	2
Facility Id:	01-1659
Facility Status:	Case Closed
Case Number:	01-1659
How Discovered:	Tank Closure
Leak Cause:	Structure Failure
Leak Source:	Tank
Date Leak Confirmed:	4/14/1994
Oversight Program:	LUST
Prelim. Site Assesment Wokplan Submitted:	Not reported
Preliminary Site Assesment Began:	Not reported
Pollution Characterization Began:	Not reported
Pollution Remediation Plan Submitted:	Not reported
Date Remediation Action Underway:	Not reported
Date Post Remedial Action Monitoring Began:	Not reported

CORTESE:

Name:	WEST COAST PROPERTY MANAGEMENT

Map ID
Direction
Distance
Elevation | Site | MAP FINDINGS | Database(s) | EDR ID Number
EPA ID Number

WEST COAST PROPERTY MANAGEMENT (Continued) **S100226170**

Address:	2547 8TH ST
City,State,Zip:	BERKELEY, CA 94710
Region:	CORTESE
Envirostor Id:	Not reported
Global ID:	T0600101534
Site/Facility Type:	LUST CLEANUP SITE
Cleanup Status:	COMPLETED - CASE CLOSED
Status Date:	Not reported
Site Code:	Not reported
Latitude:	Not reported
Longitude:	Not reported
Owner:	Not reported
Enf Type:	Not reported
Swat R:	Not reported
Flag:	active
Order No:	Not reported
Waste Discharge System No:	Not reported
Effective Date:	Not reported
Region 2:	Not reported
WID Id:	Not reported
Solid Waste Id No:	Not reported
Waste Management Uit Name:	Not reported
File Name:	Active Open

CERS:

Name:	WEST COAST PROPERTY MANAGEMENT
Address:	2547 8TH ST
City,State,Zip:	BERKELEY, CA 94710
Site ID:	773375
CERS ID:	T0600101534
CERS Description:	Leaking Underground Storage Tank Cleanup Site

Affiliation:

Affiliation Type Desc:	Local Agency Caseworker
Entity Name:	GEOFFERY FIEDLER - BERKELEY, CITY OF
Entity Title:	Not reported
Affiliation Address:	2118 MILVIA STREET 3RD FLOOR
Affiliation City:	BERKELEY
Affiliation State:	CA
Affiliation Country:	Not reported
Affiliation Zip:	Not reported
Affiliation Phone:	,

Affiliation Type Desc:	Regional Board Caseworker
Entity Name:	Regional Water Board - SAN FRANCISCO BAY RWQCB (REGION 2)
Entity Title:	Not reported
Affiliation Address:	1515 CLAY ST SUITE 1400
Affiliation City:	OAKLAND
Affiliation State:	CA
Affiliation Country:	Not reported
Affiliation Zip:	Not reported
Affiliation Phone:	,

MAP FINDINGS

Map ID / Direction / Distance / Elevation	Site	Database(s)	EDR ID Number / EPA ID Number
O117	**ENCHROMA, INC(BERKELEY, CA)**	**CERS HAZ WASTE**	**S129011631**
North	**2547 8TH ST STE 35**		**N/A**
1/8-1/4	**BERKELEY, CA 94710**		
0.172 mi.			
910 ft.	**Site 6 of 7 in cluster O**		

Relative: Higher

Actual: 43 ft.

CERS HAZ WASTE:

Name:	ENCHROMA, INC(BERKELEY, CA)
Address:	2547 8TH ST STE 35
City,State,Zip:	BERKELEY, CA 94710
Site ID:	616403
CERS ID:	10903780
CERS Description:	Hazardous Waste Generator

Violations:

Site ID:	616403
Site Name:	Enchroma, inc(Berkeley, CA)
Violation Date:	07-06-2023
Citation:	22 CCR 12 66262.40(a) - California Code of Regulations, Title 22, Chapter 12, Section(s) 66262.40(a)
Violation Description:	Failure to keep a copy of each properly signed manifest for at least three years from the date the waste was accepted by the initial transporter. The manifest signed at the time the waste was accepted for transport shall be kept until receiving a signed copy from the designated facility which received the waste.
Violation Notes:	Returned to compliance on 07/26/2023. Observation: Operator was unable to provide copies of hazardous waste manifests for review at the time of inspection. Corrective Action: Submit copies of hazardous waste manifests via email within 30 days of report issuance.
Violation Division:	Berkeley City Toxics Management Division
Violation Program:	HW
Violation Source:	CERS,

Site ID:	616403
Site Name:	Enchroma, inc(Berkeley, CA)
Violation Date:	07-06-2023
Citation:	22 CCR 12 66262.34(f) - California Code of Regulations, Title 22, Chapter 12, Section(s) 66262.34(f)
Violation Description:	Failure to properly label hazardous waste accumulation containers and portable tanks with the following requirements: "Hazardous Waste", name and address of the generator, physical and chemical characteristics of the Hazardous Waste, and starting accumulation date.
Violation Notes:	Returned to compliance on 07/06/2023. Observation: Hazardous Waste container inside the fume hood did not have a hazardous waste label on it. Corrective Action: Violation was corrected on site.
Violation Division:	Berkeley City Toxics Management Division
Violation Program:	HW
Violation Source:	CERS,

Evaluation:

Eval General Type:	Compliance Evaluation Inspection
Eval Date:	07-06-2023
Violations Found:	Yes
Eval Type:	Routine done by local agency
Eval Notes:	Arrived on site to conduct a routine inspection of Enchroma Inc. to evaluate the facility's compliance with the Hazardous Waste Generator (HWG) program. Met with Sunil Koovakkat (Computational Scientist) and Donald McPherson (Chief Science Officer). Began inspection by

Map ID
Direction
Distance
Elevation Site

MAP FINDINGS

Database(s) EDR ID Number EPA ID Number

ENCHROMA, INC(BERKELEY, CA) (Continued) **S129011631**

reviewing the Business Owner Operator Identification information submitted to CERS. Koovakkat confirmed that all information listed was correct and up to date. Continued inspection with a facility walkthrough. Facility has a fire extinguisher, eyewash kits, and first aid kits readily available. Observed 3 flammables cabinets, 1 acids cabinet, 1 bases cabinet with various solvents/chemicals that fall under HMBP thresholds. Observed approximately 8-10 liters of various solvent waste that Koovakkat indicated were scheduled for pickup by the facility's hazardous waste contractor, Advanced Chemical Transport Inc. within the next week. Observed a 1-liter glass jar inside the fume hood containing liquid [Truncated]

Eval Division: Berkeley City Toxics Management Division
Eval Program: HW
Eval Source: CERS,

Affiliation:
Affiliation Type Desc: Facility Mailing Address
Entity Name: Mailing Address
Entity Title: Not reported
Affiliation Address: 2001 Addison St, Suite 335
Affiliation City: Berkeley
Affiliation State: CA
Affiliation Country: Not reported
Affiliation Zip: 94704
Affiliation Phone: ,

Affiliation Type Desc: Document Preparer
Entity Name: Sunil Koovakkat
Entity Title: Not reported
Affiliation Address: Not reported
Affiliation City: Not reported
Affiliation State: Not reported
Affiliation Country: Not reported
Affiliation Zip: Not reported
Affiliation Phone: ,

Affiliation Type Desc: Environmental Contact
Entity Name: Sunil Koovakkat
Entity Title: Not reported
Affiliation Address: 2547 Eighth St, Suit 35
Affiliation City: Berkeley
Affiliation State: CA
Affiliation Country: Not reported
Affiliation Zip: 94704
Affiliation Phone: ,

Affiliation Type Desc: Legal Owner
Entity Name: Erik Ritchie
Entity Title: Not reported
Affiliation Address: 2001 Addison St, Suite 335
Affiliation City: Berkeley
Affiliation State: CA
Affiliation Country: United States
Affiliation Zip: 94704
Affiliation Phone: (415) 794-5320,

Affiliation Type Desc: Parent Corporation

Map ID
Direction
Distance
Elevation | Site | MAP FINDINGS | Database(s) | EDR ID Number
EPA ID Number

ENCHROMA, INC(BERKELEY, CA) (Continued) **S129011631**

Entity Name:	EnChroma, Inc.
Entity Title:	Not reported
Affiliation Address:	Not reported
Affiliation City:	Not reported
Affiliation State:	Not reported
Affiliation Country:	Not reported
Affiliation Zip:	Not reported
Affiliation Phone:	,
Affiliation Type Desc:	Identification Signer
Entity Name:	Sunil Koovakkat
Entity Title:	Computational Chemist
Affiliation Address:	Not reported
Affiliation City:	Not reported
Affiliation State:	Not reported
Affiliation Country:	Not reported
Affiliation Zip:	Not reported
Affiliation Phone:	,
Affiliation Type Desc:	CUPA District
Entity Name:	Berkeley City Toxics Management Division
Entity Title:	Not reported
Affiliation Address:	1947 Center Street, 1st Floor
Affiliation City:	Berkeley
Affiliation State:	CA
Affiliation Country:	Not reported
Affiliation Zip:	94704
Affiliation Phone:	(510) 981-7460,
Affiliation Type Desc:	Operator
Entity Name:	Enchroma, Inc
Entity Title:	Not reported
Affiliation Address:	Not reported
Affiliation City:	Not reported
Affiliation State:	Not reported
Affiliation Country:	Not reported
Affiliation Zip:	Not reported
Affiliation Phone:	(510) 497-0048,
Affiliation Type Desc:	Property Owner
Entity Name:	West Coast Property mangement
Entity Title:	Not reported
Affiliation Address:	714 Van Ness Av
Affiliation City:	San Francisco
Affiliation State:	CA
Affiliation Country:	United States
Affiliation Zip:	94102
Affiliation Phone:	(415) 885-6970,

MAP FINDINGS

Map ID
Direction
Distance
Elevation | Site | Database(s) | EDR ID Number
EPA ID Number

O118 **WEST COAST PROPERTY MGMNT/ACCUTITE** **LUST** **S101580201**
North **2547 8TH** **SWEEPS UST** **N/A**
1/8-1/4 **BERKELEY, CA 94710** **HIST CORTESE**
0.172 mi.
910 ft. **Site 7 of 7 in cluster O**

Relative:
Higher

Actual:
43 ft.

LUST:

Name:	WEST COAST PROPERTY MANAGEMENT
Address:	2547 8TH ST
City,State,Zip:	BERKELEY, CA 94710
Lead Agency:	BERKELEY, CITY OF
Case Type:	LUST Cleanup Site
Geo Track:	http://geotracker.waterboards.ca.gov/profile_report.asp?global_id=T0600101534
Global Id:	T0600101534
Latitude:	37.859627
Longitude:	-122.29234
Status:	Completed - Case Closed
Status Date:	11/05/1996
Case Worker:	GAF
RB Case Number:	01-1659
Local Agency:	BERKELEY, CITY OF
File Location:	Not reported
Local Case Number:	01-1659
Potential Media Affect:	Other Groundwater (uses other than drinking water)
Potential Contaminants of Concern:	Diesel
EPA Region:	9
Coordinate Source:	Google Geocode
Cuf Case:	YES
Quantity Released Gallons:	Not reported
Begin Date:	02/09/1990
Leak Reported Date:	02/09/1990
How Discovered:	Tank Closure
How Discovered Description:	Not reported
Discharge Source:	Tank
Discharge Cause:	Physc / Mech Damage
Stop Method:	Not reported
Stop Description:	Not reported
No Further Action Date:	11/05/1996
CA Water Watershed Name:	Bay Bridges - Berkeley (203.30)
Dwr Groundwater Subbasin Name:	Santa Clara Valley - East Bay Plain (2-009.04)
Disadvantaged Community:	Not reported
CA Enviroscreen 3 Score:	61-65%
CA Enviroscreen 4 Score:	65-70%
Military DOD Site:	No
Facility Project Subtype:	Not reported
RWQCB Region:	SAN FRANCISCO BAY RWQCB (REGION 2)
Site History:	Not reported

LUST:

Global Id:	T0600101534
Contact Type:	Local Agency Caseworker - Primary Caseworker
Contact Name:	GEOFFERY FIEDLER
Organization Name:	BERKELEY, CITY OF
Address:	2118 MILVIA STREET 3RD FLOOR
City:	BERKELEY
Email:	gfiedler@ci.berkeley.ca.us
Phone Number:	Not reported
Global Id:	T0600101534
Contact Type:	Regional Board Caseworker

Map ID
Direction
Distance
Elevation | Site | MAP FINDINGS | Database(s) | EDR ID Number
EPA ID Number

WEST COAST PROPERTY MGMNT/ACCUTITE (Continued) **S101580201**

Contact Name: Regional Water Board
Organization Name: SAN FRANCISCO BAY RWQCB (REGION 2)
Address: 1515 CLAY ST SUITE 1400
City: OAKLAND
Email: Not reported
Phone Number: Not reported

LUST:
Global Id: T0600101534
Action Type: ENFORCEMENT
Date: 10/31/1996
Action: Closure/No Further Action Letter

Global Id: T0600101534
Action Type: ENFORCEMENT
Date: 04/06/1994
Action: Clean Up Fund - Letter to RP

Global Id: T0600101534
Action Type: RESPONSE
Date: 04/06/1990
Action: Unauthorized Release Form

Global Id: T0600101534
Action Type: RESPONSE
Date: 04/22/1994
Action: Monitoring Report - Quarterly

Global Id: T0600101534
Action Type: RESPONSE
Date: 05/29/1992
Action: Site Assessment Report

Global Id: T0600101534
Action Type: RESPONSE
Date: 06/09/1994
Action: Monitoring Report - Quarterly

Global Id: T0600101534
Action Type: RESPONSE
Date: 08/07/1994
Action: Monitoring Report - Quarterly

Global Id: T0600101534
Action Type: RESPONSE
Date: 08/11/1993
Action: Monitoring Report - Quarterly

Global Id: T0600101534
Action Type: RESPONSE
Date: 08/21/1992
Action: Monitoring Report - Quarterly

Global Id: T0600101534
Action Type: RESPONSE
Date: 02/14/1990
Action: Tank Removal Report / UST Sampling Report

Map ID
Direction
Distance
Elevation | Site | MAP FINDINGS | Database(s) | EDR ID Number
EPA ID Number

WEST COAST PROPERTY MGMNT/ACCUTITE (Continued) **S101580201**

Global Id: T0600101534
Action Type: Other
Date: 02/09/1990
Action: Leak Reported

Global Id: T0600101534
Action Type: RESPONSE
Date: 02/02/1994
Action: Monitoring Report - Quarterly

Global Id: T0600101534
Action Type: ENFORCEMENT
Date: 08/11/1997
Action: Voluntary Remedial Action Agreement

Global Id: T0600101534
Action Type: ENFORCEMENT
Date: 09/14/1993
Action: Clean Up Fund - Letter to RP

Global Id: T0600101534
Action Type: Other
Date: 02/09/1990
Action: Leak Stopped

Global Id: T0600101534
Action Type: Other
Date: 02/09/1990
Action: Leak Discovery

LUST:
Global Id: T0600101534
Status: Open - Case Begin Date
Status Date: 02/09/1990

Global Id: T0600101534
Status: Open - Site Assessment
Status Date: 04/14/1994

Global Id: T0600101534
Status: Completed - Case Closed
Status Date: 11/05/1996

SWEEPS UST:
Name: WEST COAST PROPERTY MGMNT/ACCUTITE
Address: 2547 8TH
City: BERKELEY
Status: Not reported
Comp Number: 68854
Number: Not reported
Board Of Equalization: Not reported
Referral Date: Not reported
Action Date: Not reported
Created Date: Not reported
Owner Tank Id: Not reported

MAP FINDINGS

Map ID / Direction / Distance / Elevation | Site | Database(s) | EDR ID Number / EPA ID Number

WEST COAST PROPERTY MGMNT/ACCUTITE (Continued) **S101580201**

SWRCB Tank Id: 01-020-068854-000001
Tank Status: Not reported
Capacity: 2000
Active Date: Not reported
Tank Use: OIL
STG: WASTE
Content: WASTE OIL
Number Of Tanks: 2

Name: WEST COAST PROPERTY MGMNT/ACCUTITE
Address: 2547 8TH
City: BERKELEY
Status: Not reported
Comp Number: 68854
Number: Not reported
Board Of Equalization: Not reported
Referral Date: Not reported
Action Date: Not reported
Created Date: Not reported
Owner Tank Id: Not reported
SWRCB Tank Id: 01-020-068854-000002
Tank Status: Not reported
Capacity: 550
Active Date: Not reported
Tank Use: OIL
STG: WASTE
Content: WASTE OIL
Number Of Tanks: Not reported

HIST CORTESE:
edr_fname: WEST COAST PROPERTY MANAG
edr_fadd1: 2547 8TH
City,State,Zip: BERKELEY, CA 94710
Region: CORTESE
Facility County Code: 1
Reg By: LTNKA
Reg Id: 01-1659

R119 **PAHLMEYER FAMILY TRUST** **UST FINDER RELEASE** **1029088824**
ENE **2700 SAN PABLO AVE** **N/A**
1/8-1/4 **BERKELEY, CA 94710**
0.178 mi.
942 ft. **Site 1 of 16 in cluster R**

Relative: **Higher**
Actual: **52 ft.**

UST FINDER RELEASE:
Object ID: 40663
Facility ID: Not reported
Lust ID: CAT0600101041
Name: PAHLMEYER FAMILY TRUST
Address: 2700 SAN PABLO AVE
City,State,Zip: BERKELEY, CA 94710
Address Match Type: PointAddress
Reported Date: Not reported
Status: No Further Action
Substance: Not reported
Population within 1500ft: 1853
Domestic Wells within 1500ft: 0

Map ID
Direction
Distance
Elevation | Site | MAP FINDINGS | Database(s) | EDR ID Number
EPA ID Number

PAHLMEYER FAMILY TRUST (Continued) **1029088824**

Land Use:	Developed, Medium Intensity
Within SPA:	No
SPA PWS Facility ID:	Not reported
SPA Water Type:	Not reported
SPA Facility Type:	Not reported
SPA HUC12:	Not reported
Within WHPA:	No
WHPA PWS Facility ID:	Not reported
WHPA Water Type:	Not reported
WHPA Facility Type:	Not reported
WHPA HUC12:	Not reported
Within 100yr Floodplain:	No
Tribe:	Not reported
EPA Region:	9
NFA Letter 1:	Not reported
NFA Letter 2:	Not reported
NFA Letter 3:	Not reported
NFA Letter 4:	Not reported
Closed With Residual Contaminate:	Not reported
Coordinate Source:	Geocode
X Coord:	-122.28855
Y Coord:	37.8576800000001
Latitude:	37.85768
Longitude:	-122.28855

R120
ENE
1/8-1/4
0.178 mi.
942 ft.

Relative:
Higher

Actual:
52 ft.

PAHLMEYER FAMILY TRUST
2700 SAN PABLO AVE
BERKELEY, CA 94710

Site 2 of 16 in cluster R

LUST **S101617058**
SWEEPS UST **N/A**
CA FID UST
Cortese
HIST CORTESE
CERS

LUST:

Name:	PAHLMEYER FAMILY TRUST
Address:	2700 SAN PABLO AVE
City,State,Zip:	BERKELEY, CA 94710
Lead Agency:	BERKELEY, CITY OF
Case Type:	LUST Cleanup Site
Geo Track:	http://geotracker.waterboards.ca.gov/profile_report.asp?global_id=T0600101041
Global Id:	T0600101041
Latitude:	37.85766
Longitude:	-122.288803
Status:	Completed - Case Closed
Status Date:	06/29/1998
Case Worker:	GAF
RB Case Number:	01-1131
Local Agency:	BERKELEY, CITY OF
File Location:	Not reported
Local Case Number:	01-1131
Potential Media Affect:	Other Groundwater (uses other than drinking water)
Potential Contaminants of Concern:	Gasoline
EPA Region:	9
Coordinate Source:	Google Geocode
Cuf Case:	YES
Quantity Released Gallons:	Not reported
Begin Date:	06/30/1986
Leak Reported Date:	06/30/1986
How Discovered:	Tank Closure

Map ID
Direction
Distance
Elevation | Site | MAP FINDINGS | Database(s) | EDR ID Number
EPA ID Number

PAHLMEYER FAMILY TRUST (Continued) **S101617058**

How Discovered Description: Not reported
Discharge Source: Tank
Discharge Cause: Physc / Mech Damage
Stop Method: Not reported
Stop Description: Not reported
No Further Action Date: 06/29/1998
CA Water Watershed Name: Bay Bridges - Berkeley (203.30)
Dwr Groundwater Subbasin Name: Santa Clara Valley - East Bay Plain (2-009.04)
Disadvantaged Community: Not reported
CA Enviroscreen 3 Score: 61-65%
CA Enviroscreen 4 Score: 65-70%
Military DOD Site: No
Facility Project Subtype: Not reported
RWQCB Region: SAN FRANCISCO BAY RWQCB (REGION 2)
Site History: Not reported

LUST:
Global Id: T0600101041
Contact Type: Local Agency Caseworker - Primary Caseworker
Contact Name: GEOFFERY FIEDLER
Organization Name: BERKELEY, CITY OF
Address: 2118 MILVIA STREET 3RD FLOOR
City: BERKELEY
Email: gfiedler@ci.berkeley.ca.us
Phone Number: Not reported

Global Id: T0600101041
Contact Type: Regional Board Caseworker
Contact Name: Regional Water Board
Organization Name: SAN FRANCISCO BAY RWQCB (REGION 2)
Address: 1515 CLAY ST SUITE 1400
City: OAKLAND
Email: Not reported
Phone Number: Not reported

LUST:
Global Id: T0600101041
Action Type: Other
Date: 06/30/1986
Action: Leak Discovery

Global Id: T0600101041
Action Type: RESPONSE
Date: 06/05/2001
Action: Correspondence

Global Id: T0600101041
Action Type: RESPONSE
Date: 04/16/1997
Action: Request for Closure

Global Id: T0600101041
Action Type: RESPONSE
Date: 04/30/1993
Action: Correspondence

Global Id: T0600101041

Map ID
Direction
Distance
Elevation

MAP FINDINGS

Site

Database(s)

EDR ID Number
EPA ID Number

PAHLMEYER FAMILY TRUST (Continued) **S101617058**

Action Type:	RESPONSE
Date:	05/31/1995
Action:	Correspondence
Global Id:	T0600101041
Action Type:	RESPONSE
Date:	06/29/1998
Action:	Request for Closure
Global Id:	T0600101041
Action Type:	RESPONSE
Date:	03/11/1996
Action:	Soil and Water Investigation Workplan - Addendum
Global Id:	T0600101041
Action Type:	RESPONSE
Date:	08/22/1989
Action:	Unauthorized Release Form
Global Id:	T0600101041
Action Type:	RESPONSE
Date:	01/26/1999
Action:	Request for Closure
Global Id:	T0600101041
Action Type:	Other
Date:	06/30/1986
Action:	Leak Reported
Global Id:	T0600101041
Action Type:	RESPONSE
Date:	08/26/1997
Action:	Correspondence
Global Id:	T0600101041
Action Type:	RESPONSE
Date:	12/31/1992
Action:	Monitoring Report - Other
Global Id:	T0600101041
Action Type:	RESPONSE
Date:	07/30/1997
Action:	Soil and Water Investigation Workplan
Global Id:	T0600101041
Action Type:	RESPONSE
Date:	07/16/1992
Action:	Well Installation Workplan
Global Id:	T0600101041
Action Type:	RESPONSE
Date:	08/27/1993
Action:	Correspondence
Global Id:	T0600101041
Action Type:	RESPONSE
Date:	10/18/1993

PAHLMEYER FAMILY TRUST (Continued) **S101617058**

Action: Correspondence

Global Id: T0600101041
Action Type: RESPONSE
Date: 12/22/1994
Action: Correspondence

Global Id: T0600101041
Action Type: ENFORCEMENT
Date: 05/13/1993
Action: Clean Up Fund - Letter to RP

Global Id: T0600101041
Action Type: ENFORCEMENT
Date: 07/22/1992
Action: Technical Correspondence / Assistance / Other

Global Id: T0600101041
Action Type: Other
Date: 06/30/1986
Action: Leak Stopped

LUST:
Global Id: T0600101041
Status: Open - Case Begin Date
Status Date: 06/30/1986

Global Id: T0600101041
Status: Open - Site Assessment
Status Date: 03/01/1989

Global Id: T0600101041
Status: Open - Site Assessment
Status Date: 12/24/1992

Global Id: T0600101041
Status: Open - Remediation
Status Date: 06/16/1995

Global Id: T0600101041
Status: Completed - Case Closed
Status Date: 06/29/1998

LUST REG 2:
Region: 2
Facility Id: 01-1131
Facility Status: Case Closed
Case Number: 01-1131
How Discovered: Tank Closure
Leak Cause: Structure Failure
Leak Source: Tank
Date Leak Confirmed: 12/24/1992
Oversight Program: LUST
Prelim. Site Assesment Wokplan Submitted: Not reported
Preliminary Site Assesment Began: 3/1/1989

Map ID
Direction
Distance
Elevation | Site | MAP FINDINGS | Database(s) | EDR ID Number
EPA ID Number

PAHLMEYER FAMILY TRUST (Continued) **S101617058**

Pollution Characterization Began: Not reported
Pollution Remediation Plan Submitted: 6/16/1995
Date Remediation Action Underway: Not reported
Date Post Remedial Action Monitoring Began: Not reported

SWEEPS UST:
Name: CROWN MINI-MART
Address: 2700 SAN PABLO AVE
City: BERKELEY
Status: Not reported
Comp Number: 57642
Number: Not reported
Board Of Equalization: 44-001531
Referral Date: Not reported
Action Date: Not reported
Created Date: Not reported
Owner Tank Id: Not reported
SWRCB Tank Id: 01-020-057642-000001
Tank Status: Not reported
Capacity: 8000
Active Date: Not reported
Tank Use: M.V. FUEL
STG: PRODUCT
Content: LEADED
Number Of Tanks: 4

Name: CROWN MINI-MART
Address: 2700 SAN PABLO AVE
City: BERKELEY
Status: Not reported
Comp Number: 57642
Number: Not reported
Board Of Equalization: 44-001531
Referral Date: Not reported
Action Date: Not reported
Created Date: Not reported
Owner Tank Id: Not reported
SWRCB Tank Id: 01-020-057642-000002
Tank Status: Not reported
Capacity: 5000
Active Date: Not reported
Tank Use: M.V. FUEL
STG: PRODUCT
Content: REG UNLEADED
Number Of Tanks: Not reported

Name: CROWN MINI-MART
Address: 2700 SAN PABLO AVE
City: BERKELEY
Status: Not reported
Comp Number: 57642
Number: Not reported
Board Of Equalization: 44-001531
Referral Date: Not reported
Action Date: Not reported
Created Date: Not reported
Owner Tank Id: Not reported

Map ID
Direction
Distance
Elevation | Site | MAP FINDINGS | Database(s) | EDR ID Number
EPA ID Number

PAHLMEYER FAMILY TRUST (Continued) **S101617058**

SWRCB Tank Id: 01-020-057642-000003
Tank Status: Not reported
Capacity: 5000
Active Date: Not reported
Tank Use: M.V. FUEL
STG: PRODUCT
Content: REG UNLEADED
Number Of Tanks: Not reported

Name: CROWN MINI-MART
Address: 2700 SAN PABLO AVE
City: BERKELEY
Status: Not reported
Comp Number: 57642
Number: Not reported
Board Of Equalization: 44-001531
Referral Date: Not reported
Action Date: Not reported
Created Date: Not reported
Owner Tank Id: Not reported
SWRCB Tank Id: 01-020-057642-000004
Tank Status: Not reported
Capacity: 550
Active Date: Not reported
Tank Use: OIL
STG: WASTE
Content: WASTE OIL
Number Of Tanks: Not reported

CA FID UST:
Facility ID: 01001249
Regulated By: UTNKI
Regulated ID: 00057642
Cortese Code: Not reported
SIC Code: Not reported
Facility Phone: 4154860958
Mail To: Not reported
Mailing Address: 313 MOUNTAIRE PKY
Mailing Address 2: Not reported
Mailing City,St,Zip: BERKELEY 94704
Contact: Not reported
Contact Phone: Not reported
DUNs Number: Not reported
NPDES Number: Not reported
EPA ID: Not reported
Comments: Not reported
Status: Inactive

CORTESE:
Name: PAHLMEYER FAMILY TRUST
Address: 2700 SAN PABLO AVE
City,State,Zip: BERKELEY, CA 94710
Region: CORTESE
Envirostor Id: Not reported
Global ID: T0600101041
Site/Facility Type: LUST CLEANUP SITE

Map ID
Direction
Distance
Elevation Site

MAP FINDINGS

Database(s)

EDR ID Number
EPA ID Number

PAHLMEYER FAMILY TRUST (Continued) **S101617058**

Cleanup Status:	COMPLETED - CASE CLOSED
Status Date:	Not reported
Site Code:	Not reported
Latitude:	Not reported
Longitude:	Not reported
Owner:	Not reported
Enf Type:	Not reported
Swat R:	Not reported
Flag:	active
Order No:	Not reported
Waste Discharge System No:	Not reported
Effective Date:	Not reported
Region 2:	Not reported
WID Id:	Not reported
Solid Waste Id No:	Not reported
Waste Management Uit Name:	Not reported
File Name:	Active Open

HIST CORTESE:

edr_fname:	PAHLMEYER FAMILY TRUST
edr_fadd1:	2700 SAN PABLO
City,State,Zip:	BERKELEY, CA
Region:	CORTESE
Facility County Code:	1
Reg By:	LTNKA
Reg Id:	01-1131

CERS:

Name:	PAHLMEYER FAMILY TRUST
Address:	2700 SAN PABLO AVE
City,State,Zip:	BERKELEY, CA 94710
Site ID:	750792
CERS ID:	T0600101041
CERS Description:	Leaking Underground Storage Tank Cleanup Site

Affiliation:

Affiliation Type Desc:	Local Agency Caseworker
Entity Name:	GEOFFERY FIEDLER - BERKELEY, CITY OF
Entity Title:	Not reported
Affiliation Address:	2118 MILVIA STREET 3RD FLOOR
Affiliation City:	BERKELEY
Affiliation State:	CA
Affiliation Country:	Not reported
Affiliation Zip:	Not reported
Affiliation Phone:	,

Affiliation Type Desc:	Regional Board Caseworker
Entity Name:	Regional Water Board - SAN FRANCISCO BAY RWQCB (REGION 2)
Entity Title:	Not reported
Affiliation Address:	1515 CLAY ST SUITE 1400
Affiliation City:	OAKLAND
Affiliation State:	CA
Affiliation Country:	Not reported
Affiliation Zip:	Not reported
Affiliation Phone:	,

MAP FINDINGS

Map ID
Direction
Distance
Elevation | Site | Database(s) | EDR ID Number
EPA ID Number

R121
ENE
1/8-1/4
0.178 mi.
942 ft.

CROWN MINI-MART
2700 SAN PABLO AVE
BERKELEY, CA 9

Site 3 of 16 in cluster R

HIST UST | **U001560212**
N/A

Relative:
Higher

Actual:
52 ft.

HIST UST:

Name:	CROWN MINI-MART
Address:	2700 SAN PABLO AVE
City,State,Zip:	BERKELEY, CA 9
File Number:	Not reported
URL:	Not reported
Region:	STATE
Facility ID:	00000057642
Facility Type:	Gas Station
Other Type:	Not reported
Contact Name:	M. SAEED CHAUDHARY
Telephone:	4154860958
Owner Name:	RALPH B. PAHLMEYER FAMILY TRUS
Owner Address:	3410 LAKESHORE AVE. #205
Owner City,St,Zip:	OAKLAND, CA 94610
Total Tanks:	0000
Tank Num:	001
Container Num:	1
Year Installed:	Not reported
Tank Capacity:	00000000
Tank Used for:	PRODUCT
Type of Fuel:	REGULAR
Container Construction Thickness:	Not reported
Leak Detection:	None
Tank Num:	002
Container Num:	2
Year Installed:	Not reported
Tank Capacity:	00000000
Tank Used for:	PRODUCT
Type of Fuel:	UNLEADED
Container Construction Thickness:	Not reported
Leak Detection:	None
Tank Num:	003
Container Num:	3
Year Installed:	Not reported
Tank Capacity:	00000000
Tank Used for:	PRODUCT
Type of Fuel:	PREMIUM
Container Construction Thickness:	Not reported
Leak Detection:	None
Tank Num:	004
Container Num:	4
Year Installed:	Not reported
Tank Capacity:	00000000
Tank Used for:	WASTE
Type of Fuel:	WASTE OIL
Container Construction Thickness:	Not reported
Leak Detection:	None

MAP FINDINGS

Map ID
Direction
Distance
Elevation | Site | Database(s) | EDR ID Number / EPA ID Number

M122
South
1/8-1/4
0.181 mi.
956 ft.

BERKELEY MILLWORK & FURNITURE CO INC
2830 7TH ST
BERKELEY, CA 94710

Site 6 of 8 in cluster M

RCRA NonGen / NLR
E MANIFEST

1024792763
CAL000126031

Relative:
Lower

Actual:
35 ft.

RCRA Listings:

Date Form Received by Agency:	19960916
Handler Name:	Berkeley Millwork & Furniture Co Inc
Handler Address:	2830 7th St
Handler City,State,Zip:	BERKELEY, CA 94710-2703
EPA ID:	CAL000126031
Contact Name:	BLAINE SILER
Contact Address:	2279 POPLAR ST
Contact City,State,Zip:	OAKLAND, CA 94607
Contact Telephone:	510-701-0430
Contact Fax:	510-893-3670
Contact Email:	BSILER@BERKELEYMILLS.COM
Contact Title:	Not reported
EPA Region:	09
Land Type:	Not reported
Federal Waste Generator Description:	Not a generator, verified
Non-Notifier:	Not reported
Biennial Report Cycle:	Not reported
Accessibility:	Not reported
Active Site Indicator:	Handler Activities
State District Owner:	Not reported
State District:	Not reported
Mailing Address:	2830 7TH ST
Mailing City,State,Zip:	BERKELEY, CA 94710-2703
Owner Name:	Berkeley Millwork & Furn Inc
Owner Type:	Other
Operator Name:	Blaine Siler
Operator Type:	Other
Short-Term Generator Activity:	No
Importer Activity:	No
Mixed Waste Generator:	No
Transporter Activity:	No
Transfer Facility Activity:	No
Recycler Activity with Storage:	No
Small Quantity On-Site Burner Exemption:	No
Smelting Melting and Refining Furnace Exemption:	No
Underground Injection Control:	No
Off-Site Waste Receipt:	No
Universal Waste Indicator:	Yes
Universal Waste Destination Facility:	Yes
Federal Universal Waste:	No
Active Site State-Reg Handler:	---
Federal Facility Indicator:	Not reported
Hazardous Secondary Material Indicator:	N
Sub-Part K Indicator:	Not reported
2018 GPRA Permit Baseline:	Not on the Baseline
2018 GPRA Renewals Baseline:	Not on the Baseline
202 GPRA Corrective Action Baseline:	No
Subject to Corrective Action Universe:	No
Non-TSDFs Where RCRA CA has Been Imposed Universe:	No
Corrective Action Priority Ranking:	No NCAPS ranking
Environmental Control Indicator:	No
Institutional Control Indicator:	No

Map ID
Direction
Distance
Elevation | Site | MAP FINDINGS | Database(s) | EDR ID Number
EPA ID Number

BERKELEY MILLWORK & FURNITURE CO INC (Continued) **1024792763**

Human Exposure Controls Indicator:	N/A
Groundwater Controls Indicator:	N/A
Significant Non-Complier Universe:	No
Unaddressed Significant Non-Complier Universe:	No
Addressed Significant Non-Complier Universe:	No
Significant Non-Complier With a Compliance Schedule Universe:	No
Financial Assurance Required:	Not reported
Handler Date of Last Change:	20180905
Recognized Trader-Importer:	No
Recognized Trader-Exporter:	No
Importer of Spent Lead Acid Batteries:	No
Exporter of Spent Lead Acid Batteries:	No
Recycler Activity Without Storage:	No
Manifest Broker:	No
Sub-Part P Indicator:	No

Handler - Owner Operator:

Owner/Operator Indicator:	Operator
Owner/Operator Name: BLAINE SILER	
Legal Status:	Other
Date Became Current:	Not reported
Date Ended Current:	Not reported
Owner/Operator Address:	2279 POPLAR ST
Owner/Operator City,State,Zip:	OAKLAND, CA 94607
Owner/Operator Telephone:	510-701-0430
Owner/Operator Telephone Ext:	Not reported
Owner/Operator Fax:	Not reported
Owner/Operator Email:	Not reported

Owner/Operator Indicator:	Owner
Owner/Operator Name: BERKELEY MILLWORK & FURN INC	
Legal Status:	Other
Date Became Current:	Not reported
Date Ended Current:	Not reported
Owner/Operator Address:	2830 7TH ST
Owner/Operator City,State,Zip:	BERKELEY, CA 94710-2703
Owner/Operator Telephone:	510-893-2854
Owner/Operator Telephone Ext:	Not reported
Owner/Operator Fax:	Not reported
Owner/Operator Email:	Not reported

Historic Generators:

Receive Date:	19960916
Handler Name: BERKELEY MILLWORK & FURNITURE CO INC	
Federal Waste Generator Description:	Not a generator, verified
State District Owner:	Not reported
Large Quantity Handler of Universal Waste:	No
Recognized Trader Importer:	No
Recognized Trader Exporter:	No
Spent Lead Acid Battery Importer:	No
Spent Lead Acid Battery Exporter:	No
Current Record:	Yes
Non Storage Recycler Activity:	Not reported
Electronic Manifest Broker:	Not reported

Map ID
Direction
Distance
Elevation Site

MAP FINDINGS

Database(s)

EDR ID Number
EPA ID Number

BERKELEY MILLWORK & FURNITURE CO INC (Continued) **1024792763**

List of NAICS Codes and Descriptions:
NAICS Code: 337125
NAICS Description: HOUSEHOLD FURNITURE (EXCEPT WOOD AND METAL) MANUFACTURING

Facility Has Received Notices of Violations:
Violations: No Violations Found

Evaluation Action Summary:
Evaluations: No Evaluations Found

E MANIFEST:

Manifest Tracking Number:	017778122FLE
Last Updated Date:	20220919
Shipped Date:	20220816
Received Date:	20220825
Manifest Status:	Signed
Submission Type:	DataImage5Copy
Origin Type:	Service
Generator EPA ID:	CAL000126031
Generator Name:	BERKELEY MILLWORK & FURNITURE CO INC
Generator Mail Street Number:	Not reported
Generator Mail Street 1:	2830 7TH STREET
Generator Mail Street 2:	Not reported
Generator Mail City:	BERKELEY
Generator Mail State:	CA
Generator Mail Zip:	94710
Generator Location Street Number:	Not reported
Generator Location Street 1:	2830 7TH STREET
Generator Location Street 2:	Not reported
Generator Location City:	BERKELEY
Generator Location Zip:	94710
Generator Location State:	CA
Generator Contact Company Name:	Not reported
Designated Facility EPA ID:	NVT330010000
Designated Facility Name:	US ECOLOGY NEVADA, INC.
Designated Facility Mail Street Number:	Not reported
Designated Facility Mail Street 1:	Not reported
Designated Facility Mail Street 2:	HWY 95 11 MILES S. OF BEATTY
Designated Facility Mail City:	BEATTY
Designated Facility Mail Zip:	89003
Designated Facility Mail State:	NV
Designated Facility Location Street Number:	Not reported
Designated Facility Location Street 1:	HWY 95 11 MILES S. OF BEATTY
Designated Facility Location Street 2:	Not reported
Designated Facility Location City:	BEATTY
Designated Facility Location Zip:	89003
Designated Facility Location State:	NV
Designated Facility Contact Company Name:	Not reported
Manifest Residue Indicator:	N
Rejection Indicator:	N

Federal Waste:

Manifest Tracking Number:	017778122FLE
Waste Line Number:	1

BERKELEY MILLWORK & FURNITURE CO INC (Continued) **1024792763**

Federal Waste Code: D001
Federal Waste: IGNITABLE WASTE

Manifest Tracking Number: 017778122FLE
Waste Line Number: 1
Federal Waste Code: D035
Federal Waste: METHYL ETHYL KETONE

Manifest Tracking Number: 017778122FLE
Waste Line Number: 1
Federal Waste Code: F003
Federal Waste: THE FOLLOWING SPENT NONHALOGENATED SOLVENTS: XYLENE, ACETONE, ETHYL ACETATE, ETHYL BENZENE, ETHYL ETHER, METHYL ISOBUTYL KETONE, N-BUTYL ALCOHOL, CYCLOHEXANONE, AND METHANOL; ALL SPENT SOLVENT MIXTURES/BLENDS CONTAINING, BEFORE USE, ONLY THE ABOVE SPENT NONHALOGENATED SOLVENTS; AND ALL SPENT SOLVENT MIXTURES/BLENDS CONTAINING, BEFORE USE, ONE OR MORE OF THE ABOVE NONHALOGENATED SOLVENTS, AND A TOTAL OF TEN PERCENT OR MORE (BY VOLUME) OF ONE OR MORE OF THOSE SOLVENTS LISTED IN F001, F002, F004, AND F005; AND STILL BOTTOMS FROM THE RECOVERY OF THESE SPENT SOLVENTS AND SPENT SOLVENT MIXTURES.

State Waste:
Manifest Tracking Number: 017778122FLE
Waste Line Number: 1
State Waste Code Owner: CA
State Waste Code: 343
State Waste: Unspecified organic liquid mixture

Transporter:
Manifest Tracking Number: 017778122FLE
Transporter Line Number: 1
Transporter EPA ID: CAR000295220
Transporter Name: Atlas Environmental Solutions

Manifest Tracking Number: 017778122FLE
Transporter Line Number: 2
Transporter EPA ID: CAR000306548
Transporter Name: Independence Environmental Services, Llc

Waste Line:
Manifest Tracking Number: 017778122FLE
Waste Line Number: 1
U.S. DOT Hazardous Indicator: Y
U.S. DOT ID Number: UN1263
U.S. DOT Description: Un1263, Waste Paint Related Material , (D001), 3, Pg Ii
Non-Hazardous Waste Description: Not reported
Number of Containers: 2
Container Type Code: DM
Container Type Description: Metal drums, barrels, kegs
Waste Quantity: 1475
Quantity Unit of Measure Code: P
Quantity Unit of Measure Description: Pounds
Waste Quantity, in Tons: 0.7375
Acute Waste Quantity, in Tons: 0
Non-Acute Waste Quantity, in Tons: 0.7375

MAP FINDINGS

Map ID
Direction
Distance
Elevation | Site | Database(s) | EDR ID Number
EPA ID Number

BERKELEY MILLWORK & FURNITURE CO INC (Continued) **1024792763**

Waste Quantity, in Kilograms:	668.93463
Acute Waste Quantity, in Kilograms:	0
Non-Acute Waste Quantity, in Kilorgrams:	668.93463
Management Method Code:	H141
Management Method Description:	STORAGE, BULKING AND/OR TRANSFER OFF SITE
Waste Residue Indicator:	N
Quantity Discrepancy Indicator:	N
Waste Type Discrepancy Indicator:	N
Waste Density:	Not reported
Waste Density Unit of Measure Code:	Not reported
Waste Density Unit of Measure Description:	Not reported
Form Code:	Not reported
Form Code Description:	Not reported
Source Code:	Not reported
Source Code Description:	Not reported
Waste Minimization Code:	Not reported
Waste Minimization Code Description:	Not reported
Consent Number:	Not reported
EPA Waste Indicator:	Y

M123 **ELECTRON BEAM VAC COATINGS INC** **RCRA-SQG** **1000181796**
South **2830 SEVENTH ST** **HWTS** **CAD982516833**
1/8-1/4 **BERKELEY, CA 94710** **HAZNET**
0.181 mi.
956 ft. **Site 7 of 8 in cluster M**

Relative:
Lower

Actual:
35 ft.

RCRA Listings:

Date Form Received by Agency:	19960901
Handler Name:	Electron Beam Vac Coatings Inc
Handler Address:	2830 Seventh St
Handler City,State,Zip:	BERKELEY, CA 94710
EPA ID:	CAD982516833
Contact Name:	Not reported
Contact Address:	Not reported
Contact City,State,Zip:	Not reported
Contact Telephone:	Not reported
Contact Fax:	Not reported
Contact Email:	Not reported
Contact Title:	Not reported
EPA Region:	09
Land Type:	Not reported
Federal Waste Generator Description:	Small Quantity Generator
Non-Notifier:	Not reported
Biennial Report Cycle:	Not reported
Accessibility:	Not reported
Active Site Indicator:	Handler Activities
State District Owner:	Ca
State District:	2
Mailing Address:	2830 SEVENTH ST
Mailing City,State,Zip:	BERKELEY, CA 94710
Owner Name:	Not reported
Owner Type:	Not reported
Operator Name:	Not Required
Operator Type:	Private
Short-Term Generator Activity:	No
Importer Activity:	No
Mixed Waste Generator:	No
Transporter Activity:	No

Map ID
Direction
Distance
Elevation | Site | MAP FINDINGS | Database(s) | EDR ID Number
EPA ID Number

ELECTRON BEAM VAC COATINGS INC (Continued) **1000181796**

Transfer Facility Activity:	No
Recycler Activity with Storage:	No
Small Quantity On-Site Burner Exemption:	No
Smelting Melting and Refining Furnace Exemption:	No
Underground Injection Control:	No
Off-Site Waste Receipt:	No
Universal Waste Indicator:	No
Universal Waste Destination Facility:	No
Federal Universal Waste:	No
Active Site State-Reg Handler:	---
Federal Facility Indicator:	Not reported
Hazardous Secondary Material Indicator:	N
Sub-Part K Indicator:	Not reported
2018 GPRA Permit Baseline:	Not on the Baseline
2018 GPRA Renewals Baseline:	Not on the Baseline
202 GPRA Corrective Action Baseline:	No
Subject to Corrective Action Universe:	No
Non-TSDFs Where RCRA CA has Been Imposed Universe:	No
Corrective Action Priority Ranking:	No NCAPS ranking
Environmental Control Indicator:	No
Institutional Control Indicator:	No
Human Exposure Controls Indicator:	N/A
Groundwater Controls Indicator:	N/A
Significant Non-Complier Universe:	No
Unaddressed Significant Non-Complier Universe:	No
Addressed Significant Non-Complier Universe:	No
Significant Non-Complier With a Compliance Schedule Universe:	No
Financial Assurance Required:	Not reported
Handler Date of Last Change:	20020627
Recognized Trader-Importer:	No
Recognized Trader-Exporter:	No
Importer of Spent Lead Acid Batteries:	No
Exporter of Spent Lead Acid Batteries:	No
Recycler Activity Without Storage:	No
Manifest Broker:	No
Sub-Part P Indicator:	No

Handler - Owner Operator:

Owner/Operator Indicator:	Owner
Owner/Operator Name: CHROMALLOY GTC	
Legal Status:	Private
Date Became Current:	Not reported
Date Ended Current:	Not reported
Owner/Operator Address:	NOT REQUIRED
Owner/Operator City,State,Zip:	NOT REQUIRED, ME 99999
Owner/Operator Telephone:	415-555-1212
Owner/Operator Telephone Ext:	Not reported
Owner/Operator Fax:	Not reported
Owner/Operator Email:	Not reported
Owner/Operator Indicator:	Operator
Owner/Operator Name: NOT REQUIRED	
Legal Status:	Private
Date Became Current:	Not reported
Date Ended Current:	Not reported
Owner/Operator Address:	NOT REQUIRED

Map ID
Direction
Distance
Elevation | Site | MAP FINDINGS | Database(s) | EDR ID Number
EPA ID Number

ELECTRON BEAM VAC COATINGS INC (Continued) **1000181796**

Owner/Operator City,State,Zip: NOT REQUIRED, ME 99999
Owner/Operator Telephone: 415-555-1212
Owner/Operator Telephone Ext: Not reported
Owner/Operator Fax: Not reported
Owner/Operator Email: Not reported

Historic Generators:
Receive Date: 19960901
Handler Name: ELECTRON BEAM VAC COATINGS INC
Federal Waste Generator Description: Small Quantity Generator
State District Owner: Ca
Large Quantity Handler of Universal Waste: No
Recognized Trader Importer: No
Recognized Trader Exporter: No
Spent Lead Acid Battery Importer: No
Spent Lead Acid Battery Exporter: No
Current Record: Yes
Non Storage Recycler Activity: Not reported
Electronic Manifest Broker: Not reported

Receive Date: 19890302
Handler Name: ELECTRON BEAM VAC COATINGS INC
Federal Waste Generator Description: Large Quantity Generator
State District Owner: Ca
Large Quantity Handler of Universal Waste: No
Recognized Trader Importer: No
Recognized Trader Exporter: No
Spent Lead Acid Battery Importer: No
Spent Lead Acid Battery Exporter: No
Current Record: No
Non Storage Recycler Activity: Not reported
Electronic Manifest Broker: Not reported

Receive Date: 19920212
Handler Name: ELECTRON BEAM VAC COATINGS INC
Federal Waste Generator Description: Large Quantity Generator
State District Owner: Not reported
Large Quantity Handler of Universal Waste: No
Recognized Trader Importer: No
Recognized Trader Exporter: No
Spent Lead Acid Battery Importer: No
Spent Lead Acid Battery Exporter: No
Current Record: No
Non Storage Recycler Activity: Not reported
Electronic Manifest Broker: Not reported

List of NAICS Codes and Descriptions:
NAICS Code: 336412
NAICS Description: AIRCRAFT ENGINE AND ENGINE PARTS MANUFACTURING

NAICS Code: 33991
NAICS Description: JEWELRY AND SILVERWARE MANUFACTURING

Facility Has Received Notices of Violations:
Violations: No Violations Found

Map ID
Direction
Distance
Elevation | Site | MAP FINDINGS | Database(s) | EDR ID Number
EPA ID Number

ELECTRON BEAM VAC COATINGS INC (Continued) **1000181796**

Evaluation Action Summary:
Evaluations: No Evaluations Found

HWTS:

Name:	ELECTRON BEAM VAC COATINGS INC
Address:	2830 SEVENTH ST
Address 2:	Not reported
City,State,Zip:	BERKELEY, CA 94710
EPA ID:	CAD982516833
Inactive Date:	06/30/1993
Create Date:	06/15/1989
Last Act Date:	Not reported
Mailing Name:	Not reported
Mailing Address:	2830 SEVENTH ST
Mailing Address 2:	Not reported
Mailing City,State,Zip:	BERKELEY, CA 947100000
Owner Name:	Not reported
Owner Address:	Not reported
Owner Address 2:	Not reported
Owner City,State,Zip:	Not reported
Owner Phone:	Not reported
Owner Fax:	Not reported
Contact Name:	BUS. CLOSED 12/31/92
Contact Address:	INACTIVE PER 6/93 FEE FORM
Contact Address 2:	Not reported
City,State,Zip:	Not reported
Contact Phone:	Not reported
Contact Fax:	Not reported
Facility Status:	Inactive
Facility Type:	PERMANENT
Category:	FEDERAL
Latitude:	37.854727
Longitude:	-122.292337

HAZNET:

Name:	ELECTRON BEAM VAC COATINGS INC
Address:	2830 SEVENTH ST
Address 2:	Not reported
City,State,Zip:	BERKELEY, CA 947100000
Contact:	BUS. CLOSED 12/31/92
Telephone:	Not reported
Mailing Name:	Not reported
Mailing Address:	2830 SEVENTH ST
Year:	1993
Gepaid:	CAD982516833
TSD EPA ID:	CAD059494310
CA Waste Code:	221 - Waste oil and mixed oil
Disposal Method:	D99 - Disposal, Other
Tons:	0.418
Year:	1993
Gepaid:	CAD982516833
TSD EPA ID:	CAD009452657
CA Waste Code:	-

Map ID
Direction
Distance
Elevation | Site | MAP FINDINGS | Database(s) | EDR ID Number
EPA ID Number

ELECTRON BEAM VAC COATINGS INC (Continued) **1000181796**

Disposal Method: D99 - Disposal, Other
Tons: 0.15

Year: 1993
Gepaid: CAD982516833
TSD EPA ID: CAD059494310
CA Waste Code: 723 - Liquids with chromium (VI) >= 500 Mg./L
Disposal Method: H01 - Transfer Station
Tons: 1.5012

Year: 1993
Gepaid: CAD982516833
TSD EPA ID: CAD059494310
CA Waste Code: 343 - Unspecified organic liquid mixture
Disposal Method: D99 - Disposal, Other
Tons: 0.561

Year: 1993
Gepaid: CAD982516833
TSD EPA ID: CAD009466392
CA Waste Code: 512 - Other empty containers 30 gallons or more
Disposal Method: R01 - Recycler
Tons: 1.25

Year: 1993
Gepaid: CAD982516833
TSD EPA ID: CAD009452657
CA Waste Code: 551 - Laboratory waste chemicals
Disposal Method: D99 - Disposal, Other
Tons: 0.9

Year: 1992
Gepaid: CAD982516833
TSD EPA ID: CAD059494310
CA Waste Code: 221 - Waste oil and mixed oil
Disposal Method: D99 - Disposal, Other
Tons: 2.0641

Year: 1992
Gepaid: CAD982516833
TSD EPA ID: CAD059494310
CA Waste Code: 723 - Liquids with chromium (VI) >= 500 Mg./L
Disposal Method: -
Tons: 3.1483

Year: 1992
Gepaid: CAD982516833
TSD EPA ID: CAD059494310
CA Waste Code: 723 - Liquids with chromium (VI) >= 500 Mg./L
Disposal Method: H01 - Transfer Station
Tons: 8.0439

Year: 1991
Gepaid: CAD982516833
TSD EPA ID: UTD991301748
CA Waste Code: 792 - Liquids with pH <= 2 with metals
Disposal Method: D80 - Disposal, Land Fill

Map ID
Direction
Distance
Elevation | Site | MAP FINDINGS | Database(s) | EDR ID Number
EPA ID Number

ELECTRON BEAM VAC COATINGS INC (Continued) **1000181796**

Tons: 4.17

Click this hyperlink while viewing on your computer to access
10 additional CA HAZNET: record(s) in the EDR Site Report.

Additional Info:

Year:	1993
Gen EPA ID:	CAD982516833
Shipment Date:	19930129
Creation Date:	9/15/1995 0:00:00
Receipt Date:	19930201
Manifest ID:	92203099
Trans EPA ID:	CAD099466392
Trans Name:	Not reported
Trans 2 EPA ID:	Not reported
Trans 2 Name:	Not reported
TSDF EPA ID:	CAD059494310
Trans Name:	Not reported
TSDF Alt EPA ID:	CAD059494310
TSDF Alt Name:	Not reported
Waste Code Description:	723 - Liquids with chromium (VI) > 500 mg/l
RCRA Code:	D002
Meth Code:	H01 - Transfer Station
Quantity Tons:	1.5012
Waste Quantity:	360
Quantity Unit:	G
Additional Code 1:	Not reported
Additional Code 2:	Not reported
Additional Code 3:	Not reported
Additional Code 4:	Not reported
Additional Code 5:	Not reported
Shipment Date:	19930128
Creation Date:	9/6/1995 0:00:00
Receipt Date:	19930201
Manifest ID:	91658485
Trans EPA ID:	CAT080031248
Trans Name:	Not reported
Trans 2 EPA ID:	Not reported
Trans 2 Name:	Not reported
TSDF EPA ID:	CAD009452657
Trans Name:	Not reported
TSDF Alt EPA ID:	CAD009452657
TSDF Alt Name:	Not reported
Waste Code Description:	551 - Laboratory waste chemicals 561 Detergent and soap
RCRA Code:	Not reported
Meth Code:	D99 - Disposal, Other
Quantity Tons:	0.5
Waste Quantity:	1000
Quantity Unit:	P
Additional Code 1:	Not reported
Additional Code 2:	Not reported
Additional Code 3:	Not reported
Additional Code 4:	Not reported
Additional Code 5:	Not reported

Map ID
Direction
Distance
Elevation | Site | MAP FINDINGS | Database(s) | EDR ID Number
EPA ID Number

ELECTRON BEAM VAC COATINGS INC (Continued) **1000181796**

Shipment Date:	19930128
Creation Date:	9/6/1995 0:00:00
Receipt Date:	19930201
Manifest ID:	91658485
Trans EPA ID:	CAT080031248
Trans Name:	Not reported
Trans 2 EPA ID:	Not reported
Trans 2 Name:	Not reported
TSDF EPA ID:	CAD009452657
Trans Name:	Not reported
TSDF Alt EPA ID:	CAD009452657
TSDF Alt Name:	Not reported
Waste Code Description:	- Not reported
RCRA Code:	Not reported
Meth Code:	D99 - Disposal, Other
Quantity Tons:	0.15
Waste Quantity:	300
Quantity Unit:	P
Additional Code 1:	Not reported
Additional Code 2:	Not reported
Additional Code 3:	Not reported
Additional Code 4:	Not reported
Additional Code 5:	Not reported

Shipment Date:	19930128
Creation Date:	9/6/1995 0:00:00
Receipt Date:	19930201
Manifest ID:	91658485
Trans EPA ID:	CAT080031248
Trans Name:	Not reported
Trans 2 EPA ID:	Not reported
Trans 2 Name:	Not reported
TSDF EPA ID:	CAD009452657
Trans Name:	Not reported
TSDF Alt EPA ID:	CAD009452657
TSDF Alt Name:	Not reported
Waste Code Description:	551 - Laboratory waste chemicals 561 Detergent and soap
RCRA Code:	D001
Meth Code:	D99 - Disposal, Other
Quantity Tons:	0.25
Waste Quantity:	500
Quantity Unit:	P
Additional Code 1:	Not reported
Additional Code 2:	Not reported
Additional Code 3:	Not reported
Additional Code 4:	Not reported
Additional Code 5:	Not reported

Shipment Date:	19930128
Creation Date:	9/6/1995 0:00:00
Receipt Date:	19930201
Manifest ID:	91658485
Trans EPA ID:	CAT080031248
Trans Name:	Not reported
Trans 2 EPA ID:	Not reported
Trans 2 Name:	Not reported
TSDF EPA ID:	CAD009452657

Map ID
Direction
Distance
Elevation | Site | MAP FINDINGS | Database(s) | EDR ID Number
EPA ID Number

ELECTRON BEAM VAC COATINGS INC (Continued) **1000181796**

Trans Name:	Not reported
TSDF Alt EPA ID:	CAD009452657
TSDF Alt Name:	Not reported
Waste Code Description:	551 - Laboratory waste chemicals 561 Detergent and soap
RCRA Code:	F002
Meth Code:	D99 - Disposal, Other
Quantity Tons:	0.15
Waste Quantity:	300
Quantity Unit:	P
Additional Code 1:	Not reported
Additional Code 2:	Not reported
Additional Code 3:	Not reported
Additional Code 4:	Not reported
Additional Code 5:	Not reported
Shipment Date:	19930120
Creation Date:	9/6/1995 0:00:00
Receipt Date:	19930120
Manifest ID:	88610101
Trans EPA ID:	TXD988052494
Trans Name:	Not reported
Trans 2 EPA ID:	Not reported
Trans 2 Name:	Not reported
TSDF EPA ID:	CAD059494310
Trans Name:	Not reported
TSDF Alt EPA ID:	CAD059494310
TSDF Alt Name:	Not reported
Waste Code Description:	343 - Unspecified organic liquid mixture
RCRA Code:	F001
Meth Code:	D99 - Disposal, Other
Quantity Tons:	0.561
Waste Quantity:	165
Quantity Unit:	G
Additional Code 1:	Not reported
Additional Code 2:	Not reported
Additional Code 3:	Not reported
Additional Code 4:	Not reported
Additional Code 5:	Not reported
Shipment Date:	19930120
Creation Date:	9/6/1995 0:00:00
Receipt Date:	19930120
Manifest ID:	88610101
Trans EPA ID:	TXD988052494
Trans Name:	Not reported
Trans 2 EPA ID:	Not reported
Trans 2 Name:	Not reported
TSDF EPA ID:	CAD059494310
Trans Name:	Not reported
TSDF Alt EPA ID:	CAD059494310
TSDF Alt Name:	Not reported
Waste Code Description:	221 - Waste oil and mixed oil
RCRA Code:	Not reported
Meth Code:	D99 - Disposal, Other
Quantity Tons:	0.418
Waste Quantity:	110
Quantity Unit:	G

MAP FINDINGS

Map ID / Direction / Distance / Elevation | Site | Database(s) | EDR ID Number / EPA ID Number

ELECTRON BEAM VAC COATINGS INC (Continued) **1000181796**

Additional Code 1:	Not reported
Additional Code 2:	Not reported
Additional Code 3:	Not reported
Additional Code 4:	Not reported
Additional Code 5:	Not reported
Shipment Date:	19930111
Creation Date:	9/5/1995 0:00:00
Receipt Date:	19930111
Manifest ID:	92201792
Trans EPA ID:	CAD009466392
Trans Name:	Not reported
Trans 2 EPA ID:	Not reported
Trans 2 Name:	Not reported
TSDF EPA ID:	CAD009466392
Trans Name:	Not reported
TSDF Alt EPA ID:	Not reported
TSDF Alt Name:	Not reported
Waste Code Description:	512 - Other empty containers 30 gallons or more
RCRA Code:	Not reported
Meth Code:	R01 - Recycler
Quantity Tons:	1.25
Waste Quantity:	2500
Quantity Unit:	P
Additional Code 1:	Not reported
Additional Code 2:	Not reported
Additional Code 3:	Not reported
Additional Code 4:	Not reported
Additional Code 5:	Not reported

R124 **NORMURA BROS INC.** **HIST UST** **U001599577**
East **2720 SAN PABLO AVE** **N/A**
1/8-1/4 **BERKELEY, CA 94702**
0.181 mi.
957 ft. **Site 4 of 16 in cluster R**

Relative: **Higher**

Actual: **52 ft.**

HIST UST:

Name:	NORMURA BROS INC.
Address:	2720 SAN PABLO AVE
City,State,Zip:	BERKELEY, CA 94702
File Number:	Not reported
URL:	Not reported
Region:	STATE
Facility ID:	00000043972
Facility Type:	Gas Station
Other Type:	Not reported
Contact Name:	Not reported
Telephone:	4158458404
Owner Name:	NOMURA BROS INC.
Owner Address:	2720 SAN PABLO AVE.
Owner City,St,Zip:	BERKELEY, CA 94702
Total Tanks:	0001
Tank Num:	001
Container Num:	#3
Year Installed:	Not reported
Tank Capacity:	00002000
Tank Used for:	WASTE

Map ID
Direction
Distance
Elevation | Site | MAP FINDINGS | Database(s) | EDR ID Number / EPA ID Number

NORMURA BROS INC. (Continued) **U001599577**

Type of Fuel: WASTE OIL
Container Construction Thickness: Not reported
Leak Detection: None

R125
East
1/8-1/4
0.181 mi.
957 ft.

NORMURA BROS INC
2720 SAN PBALO AVE
BERKELEY, CA 94702

Site 5 of 16 in cluster R

HIST UST **S118413497**
N/A

Relative:
Higher

Actual:
52 ft.

HIST UST:
Name: NORMURA BROS INC
Address: 2720 SAN PBALO AVE
City,State,Zip: BERKELEY, CA 94702
File Number: 000361b5
URL: https://documents.geotracker.waterboards.ca.gov/ustpdfs/pdf/000361b5.pdf
Region: Not reported
Facility ID: Not reported
Facility Type: Not reported
Other Type: Not reported
Contact Name: Not reported
Telephone: Not reported
Owner Name: Not reported
Owner Address: Not reported
Owner City,St,Zip: Not reported
Total Tanks: Not reported

Tank Num: Not reported
Container Num: Not reported
Year Installed: Not reported
Tank Capacity: Not reported
Tank Used for: Not reported
Type of Fuel: Not reported
Container Construction Thickness: Not reported
Leak Detection: Not reported

Click here for Geo Tracker PDF:

R126
East
1/8-1/4
0.181 mi.
957 ft.

NOMURA BROS INC
2720 SAN PABLO AVE
BERKELEY, CA 94704

Site 6 of 16 in cluster R

LUST **S101624569**
SWEEPS UST **N/A**
CA FID UST
HIST CORTESE

Relative:
Higher

Actual:
52 ft.

LUST:
Name: NOMURA BROS INC
Address: 2720 SAN PABLO AVE
City,State,Zip: BERKELEY, CA 94704
Lead Agency: SAN FRANCISCO BAY RWQCB (REGION 2)
Case Type: LUST Cleanup Site
Geo Track: http://geotracker.waterboards.ca.gov/profile_report.asp?global_id=T0600100969
Global Id: T0600100969
Latitude: 37.857496
Longitude: -122.287652
Status: Completed - Case Closed
Status Date: 04/10/1987

Map ID
Direction
Distance
Elevation | Site | MAP FINDINGS | Database(s) | EDR ID Number
EPA ID Number

NOMURA BROS INC (Continued) **S101624569**

Case Worker:	UUU
RB Case Number:	01-1051
Local Agency:	BERKELEY, CITY OF
File Location:	Not reported
Local Case Number:	01-1051
Potential Media Affect:	Other Groundwater (uses other than drinking water)
Potential Contaminants of Concern:	Gasoline
EPA Region:	9
Coordinate Source:	Manual Entry on Screens
Cuf Case:	YES
Quantity Released Gallons:	Not reported
Begin Date:	04/10/1986
Leak Reported Date:	10/02/1998
How Discovered:	Tank Closure
How Discovered Description:	Not reported
Discharge Source:	Tank
Discharge Cause:	Physc / Mech Damage
Stop Method:	Not reported
Stop Description:	Not reported
No Further Action Date:	04/10/1987
CA Water Watershed Name:	Bay Bridges - Berkeley (203.30)
Dwr Groundwater Subbasin Name:	Santa Clara Valley - East Bay Plain (2-009.04)
Disadvantaged Community:	Not reported
CA Enviroscreen 3 Score:	46-50%
CA Enviroscreen 4 Score:	60-65%
Military DOD Site:	No
Facility Project Subtype:	Not reported
RWQCB Region:	SAN FRANCISCO BAY RWQCB (REGION 2)
Site History:	Not reported

LUST:

Global Id:	T0600100969
Contact Type:	Local Agency Caseworker
Contact Name:	GEOFFERY FIEDLER
Organization Name:	BERKELEY, CITY OF
Address:	2118 MILVIA STREET 3RD FLOOR
City:	BERKELEY
Email:	gfiedler@ci.berkeley.ca.us
Phone Number:	Not reported

Global Id:	T0600100969
Contact Type:	Regional Board Caseworker - Primary Caseworker
Contact Name:	Regional Water Board
Organization Name:	SAN FRANCISCO BAY RWQCB (REGION 2)
Address:	1515 CLAY ST SUITE 1400
City:	OAKLAND
Email:	Not reported
Phone Number:	Not reported

LUST:

Global Id:	T0600100969
Action Type:	ENFORCEMENT
Date:	05/20/1997
Action:	Closure/No Further Action Letter

Global Id:	T0600100969
Action Type:	ENFORCEMENT

Map ID
Direction
Distance
Elevation | Site | MAP FINDINGS | Database(s) | EDR ID Number
EPA ID Number

NOMURA BROS INC (Continued) **S101624569**

Date: 09/30/1998
Action: Clean Up Fund - Letter to RP

Global Id: T0600100969
Action Type: Other
Date: 09/19/1986
Action: Leak Discovery

Global Id: T0600100969
Action Type: RESPONSE
Date: 04/10/1990
Action: Unauthorized Release Form

Global Id: T0600100969
Action Type: RESPONSE
Date: 04/21/1994
Action: Monitoring Report - Quarterly

Global Id: T0600100969
Action Type: RESPONSE
Date: 05/05/1998
Action: Request for Closure

Global Id: T0600100969
Action Type: RESPONSE
Date: 05/13/1994
Action: Correspondence

Global Id: T0600100969
Action Type: RESPONSE
Date: 08/03/1994
Action: Monitoring Report - Quarterly

Global Id: T0600100969
Action Type: RESPONSE
Date: 09/23/1993
Action: Soil and Water Investigation Workplan

Global Id: T0600100969
Action Type: RESPONSE
Date: 11/05/1992
Action: Monitoring Report - Other

Global Id: T0600100969
Action Type: RESPONSE
Date: 01/07/1994
Action: Soil and Water Investigation Report

Global Id: T0600100969
Action Type: RESPONSE
Date: 10/22/1993
Action: Soil and Water Investigation Workplan

Global Id: T0600100969
Action Type: RESPONSE
Date: 08/30/1993
Action: Correspondence

Map ID
Direction
Distance
Elevation | Site | MAP FINDINGS | Database(s) | EDR ID Number
EPA ID Number

NOMURA BROS INC (Continued) **S101624569**

Global Id: T0600100969
Action Type: Other
Date: 10/02/1998
Action: Leak Reported

Global Id: T0600100969
Action Type: RESPONSE
Date: 07/10/1995
Action: Correspondence

Global Id: T0600100969
Action Type: RESPONSE
Date: 01/11/1993
Action: Correspondence

Global Id: T0600100969
Action Type: ENFORCEMENT
Date: 11/09/1994
Action: Clean Up Fund - Letter to RP

Global Id: T0600100969
Action Type: Other
Date: 09/19/1986
Action: Leak Stopped

LUST:
Global Id: T0600100969
Status: Open - Case Begin Date
Status Date: 04/10/1986

Global Id: T0600100969
Status: Open - Site Assessment
Status Date: 04/10/1986

Global Id: T0600100969
Status: Completed - Case Closed
Status Date: 04/10/1987

LUST REG 2:
Region: 2
Facility Id: 01-1051
Facility Status: Case Closed
Case Number: 01-1051
How Discovered: Tank Closure
Leak Cause: Structure Failure
Leak Source: Tank
Date Leak Confirmed: Not reported
Oversight Program: LUST
Prelim. Site Assesment Wokplan Submitted: Not reported
Preliminary Site Assesment Began: 4/10/1987
Pollution Characterization Began: Not reported
Pollution Remediation Plan Submitted: Not reported
Date Remediation Action Underway: Not reported
Date Post Remedial Action Monitoring Began: Not reported

Map ID
Direction
Distance
Elevation | Site | MAP FINDINGS | Database(s) | EDR ID Number
EPA ID Number

NOMURA BROS INC (Continued) **S101624569**

SWEEPS UST:

Name:	NOMURA BROS., INC.
Address:	2720 SAN PABLO AVE
City:	BERKELEY
Status:	Not reported
Comp Number:	60287
Number:	Not reported
Board Of Equalization:	Not reported
Referral Date:	Not reported
Action Date:	Not reported
Created Date:	Not reported
Owner Tank Id:	Not reported
SWRCB Tank Id:	01-020-060287-000001
Tank Status:	Not reported
Capacity:	4000
Active Date:	Not reported
Tank Use:	M.V. FUEL
STG:	PRODUCT
Content:	REG UNLEADED
Number Of Tanks:	2

Name:	NOMURA BROS., INC.
Address:	2720 SAN PABLO AVE
City:	BERKELEY
Status:	Not reported
Comp Number:	60287
Number:	Not reported
Board Of Equalization:	Not reported
Referral Date:	Not reported
Action Date:	Not reported
Created Date:	Not reported
Owner Tank Id:	Not reported
SWRCB Tank Id:	01-020-060287-000002
Tank Status:	Not reported
Capacity:	4000
Active Date:	Not reported
Tank Use:	M.V. FUEL
STG:	PRODUCT
Content:	REG UNLEADED
Number Of Tanks:	Not reported

CA FID UST:

Facility ID:	01001164
Regulated By:	UTNKA
Regulated ID:	00060287
Cortese Code:	Not reported
SIC Code:	Not reported
Facility Phone:	4158458404
Mail To:	Not reported
Mailing Address:	2720 SAN PABLO AVE
Mailing Address 2:	Not reported
Mailing City,St,Zip:	BERKELEY 94702
Contact:	Not reported
Contact Phone:	Not reported
DUNs Number:	Not reported
NPDES Number:	Not reported

MAP FINDINGS

Map ID
Direction
Distance
Elevation | Site | Database(s) | EDR ID Number
EPA ID Number

NOMURA BROS INC (Continued) **S101624569**

EPA ID: Not reported
Comments: Not reported
Status: Active

HIST CORTESE:
edr_fname: NOMURA BROS INC
edr_fadd1: 2720 SAN PABLO
City,State,Zip: BERKELEY, CA
Region: CORTESE
Facility County Code: 1
Reg By: LTNKA
Reg Id: 01-1051

R127 **NOMURA BROS INC** **Cortese** **S118230582**
East **2720 SAN PABLO AVE** **HWTS** **N/A**
1/8-1/4 **BERKELEY, CA 94702** **HAZNET**
0.181 mi.
957 ft. **Site 7 of 16 in cluster R**

Relative:
Higher

Actual:
52 ft.

CORTESE:
Name: NOMURA BROS INC
Address: 2720 SAN PABLO AVE
City,State,Zip: BERKELEY, CA 94704
Region: CORTESE
Envirostor Id: Not reported
Global ID: T0600100969
Site/Facility Type: LUST CLEANUP SITE
Cleanup Status: COMPLETED - CASE CLOSED
Status Date: Not reported
Site Code: Not reported
Latitude: Not reported
Longitude: Not reported
Owner: Not reported
Enf Type: Not reported
Swat R: Not reported
Flag: active
Order No: Not reported
Waste Discharge System No: Not reported
Effective Date: Not reported
Region 2: Not reported
WID Id: Not reported
Solid Waste Id No: Not reported
Waste Management Uit Name: Not reported
File Name: Active Open

HWTS:
Name: NOMURA BROS INC
Address: 2720 SAN PABLO AVE
Address 2: Not reported
City,State,Zip: BERKELEY, CA 94702
EPA ID: CAL000034571
Inactive Date: 01/01/1995
Create Date: 05/16/1990
Last Act Date: Not reported
Mailing Name: Not reported
Mailing Address: 2720 SAN PABLO AVE
Mailing Address 2: Not reported

Map ID
Direction
Distance
Elevation | Site | MAP FINDINGS | Database(s) | EDR ID Number
EPA ID Number

NOMURA BROS INC (Continued) **S118230582**

Mailing City,State,Zip:	BERKELEY, CA 947020000
Owner Name:	NOMURA SHIG-PAUL-GEOR
Owner Address:	Not reported
Owner Address 2:	Not reported
Owner City,State,Zip:	Not reported
Owner Phone:	Not reported
Owner Fax:	Not reported
Contact Name:	NONDELIV. 11/94 SURVEY - P.H.
Contact Address:	Not reported
Contact Address 2:	Not reported
City,State,Zip:	Not reported
Contact Phone:	Not reported
Contact Fax:	Not reported
Facility Status:	Inactive
Facility Type:	PERMANENT
Category:	STATE
Latitude:	37.857645
Longitude:	-122.288565

HAZNET:

Name:	NOMURA BROS INC
Address:	2720 SAN PABLO AVE
Address 2:	Not reported
City,State,Zip:	BERKELEY, CA 947020000
Contact:	NONDELIV. 11/94 SURVEY - P.H.
Telephone:	--
Mailing Name:	Not reported
Mailing Address:	2720 SAN PABLO AVE
Year:	2014
Gepaid:	CAL000034571
TSD EPA ID:	CAD982042475
CA Waste Code:	151 - Asbestos containing waste
Disposal Method:	H132 - Landfill Or Surface Impoundment That Will Be Closed As Landfill(To Include On-Site Treatment And/Or Stabilization)
Tons:	8

Additional Info:

Year:	2014
Gen EPA ID:	CAL000034571
Shipment Date:	20140827
Creation Date:	11/3/2014 22:14:33
Receipt Date:	20140827
Manifest ID:	011413465JJK
Trans EPA ID:	CAL000354470
Trans Name:	CENTRAL VALLEY ENVIRONMENTAL
Trans 2 EPA ID:	Not reported
Trans 2 Name:	Not reported
TSDF EPA ID:	CAD982042475
Trans Name:	RECOLOGY HAY ROAD LANDFILL
TSDF Alt EPA ID:	Not reported
TSDF Alt Name:	Not reported
Waste Code Description:	151 - Asbestos-containing waste
RCRA Code:	Not reported

Map ID
Direction
Distance
Elevation | Site | MAP FINDINGS | Database(s) | EDR ID Number
EPA ID Number

NOMURA BROS INC (Continued) **S118230582**

Meth Code:	H132 - Landfill Or Surface Impoundment That Will Be Closed As Landfill(To Include On-Site Treatment And/Or Stabilization)
Quantity Tons:	8
Waste Quantity:	20
Quantity Unit:	Y
Additional Code 1:	Not reported
Additional Code 2:	Not reported
Additional Code 3:	Not reported
Additional Code 4:	Not reported
Additional Code 5:	Not reported

R128 **NOMURA BROS INC** **UST FINDER RELEASE** **1029055388**
East **2720 SAN PABLO AVE** **N/A**
1/8-1/4 **BERKELEY, CA 94704**
0.181 mi.
957 ft. **Site 8 of 16 in cluster R**

Relative: **Higher**

Actual: **52 ft.**

UST FINDER RELEASE:

Object ID:	40665
Facility ID:	Not reported
Lust ID:	CAT0600100969
Name:	NOMURA BROS INC
Address:	2720 SAN PABLO AVE
City,State,Zip:	BERKELEY, CA 94704
Address Match Type:	PointAddress
Reported Date:	Not reported
Status:	No Further Action
Substance:	Not reported
Population within 1500ft:	1784
Domestic Wells within 1500ft:	0
Land Use:	Developed, Medium Intensity
Within SPA:	No
SPA PWS Facility ID:	Not reported
SPA Water Type:	Not reported
SPA Facility Type:	Not reported
SPA HUC12:	Not reported
Within WHPA:	No
WHPA PWS Facility ID:	Not reported
WHPA Water Type:	Not reported
WHPA Facility Type:	Not reported
WHPA HUC12:	Not reported
Within 100yr Floodplain:	No
Tribe:	Not reported
EPA Region:	9
NFA Letter 1:	Not reported
NFA Letter 2:	Not reported
NFA Letter 3:	Not reported
NFA Letter 4:	Not reported
Closed With Residual Contaminate:	Not reported
Coordinate Source:	Geocode
X Coord:	-122.28847
Y Coord:	37.8573500000001
Latitude:	37.8573499999999
Longitude:	-122.28847

MAP FINDINGS

Map ID / Direction / Distance / Elevation	Site	Database(s)	EDR ID Number / EPA ID Number
R129	**NOMURA BROS INC**	**HIST UST**	**U001599576**
East	**2720 SAN PABLO AVE**	**CERS**	**N/A**
1/8-1/4	**BERKELEY, CA 94704**		
0.181 mi.			
957 ft.	**Site 9 of 16 in cluster R**		

Relative:
Higher

Actual:
52 ft.

HIST UST:

Name:	NOMURA BROS INC
Address:	2720 SAN PABLO AVE
City,State,Zip:	BERKELEY, CA 94702
File Number:	000361b6
URL:	https://documents.geotracker.waterboards.ca.gov/ustpdfs/pdf/000361b6.pdf
Region:	STATE
Facility ID:	00000060287
Facility Type:	Gas Station
Other Type:	Not reported
Contact Name:	Not reported
Telephone:	4158458404
Owner Name:	NOMURA BROS. INC.
Owner Address:	2720 SAN PABLO AVE
Owner City,St,Zip:	BERKELEY, CA 94702
Total Tanks:	0002
Tank Num:	001
Container Num:	I
Year Installed:	Not reported
Tank Capacity:	00004000
Tank Used for:	PRODUCT
Type of Fuel:	UNLEADED
Container Construction Thickness:	Not reported
Leak Detection:	Stock Inventor, None
Tank Num:	002
Container Num:	II
Year Installed:	Not reported
Tank Capacity:	00004000
Tank Used for:	PRODUCT
Type of Fuel:	UNLEADED
Container Construction Thickness:	Not reported
Leak Detection:	Stock Inventor

Click here for Geo Tracker PDF:

CERS:

Name:	NOMURA BROS INC
Address:	2720 SAN PABLO AVE
City,State,Zip:	BERKELEY, CA 94704
Site ID:	748413
CERS ID:	T0600100969
CERS Description:	Leaking Underground Storage Tank Cleanup Site

Affiliation:

Affiliation Type Desc:	Local Agency Caseworker
Entity Name:	GEOFFERY FIEDLER - BERKELEY, CITY OF
Entity Title:	Not reported
Affiliation Address:	2118 MILVIA STREET 3RD FLOOR
Affiliation City:	BERKELEY
Affiliation State:	CA
Affiliation Country:	Not reported

Map ID
Direction
Distance
Elevation | Site | MAP FINDINGS | Database(s) | EDR ID Number / EPA ID Number

NOMURA BROS INC (Continued) **U001599576**

Affiliation Zip:	Not reported
Affiliation Phone:	,
Affiliation Type Desc:	Regional Board Caseworker
Entity Name:	Regional Water Board - SAN FRANCISCO BAY RWQCB (REGION 2)
Entity Title:	Not reported
Affiliation Address:	1515 CLAY ST SUITE 1400
Affiliation City:	OAKLAND
Affiliation State:	CA
Affiliation Country:	Not reported
Affiliation Zip:	Not reported
Affiliation Phone:	,

Q130 **KAISER STEEL CORPORATION YARD** **SWEEPS UST** **S101624371**
SSW **2850 007TH ST** **CA FID UST** **N/A**
1/8-1/4 **OAKLAND, CA 94607**
0.182 mi.
960 ft. **Site 5 of 5 in cluster Q**

Relative: **Lower**
Actual: **31 ft.**

SWEEPS UST:

Name:	KAISER STEEL CORPORATION YARD
Address:	2850 007TH ST
City:	OAKLAND
Status:	Active
Comp Number:	59966
Number:	9
Board Of Equalization:	44-000607
Referral Date:	07-01-85
Action Date:	Not reported
Created Date:	02-29-88
Owner Tank Id:	1
SWRCB Tank Id:	01-000-059966-000001
Tank Status:	A
Capacity:	5000
Active Date:	07-01-85
Tank Use:	M.V. FUEL
STG:	P
Content:	DIESEL
Number Of Tanks:	3
Name:	KAISER STEEL CORPORATION YARD
Address:	2850 007TH ST
City:	OAKLAND
Status:	Active
Comp Number:	59966
Number:	9
Board Of Equalization:	44-000607
Referral Date:	07-01-85
Action Date:	Not reported
Created Date:	02-29-88
Owner Tank Id:	2
SWRCB Tank Id:	01-000-059966-000002
Tank Status:	A
Capacity:	3000
Active Date:	07-01-85
Tank Use:	M.V. FUEL
STG:	P

Map ID
Direction
Distance
Elevation | Site | MAP FINDINGS | Database(s) | EDR ID Number
EPA ID Number

KAISER STEEL CORPORATION YARD (Continued) **S101624371**

Content: LEADED
Number Of Tanks: Not reported

Name: KAISER STEEL CORPORATION YARD
Address: 2850 007TH ST
City: OAKLAND
Status: Active
Comp Number: 59966
Number: 9
Board Of Equalization: 44-000607
Referral Date: 07-01-85
Action Date: Not reported
Created Date: 02-29-88
Owner Tank Id: 3
SWRCB Tank Id: 01-000-059966-000003
Tank Status: A
Capacity: 5000
Active Date: 07-01-85
Tank Use: M.V. FUEL
STG: P
Content: REG UNLEADED
Number Of Tanks: Not reported

CA FID UST:
Facility ID: 01002782
Regulated By: UTNKA
Regulated ID: 00059966
Cortese Code: Not reported
SIC Code: Not reported
Facility Phone: 7072575021
Mail To: Not reported
Mailing Address: P O BOX
Mailing Address 2: Not reported
Mailing City,St,Zip: OAKLAND 94607
Contact: Not reported
Contact Phone: Not reported
DUNs Number: Not reported
NPDES Number: Not reported
EPA ID: Not reported
Comments: Not reported
Status: Active

S131 **BERKELEY RADIATOR WORKS DBA BERKELEY RADIATORS INC** **RCRA NonGen / NLR** **1027699795**
East **2732 SAN PABLO AVE** **CAL000138256**
1/8-1/4 **BERKELEY, CA 94702**
0.183 mi.
966 ft. **Site 1 of 13 in cluster S**

Relative:
Higher

Actual:
51 ft.

RCRA Listings:
Date Form Received by Agency: 19950619
Handler Name: Berkeley Radiator Works Dba Berkeley Radiators Inc
Handler Address: 2732 San Pablo Ave
Handler City,State,Zip: BERKELEY, CA 94702-0000
EPA ID: CAL000138256
Contact Name: FELIPE GALAVIZ ROMERO
Contact Address: 1861 TULARE AVE
Contact City,State,Zip: RICHMOND, CA 94805

Map ID
Direction
Distance
Elevation Site

MAP FINDINGS

Database(s) EDR ID Number EPA ID Number

BERKELEY RADIATOR WORKS DBA BERKELEY RADIATORS INC (Continued) **1027699795**

Contact Telephone:	510-619-6369
Contact Fax:	Not reported
Contact Email:	BERKELEYRADIATORWORKS@GMAIL.COM
Contact Title:	Not reported
EPA Region:	09
Land Type:	Not reported
Federal Waste Generator Description:	Not a generator, verified
Non-Notifier:	Not reported
Biennial Report Cycle:	Not reported
Accessibility:	Not reported
Active Site Indicator:	Not reported
State District Owner:	Not reported
State District:	Not reported
Mailing Address:	2732 SAN PABLO AVE
Mailing City,State,Zip:	BERKELEY, CA 94702-2240
Owner Name:	Felipe Galaviz Romero
Owner Type:	Other
Operator Name:	Felipe Galaviz Romero
Operator Type:	Other
Short-Term Generator Activity:	No
Importer Activity:	No
Mixed Waste Generator:	No
Transporter Activity:	No
Transfer Facility Activity:	No
Recycler Activity with Storage:	No
Small Quantity On-Site Burner Exemption:	No
Smelting Melting and Refining Furnace Exemption:	No
Underground Injection Control:	No
Off-Site Waste Receipt:	No
Universal Waste Indicator:	No
Universal Waste Destination Facility:	No
Federal Universal Waste:	No
Active Site State-Reg Handler:	---
Federal Facility Indicator:	Not reported
Hazardous Secondary Material Indicator:	N
Sub-Part K Indicator:	Not reported
2018 GPRA Permit Baseline:	Not on the Baseline
2018 GPRA Renewals Baseline:	Not on the Baseline
202 GPRA Corrective Action Baseline:	No
Subject to Corrective Action Universe:	No
Non-TSDFs Where RCRA CA has Been Imposed Universe:	No
Corrective Action Priority Ranking:	No NCAPS ranking
Environmental Control Indicator:	No
Institutional Control Indicator:	No
Human Exposure Controls Indicator:	N/A
Groundwater Controls Indicator:	N/A
Significant Non-Complier Universe:	No
Unaddressed Significant Non-Complier Universe:	No
Addressed Significant Non-Complier Universe:	No
Significant Non-Complier With a Compliance Schedule Universe:	No
Financial Assurance Required:	Not reported
Handler Date of Last Change:	20230505
Recognized Trader-Importer:	No
Recognized Trader-Exporter:	No
Importer of Spent Lead Acid Batteries:	No
Exporter of Spent Lead Acid Batteries:	No
Recycler Activity Without Storage:	No

Map ID
Direction
Distance
Elevation | Site | MAP FINDINGS | Database(s) | EDR ID Number
EPA ID Number

BERKELEY RADIATOR WORKS DBA BERKELEY RADIATORS INC (Continued) **1027699795**

Manifest Broker: No
Sub-Part P Indicator: No

Handler - Owner Operator:
Owner/Operator Indicator: Operator
Owner/Operator Name: FELIPE GALAVIZ ROMERO
Legal Status: Other
Date Became Current: Not reported
Date Ended Current: Not reported
Owner/Operator Address: 1861 TULARE AVE
Owner/Operator City,State,Zip: RICHMOND, CA 94805
Owner/Operator Telephone: 510-619-6369
Owner/Operator Telephone Ext: Not reported
Owner/Operator Fax: Not reported
Owner/Operator Email: Not reported

Owner/Operator Indicator: Owner
Owner/Operator Name: FELIPE GALAVIZ ROMERO
Legal Status: Other
Date Became Current: Not reported
Date Ended Current: Not reported
Owner/Operator Address: 2732 SAN PABLO AVE
Owner/Operator City,State,Zip: BERKELEY, CA 94702-2240
Owner/Operator Telephone: 510-619-6369
Owner/Operator Telephone Ext: Not reported
Owner/Operator Fax: Not reported
Owner/Operator Email: Not reported

Historic Generators:
Receive Date: 19950619
Handler Name: BERKELEY RADIATOR WORKS DBA BERKELEY RADIATORS INC
Federal Waste Generator Description: Not a generator, verified
State District Owner: Not reported
Large Quantity Handler of Universal Waste: No
Recognized Trader Importer: Not reported
Recognized Trader Exporter: Not reported
Spent Lead Acid Battery Importer: Not reported
Spent Lead Acid Battery Exporter: Not reported
Current Record: Yes
Non Storage Recycler Activity: Not reported
Electronic Manifest Broker: Not reported

List of NAICS Codes and Descriptions:
NAICS Code: 811111
NAICS Description: GENERAL AUTOMOTIVE REPAIR

Facility Has Received Notices of Violations:
Violations: No Violations Found

Evaluation Action Summary:
Evaluations: No Evaluations Found

MAP FINDINGS

Map ID / Direction / Distance / Elevation	Site	Database(s)	EDR ID Number / EPA ID Number
S132	**BERKELEY RADIATOR WORKS DBA BERKELEY RADIATOR INC.**	**CERS HAZ WASTE**	**S121740345**
East	**2732 SAN PABLO AVE**	**CERS**	**N/A**
1/8-1/4	**BERKELEY, CA 94702**		
0.183 mi.			
966 ft.	**Site 2 of 13 in cluster S**		

Relative: Higher

Actual: 51 ft.

CERS HAZ WASTE:

Name:	BERKELEY RADIATOR WORKS DBA BERKELEY RADIATOR INC.
Address:	2732 SAN PABLO AVE
City,State,Zip:	BERKELEY, CA 94702
Site ID:	11846
CERS ID:	10195915
CERS Description:	Hazardous Waste Generator

CERS:

Name:	BERKELEY RADIATOR WORKS DBA BERKELEY RADIATOR INC.
Address:	2732 SAN PABLO AVE
City,State,Zip:	BERKELEY, CA 94702
Site ID:	11846
CERS ID:	10195915
CERS Description:	Chemical Storage Facilities

Violations:

Site ID:	11846
Site Name:	BERKELEY RADIATOR WORKS DBA BERKELEY RADIATOR INC.
Violation Date:	10-07-2014
Citation:	HSC 6.95 25508(a)(1) - California Health and Safety Code, Chapter 6.95, Section(s) 25508(a)(1)
Violation Description:	Failure to complete and electronically submit hazardous material inventory information for all reportable hazardous materials on site at or above reportable quantities.
Violation Notes:	Returned to compliance on 11/08/2014. The business has not updated and submitted the hazardous materials inventory to include the MEK, tank coating, flux and lead solder as per the inspection report. The HMBP submitted on 4/10/14 had not been updated. Corrective action: Update the inventory electronically.
Violation Division:	Berkeley City Toxics Management Division
Violation Program:	HMRRP
Violation Source:	CERS,

Site ID:	11846
Site Name:	BERKELEY RADIATOR WORKS DBA BERKELEY RADIATOR INC.
Violation Date:	02-07-2023
Citation:	22 CCR 12 66262.12 - California Code of Regulations, Title 22, Chapter 12, Section(s) 66262.12
Violation Description:	Failure to obtain an Identification Number prior to treating, storing, disposing of, transporting or offering for transportation any hazardous waste.
Violation Notes:	Returned to compliance on 05/01/2023. Observation: Facility generates hazardous waste and has not reactivated their EPA ID Number after it expired on 6/30/2015. Corrective Action: Submit a Permanent State ID Number Application to DTSC to reactivate the facility's EPA ID number and annually log into https://evq.dtsc.ca.gov/Home.aspx and complete the Electronic Verification Questionnaire (eVQ) to maintain an active EPA ID Number.
Violation Division:	Berkeley City Toxics Management Division
Violation Program:	HW
Violation Source:	CERS,

Map ID
Direction
Distance
Elevation Site

MAP FINDINGS

Database(s) EDR ID Number EPA ID Number

BERKELEY RADIATOR WORKS DBA BERKELEY RADIATOR INC. (Continued) **S121740345**

Site ID:	11846
Site Name:	BERKELEY RADIATOR WORKS DBA BERKELEY RADIATOR INC.
Violation Date:	02-07-2023
Citation:	22 CCR 12 66262.34(f) - California Code of Regulations, Title 22, Chapter 12, Section(s) 66262.34(f)
Violation Description:	Failure to properly label hazardous waste accumulation containers and portable tanks with the following requirements: "Hazardous Waste", name and address of the generator, physical and chemical characteristics of the Hazardous Waste, and starting accumulation date.
Violation Notes:	Returned to compliance on 02/07/2023. Observation: The drums of used oil did not have hazardous waste labels on them. Provided labels and observed proper labeling on site. Corrective Action: Violation was corrected on site.
Violation Division:	Berkeley City Toxics Management Division
Violation Program:	HW
Violation Source:	CERS,

Site ID:	11846
Site Name:	BERKELEY RADIATOR WORKS DBA BERKELEY RADIATOR INC.
Violation Date:	10-07-2014
Citation:	HSC 6.5 25160.2 - California Health and Safety Code, Chapter 6.5, Section(s) 25160.2
Violation Description:	Failure to meet any of the following consolidated manifest requirements: 1) Legible receipts for each quantity of hazardous waste that is received from a generator, 2) The generator's information (name, address, identification number, contact person, telephone number of the generator, the signature of the generator or the generator's representative), 3) Date of the shipment, 4) The manifest number, 5) The volume or quantity of each waste stream received, 6) The name, address, and identification number of the authorized facility to which the hazardous waste will be transported, 7) The transporter's information (name, address, and identification number, the driver's signature), 8) A statement, signed by the generator, certifying that the generator has established a program to reduce the volume or quantity and toxicity of the hazardous waste to the degree economically practicable. 9) The generator shall retain each receipt for at least three years.
Violation Notes:	Returned to compliance on 10/18/2014. Felipe indicates he does not have copy of the consolidated manifests onsite. Corrective action: Provide copies of 2012, 2013 and 2014 waste disposal records/ consolidated manifests.
Violation Division:	Berkeley City Toxics Management Division
Violation Program:	HW
Violation Source:	CERS,

Site ID:	11846
Site Name:	BERKELEY RADIATOR WORKS DBA BERKELEY RADIATOR INC.
Violation Date:	10-07-2014
Citation:	40 CFR 1 265.173 - U.S. Code of Federal Regulations, Title 40, Chapter 1, Section(s) 265.173
Violation Description:	Failure to properly close hazardous waste containers when not in active use.
Violation Notes:	Returned to compliance on 10/18/2014. The 55 gallon drum was open. Corrective action: Provide a cap for the drum.
Violation Division:	Berkeley City Toxics Management Division
Violation Program:	HW

Map ID
Direction
Distance
Elevation Site

MAP FINDINGS

Database(s) EDR ID Number EPA ID Number

BERKELEY RADIATOR WORKS DBA BERKELEY RADIATOR INC. (Continued) **S121740345**

Violation Source: CERS,

Site ID: 11846
Site Name: BERKELEY RADIATOR WORKS DBA BERKELEY RADIATOR INC.
Violation Date: 10-07-2014
Citation: 22 CCR 12 66262.12 - California Code of Regulations, Title 22, Chapter 12, Section(s) 66262.12
Violation Description: Failure to obtain and/or maintain an Active EPA ID.
Violation Notes: Returned to compliance on 10/24/2014. According to the states' tracking system, the EPA ID number, CAL000138256, is not active. Corrective action: Submit aplication to reactivate.
Violation Division: Berkeley City Toxics Management Division
Violation Program: HW
Violation Source: CERS,

Site ID: 11846
Site Name: BERKELEY RADIATOR WORKS DBA BERKELEY RADIATOR INC.
Violation Date: 04-01-2020
Citation: HSC 6.95 25508(a)(1) - California Health and Safety Code, Chapter 6.95, Section(s) 25508(a)(1)
Violation Description: Failure to annually review and electronically certify that the business plan is complete and accurate on or before the annual due date.
Violation Notes: Returned to compliance on 05/22/2020. Non-inspection driven violation: received 1st NOV for not submitting annual HMBP certification.
Violation Division: Berkeley City Toxics Management Division
Violation Program: HMRRP
Violation Source: CERS,

Site ID: 11846
Site Name: BERKELEY RADIATOR WORKS DBA BERKELEY RADIATOR INC.
Violation Date: 02-07-2023
Citation: HSC 6.95 25508(a)(3) - California Health and Safety Code, Chapter 6.95, Section(s) 25508(a)(3)
Violation Description: Failure to complete and electronically submit hazardous material inventory information for all reportable hazardous materials on site at or above reportable quantities.
Violation Notes: Returned to compliance on 03/01/2023. Observation: Facility appears to be overreporting the quantity of compressed gases that are stored on site. Observed approximately 5 pounds of miscellaneous aerosols, 8 gallons of miscellaneous paints, and 10 gallons of motor oil that were not reported in the inventory. Corrective Action: Submit an updated hazardous materials inventory to cers.calepa.ca.gov within 30 days of report issuance.
Violation Division: Berkeley City Toxics Management Division
Violation Program: HMRRP
Violation Source: CERS,

Site ID: 11846
Site Name: BERKELEY RADIATOR WORKS DBA BERKELEY RADIATOR INC.
Violation Date: 02-07-2023
Citation: HSC 6.5 25123.3(h)(1) - California Health and Safety Code, Chapter 6.5, Section(s) 25123.3(h)(1)
Violation Description: Failure to send hazardous waste offsite for treatment, storage, or disposal within 180 days (or 270 days if waste is transported over 200 miles) for a generator who generates less than 1000 kilogram per month if all of the following conditions are met: (1) The quantity of

BERKELEY RADIATOR WORKS DBA BERKELEY RADIATOR INC. (Continued) **S121740345**

hazardous waste accumulated onsite never exceeds 6,000 kilograms. (2) The generator complies with the requirements of 40 Code of Federal Regulations section 262.34(d), (e) and (f). (3) The generator does not hold acutely hazardous waste or extremely hazardous waste in an amount greater than one kilogram for more than 90 days.

Violation Notes: Returned to compliance on 05/02/2023. Observation: Facility has not shipped off hazardous waste since 2019. Corrective Action: Schedule pickup for hazardous waste within 30 days of report issuance and submit a copy of the waste manifests to TMD.
Violation Division: Berkeley City Toxics Management Division
Violation Program: HW
Violation Source: CERS,

Site ID: 11846
Site Name: BERKELEY RADIATOR WORKS DBA BERKELEY RADIATOR INC.
Violation Date: 02-07-2023
Citation: HSC 6.95 25508(a)(3) - California Health and Safety Code, Chapter 6.95, Section(s) 25508(a)(3)
Violation Description: Failure to establish and electronically submit an adequate emergency response plan and procedures for a release or threatened release of a hazardous material.
Violation Notes: Returned to compliance on 03/01/2023. Observation: Facility does not have an emergency response plan submitted to CERS. Corrective action: Fill out the attached template and upload it to cers.calepa.ca.gov within 30 days of report issuance.
Violation Division: Berkeley City Toxics Management Division
Violation Program: HMRRP
Violation Source: CERS,

Site ID: 11846
Site Name: BERKELEY RADIATOR WORKS DBA BERKELEY RADIATOR INC.
Violation Date: 10-07-2014
Citation: HSC 6.5 Multiple Sections - California Health and Safety Code, Chapter 6.5, Section(s) Multiple Sections
Violation Description: Haz Waste Generator Program - Operations/Maintenance - General
Violation Notes: Returned to compliance on 10/18/2014. Felipe indicates he generates about 55 gallons of the hazardous waste per year. The label indicates the last pickup was 10/28/13, and the drum is full and open. Corrective action: Arrange for the removal of the hazardous waste in the 55 gallon drum.
Violation Division: Berkeley City Toxics Management Division
Violation Program: HW
Violation Source: CERS,

Site ID: 11846
Site Name: BERKELEY RADIATOR WORKS DBA BERKELEY RADIATOR INC.
Violation Date: 04-14-2016
Citation: HSC 6.95 25508.2 - California Health and Safety Code, Chapter 6.95, Section(s) 25508.2
Violation Description: Failure to annually review and electronically certify that the business plan is complete, accurate, and up-to-date.
Violation Notes: Returned to compliance on 11/29/2016.
Violation Division: Berkeley City Toxics Management Division
Violation Program: HMRRP
Violation Source: CERS,

Site ID: 11846

Map ID
Direction
Distance
Elevation Site

MAP FINDINGS

Database(s) EDR ID Number EPA ID Number

BERKELEY RADIATOR WORKS DBA BERKELEY RADIATOR INC. (Continued) **S121740345**

Site Name: BERKELEY RADIATOR WORKS DBA BERKELEY RADIATOR INC.
Violation Date: 03-02-2014
Citation: 19 CCR 4 2729.5 - California Code of Regulations, Title 19, Chapter 4, Section(s) 2729.5
Violation Description: Failure to submit inventory reports (Activities, Owner/Operator, Hazardous Materials Descriptions and Map pages, if required. Documentation must be resubmitted (for facilities which exceed EPCRA thresholds) or re-certified (for facilities which do not exceed EPCRA thresholds) by March 1.
Violation Notes: Returned to compliance on 11/08/2014. Non-inspection related violation - Notification for annual submittal sent to facility contact on or about 2/5/14 and reminder notice sent on or about 2/27/14. NOV sent 3/18/14. Business initially submitted 4/10/14 (CE)
Violation Division: Berkeley City Toxics Management Division
Violation Program: HMRRP
Violation Source: CERS,

Site ID: 11846
Site Name: BERKELEY RADIATOR WORKS DBA BERKELEY RADIATOR INC.
Violation Date: 10-07-2014
Citation: 22 CCR 12 66262.34(d) - California Code of Regulations, Title 22, Chapter 12, Section(s) 66262.34(d)
Violation Description: Failure to dispose of hazardous waste within 180 days (or 270 if waste is transported over 200 miles) for the generator who generates less than 1000 kilogram per month, but more than 100 kilograms per month.
Violation Notes: Returned to compliance on 10/20/2014. Felipe indicates he is no longer adding heat to the test tanks and was waiting on follow-up on issue by Debbie Andersen, but had discontinued process following the inspection. Felipe indicates the liquid currnetly in the south tank is hazardous. This requires compliance with labeling, closed container and/or tank management standards, and accumulation time limits. Corrective action: Arrange for the removal of the hazardous waste and supply a copy of the waste disposal record to TMD. If the tank is used in the future, notify TMD to review applicable standards.
Violation Division: Berkeley City Toxics Management Division
Violation Program: HW
Violation Source: CERS,

Evaluation:
Eval General Type: Compliance Evaluation Inspection
Eval Date: 02-07-2023
Violations Found: Yes
Eval Type: Routine done by local agency
Eval Notes: Arrived on site to conduct a routine Hazardous Materials Business Plan (HMBP) inspection of Berkeley Radiator Works. Met with Felipe Galaviz Romero, Business Owner. Began inspection by reviewing the Business Owner Operator Identification page. Romero confirmed that all information listed was correct and up to date. Observed various emergency response equipment including multiple fire extinguishers (last serviced 10/6/22), first aid kit and bodily fluid cleanup kit. Romero then escorted me through the facility to verify the hazardous materials inventory. Facility's inventory appeared to be overreporting the quantity of compressed gases that were stored on site. Observed approximately 5 pounds of miscellaneous aerosols, 8 gallons of miscellaneous paints, and 10 gallons of motor oil that were not reported in the inventory. Instructed Romero to submit an updated hazardous materials inventory through cers.calepa.ca.gov. Facility

Map ID
Direction
Distance
Elevation Site

MAP FINDINGS

Database(s) EDR ID Number EPA ID Number

BERKELEY RADIATOR WORKS DBA BERKELEY RADIATOR INC. (Continued) **S121740345**

has no employees so training records were not [Truncated]
Eval Division: Berkeley City Toxics Management Division
Eval Program: HMRRP
Eval Source: CERS,

Eval General Type: Other/Unknown
Eval Date: 03-18-2014
Violations Found: Yes
Eval Type: Other, not routine, done by local agency
Eval Notes: Non inspection related violation: Failure to complete annual certification of the HMBP, which is due March 1 annually in Berkeley.
Eval Division: Berkeley City Toxics Management Division
Eval Program: HMRRP
Eval Source: CERS,

Eval General Type: Compliance Evaluation Inspection
Eval Date: 04-26-2016
Violations Found: No
Eval Type: Routine done by local agency
Eval Notes: Due to RP having difficulties with tech is late on electronic submission to CERS for 2016. Was told to contact Paul at TMD to schedule an appointment to help with electronic submittal requirements. No other violations noted during the inspection.
Eval Division: Berkeley City Toxics Management Division
Eval Program: HMRRP
Eval Source: CERS,

Eval General Type: Compliance Evaluation Inspection
Eval Date: 04-26-2016
Violations Found: No
Eval Type: Routine done by local agency
Eval Notes: Due to RP having difficulties with tech is late on electronic submission to CERS for 2016. Was told to contact Paul at TMD to schedule an appointment to help with electronic submittal requirements. No other violations noted during the inspection.
Eval Division: Berkeley City Toxics Management Division
Eval Program: HW
Eval Source: CERS,

Eval General Type: Other/Unknown
Eval Date: 10-07-2014
Violations Found: Yes
Eval Type: Other, not routine, done by local agency
Eval Notes: Not reported
Eval Division: Berkeley City Toxics Management Division
Eval Program: HW
Eval Source: CERS,

Eval General Type: Other/Unknown
Eval Date: 04-14-2016
Violations Found: Yes
Eval Type: Other, not routine, done by local agency
Eval Notes: Non-Inspection related violation: Failed to submit annual Hazardous Materials Business Plan for FY17 (PM)
Eval Division: Berkeley City Toxics Management Division
Eval Program: HMRRP
Eval Source: CERS,

Map ID
Direction
Distance
Elevation | Site | MAP FINDINGS | Database(s) | EDR ID Number
EPA ID Number

BERKELEY RADIATOR WORKS DBA BERKELEY RADIATOR INC. (Continued) **S121740345**

Eval General Type: Compliance Evaluation Inspection
Eval Date: 02-07-2023
Violations Found: Yes
Eval Type: Routine done by local agency
Eval Notes: Arrived on site to conduct a routine Hazardous Waste Generator (HWG) inspection of Berkeley Radiator Works. Met with Felipe Galaviz Romero, Business Owner. Facility's EPA ID Number CAL000138256 was inactive at the time of inspection and expired on 6/30/2015. Romero stated that he hasn't been able to ship off hazardous waste due to the expired EPA ID Number and requested assistance with reactivation. Observed the following waste streams: - 55-gallon drum of used antifreeze (accumulation start date 6/14/2019) - two 55-gallon drums of used oil (unknown accumulation start dates due to worn off labels) - universal waste lightbulbs Provided labels to Romero and observed proper labeling of all containers of hazardous waste. There were no manifests to review since hazardous waste has not been shipped off in the last 3 years. Instructed Romero to reactivate his EPA ID Number by submitting a permanent state ID number application to DTSC. Romero was also instructed to [Truncated]
Eval Division: Berkeley City Toxics Management Division
Eval Program: HW
Eval Source: CERS,

Eval General Type: Compliance Evaluation Inspection
Eval Date: 07-17-2019
Violations Found: No
Eval Type: Routine done by local agency
Eval Notes: Met Felipe on-site to conduct the routine HMBP inspection. Inventory was reported accurately. There are no employees at this facility so training is not required.
Eval Division: Berkeley City Toxics Management Division
Eval Program: HMRRP
Eval Source: CERS,

Eval General Type: Other/Unknown
Eval Date: 10-07-2014
Violations Found: Yes
Eval Type: Other, not routine, done by local agency
Eval Notes: Reinspection to verify compliance with violations from June 26-27, 2013 inspection. No documentation indicating corrections has been received by TMD.
Eval Division: Berkeley City Toxics Management Division
Eval Program: HMRRP
Eval Source: CERS,

Eval General Type: Other/Unknown
Eval Date: 04-01-2020
Violations Found: Yes
Eval Type: Other, not routine, done by local agency
Eval Notes: Non-inspection driven violation: received 1st NOV for not submitting annual HMBP certification.
Eval Division: Berkeley City Toxics Management Division
Eval Program: HMRRP
Eval Source: CERS,

Eval General Type: Compliance Evaluation Inspection
Eval Date: 07-17-2019

Map ID
Direction
Distance
Elevation Site

MAP FINDINGS

Database(s) EDR ID Number EPA ID Number

BERKELEY RADIATOR WORKS DBA BERKELEY RADIATOR INC. (Continued) **S121740345**

Violations Found: No
Eval Type: Routine done by local agency
Eval Notes: Met Felipe on-site to conduct the routine hazardous waste inspection. Reviewed manifests, all were in good order. There are no employees at this facility so training is not required.
Eval Division: Berkeley City Toxics Management Division
Eval Program: HW
Eval Source: CERS,

Enforcement Action:
Site ID: 11846
Site Name: BERKELEY RADIATOR WORKS DBA BERKELEY RADIATOR INC.
Site Address: 2732 SAN PABLO AVE
Site City: BERKELEY
Site Zip: 94702
Enf Action Date: 03-18-2014
Enf Action Type: Notice of Violation (Unified Program)
Enf Action Description: Notice of Violation Issued by the Inspector at the Time of Inspection
Enf Action Notes: Not reported
Enf Action Division: Berkeley City Toxics Management Division
Enf Action Program: HMRRP
Enf Action Source: CERS,

Site ID: 11846
Site Name: BERKELEY RADIATOR WORKS DBA BERKELEY RADIATOR INC.
Site Address: 2732 SAN PABLO AVE
Site City: BERKELEY
Site Zip: 94702
Enf Action Date: 05-26-2016
Enf Action Type: Notice of Violation (Unified Program)
Enf Action Description: Notice of Violation Issued by the Inspector at the Time of Inspection
Enf Action Notes: Not reported
Enf Action Division: Berkeley City Toxics Management Division
Enf Action Program: HMRRP
Enf Action Source: CERS,

Site ID: 11846
Site Name: BERKELEY RADIATOR WORKS DBA BERKELEY RADIATOR INC.
Site Address: 2732 SAN PABLO AVE
Site City: BERKELEY
Site Zip: 94702
Enf Action Date: 10-07-2014
Enf Action Type: Notice of Violation (Unified Program)
Enf Action Description: Notice of Violation Issued by the Inspector at the Time of Inspection
Enf Action Notes: Not reported
Enf Action Division: Berkeley City Toxics Management Division
Enf Action Program: HMRRP
Enf Action Source: CERS,

Site ID: 11846
Site Name: BERKELEY RADIATOR WORKS DBA BERKELEY RADIATOR INC.
Site Address: 2732 SAN PABLO AVE
Site City: BERKELEY
Site Zip: 94702
Enf Action Date: 10-07-2014
Enf Action Type: Notice of Violation (Unified Program)
Enf Action Description: Notice of Violation Issued by the Inspector at the Time of Inspection

Map ID
Direction
Distance
Elevation Site

MAP FINDINGS

Database(s) EDR ID Number EPA ID Number

BERKELEY RADIATOR WORKS DBA BERKELEY RADIATOR INC. (Continued) **S121740345**

Enf Action Notes: Not reported
Enf Action Division: Berkeley City Toxics Management Division
Enf Action Program: HW
Enf Action Source: CERS,

Affiliation:
Affiliation Type Desc: CUPA District
Entity Name: Berkeley City Toxics Management Division
Entity Title: Not reported
Affiliation Address: 1947 Center Street, 1st Floor
Affiliation City: Berkeley
Affiliation State: CA
Affiliation Country: Not reported
Affiliation Zip: 94704
Affiliation Phone: (510) 981-7460,

Affiliation Type Desc: Legal Owner
Entity Name: FELIPE GALAVIZ ROMERO
Entity Title: Not reported
Affiliation Address: 1861 Tulare Ave
Affiliation City: Richmond
Affiliation State: CA
Affiliation Country: United States
Affiliation Zip: 94805
Affiliation Phone: (510) 619-6369,

Affiliation Type Desc: Operator
Entity Name: FELIPE GALAVIZ ROMERO
Entity Title: Not reported
Affiliation Address: Not reported
Affiliation City: Not reported
Affiliation State: Not reported
Affiliation Country: Not reported
Affiliation Zip: Not reported
Affiliation Phone: (510) 619-6369,

Affiliation Type Desc: Parent Corporation
Entity Name: BERKELEY RADIATOR WORKS DBA BERKELEY RADIATOR INC.
Entity Title: Not reported
Affiliation Address: Not reported
Affiliation City: Not reported
Affiliation State: Not reported
Affiliation Country: Not reported
Affiliation Zip: Not reported
Affiliation Phone: ,

Affiliation Type Desc: Environmental Contact
Entity Name: FELIPE GALAVIZ ROMERO
Entity Title: Not reported
Affiliation Address: 2732 San Pablo Ave
Affiliation City: Berkeley
Affiliation State: CA
Affiliation Country: Not reported
Affiliation Zip: 94702
Affiliation Phone: ,

Affiliation Type Desc: Facility Mailing Address

Map ID
Direction
Distance
Elevation | Site | MAP FINDINGS | Database(s) | EDR ID Number
EPA ID Number

BERKELEY RADIATOR WORKS DBA BERKELEY RADIATOR INC. (Continued) **S121740345**

Entity Name:	Mailing Address
Entity Title:	Not reported
Affiliation Address:	2732 San Pablo Ave
Affiliation City:	Berkeley
Affiliation State:	CA
Affiliation Country:	Not reported
Affiliation Zip:	94702
Affiliation Phone:	,
Affiliation Type Desc:	Identification Signer
Entity Name:	Felipe Galaviz Romero
Entity Title:	President/0perator
Affiliation Address:	Not reported
Affiliation City:	Not reported
Affiliation State:	Not reported
Affiliation Country:	Not reported
Affiliation Zip:	Not reported
Affiliation Phone:	,
Affiliation Type Desc:	Property Owner
Entity Name:	michael/Dennis Smith
Entity Title:	Not reported
Affiliation Address:	2732 San Pablo Ave
Affiliation City:	Berkeley
Affiliation State:	CA
Affiliation Country:	United States
Affiliation Zip:	94702
Affiliation Phone:	(510) 409-6776,

S133 **BERKELEY HYDRAULIC SERVICE** **UST FINDER RELEASE** **1028924150**
East **2734 SAN PABLO AVE** **N/A**
1/8-1/4 **BERKELEY, CA 94704**
0.184 mi.
969 ft. **Site 3 of 13 in cluster S**

Relative:
Higher

Actual:
50 ft.

UST FINDER RELEASE:

Object ID:	40676
Facility ID:	Not reported
Lust ID:	CAT0600100182
Name:	BERKELEY HYDRAULIC SERVICE
Address:	2734 SAN PABLO AVE
City,State,Zip:	BERKELEY, CA 94704
Address Match Type:	PointAddress
Reported Date:	Not reported
Status:	No Further Action
Substance:	Not reported
Population within 1500ft:	1733
Domestic Wells within 1500ft:	0
Land Use:	Developed, Medium Intensity
Within SPA:	No
SPA PWS Facility ID:	Not reported
SPA Water Type:	Not reported
SPA Facility Type:	Not reported
SPA HUC12:	Not reported
Within WHPA:	No
WHPA PWS Facility ID:	Not reported
WHPA Water Type:	Not reported

Map ID
Direction
Distance
Elevation | Site | MAP FINDINGS | Database(s) | EDR ID Number
EPA ID Number

BERKELEY HYDRAULIC SERVICE (Continued) **1028924150**

WHPA Facility Type:	Not reported
WHPA HUC12:	Not reported
Within 100yr Floodplain:	No
Tribe:	Not reported
EPA Region:	9
NFA Letter 1:	Not reported
NFA Letter 2:	Not reported
NFA Letter 3:	Not reported
NFA Letter 4:	Not reported
Closed With Residual Contaminate:	Not reported
Coordinate Source:	Geocode
X Coord:	-122.28824
Y Coord:	37.8566700000001
Latitude:	37.85667
Longitude:	-122.28824

S134 **BERKELEY HYDRAULIC SERVICE** **LUST** **S101624568**
East **2734 SAN PABLO AVE** **SWEEPS UST** **N/A**
1/8-1/4 **BERKELEY, CA 94704** **HIST UST**
0.184 mi. **CA FID UST**
969 ft. **Site 4 of 13 in cluster S** **HIST CORTESE**
CERS

Relative:
Higher

Actual:
50 ft.

LUST:

Name:	BERKELEY HYDRAULIC SERVICE
Address:	2734 SAN PABLO AVE
City,State,Zip:	BERKELEY, CA 94704
Lead Agency:	SAN FRANCISCO BAY RWQCB (REGION 2)
Case Type:	LUST Cleanup Site
Geo Track:	http://geotracker.waterboards.ca.gov/profile_report.asp?global_id=T0600100182
Global Id:	T0600100182
Latitude:	37.856628
Longitude:	-122.288536
Status:	Completed - Case Closed
Status Date:	06/25/1999
Case Worker:	UUU
RB Case Number:	01-0195
Local Agency:	BERKELEY, CITY OF
File Location:	Not reported
Local Case Number:	01-0195
Potential Media Affect:	Other Groundwater (uses other than drinking water)
Potential Contaminants of Concern:	Gasoline
EPA Region:	9
Coordinate Source:	Google Geocode
Cuf Case:	NO
Quantity Released Gallons:	Not reported
Begin Date:	04/26/1988
Leak Reported Date:	04/26/1988
How Discovered:	Tank Closure
How Discovered Description:	Not reported
Discharge Source:	Tank
Discharge Cause:	Physc / Mech Damage
Stop Method:	Not reported
Stop Description:	Not reported
No Further Action Date:	06/25/1999
CA Water Watershed Name:	Bay Bridges - Berkeley (203.30)
Dwr Groundwater Subbasin Name:	Santa Clara Valley - East Bay Plain (2-009.04)
Disadvantaged Community:	Not reported

Map ID
Direction
Distance
Elevation | Site | MAP FINDINGS | Database(s) | EDR ID Number
EPA ID Number

BERKELEY HYDRAULIC SERVICE (Continued) **S101624568**

CA Enviroscreen 3 Score: 61-65%
CA Enviroscreen 4 Score: 65-70%
Military DOD Site: No
Facility Project Subtype: Not reported
RWQCB Region: SAN FRANCISCO BAY RWQCB (REGION 2)
Site History: Not reported

LUST:
Global Id: T0600100182
Contact Type: Local Agency Caseworker
Contact Name: GEOFFERY FIEDLER
Organization Name: BERKELEY, CITY OF
Address: 2118 MILVIA STREET 3RD FLOOR
City: BERKELEY
Email: gfiedler@ci.berkeley.ca.us
Phone Number: Not reported

Global Id: T0600100182
Contact Type: Regional Board Caseworker - Primary Caseworker
Contact Name: Regional Water Board
Organization Name: SAN FRANCISCO BAY RWQCB (REGION 2)
Address: 1515 CLAY ST SUITE 1400
City: OAKLAND
Email: Not reported
Phone Number: Not reported

LUST:
Global Id: T0600100182
Action Type: ENFORCEMENT
Date: 06/25/1999
Action: Closure/No Further Action Letter

Global Id: T0600100182
Action Type: ENFORCEMENT
Date: 07/16/2019
Action: Email Correspondence

Global Id: T0600100182
Action Type: Other
Date: 04/26/1988
Action: Leak Discovery

Global Id: T0600100182
Action Type: RESPONSE
Date: 07/16/2019
Action: Correspondence

Global Id: T0600100182
Action Type: RESPONSE
Date: 04/26/1988
Action: Other Report / Document

Global Id: T0600100182
Action Type: ENFORCEMENT
Date: 06/25/1999
Action: Closure/No Further Action Letter

Map ID
Direction
Distance
Elevation | Site | MAP FINDINGS | Database(s) | EDR ID Number
EPA ID Number

BERKELEY HYDRAULIC SERVICE (Continued) **S101624568**

Global Id: T0600100182
Action Type: Other
Date: 04/26/1988
Action: Leak Reported

Global Id: T0600100182
Action Type: RESPONSE
Date: 05/06/1988
Action: Other Report / Document

Global Id: T0600100182
Action Type: ENFORCEMENT
Date: 06/25/1999
Action: Closure/No Further Action Letter

Global Id: T0600100182
Action Type: Other
Date: 04/26/1988
Action: Leak Stopped

Global Id: T0600100182
Action Type: RESPONSE
Date: 05/02/1988
Action: Correspondence

Global Id: T0600100182
Action Type: RESPONSE
Date: 10/19/1988
Action: Other Report / Document

LUST:
Global Id: T0600100182
Status: Open - Case Begin Date
Status Date: 04/26/1988

Global Id: T0600100182
Status: Open - Site Assessment
Status Date: 07/29/1988

Global Id: T0600100182
Status: Completed - Case Closed
Status Date: 06/25/1999

SWEEPS UST:
Name: HYDRAULIC SERVICES INC.
Address: 2734 SAN PABLO AVE
City: BERKELEY
Status: Not reported
Comp Number: 68839
Number: Not reported
Board Of Equalization: 44-001566
Referral Date: Not reported
Action Date: Not reported
Created Date: Not reported
Owner Tank Id: Not reported

Map ID
Direction
Distance
Elevation

MAP FINDINGS

Site

Database(s)

EDR ID Number
EPA ID Number

BERKELEY HYDRAULIC SERVICE (Continued) **S101624568**

SWRCB Tank Id: 01-020-068839-000001
Tank Status: Not reported
Capacity: 500
Active Date: Not reported
Tank Use: M.V. FUEL
STG: PRODUCT
Content: LEADED
Number Of Tanks: 2

Name: HYDRAULIC SERVICES INC.
Address: 2734 SAN PABLO AVE
City: BERKELEY
Status: Not reported
Comp Number: 68839
Number: Not reported
Board Of Equalization: 44-001566
Referral Date: Not reported
Action Date: Not reported
Created Date: Not reported
Owner Tank Id: Not reported
SWRCB Tank Id: 01-020-068839-000002
Tank Status: Not reported
Capacity: 2000
Active Date: Not reported
Tank Use: M.V. FUEL
STG: PRODUCT
Content: REG UNLEADED
Number Of Tanks: Not reported

HIST UST:
Name: HYDRAULIC SERVICES INC
Address: 2734 SAN PABLO AVENUE
City,State,Zip: BERKELEY, CA 94702
File Number: 000364ab
URL: https://documents.geotracker.waterboards.ca.gov/ustpdfs/pdf/000364ab.pdf
Region: Not reported
Facility ID: Not reported
Facility Type: Not reported
Other Type: Not reported
Contact Name: Not reported
Telephone: Not reported
Owner Name: Not reported
Owner Address: Not reported
Owner City,St,Zip: Not reported
Total Tanks: Not reported

Tank Num: Not reported
Container Num: Not reported
Year Installed: Not reported
Tank Capacity: Not reported
Tank Used for: Not reported
Type of Fuel: Not reported
Container Construction Thickness: Not reported
Leak Detection: Not reported

Map ID
Direction
Distance
Elevation | Site | MAP FINDINGS | Database(s) | EDR ID Number
EPA ID Number

BERKELEY HYDRAULIC SERVICE (Continued) **S101624568**

Click here for Geo Tracker PDF:

CA FID UST:

Facility ID:	01000315
Regulated By:	UTNKI
Regulated ID:	00068839
Cortese Code:	Not reported
SIC Code:	Not reported
Facility Phone:	4155485400
Mail To:	Not reported
Mailing Address:	2734 SAN PABLO AVE
Mailing Address 2:	Not reported
Mailing City,St,Zip:	BERKELEY 94702
Contact:	Not reported
Contact Phone:	Not reported
DUNs Number:	Not reported
NPDES Number:	Not reported
EPA ID:	Not reported
Comments:	Not reported
Status:	Inactive

HIST CORTESE:

edr_fname:	BERKELEY HYDRAULIC SERVIC
edr_fadd1:	2734 SAN PABLO
City,State,Zip:	BERKELEY, CA
Region:	CORTESE
Facility County Code:	1
Reg By:	LTNKA
Reg Id:	01-0195

CERS:

Name:	BERKELEY HYDRAULIC SERVICE
Address:	2734 SAN PABLO AVE
City,State,Zip:	BERKELEY, CA 94704
Site ID:	714136
CERS ID:	T0600100182
CERS Description:	Leaking Underground Storage Tank Cleanup Site

Affiliation:

Affiliation Type Desc:	Local Agency Caseworker
Entity Name:	GEOFFERY FIEDLER - BERKELEY, CITY OF
Entity Title:	Not reported
Affiliation Address:	2118 MILVIA STREET 3RD FLOOR
Affiliation City:	BERKELEY
Affiliation State:	CA
Affiliation Country:	Not reported
Affiliation Zip:	Not reported
Affiliation Phone:	,

Affiliation Type Desc:	Regional Board Caseworker
Entity Name:	Regional Water Board - SAN FRANCISCO BAY RWQCB (REGION 2)
Entity Title:	Not reported
Affiliation Address:	1515 CLAY ST SUITE 1400
Affiliation City:	OAKLAND
Affiliation State:	CA
Affiliation Country:	Not reported

Map ID
Direction
Distance
Elevation | Site | MAP FINDINGS | Database(s) | EDR ID Number
EPA ID Number

BERKELEY HYDRAULIC SERVICE (Continued) **S101624568**

Affiliation Zip: Not reported
Affiliation Phone: ,

S135 **HYDRAULIC SERVICES INC.** **HIST UST** **U001599575**
East **2734 SAN PABLO AVE** **N/A**
1/8-1/4 **BERKELEY, CA 94702**
0.184 mi.
969 ft. **Site 5 of 13 in cluster S**

Relative:
Higher

Actual:
50 ft.

HIST UST:

Name:	HYDRAULIC SERVICES INC.
Address:	2734 SAN PABLO AVE
City,State,Zip:	BERKELEY, CA 94702
File Number:	Not reported
URL:	Not reported
Region:	STATE
Facility ID:	00000068839
Facility Type:	Other
Other Type:	HYDRAULIC REPAIRS
Contact Name:	Not reported
Telephone:	4155485400
Owner Name:	VABRO INDUSTRIES
Owner Address:	2734 SAN PABLO AVENUE
Owner City,St,Zip:	BERKELEY, CA 94702
Total Tanks:	0002
Tank Num:	001
Container Num:	1
Year Installed:	Not reported
Tank Capacity:	00000500
Tank Used for:	Not reported
Type of Fuel:	2
Container Construction Thickness:	X
Leak Detection:	None
Tank Num:	002
Container Num:	2
Year Installed:	Not reported
Tank Capacity:	00000000
Tank Used for:	PRODUCT
Type of Fuel:	UNLEADED
Container Construction Thickness:	Not reported
Leak Detection:	None

S136 **BERKELEY HYDRAULIC SERVICE** **LUST** **S101306334**
East **2734 SAN PABLO AVE** **Cortese** **N/A**
1/8-1/4 **BERKELEY, CA 94704**
0.184 mi.
969 ft. **Site 6 of 13 in cluster S**

Relative:
Higher

Actual:
50 ft.

LUST REG 2:

Region:	2
Facility Id:	01-0195
Facility Status:	Case Closed
Case Number:	01-0195

Map ID
Direction
Distance
Elevation | Site | MAP FINDINGS | Database(s) | EDR ID Number
EPA ID Number

BERKELEY HYDRAULIC SERVICE (Continued) **S101306334**

How Discovered: Tank Closure
Leak Cause: Structure Failure
Leak Source: Tank
Date Leak Confirmed: Not reported
Oversight Program: LUST
Prelim. Site Assesment Wokplan Submitted: Not reported
Preliminary Site Assesment Began: 7/29/1988
Pollution Characterization Began: Not reported
Pollution Remediation Plan Submitted: Not reported
Date Remediation Action Underway: Not reported
Date Post Remedial Action Monitoring Began: Not reported

CORTESE:
Name: BERKELEY HYDRAULIC SERVICE
Address: 2734 SAN PABLO AVE
City,State,Zip: BERKELEY, CA 94704
Region: CORTESE
Envirostor Id: Not reported
Global ID: T0600100182
Site/Facility Type: LUST CLEANUP SITE
Cleanup Status: COMPLETED - CASE CLOSED
Status Date: Not reported
Site Code: Not reported
Latitude: Not reported
Longitude: Not reported
Owner: Not reported
Enf Type: Not reported
Swat R: Not reported
Flag: active
Order No: Not reported
Waste Discharge System No: Not reported
Effective Date: Not reported
Region 2: Not reported
WID Id: Not reported
Solid Waste Id No: Not reported
Waste Management Uit Name: Not reported
File Name: Active Open

M137 **AIRCO TEMESCAL** **PFAS ECHO** **1027322664**
South **N/A**
1/8-1/4 **BERKELEY, CA**
0.185 mi.
976 ft. **Site 8 of 8 in cluster M**

Relative:
Lower

Actual:
35 ft.

PFAS ECHO:
Name: AIRCO TEMESCAL
Address: Not reported
City,State,Zip: BERKELEY, CA
Latitude: 37.85399
Longitude: -122.29207
Count: 1
County: ALAMEDA
Status: Active
Region: 09
Industry: Electronics Industry
ECHO Facility Report: https://echo.epa.gov/detailed-facility-report?fid=110002644620
Facility Percent Minority: 51.669

Map ID
Direction
Distance
Elevation | Site | MAP FINDINGS | Database(s) | EDR ID Number
EPA ID Number

AIRCO TEMESCAL (Continued) **1027322664**

Facility Derived Tribes:	Lytton Rancheria of California - 7.1 mile(s)
Facility Population:	9991.32
EPA Programs:	RCRA
Federal Facility:	No
Federal Agency:	-
Facility FIPS Code:	06001
Facility Indian Country Flag:	N
Facility Collection Method:	ADDRESS MATCHING-HOUSE NUMBER
Facility Derived HUC:	18050002
Facility Derived WBD:	180500020904
Facility Derived CD113:	13
Facility Derived CB2010:	060014220001068
Facility Major Flag:	-
Facility Active Flag:	Y
Facility Inspection Count:	0
Facility Date Last Inspection:	-
Facility Days Last Inspection:	-
Facility Informal Count:	0
Facility Date Last Informal Action:	-
Facility Formal Action Count:	0
Facility Date Last Formal Action:	-
Facility Total Penalties:	0
Facility Penalty Count:	-
Facility Date Last Penalty:	-
Facility Last Penalty AMT:	-
Facility QTRS With NC:	0
Facility Programs With SNC:	0
Facility Compliance Status:	No Violation Identified
Facility SNC Flag:	N
AIR Flag:	N
NPDES Flag:	N
SDWIS Flag:	N
RCRA Flag:	Y
TRI Flag:	N
GHG Flag:	N
AIR IDS:	-
CAA Permit Types:	-
CAA NAICS:	-
CAA SICS:	-
NPDES IDS:	-
CWA Permit Types:	-
CWA NAICS:	-
CWA SICS:	-
RCRA IDS:	CAD041843418
RCRA Permit Types:	SQG
RCRA NAICS:	336412 48411 333298 334419
SDWA IDS:	-
SDWA System Types:	-
SDWA Compliance Status:	-
SDWA SNC Flag:	N
TRI IDS:	-
TRI Releases Transfers:	-
TRI On Site Releases:	-
TRI Off Site Transfers:	-
TRI Reporter:	-
Facility IMP Water Flag:	-
EJSCREEN Flag US:	N

Map ID
Direction
Distance
Elevation | Site | MAP FINDINGS | Database(s) | EDR ID Number
EPA ID Number

AIRCO TEMESCAL (Continued) **1027322664**

EJSCREEN Report: https://ejscreen.epa.gov/mapper/mobile/EJSCREEN_mobile.aspx?geometry=%7B%22x%22:-122.29207,%22y%22:37.85399,%22spatialReference%22:%7B%22wkid%22:4326%7D%7D&unit=9035&areatype=&areaid=&basemap=streets&distance=1

T138 **THE ED JONES COMPANY** **CERS HAZ WASTE** **S121780311**
SSE **2834 EIGHTH ST** **NPDES** **N/A**
1/8-1/4 **BERKELEY, CA 94710** **CIWQS**
0.186 mi. **CERS**
981 ft. **Site 1 of 6 in cluster T**

Relative:
Lower

Actual:
37 ft.

CERS HAZ WASTE:

Name:	THE ED JONES COMPANY INC.
Address:	2834 EIGHTH ST
City,State,Zip:	BERKELEY, CA 94710
Site ID:	419506
CERS ID:	10196350
CERS Description:	Hazardous Waste Generator

NPDES:

Name:	THE ED JONES COMPANY
Address:	2834 EIGHTH ST
City,State,Zip:	BERKELEY, CA 94710
Facility Status:	Active
NPDES Number:	CAS000001
Region:	2
Agency Number:	0
Regulatory Measure ID:	508708
Place ID:	Not reported
Order Number:	97-03-DWQ
WDID:	2 01NEC005488
Regulatory Measure Type:	Enrollee
Program Type:	Industrial
Adoption Date Of Regulatory Measure:	Not reported
Effective Date Of Regulatory Measure:	09/17/2019
Termination Date Of Regulatory Measure:	Not reported
Expiration Date Of Regulatory Measure:	Not reported
Discharge Address:	2834 Eighth St
Discharge Name:	The Ed Jones Company
Discharge City:	Berkeley
Discharge State:	California
Discharge Zip:	94710
Status:	Not reported
Status Date:	Not reported
Operator Name:	Not reported
Operator Address:	Not reported
Operator City:	Not reported
Operator State:	Not reported
Operator Zip:	Not reported

Name:	THE ED JONES COMPANY
Address:	2834 EIGHTH ST
City,State,Zip:	BERKELEY, CA 94710
Facility Status:	Not reported
NPDES Number:	Not reported
Region:	Not reported
Agency Number:	Not reported
Regulatory Measure ID:	Not reported

Map ID
Direction
Distance
Elevation | Site | MAP FINDINGS | Database(s) | EDR ID Number
EPA ID Number

THE ED JONES COMPANY (Continued) **S121780311**

Place ID:	Not reported
Order Number:	Not reported
WDID:	2 01NEC005488
Regulatory Measure Type:	Industrial
Program Type:	Not reported
Adoption Date Of Regulatory Measure:	Not reported
Effective Date Of Regulatory Measure:	Not reported
Termination Date Of Regulatory Measure:	Not reported
Expiration Date Of Regulatory Measure:	Not reported
Discharge Address:	Not reported
Discharge Name:	Not reported
Discharge City:	Not reported
Discharge State:	Not reported
Discharge Zip:	Not reported
Status:	Active
Status Date:	09/17/2019
Operator Name:	The Ed Jones Company
Operator Address:	2834 Eighth St
Operator City:	Berkeley
Operator State:	California
Operator Zip:	94710

CIWQS:

Name:	THE ED JONES COMPANY
Address:	2834 EIGHTH ST
City,State,Zip:	BERKELEY, CA 94710
Agency:	The Ed Jones Company
Agency Address:	2834 Eighth St, Berkeley, CA 94710
Place/Project Type:	Industrial - Manufacturing Industries, NEC
SIC/NAICS:	3999
Region:	2
Program:	INDSTW
Regulatory Measure Status:	Active
Regulatory Measure Type:	Storm water industrial
Order Number:	2014-0057-DWQ
WDID:	2 01NEC005488
NPDES Number:	CAS000001
Adoption Date:	Not reported
Effective Date:	09/17/2019
Termination Date:	Not reported
Expiration/Review Date:	Not reported
Design Flow:	Not reported
Major/Minor:	Not reported
Complexity:	Not reported
TTWQ:	Not reported
Enforcement Actions within 5 years:	0
Violations within 5 years:	0
Latitude:	37.8541
Longitude:	-122.29131

CERS:

Name:	THE ED JONES COMPANY
Address:	2834 EIGHTH ST
City,State,Zip:	BERKELEY, CA 94710
Site ID:	557230
CERS ID:	872544

Map ID
Direction
Distance
Elevation | Site | MAP FINDINGS | Database(s) | EDR ID Number
EPA ID Number

THE ED JONES COMPANY (Continued) **S121780311**

CERS Description: Industrial Facility Storm Water

Affiliation:
Affiliation Type Desc: Owner/Operator
Entity Name: The Ed Jones Company
Entity Title: Operator
Affiliation Address: 2834 Eighth St
Affiliation City: Berkeley
Affiliation State: CA
Affiliation Country: Not reported
Affiliation Zip: 94710
Affiliation Phone: ,

T139 **THE ED JONES CO.** **RCRA NonGen / NLR** **1024813531**
SSE **2834 8TH ST** **E MANIFEST** **CAL000304588**
1/8-1/4 **BERKELEY, CA 94710**
0.186 mi.
981 ft. **Site 2 of 6 in cluster T**

Relative:
Lower

Actual:
37 ft.

RCRA Listings:

Date Form Received by Agency:	20060320
Handler Name:	The Ed Jones Co.
Handler Address:	2834 8th St
Handler City,State,Zip:	BERKELEY, CA 94710-2834
EPA ID:	CAL000304588
Contact Name:	RIC RUSCA EX. 206
Contact Address:	2834 8TH ST
Contact City,State,Zip:	BERKELEY, CA 94710
Contact Telephone:	510-704-0704
Contact Fax:	510-704-0777
Contact Email:	RIC@EDJONESCO.COM
Contact Title:	Not reported
EPA Region:	09
Land Type:	Not reported
Federal Waste Generator Description:	Not a generator, verified
Non-Notifier:	Not reported
Biennial Report Cycle:	Not reported
Accessibility:	Not reported
Active Site Indicator:	Handler Activities
State District Owner:	Not reported
State District:	Not reported
Mailing Address:	2834 8TH ST
Mailing City,State,Zip:	BERKELEY, CA 94710-2834
Owner Name:	Ric Rusca
Owner Type:	Other
Operator Name:	Ric Rusca Ex. 206
Operator Type:	Other
Short-Term Generator Activity:	No
Importer Activity:	No
Mixed Waste Generator:	No
Transporter Activity:	No
Transfer Facility Activity:	No
Recycler Activity with Storage:	No
Small Quantity On-Site Burner Exemption:	No
Smelting Melting and Refining Furnace Exemption:	No
Underground Injection Control:	No
Off-Site Waste Receipt:	No

Map ID
Direction
Distance
Elevation | Site | MAP FINDINGS | Database(s) | EDR ID Number
EPA ID Number

THE ED JONES CO. (Continued) **1024813531**

Universal Waste Indicator:	Yes
Universal Waste Destination Facility:	Yes
Federal Universal Waste:	No
Active Site State-Reg Handler:	---
Federal Facility Indicator:	Not reported
Hazardous Secondary Material Indicator:	N
Sub-Part K Indicator:	Not reported
2018 GPRA Permit Baseline:	Not on the Baseline
2018 GPRA Renewals Baseline:	Not on the Baseline
202 GPRA Corrective Action Baseline:	No
Subject to Corrective Action Universe:	No
Non-TSDFs Where RCRA CA has Been Imposed Universe:	No
Corrective Action Priority Ranking:	No NCAPS ranking
Environmental Control Indicator:	No
Institutional Control Indicator:	No
Human Exposure Controls Indicator:	N/A
Groundwater Controls Indicator:	N/A
Significant Non-Complier Universe:	No
Unaddressed Significant Non-Complier Universe:	No
Addressed Significant Non-Complier Universe:	No
Significant Non-Complier With a Compliance Schedule Universe:	No
Financial Assurance Required:	Not reported
Handler Date of Last Change:	20180905
Recognized Trader-Importer:	No
Recognized Trader-Exporter:	No
Importer of Spent Lead Acid Batteries:	No
Exporter of Spent Lead Acid Batteries:	No
Recycler Activity Without Storage:	No
Manifest Broker:	No
Sub-Part P Indicator:	No

Handler - Owner Operator:

Owner/Operator Indicator:	Operator
Owner/Operator Name: RIC RUSCA EX. 206	
Legal Status:	Other
Date Became Current:	Not reported
Date Ended Current:	Not reported
Owner/Operator Address:	2834 8TH ST
Owner/Operator City,State,Zip:	BERKELEY, CA 94710
Owner/Operator Telephone:	510-704-0704
Owner/Operator Telephone Ext:	Not reported
Owner/Operator Fax:	Not reported
Owner/Operator Email:	Not reported

Owner/Operator Indicator:	Owner
Owner/Operator Name: RIC RUSCA	
Legal Status:	Other
Date Became Current:	Not reported
Date Ended Current:	Not reported
Owner/Operator Address:	2834 8TH ST
Owner/Operator City,State,Zip:	BERKELEY, CA 94710-0000
Owner/Operator Telephone:	510-704-0704
Owner/Operator Telephone Ext:	Not reported
Owner/Operator Fax:	Not reported
Owner/Operator Email:	Not reported

Map ID
Direction
Distance
Elevation

MAP FINDINGS

Site | Database(s) | EDR ID Number / EPA ID Number

THE ED JONES CO. (Continued) **1024813531**

Historic Generators:

Receive Date:	20060320
Handler Name: THE ED JONES CO.	
Federal Waste Generator Description:	Not a generator, verified
State District Owner:	Not reported
Large Quantity Handler of Universal Waste:	No
Recognized Trader Importer:	No
Recognized Trader Exporter:	No
Spent Lead Acid Battery Importer:	No
Spent Lead Acid Battery Exporter:	No
Current Record:	Yes
Non Storage Recycler Activity:	Not reported
Electronic Manifest Broker:	Not reported

List of NAICS Codes and Descriptions:

NAICS Code:	56299
NAICS Description:	ALL OTHER WASTE MANAGEMENT SERVICES

Facility Has Received Notices of Violations:

Violations:	No Violations Found

Evaluation Action Summary:

Evaluations:	No Evaluations Found

E MANIFEST:

Manifest Tracking Number:	100030319ELC
Last Updated Date:	20200121
Shipped Date:	20200114
Received Date:	20200121
Manifest Status:	Signed
Submission Type:	Hybrid
Origin Type:	Web
Generator EPA ID:	CAL000304588
Generator Name:	THE ED JONES CO.
Generator Mail Street Number:	Not reported
Generator Mail Street 1:	2834 8TH ST
Generator Mail Street 2:	Not reported
Generator Mail City:	BERKELEY
Generator Mail State:	CA
Generator Mail Zip:	94710-2834
Generator Location Street Number:	Not reported
Generator Location Street 1:	2834 8TH ST
Generator Location Street 2:	Not reported
Generator Location City:	BERKELEY
Generator Location Zip:	94710-2834
Generator Location State:	CA
Generator Contact Company Name:	Not reported
Designated Facility EPA ID:	CAD982052797
Designated Facility Name:	J&B REFINING DBA J&B ENTERPRISES
Designated Facility Mail Street Number:	1650
Designated Facility Mail Street 1:	Not reported
Designated Facility Mail Street 2:	RUSSELL AVE
Designated Facility Mail City:	SANTA CLARA
Designated Facility Mail Zip:	95054-0000

Map ID
Direction
Distance
Elevation | Site | MAP FINDINGS | Database(s) | EDR ID Number
EPA ID Number

THE ED JONES CO. (Continued) **1024813531**

Designated Facility Mail State:	CA
Designated Facility Location Street Number:	1650
Designated Facility Location Street 1:	RUSSELL AVE
Designated Facility Location Street 2:	Not reported
Designated Facility Location City:	SANTA CLARA
Designated Facility Location Zip:	95054-0000
Designated Facility Location State:	CA
Designated Facility Contact Company Name:	Not reported
Manifest Residue Indicator:	N
Rejection Indicator:	N
Manifest Tracking Number:	100050981ELC
Last Updated Date:	20210208
Shipped Date:	20210201
Received Date:	20210208
Manifest Status:	Signed
Submission Type:	Hybrid
Origin Type:	Web
Generator EPA ID:	CAL000304588
Generator Name:	THE ED JONES CO.
Generator Mail Street Number:	Not reported
Generator Mail Street 1:	2834 8TH ST
Generator Mail Street 2:	Not reported
Generator Mail City:	BERKELEY
Generator Mail State:	CA
Generator Mail Zip:	94710-2834
Generator Location Street Number:	Not reported
Generator Location Street 1:	2834 8TH ST
Generator Location Street 2:	Not reported
Generator Location City:	BERKELEY
Generator Location Zip:	94710-2834
Generator Location State:	CA
Generator Contact Company Name:	Not reported
Designated Facility EPA ID:	CAD982052797
Designated Facility Name:	J&B REFINING DBA J&B ENTERPRISES
Designated Facility Mail Street Number:	1650
Designated Facility Mail Street 1:	Not reported
Designated Facility Mail Street 2:	RUSSELL AVE
Designated Facility Mail City:	SANTA CLARA
Designated Facility Mail Zip:	95054-0000
Designated Facility Mail State:	CA
Designated Facility Location Street Number:	1650
Designated Facility Location Street 1:	RUSSELL AVE
Designated Facility Location Street 2:	Not reported
Designated Facility Location City:	SANTA CLARA
Designated Facility Location Zip:	95054-0000
Designated Facility Location State:	CA
Designated Facility Contact Company Name:	Not reported
Manifest Residue Indicator:	N
Rejection Indicator:	N
Manifest Tracking Number:	100005537ELC
Last Updated Date:	20190305
Shipped Date:	20190226
Received Date:	20190305
Manifest Status:	Signed
Submission Type:	Hybrid

Map ID
Direction
Distance
Elevation | Site | MAP FINDINGS | Database(s) | EDR ID Number
EPA ID Number

THE ED JONES CO. (Continued) **1024813531**

Origin Type:	Web
Generator EPA ID:	CAL000304588
Generator Name:	THE ED JONES CO.
Generator Mail Street Number:	Not reported
Generator Mail Street 1:	2834 8TH ST
Generator Mail Street 2:	Not reported
Generator Mail City:	BERKELEY
Generator Mail State:	CA
Generator Mail Zip:	94710-2834
Generator Location Street Number:	Not reported
Generator Location Street 1:	2834 8TH ST
Generator Location Street 2:	Not reported
Generator Location City:	BERKELEY
Generator Location Zip:	94710-2834
Generator Location State:	CA
Generator Contact Company Name:	Not reported
Designated Facility EPA ID:	CAD982052797
Designated Facility Name:	J&B REFINING DBA J&B ENTERPRISES
Designated Facility Mail Street Number:	Not reported
Designated Facility Mail Street 1:	Not reported
Designated Facility Mail Street 2:	1650 RUSSELL AVE
Designated Facility Mail City:	SANTA CLARA
Designated Facility Mail Zip:	95054-0000
Designated Facility Mail State:	CA
Designated Facility Location Street Number:	Not reported
Designated Facility Location Street 1:	1650 RUSSELL AVE
Designated Facility Location Street 2:	Not reported
Designated Facility Location City:	SANTA CLARA
Designated Facility Location Zip:	95054-0000
Designated Facility Location State:	CA
Designated Facility Contact Company Name:	Not reported
Manifest Residue Indicator:	N
Rejection Indicator:	N

Manifest Tracking Number:	100063892ELC
Last Updated Date:	20210928
Shipped Date:	20210928
Received Date:	20210928
Manifest Status:	Signed
Submission Type:	Hybrid
Origin Type:	Web
Generator EPA ID:	CAL000304588
Generator Name:	THE ED JONES CO.
Generator Mail Street Number:	Not reported
Generator Mail Street 1:	2834 8TH ST
Generator Mail Street 2:	Not reported
Generator Mail City:	BERKELEY
Generator Mail State:	CA
Generator Mail Zip:	94710-2834
Generator Location Street Number:	Not reported
Generator Location Street 1:	2834 8TH ST
Generator Location Street 2:	Not reported
Generator Location City:	BERKELEY
Generator Location Zip:	94710-2834
Generator Location State:	CA
Generator Contact Company Name:	Not reported
Designated Facility EPA ID:	CAD982052797

Map ID
Direction
Distance
Elevation | Site | MAP FINDINGS | Database(s) | EDR ID Number
EPA ID Number

THE ED JONES CO. (Continued) **1024813531**

Designated Facility Name:	J&B REFINING DBA J&B ENTERPRISES
Designated Facility Mail Street Number:	1650
Designated Facility Mail Street 1:	Not reported
Designated Facility Mail Street 2:	RUSSELL AVE
Designated Facility Mail City:	SANTA CLARA
Designated Facility Mail Zip:	95054-0000
Designated Facility Mail State:	CA
Designated Facility Location Street Number:	1650
Designated Facility Location Street 1:	RUSSELL AVE
Designated Facility Location Street 2:	Not reported
Designated Facility Location City:	SANTA CLARA
Designated Facility Location Zip:	95054-0000
Designated Facility Location State:	CA
Designated Facility Contact Company Name:	Not reported
Manifest Residue Indicator:	N
Rejection Indicator:	N

Manifest Tracking Number:	100074022ELC
Last Updated Date:	20220706
Shipped Date:	20220630
Received Date:	20220706
Manifest Status:	Signed
Submission Type:	Hybrid
Origin Type:	Web
Generator EPA ID:	CAL000304588
Generator Name:	THE ED JONES CO.
Generator Mail Street Number:	Not reported
Generator Mail Street 1:	2834 8TH ST
Generator Mail Street 2:	Not reported
Generator Mail City:	BERKELEY
Generator Mail State:	CA
Generator Mail Zip:	94710-2834
Generator Location Street Number:	Not reported
Generator Location Street 1:	2834 8TH ST
Generator Location Street 2:	Not reported
Generator Location City:	BERKELEY
Generator Location Zip:	94710-2834
Generator Location State:	CA
Generator Contact Company Name:	Not reported
Designated Facility EPA ID:	CAD982052797
Designated Facility Name:	J&B REFINING DBA J&B ENTERPRISES
Designated Facility Mail Street Number:	1650
Designated Facility Mail Street 1:	Not reported
Designated Facility Mail Street 2:	RUSSELL AVE
Designated Facility Mail City:	SANTA CLARA
Designated Facility Mail Zip:	95054-0000
Designated Facility Mail State:	CA
Designated Facility Location Street Number:	1650
Designated Facility Location Street 1:	RUSSELL AVE
Designated Facility Location Street 2:	Not reported
Designated Facility Location City:	SANTA CLARA
Designated Facility Location Zip:	95054-0000
Designated Facility Location State:	CA
Designated Facility Contact Company Name:	Not reported
Manifest Residue Indicator:	N
Rejection Indicator:	N

Map ID
Direction
Distance
Elevation | Site | MAP FINDINGS | Database(s) | EDR ID Number
EPA ID Number

THE ED JONES CO. (Continued) **1024813531**

Manifest Tracking Number:	100068741ELC
Last Updated Date:	20220125
Shipped Date:	20220117
Received Date:	20220125
Manifest Status:	Signed
Submission Type:	Hybrid
Origin Type:	Web
Generator EPA ID:	CAL000304588
Generator Name:	THE ED JONES CO.
Generator Mail Street Number:	Not reported
Generator Mail Street 1:	2834 8TH ST
Generator Mail Street 2:	Not reported
Generator Mail City:	BERKELEY
Generator Mail State:	CA
Generator Mail Zip:	94710-2834
Generator Location Street Number:	Not reported
Generator Location Street 1:	2834 8TH ST
Generator Location Street 2:	Not reported
Generator Location City:	BERKELEY
Generator Location Zip:	94710-2834
Generator Location State:	CA
Generator Contact Company Name:	Not reported
Designated Facility EPA ID:	CAD982052797
Designated Facility Name:	J&B REFINING DBA J&B ENTERPRISES
Designated Facility Mail Street Number:	1650
Designated Facility Mail Street 1:	Not reported
Designated Facility Mail Street 2:	RUSSELL AVE
Designated Facility Mail City:	SANTA CLARA
Designated Facility Mail Zip:	95054-0000
Designated Facility Mail State:	CA
Designated Facility Location Street Number:	1650
Designated Facility Location Street 1:	RUSSELL AVE
Designated Facility Location Street 2:	Not reported
Designated Facility Location City:	SANTA CLARA
Designated Facility Location Zip:	95054-0000
Designated Facility Location State:	CA
Designated Facility Contact Company Name:	Not reported
Manifest Residue Indicator:	N
Rejection Indicator:	N

Federal Waste:

Manifest Tracking Number:	100068741ELC
Waste Line Number:	1
Federal Waste Code:	D011
Federal Waste:	SILVER

State Waste:

Manifest Tracking Number:	100068741ELC
Waste Line Number:	1
State Waste Code Owner:	CA
State Waste Code:	172
State Waste:	Metal dust (see 121) and machining waste

Transporter:

Manifest Tracking Number:	100068741ELC
Transporter Line Number:	1

Map ID
Direction
Distance
Elevation | Site | MAP FINDINGS | Database(s) | EDR ID Number
EPA ID Number

THE ED JONES CO. (Continued) **1024813531**

Transporter EPA ID: CAD982052797
Transporter Name: J&B Refining Dba J&B Enterprises

Waste Line:
Manifest Tracking Number: 100068741ELC
Waste Line Number: 1
U.S. DOT Hazardous Indicator: Y
U.S. DOT ID Number: NA3077
U.S. DOT Description: Na3077, Hazardous Waste Solid, N.O.S. (Silver Copper) Class 9, Pg Iii (D011)
Non-Hazardous Waste Description: Not reported
Number of Containers: 1
Container Type Code: DM
Container Type Description: Metal drums, barrels, kegs
Waste Quantity: 40
Quantity Unit of Measure Code: P
Quantity Unit of Measure Description: Pounds
Waste Quantity, in Tons: 0.02
Acute Waste Quantity, in Tons: 0
Non-Acute Waste Quantity, in Tons: 0.02
Waste Quantity, in Kilograms: 18.1406
Acute Waste Quantity, in Kilograms: 0
Non-Acute Waste Quantity, in Kilorgrams: 18.1406
Management Method Code: H141
Management Method Description: STORAGE, BULKING AND/OR TRANSFER OFF SITE
Waste Residue Indicator: N
Quantity Discrepancy Indicator: N
Waste Type Discrepancy Indicator: N
Waste Density: Not reported
Waste Density Unit of Measure Code: Not reported
Waste Density Unit of Measure Description: Not reported
Form Code: Not reported
Form Code Description: Not reported
Source Code: Not reported
Source Code Description: Not reported
Waste Minimization Code: Not reported
Waste Minimization Code Description: Not reported
Consent Number: Not reported
EPA Waste Indicator: Y

U140 **FORM ENERGY, INC.** **FINDS** **1027064819**
South **PFAS ECHO** **N/A**
1/8-1/4 **BERKELEY, CA**
0.186 mi.
984 ft. **Site 1 of 22 in cluster U**

Relative:
Lower

Actual:
33 ft.

FINDS:
Registry ID: 110071138451

Click Here for FRS Facility Detail Report:

Environmental Interest/Information System:
The Resource Conservation and Recovery Act Information System (RCRAInfo) is EPA's comprehensive information system in support of the Resource Conservation and Recovery Act (RCRA) of 1976 and the Hazardous and Solid Waste Amendments (HSWA) of 1984. It tracks many types of information about generators, transporters, treaters, storers, and disposers of hazardous waste.

Map ID
Direction
Distance
Elevation | Site | MAP FINDINGS | Database(s) | EDR ID Number
EPA ID Number

FORM ENERGY, INC. (Continued) **1027064819**

Click this hyperlink while viewing on your computer to access additional FINDS: detail in the EDR Site Report.

PFAS ECHO:

Name:	FORM ENERGY, INC.
Address:	Not reported
City,State,Zip:	BERKELEY, CA
Latitude:	37.85397
Longitude:	-122.2926
Count:	1
County:	ALAMEDA
Status:	Active
Region:	09
Industry:	Electronics Industry
ECHO Facility Report:	https://echo.epa.gov/detailed-facility-report?fid=110071138451
Facility Percent Minority:	51.762
Facility Derived Tribes:	Lytton Rancheria of California - 7.1 mile(s)
Facility Population:	9992.06
EPA Programs:	RCRA
Federal Facility:	No
Federal Agency:	-
Facility FIPS Code:	06001
Facility Indian Country Flag:	N
Facility Collection Method:	UNKNOWN
Facility Derived HUC:	-
Facility Derived WBD:	-
Facility Derived CD113:	-
Facility Derived CB2010:	-
Facility Major Flag:	-
Facility Active Flag:	Y
Facility Inspection Count:	1
Facility Date Last Inspection:	9/29/2023
Facility Days Last Inspection:	78
Facility Informal Count:	0
Facility Date Last Informal Action:	-
Facility Formal Action Count:	0
Facility Date Last Formal Action:	-
Facility Total Penalties:	0
Facility Penalty Count:	-
Facility Date Last Penalty:	-
Facility Last Penalty AMT:	-
Facility QTRS With NC:	0
Facility Programs With SNC:	0
Facility Compliance Status:	No Violation Identified
Facility SNC Flag:	N
AIR Flag:	N
NPDES Flag:	N
SDWIS Flag:	N
RCRA Flag:	Y
TRI Flag:	N
GHG Flag:	N
AIR IDS:	-
CAA Permit Types:	-
CAA NAICS:	-
CAA SICS:	-
NPDES IDS:	-
CWA Permit Types:	-

Map ID
Direction
Distance
Elevation | Site | MAP FINDINGS | Database(s) | EDR ID Number
EPA ID Number

FORM ENERGY, INC. (Continued) **1027064819**

CWA NAICS:	-
CWA SICS:	-
RCRA IDS:	CAR000327031
RCRA Permit Types:	LQG
RCRA NAICS:	335999
SDWA IDS:	-
SDWA System Types:	-
SDWA Compliance Status:	-
SDWA SNC Flag:	N
TRI IDS:	-
TRI Releases Transfers:	-
TRI On Site Releases:	-
TRI Off Site Transfers:	-
TRI Reporter:	-
Facility IMP Water Flag:	-
EJSCREEN Flag US:	N
EJSCREEN Report:	https://ejscreen.epa.gov/mapper/mobile/EJSCREEN_mobile.aspx?geometry=%7B%22x%22:-122.2926,%22y%22:37.85397,%22spatialReference%22:%7B%22wkid%22:4326%7D%7D&unit=9035&areatype=&areaid=&basemap=streets&distance=1

V141 **MEYER SOUND** **RCRA-SQG** **1026057874**
ESE **2817 10TH ST** **E MANIFEST** **CAR000305730**
1/8-1/4 **BERKELEY, CA 94702**
0.196 mi.
1034 ft. **Site 1 of 10 in cluster V**

Relative:
Higher

Actual:
46 ft.

RCRA Listings:

Date Form Received by Agency:	20200304
Handler Name:	Meyer Sound
Handler Address:	2817 10th Street
Handler City,State,Zip:	BERKELEY, CA 94702
EPA ID:	CAR000305730
Contact Name:	GARY ROBINSON
Contact Address:	2832 SAN PABLO AVE
Contact City,State,Zip:	BERKELEY, CA 94702
Contact Telephone:	510-377-4369
Contact Fax:	Not reported
Contact Email:	GARYR@MEYERSOUND.COM
Contact Title:	DIRECTOR OF FACILITIES
EPA Region:	09
Land Type:	Private
Federal Waste Generator Description:	Small Quantity Generator
Non-Notifier:	Not reported
Biennial Report Cycle:	Not reported
Accessibility:	Not reported
Active Site Indicator:	Handler Activities
State District Owner:	Not reported
State District:	Not reported
Mailing Address:	2832 SAN PABLO AVE
Mailing City,State,Zip:	BERKELEY, CA 94702
Owner Name:	Meyer Sound Laboratories, Inc
Owner Type:	Private
Operator Name:	Meyer Sound Laboratories, Inc
Operator Type:	Private
Short-Term Generator Activity:	No
Importer Activity:	No
Mixed Waste Generator:	No
Transporter Activity:	No

Map ID
Direction
Distance
Elevation | Site | MAP FINDINGS | Database(s) | EDR ID Number
EPA ID Number

MEYER SOUND (Continued) **1026057874**

Transfer Facility Activity:	No
Recycler Activity with Storage:	No
Small Quantity On-Site Burner Exemption:	No
Smelting Melting and Refining Furnace Exemption:	No
Underground Injection Control:	No
Off-Site Waste Receipt:	No
Universal Waste Indicator:	No
Universal Waste Destination Facility:	No
Federal Universal Waste:	No
Active Site State-Reg Handler:	---
Federal Facility Indicator:	Not reported
Hazardous Secondary Material Indicator:	N
Sub-Part K Indicator:	Not reported
2018 GPRA Permit Baseline:	Not on the Baseline
2018 GPRA Renewals Baseline:	Not on the Baseline
202 GPRA Corrective Action Baseline:	No
Subject to Corrective Action Universe:	No
Non-TSDFs Where RCRA CA has Been Imposed Universe:	No
Corrective Action Priority Ranking:	No NCAPS ranking
Environmental Control Indicator:	No
Institutional Control Indicator:	No
Human Exposure Controls Indicator:	N/A
Groundwater Controls Indicator:	N/A
Significant Non-Complier Universe:	No
Unaddressed Significant Non-Complier Universe:	No
Addressed Significant Non-Complier Universe:	No
Significant Non-Complier With a Compliance Schedule Universe:	No
Financial Assurance Required:	Not reported
Handler Date of Last Change:	20200304
Recognized Trader-Importer:	No
Recognized Trader-Exporter:	No
Importer of Spent Lead Acid Batteries:	No
Exporter of Spent Lead Acid Batteries:	No
Recycler Activity Without Storage:	No
Manifest Broker:	No
Sub-Part P Indicator:	No

Hazardous Waste Summary:

Waste Code:	D001
Waste Description:	Ignitable Waste
Waste Code:	D002
Waste Description:	Corrosive Waste
Waste Code:	D008
Waste Description:	Lead
Waste Code:	D035
Waste Description:	Methyl Ethyl Ketone
Waste Code:	F003
Waste Description:	The Following Spent Nonhalogenated Solvents: Xylene, Acetone, Ethyl Acetate, Ethyl Benzene, Ethyl Ether, Methyl Isobutyl Ketone, N-Butyl Alcohol, Cyclohexanone, And Methanol; All Spent Solvent Mixtures/Blends Containing, Before Use, Only The Above Spent Nonhalogenated Solvents; And All Spent Solvent Mixtures/Blends

Map ID
Direction
Distance
Elevation | Site | MAP FINDINGS | Database(s) | EDR ID Number
EPA ID Number

MEYER SOUND (Continued) **1026057874**

Containing, Before Use, One Or More Of The Above Nonhalogenated Solvents, And A Total Of Ten Percent Or More (By Volume) Of One Or More Of Those Solvents Listed In F001, F002, F004, And F005; And Still Bottoms From The Recovery Of These Spent Solvents And Spent Solvent Mixtures.

Waste Code: F005
Waste Description: The Following Spent Nonhalogenated Solvents: Toluene, Methyl Ethyl Ketone, Carbon Disulfide, Isobutanol, Pyridine, Benzene, 2-Ethoxyethanol, And 2-Nitropropane; All Spent Solvent Mixtures/Blends Containing, Before Use, A Total Of Ten Percent Or More (By Volume) Of One Or More Of The Above Nonhalogenated Solvents Or Those Solvents Listed In F001, F002, Or F004; And Still Bottoms From The Recovery Of These Spent Solvents And Spent Solvent Mixtures.

Handler - Owner Operator:
Owner/Operator Indicator: Owner
Owner/Operator Name: MEYER SOUND LABORATORIES, INC
Legal Status: Private
Date Became Current: 20200303
Date Ended Current: Not reported
Owner/Operator Address: 2832 SAN PABLO AVENUE
Owner/Operator City,State,Zip: BERKELEY, CA 94702
Owner/Operator Telephone: Not reported
Owner/Operator Telephone Ext: Not reported
Owner/Operator Fax: Not reported
Owner/Operator Email: Not reported

Owner/Operator Indicator: Operator
Owner/Operator Name: MEYER SOUND LABORATORIES, INC
Legal Status: Private
Date Became Current: 20200303
Date Ended Current: Not reported
Owner/Operator Address: 2832 SAN PABLO AVENUE
Owner/Operator City,State,Zip: BERKELEY, CA 94702
Owner/Operator Telephone: Not reported
Owner/Operator Telephone Ext: Not reported
Owner/Operator Fax: Not reported
Owner/Operator Email: Not reported

Historic Generators:
Receive Date: 20200304
Handler Name: MEYER SOUND
Federal Waste Generator Description: Small Quantity Generator
State District Owner: Not reported
Large Quantity Handler of Universal Waste: No
Recognized Trader Importer: No
Recognized Trader Exporter: No
Spent Lead Acid Battery Importer: No
Spent Lead Acid Battery Exporter: No
Current Record: Yes
Non Storage Recycler Activity: No
Electronic Manifest Broker: No

List of NAICS Codes and Descriptions:
NAICS Code: 33431

Map ID
Direction
Distance
Elevation | Site | MAP FINDINGS | Database(s) | EDR ID Number
EPA ID Number

MEYER SOUND (Continued) **1026057874**

NAICS Description: AUDIO AND VIDEO EQUIPMENT MANUFACTURING

Facility Has Received Notices of Violations:
Violations: No Violations Found

Evaluation Action Summary:
Evaluations: No Evaluations Found

E MANIFEST:

Manifest Tracking Number:	000945596FLE
Last Updated Date:	20200925
Shipped Date:	20200820
Received Date:	20200825
Manifest Status:	Signed
Submission Type:	DataImage5Copy
Origin Type:	Web
Generator EPA ID:	CAR000305730
Generator Name:	MEYER SOUND
Generator Mail Street Number:	Not reported
Generator Mail Street 1:	2817 10TH STREET
Generator Mail Street 2:	Not reported
Generator Mail City:	BERKELEY
Generator Mail State:	CA
Generator Mail Zip:	94702
Generator Location Street Number:	Not reported
Generator Location Street 1:	2832 SAN PABLO AVE
Generator Location Street 2:	Not reported
Generator Location City:	BERKELEY
Generator Location Zip:	94702
Generator Location State:	CA
Generator Contact Company Name:	Not reported
Designated Facility EPA ID:	CAD028409019
Designated Facility Name:	Not reported
Designated Facility Mail Street Number:	1630
Designated Facility Mail Street 1:	CA90813 CA037US 1630
Designated Facility Mail Street 2:	W. 17TH STREET
Designated Facility Mail City:	LONG BEACH
Designated Facility Mail Zip:	90813
Designated Facility Mail State:	CA
Designated Facility Location Street Number:	1630
Designated Facility Location Street 1:	W. 17TH STREET
Designated Facility Location Street 2:	Not reported
Designated Facility Location City:	LONG BEACH
Designated Facility Location Zip:	90813-0000
Designated Facility Location State:	CA
Designated Facility Contact Company Name:	CROSBY & OVERTON
Manifest Residue Indicator:	N
Rejection Indicator:	N

Manifest Tracking Number:	008426610FLE
Last Updated Date:	20211210
Shipped Date:	20211118
Received Date:	20211124
Manifest Status:	Signed
Submission Type:	DataImage5Copy

Map ID
Direction
Distance
Elevation | Site | MAP FINDINGS | Database(s) | EDR ID Number
EPA ID Number

MEYER SOUND (Continued) **1026057874**

Origin Type:	Web
Generator EPA ID:	CAR000305730
Generator Name:	MEYER SOUND
Generator Mail Street Number:	Not reported
Generator Mail Street 1:	2817 10TH STREET
Generator Mail Street 2:	Not reported
Generator Mail City:	BERKELEY
Generator Mail State:	CA
Generator Mail Zip:	94702
Generator Location Street Number:	Not reported
Generator Location Street 1:	2832 SAN PABLO AVE
Generator Location Street 2:	Not reported
Generator Location City:	BERKELEY
Generator Location Zip:	94702
Generator Location State:	CA
Generator Contact Company Name:	Not reported
Designated Facility EPA ID:	CAD028409019
Designated Facility Name:	CROSBY & OVERTON
Designated Facility Mail Street Number:	1630
Designated Facility Mail Street 1:	CA90813 CA037US 1630
Designated Facility Mail Street 2:	W. 17TH STREET
Designated Facility Mail City:	LONG BEACH
Designated Facility Mail Zip:	90813
Designated Facility Mail State:	CA
Designated Facility Location Street Number:	1630
Designated Facility Location Street 1:	W. 17TH STREET
Designated Facility Location Street 2:	Not reported
Designated Facility Location City:	LONG BEACH
Designated Facility Location Zip:	90813-0000
Designated Facility Location State:	CA
Designated Facility Contact Company Name:	Not reported
Manifest Residue Indicator:	N
Rejection Indicator:	N

Manifest Tracking Number:	008426437FLE
Last Updated Date:	20210302
Shipped Date:	20210204
Received Date:	20210211
Manifest Status:	Signed
Submission Type:	DataImage5Copy
Origin Type:	Web
Generator EPA ID:	CAR000305730
Generator Name:	MEYER SOUND
Generator Mail Street Number:	2817
Generator Mail Street 1:	10TH STREET
Generator Mail Street 2:	Not reported
Generator Mail City:	BERKELEY
Generator Mail State:	CA
Generator Mail Zip:	94702
Generator Location Street Number:	2832
Generator Location Street 1:	SAN PABLO AVE
Generator Location Street 2:	Not reported
Generator Location City:	BERKELEY
Generator Location Zip:	94702
Generator Location State:	CA
Generator Contact Company Name:	Not reported
Designated Facility EPA ID:	CAD028409019

Map ID
Direction
Distance
Elevation | Site | MAP FINDINGS | Database(s) | EDR ID Number
EPA ID Number

MEYER SOUND (Continued) **1026057874**

Designated Facility Name:	CROSBY & OVERTON
Designated Facility Mail Street Number:	1630
Designated Facility Mail Street 1:	CA90813 CA037US 1630
Designated Facility Mail Street 2:	W. 17TH STREET
Designated Facility Mail City:	LONG BEACH
Designated Facility Mail Zip:	90813
Designated Facility Mail State:	CA
Designated Facility Location Street Number:	1630
Designated Facility Location Street 1:	W. 17TH STREET
Designated Facility Location Street 2:	Not reported
Designated Facility Location City:	LONG BEACH
Designated Facility Location Zip:	90813-0000
Designated Facility Location State:	CA
Designated Facility Contact Company Name:	Not reported
Manifest Residue Indicator:	N
Rejection Indicator:	N

Manifest Tracking Number:	008426518FLE
Last Updated Date:	20210708
Shipped Date:	20210603
Received Date:	20210610
Manifest Status:	Signed
Submission Type:	DataImage5Copy
Origin Type:	Web
Generator EPA ID:	CAR000305730
Generator Name:	MEYER SOUND
Generator Mail Street Number:	Not reported
Generator Mail Street 1:	2817 10TH STREET
Generator Mail Street 2:	Not reported
Generator Mail City:	BERKELEY
Generator Mail State:	CA
Generator Mail Zip:	94702
Generator Location Street Number:	Not reported
Generator Location Street 1:	2832 SAN PABLO AVE
Generator Location Street 2:	Not reported
Generator Location City:	BERKELEY
Generator Location Zip:	94702
Generator Location State:	CA
Generator Contact Company Name:	Not reported
Designated Facility EPA ID:	CAD028409019
Designated Facility Name:	CROSBY & OVERTON
Designated Facility Mail Street Number:	1630
Designated Facility Mail Street 1:	CA90813 CA037US 1630
Designated Facility Mail Street 2:	W. 17TH STREET
Designated Facility Mail City:	LONG BEACH
Designated Facility Mail Zip:	90813
Designated Facility Mail State:	CA
Designated Facility Location Street Number:	1630
Designated Facility Location Street 1:	W. 17TH STREET
Designated Facility Location Street 2:	Not reported
Designated Facility Location City:	LONG BEACH
Designated Facility Location Zip:	90813-0000
Designated Facility Location State:	CA
Designated Facility Contact Company Name:	Not reported
Manifest Residue Indicator:	N
Rejection Indicator:	N

Map ID
Direction
Distance
Elevation | Site | MAP FINDINGS | Database(s) | EDR ID Number
EPA ID Number

MEYER SOUND (Continued) **1026057874**

Manifest Tracking Number:	008426625FLE
Last Updated Date:	20220711
Shipped Date:	20220615
Received Date:	20220624
Manifest Status:	Signed
Submission Type:	DataImage5Copy
Origin Type:	Service
Generator EPA ID:	CAR000305730
Generator Name:	MEYER SOUND
Generator Mail Street Number:	Not reported
Generator Mail Street 1:	2817 10TH ST
Generator Mail Street 2:	Not reported
Generator Mail City:	BERKELEY
Generator Mail State:	CA
Generator Mail Zip:	94702
Generator Location Street Number:	Not reported
Generator Location Street 1:	2817 10TH ST
Generator Location Street 2:	Not reported
Generator Location City:	BERKELEY
Generator Location Zip:	94702
Generator Location State:	CA
Generator Contact Company Name:	Not reported
Designated Facility EPA ID:	CAD028409019
Designated Facility Name:	CROSBY & OVERTON
Designated Facility Mail Street Number:	Not reported
Designated Facility Mail Street 1:	Not reported
Designated Facility Mail Street 2:	1630 W. 17TH STREET
Designated Facility Mail City:	LONG BEACH
Designated Facility Mail Zip:	90813
Designated Facility Mail State:	CA
Designated Facility Location Street Number:	Not reported
Designated Facility Location Street 1:	1630 W. 17TH STREET
Designated Facility Location Street 2:	Not reported
Designated Facility Location City:	LONG BEACH
Designated Facility Location Zip:	90813
Designated Facility Location State:	CA
Designated Facility Contact Company Name:	Not reported
Manifest Residue Indicator:	N
Rejection Indicator:	N

Manifest Tracking Number:	008426707FLE
Last Updated Date:	20220419
Shipped Date:	20220316
Received Date:	20220324
Manifest Status:	Signed
Submission Type:	DataImage5Copy
Origin Type:	Web
Generator EPA ID:	CAR000305730
Generator Name:	MEYER SOUND
Generator Mail Street Number:	Not reported
Generator Mail Street 1:	2817 10TH STREET
Generator Mail Street 2:	Not reported
Generator Mail City:	BERKELEY
Generator Mail State:	CA
Generator Mail Zip:	94702
Generator Location Street Number:	Not reported
Generator Location Street 1:	2832 SAN PABLO AVE

Map ID
Direction
Distance
Elevation

MAP FINDINGS

Site

Database(s)

EDR ID Number
EPA ID Number

MEYER SOUND (Continued) **1026057874**

Generator Location Street 2:	Not reported
Generator Location City:	BERKELEY
Generator Location Zip:	94702
Generator Location State:	CA
Generator Contact Company Name:	Not reported
Designated Facility EPA ID:	CAD028409019
Designated Facility Name:	CROSBY & OVERTON
Designated Facility Mail Street Number:	1630
Designated Facility Mail Street 1:	CA90813 CA037US 1630
Designated Facility Mail Street 2:	W. 17TH STREET
Designated Facility Mail City:	LONG BEACH
Designated Facility Mail Zip:	90813
Designated Facility Mail State:	CA
Designated Facility Location Street Number:	1630
Designated Facility Location Street 1:	W. 17TH STREET
Designated Facility Location Street 2:	Not reported
Designated Facility Location City:	LONG BEACH
Designated Facility Location Zip:	90813-0000
Designated Facility Location State:	CA
Designated Facility Contact Company Name:	Not reported
Manifest Residue Indicator:	N
Rejection Indicator:	N

Manifest Tracking Number:	008426799FLE
Last Updated Date:	20221018
Shipped Date:	20220922
Received Date:	20220928
Manifest Status:	Signed
Submission Type:	DataImage5Copy
Origin Type:	Service
Generator EPA ID:	CAR000305730
Generator Name:	MEYER SOUND
Generator Mail Street Number:	Not reported
Generator Mail Street 1:	2817 10TH ST
Generator Mail Street 2:	Not reported
Generator Mail City:	BERKELEY
Generator Mail State:	CA
Generator Mail Zip:	94702
Generator Location Street Number:	Not reported
Generator Location Street 1:	2817 10TH ST
Generator Location Street 2:	Not reported
Generator Location City:	BERKELEY
Generator Location Zip:	94702
Generator Location State:	CA
Generator Contact Company Name:	Not reported
Designated Facility EPA ID:	CAD028409019
Designated Facility Name:	CROSBY & OVERTON
Designated Facility Mail Street Number:	Not reported
Designated Facility Mail Street 1:	Not reported
Designated Facility Mail Street 2:	1630 W. 17TH STREET
Designated Facility Mail City:	LONG BEACH
Designated Facility Mail Zip:	90813
Designated Facility Mail State:	CA
Designated Facility Location Street Number:	Not reported
Designated Facility Location Street 1:	1630 W. 17TH STREET
Designated Facility Location Street 2:	Not reported
Designated Facility Location City:	LONG BEACH

Map ID
Direction
Distance
Elevation | Site | MAP FINDINGS | Database(s) | EDR ID Number
EPA ID Number

MEYER SOUND (Continued) **1026057874**

Designated Facility Location Zip: 90813
Designated Facility Location State: CA
Designated Facility Contact Company Name: Not reported
Manifest Residue Indicator: N
Rejection Indicator: N

Manifest Tracking Number: 008426893FLE
Last Updated Date: 20230328
Shipped Date: 20230302
Received Date: 20230309
Manifest Status: Signed
Submission Type: DataImage5Copy
Origin Type: Service
Generator EPA ID: CAR000305730
Generator Name: MEYER SOUND
Generator Mail Street Number: Not reported
Generator Mail Street 1: 2817 10TH ST
Generator Mail Street 2: Not reported
Generator Mail City: BERKELEY
Generator Mail State: CA
Generator Mail Zip: 94702
Generator Location Street Number: Not reported
Generator Location Street 1: 2817 10TH ST
Generator Location Street 2: Not reported
Generator Location City: BERKELEY
Generator Location Zip: 94702
Generator Location State: CA
Generator Contact Company Name: Not reported
Designated Facility EPA ID: CAD028409019
Designated Facility Name: CROSBY & OVERTON
Designated Facility Mail Street Number: Not reported
Designated Facility Mail Street 1: Not reported
Designated Facility Mail Street 2: 1630 W. 17TH STREET
Designated Facility Mail City: LONG BEACH
Designated Facility Mail Zip: 90813
Designated Facility Mail State: CA
Designated Facility Location Street Number: Not reported
Designated Facility Location Street 1: 1630 W. 17TH STREET
Designated Facility Location Street 2: Not reported
Designated Facility Location City: LONG BEACH
Designated Facility Location Zip: 90813
Designated Facility Location State: CA
Designated Facility Contact Company Name: Not reported
Manifest Residue Indicator: N
Rejection Indicator: N

Federal Waste:
Manifest Tracking Number: 008426893FLE
Waste Line Number: 1
Federal Waste Code: D001
Federal Waste: IGNITABLE WASTE

Manifest Tracking Number: 008426893FLE
Waste Line Number: 1
Federal Waste Code: D035
Federal Waste: METHYL ETHYL KETONE

Map ID
Direction
Distance
Elevation | Site | MAP FINDINGS | Database(s) | EDR ID Number
EPA ID Number

MEYER SOUND (Continued) **1026057874**

Manifest Tracking Number: 008426893FLE
Waste Line Number: 2
Federal Waste Code: D001
Federal Waste: IGNITABLE WASTE

Manifest Tracking Number: 008426893FLE
Waste Line Number: 2
Federal Waste Code: D035
Federal Waste: METHYL ETHYL KETONE

Manifest Tracking Number: 008426893FLE
Waste Line Number: 2
Federal Waste Code: F003
Federal Waste: THE FOLLOWING SPENT NONHALOGENATED SOLVENTS: XYLENE, ACETONE, ETHYL ACETATE, ETHYL BENZENE, ETHYL ETHER, METHYL ISOBUTYL KETONE, N-BUTYL ALCOHOL, CYCLOHEXANONE, AND METHANOL; ALL SPENT SOLVENT MIXTURES/BLENDS CONTAINING, BEFORE USE, ONLY THE ABOVE SPENT NONHALOGENATED SOLVENTS; AND ALL SPENT SOLVENT MIXTURES/BLENDS CONTAINING, BEFORE USE, ONE OR MORE OF THE ABOVE NONHALOGENATED SOLVENTS, AND A TOTAL OF TEN PERCENT OR MORE (BY VOLUME) OF ONE OR MORE OF THOSE SOLVENTS LISTED IN F001, F002, F004, AND F005; AND STILL BOTTOMS FROM THE RECOVERY OF THESE SPENT SOLVENTS AND SPENT SOLVENT MIXTURES.

Manifest Tracking Number: 008426893FLE
Waste Line Number: 3
Federal Waste Code: D001
Federal Waste: IGNITABLE WASTE

Manifest Tracking Number: 008426893FLE
Waste Line Number: 4
Federal Waste Code: D001
Federal Waste: IGNITABLE WASTE

Manifest Tracking Number: 008426893FLE
Waste Line Number: 5
Federal Waste Code: D001
Federal Waste: IGNITABLE WASTE

State Waste:
Manifest Tracking Number: 008426893FLE
Waste Line Number: 1
State Waste Code Owner: CA
State Waste Code: 551
State Waste: Laboratory waste chemicals

Manifest Tracking Number: 008426893FLE
Waste Line Number: 2
State Waste Code Owner: CA
State Waste Code: 331
State Waste: Off-specification, aged, or surplus organics

Manifest Tracking Number: 008426893FLE
Waste Line Number: 3
State Waste Code Owner: CA
State Waste Code: 331
State Waste: Off-specification, aged, or surplus organics

Map ID
Direction
Distance
Elevation | Site | MAP FINDINGS | Database(s) | EDR ID Number
EPA ID Number

MEYER SOUND (Continued) **1026057874**

Manifest Tracking Number: 008426893FLE
Waste Line Number: 4
State Waste Code Owner: CA
State Waste Code: 331
State Waste: Off-specification, aged, or surplus organics

Manifest Tracking Number: 008426893FLE
Waste Line Number: 5
State Waste Code Owner: CA
State Waste Code: 551
State Waste: Laboratory waste chemicals

Manifest Tracking Number: 008426893FLE
Waste Line Number: 6
State Waste Code Owner: CA
State Waste Code: 331
State Waste: Off-specification, aged, or surplus organics

Manifest Tracking Number: 008426893FLE
Waste Line Number: 7
State Waste Code Owner: CA
State Waste Code: 331
State Waste: Off-specification, aged, or surplus organics

Manifest Tracking Number: 008426893FLE
Waste Line Number: 8
State Waste Code Owner: CA
State Waste Code: 551
State Waste: Laboratory waste chemicals

Manifest Tracking Number: 008426893FLE
Waste Line Number: 9
State Waste Code Owner: CA
State Waste Code: 551
State Waste: Laboratory waste chemicals

Transporter:
Manifest Tracking Number: 008426893FLE
Transporter Line Number: 1
Transporter EPA ID: CAL000367042
Transporter Name: Kern Oil Filter Recycling

Manifest Tracking Number: 008426893FLE
Transporter Line Number: 2
Transporter EPA ID: CAD028409019
Transporter Name: Crosby & Overton

Waste Line:
Manifest Tracking Number: 008426893FLE
Waste Line Number: 1
U.S. DOT Hazardous Indicator: Y
U.S. DOT ID Number: UN1993
U.S. DOT Description: Un1993, Waste Flammable Liquids, N.O.S. , 3 , Ii, Rq
Non-Hazardous Waste Description: Not reported
Number of Containers: 1
Container Type Code: CF

Map ID
Direction
Distance
Elevation | Site | MAP FINDINGS | Database(s) | EDR ID Number
EPA ID Number

MEYER SOUND (Continued) **1026057874**

Container Type Description:	Fiber or plastic boxes, cartons, cases
Waste Quantity:	450
Quantity Unit of Measure Code:	P
Quantity Unit of Measure Description:	Pounds
Waste Quantity, in Tons:	0.225
Acute Waste Quantity, in Tons:	0
Non-Acute Waste Quantity, in Tons:	0.225
Waste Quantity, in Kilograms:	204.08176
Acute Waste Quantity, in Kilograms:	0
Non-Acute Waste Quantity, in Kilorgrams:	204.08176
Management Method Code:	H141
Management Method Description:	STORAGE, BULKING AND/OR TRANSFER OFF SITE
Waste Residue Indicator:	N
Quantity Discrepancy Indicator:	N
Waste Type Discrepancy Indicator:	N
Waste Density:	Not reported
Waste Density Unit of Measure Code:	Not reported
Waste Density Unit of Measure Description:	Not reported
Form Code:	Not reported
Form Code Description:	Not reported
Source Code:	Not reported
Source Code Description:	Not reported
Waste Minimization Code:	Not reported
Waste Minimization Code Description:	Not reported
Consent Number:	Not reported
EPA Waste Indicator:	Y
Manifest Tracking Number:	008426893FLE
Waste Line Number:	2
U.S. DOT Hazardous Indicator:	Y
U.S. DOT ID Number:	UN1993
U.S. DOT Description:	Un1993, Waste Flammable Liquids, N.O.S. (Methyl Ethyl Ketone,Acetone), 3 , Ii, Rq
Non-Hazardous Waste Description:	Not reported
Number of Containers:	1
Container Type Code:	DM
Container Type Description:	Metal drums, barrels, kegs
Waste Quantity:	55
Quantity Unit of Measure Code:	G
Quantity Unit of Measure Description:	Gallons
Waste Quantity, in Tons:	0.2293578
Acute Waste Quantity, in Tons:	0
Non-Acute Waste Quantity, in Tons:	0.2293578
Waste Quantity, in Kilograms:	208.03441
Acute Waste Quantity, in Kilograms:	0
Non-Acute Waste Quantity, in Kilorgrams:	208.03441
Management Method Code:	H141
Management Method Description:	STORAGE, BULKING AND/OR TRANSFER OFF SITE
Waste Residue Indicator:	N
Quantity Discrepancy Indicator:	N
Waste Type Discrepancy Indicator:	N
Waste Density:	Not reported
Waste Density Unit of Measure Code:	Not reported
Waste Density Unit of Measure Description:	Not reported
Form Code:	Not reported
Form Code Description:	Not reported
Source Code:	Not reported

Map ID
Direction
Distance
Elevation | Site | MAP FINDINGS | Database(s) | EDR ID Number
EPA ID Number

MEYER SOUND (Continued) **1026057874**

Source Code Description:	Not reported
Waste Minimization Code:	Not reported
Waste Minimization Code Description:	Not reported
Consent Number:	Not reported
EPA Waste Indicator:	Y
Manifest Tracking Number:	008426893FLE
Waste Line Number:	3
U.S. DOT Hazardous Indicator:	Y
U.S. DOT ID Number:	UN1993
U.S. DOT Description:	Un1993, Waste Flammable Liquids, N.O.S. , 3 ,Ii, Rq
Non-Hazardous Waste Description:	Not reported
Number of Containers:	1
Container Type Code:	DM
Container Type Description:	Metal drums, barrels, kegs
Waste Quantity:	55
Quantity Unit of Measure Code:	G
Quantity Unit of Measure Description:	Gallons
Waste Quantity, in Tons:	0.2293578
Acute Waste Quantity, in Tons:	0
Non-Acute Waste Quantity, in Tons:	0.2293578
Waste Quantity, in Kilograms:	208.03441
Acute Waste Quantity, in Kilograms:	0
Non-Acute Waste Quantity, in Kilorgrams:	208.03441
Management Method Code:	H141
Management Method Description:	STORAGE, BULKING AND/OR TRANSFER OFF SITE
Waste Residue Indicator:	N
Quantity Discrepancy Indicator:	N
Waste Type Discrepancy Indicator:	N
Waste Density:	Not reported
Waste Density Unit of Measure Code:	Not reported
Waste Density Unit of Measure Description:	Not reported
Form Code:	Not reported
Form Code Description:	Not reported
Source Code:	Not reported
Source Code Description:	Not reported
Waste Minimization Code:	Not reported
Waste Minimization Code Description:	Not reported
Consent Number:	Not reported
EPA Waste Indicator:	Y
Manifest Tracking Number:	008426893FLE
Waste Line Number:	4
U.S. DOT Hazardous Indicator:	Y
U.S. DOT ID Number:	UN1993
U.S. DOT Description:	Un1993, Waste Flammable Liquids, N.O.S. , 3 , Iii, Rq
Non-Hazardous Waste Description:	Not reported
Number of Containers:	1
Container Type Code:	DM
Container Type Description:	Metal drums, barrels, kegs
Waste Quantity:	450
Quantity Unit of Measure Code:	P
Quantity Unit of Measure Description:	Pounds
Waste Quantity, in Tons:	0.225
Acute Waste Quantity, in Tons:	0
Non-Acute Waste Quantity, in Tons:	0.225
Waste Quantity, in Kilograms:	204.08176

Map ID
Direction
Distance
Elevation | Site | MAP FINDINGS | Database(s) | EDR ID Number
EPA ID Number

MEYER SOUND (Continued) **1026057874**

Acute Waste Quantity, in Kilograms:	0
Non-Acute Waste Quantity, in Kilorgrams:	204.08176
Management Method Code:	H141
Management Method Description:	STORAGE, BULKING AND/OR TRANSFER OFF SITE
Waste Residue Indicator:	N
Quantity Discrepancy Indicator:	N
Waste Type Discrepancy Indicator:	N
Waste Density:	Not reported
Waste Density Unit of Measure Code:	Not reported
Waste Density Unit of Measure Description:	Not reported
Form Code:	Not reported
Form Code Description:	Not reported
Source Code:	Not reported
Source Code Description:	Not reported
Waste Minimization Code:	Not reported
Waste Minimization Code Description:	Not reported
Consent Number:	Not reported
EPA Waste Indicator:	Y
Manifest Tracking Number:	008426893FLE
Waste Line Number:	5
U.S. DOT Hazardous Indicator:	Y
U.S. DOT ID Number:	UN1992
U.S. DOT Description:	Un1992, Waste Flammable Liquids, Toxic, N.O.S. , 3 (6.1), Ii, Rq
Non-Hazardous Waste Description:	Not reported
Number of Containers:	1
Container Type Code:	DM
Container Type Description:	Metal drums, barrels, kegs
Waste Quantity:	55
Quantity Unit of Measure Code:	G
Quantity Unit of Measure Description:	Gallons
Waste Quantity, in Tons:	0.2293578
Acute Waste Quantity, in Tons:	0
Non-Acute Waste Quantity, in Tons:	0.2293578
Waste Quantity, in Kilograms:	208.03441
Acute Waste Quantity, in Kilograms:	0
Non-Acute Waste Quantity, in Kilorgrams:	208.03441
Management Method Code:	H141
Management Method Description:	STORAGE, BULKING AND/OR TRANSFER OFF SITE
Waste Residue Indicator:	N
Quantity Discrepancy Indicator:	N
Waste Type Discrepancy Indicator:	N
Waste Density:	Not reported
Waste Density Unit of Measure Code:	Not reported
Waste Density Unit of Measure Description:	Not reported
Form Code:	Not reported
Form Code Description:	Not reported
Source Code:	Not reported
Source Code Description:	Not reported
Waste Minimization Code:	Not reported
Waste Minimization Code Description:	Not reported
Consent Number:	Not reported
EPA Waste Indicator:	Y
Manifest Tracking Number:	008426893FLE
Waste Line Number:	6
U.S. DOT Hazardous Indicator:	N

Map ID
Direction
Distance
Elevation | Site | MAP FINDINGS | Database(s) | EDR ID Number
EPA ID Number

MEYER SOUND (Continued) **1026057874**

U.S. DOT ID Number:	Not reported
U.S. DOT Description:	Not reported
Non-Hazardous Waste Description:	NON RCRA HAZARDOUS WASTE LIQUID
Number of Containers:	1
Container Type Code:	DM
Container Type Description:	Metal drums, barrels, kegs
Waste Quantity:	55
Quantity Unit of Measure Code:	G
Quantity Unit of Measure Description:	Gallons
Waste Quantity, in Tons:	0.2293578
Acute Waste Quantity, in Tons:	0
Non-Acute Waste Quantity, in Tons:	0.2293578
Waste Quantity, in Kilograms:	208.03441
Acute Waste Quantity, in Kilograms:	0
Non-Acute Waste Quantity, in Kilorgrams:	208.03441
Management Method Code:	H141
Management Method Description:	STORAGE, BULKING AND/OR TRANSFER OFF SITE
Waste Residue Indicator:	N
Quantity Discrepancy Indicator:	N
Waste Type Discrepancy Indicator:	N
Waste Density:	Not reported
Waste Density Unit of Measure Code:	Not reported
Waste Density Unit of Measure Description:	Not reported
Form Code:	Not reported
Form Code Description:	Not reported
Source Code:	Not reported
Source Code Description:	Not reported
Waste Minimization Code:	Not reported
Waste Minimization Code Description:	Not reported
Consent Number:	Not reported
EPA Waste Indicator:	N

Manifest Tracking Number:	008426893FLE
Waste Line Number:	7
U.S. DOT Hazardous Indicator:	N
U.S. DOT ID Number:	Not reported
U.S. DOT Description:	Not reported
Non-Hazardous Waste Description:	NON RCRA HAZARDOUS WASTE LIQUID
Number of Containers:	1
Container Type Code:	DM
Container Type Description:	Metal drums, barrels, kegs
Waste Quantity:	55
Quantity Unit of Measure Code:	G
Quantity Unit of Measure Description:	Gallons
Waste Quantity, in Tons:	0.2293578
Acute Waste Quantity, in Tons:	0
Non-Acute Waste Quantity, in Tons:	0.2293578
Waste Quantity, in Kilograms:	208.03441
Acute Waste Quantity, in Kilograms:	0
Non-Acute Waste Quantity, in Kilorgrams:	208.03441
Management Method Code:	H141
Management Method Description:	STORAGE, BULKING AND/OR TRANSFER OFF SITE
Waste Residue Indicator:	N
Quantity Discrepancy Indicator:	N
Waste Type Discrepancy Indicator:	N
Waste Density:	Not reported
Waste Density Unit of Measure Code:	Not reported

Map ID
Direction
Distance
Elevation | Site | MAP FINDINGS | Database(s) | EDR ID Number
EPA ID Number

MEYER SOUND (Continued) **1026057874**

Waste Density Unit of Measure Description:	Not reported
Form Code:	Not reported
Form Code Description:	Not reported
Source Code:	Not reported
Source Code Description:	Not reported
Waste Minimization Code:	Not reported
Waste Minimization Code Description:	Not reported
Consent Number:	Not reported
EPA Waste Indicator:	N
Manifest Tracking Number:	008426893FLE
Waste Line Number:	8
U.S. DOT Hazardous Indicator:	N
U.S. DOT ID Number:	Not reported
U.S. DOT Description:	Not reported
Non-Hazardous Waste Description:	NON RCRA HAZARDOUS WASTE LIQUID
Number of Containers:	1
Container Type Code:	DF
Container Type Description:	Fiberboard or plastic drums, barrels, kegs
Waste Quantity:	15
Quantity Unit of Measure Code:	G
Quantity Unit of Measure Description:	Gallons
Waste Quantity, in Tons:	0.062552124
Acute Waste Quantity, in Tons:	0
Non-Acute Waste Quantity, in Tons:	0.062552124
Waste Quantity, in Kilograms:	56.736656
Acute Waste Quantity, in Kilograms:	0
Non-Acute Waste Quantity, in Kilorgrams:	56.736656
Management Method Code:	H141
Management Method Description:	STORAGE, BULKING AND/OR TRANSFER OFF SITE
Waste Residue Indicator:	N
Quantity Discrepancy Indicator:	N
Waste Type Discrepancy Indicator:	N
Waste Density:	Not reported
Waste Density Unit of Measure Code:	Not reported
Waste Density Unit of Measure Description:	Not reported
Form Code:	Not reported
Form Code Description:	Not reported
Source Code:	Not reported
Source Code Description:	Not reported
Waste Minimization Code:	Not reported
Waste Minimization Code Description:	Not reported
Consent Number:	Not reported
EPA Waste Indicator:	N
Manifest Tracking Number:	008426893FLE
Waste Line Number:	9
U.S. DOT Hazardous Indicator:	N
U.S. DOT ID Number:	Not reported
U.S. DOT Description:	Not reported
Non-Hazardous Waste Description:	NON RCRA HAZARDOUS WASTE SOLID
Number of Containers:	1
Container Type Code:	CF
Container Type Description:	Fiber or plastic boxes, cartons, cases
Waste Quantity:	30
Quantity Unit of Measure Code:	P
Quantity Unit of Measure Description:	Pounds

Map ID
Direction
Distance
Elevation | Site | MAP FINDINGS | Database(s) | EDR ID Number
EPA ID Number

MEYER SOUND (Continued) **1026057874**

Waste Quantity, in Tons:	0.015
Acute Waste Quantity, in Tons:	0
Non-Acute Waste Quantity, in Tons:	0.015
Waste Quantity, in Kilograms:	13.60545
Acute Waste Quantity, in Kilograms:	0
Non-Acute Waste Quantity, in Kilorgrams:	13.60545
Management Method Code:	H141
Management Method Description:	STORAGE, BULKING AND/OR TRANSFER OFF SITE
Waste Residue Indicator:	N
Quantity Discrepancy Indicator:	N
Waste Type Discrepancy Indicator:	N
Waste Density:	Not reported
Waste Density Unit of Measure Code:	Not reported
Waste Density Unit of Measure Description:	Not reported
Form Code:	Not reported
Form Code Description:	Not reported
Source Code:	Not reported
Source Code Description:	Not reported
Waste Minimization Code:	Not reported
Waste Minimization Code Description:	Not reported
Consent Number:	Not reported
EPA Waste Indicator:	N

V142 **MEYER SOUND LABORATORIES INC** **RCRA NonGen / NLR** **1024827105**
ESE **2817 10TH ST** **E MANIFEST** **CAL000356050**
1/8-1/4 **BERKELEY, CA 94710**
0.196 mi.
1034 ft. **Site 2 of 10 in cluster V**

Relative:
Higher

Actual:
46 ft.

RCRA Listings:

Date Form Received by Agency:	20200305
Handler Name:	Meyer Sound Laboratories Inc
Handler Address:	10th St
Handler City,State,Zip:	BERKELEY, CA 94710-2710
EPA ID:	CAL000356050
Contact Name:	GARY ROBINSON
Contact Address:	SAN PABLO AVE
Contact City,State,Zip:	BERKELEY, CA 94702-2204
Contact Telephone:	510-486-1166
Contact Fax:	Not reported
Contact Email:	GARYR@MEYERSOUND.COM
Contact Title:	DIRECTOR OF FACILITIES AND CAMPUS EXPANSION
EPA Region:	09
Land Type:	Private
Federal Waste Generator Description:	Not a generator, verified
Non-Notifier:	Not reported
Biennial Report Cycle:	Not reported
Accessibility:	Not reported
Active Site Indicator:	Not reported
State District Owner:	Not reported
State District:	Not reported
Mailing Address:	SAN PABLO AVE
Mailing City,State,Zip:	BERKELEY, CA 94702-2204
Owner Name:	Meyer Sound Laboratories Inc
Owner Type:	Private
Operator Name:	Meyer Sound Laboratories Inc
Operator Type:	Private
Short-Term Generator Activity:	No

Map ID
Direction
Distance
Elevation | Site | MAP FINDINGS | Database(s) | EDR ID Number
EPA ID Number

MEYER SOUND LABORATORIES INC (Continued) **1024827105**

Importer Activity:	No
Mixed Waste Generator:	No
Transporter Activity:	No
Transfer Facility Activity:	No
Recycler Activity with Storage:	No
Small Quantity On-Site Burner Exemption:	No
Smelting Melting and Refining Furnace Exemption:	No
Underground Injection Control:	No
Off-Site Waste Receipt:	No
Universal Waste Indicator:	No
Universal Waste Destination Facility:	No
Federal Universal Waste:	No
Active Site State-Reg Handler:	---
Federal Facility Indicator:	Not reported
Hazardous Secondary Material Indicator:	N
Sub-Part K Indicator:	Not reported
2018 GPRA Permit Baseline:	Not on the Baseline
2018 GPRA Renewals Baseline:	Not on the Baseline
202 GPRA Corrective Action Baseline:	No
Subject to Corrective Action Universe:	No
Non-TSDFs Where RCRA CA has Been Imposed Universe:	No
Corrective Action Priority Ranking:	No NCAPS ranking
Environmental Control Indicator:	No
Institutional Control Indicator:	No
Human Exposure Controls Indicator:	N/A
Groundwater Controls Indicator:	N/A
Significant Non-Complier Universe:	No
Unaddressed Significant Non-Complier Universe:	No
Addressed Significant Non-Complier Universe:	No
Significant Non-Complier With a Compliance Schedule Universe:	No
Financial Assurance Required:	Not reported
Handler Date of Last Change:	20200311
Recognized Trader-Importer:	No
Recognized Trader-Exporter:	No
Importer of Spent Lead Acid Batteries:	No
Exporter of Spent Lead Acid Batteries:	No
Recycler Activity Without Storage:	No
Manifest Broker:	No
Sub-Part P Indicator:	No

Biennial: List of Years
Year: 2019

Click Here for Biennial Reporting System Data:

Hazardous Waste Summary:

Waste Code:	D001
Waste Description:	Ignitable Waste
Waste Code:	D002
Waste Description:	Corrosive Waste
Waste Code:	D035
Waste Description:	Methyl Ethyl Ketone
Waste Code:	F003

Map ID
Direction
Distance
Elevation Site

MAP FINDINGS

Database(s) EDR ID Number EPA ID Number

MEYER SOUND LABORATORIES INC (Continued) **1024827105**

Waste Description: The Following Spent Nonhalogenated Solvents: Xylene, Acetone, Ethyl Acetate, Ethyl Benzene, Ethyl Ether, Methyl Isobutyl Ketone, N-Butyl Alcohol, Cyclohexanone, And Methanol; All Spent Solvent Mixtures/Blends Containing, Before Use, Only The Above Spent Nonhalogenated Solvents; And All Spent Solvent Mixtures/Blends Containing, Before Use, One Or More Of The Above Nonhalogenated Solvents, And A Total Of Ten Percent Or More (By Volume) Of One Or More Of Those Solvents Listed In F001, F002, F004, And F005; And Still Bottoms From The Recovery Of These Spent Solvents And Spent Solvent Mixtures.

Waste Code: F005
Waste Description: The Following Spent Nonhalogenated Solvents: Toluene, Methyl Ethyl Ketone, Carbon Disulfide, Isobutanol, Pyridine, Benzene, 2-Ethoxyethanol, And 2-Nitropropane; All Spent Solvent Mixtures/Blends Containing, Before Use, A Total Of Ten Percent Or More (By Volume) Of One Or More Of The Above Nonhalogenated Solvents Or Those Solvents Listed In F001, F002, Or F004; And Still Bottoms From The Recovery Of These Spent Solvents And Spent Solvent Mixtures.

Handler - Owner Operator:

Owner/Operator Indicator:	Owner
Owner/Operator Name: MEYER SOUND LABORATORIES INC	
Legal Status:	Private
Date Became Current:	Not reported
Date Ended Current:	Not reported
Owner/Operator Address:	2832 SAN PABLO AVE
Owner/Operator City,State,Zip:	BERKELEY, CA 94702-2204
Owner/Operator Telephone:	510-486-1166
Owner/Operator Telephone Ext:	Not reported
Owner/Operator Fax:	Not reported
Owner/Operator Email:	Not reported

Owner/Operator Indicator:	Operator
Owner/Operator Name: GARY ROBINSON	
Legal Status:	Other
Date Became Current:	Not reported
Date Ended Current:	Not reported
Owner/Operator Address:	2832 SAN PABLO AVE
Owner/Operator City,State,Zip:	BERKELEY, CA 94702
Owner/Operator Telephone:	510-486-1166
Owner/Operator Telephone Ext:	Not reported
Owner/Operator Fax:	Not reported
Owner/Operator Email:	Not reported

Owner/Operator Indicator:	Owner
Owner/Operator Name: MEYER SOUND LABORATORIES INC	
Legal Status:	Other
Date Became Current:	Not reported
Date Ended Current:	Not reported
Owner/Operator Address:	2832 SAN PABLO AVE
Owner/Operator City,State,Zip:	BERKELEY, CA 94702-2204
Owner/Operator Telephone:	510-486-1166
Owner/Operator Telephone Ext:	Not reported
Owner/Operator Fax:	Not reported
Owner/Operator Email:	Not reported

Map ID
Direction
Distance
Elevation | Site | MAP FINDINGS | Database(s) | EDR ID Number
EPA ID Number

MEYER SOUND LABORATORIES INC (Continued) **1024827105**

Owner/Operator Indicator:	Operator
Owner/Operator Name: GARY ROBINSON	
Legal Status:	Other
Date Became Current:	Not reported
Date Ended Current:	Not reported
Owner/Operator Address:	2832 SAN PABLO AVE
Owner/Operator City,State,Zip:	BERKELEY, CA 94702
Owner/Operator Telephone:	510-486-1166
Owner/Operator Telephone Ext:	Not reported
Owner/Operator Fax:	Not reported
Owner/Operator Email:	Not reported

Owner/Operator Indicator:	Owner
Owner/Operator Name: MEYER SOUND LABORATORIES INC	
Legal Status:	Other
Date Became Current:	Not reported
Date Ended Current:	Not reported
Owner/Operator Address:	2832 SAN PABLO AVE
Owner/Operator City,State,Zip:	BERKELEY, CA 94702-2204
Owner/Operator Telephone:	510-486-1166
Owner/Operator Telephone Ext:	Not reported
Owner/Operator Fax:	Not reported
Owner/Operator Email:	Not reported

Owner/Operator Indicator:	Operator
Owner/Operator Name: MEYER SOUND LABORATORIES INC	
Legal Status:	Private
Date Became Current:	Not reported
Date Ended Current:	Not reported
Owner/Operator Address:	2832 SAN PABLO AVE
Owner/Operator City,State,Zip:	BERKELEY, CA 94702-2204
Owner/Operator Telephone:	510-486-1166
Owner/Operator Telephone Ext:	Not reported
Owner/Operator Fax:	Not reported
Owner/Operator Email:	Not reported

Historic Generators:

Receive Date:	20200303
Handler Name:	MEYER SOUND LABORATORIES INC
Federal Waste Generator Description:	Not a generator, verified
State District Owner:	Not reported
Large Quantity Handler of Universal Waste:	No
Recognized Trader Importer:	No
Recognized Trader Exporter:	No
Spent Lead Acid Battery Importer:	No
Spent Lead Acid Battery Exporter:	No
Current Record:	No
Non Storage Recycler Activity:	No
Electronic Manifest Broker:	No

Receive Date:	20200305
Handler Name:	MEYER SOUND LABORATORIES INC
Federal Waste Generator Description:	Not a generator, verified
State District Owner:	Not reported
Large Quantity Handler of Universal Waste:	No
Recognized Trader Importer:	No
Recognized Trader Exporter:	No

Map ID
Direction
Distance
Elevation | Site | MAP FINDINGS | Database(s) | EDR ID Number
EPA ID Number

MEYER SOUND LABORATORIES INC (Continued) **1024827105**

Spent Lead Acid Battery Importer: No
Spent Lead Acid Battery Exporter: No
Current Record: Yes
Non Storage Recycler Activity: No
Electronic Manifest Broker: No

Receive Date: 20100824
Handler Name: MEYER SOUND LABORATORIES INC
Federal Waste Generator Description: Not a generator, verified
State District Owner: Not reported
Large Quantity Handler of Universal Waste: No
Recognized Trader Importer: No
Recognized Trader Exporter: No
Spent Lead Acid Battery Importer: No
Spent Lead Acid Battery Exporter: No
Current Record: No
Non Storage Recycler Activity: Not reported
Electronic Manifest Broker: Not reported

List of NAICS Codes and Descriptions:
NAICS Code: 33431
NAICS Description: AUDIO AND VIDEO EQUIPMENT MANUFACTURING

NAICS Code: 56299
NAICS Description: ALL OTHER WASTE MANAGEMENT SERVICES

Facility Has Received Notices of Violations:
Violations: No Violations Found

Evaluation Action Summary:
Evaluations: No Evaluations Found

E MANIFEST:
Manifest Tracking Number: 000682630FLE
Last Updated Date: 20190802
Shipped Date: 20181012
Received Date: 20181019
Manifest Status: Signed
Submission Type: DataImage5Copy
Origin Type: Mail
Generator EPA ID: CAL000356050
Generator Name: MEYER SOUND LABORATORIES INC
Generator Mail Street Number: Not reported
Generator Mail Street 1: 2817 10TH ST
Generator Mail Street 2: Not reported
Generator Mail City: BERKELEY
Generator Mail State: CA
Generator Mail Zip: 94710-2710
Generator Location Street Number: Not reported
Generator Location Street 1: 2832 SAN PABLO AVE
Generator Location Street 2: Not reported
Generator Location City: BERKELEY
Generator Location Zip: 94702-2204
Generator Location State: CA

Map ID
Direction
Distance
Elevation | Site | MAP FINDINGS | Database(s) | EDR ID Number
EPA ID Number

MEYER SOUND LABORATORIES INC (Continued) **1024827105**

Generator Contact Company Name:	Not reported
Designated Facility EPA ID:	CAD028409019
Designated Facility Name:	Not reported
Designated Facility Mail Street Number:	Not reported
Designated Facility Mail Street 1:	CA90813 CA037US 1630
Designated Facility Mail Street 2:	1630 W. 17TH STREET
Designated Facility Mail City:	LONG BEACH
Designated Facility Mail Zip:	90813
Designated Facility Mail State:	CA
Designated Facility Location Street Number:	Not reported
Designated Facility Location Street 1:	1630 W. 17TH STREET
Designated Facility Location Street 2:	Not reported
Designated Facility Location City:	LONG BEACH
Designated Facility Location Zip:	90813-0000
Designated Facility Location State:	CA
Designated Facility Contact Company Name:	CROSBY & OVERTON
Manifest Residue Indicator:	N
Rejection Indicator:	N

Manifest Tracking Number:	000682875FLE
Last Updated Date:	20190619
Shipped Date:	20181221
Received Date:	20190104
Manifest Status:	Signed
Submission Type:	DataImage5Copy
Origin Type:	Mail
Generator EPA ID:	CAL000356050
Generator Name:	MEYER SOUND LABORATORIES INC
Generator Mail Street Number:	Not reported
Generator Mail Street 1:	2817 10TH ST
Generator Mail Street 2:	Not reported
Generator Mail City:	BERKELEY
Generator Mail State:	CA
Generator Mail Zip:	94710-2710
Generator Location Street Number:	Not reported
Generator Location Street 1:	2832 SAN PABLO AVE
Generator Location Street 2:	Not reported
Generator Location City:	BERKELEY
Generator Location Zip:	94702-2204
Generator Location State:	CA
Generator Contact Company Name:	Not reported
Designated Facility EPA ID:	CAD028409019
Designated Facility Name:	Not reported
Designated Facility Mail Street Number:	Not reported
Designated Facility Mail Street 1:	CA90813 CA037US 1630
Designated Facility Mail Street 2:	1630 W. 17TH STREET
Designated Facility Mail City:	LONG BEACH
Designated Facility Mail Zip:	90813
Designated Facility Mail State:	CA
Designated Facility Location Street Number:	Not reported
Designated Facility Location Street 1:	1630 W. 17TH STREET
Designated Facility Location Street 2:	Not reported
Designated Facility Location City:	LONG BEACH
Designated Facility Location Zip:	90813-0000
Designated Facility Location State:	CA
Designated Facility Contact Company Name:	CROSBY & OVERTON
Manifest Residue Indicator:	N

Map ID
Direction
Distance
Elevation | Site | MAP FINDINGS | Database(s) | EDR ID Number
EPA ID Number

MEYER SOUND LABORATORIES INC (Continued) **1024827105**

Rejection Indicator:	N
Manifest Tracking Number:	000682913FLE
Last Updated Date:	20190401
Shipped Date:	20190308
Received Date:	20190312
Manifest Status:	Signed
Submission Type:	DataImage5Copy
Origin Type:	Web
Generator EPA ID:	CAL000356050
Generator Name:	MEYER SOUND LABORATORIES INC
Generator Mail Street Number:	Not reported
Generator Mail Street 1:	2817 10TH ST
Generator Mail Street 2:	Not reported
Generator Mail City:	BERKELEY
Generator Mail State:	CA
Generator Mail Zip:	94710-2710
Generator Location Street Number:	Not reported
Generator Location Street 1:	2832 SAN PABLO AVE
Generator Location Street 2:	Not reported
Generator Location City:	BERKELEY
Generator Location Zip:	94702-2204
Generator Location State:	CA
Generator Contact Company Name:	Not reported
Designated Facility EPA ID:	CAD028409019
Designated Facility Name:	Not reported
Designated Facility Mail Street Number:	Not reported
Designated Facility Mail Street 1:	CA90813 CA037US 1630
Designated Facility Mail Street 2:	1630 W. 17TH STREET
Designated Facility Mail City:	LONG BEACH
Designated Facility Mail Zip:	90813
Designated Facility Mail State:	CA
Designated Facility Location Street Number:	Not reported
Designated Facility Location Street 1:	1630 W. 17TH STREET
Designated Facility Location Street 2:	Not reported
Designated Facility Location City:	LONG BEACH
Designated Facility Location Zip:	90813-0000
Designated Facility Location State:	CA
Designated Facility Contact Company Name:	CROSBY & OVERTON
Manifest Residue Indicator:	N
Rejection Indicator:	N
Manifest Tracking Number:	000682936FLE
Last Updated Date:	20190627
Shipped Date:	20190523
Received Date:	20190530
Manifest Status:	Signed
Submission Type:	DataImage5Copy
Origin Type:	Web
Generator EPA ID:	CAL000356050
Generator Name:	MEYER SOUND LABORATORIES INC
Generator Mail Street Number:	Not reported
Generator Mail Street 1:	2817 10TH ST
Generator Mail Street 2:	Not reported
Generator Mail City:	BERKELEY
Generator Mail State:	CA
Generator Mail Zip:	94710-2710

Map ID
Direction
Distance
Elevation | Site | MAP FINDINGS | Database(s) | EDR ID Number
EPA ID Number

MEYER SOUND LABORATORIES INC (Continued) **1024827105**

Generator Location Street Number:	Not reported
Generator Location Street 1:	2832 SAN PABLO AVE
Generator Location Street 2:	Not reported
Generator Location City:	BERKELEY
Generator Location Zip:	94702-2204
Generator Location State:	CA
Generator Contact Company Name:	Not reported
Designated Facility EPA ID:	CAD028409019
Designated Facility Name:	Not reported
Designated Facility Mail Street Number:	Not reported
Designated Facility Mail Street 1:	CA90813 CA037US 1630
Designated Facility Mail Street 2:	1630 W. 17TH STREET
Designated Facility Mail City:	LONG BEACH
Designated Facility Mail Zip:	90813
Designated Facility Mail State:	CA
Designated Facility Location Street Number:	Not reported
Designated Facility Location Street 1:	1630 W. 17TH STREET
Designated Facility Location Street 2:	Not reported
Designated Facility Location City:	LONG BEACH
Designated Facility Location Zip:	90813-0000
Designated Facility Location State:	CA
Designated Facility Contact Company Name:	CROSBY & OVERTON
Manifest Residue Indicator:	N
Rejection Indicator:	N

Manifest Tracking Number:	000682952FLE
Last Updated Date:	20190906
Shipped Date:	20190806
Received Date:	20190808
Manifest Status:	Signed
Submission Type:	DataImage5Copy
Origin Type:	Web
Generator EPA ID:	CAL000356050
Generator Name:	MEYER SOUND LABORATORIES INC
Generator Mail Street Number:	Not reported
Generator Mail Street 1:	2817 10TH ST
Generator Mail Street 2:	Not reported
Generator Mail City:	BERKELEY
Generator Mail State:	CA
Generator Mail Zip:	94710-2710
Generator Location Street Number:	Not reported
Generator Location Street 1:	2832 SAN PABLO AVE
Generator Location Street 2:	Not reported
Generator Location City:	BERKELEY
Generator Location Zip:	94702-2204
Generator Location State:	CA
Generator Contact Company Name:	Not reported
Designated Facility EPA ID:	CAD028409019
Designated Facility Name:	Not reported
Designated Facility Mail Street Number:	Not reported
Designated Facility Mail Street 1:	CA90813 CA037US 1630
Designated Facility Mail Street 2:	1630 W. 17TH STREET
Designated Facility Mail City:	LONG BEACH
Designated Facility Mail Zip:	90813
Designated Facility Mail State:	CA
Designated Facility Location Street Number:	Not reported
Designated Facility Location Street 1:	1630 W. 17TH STREET

Map ID
Direction
Distance
Elevation | Site | MAP FINDINGS | Database(s) | EDR ID Number
EPA ID Number

MEYER SOUND LABORATORIES INC (Continued) **1024827105**

Designated Facility Location Street 2:	Not reported
Designated Facility Location City:	LONG BEACH
Designated Facility Location Zip:	90813-0000
Designated Facility Location State:	CA
Designated Facility Contact Company Name:	CROSBY & OVERTON
Manifest Residue Indicator:	N
Rejection Indicator:	N
Manifest Tracking Number:	000682959FLE
Last Updated Date:	20200103
Shipped Date:	20191029
Received Date:	20191106
Manifest Status:	Signed
Submission Type:	DataImage5Copy
Origin Type:	Web
Generator EPA ID:	CAL000356050
Generator Name:	MEYER SOUND LABORATORIES INC
Generator Mail Street Number:	Not reported
Generator Mail Street 1:	2817 10TH ST
Generator Mail Street 2:	Not reported
Generator Mail City:	BERKELEY
Generator Mail State:	CA
Generator Mail Zip:	94710-2710
Generator Location Street Number:	Not reported
Generator Location Street 1:	2832 SAN PABLO AVE
Generator Location Street 2:	Not reported
Generator Location City:	BERKELEY
Generator Location Zip:	94702-2204
Generator Location State:	CA
Generator Contact Company Name:	Not reported
Designated Facility EPA ID:	CAD028409019
Designated Facility Name:	Not reported
Designated Facility Mail Street Number:	Not reported
Designated Facility Mail Street 1:	CA90813 CA037US 1630
Designated Facility Mail Street 2:	1630 W. 17TH STREET
Designated Facility Mail City:	LONG BEACH
Designated Facility Mail Zip:	90813
Designated Facility Mail State:	CA
Designated Facility Location Street Number:	Not reported
Designated Facility Location Street 1:	1630 W. 17TH STREET
Designated Facility Location Street 2:	Not reported
Designated Facility Location City:	LONG BEACH
Designated Facility Location Zip:	90813-0000
Designated Facility Location State:	CA
Designated Facility Contact Company Name:	CROSBY & OVERTON
Manifest Residue Indicator:	N
Rejection Indicator:	N
Manifest Tracking Number:	000682972FLE
Last Updated Date:	20200310
Shipped Date:	20200128
Received Date:	20200130
Manifest Status:	Signed
Submission Type:	DataImage5Copy
Origin Type:	Web
Generator EPA ID:	CAL000356050
Generator Name:	MEYER SOUND LABORATORIES INC

Map ID
Direction
Distance
Elevation | Site | MAP FINDINGS | Database(s) | EDR ID Number
EPA ID Number

MEYER SOUND LABORATORIES INC (Continued) **1024827105**

Generator Mail Street Number:	Not reported
Generator Mail Street 1:	2817 10TH ST
Generator Mail Street 2:	Not reported
Generator Mail City:	BERKELEY
Generator Mail State:	CA
Generator Mail Zip:	94710-2710
Generator Location Street Number:	Not reported
Generator Location Street 1:	2832 SAN PABLO AVE
Generator Location Street 2:	Not reported
Generator Location City:	BERKELEY
Generator Location Zip:	94702-2204
Generator Location State:	CA
Generator Contact Company Name:	Not reported
Designated Facility EPA ID:	CAD028409019
Designated Facility Name:	Not reported
Designated Facility Mail Street Number:	1630
Designated Facility Mail Street 1:	CA90813 CA037US 1630
Designated Facility Mail Street 2:	W. 17TH STREET
Designated Facility Mail City:	LONG BEACH
Designated Facility Mail Zip:	90813
Designated Facility Mail State:	CA
Designated Facility Location Street Number:	1630
Designated Facility Location Street 1:	W. 17TH STREET
Designated Facility Location Street 2:	Not reported
Designated Facility Location City:	LONG BEACH
Designated Facility Location Zip:	90813-0000
Designated Facility Location State:	CA
Designated Facility Contact Company Name:	CROSBY & OVERTON
Manifest Residue Indicator:	N
Rejection Indicator:	N

Manifest Tracking Number:	000945603FLE
Last Updated Date:	20201214
Shipped Date:	20201106
Received Date:	20201113
Manifest Status:	Signed
Submission Type:	DataImage5Copy
Origin Type:	Web
Generator EPA ID:	CAL000356050
Generator Name:	MEYER SOUND LABORATORIES INC
Generator Mail Street Number:	2817
Generator Mail Street 1:	10TH ST
Generator Mail Street 2:	Not reported
Generator Mail City:	BERKELEY
Generator Mail State:	CA
Generator Mail Zip:	94710-2710
Generator Location Street Number:	2832
Generator Location Street 1:	SAN PABLO AVE
Generator Location Street 2:	Not reported
Generator Location City:	BERKELEY
Generator Location Zip:	94702-2204
Generator Location State:	CA
Generator Contact Company Name:	Not reported
Designated Facility EPA ID:	CAD028409019
Designated Facility Name:	Not reported
Designated Facility Mail Street Number:	1630
Designated Facility Mail Street 1:	CA90813 CA037US 1630

MEYER SOUND LABORATORIES INC (Continued) **1024827105**

Designated Facility Mail Street 2: W. 17TH STREET
Designated Facility Mail City: LONG BEACH
Designated Facility Mail Zip: 90813
Designated Facility Mail State: CA
Designated Facility Location Street Number: 1630
Designated Facility Location Street 1: W. 17TH STREET
Designated Facility Location Street 2: Not reported
Designated Facility Location City: LONG BEACH
Designated Facility Location Zip: 90813-0000
Designated Facility Location State: CA
Designated Facility Contact Company Name: CROSBY & OVERTON
Manifest Residue Indicator: N
Rejection Indicator: N

Federal Waste:
Manifest Tracking Number: 000945603FLE
Waste Line Number: 1
Federal Waste Code: D001
Federal Waste: IGNITABLE WASTE

Manifest Tracking Number: 000945603FLE
Waste Line Number: 2
Federal Waste Code: D001
Federal Waste: IGNITABLE WASTE

Manifest Tracking Number: 000945603FLE
Waste Line Number: 3
Federal Waste Code: D001
Federal Waste: IGNITABLE WASTE

Manifest Tracking Number: 000945603FLE
Waste Line Number: 3
Federal Waste Code: D035
Federal Waste: METHYL ETHYL KETONE

Manifest Tracking Number: 000945603FLE
Waste Line Number: 4
Federal Waste Code: D001
Federal Waste: IGNITABLE WASTE

Manifest Tracking Number: 000945603FLE
Waste Line Number: 4
Federal Waste Code: D003
Federal Waste: REACTIVE WASTE

State Waste:
Manifest Tracking Number: 000945603FLE
Waste Line Number: 1
State Waste Code Owner: CA
State Waste Code: 551
State Waste: Laboratory waste chemicals

Manifest Tracking Number: 000945603FLE
Waste Line Number: 2
State Waste Code Owner: CA
State Waste Code: 551

Map ID
Direction
Distance
Elevation | Site | MAP FINDINGS | Database(s) | EDR ID Number
EPA ID Number

MEYER SOUND LABORATORIES INC (Continued) **1024827105**

State Waste: Laboratory waste chemicals

Manifest Tracking Number: 000945603FLE
Waste Line Number: 3
State Waste Code Owner: CA
State Waste Code: 551
State Waste: Laboratory waste chemicals

Manifest Tracking Number: 000945603FLE
Waste Line Number: 4
State Waste Code Owner: CA
State Waste Code: 551
State Waste: Laboratory waste chemicals

Manifest Tracking Number: 000945603FLE
Waste Line Number: 5
State Waste Code Owner: CA
State Waste Code: 551
State Waste: Laboratory waste chemicals

Manifest Tracking Number: 000945603FLE
Waste Line Number: 6
State Waste Code Owner: CA
State Waste Code: 331
State Waste: Off-specification, aged, or surplus organics

Manifest Tracking Number: 000945603FLE
Waste Line Number: 7
State Waste Code Owner: CA
State Waste Code: 551
State Waste: Laboratory waste chemicals

Manifest Tracking Number: 000945603FLE
Waste Line Number: 8
State Waste Code Owner: CA
State Waste Code: 512
State Waste: Other empty containers 30 gallons or more

Transporter:
Manifest Tracking Number: 000945603FLE
Transporter Line Number: 1
Transporter EPA ID: CAL000346010
Transporter Name: Big Sky Environmental Solutions

Manifest Tracking Number: 000945603FLE
Transporter Line Number: 2
Transporter EPA ID: CAD028409019
Transporter Name: Crosby & Overton

Waste Line:
Manifest Tracking Number: 000945603FLE
Waste Line Number: 1
U.S. DOT Hazardous Indicator: Y
U.S. DOT ID Number: UN1950
U.S. DOT Description: Un1950, Waste Aerosols, Flammable N.O.S., 2.1
Non-Hazardous Waste Description: Not reported

Map ID
Direction
Distance
Elevation | Site | MAP FINDINGS | Database(s) | EDR ID Number
EPA ID Number

MEYER SOUND LABORATORIES INC (Continued) **1024827105**

Number of Containers:	1
Container Type Code:	DF
Container Type Description:	Fiberboard or plastic drums, barrels, kegs
Waste Quantity:	5
Quantity Unit of Measure Code:	P
Quantity Unit of Measure Description:	Pounds
Waste Quantity, in Tons:	0.0025
Acute Waste Quantity, in Tons:	0
Non-Acute Waste Quantity, in Tons:	0.0025
Waste Quantity, in Kilograms:	2.267575
Acute Waste Quantity, in Kilograms:	0
Non-Acute Waste Quantity, in Kilorgrams:	2.267575
Management Method Code:	H141
Management Method Description:	STORAGE, BULKING AND/OR TRANSFER OFF SITE
Waste Residue Indicator:	N
Quantity Discrepancy Indicator:	N
Waste Type Discrepancy Indicator:	N
Waste Density:	Not reported
Waste Density Unit of Measure Code:	Not reported
Waste Density Unit of Measure Description:	Not reported
Form Code:	Not reported
Form Code Description:	Not reported
Source Code:	Not reported
Source Code Description:	Not reported
Waste Minimization Code:	Not reported
Waste Minimization Code Description:	Not reported
Consent Number:	Not reported
EPA Waste Indicator:	Y
Manifest Tracking Number:	000945603FLE
Waste Line Number:	2
U.S. DOT Hazardous Indicator:	Y
U.S. DOT ID Number:	UN1993
U.S. DOT Description:	Un1993, Waste Flammable Liquids N.O.S., 3, Ii
Non-Hazardous Waste Description:	Not reported
Number of Containers:	1
Container Type Code:	DM
Container Type Description:	Metal drums, barrels, kegs
Waste Quantity:	55
Quantity Unit of Measure Code:	G
Quantity Unit of Measure Description:	Gallons
Waste Quantity, in Tons:	0.2293578
Acute Waste Quantity, in Tons:	0
Non-Acute Waste Quantity, in Tons:	0.2293578
Waste Quantity, in Kilograms:	208.03441
Acute Waste Quantity, in Kilograms:	0
Non-Acute Waste Quantity, in Kilorgrams:	208.03441
Management Method Code:	H141
Management Method Description:	STORAGE, BULKING AND/OR TRANSFER OFF SITE
Waste Residue Indicator:	N
Quantity Discrepancy Indicator:	N
Waste Type Discrepancy Indicator:	N
Waste Density:	Not reported
Waste Density Unit of Measure Code:	Not reported
Waste Density Unit of Measure Description:	Not reported
Form Code:	Not reported
Form Code Description:	Not reported

Map ID
Direction
Distance
Elevation | Site | MAP FINDINGS | Database(s) | EDR ID Number
EPA ID Number

MEYER SOUND LABORATORIES INC (Continued) **1024827105**

Source Code:	Not reported
Source Code Description:	Not reported
Waste Minimization Code:	Not reported
Waste Minimization Code Description:	Not reported
Consent Number:	Not reported
EPA Waste Indicator:	Y
Manifest Tracking Number:	000945603FLE
Waste Line Number:	3
U.S. DOT Hazardous Indicator:	Y
U.S. DOT ID Number:	UN1993
U.S. DOT Description:	Un1993, Waste Flammable Liquids N.O.S., 3, Ii
Non-Hazardous Waste Description:	Not reported
Number of Containers:	1
Container Type Code:	CF
Container Type Description:	Fiber or plastic boxes, cartons, cases
Waste Quantity:	500
Quantity Unit of Measure Code:	P
Quantity Unit of Measure Description:	Pounds
Waste Quantity, in Tons:	0.25
Acute Waste Quantity, in Tons:	0
Non-Acute Waste Quantity, in Tons:	0.25
Waste Quantity, in Kilograms:	226.7575
Acute Waste Quantity, in Kilograms:	0
Non-Acute Waste Quantity, in Kilorgrams:	226.7575
Management Method Code:	H141
Management Method Description:	STORAGE, BULKING AND/OR TRANSFER OFF SITE
Waste Residue Indicator:	N
Quantity Discrepancy Indicator:	N
Waste Type Discrepancy Indicator:	N
Waste Density:	Not reported
Waste Density Unit of Measure Code:	Not reported
Waste Density Unit of Measure Description:	Not reported
Form Code:	Not reported
Form Code Description:	Not reported
Source Code:	Not reported
Source Code Description:	Not reported
Waste Minimization Code:	Not reported
Waste Minimization Code Description:	Not reported
Consent Number:	Not reported
EPA Waste Indicator:	Y
Manifest Tracking Number:	000945603FLE
Waste Line Number:	4
U.S. DOT Hazardous Indicator:	Y
U.S. DOT ID Number:	UN1436
U.S. DOT Description:	Un1436, Waste Zinc Dust, 4.3, I
Non-Hazardous Waste Description:	Not reported
Number of Containers:	1
Container Type Code:	DF
Container Type Description:	Fiberboard or plastic drums, barrels, kegs
Waste Quantity:	10
Quantity Unit of Measure Code:	P
Quantity Unit of Measure Description:	Pounds
Waste Quantity, in Tons:	0.005
Acute Waste Quantity, in Tons:	0
Non-Acute Waste Quantity, in Tons:	0.005

Map ID
Direction
Distance
Elevation | Site | MAP FINDINGS | Database(s) | EDR ID Number
EPA ID Number

MEYER SOUND LABORATORIES INC (Continued) **1024827105**

Waste Quantity, in Kilograms:	4.53515
Acute Waste Quantity, in Kilograms:	0
Non-Acute Waste Quantity, in Kilorgrams:	4.53515
Management Method Code:	H141
Management Method Description:	STORAGE, BULKING AND/OR TRANSFER OFF SITE
Waste Residue Indicator:	N
Quantity Discrepancy Indicator:	N
Waste Type Discrepancy Indicator:	N
Waste Density:	Not reported
Waste Density Unit of Measure Code:	Not reported
Waste Density Unit of Measure Description:	Not reported
Form Code:	Not reported
Form Code Description:	Not reported
Source Code:	Not reported
Source Code Description:	Not reported
Waste Minimization Code:	Not reported
Waste Minimization Code Description:	Not reported
Consent Number:	Not reported
EPA Waste Indicator:	Y
Manifest Tracking Number:	000945603FLE
Waste Line Number:	5
U.S. DOT Hazardous Indicator:	Y
U.S. DOT ID Number:	UN3082
U.S. DOT Description:	Un3082, Waste Environmentally Hazardous Substance, Liquid N.O.S., 9, Iii
Non-Hazardous Waste Description:	Not reported
Number of Containers:	1
Container Type Code:	CF
Container Type Description:	Fiber or plastic boxes, cartons, cases
Waste Quantity:	20
Quantity Unit of Measure Code:	P
Quantity Unit of Measure Description:	Pounds
Waste Quantity, in Tons:	0.01
Acute Waste Quantity, in Tons:	0
Non-Acute Waste Quantity, in Tons:	0.01
Waste Quantity, in Kilograms:	9.0703
Acute Waste Quantity, in Kilograms:	0
Non-Acute Waste Quantity, in Kilorgrams:	9.0703
Management Method Code:	H141
Management Method Description:	STORAGE, BULKING AND/OR TRANSFER OFF SITE
Waste Residue Indicator:	N
Quantity Discrepancy Indicator:	N
Waste Type Discrepancy Indicator:	N
Waste Density:	Not reported
Waste Density Unit of Measure Code:	Not reported
Waste Density Unit of Measure Description:	Not reported
Form Code:	Not reported
Form Code Description:	Not reported
Source Code:	Not reported
Source Code Description:	Not reported
Waste Minimization Code:	Not reported
Waste Minimization Code Description:	Not reported
Consent Number:	Not reported
EPA Waste Indicator:	N
Manifest Tracking Number:	000945603FLE

Map ID
Direction
Distance
Elevation | Site | MAP FINDINGS | Database(s) | EDR ID Number
EPA ID Number

MEYER SOUND LABORATORIES INC (Continued) **1024827105**

Waste Line Number:	6
U.S. DOT Hazardous Indicator:	N
U.S. DOT ID Number:	Not reported
U.S. DOT Description:	Not reported
Non-Hazardous Waste Description:	NON RCRA HAZARDOUS WASTE LIQUID
Number of Containers:	1
Container Type Code:	DF
Container Type Description:	Fiberboard or plastic drums, barrels, kegs
Waste Quantity:	55
Quantity Unit of Measure Code:	G
Quantity Unit of Measure Description:	Gallons
Waste Quantity, in Tons:	0.2293578
Acute Waste Quantity, in Tons:	0
Non-Acute Waste Quantity, in Tons:	0.2293578
Waste Quantity, in Kilograms:	208.03441
Acute Waste Quantity, in Kilograms:	0
Non-Acute Waste Quantity, in Kilorgrams:	208.03441
Management Method Code:	H141
Management Method Description:	STORAGE, BULKING AND/OR TRANSFER OFF SITE
Waste Residue Indicator:	N
Quantity Discrepancy Indicator:	N
Waste Type Discrepancy Indicator:	N
Waste Density:	Not reported
Waste Density Unit of Measure Code:	Not reported
Waste Density Unit of Measure Description:	Not reported
Form Code:	Not reported
Form Code Description:	Not reported
Source Code:	Not reported
Source Code Description:	Not reported
Waste Minimization Code:	Not reported
Waste Minimization Code Description:	Not reported
Consent Number:	Not reported
EPA Waste Indicator:	N

Manifest Tracking Number:	000945603FLE
Waste Line Number:	7
U.S. DOT Hazardous Indicator:	N
U.S. DOT ID Number:	Not reported
U.S. DOT Description:	Not reported
Non-Hazardous Waste Description:	NON RCRA HAZARDOUS WASTE LIQUID
Number of Containers:	1
Container Type Code:	DF
Container Type Description:	Fiberboard or plastic drums, barrels, kegs
Waste Quantity:	15
Quantity Unit of Measure Code:	G
Quantity Unit of Measure Description:	Gallons
Waste Quantity, in Tons:	0.062552124
Acute Waste Quantity, in Tons:	0
Non-Acute Waste Quantity, in Tons:	0.062552124
Waste Quantity, in Kilograms:	56.736656
Acute Waste Quantity, in Kilograms:	0
Non-Acute Waste Quantity, in Kilorgrams:	56.736656
Management Method Code:	H141
Management Method Description:	STORAGE, BULKING AND/OR TRANSFER OFF SITE
Waste Residue Indicator:	N
Quantity Discrepancy Indicator:	N
Waste Type Discrepancy Indicator:	N

Map ID
Direction
Distance
Elevation | Site | MAP FINDINGS | Database(s) | EDR ID Number
EPA ID Number

MEYER SOUND LABORATORIES INC (Continued) **1024827105**

Waste Density:	Not reported
Waste Density Unit of Measure Code:	Not reported
Waste Density Unit of Measure Description:	Not reported
Form Code:	Not reported
Form Code Description:	Not reported
Source Code:	Not reported
Source Code Description:	Not reported
Waste Minimization Code:	Not reported
Waste Minimization Code Description:	Not reported
Consent Number:	Not reported
EPA Waste Indicator:	N
Manifest Tracking Number:	000945603FLE
Waste Line Number:	8
U.S. DOT Hazardous Indicator:	N
U.S. DOT ID Number:	Not reported
U.S. DOT Description:	Not reported
Non-Hazardous Waste Description:	NON RCRA HAZARDOUS WASTE SOLID
Number of Containers:	1
Container Type Code:	DF
Container Type Description:	Fiberboard or plastic drums, barrels, kegs
Waste Quantity:	10
Quantity Unit of Measure Code:	P
Quantity Unit of Measure Description:	Pounds
Waste Quantity, in Tons:	0.005
Acute Waste Quantity, in Tons:	0
Non-Acute Waste Quantity, in Tons:	0.005
Waste Quantity, in Kilograms:	4.53515
Acute Waste Quantity, in Kilograms:	0
Non-Acute Waste Quantity, in Kilorgrams:	4.53515
Management Method Code:	H141
Management Method Description:	STORAGE, BULKING AND/OR TRANSFER OFF SITE
Waste Residue Indicator:	N
Quantity Discrepancy Indicator:	N
Waste Type Discrepancy Indicator:	N
Waste Density:	Not reported
Waste Density Unit of Measure Code:	Not reported
Waste Density Unit of Measure Description:	Not reported
Form Code:	Not reported
Form Code Description:	Not reported
Source Code:	Not reported
Source Code Description:	Not reported
Waste Minimization Code:	Not reported
Waste Minimization Code Description:	Not reported
Consent Number:	Not reported
EPA Waste Indicator:	N

V143 **MEYER SOUND LABORATORIES INC.** **CERS HAZ WASTE** **S121750467**
ESE **2817 TENTH ST** **CERS** **N/A**
1/8-1/4 **BERKELEY, CA 94710**
0.196 mi.
1034 ft. **Site 3 of 10 in cluster V**

Relative:
Higher

Actual:
46 ft.

CERS HAZ WASTE:

Name:	MEYER SOUND LABORATORIES INC.
Address:	2817 TENTH ST
City,State,Zip:	BERKELEY, CA 94710
Site ID:	180992

Map ID
Direction
Distance
Elevation | Site | MAP FINDINGS | Database(s) | EDR ID Number
EPA ID Number

MEYER SOUND LABORATORIES INC. (Continued) **S121750467**

CERS ID: 10602589
CERS Description: Hazardous Waste Generator

CERS:
Name: MEYER SOUND LABORATORIES INC.
Address: 2817 TENTH ST
City,State,Zip: BERKELEY, CA 94710
Site ID: 180992
CERS ID: 10602589
CERS Description: Chemical Storage Facilities

Violations:
Site ID: 180992
Site Name: MEYER SOUND LABORATORIES INC.
Violation Date: 09-29-2021
Citation: HSC 6.95 25508(a)(3) - California Health and Safety Code, Chapter 6.95, Section(s) 25508(a)(3)
Violation Description: Failure to complete and electronically submit hazardous material inventory information for all reportable hazardous materials on site at or above reportable quantities.
Violation Notes: Returned to compliance on 12/15/2021. Observation: Hazardous materials inventory currently in CERS is very inaccurate. Corrective Action: Update inventory to reflect materials on-site including approximate annual waste throughput within 30 days.
Violation Division: Berkeley City Toxics Management Division
Violation Program: HMRRP
Violation Source: CERS,

Evaluation:
Eval General Type: Compliance Evaluation Inspection
Eval Date: 01-18-2018
Violations Found: No
Eval Type: Routine done by local agency
Eval Notes: All haz mat handlers receive annual hazardous materials handling training. All employees receive Right to Know training, covering hazard communication, response procedures, and evacuation. Records were available and compliant. Hazardous materials are properly stored and reflective of inventory provided on CERS.
Eval Division: Berkeley City Toxics Management Division
Eval Program: HMRRP
Eval Source: CERS,

Eval General Type: Compliance Evaluation Inspection
Eval Date: 04-16-2015
Violations Found: No
Eval Type: Routine done by local agency
Eval Notes: Locations, amounts, and types of haz.matl.s are consistent with 2015 submittal. Training records maintained appropriate to facility operations and chemical handling. No violations observed.
Eval Division: Berkeley City Toxics Management Division
Eval Program: HMRRP
Eval Source: CERS,

Eval General Type: Compliance Evaluation Inspection
Eval Date: 09-29-2021
Violations Found: Yes
Eval Type: Routine done by local agency

Map ID
Direction
Distance
Elevation Site

MAP FINDINGS

Database(s)

EDR ID Number
EPA ID Number

MEYER SOUND LABORATORIES INC. (Continued) **S121750467**

Eval Notes: Toxics Management Division (TMD) met with facility representative on-site to conduct routine Hazardous Materials Business Plan (HMBP), Hazardous Waste (HW), and Stormwater (SW) inspections. TMD observed Fire Extinguishers current as of November 2020, eyewash station, first aid kit, and spill kits. A part for the speaker system is dipped in a large bath of pulp and ink, which is discharged to POTW; per operator, this bath is nonhazardous. Employee training records were provided to inspector. TMD observed: *Chemical Storage Room: -14x 5gal misc. flammables - 10x 55gal hazardous liquids - 3x 30gal hazardous liquids Mixing Room: - 2x flammable liquid waste - 6x 55gal flammble liquids - 1x 15gal solvent (in mixing tank) - 16x 5gal hazardous materials
Eval Division: Berkeley City Toxics Management Division
Eval Program: HMRRP
Eval Source: CERS,

Eval General Type: Compliance Evaluation Inspection
Eval Date: 09-29-2021
Violations Found: No
Eval Type: Routine done by local agency
Eval Notes: Toxics Management Division (TMD) met with facility representative on-site to conduct routine Hazardous Materials Business Plan (HMBP), Hazardous Waste (HW), and Stormwater (SW) inspections. EPA ID# CAL000356052 was active at time of inspection. TMD observed Fire Extinguishers current as of November 2020, eyewash station, first aid kit, and spill kits. A part for the speaker system is dipped in a large bath of pulp and ink, which is discharged to POTW; per operator, this bath is nonhazardous. Employee training records were provided to inspector. Waste was properly stored and labeled. Hazardous Waste manifests were provided to the inspector. TMD observed: -1x 55gal mixed solvent dated 9-02-2021 -1x 55gal flammable liquids dated 8-03-2021
Eval Division: Berkeley City Toxics Management Division
Eval Program: HW
Eval Source: CERS,

Eval General Type: Compliance Evaluation Inspection
Eval Date: 04-16-2015
Violations Found: No
Eval Type: Routine done by local agency
Eval Notes: Training, manifest records, and waste management labeling and records are complete. ER equipment per ER/contingency plan. No violations observed.
Eval Division: Berkeley City Toxics Management Division
Eval Program: HW
Eval Source: CERS,

Eval General Type: Compliance Evaluation Inspection
Eval Date: 01-18-2018
Violations Found: No
Eval Type: Routine done by local agency
Eval Notes: Meyer Sound Lab has multiple facilities. 2809 10th, 2817 10th, and 2832 10th are reported under 2817 10th st, CERS ID 10602589. EPA ID Number for 2817 10th, CAL000356050, is currently active. Walk through of 2817: hazardous materials and waste onsite is consistent with inventory. Emergency information and equipment was available and properly maintained. Hazardous waste is properly maintained and labeled. 2809 10th and 2832 10th do not store hazardous materials or

Map ID
Direction
Distance
Elevation | Site | MAP FINDINGS | Database(s) | EDR ID Number
EPA ID Number

MEYER SOUND LABORATORIES INC. (Continued) **S121750467**

waste. Record Review: All hazardous waste handlers are properly trained. Hazardous waste manifests were available for review and compliant.

Eval Division: Berkeley City Toxics Management Division
Eval Program: HW
Eval Source: CERS,

Affiliation:
Affiliation Type Desc: Environmental Contact
Entity Name: Erik Cline
Entity Title: Not reported
Affiliation Address: 2832 San Pablo Avenue
Affiliation City: Berkeley
Affiliation State: CA
Affiliation Country: Not reported
Affiliation Zip: 94710
Affiliation Phone: ,

Affiliation Type Desc: CUPA District
Entity Name: Berkeley City Toxics Management Division
Entity Title: Not reported
Affiliation Address: 1947 Center Street, 1st Floor
Affiliation City: Berkeley
Affiliation State: CA
Affiliation Country: Not reported
Affiliation Zip: 94704
Affiliation Phone: (510) 981-7460,

Affiliation Type Desc: Identification Signer
Entity Name: Erik Cline
Entity Title: Director of Facilities
Affiliation Address: Not reported
Affiliation City: Not reported
Affiliation State: Not reported
Affiliation Country: Not reported
Affiliation Zip: Not reported
Affiliation Phone: ,

Affiliation Type Desc: Legal Owner
Entity Name: Meyer Sound Laboratories Inc
Entity Title: Not reported
Affiliation Address: 2832 San Pablo Avenue
Affiliation City: Berkeley
Affiliation State: CA
Affiliation Country: United States
Affiliation Zip: 94710
Affiliation Phone: (510) 486-1166,

Affiliation Type Desc: Document Preparer
Entity Name: KPA, LLC
Entity Title: Not reported
Affiliation Address: Not reported
Affiliation City: Not reported
Affiliation State: Not reported
Affiliation Country: Not reported
Affiliation Zip: Not reported
Affiliation Phone: ,

MEYER SOUND LABORATORIES INC. (Continued) **S121750467**

Affiliation Type Desc:	Facility Mailing Address
Entity Name:	Mailing Address
Entity Title:	Not reported
Affiliation Address:	2832 San Pablo Avenue
Affiliation City:	Berkeley
Affiliation State:	CA
Affiliation Country:	Not reported
Affiliation Zip:	94710
Affiliation Phone:	,

Affiliation Type Desc:	Operator
Entity Name:	Erik Cline
Entity Title:	Not reported
Affiliation Address:	Not reported
Affiliation City:	Not reported
Affiliation State:	Not reported
Affiliation Country:	Not reported
Affiliation Zip:	Not reported
Affiliation Phone:	(510) 561-7838,

Affiliation Type Desc:	Parent Corporation
Entity Name:	MEYER SOUND LABORATORIES INC.
Entity Title:	Not reported
Affiliation Address:	Not reported
Affiliation City:	Not reported
Affiliation State:	Not reported
Affiliation Country:	Not reported
Affiliation Zip:	Not reported
Affiliation Phone:	,

S144 **TIME OIL COMPANY** **LUST** **S101624570**
East **2748 SAN PABLO AVE** **SWEEPS UST** **N/A**
1/8-1/4 **BERKELEY, CA 94704** **CA FID UST**
0.196 mi. **Cortese**
1035 ft. **Site 7 of 13 in cluster S** **HIST CORTESE**
CERS

Relative:
Higher

Actual:
50 ft.

LUST:

Name:	TIME OIL COMPANY
Address:	2748 SAN PABLO AVE
City,State,Zip:	BERKELEY, CA 94704
Lead Agency:	BERKELEY, CITY OF
Case Type:	LUST Cleanup Site
Geo Track:	http://geotracker.waterboards.ca.gov/profile_report.asp?global_id=T0600101134
Global Id:	T0600101134
Latitude:	37.856084
Longitude:	-122.286943
Status:	Completed - Case Closed
Status Date:	03/03/1998
Case Worker:	GAF
RB Case Number:	01-1235
Local Agency:	BERKELEY, CITY OF
File Location:	Not reported
Local Case Number:	01-1235
Potential Media Affect:	Other Groundwater (uses other than drinking water)
Potential Contaminants of Concern:	Gasoline
EPA Region:	9

Map ID
Direction
Distance
Elevation | Site | MAP FINDINGS | Database(s) | EDR ID Number
EPA ID Number

TIME OIL COMPANY (Continued) **S101624570**

Coordinate Source:	* Historical Geocode - Exact Address Match
Cuf Case:	YES
Quantity Released Gallons:	Not reported
Begin Date:	01/11/1991
Leak Reported Date:	11/18/1991
How Discovered:	Tank Closure
How Discovered Description:	Not reported
Discharge Source:	Tank
Discharge Cause:	Physc / Mech Damage
Stop Method:	Not reported
Stop Description:	Not reported
No Further Action Date:	03/03/1998
CA Water Watershed Name:	Bay Bridges - Berkeley (203.30)
Dwr Groundwater Subbasin Name:	Santa Clara Valley - East Bay Plain (2-009.04)
Disadvantaged Community:	Not reported
CA Enviroscreen 3 Score:	46-50%
CA Enviroscreen 4 Score:	60-65%
Military DOD Site:	No
Facility Project Subtype:	Not reported
RWQCB Region:	SAN FRANCISCO BAY RWQCB (REGION 2)
Site History:	Not reported

LUST:

Global Id:	T0600101134
Contact Type:	Local Agency Caseworker - Primary Caseworker
Contact Name:	GEOFFERY FIEDLER
Organization Name:	BERKELEY, CITY OF
Address:	2118 MILVIA STREET 3RD FLOOR
City:	BERKELEY
Email:	gfiedler@ci.berkeley.ca.us
Phone Number:	Not reported

Global Id:	T0600101134
Contact Type:	Regional Board Caseworker
Contact Name:	Regional Water Board
Organization Name:	SAN FRANCISCO BAY RWQCB (REGION 2)
Address:	1515 CLAY ST SUITE 1400
City:	OAKLAND
Email:	Not reported
Phone Number:	Not reported

LUST:

Global Id:	T0600101134
Action Type:	ENFORCEMENT
Date:	03/03/1998
Action:	Closure/No Further Action Letter

Global Id:	T0600101134
Action Type:	ENFORCEMENT
Date:	03/09/1998
Action:	Clean Up Fund - Letter to RP

Global Id:	T0600101134
Action Type:	RESPONSE
Date:	03/23/2020
Action:	Well Destruction Report

Map ID
Direction
Distance
Elevation | Site | MAP FINDINGS | Database(s) | EDR ID Number
EPA ID Number

TIME OIL COMPANY (Continued) **S101624570**

Global Id: T0600101134
Action Type: RESPONSE
Date: 03/23/2020
Action: Other Report / Document

Global Id: T0600101134
Action Type: RESPONSE
Date: 03/23/2020
Action: Other Report / Document

Global Id: T0600101134
Action Type: RESPONSE
Date: 03/23/2020
Action: Well Destruction Report

Global Id: T0600101134
Action Type: RESPONSE
Date: 03/23/2020
Action: Unauthorized Release Form

Global Id: T0600101134
Action Type: Other
Date: 11/18/1991
Action: Leak Reported

Global Id: T0600101134
Action Type: RESPONSE
Date: 03/23/2020
Action: Interim Remedial Action Plan

Global Id: T0600101134
Action Type: Other
Date: 01/11/1991
Action: Leak Stopped

Global Id: T0600101134
Action Type: ENFORCEMENT
Date: 05/28/1998
Action: Other Report

Global Id: T0600101134
Action Type: Other
Date: 01/11/1991
Action: Leak Discovery

LUST:
Global Id: T0600101134
Status: Open - Case Begin Date
Status Date: 01/11/1991

Global Id: T0600101134
Status: Open - Site Assessment
Status Date: 11/14/1991

Global Id: T0600101134
Status: Open - Site Assessment
Status Date: 12/19/1991

Map ID
Direction
Distance
Elevation | Site | MAP FINDINGS | Database(s) | EDR ID Number
EPA ID Number

TIME OIL COMPANY (Continued) **S101624570**

Global Id: T0600101134
Status: Open - Site Assessment
Status Date: 06/29/1994

Global Id: T0600101134
Status: Completed - Case Closed
Status Date: 03/03/1998

LUST REG 2:
Region: 2
Facility Id: 01-1235
Facility Status: Case Closed
Case Number: 01-1235
How Discovered: Tank Closure
Leak Cause: Structure Failure
Leak Source: Tank
Date Leak Confirmed: 12/19/1991
Oversight Program: LUST
Prelim. Site Assesment Wokplan Submitted: 11/14/1991
Preliminary Site Assesment Began: 6/29/1994
Pollution Characterization Began: Not reported
Pollution Remediation Plan Submitted: Not reported
Date Remediation Action Underway: Not reported
Date Post Remedial Action Monitoring Began: Not reported

SWEEPS UST:
Name: RENT A TRAILER SYSTEM OF CALIF
Address: 2748 SAN PABLO
City: BERKELEY
Status: Not reported
Comp Number: 58367
Number: Not reported
Board Of Equalization: 44-001533
Referral Date: Not reported
Action Date: Not reported
Created Date: Not reported
Owner Tank Id: Not reported
SWRCB Tank Id: 01-020-058367-000001
Tank Status: Not reported
Capacity: Not reported
Active Date: Not reported
Tank Use: M.V. FUEL
STG: PRODUCT
Content: LEADED
Number Of Tanks: 1

CA FID UST:
Facility ID: 01003155
Regulated By: UTNKA
Regulated ID: 00058367
Cortese Code: Not reported
SIC Code: Not reported
Facility Phone: 4158415780
Mail To: Not reported
Mailing Address: 2748 SAN PABLO

Map ID
Direction
Distance
Elevation Site

MAP FINDINGS

Database(s) EDR ID Number EPA ID Number

TIME OIL COMPANY (Continued) **S101624570**

Mailing Address 2: Not reported
Mailing City,St,Zip: BERKELEY 94702
Contact: Not reported
Contact Phone: Not reported
DUNs Number: Not reported
NPDES Number: Not reported
EPA ID: Not reported
Comments: Not reported
Status: Active

CORTESE:
Name: TIME OIL COMPANY
Address: 2748 SAN PABLO AVE
City,State,Zip: BERKELEY, CA 94704
Region: CORTESE
Envirostor Id: Not reported
Global ID: T0600101134
Site/Facility Type: LUST CLEANUP SITE
Cleanup Status: COMPLETED - CASE CLOSED
Status Date: Not reported
Site Code: Not reported
Latitude: Not reported
Longitude: Not reported
Owner: Not reported
Enf Type: Not reported
Swat R: Not reported
Flag: active
Order No: Not reported
Waste Discharge System No: Not reported
Effective Date: Not reported
Region 2: Not reported
WID Id: Not reported
Solid Waste Id No: Not reported
Waste Management Uit Name: Not reported
File Name: Active Open

HIST CORTESE:
edr_fname: TIME OIL COMPANY
edr_fadd1: 2748 SAN PABLO
City,State,Zip: BERKELEY, CA 94702
Region: CORTESE
Facility County Code: 1
Reg By: LTNKA
Reg Id: 01-1235

CERS:
Name: TIME OIL COMPANY
Address: 2748 SAN PABLO AVE
City,State,Zip: BERKELEY, CA 94704
Site ID: 767101
CERS ID: T0600101134
CERS Description: Leaking Underground Storage Tank Cleanup Site

Affiliation:
Affiliation Type Desc: Regional Board Caseworker
Entity Name: Regional Water Board - SAN FRANCISCO BAY RWQCB (REGION 2)

MAP FINDINGS

Map ID / Direction / Distance / Elevation | Site | Database(s) | EDR ID Number / EPA ID Number

TIME OIL COMPANY (Continued) **S101624570**

Entity Title: Not reported
Affiliation Address: 1515 CLAY ST SUITE 1400
Affiliation City: OAKLAND
Affiliation State: CA
Affiliation Country: Not reported
Affiliation Zip: Not reported
Affiliation Phone: ,

Affiliation Type Desc: Local Agency Caseworker
Entity Name: GEOFFERY FIEDLER - BERKELEY, CITY OF
Entity Title: Not reported
Affiliation Address: 2118 MILVIA STREET 3RD FLOOR
Affiliation City: BERKELEY
Affiliation State: CA
Affiliation Country: Not reported
Affiliation Zip: Not reported
Affiliation Phone: ,

S145 **RENT A TRAILER SYSTEM OF CALIF** **HIST UST** **U001599578**
East **2748 SAN PABLO** **N/A**
1/8-1/4 **BERKELEY, CA 94702**
0.196 mi.
1035 ft. **Site 8 of 13 in cluster S**

Relative: **Higher**
Actual: **50 ft.**

HIST UST:
Name: RENT A TRAILER SYSTEM OF CALIF
Address: 2748 SAN PABLO
City,State,Zip: BERKELEY, CA 94702
File Number: 000362ab
URL: https://documents.geotracker.waterboards.ca.gov/ustpdfs/pdf/000362ab.pdf
Region: STATE
Facility ID: 00000058367
Facility Type: Other
Other Type: EQUIPT RENTAL
Contact Name: R A GAWTHORNE
Telephone: 4158415780
Owner Name: RENT A TRAILER SYSTEM OF CALIF
Owner Address: 2748 SAN PABLO AVE
Owner City,St,Zip: BERKELEY, CA 94702
Total Tanks: 0001

Tank Num: 001
Container Num: 1
Year Installed: Not reported
Tank Capacity: 00000000
Tank Used for: PRODUCT
Type of Fuel: REGULAR
Container Construction Thickness: Not reported
Leak Detection: None

Click here for Geo Tracker PDF:

MAP FINDINGS

Map ID / Direction / Distance / Elevation	Site	Database(s)	EDR ID Number / EPA ID Number
S146	**TIME OIL COMPANY**	**UST FINDER RELEASE**	**1029118121**
East	**2748 SAN PABLO AVE**		**N/A**
1/8-1/4	**BERKELEY, CA 94704**		
0.196 mi.			
1035 ft.	**Site 9 of 13 in cluster S**		

Relative:
Higher

Actual:
50 ft.

UST FINDER RELEASE:

Object ID:	40678
Facility ID:	Not reported
Lust ID:	CAT0600101134
Name:	TIME OIL COMPANY
Address:	2748 SAN PABLO AVE
City,State,Zip:	BERKELEY, CA 94704
Address Match Type:	PointAddress
Reported Date:	Not reported
Status:	No Further Action
Substance:	Not reported
Population within 1500ft:	1752
Domestic Wells within 1500ft:	0
Land Use:	Developed, Medium Intensity
Within SPA:	No
SPA PWS Facility ID:	Not reported
SPA Water Type:	Not reported
SPA Facility Type:	Not reported
SPA HUC12:	Not reported
Within WHPA:	No
WHPA PWS Facility ID:	Not reported
WHPA Water Type:	Not reported
WHPA Facility Type:	Not reported
WHPA HUC12:	Not reported
Within 100yr Floodplain:	No
Tribe:	Not reported
EPA Region:	9
NFA Letter 1:	Not reported
NFA Letter 2:	Not reported
NFA Letter 3:	Not reported
NFA Letter 4:	Not reported
Closed With Residual Contaminate:	Not reported
Coordinate Source:	Geocode
X Coord:	-122.28816
Y Coord:	37.8563800000001
Latitude:	37.85638
Longitude:	-122.28816

Map ID / Direction / Distance / Elevation	Site	Database(s)	EDR ID Number / EPA ID Number
W147	**BERKELEY USD BERKELEY HIGH SCHOOL**	**RCRA-SQG**	**1000268544**
WNW	**801 PARKER ST**	**SWEEPS UST**	**CAD982011785**
1/8-1/4	**BERKELEY, CA 94710**	**HIST UST**	
0.196 mi.		**CA FID UST**	
1037 ft.	**Site 1 of 3 in cluster W**	**FINDS**	
		ECHO	
		HWTS	
		HAZNET	

Relative:
Lower

Actual:
30 ft.

RCRA Listings:

Date Form Received by Agency:	19870707
Handler Name:	Berkeley Usd Berkeley High School
Handler Address:	801 Parker St
Handler City,State,Zip:	BERKELEY, CA 94710
EPA ID:	CAD982011785
Contact Name:	ENVIRONMENTAL MANAGER

Map ID
Direction
Distance
Elevation | Site | MAP FINDINGS | Database(s) | EDR ID Number
EPA ID Number

BERKELEY USD BERKELEY HIGH SCHOOL (Continued) **1000268544**

Contact Address:	801 PARKER ST
Contact City,State,Zip:	BERKELEY, CA 94710
Contact Telephone:	415-644-6182
Contact Fax:	Not reported
Contact Email:	Not reported
Contact Title:	Not reported
EPA Region:	09
Land Type:	Other
Federal Waste Generator Description:	Small Quantity Generator
Non-Notifier:	Not reported
Biennial Report Cycle:	Not reported
Accessibility:	Not reported
Active Site Indicator:	Handler Activities
State District Owner:	Ca
State District:	2
Mailing Address:	2234 MELVIA ST
Mailing City,State,Zip:	BERKELEY, CA 94703
Owner Name:	Berkeley Unified School District
Owner Type:	District
Operator Name:	Not Required
Operator Type:	District
Short-Term Generator Activity:	No
Importer Activity:	No
Mixed Waste Generator:	No
Transporter Activity:	No
Transfer Facility Activity:	No
Recycler Activity with Storage:	No
Small Quantity On-Site Burner Exemption:	No
Smelting Melting and Refining Furnace Exemption:	No
Underground Injection Control:	No
Off-Site Waste Receipt:	No
Universal Waste Indicator:	No
Universal Waste Destination Facility:	No
Federal Universal Waste:	No
Active Site State-Reg Handler:	---
Federal Facility Indicator:	Not reported
Hazardous Secondary Material Indicator:	N
Sub-Part K Indicator:	Not reported
2018 GPRA Permit Baseline:	Not on the Baseline
2018 GPRA Renewals Baseline:	Not on the Baseline
202 GPRA Corrective Action Baseline:	No
Subject to Corrective Action Universe:	No
Non-TSDFs Where RCRA CA has Been Imposed Universe:	No
Corrective Action Priority Ranking:	No NCAPS ranking
Environmental Control Indicator:	No
Institutional Control Indicator:	No
Human Exposure Controls Indicator:	N/A
Groundwater Controls Indicator:	N/A
Significant Non-Complier Universe:	No
Unaddressed Significant Non-Complier Universe:	No
Addressed Significant Non-Complier Universe:	No
Significant Non-Complier With a Compliance Schedule Universe:	No
Financial Assurance Required:	Not reported
Handler Date of Last Change:	20020627
Recognized Trader-Importer:	No
Recognized Trader-Exporter:	No
Importer of Spent Lead Acid Batteries:	No

Map ID
Direction
Distance
Elevation | Site | MAP FINDINGS | Database(s) | EDR ID Number
EPA ID Number

BERKELEY USD BERKELEY HIGH SCHOOL (Continued) **1000268544**

Exporter of Spent Lead Acid Batteries: No
Recycler Activity Without Storage: No
Manifest Broker: No
Sub-Part P Indicator: No

Handler - Owner Operator:
Owner/Operator Indicator: Operator
Owner/Operator Name: NOT REQUIRED
Legal Status: District
Date Became Current: Not reported
Date Ended Current: Not reported
Owner/Operator Address: NOT REQUIRED
Owner/Operator City,State,Zip: NOT REQUIRED, ME 99999
Owner/Operator Telephone: 415-555-1212
Owner/Operator Telephone Ext: Not reported
Owner/Operator Fax: Not reported
Owner/Operator Email: Not reported

Owner/Operator Indicator: Owner
Owner/Operator Name: BERKELEY UNIFIED SCHOOL DISTRICT
Legal Status: District
Date Became Current: Not reported
Date Ended Current: Not reported
Owner/Operator Address: NOT REQUIRED
Owner/Operator City,State,Zip: NOT REQUIRED, ME 99999
Owner/Operator Telephone: 415-555-1212
Owner/Operator Telephone Ext: Not reported
Owner/Operator Fax: Not reported
Owner/Operator Email: Not reported

Historic Generators:
Receive Date: 19870707
Handler Name: BERKELEY USD BERKELEY HIGH SCHOOL
Federal Waste Generator Description: Small Quantity Generator
State District Owner: Ca
Large Quantity Handler of Universal Waste: No
Recognized Trader Importer: No
Recognized Trader Exporter: No
Spent Lead Acid Battery Importer: No
Spent Lead Acid Battery Exporter: No
Current Record: Yes
Non Storage Recycler Activity: Not reported
Electronic Manifest Broker: Not reported

List of NAICS Codes and Descriptions:
NAICS Codes: No NAICS Codes Found

Facility Has Received Notices of Violations:
Violations: No Violations Found

Evaluation Action Summary:
Evaluations: No Evaluations Found

Map ID
Direction
Distance
Elevation | Site | MAP FINDINGS | Database(s) | EDR ID Number
EPA ID Number

BERKELEY USD BERKELEY HIGH SCHOOL (Continued) **1000268544**

SWEEPS UST:

Name:	BERKELEY UNIFIED SCHOOL DISTRI
Address:	801 PARKER ST
City:	BERKELEY
Status:	Not reported
Comp Number:	54950
Number:	Not reported
Board Of Equalization:	44-001526
Referral Date:	Not reported
Action Date:	Not reported
Created Date:	Not reported
Owner Tank Id:	Not reported
SWRCB Tank Id:	01-020-054950-000001
Tank Status:	Not reported
Capacity:	7500
Active Date:	Not reported
Tank Use:	M.V. FUEL
STG:	PRODUCT
Content:	LEADED
Number Of Tanks:	5

Name:	BERKELEY UNIFIED SCHOOL DISTRI
Address:	801 PARKER ST
City:	BERKELEY
Status:	Not reported
Comp Number:	54950
Number:	Not reported
Board Of Equalization:	44-001526
Referral Date:	Not reported
Action Date:	Not reported
Created Date:	Not reported
Owner Tank Id:	Not reported
SWRCB Tank Id:	01-020-054950-000002
Tank Status:	Not reported
Capacity:	7500
Active Date:	Not reported
Tank Use:	M.V. FUEL
STG:	PRODUCT
Content:	REG UNLEADED
Number Of Tanks:	Not reported

Name:	BERKELEY UNIFIED SCHOOL DISTRI
Address:	801 PARKER ST
City:	BERKELEY
Status:	Not reported
Comp Number:	54950
Number:	Not reported
Board Of Equalization:	44-001526
Referral Date:	Not reported
Action Date:	Not reported
Created Date:	Not reported
Owner Tank Id:	Not reported
SWRCB Tank Id:	01-020-054950-000003
Tank Status:	Not reported
Capacity:	7500
Active Date:	Not reported
Tank Use:	M.V. FUEL

Map ID
Direction
Distance
Elevation | Site | MAP FINDINGS | Database(s) | EDR ID Number
EPA ID Number

BERKELEY USD BERKELEY HIGH SCHOOL (Continued) **1000268544**

STG: PRODUCT
Content: DIESEL
Number Of Tanks: Not reported

Name: BERKELEY UNIFIED SCHOOL DISTRI
Address: 801 PARKER ST
City: BERKELEY
Status: Not reported
Comp Number: 54950
Number: Not reported
Board Of Equalization: 44-001526
Referral Date: Not reported
Action Date: Not reported
Created Date: Not reported
Owner Tank Id: Not reported
SWRCB Tank Id: 01-020-054950-000004
Tank Status: Not reported
Capacity: 10000
Active Date: Not reported
Tank Use: M.V. FUEL
STG: PRODUCT
Content: DIESEL
Number Of Tanks: Not reported

Name: BERKELEY UNIFIED SCHOOL DISTRI
Address: 801 PARKER ST
City: BERKELEY
Status: Not reported
Comp Number: 54950
Number: Not reported
Board Of Equalization: 44-001526
Referral Date: Not reported
Action Date: Not reported
Created Date: Not reported
Owner Tank Id: Not reported
SWRCB Tank Id: 01-020-054950-000005
Tank Status: Not reported
Capacity: 250
Active Date: Not reported
Tank Use: OIL
STG: WASTE
Content: WASTE OIL
Number Of Tanks: Not reported

HIST UST:
Name: BERKELEY UNIFIED SCHOOL DISTRI
Address: 801 PARKER STREET
City,State,Zip: BERKELEY, CA 94710
File Number: 00035d8d
URL: https://documents.geotracker.waterboards.ca.gov/ustpdfs/pdf/00035d8d.pdf
Region: STATE
Facility ID: 00000054950
Facility Type: Other
Other Type: TRANSPORTATION FOR P
Contact Name: MS. ELAINE PECOT
Telephone: 4158411880
Owner Name: BERKELEY UNIFIED SCHOOL DISTRI

Map ID
Direction
Distance
Elevation | Site | MAP FINDINGS | Database(s) | EDR ID Number
EPA ID Number

BERKELEY USD BERKELEY HIGH SCHOOL (Continued) **1000268544**

Owner Address: 2134 MARTIN LUTHER KING WAY
Owner City,St,Zip: BERKELEY, CA 94704
Total Tanks: 0005

Tank Num: 001
Container Num: 001 OF 6
Year Installed: 1971
Tank Capacity: 00007500
Tank Used for: PRODUCT
Type of Fuel: REGULAR
Container Construction Thickness: Not reported
Leak Detection: Stock Inventor

Tank Num: 002
Container Num: 002 OF 6
Year Installed: 1971
Tank Capacity: 00007500
Tank Used for: PRODUCT
Type of Fuel: UNLEADED
Container Construction Thickness: Not reported
Leak Detection: Stock Inventor

Tank Num: 003
Container Num: 003 OF 6
Year Installed: 1971
Tank Capacity: 00007500
Tank Used for: PRODUCT
Type of Fuel: DIESEL
Container Construction Thickness: Not reported
Leak Detection: Stock Inventor

Tank Num: 004
Container Num: 004 OF 6
Year Installed: 1974
Tank Capacity: 00010000
Tank Used for: PRODUCT
Type of Fuel: DIESEL
Container Construction Thickness: Not reported
Leak Detection: Stock Inventor

Tank Num: 005
Container Num: 005 OF 6
Year Installed: Not reported
Tank Capacity: 00000250
Tank Used for: WASTE
Type of Fuel: WASTE OIL
Container Construction Thickness: Not reported
Leak Detection: Stock Inventor

Click here for Geo Tracker PDF:

CA FID UST:
Facility ID: 01003149
Regulated By: UTNKA
Regulated ID: 00054950
Cortese Code: Not reported
SIC Code: Not reported

Map ID
Direction
Distance
Elevation Site

MAP FINDINGS

Database(s) EDR ID Number EPA ID Number

BERKELEY USD BERKELEY HIGH SCHOOL (Continued) **1000268544**

Facility Phone: 4158411880
Mail To: Not reported
Mailing Address: 801 PARKER ST
Mailing Address 2: Not reported
Mailing City,St,Zip: BERKELEY 94710
Contact: Not reported
Contact Phone: Not reported
DUNs Number: Not reported
NPDES Number: Not reported
EPA ID: Not reported
Comments: Not reported
Status: Active

FINDS:
Registry ID: 110002775881

Click Here for FRS Facility Detail Report:

Environmental Interest/Information System:
The Resource Conservation and Recovery Act Information System (RCRAInfo) is EPA's comprehensive information system in support of the Resource Conservation and Recovery Act (RCRA) of 1976 and the Hazardous and Solid Waste Amendments (HSWA) of 1984. It tracks many types of information about generators, transporters, treaters, storers, and disposers of hazardous waste.

Click this hyperlink while viewing on your computer to access additional FINDS: detail in the EDR Site Report.

ECHO:
Envid: 1000268544
Registry ID: 110002775881
DFR URL: http://echo.epa.gov/detailed-facility-report?fid=110002775881
Name: BERKELEY USD BERKELEY HIGH SCHOOL
Address: 801 PARKER ST
City,State,Zip: BERKELEY, CA 94710

HWTS:
Name: BERKELEY USD BERKELEY HIGH SCHOOL
Address: 801 PARKER ST
Address 2: Not reported
City,State,Zip: BERKELEY, CA 94710
EPA ID: CAD982011785
Inactive Date: 06/15/1994
Create Date: 06/17/1988
Last Act Date: Not reported
Mailing Name: Not reported
Mailing Address: 2134 MARTIN LUTHER KING WAY
Mailing Address 2: Not reported
Mailing City,State,Zip: BERKELEY, CA 0
Owner Name: BERKELEY USD
Owner Address: Not reported
Owner Address 2: Not reported
Owner City,State,Zip: Not reported
Owner Phone: Not reported
Owner Fax: Not reported
Contact Name: KELLY CUTHBERTSON/INACT

Map ID
Direction
Distance
Elevation Site

MAP FINDINGS

Database(s)

EDR ID Number
EPA ID Number

BERKELEY USD BERKELEY HIGH SCHOOL (Continued) **1000268544**

Contact Address: PER PH CONV AND FAX 6-15-94
Contact Address 2: Not reported
City,State,Zip: Not reported
Contact Phone: Not reported
Contact Fax: Not reported
Facility Status: Inactive
Facility Type: PERMANENT
Category: FEDERAL
Latitude: 37.857775
Longitude: -122.29676

HAZNET:
Name: BERKELEY USD BERKELEY HIGH SCHOOL
Address: 801 PARKER ST
Address 2: Not reported
City,State,Zip: BERKELEY, CA 947100000
Contact: KELLY CUTHBERTSON/INACT
Telephone: 4152551743
Mailing Name: Not reported
Mailing Address: 2134 MARTIN LUTHER KING WAY

Year: 1994
Gepaid: CAD982011785
TSD EPA ID: CAD982042475
CA Waste Code: 151 - Asbestos containing waste
Disposal Method: -
Tons: 0.1375

Year: 1993
Gepaid: CAD982011785
TSD EPA ID: CAT080022148
CA Waste Code: -
Disposal Method: H01 - Transfer Station
Tons: 0.6796

Year: 1993
Gepaid: CAD982011785
TSD EPA ID: CAL000027741
CA Waste Code: 151 - Asbestos containing waste
Disposal Method: D80 - Disposal, Land Fill
Tons: 2.5284

Year: 1993
Gepaid: CAD982011785
TSD EPA ID: CAT080022148
CA Waste Code: 213 - Hydrocarbon solvents (benzene, hexane, Stoddard, Etc.)
Disposal Method: H01 - Transfer Station
Tons: 0.2085

Year: 1993
Gepaid: CAD982011785
TSD EPA ID: CAT080022148
CA Waste Code: 122 - Alkaline solution without metals pH >= 12.5
Disposal Method: H01 - Transfer Station
Tons: 0.834

Year: 1993

BERKELEY USD BERKELEY HIGH SCHOOL (Continued) **1000268544**

Gepaid: CAD982011785
TSD EPA ID: CAT080022148
CA Waste Code: 212 - Oxygenated solvents (acetone, butanol, ethyl acetate, etc.)
Disposal Method: H01 - Transfer Station
Tons: 0.125

Year: 1993
Gepaid: CAD982011785
TSD EPA ID: CAT080022148
CA Waste Code: 491 - Unspecified sludge waste
Disposal Method: H01 - Transfer Station
Tons: 0.25

Year: 1993
Gepaid: CAD982011785
TSD EPA ID: CAT080022148
CA Waste Code: 135 - Unspecified aqueous solution
Disposal Method: H01 - Transfer Station
Tons: 2.5435

Year: 1993
Gepaid: CAD982011785
TSD EPA ID: CAD982042475
CA Waste Code: 151 - Asbestos containing waste
Disposal Method: D80 - Disposal, Land Fill
Tons: 9.2708

Year: 1993
Gepaid: CAD982011785
TSD EPA ID: CAD990794133
CA Waste Code: 151 - Asbestos containing waste
Disposal Method: D80 - Disposal, Land Fill
Tons: 1.6856

Click this hyperlink while viewing on your computer to access
33 additional CA HAZNET: record(s) in the EDR Site Report.

Additional Info:
Year: 1994
Gen EPA ID: CAD982011785

Shipment Date: 19940510
Creation Date: 10/5/1995 0:00:00
Receipt Date: Not reported
Manifest ID: 90656493
Trans EPA ID: CAD053904777
Trans Name: Not reported
Trans 2 EPA ID: Not reported
Trans 2 Name: Not reported
TSDF EPA ID: CAD982042475
Trans Name: Not reported
TSDF Alt EPA ID: Not reported
TSDF Alt Name: Not reported
Waste Code Description: 151 - Asbestos-containing waste
RCRA Code: Not reported
Meth Code: - Not reported

Map ID
Direction
Distance
Elevation | Site | MAP FINDINGS | Database(s) | EDR ID Number
EPA ID Number

BERKELEY USD BERKELEY HIGH SCHOOL (Continued) **1000268544**

Quantity Tons: 0.1375
Waste Quantity: 275
Quantity Unit: P
Additional Code 1: Not reported
Additional Code 2: Not reported
Additional Code 3: Not reported
Additional Code 4: Not reported
Additional Code 5: Not reported

Additional Info:
Year: 1993
Gen EPA ID: CAD982011785

Shipment Date: 19931221
Creation Date: 9/14/1995 0:00:00
Receipt Date: 19931228
Manifest ID: 93153731
Trans EPA ID: CAD981455520
Trans Name: Not reported
Trans 2 EPA ID: Not reported
Trans 2 Name: Not reported
TSDF EPA ID: CAL000027741
Trans Name: Not reported
TSDF Alt EPA ID: CAL000027741
TSDF Alt Name: Not reported
Waste Code Description: 151 - Asbestos-containing waste
RCRA Code: Not reported
Meth Code: D80 - Disposal, Land Fill
Quantity Tons: 2.5284
Waste Quantity: 3
Quantity Unit: Y
Additional Code 1: Not reported
Additional Code 2: Not reported
Additional Code 3: Not reported
Additional Code 4: Not reported
Additional Code 5: Not reported

Shipment Date: 19931109
Creation Date: 9/14/1995 0:00:00
Receipt Date: 19931110
Manifest ID: 92881507
Trans EPA ID: CAD980814594
Trans Name: Not reported
Trans 2 EPA ID: Not reported
Trans 2 Name: Not reported
TSDF EPA ID: CAT080022148
Trans Name: Not reported
TSDF Alt EPA ID: Not reported
TSDF Alt Name: Not reported
Waste Code Description: 491 - Unspecified sludge waste
RCRA Code: D004
Meth Code: H01 - Transfer Station
Quantity Tons: 0.25
Waste Quantity: 500
Quantity Unit: P
Additional Code 1: Not reported
Additional Code 2: Not reported

Map ID
Direction
Distance
Elevation | Site | MAP FINDINGS | Database(s) | EDR ID Number
EPA ID Number

BERKELEY USD BERKELEY HIGH SCHOOL (Continued) **1000268544**

Additional Code 3:	Not reported
Additional Code 4:	Not reported
Additional Code 5:	Not reported
Shipment Date:	19931109
Creation Date:	9/14/1995 0:00:00
Receipt Date:	19931110
Manifest ID:	92881507
Trans EPA ID:	CAD980814594
Trans Name:	Not reported
Trans 2 EPA ID:	Not reported
Trans 2 Name:	Not reported
TSDF EPA ID:	CAT080022148
Trans Name:	Not reported
TSDF Alt EPA ID:	Not reported
TSDF Alt Name:	Not reported
Waste Code Description:	352 - Other organic solids
RCRA Code:	D001
Meth Code:	H01 - Transfer Station
Quantity Tons:	0.25
Waste Quantity:	500
Quantity Unit:	P
Additional Code 1:	Not reported
Additional Code 2:	Not reported
Additional Code 3:	Not reported
Additional Code 4:	Not reported
Additional Code 5:	Not reported
Shipment Date:	19931109
Creation Date:	9/14/1995 0:00:00
Receipt Date:	19931110
Manifest ID:	92881507
Trans EPA ID:	CAD980814594
Trans Name:	Not reported
Trans 2 EPA ID:	Not reported
Trans 2 Name:	Not reported
TSDF EPA ID:	CAT080022148
Trans Name:	Not reported
TSDF Alt EPA ID:	Not reported
TSDF Alt Name:	Not reported
Waste Code Description:	213 - Hydrocarbon solvents (benzene, hexane, Stoddard, etc.
RCRA Code:	D001
Meth Code:	H01 - Transfer Station
Quantity Tons:	0.2085
Waste Quantity:	50
Quantity Unit:	G
Additional Code 1:	Not reported
Additional Code 2:	Not reported
Additional Code 3:	Not reported
Additional Code 4:	Not reported
Additional Code 5:	Not reported
Shipment Date:	19930825
Creation Date:	9/12/1995 0:00:00
Receipt Date:	19930827
Manifest ID:	92801592
Trans EPA ID:	CAD980814594

Map ID
Direction
Distance
Elevation | Site | MAP FINDINGS | Database(s) | EDR ID Number
EPA ID Number

BERKELEY USD BERKELEY HIGH SCHOOL (Continued) **1000268544**

Trans Name:	Not reported
Trans 2 EPA ID:	Not reported
Trans 2 Name:	Not reported
TSDF EPA ID:	CAT080022148
Trans Name:	Not reported
TSDF Alt EPA ID:	Not reported
TSDF Alt Name:	Not reported
Waste Code Description:	561 - Not reported
RCRA Code:	Not reported
Meth Code:	H01 - Transfer Station
Quantity Tons:	0.0417
Waste Quantity:	10
Quantity Unit:	G
Additional Code 1:	Not reported
Additional Code 2:	Not reported
Additional Code 3:	Not reported
Additional Code 4:	Not reported
Additional Code 5:	Not reported
Shipment Date:	19930825
Creation Date:	9/12/1995 0:00:00
Receipt Date:	19930827
Manifest ID:	92801592
Trans EPA ID:	CAD980814594
Trans Name:	Not reported
Trans 2 EPA ID:	Not reported
Trans 2 Name:	Not reported
TSDF EPA ID:	CAT080022148
Trans Name:	Not reported
TSDF Alt EPA ID:	Not reported
TSDF Alt Name:	Not reported
Waste Code Description:	135 - Unspecified aqueous solution
RCRA Code:	Not reported
Meth Code:	H01 - Transfer Station
Quantity Tons:	0.0025
Waste Quantity:	5
Quantity Unit:	P
Additional Code 1:	Not reported
Additional Code 2:	Not reported
Additional Code 3:	Not reported
Additional Code 4:	Not reported
Additional Code 5:	Not reported
Shipment Date:	19930729
Creation Date:	9/11/1995 0:00:00
Receipt Date:	19930730
Manifest ID:	92801586
Trans EPA ID:	CAD980814594
Trans Name:	Not reported
Trans 2 EPA ID:	Not reported
Trans 2 Name:	Not reported
TSDF EPA ID:	CAT080022148
Trans Name:	Not reported
TSDF Alt EPA ID:	Not reported
TSDF Alt Name:	Not reported
Waste Code Description:	- Not reported
RCRA Code:	U080

Map ID
Direction
Distance
Elevation | Site | MAP FINDINGS | Database(s) | EDR ID Number
EPA ID Number

BERKELEY USD BERKELEY HIGH SCHOOL (Continued) **1000268544**

Meth Code:	H01 - Transfer Station
Quantity Tons:	0.221
Waste Quantity:	53
Quantity Unit:	G
Additional Code 1:	Not reported
Additional Code 2:	Not reported
Additional Code 3:	Not reported
Additional Code 4:	Not reported
Additional Code 5:	Not reported
Shipment Date:	19930729
Creation Date:	9/11/1995 0:00:00
Receipt Date:	19930730
Manifest ID:	92801585
Trans EPA ID:	CAD980814594
Trans Name:	Not reported
Trans 2 EPA ID:	Not reported
Trans 2 Name:	Not reported
TSDF EPA ID:	CAT080022148
Trans Name:	Not reported
TSDF Alt EPA ID:	Not reported
TSDF Alt Name:	Not reported
Waste Code Description:	122 - Alkaline solution without metals (pH > 12.5
RCRA Code:	D002
Meth Code:	H01 - Transfer Station
Quantity Tons:	0.834
Waste Quantity:	200
Quantity Unit:	G
Additional Code 1:	Not reported
Additional Code 2:	Not reported
Additional Code 3:	Not reported
Additional Code 4:	Not reported
Additional Code 5:	Not reported
Shipment Date:	19930729
Creation Date:	9/11/1995 0:00:00
Receipt Date:	19930730
Manifest ID:	92801586
Trans EPA ID:	CAD980814594
Trans Name:	Not reported
Trans 2 EPA ID:	Not reported
Trans 2 Name:	Not reported
TSDF EPA ID:	CAT080022148
Trans Name:	Not reported
TSDF Alt EPA ID:	Not reported
TSDF Alt Name:	Not reported
Waste Code Description:	551 - Laboratory waste chemicals 561 Detergent and soap
RCRA Code:	D002
Meth Code:	H01 - Transfer Station
Quantity Tons:	0.1668
Waste Quantity:	40
Quantity Unit:	G
Additional Code 1:	Not reported
Additional Code 2:	Not reported
Additional Code 3:	Not reported
Additional Code 4:	Not reported
Additional Code 5:	Not reported

MAP FINDINGS

Map ID
Direction
Distance
Elevation | Site | Database(s) | EDR ID Number
EPA ID Number

BERKELEY USD BERKELEY HIGH SCHOOL (Continued) **1000268544**

Shipment Date:	19930729
Creation Date:	9/11/1995 0:00:00
Receipt Date:	19930730
Manifest ID:	92801586
Trans EPA ID:	CAD980814594
Trans Name:	Not reported
Trans 2 EPA ID:	Not reported
Trans 2 Name:	Not reported
TSDF EPA ID:	CAT080022148
Trans Name:	Not reported
TSDF Alt EPA ID:	Not reported
TSDF Alt Name:	Not reported
Waste Code Description:	551 - Laboratory waste chemicals 561 Detergent and soap
RCRA Code:	D002
Meth Code:	H01 - Transfer Station
Quantity Tons:	0.0834
Waste Quantity:	20
Quantity Unit:	G
Additional Code 1:	Not reported
Additional Code 2:	Not reported
Additional Code 3:	Not reported
Additional Code 4:	Not reported
Additional Code 5:	Not reported

U148 **TEMESCAL BUSINESS CENTER** **RESPONSE** **S101007045**
SSW **2850 7TH ST** **ENVIROSTOR** **N/A**
1/8-1/4 **BERKELEY, CA 94710** **CPS-SLIC**
0.197 mi. **CERS**
1041 ft. **Site 2 of 22 in cluster U**

Relative:
Lower

Actual:
32 ft.

RESPONSE:

Name:	TEMESCAL BUSINESS CENTER
Address:	2850 7TH STREET
City,State,Zip:	BERKELEY, CA 94710
Facility ID:	60000400
Site Type:	State Response
Site Type Detail:	State Response or NPL
Acres:	6.87
National Priorities List:	NO
Cleanup Oversight Agencies:	SMBRP, RWQCB 2 - San Francisco Bay, CITY OF BERKELEY
Lead Agency Description:	RWQCB 2 - San Francisco Bay
Project Manager:	Not reported
Supervisor:	* Karen Toth
Division Branch:	Cleanup Berkeley
Site Code:	Not reported
Site Mgmt. Req.:	NONE SPECIFIED
Assembly:	14
Senate:	07
Special Program Status:	Not reported
Status:	Refer: RWQCB
Status Date:	06/27/2007
Restricted Use:	NO
Funding:	Responsible Party
Latitude:	37.85388
Longitude:	-122.2932
APN:	53-1655-9
Past Use:	UNKNOWN
Potential COC :	Tetrachloroethylene (PCE Trichloroethylene (TCE 1,2-Dichloroethylene

Map ID
Direction
Distance
Elevation | Site | MAP FINDINGS | Database(s) | EDR ID Number
EPA ID Number

TEMESCAL BUSINESS CENTER (Continued) **S101007045**

(cis
Confirmed COC: Tetrachloroethylene (PCE Trichloroethylene (TCE 1,2-Dichloroethylene (cis
Potential Description: OTH
Alias Name: 53-1655-9
Alias Type: APN
Alias Name: 110033618976
Alias Type: EPA (FRS #)
Alias Name: SLT2O02329
Alias Type: GeoTracker Global ID
Alias Name: 201674
Alias Type: Site Code - Historical
Alias Name: 01280069
Alias Type: Envirostor ID Number
Alias Name: 60000399
Alias Type: Envirostor ID Number
Alias Name: 60000400
Alias Type: Envirostor ID Number
Alias Name: 60000668
Alias Type: Envirostor ID Number

Completed Info:
Completed Area Name: PROJECT WIDE
Completed Sub Area Name: Not reported
Completed Document Type: * Discovery
Completed Date: 02/15/2005
Comments: Site screening determined that historic site uses had included automobile manufacturing, rebuilding of marine engines, and storage of chemical metal etching waste. The City of Berkeley has overseen sampling at the site in an effort to characterize the occurrence of chlorinated solvents in area groundwater.

Future Area Name: Not reported
Future Sub Area Name: Not reported
Future Document Type: Not reported
Future Due Date: Not reported
Schedule Area Name: Not reported
Schedule Sub Area Name: Not reported
Schedule Document Type: Not reported
Schedule Due Date: Not reported
Schedule Revised Date: Not reported

ENVIROSTOR:
Name: TEMESCAL BUSINESS CENTER
Address: 2850 7TH STREET
City,State,Zip: BERKELEY, CA 94710
Facility ID: 60000400
Status: Refer: RWQCB
Status Date: 06/27/2007
Site Code: Not reported
Site Type: State Response
Site Type Detailed: State Response or NPL
Acres: 6.87
NPL: NO
Regulatory Agencies: SMBRP, RWQCB 2 - San Francisco Bay, CITY OF BERKELEY
Lead Agency: RWQCB 2 - San Francisco Bay
Program Manager: Not reported

Map ID
Direction
Distance
Elevation Site

MAP FINDINGS

Database(s) EDR ID Number EPA ID Number

TEMESCAL BUSINESS CENTER (Continued) **S101007045**

Supervisor: * Karen Toth
Division Branch: Cleanup Berkeley
Assembly: 14
Senate: 07
Special Program: Not reported
Restricted Use: NO
Site Mgmt Req: NONE SPECIFIED
Funding: Responsible Party
Latitude: 37.85388
Longitude: -122.2932
APN: 53-1655-9
Past Use: UNKNOWN
Potential COC: Tetrachloroethylene (PCE Trichloroethylene (TCE 1,2-Dichloroethylene (cis
Confirmed COC: Tetrachloroethylene (PCE Trichloroethylene (TCE 1,2-Dichloroethylene (cis
Potential Description: OTH
Alias Name: 53-1655-9
Alias Type: APN
Alias Name: 110033618976
Alias Type: EPA (FRS #)
Alias Name: SLT2O02329
Alias Type: GeoTracker Global ID
Alias Name: 201674
Alias Type: Site Code - Historical
Alias Name: 01280069
Alias Type: Envirostor ID Number
Alias Name: 60000399
Alias Type: Envirostor ID Number
Alias Name: 60000400
Alias Type: Envirostor ID Number
Alias Name: 60000668
Alias Type: Envirostor ID Number

Completed Info:
Completed Area Name: PROJECT WIDE
Completed Sub Area Name: Not reported
Completed Document Type: * Discovery
Completed Date: 02/15/2005
Comments: Site screening determined that historic site uses had included automobile manufacturing, rebuilding of marine engines, and storage of chemical metal etching waste. The City of Berkeley has overseen sampling at the site in an effort to characterize the occurrence of chlorinated solvents in area groundwater.

Future Area Name: Not reported
Future Sub Area Name: Not reported
Future Document Type: Not reported
Future Due Date: Not reported
Schedule Area Name: Not reported
Schedule Sub Area Name: Not reported
Schedule Document Type: Not reported
Schedule Due Date: Not reported
Schedule Revised Date: Not reported

SLIC REG 2:
Region: 2

Map ID
Direction
Distance
Elevation | Site | MAP FINDINGS | Database(s) | EDR ID Number
EPA ID Number

TEMESCAL BUSINESS CENTER (Continued) **S101007045**

Facility ID: SLT2O02329
Facility Status: Leak being confirmed
Date Closed: Not reported
Local Case #: Not reported
How Discovered: Not reported
Leak Cause: Not reported
Leak Source: Not reported
Date Confirmed: Not reported
Date Prelim Site Assmnt Workplan Submitted: Not reported
Date Preliminary Site Assessment Began: Not reported
Date Pollution Characterization Began: Not reported
Date Remediation Plan Submitted: Not reported
Date Remedial Action Underway: Not reported
Date Post Remedial Action Monitoring Began: Not reported

CPS-SLIC:

Name:	TEMESCAL BUSINESS CENTER
Address:	2850 7TH ST
City,State,Zip:	BERKELEY, CA 94710
Region:	STATE
Facility Status:	**Open - Site Assessment**
Status Date:	12/19/2019
Global Id:	SLT2O02329
Lead Agency:	SAN FRANCISCO BAY RWQCB (REGION 2)
Lead Agency Case Number:	Not reported
Latitude:	37.8535894307674
Longitude:	-122.292199613492
Case Type:	Cleanup Program Site
Case Worker:	RL
Local Agency:	Not reported
RB Case Number:	01S0743
File Location:	Regional Board
Potential Media Affected:	Other Groundwater (uses other than drinking water)
Potential Contaminants of Concern:	Dichloroethene (DCE), Tetrachloroethylene (PCE), Trichloroethylene (TCE)
EPA Region:	9
Coordinate Source:	Google Map Move
Cuf Case:	NO
Quantity Released Gallons:	Not reported
Begin Date:	03/08/2001
Leak Reported Date:	Not reported
How Discovered:	Not reported
How Discovered Description:	Not reported
Discharge Source:	Not reported
Discharge Cause:	Not reported
Stop Method:	Not reported
Stop Description:	Not reported
No Further Action Date:	Not reported
CA Water Watershed Name:	Bay Bridges - Berkeley (203.30)
Dwr Groundwater Subbasin Name:	Santa Clara Valley - East Bay Plain (2-009.04)
Disadvantaged Community:	Not reported
CA Enviroscreen 3 Score:	76-80%
CA Enviroscreen 4 Score:	65-70%
Military DOD Site:	No
Facility Project Subtype:	Not reported
RWQCB Region:	SAN FRANCISCO BAY RWQCB (REGION 2)
Site History:	The Hall-Scott Motor Car Company began manufacturing automobiles at

Map ID
Direction
Distance
Elevation | Site | MAP FINDINGS | Database(s) | EDR ID Number
EPA ID Number

TEMESCAL BUSINESS CENTER (Continued) **S101007045**

the site in 1910. This same company overhauled and rebuilt large marine engines at the site during World War II in support of the war effort. Limited information is available regarding site uses between 1945 and 1967. In 1967, Airco purchased the property for storage of old equipment, spent dolomite, and neutralized chemical metal etching waste prior to disposal. In 1978, the site was divided into two properties: 2850 7th Street and 729 Heinz Avenue. The Temescal Business Center, a multi-tenant industrial complex, currently occupies the 2850 7th Street site. This site is a part of the Heinz/Grayson Plume (EnviroStor ID 60000399).

Click here to access the California GeoTracker records for this facility:

CERS:
Name: TEMESCAL BUSINESS CENTER
Address: 2850 7TH ST
City,State,Zip: BERKELEY, CA 94710
Site ID: 765632
CERS ID: SLT2O02329
CERS Description: Cleanup Program Site

Affiliation:
Affiliation Type Desc: Regional Board Caseworker
Entity Name: RACHELLE LIM - SAN FRANCISCO BAY RWQCB (REGION 2)
Entity Title: Not reported
Affiliation Address: 1515 Clay Street, Suite 1400
Affiliation City: OAKLAND
Affiliation State: CA
Affiliation Country: Not reported
Affiliation Zip: Not reported
Affiliation Phone: 5106222440,

Name: TEMESCAL BUSINESS CE
Address: 2850 7TH STREET
City,State,Zip: BERKELEY, CA 94710
Site ID: 610455
CERS ID: 60000400
CERS Description: State Response

Affiliation:
Affiliation Type Desc: Supervisor
Entity Name: Karen Toth
Entity Title: Not reported
Affiliation Address: Not reported
Affiliation City: Not reported
Affiliation State: Not reported
Affiliation Country: Not reported
Affiliation Zip: Not reported
Affiliation Phone: ,

MAP FINDINGS

Map ID / Direction / Distance / Elevation	Site	Database(s)	EDR ID Number / EPA ID Number
U149	**AIRCO TEMESCAL**	**RCRA-SQG**	**1000178136**
SSW	**2850 7TH ST**	**FINDS**	**CAD041843418**
1/8-1/4	**BERKELEY, CA 94710**	**ECHO**	
0.197 mi.			
1041 ft.	**Site 3 of 22 in cluster U**		

Relative: **Lower**

Actual: **32 ft.**

RCRA Listings:

Date Form Received by Agency:	19960901
Handler Name:	Airco Temescal
Handler Address:	2850 7th St
Handler City,State,Zip:	BERKELEY, CA 94710
EPA ID:	CAD041843418
Contact Name:	Not reported
Contact Address:	Not reported
Contact City,State,Zip:	Not reported
Contact Telephone:	Not reported
Contact Fax:	Not reported
Contact Email:	Not reported
Contact Title:	Not reported
EPA Region:	09
Land Type:	Not reported
Federal Waste Generator Description:	Small Quantity Generator
Non-Notifier:	Not reported
Biennial Report Cycle:	Not reported
Accessibility:	Not reported
Active Site Indicator:	Handler Activities
State District Owner:	Ca
State District:	2
Mailing Address:	2850 SEVENTH STREET
Mailing City,State,Zip:	BERKELEY, CA 94710
Owner Name:	Not reported
Owner Type:	Not reported
Operator Name:	Airco Temescal Div Of Airco Inc
Operator Type:	Private
Short-Term Generator Activity:	No
Importer Activity:	No
Mixed Waste Generator:	No
Transporter Activity:	No
Transfer Facility Activity:	No
Recycler Activity with Storage:	No
Small Quantity On-Site Burner Exemption:	No
Smelting Melting and Refining Furnace Exemption:	No
Underground Injection Control:	No
Off-Site Waste Receipt:	No
Universal Waste Indicator:	No
Universal Waste Destination Facility:	No
Federal Universal Waste:	No
Active Site State-Reg Handler:	---
Federal Facility Indicator:	Not reported
Hazardous Secondary Material Indicator:	N
Sub-Part K Indicator:	Not reported
2018 GPRA Permit Baseline:	Not on the Baseline
2018 GPRA Renewals Baseline:	Not on the Baseline
202 GPRA Corrective Action Baseline:	No
Subject to Corrective Action Universe:	No
Non-TSDFs Where RCRA CA has Been Imposed Universe:	No
Corrective Action Priority Ranking:	No NCAPS ranking
Environmental Control Indicator:	No
Institutional Control Indicator:	No

Map ID
Direction
Distance
Elevation | Site | MAP FINDINGS | Database(s) | EDR ID Number
EPA ID Number

AIRCO TEMESCAL (Continued) **1000178136**

Human Exposure Controls Indicator:	N/A
Groundwater Controls Indicator:	N/A
Significant Non-Complier Universe:	No
Unaddressed Significant Non-Complier Universe:	No
Addressed Significant Non-Complier Universe:	No
Significant Non-Complier With a Compliance Schedule Universe:	No
Financial Assurance Required:	Not reported
Handler Date of Last Change:	20020627
Recognized Trader-Importer:	No
Recognized Trader-Exporter:	No
Importer of Spent Lead Acid Batteries:	No
Exporter of Spent Lead Acid Batteries:	No
Recycler Activity Without Storage:	No
Manifest Broker:	No
Sub-Part P Indicator:	No

Handler - Owner Operator:

Owner/Operator Indicator:	Owner
Owner/Operator Name: AIRCO TEMESCAL DIV OF AIRCO INC	
Legal Status:	Private
Date Became Current:	Not reported
Date Ended Current:	Not reported
Owner/Operator Address:	2850 7TH STREET
Owner/Operator City,State,Zip:	BERKELEY, CA 94710
Owner/Operator Telephone:	415-841-5720
Owner/Operator Telephone Ext:	Not reported
Owner/Operator Fax:	Not reported
Owner/Operator Email:	Not reported

Owner/Operator Indicator:	Operator
Owner/Operator Name: AIRCO TEMESCAL DIV OF AIRCO INC	
Legal Status:	Private
Date Became Current:	Not reported
Date Ended Current:	Not reported
Owner/Operator Address:	2850 7TH STREET
Owner/Operator City,State,Zip:	CITY NOT REPORTED, CA 99999
Owner/Operator Telephone:	415-841-5720
Owner/Operator Telephone Ext:	Not reported
Owner/Operator Fax:	Not reported
Owner/Operator Email:	Not reported

Historic Generators:

Receive Date:	19960901
Handler Name: AIRCO TEMESCAL	
Federal Waste Generator Description:	Small Quantity Generator
State District Owner:	Ca
Large Quantity Handler of Universal Waste:	No
Recognized Trader Importer:	No
Recognized Trader Exporter:	No
Spent Lead Acid Battery Importer:	No
Spent Lead Acid Battery Exporter:	No
Current Record:	Yes
Non Storage Recycler Activity:	Not reported
Electronic Manifest Broker:	Not reported

AIRCO TEMESCAL (Continued) **1000178136**

Receive Date:	19800818
Handler Name: AIRCO TEMESCAL	
Federal Waste Generator Description:	Large Quantity Generator
State District Owner:	Ca
Large Quantity Handler of Universal Waste:	No
Recognized Trader Importer:	No
Recognized Trader Exporter:	No
Spent Lead Acid Battery Importer:	No
Spent Lead Acid Battery Exporter:	No
Current Record:	No
Non Storage Recycler Activity:	Not reported
Electronic Manifest Broker:	Not reported

List of NAICS Codes and Descriptions:

NAICS Code:	333298
NAICS Description:	ALL OTHER INDUSTRIAL MACHINERY MANUFACTURING
NAICS Code:	334419
NAICS Description:	OTHER ELECTRONIC COMPONENT MANUFACTURING
NAICS Code:	336412
NAICS Description:	AIRCRAFT ENGINE AND ENGINE PARTS MANUFACTURING
NAICS Code:	48411
NAICS Description:	GENERAL FREIGHT TRUCKING, LOCAL

Facility Has Received Notices of Violations:

Violations:	No Violations Found

Evaluation Action Summary:

Evaluations:	No Evaluations Found

FINDS:

Registry ID: 110002644620

Click Here for FRS Facility Detail Report:

Environmental Interest/Information System:

The Resource Conservation and Recovery Act Information System (RCRAInfo) is EPA's comprehensive information system in support of the Resource Conservation and Recovery Act (RCRA) of 1976 and the Hazardous and Solid Waste Amendments (HSWA) of 1984. It tracks many types of information about generators, transporters, treaters, storers, and disposers of hazardous waste.

Click this hyperlink while viewing on your computer to access additional FINDS: detail in the EDR Site Report.

ECHO:

Envid:	1000178136
Registry ID:	110002644620
DFR URL:	http://echo.epa.gov/detailed-facility-report?fid=110002644620
Name:	AIRCO TEMESCAL
Address:	2850 7TH ST
City,State,Zip:	BERKELEY, CA 94710

MAP FINDINGS

Map ID
Direction
Distance
Elevation | Site | Database(s) | EDR ID Number
EPA ID Number

U150 **US HEALTHWORKS-BERKLEY** **RCRA NonGen / NLR** **1024834544**
SSW **2850 7TH ST STE 100 STORE 520** **E MANIFEST** **CAL000375246**
1/8-1/4 **BERKELEY, CA 94710**
0.197 mi.
1041 ft. **Site 4 of 22 in cluster U**

Relative:
Lower

Actual:
32 ft.

RCRA Listings:

Date Form Received by Agency:	20120614
Handler Name:	Us Healthworks Medical Group
Handler Address:	2850 7th St Ste 100
Handler City,State,Zip:	BERKELEY, CA 94710-2703
EPA ID:	CAL000375246
Contact Name:	ROWENA GAMBOA
Contact Address:	2850 SEVENTH STREET STE100
Contact City,State,Zip:	BERKELEY, CA 94710-0000
Contact Telephone:	510-845-5170
Contact Fax:	510-845-5173
Contact Email:	ROWENA.GAMBOA@USHWORKS.COM
Contact Title:	Not reported
EPA Region:	09
Land Type:	Not reported
Federal Waste Generator Description:	Not a generator, verified
Non-Notifier:	Not reported
Biennial Report Cycle:	Not reported
Accessibility:	Not reported
Active Site Indicator:	Handler Activities
State District Owner:	Not reported
State District:	Not reported
Mailing Address:	2850 7TH ST STE 100
Mailing City,State,Zip:	BERKELEY, CA 94710-2703
Owner Name:	Us Health Works Medical Group
Owner Type:	Other
Operator Name:	Rowena Gamboa
Operator Type:	Other
Short-Term Generator Activity:	No
Importer Activity:	No
Mixed Waste Generator:	No
Transporter Activity:	No
Transfer Facility Activity:	No
Recycler Activity with Storage:	No
Small Quantity On-Site Burner Exemption:	No
Smelting Melting and Refining Furnace Exemption:	No
Underground Injection Control:	No
Off-Site Waste Receipt:	No
Universal Waste Indicator:	Yes
Universal Waste Destination Facility:	Yes
Federal Universal Waste:	No
Active Site State-Reg Handler:	---
Federal Facility Indicator:	Not reported
Hazardous Secondary Material Indicator:	N
Sub-Part K Indicator:	Not reported
2018 GPRA Permit Baseline:	Not on the Baseline
2018 GPRA Renewals Baseline:	Not on the Baseline
202 GPRA Corrective Action Baseline:	No
Subject to Corrective Action Universe:	No
Non-TSDFs Where RCRA CA has Been Imposed Universe:	No
Corrective Action Priority Ranking:	No NCAPS ranking
Environmental Control Indicator:	No
Institutional Control Indicator:	No

Map ID
Direction
Distance
Elevation | Site | MAP FINDINGS | Database(s) | EDR ID Number
EPA ID Number

US HEALTHWORKS-BERKLEY (Continued) **1024834544**

Human Exposure Controls Indicator:	N/A
Groundwater Controls Indicator:	N/A
Significant Non-Complier Universe:	No
Unaddressed Significant Non-Complier Universe:	No
Addressed Significant Non-Complier Universe:	No
Significant Non-Complier With a Compliance Schedule Universe:	No
Financial Assurance Required:	Not reported
Handler Date of Last Change:	20180906
Recognized Trader-Importer:	No
Recognized Trader-Exporter:	No
Importer of Spent Lead Acid Batteries:	No
Exporter of Spent Lead Acid Batteries:	No
Recycler Activity Without Storage:	No
Manifest Broker:	No
Sub-Part P Indicator:	No

Handler - Owner Operator:

Owner/Operator Indicator:	Owner
Owner/Operator Name:	US HEALTH WORKS MEDICAL GROUP
Legal Status:	Other
Date Became Current:	Not reported
Date Ended Current:	Not reported
Owner/Operator Address:	25124 SPRINGFIELD CT STE 200
Owner/Operator City,State,Zip:	VALENCIA, CA 91355-0000
Owner/Operator Telephone:	661-678-2600
Owner/Operator Telephone Ext:	Not reported
Owner/Operator Fax:	Not reported
Owner/Operator Email:	Not reported

Owner/Operator Indicator:	Operator
Owner/Operator Name:	ROWENA GAMBOA
Legal Status:	Other
Date Became Current:	Not reported
Date Ended Current:	Not reported
Owner/Operator Address:	2850 SEVENTH STREET STE100
Owner/Operator City,State,Zip:	BERKELEY, CA 94710-0000
Owner/Operator Telephone:	510-845-5170
Owner/Operator Telephone Ext:	Not reported
Owner/Operator Fax:	Not reported
Owner/Operator Email:	Not reported

Historic Generators:

Receive Date:	20120614
Handler Name:	US HEALTHWORKS MEDICAL GROUP
Federal Waste Generator Description:	Not a generator, verified
State District Owner:	Not reported
Large Quantity Handler of Universal Waste:	No
Recognized Trader Importer:	No
Recognized Trader Exporter:	No
Spent Lead Acid Battery Importer:	No
Spent Lead Acid Battery Exporter:	No
Current Record:	Yes
Non Storage Recycler Activity:	Not reported
Electronic Manifest Broker:	Not reported

Map ID
Direction
Distance
Elevation | Site | MAP FINDINGS | Database(s) | EDR ID Number
EPA ID Number

US HEALTHWORKS-BERKLEY (Continued) **1024834544**

List of NAICS Codes and Descriptions:
NAICS Code: 621493
NAICS Description: FREESTANDING AMBULATORY SURGICAL AND EMERGENCY CENTERS

Facility Has Received Notices of Violations:
Violations: No Violations Found

Evaluation Action Summary:
Evaluations: No Evaluations Found

E MANIFEST:

Manifest Tracking Number:	012433380FLE
Last Updated Date:	20181205
Shipped Date:	20181106
Received Date:	20181120
Manifest Status:	Signed
Submission Type:	DataImage5Copy
Origin Type:	Service
Generator EPA ID:	CAL000375246
Generator Name:	US HEALTHWORKS-BERKLEY
Generator Mail Street Number:	Not reported
Generator Mail Street 1:	2850 7TH ST STE 100 STORE 520
Generator Mail Street 2:	Not reported
Generator Mail City:	BERKELEY
Generator Mail State:	CA
Generator Mail Zip:	94710
Generator Location Street Number:	Not reported
Generator Location Street 1:	6264 CROOKED CREEK RD
Generator Location Street 2:	Not reported
Generator Location City:	NORCROSS
Generator Location Zip:	30092-3178
Generator Location State:	GA
Generator Contact Company Name:	Not reported
Designated Facility EPA ID:	CAD008364432
Designated Facility Name:	Rho Chem LLC
Designated Facility Mail Street Number:	Not reported
Designated Facility Mail Street 1:	Not reported
Designated Facility Mail Street 2:	425 Isis Ave.
Designated Facility Mail City:	Inglewood
Designated Facility Mail Zip:	90301
Designated Facility Mail State:	CA
Designated Facility Location Street Number:	Not reported
Designated Facility Location Street 1:	425 Isis Ave.
Designated Facility Location Street 2:	Not reported
Designated Facility Location City:	Inglewood
Designated Facility Location Zip:	90301
Designated Facility Location State:	CA
Designated Facility Contact Company Name:	Not reported
Manifest Residue Indicator:	N
Rejection Indicator:	N

Federal Waste:

Manifest Tracking Number:	012433380FLE
Waste Line Number:	1

Map ID
Direction
Distance
Elevation | Site | MAP FINDINGS | Database(s) | EDR ID Number
EPA ID Number

US HEALTHWORKS-BERKLEY (Continued) **1024834544**

Federal Waste Code: D001
Federal Waste: IGNITABLE WASTE

Manifest Tracking Number: 012433380FLE
Waste Line Number: 1
Federal Waste Code: D005
Federal Waste: BARIUM

Manifest Tracking Number: 012433380FLE
Waste Line Number: 1
Federal Waste Code: D007
Federal Waste: CHROMIUM

Manifest Tracking Number: 012433380FLE
Waste Line Number: 1
Federal Waste Code: D009
Federal Waste: MERCURY

Manifest Tracking Number: 012433380FLE
Waste Line Number: 1
Federal Waste Code: D010
Federal Waste: SELENIUM

Manifest Tracking Number: 012433380FLE
Waste Line Number: 1
Federal Waste Code: D011
Federal Waste: SILVER

Transporter:
Manifest Tracking Number: 012433380FLE
Transporter Line Number: 1
Transporter EPA ID: MNS000110924
Transporter Name: Stericycle Specialty Waste Solutions Inc

Manifest Tracking Number: 012433380FLE
Transporter Line Number: 2
Transporter EPA ID: MNS000110924
Transporter Name: Stericycle Specialty Waste Solutions Inc

Waste Line:
Manifest Tracking Number: 012433380FLE
Waste Line Number: 1
U.S. DOT Hazardous Indicator: Y
U.S. DOT ID Number: UN3248
U.S. DOT Description: Un3248, Waste Medicine, Liquid, Flammable, Toxic, N.O.S. (Alcohol, Phenol), 3 6.1, Pg Ii, (Ltd Qty), Erg#131
Non-Hazardous Waste Description: Not reported
Number of Containers: 1
Container Type Code: CF
Container Type Description: Fiber or plastic boxes, cartons, cases
Waste Quantity: 12
Quantity Unit of Measure Code: P
Quantity Unit of Measure Description: Pounds
Waste Quantity, in Tons: 0.006
Acute Waste Quantity, in Tons: 0
Non-Acute Waste Quantity, in Tons: 0.006

Map ID
Direction
Distance
Elevation | Site | MAP FINDINGS | Database(s) | EDR ID Number
EPA ID Number

US HEALTHWORKS-BERKLEY (Continued) **1024834544**

Waste Quantity, in Kilograms:	5.44218
Acute Waste Quantity, in Kilograms:	0
Non-Acute Waste Quantity, in Kilorgrams:	5.44218
Management Method Code:	H141
Management Method Description:	STORAGE, BULKING AND/OR TRANSFER OFF SITE
Waste Residue Indicator:	N
Quantity Discrepancy Indicator:	N
Waste Type Discrepancy Indicator:	N
Waste Density:	Not reported
Waste Density Unit of Measure Code:	Not reported
Waste Density Unit of Measure Description:	Not reported
Form Code:	Not reported
Form Code Description:	Not reported
Source Code:	Not reported
Source Code Description:	Not reported
Waste Minimization Code:	Not reported
Waste Minimization Code Description:	Not reported
Consent Number:	Not reported
EPA Waste Indicator:	Y

T151 **XOMA CORP** **RCRA NonGen / NLR** **1000142185**
SSE **2840 8TH ST** **FINDS** **CAD981456460**
1/8-1/4 **BERKELEY, CA 94710** **ECHO**
0.202 mi.
1065 ft. **Site 3 of 6 in cluster T**

Relative:
Lower

Actual:
37 ft.

RCRA Listings:

Date Form Received by Agency:	19951120
Handler Name:	Xoma Corp
Handler Address:	8th St
Handler City,State,Zip:	BERKELEY, CA 94710
EPA ID:	CAD981456460
Contact Name:	CORINNE LOWE
Contact Address:	2910 7TH ST
Contact City,State,Zip:	BERKELEY, CA 94710
Contact Telephone:	510-644-1170
Contact Fax:	Not reported
Contact Email:	Not reported
Contact Title:	Not reported
EPA Region:	09
Land Type:	Private
Federal Waste Generator Description:	Not a generator, verified
Non-Notifier:	Not reported
Biennial Report Cycle:	Not reported
Accessibility:	Not reported
Active Site Indicator:	Not reported
State District Owner:	Ca
State District:	2
Mailing Address:	7TH ST
Mailing City,State,Zip:	BERKELEY, CA 94710
Owner Name:	Xoma Corp
Owner Type:	Private
Operator Name:	Not Required
Operator Type:	Private
Short-Term Generator Activity:	No
Importer Activity:	No
Mixed Waste Generator:	No
Transporter Activity:	No

Map ID
Direction
Distance
Elevation | Site | MAP FINDINGS | Database(s) | EDR ID Number
EPA ID Number

XOMA CORP (Continued) **1000142185**

Transfer Facility Activity:	No
Recycler Activity with Storage:	No
Small Quantity On-Site Burner Exemption:	No
Smelting Melting and Refining Furnace Exemption:	No
Underground Injection Control:	No
Off-Site Waste Receipt:	No
Universal Waste Indicator:	No
Universal Waste Destination Facility:	No
Federal Universal Waste:	No
Active Site State-Reg Handler:	---
Federal Facility Indicator:	Not reported
Hazardous Secondary Material Indicator:	N
Sub-Part K Indicator:	Not reported
2018 GPRA Permit Baseline:	Not on the Baseline
2018 GPRA Renewals Baseline:	Not on the Baseline
202 GPRA Corrective Action Baseline:	No
Subject to Corrective Action Universe:	No
Non-TSDFs Where RCRA CA has Been Imposed Universe:	No
Corrective Action Priority Ranking:	No NCAPS ranking
Environmental Control Indicator:	No
Institutional Control Indicator:	No
Human Exposure Controls Indicator:	N/A
Groundwater Controls Indicator:	N/A
Significant Non-Complier Universe:	No
Unaddressed Significant Non-Complier Universe:	No
Addressed Significant Non-Complier Universe:	No
Significant Non-Complier With a Compliance Schedule Universe:	No
Financial Assurance Required:	Not reported
Handler Date of Last Change:	20000915
Recognized Trader-Importer:	No
Recognized Trader-Exporter:	No
Importer of Spent Lead Acid Batteries:	No
Exporter of Spent Lead Acid Batteries:	No
Recycler Activity Without Storage:	No
Manifest Broker:	No
Sub-Part P Indicator:	No

Handler - Owner Operator:

Owner/Operator Indicator:	Operator
Owner/Operator Name: NOT REQUIRED	
Legal Status:	Private
Date Became Current:	Not reported
Date Ended Current:	Not reported
Owner/Operator Address:	NOT REQUIRED
Owner/Operator City,State,Zip:	NOT REQUIRED, ME 99999
Owner/Operator Telephone:	415-555-1212
Owner/Operator Telephone Ext:	Not reported
Owner/Operator Fax:	Not reported
Owner/Operator Email:	Not reported

Owner/Operator Indicator:	Owner
Owner/Operator Name: XOMA CORP	
Legal Status:	Private
Date Became Current:	Not reported
Date Ended Current:	Not reported
Owner/Operator Address:	2910 7TH ST

Map ID
Direction
Distance
Elevation | Site | MAP FINDINGS | Database(s) | EDR ID Number
EPA ID Number

XOMA CORP (Continued) **1000142185**

Owner/Operator City,State,Zip: BERKELEY, CA 94710
Owner/Operator Telephone: 510-644-1170
Owner/Operator Telephone Ext: Not reported
Owner/Operator Fax: Not reported
Owner/Operator Email: Not reported

Historic Generators:
Receive Date: 19951120
Handler Name: XOMA CORP
Federal Waste Generator Description: Not a generator, verified
State District Owner: Ca
Large Quantity Handler of Universal Waste: No
Recognized Trader Importer: No
Recognized Trader Exporter: No
Spent Lead Acid Battery Importer: No
Spent Lead Acid Battery Exporter: No
Current Record: Yes
Non Storage Recycler Activity: Not reported
Electronic Manifest Broker: Not reported

List of NAICS Codes and Descriptions:
NAICS Codes: No NAICS Codes Found

Facility Has Received Notices of Violations:
Violations: No Violations Found

Evaluation Action Summary:
Evaluations: No Evaluations Found

FINDS:
Registry ID: 110002713582

Click Here for FRS Facility Detail Report:

Environmental Interest/Information System:
The Resource Conservation and Recovery Act Information System (RCRAInfo) is EPA's comprehensive information system in support of the Resource Conservation and Recovery Act (RCRA) of 1976 and the Hazardous and Solid Waste Amendments (HSWA) of 1984. It tracks many types of information about generators, transporters, treaters, storers, and disposers of hazardous waste.

Click this hyperlink while viewing on your computer to access additional FINDS: detail in the EDR Site Report.

ECHO:
Envid: 1000142185
Registry ID: 110002713582
DFR URL: http://echo.epa.gov/detailed-facility-report?fid=110002713582
Name: XOMA CORP
Address: 2840 8TH ST
City,State,Zip: BERKELEY, CA 94710

MAP FINDINGS

Map ID / Direction / Distance / Elevation	Site	Database(s)	EDR ID Number / EPA ID Number
V152	**EMERALD PACKAGING**	**UST FINDER RELEASE**	**1028952717**
ESE	**2821 10TH ST**		**N/A**
1/8-1/4	**BERKELEY, CA 94710**		
0.204 mi.			
1076 ft.	**Site 4 of 10 in cluster V**		

Relative: **Higher**

Actual: **46 ft.**

UST FINDER RELEASE:

Object ID:	40649
Facility ID:	Not reported
Lust ID:	CAT0600100510
Name:	EMERALD PACKAGING
Address:	2821 10TH ST
City,State,Zip:	BERKELEY, CA 94710
Address Match Type:	PointAddress
Reported Date:	Not reported
Status:	No Further Action
Substance:	Not reported
Population within 1500ft:	1504
Domestic Wells within 1500ft:	0
Land Use:	Developed, Medium Intensity
Within SPA:	No
SPA PWS Facility ID:	Not reported
SPA Water Type:	Not reported
SPA Facility Type:	Not reported
SPA HUC12:	Not reported
Within WHPA:	No
WHPA PWS Facility ID:	Not reported
WHPA Water Type:	Not reported
WHPA Facility Type:	Not reported
WHPA HUC12:	Not reported
Within 100yr Floodplain:	No
Tribe:	Not reported
EPA Region:	9
NFA Letter 1:	Not reported
NFA Letter 2:	Not reported
NFA Letter 3:	Not reported
NFA Letter 4:	Not reported
Closed With Residual Contaminate:	Not reported
Coordinate Source:	Geocode
X Coord:	-122.28887
Y Coord:	37.8551800000001
Latitude:	37.8551799999999
Longitude:	-122.28887

Map ID / Direction / Distance / Elevation	Site	Database(s)	EDR ID Number / EPA ID Number
V153	**EMERALD PACKAGING**	**LUST**	**1000353362**
ESE	**2821 10TH ST**	**CPS-SLIC**	**N/A**
1/8-1/4	**BERKELEY, CA 94710**	**CA FID UST**	
0.204 mi.		**Cortese**	
1076 ft.	**Site 5 of 10 in cluster V**	**HIST CORTESE**	
		CERS	

Relative: **Higher**

Actual: **46 ft.**

LUST:

Name:	EMERALD PACKAGING
Address:	2821 10TH ST
City,State,Zip:	BERKELEY, CA 94710
Lead Agency:	SAN FRANCISCO BAY RWQCB (REGION 2)
Case Type:	LUST Cleanup Site
Geo Track:	http://geotracker.waterboards.ca.gov/profile_report.asp?global_id=T0600100510
Global Id:	T0600100510
Latitude:	37.855535

Map ID
Direction
Distance
Elevation | Site | MAP FINDINGS | Database(s) | EDR ID Number
EPA ID Number

EMERALD PACKAGING (Continued) **1000353362**

Longitude:	-122.28806
Status:	Completed - Case Closed
Status Date:	03/06/2017
Case Worker:	UUU
RB Case Number:	01-0557
Local Agency:	BERKELEY, CITY OF
File Location:	Local Agency
Local Case Number:	01-0557
Potential Media Affect:	Other Groundwater (uses other than drinking water), Soil
Potential Contaminants of Concern:	Acetone, Other Solvent or Non-Petroleum Hydrocarbon
EPA Region:	9
Coordinate Source:	* Historical Geocode - Exact Address Match
Cuf Case:	NO
Quantity Released Gallons:	Not reported
Begin Date:	04/18/1990
Leak Reported Date:	04/18/1990
How Discovered:	Tank Closure
How Discovered Description:	Tank Closure/removal
Discharge Source:	Tank
Discharge Cause:	Physc / Mech Damage
Stop Method:	Close and Remove Tank
Stop Description:	Close UST
No Further Action Date:	03/06/2017
CA Water Watershed Name:	Bay Bridges - Berkeley (203.30)
Dwr Groundwater Subbasin Name:	Santa Clara Valley - East Bay Plain (2-009.04)
Disadvantaged Community:	Not reported
CA Enviroscreen 3 Score:	76-80%
CA Enviroscreen 4 Score:	65-70%
Military DOD Site:	No
Facility Project Subtype:	Not reported
RWQCB Region:	SAN FRANCISCO BAY RWQCB (REGION 2)
Site History:	6,000-gal underground single walled tank was removed in October 1990. The UST consisted of two compartments: one contained ethyl alcohol, the other propanol. Soil samples contained small amounts of DCA and TCA; no petroleum hydrocarbons detected. A groundwater sample collected rom the excavation contained up to 19 ug/l of TCE, 5,000 ug/l of TCA, and other VOCs. The groundwater was pumped out prior to backfilling the excavation. A soil and GW investigation conducted in June 1992 included installation of 3 monitoring wells. Only one soil sample contained 160,000 ug/l acetone. The source of the acetone was unknown. GW samples from the MWs revealed chlorinated solvent contamination and some TPH contamination in all wells. Two additional MWs installed in 1993 (one off-site); four soil borings advanced as well. TCE was reported in the grab water sample from B-4 up to 2,800 ug/l. The review of the environmental data for the neighboring properties may suggest that there are other additional off-site sources of the VOCs not associated w/the former Emerald Packaging onsite operations. Site Closure Summary dated July 17, 1999 approved by the Berkeley TMD and NFA letter from the Water Board dated October 19, 2000.

LUST:

Global Id:	T0600100510
Contact Type:	Local Agency Caseworker
Contact Name:	GEOFFERY FIEDLER
Organization Name:	BERKELEY, CITY OF
Address:	2118 MILVIA STREET 3RD FLOOR
City:	BERKELEY

Map ID
Direction
Distance
Elevation | Site | MAP FINDINGS | Database(s) | EDR ID Number
EPA ID Number

EMERALD PACKAGING (Continued) **1000353362**

Email: gfiedler@ci.berkeley.ca.us
Phone Number: Not reported

Global Id: T0600100510
Contact Type: Regional Board Caseworker - Primary Caseworker
Contact Name: Regional Water Board
Organization Name: SAN FRANCISCO BAY RWQCB (REGION 2)
Address: 1515 CLAY ST SUITE 1400
City: OAKLAND
Email: Not reported
Phone Number: Not reported

LUST:
Global Id: T0600100510
Action Type: ENFORCEMENT
Date: 10/19/2000
Action: Closure/No Further Action Letter

Global Id: T0600100510
Action Type: RESPONSE
Date: 07/28/1994
Action: Monitoring Report - Quarterly

Global Id: T0600100510
Action Type: RESPONSE
Date: 04/02/2010
Action: Other Report / Document

Global Id: T0600100510
Action Type: RESPONSE
Date: 04/18/1990
Action: Correspondence

Global Id: T0600100510
Action Type: RESPONSE
Date: 02/24/1993
Action: Monitoring Report - Quarterly

Global Id: T0600100510
Action Type: Other
Date: 04/18/1990
Action: Leak Reported

Global Id: T0600100510
Action Type: RESPONSE
Date: 11/07/1996
Action: Monitoring Report - Semi-Annually

Global Id: T0600100510
Action Type: RESPONSE
Date: 08/17/1999
Action: Other Report / Document

Global Id: T0600100510
Action Type: Other
Date: 04/18/1990
Action: Leak Stopped

Map ID
Direction
Distance
Elevation | Site | MAP FINDINGS | Database(s) | EDR ID Number
EPA ID Number

EMERALD PACKAGING (Continued) **1000353362**

Global Id: T0600100510
Action Type: ENFORCEMENT
Date: 10/16/2008
Action: Staff Letter

Global Id: T0600100510
Action Type: ENFORCEMENT
Date: 06/12/2013
Action: Referral to Regional Board

Global Id: T0600100510
Action Type: Other
Date: 04/18/1990
Action: Leak Discovery

Global Id: T0600100510
Action Type: RESPONSE
Date: 11/10/1990
Action: Tank Removal Report / UST Sampling Report

Global Id: T0600100510
Action Type: RESPONSE
Date: 02/22/1993
Action: Correspondence

LUST:
Global Id: T0600100510
Status: Open - Case Begin Date
Status Date: 04/18/1990

Global Id: T0600100510
Status: Open - Site Assessment
Status Date: 03/06/1991

Global Id: T0600100510
Status: Open - Site Assessment
Status Date: 03/06/1991

Global Id: T0600100510
Status: Completed - Case Closed
Status Date: 03/06/2017

LUST REG 2:
Region: 2
Facility Id: 01-0557
Facility Status: Preliminary site assessment workplan submitted
Case Number: 01-0557
How Discovered: Tank Closure
Leak Cause: Structure Failure
Leak Source: Tank
Date Leak Confirmed: 3/6/1991
Oversight Program: LUST
Prelim. Site Assesment Wokplan Submitted: 3/7/1991
Preliminary Site Assesment Began: Not reported
Pollution Characterization Began: Not reported

Map ID
Direction
Distance
Elevation Site

MAP FINDINGS

Database(s) EDR ID Number EPA ID Number

EMERALD PACKAGING (Continued) **1000353362**

Pollution Remediation Plan Submitted: Not reported
Date Remediation Action Underway: Not reported
Date Post Remedial Action Monitoring Began: Not reported

SLIC REG 2:
Region: 2
Facility ID: 01S0401
Facility Status: Case Closed
Date Closed: 1/1/2000
Local Case #: Not reported
How Discovered: Tank Closure
Leak Cause: UNK
Leak Source: UNK
Date Confirmed: Not reported
Date Prelim Site Assmnt Workplan Submitted: Not reported
Date Preliminary Site Assessment Began: Not reported
Date Pollution Characterization Began: Not reported
Date Remediation Plan Submitted: 9/20/1993
Date Remedial Action Underway: Not reported
Date Post Remedial Action Monitoring Began: Not reported

CPS-SLIC:
Name: EMERALD PACKAGING
Address: 2821 10TH ST
City,State,Zip: BERKELEY, CA 94710
Region: STATE
Facility Status: **Completed - Case Closed**
Status Date: 01/01/2000
Global Id: T0600191538
Lead Agency: SAN FRANCISCO BAY RWQCB (REGION 2)
Lead Agency Case Number: Not reported
Latitude: 37.855262
Longitude: -122.288578
Case Type: Cleanup Program Site
Case Worker: UUU
Local Agency: BERKELEY, CITY OF
RB Case Number: 01S0401
File Location: Not reported
Potential Media Affected: Other Groundwater (uses other than drinking water)
Potential Contaminants of Concern: Acetone
EPA Region: 9
Coordinate Source: Google Geocode
Cuf Case: NO
Quantity Released Gallons: 0
Begin Date: 01/01/1985
Leak Reported Date: 01/01/1985
How Discovered: Tank Closure
How Discovered Description: Not reported
Discharge Source: Other
Discharge Cause: Unknown
Stop Method: Not reported
Stop Description: Not reported
No Further Action Date: 01/01/2000
CA Water Watershed Name: Bay Bridges - Berkeley (203.30)
Dwr Groundwater Subbasin Name: Santa Clara Valley - East Bay Plain (2-009.04)
Disadvantaged Community: Not reported

Map ID
Direction
Distance
Elevation Site

MAP FINDINGS

Database(s) EDR ID Number EPA ID Number

EMERALD PACKAGING (Continued) **1000353362**

CA Enviroscreen 3 Score: 76-80%
CA Enviroscreen 4 Score: 65-70%
Military DOD Site: No
Facility Project Subtype: Not reported
RWQCB Region: SAN FRANCISCO BAY RWQCB (REGION 2)
Site History: Not reported

Click here to access the California GeoTracker records for this facility:

CA FID UST:
Facility ID: 01000686
Regulated By: UTNKI
Regulated ID: CAD073928
Cortese Code: Not reported
SIC Code: Not reported
Facility Phone: 4158418343
Mail To: Not reported
Mailing Address: 2821 10TH ST
Mailing Address 2: Not reported
Mailing City,St,Zip: BERKELEY 94710
Contact: Not reported
Contact Phone: Not reported
DUNs Number: Not reported
NPDES Number: Not reported
EPA ID: Not reported
Comments: Not reported
Status: Inactive

CORTESE:
Name: EMERALD PACKAGING
Address: 2821 10TH ST
City,State,Zip: BERKELEY, CA 94710
Region: CORTESE
Envirostor Id: Not reported
Global ID: T0600100510
Site/Facility Type: LUST CLEANUP SITE
Cleanup Status: COMPLETED - CASE CLOSED
Status Date: Not reported
Site Code: Not reported
Latitude: Not reported
Longitude: Not reported
Owner: Not reported
Enf Type: Not reported
Swat R: Not reported
Flag: active
Order No: Not reported
Waste Discharge System No: Not reported
Effective Date: Not reported
Region 2: Not reported
WID Id: Not reported
Solid Waste Id No: Not reported
Waste Management Uit Name: Not reported
File Name: Active Open

HIST CORTESE:
edr_fname: EMERALD PACKAGING

Map ID
Direction
Distance
Elevation | Site | MAP FINDINGS | Database(s) | EDR ID Number
EPA ID Number

EMERALD PACKAGING (Continued) **1000353362**

edr_fadd1: 2821 10TH
City,State,Zip: BERKELEY, CA 94710
Region: CORTESE
Facility County Code: 1
Reg By: LTNKA
Reg Id: 01-0557

CERS:
Name: EMERALD PACKAGING
Address: 2821 10TH ST
City,State,Zip: BERKELEY, CA 94710
Site ID: 728463
CERS ID: T0600191538
CERS Description: Cleanup Program Site

Coordinates:
Site ID: 728463
Facility Name: EMERALD PACKAGING
Env Int Type Code: CPS
Program ID: T0600191538
Coord Name: Not reported
Ref Point Type Desc: Unknown,
Latitude: 37.855262
Longitude: -122.288578

Affiliation:
Affiliation Type Desc: Local Agency Caseworker
Entity Name: GEOFFERY FIEDLER - BERKELEY, CITY OF
Entity Title: Not reported
Affiliation Address: 2118 MILVIA STREET 3RD FLOOR
Affiliation City: BERKELEY
Affiliation State: CA
Affiliation Country: Not reported
Affiliation Zip: Not reported
Affiliation Phone: ,

Affiliation Type Desc: Regional Board Caseworker
Entity Name: Regional Water Board - SAN FRANCISCO BAY RWQCB (REGION 2)
Entity Title: Not reported
Affiliation Address: 1515 CLAY ST SUITE 1400
Affiliation City: OAKLAND
Affiliation State: CA
Affiliation Country: Not reported
Affiliation Zip: Not reported
Affiliation Phone: ,

Name: EMERALD PACKAGING
Address: 2821 10TH ST
City,State,Zip: BERKELEY, CA 94710
Site ID: 728463
CERS ID: T0600100510
CERS Description: Leaking Underground Storage Tank Cleanup Site

Coordinates:
Site ID: 728463
Facility Name: EMERALD PACKAGING

Map ID
Direction
Distance
Elevation

MAP FINDINGS

Site

Database(s)

EDR ID Number
EPA ID Number

EMERALD PACKAGING (Continued) **1000353362**

Env Int Type Code:	CPS
Program ID:	T0600191538
Coord Name:	Not reported
Ref Point Type Desc:	Unknown,
Latitude:	37.855262
Longitude:	-122.288578

Affiliation:

Affiliation Type Desc:	Local Agency Caseworker
Entity Name:	GEOFFERY FIEDLER - BERKELEY, CITY OF
Entity Title:	Not reported
Affiliation Address:	2118 MILVIA STREET 3RD FLOOR
Affiliation City:	BERKELEY
Affiliation State:	CA
Affiliation Country:	Not reported
Affiliation Zip:	Not reported
Affiliation Phone:	,

Affiliation Type Desc:	Regional Board Caseworker
Entity Name:	Regional Water Board - SAN FRANCISCO BAY RWQCB (REGION 2)
Entity Title:	Not reported
Affiliation Address:	1515 CLAY ST SUITE 1400
Affiliation City:	OAKLAND
Affiliation State:	CA
Affiliation Country:	Not reported
Affiliation Zip:	Not reported
Affiliation Phone:	,

V154 **EMERALD PACKAGING INC.** **Notify 65** **S100179674**
ESE **2821 TENTH ST.** **N/A**
1/8-1/4 **BERKELEY, CA 92661**
0.204 mi.
1076 ft. **Site 6 of 10 in cluster V**

Relative:
Higher

Actual:
46 ft.

NOTIFY 65:

Name:	EMERALD PACKAGING INC.
Address:	2821 TENTH ST.
City,State,Zip:	BERKELEY, CA 92661
Date Reported:	Not reported
Staff Initials:	Not reported
Board File Number:	Not reported
Facility Type:	Not reported
Discharge Date:	Not reported
Issue Date:	Not reported
Incident Description:	Not reported
Global ID:	Not reported
Status:	Not reported

MAP FINDINGS

Map ID / Direction / Distance / Elevation	Site	Database(s)	EDR ID Number / EPA ID Number
T155	**AGENUS WEST LLC**	**RCRA-LQG**	**1004676925**
South	**901 HEINZ ST**	**FINDS**	**CAR000091231**
1/8-1/4	**BERKELEY, CA 94710**	**ECHO**	
0.207 mi.		**E MANIFEST**	
1091 ft.	**Site 4 of 6 in cluster T**		

Relative:
Lower

Actual:
36 ft.

RCRA Listings:

Date Form Received by Agency:	20240228
Handler Name:	Agenus West Llc
Handler Address:	Heinz Ave.
Handler City,State,Zip:	BERKELEY, CA 94710
EPA ID:	CAR000091231
Contact Name:	JENNIFER GRAY
Contact Address:	CHRISTIE AVE
Contact City,State,Zip:	EMERYVILLE, CA 94608
Contact Telephone:	781-674-4499
Contact Fax:	Not reported
Contact Email:	JENNIFER.GRAY@AGENUSBIO.COM
Contact Title:	SENIOR DIRECTOR, FACILITIES & EHS
EPA Region:	09
Land Type:	Private
Federal Waste Generator Description:	Large Quantity Generator
Non-Notifier:	Not reported
Biennial Report Cycle:	Not reported
Accessibility:	Not reported
Active Site Indicator:	Handler Activities
State District Owner:	Not reported
State District:	Not reported
Mailing Address:	CHRISTIE AVE.
Mailing City,State,Zip:	EMERYVILLE, CA 94608
Owner Name:	Agenus West Llc
Owner Type:	Private
Operator Name:	Agenus West Llc
Operator Type:	Private
Short-Term Generator Activity:	No
Importer Activity:	No
Mixed Waste Generator:	No
Transporter Activity:	No
Transfer Facility Activity:	No
Recycler Activity with Storage:	No
Small Quantity On-Site Burner Exemption:	No
Smelting Melting and Refining Furnace Exemption:	No
Underground Injection Control:	No
Off-Site Waste Receipt:	No
Universal Waste Indicator:	No
Universal Waste Destination Facility:	No
Federal Universal Waste:	No
Active Site State-Reg Handler:	---
Federal Facility Indicator:	Not reported
Hazardous Secondary Material Indicator:	N
Sub-Part K Indicator:	Not reported
2018 GPRA Permit Baseline:	Not on the Baseline
2018 GPRA Renewals Baseline:	Not on the Baseline
202 GPRA Corrective Action Baseline:	No
Subject to Corrective Action Universe:	No
Non-TSDFs Where RCRA CA has Been Imposed Universe:	No
Corrective Action Priority Ranking:	No NCAPS ranking
Environmental Control Indicator:	No
Institutional Control Indicator:	No

Map ID
Direction
Distance
Elevation | Site | MAP FINDINGS | Database(s) | EDR ID Number
EPA ID Number

AGENUS WEST LLC (Continued) **1004676925**

Human Exposure Controls Indicator:	N/A
Groundwater Controls Indicator:	N/A
Significant Non-Complier Universe:	No
Unaddressed Significant Non-Complier Universe:	No
Addressed Significant Non-Complier Universe:	No
Significant Non-Complier With a Compliance Schedule Universe:	No
Financial Assurance Required:	Not reported
Handler Date of Last Change:	20240311
Recognized Trader-Importer:	No
Recognized Trader-Exporter:	No
Importer of Spent Lead Acid Batteries:	No
Exporter of Spent Lead Acid Batteries:	No
Recycler Activity Without Storage:	No
Manifest Broker:	No
Sub-Part P Indicator:	No

Biennial: List of Years
Year: 2017

Click Here for Biennial Reporting System Data:

Hazardous Waste Summary:

Waste Code:	D000
Waste Description:	Not Defined
Waste Code:	D001
Waste Description:	Ignitable Waste
Waste Code:	D002
Waste Description:	Corrosive Waste
Waste Code:	D003
Waste Description:	Reactive Waste
Waste Code:	D005
Waste Description:	Barium
Waste Code:	D009
Waste Description:	Mercury
Waste Code:	D011
Waste Description:	Silver
Waste Code:	D022
Waste Description:	Chloroform
Waste Code:	D038
Waste Description:	Pyridine
Waste Code:	F001
Waste Description:	The Following Spent Halogenated Solvents Used In Degreasing: Tetrachloroethylene, Trichlorethylene, Methylene Chloride, 1,1,1-Trichloroethane, Carbon Tetrachloride And Chlorinated Fluorocarbons; All Spent Solvent Mixtures/Blends Used In Degreasing Containing, Before Use, A Total Of Ten Percent Or More (By Volume) Of One Or More Of The Above Halogenated Solvents Or Those Solvents Listed

AGENUS WEST LLC (Continued) **1004676925**

In F002, F004, And F005; And Still Bottoms From The Recovery Of These Spent Solvents And Spent Solvent Mixtures.

Waste Code: F003
Waste Description: The Following Spent Nonhalogenated Solvents: Xylene, Acetone, Ethyl Acetate, Ethyl Benzene, Ethyl Ether, Methyl Isobutyl Ketone, N-Butyl Alcohol, Cyclohexanone, And Methanol; All Spent Solvent Mixtures/Blends Containing, Before Use, Only The Above Spent Nonhalogenated Solvents; And All Spent Solvent Mixtures/Blends Containing, Before Use, One Or More Of The Above Nonhalogenated Solvents, And A Total Of Ten Percent Or More (By Volume) Of One Or More Of Those Solvents Listed In F001, F002, F004, And F005; And Still Bottoms From The Recovery Of These Spent Solvents And Spent Solvent Mixtures.

Waste Code: F005
Waste Description: The Following Spent Nonhalogenated Solvents: Toluene, Methyl Ethyl Ketone, Carbon Disulfide, Isobutanol, Pyridine, Benzene, 2-Ethoxyethanol, And 2-Nitropropane; All Spent Solvent Mixtures/Blends Containing, Before Use, A Total Of Ten Percent Or More (By Volume) Of One Or More Of The Above Nonhalogenated Solvents Or Those Solvents Listed In F001, F002, Or F004; And Still Bottoms From The Recovery Of These Spent Solvents And Spent Solvent Mixtures.

Waste Code: P030
Waste Description: Cyanides (Soluble Cyanide Salts), Not Otherwise Specified

Waste Code: P105
Waste Description: Sodium Azide

Waste Code: U003
Waste Description: Acetonitrile (I,T)

Waste Code: U123
Waste Description: Formic Acid (C,T)

Waste Code: U196
Waste Description: Pyridine

Waste Code: U236
Waste Description: 2,7-Naphthalenedisulfonic Acid,3,3'-[(3,3'-Dimethyl[1,1'-Biphenyl]-4,4'-Diyl)Bis(Azo)Bis[5-Amino -4-Hydroxy]-, Tetrasodium Salt (Or) Trypan Blue

Handler - Owner Operator:

Owner/Operator Indicator:	Owner
Owner/Operator Name: AGENUS WEST LLC	
Legal Status:	Private
Date Became Current:	20160101
Date Ended Current:	Not reported
Owner/Operator Address:	793 HEINZ AVE.
Owner/Operator City,State,Zip:	BERKELEY, CA 94710
Owner/Operator Telephone:	781-674-4400
Owner/Operator Telephone Ext:	Not reported
Owner/Operator Fax:	Not reported
Owner/Operator Email:	Not reported

Map ID
Direction
Distance
Elevation | Site | MAP FINDINGS | Database(s) | EDR ID Number
EPA ID Number

AGENUS WEST LLC (Continued) **1004676925**

Owner/Operator Indicator: Owner
Owner/Operator Name: XOMA (US) L L C
Legal Status: Private
Date Became Current: Not reported
Date Ended Current: Not reported
Owner/Operator Address: 2910 7TH ST
Owner/Operator City,State,Zip: BERKELEY, CA 94710
Owner/Operator Telephone: 510-644-1170
Owner/Operator Telephone Ext: Not reported
Owner/Operator Fax: Not reported
Owner/Operator Email: Not reported

Owner/Operator Indicator: Owner
Owner/Operator Name: AGENUS WEST LLC
Legal Status: Private
Date Became Current: 20160101
Date Ended Current: Not reported
Owner/Operator Address: 793 HEINZ AVE.
Owner/Operator City,State,Zip: BERKELEY, CA 94710
Owner/Operator Telephone: 781-674-4400
Owner/Operator Telephone Ext: Not reported
Owner/Operator Fax: Not reported
Owner/Operator Email: JENNIFER.GRAY@AGENUSBIO.COM

Owner/Operator Indicator: Owner
Owner/Operator Name: AGENUS WEST LLC
Legal Status: Private
Date Became Current: 20231013
Date Ended Current: Not reported
Owner/Operator Address: 6455 CHRISTIE AVE
Owner/Operator City,State,Zip: EMERYVILLE, CA 94608
Owner/Operator Telephone: 781-674-4499
Owner/Operator Telephone Ext: Not reported
Owner/Operator Fax: Not reported
Owner/Operator Email: JENNIFER.GRAY@AGENUSBIO.COM

Owner/Operator Indicator: Operator
Owner/Operator Name: ALFRED DADSON
Legal Status: Private
Date Became Current: 20160101
Date Ended Current: Not reported
Owner/Operator Address: Not reported
Owner/Operator City,State,Zip: Not reported
Owner/Operator Telephone: Not reported
Owner/Operator Telephone Ext: Not reported
Owner/Operator Fax: Not reported
Owner/Operator Email: Not reported

Owner/Operator Indicator: Owner
Owner/Operator Name: XOMA (US) L L C
Legal Status: Private
Date Became Current: Not reported
Date Ended Current: Not reported
Owner/Operator Address: 2910 7TH ST
Owner/Operator City,State,Zip: BERKELEY, CA 94710
Owner/Operator Telephone: 510-644-1170
Owner/Operator Telephone Ext: Not reported

AGENUS WEST LLC (Continued) **1004676925**

Owner/Operator Fax:	Not reported
Owner/Operator Email:	Not reported
Owner/Operator Indicator:	Operator
Owner/Operator Name: AGENUS WEST LLC	
Legal Status:	Private
Date Became Current:	20160101
Date Ended Current:	Not reported
Owner/Operator Address:	793 HEINZ AVE.
Owner/Operator City,State,Zip:	BERKELEY, CA 94710
Owner/Operator Telephone:	781-674-4400
Owner/Operator Telephone Ext:	Not reported
Owner/Operator Fax:	Not reported
Owner/Operator Email:	JENNIFER.GRAY@AGENUSBIO.COM
Owner/Operator Indicator:	Operator
Owner/Operator Name: AGENUS WEST LLC	
Legal Status:	Private
Date Became Current:	20160101
Date Ended Current:	Not reported
Owner/Operator Address:	793 HEINZ AVE.
Owner/Operator City,State,Zip:	BERKELEY, CA 94710
Owner/Operator Telephone:	781-674-4400
Owner/Operator Telephone Ext:	Not reported
Owner/Operator Fax:	Not reported
Owner/Operator Email:	Not reported
Owner/Operator Indicator:	Owner
Owner/Operator Name: AGENUS INC	
Legal Status:	Private
Date Became Current:	20160101
Date Ended Current:	Not reported
Owner/Operator Address:	3 FORBES RD
Owner/Operator City,State,Zip:	LEXINGTON, MA 02421
Owner/Operator Telephone:	781-674-4400
Owner/Operator Telephone Ext:	Not reported
Owner/Operator Fax:	Not reported
Owner/Operator Email:	Not reported
Owner/Operator Indicator:	Operator
Owner/Operator Name: AGENUS WEST LLC	
Legal Status:	Private
Date Became Current:	20231013
Date Ended Current:	Not reported
Owner/Operator Address:	6455 CHRISTIE AVE
Owner/Operator City,State,Zip:	EMERYVILLE, CA 94608
Owner/Operator Telephone:	781-674-4499
Owner/Operator Telephone Ext:	Not reported
Owner/Operator Fax:	Not reported
Owner/Operator Email:	JENNIFER.GRAY@AGENUSBIO.COM

Historic Generators:

Receive Date:	20180314
Handler Name: AGENUS WEST LLC	
Federal Waste Generator Description:	Large Quantity Generator
State District Owner:	Not reported
Large Quantity Handler of Universal Waste:	No

Map ID
Direction
Distance
Elevation | Site | MAP FINDINGS | Database(s) | EDR ID Number
EPA ID Number

AGENUS WEST LLC (Continued) **1004676925**

Recognized Trader Importer: No
Recognized Trader Exporter: No
Spent Lead Acid Battery Importer: No
Spent Lead Acid Battery Exporter: No
Current Record: No
Non Storage Recycler Activity: No
Electronic Manifest Broker: No

Receive Date: 20010205
Handler Name: XOMA (U S) L L C
Federal Waste Generator Description: Small Quantity Generator
State District Owner: Not reported
Large Quantity Handler of Universal Waste: No
Recognized Trader Importer: No
Recognized Trader Exporter: No
Spent Lead Acid Battery Importer: No
Spent Lead Acid Battery Exporter: No
Current Record: No
Non Storage Recycler Activity: Not reported
Electronic Manifest Broker: Not reported

Receive Date: 20170822
Handler Name: AGENUS WEST LLC
Federal Waste Generator Description: Small Quantity Generator
State District Owner: Not reported
Large Quantity Handler of Universal Waste: No
Recognized Trader Importer: No
Recognized Trader Exporter: No
Spent Lead Acid Battery Importer: No
Spent Lead Acid Battery Exporter: No
Current Record: No
Non Storage Recycler Activity: Not reported
Electronic Manifest Broker: Not reported

Receive Date: 20240228
Handler Name: AGENUS WEST LLC
Federal Waste Generator Description: Large Quantity Generator
State District Owner: Not reported
Large Quantity Handler of Universal Waste: No
Recognized Trader Importer: No
Recognized Trader Exporter: No
Spent Lead Acid Battery Importer: No
Spent Lead Acid Battery Exporter: No
Current Record: Yes
Non Storage Recycler Activity: No
Electronic Manifest Broker: No

List of NAICS Codes and Descriptions:
NAICS Code: 325412
NAICS Description: PHARMACEUTICAL PREPARATION MANUFACTURING

NAICS Code: 325414
NAICS Description: BIOLOGICAL PRODUCT (EXCEPT DIAGNOSTIC) MANUFACTURING

Facility Has Received Notices of Violations:
Violations: No Violations Found

Map ID
Direction
Distance
Elevation Site

MAP FINDINGS

Database(s) EDR ID Number EPA ID Number

AGENUS WEST LLC (Continued) **1004676925**

Evaluation Action Summary:
Evaluations: No Evaluations Found

FINDS:
Registry ID: 110012209145

Click Here for FRS Facility Detail Report:

Environmental Interest/Information System:
All generators and treatment, storage, and disposal (TSD) facilities who handle hazardous waste are required to report to the EPA Administrator at least once every two years. The data collected is used to create the National Biennial Resource Conservation and Recovery Act (RCRA) Hazardous Waste Report. This data is processed within the RCRA Information (RCRAInfo) database
THE EMISSION INVENTORY SYSTEM (EIS) MAINTAINS AN INVENTORY OF LARGE STATIONARY SOURCES AND VOLUNTARILY-REPORTED SMALLER SOURCES OF AIR POINT POLLUTANT EMITTERS. IT CONTAINS INFORMATION ABOUT FACILITY SITES AND THEIR PHYSICAL LOCATION, EMISSIONS UNITS, EMISSIONS PROCESSES, RELEASE POINTS, CONTROL APPROACHES, AND REGULATIONS. FACILITY INVENTORY DATA ARE KEPT SEPARATE FROM THE EMISSIONS DATA AND HAVE STABLE IDENTIFIERS TO IMPROVE CONTINUITY FROM YEAR TO YEAR AND TO HELP IDENTIFY DUPLICATE OR MISSING FACILITIES
The Resource Conservation and Recovery Act Information System (RCRAInfo) is EPA's comprehensive information system in support of the Resource Conservation and Recovery Act (RCRA) of 1976 and the Hazardous and Solid Waste Amendments (HSWA) of 1984. It tracks many types of information about generators, transporters, treaters, storers, and disposers of hazardous waste.
California's Hazardous Waste Tracking System Data Mart (HWTS-DATAMART) provides information on hazardous waste shipments for generators, transporters, and treatment, storage, and disposal facilities.
Registry ID: 110055792986

Click Here for FRS Facility Detail Report:

Environmental Interest/Information System:
The California Environmental Reporting System (CERS) is a statewide web-based user and information exchange system to support over 140,000 regulated businesses and over 130 local agencies in electronically collecting and reporting significant hazardous materials, hazardous waste and compliance and enforcement data as mandated by California law. Under oversight by Cal/EPA, certified local governing agencies (Unified Program Agencies - UPAs) consolidate, coordinate and provide consistent regulatory activities for six state and federal environmental programs.
The California Environmental Protection Agency (CalEPA) has recently implemented a new data warehouse system (nSite). This data warehouse combines and merges facility and site information from five different systems managed within CalEPA. The five systems are: California Environmental Reporting System (CERS),EnviroStor, GeoTracker, California Integrated Water Quality System (CIWQS), andToxic Release Inventory (TRI).

Click this hyperlink while viewing on your computer to access additional FINDS: detail in the EDR Site Report.

Map ID
Direction
Distance
Elevation | Site | MAP FINDINGS | Database(s) | EDR ID Number
EPA ID Number

AGENUS WEST LLC (Continued) **1004676925**

ECHO:

Envid:	1004676925
Registry ID:	110012209145
DFR URL:	http://echo.epa.gov/detailed-facility-report?fid=110012209145
Name:	AGENUS WEST, LLC
Address:	901 HEINZ ST
City,State,Zip:	BERKELEY, CA 94710

E MANIFEST:

Manifest Tracking Number:	002007763VES
Last Updated Date:	20221003
Shipped Date:	20220920
Received Date:	20220930
Manifest Status:	Signed
Submission Type:	DataImage5Copy
Origin Type:	Service
Generator EPA ID:	CAR000091231
Generator Name:	AGENUS WEST
Generator Mail Street Number:	Not reported
Generator Mail Street 1:	901 HEINZ AVE
Generator Mail Street 2:	Not reported
Generator Mail City:	BERKELEY
Generator Mail State:	CA
Generator Mail Zip:	94710-2752
Generator Location Street Number:	Not reported
Generator Location Street 1:	793 HEINZ AVE
Generator Location Street 2:	Not reported
Generator Location City:	BERKELEY
Generator Location Zip:	94710-2752
Generator Location State:	CA
Generator Contact Company Name:	Not reported
Designated Facility EPA ID:	CAD008302903
Designated Facility Name:	Not reported
Designated Facility Mail Street Number:	107
Designated Facility Mail Street 1:	1704 W. FIRST STREET
Designated Facility Mail Street 2:	L.L.C.
Designated Facility Mail City:	AZUSA
Designated Facility Mail Zip:	91702
Designated Facility Mail State:	CA
Designated Facility Location Street Number:	1704
Designated Facility Location Street 1:	L.L.C.
Designated Facility Location Street 2:	1704 W. FIRST STREET
Designated Facility Location City:	AZUSA
Designated Facility Location Zip:	91702
Designated Facility Location State:	CA
Designated Facility Contact Company Name:	VEOLIA ES TECHNICAL SOLUTIONS,
Manifest Residue Indicator:	N
Rejection Indicator:	N

Manifest Tracking Number:	002110406VES
Last Updated Date:	20230306
Shipped Date:	20230202
Received Date:	20230228
Manifest Status:	Signed
Submission Type:	DataImage5Copy
Origin Type:	Service

Map ID
Direction
Distance
Elevation | Site | MAP FINDINGS | Database(s) | EDR ID Number
EPA ID Number

AGENUS WEST LLC (Continued) **1004676925**

Generator EPA ID:	CAR000091231
Generator Name:	AGENUS WEST
Generator Mail Street Number:	Not reported
Generator Mail Street 1:	901 HEINZ AVE
Generator Mail Street 2:	Not reported
Generator Mail City:	BERKELEY
Generator Mail State:	CA
Generator Mail Zip:	94710-2752
Generator Location Street Number:	Not reported
Generator Location Street 1:	793 HEINZ AVE
Generator Location Street 2:	Not reported
Generator Location City:	BERKELEY
Generator Location Zip:	94710-2752
Generator Location State:	CA
Generator Contact Company Name:	Not reported
Designated Facility EPA ID:	TXD000838896
Designated Facility Name:	Not reported
Designated Facility Mail Street Number:	Not reported
Designated Facility Mail Street 1:	7665 HIGWAY 73
Designated Facility Mail Street 2:	L.L.C.
Designated Facility Mail City:	BEAUMONT
Designated Facility Mail Zip:	77705
Designated Facility Mail State:	TX
Designated Facility Location Street Number:	7665
Designated Facility Location Street 1:	L.L.C.
Designated Facility Location Street 2:	7665 HIGWAY 73
Designated Facility Location City:	BEAUMONT
Designated Facility Location Zip:	77705
Designated Facility Location State:	TX
Designated Facility Contact Company Name:	VEOLIA ES TECHNICAL SOLUTIONS,
Manifest Residue Indicator:	N
Rejection Indicator:	N

Manifest Tracking Number:	002110407VES
Last Updated Date:	20230217
Shipped Date:	20230202
Received Date:	20230215
Manifest Status:	Signed
Submission Type:	DataImage5Copy
Origin Type:	Service
Generator EPA ID:	CAR000091231
Generator Name:	AGENUS WEST
Generator Mail Street Number:	Not reported
Generator Mail Street 1:	901 HEINZ AVE
Generator Mail Street 2:	Not reported
Generator Mail City:	BERKELEY
Generator Mail State:	CA
Generator Mail Zip:	94710-2752
Generator Location Street Number:	Not reported
Generator Location Street 1:	793 HEINZ AVE
Generator Location Street 2:	Not reported
Generator Location City:	BERKELEY
Generator Location Zip:	94710-2752
Generator Location State:	CA
Generator Contact Company Name:	Not reported
Designated Facility EPA ID:	CAD008302903
Designated Facility Name:	Not reported

Map ID
Direction
Distance
Elevation | Site | MAP FINDINGS | Database(s) | EDR ID Number
EPA ID Number

AGENUS WEST LLC (Continued) **1004676925**

Designated Facility Mail Street Number:	107
Designated Facility Mail Street 1:	1704 W. FIRST STREET
Designated Facility Mail Street 2:	L.L.C.
Designated Facility Mail City:	AZUSA
Designated Facility Mail Zip:	91702
Designated Facility Mail State:	CA
Designated Facility Location Street Number:	1704
Designated Facility Location Street 1:	L.L.C.
Designated Facility Location Street 2:	1704 W. FIRST STREET
Designated Facility Location City:	AZUSA
Designated Facility Location Zip:	91702
Designated Facility Location State:	CA
Designated Facility Contact Company Name:	VEOLIA ES TECHNICAL SOLUTIONS,
Manifest Residue Indicator:	N
Rejection Indicator:	N
Manifest Tracking Number:	001717135VES
Last Updated Date:	20210811
Shipped Date:	20190822
Received Date:	20190828
Manifest Status:	Corrected
Submission Type:	DataImage5Copy
Origin Type:	Service
Generator EPA ID:	CAR000091231
Generator Name:	AGENUS WEST
Generator Mail Street Number:	Not reported
Generator Mail Street 1:	901 HEINZ AVE
Generator Mail Street 2:	Not reported
Generator Mail City:	BERKELEY
Generator Mail State:	CA
Generator Mail Zip:	94710-2752
Generator Location Street Number:	Not reported
Generator Location Street 1:	793 HEINZ AVE
Generator Location Street 2:	Not reported
Generator Location City:	BERKELEY
Generator Location Zip:	94710-2752
Generator Location State:	CA
Generator Contact Company Name:	Not reported
Designated Facility EPA ID:	CAD008302903
Designated Facility Name:	Not reported
Designated Facility Mail Street Number:	107
Designated Facility Mail Street 1:	Not reported
Designated Facility Mail Street 2:	107 SOUTH MOTOR AVENUE
Designated Facility Mail City:	AZUSA
Designated Facility Mail Zip:	91702
Designated Facility Mail State:	CA
Designated Facility Location Street Number:	1704
Designated Facility Location Street 1:	1704 W FIRST ST
Designated Facility Location Street 2:	Not reported
Designated Facility Location City:	AZUSA
Designated Facility Location Zip:	91702
Designated Facility Location State:	CA
Designated Facility Contact Company Name:	VEOLIA ES TECHNICAL SOLUTIONS LLC
Manifest Residue Indicator:	N
Rejection Indicator:	N
Manifest Tracking Number:	001717136VES

Map ID
Direction
Distance
Elevation | Site | MAP FINDINGS | Database(s) | EDR ID Number
EPA ID Number

AGENUS WEST LLC (Continued) **1004676925**

Last Updated Date:	20190911
Shipped Date:	20190822
Received Date:	20190827
Manifest Status:	Signed
Submission Type:	DataImage5Copy
Origin Type:	Service
Generator EPA ID:	CAR000091231
Generator Name:	AGENUS WEST
Generator Mail Street Number:	Not reported
Generator Mail Street 1:	901 HEINZ AVE
Generator Mail Street 2:	Not reported
Generator Mail City:	BERKELEY
Generator Mail State:	CA
Generator Mail Zip:	94710-2752
Generator Location Street Number:	Not reported
Generator Location Street 1:	793 HEINZ AVE
Generator Location Street 2:	Not reported
Generator Location City:	BERKELEY
Generator Location Zip:	94710-2752
Generator Location State:	CA
Generator Contact Company Name:	Not reported
Designated Facility EPA ID:	CAT080014079
Designated Facility Name:	Not reported
Designated Facility Mail Street Number:	1125
Designated Facility Mail Street 1:	CA94801 CA013US 1125
Designated Facility Mail Street 2:	1125 HENSLEY STREET
Designated Facility Mail City:	RICHMOND
Designated Facility Mail Zip:	94801
Designated Facility Mail State:	CA
Designated Facility Location Street Number:	1125
Designated Facility Location Street 1:	1125 HENSLEY STREET
Designated Facility Location Street 2:	Not reported
Designated Facility Location City:	RICHMOND
Designated Facility Location Zip:	94801-2118
Designated Facility Location State:	CA
Designated Facility Contact Company Name:	VEOLIA ES TECHNICAL SOLUTIONS LLC RICHMOND
Manifest Residue Indicator:	N
Rejection Indicator:	N

Manifest Tracking Number:	001792138VES
Last Updated Date:	20210611
Shipped Date:	20200724
Received Date:	20200804
Manifest Status:	Corrected
Submission Type:	DataImage5Copy
Origin Type:	Service
Generator EPA ID:	CAR000091231
Generator Name:	AGENUS WEST
Generator Mail Street Number:	Not reported
Generator Mail Street 1:	901 HEINZ AVE
Generator Mail Street 2:	Not reported
Generator Mail City:	BERKELEY
Generator Mail State:	CA
Generator Mail Zip:	94710-2752
Generator Location Street Number:	Not reported
Generator Location Street 1:	793 HEINZ AVE
Generator Location Street 2:	Not reported

Map ID
Direction
Distance
Elevation | Site | MAP FINDINGS | Database(s) | EDR ID Number
EPA ID Number

AGENUS WEST LLC (Continued) **1004676925**

Generator Location City:	BERKELEY
Generator Location Zip:	94710-2752
Generator Location State:	CA
Generator Contact Company Name:	Not reported
Designated Facility EPA ID:	CAD008302903
Designated Facility Name:	Not reported
Designated Facility Mail Street Number:	107
Designated Facility Mail Street 1:	Not reported
Designated Facility Mail Street 2:	SOUTH MOTOR AVENUE
Designated Facility Mail City:	AZUSA
Designated Facility Mail Zip:	91702
Designated Facility Mail State:	CA
Designated Facility Location Street Number:	1704
Designated Facility Location Street 1:	W FIRST ST
Designated Facility Location Street 2:	Not reported
Designated Facility Location City:	AZUSA
Designated Facility Location Zip:	91702
Designated Facility Location State:	CA
Designated Facility Contact Company Name:	VEOLIA ES TECHNICAL SOLUTIONS LLC
Manifest Residue Indicator:	N
Rejection Indicator:	N

Manifest Tracking Number:	001793126VES
Last Updated Date:	20210604
Shipped Date:	20201201
Received Date:	20201209
Manifest Status:	Corrected
Submission Type:	DataImage5Copy
Origin Type:	Service
Generator EPA ID:	CAR000091231
Generator Name:	AGENUS WEST
Generator Mail Street Number:	Not reported
Generator Mail Street 1:	901 HEINZ AVE
Generator Mail Street 2:	Not reported
Generator Mail City:	BERKELEY
Generator Mail State:	CA
Generator Mail Zip:	94710-2752
Generator Location Street Number:	Not reported
Generator Location Street 1:	793 HEINZ AVE
Generator Location Street 2:	Not reported
Generator Location City:	BERKELEY
Generator Location Zip:	94710-2752
Generator Location State:	CA
Generator Contact Company Name:	Not reported
Designated Facility EPA ID:	CAD008302903
Designated Facility Name:	Not reported
Designated Facility Mail Street Number:	107
Designated Facility Mail Street 1:	1704 W. FIRST STREET
Designated Facility Mail Street 2:	L.L.C.
Designated Facility Mail City:	AZUSA
Designated Facility Mail Zip:	91702
Designated Facility Mail State:	CA
Designated Facility Location Street Number:	1704
Designated Facility Location Street 1:	L.L.C.
Designated Facility Location Street 2:	1704 W. FIRST STREET
Designated Facility Location City:	AZUSA
Designated Facility Location Zip:	91702

Map ID
Direction
Distance
Elevation | Site | MAP FINDINGS | Database(s) | EDR ID Number
EPA ID Number

AGENUS WEST LLC (Continued) **1004676925**

Designated Facility Location State:	CA
Designated Facility Contact Company Name:	VEOLIA ES TECHNICAL SOLUTIONS,
Manifest Residue Indicator:	N
Rejection Indicator:	N
Manifest Tracking Number:	001793127VES
Last Updated Date:	20210104
Shipped Date:	20201201
Received Date:	20201230
Manifest Status:	Signed
Submission Type:	DataImage5Copy
Origin Type:	Service
Generator EPA ID:	CAR000091231
Generator Name:	AGENUS WEST
Generator Mail Street Number:	Not reported
Generator Mail Street 1:	901 HEINZ AVE
Generator Mail Street 2:	Not reported
Generator Mail City:	BERKELEY
Generator Mail State:	CA
Generator Mail Zip:	94710-2752
Generator Location Street Number:	Not reported
Generator Location Street 1:	793 HEINZ AVE
Generator Location Street 2:	Not reported
Generator Location City:	BERKELEY
Generator Location Zip:	94710-2752
Generator Location State:	CA
Generator Contact Company Name:	Not reported
Designated Facility EPA ID:	TXD000838896
Designated Facility Name:	Not reported
Designated Facility Mail Street Number:	Not reported
Designated Facility Mail Street 1:	HWY 73-3.5 MI W. TAYLORS BAYOU
Designated Facility Mail Street 2:	L.L.C.
Designated Facility Mail City:	PORT ARTHUR
Designated Facility Mail Zip:	77640
Designated Facility Mail State:	TX
Designated Facility Location Street Number:	Not reported
Designated Facility Location Street 1:	L.L.C.
Designated Facility Location Street 2:	HWY 73-3.5 MI W. TAYLORS BAYOU
Designated Facility Location City:	PORT ARTHUR
Designated Facility Location Zip:	77640
Designated Facility Location State:	TX
Designated Facility Contact Company Name:	VEOLIA ES TECHNICAL SOLUTIONS,
Manifest Residue Indicator:	N
Rejection Indicator:	N
Manifest Tracking Number:	001794176VES
Last Updated Date:	20211130
Shipped Date:	20210929
Received Date:	20211115
Manifest Status:	Signed
Submission Type:	DataImage5Copy
Origin Type:	Service
Generator EPA ID:	CAR000091231
Generator Name:	AGENUS WEST
Generator Mail Street Number:	Not reported
Generator Mail Street 1:	901 HEINZ AVE
Generator Mail Street 2:	Not reported

Map ID
Direction
Distance
Elevation | Site | MAP FINDINGS | Database(s) | EDR ID Number
EPA ID Number

AGENUS WEST LLC (Continued) **1004676925**

Generator Mail City:	BERKELEY
Generator Mail State:	CA
Generator Mail Zip:	94710-2752
Generator Location Street Number:	Not reported
Generator Location Street 1:	793 HEINZ AVE
Generator Location Street 2:	Not reported
Generator Location City:	BERKELEY
Generator Location Zip:	94710-2752
Generator Location State:	CA
Generator Contact Company Name:	Not reported
Designated Facility EPA ID:	TXD000838896
Designated Facility Name:	Not reported
Designated Facility Mail Street Number:	Not reported
Designated Facility Mail Street 1:	7665 HIGWAY 73
Designated Facility Mail Street 2:	L.L.C.
Designated Facility Mail City:	BEAUMONT
Designated Facility Mail Zip:	77705
Designated Facility Mail State:	TX
Designated Facility Location Street Number:	Not reported
Designated Facility Location Street 1:	L.L.C.
Designated Facility Location Street 2:	7665 HIGWAY 73
Designated Facility Location City:	BEAUMONT
Designated Facility Location Zip:	77705
Designated Facility Location State:	TX
Designated Facility Contact Company Name:	VEOLIA ES TECHNICAL SOLUTIONS,
Manifest Residue Indicator:	N
Rejection Indicator:	N

Manifest Tracking Number:	001794797VES
Last Updated Date:	20210607
Shipped Date:	20201221
Received Date:	20201231
Manifest Status:	Corrected
Submission Type:	DataImage5Copy
Origin Type:	Service
Generator EPA ID:	CAR000091231
Generator Name:	AGENUS WEST
Generator Mail Street Number:	Not reported
Generator Mail Street 1:	901 HEINZ AVE
Generator Mail Street 2:	Not reported
Generator Mail City:	BERKELEY
Generator Mail State:	CA
Generator Mail Zip:	94710-2752
Generator Location Street Number:	Not reported
Generator Location Street 1:	793 HEINZ AVE
Generator Location Street 2:	Not reported
Generator Location City:	BERKELEY
Generator Location Zip:	94710-2752
Generator Location State:	CA
Generator Contact Company Name:	Not reported
Designated Facility EPA ID:	CAD008302903
Designated Facility Name:	Not reported
Designated Facility Mail Street Number:	107
Designated Facility Mail Street 1:	1704 W. FIRST STREET
Designated Facility Mail Street 2:	L.L.C.
Designated Facility Mail City:	AZUSA
Designated Facility Mail Zip:	91702

Map ID
Direction
Distance
Elevation | Site | MAP FINDINGS | Database(s) | EDR ID Number
EPA ID Number

AGENUS WEST LLC (Continued) **1004676925**

Designated Facility Mail State:	CA
Designated Facility Location Street Number:	1704
Designated Facility Location Street 1:	L.L.C.
Designated Facility Location Street 2:	1704 W. FIRST STREET
Designated Facility Location City:	AZUSA
Designated Facility Location Zip:	91702
Designated Facility Location State:	CA
Designated Facility Contact Company Name:	VEOLIA ES TECHNICAL SOLUTIONS,
Manifest Residue Indicator:	N
Rejection Indicator:	N

Manifest Tracking Number:	001794798VES
Last Updated Date:	20210126
Shipped Date:	20201221
Received Date:	20210122
Manifest Status:	Signed
Submission Type:	DataImage5Copy
Origin Type:	Service
Generator EPA ID:	CAR000091231
Generator Name:	AGENUS WEST
Generator Mail Street Number:	Not reported
Generator Mail Street 1:	901 HEINZ AVE
Generator Mail Street 2:	Not reported
Generator Mail City:	BERKELEY
Generator Mail State:	CA
Generator Mail Zip:	94710-2752
Generator Location Street Number:	Not reported
Generator Location Street 1:	793 HEINZ AVE
Generator Location Street 2:	Not reported
Generator Location City:	BERKELEY
Generator Location Zip:	94710-2752
Generator Location State:	CA
Generator Contact Company Name:	Not reported
Designated Facility EPA ID:	TXD000838896
Designated Facility Name:	Not reported
Designated Facility Mail Street Number:	Not reported
Designated Facility Mail Street 1:	HWY 73-3.5 MI W. TAYLORS BAYOU
Designated Facility Mail Street 2:	L.L.C.
Designated Facility Mail City:	PORT ARTHUR
Designated Facility Mail Zip:	77640
Designated Facility Mail State:	TX
Designated Facility Location Street Number:	Not reported
Designated Facility Location Street 1:	L.L.C.
Designated Facility Location Street 2:	HWY 73-3.5 MI W. TAYLORS BAYOU
Designated Facility Location City:	PORT ARTHUR
Designated Facility Location Zip:	77640
Designated Facility Location State:	TX
Designated Facility Contact Company Name:	VEOLIA ES TECHNICAL SOLUTIONS,
Manifest Residue Indicator:	N
Rejection Indicator:	N

State Waste:

Manifest Tracking Number:	001794799VES
Waste Line Number:	1
State Waste Code Owner:	CA
State Waste Code:	331
State Waste:	Off-specification, aged, or surplus organics

MAP FINDINGS

Map ID / Direction / Distance / Elevation | Site | Database(s) | EDR ID Number / EPA ID Number

AGENUS WEST LLC (Continued) **1004676925**

Transporter:
- Manifest Tracking Number: 001794799VES
- Transporter Line Number: 1
- Transporter EPA ID: NJD080631369
- Transporter Name: Veolia Es Technical Solutions

Waste Line:
- Manifest Tracking Number: 001794799VES
- Waste Line Number: 1
- U.S. DOT Hazardous Indicator: N
- U.S. DOT ID Number: Not reported
- U.S. DOT Description: Not reported
- Non-Hazardous Waste Description: NON-RCRA HAZARDOUS WASTE LIQUID, (GLYCEROL, SILICONES)
- Number of Containers: 1
- Container Type Code: DF
- Container Type Description: Fiberboard or plastic drums, barrels, kegs
- Waste Quantity: 150
- Quantity Unit of Measure Code: P
- Quantity Unit of Measure Description: Pounds
- Waste Quantity, in Tons: 0.075
- Acute Waste Quantity, in Tons: 0
- Non-Acute Waste Quantity, in Tons: 0.075
- Waste Quantity, in Kilograms: 68.02725
- Acute Waste Quantity, in Kilograms: 0
- Non-Acute Waste Quantity, in Kilorgrams: 68.02725
- Management Method Code: H141
- Management Method Description: STORAGE, BULKING AND/OR TRANSFER OFF SITE
- Waste Residue Indicator: N
- Quantity Discrepancy Indicator: N
- Waste Type Discrepancy Indicator: N
- Waste Density: Not reported
- Waste Density Unit of Measure Code: Not reported
- Waste Density Unit of Measure Description: Not reported
- Form Code: Not reported
- Form Code Description: Not reported
- Source Code: Not reported
- Source Code Description: Not reported
- Waste Minimization Code: Not reported
- Waste Minimization Code Description: Not reported
- Consent Number: Not reported
- EPA Waste Indicator: N

Click this hyperlink while viewing on your computer to access
29 additional US EManifest: record(s) in the EDR Site Report.

T156 **AGENUS WEST PILOT PLANT** **CERS HAZ WASTE** **S121750050**
South **901 HEINZ AVE** **CERS** **N/A**
1/8-1/4 **BERKELEY, CA 94710**
0.207 mi.
1091 ft. **Site 5 of 6 in cluster T**

Relative: **Lower**
Actual: **36 ft.**

CERS HAZ WASTE:
- Name: AGENUS WEST PILOT PLANT
- Address: 901 HEINZ AVE
- City,State,Zip: BERKELEY, CA 94710
- Site ID: 172485
- CERS ID: 10003963

Map ID
Direction
Distance
Elevation | Site | MAP FINDINGS | Database(s) | EDR ID Number
EPA ID Number

AGENUS WEST PILOT PLANT (Continued) **S121750050**

CERS Description: Hazardous Waste Generator

CERS:
Name: AGENUS WEST PILOT PLANT
Address: 901 HEINZ AVE
City,State,Zip: BERKELEY, CA 94710
Site ID: 172485
CERS ID: 10003963
CERS Description: Chemical Storage Facilities

Violations:
Site ID: 172485
Site Name: Agenus West Pilot Plant
Violation Date: 12-14-2015
Citation: HSC 6.95 25508(a)(1) - California Health and Safety Code, Chapter 6.95, Section(s) 25508(a)(1)
Violation Description: Failure to complete and electronically submit hazardous material inventory information for all reportable hazardous materials on site at or above reportable quantities.
Violation Notes: Returned to compliance on 01/29/2016. The hazardous materials inventory does not include oxygen or carbon dioxide as was observed onsite. In addition, glycine is marked as a radioactive material and is not, and the fire code hazard class and federal hazard categories are not listed for all applicable hazardous materials. Corrective action: Update the inventory to reflect storage at the facility and add fire code hazard class and federal hazard categories for all applicable hazardous materials.
Violation Division: Berkeley City Toxics Management Division
Violation Program: HMRRP
Violation Source: CERS,

Site ID: 172485
Site Name: Agenus West Pilot Plant
Violation Date: 09-01-2020
Citation: HSC 6.5 25200.3.1(b) - California Health and Safety Code, Chapter 6.5, Section(s) 25200.3.1(b)
Violation Description: Failure of the owner or operator managing laboratory hazardous waste in a laboratory accumulation area to comply with the quantity limitations, management, training, or documentation requirements.
Violation Notes: Returned to compliance on 09/01/2020. The hazardous waste container containing Isopropyl alcohol, trypan blue, Diazolidinyl urea, Subtilisin, cell culture, in the photo 901 Room 144 (5).jpg, does not have an accumulation start date. Corrected and confirmed with photo emailed to TMD on 9/1/2020.
Violation Division: Berkeley City Toxics Management Division
Violation Program: HW
Violation Source: CERS,

Site ID: 172485
Site Name: Agenus West Pilot Plant
Violation Date: 09-01-2020
Citation: HSC 6.95 25505(a)(4) - California Health and Safety Code, Chapter 6.95, Section(s) 25505(a)(4)
Violation Description: Failure to provide initial and annual training to all employees in safety procedures in the event of a release or threatened release of a hazardous material or failure to document and maintain training records for a minimum of three years.

AGENUS WEST PILOT PLANT (Continued) **S121750050**

Violation Notes: Returned to compliance on 09/24/2020. The most recent Hazard Communication and Waste training was completed in May and July 2019. The annual refresher training has not been completed. Corrective action: Document the reason for not meeting the requirement and the plan for completing the annual training and provide a copy to TMD within 30 days.
Violation Division: Berkeley City Toxics Management Division
Violation Program: HMRRP
Violation Source: CERS,

Site ID: 172485
Site Name: Agenus West Pilot Plant
Violation Date: 09-01-2020
Citation: HSC 6.5 25200.3.1(b) - California Health and Safety Code, Chapter 6.5, Section(s) 25200.3.1(b)
Violation Description: Failure of the owner or operator managing laboratory hazardous waste in a laboratory accumulation area to comply with the quantity limitations, management, training, or documentation requirements.
Violation Notes: Returned to compliance on 10/02/2020. The red hazardous waste container with pipette tips w/ trace sulfuric acid in in the photo 901 Lab 206 (1).jpg, has an accumulation start day of 2/12/2029. This exceeds the accumulation time limit of one year from the initial date of accumulation. Corrective action: The facility shall immediately arrange for the removal of the waste, and shall supply a copy of the manifest or bill of lading demonstrating removal to the CUPA within 30 days.
Violation Division: Berkeley City Toxics Management Division
Violation Program: HW
Violation Source: CERS,

Site ID: 172485
Site Name: Agenus West Pilot Plant
Violation Date: 03-09-2017
Citation: HSC 6.95 25508(a)(1) - California Health and Safety Code, Chapter 6.95, Section(s) 25508(a)(1)
Violation Description: Failure to complete and electronically submit hazardous material inventory information for all reportable hazardous materials on site at or above reportable quantities.
Violation Notes: Returned to compliance on 04/10/2017.
Violation Division: Berkeley City Toxics Management Division
Violation Program: HMRRP
Violation Source: CERS,

Site ID: 172485
Site Name: Agenus West Pilot Plant
Violation Date: 12-14-2015
Citation: HSC 6.95 25508.1(f) - California Health and Safety Code, Chapter 6.95, Section(s) 25508.1(f)
Violation Description: Failure to electronically update the business plan within 30 days of a substantial change.
Violation Notes: Returned to compliance on 01/29/2016. business Plan was note electronically updated within 30 days of change in contact listed on Business Owner Operator form. Corrective action: Revise and certify the contacts and phone numbers in CERS.
Violation Division: Berkeley City Toxics Management Division
Violation Program: HMRRP
Violation Source: CERS,

Map ID
Direction
Distance
Elevation Site

MAP FINDINGS

Database(s) EDR ID Number EPA ID Number

AGENUS WEST PILOT PLANT (Continued) **S121750050**

Site ID:	172485
Site Name:	Agenus West Pilot Plant
Violation Date:	03-09-2017
Citation:	HSC 6.95 25508(a)(1) - California Health and Safety Code, Chapter 6.95, Section(s) 25508(a)(1)
Violation Description:	Failure to complete and electronically submit a site map with all required content.
Violation Notes:	Returned to compliance on 04/10/2017.
Violation Division:	Berkeley City Toxics Management Division
Violation Program:	HMRRP
Violation Source:	CERS,

Site ID:	172485
Site Name:	Agenus West Pilot Plant
Violation Date:	12-14-2015
Citation:	HSC 6.95 25505(a)(4) - California Health and Safety Code, Chapter 6.95, Section(s) 25505(a)(4)
Violation Description:	Failure to provide initial and annual training to all employees in safety procedures in the event of a release or threatened release of a hazardous material or failure to document and maintain training records for a minimum of three years.
Violation Notes:	Returned to compliance on 01/11/2016. Annual refresher training for employees has not been completed in accordance with the facility training plan or as required by 25505(a)(4). Last training on chemical hygiene plan completed 11/7/14. Corrective action: Provide a training to employees which covers safety procedures in the event of a release or threatened release of a hazardous material, including but not limited to, familiarity with the emergency response plan.
Violation Division:	Berkeley City Toxics Management Division
Violation Program:	HMRRP
Violation Source:	CERS,

Site ID:	172485
Site Name:	Agenus West Pilot Plant
Violation Date:	12-14-2015
Citation:	HSC 6.95 25508.2 - California Health and Safety Code, Chapter 6.95, Section(s) 25508.2
Violation Description:	Failure to annually review and electronically certify that the business plan is complete, accurate, and up-to-date.
Violation Notes:	Returned to compliance on 01/29/2016. Emergency response plan portion of the HMBP was not reviewed and electronically certified with the 2015 submittal. Corrective action: Review and update the ER Plan and training plan in CERS.
Violation Division:	Berkeley City Toxics Management Division
Violation Program:	HMRRP
Violation Source:	CERS,

Site ID:	172485
Site Name:	Agenus West Pilot Plant
Violation Date:	12-14-2015
Citation:	HSC 6.95 25508(a)(1) - California Health and Safety Code, Chapter 6.95, Section(s) 25508(a)(1)
Violation Description:	Failure to establish and electronically submit an adequate emergency response plan and procedures for a release or threatened release of a hazardous material.
Violation Notes:	Returned to compliance on 01/29/2016. The emergency response plan submitted 3/10/14 is incomplete and inaccurate in that emergency

AGENUS WEST PILOT PLANT (Continued) **S121750050**

contacts are no longer working at the facility, and the plan does not include immediate notification to the unified program agency in the event of release or threatened release of a hazardous material. Corrective action: Update the emergency response plan and submit electronically in CERS.

Violation Division: Berkeley City Toxics Management Division
Violation Program: HMRRP
Violation Source: CERS,

Evaluation:
Eval General Type: Compliance Evaluation Inspection
Eval Date: 03-09-2017
Violations Found: Yes
Eval Type: Routine done by local agency
Eval Notes: 2017 cers submittal was done on 3 8 2017. Current maps were not available during the inspection and will be reviewed at office. RP was Anne Marie Baker- EH&S Consultant. A referral will be made to Fire Prevention regarding storage room that contains a large amount of Liquid O2, liquid Nitrogen and a single wall Diesel fuel tanks. Site plan need revision to include the mentioned storage room. Inventory statement needs revision to list the gases in cubic feet.
Eval Division: Berkeley City Toxics Management Division
Eval Program: HMRRP
Eval Source: CERS,

Eval General Type: Compliance Evaluation Inspection
Eval Date: 08-31-2023
Violations Found: No
Eval Type: Routine done by local agency
Eval Notes: Toxics Management Division (TMD) was on-site to conduct routine Hazardous Materials Business Plan (HMBP), Stormwater (SW), and Hazardous Waste Generator (HWG) inspections. EPA ID#CAR000091231 was active at time of inspection. TMD observed first aid kits, spill kit, shower/eyewash station. Fire extinguishers were serviced the day after inspection, on September 1st, and documentation was submitted to TMD. TMD confirmed the waste disposal records, manifest management and universal waste management were compliant. Emergency response posting was posted. TMD observed waste neutralization unit in waste area. Per operator, initial pH is almost never under 2 or over 12.5, and their operating procedure would be to neutralize that before sending it down the pipes. TMD warned this would be illegal treatment of hazardous waste. If facility ever produces waste outside of these pH thresholds, facility should drum the hazardous waste and ship it off-site for treatment.
Eval Division: Berkeley City Toxics Management Division
Eval Program: HW
Eval Source: CERS,

Eval General Type: Compliance Evaluation Inspection
Eval Date: 08-31-2023
Violations Found: No
Eval Type: Routine done by local agency
Eval Notes: Toxics Management Division (TMD) was on-site to conduct routine Hazardous Materials Business Plan (HMBP), Stormwater (SW), and Hazardous Waste Generator (HWG) inspections. Hazardous materials observed on-site included 4 nitrogen dewars, 4 oxygen dewars, 5 CO2 dewars, diesel generator with day tank upstairs, and various

Map ID
Direction
Distance
Elevation | Site | MAP FINDINGS | Database(s) | EDR ID Number
EPA ID Number

AGENUS WEST PILOT PLANT (Continued) **S121750050**

laboratory chemicals. The materials observed on-site reflected those reported in the CERS Hazardous Materials Inventory on January 4, 2023.

Eval Division: Berkeley City Toxics Management Division
Eval Program: HMRRP
Eval Source: CERS,

Eval General Type: Compliance Evaluation Inspection
Eval Date: 12-14-2015
Violations Found: No
Eval Type: Routine done by local agency
Eval Notes: Onsite to confirm proper management of hazardous waste. Confirmed that fire extinguishers are available and serviced annually. Eyewash/safety showers are checked monthly. Please note, ANSI eyewash standard Z358.1, indicates plumbed flushing equipment shall be activated weekly. Ensure that your maintenance and testing comply with manufacturer standards. Ann-Marie indicates she conducts an annual lab inspection to look for compliance issues and outdated chemicals. Manifests are available and complete.

Eval Division: Berkeley City Toxics Management Division
Eval Program: HW
Eval Source: CERS,

Eval General Type: Compliance Evaluation Inspection
Eval Date: 03-09-2017
Violations Found: No
Eval Type: Routine done by local agency
Eval Notes: 2017 cers submittal was done on 3 8 2017. Current maps were not available during the inspection and will be reviewed at office. RP was Anne Marie Baker- EH&S Consultant. A referral will be made to Fire Prevention regarding storage room that contains a large amount of Liquid O2, liquid Nitrogen and a single wall Diesel fuel tanks. Site plan need revision to include the mentioned storage room. Inventory statement needs revision to list the gases in cubic feet.

Eval Division: Berkeley City Toxics Management Division
Eval Program: HW
Eval Source: CERS,

Eval General Type: Compliance Evaluation Inspection
Eval Date: 09-01-2020
Violations Found: Yes
Eval Type: Routine done by local agency
Eval Notes: Facility generates hazardous waste under EPA ID number CAR000091231. Confirmed the waste disposal records and manifest management. TMD recommends the facility add information to the annual training that covers hazardous waste management requirements, including closed container, accumulation time limits, labeling, etc.

Eval Division: Berkeley City Toxics Management Division
Eval Program: HW
Eval Source: CERS,

Eval General Type: Compliance Evaluation Inspection
Eval Date: 09-01-2020
Violations Found: Yes
Eval Type: Routine done by local agency
Eval Notes: Met with Tat-Yuen Sang, Facilities Manager, and Alyssa Poley, EHS Consultant, for the remote video inspection of Agenus West. Reviewed the information in the Hazardous Materials Business Plan submitted in

Map ID
Direction
Distance
Elevation | Site | MAP FINDINGS | Database(s) | EDR ID Number
EPA ID Number

AGENUS WEST PILOT PLANT (Continued) **S121750050**

CERS on 3/12/2020. TMD was provided training records for review. The most recent training was completed in May and July 2019.

Eval Division: Berkeley City Toxics Management Division
Eval Program: HMRRP
Eval Source: CERS,

Eval General Type: Compliance Evaluation Inspection
Eval Date: 12-14-2015
Violations Found: Yes
Eval Type: Routine done by local agency
Eval Notes: Onsite for routine inspection to confirm information in the HMBP. HMBP submitted in CERS 3/10/14. The facility information and inventory were updated 2/25/15. Alex Naroditsky, emergency contact and environmental contact listed on the Business Owner Operator form is no longer with the company. The secondary emergency contact and EH&S coordinator, Jose Ortiz, is no longer with the company. Met with Anne-Marie Bakker, Manager, Environmental Health and Safety. Entrance to lab areas have a health and safety door sign with emergency contacts and pictograms of hazards. Observed storage of oxygen, carbon dioxide, trypan blue waste onsite, as well as hydrochloric acid, acetic acid, sodium hydroxide and boiler chemicals. Employees received chemical hygiene training 11/7/14, which included chemical and waste handling, initiation of ER procedures. They have not received refresher training this year. Correct violations noted within 30 days and provide documentation of correction. [Truncated]
Eval Division: Berkeley City Toxics Management Division
Eval Program: HMRRP
Eval Source: CERS,

Enforcement Action:
Site ID: 172485
Site Name: Agenus West Pilot Plant
Site Address: 901 HEINZ AVE
Site City: BERKELEY
Site Zip: 94710
Enf Action Date: 12-14-2015
Enf Action Type: Notice of Violation (Unified Program)
Enf Action Description: Notice of Violation Issued by the Inspector at the Time of Inspection
Enf Action Notes: Not reported
Enf Action Division: Berkeley City Toxics Management Division
Enf Action Program: HMRRP
Enf Action Source: CERS,

Coordinates:
Site ID: 172485
Facility Name: Agenus West Pilot Plant
Env Int Type Code: HWG
Program ID: 10003963
Coord Name: Not reported
Ref Point Type Desc: Unknown,
Latitude: 37.853828
Longitude: -122.291679

Affiliation:
Affiliation Type Desc: CUPA District
Entity Name: Berkeley City Toxics Management Division

Map ID
Direction
Distance
Elevation | Site | MAP FINDINGS | Database(s) | EDR ID Number
EPA ID Number

AGENUS WEST PILOT PLANT (Continued) **S121750050**

Entity Title:	Not reported
Affiliation Address:	1947 Center Street, 1st Floor
Affiliation City:	Berkeley
Affiliation State:	CA
Affiliation Country:	Not reported
Affiliation Zip:	94704
Affiliation Phone:	(510) 981-7460,
Affiliation Type Desc:	Parent Corporation
Entity Name:	Agenus West LLC
Entity Title:	Not reported
Affiliation Address:	Not reported
Affiliation City:	Not reported
Affiliation State:	Not reported
Affiliation Country:	Not reported
Affiliation Zip:	Not reported
Affiliation Phone:	,
Affiliation Type Desc:	Environmental Contact
Entity Name:	Jennifer Gray
Entity Title:	Not reported
Affiliation Address:	3 Forbes Road
Affiliation City:	Lexington
Affiliation State:	MA
Affiliation Country:	Not reported
Affiliation Zip:	02421
Affiliation Phone:	,
Affiliation Type Desc:	Operator
Entity Name:	Agenus West LLC Manufacturing Facility
Entity Title:	Not reported
Affiliation Address:	Not reported
Affiliation City:	Not reported
Affiliation State:	Not reported
Affiliation Country:	Not reported
Affiliation Zip:	Not reported
Affiliation Phone:	(510) 204-7605,
Affiliation Type Desc:	Property Owner
Entity Name:	Agenus West LLC
Entity Title:	Not reported
Affiliation Address:	793 Heinz Ave.
Affiliation City:	Berkeley
Affiliation State:	CA
Affiliation Country:	United States
Affiliation Zip:	94710
Affiliation Phone:	(781) 674-4400,
Affiliation Type Desc:	Document Preparer
Entity Name:	Jennifer Gray
Entity Title:	Not reported
Affiliation Address:	Not reported
Affiliation City:	Not reported
Affiliation State:	Not reported
Affiliation Country:	Not reported
Affiliation Zip:	Not reported
Affiliation Phone:	,

Map ID
Direction
Distance
Elevation | Site | MAP FINDINGS | Database(s) | EDR ID Number
EPA ID Number

AGENUS WEST PILOT PLANT (Continued) **S121750050**

Affiliation Type Desc:	Facility Mailing Address
Entity Name:	Mailing Address
Entity Title:	Not reported
Affiliation Address:	793 Heinz Ave
Affiliation City:	Berkeley
Affiliation State:	CA
Affiliation Country:	Not reported
Affiliation Zip:	94710
Affiliation Phone:	,
Affiliation Type Desc:	Identification Signer
Entity Name:	Jennifer Gray
Entity Title:	Director Facilities, EH&S and Lab Operations
Affiliation Address:	Not reported
Affiliation City:	Not reported
Affiliation State:	Not reported
Affiliation Country:	Not reported
Affiliation Zip:	Not reported
Affiliation Phone:	,
Affiliation Type Desc:	Legal Owner
Entity Name:	Agenus West LLC
Entity Title:	Not reported
Affiliation Address:	793 Heinz Ave.
Affiliation City:	Berkeley
Affiliation State:	CA
Affiliation Country:	United States
Affiliation Zip:	94710
Affiliation Phone:	(781) 674-4400,

X157 **CONSOLIDATED FREIGHTWAYS** **LUST** **S101630391**
North **2515 9TH ST** **HIST UST** **N/A**
1/8-1/4 **BERKELEY, CA 94710** **CA FID UST**
0.210 mi. **Cortese**
1111 ft. **Site 1 of 3 in cluster X** **HIST CORTESE**
HWTS
Relative: **CERS**
Higher

Actual: **48 ft.**

LUST:

Name:	CONSOLIDATED FREIGHTWAYS
Address:	2515 9TH ST
City,State,Zip:	BERKELEY, CA 94710
Lead Agency:	BERKELEY, CITY OF
Case Type:	LUST Cleanup Site
Geo Track:	http://geotracker.waterboards.ca.gov/profile_report.asp?global_id=T0600100407
Global Id:	T0600100407
Latitude:	37.860187
Longitude:	-122.291208
Status:	Completed - Case Closed
Status Date:	03/20/1997
Case Worker:	GAF
RB Case Number:	01-0448
Local Agency:	BERKELEY, CITY OF
File Location:	Not reported
Local Case Number:	01-0448
Potential Media Affect:	Other Groundwater (uses other than drinking water)
Potential Contaminants of Concern:	Diesel

Map ID
Direction
Distance
Elevation | Site | MAP FINDINGS | Database(s) | EDR ID Number
EPA ID Number

CONSOLIDATED FREIGHTWAYS (Continued) **S101630391**

EPA Region:	9
Coordinate Source:	Google Geocode
Cuf Case:	YES
Quantity Released Gallons:	Not reported
Begin Date:	12/10/1990
Leak Reported Date:	12/10/1990
How Discovered:	Tank Closure
How Discovered Description:	Not reported
Discharge Source:	Tank
Discharge Cause:	Physc / Mech Damage
Stop Method:	Not reported
Stop Description:	Not reported
No Further Action Date:	03/20/1997
CA Water Watershed Name:	Bay Bridges - Berkeley (203.30)
Dwr Groundwater Subbasin Name:	Santa Clara Valley - East Bay Plain (2-009.04)
Disadvantaged Community:	Not reported
CA Enviroscreen 3 Score:	61-65%
CA Enviroscreen 4 Score:	65-70%
Military DOD Site:	No
Facility Project Subtype:	Not reported
RWQCB Region:	SAN FRANCISCO BAY RWQCB (REGION 2)
Site History:	Not reported

LUST:

Global Id:	T0600100407
Contact Type:	Local Agency Caseworker - Primary Caseworker
Contact Name:	GEOFFERY FIEDLER
Organization Name:	BERKELEY, CITY OF
Address:	2118 MILVIA STREET 3RD FLOOR
City:	BERKELEY
Email:	gfiedler@ci.berkeley.ca.us
Phone Number:	Not reported

Global Id:	T0600100407
Contact Type:	Regional Board Caseworker
Contact Name:	Regional Water Board
Organization Name:	SAN FRANCISCO BAY RWQCB (REGION 2)
Address:	1515 CLAY ST SUITE 1400
City:	OAKLAND
Email:	Not reported
Phone Number:	Not reported

LUST:

Global Id:	T0600100407
Action Type:	ENFORCEMENT
Date:	12/15/1993
Action:	Waste Discharge Requirements

Global Id:	T0600100407
Action Type:	RESPONSE
Date:	02/25/1994
Action:	Monitoring Report - Other

Global Id:	T0600100407
Action Type:	RESPONSE
Date:	05/23/1996
Action:	Request for Closure

Map ID
Direction
Distance
Elevation

MAP FINDINGS

Site

Database(s)

EDR ID Number
EPA ID Number

CONSOLIDATED FREIGHTWAYS (Continued) **S101630391**

Global Id: T0600100407
Action Type: RESPONSE
Date: 09/05/1994
Action: Soil and Water Investigation Report

Global Id: T0600100407
Action Type: RESPONSE
Date: 01/27/1994
Action: Request for Closure

Global Id: T0600100407
Action Type: RESPONSE
Date: 07/25/1994
Action: Interim Remedial Action Report

Global Id: T0600100407
Action Type: RESPONSE
Date: 12/10/1990
Action: Correspondence

Global Id: T0600100407
Action Type: RESPONSE
Date: 03/21/1994
Action: Soil and Water Investigation Workplan

Global Id: T0600100407
Action Type: RESPONSE
Date: 12/25/1993
Action: Other Report / Document

Global Id: T0600100407
Action Type: RESPONSE
Date: 02/07/1994
Action: Monitoring Report - Other

Global Id: T0600100407
Action Type: RESPONSE
Date: 02/25/1994
Action: Other Report / Document

Global Id: T0600100407
Action Type: RESPONSE
Date: 09/20/1993
Action: Other Report / Document

Global Id: T0600100407
Action Type: RESPONSE
Date: 09/20/1993
Action: Other Report / Document

Global Id: T0600100407
Action Type: RESPONSE
Date: 12/15/1993
Action: Other Report / Document

Global Id: T0600100407
Action Type: Other

Map ID
Direction
Distance
Elevation | Site | MAP FINDINGS | Database(s) | EDR ID Number
EPA ID Number

CONSOLIDATED FREIGHTWAYS (Continued) **S101630391**

Date: 12/10/1990
Action: Leak Reported

Global Id: T0600100407
Action Type: RESPONSE
Date: 03/20/1997
Action: Request for Closure

Global Id: T0600100407
Action Type: RESPONSE
Date: 04/08/1994
Action: Soil and Water Investigation Workplan - Addendum

Global Id: T0600100407
Action Type: ENFORCEMENT
Date: 03/20/1997
Action: Closure/No Further Action Letter

Global Id: T0600100407
Action Type: Other
Date: 12/10/1990
Action: Leak Stopped

Global Id: T0600100407
Action Type: Other
Date: 12/10/1990
Action: Leak Discovery

LUST:
Global Id: T0600100407
Status: Open - Case Begin Date
Status Date: 12/10/1990

Global Id: T0600100407
Status: Open - Site Assessment
Status Date: 03/22/1991

Global Id: T0600100407
Status: Open - Site Assessment
Status Date: 07/26/1993

Global Id: T0600100407
Status: Completed - Case Closed
Status Date: 03/20/1997

LUST REG 2:
Region: 2
Facility Id: 01-0448
Facility Status: Case Closed
Case Number: 01-0448
How Discovered: Tank Closure
Leak Cause: Structure Failure
Leak Source: Tank
Date Leak Confirmed: 3/22/1991
Oversight Program: LUST

Map ID
Direction
Distance
Elevation | Site | MAP FINDINGS | Database(s) | EDR ID Number
EPA ID Number

CONSOLIDATED FREIGHTWAYS (Continued) **S101630391**

Prelim. Site Assesment Wokplan Submitted: Not reported
Preliminary Site Assesment Began: 7/26/1993
Pollution Characterization Began: Not reported
Pollution Remediation Plan Submitted: Not reported
Date Remediation Action Underway: Not reported
Date Post Remedial Action Monitoring Began: Not reported

HIST UST:
Name: CONSOLIDATED FREIGHTWAYS
Address: 2515 9TH STREET
City,State,Zip: BERKELEY, CA 94710
File Number: 00035eb2
URL: https://documents.geotracker.waterboards.ca.gov/ustpdfs/pdf/00035eb2.pdf
Region: Not reported
Facility ID: Not reported
Facility Type: Not reported
Other Type: Not reported
Contact Name: Not reported
Telephone: Not reported
Owner Name: Not reported
Owner Address: Not reported
Owner City,St,Zip: Not reported
Total Tanks: Not reported

Tank Num: Not reported
Container Num: Not reported
Year Installed: Not reported
Tank Capacity: Not reported
Tank Used for: Not reported
Type of Fuel: Not reported
Container Construction Thickness: Not reported
Leak Detection: Not reported

Click here for Geo Tracker PDF:

CA FID UST:
Facility ID: 01000583
Regulated By: UTNKA
Regulated ID: CAC000201
Cortese Code: Not reported
SIC Code: Not reported
Facility Phone: 4155485780
Mail To: Not reported
Mailing Address: 175 LINFIELD DR
Mailing Address 2: Not reported
Mailing City,St,Zip: BERKELEY 94710
Contact: Not reported
Contact Phone: Not reported
DUNs Number: Not reported
NPDES Number: Not reported
EPA ID: Not reported
Comments: Not reported
Status: Active

CORTESE:
Name: CONSOLIDATED FREIGHTWAYS

Map ID
Direction
Distance
Elevation

MAP FINDINGS

Site

Database(s)

EDR ID Number
EPA ID Number

CONSOLIDATED FREIGHTWAYS (Continued) **S101630391**

Address:	2515 9TH ST
City,State,Zip:	BERKELEY, CA 94710
Region:	CORTESE
Envirostor Id:	Not reported
Global ID:	T0600100407
Site/Facility Type:	LUST CLEANUP SITE
Cleanup Status:	COMPLETED - CASE CLOSED
Status Date:	Not reported
Site Code:	Not reported
Latitude:	Not reported
Longitude:	Not reported
Owner:	Not reported
Enf Type:	Not reported
Swat R:	Not reported
Flag:	active
Order No:	Not reported
Waste Discharge System No:	Not reported
Effective Date:	Not reported
Region 2:	Not reported
WID Id:	Not reported
Solid Waste Id No:	Not reported
Waste Management Uit Name:	Not reported
File Name:	Active Open

HIST CORTESE:

edr_fname:	CONSOLIDATED FREIGHTWAYS
edr_fadd1:	2515 9TH
City,State,Zip:	BERKELEY, CA 94710
Region:	CORTESE
Facility County Code:	1
Reg By:	LTNKA
Reg Id:	01-0448

HWTS:

Name:	CONSOLIDATED FREIGHTWAYS
Address:	2515 9TH STREET
Address 2:	Not reported
City,State,Zip:	BERKELEY, CA 94710
EPA ID:	CAL000045077
Inactive Date:	01/01/1995
Create Date:	04/02/1991
Last Act Date:	Not reported
Mailing Name:	Not reported
Mailing Address:	2515 9TH STREET
Mailing Address 2:	Not reported
Mailing City,State,Zip:	BERKELEY, CA 947100000
Owner Name:	CONSOLIDATED FREIGHTW
Owner Address:	Not reported
Owner Address 2:	Not reported
Owner City,State,Zip:	Not reported
Owner Phone:	Not reported
Owner Fax:	Not reported
Contact Name:	NON-DELIVERABLE 11/94 SURVEY
Contact Address:	#NAME?
Contact Address 2:	Not reported
City,State,Zip:	Not reported

Map ID
Direction
Distance
Elevation | Site | MAP FINDINGS | Database(s) | EDR ID Number
EPA ID Number

CONSOLIDATED FREIGHTWAYS (Continued) **S101630391**

Contact Phone: Not reported
Contact Fax: Not reported
Facility Status: Inactive
Facility Type: PERMANENT
Category: STATE
Latitude: 37.860387
Longitude: -122.291766

CERS:
Name: CONSOLIDATED FREIGHTWAYS
Address: 2515 9TH ST
City,State,Zip: BERKELEY, CA 94710
Site ID: 723815
CERS ID: T0600100407
CERS Description: Leaking Underground Storage Tank Cleanup Site

Affiliation:
Affiliation Type Desc: Local Agency Caseworker
Entity Name: GEOFFERY FIEDLER - BERKELEY, CITY OF
Entity Title: Not reported
Affiliation Address: 2118 MILVIA STREET 3RD FLOOR
Affiliation City: BERKELEY
Affiliation State: CA
Affiliation Country: Not reported
Affiliation Zip: Not reported
Affiliation Phone: ,

Affiliation Type Desc: Regional Board Caseworker
Entity Name: Regional Water Board - SAN FRANCISCO BAY RWQCB (REGION 2)
Entity Title: Not reported
Affiliation Address: 1515 CLAY ST SUITE 1400
Affiliation City: OAKLAND
Affiliation State: CA
Affiliation Country: Not reported
Affiliation Zip: Not reported
Affiliation Phone: ,

X158 **CONSOLIDATED FREIGHTWAYS** **UST FINDER RELEASE** **1028940429**
North **2515 9TH ST** **N/A**
1/8-1/4 **BERKELEY, CA 94710**
0.210 mi.
1111 ft. **Site 2 of 3 in cluster X**

Relative:
Higher

Actual:
48 ft.

UST FINDER RELEASE:
Object ID: 40556
Facility ID: Not reported
Lust ID: CAT0600100407
Name: CONSOLIDATED FREIGHTWAYS
Address: 2515 9TH ST
City,State,Zip: BERKELEY, CA 94710
Address Match Type: PointAddress
Reported Date: Not reported
Status: No Further Action
Substance: Not reported
Population within 1500ft: 2202
Domestic Wells within 1500ft: 0
Land Use: Developed, High Intensity

Map ID
Direction
Distance
Elevation | Site | MAP FINDINGS | Database(s) | EDR ID Number
EPA ID Number

CONSOLIDATED FREIGHTWAYS (Continued) **1028940429**

Within SPA:	No
SPA PWS Facility ID:	Not reported
SPA Water Type:	Not reported
SPA Facility Type:	Not reported
SPA HUC12:	Not reported
Within WHPA:	No
WHPA PWS Facility ID:	Not reported
WHPA Water Type:	Not reported
WHPA Facility Type:	Not reported
WHPA HUC12:	Not reported
Within 100yr Floodplain:	No
Tribe:	Not reported
EPA Region:	9
NFA Letter 1:	Not reported
NFA Letter 2:	Not reported
NFA Letter 3:	Not reported
NFA Letter 4:	Not reported
Closed With Residual Contaminate:	Not reported
Coordinate Source:	Geocode
X Coord:	-122.29162
Y Coord:	37.8601
Latitude:	37.8601
Longitude:	-122.291619999999

X159 **CONSOLIDATED FREIGHTWAYS** **HIST UST** **U001599655**
North **2515 9TH ST** **N/A**
1/8-1/4 **BERKELEY, CA 94710**
0.210 mi.
1111 ft. **Site 3 of 3 in cluster X**

Relative:
Higher

Actual:
48 ft.

HIST UST:

Name:	CONSOLIDATED FREIGHTWAYS
Address:	2515 9TH ST
City,State,Zip:	BERKELEY, CA 94710
File Number:	Not reported
URL:	Not reported
Region:	STATE
Facility ID:	00000021503
Facility Type:	Other
Other Type:	COMMON CARRIER
Contact Name:	ROY FULLERTON
Telephone:	4155485780
Owner Name:	CONSOLIDATED FREIGHTWAYS
Owner Address:	175 LINFIELD DRIVE
Owner City,St,Zip:	MENLO PARK, CA 94025
Total Tanks:	0004
Tank Num:	001
Container Num:	D1
Year Installed:	Not reported
Tank Capacity:	00010000
Tank Used for:	PRODUCT
Type of Fuel:	DIESEL
Container Construction Thickness:	Not reported
Leak Detection:	Stock Inventor
Tank Num:	002
Container Num:	D2

Map ID
Direction
Distance
Elevation | Site | MAP FINDINGS | Database(s) | EDR ID Number
EPA ID Number

CONSOLIDATED FREIGHTWAYS (Continued) **U001599655**

Year Installed:	Not reported
Tank Capacity:	00010000
Tank Used for:	PRODUCT
Type of Fuel:	DIESEL
Container Construction Thickness:	Not reported
Leak Detection:	Stock Inventor
Tank Num:	003
Container Num:	W01
Year Installed:	Not reported
Tank Capacity:	00000000
Tank Used for:	WASTE
Type of Fuel:	WASTE OIL
Container Construction Thickness:	Not reported
Leak Detection:	None
Tank Num:	004
Container Num:	0WS1
Year Installed:	Not reported
Tank Capacity:	00000000
Tank Used for:	WASTE
Type of Fuel:	WASTE OIL
Container Construction Thickness:	Not reported
Leak Detection:	None

R160
ENE
1/8-1/4
0.212 mi.
1121 ft.

Relative:
Higher

Actual:
54 ft.

COOPER HAWKINS
2701 SAN PABLO AVE
BERKELEY, CA 94704

Site 10 of 16 in cluster R

LUST **S101624566**
SWEEPS UST **N/A**
HIST UST
CA FID UST
Cortese
HIST CORTESE
HWTS
HAZNET
CERS

LUST:

Name:	COOPER HAWKINS
Address:	2701 SAN PABLO AVE
City,State,Zip:	BERKELEY, CA 94704
Lead Agency:	SAN FRANCISCO BAY RWQCB (REGION 2)
Case Type:	LUST Cleanup Site
Geo Track:	http://geotracker.waterboards.ca.gov/profile_report.asp?global_id=T0600100412
Global Id:	T0600100412
Latitude:	37.857569
Longitude:	-122.287868
Status:	Completed - Case Closed
Status Date:	10/19/2015
Case Worker:	Not reported
RB Case Number:	01-0454
Local Agency:	Not reported
File Location:	Local Agency
Local Case Number:	TT01-0454
Potential Media Affect:	Other Groundwater (uses other than drinking water), Soil
Potential Contaminants of Concern:	Gasoline
EPA Region:	9
Coordinate Source:	Google Map Move
Cuf Case:	NO
Quantity Released Gallons:	Not reported

Map ID
Direction
Distance
Elevation | Site | MAP FINDINGS | Database(s) | EDR ID Number
EPA ID Number

COOPER HAWKINS (Continued) **S101624566**

Begin Date:	06/09/1992
Leak Reported Date:	06/09/1992
How Discovered:	Tank Closure
How Discovered Description:	Not reported
Discharge Source:	Tank
Discharge Cause:	Physc / Mech Damage
Stop Method:	Not reported
Stop Description:	Not reported
No Further Action Date:	10/19/2015
CA Water Watershed Name:	Bay Bridges - Berkeley (203.30)
Dwr Groundwater Subbasin Name:	Santa Clara Valley - East Bay Plain (2-009.04)
Disadvantaged Community:	Not reported
CA Enviroscreen 3 Score:	46-50%
CA Enviroscreen 4 Score:	60-65%
Military DOD Site:	No
Facility Project Subtype:	Not reported
RWQCB Region:	SAN FRANCISCO BAY RWQCB (REGION 2)
Site History:	The Site is situate within a mix of commercial and residential zoning, on the southeastern corner of San Pablo Ave and Derby Street in Berkeley, California. A single structure (Cooper Hawkins) sits in the western part of the parcel, while the fully asphalt-paved yard comprises the balance of the Site. In May, 1992 a 550-gal underground storage tank (UST) was removed. The soil was screened for TPH-g (total petroleum hydrocarbons as gasoline) and benzene, a petroleum contaminant. No groundwater was tested. Subsequent soil testing found no TPH-g or related compounds above regulatory limits in on Site soil samples.

LUST:

Global Id:	T0600100412
Contact Type:	SWRCB Contact
Contact Name:	MATTHEW COHEN
Organization Name:	SWRCB
Address:	1001 I Street
City:	SACRAMENTO
Email:	matthew.cohen@waterboards.ca.gov
Phone Number:	9163415751

LUST:

Global Id:	T0600100412
Action Type:	RESPONSE
Date:	06/28/1992
Action:	Tank Removal Report / UST Sampling Report
Global Id:	T0600100412
Action Type:	RESPONSE
Date:	05/06/1992
Action:	Tank Removal Report / UST Sampling Report
Global Id:	T0600100412
Action Type:	RESPONSE
Date:	06/09/1992
Action:	Tank Removal Report / UST Sampling Report
Global Id:	T0600100412
Action Type:	Other
Date:	06/09/1992

Map ID
Direction
Distance
Elevation | Site | MAP FINDINGS | Database(s) | EDR ID Number
EPA ID Number

COOPER HAWKINS (Continued) **S101624566**

Action: Leak Reported

Global Id: T0600100412
Action Type: RESPONSE
Date: 06/23/1992
Action: Other Report / Document

Global Id: T0600100412
Action Type: ENFORCEMENT
Date: 05/06/1992
Action: Technical Correspondence / Assistance / Other

Global Id: T0600100412
Action Type: ENFORCEMENT
Date: 10/18/1994
Action: Notice of Violation

Global Id: T0600100412
Action Type: ENFORCEMENT
Date: 03/16/1995
Action: Notice of Violation

Global Id: T0600100412
Action Type: RESPONSE
Date: 10/01/1995
Action: Site Assessment Report

Global Id: T0600100412
Action Type: RESPONSE
Date: 11/02/1994
Action: Soil and Water Investigation Workplan

Global Id: T0600100412
Action Type: RESPONSE
Date: 03/08/1995
Action: Other Workplan

Global Id: T0600100412
Action Type: RESPONSE
Date: 07/25/1995
Action: Site Assessment Report

Global Id: T0600100412
Action Type: RESPONSE
Date: 04/24/1995
Action: Soil and Water Investigation Workplan - Addendum

Global Id: T0600100412
Action Type: ENFORCEMENT
Date: 12/12/2007
Action: Closure/No Further Action Letter

Global Id: T0600100412
Action Type: ENFORCEMENT
Date: 06/12/2013
Action: Letter - Notice

Map ID
Direction
Distance
Elevation | Site | MAP FINDINGS | Database(s) | EDR ID Number
EPA ID Number

COOPER HAWKINS (Continued) **S101624566**

Global Id: T0600100412
Action Type: Other
Date: 06/09/1992
Action: Leak Stopped

Global Id: T0600100412
Action Type: RESPONSE
Date: 05/14/1992
Action: Soil and Water Investigation Report

Global Id: T0600100412
Action Type: RESPONSE
Date: 06/28/1992
Action: Soil and Water Investigation Report

Global Id: T0600100412
Action Type: REMEDIATION
Date: 12/15/1994
Action: Excavation

Global Id: T0600100412
Action Type: Other
Date: 06/09/1992
Action: Leak Discovery

LUST:
Global Id: T0600100412
Status: Open - Case Begin Date
Status Date: 06/09/1992

Global Id: T0600100412
Status: Open - Remediation
Status Date: 06/23/1992

Global Id: T0600100412
Status: Open - Site Assessment
Status Date: 06/23/1992

Global Id: T0600100412
Status: Open - Remediation
Status Date: 02/23/2006

Global Id: T0600100412
Status: Open - Inactive
Status Date: 11/26/2007

Global Id: T0600100412
Status: Open - Eligible for Closure
Status Date: 11/05/2013

Global Id: T0600100412
Status: Completed - Case Closed
Status Date: 10/19/2015

LUST REG 2:

Map ID
Direction
Distance
Elevation | Site | MAP FINDINGS | Database(s) | EDR ID Number
EPA ID Number

COOPER HAWKINS (Continued) **S101624566**

Region:	2
Facility Id:	01-0454
Facility Status:	Remediation Plan
Case Number:	01-0454
How Discovered:	Tank Closure
Leak Cause:	Structure Failure
Leak Source:	Tank
Date Leak Confirmed:	6/23/1992
Oversight Program:	LUST
Prelim. Site Assesment Wokplan Submitted:	Not reported
Preliminary Site Assesment Began:	Not reported
Pollution Characterization Began:	Not reported
Pollution Remediation Plan Submitted:	6/23/1992
Date Remediation Action Underway:	Not reported
Date Post Remedial Action Monitoring Began:	Not reported

SWEEPS UST:

Name:	COOPER-HAWKINS, INC.
Address:	2701 SAN PABLO AVE
City:	BERKELEY
Status:	Not reported
Comp Number:	68848
Number:	Not reported
Board Of Equalization:	Not reported
Referral Date:	Not reported
Action Date:	Not reported
Created Date:	Not reported
Owner Tank Id:	Not reported
SWRCB Tank Id:	01-020-068848-000001
Tank Status:	Not reported
Capacity:	550
Active Date:	Not reported
Tank Use:	M.V. FUEL
STG:	PRODUCT
Content:	REG UNLEADED
Number Of Tanks:	1

Name:	COOPER-HANKINS INC
Address:	2701 SAN PABLO AVE
City:	BERKELEY
Status:	Active
Comp Number:	12154
Number:	9
Board Of Equalization:	Not reported
Referral Date:	04-17-91
Action Date:	04-17-91
Created Date:	02-29-88
Owner Tank Id:	#1
SWRCB Tank Id:	01-000-012154-000001
Tank Status:	A
Capacity:	500
Active Date:	07-01-85
Tank Use:	M.V. FUEL
STG:	P
Content:	LEADED
Number Of Tanks:	1

Map ID
Direction
Distance
Elevation Site

MAP FINDINGS

Database(s) EDR ID Number EPA ID Number

COOPER HAWKINS (Continued) **S101624566**

HIST UST:

Name:	COOPER-HANKINS INC
Address:	2701 SAN PABLO AVE
City,State,Zip:	BERKELEY, CA 94702
File Number:	00035ebb
URL:	https://documents.geotracker.waterboards.ca.gov/ustpdfs/pdf/00035ebb.pdf
Region:	Not reported
Facility ID:	Not reported
Facility Type:	Not reported
Other Type:	Not reported
Contact Name:	Not reported
Telephone:	Not reported
Owner Name:	Not reported
Owner Address:	Not reported
Owner City,St,Zip:	Not reported
Total Tanks:	Not reported
Tank Num:	Not reported
Container Num:	Not reported
Year Installed:	Not reported
Tank Capacity:	Not reported
Tank Used for:	Not reported
Type of Fuel:	Not reported
Container Construction Thickness:	Not reported
Leak Detection:	Not reported

Click here for Geo Tracker PDF:

CA FID UST:

Facility ID:	01000588
Regulated By:	UTNKA
Regulated ID:	00012154
Cortese Code:	Not reported
SIC Code:	Not reported
Facility Phone:	4158454225
Mail To:	Not reported
Mailing Address:	2701 SAN PABLO AVE
Mailing Address 2:	Not reported
Mailing City,St,Zip:	BERKELEY 94702
Contact:	Not reported
Contact Phone:	Not reported
DUNs Number:	Not reported
NPDES Number:	Not reported
EPA ID:	Not reported
Comments:	Not reported
Status:	Active
Facility ID:	01000588
Regulated By:	UTNKI
Regulated ID:	Not reported
Cortese Code:	Not reported
SIC Code:	Not reported
Facility Phone:	4158454225
Mail To:	Not reported
Mailing Address:	2701 SAN PABLO AVE
Mailing Address 2:	Not reported

COOPER HAWKINS (Continued) **S101624566**

Mailing City,St,Zip: BERKELEY 94702
Contact: Not reported
Contact Phone: Not reported
DUNs Number: Not reported
NPDES Number: Not reported
EPA ID: Not reported
Comments: Not reported
Status: Inactive

CORTESE:
Name: COOPER HAWKINS
Address: 2701 SAN PABLO AVE
City,State,Zip: BERKELEY, CA 94704
Region: CORTESE
Envirostor Id: Not reported
Global ID: T0600100412
Site/Facility Type: LUST CLEANUP SITE
Cleanup Status: COMPLETED - CASE CLOSED
Status Date: Not reported
Site Code: Not reported
Latitude: Not reported
Longitude: Not reported
Owner: Not reported
Enf Type: Not reported
Swat R: Not reported
Flag: active
Order No: Not reported
Waste Discharge System No: Not reported
Effective Date: Not reported
Region 2: Not reported
WID Id: Not reported
Solid Waste Id No: Not reported
Waste Management Uit Name: Not reported
File Name: Active Open

HIST CORTESE:
edr_fname: COOPER HAWKINS
edr_fadd1: 2701 SAN PABLO
City,State,Zip: BERKELEY, CA
Region: CORTESE
Facility County Code: 1
Reg By: LTNKA
Reg Id: 01-0454

HWTS:
Name: COOPER AND HAWKINS ENGINEERING
Address: 2701 SAN PABLO AVE
Address 2: Not reported
City,State,Zip: BERKELEY, CA 94702
EPA ID: CAC002850452
Inactive Date: 05/26/2016
Create Date: 02/24/2016
Last Act Date: Not reported
Mailing Name: Not reported
Mailing Address: 2701 SAN PABLO AVE
Mailing Address 2: Not reported

Map ID
Direction
Distance
Elevation | Site | MAP FINDINGS | Database(s) | EDR ID Number
EPA ID Number

COOPER HAWKINS (Continued) **S101624566**

Mailing City,State,Zip:	BERKELEY, CA 94702
Owner Name:	COOPER AND HAWKINS ENGINEERING
Owner Address:	2701 SAN PABLO AVE
Owner Address 2:	Not reported
Owner City,State,Zip:	BERKELEY, CA 94702
Owner Phone:	Not reported
Owner Fax:	Not reported
Contact Name:	STEVE HAWKINS
Contact Address:	2701 SAN PABLO AVE
Contact Address 2:	Not reported
City,State,Zip:	BERKELEY, CA 94702
Contact Phone:	Not reported
Contact Fax:	Not reported
Facility Status:	Inactive
Facility Type:	TEMPORARY
Category:	STATE
Latitude:	37.857597
Longitude:	-122.288305

HAZNET:

Name:	COOPER AND HAWKINS ENGINEERING
Address:	2701 SAN PABLO AVE
Address 2:	Not reported
City,State,Zip:	BERKELEY, CA 94702
Contact:	STEVE HAWKINS
Telephone:	5108454225
Mailing Name:	Not reported
Mailing Address:	2701 SAN PABLO AVE
Year:	2016
Gepaid:	CAC002850452
TSD EPA ID:	CAD981382732
CA Waste Code:	151 - Asbestos containing waste
Disposal Method:	H132 - Landfill Or Surface Impoundment That Will Be Closed As Landfill(To Include On-Site Treatment And/Or Stabilization)
Tons:	0.23

CERS:

Name:	COOPER HAWKINS
Address:	2701 SAN PABLO AVE
City,State,Zip:	BERKELEY, CA 94704
Site ID:	724039
CERS ID:	T0600100412
CERS Description:	Leaking Underground Storage Tank Cleanup Site

---

R161 **COOPER HAWKINS** **UST FINDER RELEASE** **1028940854**
ENE **2701 SAN PABLO AVE** **N/A**
1/8-1/4 **BERKELEY, CA 94704**
0.212 mi.
1121 ft. **Site 11 of 16 in cluster R**

Relative:
Higher

Actual:
54 ft.

UST FINDER RELEASE:

Object ID:	40673
Facility ID:	Not reported
Lust ID:	CAT0600100412
Name:	COOPER HAWKINS

MAP FINDINGS

Map ID / Direction / Distance / Elevation | Site | Database(s) | EDR ID Number / EPA ID Number

COOPER HAWKINS (Continued) **1028940854**

Address:	2701 SAN PABLO AVE
City,State,Zip:	BERKELEY, CA 94704
Address Match Type:	PointAddress
Reported Date:	Not reported
Status:	No Further Action
Substance:	Not reported
Population within 1500ft:	1857
Domestic Wells within 1500ft:	0
Land Use:	Developed, Medium Intensity
Within SPA:	No
SPA PWS Facility ID:	Not reported
SPA Water Type:	Not reported
SPA Facility Type:	Not reported
SPA HUC12:	Not reported
Within WHPA:	No
WHPA PWS Facility ID:	Not reported
WHPA Water Type:	Not reported
WHPA Facility Type:	Not reported
WHPA HUC12:	Not reported
Within 100yr Floodplain:	No
Tribe:	Not reported
EPA Region:	9
NFA Letter 1:	Not reported
NFA Letter 2:	Not reported
NFA Letter 3:	Not reported
NFA Letter 4:	Not reported
Closed With Residual Contaminate:	Not reported
Coordinate Source:	Geocode
X Coord:	-122.2883
Y Coord:	37.8574800000001
Latitude:	37.85748
Longitude:	-122.2883

R162 **COOPER AND HAWKINS INC.** **CERS HAZ WASTE** **S121738441**
ENE **2701 SAN PABLO AVE** **CERS** **N/A**
1/8-1/4 **BERKELEY, CA 94702**
0.212 mi.
1121 ft. **Site 12 of 16 in cluster R**

Relative:
Higher

Actual:
54 ft.

CERS HAZ WASTE:

Name:	COOPER AND HAWKINS INC.
Address:	2701 SAN PABLO AVE
City,State,Zip:	BERKELEY, CA 94702
Site ID:	108001
CERS ID:	10196356
CERS Description:	Hazardous Waste Generator

CERS:

Name:	COOPER AND HAWKINS INC.
Address:	2701 SAN PABLO AVE
City,State,Zip:	BERKELEY, CA 94702
Site ID:	108001
CERS ID:	10196356
CERS Description:	Chemical Storage Facilities

Violations:

Site ID:	108001
Site Name:	COOPER AND HAWKINS INC.

Map ID
Direction
Distance
Elevation Site

MAP FINDINGS

Database(s) EDR ID Number EPA ID Number

COOPER AND HAWKINS INC. (Continued) **S121738441**

Violation Date: 09-24-2021
Citation: HSC 6.95 25508(a)(3) - California Health and Safety Code, Chapter 6.95, Section(s) 25508(a)(3)
Violation Description: Failure to complete and electronically submit hazardous material inventory information for all reportable hazardous materials on site at or above reportable quantities.
Violation Notes: Returned to compliance on 11/24/2021. Observation: Items in CERS hazardous materials inventory are using outdated federal hazard categories. Additionally, inventory is missing unknown gases chained to fence in backyard. Corrective Action: Update the hazardous materials inventory items by de-selecting the outdated federal hazard categories and select from the new federal hazard categories. For unknown gases, either add them to the inventory or dispose of them and submit record of disposal within 30 days.
Violation Division: Berkeley City Toxics Management Division
Violation Program: HMRRP
Violation Source: CERS,

Site ID: 108001
Site Name: COOPER AND HAWKINS INC.
Violation Date: 04-01-2020
Citation: HSC 6.95 25508(a)(1) - California Health and Safety Code, Chapter 6.95, Section(s) 25508(a)(1)
Violation Description: Failure to annually review and electronically certify that the business plan is complete and accurate on or before the annual due date.
Violation Notes: Returned to compliance on 04/06/2020. Non-inspection driven violation: received 1st NOV for not submitting annual HMBP certification.
Violation Division: Berkeley City Toxics Management Division
Violation Program: HMRRP
Violation Source: CERS,

Site ID: 108001
Site Name: COOPER AND HAWKINS INC.
Violation Date: 09-24-2021
Citation: HSC 6.95 25508(a)(3) - California Health and Safety Code, Chapter 6.95, Section(s) 25508(a)(3)
Violation Description: Failure to report program data electronically.
Violation Notes: Returned to compliance on 11/24/2021. Observation: Facility reports that they generate Hazardous Waste pump oil and regularly dispose through the Alameda County Household Hazardous Waste Small Business Program. TMD found EPA ID# CAL000138140 for facility (though it is inactive and should be activated). However, Business Activities page on CERS has selected 'no' to Hazardous Waste Generation and EPA ID# is blank. Corrective Action: Select 'yes' to generating Hazardous Waste and add EPA ID# in CERS within 30 days.
Violation Division: Berkeley City Toxics Management Division
Violation Program: HMRRP
Violation Source: CERS,

Site ID: 108001
Site Name: COOPER AND HAWKINS INC.
Violation Date: 09-24-2021
Citation: HSC 6.95 25508(a)(3) - California Health and Safety Code, Chapter 6.95, Section(s) 25508(a)(3)
Violation Description: Failure to establish and electronically submit an adequate emergency response plan and procedures for a release or threatened release of a

Map ID
Direction
Distance
Elevation Site

MAP FINDINGS

Database(s) EDR ID Number EPA ID Number

COOPER AND HAWKINS INC. (Continued) **S121738441**

hazardous material.
Violation Notes: Returned to compliance on 11/24/2021. Observation: Facility is using outdated Emergency Response template in CERS with outdated phone number for the Office of the State Fire Marshall (OSFM). Corrective Action: Submit updated template within 30 days.
Violation Division: Berkeley City Toxics Management Division
Violation Program: HMRRP
Violation Source: CERS,

Evaluation:
Eval General Type: Compliance Evaluation Inspection
Eval Date: 09-24-2021
Violations Found: No
Eval Type: Routine done by local agency
Eval Notes: Toxics Management Division (TMD) was on-site to conduct routine Hazardous Materials Business Plan (HMBP) and Stormwater (SW) inspections. TMD observed 3 years' worth of employee training records. Per operator, hazardous waste (pump oil) is routinely generated and disposed of through the Alameda County Household Hazardous Waste - Small Business Program; operator must change Business Activities to include Hazardous Waste Generation in CERS. TMD observed eyewash station and fire extinguisher current as of February 2021. TMD observed hazardous materials to accurately reflect CERS submittal, except the chained cylinders of unknown gas in the back yard; these should be added to the inventory or removed. TMD recommends seismically bracing other compressed gas cylinders with chains or straps
Eval Division: Berkeley City Toxics Management Division
Eval Program: HW
Eval Source: CERS,

Eval General Type: Compliance Evaluation Inspection
Eval Date: 02-02-2018
Violations Found: No
Eval Type: Routine done by local agency
Eval Notes: Business conducts employee training biweekly. Emergency evacuation, emergency response procedures, and hazard communication is covered once a year. Business should maintain records with dates on all training records. THe refrigerant onsite is picked up by Rapid Recovery. Fire extinguishers are due for annual recharge this month (2/18). Hazardous materials observed onsite are consistent with the inventory provided on CERS. Compressed gases are stored in parking area.
Eval Division: Berkeley City Toxics Management Division
Eval Program: HMRRP
Eval Source: CERS,

Eval General Type: Other/Unknown
Eval Date: 04-01-2020
Violations Found: Yes
Eval Type: Other, not routine, done by local agency
Eval Notes: Non-inspection driven violation: received 1st NOV for not submitting annual HMBP certification.
Eval Division: Berkeley City Toxics Management Division
Eval Program: HMRRP
Eval Source: CERS,

Map ID
Direction
Distance
Elevation | Site | MAP FINDINGS | Database(s) | EDR ID Number
EPA ID Number

COOPER AND HAWKINS INC. (Continued) **S121738441**

Eval General Type: Compliance Evaluation Inspection
Eval Date: 06-11-2015
Violations Found: No
Eval Type: Routine done by local agency
Eval Notes: Not reported
Eval Division: Berkeley City Toxics Management Division
Eval Program: HMRRP
Eval Source: CERS,

Eval General Type: Compliance Evaluation Inspection
Eval Date: 09-24-2021
Violations Found: Yes
Eval Type: Routine done by local agency
Eval Notes: Toxics Management Division (TMD) was on-site to conduct routine Hazardous Materials Business Plan (HMBP) and Stormwater (SW) inspections. TMD observed 3 years' worth of employee training records. Per operator, hazardous waste (pump oil) is routinely generated and disposed of through the Alameda County Household Hazardous Waste - Small Business Program; operator must change Business Activities to include Hazardous Waste Generation in CERS. TMD observed eyewash station and fire extinguisher current as of February 2021. TMD observed hazardous materials to accurately reflect CERS submittal, except the chained cylinders of unknown gas in the back yard; these should be added to the inventory or removed. TMD recommends seismically bracing other compressed gas cylinders with chains or straps.
Eval Division: Berkeley City Toxics Management Division
Eval Program: HMRRP
Eval Source: CERS,

Coordinates:
Site ID: 108001
Facility Name: COOPER AND HAWKINS INC.
Env Int Type Code: HMBP
Program ID: 10196356
Coord Name: Not reported
Ref Point Type Desc: Center of a facility or station.,
Latitude: 37.857540
Longitude: -122.287990

Affiliation:
Affiliation Type Desc: Document Preparer
Entity Name: Keri Azevedo
Entity Title: Not reported
Affiliation Address: Not reported
Affiliation City: Not reported
Affiliation State: Not reported
Affiliation Country: Not reported
Affiliation Zip: Not reported
Affiliation Phone: ,

Affiliation Type Desc: Environmental Contact
Entity Name: Keri Azevedo
Entity Title: Not reported
Affiliation Address: 2701 San Pablo Avenue
Affiliation City: Berkeley

Map ID
Direction
Distance
Elevation | Site | MAP FINDINGS | Database(s) | EDR ID Number
EPA ID Number

COOPER AND HAWKINS INC. (Continued) **S121738441**

Affiliation State: CA
Affiliation Country: Not reported
Affiliation Zip: 94702
Affiliation Phone: ,

Affiliation Type Desc: Facility Mailing Address
Entity Name: Mailing Address
Entity Title: Not reported
Affiliation Address: 2701 San Pablo Avenue
Affiliation City: Berkeley
Affiliation State: CA
Affiliation Country: Not reported
Affiliation Zip: 94702
Affiliation Phone: ,

Affiliation Type Desc: Operator
Entity Name: STEVEN A. COOPER
Entity Title: Not reported
Affiliation Address: Not reported
Affiliation City: Not reported
Affiliation State: Not reported
Affiliation Country: Not reported
Affiliation Zip: Not reported
Affiliation Phone: (510) 812-1200,

Affiliation Type Desc: Identification Signer
Entity Name: Keri Azevedo
Entity Title: Busines Manager
Affiliation Address: Not reported
Affiliation City: Not reported
Affiliation State: Not reported
Affiliation Country: Not reported
Affiliation Zip: Not reported
Affiliation Phone: ,

Affiliation Type Desc: Legal Owner
Entity Name: STEVEN A. COOPER
Entity Title: Not reported
Affiliation Address: 2733 Olivewood Lane
Affiliation City: Vallejo
Affiliation State: CA
Affiliation Country: United States
Affiliation Zip: 94591
Affiliation Phone: (510) 812-1200,

Affiliation Type Desc: CUPA District
Entity Name: Berkeley City Toxics Management Division
Entity Title: Not reported
Affiliation Address: 1947 Center Street, 1st Floor
Affiliation City: Berkeley
Affiliation State: CA
Affiliation Country: Not reported
Affiliation Zip: 94704
Affiliation Phone: (510) 981-7460,

Affiliation Type Desc: Parent Corporation
Entity Name: COOPER AND HAWKINS INC.

Map ID
Direction
Distance
Elevation | Site | MAP FINDINGS | Database(s) | EDR ID Number
EPA ID Number

COOPER AND HAWKINS INC. (Continued) **S121738441**

Entity Title:	Not reported
Affiliation Address:	Not reported
Affiliation City:	Not reported
Affiliation State:	Not reported
Affiliation Country:	Not reported
Affiliation Zip:	Not reported
Affiliation Phone:	,
Affiliation Type Desc:	Property Owner
Entity Name:	Jacqueline Cooper Glenn
Entity Title:	Not reported
Affiliation Address:	6001 Lisa Court
Affiliation City:	Bakersfield
Affiliation State:	CA
Affiliation Country:	United States
Affiliation Zip:	93304
Affiliation Phone:	(661) 319-6635,

V163 **CALCOM INC** **RCRA-SQG** **1025879134**
SE **2832 TENTH ST** **CAP000066902**
1/8-1/4 **BERKELEY, CA 94710**
0.213 mi.
1123 ft. **Site 7 of 10 in cluster V**

Relative:
Higher

Actual:
43 ft.

RCRA Listings:

Date Form Received by Agency:	20000307
Handler Name:	Calcom Inc
Handler Address:	2832 Tenth St
Handler City,State,Zip:	BERKELEY, CA 94710
EPA ID:	CAP000066902
Contact Name:	PHIL DEGROOT
Contact Address:	2832 TENTH ST
Contact City,State,Zip:	BERKELEY, CA 94710
Contact Telephone:	510-841-7478
Contact Fax:	Not reported
Contact Email:	Not reported
Contact Title:	Not reported
EPA Region:	09
Land Type:	Private
Federal Waste Generator Description:	Small Quantity Generator
Non-Notifier:	Not reported
Biennial Report Cycle:	Not reported
Accessibility:	Not reported
Active Site Indicator:	Handler Activities
State District Owner:	Not reported
State District:	Not reported
Mailing Address:	2832 TENTH ST
Mailing City,State,Zip:	BERKELEY, CA 94710
Owner Name:	Philip J De Groot
Owner Type:	Private
Operator Name:	Not reported
Operator Type:	Not reported
Short-Term Generator Activity:	No
Importer Activity:	No
Mixed Waste Generator:	No
Transporter Activity:	No
Transfer Facility Activity:	No

Map ID
Direction
Distance
Elevation | Site | MAP FINDINGS | Database(s) | EDR ID Number
EPA ID Number

CALCOM INC (Continued) **1025879134**

Recycler Activity with Storage:	No
Small Quantity On-Site Burner Exemption:	No
Smelting Melting and Refining Furnace Exemption:	No
Underground Injection Control:	No
Off-Site Waste Receipt:	No
Universal Waste Indicator:	No
Universal Waste Destination Facility:	No
Federal Universal Waste:	No
Active Site State-Reg Handler:	---
Federal Facility Indicator:	Not reported
Hazardous Secondary Material Indicator:	N
Sub-Part K Indicator:	Not reported
2018 GPRA Permit Baseline:	Not on the Baseline
2018 GPRA Renewals Baseline:	Not on the Baseline
202 GPRA Corrective Action Baseline:	No
Subject to Corrective Action Universe:	No
Non-TSDFs Where RCRA CA has Been Imposed Universe:	No
Corrective Action Priority Ranking:	No NCAPS ranking
Environmental Control Indicator:	No
Institutional Control Indicator:	No
Human Exposure Controls Indicator:	N/A
Groundwater Controls Indicator:	N/A
Significant Non-Complier Universe:	No
Unaddressed Significant Non-Complier Universe:	No
Addressed Significant Non-Complier Universe:	No
Significant Non-Complier With a Compliance Schedule Universe:	No
Financial Assurance Required:	Not reported
Handler Date of Last Change:	20060905
Recognized Trader-Importer:	No
Recognized Trader-Exporter:	No
Importer of Spent Lead Acid Batteries:	No
Exporter of Spent Lead Acid Batteries:	No
Recycler Activity Without Storage:	No
Manifest Broker:	No
Sub-Part P Indicator:	No

Hazardous Waste Summary:

Waste Code:	D000
Waste Description:	Not Defined
Waste Code:	D001
Waste Description:	Ignitable Waste
Waste Code:	D005
Waste Description:	Barium
Waste Code:	D007
Waste Description:	Chromium
Waste Code:	D008
Waste Description:	Lead

Handler - Owner Operator:
Owner/Operator Indicator: Owner
Owner/Operator Name: PHILIP J DE GROOT

Map ID
Direction
Distance
Elevation | Site | MAP FINDINGS | Database(s) | EDR ID Number
EPA ID Number

CALCOM INC (Continued) **1025879134**

Legal Status:	Private
Date Became Current:	Not reported
Date Ended Current:	Not reported
Owner/Operator Address:	15 CORNWALL CT
Owner/Operator City,State,Zip:	OAKLAND, CA 94710
Owner/Operator Telephone:	510-531-9135
Owner/Operator Telephone Ext:	Not reported
Owner/Operator Fax:	Not reported
Owner/Operator Email:	Not reported
Owner/Operator Indicator:	Owner
Owner/Operator Name: PHILIP J DE GROOT	
Legal Status:	Private
Date Became Current:	Not reported
Date Ended Current:	Not reported
Owner/Operator Address:	15 CORNWALL CT
Owner/Operator City,State,Zip:	OAKLAND, CA 94710
Owner/Operator Telephone:	510-531-9135
Owner/Operator Telephone Ext:	Not reported
Owner/Operator Fax:	Not reported
Owner/Operator Email:	Not reported

Historic Generators:

Receive Date:	20000307
Handler Name: CALCOM INC	
Federal Waste Generator Description:	Small Quantity Generator
State District Owner:	Not reported
Large Quantity Handler of Universal Waste:	No
Recognized Trader Importer:	No
Recognized Trader Exporter:	No
Spent Lead Acid Battery Importer:	No
Spent Lead Acid Battery Exporter:	No
Current Record:	Yes
Non Storage Recycler Activity:	Not reported
Electronic Manifest Broker:	Not reported
Receive Date:	20000307
Handler Name: CALCOM INC	
Federal Waste Generator Description:	Large Quantity Generator
State District Owner:	Not reported
Large Quantity Handler of Universal Waste:	No
Recognized Trader Importer:	No
Recognized Trader Exporter:	No
Spent Lead Acid Battery Importer:	No
Spent Lead Acid Battery Exporter:	No
Current Record:	No
Non Storage Recycler Activity:	Not reported
Electronic Manifest Broker:	Not reported

List of NAICS Codes and Descriptions:

NAICS Codes:	No NAICS Codes Found

Facility Has Received Notices of Violations:

Violations:	No Violations Found

Map ID
Direction
Distance
Elevation | Site | MAP FINDINGS | Database(s) | EDR ID Number
EPA ID Number

CALCOM INC (Continued) **1025879134**

Evaluation Action Summary:
Evaluations: No Evaluations Found

R164 **SF TIRES & SERVICE CENTRAL DBA BIG O TIRES** **RCRA NonGen / NLR** **1024847506**
ENE **2625 SAN PABLO AVE** **E MANIFEST** **CAL000402446**
1/8-1/4 **BERKELEY, CA 94702**
0.215 mi.
1135 ft. **Site 13 of 16 in cluster R**

Relative:
Higher

Actual:
55 ft.

RCRA Listings:

Date Form Received by Agency:	20141121
Handler Name:	Sf Tires & Service Central Dba Big O Tires
Handler Address:	2625 San Pablo Ave
Handler City,State,Zip:	BERKELEY, CA 94702
EPA ID:	CAL000402446
Contact Name:	CHRISTOPHER MONTEVERDE
Contact Address:	415 MILITARY E
Contact City,State,Zip:	BENICIA, CA 94510
Contact Telephone:	707-750-5070
Contact Fax:	707-750-5075
Contact Email:	BILLY.FAIRFIELD@BIGO.COM
Contact Title:	Not reported
EPA Region:	09
Land Type:	Not reported
Federal Waste Generator Description:	Not a generator, verified
Non-Notifier:	Not reported
Biennial Report Cycle:	Not reported
Accessibility:	Not reported
Active Site Indicator:	Handler Activities
State District Owner:	Not reported
State District:	Not reported
Mailing Address:	415 MILITARY E
Mailing City,State,Zip:	BENICIA, CA 94510-0000
Owner Name:	Big O Tires Corp/Tbc Group
Owner Type:	Other
Operator Name:	Christopher Monteverde
Operator Type:	Other
Short-Term Generator Activity:	No
Importer Activity:	No
Mixed Waste Generator:	No
Transporter Activity:	No
Transfer Facility Activity:	No
Recycler Activity with Storage:	No
Small Quantity On-Site Burner Exemption:	No
Smelting Melting and Refining Furnace Exemption:	No
Underground Injection Control:	No
Off-Site Waste Receipt:	No
Universal Waste Indicator:	Yes
Universal Waste Destination Facility:	Yes
Federal Universal Waste:	No
Active Site State-Reg Handler:	---
Federal Facility Indicator:	Not reported
Hazardous Secondary Material Indicator:	N
Sub-Part K Indicator:	Not reported
2018 GPRA Permit Baseline:	Not on the Baseline
2018 GPRA Renewals Baseline:	Not on the Baseline

Map ID
Direction
Distance
Elevation Site

MAP FINDINGS

Database(s) EDR ID Number EPA ID Number

SF TIRES & SERVICE CENTRAL DBA BIG O TIRES (Continued) **1024847506**

202 GPRA Corrective Action Baseline:	No
Subject to Corrective Action Universe:	No
Non-TSDFs Where RCRA CA has Been Imposed Universe:	No
Corrective Action Priority Ranking:	No NCAPS ranking
Environmental Control Indicator:	No
Institutional Control Indicator:	No
Human Exposure Controls Indicator:	N/A
Groundwater Controls Indicator:	N/A
Significant Non-Complier Universe:	No
Unaddressed Significant Non-Complier Universe:	No
Addressed Significant Non-Complier Universe:	No
Significant Non-Complier With a Compliance Schedule Universe:	No
Financial Assurance Required:	Not reported
Handler Date of Last Change:	20180906
Recognized Trader-Importer:	No
Recognized Trader-Exporter:	No
Importer of Spent Lead Acid Batteries:	No
Exporter of Spent Lead Acid Batteries:	No
Recycler Activity Without Storage:	No
Manifest Broker:	No
Sub-Part P Indicator:	No

Handler - Owner Operator:

Owner/Operator Indicator:	Operator
Owner/Operator Name: CHRISTOPHER MONTEVERDE	
Legal Status:	Other
Date Became Current:	Not reported
Date Ended Current:	Not reported
Owner/Operator Address:	415 MILITARY E
Owner/Operator City,State,Zip:	BENICIA, CA 94510
Owner/Operator Telephone:	707-750-5070
Owner/Operator Telephone Ext:	Not reported
Owner/Operator Fax:	Not reported
Owner/Operator Email:	Not reported

Owner/Operator Indicator:	Owner
Owner/Operator Name: BIG O TIRES CORP/TBC GROUP	
Legal Status:	Other
Date Became Current:	Not reported
Date Ended Current:	Not reported
Owner/Operator Address:	415 MILITARY E
Owner/Operator City,State,Zip:	BENICIA, CA 94510-0000
Owner/Operator Telephone:	707-750-5070
Owner/Operator Telephone Ext:	Not reported
Owner/Operator Fax:	Not reported
Owner/Operator Email:	Not reported

Historic Generators:

Receive Date:	20141121
Handler Name: SF TIRES & SERVICE CENTRAL DBA BIG O TIRES	
Federal Waste Generator Description:	Not a generator, verified
State District Owner:	Not reported
Large Quantity Handler of Universal Waste:	No
Recognized Trader Importer:	No
Recognized Trader Exporter:	No

Map ID
Direction
Distance
Elevation | Site | MAP FINDINGS | Database(s) | EDR ID Number
EPA ID Number

SF TIRES & SERVICE CENTRAL DBA BIG O TIRES (Continued) **1024847506**

Spent Lead Acid Battery Importer: No
Spent Lead Acid Battery Exporter: No
Current Record: Yes
Non Storage Recycler Activity: Not reported
Electronic Manifest Broker: Not reported

List of NAICS Codes and Descriptions:
NAICS Code: 811111
NAICS Description: GENERAL AUTOMOTIVE REPAIR

Facility Has Received Notices of Violations:
Violations: No Violations Found

Evaluation Action Summary:
Evaluations: No Evaluations Found

E MANIFEST:
Manifest Tracking Number: 019244146JJK
Last Updated Date: 20181211
Shipped Date: 20181108
Received Date: 20181119
Manifest Status: Signed
Submission Type: DataImage5Copy
Origin Type: Service
Generator EPA ID: CAL000402446
Generator Name: SF TIRES & SERVICE CENTRAL DBA BIG O TIRES
Generator Mail Street Number: Not reported
Generator Mail Street 1: 2625 SAN PABLO AVE
Generator Mail Street 2: Not reported
Generator Mail City: BERKELEY
Generator Mail State: CA
Generator Mail Zip: 94702
Generator Location Street Number: Not reported
Generator Location Street 1: 6040 GEARY BLVD
Generator Location Street 2: Not reported
Generator Location City: SAN FRANCISCO
Generator Location Zip: 94118
Generator Location State: CA
Generator Contact Company Name: Not reported
Designated Facility EPA ID: AZR000515924
Designated Facility Name: YUMA YES WASTE TRANSFER FACILITY
Designated Facility Mail Street Number: Not reported
Designated Facility Mail Street 1: Not reported
Designated Facility Mail Street 2: 2730 E 13TH ST
Designated Facility Mail City: YUMA
Designated Facility Mail Zip: 85365-1901
Designated Facility Mail State: AZ
Designated Facility Location Street Number: Not reported
Designated Facility Location Street 1: 2730 E 13TH ST
Designated Facility Location Street 2: Not reported
Designated Facility Location City: YUMA
Designated Facility Location Zip: 85365-1901
Designated Facility Location State: AZ
Designated Facility Contact Company Name: Not reported

Map ID
Direction
Distance
Elevation | Site | MAP FINDINGS | Database(s) | EDR ID Number
EPA ID Number

SF TIRES & SERVICE CENTRAL DBA BIG O TIRES (Continued) **1024847506**

Manifest Residue Indicator:	N
Rejection Indicator:	N
Manifest Tracking Number:	016874489JJK
Last Updated Date:	20191108
Shipped Date:	20191016
Received Date:	20191028
Manifest Status:	Signed
Submission Type:	DataImage5Copy
Origin Type:	Service
Generator EPA ID:	CAL000402446
Generator Name:	SF TIRES & SERVICE CENTRAL DBA BIG O TIRES
Generator Mail Street Number:	Not reported
Generator Mail Street 1:	2625 SAN PABLO AVE
Generator Mail Street 2:	Not reported
Generator Mail City:	BERKELEY
Generator Mail State:	CA
Generator Mail Zip:	94702
Generator Location Street Number:	Not reported
Generator Location Street 1:	415 MILITARY E
Generator Location Street 2:	Not reported
Generator Location City:	BENICIA
Generator Location Zip:	94510-0000
Generator Location State:	CA
Generator Contact Company Name:	Not reported
Designated Facility EPA ID:	CAD097030993
Designated Facility Name:	US ECOLOGY VERNON INC
Designated Facility Mail Street Number:	5375
Designated Facility Mail Street 1:	CA90058 CA037US 5375
Designated Facility Mail Street 2:	5375 SOUTH BOYLE AVENUE
Designated Facility Mail City:	VERNON
Designated Facility Mail Zip:	90058
Designated Facility Mail State:	CA
Designated Facility Location Street Number:	5375
Designated Facility Location Street 1:	5375 SOUTH BOYLE AVENUE
Designated Facility Location Street 2:	Not reported
Designated Facility Location City:	LOS ANGELES
Designated Facility Location Zip:	90058-0000
Designated Facility Location State:	CA
Designated Facility Contact Company Name:	Not reported
Manifest Residue Indicator:	N
Rejection Indicator:	N
Manifest Tracking Number:	019240626JJK
Last Updated Date:	20190321
Shipped Date:	20190221
Received Date:	20190304
Manifest Status:	Signed
Submission Type:	DataImage5Copy
Origin Type:	Service
Generator EPA ID:	CAL000402446
Generator Name:	SF TIRES & SERVICE CENTRAL DBA BIG O TIRES
Generator Mail Street Number:	Not reported
Generator Mail Street 1:	2625 SAN PABLO AVE
Generator Mail Street 2:	Not reported
Generator Mail City:	BERKELEY
Generator Mail State:	CA

SF TIRES & SERVICE CENTRAL DBA BIG O TIRES (Continued) **1024847506**

Generator Mail Zip:	94702
Generator Location Street Number:	Not reported
Generator Location Street 1:	3040 GEARY BLVD
Generator Location Street 2:	Not reported
Generator Location City:	SAN FRANCISCO
Generator Location Zip:	94118
Generator Location State:	CA
Generator Contact Company Name:	Not reported
Designated Facility EPA ID:	AZR000521146
Designated Facility Name:	YUMA YES 2 WASTE TRANSFER STATION
Designated Facility Mail Street Number:	Not reported
Designated Facility Mail Street 1:	STE 105
Designated Facility Mail Street 2:	2621 GREEN RIVER RD
Designated Facility Mail City:	CORONA
Designated Facility Mail Zip:	92882
Designated Facility Mail State:	CA
Designated Facility Location Street Number:	Not reported
Designated Facility Location Street 1:	6500 S US HIGHWAY 95
Designated Facility Location Street 2:	Not reported
Designated Facility Location City:	YUMA
Designated Facility Location Zip:	85365
Designated Facility Location State:	AZ
Designated Facility Contact Company Name:	Not reported
Manifest Residue Indicator:	N
Rejection Indicator:	N

Manifest Tracking Number:	019240985JJK
Last Updated Date:	20190729
Shipped Date:	20190624
Received Date:	20190712
Manifest Status:	Signed
Submission Type:	DataImage5Copy
Origin Type:	Service
Generator EPA ID:	CAL000402446
Generator Name:	SF TIRES & SERVICE CENTRAL DBA BIG O TIRES
Generator Mail Street Number:	Not reported
Generator Mail Street 1:	2625 SAN PABLO AVE
Generator Mail Street 2:	Not reported
Generator Mail City:	BERKELEY
Generator Mail State:	CA
Generator Mail Zip:	94702
Generator Location Street Number:	Not reported
Generator Location Street 1:	2625 SAN PABLO AVE
Generator Location Street 2:	Not reported
Generator Location City:	BERKELEY
Generator Location Zip:	94702
Generator Location State:	CA
Generator Contact Company Name:	Not reported
Designated Facility EPA ID:	AZR000521146
Designated Facility Name:	YUMA YES 2 WASTE TRANSFER STATION
Designated Facility Mail Street Number:	Not reported
Designated Facility Mail Street 1:	STE 105
Designated Facility Mail Street 2:	2621 GREEN RIVER RD
Designated Facility Mail City:	CORONA
Designated Facility Mail Zip:	92882
Designated Facility Mail State:	CA
Designated Facility Location Street Number:	Not reported

Map ID
Direction
Distance
Elevation | Site | MAP FINDINGS | Database(s) | EDR ID Number
EPA ID Number

SF TIRES & SERVICE CENTRAL DBA BIG O TIRES (Continued) **1024847506**

Designated Facility Location Street 1:	6500 S US HIGHWAY 95
Designated Facility Location Street 2:	Not reported
Designated Facility Location City:	YUMA
Designated Facility Location Zip:	85365
Designated Facility Location State:	AZ
Designated Facility Contact Company Name:	Not reported
Manifest Residue Indicator:	N
Rejection Indicator:	N

State Waste:

Manifest Tracking Number:	019240985JJK
Waste Line Number:	1
State Waste Code Owner:	CA
State Waste Code:	352
State Waste:	Other organic solids

Transporter:

Manifest Tracking Number:	019240985JJK
Transporter Line Number:	1
Transporter EPA ID:	CAD028277036
Transporter Name:	Asbury Environmental Services Dba World Oil Enviromental Services

Manifest Tracking Number:	019240985JJK
Transporter Line Number:	2
Transporter EPA ID:	CAR000175422
Transporter Name:	Worldwide Recovery System Inc

Waste Line:

Manifest Tracking Number:	019240985JJK
Waste Line Number:	1
U.S. DOT Hazardous Indicator:	N
U.S. DOT ID Number:	Not reported
U.S. DOT Description:	Not reported
Non-Hazardous Waste Description:	NON-RCRA HAZARDOUS WASTE, SOLID (PAPER FILTERS)
Number of Containers:	1
Container Type Code:	DM
Container Type Description:	Metal drums, barrels, kegs
Waste Quantity:	100
Quantity Unit of Measure Code:	P
Quantity Unit of Measure Description:	Pounds
Waste Quantity, in Tons:	0.05
Acute Waste Quantity, in Tons:	0
Non-Acute Waste Quantity, in Tons:	0.05
Waste Quantity, in Kilograms:	45.3515
Acute Waste Quantity, in Kilograms:	0
Non-Acute Waste Quantity, in Kilorgrams:	45.3515
Management Method Code:	H141
Management Method Description:	STORAGE, BULKING AND/OR TRANSFER OFF SITE
Waste Residue Indicator:	N
Quantity Discrepancy Indicator:	N
Waste Type Discrepancy Indicator:	N
Waste Density:	Not reported
Waste Density Unit of Measure Code:	Not reported
Waste Density Unit of Measure Description:	Not reported
Form Code:	Not reported
Form Code Description:	Not reported

Map ID
Direction
Distance
Elevation | Site | MAP FINDINGS | Database(s) | EDR ID Number
EPA ID Number

SF TIRES & SERVICE CENTRAL DBA BIG O TIRES (Continued) **1024847506**

Source Code:	Not reported
Source Code Description:	Not reported
Waste Minimization Code:	Not reported
Waste Minimization Code Description:	Not reported
Consent Number:	Not reported
EPA Waste Indicator:	N

R165 **BIG O TIRES #5259** **CERS HAZ WASTE** **S121741187**
ENE **2625 SAN PABLO AVE** **CERS** **N/A**
1/8-1/4 **BERKELEY, CA 94702**
0.215 mi.
1135 ft. **Site 14 of 16 in cluster R**

Relative:
Higher

Actual:
55 ft.

CERS HAZ WASTE:

Name:	BIG O TIRES #5259
Address:	2625 SAN PABLO AVE
City,State,Zip:	BERKELEY, CA 94702
Site ID:	12292
CERS ID:	10196911
CERS Description:	Hazardous Waste Generator

CERS:

Name:	BIG O TIRES #5259
Address:	2625 SAN PABLO AVE
City,State,Zip:	BERKELEY, CA 94702
Site ID:	12292
CERS ID:	10196911
CERS Description:	Chemical Storage Facilities

Violations:

Site ID:	12292
Site Name:	BIG O TIRES #5259
Violation Date:	09-28-2022
Citation:	HSC 6.5 25123.3(b)(1) - California Health and Safety Code, Chapter 6.5, Section(s) 25123.3(b)(1)
Violation Description:	Failure to send hazardous waste offsite for treatment, storage, or disposal within 90 days for a generator who generates 1000 kilograms or more per month.
Violation Notes:	Returned to compliance on 11/01/2023. Observation: The last manifest for shipment of waste coolant that could be located was from 2018. One of the drums of paper filters on-site has been accumulating since 2/5/21. Corrective Action: Ship paper filters and coolant off-site; submit photo of manifest to TMD via email within 30 days.
Violation Division:	Berkeley City Toxics Management Division
Violation Program:	HW
Violation Source:	CERS,

Site ID:	12292
Site Name:	BIG O TIRES #5259
Violation Date:	09-11-2018
Citation:	HSC 6.95 25508(a)(1) - California Health and Safety Code, Chapter 6.95, Section(s) 25508(a)(1)
Violation Description:	Failure to complete and electronically submit hazardous material inventory information for all reportable hazardous materials on site at or above reportable quantities.
Violation Notes:	Returned to compliance on 11/05/2018. The hazardous materials inventory submitted 2/22/2018 is not accurate in that it does not include all hazardous materials observed onsite, the quantities are

Map ID
Direction
Distance
Elevation Site

MAP FINDINGS

EDR ID Number
Database(s) EPA ID Number

BIG O TIRES #5259 (Continued) **S121741187**

not listed accurately for all hazardous materials, and the waste code is not accurate for waste coolant. Observed 130 gallon totes each of ATF, antifreeze, 5W-40, 0W-20, 5W-20, and 5W-30, 2 55-gallon drums of used antifreeze, 220 gallon tank of used oil, 3 110-gallon tanks of new oil, approximately 30 cans of 13 oz. brake and parts cleaner, 55 gallon drum of hazardous waste oil filters, 55 gallon drum of mop water in the main shop area near Bay 1, 2 and 3. New batteries and used batteries in the loading area, an AquaKlean parts washer, gas in a bucket, 55 gallon drum of motor oil and 55 gallon drum of used coolant in the back shop area near Bay 4, 5, 6 and 7. Corrective action: Disclose the handling of all hazardous materials onsite with a separate entry on the hazardous materials inventory, and correct the [Truncated]

Violation Division: Berkeley City Toxics Management Division
Violation Program: HMRRP
Violation Source: CERS,

Site ID: 12292
Site Name: BIG O TIRES #5259
Violation Date: 09-11-2018
Citation: 22 CCR 12 66262.34(f) - California Code of Regulations, Title 22, Chapter 12, Section(s) 66262.34(f)
Violation Description: Failure to properly label hazardous waste accumulation containers and portable tanks with the following requirements: "Hazardous Waste", name and address of the generator, physical and chemical characteristics of the Hazardous Waste, and starting accumulation date.
Violation Notes: Returned to compliance on 11/15/2018. The used oil tank is labeled as hazardous waste and used oil, the hazardous waste filters drum is not labeled, the mop water drum is labeled as mop water only, and the used antifreeze drums are labeled as used antifreeze, but they are not labeled with all required elements. Corrective action: Label all hazardous waste containers with the words "hazardous waste", name and address of generator, physical and chemical characteristics of the hazardous waste and the accumulation starting date. 10/15/18 - changed status to not accepted. Called environmental contact, Stefany Harley, to reiterate the CERS errors and documentation of correction has not been submitted. She indicates Billy Fairfield was working on the submittal and was out till next week. Emailed a copy of the report to Stefany. 10/29/2018 - second NOV mailed 10/30/2018 received photo showing weekly used oil tank inspections, label on used oil tank, and label on used antifreeze. 10/31/2018 emailed Billy [Truncated]
Violation Division: Berkeley City Toxics Management Division
Violation Program: HW
Violation Source: CERS,

Site ID: 12292
Site Name: BIG O TIRES #5259
Violation Date: 09-11-2018
Citation: 22 CCR 15 66265.173 - California Code of Regulations, Title 22, Chapter 15, Section(s) 66265.173
Violation Description: Failure to meet the following container management requirements: (a) A container holding hazardous waste must always be closed during storage, except when it is necessary to add or remove waste. (b) A container holding hazardous waste must not be opened, handled, or stored in a manner which may rupture the container or cause it to leak.

Map ID
Direction
Distance
Elevation | Site | MAP FINDINGS | Database(s) | EDR ID Number
EPA ID Number

BIG O TIRES #5259 (Continued) **S121741187**

Violation Notes: Returned to compliance on 12/18/2018. The used antifreeze drums, the hazardous waste filters drum, the mop water and the used oil tank were not closed at the time of the inspection and hazardous waste was not being added or removed from the containers/tanks. One of the portable used oil containers did not have a cap on it. Corrective action: Close all containers unless adding or removing hazardous waste. Provide lids/caps for all containers. 10/15/18 - changed status to not accepted. Called environmental contact, Stefany Harley, to reiterate the CERS errors and documentation of correction has not been submitted. She indicates Billy Fairfield was working on the submittal and was out till next week. Emailed a copy of the report to Stefany. 10/29/2018 - second NOV mailed 10/30/2018 received photo showing weekly used oil tank inspections, label on used oil tank, and label on used antifreeze. 10/31/2018 emailed Billy requiring documentation and pictures confirming compliance with all specific violations [Truncated]
Violation Division: Berkeley City Toxics Management Division
Violation Program: HW
Violation Source: CERS,

Site ID: 12292
Site Name: BIG O TIRES #5259
Violation Date: 09-11-2018
Citation: 22 CCR 15 66265.52 - California Code of Regulations, Title 22, Chapter 15, Section(s) 66265.52
Violation Description: Failure to include all of the following in the Contingency Plan: description of actions personnel will take in response to a release or emergency, arrangements with local authorities, list of emergency coordinators including name, addresses & phone numbers, list of emergency equipment and their physical description, location and capabilities, evacuation plan, and OES phone number. (If the owner or operator has already prepared a Spill Prevention, Control, and Countermeasures (SPCC) Plan or some other emergency or contingency plan, the owner or operator need only amend that plan to incorporate hazardous waste management provisions.)
Violation Notes: Returned to compliance on 09/12/2018. The emergency response/contingency plan does not list the emergency coordinators. Corrective action: Update the contingency plan to include the emergency coordinator information. You may use the updated template, https://calepa.ca.gov/wp-content/uploads/sites/6/2017/05/CUPA-Documents-eTemplates-Contingency.pdf, or develop your own plan that includes all required elements. Submit the updated plan in CERS.
Violation Division: Berkeley City Toxics Management Division
Violation Program: HW
Violation Source: CERS,

Site ID: 12292
Site Name: BIG O TIRES #5259
Violation Date: 09-11-2018
Citation: HSC 6.95 25508(a)(1) - California Health and Safety Code, Chapter 6.95, Section(s) 25508(a)(1)
Violation Description: Failure to complete and electronically submit a site map with all required content.
Violation Notes: Returned to compliance on 09/12/2018. The site map does not include a north arrow and the locations of all hazardous material storage areas, including the batteries, used batteries, used antifreeze, hazardous waste filters and mop water, are not identified. Corrective action:

Map ID
Direction
Distance
Elevation Site

MAP FINDINGS

Database(s) EDR ID Number EPA ID Number

BIG O TIRES #5259 (Continued) **S121741187**

Update and submit the corrected map in CERS.

Violation Division: Berkeley City Toxics Management Division
Violation Program: HMRRP
Violation Source: CERS,

Site ID: 12292
Site Name: BIG O TIRES #5259
Violation Date: 09-11-2018
Citation: 22 CCR 15 66265.16 - California Code of Regulations, Title 22, Chapter 15, Section(s) 66265.16

Violation Description: Failure to provide employees with hazardous waste training program of class room instructions or on-the-job training within the first six months after the date of their employment or assignment to a facility, or to a new position at a facility and annually thereafter. Training records on current personnel shall be kept until closure of the facility and for former employees the record shall be kept for at least three years from the date the employee last worked at the facility. The records shall include the following: the job title for each position at the facility related to hazardous waste management, and the name of the employee filling each job; a written job description for each position, duties of facility personnel assigned to each position, and a written description of the type and amount of both introductory and continuing training that will be given to each person filling a position.

Violation Notes: Returned to compliance on 11/15/2018. The facility did not have a record of hazardous waste handlers that lists 1) the job title for each position at the facility related to hazardous waste management, and the name of the employee filing each job; 2) a written job description for each position listed (description must be consistent in its degree of specificity with descriptions for other similar positions in the same company location or bargaining unit, but shall include the requisite skill, education, or other qualifications, and duties of facility personnel assigned to each position; 3) a written description of the type and amount of both introductory and continuing training that will be given to each person filling one of these positions. Corrective action: Prepare and submit a complete, correct training plan in CERS. 10/15/18 - changed status to not accepted. Called environmental contact, Stefany Harley, to reiterate the CERS errors and documentation of correction has not been submitted. She indicates [Truncated]

Violation Division: Berkeley City Toxics Management Division
Violation Program: HW
Violation Source: CERS,

Site ID: 12292
Site Name: BIG O TIRES #5259
Violation Date: 09-28-2022
Citation: HSC 6.95 25508(a)(3) - California Health and Safety Code, Chapter 6.95, Section(s) 25508(a)(3)

Violation Description: Failure to complete and electronically submit hazardous material inventory information for all reportable hazardous materials on site at or above reportable quantities.

Violation Notes: Returned to compliance on 10/07/2022. Observation: Waste motor oil has a reported maximum daily quantity of 220 gallons in CERS / TMD observed 390 gallons. 30 lbs of freon are not on CERS inventory, but TMD observed it on-site. Corrective Action: Update these two items in the inventory section of CERS and submit within 30 days on CERS.

Map ID
Direction
Distance
Elevation | Site | MAP FINDINGS | Database(s) | EDR ID Number
EPA ID Number

BIG O TIRES #5259 (Continued) **S121741187**

Violation Division: Berkeley City Toxics Management Division
Violation Program: HMRRP
Violation Source: CERS,

Site ID: 12292
Site Name: BIG O TIRES #5259
Violation Date: 10-20-2015
Citation: HSC 6.95 25508(a)(1) - California Health and Safety Code, Chapter 6.95, Section(s) 25508(a)(1)
Violation Description: Failure to establish and electronically submit an adequate emergency response plan and procedures for a release or threatened release of a hazardous material.
Violation Notes: Returned to compliance on 10/20/2015.
Violation Division: Berkeley City Toxics Management Division
Violation Program: HMRRP
Violation Source: CERS,

Site ID: 12292
Site Name: BIG O TIRES #5259
Violation Date: 09-28-2022
Citation: 22 CCR 15 66265.173 - California Code of Regulations, Title 22, Chapter 15, Section(s) 66265.173
Violation Description: Failure to meet the following container management requirements: (a) A container holding hazardous waste must always be closed during storage, except when it is necessary to add or remove waste. (b) A container holding hazardous waste must not be opened, handled, or stored in a manner which may rupture the container or cause it to leak.
Violation Notes: Observation: Drums on-site were not kept closed. This was corrected for all drums except the waste coolant, which did not have a top. Drums must be closed at ALL times, unless ACTIVELY adding or removing waste. Corrective Action: Put coolant in close-able container; submit photo to TMD via email within 30 days.
Violation Division: Berkeley City Toxics Management Division
Violation Program: HW
Violation Source: CERS,

Site ID: 12292
Site Name: BIG O TIRES #5259
Violation Date: 07-06-2015
Citation: HSC 6.95 25508(d) - California Health and Safety Code, Chapter 6.95, Section(s) 25508(d)
Violation Description: Failure to complete and/or electronically submit a business plan when storing/handling a hazardous material at or above reportable quantities.
Violation Notes: Returned to compliance on 07/17/2015. Non-inspection related violation. Location was franchised to SF Tire & Service Central on 12/21/2014 and the new owner did not submit a HMBP. TMD spoke with Raffi Zadoian on 6/3/15 and indicated that an HMBP was required to be submitted. Due to unsuccessful email communication to Raffi, TMD explained the necessary steps via phone on 6/29/15.
Violation Division: Berkeley City Toxics Management Division
Violation Program: HMRRP
Violation Source: CERS,

Site ID: 12292
Site Name: BIG O TIRES #5259

Map ID
Direction
Distance
Elevation Site

MAP FINDINGS

Database(s)

EDR ID Number
EPA ID Number

BIG O TIRES #5259 (Continued) **S121741187**

Violation Date: 09-11-2018
Citation: 22 CCR 15 66265.195(c) - California Code of Regulations, Title 22, Chapter 15, Section(s) 66265.195(c)
Violation Description: Failure to conduct and document inspections of hazardous waste tank systems each operating day and retain records of those inspections at the facility.
Violation Notes: Returned to compliance on 12/18/2018. Daily inspections of the used oil tank system are not performed. Corrective action: Perform and document hazardous waste tank inspections daily for leaks, cracks or corrosion, to ensure that overfill/spill control equipment is in working order, containment is in good condition and dry, and freeboard is maintained (for open topped tanks). Provide a copy of the inspection record to TMD. 10/15/18 - changed status to not accepted. Called environmental contact, Stefany Harley, to reiterate the CERS errors and documentation of correction has not been submitted. She indicates Billy Fairfield was working on the submittal and was out till next week. Emailed a copy of the report to Stefany. 10/29/2018 - second NOV mailed 10/30/2018 received photo showing weekly used oil tank inspections, label on used oil tank, and label on used antifreeze. 10/31/2018 emailed Billy requiring documentation and pictures confirming compliance with all specific violations and corrective [Truncated]
Violation Division: Berkeley City Toxics Management Division
Violation Program: HW
Violation Source: CERS,

Site ID: 12292
Site Name: BIG O TIRES #5259
Violation Date: 09-28-2022
Citation: 22 CCR 12 66262.34(f) - California Code of Regulations, Title 22, Chapter 12, Section(s) 66262.34(f)
Violation Description: Failure to properly label hazardous waste accumulation containers and portable tanks with the following requirements: "Hazardous Waste", name and address of the generator, physical and chemical characteristics of the Hazardous Waste, and starting accumulation date.
Violation Notes: Returned to compliance on 11/03/2022. Observation: Carboys were labeled 'empty daily' and 'used oil', but portable carboys should have full hazardous waste labeling, with an accumulation start date of "empty daily," (see violation text above this violation). Coolant was not labeled. Waste aerosols should have 'universal waste' label, or a process to ensure 'California empty' requirement is met. Corrective Action: Add labels to carboys; label coolant; label waste aerosols or confirm 'California empty' process. Submit photo/record to TMD within 30 days.
Violation Division: Berkeley City Toxics Management Division
Violation Program: HW
Violation Source: CERS,

Site ID: 12292
Site Name: BIG O TIRES #5259
Violation Date: 11-15-2018
Citation: HSC 6.95 25505(a)(4) - California Health and Safety Code, Chapter 6.95, Section(s) 25505(a)(4)
Violation Description: Failure to provide initial and annual training to all employees in safety procedures in the event of a release or threatened release of a hazardous material or failure to document and maintain training

Map ID
Direction
Distance
Elevation Site

MAP FINDINGS

Database(s)

EDR ID Number
EPA ID Number

BIG O TIRES #5259 (Continued) **S121741187**

records for a minimum of three years.
Violation Notes: Returned to compliance on 11/15/2018. TMD requested copies of the safety meetings for the past 3 years and a list of topics during the 9/11/2018 inspection. The facility sent copies of the training that was completed in 2018. Records of training are not maintained for three years. Corrected onsite: Training records shall be maintained for three years.
Violation Division: Berkeley City Toxics Management Division
Violation Program: HMRRP
Violation Source: CERS,

Site ID: 12292
Site Name: BIG O TIRES #5259
Violation Date: 09-11-2018
Citation: 22 CCR 15 66265.192(a) - California Code of Regulations, Title 22, Chapter 15, Section(s) 66265.192(a)
Violation Description: Failure to obtain and maintain a written assessment reviewed and certified by an independent, qualified, professional engineer prior to placing the tank system in service. The written assessment shall state that, the new hazardous waste tank system has sufficient structural integrity, is acceptable for the transferring, storing and treating of hazardous waste, and that the tanks and containment system including the foundation, structural support, seams, connections, and pressure controls (if applicable) are suitably designed to meet the regulation.
Violation Notes: Returned to compliance on 12/18/2018. The used oil tank does not have a hazardous waste tank assessment. Tanks holding hazardous waste at large quantity generators must have a current written hazardous waste tank system assessment certified by a Professional Engineer. The assessment must be conducted every five years. Assessments should address tank construction, design, seismic anchoring, thickness of shell, estimated life remaining, compatibility with contents, and condition and construction of containment area. Corrective action: The facility shall prepare and maintain a hazardous waste tank assessment or request an exemption by submitting an AST Certification & Engineering Assessment Exemption Notification to TMD with all required supplemental documentation. 10/15/18 - changed status to not accepted. Called environmental contact, Stefany Harley, to reiterate the CERS errors and documentation of correction has not been submitted. She indicates Billy Fairfield was working on the submittal and was out [Truncated]
Violation Division: Berkeley City Toxics Management Division
Violation Program: HW
Violation Source: CERS,

Site ID: 12292
Site Name: BIG O TIRES #5259
Violation Date: 10-20-2015
Citation: HSC 6.95 25505(a)(4) - California Health and Safety Code, Chapter 6.95, Section(s) 25505(a)(4)
Violation Description: Failure to provide initial and annual training to all employees in safety procedures in the event of a release or threatened release of a hazardous material or failure to document and maintain training records for a minimum of three years.
Violation Notes: Returned to compliance on 10/20/2015.
Violation Division: Berkeley City Toxics Management Division
Violation Program: HMRRP
Violation Source: CERS,

Map ID
Direction
Distance
Elevation Site

MAP FINDINGS

Database(s) EDR ID Number EPA ID Number

BIG O TIRES #5259 (Continued) **S121741187**

Site ID: 12292
Site Name: BIG O TIRES #5259
Violation Date: 09-11-2018
Citation: HSC 6.5 25250.22 - California Health and Safety Code, Chapter 6.5, Section(s) 25250.22
Violation Description: Failure to properly manage used oil and/or fuel filters in accordance with the requirements.
Violation Notes: Returned to compliance on 12/18/2018. Observed the used oil filters sitting in open, unlabeled buckets in front of the used oil tank. Williams indicates these are waiting to be crushed before placing in the used oil filter drum. The used oil and gasoline filter drum did not have a lid in place and filters were not being added or removed. Corrective action: Ensure that drained used oil/fuel filter containers are closed and meet container standards of CCR 66266.130(c)(3). 10/15/18 - changed status to not accepted. Called environmental contact, Stefany Harley, to reiterate the CERS errors and documentation of correction has not been submitted. She indicates Billy Fairfield was working on the submittal and was out till next week. Emailed a copy of the report to Stefany. 10/29/2018 - second NOV mailed 10/30/2018 received photo showing weekly used oil tank inspections, label on used oil tank, and label on used antifreeze. 10/31/2018 emailed Billy requiring documentation and pictures confirming compliance [Truncated]
Violation Division: Berkeley City Toxics Management Division
Violation Program: HW
Violation Source: CERS,

Site ID: 12292
Site Name: BIG O TIRES #5259
Violation Date: 09-28-2022
Citation: 40 CFR 1 262.34(d)(5)(ii) - U.S. Code of Federal Regulations, Title 40, Chapter 1, Section(s) 262.34(d)(5)(ii)
Violation Description: Failure to post the following information next to the telephone: (A) The name and telephone number of the emergency coordinator; (B) Location of fire extinguishers and spill control material, and, if present, fire alarm; and (C) The telephone number of the fire department, unless the facility has a direct alarm.
Violation Notes: Returned to compliance on 10/31/2023. Observation: Facility was missing emergency response posting. As an LQG, posting must include o Full plan required. Must review and update with any relevant change. Must include OES phone #, name and office and home phone #s of contacts, all emergency equipment (capabilities and location), and evacuation plan, fire extinguishers, spill control and decon equipment. Corrective Action: Create emergency response posting, post it on-site. Email photo to TMD within 30 days.
Violation Division: Berkeley City Toxics Management Division
Violation Program: HW
Violation Source: CERS,

Site ID: 12292
Site Name: BIG O TIRES #5259
Violation Date: 06-01-2016
Citation: HSC 6.95 25508.2 - California Health and Safety Code, Chapter 6.95, Section(s) 25508.2
Violation Description: Failure to annually review and electronically certify that the business plan is complete, accurate, and up-to-date.
Violation Notes: Returned to compliance on 06/10/2016.

Map ID
Direction
Distance
Elevation Site

MAP FINDINGS

Database(s) EDR ID Number EPA ID Number

BIG O TIRES #5259 (Continued) **S121741187**

Violation Division: Berkeley City Toxics Management Division
Violation Program: HMRRP
Violation Source: CERS,

Site ID: 12292
Site Name: BIG O TIRES #5259
Violation Date: 09-28-2022
Citation: 22 CCR 15 66265.31 - California Code of Regulations, Title 22, Chapter 15, Section(s) 66265.31
Violation Description: Failure to maintain and operate the facility to minimize the possibility of a fire, explosion, or any unplanned sudden or non-sudden release of hazardous waste or hazardous waste constituents to air, soil, or surface water which could threaten human health or the environment.
Violation Notes: Observation: 1-2 gallon oil transfer containers were full of oil and spilled while TMD was on-site. Corrective Action: Thoroughly train employees to completely drain oil from these when they are used. Photograph containers completely empty. OR, alternatively, discontinue use of these containers and only use drip pans/carboys. Submit record to TMD within 30 days.
Violation Division: Berkeley City Toxics Management Division
Violation Program: HW
Violation Source: CERS,

Site ID: 12292
Site Name: BIG O TIRES #5259
Violation Date: 09-28-2022
Citation: 22 CCR 15 66265.16 - California Code of Regulations, Title 22, Chapter 15, Section(s) 66265.16
Violation Description: Failure to provide employees with hazardous waste training program of class room instructions or on-the-job training within the first six months after the date of their employment or assignment to a facility, or to a new position at a facility and annually thereafter. Training records on current personnel shall be kept until closure of the facility and for former employees the record shall be kept for at least three years from the date the employee last worked at the facility. The records shall include the following: the job title for each position at the facility related to hazardous waste management, and the name of the employee filling each job; a written job description for each position, duties of facility personnel assigned to each position, and a written description of the type and amount of both introductory and continuing training that will be given to each person filling a position.
Violation Notes: Returned to compliance on 12/13/2023. Observation: Due to LQG status, there are enhanced training requirements, including: Written plan noting: job titles or HW related positions, description of each job title (including duties), name of each person at each job title, type and frequency of training. Corrective Action: Develop training plan, submit to TMD via email. Implement training plan/conduct a training; submit record to TMD via email within 30 days.
Violation Division: Berkeley City Toxics Management Division
Violation Program: HW
Violation Source: CERS,

Site ID: 12292
Site Name: BIG O TIRES #5259
Violation Date: 09-11-2018

Map ID
Direction
Distance
Elevation Site

MAP FINDINGS

Database(s) EDR ID Number EPA ID Number

BIG O TIRES #5259 (Continued) **S121741187**

Citation:	HSC 6.67 25270.4.5(a) - California Health and Safety Code, Chapter 6.67, Section(s) 25270.4.5(a)
Violation Description:	Failure to prepare a Spill Prevention, Control, and Countermeasures (SPCC) Plan.
Violation Notes:	Returned to compliance on 12/18/2018. TMD observed 1,310 gallons of petroleum storage in containers or tanks with storage capacities of 55 gallons or greater. In addition to the new product containers and hazardous waste drums/tanks, TMD observed petroleum in the secondary containment basins below the 130 gallon totes. The secondary containment basins appear to have a storage capacity of at least 55 gallons. Williams indicates these basins are cleaned out about every 2 weeks. The storage of greater than 1,320 gallons of petroleum in containers or tanks with storage capacities of 55 gallons or greater requires your facility to prepare and implement a Spill Prevention Control and Countermeasure Plan (SPCC) and comply with the APSA program. Corrective action: Either develop a plan for ensuring the secondary containment is maintained empty and clean, or prepare and implement an SPCC plan and update the Business Activities page in CERS. 10/15/18 - changed status to not accepted. Called environmental contact, [Truncated]
Violation Division:	Berkeley City Toxics Management Division
Violation Program:	APSA
Violation Source:	CERS,
Site ID:	12292
Site Name:	BIG O TIRES #5259
Violation Date:	09-11-2018
Citation:	22 CCR 12 66262.34(e) - California Code of Regulations, Title 22, Chapter 12, Section(s) 66262.34(e)
Violation Description:	Failure to meet the following conditions of satellite accumulation regulations: Accumulate up to 55 gallons of hazardous waste or one quart of acute hazardous waste at or near the initial point of accumulation which was under the control of the operator. Total time hazardous waste can be accumulated onsite in any generator accumulation area is one year, i.e., the combined accmulation time at a satellite accumulation point and at a 90/180/270 accumulation area (depending on size of generator and distance transported), whichever comes first. The generator complies with section 66265.171, 66265.172, and 66265.173(a). The container must be clearly marked with the initial date that hazardous waste is first placed in the container and labelled with the words Hazardous Waste including specified information Container must be labelled with the date the satellite accumulation limit is reached and moved within three days after reaching the 55 gallon (or one quart) limit to a 90 day accumulation area 55 gallons (or one quart of acute hazardous waste) of waste per process may be accumulated
Violation Notes:	Returned to compliance on 12/18/2018. The portable used oil containers are labeled as used oil, but are not labeled with all required elements. Corrective action: Label the portal used oil containers with the words "hazardous waste", name and address of generator, physical and chemical characteristics of hazardous waste and the accumulation starting date. 10/15/18 - changed status to not accepted. Called environmental contact, Stefany Harley, to reiterate the CERS errors and documentation of correction has not been submitted. She indicates Billy Fairfield was working on the submittal and was out till next week. Emailed a copy of the report to Stefany. 10/29/2018 - second NOV mailed 10/30/2018 received photo showing weekly used

Map ID
Direction
Distance
Elevation Site

MAP FINDINGS

Database(s) EDR ID Number EPA ID Number

BIG O TIRES #5259 (Continued) **S121741187**

oil tank inspections, label on used oil tank, and label on used antifreeze. 10/31/2018 emailed Billy requiring documentation and pictures confirming compliance with all specific violations and corrective actions by November 13, 2018. 11/5/2018 notified Billy that I still [Truncated]

Violation Division: Berkeley City Toxics Management Division
Violation Program: HW
Violation Source: CERS,

Site ID: 12292
Site Name: BIG O TIRES #5259
Violation Date: 10-20-2015
Citation: 22 CCR 12 66262.12 - California Code of Regulations, Title 22, Chapter 12, Section(s) 66262.12
Violation Description: Failure to obtain and/or maintain an Active EPA ID.
Violation Notes: Returned to compliance on 12/11/2015.
Violation Division: Berkeley City Toxics Management Division
Violation Program: HW
Violation Source: CERS,

Evaluation:
Eval General Type: Compliance Evaluation Inspection
Eval Date: 09-11-2018
Violations Found: Yes
Eval Type: Routine done by local agency
Eval Notes: Not reported
Eval Division: Berkeley City Toxics Management Division
Eval Program: APSA
Eval Source: CERS,

Eval General Type: Other/Unknown
Eval Date: 11-15-2018
Violations Found: Yes
Eval Type: Other, not routine, done by local agency
Eval Notes: Corrective actions from the 9/11/18 inspection were to be completed by 10/11/18. TMD did not receive confirmation that all violations were corrected and issued a second notice of violation requiring correction by 11/14/18. Onsite following emails provided by Billy Fairfield indicating that corrective action is completed to confirm. The facility provided copies of the notification to the property owner that was sent October 4, 2018. Please note that the address you referenced in the notice is incorrect. The facility is located at 2625 San Pablo Avenue, not 2259 San Pablo Avenue.
Eval Division: Berkeley City Toxics Management Division
Eval Program: HMRRP
Eval Source: CERS,

Eval General Type: Compliance Evaluation Inspection
Eval Date: 09-28-2022
Violations Found: Yes
Eval Type: Routine done by local agency
Eval Notes: Toxics Management Division (TMD) was on-site to conduct routine Hazardous Waste Generator (HWG), Hazardous Materials Business Plan (HMBP), and Stormwater (SW) inspections. TMD met with District Manager Mike DelMonte (Operator). EPA ID# CAL000402446 was active at time of inspection. Waste oil tank daily inspection logs were available for review. TMD observed staining around new and waste oil tank areas, but

Map ID
Direction
Distance
Elevation | Site | MAP FINDINGS | Database(s) | EDR ID Number
EPA ID Number

BIG O TIRES #5259 (Continued) **S121741187**

it does not appear to indicate leakage, just spilling. Hazardous waste manifests and employee training records were readily available. Hazardous waste manifests revealed an annual throughput of 5,217 gallons of liquid waste in the last calendar year; TMD did not tally the pounds/weight of the solid waste (used oil filters + absorbent). This is consistent with the self-reported annual waste throughput in CERS. A September 11th, 2018 inspection of this site also noted it is a Large Quantity Generator; that 2018 inspection report stated "Facility is a large quantity [Truncated]

Eval Division: Berkeley City Toxics Management Division
Eval Program: HW
Eval Source: CERS,

Eval General Type: Compliance Evaluation Inspection
Eval Date: 09-28-2022
Violations Found: Yes
Eval Type: Routine done by local agency
Eval Notes: Toxics Management Division (TMD) was on-site to conduct routine Hazardous Waste Generator (HWG), Hazardous Materials Business Plan (HMBP), and Stormwater (SW) inspections. TMD met with District Manager Mike DelMonte (Operator). Operator confirmed business activities and owner/operator identification are correct in CERS. Employee training records were readily available. TMD observed - 220 gallon waste oil tank; accumulation start date 9/26/2022 - 1x 55gal of waste paper filters; accumulation start date 2/5/21 - 1x 55gal waste paper filters; accumulation start date 8/31/22 - 1x 55gal waste metal filters; accumulation start date 8/31/22 - 4x waste lead acid batteries - 3x carboys of waste oil labeled 'empty daily' - 1x carboy of waste oil labeled 'used oil, empty daily' - waste aerosols in white plastic trash bag - 1x 55gal mixed waste - apparently waste coolant, stored outdoors, no label or date - miscellaneous flammable aerosols - 30lbs freon
Eval Division: Berkeley City Toxics Management Division
Eval Program: HMRRP
Eval Source: CERS,

Eval General Type: Compliance Evaluation Inspection
Eval Date: 10-20-2015
Violations Found: Yes
Eval Type: Routine done by local agency
Eval Notes: Routine unannounced HMBP, HW and stormwater inspection. Several violations noted. RP mentioned that building plans have been submitted to the COB for approval, some upgrades to the facility are planned in the near future. HW EPA number requires updating, RP using previous owners number.
Eval Division: Berkeley City Toxics Management Division
Eval Program: HW
Eval Source: CERS,

Eval General Type: Other/Unknown
Eval Date: 11-15-2018
Violations Found: No
Eval Type: Other, not routine, done by local agency
Eval Notes: 4010001: Williams indicates that they clean out the secondary containment below the totes. Please note that full synthetic or 100% synthetic oils are excluded from the APSA program, but are regulated under the Federal SPCC regulations. TMD noted that 4 of the 130

BIG O TIRES #5259 (Continued) **S121741187**

gallon totes appear to be full synthetic. Please provide confirmation and ensure that you are complying with all applicable regulations.

Eval Division: Berkeley City Toxics Management Division
Eval Program: APSA
Eval Source: CERS,

Eval General Type: Compliance Evaluation Inspection
Eval Date: 09-11-2018
Violations Found: Yes
Eval Type: Routine done by local agency
Eval Notes: Facility is a large quantity generator in that the facility generates more than 270 gallons of hazardous waste in a calendar month. Hazardous waste must be disposed of within 90 days of the accumulation start date. Rags are sent for laundering, scrap metal is sent for recycling.

Eval Division: Berkeley City Toxics Management Division
Eval Program: HW
Eval Source: CERS,

Eval General Type: Other/Unknown
Eval Date: 11-15-2018
Violations Found: No
Eval Type: Other, not routine, done by local agency
Eval Notes: 3030057: The portable used oil container in bay 6 is only labeled as used oil, and is not labeled with the words 'hazardous waste', name and address of generator, physical and chemical characteristics of hazardous waste and accumulation start date. The other containers were labeled. 3030029: Facility provided a picture of a waste oil inspection log which was being completed weekly. Williams indites he has not started conducting daily inspections. The inspection must show that the inspection includes looking for leaks, cracks or corrosion, and containment is in good condition and dry. 3010023: Updated emergency plan was submitted. 3030007: Confirmed that the used oil tank, hazardous waste filters and used antifreeze drums are labeled properly. The mop water drum has been disposed of. 3030004: Used oil filters still sitting in open, unlabeled buckets in front of the used oil tank. 3030018: The used antifreeze drum and hazardous waste filters drum were not [Truncated]

Eval Division: Berkeley City Toxics Management Division
Eval Program: HW
Eval Source: CERS,

Eval General Type: Other/Unknown
Eval Date: 05-31-2016
Violations Found: Yes
Eval Type: Other, not routine, done by local agency
Eval Notes: Non-Inspection related violation: Failed to submit annual Hazardous Materials Business Plan for FY17 (PM)

Eval Division: Berkeley City Toxics Management Division
Eval Program: HMRRP
Eval Source: CERS,

Eval General Type: Other/Unknown
Eval Date: 07-06-2015
Violations Found: Yes
Eval Type: Other, not routine, done by local agency
Eval Notes: Non-inspection related violation.

BIG O TIRES #5259 (Continued) **S121741187**

Eval Division: Berkeley City Toxics Management Division
Eval Program: HMRRP
Eval Source: CERS,

Eval General Type: Compliance Evaluation Inspection
Eval Date: 09-11-2018
Violations Found: Yes
Eval Type: Routine done by local agency
Eval Notes: Onsite to confirm the information in the 2/22/2018 Hazardous Materials Business Plan submitted in the California Environmental Reporting System and confirm proper management of hazardous waste. The environmental contact, Raffi Zadoian, and the store manager, Herbert Eulalia, no longer work here. Update the Business Owner Operator form in CERS within 30 days. Also note that the Emergency Response/Contingency Plan is uploaded twice in CERS. Williams indicates that he was not provided a training when he first started at the facility about 4 months ago, but they do have safety meetings every 6 months. The meeting records were not available at the time of the inspection. Provide TMD with a copy of the safety meetings for the past 3 years and a list of topics to confirm that hazardous materials, emergency response, and hazardous waste management are covered. Provide TMD with a copy of the written notification to the property owner that facility is subject to and in [Truncated]
Eval Division: Berkeley City Toxics Management Division
Eval Program: HMRRP
Eval Source: CERS,

Eval General Type: Compliance Evaluation Inspection
Eval Date: 10-20-2015
Violations Found: Yes
Eval Type: Routine done by local agency
Eval Notes: Routine unannounced HMBP, HW and stormwater inspection. Several violations noted. RP mentioned that building plans have been submitted to the COB for approval, some upgrades to the facility are planned in the near future.
Eval Division: Berkeley City Toxics Management Division
Eval Program: HMRRP
Eval Source: CERS,

Enforcement Action:
Site ID: 12292
Site Name: BIG O TIRES #5259
Site Address: 2625 SAN PABLO AVE
Site City: BERKELEY
Site Zip: 94702
Enf Action Date: 07-06-2015
Enf Action Type: Notice of Violation (Unified Program)
Enf Action Description: Notice of Violation Issued by the Inspector at the Time of Inspection
Enf Action Notes: Not reported
Enf Action Division: Berkeley City Toxics Management Division
Enf Action Program: HMRRP
Enf Action Source: CERS,

Site ID: 12292
Site Name: BIG O TIRES #5259
Site Address: 2625 SAN PABLO AVE
Site City: BERKELEY

Map ID
Direction
Distance
Elevation | Site | MAP FINDINGS | Database(s) | EDR ID Number
EPA ID Number

BIG O TIRES #5259 (Continued) **S121741187**

Site Zip: 94702
Enf Action Date: 10-20-2015
Enf Action Type: Notice of Violation (Unified Program)
Enf Action Description: Notice of Violation Issued by the Inspector at the Time of Inspection
Enf Action Notes: Not reported
Enf Action Division: Berkeley City Toxics Management Division
Enf Action Program: HMRRP
Enf Action Source: CERS,

Site ID: 12292
Site Name: BIG O TIRES #5259
Site Address: 2625 SAN PABLO AVE
Site City: BERKELEY
Site Zip: 94702
Enf Action Date: 10-20-2015
Enf Action Type: Notice of Violation (Unified Program)
Enf Action Description: Notice of Violation Issued by the Inspector at the Time of Inspection
Enf Action Notes: Not reported
Enf Action Division: Berkeley City Toxics Management Division
Enf Action Program: HW
Enf Action Source: CERS,

Site ID: 12292
Site Name: BIG O TIRES #5259
Site Address: 2625 SAN PABLO AVE
Site City: BERKELEY
Site Zip: 94702
Enf Action Date: 10-29-2018
Enf Action Type: Notice of Violation (Unified Program)
Enf Action Description: Notice of Violation Issued by the Inspector at the Time of Inspection
Enf Action Notes: Not reported
Enf Action Division: Berkeley City Toxics Management Division
Enf Action Program: APSA
Enf Action Source: CERS,

Site ID: 12292
Site Name: BIG O TIRES #5259
Site Address: 2625 SAN PABLO AVE
Site City: BERKELEY
Site Zip: 94702
Enf Action Date: 10-29-2018
Enf Action Type: Notice of Violation (Unified Program)
Enf Action Description: Notice of Violation Issued by the Inspector at the Time of Inspection
Enf Action Notes: Not reported
Enf Action Division: Berkeley City Toxics Management Division
Enf Action Program: HMRRP
Enf Action Source: CERS,

Site ID: 12292
Site Name: BIG O TIRES #5259
Site Address: 2625 SAN PABLO AVE
Site City: BERKELEY
Site Zip: 94702
Enf Action Date: 10-29-2018
Enf Action Type: Notice of Violation (Unified Program)
Enf Action Description: Notice of Violation Issued by the Inspector at the Time of Inspection
Enf Action Notes: Not reported

Map ID
Direction
Distance
Elevation | Site | MAP FINDINGS | Database(s) | EDR ID Number
EPA ID Number

BIG O TIRES #5259 (Continued) **S121741187**

Enf Action Division: Berkeley City Toxics Management Division
Enf Action Program: HW
Enf Action Source: CERS,

Coordinates:
Site ID: 12292
Facility Name: BIG O TIRES #5259
Env Int Type Code: HWG
Program ID: 10196911
Coord Name: Not reported
Ref Point Type Desc: Center of a facility or station.,
Latitude: 37.858330
Longitude: -122.288310

Affiliation:
Affiliation Type Desc: Parent Corporation
Entity Name: SF Tire & Service Central Inc.
Entity Title: Not reported
Affiliation Address: Not reported
Affiliation City: Not reported
Affiliation State: Not reported
Affiliation Country: Not reported
Affiliation Zip: Not reported
Affiliation Phone: ,

Affiliation Type Desc: Identification Signer
Entity Name: billy fairfield
Entity Title: project manager
Affiliation Address: Not reported
Affiliation City: Not reported
Affiliation State: Not reported
Affiliation Country: Not reported
Affiliation Zip: Not reported
Affiliation Phone: ,

Affiliation Type Desc: Environmental Contact
Entity Name: Stefany Harley
Entity Title: Not reported
Affiliation Address: 415 Military E
Affiliation City: Benicia
Affiliation State: CA
Affiliation Country: Not reported
Affiliation Zip: 94510
Affiliation Phone: ,

Affiliation Type Desc: Legal Owner
Entity Name: Chris Monteverde
Entity Title: Not reported
Affiliation Address: 2625 San Pablo Ave
Affiliation City: Berkeley
Affiliation State: CA
Affiliation Country: United States
Affiliation Zip: 94702
Affiliation Phone: (510) 843-9633,

Affiliation Type Desc: Operator

MAP FINDINGS

Map ID / Direction / Distance / Elevation	Site	Database(s)	EDR ID Number / EPA ID Number

BIG O TIRES #5259 (Continued) **S121741187**

Entity Name:	SF Tire & Service Central Inc
Entity Title:	Not reported
Affiliation Address:	Not reported
Affiliation City:	Not reported
Affiliation State:	Not reported
Affiliation Country:	Not reported
Affiliation Zip:	Not reported
Affiliation Phone:	(510) 843-9633,
Affiliation Type Desc:	CUPA District
Entity Name:	Berkeley City Toxics Management Division
Entity Title:	Not reported
Affiliation Address:	1947 Center Street, 1st Floor
Affiliation City:	Berkeley
Affiliation State:	CA
Affiliation Country:	Not reported
Affiliation Zip:	94704
Affiliation Phone:	(510) 981-7460,
Affiliation Type Desc:	Document Preparer
Entity Name:	BILLY FAIRFIELD
Entity Title:	Not reported
Affiliation Address:	Not reported
Affiliation City:	Not reported
Affiliation State:	Not reported
Affiliation Country:	Not reported
Affiliation Zip:	Not reported
Affiliation Phone:	,
Affiliation Type Desc:	Facility Mailing Address
Entity Name:	Mailing Address
Entity Title:	Not reported
Affiliation Address:	2625 San Pablo Ave
Affiliation City:	Berkeley
Affiliation State:	CA
Affiliation Country:	Not reported
Affiliation Zip:	94702
Affiliation Phone:	,

U166 **DSM BIOMEDICAL INC.** **RCRA-LQG** **1009398293**
South **829 HEINZ STREET** **CAR000172858**
1/8-1/4 **BERKELEY, CA 94710**
0.217 mi.
1148 ft. **Site 5 of 22 in cluster U**

Relative:
Lower

Actual:
34 ft.

RCRA Listings:

Date Form Received by Agency:	20120328
Handler Name:	Dsm Biomedical Inc.
Handler Address:	Heinz Street
Handler City,State,Zip:	BERKELEY, CA 94710
EPA ID:	CAR000172858
Contact Name:	ZULMA MACHILLANDA-HAH
Contact Address:	SEVENTH STREET
Contact City,State,Zip:	BERKELEY, CA 94710
Contact Telephone:	510-841-8800 x230
Contact Fax:	Not reported
Contact Email:	ZULMA.MACHILLANDA-HAHN@DSM.COM

Map ID
Direction
Distance
Elevation | Site | MAP FINDINGS | Database(s) | EDR ID Number
EPA ID Number

DSM BIOMEDICAL INC. (Continued) **1009398293**

Contact Title:	SHE MANAGER
EPA Region:	09
Land Type:	Private
Federal Waste Generator Description:	Large Quantity Generator
Non-Notifier:	Not reported
Biennial Report Cycle:	2011
Accessibility:	Not reported
Active Site Indicator:	Handler Activities
State District Owner:	Not reported
State District:	Not reported
Mailing Address:	SEVENTH STREET
Mailing City,State,Zip:	BERKELEY, CA 94710
Owner Name:	Dsm Innovation Inc.
Owner Type:	Private
Operator Name:	Dsm Biomedical Inc.
Operator Type:	Private
Short-Term Generator Activity:	No
Importer Activity:	No
Mixed Waste Generator:	No
Transporter Activity:	No
Transfer Facility Activity:	No
Recycler Activity with Storage:	No
Small Quantity On-Site Burner Exemption:	No
Smelting Melting and Refining Furnace Exemption:	No
Underground Injection Control:	No
Off-Site Waste Receipt:	No
Universal Waste Indicator:	No
Universal Waste Destination Facility:	No
Federal Universal Waste:	No
Active Site State-Reg Handler:	---
Federal Facility Indicator:	Not reported
Hazardous Secondary Material Indicator:	N
Sub-Part K Indicator:	Not reported
2018 GPRA Permit Baseline:	Not on the Baseline
2018 GPRA Renewals Baseline:	Not on the Baseline
202 GPRA Corrective Action Baseline:	No
Subject to Corrective Action Universe:	No
Non-TSDFs Where RCRA CA has Been Imposed Universe:	No
Corrective Action Priority Ranking:	No NCAPS ranking
Environmental Control Indicator:	No
Institutional Control Indicator:	No
Human Exposure Controls Indicator:	N/A
Groundwater Controls Indicator:	N/A
Significant Non-Complier Universe:	No
Unaddressed Significant Non-Complier Universe:	No
Addressed Significant Non-Complier Universe:	No
Significant Non-Complier With a Compliance Schedule Universe:	No
Financial Assurance Required:	Not reported
Handler Date of Last Change:	20121106
Recognized Trader-Importer:	No
Recognized Trader-Exporter:	No
Importer of Spent Lead Acid Batteries:	No
Exporter of Spent Lead Acid Batteries:	No
Recycler Activity Without Storage:	No
Manifest Broker:	No
Sub-Part P Indicator:	No

Map ID
Direction
Distance
Elevation | Site | MAP FINDINGS | Database(s) | EDR ID Number
EPA ID Number

DSM BIOMEDICAL INC. (Continued) **1009398293**

Biennial: List of Years
Year: 2011

Click Here for Biennial Reporting System Data:

Hazardous Waste Summary:
Waste Code: D001
Waste Description: Ignitable Waste

Waste Code: D002
Waste Description: Corrosive Waste

Waste Code: D022
Waste Description: Chloroform

Waste Code: D035
Waste Description: Methyl Ethyl Ketone

Waste Code: D038
Waste Description: Pyridine

Waste Code: F001
Waste Description: The Following Spent Halogenated Solvents Used In Degreasing: Tetrachloroethylene, Trichlorethylene, Methylene Chloride, 1,1,1-Trichloroethane, Carbon Tetrachloride And Chlorinated Fluorocarbons; All Spent Solvent Mixtures/Blends Used In Degreasing Containing, Before Use, A Total Of Ten Percent Or More (By Volume) Of One Or More Of The Above Halogenated Solvents Or Those Solvents Listed In F002, F004, And F005; And Still Bottoms From The Recovery Of These Spent Solvents And Spent Solvent Mixtures.

Waste Code: F002
Waste Description: The Following Spent Halogenated Solvents: Tetrachloroethylene, Methylene Chloride, Trichloroethylene, 1,1,1-Trichloroethane, Chlorobenzene, 1,1,2-Trichloro-1,2,2-Trifluoroethane, Ortho-Dichlorobenzene, Trichlorofluoromethane, And 1,1,2, Trichloroethane; All Spent Solvent Mixtures/Blends Containing, Before Use, A Total Of Ten Percent Or More (By Volume) Of One Or More Of The Above Halogenated Solvents Or Those Solvents Listed In F001, F004, And F005; And Still Bottoms From The Recovery Of These Spent Solvents And Spent Solvent Mixtures.

Waste Code: F003
Waste Description: The Following Spent Nonhalogenated Solvents: Xylene, Acetone, Ethyl Acetate, Ethyl Benzene, Ethyl Ether, Methyl Isobutyl Ketone, N-Butyl Alcohol, Cyclohexanone, And Methanol; All Spent Solvent Mixtures/Blends Containing, Before Use, Only The Above Spent Nonhalogenated Solvents; And All Spent Solvent Mixtures/Blends Containing, Before Use, One Or More Of The Above Nonhalogenated Solvents, And A Total Of Ten Percent Or More (By Volume) Of One Or More Of Those Solvents Listed In F001, F002, F004, And F005; And Still Bottoms From The Recovery Of These Spent Solvents And Spent Solvent Mixtures.

Waste Code: F005
Waste Description: The Following Spent Nonhalogenated Solvents: Toluene, Methyl Ethyl

Map ID
Direction
Distance
Elevation | Site | MAP FINDINGS | Database(s) | EDR ID Number
EPA ID Number

DSM BIOMEDICAL INC. (Continued) **1009398293**

Ketone, Carbon Disulfide, Isobutanol, Pyridine, Benzene, 2-Ethoxyethanol, And 2-Nitropropane; All Spent Solvent Mixtures/Blends Containing, Before Use, A Total Of Ten Percent Or More (By Volume) Of One Or More Of The Above Nonhalogenated Solvents Or Those Solvents Listed In F001, F002, Or F004; And Still Bottoms From The Recovery Of These Spent Solvents And Spent Solvent Mixtures.

Handler - Owner Operator:

Owner/Operator Indicator:	Owner
Owner/Operator Name: HULL EQUITIES	
Legal Status:	Private
Date Became Current:	19960101
Date Ended Current:	Not reported
Owner/Operator Address:	OLYMPIC BLVD
Owner/Operator City,State,Zip:	WALNUT CREEK, CA 94710
Owner/Operator Telephone:	Not reported
Owner/Operator Telephone Ext:	Not reported
Owner/Operator Fax:	Not reported
Owner/Operator Email:	Not reported

Owner/Operator Indicator:	Operator
Owner/Operator Name: DSM BIOMEDICAL INC.	
Legal Status:	Private
Date Became Current:	20080528
Date Ended Current:	Not reported
Owner/Operator Address:	2810 SEVENTH STREET
Owner/Operator City,State,Zip:	BERKELEY, CA 94710
Owner/Operator Telephone:	510-841-8800
Owner/Operator Telephone Ext:	Not reported
Owner/Operator Fax:	Not reported
Owner/Operator Email:	Not reported

Owner/Operator Indicator:	Owner
Owner/Operator Name: DSM INNOVATION INC.	
Legal Status:	Private
Date Became Current:	20080528
Date Ended Current:	Not reported
Owner/Operator Address:	2810 SEVENTH STREET
Owner/Operator City,State,Zip:	BERKELEY, CA 94710
Owner/Operator Telephone:	510-841-8800
Owner/Operator Telephone Ext:	Not reported
Owner/Operator Fax:	Not reported
Owner/Operator Email:	Not reported

Owner/Operator Indicator:	Operator
Owner/Operator Name: THE POLYMER TECHNOLOGY GROUP	
Legal Status:	Private
Date Became Current:	20060315
Date Ended Current:	Not reported
Owner/Operator Address:	Not reported
Owner/Operator City,State,Zip:	Not reported
Owner/Operator Telephone:	Not reported
Owner/Operator Telephone Ext:	Not reported
Owner/Operator Fax:	Not reported
Owner/Operator Email:	Not reported

Map ID
Direction
Distance
Elevation | Site | MAP FINDINGS | Database(s) | EDR ID Number
EPA ID Number

DSM BIOMEDICAL INC. (Continued) **1009398293**

Historic Generators:

Receive Date:		20120328
Handler Name:	DSM BIOMEDICAL INC.	
Federal Waste Generator Description:		Large Quantity Generator
State District Owner:		Not reported
Large Quantity Handler of Universal Waste:		No
Recognized Trader Importer:		No
Recognized Trader Exporter:		No
Spent Lead Acid Battery Importer:		No
Spent Lead Acid Battery Exporter:		No
Current Record:		Yes
Non Storage Recycler Activity:		Not reported
Electronic Manifest Broker:		Not reported

Receive Date:		20060406
Handler Name:	THE POLYMER TECHNOLOGY GROUP	
Federal Waste Generator Description:		Small Quantity Generator
State District Owner:		Not reported
Large Quantity Handler of Universal Waste:		No
Recognized Trader Importer:		No
Recognized Trader Exporter:		No
Spent Lead Acid Battery Importer:		No
Spent Lead Acid Battery Exporter:		No
Current Record:		No
Non Storage Recycler Activity:		Not reported
Electronic Manifest Broker:		Not reported

List of NAICS Codes and Descriptions:

NAICS Code:	325211
NAICS Description:	PLASTICS MATERIAL AND RESIN MANUFACTURING

NAICS Code:	541712
NAICS Description:	RESEARCH AND DEVELOPMENT IN THE PHYSICAL, ENGINEERING, AND LIFE SCIENCES (EXCEPT BIOTECHNOLOGY)

Has the Facility Received Notices of Violations:

Found Violation:	No
Agency Which Determined Violation:	Not reported
Violation Short Description:	Not reported
Date Violation was Determined:	Not reported
Actual Return to Compliance Date:	Not reported
Return to Compliance Qualifier:	Not reported
Violation Responsible Agency:	Not reported
Scheduled Compliance Date:	Not reported
Enforcement Identifier:	Not reported
Date of Enforcement Action:	Not reported
Enforcement Responsible Agency:	Not reported
Enforcement Docket Number:	Not reported
Enforcement Attorney:	Not reported
Corrective Action Component:	Not reported
Appeal Initiated Date:	Not reported
Appeal Resolution Date:	Not reported
Disposition Status Date:	Not reported
Disposition Status:	Not reported
Disposition Status Description:	Not reported

Consent/Final Order Sequence Number:Not reported

Map ID
Direction
Distance
Elevation | Site | MAP FINDINGS | Database(s) | EDR ID Number
EPA ID Number

DSM BIOMEDICAL INC. (Continued) **1009398293**

Consent/Final Order Respondent Name:	Not reported
Consent/Final Order Lead Agency:	Not reported
Enforcement Type:	Not reported
Enforcement Responsible Person:	Not reported
Enforcement Responsible Sub-Organization:	Not reported
SEP Sequence Number:	Not reported
SEP Expenditure Amount:	Not reported
SEP Scheduled Completion Date:	Not reported
SEP Actual Date:	Not reported
SEP Defaulted Date:	Not reported
SEP Type:	Not reported
SEP Type Description:	Not reported
Proposed Amount:	Not reported
Final Monetary Amount:	Not reported
Paid Amount:	Not reported
Final Count:	Not reported
Final Amount:	Not reported

Found Violation:	No
Agency Which Determined Violation:	Not reported
Violation Short Description:	Not reported
Date Violation was Determined:	Not reported
Actual Return to Compliance Date:	Not reported
Return to Compliance Qualifier:	Not reported
Violation Responsible Agency:	Not reported
Scheduled Compliance Date:	Not reported
Enforcement Identifier:	Not reported
Date of Enforcement Action:	Not reported
Enforcement Responsible Agency:	Not reported
Enforcement Docket Number:	Not reported
Enforcement Attorney:	Not reported
Corrective Action Component:	Not reported
Appeal Initiated Date:	Not reported
Appeal Resolution Date:	Not reported
Disposition Status Date:	Not reported
Disposition Status:	Not reported
Disposition Status Description:	Not reported
Consent/Final Order Sequence Number:	Not reported
Consent/Final Order Respondent Name:	Not reported
Consent/Final Order Lead Agency:	Not reported
Enforcement Type:	Not reported
Enforcement Responsible Person:	Not reported
Enforcement Responsible Sub-Organization:	Not reported
SEP Sequence Number:	Not reported
SEP Expenditure Amount:	Not reported
SEP Scheduled Completion Date:	Not reported
SEP Actual Date:	Not reported
SEP Defaulted Date:	Not reported
SEP Type:	Not reported
SEP Type Description:	Not reported
Proposed Amount:	Not reported
Final Monetary Amount:	Not reported
Paid Amount:	Not reported
Final Count:	Not reported
Final Amount:	Not reported

MAP FINDINGS

Map ID / Direction / Distance / Elevation | Site | Database(s) | EDR ID Number / EPA ID Number

DSM BIOMEDICAL INC. (Continued) **1009398293**

Evaluation Action Summary:

Evaluation Date:	20090609
Evaluation Responsible Agency:	EPA
Found Violation:	No
Evaluation Type Description:	COMPLIANCE EVALUATION INSPECTION
Evaluation Responsible Person Identifier:	CSEIT
Evaluation Responsible Sub-Organization:	Not reported
Actual Return to Compliance Date:	Not reported
Scheduled Compliance Date:	Not reported
Date of Request:	Not reported
Date Response Received:	Not reported
Request Agency:	Not reported
Former Citation:	Not reported

Evaluation Date:	20170504
Evaluation Responsible Agency:	State
Found Violation:	No
Evaluation Type Description:	COMPLIANCE EVALUATION INSPECTION
Evaluation Responsible Person Identifier:	Not reported
Evaluation Responsible Sub-Organization:	Not reported
Actual Return to Compliance Date:	Not reported
Scheduled Compliance Date:	Not reported
Date of Request:	Not reported
Date Response Received:	Not reported
Request Agency:	Not reported
Former Citation:	Not reported

U167 **RENEGADE BIO INC** **RCRA NonGen / NLR** **1027218074**
South **829 HEINZ AVE** **CAL000469931**
1/8-1/4 **BERKELEY, CA 94710**
0.217 mi.
1148 ft. **Site 6 of 22 in cluster U**

Relative: **Lower**

Actual: **34 ft.**

RCRA Listings:

Date Form Received by Agency:	20230222
Handler Name:	Renegade Bio Inc
Handler Address:	Heinz Ave
Handler City,State,Zip:	BERKELEY, CA 94710
EPA ID:	CAL000469931
Contact Name:	JAYARANJAN ANTHONYPILLAI
Contact Address:	HEINZ AVE
Contact City,State,Zip:	BERKELEY, CA 94710
Contact Telephone:	415-602-1574
Contact Fax:	Not reported
Contact Email:	J@RENEGADE.BIO
Contact Title:	Not reported
EPA Region:	09
Land Type:	Other
Federal Waste Generator Description:	Not a generator, verified
Non-Notifier:	Not reported
Biennial Report Cycle:	Not reported
Accessibility:	Not reported
Active Site Indicator:	Not reported
State District Owner:	Not reported
State District:	Not reported
Mailing Address:	HEINZ AVE

Map ID
Direction
Distance
Elevation | Site | MAP FINDINGS | Database(s) | EDR ID Number
EPA ID Number

RENEGADE BIO INC (Continued) **1027218074**

Mailing City,State,Zip:	BERKELEY, CA 94710
Owner Name:	Renegade Bio
Owner Type:	Other
Operator Name:	Renegade Bio
Operator Type:	Other
Short-Term Generator Activity:	No
Importer Activity:	No
Mixed Waste Generator:	No
Transporter Activity:	No
Transfer Facility Activity:	No
Recycler Activity with Storage:	No
Small Quantity On-Site Burner Exemption:	No
Smelting Melting and Refining Furnace Exemption:	No
Underground Injection Control:	No
Off-Site Waste Receipt:	No
Universal Waste Indicator:	No
Universal Waste Destination Facility:	No
Federal Universal Waste:	No
Active Site State-Reg Handler:	---
Federal Facility Indicator:	Not reported
Hazardous Secondary Material Indicator:	N
Sub-Part K Indicator:	Not reported
2018 GPRA Permit Baseline:	Not on the Baseline
2018 GPRA Renewals Baseline:	Not on the Baseline
202 GPRA Corrective Action Baseline:	No
Subject to Corrective Action Universe:	No
Non-TSDFs Where RCRA CA has Been Imposed Universe:	No
Corrective Action Priority Ranking:	No NCAPS ranking
Environmental Control Indicator:	No
Institutional Control Indicator:	No
Human Exposure Controls Indicator:	N/A
Groundwater Controls Indicator:	N/A
Significant Non-Complier Universe:	No
Unaddressed Significant Non-Complier Universe:	No
Addressed Significant Non-Complier Universe:	No
Significant Non-Complier With a Compliance Schedule Universe:	No
Financial Assurance Required:	Not reported
Handler Date of Last Change:	20230306
Recognized Trader-Importer:	No
Recognized Trader-Exporter:	No
Importer of Spent Lead Acid Batteries:	No
Exporter of Spent Lead Acid Batteries:	No
Recycler Activity Without Storage:	No
Manifest Broker:	No
Sub-Part P Indicator:	No

Handler - Owner Operator:

Owner/Operator Indicator:	Operator
Owner/Operator Name: RENEGADE BIO	
Legal Status:	Other
Date Became Current:	Not reported
Date Ended Current:	Not reported
Owner/Operator Address:	829 HEINZ AVE
Owner/Operator City,State,Zip:	BERKELEY, CA 94710
Owner/Operator Telephone:	415-602-1574
Owner/Operator Telephone Ext:	Not reported

RENEGADE BIO INC (Continued) **1027218074**

Owner/Operator Fax: Not reported
Owner/Operator Email: Not reported

Owner/Operator Indicator: Operator
Owner/Operator Name: JAYARANJAN ANTHONYPILLAI
Legal Status: Other
Date Became Current: Not reported
Date Ended Current: Not reported
Owner/Operator Address: 829 HEINZ AVE
Owner/Operator City,State,Zip: BERKELEY, CA 94710
Owner/Operator Telephone: 415-602-1574
Owner/Operator Telephone Ext: Not reported
Owner/Operator Fax: Not reported
Owner/Operator Email: Not reported

Owner/Operator Indicator: Owner
Owner/Operator Name: RENEGADE BIO
Legal Status: Other
Date Became Current: Not reported
Date Ended Current: Not reported
Owner/Operator Address: 829 HEINZ AVE
Owner/Operator City,State,Zip: BERKELEY, CA 94710
Owner/Operator Telephone: 415-602-1574
Owner/Operator Telephone Ext: Not reported
Owner/Operator Fax: Not reported
Owner/Operator Email: Not reported

Owner/Operator Indicator: Owner
Owner/Operator Name: RENEGADE.BIO INC
Legal Status: Other
Date Became Current: Not reported
Date Ended Current: Not reported
Owner/Operator Address: 829 HEINZ AVE
Owner/Operator City,State,Zip: BERKELEY, CA 94710
Owner/Operator Telephone: 415-602-1574
Owner/Operator Telephone Ext: Not reported
Owner/Operator Fax: Not reported
Owner/Operator Email: Not reported

Historic Generators:
Receive Date: 20220414
Handler Name: RENEGADE.BIO INC
Federal Waste Generator Description: Not a generator, verified
State District Owner: Not reported
Large Quantity Handler of Universal Waste: No
Recognized Trader Importer: No
Recognized Trader Exporter: No
Spent Lead Acid Battery Importer: No
Spent Lead Acid Battery Exporter: No
Current Record: No
Non Storage Recycler Activity: No
Electronic Manifest Broker: No

Receive Date: 20230222
Handler Name: RENEGADE BIO INC
Federal Waste Generator Description: Not a generator, verified
State District Owner: Not reported

Map ID
Direction
Distance
Elevation | Site | MAP FINDINGS | Database(s) | EDR ID Number
EPA ID Number

RENEGADE BIO INC (Continued) **1027218074**

Large Quantity Handler of Universal Waste:	No
Recognized Trader Importer:	No
Recognized Trader Exporter:	No
Spent Lead Acid Battery Importer:	No
Spent Lead Acid Battery Exporter:	No
Current Record:	Yes
Non Storage Recycler Activity:	No
Electronic Manifest Broker:	No

List of NAICS Codes and Descriptions:

NAICS Code:	621512
NAICS Description:	DIAGNOSTIC IMAGING CENTERS

Facility Has Received Notices of Violations:

Violations:	No Violations Found

Evaluation Action Summary:

Evaluations:	No Evaluations Found

U168 **PERFECT DAY FOODS** **RCRA NonGen / NLR** **1024875004**
South **829 HEINZ AVE** **E MANIFEST** **CAL000443662**
1/8-1/4 **BERKELEY, CA 94710**
0.217 mi.
1148 ft. **Site 7 of 22 in cluster U**

Relative:
Lower

Actual:
34 ft.

RCRA Listings:

Date Form Received by Agency:	20220727
Handler Name:	Perfect Day Foods
Handler Address:	829 Heinz Ave
Handler City,State,Zip:	BERKELEY, CA 94710
EPA ID:	CAL000443662
Contact Name:	AMBER BAILEY
Contact Address:	740 HEINZ AVE
Contact City,State,Zip:	BERKELEY, CA 94710
Contact Telephone:	510-671-0013
Contact Fax:	Not reported
Contact Email:	AMBER.BAILEY@PERFECTDAY.COM
Contact Title:	Not reported
EPA Region:	09
Land Type:	Private
Federal Waste Generator Description:	Not a generator, verified
Non-Notifier:	Not reported
Biennial Report Cycle:	2021
Accessibility:	Not reported
Active Site Indicator:	Not reported
State District Owner:	Not reported
State District:	Not reported
Mailing Address:	740 HEINZ AVE
Mailing City,State,Zip:	BERKELEY, CA 94710
Owner Name:	Perfect Day Inc
Owner Type:	Other
Operator Name:	Perfect Day Inc
Operator Type:	Other
Short-Term Generator Activity:	No
Importer Activity:	No

Map ID
Direction
Distance
Elevation | Site | MAP FINDINGS | Database(s) | EDR ID Number
EPA ID Number

PERFECT DAY FOODS (Continued) **1024875004**

Mixed Waste Generator:	No
Transporter Activity:	No
Transfer Facility Activity:	No
Recycler Activity with Storage:	No
Small Quantity On-Site Burner Exemption:	No
Smelting Melting and Refining Furnace Exemption:	No
Underground Injection Control:	No
Off-Site Waste Receipt:	No
Universal Waste Indicator:	No
Universal Waste Destination Facility:	No
Federal Universal Waste:	No
Active Site State-Reg Handler:	---
Federal Facility Indicator:	Not reported
Hazardous Secondary Material Indicator:	N
Sub-Part K Indicator:	Not reported
2018 GPRA Permit Baseline:	Not on the Baseline
2018 GPRA Renewals Baseline:	Not on the Baseline
202 GPRA Corrective Action Baseline:	No
Subject to Corrective Action Universe:	No
Non-TSDFs Where RCRA CA has Been Imposed Universe:	No
Corrective Action Priority Ranking:	No NCAPS ranking
Environmental Control Indicator:	No
Institutional Control Indicator:	No
Human Exposure Controls Indicator:	N/A
Groundwater Controls Indicator:	N/A
Significant Non-Complier Universe:	No
Unaddressed Significant Non-Complier Universe:	No
Addressed Significant Non-Complier Universe:	No
Significant Non-Complier With a Compliance Schedule Universe:	No
Financial Assurance Required:	Not reported
Handler Date of Last Change:	20220729
Recognized Trader-Importer:	No
Recognized Trader-Exporter:	No
Importer of Spent Lead Acid Batteries:	No
Exporter of Spent Lead Acid Batteries:	No
Recycler Activity Without Storage:	No
Manifest Broker:	No
Sub-Part P Indicator:	No

Biennial: List of Years
Year: 2021

Click Here for Biennial Reporting System Data:

Handler - Owner Operator:

Owner/Operator Indicator:	Owner
Owner/Operator Name: PERFECT DAY INC	
Legal Status:	Other
Date Became Current:	Not reported
Date Ended Current:	Not reported
Owner/Operator Address:	740 HEINZ AVE
Owner/Operator City,State,Zip:	BERKELEY, CA 94710
Owner/Operator Telephone:	510-679-1528
Owner/Operator Telephone Ext:	Not reported
Owner/Operator Fax:	Not reported
Owner/Operator Email:	Not reported

Map ID
Direction
Distance
Elevation

MAP FINDINGS

Site

Database(s)

EDR ID Number
EPA ID Number

PERFECT DAY FOODS (Continued) **1024875004**

Owner/Operator Indicator:	Operator
Owner/Operator Name: ALAN YEE	
Legal Status:	Other
Date Became Current:	Not reported
Date Ended Current:	Not reported
Owner/Operator Address:	829 HEINZ AVE
Owner/Operator City,State,Zip:	BERKELEY, CA 94710
Owner/Operator Telephone:	510-388-3796
Owner/Operator Telephone Ext:	Not reported
Owner/Operator Fax:	Not reported
Owner/Operator Email:	Not reported

Owner/Operator Indicator:	Owner
Owner/Operator Name: PERFECT DAY INC	
Legal Status:	Other
Date Became Current:	20220727
Date Ended Current:	Not reported
Owner/Operator Address:	740 HEINZ AVE
Owner/Operator City,State,Zip:	BERKELEY, CA 94710
Owner/Operator Telephone:	510-679-1528
Owner/Operator Telephone Ext:	Not reported
Owner/Operator Fax:	Not reported
Owner/Operator Email:	HELLO@PERFECTDAY.COM

Owner/Operator Indicator:	Operator
Owner/Operator Name: PERFECT DAY INC	
Legal Status:	Other
Date Became Current:	20220727
Date Ended Current:	Not reported
Owner/Operator Address:	740 HEINZ AVE
Owner/Operator City,State,Zip:	BERKELEY, CA 94710
Owner/Operator Telephone:	510-868-2755
Owner/Operator Telephone Ext:	Not reported
Owner/Operator Fax:	Not reported
Owner/Operator Email:	THEA.MEEKER@PERFECTDAY.COM

Owner/Operator Indicator:	Operator
Owner/Operator Name: PERFECT DAY INC	
Legal Status:	Other
Date Became Current:	Not reported
Date Ended Current:	Not reported
Owner/Operator Address:	740 HEINZ AVE
Owner/Operator City,State,Zip:	BERKELEY, CA 94710
Owner/Operator Telephone:	510-679-1528
Owner/Operator Telephone Ext:	Not reported
Owner/Operator Fax:	Not reported
Owner/Operator Email:	Not reported

Owner/Operator Indicator:	Owner
Owner/Operator Name: PERFECT DAY INC	
Legal Status:	Other
Date Became Current:	Not reported
Date Ended Current:	Not reported
Owner/Operator Address:	829 HEINZ AVE
Owner/Operator City,State,Zip:	BERKELEY, CA 94710
Owner/Operator Telephone:	510-388-3796
Owner/Operator Telephone Ext:	Not reported

Map ID
Direction
Distance
Elevation | Site | MAP FINDINGS | Database(s) | EDR ID Number
EPA ID Number

PERFECT DAY FOODS (Continued) **1024875004**

Owner/Operator Fax: Not reported
Owner/Operator Email: Not reported

Historic Generators:
Receive Date: 20220727
Handler Name: PERFECT DAY FOODS
Federal Waste Generator Description: Not a generator, verified
State District Owner: Not reported
Large Quantity Handler of Universal Waste: No
Recognized Trader Importer: No
Recognized Trader Exporter: No
Spent Lead Acid Battery Importer: No
Spent Lead Acid Battery Exporter: No
Current Record: Yes
Non Storage Recycler Activity: No
Electronic Manifest Broker: No

Receive Date: 20210301
Handler Name: PERFECT DAY FOODS
Federal Waste Generator Description: Not a generator, verified
State District Owner: Not reported
Large Quantity Handler of Universal Waste: No
Recognized Trader Importer: No
Recognized Trader Exporter: No
Spent Lead Acid Battery Importer: No
Spent Lead Acid Battery Exporter: No
Current Record: No
Non Storage Recycler Activity: No
Electronic Manifest Broker: No

Receive Date: 20190214
Handler Name: PERFECT DAY FOODS
Federal Waste Generator Description: Not a generator, verified
State District Owner: Not reported
Large Quantity Handler of Universal Waste: No
Recognized Trader Importer: No
Recognized Trader Exporter: No
Spent Lead Acid Battery Importer: No
Spent Lead Acid Battery Exporter: No
Current Record: No
Non Storage Recycler Activity: Not reported
Electronic Manifest Broker: Not reported

List of NAICS Codes and Descriptions:
NAICS Code: 541715
NAICS Description: RESEARCH AND DEVELOPMENT IN THE PHYSICAL, ENGINEERING, AND LIFE SCIENCES (EXCEPT NANOTECHNOLOGY AND BIOTECHNOLOGY

Facility Has Received Notices of Violations:
Violations: No Violations Found

Evaluation Action Summary:
Evaluations: No Evaluations Found

Map ID
Direction
Distance
Elevation | Site | MAP FINDINGS | Database(s) | EDR ID Number
EPA ID Number

PERFECT DAY FOODS (Continued) **1024875004**

E MANIFEST:

Manifest Tracking Number:	001792005VES
Last Updated Date:	20210616
Shipped Date:	20200716
Received Date:	20200722
Manifest Status:	Corrected
Submission Type:	DataImage5Copy
Origin Type:	Service
Generator EPA ID:	CAL000443662
Generator Name:	PERFECT DAY FOODS
Generator Mail Street Number:	Not reported
Generator Mail Street 1:	829 HEINZ AVENUE
Generator Mail Street 2:	Not reported
Generator Mail City:	BERKELEY
Generator Mail State:	CA
Generator Mail Zip:	94710
Generator Location Street Number:	Not reported
Generator Location Street 1:	829 HEINZ AVENUE
Generator Location Street 2:	Not reported
Generator Location City:	BERKELEY
Generator Location Zip:	94710
Generator Location State:	CA
Generator Contact Company Name:	Not reported
Designated Facility EPA ID:	CAD008302903
Designated Facility Name:	Not reported
Designated Facility Mail Street Number:	107
Designated Facility Mail Street 1:	Not reported
Designated Facility Mail Street 2:	SOUTH MOTOR AVENUE
Designated Facility Mail City:	AZUSA
Designated Facility Mail Zip:	91702
Designated Facility Mail State:	CA
Designated Facility Location Street Number:	1704
Designated Facility Location Street 1:	W FIRST ST
Designated Facility Location Street 2:	Not reported
Designated Facility Location City:	AZUSA
Designated Facility Location Zip:	91702
Designated Facility Location State:	CA
Designated Facility Contact Company Name:	VEOLIA ES TECHNICAL SOLUTIONS LLC
Manifest Residue Indicator:	N
Rejection Indicator:	N

Manifest Tracking Number:	001794585VES
Last Updated Date:	20210603
Shipped Date:	20210112
Received Date:	20210115
Manifest Status:	Corrected
Submission Type:	DataImage5Copy
Origin Type:	Service
Generator EPA ID:	CAL000443662
Generator Name:	PERFECT DAY FOODS
Generator Mail Street Number:	Not reported
Generator Mail Street 1:	829 HEINZ AVENUE
Generator Mail Street 2:	Not reported
Generator Mail City:	BERKELEY
Generator Mail State:	CA
Generator Mail Zip:	94710
Generator Location Street Number:	Not reported

PERFECT DAY FOODS (Continued) **1024875004**

Generator Location Street 1:	829 HEINZ AVENUE
Generator Location Street 2:	Not reported
Generator Location City:	BERKELEY
Generator Location Zip:	94710
Generator Location State:	CA
Generator Contact Company Name:	Not reported
Designated Facility EPA ID:	CAD008302903
Designated Facility Name:	Not reported
Designated Facility Mail Street Number:	107
Designated Facility Mail Street 1:	1704 W. FIRST STREET
Designated Facility Mail Street 2:	L.L.C.
Designated Facility Mail City:	AZUSA
Designated Facility Mail Zip:	91702
Designated Facility Mail State:	CA
Designated Facility Location Street Number:	1704
Designated Facility Location Street 1:	L.L.C.
Designated Facility Location Street 2:	1704 W. FIRST STREET
Designated Facility Location City:	AZUSA
Designated Facility Location Zip:	91702
Designated Facility Location State:	CA
Designated Facility Contact Company Name:	VEOLIA ES TECHNICAL SOLUTIONS,
Manifest Residue Indicator:	N
Rejection Indicator:	N

Manifest Tracking Number:	001794747VES
Last Updated Date:	20210222
Shipped Date:	20210204
Received Date:	20210210
Manifest Status:	Signed
Submission Type:	DataImage5Copy
Origin Type:	Service
Generator EPA ID:	CAL000443662
Generator Name:	PERFECT DAY FOODS
Generator Mail Street Number:	Not reported
Generator Mail Street 1:	829 HEINZ AVENUE
Generator Mail Street 2:	Not reported
Generator Mail City:	BERKELEY
Generator Mail State:	CA
Generator Mail Zip:	94710
Generator Location Street Number:	Not reported
Generator Location Street 1:	829 HEINZ AVENUE
Generator Location Street 2:	Not reported
Generator Location City:	BERKELEY
Generator Location Zip:	94710
Generator Location State:	CA
Generator Contact Company Name:	Not reported
Designated Facility EPA ID:	CAT080014079
Designated Facility Name:	Not reported
Designated Facility Mail Street Number:	1125
Designated Facility Mail Street 1:	1125 HENSLEY STREET
Designated Facility Mail Street 2:	L.L.C.
Designated Facility Mail City:	RICHMOND
Designated Facility Mail Zip:	94801
Designated Facility Mail State:	CA
Designated Facility Location Street Number:	1125
Designated Facility Location Street 1:	L.L.C.
Designated Facility Location Street 2:	1125 HENSLEY STREET

Map ID
Direction
Distance
Elevation | Site | MAP FINDINGS | Database(s) | EDR ID Number
EPA ID Number

PERFECT DAY FOODS (Continued) **1024875004**

Designated Facility Location City:	RICHMOND
Designated Facility Location Zip:	94801
Designated Facility Location State:	CA
Designated Facility Contact Company Name:	VEOLIA ES TECHNICAL SOLUTIONS,
Manifest Residue Indicator:	N
Rejection Indicator:	N
Manifest Tracking Number:	001796534VES
Last Updated Date:	20210615
Shipped Date:	20200630
Received Date:	20200708
Manifest Status:	Corrected
Submission Type:	DataImage5Copy
Origin Type:	Service
Generator EPA ID:	CAL000443662
Generator Name:	PERFECT DAY FOODS
Generator Mail Street Number:	Not reported
Generator Mail Street 1:	829 HEINZ AVENUE
Generator Mail Street 2:	Not reported
Generator Mail City:	BERKELEY
Generator Mail State:	CA
Generator Mail Zip:	94710
Generator Location Street Number:	Not reported
Generator Location Street 1:	829 HEINZ AVENUE
Generator Location Street 2:	Not reported
Generator Location City:	BERKELEY
Generator Location Zip:	94710
Generator Location State:	CA
Generator Contact Company Name:	Not reported
Designated Facility EPA ID:	CAD008302903
Designated Facility Name:	Not reported
Designated Facility Mail Street Number:	107
Designated Facility Mail Street 1:	Not reported
Designated Facility Mail Street 2:	SOUTH MOTOR AVENUE
Designated Facility Mail City:	AZUSA
Designated Facility Mail Zip:	91702
Designated Facility Mail State:	CA
Designated Facility Location Street Number:	1704
Designated Facility Location Street 1:	W FIRST ST
Designated Facility Location Street 2:	Not reported
Designated Facility Location City:	AZUSA
Designated Facility Location Zip:	91702
Designated Facility Location State:	CA
Designated Facility Contact Company Name:	VEOLIA ES TECHNICAL SOLUTIONS LLC
Manifest Residue Indicator:	N
Rejection Indicator:	N
Manifest Tracking Number:	001796794VES
Last Updated Date:	20210607
Shipped Date:	20201001
Received Date:	20201007
Manifest Status:	Corrected
Submission Type:	DataImage5Copy
Origin Type:	Service
Generator EPA ID:	CAL000443662
Generator Name:	PERFECT DAY FOODS
Generator Mail Street Number:	Not reported

Map ID
Direction
Distance
Elevation | Site | MAP FINDINGS | Database(s) | EDR ID Number
EPA ID Number

PERFECT DAY FOODS (Continued) **1024875004**

Generator Mail Street 1:	829 HEINZ AVENUE
Generator Mail Street 2:	Not reported
Generator Mail City:	BERKELEY
Generator Mail State:	CA
Generator Mail Zip:	94710
Generator Location Street Number:	Not reported
Generator Location Street 1:	829 HEINZ AVENUE
Generator Location Street 2:	Not reported
Generator Location City:	BERKELEY
Generator Location Zip:	94710
Generator Location State:	CA
Generator Contact Company Name:	Not reported
Designated Facility EPA ID:	CAD008302903
Designated Facility Name:	Not reported
Designated Facility Mail Street Number:	107
Designated Facility Mail Street 1:	Not reported
Designated Facility Mail Street 2:	SOUTH MOTOR AVENUE
Designated Facility Mail City:	AZUSA
Designated Facility Mail Zip:	91702
Designated Facility Mail State:	CA
Designated Facility Location Street Number:	1704
Designated Facility Location Street 1:	W FIRST ST
Designated Facility Location Street 2:	Not reported
Designated Facility Location City:	AZUSA
Designated Facility Location Zip:	91702
Designated Facility Location State:	CA
Designated Facility Contact Company Name:	VEOLIA ES TECHNICAL SOLUTIONS LLC
Manifest Residue Indicator:	N
Rejection Indicator:	N

Manifest Tracking Number:	001796796VES
Last Updated Date:	20201019
Shipped Date:	20201001
Received Date:	20201006
Manifest Status:	Signed
Submission Type:	DataImage5Copy
Origin Type:	Service
Generator EPA ID:	CAL000443662
Generator Name:	PERFECT DAY FOODS
Generator Mail Street Number:	Not reported
Generator Mail Street 1:	829 HEINZ AVENUE
Generator Mail Street 2:	Not reported
Generator Mail City:	BERKELEY
Generator Mail State:	CA
Generator Mail Zip:	94710
Generator Location Street Number:	Not reported
Generator Location Street 1:	829 HEINZ AVENUE
Generator Location Street 2:	Not reported
Generator Location City:	BERKELEY
Generator Location Zip:	94710
Generator Location State:	CA
Generator Contact Company Name:	Not reported
Designated Facility EPA ID:	CAT080014079
Designated Facility Name:	Not reported
Designated Facility Mail Street Number:	1125
Designated Facility Mail Street 1:	CA94801 CA013US 1125
Designated Facility Mail Street 2:	HENSLEY STREET

Map ID
Direction
Distance
Elevation | Site | MAP FINDINGS | Database(s) | EDR ID Number
EPA ID Number

PERFECT DAY FOODS (Continued) **1024875004**

Designated Facility Mail City:	RICHMOND
Designated Facility Mail Zip:	94801
Designated Facility Mail State:	CA
Designated Facility Location Street Number:	1125
Designated Facility Location Street 1:	HENSLEY STREET
Designated Facility Location Street 2:	Not reported
Designated Facility Location City:	RICHMOND
Designated Facility Location Zip:	94801-2118
Designated Facility Location State:	CA
Designated Facility Contact Company Name:	VEOLIA ES TECHNICAL SOLUTIONS LLC RICHMOND
Manifest Residue Indicator:	N
Rejection Indicator:	N

Manifest Tracking Number:	001796797VES
Last Updated Date:	20201026
Shipped Date:	20201001
Received Date:	20201022
Manifest Status:	Signed
Submission Type:	DataImage5Copy
Origin Type:	Service
Generator EPA ID:	CAL000443662
Generator Name:	PERFECT DAY FOODS
Generator Mail Street Number:	Not reported
Generator Mail Street 1:	829 HEINZ AVENUE
Generator Mail Street 2:	Not reported
Generator Mail City:	BERKELEY
Generator Mail State:	CA
Generator Mail Zip:	94710
Generator Location Street Number:	Not reported
Generator Location Street 1:	829 HEINZ AVENUE
Generator Location Street 2:	Not reported
Generator Location City:	BERKELEY
Generator Location Zip:	94710
Generator Location State:	CA
Generator Contact Company Name:	Not reported
Designated Facility EPA ID:	TXD000838896
Designated Facility Name:	Not reported
Designated Facility Mail Street Number:	Not reported
Designated Facility Mail Street 1:	Not reported
Designated Facility Mail Street 2:	PO BOX 2563
Designated Facility Mail City:	PORT ARTHUR
Designated Facility Mail Zip:	77643-2563
Designated Facility Mail State:	TX
Designated Facility Location Street Number:	Not reported
Designated Facility Location Street 1:	7665 HWY 73
Designated Facility Location Street 2:	Not reported
Designated Facility Location City:	PORT ARTHUR
Designated Facility Location Zip:	77640-2563
Designated Facility Location State:	TX
Designated Facility Contact Company Name:	VEOLIA ES TECHNICAL SOLUTIONS
Manifest Residue Indicator:	N
Rejection Indicator:	N

Manifest Tracking Number:	001521168VES
Last Updated Date:	20210624
Shipped Date:	20200415
Received Date:	20200424

Map ID
Direction
Distance
Elevation | Site | MAP FINDINGS | Database(s) | EDR ID Number
EPA ID Number

PERFECT DAY FOODS (Continued) **1024875004**

Manifest Status:	Corrected
Submission Type:	DataImage5Copy
Origin Type:	Service
Generator EPA ID:	CAL000443662
Generator Name:	PERFECT DAY FOODS
Generator Mail Street Number:	Not reported
Generator Mail Street 1:	829 HEINZ AVENUE
Generator Mail Street 2:	Not reported
Generator Mail City:	BERKELEY
Generator Mail State:	CA
Generator Mail Zip:	94710
Generator Location Street Number:	Not reported
Generator Location Street 1:	829 HEINZ AVENUE
Generator Location Street 2:	Not reported
Generator Location City:	BERKELEY
Generator Location Zip:	94710
Generator Location State:	CA
Generator Contact Company Name:	Not reported
Designated Facility EPA ID:	CAD008302903
Designated Facility Name:	Not reported
Designated Facility Mail Street Number:	107
Designated Facility Mail Street 1:	Not reported
Designated Facility Mail Street 2:	SOUTH MOTOR AVENUE
Designated Facility Mail City:	AZUSA
Designated Facility Mail Zip:	91702
Designated Facility Mail State:	CA
Designated Facility Location Street Number:	1704
Designated Facility Location Street 1:	W FIRST ST
Designated Facility Location Street 2:	Not reported
Designated Facility Location City:	AZUSA
Designated Facility Location Zip:	91702
Designated Facility Location State:	CA
Designated Facility Contact Company Name:	VEOLIA ES TECHNICAL SOLUTIONS LLC
Manifest Residue Indicator:	N
Rejection Indicator:	N

Manifest Tracking Number:	001521169VES
Last Updated Date:	20200511
Shipped Date:	20200415
Received Date:	20200421
Manifest Status:	Signed
Submission Type:	DataImage5Copy
Origin Type:	Service
Generator EPA ID:	CAL000443662
Generator Name:	PERFECT DAY FOODS
Generator Mail Street Number:	Not reported
Generator Mail Street 1:	829 HEINZ AVENUE
Generator Mail Street 2:	Not reported
Generator Mail City:	BERKELEY
Generator Mail State:	CA
Generator Mail Zip:	94710
Generator Location Street Number:	Not reported
Generator Location Street 1:	829 HEINZ AVENUE
Generator Location Street 2:	Not reported
Generator Location City:	BERKELEY
Generator Location Zip:	94710
Generator Location State:	CA

PERFECT DAY FOODS (Continued) **1024875004**

Generator Contact Company Name:	Not reported
Designated Facility EPA ID:	CAT080014079
Designated Facility Name:	Not reported
Designated Facility Mail Street Number:	1125
Designated Facility Mail Street 1:	CA94801 CA013US 1125
Designated Facility Mail Street 2:	HENSLEY STREET
Designated Facility Mail City:	RICHMOND
Designated Facility Mail Zip:	94801
Designated Facility Mail State:	CA
Designated Facility Location Street Number:	1125
Designated Facility Location Street 1:	HENSLEY STREET
Designated Facility Location Street 2:	Not reported
Designated Facility Location City:	RICHMOND
Designated Facility Location Zip:	94801-2118
Designated Facility Location State:	CA
Designated Facility Contact Company Name:	VEOLIA ES TECHNICAL SOLUTIONS LLC RICHMOND
Manifest Residue Indicator:	N
Rejection Indicator:	N

Manifest Tracking Number:	001521559VES
Last Updated Date:	20210628
Shipped Date:	20200204
Received Date:	20200207
Manifest Status:	Corrected
Submission Type:	DataImage5Copy
Origin Type:	Service
Generator EPA ID:	CAL000443662
Generator Name:	PERFECT DAY FOODS
Generator Mail Street Number:	Not reported
Generator Mail Street 1:	829 HEINZ AVENUE
Generator Mail Street 2:	Not reported
Generator Mail City:	BERKELEY
Generator Mail State:	CA
Generator Mail Zip:	94710
Generator Location Street Number:	Not reported
Generator Location Street 1:	829 HEINZ AVENUE
Generator Location Street 2:	Not reported
Generator Location City:	BERKELEY
Generator Location Zip:	94710
Generator Location State:	CA
Generator Contact Company Name:	Not reported
Designated Facility EPA ID:	CAD008302903
Designated Facility Name:	Not reported
Designated Facility Mail Street Number:	107
Designated Facility Mail Street 1:	Not reported
Designated Facility Mail Street 2:	SOUTH MOTOR AVENUE
Designated Facility Mail City:	AZUSA
Designated Facility Mail Zip:	91702
Designated Facility Mail State:	CA
Designated Facility Location Street Number:	1704
Designated Facility Location Street 1:	W FIRST ST
Designated Facility Location Street 2:	Not reported
Designated Facility Location City:	AZUSA
Designated Facility Location Zip:	91702
Designated Facility Location State:	CA
Designated Facility Contact Company Name:	VEOLIA ES TECHNICAL SOLUTIONS LLC
Manifest Residue Indicator:	N

Map ID
Direction
Distance
Elevation

MAP FINDINGS

Site | Database(s) | EDR ID Number / EPA ID Number

PERFECT DAY FOODS (Continued) **1024875004**

Rejection Indicator: N

Manifest Tracking Number: 001717806VES
Last Updated Date: 20210730
Shipped Date: 20190920
Received Date: 20190927
Manifest Status: Corrected
Submission Type: DataImage5Copy
Origin Type: Service
Generator EPA ID: CAL000443662
Generator Name: PERFECT DAY FOODS
Generator Mail Street Number: Not reported
Generator Mail Street 1: 829 HEINZ AVENUE
Generator Mail Street 2: Not reported
Generator Mail City: BERKELEY
Generator Mail State: CA
Generator Mail Zip: 94710
Generator Location Street Number: Not reported
Generator Location Street 1: 829 HEINZ AVENUE
Generator Location Street 2: Not reported
Generator Location City: BERKELEY
Generator Location Zip: 94710
Generator Location State: CA
Generator Contact Company Name: Not reported
Designated Facility EPA ID: CAD008302903
Designated Facility Name: Not reported
Designated Facility Mail Street Number: 107
Designated Facility Mail Street 1: Not reported
Designated Facility Mail Street 2: 107 SOUTH MOTOR AVENUE
Designated Facility Mail City: AZUSA
Designated Facility Mail Zip: 91702
Designated Facility Mail State: CA
Designated Facility Location Street Number: 1704
Designated Facility Location Street 1: 1704 W FIRST ST
Designated Facility Location Street 2: Not reported
Designated Facility Location City: AZUSA
Designated Facility Location Zip: 91702
Designated Facility Location State: CA
Designated Facility Contact Company Name: VEOLIA ES TECHNICAL SOLUTIONS LLC
Manifest Residue Indicator: N
Rejection Indicator: N

State Waste:
Manifest Tracking Number: 001717807VES
Waste Line Number: 1
State Waste Code Owner: TX
State Waste Code: OUTS2051
State Waste: Outs2051

Transporter:
Manifest Tracking Number: 001717807VES
Transporter Line Number: 1
Transporter EPA ID: NJD080631369
Transporter Name: Veolia Es Technical Solutions

Manifest Tracking Number: 001717807VES

Map ID
Direction
Distance
Elevation | Site | MAP FINDINGS | Database(s) | EDR ID Number
EPA ID Number

PERFECT DAY FOODS (Continued) **1024875004**

Transporter Line Number: 2
Transporter EPA ID: MOD095038998
Transporter Name: Tristate Motor Transit Co.

Manifest Tracking Number: 001717807VES
Transporter Line Number: 3
Transporter EPA ID: NJD080631369
Transporter Name: Veolia Es Technical Solutions

Manifest Tracking Number: 001717807VES
Transporter Line Number: 4
Transporter EPA ID: ALR000007237
Transporter Name: Action Resources, Inc.

Waste Line:
Manifest Tracking Number: 001717807VES
Waste Line Number: 1
U.S. DOT Hazardous Indicator: N
U.S. DOT ID Number: Not reported
U.S. DOT Description: Not reported
Non-Hazardous Waste Description: NONE, NON HAZARDOUS MATERIAL, NONE
Number of Containers: 1
Container Type Code: DF
Container Type Description: Fiberboard or plastic drums, barrels, kegs
Waste Quantity: 25
Quantity Unit of Measure Code: P
Quantity Unit of Measure Description: Pounds
Waste Quantity, in Tons: 0.0125
Acute Waste Quantity, in Tons: 0
Non-Acute Waste Quantity, in Tons: 0.0125
Waste Quantity, in Kilograms: 11.337875
Acute Waste Quantity, in Kilograms: 0
Non-Acute Waste Quantity, in Kilorgrams: 11.337875
Management Method Code: H040
Management Method Description: INCINERATION
Waste Residue Indicator: N
Quantity Discrepancy Indicator: N
Waste Type Discrepancy Indicator: N
Waste Density: Not reported
Waste Density Unit of Measure Code: Not reported
Waste Density Unit of Measure Description: Not reported
Form Code: Not reported
Form Code Description: Not reported
Source Code: Not reported
Source Code Description: Not reported
Waste Minimization Code: Not reported
Waste Minimization Code Description: Not reported
Consent Number: Not reported
EPA Waste Indicator: N

Click this hyperlink while viewing on your computer to access
4 additional US EManifest: record(s) in the EDR Site Report.

MAP FINDINGS

Map ID / Direction / Distance / Elevation	Site	Database(s)	EDR ID Number / EPA ID Number
S169	**BOB MCGEE'S MACHINING CO., INC**	**CERS HAZ WASTE**	**S124815143**
East	**2735 SAN PABLO AVE**	**HWTS**	**N/A**
1/8-1/4	**BERKELEY, CA 94702**	**NPDES**	
0.218 mi.			
1150 ft.	**Site 10 of 13 in cluster S**		

Relative: Higher

Actual: 52 ft.

CERS HAZ WASTE:

Name:	BOB MCGEE'S MACHINING CO., INC
Address:	2735 SAN PABLO AVE
City,State,Zip:	BERKELEY, CA 94702
Site ID:	388063
CERS ID:	10195936
CERS Description:	Hazardous Waste Generator

Violations:

Site ID:	388063
Site Name:	BOB MCGEE'S MACHINING CO., INC
Violation Date:	10-24-2023
Citation:	40 CFR 1 265.173 - U.S. Code of Federal Regulations, Title 40, Chapter 1, Section(s) 265.173
Violation Description:	Failure to meet the following container management requirements: (a) A container holding hazardous waste must always be closed during storage, except when it is necessary to add or remove waste. (b) A container holding hazardous waste must not be opened, handled, or stored in a manner which may rupture the container or cause it to leak.
Violation Notes:	5 gallon bucket of waste coolant was observed open. This needs to be closed unless waste is actively being added to it. Please close this container and send in the Certificate of Return to Compliance to certify that you have done so.
Violation Division:	Berkeley City Toxics Management Division
Violation Program:	HW
Violation Source:	CERS,
Site ID:	388063
Site Name:	BOB MCGEE'S MACHINING CO., INC
Violation Date:	02-17-2017
Citation:	HSC 6.95 25505(a)(4) - California Health and Safety Code, Chapter 6.95, Section(s) 25505(a)(4)
Violation Description:	Failure to provide initial and annual training to all employees in safety procedures in the event of a release or threatened release of a hazardous material or failure to document and maintain training records for a minimum of three years.
Violation Notes:	Returned to compliance on 03/20/2017.
Violation Division:	Berkeley City Toxics Management Division
Violation Program:	HMRRP
Violation Source:	CERS,
Site ID:	388063
Site Name:	BOB MCGEE'S MACHINING CO., INC
Violation Date:	06-01-2016
Citation:	HSC 6.95 25508.2 - California Health and Safety Code, Chapter 6.95, Section(s) 25508.2
Violation Description:	Failure to annually review and electronically certify that the business plan is complete, accurate, and up-to-date.
Violation Notes:	Returned to compliance on 06/02/2016.
Violation Division:	Berkeley City Toxics Management Division
Violation Program:	HMRRP
Violation Source:	CERS,

Map ID
Direction
Distance
Elevation Site

MAP FINDINGS

Database(s) EDR ID Number EPA ID Number

BOB MCGEE'S MACHINING CO., INC (Continued) **S124815143**

Site ID: 388063
Site Name: BOB MCGEE'S MACHINING CO., INC
Violation Date: 10-24-2023
Citation: 22 CCR 12 66262.34(f) - California Code of Regulations, Title 22, Chapter 12, Section(s) 66262.34(f)
Violation Description: Failure to properly label hazardous waste accumulation containers and portable tanks with the following requirements: "Hazardous Waste", name and address of the generator, physical and chemical characteristics of the Hazardous Waste, and starting accumulation date.
Violation Notes: Waste coolant needs to be labeled as a hazardous waste and have all pertinent information completed on the label. Please do so by 12/9 and submit the Certification of Return to Compliance to certify that you have done so.
Violation Division: Berkeley City Toxics Management Division
Violation Program: HW
Violation Source: CERS,

Evaluation:
Eval General Type: Other/Unknown
Eval Date: 05-26-2016
Violations Found: Yes
Eval Type: Other, not routine, done by local agency
Eval Notes: Non-Inspection related violation: Failed to submit annual Hazardous Materials Business Plan for FY17 (PM)
Eval Division: Berkeley City Toxics Management Division
Eval Program: HMRRP
Eval Source: CERS,

Eval General Type: Compliance Evaluation Inspection
Eval Date: 10-24-2023
Violations Found: No
Eval Type: Routine done by local agency
Eval Notes: Met Lori on-site to conduct the routine HMBP inspection. Reviewed CERS documents, all were current. The facility is set to stop business in December 2023 because the site is going to be redeveloped. All materials will be moved off-site by the end of 2024. At the time of inspection, the only hazardous material on-site was a 5 gallon bucket of used ne 10 gallon cylinder of propane, and fluids in machines. TMD recommends that you go into CERS and change the inventory to report what is actually on-site. TMD has included information on closure plan submittal with this inspection report. This closure application needs to be received 30 days prior to closure activities commencing on-site. No training is required since the only employees are owners. Fire extinguishers, spill equipment, and safety equipment were observed on-site properly maintained.
Eval Division: Berkeley City Toxics Management Division
Eval Program: HMRRP
Eval Source: CERS,

Eval General Type: Compliance Evaluation Inspection
Eval Date: 03-06-2020
Violations Found: No
Eval Type: Routine done by local agency
Eval Notes: Facility has an active EPA ID number, CAL000171620.
Eval Division: Berkeley City Toxics Management Division
Eval Program: HW

Map ID
Direction
Distance
Elevation | Site | MAP FINDINGS | Database(s) | EDR ID Number
EPA ID Number

BOB MCGEE'S MACHINING CO., INC (Continued) **S124815143**

Eval Source: CERS,

Eval General Type: Compliance Evaluation Inspection
Eval Date: 04-16-2014
Violations Found: No
Eval Type: Routine done by local agency
Eval Notes: No violations noted. HMBP revised and submitted via portal
Eval Division: Berkeley City Toxics Management Division
Eval Program: HW
Eval Source: CERS,

Eval General Type: Compliance Evaluation Inspection
Eval Date: 03-06-2020
Violations Found: No
Eval Type: Routine done by local agency
Eval Notes: In January 2018, the California Environmental Protection Agency (CalEPA) adopted 24 New Federal Hazard Categories for use in chemical inventory reporting as part of the annual hazardous materials inventory reporting of the Hazardous Materials Business Plan (HMBP) submittal in CERS. The 2/22/2018, 2/28/2019, and 2/10/2020 submittals did not identify these updated categories. The inventory has been updated with the new categories and the facility shall re-submit.
Eval Division: Berkeley City Toxics Management Division
Eval Program: HMRRP
Eval Source: CERS,

Eval General Type: Compliance Evaluation Inspection
Eval Date: 02-17-2017
Violations Found: Yes
Eval Type: Routine done by local agency
Eval Notes: Routine Hazardous Materials Business Plan and Storm water facility compliance inspection. The 2017 CERS submittal was done on 2.1.2017. The business owner also owns the property. Fire extinguishers service was up to date. Recommendation to separate Flammable gas and O2 compressed gas cylinders. Many cylinders appear to be unused. Annual Haz com training not completed and a violation was noted. Recent downsizing of business.
Eval Division: Berkeley City Toxics Management Division
Eval Program: HMRRP
Eval Source: CERS,

Eval General Type: Compliance Evaluation Inspection
Eval Date: 04-16-2014
Violations Found: No
Eval Type: Routine done by local agency
Eval Notes: No violations noted. HMBP revised and submitted via portal
Eval Division: Berkeley City Toxics Management Division
Eval Program: HMRRP
Eval Source: CERS,

Eval General Type: Compliance Evaluation Inspection
Eval Date: 10-24-2023
Violations Found: Yes
Eval Type: Routine done by local agency
Eval Notes: Met Lori on-site to conduct the routine hazardous waste inspection. Facility has greatly reduced services. Only waste on-site wa a 5 gallon bucket of coolant.

Map ID
Direction
Distance
Elevation | Site | MAP FINDINGS | Database(s) | EDR ID Number
EPA ID Number

BOB MCGEE'S MACHINING CO., INC (Continued) **S124815143**

Eval Division: Berkeley City Toxics Management Division
Eval Program: HW
Eval Source: CERS,

Coordinates:
Site ID: 388063
Facility Name: BOB MCGEE'S MACHINING CO., INC
Env Int Type Code: HMBP
Program ID: 10195936
Coord Name: Not reported
Ref Point Type Desc: Center of a facility or station.,
Latitude: 37.856450
Longitude: -122.287940

Affiliation:
Affiliation Type Desc: Facility Mailing Address
Entity Name: Mailing Address
Entity Title: Not reported
Affiliation Address: 2735 San Pablo Ave
Affiliation City: Berkeley
Affiliation State: CA
Affiliation Country: Not reported
Affiliation Zip: 94702
Affiliation Phone: ,

Affiliation Type Desc: CUPA District
Entity Name: Berkeley City Toxics Management Division
Entity Title: Not reported
Affiliation Address: 1947 Center Street, 1st Floor
Affiliation City: Berkeley
Affiliation State: CA
Affiliation Country: Not reported
Affiliation Zip: 94704
Affiliation Phone: (510) 981-7460,

Affiliation Type Desc: Identification Signer
Entity Name: Lori Katz
Entity Title: Office Manager
Affiliation Address: Not reported
Affiliation City: Not reported
Affiliation State: Not reported
Affiliation Country: Not reported
Affiliation Zip: Not reported
Affiliation Phone: ,

Affiliation Type Desc: Operator
Entity Name: Lori Katz
Entity Title: Not reported
Affiliation Address: Not reported
Affiliation City: Not reported
Affiliation State: Not reported
Affiliation Country: Not reported
Affiliation Zip: Not reported
Affiliation Phone: (510) 486-0136,

Affiliation Type Desc: Parent Corporation

Map ID
Direction
Distance
Elevation | Site | MAP FINDINGS | Database(s) | EDR ID Number
EPA ID Number

BOB MCGEE'S MACHINING CO., INC (Continued) **S124815143**

Entity Name:	BOB MCGEE'S MACHINING CO., INC
Entity Title:	Not reported
Affiliation Address:	Not reported
Affiliation City:	Not reported
Affiliation State:	Not reported
Affiliation Country:	Not reported
Affiliation Zip:	Not reported
Affiliation Phone:	,
Affiliation Type Desc:	Document Preparer
Entity Name:	Lori Katz
Entity Title:	Not reported
Affiliation Address:	Not reported
Affiliation City:	Not reported
Affiliation State:	Not reported
Affiliation Country:	Not reported
Affiliation Zip:	Not reported
Affiliation Phone:	,
Affiliation Type Desc:	Legal Owner
Entity Name:	Robert McGee
Entity Title:	Not reported
Affiliation Address:	2735 San Pablo Ave
Affiliation City:	Berkeley
Affiliation State:	CA
Affiliation Country:	United States
Affiliation Zip:	94702
Affiliation Phone:	(510) 486-0136,
Affiliation Type Desc:	Environmental Contact
Entity Name:	Lori Katz
Entity Title:	Not reported
Affiliation Address:	2735 San Pablo Ave
Affiliation City:	Berkeley
Affiliation State:	CA
Affiliation Country:	Not reported
Affiliation Zip:	94702
Affiliation Phone:	,
Affiliation Type Desc:	Property Owner
Entity Name:	Robert McGee
Entity Title:	Not reported
Affiliation Address:	2735 San Pablo Ave
Affiliation City:	Berkeley
Affiliation State:	CA
Affiliation Country:	United States
Affiliation Zip:	94702
Affiliation Phone:	(510) 486-0136,

HWTS:

Name:	BOB MCGEE'S MACHINING INC
Address:	2735 SAN PABLO AVE
Address 2:	Not reported
City,State,Zip:	BERKELEY, CA 94702
EPA ID:	CAL000171620
Inactive Date:	Not reported

Map ID
Direction
Distance
Elevation | Site | MAP FINDINGS | Database(s) | EDR ID Number
EPA ID Number

BOB MCGEE'S MACHINING CO., INC (Continued) **S124815143**

Create Date:	09/03/1997
Last Act Date:	Not reported
Mailing Name:	Not reported
Mailing Address:	2735 SAN PABLO AVE
Mailing Address 2:	Not reported
Mailing City,State,Zip:	BERKELEY, CA 947020000
Owner Name:	ROBERT D MCGEE
Owner Address:	2735 SAN PABLO AVE
Owner Address 2:	Not reported
Owner City,State,Zip:	BERKELEY, CA 947020000
Owner Phone:	Not reported
Owner Fax:	Not reported
Contact Name:	LORI MCGEE-KATZ, TREASURER, OFF MGR
Contact Address:	2735 SAN PABLO AVE
Contact Address 2:	Not reported
City,State,Zip:	BERKELEY, CA 94702
Contact Phone:	Not reported
Contact Fax:	Not reported
Facility Status:	Active
Facility Type:	PERMANENT
Category:	STATE
Latitude:	37.857424
Longitude:	-122.288334

NPDES:

Name:	BOB MCGEE'S MACHINING
Address:	2735 SAN PABLO AVE
City,State,Zip:	BERKELEY, CA 94702
Facility Status:	Not reported
NPDES Number:	Not reported
Region:	Not reported
Agency Number:	Not reported
Regulatory Measure ID:	Not reported
Place ID:	Not reported
Order Number:	Not reported
WDID:	2 01IN605446
Regulatory Measure Type:	Industrial
Program Type:	Not reported
Adoption Date Of Regulatory Measure:	Not reported
Effective Date Of Regulatory Measure:	Not reported
Termination Date Of Regulatory Measure:	Not reported
Expiration Date Of Regulatory Measure:	Not reported
Discharge Address:	Not reported
Discharge Name:	Not reported
Discharge City:	Not reported
Discharge State:	Not reported
Discharge Zip:	Not reported
Status:	NEC Required
Status Date:	02/01/2021
Operator Name:	Bob McGee's Machining
Operator Address:	2735 San Pablo Ave
Operator City:	Berkeley
Operator State:	California
Operator Zip:	94702

MAP FINDINGS

Map ID
Direction
Distance
Elevation | Site | Database(s) | EDR ID Number
EPA ID Number

S170
East
1/8-1/4
0.218 mi.
1150 ft.

BOB MCGEE'S MACHINING INC
2735 SAN PABLO AVE
BERKELEY, CA 94702

Site 11 of 13 in cluster S

RCRA NonGen / NLR | **1024795962**
CAL000171620

Relative:
Higher

Actual:
52 ft.

RCRA Listings:

Date Form Received by Agency:	19970903
Handler Name:	Bob Mcgee'S Machining Inc
Handler Address:	2735 San Pablo Ave
Handler City,State,Zip:	BERKELEY, CA 94702-0000
EPA ID:	CAL000171620
Contact Name:	LORI MCGEE, TREASURER, OFF MGR
Contact Address:	2735 SAN PABLO AVE
Contact City,State,Zip:	BERKELEY, CA 94702
Contact Telephone:	510-486-0136
Contact Fax:	510-486-0138
Contact Email:	LORI@BMMCI.COM
Contact Title:	Not reported
EPA Region:	09
Land Type:	Not reported
Federal Waste Generator Description:	Not a generator, verified
Non-Notifier:	Not reported
Biennial Report Cycle:	Not reported
Accessibility:	Not reported
Active Site Indicator:	Handler Activities
State District Owner:	Not reported
State District:	Not reported
Mailing Address:	2735 SAN PABLO AVE
Mailing City,State,Zip:	BERKELEY, CA 94702-0000
Owner Name:	Robert D Mcgee
Owner Type:	Other
Operator Name:	Lori Mcgee, Treasurer, Off Mgr
Operator Type:	Other
Short-Term Generator Activity:	No
Importer Activity:	No
Mixed Waste Generator:	No
Transporter Activity:	No
Transfer Facility Activity:	No
Recycler Activity with Storage:	No
Small Quantity On-Site Burner Exemption:	No
Smelting Melting and Refining Furnace Exemption:	No
Underground Injection Control:	No
Off-Site Waste Receipt:	No
Universal Waste Indicator:	Yes
Universal Waste Destination Facility:	Yes
Federal Universal Waste:	No
Active Site State-Reg Handler:	---
Federal Facility Indicator:	Not reported
Hazardous Secondary Material Indicator:	N
Sub-Part K Indicator:	Not reported
2018 GPRA Permit Baseline:	Not on the Baseline
2018 GPRA Renewals Baseline:	Not on the Baseline
202 GPRA Corrective Action Baseline:	No
Subject to Corrective Action Universe:	No
Non-TSDFs Where RCRA CA has Been Imposed Universe:	No
Corrective Action Priority Ranking:	No NCAPS ranking
Environmental Control Indicator:	No
Institutional Control Indicator:	No

Map ID
Direction
Distance
Elevation | Site | MAP FINDINGS | Database(s) | EDR ID Number
EPA ID Number

BOB MCGEE'S MACHINING INC (Continued) **1024795962**

Human Exposure Controls Indicator:	N/A
Groundwater Controls Indicator:	N/A
Significant Non-Complier Universe:	No
Unaddressed Significant Non-Complier Universe:	No
Addressed Significant Non-Complier Universe:	No
Significant Non-Complier With a Compliance Schedule Universe:	No
Financial Assurance Required:	Not reported
Handler Date of Last Change:	20180905
Recognized Trader-Importer:	No
Recognized Trader-Exporter:	No
Importer of Spent Lead Acid Batteries:	No
Exporter of Spent Lead Acid Batteries:	No
Recycler Activity Without Storage:	No
Manifest Broker:	No
Sub-Part P Indicator:	No

Handler - Owner Operator:

Owner/Operator Indicator:	Owner
Owner/Operator Name: ROBERT D MCGEE	
Legal Status:	Other
Date Became Current:	Not reported
Date Ended Current:	Not reported
Owner/Operator Address:	2735 SAN PABLO AVE
Owner/Operator City,State,Zip:	BERKELEY, CA 94702-0000
Owner/Operator Telephone:	510-486-0136
Owner/Operator Telephone Ext:	Not reported
Owner/Operator Fax:	Not reported
Owner/Operator Email:	Not reported

Owner/Operator Indicator:	Operator
Owner/Operator Name: LORI MCGEE, TREASURER, OFF MGR	
Legal Status:	Other
Date Became Current:	Not reported
Date Ended Current:	Not reported
Owner/Operator Address:	2735 SAN PABLO AVE
Owner/Operator City,State,Zip:	BERKELEY, CA 94702
Owner/Operator Telephone:	510-486-0136
Owner/Operator Telephone Ext:	Not reported
Owner/Operator Fax:	Not reported
Owner/Operator Email:	Not reported

Historic Generators:

Receive Date:	19970903
Handler Name: BOB MCGEE'S MACHINING INC	
Federal Waste Generator Description:	Not a generator, verified
State District Owner:	Not reported
Large Quantity Handler of Universal Waste:	No
Recognized Trader Importer:	No
Recognized Trader Exporter:	No
Spent Lead Acid Battery Importer:	No
Spent Lead Acid Battery Exporter:	No
Current Record:	Yes
Non Storage Recycler Activity:	Not reported
Electronic Manifest Broker:	Not reported

Map ID
Direction
Distance
Elevation | Site | MAP FINDINGS | Database(s) | EDR ID Number
EPA ID Number

BOB MCGEE'S MACHINING INC (Continued) **1024795962**

List of NAICS Codes and Descriptions:
NAICS Code: 56299
NAICS Description: ALL OTHER WASTE MANAGEMENT SERVICES

Facility Has Received Notices of Violations:
Violations: No Violations Found

Evaluation Action Summary:
Evaluations: No Evaluations Found

U171 **MICROBYRE INC** **RCRA NonGen / NLR** **1026492240**
South **813 HEINZ AVE** **E MANIFEST** **CAL000457018**
1/8-1/4 **BERKELEY, CA 94710**
0.218 mi.
1153 ft. **Site 8 of 22 in cluster U**

Relative:
Lower

Actual:
34 ft.

RCRA Listings:

Date Form Received by Agency:	20200923
Handler Name:	Microbyre Inc
Handler Address:	813 Heinz Ave
Handler City,State,Zip:	BERKELEY, CA 94710
EPA ID:	CAL000457018
Contact Name:	JEFF ANDERSON
Contact Address:	813 HEINZ AVE
Contact City,State,Zip:	BERKELEY, CA 94710
Contact Telephone:	415-948-6365
Contact Fax:	Not reported
Contact Email:	MAGGIE@MICROBYRE.COM
Contact Title:	Not reported
EPA Region:	09
Land Type:	Not reported
Federal Waste Generator Description:	Not a generator, verified
Non-Notifier:	Not reported
Biennial Report Cycle:	Not reported
Accessibility:	Not reported
Active Site Indicator:	Not reported
State District Owner:	Not reported
State District:	Not reported
Mailing Address:	813 HEINZ AVE
Mailing City,State,Zip:	BERKELEY, CA 94710
Owner Name:	Microbyre Inc
Owner Type:	Other
Operator Name:	Jeff Anderson
Operator Type:	Other
Short-Term Generator Activity:	No
Importer Activity:	No
Mixed Waste Generator:	No
Transporter Activity:	No
Transfer Facility Activity:	No
Recycler Activity with Storage:	No
Small Quantity On-Site Burner Exemption:	No
Smelting Melting and Refining Furnace Exemption:	No
Underground Injection Control:	No
Off-Site Waste Receipt:	No
Universal Waste Indicator:	No

Map ID
Direction
Distance
Elevation | Site | MAP FINDINGS | Database(s) | EDR ID Number
EPA ID Number

MICROBYRE INC (Continued) **1026492240**

Universal Waste Destination Facility:	No
Federal Universal Waste:	No
Active Site State-Reg Handler:	---
Federal Facility Indicator:	Not reported
Hazardous Secondary Material Indicator:	N
Sub-Part K Indicator:	Not reported
2018 GPRA Permit Baseline:	Not on the Baseline
2018 GPRA Renewals Baseline:	Not on the Baseline
202 GPRA Corrective Action Baseline:	No
Subject to Corrective Action Universe:	No
Non-TSDFs Where RCRA CA has Been Imposed Universe:	No
Corrective Action Priority Ranking:	No NCAPS ranking
Environmental Control Indicator:	No
Institutional Control Indicator:	No
Human Exposure Controls Indicator:	N/A
Groundwater Controls Indicator:	N/A
Significant Non-Complier Universe:	No
Unaddressed Significant Non-Complier Universe:	No
Addressed Significant Non-Complier Universe:	No
Significant Non-Complier With a Compliance Schedule Universe:	No
Financial Assurance Required:	Not reported
Handler Date of Last Change:	20200927
Recognized Trader-Importer:	No
Recognized Trader-Exporter:	No
Importer of Spent Lead Acid Batteries:	No
Exporter of Spent Lead Acid Batteries:	No
Recycler Activity Without Storage:	No
Manifest Broker:	No
Sub-Part P Indicator:	No

Handler - Owner Operator:

Owner/Operator Indicator:	Owner
Owner/Operator Name: MICROBYRE INC	
Legal Status:	Other
Date Became Current:	Not reported
Date Ended Current:	Not reported
Owner/Operator Address:	813 HEINZ AVE
Owner/Operator City,State,Zip:	BERKELEY, CA 94710
Owner/Operator Telephone:	510-698-2690
Owner/Operator Telephone Ext:	Not reported
Owner/Operator Fax:	Not reported
Owner/Operator Email:	Not reported

Owner/Operator Indicator:	Operator
Owner/Operator Name: JEFF ANDERSON	
Legal Status:	Other
Date Became Current:	Not reported
Date Ended Current:	Not reported
Owner/Operator Address:	813 HEINZ AVE
Owner/Operator City,State,Zip:	BERKELEY, CA 94710
Owner/Operator Telephone:	415-948-6365
Owner/Operator Telephone Ext:	Not reported
Owner/Operator Fax:	Not reported
Owner/Operator Email:	Not reported

Map ID
Direction
Distance
Elevation | Site | MAP FINDINGS | Database(s) | EDR ID Number
EPA ID Number

MICROBYRE INC (Continued) **1026492240**

Historic Generators:
Receive Date: 20200923
Handler Name: MICROBYRE INC
Federal Waste Generator Description: Not a generator, verified
State District Owner: Not reported
Large Quantity Handler of Universal Waste: No
Recognized Trader Importer: No
Recognized Trader Exporter: No
Spent Lead Acid Battery Importer: No
Spent Lead Acid Battery Exporter: No
Current Record: Yes
Non Storage Recycler Activity: Not reported
Electronic Manifest Broker: Not reported

List of NAICS Codes and Descriptions:
NAICS Code: 541715
NAICS Description: RESEARCH AND DEVELOPMENT IN THE PHYSICAL, ENGINEERING, AND LIFE SCIENCES (EXCEPT NANOTECHNOLOGY AND BIOTECHNOLOGY

Facility Has Received Notices of Violations:
Violations: No Violations Found

Evaluation Action Summary:
Evaluations: No Evaluations Found

E MANIFEST:
Manifest Tracking Number: 018258348FLE
Last Updated Date: 20230410
Shipped Date: 20230315
Received Date: 20230329
Manifest Status: Signed
Submission Type: DataImage5Copy
Origin Type: Web
Generator EPA ID: CAL000457018
Generator Name: MICROBYRE INC
Generator Mail Street Number: Not reported
Generator Mail Street 1: 813 HEINZ AVE
Generator Mail Street 2: Not reported
Generator Mail City: BERKELEY
Generator Mail State: CA
Generator Mail Zip: 94710
Generator Location Street Number: Not reported
Generator Location Street 1: 813 HEINZ AVE
Generator Location Street 2: Not reported
Generator Location City: BERKELEY
Generator Location Zip: 94710
Generator Location State: CA
Generator Contact Company Name: Not reported
Designated Facility EPA ID: NMD002208627
Designated Facility Name: ADVANCED CHEMICAL TREATMENT, LLC
Designated Facility Mail Street Number: 6133
Designated Facility Mail Street 1: Not reported
Designated Facility Mail Street 2: EDITH BLVD NE
Designated Facility Mail City: ALBUQUERQUE

Map ID
Direction
Distance
Elevation | Site | MAP FINDINGS | Database(s) | EDR ID Number
EPA ID Number

MICROBYRE INC (Continued) **1026492240**

Designated Facility Mail Zip:	87107
Designated Facility Mail State:	NM
Designated Facility Location Street Number:	6133
Designated Facility Location Street 1:	EDITH BLVD NE
Designated Facility Location Street 2:	Not reported
Designated Facility Location City:	ALBUQUERQUE
Designated Facility Location Zip:	87107
Designated Facility Location State:	NM
Designated Facility Contact Company Name:	Not reported
Manifest Residue Indicator:	N
Rejection Indicator:	N
Manifest Tracking Number:	018258349FLE
Last Updated Date:	20230413
Shipped Date:	20230315
Received Date:	20230328
Manifest Status:	Signed
Submission Type:	DataImage5Copy
Origin Type:	Service
Generator EPA ID:	CAL000457018
Generator Name:	MICROBYRE INC
Generator Mail Street Number:	Not reported
Generator Mail Street 1:	813 HEINZ AVE
Generator Mail Street 2:	Not reported
Generator Mail City:	BERKELEY
Generator Mail State:	CA
Generator Mail Zip:	94710
Generator Location Street Number:	Not reported
Generator Location Street 1:	813 HEINZ AVE
Generator Location Street 2:	Not reported
Generator Location City:	BERKELEY
Generator Location Zip:	94710
Generator Location State:	CA
Generator Contact Company Name:	Not reported
Designated Facility EPA ID:	NVT330010000
Designated Facility Name:	US ECOLOGY NEVADA, INC.
Designated Facility Mail Street Number:	Not reported
Designated Facility Mail Street 1:	Not reported
Designated Facility Mail Street 2:	HWY 95 11 MILES S. OF BEATTY
Designated Facility Mail City:	BEATTY
Designated Facility Mail Zip:	89003
Designated Facility Mail State:	NV
Designated Facility Location Street Number:	Not reported
Designated Facility Location Street 1:	HWY 95 11 MILES S. OF BEATTY
Designated Facility Location Street 2:	Not reported
Designated Facility Location City:	BEATTY
Designated Facility Location Zip:	89003
Designated Facility Location State:	NV
Designated Facility Contact Company Name:	Not reported
Manifest Residue Indicator:	N
Rejection Indicator:	N
Manifest Tracking Number:	016516056FLE
Last Updated Date:	20211223
Shipped Date:	20211103
Received Date:	20211201
Manifest Status:	Signed

Map ID
Direction
Distance
Elevation | Site | MAP FINDINGS | Database(s) | EDR ID Number
EPA ID Number

MICROBYRE INC (Continued) **1026492240**

Submission Type:	DataImage5Copy
Origin Type:	Web
Generator EPA ID:	CAL000457018
Generator Name:	MICROBYRE INC
Generator Mail Street Number:	Not reported
Generator Mail Street 1:	813 HEINZ AVE
Generator Mail Street 2:	Not reported
Generator Mail City:	BERKELEY
Generator Mail State:	CA
Generator Mail Zip:	94710
Generator Location Street Number:	Not reported
Generator Location Street 1:	813 HEINZ AVE
Generator Location Street 2:	Not reported
Generator Location City:	BERKELEY
Generator Location Zip:	94710
Generator Location State:	CA
Generator Contact Company Name:	Not reported
Designated Facility EPA ID:	NMD002208627
Designated Facility Name:	ADVANCED CHEMICAL TREATMENT, LLC
Designated Facility Mail Street Number:	6133
Designated Facility Mail Street 1:	Not reported
Designated Facility Mail Street 2:	EDITH BLVD NE
Designated Facility Mail City:	ALBUQUERQUE
Designated Facility Mail Zip:	87107
Designated Facility Mail State:	NM
Designated Facility Location Street Number:	6133
Designated Facility Location Street 1:	EDITH BLVD NE
Designated Facility Location Street 2:	Not reported
Designated Facility Location City:	ALBUQUERQUE
Designated Facility Location Zip:	87107
Designated Facility Location State:	NM
Designated Facility Contact Company Name:	Not reported
Manifest Residue Indicator:	N
Rejection Indicator:	N

Manifest Tracking Number:	017460583FLE
Last Updated Date:	20230315
Shipped Date:	20221214
Received Date:	20221228
Manifest Status:	Signed
Submission Type:	DataImage5Copy
Origin Type:	Service
Generator EPA ID:	CAL000457018
Generator Name:	MICROBYRE INC
Generator Mail Street Number:	Not reported
Generator Mail Street 1:	813 HEINZ AVE
Generator Mail Street 2:	Not reported
Generator Mail City:	BERKELEY
Generator Mail State:	CA
Generator Mail Zip:	94710
Generator Location Street Number:	Not reported
Generator Location Street 1:	813 HEINZ AVE
Generator Location Street 2:	Not reported
Generator Location City:	BERKELEY
Generator Location Zip:	94710
Generator Location State:	CA
Generator Contact Company Name:	Not reported

Map ID
Direction
Distance
Elevation | Site | MAP FINDINGS | Database(s) | EDR ID Number
EPA ID Number

MICROBYRE INC (Continued) **1026492240**

Designated Facility EPA ID:	NVT330010000
Designated Facility Name:	US ECOLOGY NEVADA, INC.
Designated Facility Mail Street Number:	Not reported
Designated Facility Mail Street 1:	Not reported
Designated Facility Mail Street 2:	HWY 95 11 MILES S. OF BEATTY
Designated Facility Mail City:	BEATTY
Designated Facility Mail Zip:	89003
Designated Facility Mail State:	NV
Designated Facility Location Street Number:	Not reported
Designated Facility Location Street 1:	HWY 95 11 MILES S. OF BEATTY
Designated Facility Location Street 2:	Not reported
Designated Facility Location City:	BEATTY
Designated Facility Location Zip:	89003
Designated Facility Location State:	NV
Designated Facility Contact Company Name:	Not reported
Manifest Residue Indicator:	N
Rejection Indicator:	N

Manifest Tracking Number:	017460585FLE
Last Updated Date:	20230418
Shipped Date:	20221214
Received Date:	20230119
Manifest Status:	Signed
Submission Type:	DataImage5Copy
Origin Type:	Service
Generator EPA ID:	CAL000457018
Generator Name:	MICROBYRE INC
Generator Mail Street Number:	813
Generator Mail Street 1:	813 HEINZ AVE
Generator Mail Street 2:	Not reported
Generator Mail City:	BERKELEY
Generator Mail State:	CA
Generator Mail Zip:	94710
Generator Location Street Number:	813
Generator Location Street 1:	813 Heinz Ave
Generator Location Street 2:	Not reported
Generator Location City:	Berkeley
Generator Location Zip:	94710
Generator Location State:	CA
Generator Contact Company Name:	Not reported
Designated Facility EPA ID:	WID988580056
Designated Facility Name:	TRADEBE TREATMENT & RECYCLING OF WI
Designated Facility Mail Street Number:	Not reported
Designated Facility Mail Street 1:	Not reported
Designated Facility Mail Street 2:	1433 E 83RD AVE STE 200
Designated Facility Mail City:	MERRILLVILLE
Designated Facility Mail Zip:	46410
Designated Facility Mail State:	IN
Designated Facility Location Street Number:	Not reported
Designated Facility Location Street 1:	5611 W. Hemlock Street
Designated Facility Location Street 2:	Not reported
Designated Facility Location City:	Milwaukee
Designated Facility Location Zip:	53223
Designated Facility Location State:	WI
Designated Facility Contact Company Name:	Not reported
Manifest Residue Indicator:	N
Rejection Indicator:	N

Map ID
Direction
Distance
Elevation | Site | MAP FINDINGS | Database(s) | EDR ID Number
EPA ID Number

MICROBYRE INC (Continued) **1026492240**

Manifest Tracking Number:	017685800FLE
Last Updated Date:	20221201
Shipped Date:	20221005
Received Date:	20221118
Manifest Status:	Signed
Submission Type:	DataImage5Copy
Origin Type:	Web
Generator EPA ID:	CAL000457018
Generator Name:	MICROBYRE INC
Generator Mail Street Number:	Not reported
Generator Mail Street 1:	813 HEINZ AVE
Generator Mail Street 2:	Not reported
Generator Mail City:	BERKELEY
Generator Mail State:	CA
Generator Mail Zip:	94710
Generator Location Street Number:	Not reported
Generator Location Street 1:	813 HEINZ AVE
Generator Location Street 2:	Not reported
Generator Location City:	BERKELEY
Generator Location Zip:	94710
Generator Location State:	CA
Generator Contact Company Name:	Not reported
Designated Facility EPA ID:	NMD002208627
Designated Facility Name:	ADVANCED CHEMICAL TREATMENT, LLC
Designated Facility Mail Street Number:	6133
Designated Facility Mail Street 1:	Not reported
Designated Facility Mail Street 2:	EDITH BLVD NE
Designated Facility Mail City:	ALBUQUERQUE
Designated Facility Mail Zip:	87107
Designated Facility Mail State:	NM
Designated Facility Location Street Number:	6133
Designated Facility Location Street 1:	EDITH BLVD NE
Designated Facility Location Street 2:	Not reported
Designated Facility Location City:	ALBUQUERQUE
Designated Facility Location Zip:	87107
Designated Facility Location State:	NM
Designated Facility Contact Company Name:	Not reported
Manifest Residue Indicator:	N
Rejection Indicator:	N

Manifest Tracking Number:	017685802FLE
Last Updated Date:	20230412
Shipped Date:	20221005
Received Date:	20221212
Manifest Status:	Signed
Submission Type:	DataImage5Copy
Origin Type:	Service
Generator EPA ID:	CAL000457018
Generator Name:	MICROBYRE INC
Generator Mail Street Number:	813
Generator Mail Street 1:	813 HEINZ AVE
Generator Mail Street 2:	Not reported
Generator Mail City:	BERKELEY
Generator Mail State:	CA
Generator Mail Zip:	94710
Generator Location Street Number:	813
Generator Location Street 1:	813 Heinz Ave

MICROBYRE INC (Continued) **1026492240**

Generator Location Street 2:	Not reported
Generator Location City:	Berkeley
Generator Location Zip:	94710
Generator Location State:	CA
Generator Contact Company Name:	Not reported
Designated Facility EPA ID:	WID988580056
Designated Facility Name:	TRADEBE TREATMENT & RECYCLING OF WI
Designated Facility Mail Street Number:	Not reported
Designated Facility Mail Street 1:	Not reported
Designated Facility Mail Street 2:	1433 E 83RD AVE STE 200
Designated Facility Mail City:	MERRILLVILLE
Designated Facility Mail Zip:	46410
Designated Facility Mail State:	IN
Designated Facility Location Street Number:	Not reported
Designated Facility Location Street 1:	5611 W. Hemlock Street
Designated Facility Location Street 2:	Not reported
Designated Facility Location City:	Milwaukee
Designated Facility Location Zip:	53223
Designated Facility Location State:	WI
Designated Facility Contact Company Name:	Not reported
Manifest Residue Indicator:	N
Rejection Indicator:	N

Federal Waste:

Manifest Tracking Number:	017685802FLE
Waste Line Number:	1
Federal Waste Code:	D001
Federal Waste:	IGNITABLE WASTE

Manifest Tracking Number:	017685802FLE
Waste Line Number:	1
Federal Waste Code:	F003
Federal Waste:	THE FOLLOWING SPENT NONHALOGENATED SOLVENTS: XYLENE, ACETONE, ETHYL ACETATE, ETHYL BENZENE, ETHYL ETHER, METHYL ISOBUTYL KETONE, N-BUTYL ALCOHOL, CYCLOHEXANONE, AND METHANOL; ALL SPENT SOLVENT MIXTURES/BLENDS CONTAINING, BEFORE USE, ONLY THE ABOVE SPENT NONHALOGENATED SOLVENTS; AND ALL SPENT SOLVENT MIXTURES/BLENDS CONTAINING, BEFORE USE, ONE OR MORE OF THE ABOVE NONHALOGENATED SOLVENTS, AND A TOTAL OF TEN PERCENT OR MORE (BY VOLUME) OF ONE OR MORE OF THOSE SOLVENTS LISTED IN F001, F002, F004, AND F005; AND STILL BOTTOMS FROM THE RECOVERY OF THESE SPENT SOLVENTS AND SPENT SOLVENT MIXTURES.

Transporter:

Manifest Tracking Number:	017685802FLE
Transporter Line Number:	1
Transporter EPA ID:	CAR000070540
Transporter Name:	Advanced Chemical Transport Inc.

Manifest Tracking Number:	017685802FLE
Transporter Line Number:	2
Transporter EPA ID:	AZD982403586
Transporter Name:	Englund Equipment

Waste Line:

Manifest Tracking Number:	017685802FLE

MAP FINDINGS

Map ID
Direction
Distance
Elevation | Site | Database(s) | EDR ID Number
EPA ID Number

MICROBYRE INC (Continued) **1026492240**

Waste Line Number:	1
U.S. DOT Hazardous Indicator:	Y
U.S. DOT ID Number:	UN1993
U.S. DOT Description:	Un1993 Waste Flammable Liquids, N.O.S. (Methanol, Acetonitrile) 3 Ii
Non-Hazardous Waste Description:	Not reported
Number of Containers:	2
Container Type Code:	DF
Container Type Description:	Fiberboard or plastic drums, barrels, kegs
Waste Quantity:	82
Quantity Unit of Measure Code:	P
Quantity Unit of Measure Description:	Pounds
Waste Quantity, in Tons:	0.041
Acute Waste Quantity, in Tons:	0
Non-Acute Waste Quantity, in Tons:	0.041
Waste Quantity, in Kilograms:	37.188232
Acute Waste Quantity, in Kilograms:	0
Non-Acute Waste Quantity, in Kilorgrams:	37.188232
Management Method Code:	H141
Management Method Description:	STORAGE, BULKING AND/OR TRANSFER OFF SITE
Waste Residue Indicator:	N
Quantity Discrepancy Indicator:	N
Waste Type Discrepancy Indicator:	N
Waste Density:	Not reported
Waste Density Unit of Measure Code:	Not reported
Waste Density Unit of Measure Description:	Not reported
Form Code:	Not reported
Form Code Description:	Not reported
Source Code:	Not reported
Source Code Description:	Not reported
Waste Minimization Code:	Not reported
Waste Minimization Code Description:	Not reported
Consent Number:	Not reported
EPA Waste Indicator:	Y

U172 **PERFECT DAY FOODS** **RCRA NonGen / NLR** **1024861759**
South **813 HEINZ AVE** **E MANIFEST** **CAL000430246**
1/8-1/4 **BERKELEY, CA 94710**
0.218 mi.
1153 ft. **Site 9 of 22 in cluster U**

Relative:
Lower

Actual:
34 ft.

RCRA Listings:

Date Form Received by Agency:	20200922
Handler Name:	Perfect Day Foods
Handler Address:	813 Heinz Ave
Handler City,State,Zip:	BERKELEY, CA 94710
EPA ID:	CAL000430246
Contact Name:	THEA MEEKER
Contact Address:	HEINZ AVE
Contact City,State,Zip:	BERKELEY, CA 94710
Contact Telephone:	510-868-2755
Contact Fax:	Not reported
Contact Email:	THEA.MEEKER@PERFECTDAYFOODS.COM
Contact Title:	Not reported
EPA Region:	09
Land Type:	Not reported
Federal Waste Generator Description:	Not a generator, verified
Non-Notifier:	Not reported
Biennial Report Cycle:	Not reported

Map ID
Direction
Distance
Elevation | Site | MAP FINDINGS | Database(s) | EDR ID Number
EPA ID Number

PERFECT DAY FOODS (Continued) **1024861759**

Accessibility:	Not reported
Active Site Indicator:	Not reported
State District Owner:	Not reported
State District:	Not reported
Mailing Address:	813 HEINZ AVE
Mailing City,State,Zip:	BERKELEY, CA 94710
Owner Name:	Perfect Day Foods Inc
Owner Type:	Other
Operator Name:	Perfect Day Inc
Operator Type:	Other
Short-Term Generator Activity:	No
Importer Activity:	No
Mixed Waste Generator:	No
Transporter Activity:	No
Transfer Facility Activity:	No
Recycler Activity with Storage:	No
Small Quantity On-Site Burner Exemption:	No
Smelting Melting and Refining Furnace Exemption:	No
Underground Injection Control:	No
Off-Site Waste Receipt:	No
Universal Waste Indicator:	No
Universal Waste Destination Facility:	No
Federal Universal Waste:	No
Active Site State-Reg Handler:	---
Federal Facility Indicator:	Not reported
Hazardous Secondary Material Indicator:	N
Sub-Part K Indicator:	Not reported
2018 GPRA Permit Baseline:	Not on the Baseline
2018 GPRA Renewals Baseline:	Not on the Baseline
202 GPRA Corrective Action Baseline:	No
Subject to Corrective Action Universe:	No
Non-TSDFs Where RCRA CA has Been Imposed Universe:	No
Corrective Action Priority Ranking:	No NCAPS ranking
Environmental Control Indicator:	No
Institutional Control Indicator:	No
Human Exposure Controls Indicator:	N/A
Groundwater Controls Indicator:	N/A
Significant Non-Complier Universe:	No
Unaddressed Significant Non-Complier Universe:	No
Addressed Significant Non-Complier Universe:	No
Significant Non-Complier With a Compliance Schedule Universe:	No
Financial Assurance Required:	Not reported
Handler Date of Last Change:	20200923
Recognized Trader-Importer:	No
Recognized Trader-Exporter:	No
Importer of Spent Lead Acid Batteries:	No
Exporter of Spent Lead Acid Batteries:	No
Recycler Activity Without Storage:	No
Manifest Broker:	No
Sub-Part P Indicator:	No

Handler - Owner Operator:

Owner/Operator Indicator:	Owner
Owner/Operator Name: PERFECT DAY FOODS INC	
Legal Status:	Other
Date Became Current:	Not reported

PERFECT DAY FOODS (Continued) **1024861759**

Date Ended Current: Not reported
Owner/Operator Address: 813 HEINZ AVE
Owner/Operator City,State,Zip: BERKELEY, CA 94710
Owner/Operator Telephone: 510-229-4013
Owner/Operator Telephone Ext: Not reported
Owner/Operator Fax: Not reported
Owner/Operator Email: Not reported

Owner/Operator Indicator: Operator
Owner/Operator Name: PERFECT DAY INC
Legal Status: Other
Date Became Current: Not reported
Date Ended Current: Not reported
Owner/Operator Address: 829 HEINZ AVE
Owner/Operator City,State,Zip: BERKELEY, CA 94710
Owner/Operator Telephone: 510-229-4013
Owner/Operator Telephone Ext: Not reported
Owner/Operator Fax: Not reported
Owner/Operator Email: Not reported

Owner/Operator Indicator: Operator
Owner/Operator Name: MARIAN SPECTOR
Legal Status: Other
Date Became Current: Not reported
Date Ended Current: Not reported
Owner/Operator Address: 813 HEINZ AVE
Owner/Operator City,State,Zip: BERKELEY, CA 94710
Owner/Operator Telephone: 510-684-7736
Owner/Operator Telephone Ext: Not reported
Owner/Operator Fax: Not reported
Owner/Operator Email: Not reported

Owner/Operator Indicator: Owner
Owner/Operator Name: PERFECT DAY FOODS INC
Legal Status: Other
Date Became Current: Not reported
Date Ended Current: Not reported
Owner/Operator Address: 813 HEINZ AVE
Owner/Operator City,State,Zip: BERKELEY, CA 94710
Owner/Operator Telephone: 510-229-4013
Owner/Operator Telephone Ext: Not reported
Owner/Operator Fax: Not reported
Owner/Operator Email: Not reported

Historic Generators:
Receive Date: 20200922
Handler Name: PERFECT DAY FOODS
Federal Waste Generator Description: Not a generator, verified
State District Owner: Not reported
Large Quantity Handler of Universal Waste: No
Recognized Trader Importer: No
Recognized Trader Exporter: No
Spent Lead Acid Battery Importer: No
Spent Lead Acid Battery Exporter: No
Current Record: Yes
Non Storage Recycler Activity: No
Electronic Manifest Broker: No

Map ID
Direction
Distance
Elevation | Site | MAP FINDINGS | Database(s) | EDR ID Number
EPA ID Number

PERFECT DAY FOODS (Continued) **1024861759**

Receive Date: 20170825
Handler Name: PERFECT DAY FOODS
Federal Waste Generator Description: Not a generator, verified
State District Owner: Not reported
Large Quantity Handler of Universal Waste: No
Recognized Trader Importer: No
Recognized Trader Exporter: No
Spent Lead Acid Battery Importer: No
Spent Lead Acid Battery Exporter: No
Current Record: No
Non Storage Recycler Activity: Not reported
Electronic Manifest Broker: Not reported

List of NAICS Codes and Descriptions:
NAICS Code: 311999
NAICS Description: ALL OTHER MISCELLANEOUS FOOD MANUFACTURING

Facility Has Received Notices of Violations:
Violations: No Violations Found

Evaluation Action Summary:
Evaluations: No Evaluations Found

E MANIFEST:
Manifest Tracking Number: 013460616FLE
Last Updated Date: 20200110
Shipped Date: 20190529
Received Date: 20190613
Manifest Status: Signed
Submission Type: DataImage5Copy
Origin Type: Web
Generator EPA ID: CAL000430246
Generator Name: PERFECT DAY FOODS
Generator Mail Street Number: Not reported
Generator Mail Street 1: 813 HEINZ AVE
Generator Mail Street 2: Not reported
Generator Mail City: BERKELEY
Generator Mail State: CA
Generator Mail Zip: 94710
Generator Location Street Number: Not reported
Generator Location Street 1: 813 HEINZ AVE
Generator Location Street 2: Not reported
Generator Location City: BERKELEY
Generator Location Zip: 94710
Generator Location State: CA
Generator Contact Company Name: Not reported
Designated Facility EPA ID: NMD002208627
Designated Facility Name: ADVANCED CHEMICAL TREATMENT, LLC
Designated Facility Mail Street Number: Not reported
Designated Facility Mail Street 1: Not reported
Designated Facility Mail Street 2: 6133 EDITH BLVD NE
Designated Facility Mail City: ALBUQUERQUE
Designated Facility Mail Zip: 87107
Designated Facility Mail State: NM

Map ID
Direction
Distance
Elevation | Site | MAP FINDINGS | Database(s) | EDR ID Number
EPA ID Number

PERFECT DAY FOODS (Continued) **1024861759**

Designated Facility Location Street Number:	Not reported
Designated Facility Location Street 1:	6133 EDITH BLVD NE
Designated Facility Location Street 2:	Not reported
Designated Facility Location City:	ALBUQUERQUE
Designated Facility Location Zip:	87107
Designated Facility Location State:	NM
Designated Facility Contact Company Name:	Not reported
Manifest Residue Indicator:	N
Rejection Indicator:	N
Manifest Tracking Number:	013460617FLE
Last Updated Date:	20201124
Shipped Date:	20190529
Received Date:	20190611
Manifest Status:	Corrected
Submission Type:	DataImage5Copy
Origin Type:	Service
Generator EPA ID:	CAL000430246
Generator Name:	PERFECT DAY FOODS
Generator Mail Street Number:	Not reported
Generator Mail Street 1:	813 HEINZ AVE
Generator Mail Street 2:	Not reported
Generator Mail City:	BERKELEY
Generator Mail State:	CA
Generator Mail Zip:	94710
Generator Location Street Number:	Not reported
Generator Location Street 1:	813 HEINZ AVE
Generator Location Street 2:	Not reported
Generator Location City:	BERKELEY
Generator Location Zip:	94710
Generator Location State:	CA
Generator Contact Company Name:	Not reported
Designated Facility EPA ID:	NVT330010000
Designated Facility Name:	US ECOLOGY NEVADA, INC
Designated Facility Mail Street Number:	Not reported
Designated Facility Mail Street 1:	Not reported
Designated Facility Mail Street 2:	PO BOX 578
Designated Facility Mail City:	BEATTY
Designated Facility Mail Zip:	89003
Designated Facility Mail State:	NV
Designated Facility Location Street Number:	Not reported
Designated Facility Location Street 1:	HWY 95 11 MI S OF BEATTY
Designated Facility Location Street 2:	Not reported
Designated Facility Location City:	BEATTY
Designated Facility Location Zip:	89003
Designated Facility Location State:	NV
Designated Facility Contact Company Name:	Not reported
Manifest Residue Indicator:	N
Rejection Indicator:	N
Manifest Tracking Number:	013281233FLE
Last Updated Date:	20200227
Shipped Date:	20190320
Received Date:	20190320
Manifest Status:	Signed
Submission Type:	DataImage5Copy
Origin Type:	Web

Map ID
Direction
Distance
Elevation | Site | MAP FINDINGS | Database(s) | EDR ID Number
EPA ID Number

PERFECT DAY FOODS (Continued) **1024861759**

Generator EPA ID:	CAL000430246
Generator Name:	PERFECT DAY FOODS
Generator Mail Street Number:	Not reported
Generator Mail Street 1:	813 HEINZ AVE
Generator Mail Street 2:	Not reported
Generator Mail City:	BERKELEY
Generator Mail State:	CA
Generator Mail Zip:	94710
Generator Location Street Number:	Not reported
Generator Location Street 1:	813 HEINZ AVE
Generator Location Street 2:	Not reported
Generator Location City:	BERKELEY
Generator Location Zip:	94710
Generator Location State:	CA
Generator Contact Company Name:	Not reported
Designated Facility EPA ID:	NMD002208627
Designated Facility Name:	ADVANCED CHEMICAL TREATMENT, LLC
Designated Facility Mail Street Number:	Not reported
Designated Facility Mail Street 1:	Not reported
Designated Facility Mail Street 2:	6133 EDITH BLVD NE
Designated Facility Mail City:	ALBUQUERQUE
Designated Facility Mail Zip:	87107
Designated Facility Mail State:	NM
Designated Facility Location Street Number:	Not reported
Designated Facility Location Street 1:	6133 EDITH BLVD NE
Designated Facility Location Street 2:	Not reported
Designated Facility Location City:	ALBUQUERQUE
Designated Facility Location Zip:	87107
Designated Facility Location State:	NM
Designated Facility Contact Company Name:	Not reported
Manifest Residue Indicator:	N
Rejection Indicator:	N

Manifest Tracking Number:	012666860FLE
Last Updated Date:	20191009
Shipped Date:	20181024
Received Date:	20181108
Manifest Status:	Signed
Submission Type:	DataImage5Copy
Origin Type:	Web
Generator EPA ID:	CAL000430246
Generator Name:	PERFECT DAY FOODS
Generator Mail Street Number:	Not reported
Generator Mail Street 1:	813 HEINZ AVE
Generator Mail Street 2:	Not reported
Generator Mail City:	BERKELEY
Generator Mail State:	CA
Generator Mail Zip:	94710
Generator Location Street Number:	Not reported
Generator Location Street 1:	813 HEINZ AVE
Generator Location Street 2:	Not reported
Generator Location City:	BERKELEY
Generator Location Zip:	94710
Generator Location State:	CA
Generator Contact Company Name:	Not reported
Designated Facility EPA ID:	NMD002208627
Designated Facility Name:	ADVANCED CHEMICAL TREATMENT, LLC

Map ID
Direction
Distance
Elevation | Site | MAP FINDINGS | Database(s) | EDR ID Number
EPA ID Number

PERFECT DAY FOODS (Continued) **1024861759**

Designated Facility Mail Street Number:	Not reported
Designated Facility Mail Street 1:	Not reported
Designated Facility Mail Street 2:	6133 EDITH BLVD NE
Designated Facility Mail City:	ALBUQUERQUE
Designated Facility Mail Zip:	87107
Designated Facility Mail State:	NM
Designated Facility Location Street Number:	Not reported
Designated Facility Location Street 1:	6133 EDITH BLVD NE
Designated Facility Location Street 2:	Not reported
Designated Facility Location City:	ALBUQUERQUE
Designated Facility Location Zip:	87107
Designated Facility Location State:	NM
Designated Facility Contact Company Name:	Not reported
Manifest Residue Indicator:	N
Rejection Indicator:	N
Manifest Tracking Number:	012674771FLE
Last Updated Date:	20191028
Shipped Date:	20181212
Received Date:	20181228
Manifest Status:	Signed
Submission Type:	DataImage5Copy
Origin Type:	Web
Generator EPA ID:	CAL000430246
Generator Name:	PERFECT DAY FOODS
Generator Mail Street Number:	Not reported
Generator Mail Street 1:	813 HEINZ AVE
Generator Mail Street 2:	Not reported
Generator Mail City:	BERKELEY
Generator Mail State:	CA
Generator Mail Zip:	94710
Generator Location Street Number:	Not reported
Generator Location Street 1:	813 HEINZ AVE
Generator Location Street 2:	Not reported
Generator Location City:	BERKELEY
Generator Location Zip:	94710
Generator Location State:	CA
Generator Contact Company Name:	Not reported
Designated Facility EPA ID:	NMD002208627
Designated Facility Name:	ADVANCED CHEMICAL TREATMENT, LLC
Designated Facility Mail Street Number:	Not reported
Designated Facility Mail Street 1:	Not reported
Designated Facility Mail Street 2:	6133 EDITH BLVD NE
Designated Facility Mail City:	ALBUQUERQUE
Designated Facility Mail Zip:	87107
Designated Facility Mail State:	NM
Designated Facility Location Street Number:	Not reported
Designated Facility Location Street 1:	6133 EDITH BLVD NE
Designated Facility Location Street 2:	Not reported
Designated Facility Location City:	ALBUQUERQUE
Designated Facility Location Zip:	87107
Designated Facility Location State:	NM
Designated Facility Contact Company Name:	Not reported
Manifest Residue Indicator:	N
Rejection Indicator:	N
Manifest Tracking Number:	001722418VES

Map ID
Direction
Distance
Elevation | Site | MAP FINDINGS | Database(s) | EDR ID Number
EPA ID Number

PERFECT DAY FOODS (Continued) **1024861759**

Last Updated Date:	20210614
Shipped Date:	20200813
Received Date:	20200821
Manifest Status:	Corrected
Submission Type:	DataImage5Copy
Origin Type:	Service
Generator EPA ID:	CAL000430246
Generator Name:	PERFECT DAY FOODS
Generator Mail Street Number:	Not reported
Generator Mail Street 1:	813 HEINZ AVENUE
Generator Mail Street 2:	Not reported
Generator Mail City:	BERKELEY
Generator Mail State:	CA
Generator Mail Zip:	94710
Generator Location Street Number:	Not reported
Generator Location Street 1:	813 HEINZ AVENUE
Generator Location Street 2:	Not reported
Generator Location City:	BERKELEY
Generator Location Zip:	94710
Generator Location State:	CA
Generator Contact Company Name:	Not reported
Designated Facility EPA ID:	CAD008302903
Designated Facility Name:	Not reported
Designated Facility Mail Street Number:	107
Designated Facility Mail Street 1:	Not reported
Designated Facility Mail Street 2:	SOUTH MOTOR AVENUE
Designated Facility Mail City:	AZUSA
Designated Facility Mail Zip:	91702
Designated Facility Mail State:	CA
Designated Facility Location Street Number:	1704
Designated Facility Location Street 1:	W FIRST ST
Designated Facility Location Street 2:	Not reported
Designated Facility Location City:	AZUSA
Designated Facility Location Zip:	91702
Designated Facility Location State:	CA
Designated Facility Contact Company Name:	VEOLIA ES TECHNICAL SOLUTIONS LLC
Manifest Residue Indicator:	N
Rejection Indicator:	N

Federal Waste:

Manifest Tracking Number:	001722418VES
Waste Line Number:	1
Federal Waste Code:	D001
Federal Waste:	IGNITABLE WASTE

Manifest Tracking Number:	001722418VES
Waste Line Number:	1
Federal Waste Code:	D002
Federal Waste:	CORROSIVE WASTE

Manifest Tracking Number:	001722418VES
Waste Line Number:	1
Federal Waste Code:	D003
Federal Waste:	REACTIVE WASTE

Manifest Tracking Number:	001722418VES
Waste Line Number:	2

Map ID
Direction
Distance
Elevation | Site | MAP FINDINGS | Database(s) | EDR ID Number
EPA ID Number

PERFECT DAY FOODS (Continued) **1024861759**

Federal Waste Code: D001
Federal Waste: IGNITABLE WASTE

Manifest Tracking Number: 001722418VES
Waste Line Number: 2
Federal Waste Code: F003
Federal Waste: THE FOLLOWING SPENT NONHALOGENATED SOLVENTS: XYLENE, ACETONE, ETHYL ACETATE, ETHYL BENZENE, ETHYL ETHER, METHYL ISOBUTYL KETONE, N-BUTYL ALCOHOL, CYCLOHEXANONE, AND METHANOL; ALL SPENT SOLVENT MIXTURES/BLENDS CONTAINING, BEFORE USE, ONLY THE ABOVE SPENT NONHALOGENATED SOLVENTS; AND ALL SPENT SOLVENT MIXTURES/BLENDS CONTAINING, BEFORE USE, ONE OR MORE OF THE ABOVE NONHALOGENATED SOLVENTS, AND A TOTAL OF TEN PERCENT OR MORE (BY VOLUME) OF ONE OR MORE OF THOSE SOLVENTS LISTED IN F001, F002, F004, AND F005; AND STILL BOTTOMS FROM THE RECOVERY OF THESE SPENT SOLVENTS AND SPENT SOLVENT MIXTURES.

Manifest Tracking Number: 001722418VES
Waste Line Number: 2
Federal Waste Code: F005
Federal Waste: THE FOLLOWING SPENT NONHALOGENATED SOLVENTS: TOLUENE, METHYL ETHYL KETONE, CARBON DISULFIDE, ISOBUTANOL, PYRIDINE, BENZENE, 2-ETHOXYETHANOL, AND 2-NITROPROPANE; ALL SPENT SOLVENT MIXTURES/BLENDS CONTAINING, BEFORE USE, A TOTAL OF TEN PERCENT OR MORE (BY VOLUME) OF ONE OR MORE OF THE ABOVE NONHALOGENATED SOLVENTS OR THOSE SOLVENTS LISTED IN F001, F002, OR F004; AND STILL BOTTOMS FROM THE RECOVERY OF THESE SPENT SOLVENTS AND SPENT SOLVENT MIXTURES.

Manifest Tracking Number: 001722418VES
Waste Line Number: 3
Federal Waste Code: D001
Federal Waste: IGNITABLE WASTE

Manifest Tracking Number: 001722418VES
Waste Line Number: 4
Federal Waste Code: D001
Federal Waste: IGNITABLE WASTE

Manifest Tracking Number: 001722418VES
Waste Line Number: 4
Federal Waste Code: D002
Federal Waste: CORROSIVE WASTE

Manifest Tracking Number: 001722418VES
Waste Line Number: 5
Federal Waste Code: D022
Federal Waste: CHLOROFORM

Manifest Tracking Number: 001722418VES
Waste Line Number: 5
Federal Waste Code: U080
Federal Waste: METHANE, DICHLORO- (OR) METHYLENE CHLORIDE

Manifest Tracking Number: 001722418VES
Waste Line Number: 6
Federal Waste Code: D002
Federal Waste: CORROSIVE WASTE

Map ID
Direction
Distance
Elevation | Site | MAP FINDINGS | Database(s) | EDR ID Number
EPA ID Number

PERFECT DAY FOODS (Continued) **1024861759**

Manifest Tracking Number: 001722418VES
Waste Line Number: 7
Federal Waste Code: D002
Federal Waste: CORROSIVE WASTE

Manifest Tracking Number: 001722418VES
Waste Line Number: 8
Federal Waste Code: D002
Federal Waste: CORROSIVE WASTE

State Waste:
Manifest Tracking Number: 001722418VES
Waste Line Number: 1
State Waste Code Owner: CA
State Waste Code: 551
State Waste: Laboratory waste chemicals

Manifest Tracking Number: 001722418VES
Waste Line Number: 2
State Waste Code Owner: CA
State Waste Code: 331
State Waste: Off-specification, aged, or surplus organics

Manifest Tracking Number: 001722418VES
Waste Line Number: 3
State Waste Code Owner: CA
State Waste Code: 551
State Waste: Laboratory waste chemicals

Manifest Tracking Number: 001722418VES
Waste Line Number: 4
State Waste Code Owner: CA
State Waste Code: 551
State Waste: Laboratory waste chemicals

Manifest Tracking Number: 001722418VES
Waste Line Number: 5
State Waste Code Owner: CA
State Waste Code: 551
State Waste: Laboratory waste chemicals

Manifest Tracking Number: 001722418VES
Waste Line Number: 6
State Waste Code Owner: CA
State Waste Code: 331
State Waste: Off-specification, aged, or surplus organics

Manifest Tracking Number: 001722418VES
Waste Line Number: 7
State Waste Code Owner: CA
State Waste Code: 141
State Waste: Off-specification, aged, or surplus inorganics

Manifest Tracking Number: 001722418VES
Waste Line Number: 8
State Waste Code Owner: CA
State Waste Code: 141

Map ID
Direction
Distance
Elevation | Site | MAP FINDINGS | Database(s) | EDR ID Number
EPA ID Number

PERFECT DAY FOODS (Continued) **1024861759**

State Waste: Off-specification, aged, or surplus inorganics

Manifest Tracking Number: 001722418VES
Waste Line Number: 9
State Waste Code Owner: CA
State Waste Code: 352
State Waste: Other organic solids

Transporter:
Manifest Tracking Number: 001722418VES
Transporter Line Number: 1
Transporter EPA ID: NJD080631369
Transporter Name: Veolia Es Technical Solutions

Manifest Tracking Number: 001722418VES
Transporter Line Number: 2
Transporter EPA ID: MOD095038998
Transporter Name: Tristate Motor Transit Co.

Waste Line:
Manifest Tracking Number: 001722418VES
Waste Line Number: 1
U.S. DOT Hazardous Indicator: Y
U.S. DOT ID Number: UN1162
U.S. DOT Description: Un1162, Waste Dimethyldichlorosilane, 3 (8), Ii
Non-Hazardous Waste Description: Not reported
Number of Containers: 1
Container Type Code: DF
Container Type Description: Fiberboard or plastic drums, barrels, kegs
Waste Quantity: 10
Quantity Unit of Measure Code: P
Quantity Unit of Measure Description: Pounds
Waste Quantity, in Tons: 0.005
Acute Waste Quantity, in Tons: 0
Non-Acute Waste Quantity, in Tons: 0.005
Waste Quantity, in Kilograms: 4.53515
Acute Waste Quantity, in Kilograms: 0
Non-Acute Waste Quantity, in Kilorgrams: 4.53515
Management Method Code: H141
Management Method Description: STORAGE, BULKING AND/OR TRANSFER OFF SITE
Waste Residue Indicator: N
Quantity Discrepancy Indicator: N
Waste Type Discrepancy Indicator: N
Waste Density: Not reported
Waste Density Unit of Measure Code: Not reported
Waste Density Unit of Measure Description: Not reported
Form Code: Not reported
Form Code Description: Not reported
Source Code: Not reported
Source Code Description: Not reported
Waste Minimization Code: Not reported
Waste Minimization Code Description: Not reported
Consent Number: Not reported
EPA Waste Indicator: Y

Manifest Tracking Number: 001722418VES

Map ID
Direction
Distance
Elevation | Site | MAP FINDINGS | Database(s) | EDR ID Number
EPA ID Number

PERFECT DAY FOODS (Continued) **1024861759**

Waste Line Number:	2
U.S. DOT Hazardous Indicator:	Y
U.S. DOT ID Number:	UN1993
U.S. DOT Description:	Un1993, Waste Flammable Liquids, N.O.S., (Toluene, Hexane), 3, Ii
Non-Hazardous Waste Description:	Not reported
Number of Containers:	1
Container Type Code:	DF
Container Type Description:	Fiberboard or plastic drums, barrels, kegs
Waste Quantity:	85
Quantity Unit of Measure Code:	P
Quantity Unit of Measure Description:	Pounds
Waste Quantity, in Tons:	0.0425
Acute Waste Quantity, in Tons:	0
Non-Acute Waste Quantity, in Tons:	0.0425
Waste Quantity, in Kilograms:	38.54878
Acute Waste Quantity, in Kilograms:	0
Non-Acute Waste Quantity, in Kilorgrams:	38.54878
Management Method Code:	H141
Management Method Description:	STORAGE, BULKING AND/OR TRANSFER OFF SITE
Waste Residue Indicator:	N
Quantity Discrepancy Indicator:	N
Waste Type Discrepancy Indicator:	N
Waste Density:	Not reported
Waste Density Unit of Measure Code:	Not reported
Waste Density Unit of Measure Description:	Not reported
Form Code:	Not reported
Form Code Description:	Not reported
Source Code:	Not reported
Source Code Description:	Not reported
Waste Minimization Code:	Not reported
Waste Minimization Code Description:	Not reported
Consent Number:	Not reported
EPA Waste Indicator:	Y

Manifest Tracking Number:	001722418VES
Waste Line Number:	3
U.S. DOT Hazardous Indicator:	Y
U.S. DOT ID Number:	UN2310
U.S. DOT Description:	Un2310, Waste Pentane-2,4-Dione, 3 (6.1), Iii
Non-Hazardous Waste Description:	Not reported
Number of Containers:	1
Container Type Code:	DF
Container Type Description:	Fiberboard or plastic drums, barrels, kegs
Waste Quantity:	8
Quantity Unit of Measure Code:	P
Quantity Unit of Measure Description:	Pounds
Waste Quantity, in Tons:	0.004
Acute Waste Quantity, in Tons:	0
Non-Acute Waste Quantity, in Tons:	0.004
Waste Quantity, in Kilograms:	3.6281202
Acute Waste Quantity, in Kilograms:	0
Non-Acute Waste Quantity, in Kilorgrams:	3.6281202
Management Method Code:	H141
Management Method Description:	STORAGE, BULKING AND/OR TRANSFER OFF SITE
Waste Residue Indicator:	N
Quantity Discrepancy Indicator:	N
Waste Type Discrepancy Indicator:	N

Map ID
Direction
Distance
Elevation | Site | MAP FINDINGS | Database(s) | EDR ID Number
EPA ID Number

PERFECT DAY FOODS (Continued) **1024861759**

Waste Density:	Not reported
Waste Density Unit of Measure Code:	Not reported
Waste Density Unit of Measure Description:	Not reported
Form Code:	Not reported
Form Code Description:	Not reported
Source Code:	Not reported
Source Code Description:	Not reported
Waste Minimization Code:	Not reported
Waste Minimization Code Description:	Not reported
Consent Number:	Not reported
EPA Waste Indicator:	Y
Manifest Tracking Number:	001722418VES
Waste Line Number:	4
U.S. DOT Hazardous Indicator:	Y
U.S. DOT ID Number:	UN2014
U.S. DOT Description:	Un2014, Waste Hydrogen Peroxide, Aqueous Solutions, 5.1 (8), Ii
Non-Hazardous Waste Description:	Not reported
Number of Containers:	1
Container Type Code:	DF
Container Type Description:	Fiberboard or plastic drums, barrels, kegs
Waste Quantity:	5
Quantity Unit of Measure Code:	P
Quantity Unit of Measure Description:	Pounds
Waste Quantity, in Tons:	0.0025
Acute Waste Quantity, in Tons:	0
Non-Acute Waste Quantity, in Tons:	0.0025
Waste Quantity, in Kilograms:	2.267575
Acute Waste Quantity, in Kilograms:	0
Non-Acute Waste Quantity, in Kilorgrams:	2.267575
Management Method Code:	H141
Management Method Description:	STORAGE, BULKING AND/OR TRANSFER OFF SITE
Waste Residue Indicator:	N
Quantity Discrepancy Indicator:	N
Waste Type Discrepancy Indicator:	N
Waste Density:	Not reported
Waste Density Unit of Measure Code:	Not reported
Waste Density Unit of Measure Description:	Not reported
Form Code:	Not reported
Form Code Description:	Not reported
Source Code:	Not reported
Source Code Description:	Not reported
Waste Minimization Code:	Not reported
Waste Minimization Code Description:	Not reported
Consent Number:	Not reported
EPA Waste Indicator:	Y
Manifest Tracking Number:	001722418VES
Waste Line Number:	5
U.S. DOT Hazardous Indicator:	Y
U.S. DOT ID Number:	UN2810
U.S. DOT Description:	Un2810, Waste Toxic Liquids, Organic, N.O.S., (Chloroform, Dichloromethane), 6.1, Iii
Non-Hazardous Waste Description:	Not reported
Number of Containers:	1
Container Type Code:	DF
Container Type Description:	Fiberboard or plastic drums, barrels, kegs

Map ID
Direction
Distance
Elevation | Site | MAP FINDINGS | Database(s) | EDR ID Number
EPA ID Number

PERFECT DAY FOODS (Continued) **1024861759**

Waste Quantity:	85
Quantity Unit of Measure Code:	P
Quantity Unit of Measure Description:	Pounds
Waste Quantity, in Tons:	0.0425
Acute Waste Quantity, in Tons:	0
Non-Acute Waste Quantity, in Tons:	0.0425
Waste Quantity, in Kilograms:	38.54878
Acute Waste Quantity, in Kilograms:	0
Non-Acute Waste Quantity, in Kilorgrams:	38.54878
Management Method Code:	H141
Management Method Description:	STORAGE, BULKING AND/OR TRANSFER OFF SITE
Waste Residue Indicator:	N
Quantity Discrepancy Indicator:	N
Waste Type Discrepancy Indicator:	N
Waste Density:	Not reported
Waste Density Unit of Measure Code:	Not reported
Waste Density Unit of Measure Description:	Not reported
Form Code:	Not reported
Form Code Description:	Not reported
Source Code:	Not reported
Source Code Description:	Not reported
Waste Minimization Code:	Not reported
Waste Minimization Code Description:	Not reported
Consent Number:	Not reported
EPA Waste Indicator:	Y
Manifest Tracking Number:	001722418VES
Waste Line Number:	6
U.S. DOT Hazardous Indicator:	Y
U.S. DOT ID Number:	UN3265
U.S. DOT Description:	Un3265, Waste Corrosive Liquid, Acidic, Organic, N.O.S., (Trifluoroacetic Acid, Water Balanced), 8, I
Non-Hazardous Waste Description:	Not reported
Number of Containers:	1
Container Type Code:	DF
Container Type Description:	Fiberboard or plastic drums, barrels, kegs
Waste Quantity:	150
Quantity Unit of Measure Code:	P
Quantity Unit of Measure Description:	Pounds
Waste Quantity, in Tons:	0.075
Acute Waste Quantity, in Tons:	0
Non-Acute Waste Quantity, in Tons:	0.075
Waste Quantity, in Kilograms:	68.02725
Acute Waste Quantity, in Kilograms:	0
Non-Acute Waste Quantity, in Kilorgrams:	68.02725
Management Method Code:	H141
Management Method Description:	STORAGE, BULKING AND/OR TRANSFER OFF SITE
Waste Residue Indicator:	N
Quantity Discrepancy Indicator:	N
Waste Type Discrepancy Indicator:	N
Waste Density:	Not reported
Waste Density Unit of Measure Code:	Not reported
Waste Density Unit of Measure Description:	Not reported
Form Code:	Not reported
Form Code Description:	Not reported
Source Code:	Not reported
Source Code Description:	Not reported

Map ID
Direction
Distance
Elevation | Site | MAP FINDINGS | Database(s) | EDR ID Number
EPA ID Number

PERFECT DAY FOODS (Continued) **1024861759**

Waste Minimization Code:	Not reported
Waste Minimization Code Description:	Not reported
Consent Number:	Not reported
EPA Waste Indicator:	Y
Manifest Tracking Number:	001722418VES
Waste Line Number:	7
U.S. DOT Hazardous Indicator:	Y
U.S. DOT ID Number:	UN3264
U.S. DOT Description:	Un3264, Waste Corrosive Liquid, Acidic, Inorganic, N.O.S., (Sulfuric Acid,, Water Balanced), 8, Ii
Non-Hazardous Waste Description:	Not reported
Number of Containers:	1
Container Type Code:	DF
Container Type Description:	Fiberboard or plastic drums, barrels, kegs
Waste Quantity:	5
Quantity Unit of Measure Code:	P
Quantity Unit of Measure Description:	Pounds
Waste Quantity, in Tons:	0.0025
Acute Waste Quantity, in Tons:	0
Non-Acute Waste Quantity, in Tons:	0.0025
Waste Quantity, in Kilograms:	2.267575
Acute Waste Quantity, in Kilograms:	0
Non-Acute Waste Quantity, in Kilorgrams:	2.267575
Management Method Code:	H141
Management Method Description:	STORAGE, BULKING AND/OR TRANSFER OFF SITE
Waste Residue Indicator:	N
Quantity Discrepancy Indicator:	N
Waste Type Discrepancy Indicator:	N
Waste Density:	Not reported
Waste Density Unit of Measure Code:	Not reported
Waste Density Unit of Measure Description:	Not reported
Form Code:	Not reported
Form Code Description:	Not reported
Source Code:	Not reported
Source Code Description:	Not reported
Waste Minimization Code:	Not reported
Waste Minimization Code Description:	Not reported
Consent Number:	Not reported
EPA Waste Indicator:	Y
Manifest Tracking Number:	001722418VES
Waste Line Number:	8
U.S. DOT Hazardous Indicator:	Y
U.S. DOT ID Number:	UN3266
U.S. DOT Description:	Un3266, Waste Corrosive Liquid, Basic, Inorganic, N.O.S., (Sodium Hydroxide, Water Balanced), 8, Ii
Non-Hazardous Waste Description:	Not reported
Number of Containers:	1
Container Type Code:	DF
Container Type Description:	Fiberboard or plastic drums, barrels, kegs
Waste Quantity:	5
Quantity Unit of Measure Code:	P
Quantity Unit of Measure Description:	Pounds
Waste Quantity, in Tons:	0.0025
Acute Waste Quantity, in Tons:	0
Non-Acute Waste Quantity, in Tons:	0.0025

Map ID
Direction
Distance
Elevation | Site | MAP FINDINGS | Database(s) | EDR ID Number
EPA ID Number

PERFECT DAY FOODS (Continued) **1024861759**

Waste Quantity, in Kilograms:	2.267575
Acute Waste Quantity, in Kilograms:	0
Non-Acute Waste Quantity, in Kilorgrams:	2.267575
Management Method Code:	H141
Management Method Description:	STORAGE, BULKING AND/OR TRANSFER OFF SITE
Waste Residue Indicator:	N
Quantity Discrepancy Indicator:	N
Waste Type Discrepancy Indicator:	N
Waste Density:	Not reported
Waste Density Unit of Measure Code:	Not reported
Waste Density Unit of Measure Description:	Not reported
Form Code:	Not reported
Form Code Description:	Not reported
Source Code:	Not reported
Source Code Description:	Not reported
Waste Minimization Code:	Not reported
Waste Minimization Code Description:	Not reported
Consent Number:	Not reported
EPA Waste Indicator:	Y
Manifest Tracking Number:	001722418VES
Waste Line Number:	9
U.S. DOT Hazardous Indicator:	N
U.S. DOT ID Number:	Not reported
U.S. DOT Description:	Not reported
Non-Hazardous Waste Description:	NON-RCRA HAZARDOUS WASTE SOLID, (SODIUM HEXAMETAPHOSPHATE, FERF
Number of Containers:	1
Container Type Code:	DF
Container Type Description:	Fiberboard or plastic drums, barrels, kegs
Waste Quantity:	5
Quantity Unit of Measure Code:	P
Quantity Unit of Measure Description:	Pounds
Waste Quantity, in Tons:	0.0025
Acute Waste Quantity, in Tons:	0
Non-Acute Waste Quantity, in Tons:	0.0025
Waste Quantity, in Kilograms:	2.267575
Acute Waste Quantity, in Kilograms:	0
Non-Acute Waste Quantity, in Kilorgrams:	2.267575
Management Method Code:	H141
Management Method Description:	STORAGE, BULKING AND/OR TRANSFER OFF SITE
Waste Residue Indicator:	N
Quantity Discrepancy Indicator:	N
Waste Type Discrepancy Indicator:	N
Waste Density:	Not reported
Waste Density Unit of Measure Code:	Not reported
Waste Density Unit of Measure Description:	Not reported
Form Code:	Not reported
Form Code Description:	Not reported
Source Code:	Not reported
Source Code Description:	Not reported
Waste Minimization Code:	Not reported
Waste Minimization Code Description:	Not reported
Consent Number:	Not reported
EPA Waste Indicator:	N

MAP FINDINGS

Map ID / Direction / Distance / Elevation	Site	Database(s)	EDR ID Number / EPA ID Number
U173	**MICROBYRE, INC.**	**CERS HAZ WASTE**	**S123601252**
South	**813 HEINZ AVE**	**HWTS**	**N/A**
1/8-1/4	**BERKELEY, CA 94710**	**HAZNET**	
0.218 mi.		**CERS**	
1153 ft.	**Site 10 of 22 in cluster U**		

Relative:
Lower

Actual:
34 ft.

CERS HAZ WASTE:

Name:	MICROBYRE, INC.
Address:	813 HEINZ AVE
City,State,Zip:	BERKELEY, CA 94710
Site ID:	445122
CERS ID:	10196956
CERS Description:	Hazardous Waste Generator

HWTS:

Name:	MICROBYRE INC
Address:	813 HEINZ AVE
Address 2:	Not reported
City,State,Zip:	BERKELEY, CA 94710
EPA ID:	CAL000457018
Inactive Date:	Not reported
Create Date:	09/23/2020
Last Act Date:	Not reported
Mailing Name:	Not reported
Mailing Address:	813 HEINZ AVE
Mailing Address 2:	Not reported
Mailing City,State,Zip:	BERKELEY, CA 94710
Owner Name:	MICROBYRE INC
Owner Address:	813 HEINZ AVE
Owner Address 2:	Not reported
Owner City,State,Zip:	BERKELEY, CA 94710
Owner Phone:	Not reported
Owner Fax:	Not reported
Contact Name:	JEFF ANDERSON
Contact Address:	813 HEINZ AVE
Contact Address 2:	Not reported
City,State,Zip:	BERKELEY, CA 94710
Contact Phone:	Not reported
Contact Fax:	Not reported
Facility Status:	Active
Facility Type:	PERMANENT
Category:	STATE
Latitude:	37.85350199
Longitude:	-122.293419

NAICS:

EPA ID:	CAL000457018
Create Date:	2020-09-23 16:18:14.753
NAICS Code:	541715
NAICS Description:	Research and Development in the Physical, Engineering, and Life Sciences (except Nanotechnology and Biotechnology)
Issued EPA ID Date:	2020-09-23 16:18:14.75000
Inactive Date:	Not reported
Facility Name:	MICROBYRE INC
Facility Address:	813 HEINZ AVE
Facility Address 2:	Not reported
Facility City:	BERKELEY
Facility County:	Not reported
Facility State:	CA

Map ID
Direction
Distance
Elevation | Site | MAP FINDINGS | Database(s) | EDR ID Number
EPA ID Number

MICROBYRE, INC. (Continued) **S123601252**

Facility Zip: 94710

Name: EXTHERA MEDICAL
Address: 813 HEINZ AVE
Address 2: Not reported
City,State,Zip: BERKELEY, CA 94710
EPA ID: CAC002841876
Inactive Date: 03/19/2016
Create Date: 12/17/2015
Last Act Date: Not reported
Mailing Name: Not reported
Mailing Address: 813 HEINZ AVE
Mailing Address 2: Not reported
Mailing City,State,Zip: BERKELEY, CA 947102754
Owner Name: ROBERT WARD
Owner Address: 813 HEINZ AVE
Owner Address 2: Not reported
Owner City,State,Zip: BERKELEY, CA 947102754
Owner Phone: Not reported
Owner Fax: Not reported
Contact Name: POLLY ASCANO
Contact Address: 813 HEINZ AVE
Contact Address 2: Not reported
City,State,Zip: BERKELEY, CA 947102754
Contact Phone: Not reported
Contact Fax: Not reported
Facility Status: Inactive
Facility Type: TEMPORARY
Category: STATE
Latitude: 37.853252
Longitude: -122.293353

NAICS:
EPA ID: CAC002841876
Create Date: 2015-12-17 16:06:51.627
NAICS Code: 99999
NAICS Description: Not Otherwise Specified
Issued EPA ID Date: 2015-12-17 16:06:51.63700
Inactive Date: 2016-03-19 03:00:29.86000
Facility Name: EXTHERA MEDICAL
Facility Address: 813 HEINZ AVE
Facility Address 2: Not reported
Facility City: BERKELEY
Facility County: Not reported
Facility State: CA
Facility Zip: 947102754

HAZNET:
Name: MICROBYRE INC
Address: 813 HEINZ AVE
Address 2: Not reported
City,State,Zip: BERKELEY, CA 94710
Contact: JEFF ANDERSON
Telephone: 4159486365
Mailing Name: Not reported

Map ID
Direction
Distance
Elevation | Site | MAP FINDINGS | Database(s) | EDR ID Number
EPA ID Number

MICROBYRE, INC. (Continued) **S123601252**

Mailing Address: 813 HEINZ AVE

Year: 2021
Gepaid: CAL000457018
TSD EPA ID: NMD002208627
CA Waste Code: 352 - Other organic solids
Disposal Method: H141 - Storage, Bulking, And/Or Transfer Off Site--No Treatment/Reovery (H010-H129) Or (H131-H135)
Tons: 0.005

Year: 2015
Gepaid: CAC002841876
TSD EPA ID: CAD982444481
CA Waste Code: 551 - Laboratory waste chemicals
Disposal Method: H141 - Storage, Bulking, And/Or Transfer Off Site--No Treatment/Reovery (H010-H129) Or (H131-H135)
Tons: 0.06

Additional Info:
Year: 2015
Gen EPA ID: CAC002841876

Shipment Date: 20151221
Creation Date: Not reported
Receipt Date: Not reported
Manifest ID: 014891067JJK
Trans EPA ID: CAR000217513
Trans Name: ENVIRONMENTAL LOGISTICS INC
Trans 2 EPA ID: Not reported
Trans 2 Name: Not reported
TSDF EPA ID: MOD981123391
Trans Name: HAZMAT INC
TSDF Alt EPA ID: Not reported
TSDF Alt Name: Not reported
Waste Code Description: 551 - Laboratory waste chemicals 561 Detergent and soap
RCRA Code: D002
Meth Code: H141 - Storage, Bulking, And/Or Transfer Off Site--No Treatment/Reovery (H010-H129) Or (H131-H135)
Quantity Tons: 0.01
Waste Quantity: 20
Quantity Unit: P
Additional Code 1: Not reported
Additional Code 2: Not reported
Additional Code 3: Not reported
Additional Code 4: Not reported
Additional Code 5: Not reported

Shipment Date: 20151221
Creation Date: Not reported
Receipt Date: Not reported
Manifest ID: 014891067JJK
Trans EPA ID: CAR000217513
Trans Name: ENVIRONMENTAL LOGISTICS INC
Trans 2 EPA ID: Not reported
Trans 2 Name: Not reported
TSDF EPA ID: MOD981123391

Map ID
Direction
Distance
Elevation | Site | MAP FINDINGS | Database(s) | EDR ID Number
EPA ID Number

MICROBYRE, INC. (Continued) **S123601252**

Trans Name:	HAZMAT INC
TSDF Alt EPA ID:	Not reported
TSDF Alt Name:	Not reported
Waste Code Description:	551 - Laboratory waste chemicals 561 Detergent and soap
RCRA Code:	D002
Meth Code:	H141 - Storage, Bulking, And/Or Transfer Off Site--No Treatment/Reovery (H010-H129) Or (H131-H135)
Quantity Tons:	0.005
Waste Quantity:	10
Quantity Unit:	P
Additional Code 1:	Not reported
Additional Code 2:	Not reported
Additional Code 3:	Not reported
Additional Code 4:	Not reported
Additional Code 5:	Not reported
Shipment Date:	20151221
Creation Date:	Not reported
Receipt Date:	Not reported
Manifest ID:	014891067JJK
Trans EPA ID:	CAR000217513
Trans Name:	ENVIRONMENTAL LOGISTICS INC
Trans 2 EPA ID:	Not reported
Trans 2 Name:	Not reported
TSDF EPA ID:	MOD981123391
Trans Name:	HAZMAT INC
TSDF Alt EPA ID:	Not reported
TSDF Alt Name:	Not reported
Waste Code Description:	551 - Laboratory waste chemicals 561 Detergent and soap
RCRA Code:	D002
Meth Code:	H141 - Storage, Bulking, And/Or Transfer Off Site--No Treatment/Reovery (H010-H129) Or (H131-H135)
Quantity Tons:	0.005
Waste Quantity:	10
Quantity Unit:	P
Additional Code 1:	D001
Additional Code 2:	Not reported
Additional Code 3:	Not reported
Additional Code 4:	Not reported
Additional Code 5:	Not reported
Shipment Date:	20151221
Creation Date:	Not reported
Receipt Date:	Not reported
Manifest ID:	014891067JJK
Trans EPA ID:	CAR000217513
Trans Name:	ENVIRONMENTAL LOGISTICS INC
Trans 2 EPA ID:	Not reported
Trans 2 Name:	Not reported
TSDF EPA ID:	MOD981123391
Trans Name:	HAZMAT INC
TSDF Alt EPA ID:	Not reported
TSDF Alt Name:	Not reported
Waste Code Description:	551 - Laboratory waste chemicals 561 Detergent and soap
RCRA Code:	Not reported
Meth Code:	- Not reported
Quantity Tons:	0.01

Map ID
Direction
Distance
Elevation | Site | MAP FINDINGS | Database(s) | EDR ID Number
EPA ID Number

MICROBYRE, INC. (Continued) **S123601252**

Waste Quantity:	20
Quantity Unit:	P
Additional Code 1:	Not reported
Additional Code 2:	Not reported
Additional Code 3:	Not reported
Additional Code 4:	Not reported
Additional Code 5:	Not reported
Shipment Date:	20151221
Creation Date:	Not reported
Receipt Date:	Not reported
Manifest ID:	014891067JJK
Trans EPA ID:	CAR000217513
Trans Name:	ENVIRONMENTAL LOGISTICS INC
Trans 2 EPA ID:	Not reported
Trans 2 Name:	Not reported
TSDF EPA ID:	MOD981123391
Trans Name:	HAZMAT INC
TSDF Alt EPA ID:	Not reported
TSDF Alt Name:	Not reported
Waste Code Description:	551 - Laboratory waste chemicals 561 Detergent and soap
RCRA Code:	F002
Meth Code:	H141 - Storage, Bulking, And/Or Transfer Off Site--No Treatment/Reovery (H010-H129) Or (H131-H135)
Quantity Tons:	0.01
Waste Quantity:	20
Quantity Unit:	P
Additional Code 1:	Not reported
Additional Code 2:	Not reported
Additional Code 3:	Not reported
Additional Code 4:	Not reported
Additional Code 5:	Not reported
Shipment Date:	20151221
Creation Date:	9/30/2016 18:31:31
Receipt Date:	20160129
Manifest ID:	014891067JJK
Trans EPA ID:	CAR000217513
Trans Name:	ENVIRONMENTAL LOGISTICS INC
Trans 2 EPA ID:	Not reported
Trans 2 Name:	Not reported
TSDF EPA ID:	MOD981123391
Trans Name:	HAZMAT INC
TSDF Alt EPA ID:	Not reported
TSDF Alt Name:	Not reported
Waste Code Description:	551 - Laboratory waste chemicals 561 Detergent and soap
RCRA Code:	F002
Meth Code:	H141 - Storage, Bulking, And/Or Transfer Off Site--No Treatment/Reovery (H010-H129) Or (H131-H135)
Quantity Tons:	0.005
Waste Quantity:	10
Quantity Unit:	P
Additional Code 1:	Not reported
Additional Code 2:	Not reported
Additional Code 3:	Not reported
Additional Code 4:	Not reported
Additional Code 5:	Not reported

Map ID
Direction
Distance
Elevation | Site | MAP FINDINGS | Database(s) | EDR ID Number
EPA ID Number

MICROBYRE, INC. (Continued) **S123601252**

Shipment Date:	20151221
Creation Date:	3/4/2016 22:15:12
Receipt Date:	20160113
Manifest ID:	014891066JJK
Trans EPA ID:	CAR000217513
Trans Name:	ENVIRONMENTAL LOGISTICS INC
Trans 2 EPA ID:	Not reported
Trans 2 Name:	Not reported
TSDF EPA ID:	CAD982444481
Trans Name:	FILTER RECYCLING SERVICES INC
TSDF Alt EPA ID:	Not reported
TSDF Alt Name:	Not reported
Waste Code Description:	551 - Laboratory waste chemicals 561 Detergent and soap
RCRA Code:	Not reported
Meth Code:	H141 - Storage, Bulking, And/Or Transfer Off Site--No Treatment/Reovery (H010-H129) Or (H131-H135)
Quantity Tons:	0.05
Waste Quantity:	100
Quantity Unit:	P
Additional Code 1:	Not reported
Additional Code 2:	Not reported
Additional Code 3:	Not reported
Additional Code 4:	Not reported
Additional Code 5:	Not reported

Shipment Date:	20151221
Creation Date:	9/30/2016 18:31:31
Receipt Date:	20160129
Manifest ID:	014891067JJK
Trans EPA ID:	CAR000217513
Trans Name:	ENVIRONMENTAL LOGISTICS INC
Trans 2 EPA ID:	Not reported
Trans 2 Name:	Not reported
TSDF EPA ID:	MOD981123391
Trans Name:	HAZMAT INC
TSDF Alt EPA ID:	Not reported
TSDF Alt Name:	Not reported
Waste Code Description:	551 - Laboratory waste chemicals 561 Detergent and soap
RCRA Code:	F005
Meth Code:	H141 - Storage, Bulking, And/Or Transfer Off Site--No Treatment/Reovery (H010-H129) Or (H131-H135)
Quantity Tons:	0.06
Waste Quantity:	120
Quantity Unit:	P
Additional Code 1:	F003
Additional Code 2:	D001
Additional Code 3:	Not reported
Additional Code 4:	Not reported
Additional Code 5:	Not reported

Shipment Date:	20151221
Creation Date:	9/30/2016 18:31:31
Receipt Date:	20160129
Manifest ID:	014891067JJK
Trans EPA ID:	CAR000217513
Trans Name:	ENVIRONMENTAL LOGISTICS INC
Trans 2 EPA ID:	Not reported

Map ID
Direction
Distance
Elevation | Site | MAP FINDINGS | Database(s) | EDR ID Number
EPA ID Number

MICROBYRE, INC. (Continued) **S123601252**

Trans 2 Name:	Not reported
TSDF EPA ID:	MOD981123391
Trans Name:	HAZMAT INC
TSDF Alt EPA ID:	Not reported
TSDF Alt Name:	Not reported
Waste Code Description:	551 - Laboratory waste chemicals 561 Detergent and soap
RCRA Code:	D002
Meth Code:	H141 - Storage, Bulking, And/Or Transfer Off Site--No Treatment/Reovery (H010-H129) Or (H131-H135)
Quantity Tons:	0.0025
Waste Quantity:	5
Quantity Unit:	P
Additional Code 1:	D001
Additional Code 2:	Not reported
Additional Code 3:	Not reported
Additional Code 4:	Not reported
Additional Code 5:	Not reported
Shipment Date:	20151221
Creation Date:	9/30/2016 18:31:31
Receipt Date:	20160129
Manifest ID:	014891067JJK
Trans EPA ID:	CAR000217513
Trans Name:	ENVIRONMENTAL LOGISTICS INC
Trans 2 EPA ID:	Not reported
Trans 2 Name:	Not reported
TSDF EPA ID:	MOD981123391
Trans Name:	HAZMAT INC
TSDF Alt EPA ID:	Not reported
TSDF Alt Name:	Not reported
Waste Code Description:	551 - Laboratory waste chemicals 561 Detergent and soap
RCRA Code:	D003
Meth Code:	H141 - Storage, Bulking, And/Or Transfer Off Site--No Treatment/Reovery (H010-H129) Or (H131-H135)
Quantity Tons:	0.005
Waste Quantity:	10
Quantity Unit:	P
Additional Code 1:	D001
Additional Code 2:	Not reported
Additional Code 3:	Not reported
Additional Code 4:	Not reported
Additional Code 5:	Not reported

CERS:

Name:	MICROBYRE, INC.
Address:	813 HEINZ AVE
City,State,Zip:	BERKELEY, CA 94710
Site ID:	445122
CERS ID:	10196956
CERS Description:	Chemical Storage Facilities

Violations:

Site ID:	445122
Site Name:	MicroByre, Inc.
Violation Date:	02-04-2019
Citation:	Un-Specified
Violation Description:	Hazardous Waste Generator Program - Administration/Documentation -

Map ID
Direction
Distance
Elevation Site

MAP FINDINGS

Database(s) EDR ID Number EPA ID Number

MICROBYRE, INC. (Continued) **S123601252**

General Local Ordinance
Violation Notes: Returned to compliance on 02/26/2019. Business is reporting on CERS with incorrect EPA ID Number - CAR 000 172 858. Corrective action: Update and resubmit EPA ID Number to CAL 000 430 246 in Business activities section of CERS as well as on the Hazardous Waste Generator Registration form.
Violation Division: Berkeley City Toxics Management Division
Violation Program: HW
Violation Source: CERS,

Evaluation:
Eval General Type: Compliance Evaluation Inspection
Eval Date: 08-10-2021
Violations Found: No
Eval Type: Routine done by local agency
Eval Notes: Previously Perfect Day but has transitioned completely to Microbyre. Lab is not fully operating or staffed due to COVID. Hazardous materials onsite are consistent with inventory reported on CERS. Observed: Tris Acetate-EDTA Buffer 50X concentrate Ethanol IPA Sulfuric acid Nitrogen gas Reagent Alcohol Valeric acid Ammonium Chloride Methanol Acetonitrile Employee training is conducted annually- last training on 1/28/21 and 4/28/21. Records were provided.
Eval Division: Berkeley City Toxics Management Division
Eval Program: HMRRP
Eval Source: CERS,

Eval General Type: Other/Unknown
Eval Date: 10-29-2013
Violations Found: No
Eval Type: Other, not routine, done by local agency
Eval Notes: Went to site to conduct a routine inspection. A representative of the company leasing space to COR informed me that they had closed and vacated during the summer. A chemical disposal company was used to remove the hazmats.
Eval Division: Berkeley City Toxics Management Division
Eval Program: HMRRP
Eval Source: CERS,

Eval General Type: Other/Unknown
Eval Date: 10-29-2013
Violations Found: No
Eval Type: Other, not routine, done by local agency
Eval Notes: Went to site to conduct a routine inspection. A representative of the company leasing space to COR informed me that they had closed and vacated during the summer. A chemical disposal company was used to remove the hazmats.
Eval Division: Berkeley City Toxics Management Division
Eval Program: HW
Eval Source: CERS,

Eval General Type: Compliance Evaluation Inspection
Eval Date: 02-04-2019
Violations Found: Yes
Eval Type: Routine done by local agency
Eval Notes: Conducted walk through with Denise Lapidus, Alan Yee, and Jerry Wingate. DSM recently moved out and the facility has a lot of unused space at the moment. Hazardous waste generated throughout the

Map ID
Direction
Distance
Elevation Site

MAP FINDINGS

Database(s) EDR ID Number EPA ID Number

MICROBYRE, INC. (Continued) **S123601252**

facility is properly stored and labeled. Compressed gas onsite is over threshold for hazardous materials reporting - business will relocate nitrogen tank to other facility. Emergency equipment and postings are available through out.

Eval Division: Berkeley City Toxics Management Division
Eval Program: HW
Eval Source: CERS,

Eval General Type: Compliance Evaluation Inspection
Eval Date: 04-27-2021
Violations Found: No
Eval Type: Routine done by local agency
Eval Notes: Hazardous waste is stored indoors. Waste is properly segregated Storage room has bio hazardous waste - shipped every 6-8 weeks. Spill kits for Acids, Caustic, and solvent chemicals are available. Eye wash station is available and routinely inspected. Expired eyes wash solutions have been replaced.
Eval Division: Berkeley City Toxics Management Division
Eval Program: HW
Eval Source: CERS,

Coordinates:
Site ID: 445122
Facility Name: MicroByre, Inc.
Env Int Type Code: HWG
Program ID: 10196956
Coord Name: Not reported
Ref Point Type Desc: Center of a facility or station.,
Latitude: 37.853240
Longitude: -122.293260

Affiliation:
Affiliation Type Desc: Document Preparer
Entity Name: Jeff Anderson
Entity Title: Not reported
Affiliation Address: Not reported
Affiliation City: Not reported
Affiliation State: Not reported
Affiliation Country: Not reported
Affiliation Zip: Not reported
Affiliation Phone: ,

Affiliation Type Desc: Facility Mailing Address
Entity Name: Mailing Address
Entity Title: Not reported
Affiliation Address: 813 Heinz
Affiliation City: Berkeley
Affiliation State: CA
Affiliation Country: Not reported
Affiliation Zip: 94710
Affiliation Phone: ,

Affiliation Type Desc: Legal Owner
Entity Name: MicroByre, Inc
Entity Title: Not reported
Affiliation Address: 813 Heinz Ave

Map ID
Direction
Distance
Elevation | Site | MAP FINDINGS | Database(s) | EDR ID Number
EPA ID Number

MICROBYRE, INC. (Continued) **S123601252**

Affiliation City:	Berkeley
Affiliation State:	CA
Affiliation Country:	United States
Affiliation Zip:	94710
Affiliation Phone:	(415) 948-6365,
Affiliation Type Desc:	Identification Signer
Entity Name:	Jeff Anderson
Entity Title:	President
Affiliation Address:	Not reported
Affiliation City:	Not reported
Affiliation State:	Not reported
Affiliation Country:	Not reported
Affiliation Zip:	Not reported
Affiliation Phone:	,
Affiliation Type Desc:	Operator
Entity Name:	MicroByre, Inc.
Entity Title:	Not reported
Affiliation Address:	Not reported
Affiliation City:	Not reported
Affiliation State:	Not reported
Affiliation Country:	Not reported
Affiliation Zip:	Not reported
Affiliation Phone:	(510) 698-2690,
Affiliation Type Desc:	CUPA District
Entity Name:	Berkeley City Toxics Management Division
Entity Title:	Not reported
Affiliation Address:	1947 Center Street, 1st Floor
Affiliation City:	Berkeley
Affiliation State:	CA
Affiliation Country:	Not reported
Affiliation Zip:	94704
Affiliation Phone:	(510) 981-7460,
Affiliation Type Desc:	Environmental Contact
Entity Name:	Elsa Marconi
Entity Title:	Not reported
Affiliation Address:	813 Heinz Ave
Affiliation City:	Berkeley
Affiliation State:	CA
Affiliation Country:	Not reported
Affiliation Zip:	94710
Affiliation Phone:	,
Affiliation Type Desc:	Parent Corporation
Entity Name:	MicroByre, Inc.
Entity Title:	Not reported
Affiliation Address:	Not reported
Affiliation City:	Not reported
Affiliation State:	Not reported
Affiliation Country:	Not reported
Affiliation Zip:	Not reported
Affiliation Phone:	,

MAP FINDINGS

Map ID / Direction / Distance / Elevation	Site	Database(s)	EDR ID Number / EPA ID Number
R174	**BOB'S VOLVO TOYOTA SPECIALISTS**	**CERS HAZ WASTE**	**S121795446**
East	**2705 SAN PABLO AVE**	**CERS**	**N/A**
1/8-1/4	**BERKELEY, CA 94702**		
0.219 mi.			
1157 ft.	**Site 15 of 16 in cluster R**		

Relative: Higher

Actual: 54 ft.

CERS HAZ WASTE:

Name:	BOB'S VOLVO TOYOTA SPECIALISTS
Address:	2705 SAN PABLO AVE
City,State,Zip:	BERKELEY, CA 94702
Site ID:	99424
CERS ID:	10195939
CERS Description:	Hazardous Waste Generator

CERS:

Name:	BOB'S VOLVO TOYOTA SPECIALISTS
Address:	2705 SAN PABLO AVE
City,State,Zip:	BERKELEY, CA 94702
Site ID:	99424
CERS ID:	10195939
CERS Description:	Chemical Storage Facilities

Violations:

Site ID:	99424
Site Name:	BOB'S VOLVO TOYOTA SPECIALISTS
Violation Date:	07-22-2022
Citation:	HSC 6.95 25508(a)(3) - California Health and Safety Code, Chapter 6.95, Section(s) 25508(a)(3)
Violation Description:	Failure to complete and electronically submit hazardous material inventory information for all reportable hazardous materials on site at or above reportable quantities.
Violation Notes:	Returned to compliance on 09/02/2022. The inventory needs some revisions. The facility no longer has waste aerosols; please remove these from your inventory. Please add the new parts washer info and delete the Zep cleaner info. And please report the antifreeze in 1 gallon containers rather than the 55 gallon drum.
Violation Division:	Berkeley City Toxics Management Division
Violation Program:	HMRRP
Violation Source:	CERS,

Site ID:	99424
Site Name:	BOB'S VOLVO TOYOTA SPECIALISTS
Violation Date:	03-01-2017
Citation:	HSC 6.95 25508(a)(1) - California Health and Safety Code, Chapter 6.95, Section(s) 25508(a)(1)
Violation Description:	Failure to annually review and electronically certify that the business plan is complete and accurate on or before the annual due date.
Violation Notes:	Returned to compliance on 04/20/2017. Non Inspection related Notice of Violation: Failure to report a current Hazardous Materials Business Plan
Violation Division:	Berkeley City Toxics Management Division
Violation Program:	HMRRP
Violation Source:	CERS,

Site ID:	99424
Site Name:	BOB'S VOLVO TOYOTA SPECIALISTS
Violation Date:	07-22-2022
Citation:	HSC 6.95 25508(a)(3) - California Health and Safety Code, Chapter

Map ID
Direction
Distance
Elevation | Site | MAP FINDINGS | Database(s) | EDR ID Number
EPA ID Number

BOB'S VOLVO TOYOTA SPECIALISTS (Continued) **S121795446**

6.95, Section(s) 25508(a)(3)
Violation Description: Failure to establish and electronically submit an adequate emergency response plan and procedures for a release or threatened release of a hazardous material.
Violation Notes: Returned to compliance on 09/02/2022. The ER Plan was submitted on an old template. Please complete the 2017 template and upload it to CERS.
Violation Division: Berkeley City Toxics Management Division
Violation Program: HMRRP
Violation Source: CERS,

Site ID: 99424
Site Name: BOB'S VOLVO TOYOTA SPECIALISTS
Violation Date: 07-22-2022
Citation: 22 CCR 16 66266.81(a)(1) - California Code of Regulations, Title 22, Chapter 16, Section(s) 66266.81(a)(1)
Violation Description: Failure to meet the spent lead acid battery management requirements, when handling, storing, or transporting more than 10 lead acid batteries at any one time.
Violation Notes: Returned to compliance on 09/02/2022. Waste batteries were on the ground. These need secondary containment. Please place these on a pallet or containment bin off of the ground by 8/27/22.
Violation Division: Berkeley City Toxics Management Division
Violation Program: HW
Violation Source: CERS,

Site ID: 99424
Site Name: BOB'S VOLVO TOYOTA SPECIALISTS
Violation Date: 08-13-2015
Citation: HSC 6.95 25508(a)(1) - California Health and Safety Code, Chapter 6.95, Section(s) 25508(a)(1)
Violation Description: Failure to complete and electronically submit hazardous material inventory information for all reportable hazardous materials on site at or above reportable quantities.
Violation Notes: Returned to compliance on 10/08/2015. The hazardous materials inventory includes materials stored/handled onsite. Some material information is incomplete or inaccurate. The waste antifreeze does not include an annual waste amount, the lead acid batteries and used lead acid batteries are reported in pounds and do not meet H&SC requirements, used oil filters are reported as hazardous waste, but are sent for reclamation and do not need to be disclosed. Corrective action: Add the annual waste amount for waste antifreeze, modify the battery and used battery disclosures to meet H&SC (TMD to provide guidance), used oil filters may be removed from the inventory if reclaimed offsite.
Violation Division: Berkeley City Toxics Management Division
Violation Program: HMRRP
Violation Source: CERS,

Site ID: 99424
Site Name: BOB'S VOLVO TOYOTA SPECIALISTS
Violation Date: 07-22-2022
Citation: 22 CCR 12 66262.34(f) - California Code of Regulations, Title 22, Chapter 12, Section(s) 66262.34(f)
Violation Description: Failure to properly label hazardous waste accumulation containers and portable tanks with the following requirements: "Hazardous Waste", name and address of the generator, physical and chemical

Map ID
Direction
Distance
Elevation Site

MAP FINDINGS

Database(s) EDR ID Number EPA ID Number

BOB'S VOLVO TOYOTA SPECIALISTS (Continued) **S121795446**

characteristics of the Hazardous Waste, and starting accumulation date.
Violation Notes: Returned to compliance on 07/22/2022. Waste labels needed the state waste codes. These were corrected on-site.
Violation Division: Berkeley City Toxics Management Division
Violation Program: HW
Violation Source: CERS,

Site ID: 99424
Site Name: BOB'S VOLVO TOYOTA SPECIALISTS
Violation Date: 06-01-2018
Citation: 22 CCR 12 66262.34(f) - California Code of Regulations, Title 22, Chapter 12, Section(s) 66262.34(f)
Violation Description: Failure to properly label hazardous waste accumulation containers and portable tanks with the following requirements: "Hazardous Waste", name and address of the generator, physical and chemical characteristics of the Hazardous Waste, and starting accumulation date.
Violation Notes: Returned to compliance on 06/01/2018. Waste antifreeze was not labeled at time of inspection. Corrected onsite.
Violation Division: Berkeley City Toxics Management Division
Violation Program: HW
Violation Source: CERS,

Evaluation:
Eval General Type: Compliance Evaluation Inspection
Eval Date: 06-01-2018
Violations Found: No
Eval Type: Routine done by local agency
Eval Notes: Hazardous materials onsite are consistent with the hazardous materials inventory reported on CERS. Employee training is completed annually, training is due this month (June 2018). Employee training includes emergency evacuation, spill cleanup, and hazardous materials/waste handling. Emergency Phone numbers and evacuation map are posted.
Eval Division: Berkeley City Toxics Management Division
Eval Program: HMRRP
Eval Source: CERS,

Eval General Type: Compliance Evaluation Inspection
Eval Date: 08-13-2015
Violations Found: No
Eval Type: Routine done by local agency
Eval Notes: Facility has an aqueous parts washer that is used infrequently. Sean indicates they have only needed to add solution. No waste has been generated. Facility collects all aerosol cans and ships offsite for disposal. Melissa indicates this was in accordance with county guidance. Aerosol cans, if empty, may be thrown in the solid waste garbage. If material remains in the can, these must be collected. TMD to provide documentation. Confirmed waste disposal documentation.
Eval Division: Berkeley City Toxics Management Division
Eval Program: HW
Eval Source: CERS,

Eval General Type: Compliance Evaluation Inspection
Eval Date: 07-22-2022
Violations Found: Yes
Eval Type: Routine done by local agency

Map ID
Direction
Distance
Elevation | Site | MAP FINDINGS | Database(s) | EDR ID Number
EPA ID Number

BOB'S VOLVO TOYOTA SPECIALISTS (Continued) **S121795446**

Eval Notes: Met Melissa on-site to conduct the routine hazardous waste inspection. Facility does extra weekly inspections of hazardous waste areas.
Eval Division: Berkeley City Toxics Management Division
Eval Program: HW
Eval Source: CERS,

Eval General Type: Compliance Evaluation Inspection
Eval Date: 08-13-2015
Violations Found: Yes
Eval Type: Routine done by local agency
Eval Notes: Confirmed training is completed for new hires and safety training is completed at least quarterly. Reviewed Hazardous Materials Business Plan to confirm accuracy of information. confirmed site maps.
Eval Division: Berkeley City Toxics Management Division
Eval Program: HMRRP
Eval Source: CERS,

Eval General Type: Other/Unknown
Eval Date: 03-15-2017
Violations Found: Yes
Eval Type: Other, not routine, done by local agency
Eval Notes: Non Inspection related Notice of Violation: Failure to report a current Hazardous Materials Business Plan
Eval Division: Berkeley City Toxics Management Division
Eval Program: HMRRP
Eval Source: CERS,

Eval General Type: Compliance Evaluation Inspection
Eval Date: 06-01-2018
Violations Found: Yes
Eval Type: Routine done by local agency
Eval Notes: Business properly collects and stores universal waste, batteries. Waste Lead-acid batteries are properly stored. Oil filters are drained and disposed of in separate drums. Drums are properly labeled. Waste Oil is kept in a 110-gal metal container. Properly labeled. Used Antifreeze is kept outside in a doubly contained, 55-gal drum. Drum is covered with a tarp. No labeling on the antifreeze drum. Oily rags are stored in a flammable resistant container and picked up by laundry service weekly. Eye wash station are regularly tested and functional. Fire extinguishers are up to date.
Eval Division: Berkeley City Toxics Management Division
Eval Program: HW
Eval Source: CERS,

Eval General Type: Compliance Evaluation Inspection
Eval Date: 07-22-2022
Violations Found: Yes
Eval Type: Routine done by local agency
Eval Notes: Met Melissa on-site to conduct the routine HMBP inspection. Facility does monthly trainings above the annual training requirement.
Eval Division: Berkeley City Toxics Management Division
Eval Program: HMRRP
Eval Source: CERS,

Enforcement Action:
Site ID: 99424
Site Name: BOB'S VOLVO TOYOTA SPECIALISTS

Map ID
Direction
Distance
Elevation | Site | MAP FINDINGS | Database(s) | EDR ID Number EPA ID Number

BOB'S VOLVO TOYOTA SPECIALISTS (Continued) **S121795446**

Site Address:	2705 SAN PABLO AVE
Site City:	BERKELEY
Site Zip:	94702
Enf Action Date:	04-05-2017
Enf Action Type:	Notice of Violation (Unified Program)
Enf Action Description:	Notice of Violation Issued by the Inspector at the Time of Inspection
Enf Action Notes:	FAILURE TO SUBMIT AN ELECTRONIC HAZARDOUS MATERIALS BUSINESS PLAN (HMBP) BY MARCH 1ST. .
Enf Action Division:	Berkeley City Toxics Management Division
Enf Action Program:	HMRRP
Enf Action Source:	CERS,

Site ID:	99424
Site Name:	BOB'S VOLVO TOYOTA SPECIALISTS
Site Address:	2705 SAN PABLO AVE
Site City:	BERKELEY
Site Zip:	94702
Enf Action Date:	08-13-2015
Enf Action Type:	Notice of Violation (Unified Program)
Enf Action Description:	Notice of Violation Issued by the Inspector at the Time of Inspection
Enf Action Notes:	Not reported
Enf Action Division:	Berkeley City Toxics Management Division
Enf Action Program:	HMRRP
Enf Action Source:	CERS,

Coordinates:

Site ID:	99424
Facility Name:	BOB'S VOLVO TOYOTA SPECIALISTS
Env Int Type Code:	HWG
Program ID:	10195939
Coord Name:	Not reported
Ref Point Type Desc:	Center of a facility or station.,
Latitude:	37.857400
Longitude:	-122.287960

Affiliation:

Affiliation Type Desc:	Document Preparer
Entity Name:	Mark Rovetto
Entity Title:	Not reported
Affiliation Address:	Not reported
Affiliation City:	Not reported
Affiliation State:	Not reported
Affiliation Country:	Not reported
Affiliation Zip:	Not reported
Affiliation Phone:	,

Affiliation Type Desc:	Parent Corporation
Entity Name:	BOB'S VOLVO TOYOTA SPECIALISTS
Entity Title:	Not reported
Affiliation Address:	Not reported
Affiliation City:	Not reported
Affiliation State:	Not reported
Affiliation Country:	Not reported
Affiliation Zip:	Not reported
Affiliation Phone:	,

Map ID
Direction
Distance
Elevation | Site | MAP FINDINGS | Database(s) | EDR ID Number
EPA ID Number

BOB'S VOLVO TOYOTA SPECIALISTS (Continued) **S121795446**

Affiliation Type Desc:	CUPA District
Entity Name:	Berkeley City Toxics Management Division
Entity Title:	Not reported
Affiliation Address:	1947 Center Street, 1st Floor
Affiliation City:	Berkeley
Affiliation State:	CA
Affiliation Country:	Not reported
Affiliation Zip:	94704
Affiliation Phone:	(510) 981-7460,

Affiliation Type Desc:	Legal Owner
Entity Name:	Sean Stephens
Entity Title:	Not reported
Affiliation Address:	2705 San Pablo Ave.
Affiliation City:	berkeley
Affiliation State:	CA
Affiliation Country:	United States
Affiliation Zip:	94702
Affiliation Phone:	(510) 548-7140,

Affiliation Type Desc:	Identification Signer
Entity Name:	Melisa Holmes
Entity Title:	Administrative Director
Affiliation Address:	Not reported
Affiliation City:	Not reported
Affiliation State:	Not reported
Affiliation Country:	Not reported
Affiliation Zip:	Not reported
Affiliation Phone:	,

Affiliation Type Desc:	Environmental Contact
Entity Name:	Melisa Holmes
Entity Title:	Not reported
Affiliation Address:	2705 San Pablo Ave.
Affiliation City:	Berkeley
Affiliation State:	CA
Affiliation Country:	Not reported
Affiliation Zip:	94702
Affiliation Phone:	,

Affiliation Type Desc:	Facility Mailing Address
Entity Name:	Mailing Address
Entity Title:	Not reported
Affiliation Address:	2705 San Pablo Ave.
Affiliation City:	Berkeley
Affiliation State:	CA
Affiliation Country:	Not reported
Affiliation Zip:	94702
Affiliation Phone:	,

Affiliation Type Desc:	Operator
Entity Name:	BOB'S VOLVO TOYOTA SPECIALISTS
Entity Title:	Not reported
Affiliation Address:	Not reported
Affiliation City:	Not reported
Affiliation State:	Not reported
Affiliation Country:	Not reported

Map ID
Direction
Distance
Elevation | Site | MAP FINDINGS | Database(s) | EDR ID Number
EPA ID Number

BOB'S VOLVO TOYOTA SPECIALISTS (Continued) **S121795446**

Affiliation Zip:	Not reported
Affiliation Phone:	(510) 548-7140,
Affiliation Type Desc:	Property Owner
Entity Name:	Robert S. Fuller
Entity Title:	Not reported
Affiliation Address:	832 Indian Rock Ave.
Affiliation City:	Berkeley
Affiliation State:	CA
Affiliation Country:	United States
Affiliation Zip:	94707
Affiliation Phone:	(510) 847-5165,

R175 **BERKELEY BOB'S** **RCRA NonGen / NLR** **1024805859**
East **2705 SAN PABLO AVE** **E MANIFEST** **CAL000265990**
1/8-1/4 **BERKELEY, CA 94710**
0.219 mi.
1157 ft. **Site 16 of 16 in cluster R**

Relative:
Higher

Actual:
54 ft.

RCRA Listings:

Date Form Received by Agency:	20030205
Handler Name:	Berkeley Bob'S
Handler Address:	2705 San Pablo Ave
Handler City,State,Zip:	BERKELEY, CA 94710-0000
EPA ID:	CAL000265990
Contact Name:	MELISSA HOLMES
Contact Address:	2705 SAN PABLO AVE
Contact City,State,Zip:	BERKELEY, CA 94702
Contact Telephone:	510-548-7140
Contact Fax:	000-000-0000
Contact Email:	VOLTOY1@SBCGLOBAL.NET
Contact Title:	Not reported
EPA Region:	09
Land Type:	Not reported
Federal Waste Generator Description:	Not a generator, verified
Non-Notifier:	Not reported
Biennial Report Cycle:	Not reported
Accessibility:	Not reported
Active Site Indicator:	Handler Activities
State District Owner:	Not reported
State District:	Not reported
Mailing Address:	2705 SAN PABLO AVE
Mailing City,State,Zip:	BERKELEY, CA 94702-2201
Owner Name:	Stephens & Holmes Inc
Owner Type:	Other
Operator Name:	Melissa Holmes
Operator Type:	Other
Short-Term Generator Activity:	No
Importer Activity:	No
Mixed Waste Generator:	No
Transporter Activity:	No
Transfer Facility Activity:	No
Recycler Activity with Storage:	No
Small Quantity On-Site Burner Exemption:	No
Smelting Melting and Refining Furnace Exemption:	No
Underground Injection Control:	No
Off-Site Waste Receipt:	No

Map ID
Direction
Distance
Elevation | Site | MAP FINDINGS | Database(s) | EDR ID Number
EPA ID Number

BERKELEY BOB'S (Continued) **1024805859**

Universal Waste Indicator:	Yes
Universal Waste Destination Facility:	Yes
Federal Universal Waste:	No
Active Site State-Reg Handler:	---
Federal Facility Indicator:	Not reported
Hazardous Secondary Material Indicator:	N
Sub-Part K Indicator:	Not reported
2018 GPRA Permit Baseline:	Not on the Baseline
2018 GPRA Renewals Baseline:	Not on the Baseline
202 GPRA Corrective Action Baseline:	No
Subject to Corrective Action Universe:	No
Non-TSDFs Where RCRA CA has Been Imposed Universe:	No
Corrective Action Priority Ranking:	No NCAPS ranking
Environmental Control Indicator:	No
Institutional Control Indicator:	No
Human Exposure Controls Indicator:	N/A
Groundwater Controls Indicator:	N/A
Significant Non-Complier Universe:	No
Unaddressed Significant Non-Complier Universe:	No
Addressed Significant Non-Complier Universe:	No
Significant Non-Complier With a Compliance Schedule Universe:	No
Financial Assurance Required:	Not reported
Handler Date of Last Change:	20180905
Recognized Trader-Importer:	No
Recognized Trader-Exporter:	No
Importer of Spent Lead Acid Batteries:	No
Exporter of Spent Lead Acid Batteries:	No
Recycler Activity Without Storage:	No
Manifest Broker:	No
Sub-Part P Indicator:	No

Handler - Owner Operator:

Owner/Operator Indicator:	Owner
Owner/Operator Name: STEPHENS & HOLMES INC	
Legal Status:	Other
Date Became Current:	Not reported
Date Ended Current:	Not reported
Owner/Operator Address:	2705 SAN PABLO AVE
Owner/Operator City,State,Zip:	BERKELEY, CA 94702-2201
Owner/Operator Telephone:	510-548-7140
Owner/Operator Telephone Ext:	Not reported
Owner/Operator Fax:	Not reported
Owner/Operator Email:	Not reported

Owner/Operator Indicator:	Operator
Owner/Operator Name: MELISSA HOLMES	
Legal Status:	Other
Date Became Current:	Not reported
Date Ended Current:	Not reported
Owner/Operator Address:	2705 SAN PABLO AVE
Owner/Operator City,State,Zip:	BERKELEY, CA 94702
Owner/Operator Telephone:	510-548-7140
Owner/Operator Telephone Ext:	Not reported
Owner/Operator Fax:	Not reported
Owner/Operator Email:	Not reported

Map ID
Direction
Distance
Elevation | Site | MAP FINDINGS | Database(s) | EDR ID Number
EPA ID Number

BERKELEY BOB'S (Continued) **1024805859**

Historic Generators:
- Receive Date: 20030205
- Handler Name: BERKELEY BOB'S
- Federal Waste Generator Description: Not a generator, verified
- State District Owner: Not reported
- Large Quantity Handler of Universal Waste: No
- Recognized Trader Importer: No
- Recognized Trader Exporter: No
- Spent Lead Acid Battery Importer: No
- Spent Lead Acid Battery Exporter: No
- Current Record: Yes
- Non Storage Recycler Activity: Not reported
- Electronic Manifest Broker: Not reported

List of NAICS Codes and Descriptions:
- NAICS Code: 811111
- NAICS Description: GENERAL AUTOMOTIVE REPAIR

Facility Has Received Notices of Violations:
- Violations: No Violations Found

Evaluation Action Summary:
- Evaluations: No Evaluations Found

E MANIFEST:
- Manifest Tracking Number: 016057889JJK
- Last Updated Date: 20220307
- Shipped Date: 20220203
- Received Date: 20220209
- Manifest Status: Signed
- Submission Type: DataImage5Copy
- Origin Type: Service
- Generator EPA ID: CAL000265990
- Generator Name: BERKELEY BOB'S
- Generator Mail Street Number: Not reported
- Generator Mail Street 1: 2705 SAN PABLO AVE
- Generator Mail Street 2: Not reported
- Generator Mail City: BERKELEY
- Generator Mail State: CA
- Generator Mail Zip: 94710-0000
- Generator Location Street Number: Not reported
- Generator Location Street 1: 2705 SAN PABLO AVE
- Generator Location Street 2: Not reported
- Generator Location City: BERKELEY
- Generator Location Zip: 94702-2201
- Generator Location State: CA
- Generator Contact Company Name: Not reported
- Designated Facility EPA ID: AZR000521146
- Designated Facility Name: YUMA YES 2 WASTE TRANSFER STATION
- Designated Facility Mail Street Number: Not reported
- Designated Facility Mail Street 1: Not reported
- Designated Facility Mail Street 2: 2730 E 13TH ST
- Designated Facility Mail City: YUMA
- Designated Facility Mail Zip: 85365

BERKELEY BOB'S (Continued) **1024805859**

Designated Facility Mail State:	AZ
Designated Facility Location Street Number:	Not reported
Designated Facility Location Street 1:	6500 S US HIGHWAY 95
Designated Facility Location Street 2:	Not reported
Designated Facility Location City:	YUMA
Designated Facility Location Zip:	85365
Designated Facility Location State:	AZ
Designated Facility Contact Company Name:	Not reported
Manifest Residue Indicator:	N
Rejection Indicator:	N

Manifest Tracking Number:	016058475JJK
Last Updated Date:	20210503
Shipped Date:	20210319
Received Date:	20210330
Manifest Status:	Signed
Submission Type:	DataImage5Copy
Origin Type:	Service
Generator EPA ID:	CAL000265990
Generator Name:	BERKELEY BOB'S
Generator Mail Street Number:	Not reported
Generator Mail Street 1:	2705 SAN PABLO AVE
Generator Mail Street 2:	Not reported
Generator Mail City:	BERKELEY
Generator Mail State:	CA
Generator Mail Zip:	94710-0000
Generator Location Street Number:	Not reported
Generator Location Street 1:	2705 SAN PABLO AVE
Generator Location Street 2:	Not reported
Generator Location City:	BERKELEY
Generator Location Zip:	94702-2201
Generator Location State:	CA
Generator Contact Company Name:	Not reported
Designated Facility EPA ID:	AZR000521146
Designated Facility Name:	YUMA YES 2 WASTE TRANSFER STATION
Designated Facility Mail Street Number:	Not reported
Designated Facility Mail Street 1:	STE 105
Designated Facility Mail Street 2:	2621 GREEN RIVER RD
Designated Facility Mail City:	CORONA
Designated Facility Mail Zip:	92882
Designated Facility Mail State:	CA
Designated Facility Location Street Number:	Not reported
Designated Facility Location Street 1:	6500 S US HIGHWAY 95
Designated Facility Location Street 2:	Not reported
Designated Facility Location City:	YUMA
Designated Facility Location Zip:	85365
Designated Facility Location State:	AZ
Designated Facility Contact Company Name:	Not reported
Manifest Residue Indicator:	N
Rejection Indicator:	N

State Waste:

Manifest Tracking Number:	016058475JJK
Waste Line Number:	1
State Waste Code Owner:	CA
State Waste Code:	352
State Waste:	Other organic solids

Map ID
Direction
Distance
Elevation | Site | MAP FINDINGS | Database(s) | EDR ID Number / EPA ID Number

BERKELEY BOB'S (Continued) **1024805859**

Transporter:

Manifest Tracking Number:	016058475JJK
Transporter Line Number:	1
Transporter EPA ID:	CAL913534912
Transporter Name:	Sacramento Waste Oil
Manifest Tracking Number:	016058475JJK
Transporter Line Number:	2
Transporter EPA ID:	CAR000175422
Transporter Name:	Worldwide Recovery System Inc

Waste Line:

Manifest Tracking Number:	016058475JJK
Waste Line Number:	1
U.S. DOT Hazardous Indicator:	N
U.S. DOT ID Number:	Not reported
U.S. DOT Description:	Not reported
Non-Hazardous Waste Description:	NON-RCRA HAZARDOUS WASTE SOLIDS (Oily Absorbents)
Number of Containers:	1
Container Type Code:	DM
Container Type Description:	Metal drums, barrels, kegs
Waste Quantity:	200
Quantity Unit of Measure Code:	P
Quantity Unit of Measure Description:	Pounds
Waste Quantity, in Tons:	0.1
Acute Waste Quantity, in Tons:	0
Non-Acute Waste Quantity, in Tons:	0.1
Waste Quantity, in Kilograms:	90.703
Acute Waste Quantity, in Kilograms:	0
Non-Acute Waste Quantity, in Kilorgrams:	90.703
Management Method Code:	H141
Management Method Description:	STORAGE, BULKING AND/OR TRANSFER OFF SITE
Waste Residue Indicator:	N
Quantity Discrepancy Indicator:	N
Waste Type Discrepancy Indicator:	N
Waste Density:	Not reported
Waste Density Unit of Measure Code:	Not reported
Waste Density Unit of Measure Description:	Not reported
Form Code:	Not reported
Form Code Description:	Not reported
Source Code:	Not reported
Source Code Description:	Not reported
Waste Minimization Code:	Not reported
Waste Minimization Code Description:	Not reported
Consent Number:	Not reported
EPA Waste Indicator:	N

MAP FINDINGS

Map ID / Direction / Distance / Elevation	Site	Database(s)	EDR ID Number / EPA ID Number
S176	**SHARON CHOYCE**	**RCRA NonGen / NLR**	**1031045051**
East	**2725 SAN PABLO AVENUE**		**CAC003271813**
1/8-1/4	**BERKELEY, CA 94702**		
0.220 mi.			
1163 ft.	**Site 12 of 13 in cluster S**		

Relative:
Higher

Actual:
53 ft.

RCRA Listings:

Date Form Received by Agency:	20240205
Handler Name:	Sharon Choyce
Handler Address:	2725 San Pablo Avenue
Handler City,State,Zip:	BERKELEY, CA 94702
EPA ID:	CAC003271813
Contact Name:	SHARON CHOYCE
Contact Address:	2725 SAN PABLO AVENUE
Contact City,State,Zip:	BERKELEY, CA 94702
Contact Telephone:	510-778-6499
Contact Fax:	Not reported
Contact Email:	LAILAA@PWSEI.COM
Contact Title:	Not reported
EPA Region:	09
Land Type:	Not reported
Federal Waste Generator Description:	Not a generator, verified
Non-Notifier:	Not reported
Biennial Report Cycle:	Not reported
Accessibility:	Not reported
Active Site Indicator:	Not reported
State District Owner:	Not reported
State District:	Not reported
Mailing Address:	2725 SAN PABLO AVENUE
Mailing City,State,Zip:	BERKELEY, CA 94702
Owner Name:	Sharon Choyce
Owner Type:	Other
Operator Name:	Sharon Choyce
Operator Type:	Other
Short-Term Generator Activity:	No
Importer Activity:	No
Mixed Waste Generator:	No
Transporter Activity:	No
Transfer Facility Activity:	No
Recycler Activity with Storage:	No
Small Quantity On-Site Burner Exemption:	No
Smelting Melting and Refining Furnace Exemption:	No
Underground Injection Control:	No
Off-Site Waste Receipt:	No
Universal Waste Indicator:	No
Universal Waste Destination Facility:	No
Federal Universal Waste:	No
Active Site State-Reg Handler:	---
Federal Facility Indicator:	Not reported
Hazardous Secondary Material Indicator:	N
Sub-Part K Indicator:	Not reported
2018 GPRA Permit Baseline:	Not on the Baseline
2018 GPRA Renewals Baseline:	Not on the Baseline
202 GPRA Corrective Action Baseline:	No
Subject to Corrective Action Universe:	No
Non-TSDFs Where RCRA CA has Been Imposed Universe:	No
Corrective Action Priority Ranking:	No NCAPS ranking
Environmental Control Indicator:	No
Institutional Control Indicator:	No

Map ID
Direction
Distance
Elevation | Site | MAP FINDINGS | Database(s) | EDR ID Number
EPA ID Number

SHARON CHOYCE (Continued) **1031045051**

Human Exposure Controls Indicator:	N/A
Groundwater Controls Indicator:	N/A
Significant Non-Complier Universe:	No
Unaddressed Significant Non-Complier Universe:	No
Addressed Significant Non-Complier Universe:	No
Significant Non-Complier With a Compliance Schedule Universe:	No
Financial Assurance Required:	Not reported
Handler Date of Last Change:	20240205
Recognized Trader-Importer:	No
Recognized Trader-Exporter:	No
Importer of Spent Lead Acid Batteries:	No
Exporter of Spent Lead Acid Batteries:	No
Recycler Activity Without Storage:	No
Manifest Broker:	No
Sub-Part P Indicator:	No

Handler - Owner Operator:

Owner/Operator Indicator:	Operator
Owner/Operator Name: SHARON CHOYCE	
Legal Status:	Other
Date Became Current:	Not reported
Date Ended Current:	Not reported
Owner/Operator Address:	2725 SAN PABLO AVENUE
Owner/Operator City,State,Zip:	BERKELEY, CA 94702
Owner/Operator Telephone:	510-778-6499
Owner/Operator Telephone Ext:	Not reported
Owner/Operator Fax:	Not reported
Owner/Operator Email:	Not reported

Owner/Operator Indicator:	Owner
Owner/Operator Name: SHARON CHOYCE	
Legal Status:	Other
Date Became Current:	Not reported
Date Ended Current:	Not reported
Owner/Operator Address:	2725 SAN PABLO AVENUE
Owner/Operator City,State,Zip:	BERKELEY, CA 94702
Owner/Operator Telephone:	510-778-6499
Owner/Operator Telephone Ext:	Not reported
Owner/Operator Fax:	Not reported
Owner/Operator Email:	Not reported

Historic Generators:

Receive Date:	20240205
Handler Name: SHARON CHOYCE	
Federal Waste Generator Description:	Not a generator, verified
State District Owner:	Not reported
Large Quantity Handler of Universal Waste:	No
Recognized Trader Importer:	No
Recognized Trader Exporter:	No
Spent Lead Acid Battery Importer:	No
Spent Lead Acid Battery Exporter:	No
Current Record:	Yes
Non Storage Recycler Activity:	No
Electronic Manifest Broker:	No

MAP FINDINGS

Map ID / Direction / Distance / Elevation | Site | Database(s) | EDR ID Number / EPA ID Number

SHARON CHOYCE (Continued) **1031045051**

List of NAICS Codes and Descriptions:
NAICS Code: 56299
NAICS Description: ALL OTHER WASTE MANAGEMENT SERVICES

Facility Has Received Notices of Violations:
Violations: No Violations Found

Evaluation Action Summary:
Evaluations: No Evaluations Found

T177 **LIGHTSAIL ENERGY INC/HEINZ FACILITY** **RCRA NonGen / NLR** **1024832687**
SSE **914 HEINZ AVE** **CAL000371037**
1/8-1/4 **BERKELEY, CA 94710**
0.223 mi.
1175 ft. **Site 6 of 6 in cluster T**

Relative: Lower
Actual: 37 ft.

RCRA Listings:

Date Form Received by Agency:	20120124
Handler Name:	Lightsail Energy Inc/Heinz Facility
Handler Address:	914 Heinz Ave
Handler City,State,Zip:	BERKELEY, CA 94710
EPA ID:	CAL000371037
Contact Name:	RHONDA LOCKHART
Contact Address:	914 HEINZ AVE
Contact City,State,Zip:	BERKELEY, CA 94710
Contact Telephone:	510-644-8225
Contact Fax:	510-644-8226
Contact Email:	RLOCKHART@LIGHTSAIL.COM
Contact Title:	Not reported
EPA Region:	09
Land Type:	Not reported
Federal Waste Generator Description:	Not a generator, verified
Non-Notifier:	Not reported
Biennial Report Cycle:	Not reported
Accessibility:	Not reported
Active Site Indicator:	Handler Activities
State District Owner:	Not reported
State District:	Not reported
Mailing Address:	914 HEINZ AVE
Mailing City,State,Zip:	BERKELEY, CA 94710-0000
Owner Name:	Lightsail Energy Inc
Owner Type:	Other
Operator Name:	Rhonda Lockhart
Operator Type:	Other
Short-Term Generator Activity:	No
Importer Activity:	No
Mixed Waste Generator:	No
Transporter Activity:	No
Transfer Facility Activity:	No
Recycler Activity with Storage:	No
Small Quantity On-Site Burner Exemption:	No
Smelting Melting and Refining Furnace Exemption:	No
Underground Injection Control:	No
Off-Site Waste Receipt:	No
Universal Waste Indicator:	Yes

Map ID
Direction
Distance
Elevation | Site | MAP FINDINGS | Database(s) | EDR ID Number
EPA ID Number

LIGHTSAIL ENERGY INC/HEINZ FACILITY (Continued) **1024832687**

Universal Waste Destination Facility:	Yes
Federal Universal Waste:	No
Active Site State-Reg Handler:	---
Federal Facility Indicator:	Not reported
Hazardous Secondary Material Indicator:	N
Sub-Part K Indicator:	Not reported
2018 GPRA Permit Baseline:	Not on the Baseline
2018 GPRA Renewals Baseline:	Not on the Baseline
202 GPRA Corrective Action Baseline:	No
Subject to Corrective Action Universe:	No
Non-TSDFs Where RCRA CA has Been Imposed Universe:	No
Corrective Action Priority Ranking:	No NCAPS ranking
Environmental Control Indicator:	No
Institutional Control Indicator:	No
Human Exposure Controls Indicator:	N/A
Groundwater Controls Indicator:	N/A
Significant Non-Complier Universe:	No
Unaddressed Significant Non-Complier Universe:	No
Addressed Significant Non-Complier Universe:	No
Significant Non-Complier With a Compliance Schedule Universe:	No
Financial Assurance Required:	Not reported
Handler Date of Last Change:	20180906
Recognized Trader-Importer:	No
Recognized Trader-Exporter:	No
Importer of Spent Lead Acid Batteries:	No
Exporter of Spent Lead Acid Batteries:	No
Recycler Activity Without Storage:	No
Manifest Broker:	No
Sub-Part P Indicator:	No

Handler - Owner Operator:

Owner/Operator Indicator:	Operator
Owner/Operator Name: RHONDA LOCKHART	
Legal Status:	Other
Date Became Current:	Not reported
Date Ended Current:	Not reported
Owner/Operator Address:	914 HEINZ AVE
Owner/Operator City,State,Zip:	BERKELEY, CA 94710
Owner/Operator Telephone:	510-644-8225
Owner/Operator Telephone Ext:	Not reported
Owner/Operator Fax:	Not reported
Owner/Operator Email:	Not reported

Owner/Operator Indicator:	Owner
Owner/Operator Name: LIGHTSAIL ENERGY INC	
Legal Status:	Other
Date Became Current:	Not reported
Date Ended Current:	Not reported
Owner/Operator Address:	914 HEINZ AVE
Owner/Operator City,State,Zip:	BERKELEY, CA 94710-0000
Owner/Operator Telephone:	510-981-8088
Owner/Operator Telephone Ext:	Not reported
Owner/Operator Fax:	Not reported
Owner/Operator Email:	Not reported

Map ID
Direction
Distance
Elevation | Site | MAP FINDINGS | Database(s) | EDR ID Number
EPA ID Number

LIGHTSAIL ENERGY INC/HEINZ FACILITY (Continued) **1024832687**

Historic Generators:
- Receive Date: 20120124
- Handler Name: LIGHTSAIL ENERGY INC/HEINZ FACILITY
- Federal Waste Generator Description: Not a generator, verified
- State District Owner: Not reported
- Large Quantity Handler of Universal Waste: No
- Recognized Trader Importer: No
- Recognized Trader Exporter: No
- Spent Lead Acid Battery Importer: No
- Spent Lead Acid Battery Exporter: No
- Current Record: Yes
- Non Storage Recycler Activity: Not reported
- Electronic Manifest Broker: Not reported

List of NAICS Codes and Descriptions:
- NAICS Code: 56299
- NAICS Description: ALL OTHER WASTE MANAGEMENT SERVICES

Facility Has Received Notices of Violations:
- Violations: No Violations Found

Evaluation Action Summary:
- Evaluations: No Evaluations Found

Y178 **BANK OF AMERICA** **RCRA NonGen / NLR** **1026719477**
NE **2546 SAN PABLO AVENUE** **E MANIFEST** **CAC003108123**
1/8-1/4 **BERKELEY, CA 94702**
0.223 mi.
1177 ft. **Site 1 of 4 in cluster Y**

Relative:
Higher

Actual:
55 ft.

RCRA Listings:
- Date Form Received by Agency: 20210302
- Handler Name: Bank Of America
- Handler Address: 2546 San Pablo Avenue
- Handler City,State,Zip: BERKELEY, CA 94702
- EPA ID: CAC003108123
- Contact Name: CA7-701-01-28 ROE
- Contact Address: 275 SOUTH VALENCIA AVENUE
- Contact City,State,Zip: BREA, CA 92823
- Contact Telephone: 714-577-0865
- Contact Fax: Not reported
- Contact Email: ARIANAHENDERSON@ALLIANCE-ENVIRO.COM
- Contact Title: Not reported
- EPA Region: 09
- Land Type: Not reported
- Federal Waste Generator Description: Not a generator, verified
- Non-Notifier: Not reported
- Biennial Report Cycle: Not reported
- Accessibility: Not reported
- Active Site Indicator: Not reported
- State District Owner: Not reported
- State District: Not reported
- Mailing Address: 275 SOUTH VALENCIA AVENUE
- Mailing City,State,Zip: BREA, CA 92823
- Owner Name: Bank Of America

Map ID
Direction
Distance
Elevation | Site | MAP FINDINGS | Database(s) | EDR ID Number
EPA ID Number

BANK OF AMERICA (Continued) **1026719477**

Owner Type:	Other
Operator Name:	Ca7-701-01-28 Roe
Operator Type:	Other
Short-Term Generator Activity:	No
Importer Activity:	No
Mixed Waste Generator:	No
Transporter Activity:	No
Transfer Facility Activity:	No
Recycler Activity with Storage:	No
Small Quantity On-Site Burner Exemption:	No
Smelting Melting and Refining Furnace Exemption:	No
Underground Injection Control:	No
Off-Site Waste Receipt:	No
Universal Waste Indicator:	No
Universal Waste Destination Facility:	No
Federal Universal Waste:	No
Active Site State-Reg Handler:	---
Federal Facility Indicator:	Not reported
Hazardous Secondary Material Indicator:	N
Sub-Part K Indicator:	Not reported
2018 GPRA Permit Baseline:	Not on the Baseline
2018 GPRA Renewals Baseline:	Not on the Baseline
202 GPRA Corrective Action Baseline:	No
Subject to Corrective Action Universe:	No
Non-TSDFs Where RCRA CA has Been Imposed Universe:	No
Corrective Action Priority Ranking:	No NCAPS ranking
Environmental Control Indicator:	No
Institutional Control Indicator:	No
Human Exposure Controls Indicator:	N/A
Groundwater Controls Indicator:	N/A
Significant Non-Complier Universe:	No
Unaddressed Significant Non-Complier Universe:	No
Addressed Significant Non-Complier Universe:	No
Significant Non-Complier With a Compliance Schedule Universe:	No
Financial Assurance Required:	Not reported
Handler Date of Last Change:	20210312
Recognized Trader-Importer:	No
Recognized Trader-Exporter:	No
Importer of Spent Lead Acid Batteries:	No
Exporter of Spent Lead Acid Batteries:	No
Recycler Activity Without Storage:	No
Manifest Broker:	No
Sub-Part P Indicator:	No

Handler - Owner Operator:

Owner/Operator Indicator:	Operator
Owner/Operator Name: CA7-701-01-28 ROE	
Legal Status:	Other
Date Became Current:	Not reported
Date Ended Current:	Not reported
Owner/Operator Address:	275 SOUTH VALENCIA AVENUE
Owner/Operator City,State,Zip:	BREA, CA 92823
Owner/Operator Telephone:	714-577-0865
Owner/Operator Telephone Ext:	Not reported
Owner/Operator Fax:	Not reported
Owner/Operator Email:	Not reported

Map ID
Direction
Distance
Elevation | Site | MAP FINDINGS | Database(s) | EDR ID Number
EPA ID Number

BANK OF AMERICA (Continued) **1026719477**

Owner/Operator Indicator: Owner
Owner/Operator Name: BANK OF AMERICA
Legal Status: Other
Date Became Current: Not reported
Date Ended Current: Not reported
Owner/Operator Address: 275 SOUTH VALENCIA AVENUE
Owner/Operator City,State,Zip: BREA, CA 92823
Owner/Operator Telephone: 714-577-0865
Owner/Operator Telephone Ext: Not reported
Owner/Operator Fax: Not reported
Owner/Operator Email: Not reported

Historic Generators:
Receive Date: 20210302
Handler Name: BANK OF AMERICA
Federal Waste Generator Description: Not a generator, verified
State District Owner: Not reported
Large Quantity Handler of Universal Waste: No
Recognized Trader Importer: No
Recognized Trader Exporter: No
Spent Lead Acid Battery Importer: No
Spent Lead Acid Battery Exporter: No
Current Record: Yes
Non Storage Recycler Activity: No
Electronic Manifest Broker: No

List of NAICS Codes and Descriptions:
NAICS Code: 56299
NAICS Description: ALL OTHER WASTE MANAGEMENT SERVICES

Facility Has Received Notices of Violations:
Violations: No Violations Found

Evaluation Action Summary:
Evaluations: No Evaluations Found

E MANIFEST:
Manifest Tracking Number: 022174904JJK
Last Updated Date: 20210429
Shipped Date: 20210308
Received Date: 20210318
Manifest Status: Signed
Submission Type: DataImage5Copy
Origin Type: Mail
Generator EPA ID: CAC003108123
Generator Name: BANK OF AMERICA
Generator Mail Street Number: Not reported
Generator Mail Street 1: 2546 SAN PABLO AVENUE
Generator Mail Street 2: Not reported
Generator Mail City: BERKELEY
Generator Mail State: CA
Generator Mail Zip: 94702
Generator Location Street Number: Not reported
Generator Location Street 1: 275 SOUTH VALENCIA AVENUE

Map ID
Direction
Distance
Elevation | Site | MAP FINDINGS | Database(s) | EDR ID Number
EPA ID Number

BANK OF AMERICA (Continued) **1026719477**

Generator Location Street 2:	Not reported
Generator Location City:	BREA
Generator Location Zip:	92823
Generator Location State:	CA
Generator Contact Company Name:	Not reported
Designated Facility EPA ID:	CAD982042475
Designated Facility Name:	RECOLOGY HAY ROAD
Designated Facility Mail Street Number:	235
Designated Facility Mail Street 1:	Not reported
Designated Facility Mail Street 2:	N FIRST ST
Designated Facility Mail City:	DIXON
Designated Facility Mail Zip:	95620
Designated Facility Mail State:	CA
Designated Facility Location Street Number:	6426
Designated Facility Location Street 1:	HAY RD
Designated Facility Location Street 2:	Not reported
Designated Facility Location City:	VACAVILLE
Designated Facility Location Zip:	95687
Designated Facility Location State:	CA
Designated Facility Contact Company Name:	Not reported
Manifest Residue Indicator:	N
Rejection Indicator:	N

State Waste:

Manifest Tracking Number:	022174904JJK
Waste Line Number:	1
State Waste Code Owner:	CA
State Waste Code:	151
State Waste:	Asbestos-containing waste

Transporter:

Manifest Tracking Number:	022174904JJK
Transporter Line Number:	1
Transporter EPA ID:	CAL000160111
Transporter Name:	Alliance Evironmental Group

Manifest Tracking Number:	022174904JJK
Transporter Line Number:	2
Transporter EPA ID:	CAR000273680
Transporter Name:	Ferma Greenbox Inc

Waste Line:

Manifest Tracking Number:	022174904JJK
Waste Line Number:	1
U.S. DOT Hazardous Indicator:	Y
U.S. DOT ID Number:	NA2212
U.S. DOT Description:	Rq Na2212, Asbestos, 9, Pgiii
Non-Hazardous Waste Description:	Not reported
Number of Containers:	5
Container Type Code:	BA
Container Type Description:	Burlap, cloth, paper, or plastic bags
Waste Quantity:	1
Quantity Unit of Measure Code:	Y
Quantity Unit of Measure Description:	Cubic Yards
Waste Quantity, in Tons:	0.84
Acute Waste Quantity, in Tons:	0

Map ID
Direction
Distance
Elevation | Site | MAP FINDINGS | Database(s) | EDR ID Number
EPA ID Number

BANK OF AMERICA (Continued) **1026719477**

Non-Acute Waste Quantity, in Tons:	0.84
Waste Quantity, in Kilograms:	761.9052
Acute Waste Quantity, in Kilograms:	0
Non-Acute Waste Quantity, in Kilorgrams:	761.9052
Management Method Code:	H132
Management Method Description:	LANDFILL (WITH PRIOR TREATMENT AND/OR STABILIZATION)
Waste Residue Indicator:	N
Quantity Discrepancy Indicator:	N
Waste Type Discrepancy Indicator:	N
Waste Density:	Not reported
Waste Density Unit of Measure Code:	Not reported
Waste Density Unit of Measure Description:	Not reported
Form Code:	Not reported
Form Code Description:	Not reported
Source Code:	Not reported
Source Code Description:	Not reported
Waste Minimization Code:	Not reported
Waste Minimization Code Description:	Not reported
Consent Number:	Not reported
EPA Waste Indicator:	Y

Y179 **CUSHMAN AND WAKEFIELD U.S., INC. C/O BANK OF AMERI** **RCRA NonGen / NLR** **1027694613**
NE **2546 SAN PABLO AVENUE** **CAC003237359**
1/8-1/4 **BERKELEY, CA 94702**
0.223 mi.
1177 ft. **Site 2 of 4 in cluster Y**

Relative:
Higher

Actual:
55 ft.

RCRA Listings:

Date Form Received by Agency:	20230614
Handler Name:	Cushman And Wakefield U.S., Inc. C/O Bank Of America, Na
Handler Address:	2546 San Pablo Avenue
Handler City,State,Zip:	BERKELEY, CA 94702
EPA ID:	CAC003237359
Contact Name:	ODIN ANSARI
Contact Address:	540 WEST MADISON STREET
Contact City,State,Zip:	CHICAGO, IL 60661
Contact Telephone:	925-963-4867
Contact Fax:	Not reported
Contact Email:	CW_EHS_BOA@CUSHWAKE.COM
Contact Title:	Not reported
EPA Region:	09
Land Type:	Not reported
Federal Waste Generator Description:	Not a generator, verified
Non-Notifier:	Not reported
Biennial Report Cycle:	Not reported
Accessibility:	Not reported
Active Site Indicator:	Not reported
State District Owner:	Not reported
State District:	Not reported
Mailing Address:	540 WEST MADISON STREET
Mailing City,State,Zip:	CHICAGO, IL 60661
Owner Name:	Cushman & Wakefield Us Inc C/O Boa
Owner Type:	Other
Operator Name:	Odin Ansari
Operator Type:	Other
Short-Term Generator Activity:	No
Importer Activity:	No
Mixed Waste Generator:	No

Map ID
Direction
Distance
Elevation | Site | MAP FINDINGS | Database(s) | EDR ID Number
EPA ID Number

CUSHMAN AND WAKEFIELD U.S., INC. C/O BANK OF AMERICA, NA (Continued) **1027694613**

Transporter Activity:	No
Transfer Facility Activity:	No
Recycler Activity with Storage:	No
Small Quantity On-Site Burner Exemption:	No
Smelting Melting and Refining Furnace Exemption:	No
Underground Injection Control:	No
Off-Site Waste Receipt:	No
Universal Waste Indicator:	No
Universal Waste Destination Facility:	No
Federal Universal Waste:	No
Active Site State-Reg Handler:	---
Federal Facility Indicator:	Not reported
Hazardous Secondary Material Indicator:	N
Sub-Part K Indicator:	Not reported
2018 GPRA Permit Baseline:	Not on the Baseline
2018 GPRA Renewals Baseline:	Not on the Baseline
202 GPRA Corrective Action Baseline:	No
Subject to Corrective Action Universe:	No
Non-TSDFs Where RCRA CA has Been Imposed Universe:	No
Corrective Action Priority Ranking:	No NCAPS ranking
Environmental Control Indicator:	No
Institutional Control Indicator:	No
Human Exposure Controls Indicator:	N/A
Groundwater Controls Indicator:	N/A
Significant Non-Complier Universe:	No
Unaddressed Significant Non-Complier Universe:	No
Addressed Significant Non-Complier Universe:	No
Significant Non-Complier With a Compliance Schedule Universe:	No
Financial Assurance Required:	Not reported
Handler Date of Last Change:	20230616
Recognized Trader-Importer:	No
Recognized Trader-Exporter:	No
Importer of Spent Lead Acid Batteries:	No
Exporter of Spent Lead Acid Batteries:	No
Recycler Activity Without Storage:	No
Manifest Broker:	No
Sub-Part P Indicator:	No

Handler - Owner Operator:

Owner/Operator Indicator:	Owner
Owner/Operator Name: CUSHMAN & WAKEFIELD US INC C/O BOA	
Legal Status:	Other
Date Became Current:	Not reported
Date Ended Current:	Not reported
Owner/Operator Address:	540 WEST MADISON STREET
Owner/Operator City,State,Zip:	CHICAGO, IL 60661
Owner/Operator Telephone:	925-963-4867
Owner/Operator Telephone Ext:	Not reported
Owner/Operator Fax:	Not reported
Owner/Operator Email:	Not reported

Owner/Operator Indicator:	Operator
Owner/Operator Name: ODIN ANSARI	
Legal Status:	Other
Date Became Current:	Not reported
Date Ended Current:	Not reported

Map ID
Direction
Distance
Elevation | Site | MAP FINDINGS | Database(s) | EDR ID Number
EPA ID Number

CUSHMAN AND WAKEFIELD U.S., INC. C/O BANK OF AMERICA, NA (Continued) **1027694613**

Owner/Operator Address: 540 WEST MADISON STREET
Owner/Operator City,State,Zip: CHICAGO, IL 60661
Owner/Operator Telephone: 925-963-4867
Owner/Operator Telephone Ext: Not reported
Owner/Operator Fax: Not reported
Owner/Operator Email: Not reported

Historic Generators:
Receive Date: 20230614
Handler Name: CUSHMAN AND WAKEFIELD U.S., INC. C/O BANK OF AMERICA, NA
Federal Waste Generator Description: Not a generator, verified
State District Owner: Not reported
Large Quantity Handler of Universal Waste: No
Recognized Trader Importer: No
Recognized Trader Exporter: No
Spent Lead Acid Battery Importer: No
Spent Lead Acid Battery Exporter: No
Current Record: Yes
Non Storage Recycler Activity: No
Electronic Manifest Broker: No

List of NAICS Codes and Descriptions:
NAICS Code: 56299
NAICS Description: ALL OTHER WASTE MANAGEMENT SERVICES

Facility Has Received Notices of Violations:
Violations: No Violations Found

Evaluation Action Summary:
Evaluations: No Evaluations Found

S180 **GEORGE ABRAM SR77694** **RCRA NonGen / NLR** **1025835847**
East **2729 SAN PABLO AVE.** **E MANIFEST** **CAC003015434**
1/8-1/4 **BERKELEY, CA 94702**
0.224 mi.
1182 ft. **Site 13 of 13 in cluster S**

Relative:
Higher

Actual:
52 ft.

RCRA Listings:
Date Form Received by Agency: 20190516
Handler Name: George Abram
Handler Address: 2729 San Pablo Ave
Handler City,State,Zip: BERKELEY, CA 94702
EPA ID: CAC003015434
Contact Name: GEORGE ABRAM
Contact Address: 2729 SAN PABLO AVE
Contact City,State,Zip: BERKELEY, CA 94702
Contact Telephone: 510-604-9433
Contact Fax: Not reported
Contact Email: SARA.GOMEZ@SYNERGYCOMPANIES.ORG
Contact Title: Not reported
EPA Region: 09
Land Type: Not reported
Federal Waste Generator Description: Not a generator, verified
Non-Notifier: Not reported
Biennial Report Cycle: Not reported

Map ID
Direction
Distance
Elevation | Site | MAP FINDINGS | Database(s) | EDR ID Number
EPA ID Number

GEORGE ABRAM SR77694 (Continued) **1025835847**

Accessibility:	Not reported
Active Site Indicator:	Handler Activities
State District Owner:	Not reported
State District:	Not reported
Mailing Address:	2729 SAN PABLO AVE
Mailing City,State,Zip:	BERKELEY, CA 94702
Owner Name:	George Abram
Owner Type:	Other
Operator Name:	George Abram
Operator Type:	Other
Short-Term Generator Activity:	No
Importer Activity:	No
Mixed Waste Generator:	No
Transporter Activity:	No
Transfer Facility Activity:	No
Recycler Activity with Storage:	No
Small Quantity On-Site Burner Exemption:	No
Smelting Melting and Refining Furnace Exemption:	No
Underground Injection Control:	No
Off-Site Waste Receipt:	No
Universal Waste Indicator:	Yes
Universal Waste Destination Facility:	Yes
Federal Universal Waste:	No
Active Site State-Reg Handler:	---
Federal Facility Indicator:	Not reported
Hazardous Secondary Material Indicator:	N
Sub-Part K Indicator:	Not reported
2018 GPRA Permit Baseline:	Not on the Baseline
2018 GPRA Renewals Baseline:	Not on the Baseline
202 GPRA Corrective Action Baseline:	No
Subject to Corrective Action Universe:	No
Non-TSDFs Where RCRA CA has Been Imposed Universe:	No
Corrective Action Priority Ranking:	No NCAPS ranking
Environmental Control Indicator:	No
Institutional Control Indicator:	No
Human Exposure Controls Indicator:	N/A
Groundwater Controls Indicator:	N/A
Significant Non-Complier Universe:	No
Unaddressed Significant Non-Complier Universe:	No
Addressed Significant Non-Complier Universe:	No
Significant Non-Complier With a Compliance Schedule Universe:	No
Financial Assurance Required:	Not reported
Handler Date of Last Change:	20190627
Recognized Trader-Importer:	No
Recognized Trader-Exporter:	No
Importer of Spent Lead Acid Batteries:	No
Exporter of Spent Lead Acid Batteries:	No
Recycler Activity Without Storage:	No
Manifest Broker:	No
Sub-Part P Indicator:	No

Handler - Owner Operator:

Owner/Operator Indicator:	Operator
Owner/Operator Name: GEORGE ABRAM	
Legal Status:	Other
Date Became Current:	Not reported

Map ID
Direction
Distance
Elevation | Site | MAP FINDINGS | Database(s) | EDR ID Number
EPA ID Number

GEORGE ABRAM SR77694 (Continued) **1025835847**

Date Ended Current: Not reported
Owner/Operator Address: 2729 SAN PABLO AVE
Owner/Operator City,State,Zip: BERKELEY, CA 94702
Owner/Operator Telephone: 510-604-9433
Owner/Operator Telephone Ext: Not reported
Owner/Operator Fax: Not reported
Owner/Operator Email: Not reported

Owner/Operator Indicator: Owner
Owner/Operator Name: GEORGE ABRAM
Legal Status: Other
Date Became Current: Not reported
Date Ended Current: Not reported
Owner/Operator Address: 2729 SAN PABLO AVE
Owner/Operator City,State,Zip: BERKELEY, CA 94702
Owner/Operator Telephone: 510-604-9433
Owner/Operator Telephone Ext: Not reported
Owner/Operator Fax: Not reported
Owner/Operator Email: Not reported

Historic Generators:
Receive Date: 20190516
Handler Name: GEORGE ABRAM
Federal Waste Generator Description: Not a generator, verified
State District Owner: Not reported
Large Quantity Handler of Universal Waste: No
Recognized Trader Importer: No
Recognized Trader Exporter: No
Spent Lead Acid Battery Importer: No
Spent Lead Acid Battery Exporter: No
Current Record: Yes
Non Storage Recycler Activity: Not reported
Electronic Manifest Broker: Not reported

List of NAICS Codes and Descriptions:
NAICS Code: 56299
NAICS Description: ALL OTHER WASTE MANAGEMENT SERVICES

Facility Has Received Notices of Violations:
Violations: No Violations Found

Evaluation Action Summary:
Evaluations: No Evaluations Found

E MANIFEST:
Manifest Tracking Number: 020138139JJK
Last Updated Date: 20190618
Shipped Date: 20190517
Received Date: 20190521
Manifest Status: Signed
Submission Type: DataImage5Copy
Origin Type: Service
Generator EPA ID: CAC003015434
Generator Name: GEORGE ABRAM SR77694

Map ID
Direction
Distance
Elevation | Site | MAP FINDINGS | Database(s) | EDR ID Number
EPA ID Number

GEORGE ABRAM SR77694 (Continued) **1025835847**

Generator Mail Street Number:	Not reported
Generator Mail Street 1:	2729 SAN PABLO AVE.
Generator Mail Street 2:	Not reported
Generator Mail City:	BERKELEY
Generator Mail State:	CA
Generator Mail Zip:	94702
Generator Location Street Number:	Not reported
Generator Location Street 1:	2729 San Pablo Ave.
Generator Location Street 2:	Not reported
Generator Location City:	Berkeley
Generator Location Zip:	94702
Generator Location State:	CA
Generator Contact Company Name:	Not reported
Designated Facility EPA ID:	CAD981382732
Designated Facility Name:	ALTAMONT LANDFILL & RESOURCE RECOVERY FACILITY
Designated Facility Mail Street Number:	10840
Designated Facility Mail Street 1:	Not reported
Designated Facility Mail Street 2:	10840 ALTAMONT PASS RD
Designated Facility Mail City:	LIVERMORE
Designated Facility Mail Zip:	94551
Designated Facility Mail State:	CA
Designated Facility Location Street Number:	10840
Designated Facility Location Street 1:	10840 ALTAMONT PASS RD
Designated Facility Location Street 2:	Not reported
Designated Facility Location City:	LIVERMORE
Designated Facility Location Zip:	94551
Designated Facility Location State:	CA
Designated Facility Contact Company Name:	Not reported
Manifest Residue Indicator:	N
Rejection Indicator:	N

State Waste:

Manifest Tracking Number:	020138139JJK
Waste Line Number:	1
State Waste Code Owner:	CA
State Waste Code:	151
State Waste:	Asbestos-containing waste

Transporter:

Manifest Tracking Number:	020138139JJK
Transporter Line Number:	1
Transporter EPA ID:	CAL000291177
Transporter Name:	Synergy Enterprises Inc
Manifest Tracking Number:	020138139JJK
Transporter Line Number:	2
Transporter EPA ID:	CAR000272773
Transporter Name:	Uni Waste Llc

Waste Line:

Manifest Tracking Number:	020138139JJK
Waste Line Number:	1
U.S. DOT Hazardous Indicator:	Y
U.S. DOT ID Number:	NA2212
U.S. DOT Description:	Rq Na2212, Asbestos, 9, Pgiii
Non-Hazardous Waste Description:	Not reported

Map ID
Direction
Distance
Elevation | Site | MAP FINDINGS | Database(s) | EDR ID Number
EPA ID Number

GEORGE ABRAM SR77694 (Continued) **1025835847**

Number of Containers:	6
Container Type Code:	BA
Container Type Description:	Burlap, cloth, paper, or plastic bags
Waste Quantity:	1
Quantity Unit of Measure Code:	Y
Quantity Unit of Measure Description:	Cubic Yards
Waste Quantity, in Tons:	0.84
Acute Waste Quantity, in Tons:	0
Non-Acute Waste Quantity, in Tons:	0.84
Waste Quantity, in Kilograms:	761.9052
Acute Waste Quantity, in Kilograms:	0
Non-Acute Waste Quantity, in Kilorgrams:	761.9052
Management Method Code:	H132
Management Method Description:	LANDFILL (WITH PRIOR TREATMENT AND/OR STABILIZATION)
Waste Residue Indicator:	N
Quantity Discrepancy Indicator:	N
Waste Type Discrepancy Indicator:	N
Waste Density:	Not reported
Waste Density Unit of Measure Code:	Not reported
Waste Density Unit of Measure Description:	Not reported
Form Code:	Not reported
Form Code Description:	Not reported
Source Code:	Not reported
Source Code Description:	Not reported
Waste Minimization Code:	Not reported
Waste Minimization Code Description:	Not reported
Consent Number:	Not reported
EPA Waste Indicator:	Y

Z181 **XOMA CORPORATION** **RCRA-SQG** **1000142186**
South **890 HEINZ ST** **FINDS** **CAD981456528**
1/8-1/4 **BERKELEY, CA 94710** **ECHO**
0.224 mi. **EMI**
1185 ft. **Site 1 of 23 in cluster Z**

Relative: **Lower**
Actual: **35 ft.**

RCRA Listings:

Date Form Received by Agency:	19890726
Handler Name:	Xoma Corporation
Handler Address:	Heinz St
Handler City,State,Zip:	BERKELEY, CA 94710
EPA ID:	CAD981456528
Contact Name:	ENVIRONMENTAL MANAGER
Contact Address:	2910 SEVENTH ST
Contact City,State,Zip:	BERKELEY, CA 94710
Contact Telephone:	415-644-1170
Contact Fax:	Not reported
Contact Email:	Not reported
Contact Title:	Not reported
EPA Region:	09
Land Type:	Private
Federal Waste Generator Description:	Small Quantity Generator
Non-Notifier:	Not reported
Biennial Report Cycle:	Not reported
Accessibility:	Not reported
Active Site Indicator:	Handler Activities
State District Owner:	Ca
State District:	2
Mailing Address:	SEVENTH ST

Map ID
Direction
Distance
Elevation | Site | MAP FINDINGS | Database(s) | EDR ID Number
EPA ID Number

XOMA CORPORATION (Continued) **1000142186**

Mailing City,State,Zip:	BERKELEY, CA 94710
Owner Name:	Wareham Properties
Owner Type:	Private
Operator Name:	Not Required
Operator Type:	Private
Short-Term Generator Activity:	No
Importer Activity:	No
Mixed Waste Generator:	No
Transporter Activity:	No
Transfer Facility Activity:	No
Recycler Activity with Storage:	No
Small Quantity On-Site Burner Exemption:	No
Smelting Melting and Refining Furnace Exemption:	No
Underground Injection Control:	No
Off-Site Waste Receipt:	No
Universal Waste Indicator:	No
Universal Waste Destination Facility:	No
Federal Universal Waste:	No
Active Site State-Reg Handler:	---
Federal Facility Indicator:	Not reported
Hazardous Secondary Material Indicator:	N
Sub-Part K Indicator:	Not reported
2018 GPRA Permit Baseline:	Not on the Baseline
2018 GPRA Renewals Baseline:	Not on the Baseline
202 GPRA Corrective Action Baseline:	No
Subject to Corrective Action Universe:	No
Non-TSDFs Where RCRA CA has Been Imposed Universe:	No
Corrective Action Priority Ranking:	No NCAPS ranking
Environmental Control Indicator:	No
Institutional Control Indicator:	No
Human Exposure Controls Indicator:	N/A
Groundwater Controls Indicator:	N/A
Significant Non-Complier Universe:	No
Unaddressed Significant Non-Complier Universe:	No
Addressed Significant Non-Complier Universe:	No
Significant Non-Complier With a Compliance Schedule Universe:	No
Financial Assurance Required:	Not reported
Handler Date of Last Change:	20000915
Recognized Trader-Importer:	No
Recognized Trader-Exporter:	No
Importer of Spent Lead Acid Batteries:	No
Exporter of Spent Lead Acid Batteries:	No
Recycler Activity Without Storage:	No
Manifest Broker:	No
Sub-Part P Indicator:	No

Handler - Owner Operator:

Owner/Operator Indicator:	Operator
Owner/Operator Name: NOT REQUIRED	
Legal Status:	Private
Date Became Current:	Not reported
Date Ended Current:	Not reported
Owner/Operator Address:	NOT REQUIRED
Owner/Operator City,State,Zip:	NOT REQUIRED, ME 99999
Owner/Operator Telephone:	415-555-1212
Owner/Operator Telephone Ext:	Not reported

Map ID
Direction
Distance
Elevation | Site | MAP FINDINGS | Database(s) | EDR ID Number
EPA ID Number

XOMA CORPORATION (Continued) **1000142186**

Owner/Operator Fax: Not reported
Owner/Operator Email: Not reported

Owner/Operator Indicator: Owner
Owner/Operator Name: WAREHAM PROPERTIES
Legal Status: Private
Date Became Current: Not reported
Date Ended Current: Not reported
Owner/Operator Address: NOT REQUIRED
Owner/Operator City,State,Zip: NOT REQUIRED, ME 99999
Owner/Operator Telephone: 415-555-1212
Owner/Operator Telephone Ext: Not reported
Owner/Operator Fax: Not reported
Owner/Operator Email: Not reported

Historic Generators:
Receive Date: 19890726
Handler Name: XOMA CORPORATION
Federal Waste Generator Description: Small Quantity Generator
State District Owner: Ca
Large Quantity Handler of Universal Waste: No
Recognized Trader Importer: No
Recognized Trader Exporter: No
Spent Lead Acid Battery Importer: No
Spent Lead Acid Battery Exporter: No
Current Record: Yes
Non Storage Recycler Activity: Not reported
Electronic Manifest Broker: Not reported

List of NAICS Codes and Descriptions:
NAICS Codes: No NAICS Codes Found

Facility Has Received Notices of Violations:
Violations: No Violations Found

Evaluation Action Summary:
Evaluations: No Evaluations Found

FINDS:
Registry ID: 110002713608

Click Here for FRS Facility Detail Report:

Environmental Interest/Information System:
THE EMISSION INVENTORY SYSTEM (EIS) MAINTAINS AN INVENTORY OF LARGE STATIONARY SOURCES AND VOLUNTARILY-REPORTED SMALLER SOURCES OF AIR POINT POLLUTANT EMITTERS. IT CONTAINS INFORMATION ABOUT FACILITY SITES AND THEIR PHYSICAL LOCATION, EMISSIONS UNITS, EMISSIONS PROCESSES, RELEASE POINTS, CONTROL APPROACHES, AND REGULATIONS. FACILITY INVENTORY DATA ARE KEPT SEPARATE FROM THE EMISSIONS DATA AND HAVE STABLE IDENTIFIERS TO IMPROVE CONTINUITY FROM YEAR TO YEAR AND TO HELP IDENTIFY DUPLICATE OR MISSING FACILITIES
The Resource Conservation and Recovery Act Information System
(RCRAInfo) is EPA's comprehensive information system in support of the

Map ID
Direction
Distance
Elevation | Site | MAP FINDINGS | Database(s) | EDR ID Number
EPA ID Number

XOMA CORPORATION (Continued) **1000142186**

Resource Conservation and Recovery Act (RCRA) of 1976 and the Hazardous and Solid Waste Amendments (HSWA) of 1984. It tracks many types of information about generators, transporters, treaters, storers, and disposers of hazardous waste.
California's Hazardous Waste Tracking System Data Mart (HWTS-DATAMART) provides information on hazardous waste shipments for generators, transporters, and treatment, storage, and disposal facilities.

Click this hyperlink while viewing on your computer to access additional FINDS: detail in the EDR Site Report.

ECHO:

Envid:	1000142186
Registry ID:	110002713608
DFR URL:	http://echo.epa.gov/detailed-facility-report?fid=110002713608
Name:	XOMA CORPORATION
Address:	890 HEINZ ST
City,State,Zip:	BERKELEY, CA 94710

EMI:

Name:	XOMA (US) LLC
Address:	890 HEINZ
City,State,Zip:	BERKELEY, CA 947100000
Year:	2002
County Code:	1
Air Basin:	SF
Facility ID:	12984
Air District Name:	BA
SIC Code:	2836
Air District Name:	BAY AREA AQMD
Community Health Air Pollution Info System:	Not reported
Consolidated Emission Reporting Rule:	Not reported
Total Organic Hydrocarbon Gases Tons/Yr:	0
Reactive Organic Gases Tons/Yr:	0
Carbon Monoxide Emissions Tons/Yr:	0
NOX - Oxides of Nitrogen Tons/Yr:	0
SOX - Oxides of Sulphur Tons/Yr:	0
Particulate Matter Tons/Yr:	0
Part. Matter 10 Micrometers and Smllr Tons/Yr:	0

Name:	XOMA (US) LLC
Address:	890 HEINZ
City,State,Zip:	BERKELEY, CA 947100000
Year:	2003
County Code:	1
Air Basin:	SF
Facility ID:	12984
Air District Name:	BA
SIC Code:	2836
Air District Name:	BAY AREA AQMD
Community Health Air Pollution Info System:	Not reported
Consolidated Emission Reporting Rule:	Not reported
Total Organic Hydrocarbon Gases Tons/Yr:	0
Reactive Organic Gases Tons/Yr:	0
Carbon Monoxide Emissions Tons/Yr:	0
NOX - Oxides of Nitrogen Tons/Yr:	0
SOX - Oxides of Sulphur Tons/Yr:	0

Map ID
Direction
Distance
Elevation | Site | MAP FINDINGS | Database(s) | EDR ID Number
EPA ID Number

XOMA CORPORATION (Continued) **1000142186**

Particulate Matter Tons/Yr: 0
Part. Matter 10 Micrometers and Smllr Tons/Yr: 0

Name: XOMA (US) LLC
Address: 890 HEINZ
City,State,Zip: BERKELEY, CA 947100000
Year: 2004
County Code: 1
Air Basin: SF
Facility ID: 12984
Air District Name: BA
SIC Code: 2836
Air District Name: BAY AREA AQMD
Community Health Air Pollution Info System: Not reported
Consolidated Emission Reporting Rule: Not reported
Total Organic Hydrocarbon Gases Tons/Yr: 0.307
Reactive Organic Gases Tons/Yr: 0.1228
Carbon Monoxide Emissions Tons/Yr: 0
NOX - Oxides of Nitrogen Tons/Yr: 0
SOX - Oxides of Sulphur Tons/Yr: 0
Particulate Matter Tons/Yr: 0
Part. Matter 10 Micrometers and Smllr Tons/Yr: 0

Name: XOMA (US) LLC
Address: 890 HEINZ
City,State,Zip: BERKELEY, CA 947100000
Year: 2005
County Code: 1
Air Basin: SF
Facility ID: 12984
Air District Name: BA
SIC Code: 2836
Air District Name: BAY AREA AQMD
Community Health Air Pollution Info System: Not reported
Consolidated Emission Reporting Rule: Not reported
Total Organic Hydrocarbon Gases Tons/Yr: .307
Reactive Organic Gases Tons/Yr: .1228
Carbon Monoxide Emissions Tons/Yr: 0
NOX - Oxides of Nitrogen Tons/Yr: 0
SOX - Oxides of Sulphur Tons/Yr: 0
Particulate Matter Tons/Yr: 0
Part. Matter 10 Micrometers and Smllr Tons/Yr: 0

Name: XOMA (US) LLC
Address: 890 HEINZ
City,State,Zip: BERKELEY, CA 947100000
Year: 2006
County Code: 1
Air Basin: SF
Facility ID: 12984
Air District Name: BA
SIC Code: 2836
Air District Name: BAY AREA AQMD
Community Health Air Pollution Info System: Not reported
Consolidated Emission Reporting Rule: Not reported
Total Organic Hydrocarbon Gases Tons/Yr: .581
Reactive Organic Gases Tons/Yr: .2324

Map ID
Direction
Distance
Elevation | Site | MAP FINDINGS | Database(s) | EDR ID Number
EPA ID Number

XOMA CORPORATION (Continued) **1000142186**

Carbon Monoxide Emissions Tons/Yr:	0
NOX - Oxides of Nitrogen Tons/Yr:	0
SOX - Oxides of Sulphur Tons/Yr:	0
Particulate Matter Tons/Yr:	0
Part. Matter 10 Micrometers and Smllr Tons/Yr:	0

Name:	XOMA (US) LLC
Address:	890 HEINZ
City,State,Zip:	BERKELEY, CA 947100000
Year:	2007
County Code:	1
Air Basin:	SF
Facility ID:	12984
Air District Name:	BA
SIC Code:	2836
Air District Name:	BAY AREA AQMD
Community Health Air Pollution Info System:	Not reported
Consolidated Emission Reporting Rule:	Not reported
Total Organic Hydrocarbon Gases Tons/Yr:	.581
Reactive Organic Gases Tons/Yr:	.2324
Carbon Monoxide Emissions Tons/Yr:	0
NOX - Oxides of Nitrogen Tons/Yr:	0
SOX - Oxides of Sulphur Tons/Yr:	0
Particulate Matter Tons/Yr:	0
Part. Matter 10 Micrometers and Smllr Tons/Yr:	0

Name:	XOMA (US) LLC
Address:	890 HEINZ
City,State,Zip:	BERKELEY, CA 94710
Year:	2008
County Code:	1
Air Basin:	SF
Facility ID:	12984
Air District Name:	BA
SIC Code:	2836
Air District Name:	BAY AREA AQMD
Community Health Air Pollution Info System:	Not reported
Consolidated Emission Reporting Rule:	Not reported
Total Organic Hydrocarbon Gases Tons/Yr:	.581
Reactive Organic Gases Tons/Yr:	.2324
Carbon Monoxide Emissions Tons/Yr:	0
NOX - Oxides of Nitrogen Tons/Yr:	0
SOX - Oxides of Sulphur Tons/Yr:	0
Particulate Matter Tons/Yr:	0
Part. Matter 10 Micrometers and Smllr Tons/Yr:	0

Name:	XOMA (US) LLC
Address:	890 HEINZ
City,State,Zip:	BERKELEY, CA 94710
Year:	2009
County Code:	1
Air Basin:	SF
Facility ID:	12984
Air District Name:	BA
SIC Code:	2836
Air District Name:	BAY AREA AQMD
Community Health Air Pollution Info System:	Not reported

Map ID
Direction
Distance
Elevation | Site | MAP FINDINGS | Database(s) | EDR ID Number
EPA ID Number

XOMA CORPORATION (Continued) **1000142186**

Consolidated Emission Reporting Rule:	Not reported
Total Organic Hydrocarbon Gases Tons/Yr:	0.58099999999999996
Reactive Organic Gases Tons/Yr:	0.2324
Carbon Monoxide Emissions Tons/Yr:	0
NOX - Oxides of Nitrogen Tons/Yr:	0
SOX - Oxides of Sulphur Tons/Yr:	0
Particulate Matter Tons/Yr:	0
Part. Matter 10 Micrometers and Smllr Tons/Yr:	0

Name:	XOMA (US) LLC
Address:	890 HEINZ
City,State,Zip:	BERKELEY, CA 94710
Year:	2010
County Code:	1
Air Basin:	SF
Facility ID:	12984
Air District Name:	BA
SIC Code:	2836
Air District Name:	BAY AREA AQMD
Community Health Air Pollution Info System:	Not reported
Consolidated Emission Reporting Rule:	Not reported
Total Organic Hydrocarbon Gases Tons/Yr:	0.59499999999999997
Reactive Organic Gases Tons/Yr:	0.23799999999999999
Carbon Monoxide Emissions Tons/Yr:	0
NOX - Oxides of Nitrogen Tons/Yr:	0
SOX - Oxides of Sulphur Tons/Yr:	0
Particulate Matter Tons/Yr:	0
Part. Matter 10 Micrometers and Smllr Tons/Yr:	0

Name:	XOMA (US) LLC
Address:	890 HEINZ
City,State,Zip:	BERKELEY, CA 94710
Year:	2011
County Code:	1
Air Basin:	SF
Facility ID:	12984
Air District Name:	BA
SIC Code:	2836
Air District Name:	BAY AREA AQMD
Community Health Air Pollution Info System:	Not reported
Consolidated Emission Reporting Rule:	Not reported
Total Organic Hydrocarbon Gases Tons/Yr:	0.109
Reactive Organic Gases Tons/Yr:	0.0436
Carbon Monoxide Emissions Tons/Yr:	0
NOX - Oxides of Nitrogen Tons/Yr:	0
SOX - Oxides of Sulphur Tons/Yr:	0
Particulate Matter Tons/Yr:	0
Part. Matter 10 Micrometers and Smllr Tons/Yr:	0

Name:	XOMA (US) LLC
Address:	890 HEINZ
City,State,Zip:	BERKELEY, CA 94710
Year:	2012
County Code:	1
Air Basin:	SF
Facility ID:	12984
Air District Name:	BA

Map ID
Direction
Distance
Elevation | Site | MAP FINDINGS | Database(s) | EDR ID Number
EPA ID Number

XOMA CORPORATION (Continued) **1000142186**

SIC Code:	2836
Air District Name:	BAY AREA AQMD
Community Health Air Pollution Info System:	Not reported
Consolidated Emission Reporting Rule:	Not reported
Total Organic Hydrocarbon Gases Tons/Yr:	0.109
Reactive Organic Gases Tons/Yr:	0.0436
Carbon Monoxide Emissions Tons/Yr:	0
NOX - Oxides of Nitrogen Tons/Yr:	0
SOX - Oxides of Sulphur Tons/Yr:	0
Particulate Matter Tons/Yr:	0
Part. Matter 10 Micrometers and Smllr Tons/Yr:	0

Name:	XOMA (US) LLC
Address:	890 HEINZ
City,State,Zip:	BERKELEY, CA 94710
Year:	2013
County Code:	1
Air Basin:	SF
Facility ID:	12984
Air District Name:	BA
SIC Code:	2836
Air District Name:	BAY AREA AQMD
Community Health Air Pollution Info System:	Not reported
Consolidated Emission Reporting Rule:	Not reported
Total Organic Hydrocarbon Gases Tons/Yr:	0.109
Reactive Organic Gases Tons/Yr:	0.0436
Carbon Monoxide Emissions Tons/Yr:	0
NOX - Oxides of Nitrogen Tons/Yr:	0
SOX - Oxides of Sulphur Tons/Yr:	0
Particulate Matter Tons/Yr:	0
Part. Matter 10 Micrometers and Smllr Tons/Yr:	0

Name:	XOMA (US) LLC
Address:	890 HEINZ
City,State,Zip:	BERKELEY, CA 94710
Year:	2014
County Code:	1
Air Basin:	SF
Facility ID:	12984
Air District Name:	BA
SIC Code:	2836
Air District Name:	BAY AREA AQMD
Community Health Air Pollution Info System:	Not reported
Consolidated Emission Reporting Rule:	Not reported
Total Organic Hydrocarbon Gases Tons/Yr:	0.108990334
Reactive Organic Gases Tons/Yr:	0
Carbon Monoxide Emissions Tons/Yr:	0
NOX - Oxides of Nitrogen Tons/Yr:	0
SOX - Oxides of Sulphur Tons/Yr:	0
Particulate Matter Tons/Yr:	0
Part. Matter 10 Micrometers and Smllr Tons/Yr:	0

MAP FINDINGS

Map ID / Direction / Distance / Elevation	Site	Database(s)	EDR ID Number / EPA ID Number
Z182	**CMC ICOS BIOLOGICS INC**	**RCRA-SQG**	**1019327134**
South	**890 HEINZ AVE**	**E MANIFEST**	**CAL000377408**
1/8-1/4	**BERKELEY, CA 94710**		
0.224 mi.			
1185 ft.	**Site 2 of 23 in cluster Z**		

Relative: **Lower**

Actual: **35 ft.**

RCRA Listings:

Date Form Received by Agency:	20160226
Handler Name:	Cmc Icos Biologics, Inc.
Handler Address:	Heinz Ave
Handler City,State,Zip:	BERKELEY, CA 94710
EPA ID:	CAL000377408
Contact Name:	VY NGUYEN
Contact Address:	HEINZ AVE
Contact City,State,Zip:	BERKELEY, CA 94710
Contact Telephone:	510-833-7192
Contact Fax:	Not reported
Contact Email:	VYNGUYEN@CMCBIO.COM
Contact Title:	SITE HEAD
EPA Region:	09
Land Type:	Private
Federal Waste Generator Description:	Small Quantity Generator
Non-Notifier:	Not reported
Biennial Report Cycle:	2015
Accessibility:	Not reported
Active Site Indicator:	Handler Activities
State District Owner:	Not reported
State District:	Not reported
Mailing Address:	HEINZ AVE
Mailing City,State,Zip:	BERKELEY, CA 94710
Owner Name:	Cmc Icos Biologics, Inc.
Owner Type:	Private
Operator Name:	Cmc Icos Biologics, Inc.
Operator Type:	Private
Short-Term Generator Activity:	No
Importer Activity:	No
Mixed Waste Generator:	No
Transporter Activity:	No
Transfer Facility Activity:	No
Recycler Activity with Storage:	No
Small Quantity On-Site Burner Exemption:	No
Smelting Melting and Refining Furnace Exemption:	No
Underground Injection Control:	No
Off-Site Waste Receipt:	No
Universal Waste Indicator:	No
Universal Waste Destination Facility:	No
Federal Universal Waste:	No
Active Site State-Reg Handler:	---
Federal Facility Indicator:	Not reported
Hazardous Secondary Material Indicator:	N
Sub-Part K Indicator:	Not reported
2018 GPRA Permit Baseline:	Not on the Baseline
2018 GPRA Renewals Baseline:	Not on the Baseline
202 GPRA Corrective Action Baseline:	No
Subject to Corrective Action Universe:	No
Non-TSDFs Where RCRA CA has Been Imposed Universe:	No
Corrective Action Priority Ranking:	No NCAPS ranking
Environmental Control Indicator:	No
Institutional Control Indicator:	No

Map ID
Direction
Distance
Elevation | Site | MAP FINDINGS | Database(s) | EDR ID Number
EPA ID Number

CMC ICOS BIOLOGICS INC (Continued) **1019327134**

Human Exposure Controls Indicator:	N/A
Groundwater Controls Indicator:	N/A
Significant Non-Complier Universe:	No
Unaddressed Significant Non-Complier Universe:	No
Addressed Significant Non-Complier Universe:	No
Significant Non-Complier With a Compliance Schedule Universe:	No
Financial Assurance Required:	Not reported
Handler Date of Last Change:	20161104
Recognized Trader-Importer:	No
Recognized Trader-Exporter:	No
Importer of Spent Lead Acid Batteries:	No
Exporter of Spent Lead Acid Batteries:	No
Recycler Activity Without Storage:	No
Manifest Broker:	No
Sub-Part P Indicator:	No

Biennial: List of Years
Year: 2015

Click Here for Biennial Reporting System Data:

Hazardous Waste Summary:

Waste Code:	D001
Waste Description:	Ignitable Waste
Waste Code:	D002
Waste Description:	Corrosive Waste
Waste Code:	D007
Waste Description:	Chromium

Handler - Owner Operator:

Owner/Operator Indicator:	Operator
Owner/Operator Name: CMC ICOS BIOLOGICS, INC.	
Legal Status:	Private
Date Became Current:	20120701
Date Ended Current:	Not reported
Owner/Operator Address:	Not reported
Owner/Operator City,State,Zip:	Not reported
Owner/Operator Telephone:	Not reported
Owner/Operator Telephone Ext:	Not reported
Owner/Operator Fax:	Not reported
Owner/Operator Email:	Not reported
Owner/Operator Indicator:	Owner
Owner/Operator Name: CMC ICOS BIOLOGICS, INC.	
Legal Status:	Private
Date Became Current:	20140101
Date Ended Current:	Not reported
Owner/Operator Address:	890 HEINZ AVE
Owner/Operator City,State,Zip:	BERKELEY, CA 94710
Owner/Operator Telephone:	510-833-7184
Owner/Operator Telephone Ext:	Not reported
Owner/Operator Fax:	Not reported
Owner/Operator Email:	Not reported

Map ID
Direction
Distance
Elevation | Site | MAP FINDINGS | Database(s) | EDR ID Number
EPA ID Number

CMC ICOS BIOLOGICS INC (Continued) **1019327134**

Historic Generators:
- Receive Date: 20160226
- Handler Name: CMC ICOS BIOLOGICS, INC.
- Federal Waste Generator Description: Small Quantity Generator
- State District Owner: Not reported
- Large Quantity Handler of Universal Waste: No
- Recognized Trader Importer: No
- Recognized Trader Exporter: No
- Spent Lead Acid Battery Importer: No
- Spent Lead Acid Battery Exporter: No
- Current Record: Yes
- Non Storage Recycler Activity: Not reported
- Electronic Manifest Broker: Not reported

List of NAICS Codes and Descriptions:
- NAICS Code: 325412
- NAICS Description: PHARMACEUTICAL PREPARATION MANUFACTURING

Facility Has Received Notices of Violations:
- Violations: No Violations Found

Evaluation Action Summary:
- Evaluations: No Evaluations Found

E MANIFEST:
- Manifest Tracking Number: 001717455VES
- Last Updated Date: 20210630
- Shipped Date: 20191230
- Received Date: 20200103
- Manifest Status: Corrected
- Submission Type: DataImage5Copy
- Origin Type: Service
- Generator EPA ID: CAL000377408
- Generator Name: CMC ICOS BIOLOGICS INC
- Generator Mail Street Number: Not reported
- Generator Mail Street 1: 890 HEINZ AVE
- Generator Mail Street 2: Not reported
- Generator Mail City: BERKELEY
- Generator Mail State: CA
- Generator Mail Zip: 94710-2737
- Generator Location Street Number: Not reported
- Generator Location Street 1: 890 HEINZ AVE
- Generator Location Street 2: Not reported
- Generator Location City: BERKELEY
- Generator Location Zip: 94710-2737
- Generator Location State: CA
- Generator Contact Company Name: Not reported
- Designated Facility EPA ID: CAD008302903
- Designated Facility Name: Not reported
- Designated Facility Mail Street Number: 107
- Designated Facility Mail Street 1: Not reported
- Designated Facility Mail Street 2: SOUTH MOTOR AVENUE
- Designated Facility Mail City: AZUSA
- Designated Facility Mail Zip: 91702

Map ID
Direction
Distance
Elevation | Site | MAP FINDINGS | Database(s) | EDR ID Number
EPA ID Number

CMC ICOS BIOLOGICS INC (Continued) **1019327134**

Designated Facility Mail State:	CA
Designated Facility Location Street Number:	1704
Designated Facility Location Street 1:	W FIRST ST
Designated Facility Location Street 2:	Not reported
Designated Facility Location City:	AZUSA
Designated Facility Location Zip:	91702
Designated Facility Location State:	CA
Designated Facility Contact Company Name:	VEOLIA ES TECHNICAL SOLUTIONS LLC
Manifest Residue Indicator:	N
Rejection Indicator:	N

Manifest Tracking Number:	001525456VES
Last Updated Date:	20210901
Shipped Date:	20190206
Received Date:	20190208
Manifest Status:	Corrected
Submission Type:	DataImage5Copy
Origin Type:	Service
Generator EPA ID:	CAL000377408
Generator Name:	CMC ICOS BIOLOGICS INC
Generator Mail Street Number:	Not reported
Generator Mail Street 1:	890 HEINZ AVE
Generator Mail Street 2:	Not reported
Generator Mail City:	BERKELEY
Generator Mail State:	CA
Generator Mail Zip:	94710-2737
Generator Location Street Number:	Not reported
Generator Location Street 1:	890 HEINZ AVE
Generator Location Street 2:	Not reported
Generator Location City:	BERKELEY
Generator Location Zip:	94710-2737
Generator Location State:	CA
Generator Contact Company Name:	Not reported
Designated Facility EPA ID:	CAD008302903
Designated Facility Name:	Not reported
Designated Facility Mail Street Number:	107
Designated Facility Mail Street 1:	Not reported
Designated Facility Mail Street 2:	107 SOUTH MOTOR AVENUE
Designated Facility Mail City:	AZUSA
Designated Facility Mail Zip:	91702
Designated Facility Mail State:	CA
Designated Facility Location Street Number:	1704
Designated Facility Location Street 1:	1704 W FIRST ST
Designated Facility Location Street 2:	Not reported
Designated Facility Location City:	AZUSA
Designated Facility Location Zip:	91702
Designated Facility Location State:	CA
Designated Facility Contact Company Name:	VEOLIA ES TECHNICAL SOLUTIONS LLC
Manifest Residue Indicator:	N
Rejection Indicator:	N

Manifest Tracking Number:	001525457VES
Last Updated Date:	20190226
Shipped Date:	20190206
Received Date:	20190212
Manifest Status:	Signed
Submission Type:	DataImage5Copy

Map ID
Direction
Distance
Elevation | Site | MAP FINDINGS | Database(s) | EDR ID Number
EPA ID Number

CMC ICOS BIOLOGICS INC (Continued) **1019327134**

Origin Type:	Service
Generator EPA ID:	CAL000377408
Generator Name:	CMC ICOS BIOLOGICS INC
Generator Mail Street Number:	Not reported
Generator Mail Street 1:	890 HEINZ AVE
Generator Mail Street 2:	Not reported
Generator Mail City:	BERKELEY
Generator Mail State:	CA
Generator Mail Zip:	94710-2737
Generator Location Street Number:	Not reported
Generator Location Street 1:	890 HEINZ AVE
Generator Location Street 2:	Not reported
Generator Location City:	BERKELEY
Generator Location Zip:	94710-2737
Generator Location State:	CA
Generator Contact Company Name:	Not reported
Designated Facility EPA ID:	CAT080014079
Designated Facility Name:	Not reported
Designated Facility Mail Street Number:	1125
Designated Facility Mail Street 1:	CA94801 CA013US 1125
Designated Facility Mail Street 2:	1125 HENSLEY STREET
Designated Facility Mail City:	RICHMOND
Designated Facility Mail Zip:	94801
Designated Facility Mail State:	CA
Designated Facility Location Street Number:	1125
Designated Facility Location Street 1:	1125 HENSLEY STREET
Designated Facility Location Street 2:	Not reported
Designated Facility Location City:	RICHMOND
Designated Facility Location Zip:	94801-2118
Designated Facility Location State:	CA
Designated Facility Contact Company Name:	VEOLIA ES TECHNICAL SOLUTIONS LLC RICHMOND
Manifest Residue Indicator:	N
Rejection Indicator:	N

Manifest Tracking Number:	001517591VES
Last Updated Date:	20200110
Shipped Date:	20191230
Received Date:	20191231
Manifest Status:	Signed
Submission Type:	DataImage5Copy
Origin Type:	Service
Generator EPA ID:	CAL000377408
Generator Name:	CMC ICOS BIOLOGICS INC
Generator Mail Street Number:	Not reported
Generator Mail Street 1:	890 HEINZ AVE
Generator Mail Street 2:	Not reported
Generator Mail City:	BERKELEY
Generator Mail State:	CA
Generator Mail Zip:	94710-2737
Generator Location Street Number:	Not reported
Generator Location Street 1:	890 HEINZ AVE
Generator Location Street 2:	Not reported
Generator Location City:	BERKELEY
Generator Location Zip:	94710-2737
Generator Location State:	CA
Generator Contact Company Name:	Not reported
Designated Facility EPA ID:	CAT080014079

Map ID
Direction
Distance
Elevation | Site | MAP FINDINGS | Database(s) | EDR ID Number
EPA ID Number

CMC ICOS BIOLOGICS INC (Continued) **1019327134**

Designated Facility Name:	Not reported
Designated Facility Mail Street Number:	1125
Designated Facility Mail Street 1:	CA94801 CA013US 1125
Designated Facility Mail Street 2:	HENSLEY STREET
Designated Facility Mail City:	RICHMOND
Designated Facility Mail Zip:	94801
Designated Facility Mail State:	CA
Designated Facility Location Street Number:	1125
Designated Facility Location Street 1:	HENSLEY STREET
Designated Facility Location Street 2:	Not reported
Designated Facility Location City:	RICHMOND
Designated Facility Location Zip:	94801-2118
Designated Facility Location State:	CA
Designated Facility Contact Company Name:	VEOLIA ES TECHNICAL SOLUTIONS LLC RICHMOND
Manifest Residue Indicator:	N
Rejection Indicator:	N

Manifest Tracking Number:	001517818VES
Last Updated Date:	20210630
Shipped Date:	20191230
Received Date:	20200103
Manifest Status:	Corrected
Submission Type:	DataImage5Copy
Origin Type:	Service
Generator EPA ID:	CAL000377408
Generator Name:	CMC ICOS BIOLOGICS INC
Generator Mail Street Number:	Not reported
Generator Mail Street 1:	890 HEINZ AVE
Generator Mail Street 2:	Not reported
Generator Mail City:	BERKELEY
Generator Mail State:	CA
Generator Mail Zip:	94710-2737
Generator Location Street Number:	Not reported
Generator Location Street 1:	890 HEINZ AVE
Generator Location Street 2:	Not reported
Generator Location City:	BERKELEY
Generator Location Zip:	94710-2737
Generator Location State:	CA
Generator Contact Company Name:	Not reported
Designated Facility EPA ID:	CAD008302903
Designated Facility Name:	Not reported
Designated Facility Mail Street Number:	107
Designated Facility Mail Street 1:	Not reported
Designated Facility Mail Street 2:	SOUTH MOTOR AVENUE
Designated Facility Mail City:	AZUSA
Designated Facility Mail Zip:	91702
Designated Facility Mail State:	CA
Designated Facility Location Street Number:	1704
Designated Facility Location Street 1:	W FIRST ST
Designated Facility Location Street 2:	Not reported
Designated Facility Location City:	AZUSA
Designated Facility Location Zip:	91702
Designated Facility Location State:	CA
Designated Facility Contact Company Name:	VEOLIA ES TECHNICAL SOLUTIONS LLC
Manifest Residue Indicator:	N
Rejection Indicator:	N

Map ID
Direction
Distance
Elevation | Site | MAP FINDINGS | Database(s) | EDR ID Number
EPA ID Number

CMC ICOS BIOLOGICS INC (Continued) **1019327134**

Manifest Tracking Number:	001517819VES
Last Updated Date:	20200110
Shipped Date:	20191230
Received Date:	20191231
Manifest Status:	Signed
Submission Type:	DataImage5Copy
Origin Type:	Service
Generator EPA ID:	CAL000377408
Generator Name:	CMC ICOS BIOLOGICS INC
Generator Mail Street Number:	Not reported
Generator Mail Street 1:	890 HEINZ AVE
Generator Mail Street 2:	Not reported
Generator Mail City:	BERKELEY
Generator Mail State:	CA
Generator Mail Zip:	94710-2737
Generator Location Street Number:	Not reported
Generator Location Street 1:	890 HEINZ AVE
Generator Location Street 2:	Not reported
Generator Location City:	BERKELEY
Generator Location Zip:	94710-2737
Generator Location State:	CA
Generator Contact Company Name:	Not reported
Designated Facility EPA ID:	CAT080014079
Designated Facility Name:	Not reported
Designated Facility Mail Street Number:	1125
Designated Facility Mail Street 1:	CA94801 CA013US 1125
Designated Facility Mail Street 2:	HENSLEY STREET
Designated Facility Mail City:	RICHMOND
Designated Facility Mail Zip:	94801
Designated Facility Mail State:	CA
Designated Facility Location Street Number:	1125
Designated Facility Location Street 1:	HENSLEY STREET
Designated Facility Location Street 2:	Not reported
Designated Facility Location City:	RICHMOND
Designated Facility Location Zip:	94801-2118
Designated Facility Location State:	CA
Designated Facility Contact Company Name:	VEOLIA ES TECHNICAL SOLUTIONS LLC RICHMOND
Manifest Residue Indicator:	N
Rejection Indicator:	N

Manifest Tracking Number:	001518732VES
Last Updated Date:	20180918
Shipped Date:	20180906
Received Date:	20180913
Manifest Status:	Signed
Submission Type:	DataImage5Copy
Origin Type:	Service
Generator EPA ID:	CAL000377408
Generator Name:	CMC ICOS BIOLOGICS INC
Generator Mail Street Number:	Not reported
Generator Mail Street 1:	890 HEINZ AVE
Generator Mail Street 2:	Not reported
Generator Mail City:	BERKELEY
Generator Mail State:	CA
Generator Mail Zip:	94710-2737
Generator Location Street Number:	Not reported
Generator Location Street 1:	890 HEINZ AVE

Map ID
Direction
Distance
Elevation | Site | MAP FINDINGS | Database(s) | EDR ID Number
EPA ID Number

CMC ICOS BIOLOGICS INC (Continued) **1019327134**

Generator Location Street 2:	Not reported
Generator Location City:	BERKELEY
Generator Location Zip:	94710-2737
Generator Location State:	CA
Generator Contact Company Name:	Not reported
Designated Facility EPA ID:	CAD008302903
Designated Facility Name:	Not reported
Designated Facility Mail Street Number:	107
Designated Facility Mail Street 1:	Not reported
Designated Facility Mail Street 2:	107 SOUTH MOTOR AVENUE
Designated Facility Mail City:	AZUSA
Designated Facility Mail Zip:	91702
Designated Facility Mail State:	CA
Designated Facility Location Street Number:	107
Designated Facility Location Street 1:	107 SOUTH MOTOR AVENUE
Designated Facility Location Street 2:	Not reported
Designated Facility Location City:	IRWINDALE
Designated Facility Location Zip:	91702
Designated Facility Location State:	CA
Designated Facility Contact Company Name:	VEOLIA ES TECHNICAL SOLUTIONS LLC
Manifest Residue Indicator:	N
Rejection Indicator:	N

Manifest Tracking Number:	001723128VES
Last Updated Date:	20210812
Shipped Date:	20190723
Received Date:	20190726
Manifest Status:	Corrected
Submission Type:	DataImage5Copy
Origin Type:	Service
Generator EPA ID:	CAL000377408
Generator Name:	CMC ICOS BIOLOGICS INC
Generator Mail Street Number:	Not reported
Generator Mail Street 1:	890 HEINZ AVE
Generator Mail Street 2:	Not reported
Generator Mail City:	BERKELEY
Generator Mail State:	CA
Generator Mail Zip:	94710-2737
Generator Location Street Number:	Not reported
Generator Location Street 1:	890 HEINZ AVE
Generator Location Street 2:	Not reported
Generator Location City:	BERKELEY
Generator Location Zip:	94710-2737
Generator Location State:	CA
Generator Contact Company Name:	Not reported
Designated Facility EPA ID:	CAD008302903
Designated Facility Name:	Not reported
Designated Facility Mail Street Number:	107
Designated Facility Mail Street 1:	Not reported
Designated Facility Mail Street 2:	107 SOUTH MOTOR AVENUE
Designated Facility Mail City:	AZUSA
Designated Facility Mail Zip:	91702
Designated Facility Mail State:	CA
Designated Facility Location Street Number:	1704
Designated Facility Location Street 1:	1704 W FIRST ST
Designated Facility Location Street 2:	Not reported
Designated Facility Location City:	AZUSA

Map ID
Direction
Distance
Elevation | Site | MAP FINDINGS | Database(s) | EDR ID Number
EPA ID Number

CMC ICOS BIOLOGICS INC (Continued) **1019327134**

Designated Facility Location Zip: 91702
Designated Facility Location State: CA
Designated Facility Contact Company Name: VEOLIA ES TECHNICAL SOLUTIONS LLC
Manifest Residue Indicator: N
Rejection Indicator: N

Federal Waste:
Manifest Tracking Number: 001723128VES
Waste Line Number: 1
Federal Waste Code: D001
Federal Waste: IGNITABLE WASTE

Manifest Tracking Number: 001723128VES
Waste Line Number: 1
Federal Waste Code: F003
Federal Waste: THE FOLLOWING SPENT NONHALOGENATED SOLVENTS: XYLENE, ACETONE, ETHYL ACETATE, ETHYL BENZENE, ETHYL ETHER, METHYL ISOBUTYL KETONE, N-BUTYL ALCOHOL, CYCLOHEXANONE, AND METHANOL; ALL SPENT SOLVENT MIXTURES/BLENDS CONTAINING, BEFORE USE, ONLY THE ABOVE SPENT NONHALOGENATED SOLVENTS; AND ALL SPENT SOLVENT MIXTURES/BLENDS CONTAINING, BEFORE USE, ONE OR MORE OF THE ABOVE NONHALOGENATED SOLVENTS, AND A TOTAL OF TEN PERCENT OR MORE (BY VOLUME) OF ONE OR MORE OF THOSE SOLVENTS LISTED IN F001, F002, F004, AND F005; AND STILL BOTTOMS FROM THE RECOVERY OF THESE SPENT SOLVENTS AND SPENT SOLVENT MIXTURES.

Manifest Tracking Number: 001723128VES
Waste Line Number: 2
Federal Waste Code: D001
Federal Waste: IGNITABLE WASTE

Manifest Tracking Number: 001723128VES
Waste Line Number: 2
Federal Waste Code: D002
Federal Waste: CORROSIVE WASTE

Manifest Tracking Number: 001723128VES
Waste Line Number: 4
Federal Waste Code: D002
Federal Waste: CORROSIVE WASTE

Manifest Tracking Number: 001723128VES
Waste Line Number: 5
Federal Waste Code: D001
Federal Waste: IGNITABLE WASTE

Manifest Tracking Number: 001723128VES
Waste Line Number: 5
Federal Waste Code: D002
Federal Waste: CORROSIVE WASTE

Manifest Tracking Number: 001723128VES
Waste Line Number: 6
Federal Waste Code: D002
Federal Waste: CORROSIVE WASTE

Map ID
Direction
Distance
Elevation | Site | MAP FINDINGS | Database(s) | EDR ID Number
EPA ID Number

CMC ICOS BIOLOGICS INC (Continued) **1019327134**

State Waste:
Manifest Tracking Number: 001723128VES
Waste Line Number: 1
State Waste Code Owner: CA
State Waste Code: 331
State Waste: Off-specification, aged, or surplus organics

Manifest Tracking Number: 001723128VES
Waste Line Number: 2
State Waste Code Owner: CA
State Waste Code: 331
State Waste: Off-specification, aged, or surplus organics

Manifest Tracking Number: 001723128VES
Waste Line Number: 3
State Waste Code Owner: CA
State Waste Code: 331
State Waste: Off-specification, aged, or surplus organics

Manifest Tracking Number: 001723128VES
Waste Line Number: 4
State Waste Code Owner: CA
State Waste Code: 122
State Waste: Alkaline solution without metals (pH > 12.5

Manifest Tracking Number: 001723128VES
Waste Line Number: 5
State Waste Code Owner: CA
State Waste Code: 331
State Waste: Off-specification, aged, or surplus organics

Manifest Tracking Number: 001723128VES
Waste Line Number: 6
State Waste Code Owner: CA
State Waste Code: 791
State Waste: Liquids with pH < =2

Manifest Tracking Number: 001723128VES
Waste Line Number: 7
State Waste Code Owner: CA
State Waste Code: 331
State Waste: Off-specification, aged, or surplus organics

Transporter:
Manifest Tracking Number: 001723128VES
Transporter Line Number: 1
Transporter EPA ID: NJD080631369
Transporter Name: Veolia Es Technical Solutions

Manifest Tracking Number: 001723128VES
Transporter Line Number: 2
Transporter EPA ID: MOD095038998
Transporter Name: Tristate Motor Transit Co.

Waste Line:
Manifest Tracking Number: 001723128VES

Map ID
Direction
Distance
Elevation | Site | MAP FINDINGS | Database(s) | EDR ID Number
EPA ID Number

CMC ICOS BIOLOGICS INC (Continued) **1019327134**

Waste Line Number:	1
U.S. DOT Hazardous Indicator:	Y
U.S. DOT ID Number:	UN1993
U.S. DOT Description:	Un1993, Waste Flammable Liquids, N.O.S., (1-Propanol, Reagent Alcohol), 3, Ii
Non-Hazardous Waste Description:	Not reported
Number of Containers:	1
Container Type Code:	DM
Container Type Description:	Metal drums, barrels, kegs
Waste Quantity:	250
Quantity Unit of Measure Code:	P
Quantity Unit of Measure Description:	Pounds
Waste Quantity, in Tons:	0.125
Acute Waste Quantity, in Tons:	0
Non-Acute Waste Quantity, in Tons:	0.125
Waste Quantity, in Kilograms:	113.37875
Acute Waste Quantity, in Kilograms:	0
Non-Acute Waste Quantity, in Kilorgrams:	113.37875
Management Method Code:	H061
Management Method Description:	FUEL BLENDING
Waste Residue Indicator:	N
Quantity Discrepancy Indicator:	N
Waste Type Discrepancy Indicator:	N
Waste Density:	Not reported
Waste Density Unit of Measure Code:	Not reported
Waste Density Unit of Measure Description:	Not reported
Form Code:	Not reported
Form Code Description:	Not reported
Source Code:	Not reported
Source Code Description:	Not reported
Waste Minimization Code:	Not reported
Waste Minimization Code Description:	Not reported
Consent Number:	Not reported
EPA Waste Indicator:	Y

Manifest Tracking Number:	001723128VES
Waste Line Number:	2
U.S. DOT Hazardous Indicator:	Y
U.S. DOT ID Number:	UN2014
U.S. DOT Description:	Un2014, Waste Hydrogen Peroxide, Aqueous Solutions, 5.1 (8), Ii
Non-Hazardous Waste Description:	Not reported
Number of Containers:	1
Container Type Code:	DF
Container Type Description:	Fiberboard or plastic drums, barrels, kegs
Waste Quantity:	100
Quantity Unit of Measure Code:	P
Quantity Unit of Measure Description:	Pounds
Waste Quantity, in Tons:	0.05
Acute Waste Quantity, in Tons:	0
Non-Acute Waste Quantity, in Tons:	0.05
Waste Quantity, in Kilograms:	45.3515
Acute Waste Quantity, in Kilograms:	0
Non-Acute Waste Quantity, in Kilorgrams:	45.3515
Management Method Code:	H141
Management Method Description:	STORAGE, BULKING AND/OR TRANSFER OFF SITE
Waste Residue Indicator:	N
Quantity Discrepancy Indicator:	N

Map ID
Direction
Distance
Elevation | Site | MAP FINDINGS | Database(s) | EDR ID Number
EPA ID Number

CMC ICOS BIOLOGICS INC (Continued) **1019327134**

Waste Type Discrepancy Indicator:	N
Waste Density:	Not reported
Waste Density Unit of Measure Code:	Not reported
Waste Density Unit of Measure Description:	Not reported
Form Code:	Not reported
Form Code Description:	Not reported
Source Code:	Not reported
Source Code Description:	Not reported
Waste Minimization Code:	Not reported
Waste Minimization Code Description:	Not reported
Consent Number:	Not reported
EPA Waste Indicator:	Y
Manifest Tracking Number:	001723128VES
Waste Line Number:	3
U.S. DOT Hazardous Indicator:	Y
U.S. DOT ID Number:	UN2810
U.S. DOT Description:	Un2810, Toxic Liquids, Organic, N.O.S., (Trypan(E) Blue, 1,4-Benzoquinone Solution), 6.1, Ii
Non-Hazardous Waste Description:	Not reported
Number of Containers:	1
Container Type Code:	DF
Container Type Description:	Fiberboard or plastic drums, barrels, kegs
Waste Quantity:	40
Quantity Unit of Measure Code:	P
Quantity Unit of Measure Description:	Pounds
Waste Quantity, in Tons:	0.02
Acute Waste Quantity, in Tons:	0
Non-Acute Waste Quantity, in Tons:	0.02
Waste Quantity, in Kilograms:	18.1406
Acute Waste Quantity, in Kilograms:	0
Non-Acute Waste Quantity, in Kilorgrams:	18.1406
Management Method Code:	H141
Management Method Description:	STORAGE, BULKING AND/OR TRANSFER OFF SITE
Waste Residue Indicator:	N
Quantity Discrepancy Indicator:	N
Waste Type Discrepancy Indicator:	N
Waste Density:	Not reported
Waste Density Unit of Measure Code:	Not reported
Waste Density Unit of Measure Description:	Not reported
Form Code:	Not reported
Form Code Description:	Not reported
Source Code:	Not reported
Source Code Description:	Not reported
Waste Minimization Code:	Not reported
Waste Minimization Code Description:	Not reported
Consent Number:	Not reported
EPA Waste Indicator:	N
Manifest Tracking Number:	001723128VES
Waste Line Number:	4
U.S. DOT Hazardous Indicator:	Y
U.S. DOT ID Number:	UN1824
U.S. DOT Description:	Un1824, Waste Sodium Hydroxide Solution, (Sodium Hydroxide Solution, Water Balanced), 8, Ii
Non-Hazardous Waste Description:	Not reported
Number of Containers:	3

Map ID
Direction
Distance
Elevation | Site | MAP FINDINGS | Database(s) | EDR ID Number
EPA ID Number

CMC ICOS BIOLOGICS INC (Continued) **1019327134**

Container Type Code:	DM
Container Type Description:	Metal drums, barrels, kegs
Waste Quantity:	800
Quantity Unit of Measure Code:	P
Quantity Unit of Measure Description:	Pounds
Waste Quantity, in Tons:	0.4
Acute Waste Quantity, in Tons:	0
Non-Acute Waste Quantity, in Tons:	0.4
Waste Quantity, in Kilograms:	362.812
Acute Waste Quantity, in Kilograms:	0
Non-Acute Waste Quantity, in Kilorgrams:	362.812
Management Method Code:	H141
Management Method Description:	STORAGE, BULKING AND/OR TRANSFER OFF SITE
Waste Residue Indicator:	N
Quantity Discrepancy Indicator:	N
Waste Type Discrepancy Indicator:	N
Waste Density:	Not reported
Waste Density Unit of Measure Code:	Not reported
Waste Density Unit of Measure Description:	Not reported
Form Code:	Not reported
Form Code Description:	Not reported
Source Code:	Not reported
Source Code Description:	Not reported
Waste Minimization Code:	Not reported
Waste Minimization Code Description:	Not reported
Consent Number:	Not reported
EPA Waste Indicator:	Y
Manifest Tracking Number:	001723128VES
Waste Line Number:	5
U.S. DOT Hazardous Indicator:	Y
U.S. DOT ID Number:	UN2789
U.S. DOT Description:	Un2789, Waste Acetic Acid, Glacial With More Than 80 Percent Acid, By Mass, 8 (3), Ii
Non-Hazardous Waste Description:	Not reported
Number of Containers:	1
Container Type Code:	DF
Container Type Description:	Fiberboard or plastic drums, barrels, kegs
Waste Quantity:	120
Quantity Unit of Measure Code:	P
Quantity Unit of Measure Description:	Pounds
Waste Quantity, in Tons:	0.06
Acute Waste Quantity, in Tons:	0
Non-Acute Waste Quantity, in Tons:	0.06
Waste Quantity, in Kilograms:	54.4218
Acute Waste Quantity, in Kilograms:	0
Non-Acute Waste Quantity, in Kilorgrams:	54.4218
Management Method Code:	H141
Management Method Description:	STORAGE, BULKING AND/OR TRANSFER OFF SITE
Waste Residue Indicator:	N
Quantity Discrepancy Indicator:	N
Waste Type Discrepancy Indicator:	N
Waste Density:	Not reported
Waste Density Unit of Measure Code:	Not reported
Waste Density Unit of Measure Description:	Not reported
Form Code:	Not reported
Form Code Description:	Not reported

Map ID
Direction
Distance
Elevation | Site | MAP FINDINGS | Database(s) | EDR ID Number
EPA ID Number

CMC ICOS BIOLOGICS INC (Continued) **1019327134**

Source Code:	Not reported
Source Code Description:	Not reported
Waste Minimization Code:	Not reported
Waste Minimization Code Description:	Not reported
Consent Number:	Not reported
EPA Waste Indicator:	Y
Manifest Tracking Number:	001723128VES
Waste Line Number:	6
U.S. DOT Hazardous Indicator:	Y
U.S. DOT ID Number:	UN3264
U.S. DOT Description:	Un3264, Waste Corrosive Liquid, Acidic, Inorganic, N.O.S., (Hydrochloric Acid Solution, Sulfuric Acid), 8, Ii
Non-Hazardous Waste Description:	Not reported
Number of Containers:	1
Container Type Code:	DM
Container Type Description:	Metal drums, barrels, kegs
Waste Quantity:	150
Quantity Unit of Measure Code:	P
Quantity Unit of Measure Description:	Pounds
Waste Quantity, in Tons:	0.075
Acute Waste Quantity, in Tons:	0
Non-Acute Waste Quantity, in Tons:	0.075
Waste Quantity, in Kilograms:	68.02725
Acute Waste Quantity, in Kilograms:	0
Non-Acute Waste Quantity, in Kilorgrams:	68.02725
Management Method Code:	H141
Management Method Description:	STORAGE, BULKING AND/OR TRANSFER OFF SITE
Waste Residue Indicator:	N
Quantity Discrepancy Indicator:	N
Waste Type Discrepancy Indicator:	N
Waste Density:	Not reported
Waste Density Unit of Measure Code:	Not reported
Waste Density Unit of Measure Description:	Not reported
Form Code:	Not reported
Form Code Description:	Not reported
Source Code:	Not reported
Source Code Description:	Not reported
Waste Minimization Code:	Not reported
Waste Minimization Code Description:	Not reported
Consent Number:	Not reported
EPA Waste Indicator:	Y
Manifest Tracking Number:	001723128VES
Waste Line Number:	7
U.S. DOT Hazardous Indicator:	Y
U.S. DOT ID Number:	NA3082
U.S. DOT Description:	Na3082, Hazardous Waste, Liquid, N.O.S., (Triton X-100, Sodium Carbonate, Anhydrous), 9, Iii
Non-Hazardous Waste Description:	Not reported
Number of Containers:	1
Container Type Code:	DF
Container Type Description:	Fiberboard or plastic drums, barrels, kegs
Waste Quantity:	30
Quantity Unit of Measure Code:	P
Quantity Unit of Measure Description:	Pounds
Waste Quantity, in Tons:	0.015

MAP FINDINGS

Map ID / Direction / Distance / Elevation | Site | Database(s) | EDR ID Number / EPA ID Number

CMC ICOS BIOLOGICS INC (Continued) **1019327134**

Acute Waste Quantity, in Tons:	0
Non-Acute Waste Quantity, in Tons:	0.015
Waste Quantity, in Kilograms:	13.60545
Acute Waste Quantity, in Kilograms:	0
Non-Acute Waste Quantity, in Kilorgrams:	13.60545
Management Method Code:	H141
Management Method Description:	STORAGE, BULKING AND/OR TRANSFER OFF SITE
Waste Residue Indicator:	N
Quantity Discrepancy Indicator:	N
Waste Type Discrepancy Indicator:	N
Waste Density:	Not reported
Waste Density Unit of Measure Code:	Not reported
Waste Density Unit of Measure Description:	Not reported
Form Code:	Not reported
Form Code Description:	Not reported
Source Code:	Not reported
Source Code Description:	Not reported
Waste Minimization Code:	Not reported
Waste Minimization Code Description:	Not reported
Consent Number:	Not reported
EPA Waste Indicator:	N

Z183 **XOMA CORPORATION** **UST** **U003805209**
South **830 HEINZ AVE** **SWEEPS UST** **N/A**
1/8-1/4 **BERKELEY, CA 94710**
0.225 mi.
1187 ft. **Site 3 of 23 in cluster Z**

Relative: **Lower**
Actual: **34 ft.**

UST:

Name:	XOMA CORPORATION
Address:	830 HEINZ AVE
City,State,Zip:	BERKELEY, CA 94710
Facility ID:	354
Permitting Agency:	BERKELEY, CITY OF
CERSID:	Not reported
Latitude:	37.8544338
Longitude:	-122.2918854
Owner type:	Not reported
Facility type:	Not reported
Num of inuse ust:	Not reported
Num of closed ust:	Not reported
Num of oos ust:	Not reported
Epa region:	Not reported
Tribal lands:	Not reported
Tank owner name:	Not reported
Tank owner mailing address:	Not reported
Tank owner mailing city:	Not reported
Tank owner mailing zip:	Not reported
Tank owner mailing state:	Not reported
Tank operator name:	Not reported
Tank operator mailing address:	Not reported
Tank operator mailing city:	Not reported
Tank operator mailing zip:	Not reported
Tank operator mailing state:	Not reported
Tankidnumber:	Not reported
Tank status:	Not reported
Tank configuration:	Not reported
Tank closure date:	Not reported

Map ID
Direction
Distance
Elevation | Site | MAP FINDINGS | Database(s) | EDR ID Number
EPA ID Number

XOMA CORPORATION (Continued) **U003805209**

Tank installation date:	Not reported
Tank num of compartments:	Not reported
Tank contents:	Not reported
Tank capacity gallons:	Not reported
Tank type:	Not reported
Tank pc construction:	Not reported
Tank pwpiping construction:	Not reported
Tank piping type:	Not reported
Tank piping construction:	Not reported
Tank sacrificial anode:	Not reported
Tank cp impressed current:	Not reported
Tank cp shutoff:	Not reported
Tank alarms:	Not reported
Tank ball float:	Not reported
Tank spill bucket:	Not reported

SWEEPS UST:

Name:	XOMA CORPORATION
Address:	830 HEINZ AVE
City:	BERKELEY
Status:	Not reported
Comp Number:	68855
Number:	Not reported
Board Of Equalization:	Not reported
Referral Date:	Not reported
Action Date:	Not reported
Created Date:	Not reported
Owner Tank Id:	Not reported
SWRCB Tank Id:	01-020-068855-000001
Tank Status:	Not reported
Capacity:	2000
Active Date:	Not reported
Tank Use:	UNKNOWN
STG:	PRODUCT
Content:	Not reported
Number Of Tanks:	1

U184 **LIGHTING RESOURCES INC** **RCRA NonGen / NLR** **1001075542**
South **814 HEINZ ST BLDG NO 4** **FINDS** **CAR000006304**
1/8-1/4 **BERKELEY, CA 94710** **ECHO**
0.225 mi.
1188 ft. **Site 11 of 22 in cluster U**

Relative:
Lower

Actual:
34 ft.

RCRA Listings:

Date Form Received by Agency:	20090730
Handler Name:	Lighting Resources Inc
Handler Address:	Heinz St Bldg No 4
Handler City,State,Zip:	BERKELEY, CA 94710
EPA ID:	CAR000006304
Contact Name:	JEROLD BALCH
Contact Address:	1522 E VICTROY ST STE 2
Contact City,State,Zip:	PHOENIX, AZ 85040
Contact Telephone:	602-276-4278
Contact Fax:	Not reported
Contact Email:	Not reported
Contact Title:	Not reported
EPA Region:	09

Map ID
Direction
Distance
Elevation | Site | MAP FINDINGS | Database(s) | EDR ID Number
EPA ID Number

LIGHTING RESOURCES INC (Continued) **1001075542**

Land Type:	Private
Federal Waste Generator Description:	Not a generator, verified
Non-Notifier:	Not reported
Biennial Report Cycle:	Not reported
Accessibility:	Not reported
Active Site Indicator:	Not reported
State District Owner:	Not reported
State District:	Not reported
Mailing Address:	E VICTROY ST STE 2
Mailing City,State,Zip:	PHOENIX, AZ 85040
Owner Name:	Lighting Resources Inc
Owner Type:	Private
Operator Name:	Not reported
Operator Type:	Not reported
Short-Term Generator Activity:	No
Importer Activity:	No
Mixed Waste Generator:	No
Transporter Activity:	No
Transfer Facility Activity:	No
Recycler Activity with Storage:	No
Small Quantity On-Site Burner Exemption:	No
Smelting Melting and Refining Furnace Exemption:	No
Underground Injection Control:	No
Off-Site Waste Receipt:	No
Universal Waste Indicator:	No
Universal Waste Destination Facility:	No
Federal Universal Waste:	No
Active Site State-Reg Handler:	---
Federal Facility Indicator:	Not reported
Hazardous Secondary Material Indicator:	N
Sub-Part K Indicator:	Not reported
2018 GPRA Permit Baseline:	Not on the Baseline
2018 GPRA Renewals Baseline:	Not on the Baseline
202 GPRA Corrective Action Baseline:	No
Subject to Corrective Action Universe:	No
Non-TSDFs Where RCRA CA has Been Imposed Universe:	No
Corrective Action Priority Ranking:	No NCAPS ranking
Environmental Control Indicator:	No
Institutional Control Indicator:	No
Human Exposure Controls Indicator:	N/A
Groundwater Controls Indicator:	N/A
Significant Non-Complier Universe:	No
Unaddressed Significant Non-Complier Universe:	No
Addressed Significant Non-Complier Universe:	No
Significant Non-Complier With a Compliance Schedule Universe:	No
Financial Assurance Required:	Not reported
Handler Date of Last Change:	20100727
Recognized Trader-Importer:	No
Recognized Trader-Exporter:	No
Importer of Spent Lead Acid Batteries:	No
Exporter of Spent Lead Acid Batteries:	No
Recycler Activity Without Storage:	No
Manifest Broker:	No
Sub-Part P Indicator:	No

Map ID
Direction
Distance
Elevation | Site | MAP FINDINGS | Database(s) | EDR ID Number
EPA ID Number

LIGHTING RESOURCES INC (Continued) **1001075542**

Handler - Owner Operator:
Owner/Operator Indicator: Owner
Owner/Operator Name: LIGHTING RESOURCES INC
Legal Status: Private
Date Became Current: Not reported
Date Ended Current: Not reported
Owner/Operator Address: 1522 E VICTORY ST STE 2
Owner/Operator City,State,Zip: PHOENIX, AZ 85040
Owner/Operator Telephone: 602-276-4278
Owner/Operator Telephone Ext: Not reported
Owner/Operator Fax: Not reported
Owner/Operator Email: Not reported

Owner/Operator Indicator: Owner
Owner/Operator Name: LIGHTING RESOURCES INC
Legal Status: Private
Date Became Current: Not reported
Date Ended Current: Not reported
Owner/Operator Address: 1522 E VICTORY ST STE 2
Owner/Operator City,State,Zip: PHOENIX, AZ 85040
Owner/Operator Telephone: 602-276-4278
Owner/Operator Telephone Ext: Not reported
Owner/Operator Fax: Not reported
Owner/Operator Email: Not reported

Historic Generators:
Receive Date: 20090730
Handler Name: LIGHTING RESOURCES INC
Federal Waste Generator Description: Not a generator, verified
State District Owner: Not reported
Large Quantity Handler of Universal Waste: No
Recognized Trader Importer: No
Recognized Trader Exporter: No
Spent Lead Acid Battery Importer: No
Spent Lead Acid Battery Exporter: No
Current Record: Yes
Non Storage Recycler Activity: Not reported
Electronic Manifest Broker: Not reported

Receive Date: 19951206
Handler Name: LIGHTING RESOURCES INC
Federal Waste Generator Description: Not a generator, verified
State District Owner: Not reported
Large Quantity Handler of Universal Waste: No
Recognized Trader Importer: No
Recognized Trader Exporter: No
Spent Lead Acid Battery Importer: No
Spent Lead Acid Battery Exporter: No
Current Record: No
Non Storage Recycler Activity: Not reported
Electronic Manifest Broker: Not reported

List of NAICS Codes and Descriptions:
NAICS Codes: No NAICS Codes Found

MAP FINDINGS

Map ID / Direction / Distance / Elevation	Site	Database(s)	EDR ID Number / EPA ID Number

LIGHTING RESOURCES INC (Continued) **1001075542**

Facility Has Received Notices of Violations:
Violations: No Violations Found

Evaluation Action Summary:
Evaluations: No Evaluations Found

FINDS:
Registry ID: 110002908426

Click Here for FRS Facility Detail Report:

Environmental Interest/Information System:
The Resource Conservation and Recovery Act Information System (RCRAInfo) is EPA's comprehensive information system in support of the Resource Conservation and Recovery Act (RCRA) of 1976 and the Hazardous and Solid Waste Amendments (HSWA) of 1984. It tracks many types of information about generators, transporters, treaters, storers, and disposers of hazardous waste.

Click this hyperlink while viewing on your computer to access additional FINDS: detail in the EDR Site Report.

ECHO:

Envid:	1001075542
Registry ID:	110002908426
DFR URL:	http://echo.epa.gov/detailed-facility-report?fid=110002908426
Name:	LIGHTING RESOURCES INC
Address:	814 HEINZ ST BLDG NO 4
City,State,Zip:	BERKELEY, CA 94710

Z185 **SARATOGA ENERGY RESEARCH PARTNERS** **RCRA NonGen / NLR** **1024851196**
South **820 HEINZ AVE** **CAL000409487**
1/8-1/4 **BERKELEY, CA 94710**
0.225 mi.
1188 ft. **Site 4 of 23 in cluster Z**

Relative:
Lower

Actual:
34 ft.

RCRA Listings:

Date Form Received by Agency:	20150820
Handler Name:	Saratoga Energy Research Partners
Handler Address:	820 Heinz Ave
Handler City,State,Zip:	BERKELEY, CA 94710
EPA ID:	CAL000409487
Contact Name:	DREW L. REID
Contact Address:	820 HEINZ AVE
Contact City,State,Zip:	BERKELEY, CA 94710
Contact Telephone:	510-409-7499
Contact Fax:	999-999-9999
Contact Email:	DREW@SARATOGA-ENERGY.COM
Contact Title:	Not reported
EPA Region:	09
Land Type:	Not reported
Federal Waste Generator Description:	Not a generator, verified
Non-Notifier:	Not reported
Biennial Report Cycle:	Not reported
Accessibility:	Not reported
Active Site Indicator:	Handler Activities

Map ID
Direction
Distance
Elevation | Site | MAP FINDINGS | Database(s) | EDR ID Number
EPA ID Number

SARATOGA ENERGY RESEARCH PARTNERS (Continued) **1024851196**

State District Owner:	Not reported
State District:	Not reported
Mailing Address:	PO BOX 707
Mailing City,State,Zip:	ORINDA, CA 94563
Owner Name:	Kenneth Reid
Owner Type:	Other
Operator Name:	Drew L. Reid
Operator Type:	Other
Short-Term Generator Activity:	No
Importer Activity:	No
Mixed Waste Generator:	No
Transporter Activity:	No
Transfer Facility Activity:	No
Recycler Activity with Storage:	No
Small Quantity On-Site Burner Exemption:	No
Smelting Melting and Refining Furnace Exemption:	No
Underground Injection Control:	No
Off-Site Waste Receipt:	No
Universal Waste Indicator:	Yes
Universal Waste Destination Facility:	Yes
Federal Universal Waste:	No
Active Site State-Reg Handler:	---
Federal Facility Indicator:	Not reported
Hazardous Secondary Material Indicator:	N
Sub-Part K Indicator:	Not reported
2018 GPRA Permit Baseline:	Not on the Baseline
2018 GPRA Renewals Baseline:	Not on the Baseline
202 GPRA Corrective Action Baseline:	No
Subject to Corrective Action Universe:	No
Non-TSDFs Where RCRA CA has Been Imposed Universe:	No
Corrective Action Priority Ranking:	No NCAPS ranking
Environmental Control Indicator:	No
Institutional Control Indicator:	No
Human Exposure Controls Indicator:	N/A
Groundwater Controls Indicator:	N/A
Significant Non-Complier Universe:	No
Unaddressed Significant Non-Complier Universe:	No
Addressed Significant Non-Complier Universe:	No
Significant Non-Complier With a Compliance Schedule Universe:	No
Financial Assurance Required:	Not reported
Handler Date of Last Change:	20180906
Recognized Trader-Importer:	No
Recognized Trader-Exporter:	No
Importer of Spent Lead Acid Batteries:	No
Exporter of Spent Lead Acid Batteries:	No
Recycler Activity Without Storage:	No
Manifest Broker:	No
Sub-Part P Indicator:	No

Handler - Owner Operator:

Owner/Operator Indicator:	Owner
Owner/Operator Name: KENNETH REID	
Legal Status:	Other
Date Became Current:	Not reported
Date Ended Current:	Not reported
Owner/Operator Address:	178 ESTATES DR

Map ID
Direction
Distance
Elevation | Site | MAP FINDINGS | Database(s) | EDR ID Number
EPA ID Number

SARATOGA ENERGY RESEARCH PARTNERS (Continued) **1024851196**

Owner/Operator City,State,Zip: PIEDMONT, CA 94611
Owner/Operator Telephone: 510-599-9927
Owner/Operator Telephone Ext: Not reported
Owner/Operator Fax: Not reported
Owner/Operator Email: Not reported

Owner/Operator Indicator: Operator
Owner/Operator Name: DREW L. REID
Legal Status: Other
Date Became Current: Not reported
Date Ended Current: Not reported
Owner/Operator Address: 820 HEINZ AVE
Owner/Operator City,State,Zip: BERKELEY, CA 94710
Owner/Operator Telephone: 510-409-7499
Owner/Operator Telephone Ext: Not reported
Owner/Operator Fax: Not reported
Owner/Operator Email: Not reported

Historic Generators:
Receive Date: 20150820
Handler Name: SARATOGA ENERGY RESEARCH PARTNERS
Federal Waste Generator Description: Not a generator, verified
State District Owner: Not reported
Large Quantity Handler of Universal Waste: No
Recognized Trader Importer: No
Recognized Trader Exporter: No
Spent Lead Acid Battery Importer: No
Spent Lead Acid Battery Exporter: No
Current Record: Yes
Non Storage Recycler Activity: Not reported
Electronic Manifest Broker: Not reported

List of NAICS Codes and Descriptions:
NAICS Code: 331311
NAICS Description: ALUMINA REFINING

Facility Has Received Notices of Violations:
Violations: No Violations Found

Evaluation Action Summary:
Evaluations: No Evaluations Found

Z186 **AAVALIUM INC** **RCRA NonGen / NLR** **1024875191**
South **820 HEINZ AVE** **CAL000443849**
1/8-1/4 **BERKELEY, CA 94710**
0.225 mi.
1188 ft. **Site 5 of 23 in cluster Z**

Relative:
Lower

Actual:
34 ft.

RCRA Listings:
Date Form Received by Agency: 20190222
Handler Name: Aavalium Inc
Handler Address: 820 Heinz Ave
Handler City,State,Zip: BERKELEY, CA 94710
EPA ID: CAL000443849
Contact Name: JIAHUA TAN

Map ID
Direction
Distance
Elevation | Site | MAP FINDINGS | Database(s) | EDR ID Number
EPA ID Number

AAVALIUM INC (Continued) **1024875191**

Contact Address:	820 HEINZ AVE
Contact City,State,Zip:	BERKELEY, CA 94710
Contact Telephone:	925-818-1912
Contact Fax:	Not reported
Contact Email:	JTAN@AAVLM.COM
Contact Title:	Not reported
EPA Region:	09
Land Type:	Not reported
Federal Waste Generator Description:	Not a generator, verified
Non-Notifier:	Not reported
Biennial Report Cycle:	Not reported
Accessibility:	Not reported
Active Site Indicator:	Handler Activities
State District Owner:	Not reported
State District:	Not reported
Mailing Address:	820 HEINZ AVE
Mailing City,State,Zip:	BERKELEY, CA 94710
Owner Name:	Jiahua Tan
Owner Type:	Other
Operator Name:	Jiahua Tan
Operator Type:	Other
Short-Term Generator Activity:	No
Importer Activity:	No
Mixed Waste Generator:	No
Transporter Activity:	No
Transfer Facility Activity:	No
Recycler Activity with Storage:	No
Small Quantity On-Site Burner Exemption:	No
Smelting Melting and Refining Furnace Exemption:	No
Underground Injection Control:	No
Off-Site Waste Receipt:	No
Universal Waste Indicator:	Yes
Universal Waste Destination Facility:	Yes
Federal Universal Waste:	No
Active Site State-Reg Handler:	---
Federal Facility Indicator:	Not reported
Hazardous Secondary Material Indicator:	N
Sub-Part K Indicator:	Not reported
2018 GPRA Permit Baseline:	Not on the Baseline
2018 GPRA Renewals Baseline:	Not on the Baseline
202 GPRA Corrective Action Baseline:	No
Subject to Corrective Action Universe:	No
Non-TSDFs Where RCRA CA has Been Imposed Universe:	No
Corrective Action Priority Ranking:	No NCAPS ranking
Environmental Control Indicator:	No
Institutional Control Indicator:	No
Human Exposure Controls Indicator:	N/A
Groundwater Controls Indicator:	N/A
Significant Non-Complier Universe:	No
Unaddressed Significant Non-Complier Universe:	No
Addressed Significant Non-Complier Universe:	No
Significant Non-Complier With a Compliance Schedule Universe:	No
Financial Assurance Required:	Not reported
Handler Date of Last Change:	20190222
Recognized Trader-Importer:	No
Recognized Trader-Exporter:	No
Importer of Spent Lead Acid Batteries:	No

Map ID
Direction
Distance
Elevation | Site | MAP FINDINGS | Database(s) | EDR ID Number
EPA ID Number

AAVALIUM INC (Continued) **1024875191**

Exporter of Spent Lead Acid Batteries: No
Recycler Activity Without Storage: No
Manifest Broker: No
Sub-Part P Indicator: No

Handler - Owner Operator:
Owner/Operator Indicator: Operator
Owner/Operator Name: JIAHUA TAN
Legal Status: Other
Date Became Current: Not reported
Date Ended Current: Not reported
Owner/Operator Address: 820 HEINZ AVE
Owner/Operator City,State,Zip: BERKELEY, CA 94710
Owner/Operator Telephone: 925-818-1912
Owner/Operator Telephone Ext: Not reported
Owner/Operator Fax: Not reported
Owner/Operator Email: Not reported

Owner/Operator Indicator: Owner
Owner/Operator Name: JIAHUA TAN
Legal Status: Other
Date Became Current: Not reported
Date Ended Current: Not reported
Owner/Operator Address: 2563 DECCA LN
Owner/Operator City,State,Zip: WALNUT CREEK, CA 94597
Owner/Operator Telephone: 925-818-1912
Owner/Operator Telephone Ext: Not reported
Owner/Operator Fax: Not reported
Owner/Operator Email: Not reported

Historic Generators:
Receive Date: 20190222
Handler Name: AAVALIUM INC
Federal Waste Generator Description: Not a generator, verified
State District Owner: Not reported
Large Quantity Handler of Universal Waste: No
Recognized Trader Importer: No
Recognized Trader Exporter: No
Spent Lead Acid Battery Importer: No
Spent Lead Acid Battery Exporter: No
Current Record: Yes
Non Storage Recycler Activity: Not reported
Electronic Manifest Broker: Not reported

List of NAICS Codes and Descriptions:
NAICS Code: 541940
NAICS Description: VETERINARY SERVICES

Facility Has Received Notices of Violations:
Violations: No Violations Found

Evaluation Action Summary:
Evaluations: No Evaluations Found

MAP FINDINGS

Map ID
Direction
Distance
Elevation | Site | Database(s) | EDR ID Number / EPA ID Number

Z187
South
1/8-1/4
0.225 mi.
1188 ft.

7TH STREET PROPERTIES II
820 HEINZ AVENUE
BERKELEY, CA 94710

Site 6 of 23 in cluster Z

RCRA NonGen / NLR
E MANIFEST

1026718867
CAC003107472

Relative:
Lower

Actual:
34 ft.

RCRA Listings:

Date Form Received by Agency:	20210820
Handler Name:	7th Street Properties Ii
Handler Address:	820 Heinz Avenue
Handler City,State,Zip:	BERKELEY, CA 94710
EPA ID:	CAC003135399
Contact Name:	JULIE CAI
Contact Address:	5858 HORTON STREET, SUITE 288
Contact City,State,Zip:	EMERYVILLE, CA 94608
Contact Telephone:	415-726-1093
Contact Fax:	Not reported
Contact Email:	ART@HAZARDSOLUTIONS.COM
Contact Title:	Not reported
EPA Region:	09
Land Type:	Not reported
Federal Waste Generator Description:	Not a generator, verified
Non-Notifier:	Not reported
Biennial Report Cycle:	Not reported
Accessibility:	Not reported
Active Site Indicator:	Not reported
State District Owner:	Not reported
State District:	Not reported
Mailing Address:	5858 HORTON STREET, SUITE 288
Mailing City,State,Zip:	EMERYVILLE, CA 94608
Owner Name:	7th Street Properties Ii
Owner Type:	Other
Operator Name:	Julie Cai
Operator Type:	Other
Short-Term Generator Activity:	No
Importer Activity:	No
Mixed Waste Generator:	No
Transporter Activity:	No
Transfer Facility Activity:	No
Recycler Activity with Storage:	No
Small Quantity On-Site Burner Exemption:	No
Smelting Melting and Refining Furnace Exemption:	No
Underground Injection Control:	No
Off-Site Waste Receipt:	No
Universal Waste Indicator:	No
Universal Waste Destination Facility:	No
Federal Universal Waste:	No
Active Site State-Reg Handler:	---
Federal Facility Indicator:	Not reported
Hazardous Secondary Material Indicator:	N
Sub-Part K Indicator:	Not reported
2018 GPRA Permit Baseline:	Not on the Baseline
2018 GPRA Renewals Baseline:	Not on the Baseline
202 GPRA Corrective Action Baseline:	No
Subject to Corrective Action Universe:	No
Non-TSDFs Where RCRA CA has Been Imposed Universe:	No
Corrective Action Priority Ranking:	No NCAPS ranking
Environmental Control Indicator:	No
Institutional Control Indicator:	No

Map ID
Direction
Distance
Elevation | Site | MAP FINDINGS | Database(s) | EDR ID Number
EPA ID Number

7TH STREET PROPERTIES II (Continued) **1026718867**

Human Exposure Controls Indicator:	N/A
Groundwater Controls Indicator:	N/A
Significant Non-Complier Universe:	No
Unaddressed Significant Non-Complier Universe:	No
Addressed Significant Non-Complier Universe:	No
Significant Non-Complier With a Compliance Schedule Universe:	No
Financial Assurance Required:	Not reported
Handler Date of Last Change:	20210820
Recognized Trader-Importer:	No
Recognized Trader-Exporter:	No
Importer of Spent Lead Acid Batteries:	No
Exporter of Spent Lead Acid Batteries:	No
Recycler Activity Without Storage:	No
Manifest Broker:	No
Sub-Part P Indicator:	No

Handler - Owner Operator:

Owner/Operator Indicator:	Operator
Owner/Operator Name: JULIE CAI	
Legal Status:	Other
Date Became Current:	Not reported
Date Ended Current:	Not reported
Owner/Operator Address:	5858 HORTON STREET, SUITE 288
Owner/Operator City,State,Zip:	EMERYVILLE, CA 94608
Owner/Operator Telephone:	415-726-1093
Owner/Operator Telephone Ext:	Not reported
Owner/Operator Fax:	Not reported
Owner/Operator Email:	Not reported

Owner/Operator Indicator:	Owner
Owner/Operator Name: 7TH STREET PROPERTIES II	
Legal Status:	Other
Date Became Current:	Not reported
Date Ended Current:	Not reported
Owner/Operator Address:	5858 HORTON STREET, SUITE 288
Owner/Operator City,State,Zip:	EMERYVILLE, CA 94608
Owner/Operator Telephone:	415-726-1093
Owner/Operator Telephone Ext:	Not reported
Owner/Operator Fax:	Not reported
Owner/Operator Email:	Not reported

Historic Generators:

Receive Date:	20210820
Handler Name: 7TH STREET PROPERTIES II	
Federal Waste Generator Description:	Not a generator, verified
State District Owner:	Not reported
Large Quantity Handler of Universal Waste:	No
Recognized Trader Importer:	No
Recognized Trader Exporter:	No
Spent Lead Acid Battery Importer:	No
Spent Lead Acid Battery Exporter:	No
Current Record:	Yes
Non Storage Recycler Activity:	No
Electronic Manifest Broker:	No

Map ID
Direction
Distance
Elevation

MAP FINDINGS

Site

Database(s)

EDR ID Number
EPA ID Number

7TH STREET PROPERTIES II (Continued) **1026718867**

List of NAICS Codes and Descriptions:
NAICS Code: 531110
NAICS Description: LESSORS OF RESIDENTIAL BUILDINGS AND DWELLINGS

Facility Has Received Notices of Violations:
Violations: No Violations Found

Evaluation Action Summary:
Evaluations: No Evaluations Found

E MANIFEST:

Manifest Tracking Number:	015916141FLE
Last Updated Date:	20210325
Shipped Date:	20210303
Received Date:	20210316
Manifest Status:	Signed
Submission Type:	DataImage5Copy
Origin Type:	Web
Generator EPA ID:	CAC003107472
Generator Name:	7TH STREET PROPERTIES II
Generator Mail Street Number:	Not reported
Generator Mail Street 1:	820 HEINZ AVENUE
Generator Mail Street 2:	Not reported
Generator Mail City:	BERKELEY
Generator Mail State:	CA
Generator Mail Zip:	94710
Generator Location Street Number:	Not reported
Generator Location Street 1:	5858 HORTON STREET, SUITE 288
Generator Location Street 2:	Not reported
Generator Location City:	EMERYVILLE
Generator Location Zip:	94608
Generator Location State:	CA
Generator Contact Company Name:	Not reported
Designated Facility EPA ID:	NMD002208627
Designated Facility Name:	ADVANCED CHEMICAL TREATMENT, LLC
Designated Facility Mail Street Number:	6133
Designated Facility Mail Street 1:	Not reported
Designated Facility Mail Street 2:	EDITH BLVD NE
Designated Facility Mail City:	ALBUQUERQUE
Designated Facility Mail Zip:	87107
Designated Facility Mail State:	NM
Designated Facility Location Street Number:	6133
Designated Facility Location Street 1:	EDITH BLVD NE
Designated Facility Location Street 2:	Not reported
Designated Facility Location City:	ALBUQUERQUE
Designated Facility Location Zip:	87107
Designated Facility Location State:	NM
Designated Facility Contact Company Name:	Not reported
Manifest Residue Indicator:	N
Rejection Indicator:	N

Manifest Tracking Number:	015916141FLE
Last Updated Date:	20210325
Shipped Date:	20210303

Map ID
Direction
Distance
Elevation | Site | MAP FINDINGS | Database(s) | EDR ID Number
EPA ID Number

7TH STREET PROPERTIES II (Continued) **1026718867**

Received Date:	20210316
Manifest Status:	Signed
Submission Type:	DataImage5Copy
Origin Type:	Web
Generator EPA ID:	CAC003107472
Generator Name:	7TH STREET PROPERTIES II
Generator Mail Street Number:	Not reported
Generator Mail Street 1:	820 HEINZ AVENUE
Generator Mail Street 2:	Not reported
Generator Mail City:	BERKELEY
Generator Mail State:	CA
Generator Mail Zip:	94710
Generator Location Street Number:	Not reported
Generator Location Street 1:	5858 HORTON STREET, SUITE 288
Generator Location Street 2:	Not reported
Generator Location City:	EMERYVILLE
Generator Location Zip:	94608
Generator Location State:	CA
Generator Contact Company Name:	Not reported
Designated Facility EPA ID:	NMD002208627
Designated Facility Name:	ADVANCED CHEMICAL TREATMENT, LLC
Designated Facility Mail Street Number:	6133
Designated Facility Mail Street 1:	Not reported
Designated Facility Mail Street 2:	EDITH BLVD NE
Designated Facility Mail City:	ALBUQUERQUE
Designated Facility Mail Zip:	87107
Designated Facility Mail State:	NM
Designated Facility Location Street Number:	6133
Designated Facility Location Street 1:	EDITH BLVD NE
Designated Facility Location Street 2:	Not reported
Designated Facility Location City:	ALBUQUERQUE
Designated Facility Location Zip:	87107
Designated Facility Location State:	NM
Designated Facility Contact Company Name:	Not reported
Manifest Residue Indicator:	N
Rejection Indicator:	N

Manifest Tracking Number:	015280311FLE
Last Updated Date:	20210928
Shipped Date:	20210824
Received Date:	20210910
Manifest Status:	Signed
Submission Type:	DataImage5Copy
Origin Type:	Web
Generator EPA ID:	CAC003135399
Generator Name:	7TH STREET PROPERTIES II
Generator Mail Street Number:	Not reported
Generator Mail Street 1:	820 HEINZ AVENUE
Generator Mail Street 2:	Not reported
Generator Mail City:	BERKELEY
Generator Mail State:	CA
Generator Mail Zip:	94710
Generator Location Street Number:	Not reported
Generator Location Street 1:	5858 HORTON STREET, SUITE 288
Generator Location Street 2:	Not reported
Generator Location City:	EMERYVILLE
Generator Location Zip:	94608

Map ID
Direction
Distance
Elevation | Site | MAP FINDINGS | Database(s) | EDR ID Number
EPA ID Number

7TH STREET PROPERTIES II (Continued) **1026718867**

Generator Location State:	CA
Generator Contact Company Name:	Not reported
Designated Facility EPA ID:	NMD002208627
Designated Facility Name:	ADVANCED CHEMICAL TREATMENT, LLC
Designated Facility Mail Street Number:	6133
Designated Facility Mail Street 1:	Not reported
Designated Facility Mail Street 2:	EDITH BLVD NE
Designated Facility Mail City:	ALBUQUERQUE
Designated Facility Mail Zip:	87107
Designated Facility Mail State:	NM
Designated Facility Location Street Number:	6133
Designated Facility Location Street 1:	EDITH BLVD NE
Designated Facility Location Street 2:	Not reported
Designated Facility Location City:	ALBUQUERQUE
Designated Facility Location Zip:	87107
Designated Facility Location State:	NM
Designated Facility Contact Company Name:	Not reported
Manifest Residue Indicator:	N
Rejection Indicator:	N

Manifest Tracking Number:	015280311FLE
Last Updated Date:	20210928
Shipped Date:	20210824
Received Date:	20210910
Manifest Status:	Signed
Submission Type:	DataImage5Copy
Origin Type:	Web
Generator EPA ID:	CAC003135399
Generator Name:	7TH STREET PROPERTIES II
Generator Mail Street Number:	Not reported
Generator Mail Street 1:	820 HEINZ AVENUE
Generator Mail Street 2:	Not reported
Generator Mail City:	BERKELEY
Generator Mail State:	CA
Generator Mail Zip:	94710
Generator Location Street Number:	Not reported
Generator Location Street 1:	5858 HORTON STREET, SUITE 288
Generator Location Street 2:	Not reported
Generator Location City:	EMERYVILLE
Generator Location Zip:	94608
Generator Location State:	CA
Generator Contact Company Name:	Not reported
Designated Facility EPA ID:	NMD002208627
Designated Facility Name:	ADVANCED CHEMICAL TREATMENT, LLC
Designated Facility Mail Street Number:	6133
Designated Facility Mail Street 1:	Not reported
Designated Facility Mail Street 2:	EDITH BLVD NE
Designated Facility Mail City:	ALBUQUERQUE
Designated Facility Mail Zip:	87107
Designated Facility Mail State:	NM
Designated Facility Location Street Number:	6133
Designated Facility Location Street 1:	EDITH BLVD NE
Designated Facility Location Street 2:	Not reported
Designated Facility Location City:	ALBUQUERQUE
Designated Facility Location Zip:	87107
Designated Facility Location State:	NM
Designated Facility Contact Company Name:	Not reported

Map ID
Direction
Distance
Elevation | Site | MAP FINDINGS | Database(s) | EDR ID Number EPA ID Number

7TH STREET PROPERTIES II (Continued) **1026718867**

Manifest Residue Indicator: N
Rejection Indicator: N

State Waste:
Manifest Tracking Number: 015280311FLE
Waste Line Number: 1
State Waste Code Owner: CA
State Waste Code: 551
State Waste: Laboratory waste chemicals

Transporter:
Manifest Tracking Number: 015280311FLE
Transporter Line Number: 1
Transporter EPA ID: CAR000070540
Transporter Name: Advanced Chemical Transport Inc. Dba Actenviro

Manifest Tracking Number: 015280311FLE
Transporter Line Number: 2
Transporter EPA ID: CAR000181560
Transporter Name: Remedial Transportation Services Inc Dba Rts

Manifest Tracking Number: 015280311FLE
Transporter Line Number: 3
Transporter EPA ID: CAR000070540
Transporter Name: Advanced Chemical Transport Inc. Dba Actenviro

Waste Line:
Manifest Tracking Number: 015280311FLE
Waste Line Number: 1
U.S. DOT Hazardous Indicator: N
U.S. DOT ID Number: Not reported
U.S. DOT Description: Not reported
Non-Hazardous Waste Description: NON-RCRA HAZARDOUS WASTE LIQUID (GLYCEROL CALCIUM CHLORIDE)
Number of Containers: 1
Container Type Code: DF
Container Type Description: Fiberboard or plastic drums, barrels, kegs
Waste Quantity: 10
Quantity Unit of Measure Code: P
Quantity Unit of Measure Description: Pounds
Waste Quantity, in Tons: 0.005
Acute Waste Quantity, in Tons: 0
Non-Acute Waste Quantity, in Tons: 0.005
Waste Quantity, in Kilograms: 4.53515
Acute Waste Quantity, in Kilograms: 0
Non-Acute Waste Quantity, in Kilorgrams: 4.53515
Management Method Code: H141
Management Method Description: STORAGE, BULKING AND/OR TRANSFER OFF SITE
Waste Residue Indicator: N
Quantity Discrepancy Indicator: N
Waste Type Discrepancy Indicator: N
Waste Density: Not reported
Waste Density Unit of Measure Code: Not reported
Waste Density Unit of Measure Description: Not reported
Form Code: Not reported
Form Code Description: Not reported
Source Code: Not reported

MAP FINDINGS

Map ID / Direction / Distance / Elevation | Site | Database(s) | EDR ID Number / EPA ID Number

7TH STREET PROPERTIES II (Continued) **1026718867**

Source Code Description:	Not reported
Waste Minimization Code:	Not reported
Waste Minimization Code Description:	Not reported
Consent Number:	Not reported
EPA Waste Indicator:	N

Z188 **BAYER CORP GENE THERAPY LAB** **RCRA NonGen / NLR** **1001115453**
South **820 HEINZ ST** **FINDS** **CAR000013888**
1/8-1/4 **BERKELEY, CA 94710** **ECHO**
0.225 mi.
1188 ft. **Site 7 of 23 in cluster Z**

Relative: **Lower**
Actual: **34 ft.**

RCRA Listings:

Date Form Received by Agency:	20150504
Handler Name:	Bayer Corp Gene Therapy Lab
Handler Address:	820 Heinz St
Handler City,State,Zip:	BERKELEY, CA 94710
EPA ID:	CAR000013888
Contact Name:	JEFFERY BOWMAN
Contact Address:	800 DWIGHT WAY
Contact City,State,Zip:	BERKELEY, CA 94701-1986
Contact Telephone:	510-705-4870
Contact Fax:	510-705-4936
Contact Email:	JEFFREY.BOWMAN@BAYER.COM
Contact Title:	SENIOR MGR ENV
EPA Region:	09
Land Type:	Private
Federal Waste Generator Description:	Not a generator, verified
Non-Notifier:	Not reported
Biennial Report Cycle:	Not reported
Accessibility:	Not reported
Active Site Indicator:	Not reported
State District Owner:	Not reported
State District:	Not reported
Mailing Address:	800 DWIGHT WAY
Mailing City,State,Zip:	BERKELEY, CA 94701-1986
Owner Name:	Seventh Street Properties
Owner Type:	Private
Operator Name:	Not reported
Operator Type:	Not reported
Short-Term Generator Activity:	No
Importer Activity:	No
Mixed Waste Generator:	No
Transporter Activity:	No
Transfer Facility Activity:	No
Recycler Activity with Storage:	No
Small Quantity On-Site Burner Exemption:	No
Smelting Melting and Refining Furnace Exemption:	No
Underground Injection Control:	No
Off-Site Waste Receipt:	No
Universal Waste Indicator:	No
Universal Waste Destination Facility:	No
Federal Universal Waste:	No
Active Site State-Reg Handler:	---
Federal Facility Indicator:	Not reported
Hazardous Secondary Material Indicator:	N
Sub-Part K Indicator:	Not reported
2018 GPRA Permit Baseline:	Not on the Baseline

Map ID
Direction
Distance
Elevation | Site | MAP FINDINGS | Database(s) | EDR ID Number
EPA ID Number

BAYER CORP GENE THERAPY LAB (Continued) **1001115453**

2018 GPRA Renewals Baseline:	Not on the Baseline
202 GPRA Corrective Action Baseline:	No
Subject to Corrective Action Universe:	No
Non-TSDFs Where RCRA CA has Been Imposed Universe:	No
Corrective Action Priority Ranking:	No NCAPS ranking
Environmental Control Indicator:	No
Institutional Control Indicator:	No
Human Exposure Controls Indicator:	N/A
Groundwater Controls Indicator:	N/A
Significant Non-Complier Universe:	No
Unaddressed Significant Non-Complier Universe:	No
Addressed Significant Non-Complier Universe:	No
Significant Non-Complier With a Compliance Schedule Universe:	No
Financial Assurance Required:	Not reported
Handler Date of Last Change:	20150518
Recognized Trader-Importer:	No
Recognized Trader-Exporter:	No
Importer of Spent Lead Acid Batteries:	No
Exporter of Spent Lead Acid Batteries:	No
Recycler Activity Without Storage:	No
Manifest Broker:	No
Sub-Part P Indicator:	No

Handler - Owner Operator:

Owner/Operator Indicator:	Owner
Owner/Operator Name: SEVENTH STREET PROPERTIES	
Legal Status:	Private
Date Became Current:	Not reported
Date Ended Current:	Not reported
Owner/Operator Address:	1120 NYE ST STE 400
Owner/Operator City,State,Zip:	SAN RAFAEL, CA 94901
Owner/Operator Telephone:	415-457-4964
Owner/Operator Telephone Ext:	Not reported
Owner/Operator Fax:	Not reported
Owner/Operator Email:	Not reported

Owner/Operator Indicator:	Owner
Owner/Operator Name: SEVENTH STREET PROPERTIES	
Legal Status:	Private
Date Became Current:	Not reported
Date Ended Current:	Not reported
Owner/Operator Address:	1120 NYE ST STE 400
Owner/Operator City,State,Zip:	SAN RAFAEL, CA 94901
Owner/Operator Telephone:	415-457-4964
Owner/Operator Telephone Ext:	Not reported
Owner/Operator Fax:	Not reported
Owner/Operator Email:	Not reported

Historic Generators:

Receive Date:	19960719
Handler Name: BAYER CORP GENE THERAPY LAB	
Federal Waste Generator Description:	Small Quantity Generator
State District Owner:	Not reported
Large Quantity Handler of Universal Waste:	No
Recognized Trader Importer:	No

Map ID
Direction
Distance
Elevation | Site | MAP FINDINGS | Database(s) | EDR ID Number
EPA ID Number

BAYER CORP GENE THERAPY LAB (Continued) **1001115453**

Recognized Trader Exporter: No
Spent Lead Acid Battery Importer: No
Spent Lead Acid Battery Exporter: No
Current Record: No
Non Storage Recycler Activity: Not reported
Electronic Manifest Broker: Not reported

Receive Date: 20150504
Handler Name: BAYER CORP GENE THERAPY LAB
Federal Waste Generator Description: Not a generator, verified
State District Owner: Not reported
Large Quantity Handler of Universal Waste: No
Recognized Trader Importer: No
Recognized Trader Exporter: No
Spent Lead Acid Battery Importer: No
Spent Lead Acid Battery Exporter: No
Current Record: Yes
Non Storage Recycler Activity: Not reported
Electronic Manifest Broker: Not reported

List of NAICS Codes and Descriptions:
NAICS Codes: No NAICS Codes Found

Facility Has Received Notices of Violations:
Violations: No Violations Found

Evaluation Action Summary:
Evaluations: No Evaluations Found

FINDS:
Registry ID: 110002913125

Click Here for FRS Facility Detail Report:

Environmental Interest/Information System:
The Resource Conservation and Recovery Act Information System (RCRAInfo) is EPA's comprehensive information system in support of the Resource Conservation and Recovery Act (RCRA) of 1976 and the Hazardous and Solid Waste Amendments (HSWA) of 1984. It tracks many types of information about generators, transporters, treaters, storers, and disposers of hazardous waste.
California's Hazardous Waste Tracking System Data Mart (HWTS-DATAMART) provides information on hazardous waste shipments for generators, transporters, and treatment, storage, and disposal facilities.

Click this hyperlink while viewing on your computer to access additional FINDS: detail in the EDR Site Report.

ECHO:
Envid: 1001115453
Registry ID: 110002913125
DFR URL: http://echo.epa.gov/detailed-facility-report?fid=110002913125
Name: BAYER CORP GENE THERAPY LAB
Address: 820 HEINZ ST
City,State,Zip: BERKELEY, CA 94710

MAP FINDINGS

Map ID
Direction
Distance
Elevation | Site | Database(s) | EDR ID Number
EPA ID Number

Z189
South
1/8-1/4
0.225 mi.
1188 ft.

7TH STREET PROPERTIES II
820 HEINZ AVE
BERKELEY, CA 94710

Site 8 of 23 in cluster Z

RCRA NonGen / NLR

1025863387
CAC003044153

Relative:
Lower

Actual:
34 ft.

RCRA Listings:

Date Form Received by Agency:	20191120
Handler Name:	7th Street Properties Ii
Handler Address:	820 Heinz Ave
Handler City,State,Zip:	BERKELEY, CA 94710-2737
EPA ID:	CAC003044153
Contact Name:	KYLE MOWRY
Contact Address:	5858 HORTON STREET, SUITE 288
Contact City,State,Zip:	EMERYVILLE, CA 94608
Contact Telephone:	510-594-5640
Contact Fax:	Not reported
Contact Email:	ART@HAZARDSOLUTIONS.COM
Contact Title:	Not reported
EPA Region:	09
Land Type:	Not reported
Federal Waste Generator Description:	Not a generator, verified
Non-Notifier:	Not reported
Biennial Report Cycle:	Not reported
Accessibility:	Not reported
Active Site Indicator:	Not reported
State District Owner:	Not reported
State District:	Not reported
Mailing Address:	5858 HORTON STREET, SUITE 288
Mailing City,State,Zip:	EMERYVILLE, CA 94608
Owner Name:	7th Street Properties Ii
Owner Type:	Other
Operator Name:	Kyle Mowry
Operator Type:	Other
Short-Term Generator Activity:	No
Importer Activity:	No
Mixed Waste Generator:	No
Transporter Activity:	No
Transfer Facility Activity:	No
Recycler Activity with Storage:	No
Small Quantity On-Site Burner Exemption:	No
Smelting Melting and Refining Furnace Exemption:	No
Underground Injection Control:	No
Off-Site Waste Receipt:	No
Universal Waste Indicator:	No
Universal Waste Destination Facility:	No
Federal Universal Waste:	No
Active Site State-Reg Handler:	---
Federal Facility Indicator:	Not reported
Hazardous Secondary Material Indicator:	N
Sub-Part K Indicator:	Not reported
2018 GPRA Permit Baseline:	Not on the Baseline
2018 GPRA Renewals Baseline:	Not on the Baseline
202 GPRA Corrective Action Baseline:	No
Subject to Corrective Action Universe:	No
Non-TSDFs Where RCRA CA has Been Imposed Universe:	No
Corrective Action Priority Ranking:	No NCAPS ranking
Environmental Control Indicator:	No
Institutional Control Indicator:	No

Map ID
Direction
Distance
Elevation | Site | MAP FINDINGS | Database(s) | EDR ID Number
EPA ID Number

7TH STREET PROPERTIES II (Continued) **1025863387**

Human Exposure Controls Indicator:	N/A
Groundwater Controls Indicator:	N/A
Significant Non-Complier Universe:	No
Unaddressed Significant Non-Complier Universe:	No
Addressed Significant Non-Complier Universe:	No
Significant Non-Complier With a Compliance Schedule Universe:	No
Financial Assurance Required:	Not reported
Handler Date of Last Change:	20191122
Recognized Trader-Importer:	No
Recognized Trader-Exporter:	No
Importer of Spent Lead Acid Batteries:	No
Exporter of Spent Lead Acid Batteries:	No
Recycler Activity Without Storage:	No
Manifest Broker:	No
Sub-Part P Indicator:	No

Handler - Owner Operator:

Owner/Operator Indicator:	Owner
Owner/Operator Name: 7TH STREET PROPERTIES II	
Legal Status:	Other
Date Became Current:	Not reported
Date Ended Current:	Not reported
Owner/Operator Address:	1120 NYE ST, SUITE 400
Owner/Operator City,State,Zip:	SAN RAFAEL, CA 94901
Owner/Operator Telephone:	510-594-5640
Owner/Operator Telephone Ext:	Not reported
Owner/Operator Fax:	Not reported
Owner/Operator Email:	Not reported

Owner/Operator Indicator:	Operator
Owner/Operator Name: KYLE MOWRY	
Legal Status:	Other
Date Became Current:	Not reported
Date Ended Current:	Not reported
Owner/Operator Address:	5858 HORTON STREET, SUITE 288
Owner/Operator City,State,Zip:	EMERYVILLE, CA 94608
Owner/Operator Telephone:	510-594-5640
Owner/Operator Telephone Ext:	Not reported
Owner/Operator Fax:	Not reported
Owner/Operator Email:	Not reported

Historic Generators:

Receive Date:	20191120
Handler Name: 7TH STREET PROPERTIES II	
Federal Waste Generator Description:	Not a generator, verified
State District Owner:	Not reported
Large Quantity Handler of Universal Waste:	No
Recognized Trader Importer:	No
Recognized Trader Exporter:	No
Spent Lead Acid Battery Importer:	No
Spent Lead Acid Battery Exporter:	No
Current Record:	Yes
Non Storage Recycler Activity:	Not reported
Electronic Manifest Broker:	Not reported

Map ID
Direction
Distance
Elevation

MAP FINDINGS

Site

Database(s)

EDR ID Number
EPA ID Number

7TH STREET PROPERTIES II (Continued) **1025863387**

List of NAICS Codes and Descriptions:
NAICS Code: 312230
NAICS Description: TOBACCO MANUFACTURING

Facility Has Received Notices of Violations:
Violations: No Violations Found

Evaluation Action Summary:
Evaluations: No Evaluations Found

Z190 **VALITOR** **RCRA NonGen / NLR** **1024855429**
South **820 HEINZ AVE** **E MANIFEST** **CAL000418002**
1/8-1/4 **BERKELEY, CA 94710**
0.225 mi.
1188 ft. **Site 9 of 23 in cluster Z**

Relative:
Lower

Actual:
34 ft.

RCRA Listings:

Date Form Received by Agency:	20220314
Handler Name:	Valitor
Handler Address:	Heinz Ave
Handler City,State,Zip:	BERKELEY, CA 94710
EPA ID:	CAL000418002
Contact Name:	JOHN POLHEMUS
Contact Address:	DURANT AVE
Contact City,State,Zip:	BERKELEY, CA 94720
Contact Telephone:	510-969-9246
Contact Fax:	510-647-8429
Contact Email:	JPOLHEMUS@VALITORBIO.COM
Contact Title:	Not reported
EPA Region:	09
Land Type:	Not reported
Federal Waste Generator Description:	Not a generator, verified
Non-Notifier:	Not reported
Biennial Report Cycle:	Not reported
Accessibility:	Not reported
Active Site Indicator:	Not reported
State District Owner:	Not reported
State District:	Not reported
Mailing Address:	DURANT AVE
Mailing City,State,Zip:	BERKELEY, CA 94720
Owner Name:	Valitor Inc
Owner Type:	Other
Operator Name:	Valitor Inc
Operator Type:	Other
Short-Term Generator Activity:	No
Importer Activity:	No
Mixed Waste Generator:	No
Transporter Activity:	No
Transfer Facility Activity:	No
Recycler Activity with Storage:	No
Small Quantity On-Site Burner Exemption:	No
Smelting Melting and Refining Furnace Exemption:	No
Underground Injection Control:	No
Off-Site Waste Receipt:	No
Universal Waste Indicator:	No

Map ID
Direction
Distance
Elevation | Site | MAP FINDINGS | Database(s) | EDR ID Number
EPA ID Number

VALITOR (Continued) **1024855429**

Universal Waste Destination Facility:	No
Federal Universal Waste:	No
Active Site State-Reg Handler:	---
Federal Facility Indicator:	Not reported
Hazardous Secondary Material Indicator:	N
Sub-Part K Indicator:	Not reported
2018 GPRA Permit Baseline:	Not on the Baseline
2018 GPRA Renewals Baseline:	Not on the Baseline
202 GPRA Corrective Action Baseline:	No
Subject to Corrective Action Universe:	No
Non-TSDFs Where RCRA CA has Been Imposed Universe:	No
Corrective Action Priority Ranking:	No NCAPS ranking
Environmental Control Indicator:	No
Institutional Control Indicator:	No
Human Exposure Controls Indicator:	N/A
Groundwater Controls Indicator:	N/A
Significant Non-Complier Universe:	No
Unaddressed Significant Non-Complier Universe:	No
Addressed Significant Non-Complier Universe:	No
Significant Non-Complier With a Compliance Schedule Universe:	No
Financial Assurance Required:	Not reported
Handler Date of Last Change:	20220321
Recognized Trader-Importer:	No
Recognized Trader-Exporter:	No
Importer of Spent Lead Acid Batteries:	No
Exporter of Spent Lead Acid Batteries:	No
Recycler Activity Without Storage:	No
Manifest Broker:	No
Sub-Part P Indicator:	No

Handler - Owner Operator:

Owner/Operator Indicator:	Operator
Owner/Operator Name: WESLEY JACKSON	
Legal Status:	Other
Date Became Current:	Not reported
Date Ended Current:	Not reported
Owner/Operator Address:	820 HEINZ AVE
Owner/Operator City,State,Zip:	BERKELEY, CA 94710
Owner/Operator Telephone:	510-969-9246
Owner/Operator Telephone Ext:	Not reported
Owner/Operator Fax:	Not reported
Owner/Operator Email:	Not reported
Owner/Operator Indicator:	Operator
Owner/Operator Name: VALITOR INC	
Legal Status:	Other
Date Became Current:	Not reported
Date Ended Current:	Not reported
Owner/Operator Address:	820 HEINZ AVE
Owner/Operator City,State,Zip:	BERKELEY, CA 94710
Owner/Operator Telephone:	510-813-8611
Owner/Operator Telephone Ext:	Not reported
Owner/Operator Fax:	Not reported
Owner/Operator Email:	Not reported
Owner/Operator Indicator:	Owner

Map ID
Direction
Distance
Elevation | Site | MAP FINDINGS | Database(s) | EDR ID Number
EPA ID Number

VALITOR (Continued) **1024855429**

Owner/Operator Name: VALITOR INC
Legal Status: Other
Date Became Current: Not reported
Date Ended Current: Not reported
Owner/Operator Address: 820 HEINZ AVE
Owner/Operator City,State,Zip: BERKELEY, CA 94710
Owner/Operator Telephone: 510-813-8611
Owner/Operator Telephone Ext: Not reported
Owner/Operator Fax: Not reported
Owner/Operator Email: Not reported

Owner/Operator Indicator: Owner
Owner/Operator Name: VALITOR INC
Legal Status: Other
Date Became Current: Not reported
Date Ended Current: Not reported
Owner/Operator Address: 820 HEINZ AVE
Owner/Operator City,State,Zip: BERKELEY, CA 94710
Owner/Operator Telephone: 510-813-8611
Owner/Operator Telephone Ext: Not reported
Owner/Operator Fax: Not reported
Owner/Operator Email: Not reported

Historic Generators:
Receive Date: 20220314
Handler Name: VALITOR
Federal Waste Generator Description: Not a generator, verified
State District Owner: Not reported
Large Quantity Handler of Universal Waste: No
Recognized Trader Importer: No
Recognized Trader Exporter: No
Spent Lead Acid Battery Importer: No
Spent Lead Acid Battery Exporter: No
Current Record: Yes
Non Storage Recycler Activity: No
Electronic Manifest Broker: No

Receive Date: 20160609
Handler Name: VALITOR INC
Federal Waste Generator Description: Not a generator, verified
State District Owner: Not reported
Large Quantity Handler of Universal Waste: No
Recognized Trader Importer: No
Recognized Trader Exporter: No
Spent Lead Acid Battery Importer: No
Spent Lead Acid Battery Exporter: No
Current Record: No
Non Storage Recycler Activity: Not reported
Electronic Manifest Broker: Not reported

List of NAICS Codes and Descriptions:
NAICS Code: 325414
NAICS Description: BIOLOGICAL PRODUCT (EXCEPT DIAGNOSTIC) MANUFACTURING

Facility Has Received Notices of Violations:
Violations: No Violations Found

Map ID
Direction
Distance
Elevation | Site | MAP FINDINGS | Database(s) | EDR ID Number
EPA ID Number

VALITOR (Continued) **1024855429**

Evaluation Action Summary:
Evaluations: No Evaluations Found

E MANIFEST:

Manifest Tracking Number:	000381084DAT
Last Updated Date:	20220328
Shipped Date:	20220228
Received Date:	20220322
Manifest Status:	Signed
Submission Type:	DataImage5Copy
Origin Type:	Service
Generator EPA ID:	CAL000418002
Generator Name:	VALITOR INC
Generator Mail Street Number:	Not reported
Generator Mail Street 1:	820 HEINZ AVENUE
Generator Mail Street 2:	Not reported
Generator Mail City:	BERKELEY
Generator Mail State:	CA
Generator Mail Zip:	94710
Generator Location Street Number:	Not reported
Generator Location Street 1:	820 Heinz Ave
Generator Location Street 2:	Not reported
Generator Location City:	Alameda
Generator Location Zip:	94710
Generator Location State:	CA
Generator Contact Company Name:	Not reported
Designated Facility EPA ID:	NVD980895338
Designated Facility Name:	Not reported
Designated Facility Mail Street Number:	Not reported
Designated Facility Mail Street 1:	Not reported
Designated Facility Mail Street 2:	2095 Newlands Drive East
Designated Facility Mail City:	Fernley
Designated Facility Mail Zip:	89408
Designated Facility Mail State:	NV
Designated Facility Location Street Number:	Not reported
Designated Facility Location Street 1:	2095 Newlands Drive East
Designated Facility Location Street 2:	Not reported
Designated Facility Location City:	Fernley
Designated Facility Location Zip:	89408
Designated Facility Location State:	NV
Designated Facility Contact Company Name:	21st Century Environmental Management of Nevada, LLC
Manifest Residue Indicator:	N
Rejection Indicator:	N

Federal Waste:

Manifest Tracking Number:	000381084DAT
Waste Line Number:	1
Federal Waste Code:	D001
Federal Waste:	IGNITABLE WASTE

Manifest Tracking Number:	000381084DAT
Waste Line Number:	1
Federal Waste Code:	D002
Federal Waste:	CORROSIVE WASTE

Map ID
Direction
Distance
Elevation | Site | MAP FINDINGS | Database(s) | EDR ID Number
EPA ID Number

VALITOR (Continued) **1024855429**

Manifest Tracking Number: 000381084DAT
Waste Line Number: 2
Federal Waste Code: D001
Federal Waste: IGNITABLE WASTE

Manifest Tracking Number: 000381084DAT
Waste Line Number: 2
Federal Waste Code: D003
Federal Waste: REACTIVE WASTE

Manifest Tracking Number: 000381084DAT
Waste Line Number: 3
Federal Waste Code: D001
Federal Waste: IGNITABLE WASTE

Manifest Tracking Number: 000381084DAT
Waste Line Number: 4
Federal Waste Code: D001
Federal Waste: IGNITABLE WASTE

Manifest Tracking Number: 000381084DAT
Waste Line Number: 8
Federal Waste Code: U170
Federal Waste: P-NITROPHENOL (I,T) (OR) PHENOL, 4-NITRO-

Manifest Tracking Number: 000381084DAT
Waste Line Number: 8
Federal Waste Code: U188
Federal Waste: PHENOL

State Waste:
Manifest Tracking Number: 000381084DAT
Waste Line Number: 1
State Waste Code Owner: CA
State Waste Code: 551
State Waste: Laboratory waste chemicals

Manifest Tracking Number: 000381084DAT
Waste Line Number: 2
State Waste Code Owner: CA
State Waste Code: 551
State Waste: Laboratory waste chemicals

Manifest Tracking Number: 000381084DAT
Waste Line Number: 3
State Waste Code Owner: CA
State Waste Code: 551
State Waste: Laboratory waste chemicals

Manifest Tracking Number: 000381084DAT
Waste Line Number: 4
State Waste Code Owner: CA
State Waste Code: 551
State Waste: Laboratory waste chemicals

Manifest Tracking Number: 000381084DAT
Waste Line Number: 5

Map ID
Direction
Distance
Elevation | Site | MAP FINDINGS | Database(s) | EDR ID Number
EPA ID Number

VALITOR (Continued) **1024855429**

State Waste Code Owner: CA
State Waste Code: 551
State Waste: Laboratory waste chemicals

Manifest Tracking Number: 000381084DAT
Waste Line Number: 6
State Waste Code Owner: CA
State Waste Code: 551
State Waste: Laboratory waste chemicals

Manifest Tracking Number: 000381084DAT
Waste Line Number: 7
State Waste Code Owner: CA
State Waste Code: 551
State Waste: Laboratory waste chemicals

Manifest Tracking Number: 000381084DAT
Waste Line Number: 8
State Waste Code Owner: CA
State Waste Code: 551
State Waste: Laboratory waste chemicals

Transporter:
Manifest Tracking Number: 000381084DAT
Transporter Line Number: 1
Transporter EPA ID: MNS000110924
Transporter Name: Clean Earth Specialty Waste Solutions

Manifest Tracking Number: 000381084DAT
Transporter Line Number: 2
Transporter EPA ID: CAR000179747
Transporter Name: Ingenium Group Llc

Manifest Tracking Number: 000381084DAT
Transporter Line Number: 3
Transporter EPA ID: CAR000179747
Transporter Name: Ingenium Group Llc

Manifest Tracking Number: 000381084DAT
Transporter Line Number: 4
Transporter EPA ID: CAR000179747
Transporter Name: Ingenium Group Llc

Waste Line:
Manifest Tracking Number: 000381084DAT
Waste Line Number: 1
U.S. DOT Hazardous Indicator: Y
U.S. DOT ID Number: UN2372
U.S. DOT Description: Un2372 Waste 1,2-Di-(Dimethylamino)Ethane, 3, Ii Dot Erg#129 Ii 3
Non-Hazardous Waste Description: Not reported
Number of Containers: 1
Container Type Code: DF
Container Type Description: Fiberboard or plastic drums, barrels, kegs
Waste Quantity: 5
Quantity Unit of Measure Code: P
Quantity Unit of Measure Description: Pounds

Map ID
Direction
Distance
Elevation | Site | MAP FINDINGS | Database(s) | EDR ID Number
EPA ID Number

VALITOR (Continued) **1024855429**

Waste Quantity, in Tons:	0.0025
Acute Waste Quantity, in Tons:	0
Non-Acute Waste Quantity, in Tons:	0.0025
Waste Quantity, in Kilograms:	2.267575
Acute Waste Quantity, in Kilograms:	0
Non-Acute Waste Quantity, in Kilorgrams:	2.267575
Management Method Code:	H141
Management Method Description:	STORAGE, BULKING AND/OR TRANSFER OFF SITE
Waste Residue Indicator:	N
Quantity Discrepancy Indicator:	N
Waste Type Discrepancy Indicator:	N
Waste Density:	Not reported
Waste Density Unit of Measure Code:	Not reported
Waste Density Unit of Measure Description:	Not reported
Form Code:	Not reported
Form Code Description:	Not reported
Source Code:	Not reported
Source Code Description:	Not reported
Waste Minimization Code:	Not reported
Waste Minimization Code Description:	Not reported
Consent Number:	Not reported
EPA Waste Indicator:	Y
Manifest Tracking Number:	000381084DAT
Waste Line Number:	2
U.S. DOT Hazardous Indicator:	Y
U.S. DOT ID Number:	UN3179
U.S. DOT Description:	Un3179 Waste Flammable Solid, Toxic, Inorganic, N.O.S.(Sodium Cyanoborohydride),4.1 (6.1), Ii Dot Erg#134 Ii 4.1 6.1
Non-Hazardous Waste Description:	Not reported
Number of Containers:	1
Container Type Code:	DF
Container Type Description:	Fiberboard or plastic drums, barrels, kegs
Waste Quantity:	5
Quantity Unit of Measure Code:	P
Quantity Unit of Measure Description:	Pounds
Waste Quantity, in Tons:	0.0025
Acute Waste Quantity, in Tons:	0
Non-Acute Waste Quantity, in Tons:	0.0025
Waste Quantity, in Kilograms:	2.267575
Acute Waste Quantity, in Kilograms:	0
Non-Acute Waste Quantity, in Kilorgrams:	2.267575
Management Method Code:	H141
Management Method Description:	STORAGE, BULKING AND/OR TRANSFER OFF SITE
Waste Residue Indicator:	N
Quantity Discrepancy Indicator:	N
Waste Type Discrepancy Indicator:	N
Waste Density:	Not reported
Waste Density Unit of Measure Code:	Not reported
Waste Density Unit of Measure Description:	Not reported
Form Code:	Not reported
Form Code Description:	Not reported
Source Code:	Not reported
Source Code Description:	Not reported
Waste Minimization Code:	Not reported
Waste Minimization Code Description:	Not reported
Consent Number:	Not reported

Map ID
Direction
Distance
Elevation | Site | MAP FINDINGS | Database(s) | EDR ID Number
EPA ID Number

VALITOR (Continued) **1024855429**

EPA Waste Indicator:	Y
Manifest Tracking Number:	000381084DAT
Waste Line Number:	3
U.S. DOT Hazardous Indicator:	Y
U.S. DOT ID Number:	UN1444
U.S. DOT Description:	Un1444 Waste Ammonium Persulfate,5.1, Iii Dot Erg#140 Iii 5.1
Non-Hazardous Waste Description:	Not reported
Number of Containers:	1
Container Type Code:	DF
Container Type Description:	Fiberboard or plastic drums, barrels, kegs
Waste Quantity:	5
Quantity Unit of Measure Code:	P
Quantity Unit of Measure Description:	Pounds
Waste Quantity, in Tons:	0.0025
Acute Waste Quantity, in Tons:	0
Non-Acute Waste Quantity, in Tons:	0.0025
Waste Quantity, in Kilograms:	2.267575
Acute Waste Quantity, in Kilograms:	0
Non-Acute Waste Quantity, in Kilorgrams:	2.267575
Management Method Code:	H141
Management Method Description:	STORAGE, BULKING AND/OR TRANSFER OFF SITE
Waste Residue Indicator:	N
Quantity Discrepancy Indicator:	N
Waste Type Discrepancy Indicator:	N
Waste Density:	Not reported
Waste Density Unit of Measure Code:	Not reported
Waste Density Unit of Measure Description:	Not reported
Form Code:	Not reported
Form Code Description:	Not reported
Source Code:	Not reported
Source Code Description:	Not reported
Waste Minimization Code:	Not reported
Waste Minimization Code Description:	Not reported
Consent Number:	Not reported
EPA Waste Indicator:	Y
Manifest Tracking Number:	000381084DAT
Waste Line Number:	4
U.S. DOT Hazardous Indicator:	Y
U.S. DOT ID Number:	UN1500
U.S. DOT Description:	Un1500 Waste Sodium Nitrite,5.1 (6.1), Iii Dot Erg#140 Iii 5.1 6.1 "Toxic"
Non-Hazardous Waste Description:	Not reported
Number of Containers:	1
Container Type Code:	DF
Container Type Description:	Fiberboard or plastic drums, barrels, kegs
Waste Quantity:	5
Quantity Unit of Measure Code:	P
Quantity Unit of Measure Description:	Pounds
Waste Quantity, in Tons:	0.0025
Acute Waste Quantity, in Tons:	0
Non-Acute Waste Quantity, in Tons:	0.0025
Waste Quantity, in Kilograms:	2.267575
Acute Waste Quantity, in Kilograms:	0
Non-Acute Waste Quantity, in Kilorgrams:	2.267575
Management Method Code:	H070

Map ID
Direction
Distance
Elevation | Site | MAP FINDINGS | Database(s) | EDR ID Number
EPA ID Number

VALITOR (Continued) **1024855429**

Management Method Description:	CHEMICAL TREATMENT
Waste Residue Indicator:	N
Quantity Discrepancy Indicator:	N
Waste Type Discrepancy Indicator:	N
Waste Density:	Not reported
Waste Density Unit of Measure Code:	Not reported
Waste Density Unit of Measure Description:	Not reported
Form Code:	Not reported
Form Code Description:	Not reported
Source Code:	Not reported
Source Code Description:	Not reported
Waste Minimization Code:	Not reported
Waste Minimization Code Description:	Not reported
Consent Number:	Not reported
EPA Waste Indicator:	Y
Manifest Tracking Number:	000381084DAT
Waste Line Number:	5
U.S. DOT Hazardous Indicator:	Y
U.S. DOT ID Number:	UN1719
U.S. DOT Description:	Un1719 Caustic Alkali Liquids, N.O.S. (Diethanolamine, Quaternary Ammonium Chloride),8, Iii Dot Erg#154 Iii 8
Non-Hazardous Waste Description:	Not reported
Number of Containers:	1
Container Type Code:	DF
Container Type Description:	Fiberboard or plastic drums, barrels, kegs
Waste Quantity:	5
Quantity Unit of Measure Code:	P
Quantity Unit of Measure Description:	Pounds
Waste Quantity, in Tons:	0.0025
Acute Waste Quantity, in Tons:	0
Non-Acute Waste Quantity, in Tons:	0.0025
Waste Quantity, in Kilograms:	2.267575
Acute Waste Quantity, in Kilograms:	0
Non-Acute Waste Quantity, in Kilorgrams:	2.267575
Management Method Code:	H141
Management Method Description:	STORAGE, BULKING AND/OR TRANSFER OFF SITE
Waste Residue Indicator:	N
Quantity Discrepancy Indicator:	N
Waste Type Discrepancy Indicator:	N
Waste Density:	Not reported
Waste Density Unit of Measure Code:	Not reported
Waste Density Unit of Measure Description:	Not reported
Form Code:	Not reported
Form Code Description:	Not reported
Source Code:	Not reported
Source Code Description:	Not reported
Waste Minimization Code:	Not reported
Waste Minimization Code Description:	Not reported
Consent Number:	Not reported
EPA Waste Indicator:	N
Manifest Tracking Number:	000381084DAT
Waste Line Number:	6
U.S. DOT Hazardous Indicator:	Y
U.S. DOT ID Number:	UN3265
U.S. DOT Description:	Un3265 Waste Corrosive Liquid, Acidic, Organic, N.O.S. (Formaldehyde,

Map ID
Direction
Distance
Elevation | Site | MAP FINDINGS | Database(s) | EDR ID Number
EPA ID Number

VALITOR (Continued) **1024855429**

	Glutaraldehyde), 8, Iii Dot Erg#153 Iii 8
Non-Hazardous Waste Description:	Not reported
Number of Containers:	1
Container Type Code:	DF
Container Type Description:	Fiberboard or plastic drums, barrels, kegs
Waste Quantity:	5
Quantity Unit of Measure Code:	P
Quantity Unit of Measure Description:	Pounds
Waste Quantity, in Tons:	0.0025
Acute Waste Quantity, in Tons:	0
Non-Acute Waste Quantity, in Tons:	0.0025
Waste Quantity, in Kilograms:	2.267575
Acute Waste Quantity, in Kilograms:	0
Non-Acute Waste Quantity, in Kilorgrams:	2.267575
Management Method Code:	H141
Management Method Description:	STORAGE, BULKING AND/OR TRANSFER OFF SITE
Waste Residue Indicator:	N
Quantity Discrepancy Indicator:	N
Waste Type Discrepancy Indicator:	N
Waste Density:	Not reported
Waste Density Unit of Measure Code:	Not reported
Waste Density Unit of Measure Description:	Not reported
Form Code:	Not reported
Form Code Description:	Not reported
Source Code:	Not reported
Source Code Description:	Not reported
Waste Minimization Code:	Not reported
Waste Minimization Code Description:	Not reported
Consent Number:	Not reported
EPA Waste Indicator:	Y
Manifest Tracking Number:	000381084DAT
Waste Line Number:	7
U.S. DOT Hazardous Indicator:	Y
U.S. DOT ID Number:	UN2810
U.S. DOT Description:	Un2810 Toxic, Liquids, Organic, N.O.S. (Divinyl Silicone), 6.1, I Dot Erg#153 I 6.1
Non-Hazardous Waste Description:	Not reported
Number of Containers:	1
Container Type Code:	DF
Container Type Description:	Fiberboard or plastic drums, barrels, kegs
Waste Quantity:	5
Quantity Unit of Measure Code:	P
Quantity Unit of Measure Description:	Pounds
Waste Quantity, in Tons:	0.0025
Acute Waste Quantity, in Tons:	0
Non-Acute Waste Quantity, in Tons:	0.0025
Waste Quantity, in Kilograms:	2.267575
Acute Waste Quantity, in Kilograms:	0
Non-Acute Waste Quantity, in Kilorgrams:	2.267575
Management Method Code:	H141
Management Method Description:	STORAGE, BULKING AND/OR TRANSFER OFF SITE
Waste Residue Indicator:	N
Quantity Discrepancy Indicator:	N
Waste Type Discrepancy Indicator:	N
Waste Density:	Not reported
Waste Density Unit of Measure Code:	Not reported

Map ID
Direction
Distance
Elevation | Site | MAP FINDINGS | Database(s) | EDR ID Number
EPA ID Number

VALITOR (Continued) **1024855429**

Waste Density Unit of Measure Description:	Not reported
Form Code:	Not reported
Form Code Description:	Not reported
Source Code:	Not reported
Source Code Description:	Not reported
Waste Minimization Code:	Not reported
Waste Minimization Code Description:	Not reported
Consent Number:	Not reported
EPA Waste Indicator:	N
Manifest Tracking Number:	000381084DAT
Waste Line Number:	8
U.S. DOT Hazardous Indicator:	Y
U.S. DOT ID Number:	UN2810
U.S. DOT Description:	Un2810 Waste Toxic, Liquids, Organic, N.O.S. (Phenol, P-Nitrophenol), 5.1, Ii Dot Erg#153 Ii 6.1
Non-Hazardous Waste Description:	Not reported
Number of Containers:	1
Container Type Code:	DF
Container Type Description:	Fiberboard or plastic drums, barrels, kegs
Waste Quantity:	10
Quantity Unit of Measure Code:	P
Quantity Unit of Measure Description:	Pounds
Waste Quantity, in Tons:	0.005
Acute Waste Quantity, in Tons:	0
Non-Acute Waste Quantity, in Tons:	0.005
Waste Quantity, in Kilograms:	4.53515
Acute Waste Quantity, in Kilograms:	0
Non-Acute Waste Quantity, in Kilorgrams:	4.53515
Management Method Code:	H141
Management Method Description:	STORAGE, BULKING AND/OR TRANSFER OFF SITE
Waste Residue Indicator:	N
Quantity Discrepancy Indicator:	N
Waste Type Discrepancy Indicator:	N
Waste Density:	Not reported
Waste Density Unit of Measure Code:	Not reported
Waste Density Unit of Measure Description:	Not reported
Form Code:	Not reported
Form Code Description:	Not reported
Source Code:	Not reported
Source Code Description:	Not reported
Waste Minimization Code:	Not reported
Waste Minimization Code Description:	Not reported
Consent Number:	Not reported
EPA Waste Indicator:	Y

Z191 **FAUNA BIO** **RCRA NonGen / NLR** **1024874472**
South **820 HEINZ AVE** **E MANIFEST** **CAL000443128**
1/8-1/4 **BERKELEY, CA 94710**
0.225 mi.
1188 ft. **Site 10 of 23 in cluster Z**

Relative:
Lower

Actual:
34 ft.

RCRA Listings:

Date Form Received by Agency:	20190205
Handler Name:	Fauna Bio Inc
Handler Address:	820 Heinz Ave
Handler City,State,Zip:	BERKELEY, CA 94710
EPA ID:	CAL000443128

Map ID
Direction
Distance
Elevation | Site | MAP FINDINGS | Database(s) | EDR ID Number
EPA ID Number

FAUNA BIO (Continued) **1024874472**

Contact Name:	KATIE GRABEK
Contact Address:	820 HEINZ AVE
Contact City,State,Zip:	BERKELEY, CA 94710
Contact Telephone:	303-990-0503
Contact Fax:	Not reported
Contact Email:	KATIE@FAUNABIO.COM
Contact Title:	Not reported
EPA Region:	09
Land Type:	Not reported
Federal Waste Generator Description:	Not a generator, verified
Non-Notifier:	Not reported
Biennial Report Cycle:	Not reported
Accessibility:	Not reported
Active Site Indicator:	Handler Activities
State District Owner:	Not reported
State District:	Not reported
Mailing Address:	820 HEINZ AVE
Mailing City,State,Zip:	BERKELEY, CA 94710
Owner Name:	Ashley Zehnder
Owner Type:	Other
Operator Name:	Katie Grabek
Operator Type:	Other
Short-Term Generator Activity:	No
Importer Activity:	No
Mixed Waste Generator:	No
Transporter Activity:	No
Transfer Facility Activity:	No
Recycler Activity with Storage:	No
Small Quantity On-Site Burner Exemption:	No
Smelting Melting and Refining Furnace Exemption:	No
Underground Injection Control:	No
Off-Site Waste Receipt:	No
Universal Waste Indicator:	Yes
Universal Waste Destination Facility:	Yes
Federal Universal Waste:	No
Active Site State-Reg Handler:	---
Federal Facility Indicator:	Not reported
Hazardous Secondary Material Indicator:	N
Sub-Part K Indicator:	Not reported
2018 GPRA Permit Baseline:	Not on the Baseline
2018 GPRA Renewals Baseline:	Not on the Baseline
202 GPRA Corrective Action Baseline:	No
Subject to Corrective Action Universe:	No
Non-TSDFs Where RCRA CA has Been Imposed Universe:	No
Corrective Action Priority Ranking:	No NCAPS ranking
Environmental Control Indicator:	No
Institutional Control Indicator:	No
Human Exposure Controls Indicator:	N/A
Groundwater Controls Indicator:	N/A
Significant Non-Complier Universe:	No
Unaddressed Significant Non-Complier Universe:	No
Addressed Significant Non-Complier Universe:	No
Significant Non-Complier With a Compliance Schedule Universe:	No
Financial Assurance Required:	Not reported
Handler Date of Last Change:	20190222
Recognized Trader-Importer:	No
Recognized Trader-Exporter:	No

Map ID
Direction
Distance
Elevation | Site | MAP FINDINGS | Database(s) | EDR ID Number
EPA ID Number

FAUNA BIO (Continued) **1024874472**

Importer of Spent Lead Acid Batteries: No
Exporter of Spent Lead Acid Batteries: No
Recycler Activity Without Storage: No
Manifest Broker: No
Sub-Part P Indicator: No

Handler - Owner Operator:
Owner/Operator Indicator: Owner
Owner/Operator Name: ASHLEY ZEHNDER
Legal Status: Other
Date Became Current: Not reported
Date Ended Current: Not reported
Owner/Operator Address: 820 HEINZ AVE
Owner/Operator City,State,Zip: BERKELEY, CA 94710
Owner/Operator Telephone: 303-990-0503
Owner/Operator Telephone Ext: Not reported
Owner/Operator Fax: Not reported
Owner/Operator Email: Not reported

Owner/Operator Indicator: Operator
Owner/Operator Name: KATIE GRABEK
Legal Status: Other
Date Became Current: Not reported
Date Ended Current: Not reported
Owner/Operator Address: 820 HEINZ AVE
Owner/Operator City,State,Zip: BERKELEY, CA 94710
Owner/Operator Telephone: 303-990-0503
Owner/Operator Telephone Ext: Not reported
Owner/Operator Fax: Not reported
Owner/Operator Email: Not reported

Historic Generators:
Receive Date: 20190205
Handler Name: FAUNA BIO INC
Federal Waste Generator Description: Not a generator, verified
State District Owner: Not reported
Large Quantity Handler of Universal Waste: No
Recognized Trader Importer: No
Recognized Trader Exporter: No
Spent Lead Acid Battery Importer: No
Spent Lead Acid Battery Exporter: No
Current Record: Yes
Non Storage Recycler Activity: Not reported
Electronic Manifest Broker: Not reported

List of NAICS Codes and Descriptions:
NAICS Code: 541715
NAICS Description: RESEARCH AND DEVELOPMENT IN THE PHYSICAL, ENGINEERING, AND LIFE SCIENCES (EXCEPT NANOTECHNOLOGY AND BIOTECHNOLOGY

Facility Has Received Notices of Violations:
Violations: No Violations Found

Map ID
Direction
Distance
Elevation | Site | MAP FINDINGS | Database(s) | EDR ID Number
EPA ID Number

FAUNA BIO (Continued) **1024874472**

Evaluation Action Summary:
Evaluations: No Evaluations Found

E MANIFEST:

Manifest Tracking Number:	000269477DAT
Last Updated Date:	20200129
Shipped Date:	20191220
Received Date:	20200114
Manifest Status:	Signed
Submission Type:	DataImage5Copy
Origin Type:	Service
Generator EPA ID:	CAL000443128
Generator Name:	FAUNA BIO
Generator Mail Street Number:	Not reported
Generator Mail Street 1:	820 HEINZ AVE
Generator Mail Street 2:	Not reported
Generator Mail City:	BERKELEY
Generator Mail State:	CA
Generator Mail Zip:	94710-2737
Generator Location Street Number:	Not reported
Generator Location Street 1:	820 Heinz Ave
Generator Location Street 2:	Not reported
Generator Location City:	Berkeley
Generator Location Zip:	94710
Generator Location State:	CA
Generator Contact Company Name:	Not reported
Designated Facility EPA ID:	NVD980895338
Designated Facility Name:	Not reported
Designated Facility Mail Street Number:	Not reported
Designated Facility Mail Street 1:	Not reported
Designated Facility Mail Street 2:	2095 Newlands Drive East
Designated Facility Mail City:	Fernley
Designated Facility Mail Zip:	89408
Designated Facility Mail State:	NV
Designated Facility Location Street Number:	Not reported
Designated Facility Location Street 1:	2095 Newlands Drive East
Designated Facility Location Street 2:	Not reported
Designated Facility Location City:	Fernley
Designated Facility Location Zip:	89408
Designated Facility Location State:	NV
Designated Facility Contact Company Name:	21st Century Environmental Management of Nevada, LLC
Manifest Residue Indicator:	N
Rejection Indicator:	N

Federal Waste:

Manifest Tracking Number:	000269477DAT
Waste Line Number:	1
Federal Waste Code:	D001
Federal Waste:	IGNITABLE WASTE

State Waste:

Manifest Tracking Number:	000269477DAT
Waste Line Number:	1
State Waste Code Owner:	CA

MAP FINDINGS

Map ID
Direction
Distance
Elevation | Site | Database(s) | EDR ID Number
EPA ID Number

FAUNA BIO (Continued) **1024874472**

State Waste Code: 551
State Waste: Laboratory waste chemicals

Transporter:
Manifest Tracking Number: 000269477DAT
Transporter Line Number: 1
Transporter EPA ID: MNS000110924
Transporter Name: Stericycle Specialty Waste Solutions Inc

Waste Line:
Manifest Tracking Number: 000269477DAT
Waste Line Number: 1
U.S. DOT Hazardous Indicator: Y
U.S. DOT ID Number: UN1992
U.S. DOT Description: Un1992 Waste Flammable Liquids, Toxic, N.O.S. (Ethanol) Ii 3 6.1 D001=100lbs
Non-Hazardous Waste Description: Not reported
Number of Containers: 1
Container Type Code: DF
Container Type Description: Fiberboard or plastic drums, barrels, kegs
Waste Quantity: 10
Quantity Unit of Measure Code: P
Quantity Unit of Measure Description: Pounds
Waste Quantity, in Tons: 0.005
Acute Waste Quantity, in Tons: 0
Non-Acute Waste Quantity, in Tons: 0.005
Waste Quantity, in Kilograms: 4.53515
Acute Waste Quantity, in Kilograms: 0
Non-Acute Waste Quantity, in Kilorgrams: 4.53515
Management Method Code: H141
Management Method Description: STORAGE, BULKING AND/OR TRANSFER OFF SITE
Waste Residue Indicator: N
Quantity Discrepancy Indicator: N
Waste Type Discrepancy Indicator: N
Waste Density: Not reported
Waste Density Unit of Measure Code: Not reported
Waste Density Unit of Measure Description: Not reported
Form Code: Not reported
Form Code Description: Not reported
Source Code: Not reported
Source Code Description: Not reported
Waste Minimization Code: Not reported
Waste Minimization Code Description: Not reported
Consent Number: Not reported
EPA Waste Indicator: Y

Z192 **ANVEN BIOSCIENCES INC** **RCRA NonGen / NLR** **1026825836**
South **820 HEINZ AVE** **CAL000407751**
1/8-1/4 **BERKELEY, CA 94710**
0.225 mi.
1188 ft. **Site 11 of 23 in cluster Z**

Relative:
Lower

Actual:
34 ft.

RCRA Listings:
Date Form Received by Agency: 20220317
Handler Name: Anven Biosciences Inc
Handler Address: Heinz Ave
Handler City,State,Zip: BERKELEY, CA 94710

Map ID
Direction
Distance
Elevation | Site | MAP FINDINGS | Database(s) | EDR ID Number
EPA ID Number

ANVEN BIOSCIENCES INC (Continued) **1026825836**

EPA ID:	CAL000407751
Contact Name:	MURALIDHAR REDDY MOOLA
Contact Address:	ATLANTIC AVE STE 102
Contact City,State,Zip:	ALAMEDA, CA 94501
Contact Telephone:	877-735-9148
Contact Fax:	Not reported
Contact Email:	RMOOLA@ANVENBIO.COM
Contact Title:	Not reported
EPA Region:	09
Land Type:	Not reported
Federal Waste Generator Description:	Not a generator, verified
Non-Notifier:	Not reported
Biennial Report Cycle:	Not reported
Accessibility:	Not reported
Active Site Indicator:	Not reported
State District Owner:	Not reported
State District:	Not reported
Mailing Address:	ATLANTIC AVE STE 102
Mailing City,State,Zip:	ALAMEDA, CA 94501
Owner Name:	Not reported
Owner Type:	Not reported
Operator Name:	Anven Biosciences Inc
Operator Type:	Other
Short-Term Generator Activity:	No
Importer Activity:	No
Mixed Waste Generator:	No
Transporter Activity:	No
Transfer Facility Activity:	No
Recycler Activity with Storage:	No
Small Quantity On-Site Burner Exemption:	No
Smelting Melting and Refining Furnace Exemption:	No
Underground Injection Control:	No
Off-Site Waste Receipt:	No
Universal Waste Indicator:	No
Universal Waste Destination Facility:	No
Federal Universal Waste:	No
Active Site State-Reg Handler:	---
Federal Facility Indicator:	Not reported
Hazardous Secondary Material Indicator:	N
Sub-Part K Indicator:	Not reported
2018 GPRA Permit Baseline:	Not on the Baseline
2018 GPRA Renewals Baseline:	Not on the Baseline
202 GPRA Corrective Action Baseline:	No
Subject to Corrective Action Universe:	No
Non-TSDFs Where RCRA CA has Been Imposed Universe:	No
Corrective Action Priority Ranking:	No NCAPS ranking
Environmental Control Indicator:	No
Institutional Control Indicator:	No
Human Exposure Controls Indicator:	N/A
Groundwater Controls Indicator:	N/A
Significant Non-Complier Universe:	No
Unaddressed Significant Non-Complier Universe:	No
Addressed Significant Non-Complier Universe:	No
Significant Non-Complier With a Compliance Schedule Universe:	No
Financial Assurance Required:	Not reported
Handler Date of Last Change:	20220321
Recognized Trader-Importer:	No

Map ID
Direction
Distance
Elevation | Site | MAP FINDINGS | Database(s) | EDR ID Number
EPA ID Number

ANVEN BIOSCIENCES INC (Continued) **1026825836**

Recognized Trader-Exporter:	No
Importer of Spent Lead Acid Batteries:	No
Exporter of Spent Lead Acid Batteries:	No
Recycler Activity Without Storage:	No
Manifest Broker:	No
Sub-Part P Indicator:	No

Handler - Owner Operator:

Owner/Operator Indicator:	Owner
Owner/Operator Name: ANVEN BIOSCIENCES INC	
Legal Status:	Other
Date Became Current:	Not reported
Date Ended Current:	Not reported
Owner/Operator Address:	820 HEINZ AVE
Owner/Operator City,State,Zip:	BERKELEY, CA 94710
Owner/Operator Telephone:	972-365-9687
Owner/Operator Telephone Ext:	Not reported
Owner/Operator Fax:	Not reported
Owner/Operator Email:	Not reported

Owner/Operator Indicator:	Operator
Owner/Operator Name: ANVEN BIOSCIENCES INC	
Legal Status:	Other
Date Became Current:	Not reported
Date Ended Current:	Not reported
Owner/Operator Address:	820 HEINZ AVE
Owner/Operator City,State,Zip:	BERKELEY, CA 94710
Owner/Operator Telephone:	972-365-9687
Owner/Operator Telephone Ext:	Not reported
Owner/Operator Fax:	Not reported
Owner/Operator Email:	Not reported

Owner/Operator Indicator:	Operator
Owner/Operator Name: ANVEN BIOSCIENCES INC	
Legal Status:	Other
Date Became Current:	Not reported
Date Ended Current:	Not reported
Owner/Operator Address:	1010 ATLANTIC AVE STE 102
Owner/Operator City,State,Zip:	ALAMEDA, CA 94501
Owner/Operator Telephone:	877-735-9148
Owner/Operator Telephone Ext:	Not reported
Owner/Operator Fax:	Not reported
Owner/Operator Email:	Not reported

Historic Generators:

Receive Date:	20220317
Handler Name: ANVEN BIOSCIENCES INC	
Federal Waste Generator Description:	Not a generator, verified
State District Owner:	Not reported
Large Quantity Handler of Universal Waste:	No
Recognized Trader Importer:	No
Recognized Trader Exporter:	No
Spent Lead Acid Battery Importer:	No
Spent Lead Acid Battery Exporter:	No
Current Record:	Yes

MAP FINDINGS

Map ID / Direction / Distance / Elevation | Site | Database(s) | EDR ID Number / EPA ID Number

ANVEN BIOSCIENCES INC (Continued) **1026825836**

Non Storage Recycler Activity: No
Electronic Manifest Broker: No

Receive Date: 20210812
Handler Name: ANVEN BIOSCIENCES INC
Federal Waste Generator Description: Not a generator, verified
State District Owner: Not reported
Large Quantity Handler of Universal Waste: No
Recognized Trader Importer: No
Recognized Trader Exporter: No
Spent Lead Acid Battery Importer: No
Spent Lead Acid Battery Exporter: No
Current Record: No
Non Storage Recycler Activity: No
Electronic Manifest Broker: No

List of NAICS Codes and Descriptions:
NAICS Codes: No NAICS Codes Found

Facility Has Received Notices of Violations:
Violations: No Violations Found

Evaluation Action Summary:
Evaluations: No Evaluations Found

Z193 **RODAN & FIELDS LLC** **RCRA NonGen / NLR** **1024862483**
South **820 HEINZ AVE** **E MANIFEST** **CAL000430998**
1/8-1/4 **BERKELEY, CA 94710**
0.225 mi.
1188 ft. **Site 12 of 23 in cluster Z**

Relative: Lower
Actual: 34 ft.

RCRA Listings:
Date Form Received by Agency: 20201015
Handler Name: Rodan & Fields Llc
Handler Address: 820 Heinz Ave
Handler City,State,Zip: BERKELEY, CA 94710
EPA ID: CAL000430998
Contact Name: MARK LISTON
Contact Address: 60 SPEAR ST STE 600
Contact City,State,Zip: SAN FRANCISCO, CA 94105
Contact Telephone: 847-809-9079
Contact Fax: Not reported
Contact Email: MLISTON@RODANANDFIELDS.COM
Contact Title: Not reported
EPA Region: 09
Land Type: Not reported
Federal Waste Generator Description: Not a generator, verified
Non-Notifier: Not reported
Biennial Report Cycle: Not reported
Accessibility: Not reported
Active Site Indicator: Not reported
State District Owner: Not reported
State District: Not reported
Mailing Address: 60 SPEAR ST STE 600
Mailing City,State,Zip: SAN FRANCISCO, CA 94105

Map ID
Direction
Distance
Elevation | Site | MAP FINDINGS | Database(s) | EDR ID Number
EPA ID Number

RODAN & FIELDS LLC (Continued) **1024862483**

Owner Name:	Not reported
Owner Type:	Not reported
Operator Name:	Rodan & Fields Llc
Operator Type:	Other
Short-Term Generator Activity:	No
Importer Activity:	No
Mixed Waste Generator:	No
Transporter Activity:	No
Transfer Facility Activity:	No
Recycler Activity with Storage:	No
Small Quantity On-Site Burner Exemption:	No
Smelting Melting and Refining Furnace Exemption:	No
Underground Injection Control:	No
Off-Site Waste Receipt:	No
Universal Waste Indicator:	No
Universal Waste Destination Facility:	No
Federal Universal Waste:	No
Active Site State-Reg Handler:	---
Federal Facility Indicator:	Not reported
Hazardous Secondary Material Indicator:	N
Sub-Part K Indicator:	Not reported
2018 GPRA Permit Baseline:	Not on the Baseline
2018 GPRA Renewals Baseline:	Not on the Baseline
202 GPRA Corrective Action Baseline:	No
Subject to Corrective Action Universe:	No
Non-TSDFs Where RCRA CA has Been Imposed Universe:	No
Corrective Action Priority Ranking:	No NCAPS ranking
Environmental Control Indicator:	No
Institutional Control Indicator:	No
Human Exposure Controls Indicator:	N/A
Groundwater Controls Indicator:	N/A
Significant Non-Complier Universe:	No
Unaddressed Significant Non-Complier Universe:	No
Addressed Significant Non-Complier Universe:	No
Significant Non-Complier With a Compliance Schedule Universe:	No
Financial Assurance Required:	Not reported
Handler Date of Last Change:	20201023
Recognized Trader-Importer:	No
Recognized Trader-Exporter:	No
Importer of Spent Lead Acid Batteries:	No
Exporter of Spent Lead Acid Batteries:	No
Recycler Activity Without Storage:	No
Manifest Broker:	No
Sub-Part P Indicator:	No

Handler - Owner Operator:

Owner/Operator Indicator:	Operator
Owner/Operator Name: DAVID BURGDORF	
Legal Status:	Other
Date Became Current:	Not reported
Date Ended Current:	Not reported
Owner/Operator Address:	60 SPEAR ST STE 600
Owner/Operator City,State,Zip:	SAN FRANCISCO, CA 94105
Owner/Operator Telephone:	415-273-8001
Owner/Operator Telephone Ext:	Not reported
Owner/Operator Fax:	Not reported

Map ID
Direction
Distance
Elevation | Site | MAP FINDINGS | Database(s) | EDR ID Number
EPA ID Number

RODAN & FIELDS LLC (Continued) **1024862483**

Owner/Operator Email: Not reported

Owner/Operator Indicator: Owner
Owner/Operator Name: RODAN & FIELDS LLC
Legal Status: Other
Date Became Current: Not reported
Date Ended Current: Not reported
Owner/Operator Address: 60 SPEAR ST STE 600
Owner/Operator City,State,Zip: SAN FRANCISCO, CA 94105
Owner/Operator Telephone: 415-273-8001
Owner/Operator Telephone Ext: Not reported
Owner/Operator Fax: Not reported
Owner/Operator Email: Not reported

Owner/Operator Indicator: Operator
Owner/Operator Name: RODAN & FIELDS LLC
Legal Status: Other
Date Became Current: Not reported
Date Ended Current: Not reported
Owner/Operator Address: 60 SPEAR ST STE 600
Owner/Operator City,State,Zip: SAN FRANCISCO, CA 94105
Owner/Operator Telephone: 415-273-8000
Owner/Operator Telephone Ext: Not reported
Owner/Operator Fax: Not reported
Owner/Operator Email: Not reported

Historic Generators:
Receive Date: 20201015
Handler Name: RODAN & FIELDS LLC
Federal Waste Generator Description: Not a generator, verified
State District Owner: Not reported
Large Quantity Handler of Universal Waste: No
Recognized Trader Importer: No
Recognized Trader Exporter: No
Spent Lead Acid Battery Importer: No
Spent Lead Acid Battery Exporter: No
Current Record: Yes
Non Storage Recycler Activity: No
Electronic Manifest Broker: No

Receive Date: 20170925
Handler Name: RODAN & FIELDS LLC
Federal Waste Generator Description: Not a generator, verified
State District Owner: Not reported
Large Quantity Handler of Universal Waste: No
Recognized Trader Importer: No
Recognized Trader Exporter: No
Spent Lead Acid Battery Importer: No
Spent Lead Acid Battery Exporter: No
Current Record: No
Non Storage Recycler Activity: Not reported
Electronic Manifest Broker: Not reported

List of NAICS Codes and Descriptions:
NAICS Code: 325620
NAICS Description: TOILET PREPARATION MANUFACTURING

MAP FINDINGS

Map ID
Direction
Distance
Elevation | Site | Database(s) | EDR ID Number
EPA ID Number

RODAN & FIELDS LLC (Continued) **1024862483**

Facility Has Received Notices of Violations:
Violations: No Violations Found

Evaluation Action Summary:
Evaluations: No Evaluations Found

E MANIFEST:

Manifest Tracking Number:	000268824DAT
Last Updated Date:	20190808
Shipped Date:	20190628
Received Date:	20190723
Manifest Status:	Signed
Submission Type:	DataImage5Copy
Origin Type:	Service
Generator EPA ID:	CAL000430998
Generator Name:	RODAN & FIELDS LLC
Generator Mail Street Number:	Not reported
Generator Mail Street 1:	820 HEINZ AVE
Generator Mail Street 2:	Not reported
Generator Mail City:	BERKELEY
Generator Mail State:	CA
Generator Mail Zip:	94710
Generator Location Street Number:	Not reported
Generator Location Street 1:	60 Spear St Ste 600
Generator Location Street 2:	Not reported
Generator Location City:	San Francisco
Generator Location Zip:	94705
Generator Location State:	CA
Generator Contact Company Name:	Not reported
Designated Facility EPA ID:	NVD980895338
Designated Facility Name:	Not reported
Designated Facility Mail Street Number:	Not reported
Designated Facility Mail Street 1:	Not reported
Designated Facility Mail Street 2:	2095 Newlands Drive East
Designated Facility Mail City:	Fernley
Designated Facility Mail Zip:	89408
Designated Facility Mail State:	NV
Designated Facility Location Street Number:	Not reported
Designated Facility Location Street 1:	2095 Newlands Drive East
Designated Facility Location Street 2:	Not reported
Designated Facility Location City:	Fernley
Designated Facility Location Zip:	89408
Designated Facility Location State:	NV
Designated Facility Contact Company Name:	21st Century Environmental Management of Nevada, LLC
Manifest Residue Indicator:	N
Rejection Indicator:	N

Manifest Tracking Number:	000269226DAT
Last Updated Date:	20200427
Shipped Date:	20191203
Received Date:	20200104
Manifest Status:	Signed
Submission Type:	DataImage5Copy
Origin Type:	Service
Generator EPA ID:	CAL000430998

Map ID
Direction
Distance
Elevation | Site | MAP FINDINGS | Database(s) | EDR ID Number
EPA ID Number

RODAN & FIELDS LLC (Continued) **1024862483**

Generator Name:	RODAN & FIELDS LLC
Generator Mail Street Number:	Not reported
Generator Mail Street 1:	820 HEINZ AVE
Generator Mail Street 2:	Not reported
Generator Mail City:	BERKELEY
Generator Mail State:	CA
Generator Mail Zip:	94710
Generator Location Street Number:	Not reported
Generator Location Street 1:	60 Spear St Ste 600
Generator Location Street 2:	Not reported
Generator Location City:	San Francisco
Generator Location Zip:	94705
Generator Location State:	CA
Generator Contact Company Name:	Not reported
Designated Facility EPA ID:	CAD980884183
Designated Facility Name:	Not reported
Designated Facility Mail Street Number:	Not reported
Designated Facility Mail Street 1:	Not reported
Designated Facility Mail Street 2:	11855 White Rock Road
Designated Facility Mail City:	Rancho Cordova
Designated Facility Mail Zip:	95742
Designated Facility Mail State:	CA
Designated Facility Location Street Number:	Not reported
Designated Facility Location Street 1:	11855 White Rock Road
Designated Facility Location Street 2:	Not reported
Designated Facility Location City:	Rancho Cordova
Designated Facility Location Zip:	95742
Designated Facility Location State:	CA
Designated Facility Contact Company Name:	GEM Rancho Cordova LLC
Manifest Residue Indicator:	N
Rejection Indicator:	N

Manifest Tracking Number:	000269227DAT
Last Updated Date:	20200116
Shipped Date:	20191203
Received Date:	20191216
Manifest Status:	Signed
Submission Type:	DataImage5Copy
Origin Type:	Service
Generator EPA ID:	CAL000430998
Generator Name:	RODAN & FIELDS LLC
Generator Mail Street Number:	Not reported
Generator Mail Street 1:	820 HEINZ AVE
Generator Mail Street 2:	Not reported
Generator Mail City:	BERKELEY
Generator Mail State:	CA
Generator Mail Zip:	94710
Generator Location Street Number:	Not reported
Generator Location Street 1:	60 Spear St Ste 600
Generator Location Street 2:	Not reported
Generator Location City:	San Francisco
Generator Location Zip:	94705
Generator Location State:	CA
Generator Contact Company Name:	Not reported
Designated Facility EPA ID:	NVD980895338
Designated Facility Name:	Not reported
Designated Facility Mail Street Number:	Not reported

Map ID
Direction
Distance
Elevation | Site | MAP FINDINGS | Database(s) | EDR ID Number
EPA ID Number

RODAN & FIELDS LLC (Continued) **1024862483**

Designated Facility Mail Street 1:	Not reported
Designated Facility Mail Street 2:	2095 Newlands Drive East
Designated Facility Mail City:	Fernley
Designated Facility Mail Zip:	89408
Designated Facility Mail State:	NV
Designated Facility Location Street Number:	Not reported
Designated Facility Location Street 1:	2095 Newlands Drive East
Designated Facility Location Street 2:	Not reported
Designated Facility Location City:	Fernley
Designated Facility Location Zip:	89408
Designated Facility Location State:	NV
Designated Facility Contact Company Name:	21st Century Environmental Management of Nevada, LLC
Manifest Residue Indicator:	N
Rejection Indicator:	N

Manifest Tracking Number:	000269725DAT
Last Updated Date:	20200219
Shipped Date:	20200113
Received Date:	20200124
Manifest Status:	Signed
Submission Type:	DataImage5Copy
Origin Type:	Service
Generator EPA ID:	CAL000430998
Generator Name:	RODAN & FIELDS LLC
Generator Mail Street Number:	Not reported
Generator Mail Street 1:	820 HEINZ AVE
Generator Mail Street 2:	Not reported
Generator Mail City:	BERKELEY
Generator Mail State:	CA
Generator Mail Zip:	94710
Generator Location Street Number:	Not reported
Generator Location Street 1:	60 Spear St Ste 600
Generator Location Street 2:	Not reported
Generator Location City:	San Francisco
Generator Location Zip:	94705
Generator Location State:	CA
Generator Contact Company Name:	Not reported
Designated Facility EPA ID:	NVD980895338
Designated Facility Name:	Not reported
Designated Facility Mail Street Number:	Not reported
Designated Facility Mail Street 1:	Not reported
Designated Facility Mail Street 2:	2095 Newlands Drive East
Designated Facility Mail City:	Fernley
Designated Facility Mail Zip:	89408
Designated Facility Mail State:	NV
Designated Facility Location Street Number:	Not reported
Designated Facility Location Street 1:	2095 Newlands Drive East
Designated Facility Location Street 2:	Not reported
Designated Facility Location City:	Fernley
Designated Facility Location Zip:	89408
Designated Facility Location State:	NV
Designated Facility Contact Company Name:	21st Century Environmental Management of Nevada, LLC
Manifest Residue Indicator:	N
Rejection Indicator:	N

Manifest Tracking Number:	000278820DAT
Last Updated Date:	20200817

Map ID
Direction
Distance
Elevation | Site | MAP FINDINGS | Database(s) | EDR ID Number
EPA ID Number

RODAN & FIELDS LLC (Continued) **1024862483**

Shipped Date:	20190906
Received Date:	20190926
Manifest Status:	Signed
Submission Type:	DataImage5Copy
Origin Type:	Service
Generator EPA ID:	CAL000430998
Generator Name:	RODAN & FIELDS LLC
Generator Mail Street Number:	Not reported
Generator Mail Street 1:	820 HEINZ AVE
Generator Mail Street 2:	Not reported
Generator Mail City:	BERKELEY
Generator Mail State:	CA
Generator Mail Zip:	94710
Generator Location Street Number:	Not reported
Generator Location Street 1:	60 SPEAR ST STE 600
Generator Location Street 2:	Not reported
Generator Location City:	SAN FRANCISCO
Generator Location Zip:	94105
Generator Location State:	CA
Generator Contact Company Name:	Not reported
Designated Facility EPA ID:	NVD980895338
Designated Facility Name:	Not reported
Designated Facility Mail Street Number:	2095
Designated Facility Mail Street 1:	Not reported
Designated Facility Mail Street 2:	NEWLANDS DRIVE EAST
Designated Facility Mail City:	FERNLEY
Designated Facility Mail Zip:	89408
Designated Facility Mail State:	NV
Designated Facility Location Street Number:	2095
Designated Facility Location Street 1:	NEWLANDS DRIVE EAST
Designated Facility Location Street 2:	Not reported
Designated Facility Location City:	FERNLEY
Designated Facility Location Zip:	89408
Designated Facility Location State:	NV
Designated Facility Contact Company Name:	21ST CENTURY ENVIRONMENTAL MANAGMENT OF NEVADA, LLC.
Manifest Residue Indicator:	N
Rejection Indicator:	N

Manifest Tracking Number:	000278821DAT
Last Updated Date:	20200427
Shipped Date:	20190906
Received Date:	20191001
Manifest Status:	Signed
Submission Type:	DataImage5Copy
Origin Type:	Service
Generator EPA ID:	CAL000430998
Generator Name:	RODAN & FIELDS LLC
Generator Mail Street Number:	Not reported
Generator Mail Street 1:	820 HEINZ AVE
Generator Mail Street 2:	Not reported
Generator Mail City:	BERKELEY
Generator Mail State:	CA
Generator Mail Zip:	94710
Generator Location Street Number:	Not reported
Generator Location Street 1:	60 Spear St Ste 600
Generator Location Street 2:	Not reported
Generator Location City:	San Francisco

Map ID
Direction
Distance
Elevation

MAP FINDINGS

Site | Database(s) | EDR ID Number / EPA ID Number

RODAN & FIELDS LLC (Continued) **1024862483**

Generator Location Zip:	94705
Generator Location State:	CA
Generator Contact Company Name:	Not reported
Designated Facility EPA ID:	CAD980884183
Designated Facility Name:	Not reported
Designated Facility Mail Street Number:	Not reported
Designated Facility Mail Street 1:	Not reported
Designated Facility Mail Street 2:	11855 White Rock Road
Designated Facility Mail City:	Rancho Cordova
Designated Facility Mail Zip:	95742
Designated Facility Mail State:	CA
Designated Facility Location Street Number:	Not reported
Designated Facility Location Street 1:	11855 White Rock Road
Designated Facility Location Street 2:	Not reported
Designated Facility Location City:	Rancho Cordova
Designated Facility Location Zip:	95742
Designated Facility Location State:	CA
Designated Facility Contact Company Name:	GEM Rancho Cordova LLC
Manifest Residue Indicator:	N
Rejection Indicator:	N

Manifest Tracking Number:	000280344DAT
Last Updated Date:	20200826
Shipped Date:	20191008
Received Date:	20191109
Manifest Status:	Signed
Submission Type:	DataImage5Copy
Origin Type:	Service
Generator EPA ID:	CAL000430998
Generator Name:	RODAN & FIELDS LLC
Generator Mail Street Number:	Not reported
Generator Mail Street 1:	820 HEINZ AVE
Generator Mail Street 2:	Not reported
Generator Mail City:	BERKELEY
Generator Mail State:	CA
Generator Mail Zip:	94710
Generator Location Street Number:	Not reported
Generator Location Street 1:	60 SPEAR ST STE 600
Generator Location Street 2:	Not reported
Generator Location City:	SAN FRANCISCO
Generator Location Zip:	94105
Generator Location State:	CA
Generator Contact Company Name:	Not reported
Designated Facility EPA ID:	CAD980884183
Designated Facility Name:	Not reported
Designated Facility Mail Street Number:	11855
Designated Facility Mail Street 1:	Not reported
Designated Facility Mail Street 2:	WHITE ROCK ROAD
Designated Facility Mail City:	RANCHO CORDOVA
Designated Facility Mail Zip:	95742
Designated Facility Mail State:	CA
Designated Facility Location Street Number:	11855
Designated Facility Location Street 1:	WHITE ROCK ROAD
Designated Facility Location Street 2:	Not reported
Designated Facility Location City:	RANCHO CORDOVA
Designated Facility Location Zip:	95742
Designated Facility Location State:	CA

Map ID
Direction
Distance
Elevation | Site | MAP FINDINGS | Database(s) | EDR ID Number
EPA ID Number

RODAN & FIELDS LLC (Continued) **1024862483**

Designated Facility Contact Company Name:	GEM RANCHO CORDOVA LLC
Manifest Residue Indicator:	N
Rejection Indicator:	N
Manifest Tracking Number:	000280345DAT
Last Updated Date:	20191107
Shipped Date:	20191008
Received Date:	20191023
Manifest Status:	Signed
Submission Type:	DataImage5Copy
Origin Type:	Service
Generator EPA ID:	CAL000430998
Generator Name:	RODAN & FIELDS LLC
Generator Mail Street Number:	Not reported
Generator Mail Street 1:	820 HEINZ AVE
Generator Mail Street 2:	Not reported
Generator Mail City:	BERKELEY
Generator Mail State:	CA
Generator Mail Zip:	94710
Generator Location Street Number:	Not reported
Generator Location Street 1:	60 Spear St Ste 600
Generator Location Street 2:	Not reported
Generator Location City:	San Francisco
Generator Location Zip:	94705
Generator Location State:	CA
Generator Contact Company Name:	Not reported
Designated Facility EPA ID:	NVD980895338
Designated Facility Name:	Not reported
Designated Facility Mail Street Number:	Not reported
Designated Facility Mail Street 1:	Not reported
Designated Facility Mail Street 2:	2095 Newlands Drive East
Designated Facility Mail City:	Fernley
Designated Facility Mail Zip:	89408
Designated Facility Mail State:	NV
Designated Facility Location Street Number:	Not reported
Designated Facility Location Street 1:	2095 Newlands Drive East
Designated Facility Location Street 2:	Not reported
Designated Facility Location City:	Fernley
Designated Facility Location Zip:	89408
Designated Facility Location State:	NV
Designated Facility Contact Company Name:	21st Century Environmental Management of Nevada, LLC
Manifest Residue Indicator:	N
Rejection Indicator:	N
Manifest Tracking Number:	000277779DAT
Last Updated Date:	20191212
Shipped Date:	20191107
Received Date:	20191122
Manifest Status:	Signed
Submission Type:	DataImage5Copy
Origin Type:	Service
Generator EPA ID:	CAL000430998
Generator Name:	RODAN & FIELDS LLC
Generator Mail Street Number:	Not reported
Generator Mail Street 1:	820 HEINZ AVE
Generator Mail Street 2:	Not reported
Generator Mail City:	BERKELEY

Map ID
Direction
Distance
Elevation | Site | MAP FINDINGS | Database(s) | EDR ID Number
EPA ID Number

RODAN & FIELDS LLC (Continued) **1024862483**

Generator Mail State:	CA
Generator Mail Zip:	94710
Generator Location Street Number:	Not reported
Generator Location Street 1:	60 Spear St Ste 600
Generator Location Street 2:	Not reported
Generator Location City:	San Francisco
Generator Location Zip:	94705
Generator Location State:	CA
Generator Contact Company Name:	Not reported
Designated Facility EPA ID:	NVD980895338
Designated Facility Name:	Not reported
Designated Facility Mail Street Number:	Not reported
Designated Facility Mail Street 1:	Not reported
Designated Facility Mail Street 2:	2095 Newlands Drive East
Designated Facility Mail City:	Fernley
Designated Facility Mail Zip:	89408
Designated Facility Mail State:	NV
Designated Facility Location Street Number:	Not reported
Designated Facility Location Street 1:	2095 Newlands Drive East
Designated Facility Location Street 2:	Not reported
Designated Facility Location City:	Fernley
Designated Facility Location Zip:	89408
Designated Facility Location State:	NV
Designated Facility Contact Company Name:	21st Century Environmental Management of Nevada, LLC
Manifest Residue Indicator:	N
Rejection Indicator:	N

Manifest Tracking Number:	000278060DAT
Last Updated Date:	20200107
Shipped Date:	20190709
Received Date:	20190809
Manifest Status:	Signed
Submission Type:	DataImage5Copy
Origin Type:	Service
Generator EPA ID:	CAL000430998
Generator Name:	RODAN & FIELDS LLC
Generator Mail Street Number:	Not reported
Generator Mail Street 1:	820 HEINZ AVE
Generator Mail Street 2:	Not reported
Generator Mail City:	BERKELEY
Generator Mail State:	CA
Generator Mail Zip:	94710
Generator Location Street Number:	Not reported
Generator Location Street 1:	60 Spear St Ste 600
Generator Location Street 2:	Not reported
Generator Location City:	San Francisco
Generator Location Zip:	94705
Generator Location State:	CA
Generator Contact Company Name:	Not reported
Designated Facility EPA ID:	NVD980895338
Designated Facility Name:	Not reported
Designated Facility Mail Street Number:	Not reported
Designated Facility Mail Street 1:	Not reported
Designated Facility Mail Street 2:	2095 Newlands Drive East
Designated Facility Mail City:	Fernley
Designated Facility Mail Zip:	89408
Designated Facility Mail State:	NV

Map ID
Direction
Distance
Elevation Site

MAP FINDINGS

Database(s) EDR ID Number EPA ID Number

RODAN & FIELDS LLC (Continued) **1024862483**

Designated Facility Location Street Number:	Not reported
Designated Facility Location Street 1:	2095 Newlands Drive East
Designated Facility Location Street 2:	Not reported
Designated Facility Location City:	Fernley
Designated Facility Location Zip:	89408
Designated Facility Location State:	NV
Designated Facility Contact Company Name:	21st Century Environmental Management of Nevada, LLC
Manifest Residue Indicator:	N
Rejection Indicator:	N
Manifest Tracking Number:	000312958DAT
Last Updated Date:	20200817
Shipped Date:	20200214
Received Date:	20200304
Manifest Status:	Signed
Submission Type:	DataImage5Copy
Origin Type:	Service
Generator EPA ID:	CAL000430998
Generator Name:	RODAN & FIELDS LLC
Generator Mail Street Number:	Not reported
Generator Mail Street 1:	820 HEINZ AVE
Generator Mail Street 2:	Not reported
Generator Mail City:	BERKELEY
Generator Mail State:	CA
Generator Mail Zip:	94710
Generator Location Street Number:	Not reported
Generator Location Street 1:	60 SPEAR ST STE 600
Generator Location Street 2:	Not reported
Generator Location City:	SAN FRANCISCO
Generator Location Zip:	94105
Generator Location State:	CA
Generator Contact Company Name:	Not reported
Designated Facility EPA ID:	NVD980895338
Designated Facility Name:	Not reported
Designated Facility Mail Street Number:	2095
Designated Facility Mail Street 1:	Not reported
Designated Facility Mail Street 2:	NEWLANDS DRIVE EAST
Designated Facility Mail City:	FERNLEY
Designated Facility Mail Zip:	89408
Designated Facility Mail State:	NV
Designated Facility Location Street Number:	2095
Designated Facility Location Street 1:	NEWLANDS DRIVE EAST
Designated Facility Location Street 2:	Not reported
Designated Facility Location City:	FERNLEY
Designated Facility Location Zip:	89408
Designated Facility Location State:	NV
Designated Facility Contact Company Name:	21ST CENTURY ENVIRONMENTAL MANAGMENT OF NEVADA, LLC.
Manifest Residue Indicator:	N
Rejection Indicator:	N

Federal Waste:

Manifest Tracking Number:	000313685DAT
Waste Line Number:	2
Federal Waste Code:	D001
Federal Waste:	IGNITABLE WASTE
Manifest Tracking Number:	000313685DAT

Map ID
Direction
Distance
Elevation | Site | MAP FINDINGS | Database(s) | EDR ID Number / EPA ID Number

RODAN & FIELDS LLC (Continued) **1024862483**

Waste Line Number: 2
Federal Waste Code: F003
Federal Waste: THE FOLLOWING SPENT NONHALOGENATED SOLVENTS: XYLENE, ACETONE, ETHYL ACETATE, ETHYL BENZENE, ETHYL ETHER, METHYL ISOBUTYL KETONE, N-BUTYL ALCOHOL, CYCLOHEXANONE, AND METHANOL; ALL SPENT SOLVENT MIXTURES/BLENDS CONTAINING, BEFORE USE, ONLY THE ABOVE SPENT NONHALOGENATED SOLVENTS; AND ALL SPENT SOLVENT MIXTURES/BLENDS CONTAINING, BEFORE USE, ONE OR MORE OF THE ABOVE NONHALOGENATED SOLVENTS, AND A TOTAL OF TEN PERCENT OR MORE (BY VOLUME) OF ONE OR MORE OF THOSE SOLVENTS LISTED IN F001, F002, F004, AND F005; AND STILL BOTTOMS FROM THE RECOVERY OF THESE SPENT SOLVENTS AND SPENT SOLVENT MIXTURES.

State Waste:
Manifest Tracking Number: 000313685DAT
Waste Line Number: 1
State Waste Code Owner: CA
State Waste Code: 331
State Waste: Off-specification, aged, or surplus organics

Manifest Tracking Number: 000313685DAT
Waste Line Number: 2
State Waste Code Owner: CA
State Waste Code: 331
State Waste: Off-specification, aged, or surplus organics

Transporter:
Manifest Tracking Number: 000313685DAT
Transporter Line Number: 1
Transporter EPA ID: MNS000110924
Transporter Name: Stericycle Specialty Waste Solutions Inc

Waste Line:
Manifest Tracking Number: 000313685DAT
Waste Line Number: 1
U.S. DOT Hazardous Indicator: N
U.S. DOT ID Number: Not reported
U.S. DOT Description: Not reported
Non-Hazardous Waste Description: NON-RCRA HAZARDOUS WASTE, LIQUID (COSMETICS)
Number of Containers: 2
Container Type Code: DF
Container Type Description: Fiberboard or plastic drums, barrels, kegs
Waste Quantity: 396
Quantity Unit of Measure Code: P
Quantity Unit of Measure Description: Pounds
Waste Quantity, in Tons: 0.198
Acute Waste Quantity, in Tons: 0
Non-Acute Waste Quantity, in Tons: 0.198
Waste Quantity, in Kilograms: 179.59195
Acute Waste Quantity, in Kilograms: 0
Non-Acute Waste Quantity, in Kilorgrams: 179.59195
Management Method Code: H141
Management Method Description: STORAGE, BULKING AND/OR TRANSFER OFF SITE
Waste Residue Indicator: N
Quantity Discrepancy Indicator: N
Waste Type Discrepancy Indicator: N

Map ID
Direction
Distance
Elevation | Site | MAP FINDINGS | Database(s) | EDR ID Number
EPA ID Number

RODAN & FIELDS LLC (Continued) **1024862483**

Waste Density:	Not reported
Waste Density Unit of Measure Code:	Not reported
Waste Density Unit of Measure Description:	Not reported
Form Code:	Not reported
Form Code Description:	Not reported
Source Code:	Not reported
Source Code Description:	Not reported
Waste Minimization Code:	Not reported
Waste Minimization Code Description:	Not reported
Consent Number:	Not reported
EPA Waste Indicator:	N
Manifest Tracking Number:	000313685DAT
Waste Line Number:	2
U.S. DOT Hazardous Indicator:	Y
U.S. DOT ID Number:	UN1993
U.S. DOT Description:	Un1993 Waste Flammable Liquids, N.O.S. (Acetonitrile, Methanol) Iii 3 D001=100lbs
Non-Hazardous Waste Description:	Not reported
Number of Containers:	2
Container Type Code:	DF
Container Type Description:	Fiberboard or plastic drums, barrels, kegs
Waste Quantity:	10
Quantity Unit of Measure Code:	G
Quantity Unit of Measure Description:	Gallons
Waste Quantity, in Tons:	0.041701417
Acute Waste Quantity, in Tons:	0
Non-Acute Waste Quantity, in Tons:	0.041701417
Waste Quantity, in Kilograms:	37.824436
Acute Waste Quantity, in Kilograms:	0
Non-Acute Waste Quantity, in Kilorgrams:	37.824436
Management Method Code:	H141
Management Method Description:	STORAGE, BULKING AND/OR TRANSFER OFF SITE
Waste Residue Indicator:	N
Quantity Discrepancy Indicator:	N
Waste Type Discrepancy Indicator:	N
Waste Density:	Not reported
Waste Density Unit of Measure Code:	Not reported
Waste Density Unit of Measure Description:	Not reported
Form Code:	Not reported
Form Code Description:	Not reported
Source Code:	Not reported
Source Code Description:	Not reported
Waste Minimization Code:	Not reported
Waste Minimization Code Description:	Not reported
Consent Number:	Not reported
EPA Waste Indicator:	Y

Click this hyperlink while viewing on your computer to access
5 additional US EManifest: record(s) in the EDR Site Report.

MAP FINDINGS

Map ID
Direction
Distance
Elevation | Site | Database(s) | EDR ID Number / EPA ID Number

Z194
South
1/8-1/4
0.225 mi.
1188 ft.

SILICON BIO DEVICES INC
820 HEINZ AVE
BERKELEY, CA 94710

Site 13 of 23 in cluster Z

RCRA NonGen / NLR

1024843480
CAL000394910

Relative:
Lower

Actual:
34 ft.

RCRA Listings:

Date Form Received by Agency:	20140311
Handler Name:	Silicon Bio Devices Inc
Handler Address:	820 Heinz Ave
Handler City,State,Zip:	BERKELEY, CA 94710
EPA ID:	CAL000394910
Contact Name:	TAYSON SIEGEL
Contact Address:	5880 W LAS POSITAS BLVD
Contact City,State,Zip:	PLEASANTON, CA 94588
Contact Telephone:	650-465-3798
Contact Fax:	Not reported
Contact Email:	TAYSON@SILICONBIODEVICES.COM
Contact Title:	Not reported
EPA Region:	09
Land Type:	Not reported
Federal Waste Generator Description:	Not a generator, verified
Non-Notifier:	Not reported
Biennial Report Cycle:	Not reported
Accessibility:	Not reported
Active Site Indicator:	Handler Activities
State District Owner:	Not reported
State District:	Not reported
Mailing Address:	5880 W LAS POSITAS BLVD
Mailing City,State,Zip:	PLEASANTON, CA 94588
Owner Name:	Silicon Biodevices Inc
Owner Type:	Other
Operator Name:	Tayson Siegel
Operator Type:	Other
Short-Term Generator Activity:	No
Importer Activity:	No
Mixed Waste Generator:	No
Transporter Activity:	No
Transfer Facility Activity:	No
Recycler Activity with Storage:	No
Small Quantity On-Site Burner Exemption:	No
Smelting Melting and Refining Furnace Exemption:	No
Underground Injection Control:	No
Off-Site Waste Receipt:	No
Universal Waste Indicator:	Yes
Universal Waste Destination Facility:	Yes
Federal Universal Waste:	No
Active Site State-Reg Handler:	---
Federal Facility Indicator:	Not reported
Hazardous Secondary Material Indicator:	N
Sub-Part K Indicator:	Not reported
2018 GPRA Permit Baseline:	Not on the Baseline
2018 GPRA Renewals Baseline:	Not on the Baseline
202 GPRA Corrective Action Baseline:	No
Subject to Corrective Action Universe:	No
Non-TSDFs Where RCRA CA has Been Imposed Universe:	No
Corrective Action Priority Ranking:	No NCAPS ranking
Environmental Control Indicator:	No
Institutional Control Indicator:	No

Map ID
Direction
Distance
Elevation | Site | MAP FINDINGS | Database(s) | EDR ID Number
EPA ID Number

SILICON BIO DEVICES INC (Continued) **1024843480**

Human Exposure Controls Indicator:	N/A
Groundwater Controls Indicator:	N/A
Significant Non-Complier Universe:	No
Unaddressed Significant Non-Complier Universe:	No
Addressed Significant Non-Complier Universe:	No
Significant Non-Complier With a Compliance Schedule Universe:	No
Financial Assurance Required:	Not reported
Handler Date of Last Change:	20180906
Recognized Trader-Importer:	No
Recognized Trader-Exporter:	No
Importer of Spent Lead Acid Batteries:	No
Exporter of Spent Lead Acid Batteries:	No
Recycler Activity Without Storage:	No
Manifest Broker:	No
Sub-Part P Indicator:	No

Handler - Owner Operator:

Owner/Operator Indicator:	Operator
Owner/Operator Name: TAYSON SIEGEL	
Legal Status:	Other
Date Became Current:	Not reported
Date Ended Current:	Not reported
Owner/Operator Address:	5880 W LAS POSITAS BLVD
Owner/Operator City,State,Zip:	PLEASANTON, CA 94588
Owner/Operator Telephone:	650-465-3798
Owner/Operator Telephone Ext:	Not reported
Owner/Operator Fax:	Not reported
Owner/Operator Email:	Not reported

Owner/Operator Indicator:	Owner
Owner/Operator Name: SILICON BIODEVICES INC	
Legal Status:	Other
Date Became Current:	Not reported
Date Ended Current:	Not reported
Owner/Operator Address:	1400 ARCADIA PL
Owner/Operator City,State,Zip:	PALO ALTO, CA 94303
Owner/Operator Telephone:	650-465-3798
Owner/Operator Telephone Ext:	Not reported
Owner/Operator Fax:	Not reported
Owner/Operator Email:	Not reported

Historic Generators:

Receive Date:	20140311
Handler Name: SILICON BIO DEVICES INC	
Federal Waste Generator Description:	Not a generator, verified
State District Owner:	Not reported
Large Quantity Handler of Universal Waste:	No
Recognized Trader Importer:	No
Recognized Trader Exporter:	No
Spent Lead Acid Battery Importer:	No
Spent Lead Acid Battery Exporter:	No
Current Record:	Yes
Non Storage Recycler Activity:	Not reported
Electronic Manifest Broker:	Not reported

Map ID
Direction
Distance
Elevation | Site | MAP FINDINGS | Database(s) | EDR ID Number
EPA ID Number

SILICON BIO DEVICES INC (Continued) **1024843480**

List of NAICS Codes and Descriptions:
NAICS Code: 54171
NAICS Description: RESEARCH AND DEVELOPMENT IN THE PHYSICAL, ENGINEERING, AND LIFE SCIENCES

Facility Has Received Notices of Violations:
Violations: No Violations Found

Evaluation Action Summary:
Evaluations: No Evaluations Found

Z195 **7TH STREET PROPERTIES II** **RCRA NonGen / NLR** **1027211113**
South **820 HEINZ** **E MANIFEST** **CAC003175508**
1/8-1/4 **BERKELEY, CA 94710**
0.225 mi.
1188 ft. **Site 14 of 23 in cluster Z**

Relative:
Lower

Actual:
34 ft.

RCRA Listings:

Date Form Received by Agency:	20220510
Handler Name:	7th Street Properties Ii
Handler Address:	820 Heinz
Handler City,State,Zip:	BERKELEY, CA 94710
EPA ID:	CAC003175508
Contact Name:	MELISSA BUTTRUM
Contact Address:	5858 HORTON STREET
Contact City,State,Zip:	EMERYVILLE, CA 94608
Contact Telephone:	415-720-3503
Contact Fax:	Not reported
Contact Email:	MBUTTRUM@WAREHAMDEVELOPMENT.COM
Contact Title:	Not reported
EPA Region:	09
Land Type:	Not reported
Federal Waste Generator Description:	Not a generator, verified
Non-Notifier:	Not reported
Biennial Report Cycle:	Not reported
Accessibility:	Not reported
Active Site Indicator:	Not reported
State District Owner:	Not reported
State District:	Not reported
Mailing Address:	1120 NYE STREET
Mailing City,State,Zip:	SAN RAFAEL, CA 94901
Owner Name:	7th Street Properties Ii
Owner Type:	Other
Operator Name:	Melissa Buttrum
Operator Type:	Other
Short-Term Generator Activity:	No
Importer Activity:	No
Mixed Waste Generator:	No
Transporter Activity:	No
Transfer Facility Activity:	No
Recycler Activity with Storage:	No
Small Quantity On-Site Burner Exemption:	No
Smelting Melting and Refining Furnace Exemption:	No
Underground Injection Control:	No
Off-Site Waste Receipt:	No

Map ID
Direction
Distance
Elevation | Site | MAP FINDINGS | Database(s) | EDR ID Number
EPA ID Number

7TH STREET PROPERTIES II (Continued) **1027211113**

Universal Waste Indicator:	No
Universal Waste Destination Facility:	No
Federal Universal Waste:	No
Active Site State-Reg Handler:	---
Federal Facility Indicator:	Not reported
Hazardous Secondary Material Indicator:	N
Sub-Part K Indicator:	Not reported
2018 GPRA Permit Baseline:	Not on the Baseline
2018 GPRA Renewals Baseline:	Not on the Baseline
202 GPRA Corrective Action Baseline:	No
Subject to Corrective Action Universe:	No
Non-TSDFs Where RCRA CA has Been Imposed Universe:	No
Corrective Action Priority Ranking:	No NCAPS ranking
Environmental Control Indicator:	No
Institutional Control Indicator:	No
Human Exposure Controls Indicator:	N/A
Groundwater Controls Indicator:	N/A
Significant Non-Complier Universe:	No
Unaddressed Significant Non-Complier Universe:	No
Addressed Significant Non-Complier Universe:	No
Significant Non-Complier With a Compliance Schedule Universe:	No
Financial Assurance Required:	Not reported
Handler Date of Last Change:	20220511
Recognized Trader-Importer:	No
Recognized Trader-Exporter:	No
Importer of Spent Lead Acid Batteries:	No
Exporter of Spent Lead Acid Batteries:	No
Recycler Activity Without Storage:	No
Manifest Broker:	No
Sub-Part P Indicator:	No

Handler - Owner Operator:

Owner/Operator Indicator:	Operator
Owner/Operator Name: MELISSA BUTTRUM	
Legal Status:	Other
Date Became Current:	Not reported
Date Ended Current:	Not reported
Owner/Operator Address:	5858 HORTON STREET
Owner/Operator City,State,Zip:	EMERYVILLE, CA 94608
Owner/Operator Telephone:	415-720-3503
Owner/Operator Telephone Ext:	Not reported
Owner/Operator Fax:	Not reported
Owner/Operator Email:	Not reported

Owner/Operator Indicator:	Owner
Owner/Operator Name: 7TH STREET PROPERTIES II	
Legal Status:	Other
Date Became Current:	Not reported
Date Ended Current:	Not reported
Owner/Operator Address:	820 HEINZ
Owner/Operator City,State,Zip:	BERKELEY, CA 94710
Owner/Operator Telephone:	415-457-4964
Owner/Operator Telephone Ext:	Not reported
Owner/Operator Fax:	Not reported
Owner/Operator Email:	Not reported

Map ID
Direction
Distance
Elevation

MAP FINDINGS

Site

Database(s)

EDR ID Number
EPA ID Number

7TH STREET PROPERTIES II (Continued) **1027211113**

Historic Generators:
- Receive Date: 20220510
- Handler Name: 7TH STREET PROPERTIES II
- Federal Waste Generator Description: Not a generator, verified
- State District Owner: Not reported
- Large Quantity Handler of Universal Waste: No
- Recognized Trader Importer: No
- Recognized Trader Exporter: No
- Spent Lead Acid Battery Importer: No
- Spent Lead Acid Battery Exporter: No
- Current Record: Yes
- Non Storage Recycler Activity: No
- Electronic Manifest Broker: No

List of NAICS Codes and Descriptions:
- NAICS Code: 541714
- NAICS Description: RESEARCH AND DEVELOPMENT IN BIOTECHNOLOGY (EXCEPT NANOBIOTECHNOLOGY

Facility Has Received Notices of Violations:
- Violations: No Violations Found

Evaluation Action Summary:
- Evaluations: No Evaluations Found

E MANIFEST:
- Manifest Tracking Number: 017321783FLE
- Last Updated Date: 20220816
- Shipped Date: 20220531
- Received Date: 20220728
- Manifest Status: Signed
- Submission Type: DataImage5Copy
- Origin Type: Web
- Generator EPA ID: CAC003175508
- Generator Name: 7TH STREET PROPERTIES II
- Generator Mail Street Number: Not reported
- Generator Mail Street 1: 820 HEINZ
- Generator Mail Street 2: Not reported
- Generator Mail City: BERKELEY
- Generator Mail State: CA
- Generator Mail Zip: 94710
- Generator Location Street Number: Not reported
- Generator Location Street 1: 1120 NYE STREET
- Generator Location Street 2: SUITE 400
- Generator Location City: SAN RAFAEL
- Generator Location Zip: 94901
- Generator Location State: CA
- Generator Contact Company Name: Not reported
- Designated Facility EPA ID: TXD055135388
- Designated Facility Name: SET ENVIRONMENTAL
- Designated Facility Mail Street Number: 5738
- Designated Facility Mail Street 1: Not reported
- Designated Facility Mail Street 2: CHESWOOD ST
- Designated Facility Mail City: HOUSTON
- Designated Facility Mail Zip: 77087-4002

Map ID
Direction
Distance
Elevation | Site | MAP FINDINGS | Database(s) | EDR ID Number
EPA ID Number

7TH STREET PROPERTIES II (Continued) **1027211113**

Designated Facility Mail State: TX
Designated Facility Location Street Number: Not reported
Designated Facility Location Street 1: LAT 29.6755, LONG -95.3066
Designated Facility Location Street 2: Not reported
Designated Facility Location City: HOUSTON
Designated Facility Location Zip: 77087
Designated Facility Location State: TX
Designated Facility Contact Company Name: Not reported
Manifest Residue Indicator: N
Rejection Indicator: N

Federal Waste:
Manifest Tracking Number: 017321783FLE
Waste Line Number: 1
Federal Waste Code: D001
Federal Waste: IGNITABLE WASTE

Manifest Tracking Number: 017321783FLE
Waste Line Number: 1
Federal Waste Code: F003
Federal Waste: THE FOLLOWING SPENT NONHALOGENATED SOLVENTS: XYLENE, ACETONE, ETHYL ACETATE, ETHYL BENZENE, ETHYL ETHER, METHYL ISOBUTYL KETONE, N-BUTYL ALCOHOL, CYCLOHEXANONE, AND METHANOL; ALL SPENT SOLVENT MIXTURES/BLENDS CONTAINING, BEFORE USE, ONLY THE ABOVE SPENT NONHALOGENATED SOLVENTS; AND ALL SPENT SOLVENT MIXTURES/BLENDS CONTAINING, BEFORE USE, ONE OR MORE OF THE ABOVE NONHALOGENATED SOLVENTS, AND A TOTAL OF TEN PERCENT OR MORE (BY VOLUME) OF ONE OR MORE OF THOSE SOLVENTS LISTED IN F001, F002, F004, AND F005; AND STILL BOTTOMS FROM THE RECOVERY OF THESE SPENT SOLVENTS AND SPENT SOLVENT MIXTURES.

Manifest Tracking Number: 017321783FLE
Waste Line Number: 2
Federal Waste Code: D001
Federal Waste: IGNITABLE WASTE

Manifest Tracking Number: 017321783FLE
Waste Line Number: 2
Federal Waste Code: D002
Federal Waste: CORROSIVE WASTE

State Waste:
Manifest Tracking Number: 017321783FLE
Waste Line Number: 1
State Waste Code Owner: CA
State Waste Code: 551
State Waste: Laboratory waste chemicals

Manifest Tracking Number: 017321783FLE
Waste Line Number: 1
State Waste Code Owner: TX
State Waste Code: OUTS001H
State Waste: Outs001h

Manifest Tracking Number: 017321783FLE
Waste Line Number: 2

7TH STREET PROPERTIES II (Continued) **1027211113**

State Waste Code Owner: CA
State Waste Code: 551
State Waste: Laboratory waste chemicals

Manifest Tracking Number: 017321783FLE
Waste Line Number: 2
State Waste Code Owner: TX
State Waste Code: OUTS001H
State Waste: Outs001h

Manifest Tracking Number: 017321783FLE
Waste Line Number: 3
State Waste Code Owner: CA
State Waste Code: 551
State Waste: Laboratory waste chemicals

Manifest Tracking Number: 017321783FLE
Waste Line Number: 3
State Waste Code Owner: TX
State Waste Code: OUTS0011
State Waste: Outs0011

Manifest Tracking Number: 017321783FLE
Waste Line Number: 4
State Waste Code Owner: CA
State Waste Code: 551
State Waste: Laboratory waste chemicals

Manifest Tracking Number: 017321783FLE
Waste Line Number: 4
State Waste Code Owner: TX
State Waste Code: OUTS0011
State Waste: Outs0011

Transporter:
Manifest Tracking Number: 017321783FLE
Transporter Line Number: 1
Transporter EPA ID: CAR000070540
Transporter Name: Advanced Chemical Transport Inc. Dba Actenviro

Manifest Tracking Number: 017321783FLE
Transporter Line Number: 2
Transporter EPA ID: CAR000148809
Transporter Name: Inc Trucking Inc

Manifest Tracking Number: 017321783FLE
Transporter Line Number: 3
Transporter EPA ID: CAR000070540
Transporter Name: Advanced Chemical Transport Inc. Dba Actenviro

Manifest Tracking Number: 017321783FLE
Transporter Line Number: 4
Transporter EPA ID: AZD982403586
Transporter Name: Englund Equipment Co

Waste Line:

Map ID
Direction
Distance
Elevation | Site | MAP FINDINGS | Database(s) | EDR ID Number
EPA ID Number

7TH STREET PROPERTIES II (Continued) **1027211113**

Manifest Tracking Number:	017321783FLE
Waste Line Number:	1
U.S. DOT Hazardous Indicator:	Y
U.S. DOT ID Number:	UN1993
U.S. DOT Description:	Un1993, Waste Flammablel Liquids, N.O.S. (N,N- Dimethylformamide, Ethanol), 3, Iii
Non-Hazardous Waste Description:	Not reported
Number of Containers:	1
Container Type Code:	DF
Container Type Description:	Fiberboard or plastic drums, barrels, kegs
Waste Quantity:	25
Quantity Unit of Measure Code:	P
Quantity Unit of Measure Description:	Pounds
Waste Quantity, in Tons:	0.0125
Acute Waste Quantity, in Tons:	0
Non-Acute Waste Quantity, in Tons:	0.0125
Waste Quantity, in Kilograms:	11.337875
Acute Waste Quantity, in Kilograms:	0
Non-Acute Waste Quantity, in Kilorgrams:	11.337875
Management Method Code:	H061
Management Method Description:	FUEL BLENDING
Waste Residue Indicator:	N
Quantity Discrepancy Indicator:	N
Waste Type Discrepancy Indicator:	N
Waste Density:	Not reported
Waste Density Unit of Measure Code:	Not reported
Waste Density Unit of Measure Description:	Not reported
Form Code:	Not reported
Form Code Description:	Not reported
Source Code:	Not reported
Source Code Description:	Not reported
Waste Minimization Code:	Not reported
Waste Minimization Code Description:	Not reported
Consent Number:	Not reported
EPA Waste Indicator:	Y

Manifest Tracking Number:	017321783FLE
Waste Line Number:	2
U.S. DOT Hazardous Indicator:	Y
U.S. DOT ID Number:	UN2920
U.S. DOT Description:	Un2920, Waste Corrosive Liquids, Flammable, N.O.S. (Quaternary Ammonium Compounds,Benzyl-C12-16- Alkyldimethyl,Chloride,Ethanol), 8 (3), Ii
Non-Hazardous Waste Description:	Not reported
Number of Containers:	1
Container Type Code:	DF
Container Type Description:	Fiberboard or plastic drums, barrels, kegs
Waste Quantity:	10
Quantity Unit of Measure Code:	P
Quantity Unit of Measure Description:	Pounds
Waste Quantity, in Tons:	0.005
Acute Waste Quantity, in Tons:	0
Non-Acute Waste Quantity, in Tons:	0.005
Waste Quantity, in Kilograms:	4.53515
Acute Waste Quantity, in Kilograms:	0
Non-Acute Waste Quantity, in Kilorgrams:	4.53515
Management Method Code:	H141

Map ID
Direction
Distance
Elevation | Site | MAP FINDINGS | Database(s) | EDR ID Number
EPA ID Number

7TH STREET PROPERTIES II (Continued) **1027211113**

Management Method Description:	STORAGE, BULKING AND/OR TRANSFER OFF SITE
Waste Residue Indicator:	N
Quantity Discrepancy Indicator:	N
Waste Type Discrepancy Indicator:	N
Waste Density:	Not reported
Waste Density Unit of Measure Code:	Not reported
Waste Density Unit of Measure Description:	Not reported
Form Code:	Not reported
Form Code Description:	Not reported
Source Code:	Not reported
Source Code Description:	Not reported
Waste Minimization Code:	Not reported
Waste Minimization Code Description:	Not reported
Consent Number:	Not reported
EPA Waste Indicator:	Y
Manifest Tracking Number:	017321783FLE
Waste Line Number:	3
U.S. DOT Hazardous Indicator:	N
U.S. DOT ID Number:	Not reported
U.S. DOT Description:	Not reported
Non-Hazardous Waste Description:	NON-RCRA HAZARDOUS WASTE LIQUID (BUFFER, SODIUM CHLORIDE)
Number of Containers:	1
Container Type Code:	DF
Container Type Description:	Fiberboard or plastic drums, barrels, kegs
Waste Quantity:	10
Quantity Unit of Measure Code:	P
Quantity Unit of Measure Description:	Pounds
Waste Quantity, in Tons:	0.005
Acute Waste Quantity, in Tons:	0
Non-Acute Waste Quantity, in Tons:	0.005
Waste Quantity, in Kilograms:	4.53515
Acute Waste Quantity, in Kilograms:	0
Non-Acute Waste Quantity, in Kilorgrams:	4.53515
Management Method Code:	H141
Management Method Description:	STORAGE, BULKING AND/OR TRANSFER OFF SITE
Waste Residue Indicator:	N
Quantity Discrepancy Indicator:	N
Waste Type Discrepancy Indicator:	N
Waste Density:	Not reported
Waste Density Unit of Measure Code:	Not reported
Waste Density Unit of Measure Description:	Not reported
Form Code:	Not reported
Form Code Description:	Not reported
Source Code:	Not reported
Source Code Description:	Not reported
Waste Minimization Code:	Not reported
Waste Minimization Code Description:	Not reported
Consent Number:	Not reported
EPA Waste Indicator:	N
Manifest Tracking Number:	017321783FLE
Waste Line Number:	4
U.S. DOT Hazardous Indicator:	N
U.S. DOT ID Number:	Not reported
U.S. DOT Description:	Not reported
Non-Hazardous Waste Description:	NON-RCRA HAZARDOUS WASTE SOLID (SALINE, LYSINE)

MAP FINDINGS

Map ID / Direction / Distance / Elevation | Site | Database(s) | EDR ID Number / EPA ID Number

7TH STREET PROPERTIES II (Continued) **1027211113**

Number of Containers:	1
Container Type Code:	DF
Container Type Description:	Fiberboard or plastic drums, barrels, kegs
Waste Quantity:	10
Quantity Unit of Measure Code:	P
Quantity Unit of Measure Description:	Pounds
Waste Quantity, in Tons:	0.005
Acute Waste Quantity, in Tons:	0
Non-Acute Waste Quantity, in Tons:	0.005
Waste Quantity, in Kilograms:	4.53515
Acute Waste Quantity, in Kilograms:	0
Non-Acute Waste Quantity, in Kilorgrams:	4.53515
Management Method Code:	H141
Management Method Description:	STORAGE, BULKING AND/OR TRANSFER OFF SITE
Waste Residue Indicator:	N
Quantity Discrepancy Indicator:	N
Waste Type Discrepancy Indicator:	N
Waste Density:	Not reported
Waste Density Unit of Measure Code:	Not reported
Waste Density Unit of Measure Description:	Not reported
Form Code:	Not reported
Form Code Description:	Not reported
Source Code:	Not reported
Source Code Description:	Not reported
Waste Minimization Code:	Not reported
Waste Minimization Code Description:	Not reported
Consent Number:	Not reported
EPA Waste Indicator:	N

Z196 **IQ BIOSCIENCES** **RCRA NonGen / NLR** **1027087733**
South **820 HEINZ AVENUE** **E MANIFEST** **CAC003160116**
1/8-1/4 **BERKELEY, CA 94710**
0.225 mi.
1188 ft. **Site 15 of 23 in cluster Z**

Relative: **Lower**
Actual: **34 ft.**

RCRA Listings:

Date Form Received by Agency:	20220203
Handler Name:	Iq Biosciences
Handler Address:	820 Heinz Avenue
Handler City,State,Zip:	BERKELEY, CA 94710
EPA ID:	CAC003160116
Contact Name:	JULIE RICE
Contact Address:	820 HEINZ AVENUE
Contact City,State,Zip:	BERKELEY, CA 94710
Contact Telephone:	415-378-4911
Contact Fax:	Not reported
Contact Email:	JULIER@IQBIOSCIENCES.COM
Contact Title:	Not reported
EPA Region:	09
Land Type:	Not reported
Federal Waste Generator Description:	Not a generator, verified
Non-Notifier:	Not reported
Biennial Report Cycle:	Not reported
Accessibility:	Not reported
Active Site Indicator:	Not reported
State District Owner:	Not reported
State District:	Not reported
Mailing Address:	820 HEINZ AVENUE

Map ID
Direction
Distance
Elevation | Site | MAP FINDINGS | Database(s) | EDR ID Number
EPA ID Number

IQ BIOSCIENCES (Continued) **1027087733**

Mailing City,State,Zip:	BERKELEY, CA 94710
Owner Name:	Chris Ng
Owner Type:	Other
Operator Name:	Julie Rice
Operator Type:	Other
Short-Term Generator Activity:	No
Importer Activity:	No
Mixed Waste Generator:	No
Transporter Activity:	No
Transfer Facility Activity:	No
Recycler Activity with Storage:	No
Small Quantity On-Site Burner Exemption:	No
Smelting Melting and Refining Furnace Exemption:	No
Underground Injection Control:	No
Off-Site Waste Receipt:	No
Universal Waste Indicator:	No
Universal Waste Destination Facility:	No
Federal Universal Waste:	No
Active Site State-Reg Handler:	---
Federal Facility Indicator:	Not reported
Hazardous Secondary Material Indicator:	N
Sub-Part K Indicator:	Not reported
2018 GPRA Permit Baseline:	Not on the Baseline
2018 GPRA Renewals Baseline:	Not on the Baseline
202 GPRA Corrective Action Baseline:	No
Subject to Corrective Action Universe:	No
Non-TSDFs Where RCRA CA has Been Imposed Universe:	No
Corrective Action Priority Ranking:	No NCAPS ranking
Environmental Control Indicator:	No
Institutional Control Indicator:	No
Human Exposure Controls Indicator:	N/A
Groundwater Controls Indicator:	N/A
Significant Non-Complier Universe:	No
Unaddressed Significant Non-Complier Universe:	No
Addressed Significant Non-Complier Universe:	No
Significant Non-Complier With a Compliance Schedule Universe:	No
Financial Assurance Required:	Not reported
Handler Date of Last Change:	20220203
Recognized Trader-Importer:	No
Recognized Trader-Exporter:	No
Importer of Spent Lead Acid Batteries:	No
Exporter of Spent Lead Acid Batteries:	No
Recycler Activity Without Storage:	No
Manifest Broker:	No
Sub-Part P Indicator:	No

Handler - Owner Operator:

Owner/Operator Indicator:	Owner
Owner/Operator Name: CHRIS NG	
Legal Status:	Other
Date Became Current:	Not reported
Date Ended Current:	Not reported
Owner/Operator Address:	820 HEINZ AVENUE
Owner/Operator City,State,Zip:	BERKELEY, CA 94710
Owner/Operator Telephone:	415-726-1093
Owner/Operator Telephone Ext:	Not reported

Map ID
Direction
Distance
Elevation | Site | MAP FINDINGS | Database(s) | EDR ID Number
EPA ID Number

IQ BIOSCIENCES (Continued) **1027087733**

Owner/Operator Fax: Not reported
Owner/Operator Email: Not reported

Owner/Operator Indicator: Operator
Owner/Operator Name: JULIE RICE
Legal Status: Other
Date Became Current: Not reported
Date Ended Current: Not reported
Owner/Operator Address: 820 HEINZ AVENUE
Owner/Operator City,State,Zip: BERKELEY, CA 94710
Owner/Operator Telephone: 415-378-4911
Owner/Operator Telephone Ext: Not reported
Owner/Operator Fax: Not reported
Owner/Operator Email: Not reported

Historic Generators:
Receive Date: 20220203
Handler Name: IQ BIOSCIENCES
Federal Waste Generator Description: Not a generator, verified
State District Owner: Not reported
Large Quantity Handler of Universal Waste: No
Recognized Trader Importer: No
Recognized Trader Exporter: No
Spent Lead Acid Battery Importer: No
Spent Lead Acid Battery Exporter: No
Current Record: Yes
Non Storage Recycler Activity: No
Electronic Manifest Broker: No

List of NAICS Codes and Descriptions:
NAICS Code: 541714
NAICS Description: RESEARCH AND DEVELOPMENT IN BIOTECHNOLOGY (EXCEPT NANOBIOTECHNOLOGY

Facility Has Received Notices of Violations:
Violations: No Violations Found

Evaluation Action Summary:
Evaluations: No Evaluations Found

E MANIFEST:
Manifest Tracking Number: 017206979FLE
Last Updated Date: 20220426
Shipped Date: 20220330
Received Date: 20220404
Manifest Status: Signed
Submission Type: DataImage5Copy
Origin Type: Web
Generator EPA ID: CAC003160116
Generator Name: IQ BIOSCIENCES
Generator Mail Street Number: Not reported
Generator Mail Street 1: 820 HEINZ AVENUE
Generator Mail Street 2: Not reported
Generator Mail City: BERKELEY
Generator Mail State: CA

Map ID
Direction
Distance
Elevation | Site | MAP FINDINGS | Database(s) | EDR ID Number
EPA ID Number

IQ BIOSCIENCES (Continued) **1027087733**

Generator Mail Zip:	94710
Generator Location Street Number:	Not reported
Generator Location Street 1:	820 HEINZ AVENUE
Generator Location Street 2:	Not reported
Generator Location City:	BERKELEY
Generator Location Zip:	94710
Generator Location State:	CA
Generator Contact Company Name:	Not reported
Designated Facility EPA ID:	AZR000520478
Designated Facility Name:	ENVIRONMENTAL WASTE SOLUTIONS, INC.
Designated Facility Mail Street Number:	Not reported
Designated Facility Mail Street 1:	Not reported
Designated Facility Mail Street 2:	PO BOX 626
Designated Facility Mail City:	LOMA LINDA
Designated Facility Mail Zip:	92354
Designated Facility Mail State:	CA
Designated Facility Location Street Number:	Not reported
Designated Facility Location Street 1:	31915 INDUSTRIAL LANE
Designated Facility Location Street 2:	Not reported
Designated Facility Location City:	PARKER
Designated Facility Location Zip:	85344
Designated Facility Location State:	AZ
Designated Facility Contact Company Name:	Not reported
Manifest Residue Indicator:	N
Rejection Indicator:	N

State Waste:

Manifest Tracking Number:	017206979FLE
Waste Line Number:	1
State Waste Code Owner:	CA
State Waste Code:	352
State Waste:	Other organic solids

Transporter:

Manifest Tracking Number:	017206979FLE
Transporter Line Number:	1
Transporter EPA ID:	CAR000070540
Transporter Name:	Advanced Chemical Transport Inc. Dba Actenviro
Manifest Tracking Number:	017206979FLE
Transporter Line Number:	2
Transporter EPA ID:	CAR000148809
Transporter Name:	Inc Trucking Inc
Manifest Tracking Number:	017206979FLE
Transporter Line Number:	3
Transporter EPA ID:	CAR000183574
Transporter Name:	Environmental Mngmt Technologies Inc

Waste Line:

Manifest Tracking Number:	017206979FLE
Waste Line Number:	1
U.S. DOT Hazardous Indicator:	N
U.S. DOT ID Number:	Not reported
U.S. DOT Description:	Not reported
Non-Hazardous Waste Description:	NON-RCRA HAZARDOUS WASTE SOLID

MAP FINDINGS

Map ID / Direction / Distance / Elevation | Site | Database(s) | EDR ID Number / EPA ID Number

IQ BIOSCIENCES (Continued) **1027087733**

Number of Containers:	1
Container Type Code:	DF
Container Type Description:	Fiberboard or plastic drums, barrels, kegs
Waste Quantity:	30
Quantity Unit of Measure Code:	P
Quantity Unit of Measure Description:	Pounds
Waste Quantity, in Tons:	0.015
Acute Waste Quantity, in Tons:	0
Non-Acute Waste Quantity, in Tons:	0.015
Waste Quantity, in Kilograms:	13.60545
Acute Waste Quantity, in Kilograms:	0
Non-Acute Waste Quantity, in Kilorgrams:	13.60545
Management Method Code:	H141
Management Method Description:	STORAGE, BULKING AND/OR TRANSFER OFF SITE
Waste Residue Indicator:	N
Quantity Discrepancy Indicator:	N
Waste Type Discrepancy Indicator:	N
Waste Density:	Not reported
Waste Density Unit of Measure Code:	Not reported
Waste Density Unit of Measure Description:	Not reported
Form Code:	Not reported
Form Code Description:	Not reported
Source Code:	Not reported
Source Code Description:	Not reported
Waste Minimization Code:	Not reported
Waste Minimization Code Description:	Not reported
Consent Number:	Not reported
EPA Waste Indicator:	N

Z197 **MYCOWORKS INC (VENTURE OWNED COMPANY)** **RCRA NonGen / NLR** **1027468073**
South **820 HEINZ AVE** **CAL000472419**
1/8-1/4 **EMERYVILLE, CA 94710**
0.225 mi.
1188 ft. **Site 16 of 23 in cluster Z**

Relative: **Lower**
Actual: **34 ft.**

RCRA Listings:

Date Form Received by Agency:	20220809
Handler Name:	Mycoworks Inc (Venture Owned Company)
Handler Address:	820 Heinz Ave
Handler City,State,Zip:	EMERYVILLE, CA 94710
EPA ID:	CAL000472419
Contact Name:	DYLAN MARTIN
Contact Address:	1300 64TH ST
Contact City,State,Zip:	EMERYVILLE, CA 94608
Contact Telephone:	215-767-9086
Contact Fax:	Not reported
Contact Email:	DYLAN.MARTIN@MYCOWORKS.COM
Contact Title:	Not reported
EPA Region:	09
Land Type:	Not reported
Federal Waste Generator Description:	Not a generator, verified
Non-Notifier:	Not reported
Biennial Report Cycle:	Not reported
Accessibility:	Not reported
Active Site Indicator:	Not reported
State District Owner:	Not reported
State District:	Not reported
Mailing Address:	1300 64TH ST

Map ID
Direction
Distance
Elevation | Site | MAP FINDINGS | Database(s) | EDR ID Number
EPA ID Number

MYCOWORKS INC (VENTURE OWNED COMPANY) (Continued) **1027468073**

Mailing City,State,Zip:	EMERYVILLE, CA 94608
Owner Name:	Mycoworks Inc
Owner Type:	Other
Operator Name:	Dylan Martin
Operator Type:	Other
Short-Term Generator Activity:	No
Importer Activity:	No
Mixed Waste Generator:	No
Transporter Activity:	No
Transfer Facility Activity:	No
Recycler Activity with Storage:	No
Small Quantity On-Site Burner Exemption:	No
Smelting Melting and Refining Furnace Exemption:	No
Underground Injection Control:	No
Off-Site Waste Receipt:	No
Universal Waste Indicator:	No
Universal Waste Destination Facility:	No
Federal Universal Waste:	No
Active Site State-Reg Handler:	---
Federal Facility Indicator:	Not reported
Hazardous Secondary Material Indicator:	N
Sub-Part K Indicator:	Not reported
2018 GPRA Permit Baseline:	Not on the Baseline
2018 GPRA Renewals Baseline:	Not on the Baseline
202 GPRA Corrective Action Baseline:	No
Subject to Corrective Action Universe:	No
Non-TSDFs Where RCRA CA has Been Imposed Universe:	No
Corrective Action Priority Ranking:	No NCAPS ranking
Environmental Control Indicator:	No
Institutional Control Indicator:	No
Human Exposure Controls Indicator:	N/A
Groundwater Controls Indicator:	N/A
Significant Non-Complier Universe:	No
Unaddressed Significant Non-Complier Universe:	No
Addressed Significant Non-Complier Universe:	No
Significant Non-Complier With a Compliance Schedule Universe:	No
Financial Assurance Required:	Not reported
Handler Date of Last Change:	20220816
Recognized Trader-Importer:	No
Recognized Trader-Exporter:	No
Importer of Spent Lead Acid Batteries:	No
Exporter of Spent Lead Acid Batteries:	No
Recycler Activity Without Storage:	No
Manifest Broker:	No
Sub-Part P Indicator:	No

Handler - Owner Operator:

Owner/Operator Indicator:	Owner
Owner/Operator Name: MYCOWORKS INC	
Legal Status:	Other
Date Became Current:	Not reported
Date Ended Current:	Not reported
Owner/Operator Address:	1300 64TH ST
Owner/Operator City,State,Zip:	EMERYVILLE, CA 94608
Owner/Operator Telephone:	415-987-8038
Owner/Operator Telephone Ext:	Not reported

Map ID
Direction
Distance
Elevation | Site | MAP FINDINGS | Database(s) | EDR ID Number
EPA ID Number

MYCOWORKS INC (VENTURE OWNED COMPANY) (Continued) **1027468073**

Owner/Operator Fax: Not reported
Owner/Operator Email: Not reported

Owner/Operator Indicator: Operator
Owner/Operator Name: DYLAN MARTIN
Legal Status: Other
Date Became Current: Not reported
Date Ended Current: Not reported
Owner/Operator Address: 1300 64TH ST
Owner/Operator City,State,Zip: EMERYVILLE, CA 94608
Owner/Operator Telephone: 215-767-9086
Owner/Operator Telephone Ext: Not reported
Owner/Operator Fax: Not reported
Owner/Operator Email: Not reported

Historic Generators:
Receive Date: 20220809
Handler Name: MYCOWORKS INC (VENTURE OWNED COMPANY)
Federal Waste Generator Description: Not a generator, verified
State District Owner: Not reported
Large Quantity Handler of Universal Waste: No
Recognized Trader Importer: No
Recognized Trader Exporter: No
Spent Lead Acid Battery Importer: No
Spent Lead Acid Battery Exporter: No
Current Record: Yes
Non Storage Recycler Activity: No
Electronic Manifest Broker: No

List of NAICS Codes and Descriptions:
NAICS Code: 541715
NAICS Description: RESEARCH AND DEVELOPMENT IN THE PHYSICAL, ENGINEERING, AND LIFE SCIENCES (EXCEPT NANOTECHNOLOGY AND BIOTECHNOLOGY

Facility Has Received Notices of Violations:
Violations: No Violations Found

Evaluation Action Summary:
Evaluations: No Evaluations Found

U198 **NEWOMICS INC** **RCRA NonGen / NLR** **1024872068**
South **804 HEINZ AVE STE 150** **E MANIFEST** **CAL000440714**
1/8-1/4 **BERKELEY, CA 94710**
0.225 mi.
1189 ft. **Site 12 of 22 in cluster U**

Relative:
Lower

Actual:
34 ft.

RCRA Listings:
Date Form Received by Agency: 20181113
Handler Name: Newomics Inc
Handler Address: 804 Heinz Ave Ste 150
Handler City,State,Zip: BERKELEY, CA 94710
EPA ID: CAL000440714
Contact Name: PAN MAO
Contact Address: 804 HEINZ AVE STE 150
Contact City,State,Zip: BERKELEY, CA 94710

Map ID
Direction
Distance
Elevation | Site | MAP FINDINGS | Database(s) | EDR ID Number
EPA ID Number

NEWOMICS INC (Continued) **1024872068**

Contact Telephone:	408-368-3969
Contact Fax:	Not reported
Contact Email:	MAO@NEWOMICS.COM
Contact Title:	Not reported
EPA Region:	09
Land Type:	Not reported
Federal Waste Generator Description:	Not a generator, verified
Non-Notifier:	Not reported
Biennial Report Cycle:	Not reported
Accessibility:	Not reported
Active Site Indicator:	Handler Activities
State District Owner:	Not reported
State District:	Not reported
Mailing Address:	804 HEINZ AVE STE 150
Mailing City,State,Zip:	BERKELEY, CA 94710
Owner Name:	Newomics Inc
Owner Type:	Other
Operator Name:	Pan Mao
Operator Type:	Other
Short-Term Generator Activity:	No
Importer Activity:	No
Mixed Waste Generator:	No
Transporter Activity:	No
Transfer Facility Activity:	No
Recycler Activity with Storage:	No
Small Quantity On-Site Burner Exemption:	No
Smelting Melting and Refining Furnace Exemption:	No
Underground Injection Control:	No
Off-Site Waste Receipt:	No
Universal Waste Indicator:	Yes
Universal Waste Destination Facility:	Yes
Federal Universal Waste:	No
Active Site State-Reg Handler:	---
Federal Facility Indicator:	Not reported
Hazardous Secondary Material Indicator:	N
Sub-Part K Indicator:	Not reported
2018 GPRA Permit Baseline:	Not on the Baseline
2018 GPRA Renewals Baseline:	Not on the Baseline
202 GPRA Corrective Action Baseline:	No
Subject to Corrective Action Universe:	No
Non-TSDFs Where RCRA CA has Been Imposed Universe:	No
Corrective Action Priority Ranking:	No NCAPS ranking
Environmental Control Indicator:	No
Institutional Control Indicator:	No
Human Exposure Controls Indicator:	N/A
Groundwater Controls Indicator:	N/A
Significant Non-Complier Universe:	No
Unaddressed Significant Non-Complier Universe:	No
Addressed Significant Non-Complier Universe:	No
Significant Non-Complier With a Compliance Schedule Universe:	No
Financial Assurance Required:	Not reported
Handler Date of Last Change:	20181120
Recognized Trader-Importer:	No
Recognized Trader-Exporter:	No
Importer of Spent Lead Acid Batteries:	No
Exporter of Spent Lead Acid Batteries:	No
Recycler Activity Without Storage:	No

Map ID
Direction
Distance
Elevation | Site | MAP FINDINGS | Database(s) | EDR ID Number
EPA ID Number

NEWOMICS INC (Continued) **1024872068**

Manifest Broker: No
Sub-Part P Indicator: No

Handler - Owner Operator:
Owner/Operator Indicator: Owner
Owner/Operator Name: NEWOMICS INC
Legal Status: Other
Date Became Current: Not reported
Date Ended Current: Not reported
Owner/Operator Address: 804 HEINZ AVE STE 150
Owner/Operator City,State,Zip: BERKELEY, CA 94710
Owner/Operator Telephone: 510-879-7576
Owner/Operator Telephone Ext: Not reported
Owner/Operator Fax: Not reported
Owner/Operator Email: Not reported

Owner/Operator Indicator: Operator
Owner/Operator Name: PAN MAO
Legal Status: Other
Date Became Current: Not reported
Date Ended Current: Not reported
Owner/Operator Address: 804 HEINZ AVE STE 150
Owner/Operator City,State,Zip: BERKELEY, CA 94710
Owner/Operator Telephone: 408-368-3969
Owner/Operator Telephone Ext: Not reported
Owner/Operator Fax: Not reported
Owner/Operator Email: Not reported

Historic Generators:
Receive Date: 20181113
Handler Name: NEWOMICS INC
Federal Waste Generator Description: Not a generator, verified
State District Owner: Not reported
Large Quantity Handler of Universal Waste: No
Recognized Trader Importer: No
Recognized Trader Exporter: No
Spent Lead Acid Battery Importer: No
Spent Lead Acid Battery Exporter: No
Current Record: Yes
Non Storage Recycler Activity: Not reported
Electronic Manifest Broker: Not reported

List of NAICS Codes and Descriptions:
NAICS Code: 541715
NAICS Description: RESEARCH AND DEVELOPMENT IN THE PHYSICAL, ENGINEERING, AND LIFE SCIENCES (EXCEPT NANOTECHNOLOGY AND BIOTECHNOLOGY

Facility Has Received Notices of Violations:
Violations: No Violations Found

Evaluation Action Summary:
Evaluations: No Evaluations Found

Map ID
Direction
Distance
Elevation | Site | MAP FINDINGS | Database(s) | EDR ID Number
EPA ID Number

NEWOMICS INC (Continued) **1024872068**

E MANIFEST:

Manifest Tracking Number:	016898039FLE
Last Updated Date:	20220120
Shipped Date:	20211223
Received Date:	20211231
Manifest Status:	Signed
Submission Type:	DataImage5Copy
Origin Type:	Service
Generator EPA ID:	CAL000440714
Generator Name:	NEWOMICS INC.
Generator Mail Street Number:	Not reported
Generator Mail Street 1:	804 HEINZ AVE STE 150
Generator Mail Street 2:	Not reported
Generator Mail City:	BERKELEY
Generator Mail State:	CA
Generator Mail Zip:	94710
Generator Location Street Number:	Not reported
Generator Location Street 1:	804 Heinz Ave Ste 150
Generator Location Street 2:	Not reported
Generator Location City:	Berkeley
Generator Location Zip:	94710
Generator Location State:	CA
Generator Contact Company Name:	Newomics Inc.
Designated Facility EPA ID:	CAD059494310
Designated Facility Name:	Clean Harbors San Jose LLC
Designated Facility Mail Street Number:	Not reported
Designated Facility Mail Street 1:	Not reported
Designated Facility Mail Street 2:	1021 Berryessa Road
Designated Facility Mail City:	San Jose
Designated Facility Mail Zip:	95133
Designated Facility Mail State:	CA
Designated Facility Location Street Number:	Not reported
Designated Facility Location Street 1:	1021 Berryessa Road
Designated Facility Location Street 2:	Not reported
Designated Facility Location City:	San Jose
Designated Facility Location Zip:	95133
Designated Facility Location State:	CA
Designated Facility Contact Company Name:	Not reported
Manifest Residue Indicator:	N
Rejection Indicator:	N

Manifest Tracking Number:	012855098FLE
Last Updated Date:	20190117
Shipped Date:	20181213
Received Date:	20181219
Manifest Status:	Signed
Submission Type:	DataImage5Copy
Origin Type:	Service
Generator EPA ID:	CAL000440714
Generator Name:	NEWOMICS INC.
Generator Mail Street Number:	Not reported
Generator Mail Street 1:	804 HEINZ AVE STE 150
Generator Mail Street 2:	Not reported
Generator Mail City:	BERKELEY
Generator Mail State:	CA
Generator Mail Zip:	94710
Generator Location Street Number:	Not reported

Map ID
Direction
Distance
Elevation | Site | MAP FINDINGS | Database(s) | EDR ID Number
EPA ID Number

NEWOMICS INC (Continued) **1024872068**

Generator Location Street 1:	804 Heinz Ave Ste 150
Generator Location Street 2:	Not reported
Generator Location City:	Berkeley
Generator Location Zip:	94710
Generator Location State:	CA
Generator Contact Company Name:	Not reported
Designated Facility EPA ID:	CAD059494310
Designated Facility Name:	Clean Harbors San Jose LLC
Designated Facility Mail Street Number:	Not reported
Designated Facility Mail Street 1:	Not reported
Designated Facility Mail Street 2:	1021 Berryessa Road
Designated Facility Mail City:	San Jose
Designated Facility Mail Zip:	95133
Designated Facility Mail State:	CA
Designated Facility Location Street Number:	Not reported
Designated Facility Location Street 1:	1021 Berryessa Road
Designated Facility Location Street 2:	Not reported
Designated Facility Location City:	San Jose
Designated Facility Location Zip:	95133
Designated Facility Location State:	CA
Designated Facility Contact Company Name:	Not reported
Manifest Residue Indicator:	N
Rejection Indicator:	N

Manifest Tracking Number:	015533034FLE
Last Updated Date:	20210414
Shipped Date:	20210323
Received Date:	20210325
Manifest Status:	Signed
Submission Type:	DataImage5Copy
Origin Type:	Service
Generator EPA ID:	CAL000440714
Generator Name:	NEWOMICS INC.
Generator Mail Street Number:	Not reported
Generator Mail Street 1:	804 HEINZ AVE STE 150
Generator Mail Street 2:	Not reported
Generator Mail City:	BERKELEY
Generator Mail State:	CA
Generator Mail Zip:	94710
Generator Location Street Number:	Not reported
Generator Location Street 1:	804 Heinz Ave Ste 150
Generator Location Street 2:	Not reported
Generator Location City:	Berkeley
Generator Location Zip:	94710
Generator Location State:	CA
Generator Contact Company Name:	Newomics Inc.
Designated Facility EPA ID:	CAD059494310
Designated Facility Name:	Clean Harbors San Jose LLC
Designated Facility Mail Street Number:	Not reported
Designated Facility Mail Street 1:	Not reported
Designated Facility Mail Street 2:	1021 Berryessa Road
Designated Facility Mail City:	San Jose
Designated Facility Mail Zip:	95133
Designated Facility Mail State:	CA
Designated Facility Location Street Number:	Not reported
Designated Facility Location Street 1:	1021 Berryessa Road
Designated Facility Location Street 2:	Not reported

Map ID
Direction
Distance
Elevation | Site | MAP FINDINGS | Database(s) | EDR ID Number
EPA ID Number

NEWOMICS INC (Continued) **1024872068**

Designated Facility Location City:	San Jose
Designated Facility Location Zip:	95133
Designated Facility Location State:	CA
Designated Facility Contact Company Name:	Not reported
Manifest Residue Indicator:	N
Rejection Indicator:	N
Manifest Tracking Number:	014190034FLE
Last Updated Date:	20200109
Shipped Date:	20191211
Received Date:	20191220
Manifest Status:	Signed
Submission Type:	DataImage5Copy
Origin Type:	Service
Generator EPA ID:	CAL000440714
Generator Name:	NEWOMICS INC.
Generator Mail Street Number:	Not reported
Generator Mail Street 1:	804 HEINZ AVE STE 150
Generator Mail Street 2:	Not reported
Generator Mail City:	BERKELEY
Generator Mail State:	CA
Generator Mail Zip:	94710
Generator Location Street Number:	Not reported
Generator Location Street 1:	804 Heinz Ave Ste 150
Generator Location Street 2:	Not reported
Generator Location City:	Berkeley
Generator Location Zip:	94710
Generator Location State:	CA
Generator Contact Company Name:	Newomics Inc.
Designated Facility EPA ID:	CAD059494310
Designated Facility Name:	Clean Harbors San Jose LLC
Designated Facility Mail Street Number:	Not reported
Designated Facility Mail Street 1:	Not reported
Designated Facility Mail Street 2:	1021 Berryessa Road
Designated Facility Mail City:	San Jose
Designated Facility Mail Zip:	95133
Designated Facility Mail State:	CA
Designated Facility Location Street Number:	Not reported
Designated Facility Location Street 1:	1021 Berryessa Road
Designated Facility Location Street 2:	Not reported
Designated Facility Location City:	San Jose
Designated Facility Location Zip:	95133
Designated Facility Location State:	CA
Designated Facility Contact Company Name:	Not reported
Manifest Residue Indicator:	N
Rejection Indicator:	N

Federal Waste:

Manifest Tracking Number:	014190034FLE
Waste Line Number:	1
Federal Waste Code:	D001
Federal Waste:	IGNITABLE WASTE

State Waste:

Manifest Tracking Number:	014190034FLE
Waste Line Number:	1

Map ID
Direction
Distance
Elevation | Site | MAP FINDINGS | Database(s) | EDR ID Number
EPA ID Number

NEWOMICS INC (Continued) **1024872068**

State Waste Code Owner: CA
State Waste Code: 211
State Waste: Halogenated solvents (chloroform, methyl chloride, perchloroethylene, etc.

Transporter:
Manifest Tracking Number: 014190034FLE
Transporter Line Number: 1
Transporter EPA ID: MAD039322250
Transporter Name: Clean Harbors Environmental Services, Inc.

Manifest Tracking Number: 014190034FLE
Transporter Line Number: 2
Transporter EPA ID: MAD039322250
Transporter Name: Clean Harbors Environmental Services, Inc.

Waste Line:
Manifest Tracking Number: 014190034FLE
Waste Line Number: 1
U.S. DOT Hazardous Indicator: Y
U.S. DOT ID Number: UN1993
U.S. DOT Description: Un1993, Waste Flammable Liquids, N.O.S. Mixture (Acetonitrile, Methanol), 3, Pg Ii
Non-Hazardous Waste Description: Not reported
Number of Containers: 2
Container Type Code: DF
Container Type Description: Fiberboard or plastic drums, barrels, kegs
Waste Quantity: 10
Quantity Unit of Measure Code: G
Quantity Unit of Measure Description: Gallons
Waste Quantity, in Tons: 0.041701417
Acute Waste Quantity, in Tons: 0
Non-Acute Waste Quantity, in Tons: 0.041701417
Waste Quantity, in Kilograms: 37.824436
Acute Waste Quantity, in Kilograms: 0
Non-Acute Waste Quantity, in Kilorgrams: 37.824436
Management Method Code: H141
Management Method Description: STORAGE, BULKING AND/OR TRANSFER OFF SITE
Waste Residue Indicator: N
Quantity Discrepancy Indicator: N
Waste Type Discrepancy Indicator: N
Waste Density: Not reported
Waste Density Unit of Measure Code: Not reported
Waste Density Unit of Measure Description: Not reported
Form Code: Not reported
Form Code Description: Not reported
Source Code: Not reported
Source Code Description: Not reported
Waste Minimization Code: Not reported
Waste Minimization Code Description: Not reported
Consent Number: Not reported
EPA Waste Indicator: Y

MAP FINDINGS

Map ID / Direction / Distance / Elevation | Site | Database(s) | EDR ID Number / EPA ID Number

U199
South
1/8-1/4
0.225 mi.
1189 ft.

UPSIDE FOODS
804 HEINZ AVEM SUITE 200
BERKELEY, CA 94710

Site 13 of 22 in cluster U

RCRA NonGen / NLR **1027093743**
E MANIFEST **CAL000467309**

Relative:
Lower

Actual:
34 ft.

RCRA Listings:

Date Form Received by Agency:	20211210
Handler Name:	Upside Foods Inc
Handler Address:	804 Heinz Avenue Ste 200
Handler City,State,Zip:	BERKELEY, CA 94710
EPA ID:	CAL000467309
Contact Name:	JOHN GUTIERREZ
Contact Address:	804 HEINZ AVENUE STE 200
Contact City,State,Zip:	BERKELEY, CA 94710
Contact Telephone:	707-758-0571
Contact Fax:	Not reported
Contact Email:	JGUTIERREZ@UPSIDEFOODS.COM
Contact Title:	Not reported
EPA Region:	09
Land Type:	Not reported
Federal Waste Generator Description:	Not a generator, verified
Non-Notifier:	Not reported
Biennial Report Cycle:	Not reported
Accessibility:	Not reported
Active Site Indicator:	Not reported
State District Owner:	Not reported
State District:	Not reported
Mailing Address:	804 HEINZ AVENUE STE 200
Mailing City,State,Zip:	BERKELEY, CA 94710
Owner Name:	Upside Foods Inc
Owner Type:	Other
Operator Name:	John Gutierrez
Operator Type:	Other
Short-Term Generator Activity:	No
Importer Activity:	No
Mixed Waste Generator:	No
Transporter Activity:	No
Transfer Facility Activity:	No
Recycler Activity with Storage:	No
Small Quantity On-Site Burner Exemption:	No
Smelting Melting and Refining Furnace Exemption:	No
Underground Injection Control:	No
Off-Site Waste Receipt:	No
Universal Waste Indicator:	No
Universal Waste Destination Facility:	No
Federal Universal Waste:	No
Active Site State-Reg Handler:	---
Federal Facility Indicator:	Not reported
Hazardous Secondary Material Indicator:	N
Sub-Part K Indicator:	Not reported
2018 GPRA Permit Baseline:	Not on the Baseline
2018 GPRA Renewals Baseline:	Not on the Baseline
202 GPRA Corrective Action Baseline:	No
Subject to Corrective Action Universe:	No
Non-TSDFs Where RCRA CA has Been Imposed Universe:	No
Corrective Action Priority Ranking:	No NCAPS ranking
Environmental Control Indicator:	No
Institutional Control Indicator:	No

Map ID
Direction
Distance
Elevation | Site | MAP FINDINGS | Database(s) | EDR ID Number
EPA ID Number

UPSIDE FOODS (Continued) **1027093743**

Human Exposure Controls Indicator:	N/A
Groundwater Controls Indicator:	N/A
Significant Non-Complier Universe:	No
Unaddressed Significant Non-Complier Universe:	No
Addressed Significant Non-Complier Universe:	No
Significant Non-Complier With a Compliance Schedule Universe:	No
Financial Assurance Required:	Not reported
Handler Date of Last Change:	20211210
Recognized Trader-Importer:	No
Recognized Trader-Exporter:	No
Importer of Spent Lead Acid Batteries:	No
Exporter of Spent Lead Acid Batteries:	No
Recycler Activity Without Storage:	No
Manifest Broker:	No
Sub-Part P Indicator:	No

Handler - Owner Operator:

Owner/Operator Indicator:	Operator
Owner/Operator Name: JOHN GUTIERREZ	
Legal Status:	Other
Date Became Current:	Not reported
Date Ended Current:	Not reported
Owner/Operator Address:	804 HEINZ AVENUE STE 200
Owner/Operator City,State,Zip:	BERKELEY, CA 94710
Owner/Operator Telephone:	707-758-0571
Owner/Operator Telephone Ext:	Not reported
Owner/Operator Fax:	Not reported
Owner/Operator Email:	Not reported

Owner/Operator Indicator:	Owner
Owner/Operator Name: UPSIDE FOODS INC	
Legal Status:	Other
Date Became Current:	Not reported
Date Ended Current:	Not reported
Owner/Operator Address:	804 HEINZ AVENUE STE 200
Owner/Operator City,State,Zip:	BERKELEY, CA 94710
Owner/Operator Telephone:	510-588-1224
Owner/Operator Telephone Ext:	Not reported
Owner/Operator Fax:	Not reported
Owner/Operator Email:	Not reported

Historic Generators:

Receive Date:	20211210
Handler Name: UPSIDE FOODS INC	
Federal Waste Generator Description:	Not a generator, verified
State District Owner:	Not reported
Large Quantity Handler of Universal Waste:	No
Recognized Trader Importer:	No
Recognized Trader Exporter:	No
Spent Lead Acid Battery Importer:	No
Spent Lead Acid Battery Exporter:	No
Current Record:	Yes
Non Storage Recycler Activity:	No
Electronic Manifest Broker:	No

Map ID
Direction
Distance
Elevation | Site | MAP FINDINGS | Database(s) | EDR ID Number
EPA ID Number

UPSIDE FOODS (Continued) **1027093743**

List of NAICS Codes and Descriptions:
NAICS Code: 541715
NAICS Description: RESEARCH AND DEVELOPMENT IN THE PHYSICAL, ENGINEERING, AND LIFE SCIENCES (EXCEPT NANOTECHNOLOGY AND BIOTECHNOLOGY

Facility Has Received Notices of Violations:
Violations: No Violations Found

Evaluation Action Summary:
Evaluations: No Evaluations Found

E MANIFEST:

Manifest Tracking Number:	014069187FLE
Last Updated Date:	20220601
Shipped Date:	20220302
Received Date:	20220323
Manifest Status:	Signed
Submission Type:	DataImage5Copy
Origin Type:	Web
Generator EPA ID:	CAL000467309
Generator Name:	UPSIDE FOODS INC
Generator Mail Street Number:	Not reported
Generator Mail Street 1:	804 HEINZ AVENUE STE 200
Generator Mail Street 2:	Not reported
Generator Mail City:	BERKELEY
Generator Mail State:	CA
Generator Mail Zip:	94710
Generator Location Street Number:	Not reported
Generator Location Street 1:	804 HEINZ AVENUE STE 200
Generator Location Street 2:	Not reported
Generator Location City:	BERKELEY
Generator Location Zip:	94710
Generator Location State:	CA
Generator Contact Company Name:	Not reported
Designated Facility EPA ID:	MOD981123391
Designated Facility Name:	HAZMAT INC
Designated Facility Mail Street Number:	Not reported
Designated Facility Mail Street 1:	Not reported
Designated Facility Mail Street 2:	6300 STADIUM DR
Designated Facility Mail City:	KANSAS CITY
Designated Facility Mail Zip:	64129-1737
Designated Facility Mail State:	MO
Designated Facility Location Street Number:	Not reported
Designated Facility Location Street 1:	6300 STADIUM DR
Designated Facility Location Street 2:	Not reported
Designated Facility Location City:	KANSAS CITY
Designated Facility Location Zip:	64129-1737
Designated Facility Location State:	MO
Designated Facility Contact Company Name:	Not reported
Manifest Residue Indicator:	N
Rejection Indicator:	N

Manifest Tracking Number:	014069188FLE
Last Updated Date:	20220421

Map ID
Direction
Distance
Elevation | Site | MAP FINDINGS | Database(s) | EDR ID Number
EPA ID Number

UPSIDE FOODS (Continued) **1027093743**

Shipped Date:	20220302
Received Date:	20220316
Manifest Status:	Signed
Submission Type:	DataImage5Copy
Origin Type:	Service
Generator EPA ID:	CAL000467309
Generator Name:	UPSIDE FOODS
Generator Mail Street Number:	Not reported
Generator Mail Street 1:	804 HEINZ AVEM SUITE 200
Generator Mail Street 2:	Not reported
Generator Mail City:	BERKELEY
Generator Mail State:	CA
Generator Mail Zip:	94710
Generator Location Street Number:	Not reported
Generator Location Street 1:	804 Heinz Avem Suite 200
Generator Location Street 2:	Not reported
Generator Location City:	Berkeley
Generator Location Zip:	94710
Generator Location State:	CA
Generator Contact Company Name:	Not reported
Designated Facility EPA ID:	CAD982444481
Designated Facility Name:	HAZMAT TSDF INC, FORMER FILTER RECYCLING SERVICES INC
Designated Facility Mail Street Number:	180
Designated Facility Mail Street 1:	Not reported
Designated Facility Mail Street 2:	WEST MONTE AVENUE
Designated Facility Mail City:	RIALTO
Designated Facility Mail Zip:	92316
Designated Facility Mail State:	CA
Designated Facility Location Street Number:	180
Designated Facility Location Street 1:	WEST MONTE AVENUE
Designated Facility Location Street 2:	Not reported
Designated Facility Location City:	RIALTO
Designated Facility Location Zip:	92316
Designated Facility Location State:	CA
Designated Facility Contact Company Name:	Not reported
Manifest Residue Indicator:	N
Rejection Indicator:	N

Manifest Tracking Number:	014069191FLE
Last Updated Date:	20220401
Shipped Date:	20220217
Received Date:	20220308
Manifest Status:	Signed
Submission Type:	DataImage5Copy
Origin Type:	Service
Generator EPA ID:	CAL000467309
Generator Name:	UPSIDE FOODS
Generator Mail Street Number:	Not reported
Generator Mail Street 1:	804 HEINZ AVEM SUITE 200
Generator Mail Street 2:	Not reported
Generator Mail City:	BERKELEY
Generator Mail State:	CA
Generator Mail Zip:	94710
Generator Location Street Number:	Not reported
Generator Location Street 1:	804 Heinz Avem Suite 200
Generator Location Street 2:	Not reported
Generator Location City:	Berkeley

Map ID
Direction
Distance
Elevation | Site | MAP FINDINGS | Database(s) | EDR ID Number
EPA ID Number

UPSIDE FOODS (Continued) **1027093743**

Generator Location Zip:	94710
Generator Location State:	CA
Generator Contact Company Name:	Not reported
Designated Facility EPA ID:	CAD982444481
Designated Facility Name:	HAZMAT TSDF INC, FORMER FILTER RECYCLING SERVICES INC
Designated Facility Mail Street Number:	180
Designated Facility Mail Street 1:	Not reported
Designated Facility Mail Street 2:	WEST MONTE AVENUE
Designated Facility Mail City:	RIALTO
Designated Facility Mail Zip:	92316
Designated Facility Mail State:	CA
Designated Facility Location Street Number:	180
Designated Facility Location Street 1:	WEST MONTE AVENUE
Designated Facility Location Street 2:	Not reported
Designated Facility Location City:	RIALTO
Designated Facility Location Zip:	92316
Designated Facility Location State:	CA
Designated Facility Contact Company Name:	Not reported
Manifest Residue Indicator:	N
Rejection Indicator:	N

Manifest Tracking Number:	014069193FLE
Last Updated Date:	20220601
Shipped Date:	20220217
Received Date:	20220309
Manifest Status:	Signed
Submission Type:	DataImage5Copy
Origin Type:	Web
Generator EPA ID:	CAL000467309
Generator Name:	UPSIDE FOODS INC
Generator Mail Street Number:	Not reported
Generator Mail Street 1:	804 HEINZ AVENUE STE 200
Generator Mail Street 2:	Not reported
Generator Mail City:	BERKELEY
Generator Mail State:	CA
Generator Mail Zip:	94710
Generator Location Street Number:	Not reported
Generator Location Street 1:	804 HEINZ AVENUE STE 200
Generator Location Street 2:	Not reported
Generator Location City:	BERKELEY
Generator Location Zip:	94710
Generator Location State:	CA
Generator Contact Company Name:	Not reported
Designated Facility EPA ID:	MOD981123391
Designated Facility Name:	HAZMAT INC
Designated Facility Mail Street Number:	Not reported
Designated Facility Mail Street 1:	Not reported
Designated Facility Mail Street 2:	6300 STADIUM DR
Designated Facility Mail City:	KANSAS CITY
Designated Facility Mail Zip:	64129-1737
Designated Facility Mail State:	MO
Designated Facility Location Street Number:	Not reported
Designated Facility Location Street 1:	6300 STADIUM DR
Designated Facility Location Street 2:	Not reported
Designated Facility Location City:	KANSAS CITY
Designated Facility Location Zip:	64129-1737
Designated Facility Location State:	MO

Map ID
Direction
Distance
Elevation | Site | MAP FINDINGS | Database(s) | EDR ID Number
EPA ID Number

UPSIDE FOODS (Continued) **1027093743**

Designated Facility Contact Company Name:	Not reported
Manifest Residue Indicator:	N
Rejection Indicator:	N
Manifest Tracking Number:	017473649FLE
Last Updated Date:	20221221
Shipped Date:	20220908
Received Date:	20221012
Manifest Status:	Signed
Submission Type:	DataImage5Copy
Origin Type:	Service
Generator EPA ID:	CAL000467309
Generator Name:	UPSIDE FOODS
Generator Mail Street Number:	Not reported
Generator Mail Street 1:	804 HEINZ AVEM SUITE 200
Generator Mail Street 2:	Not reported
Generator Mail City:	BERKELEY
Generator Mail State:	CA
Generator Mail Zip:	94710
Generator Location Street Number:	Not reported
Generator Location Street 1:	804 Heinz Avem Suite 200
Generator Location Street 2:	Not reported
Generator Location City:	Berkeley
Generator Location Zip:	94710
Generator Location State:	CA
Generator Contact Company Name:	Not reported
Designated Facility EPA ID:	CAD982444481
Designated Facility Name:	HAZMAT TSDF INC, FORMER FILTER RECYCLING SERVICES INC
Designated Facility Mail Street Number:	180
Designated Facility Mail Street 1:	Not reported
Designated Facility Mail Street 2:	WEST MONTE AVENUE
Designated Facility Mail City:	RIALTO
Designated Facility Mail Zip:	92316
Designated Facility Mail State:	CA
Designated Facility Location Street Number:	180
Designated Facility Location Street 1:	WEST MONTE AVENUE
Designated Facility Location Street 2:	Not reported
Designated Facility Location City:	RIALTO
Designated Facility Location Zip:	92316
Designated Facility Location State:	CA
Designated Facility Contact Company Name:	Not reported
Manifest Residue Indicator:	N
Rejection Indicator:	N

State Waste:

Manifest Tracking Number:	017473649FLE
Waste Line Number:	1
State Waste Code Owner:	CA
State Waste Code:	343
State Waste:	Unspecified organic liquid mixture

Transporter:

Manifest Tracking Number:	017473649FLE
Transporter Line Number:	1
Transporter EPA ID:	CAR000226894
Transporter Name:	Biologic Environmental Services & Waste Solutions

MAP FINDINGS

Map ID
Direction
Distance
Elevation | Site | Database(s) | EDR ID Number
EPA ID Number

UPSIDE FOODS (Continued) **1027093743**

Manifest Tracking Number: 017473649FLE
Transporter Line Number: 2
Transporter EPA ID: CAR000217513
Transporter Name: Environmental Logistics Inc

Waste Line:
Manifest Tracking Number: 017473649FLE
Waste Line Number: 1
U.S. DOT Hazardous Indicator: N
U.S. DOT ID Number: Not reported
U.S. DOT Description: Not reported
Non-Hazardous Waste Description: Non-RCRA Hazardous Waste Liquid (Oil Mix w/ Water)
Number of Containers: 1
Container Type Code: DF
Container Type Description: Fiberboard or plastic drums, barrels, kegs
Waste Quantity: 20
Quantity Unit of Measure Code: P
Quantity Unit of Measure Description: Pounds
Waste Quantity, in Tons: 0.01
Acute Waste Quantity, in Tons: 0
Non-Acute Waste Quantity, in Tons: 0.01
Waste Quantity, in Kilograms: 9.0703
Acute Waste Quantity, in Kilograms: 0
Non-Acute Waste Quantity, in Kilorgrams: 9.0703
Management Method Code: H141
Management Method Description: STORAGE, BULKING AND/OR TRANSFER OFF SITE
Waste Residue Indicator: N
Quantity Discrepancy Indicator: N
Waste Type Discrepancy Indicator: N
Waste Density: Not reported
Waste Density Unit of Measure Code: Not reported
Waste Density Unit of Measure Description: Not reported
Form Code: Not reported
Form Code Description: Not reported
Source Code: Not reported
Source Code Description: Not reported
Waste Minimization Code: Not reported
Waste Minimization Code Description: Not reported
Consent Number: Not reported
EPA Waste Indicator: N

U200 **XOMA US LLC** **RCRA NonGen / NLR** **1001075514**
South **804 HEINZ AVE** **FINDS** **CAD982361107**
1/8-1/4 **BERKELEY, CA 94710** **ECHO**
0.225 mi.
1189 ft. **Site 14 of 22 in cluster U**

Relative:
Lower

Actual:
34 ft.

RCRA Listings:
Date Form Received by Agency: 20171113
Handler Name: Xoma Us Llc
Handler Address: 804 Heinz Ave
Handler City,State,Zip: BERKELEY, CA 94710
EPA ID: CAD982361107
Contact Name: COLLEEN STUBBS
Contact Address: 2910 7TH ST
Contact City,State,Zip: BERKELEY, CA 94710
Contact Telephone: 510-204-7548

Map ID
Direction
Distance
Elevation | Site | MAP FINDINGS | Database(s) | EDR ID Number
EPA ID Number

XOMA US LLC (Continued) **1001075514**

Contact Fax:	510-644-0539
Contact Email:	STUBBS@XOMA.COM
Contact Title:	SENIOR MGR EHS
EPA Region:	09
Land Type:	Private
Federal Waste Generator Description:	Not a generator, verified
Non-Notifier:	Not reported
Biennial Report Cycle:	Not reported
Accessibility:	Not reported
Active Site Indicator:	Not reported
State District Owner:	Not reported
State District:	Not reported
Mailing Address:	2910 7TH ST
Mailing City,State,Zip:	BERKELEY, CA 94710
Owner Name:	Wareham Development
Owner Type:	Private
Operator Name:	Xoma Us Llc
Operator Type:	Private
Short-Term Generator Activity:	No
Importer Activity:	No
Mixed Waste Generator:	No
Transporter Activity:	No
Transfer Facility Activity:	No
Recycler Activity with Storage:	No
Small Quantity On-Site Burner Exemption:	No
Smelting Melting and Refining Furnace Exemption:	No
Underground Injection Control:	No
Off-Site Waste Receipt:	No
Universal Waste Indicator:	No
Universal Waste Destination Facility:	No
Federal Universal Waste:	No
Active Site State-Reg Handler:	---
Federal Facility Indicator:	Not reported
Hazardous Secondary Material Indicator:	N
Sub-Part K Indicator:	Not reported
2018 GPRA Permit Baseline:	Not on the Baseline
2018 GPRA Renewals Baseline:	Not on the Baseline
202 GPRA Corrective Action Baseline:	No
Subject to Corrective Action Universe:	No
Non-TSDFs Where RCRA CA has Been Imposed Universe:	No
Corrective Action Priority Ranking:	No NCAPS ranking
Environmental Control Indicator:	No
Institutional Control Indicator:	No
Human Exposure Controls Indicator:	N/A
Groundwater Controls Indicator:	N/A
Significant Non-Complier Universe:	No
Unaddressed Significant Non-Complier Universe:	No
Addressed Significant Non-Complier Universe:	No
Significant Non-Complier With a Compliance Schedule Universe:	No
Financial Assurance Required:	Not reported
Handler Date of Last Change:	20171207
Recognized Trader-Importer:	No
Recognized Trader-Exporter:	No
Importer of Spent Lead Acid Batteries:	No
Exporter of Spent Lead Acid Batteries:	No
Recycler Activity Without Storage:	No
Manifest Broker:	No

Map ID
Direction
Distance
Elevation | Site | MAP FINDINGS | Database(s) | EDR ID Number
EPA ID Number

XOMA US LLC (Continued) **1001075514**

Sub-Part P Indicator: No

Hazardous Waste Summary:

Waste Code: D001
Waste Description: Ignitable Waste

Waste Code: D002
Waste Description: Corrosive Waste

Waste Code: D003
Waste Description: Reactive Waste

Waste Code: D007
Waste Description: Chromium

Waste Code: D011
Waste Description: Silver

Waste Code: D022
Waste Description: Chloroform

Waste Code: F003
Waste Description: The Following Spent Nonhalogenated Solvents: Xylene, Acetone, Ethyl Acetate, Ethyl Benzene, Ethyl Ether, Methyl Isobutyl Ketone, N-Butyl Alcohol, Cyclohexanone, And Methanol; All Spent Solvent Mixtures/Blends Containing, Before Use, Only The Above Spent Nonhalogenated Solvents; And All Spent Solvent Mixtures/Blends Containing, Before Use, One Or More Of The Above Nonhalogenated Solvents, And A Total Of Ten Percent Or More (By Volume) Of One Or More Of Those Solvents Listed In F001, F002, F004, And F005; And Still Bottoms From The Recovery Of These Spent Solvents And Spent Solvent Mixtures.

Waste Code: P030
Waste Description: Cyanides (Soluble Cyanide Salts), Not Otherwise Specified

Waste Code: U044
Waste Description: Chloroform (Or) Methane, Trichloro-

Waste Code: U154
Waste Description: Methanol (I) (Or) Methyl Alcohol (I)

Waste Code: U188
Waste Description: Phenol

Handler - Owner Operator:

Owner/Operator Indicator: Owner
Owner/Operator Name: XOMA CORP
Legal Status: Other
Date Became Current: Not reported
Date Ended Current: Not reported
Owner/Operator Address: 2910 7TH ST
Owner/Operator City,State,Zip: BERKELEY, CA 94710-2700
Owner/Operator Telephone: 510-644-1170
Owner/Operator Telephone Ext: Not reported

Map ID
Direction
Distance
Elevation | Site | MAP FINDINGS | Database(s) | EDR ID Number
EPA ID Number

XOMA US LLC (Continued) **1001075514**

Owner/Operator Fax: Not reported
Owner/Operator Email: Not reported

Owner/Operator Indicator: Owner
Owner/Operator Name: WAREHAM DEVELOPMENT
Legal Status: Private
Date Became Current: 19960101
Date Ended Current: Not reported
Owner/Operator Address: 800 HEINZ AVE
Owner/Operator City,State,Zip: BERKELEY, CA 94710
Owner/Operator Telephone: 510-705-8840
Owner/Operator Telephone Ext: Not reported
Owner/Operator Fax: Not reported
Owner/Operator Email: Not reported

Owner/Operator Indicator: Operator
Owner/Operator Name: XOMA US LLC
Legal Status: Private
Date Became Current: 20070215
Date Ended Current: Not reported
Owner/Operator Address: Not reported
Owner/Operator City,State,Zip: Not reported
Owner/Operator Telephone: Not reported
Owner/Operator Telephone Ext: Not reported
Owner/Operator Fax: Not reported
Owner/Operator Email: Not reported

Owner/Operator Indicator: Operator
Owner/Operator Name: XOMA US LLC
Legal Status: Private
Date Became Current: 20070215
Date Ended Current: Not reported
Owner/Operator Address: Not reported
Owner/Operator City,State,Zip: Not reported
Owner/Operator Telephone: Not reported
Owner/Operator Telephone Ext: Not reported
Owner/Operator Fax: Not reported
Owner/Operator Email: Not reported

Owner/Operator Indicator: Owner
Owner/Operator Name: WAREHAM DEVELOPMENT
Legal Status: Private
Date Became Current: 19960101
Date Ended Current: Not reported
Owner/Operator Address: 800 HEINZ AVE
Owner/Operator City,State,Zip: BERKELEY, CA 94710
Owner/Operator Telephone: 510-705-8840
Owner/Operator Telephone Ext: Not reported
Owner/Operator Fax: Not reported
Owner/Operator Email: Not reported

Historic Generators:
Receive Date: 20171113
Handler Name: XOMA US LLC
Federal Waste Generator Description: Not a generator, verified
State District Owner: Not reported
Large Quantity Handler of Universal Waste: No

XOMA US LLC (Continued) **1001075514**

Recognized Trader Importer: No
Recognized Trader Exporter: No
Spent Lead Acid Battery Importer: No
Spent Lead Acid Battery Exporter: No
Current Record: Yes
Non Storage Recycler Activity: No
Electronic Manifest Broker: No

Receive Date: 19951120
Handler Name: XOMA CORP
Federal Waste Generator Description: Small Quantity Generator
State District Owner: Not reported
Large Quantity Handler of Universal Waste: No
Recognized Trader Importer: No
Recognized Trader Exporter: No
Spent Lead Acid Battery Importer: No
Spent Lead Acid Battery Exporter: No
Current Record: No
Non Storage Recycler Activity: Not reported
Electronic Manifest Broker: Not reported

Receive Date: 20100708
Handler Name: XOMA US LLC
Federal Waste Generator Description: Small Quantity Generator
State District Owner: Not reported
Large Quantity Handler of Universal Waste: Yes
Recognized Trader Importer: No
Recognized Trader Exporter: No
Spent Lead Acid Battery Importer: No
Spent Lead Acid Battery Exporter: No
Current Record: No
Non Storage Recycler Activity: Not reported
Electronic Manifest Broker: Not reported

List of NAICS Codes and Descriptions:
NAICS Code: 541711
NAICS Description: RESEARCH AND DEVELOPMENT IN BIOTECHNOLOGY

Facility Has Received Notices of Violations:
Violations: No Violations Found

Evaluation Action Summary:
Evaluations: No Evaluations Found

FINDS:
Registry ID: 110055773122

Click Here for FRS Facility Detail Report:

Environmental Interest/Information System:
The California Environmental Reporting System (CERS) is a statewide

Map ID
Direction
Distance
Elevation | Site | MAP FINDINGS | Database(s) | EDR ID Number
EPA ID Number

XOMA US LLC (Continued) **1001075514**

web-based user and information exchange system to support over 140,000 regulated businesses and over 130 local agencies in electronically collecting and reporting significant hazardous materials, hazardous waste and compliance and enforcement data as mandated by California law. Under oversight by Cal/EPA, certified local governing agencies (Unified Program Agencies - UPAs) consolidate, coordinate and provide consistent regulatory activities for six state and federal environmental programs.
THE EMISSION INVENTORY SYSTEM (EIS) MAINTAINS AN INVENTORY OF LARGE STATIONARY SOURCES AND VOLUNTARILY-REPORTED SMALLER SOURCES OF AIR POINT POLLUTANT EMITTERS. IT CONTAINS INFORMATION ABOUT FACILITY SITES AND THEIR PHYSICAL LOCATION, EMISSIONS UNITS, EMISSIONS PROCESSES, RELEASE POINTS, CONTROL APPROACHES, AND REGULATIONS. FACILITY INVENTORY DATA ARE KEPT SEPARATE FROM THE EMISSIONS DATA AND HAVE STABLE IDENTIFIERS TO IMPROVE CONTINUITY FROM YEAR TO YEAR AND TO HELP IDENTIFY DUPLICATE OR MISSING FACILITIES
The Resource Conservation and Recovery Act Information System (RCRAInfo) is EPA's comprehensive information system in support of the Resource Conservation and Recovery Act (RCRA) of 1976 and the Hazardous and Solid Waste Amendments (HSWA) of 1984. It tracks many types of information about generators, transporters, treaters, storers, and disposers of hazardous waste.
The California Environmental Protection Agency (CalEPA) has recently implemented a new data warehouse system (nSite). This data warehouse combines and merges facility and site information from five different systems managed within CalEPA. The five systems are: California Environmental Reporting System (CERS),EnviroStor, GeoTracker, California Integrated Water Quality System (CIWQS), andToxic Release Inventory (TRI).
California's Hazardous Waste Tracking System Data Mart (HWTS-DATAMART) provides information on hazardous waste shipments for generators, transporters, and treatment, storage, and disposal facilities.

Registry ID: 110070631906

Click Here for FRS Facility Detail Report:

Environmental Interest/Information System:
The Resource Conservation and Recovery Act Information System (RCRAInfo) is EPA's comprehensive information system in support of the Resource Conservation and Recovery Act (RCRA) of 1976 and the Hazardous and Solid Waste Amendments (HSWA) of 1984. It tracks many types of information about generators, transporters, treaters, storers, and disposers of hazardous waste.

Click this hyperlink while viewing on your computer to access additional FINDS: detail in the EDR Site Report.

ECHO:

Envid:	1001075514
Registry ID:	110055773122
DFR URL:	http://echo.epa.gov/detailed-facility-report?fid=110055773122
Name:	XOMA4
Address:	804 HEINZ AVE
City,State,Zip:	BERKELEY, CA 94710

MAP FINDINGS

Map ID / Direction / Distance / Elevation	Site	Database(s)	EDR ID Number / EPA ID Number
U201	**RODAN & FIELDS LLC**	**RCRA NonGen / NLR**	**1025875332**
South	**804 HEINZ AVE**	**E MANIFEST**	**CAL000448466**
1/8-1/4	**BERKELEY, CA 94710**		
0.225 mi.			
1189 ft.	**Site 15 of 22 in cluster U**		

Relative: **Lower**

Actual: **34 ft.**

RCRA Listings:

Date Form Received by Agency:	20190827
Handler Name:	Rodan & Fields Llc
Handler Address:	804 Heinz Ave
Handler City,State,Zip:	BERKELEY, CA 94710
EPA ID:	CAL000448466
Contact Name:	MARK LISTON
Contact Address:	60 SPEAR ST STE 600
Contact City,State,Zip:	SAN FRANCISCO, CA 94105
Contact Telephone:	847-809-9079
Contact Fax:	Not reported
Contact Email:	MLISTON@RODANANDFIELDS.COM
Contact Title:	Not reported
EPA Region:	09
Land Type:	Not reported
Federal Waste Generator Description:	Not a generator, verified
Non-Notifier:	Not reported
Biennial Report Cycle:	Not reported
Accessibility:	Not reported
Active Site Indicator:	Not reported
State District Owner:	Not reported
State District:	Not reported
Mailing Address:	60 SPEAR ST STE 600
Mailing City,State,Zip:	SAN FRANCISCO, CA 94105
Owner Name:	Rodan & Fields
Owner Type:	Other
Operator Name:	Mark Liston
Operator Type:	Other
Short-Term Generator Activity:	No
Importer Activity:	No
Mixed Waste Generator:	No
Transporter Activity:	No
Transfer Facility Activity:	No
Recycler Activity with Storage:	No
Small Quantity On-Site Burner Exemption:	No
Smelting Melting and Refining Furnace Exemption:	No
Underground Injection Control:	No
Off-Site Waste Receipt:	No
Universal Waste Indicator:	No
Universal Waste Destination Facility:	No
Federal Universal Waste:	No
Active Site State-Reg Handler:	---
Federal Facility Indicator:	Not reported
Hazardous Secondary Material Indicator:	N
Sub-Part K Indicator:	Not reported
2018 GPRA Permit Baseline:	Not on the Baseline
2018 GPRA Renewals Baseline:	Not on the Baseline
202 GPRA Corrective Action Baseline:	No
Subject to Corrective Action Universe:	No
Non-TSDFs Where RCRA CA has Been Imposed Universe:	No
Corrective Action Priority Ranking:	No NCAPS ranking
Environmental Control Indicator:	No
Institutional Control Indicator:	No

Map ID
Direction
Distance
Elevation | Site | MAP FINDINGS | Database(s) | EDR ID Number
EPA ID Number

RODAN & FIELDS LLC (Continued) **1025875332**

Human Exposure Controls Indicator:	N/A
Groundwater Controls Indicator:	N/A
Significant Non-Complier Universe:	No
Unaddressed Significant Non-Complier Universe:	No
Addressed Significant Non-Complier Universe:	No
Significant Non-Complier With a Compliance Schedule Universe:	No
Financial Assurance Required:	Not reported
Handler Date of Last Change:	20190910
Recognized Trader-Importer:	No
Recognized Trader-Exporter:	No
Importer of Spent Lead Acid Batteries:	No
Exporter of Spent Lead Acid Batteries:	No
Recycler Activity Without Storage:	No
Manifest Broker:	No
Sub-Part P Indicator:	No

Handler - Owner Operator:

Owner/Operator Indicator:	Operator
Owner/Operator Name: MARK LISTON	
Legal Status:	Other
Date Became Current:	Not reported
Date Ended Current:	Not reported
Owner/Operator Address:	60 SPEAR ST STE 600
Owner/Operator City,State,Zip:	SAN FRANCISCO, CA 94105
Owner/Operator Telephone:	847-809-9079
Owner/Operator Telephone Ext:	Not reported
Owner/Operator Fax:	Not reported
Owner/Operator Email:	Not reported

Owner/Operator Indicator:	Owner
Owner/Operator Name: RODAN & FIELDS	
Legal Status:	Other
Date Became Current:	Not reported
Date Ended Current:	Not reported
Owner/Operator Address:	60 SPEAR ST STE 600
Owner/Operator City,State,Zip:	SAN FRANCISCO, CA 94105
Owner/Operator Telephone:	415-273-8000
Owner/Operator Telephone Ext:	Not reported
Owner/Operator Fax:	Not reported
Owner/Operator Email:	Not reported

Historic Generators:

Receive Date:	20190827
Handler Name: RODAN & FIELDS LLC	
Federal Waste Generator Description:	Not a generator, verified
State District Owner:	Not reported
Large Quantity Handler of Universal Waste:	No
Recognized Trader Importer:	No
Recognized Trader Exporter:	No
Spent Lead Acid Battery Importer:	No
Spent Lead Acid Battery Exporter:	No
Current Record:	Yes
Non Storage Recycler Activity:	Not reported
Electronic Manifest Broker:	Not reported

Map ID
Direction
Distance
Elevation | Site | MAP FINDINGS | Database(s) | EDR ID Number
EPA ID Number

RODAN & FIELDS LLC (Continued) **1025875332**

List of NAICS Codes and Descriptions:
NAICS Code: 541715
NAICS Description: RESEARCH AND DEVELOPMENT IN THE PHYSICAL, ENGINEERING, AND LIFE SCIENCES (EXCEPT NANOTECHNOLOGY AND BIOTECHNOLOGY

Facility Has Received Notices of Violations:
Violations: No Violations Found

Evaluation Action Summary:
Evaluations: No Evaluations Found

E MANIFEST:

Manifest Tracking Number:	000269724DAT
Last Updated Date:	20200908
Shipped Date:	20200113
Received Date:	20200121
Manifest Status:	Signed
Submission Type:	DataImage5Copy
Origin Type:	Service
Generator EPA ID:	CAL000448466
Generator Name:	RODAN & FIELDS LLC
Generator Mail Street Number:	Not reported
Generator Mail Street 1:	804 HEINZ AVE
Generator Mail Street 2:	Not reported
Generator Mail City:	BERKELEY
Generator Mail State:	CA
Generator Mail Zip:	94710
Generator Location Street Number:	Not reported
Generator Location Street 1:	60 SPEAR ST STE 600
Generator Location Street 2:	Not reported
Generator Location City:	SAN FRANCISCO
Generator Location Zip:	94105
Generator Location State:	CA
Generator Contact Company Name:	Not reported
Designated Facility EPA ID:	NVD980895338
Designated Facility Name:	Not reported
Designated Facility Mail Street Number:	2095
Designated Facility Mail Street 1:	Not reported
Designated Facility Mail Street 2:	NEWLANDS DRIVE EAST
Designated Facility Mail City:	FERNLEY
Designated Facility Mail Zip:	89408
Designated Facility Mail State:	NV
Designated Facility Location Street Number:	2095
Designated Facility Location Street 1:	NEWLANDS DRIVE EAST
Designated Facility Location Street 2:	Not reported
Designated Facility Location City:	FERNLEY
Designated Facility Location Zip:	89408
Designated Facility Location State:	NV
Designated Facility Contact Company Name:	21ST CENTURY ENVIRONMENTAL MANAGMENT OF NEVADA, LLC.
Manifest Residue Indicator:	N
Rejection Indicator:	N

Manifest Tracking Number:	000312959DAT
Last Updated Date:	20200331

Map ID
Direction
Distance
Elevation | Site | MAP FINDINGS | Database(s) | EDR ID Number
EPA ID Number

RODAN & FIELDS LLC (Continued) **1025875332**

Shipped Date:	20200214
Received Date:	20200304
Manifest Status:	Signed
Submission Type:	DataImage5Copy
Origin Type:	Service
Generator EPA ID:	CAL000448466
Generator Name:	RODAN & FIELDS LLC
Generator Mail Street Number:	Not reported
Generator Mail Street 1:	804 HEINZ AVE
Generator Mail Street 2:	Not reported
Generator Mail City:	BERKELEY
Generator Mail State:	CA
Generator Mail Zip:	94710
Generator Location Street Number:	Not reported
Generator Location Street 1:	60 SPEAR ST STE 600
Generator Location Street 2:	Not reported
Generator Location City:	SAN FRANCISCO
Generator Location Zip:	94105
Generator Location State:	CA
Generator Contact Company Name:	Not reported
Designated Facility EPA ID:	NVD980895338
Designated Facility Name:	Not reported
Designated Facility Mail Street Number:	Not reported
Designated Facility Mail Street 1:	Not reported
Designated Facility Mail Street 2:	2095 Newlands Drive East
Designated Facility Mail City:	Fernley
Designated Facility Mail Zip:	89408
Designated Facility Mail State:	NV
Designated Facility Location Street Number:	Not reported
Designated Facility Location Street 1:	2095 Newlands Drive East
Designated Facility Location Street 2:	Not reported
Designated Facility Location City:	Fernley
Designated Facility Location Zip:	89408
Designated Facility Location State:	NV
Designated Facility Contact Company Name:	21st Century Environmental Management of Nevada, LLC
Manifest Residue Indicator:	N
Rejection Indicator:	N

Manifest Tracking Number:	000313686DAT
Last Updated Date:	20200720
Shipped Date:	20200612
Received Date:	20200625
Manifest Status:	Signed
Submission Type:	DataImage5Copy
Origin Type:	Service
Generator EPA ID:	CAL000448466
Generator Name:	RODAN & FIELDS LLC
Generator Mail Street Number:	Not reported
Generator Mail Street 1:	804 HEINZ AVE
Generator Mail Street 2:	Not reported
Generator Mail City:	BERKELEY
Generator Mail State:	CA
Generator Mail Zip:	94710
Generator Location Street Number:	Not reported
Generator Location Street 1:	60 SPEAR ST STE 600
Generator Location Street 2:	Not reported
Generator Location City:	SAN FRANCISCO

MAP FINDINGS

Map ID
Direction
Distance
Elevation | Site | Database(s) | EDR ID Number
EPA ID Number

RODAN & FIELDS LLC (Continued) **1025875332**

Generator Location Zip:	94105
Generator Location State:	CA
Generator Contact Company Name:	Not reported
Designated Facility EPA ID:	NVD980895338
Designated Facility Name:	Not reported
Designated Facility Mail Street Number:	Not reported
Designated Facility Mail Street 1:	Not reported
Designated Facility Mail Street 2:	2095 Newlands Drive East
Designated Facility Mail City:	Fernley
Designated Facility Mail Zip:	89408
Designated Facility Mail State:	NV
Designated Facility Location Street Number:	Not reported
Designated Facility Location Street 1:	2095 Newlands Drive East
Designated Facility Location Street 2:	Not reported
Designated Facility Location City:	Fernley
Designated Facility Location Zip:	89408
Designated Facility Location State:	NV
Designated Facility Contact Company Name:	21st Century Environmental Management of Nevada, LLC
Manifest Residue Indicator:	N
Rejection Indicator:	N

Manifest Tracking Number:	000335910DAT
Last Updated Date:	20200828
Shipped Date:	20200710
Received Date:	20200803
Manifest Status:	Signed
Submission Type:	DataImage5Copy
Origin Type:	Service
Generator EPA ID:	CAL000448466
Generator Name:	RODAN & FIELDS LLC
Generator Mail Street Number:	Not reported
Generator Mail Street 1:	804 HEINZ AVE
Generator Mail Street 2:	Not reported
Generator Mail City:	BERKELEY
Generator Mail State:	CA
Generator Mail Zip:	94710
Generator Location Street Number:	Not reported
Generator Location Street 1:	60 SPEAR ST STE 600
Generator Location Street 2:	Not reported
Generator Location City:	SAN FRANCISCO
Generator Location Zip:	94105
Generator Location State:	CA
Generator Contact Company Name:	Not reported
Designated Facility EPA ID:	NVD980895338
Designated Facility Name:	Not reported
Designated Facility Mail Street Number:	Not reported
Designated Facility Mail Street 1:	Not reported
Designated Facility Mail Street 2:	2095 Newlands Drive East
Designated Facility Mail City:	Fernley
Designated Facility Mail Zip:	89408
Designated Facility Mail State:	NV
Designated Facility Location Street Number:	Not reported
Designated Facility Location Street 1:	2095 Newlands Drive East
Designated Facility Location Street 2:	Not reported
Designated Facility Location City:	Fernley
Designated Facility Location Zip:	89408
Designated Facility Location State:	NV

Map ID
Direction
Distance
Elevation | Site | MAP FINDINGS | Database(s) | EDR ID Number
EPA ID Number

RODAN & FIELDS LLC (Continued) **1025875332**

Designated Facility Contact Company Name:	21st Century Environmental Management of Nevada, LLC
Manifest Residue Indicator:	N
Rejection Indicator:	N
Manifest Tracking Number:	000370099DAT
Last Updated Date:	20210315
Shipped Date:	20210216
Received Date:	20210302
Manifest Status:	Signed
Submission Type:	DataImage5Copy
Origin Type:	Service
Generator EPA ID:	CAL000448466
Generator Name:	RODAN & FIELDS LLC
Generator Mail Street Number:	Not reported
Generator Mail Street 1:	804 HEINZ AVE
Generator Mail Street 2:	Not reported
Generator Mail City:	BERKELEY
Generator Mail State:	CA
Generator Mail Zip:	94710
Generator Location Street Number:	Not reported
Generator Location Street 1:	801 Anthony Street
Generator Location Street 2:	Not reported
Generator Location City:	Berkeley
Generator Location Zip:	94710
Generator Location State:	CA
Generator Contact Company Name:	Not reported
Designated Facility EPA ID:	NVD980895338
Designated Facility Name:	Not reported
Designated Facility Mail Street Number:	Not reported
Designated Facility Mail Street 1:	Not reported
Designated Facility Mail Street 2:	2095 Newlands Drive East
Designated Facility Mail City:	Fernley
Designated Facility Mail Zip:	89408
Designated Facility Mail State:	NV
Designated Facility Location Street Number:	Not reported
Designated Facility Location Street 1:	2095 Newlands Drive East
Designated Facility Location Street 2:	Not reported
Designated Facility Location City:	Fernley
Designated Facility Location Zip:	89408
Designated Facility Location State:	NV
Designated Facility Contact Company Name:	21st Century Environmental Management of Nevada, LLC
Manifest Residue Indicator:	N
Rejection Indicator:	N
Manifest Tracking Number:	000370862DAT
Last Updated Date:	20210803
Shipped Date:	20210713
Received Date:	20210715
Manifest Status:	Signed
Submission Type:	DataImage5Copy
Origin Type:	Service
Generator EPA ID:	CAL000448466
Generator Name:	RODAN & FIELDS LLC
Generator Mail Street Number:	Not reported
Generator Mail Street 1:	804 HEINZ AVE
Generator Mail Street 2:	Not reported
Generator Mail City:	BERKELEY

MAP FINDINGS

Map ID
Direction
Distance
Elevation | Site | Database(s) | EDR ID Number
EPA ID Number

RODAN & FIELDS LLC (Continued) **1025875332**

Generator Mail State:	CA
Generator Mail Zip:	94710
Generator Location Street Number:	Not reported
Generator Location Street 1:	801 Anthony Street
Generator Location Street 2:	Not reported
Generator Location City:	Berkeley
Generator Location Zip:	94710
Generator Location State:	CA
Generator Contact Company Name:	Not reported
Designated Facility EPA ID:	NVD980895338
Designated Facility Name:	Not reported
Designated Facility Mail Street Number:	Not reported
Designated Facility Mail Street 1:	Not reported
Designated Facility Mail Street 2:	2095 Newlands Drive East
Designated Facility Mail City:	Fernley
Designated Facility Mail Zip:	89408
Designated Facility Mail State:	NV
Designated Facility Location Street Number:	Not reported
Designated Facility Location Street 1:	2095 Newlands Drive East
Designated Facility Location Street 2:	Not reported
Designated Facility Location City:	Fernley
Designated Facility Location Zip:	89408
Designated Facility Location State:	NV
Designated Facility Contact Company Name:	21st Century Environmental Management of Nevada, LLC
Manifest Residue Indicator:	N
Rejection Indicator:	N

Manifest Tracking Number:	000371971DAT
Last Updated Date:	20210205
Shipped Date:	20210112
Received Date:	20210121
Manifest Status:	Signed
Submission Type:	DataImage5Copy
Origin Type:	Service
Generator EPA ID:	CAL000448466
Generator Name:	RODAN & FIELDS LLC
Generator Mail Street Number:	Not reported
Generator Mail Street 1:	804 HEINZ AVE
Generator Mail Street 2:	Not reported
Generator Mail City:	BERKELEY
Generator Mail State:	CA
Generator Mail Zip:	94710
Generator Location Street Number:	Not reported
Generator Location Street 1:	60 SPEAR ST STE 600
Generator Location Street 2:	Not reported
Generator Location City:	SAN FRANCISCO
Generator Location Zip:	94105
Generator Location State:	CA
Generator Contact Company Name:	Not reported
Designated Facility EPA ID:	NVD980895338
Designated Facility Name:	Not reported
Designated Facility Mail Street Number:	Not reported
Designated Facility Mail Street 1:	Not reported
Designated Facility Mail Street 2:	2095 Newlands Drive East
Designated Facility Mail City:	Fernley
Designated Facility Mail Zip:	89408
Designated Facility Mail State:	NV

Map ID
Direction
Distance
Elevation | Site | MAP FINDINGS | Database(s) | EDR ID Number
EPA ID Number

RODAN & FIELDS LLC (Continued) **1025875332**

Designated Facility Location Street Number:	Not reported
Designated Facility Location Street 1:	2095 Newlands Drive East
Designated Facility Location Street 2:	Not reported
Designated Facility Location City:	Fernley
Designated Facility Location Zip:	89408
Designated Facility Location State:	NV
Designated Facility Contact Company Name:	21st Century Environmental Management of Nevada, LLC
Manifest Residue Indicator:	N
Rejection Indicator:	N
Manifest Tracking Number:	000371972DAT
Last Updated Date:	20210330
Shipped Date:	20210112
Received Date:	20210204
Manifest Status:	Signed
Submission Type:	DataImage5Copy
Origin Type:	Service
Generator EPA ID:	CAL000448466
Generator Name:	RODAN & FIELDS LLC
Generator Mail Street Number:	Not reported
Generator Mail Street 1:	804 HEINZ AVE
Generator Mail Street 2:	Not reported
Generator Mail City:	BERKELEY
Generator Mail State:	CA
Generator Mail Zip:	94710
Generator Location Street Number:	Not reported
Generator Location Street 1:	801 Anthony Street
Generator Location Street 2:	Not reported
Generator Location City:	Berkeley
Generator Location Zip:	94710
Generator Location State:	CA
Generator Contact Company Name:	Not reported
Designated Facility EPA ID:	CAD980884183
Designated Facility Name:	Not reported
Designated Facility Mail Street Number:	Not reported
Designated Facility Mail Street 1:	Not reported
Designated Facility Mail Street 2:	11855 White Rock Road
Designated Facility Mail City:	Rancho Cordova
Designated Facility Mail Zip:	95742
Designated Facility Mail State:	CA
Designated Facility Location Street Number:	Not reported
Designated Facility Location Street 1:	11855 White Rock Road
Designated Facility Location Street 2:	Not reported
Designated Facility Location City:	Rancho Cordova
Designated Facility Location Zip:	95742
Designated Facility Location State:	CA
Designated Facility Contact Company Name:	GEM Rancho Cordova LLC
Manifest Residue Indicator:	N
Rejection Indicator:	N
Manifest Tracking Number:	000372213DAT
Last Updated Date:	20211012
Shipped Date:	20210914
Received Date:	20210924
Manifest Status:	Signed
Submission Type:	DataImage5Copy
Origin Type:	Service

Map ID
Direction
Distance
Elevation | Site | MAP FINDINGS | Database(s) | EDR ID Number
EPA ID Number

RODAN & FIELDS LLC (Continued) **1025875332**

Generator EPA ID:	CAL000448466
Generator Name:	RODAN & FIELDS LLC
Generator Mail Street Number:	Not reported
Generator Mail Street 1:	804 HEINZ AVE
Generator Mail Street 2:	Not reported
Generator Mail City:	BERKELEY
Generator Mail State:	CA
Generator Mail Zip:	94710
Generator Location Street Number:	Not reported
Generator Location Street 1:	801 Anthony Street
Generator Location Street 2:	Not reported
Generator Location City:	Berkeley
Generator Location Zip:	94710
Generator Location State:	CA
Generator Contact Company Name:	Not reported
Designated Facility EPA ID:	NVD980895338
Designated Facility Name:	Not reported
Designated Facility Mail Street Number:	Not reported
Designated Facility Mail Street 1:	Not reported
Designated Facility Mail Street 2:	2095 Newlands Drive East
Designated Facility Mail City:	Fernley
Designated Facility Mail Zip:	89408
Designated Facility Mail State:	NV
Designated Facility Location Street Number:	Not reported
Designated Facility Location Street 1:	2095 Newlands Drive East
Designated Facility Location Street 2:	Not reported
Designated Facility Location City:	Fernley
Designated Facility Location Zip:	89408
Designated Facility Location State:	NV
Designated Facility Contact Company Name:	21st Century Environmental Management of Nevada, LLC
Manifest Residue Indicator:	N
Rejection Indicator:	N

Manifest Tracking Number:	000368871DAT
Last Updated Date:	20210702
Shipped Date:	20210608
Received Date:	20210615
Manifest Status:	Signed
Submission Type:	DataImage5Copy
Origin Type:	Service
Generator EPA ID:	CAL000448466
Generator Name:	RODAN & FIELDS LLC
Generator Mail Street Number:	Not reported
Generator Mail Street 1:	804 HEINZ AVE
Generator Mail Street 2:	Not reported
Generator Mail City:	BERKELEY
Generator Mail State:	CA
Generator Mail Zip:	94710
Generator Location Street Number:	Not reported
Generator Location Street 1:	801 Anthony Street
Generator Location Street 2:	Not reported
Generator Location City:	Berkeley
Generator Location Zip:	94710
Generator Location State:	CA
Generator Contact Company Name:	Not reported
Designated Facility EPA ID:	NVD980895338
Designated Facility Name:	Not reported

Map ID
Direction
Distance
Elevation | Site | MAP FINDINGS | Database(s) | EDR ID Number
EPA ID Number

RODAN & FIELDS LLC (Continued) **1025875332**

Designated Facility Mail Street Number:	Not reported
Designated Facility Mail Street 1:	Not reported
Designated Facility Mail Street 2:	2095 Newlands Drive East
Designated Facility Mail City:	Fernley
Designated Facility Mail Zip:	89408
Designated Facility Mail State:	NV
Designated Facility Location Street Number:	Not reported
Designated Facility Location Street 1:	2095 Newlands Drive East
Designated Facility Location Street 2:	Not reported
Designated Facility Location City:	Fernley
Designated Facility Location Zip:	89408
Designated Facility Location State:	NV
Designated Facility Contact Company Name:	21st Century Environmental Management of Nevada, LLC
Manifest Residue Indicator:	N
Rejection Indicator:	N

Manifest Tracking Number:	000369664DAT
Last Updated Date:	20210506
Shipped Date:	20210419
Received Date:	20210423
Manifest Status:	Signed
Submission Type:	DataImage5Copy
Origin Type:	Service
Generator EPA ID:	CAL000448466
Generator Name:	RODAN & FIELDS LLC
Generator Mail Street Number:	Not reported
Generator Mail Street 1:	804 HEINZ AVE
Generator Mail Street 2:	Not reported
Generator Mail City:	BERKELEY
Generator Mail State:	CA
Generator Mail Zip:	94710
Generator Location Street Number:	Not reported
Generator Location Street 1:	801 Anthony Street
Generator Location Street 2:	Not reported
Generator Location City:	Berkeley
Generator Location Zip:	94710
Generator Location State:	CA
Generator Contact Company Name:	Not reported
Designated Facility EPA ID:	NVD980895338
Designated Facility Name:	Not reported
Designated Facility Mail Street Number:	Not reported
Designated Facility Mail Street 1:	Not reported
Designated Facility Mail Street 2:	2095 Newlands Drive East
Designated Facility Mail City:	Fernley
Designated Facility Mail Zip:	89408
Designated Facility Mail State:	NV
Designated Facility Location Street Number:	Not reported
Designated Facility Location Street 1:	2095 Newlands Drive East
Designated Facility Location Street 2:	Not reported
Designated Facility Location City:	Fernley
Designated Facility Location Zip:	89408
Designated Facility Location State:	NV
Designated Facility Contact Company Name:	21st Century Environmental Management of Nevada, LLC
Manifest Residue Indicator:	N
Rejection Indicator:	N

Map ID
Direction
Distance
Elevation | Site | MAP FINDINGS | Database(s) | EDR ID Number
EPA ID Number

RODAN & FIELDS LLC (Continued) **1025875332**

Federal Waste:
Manifest Tracking Number: 000449211DAT
Waste Line Number: 2
Federal Waste Code: D001
Federal Waste: IGNITABLE WASTE

Manifest Tracking Number: 000449211DAT
Waste Line Number: 2
Federal Waste Code: D022
Federal Waste: CHLOROFORM

State Waste:
Manifest Tracking Number: 000449211DAT
Waste Line Number: 1
State Waste Code Owner: CA
State Waste Code: 331
State Waste: Off-specification, aged, or surplus organics

Manifest Tracking Number: 000449211DAT
Waste Line Number: 2
State Waste Code Owner: CA
State Waste Code: 551
State Waste: Laboratory waste chemicals

Transporter:
Manifest Tracking Number: 000449211DAT
Transporter Line Number: 1
Transporter EPA ID: MNS000110924
Transporter Name: Clean Earth Specialty Waste Solutions

Waste Line:
Manifest Tracking Number: 000449211DAT
Waste Line Number: 1
U.S. DOT Hazardous Indicator: N
U.S. DOT ID Number: Not reported
U.S. DOT Description: Not reported
Non-Hazardous Waste Description: NON-RCRA HAZARDOUS WASTE, LIQUID (COSMETICS)
Number of Containers: 2
Container Type Code: DF
Container Type Description: Fiberboard or plastic drums, barrels, kegs
Waste Quantity: 201
Quantity Unit of Measure Code: P
Quantity Unit of Measure Description: Pounds
Waste Quantity, in Tons: 0.1005
Acute Waste Quantity, in Tons: 0
Non-Acute Waste Quantity, in Tons: 0.1005
Waste Quantity, in Kilograms: 91.15652
Acute Waste Quantity, in Kilograms: 0
Non-Acute Waste Quantity, in Kilorgrams: 91.15652
Management Method Code: H141
Management Method Description: STORAGE, BULKING AND/OR TRANSFER OFF SITE
Waste Residue Indicator: N
Quantity Discrepancy Indicator: N
Waste Type Discrepancy Indicator: N
Waste Density: Not reported

Map ID
Direction
Distance
Elevation | Site | MAP FINDINGS | Database(s) | EDR ID Number
EPA ID Number

RODAN & FIELDS LLC (Continued) **1025875332**

Waste Density Unit of Measure Code:	Not reported
Waste Density Unit of Measure Description:	Not reported
Form Code:	Not reported
Form Code Description:	Not reported
Source Code:	Not reported
Source Code Description:	Not reported
Waste Minimization Code:	Not reported
Waste Minimization Code Description:	Not reported
Consent Number:	Not reported
EPA Waste Indicator:	N
Manifest Tracking Number:	000449211DAT
Waste Line Number:	2
U.S. DOT Hazardous Indicator:	Y
U.S. DOT ID Number:	UN1992
U.S. DOT Description:	Un1992 Waste Flammable Liquids, Toxic, N.O.S. (Lab Pack) Ii 3 6.1
Non-Hazardous Waste Description:	Not reported
Number of Containers:	1
Container Type Code:	DF
Container Type Description:	Fiberboard or plastic drums, barrels, kegs
Waste Quantity:	73
Quantity Unit of Measure Code:	P
Quantity Unit of Measure Description:	Pounds
Waste Quantity, in Tons:	0.0365
Acute Waste Quantity, in Tons:	0
Non-Acute Waste Quantity, in Tons:	0.0365
Waste Quantity, in Kilograms:	33.106594
Acute Waste Quantity, in Kilograms:	0
Non-Acute Waste Quantity, in Kilorgrams:	33.106594
Management Method Code:	H141
Management Method Description:	STORAGE, BULKING AND/OR TRANSFER OFF SITE
Waste Residue Indicator:	N
Quantity Discrepancy Indicator:	N
Waste Type Discrepancy Indicator:	N
Waste Density:	Not reported
Waste Density Unit of Measure Code:	Not reported
Waste Density Unit of Measure Description:	Not reported
Form Code:	Not reported
Form Code Description:	Not reported
Source Code:	Not reported
Source Code Description:	Not reported
Waste Minimization Code:	Not reported
Waste Minimization Code Description:	Not reported
Consent Number:	Not reported
EPA Waste Indicator:	Y

Click this hyperlink while viewing on your computer to access
19 additional US EManifest: record(s) in the EDR Site Report.

MAP FINDINGS

Map ID
Direction
Distance
Elevation | Site | Database(s) | EDR ID Number
EPA ID Number

U202
South
1/8-1/4
0.225 mi.
1189 ft.

XOMA (US) LLC
804 HEINZ AVE
BERKELEY, CA 94710

Site 16 of 22 in cluster U

CERS HAZ WASTE
HWTS
HAZNET
CERS

S113015530
N/A

Relative:
Lower

Actual:
34 ft.

CERS HAZ WASTE:

Name:	UPSIDE FOODS
Address:	804 HEINZ AVE STE 200
City,State,Zip:	BERKELEY, CA 94710
Site ID:	520353
CERS ID:	10788367
CERS Description:	Hazardous Waste Generator

HWTS:

Name:	XOMA (US) LLC
Address:	804 HEINZ AVE
Address 2:	Not reported
City,State,Zip:	BERKELEY, CA 94710
EPA ID:	CAD982361107
Inactive Date:	11/10/2017
Create Date:	06/20/1996
Last Act Date:	Not reported
Mailing Name:	Not reported
Mailing Address:	2200 POWELL ST
Mailing Address 2:	Not reported
Mailing City,State,Zip:	EMERYVILLE, CA 946080000
Owner Name:	XOMA CORPORATION
Owner Address:	2200 POWELL ST, SUITE 310
Owner Address 2:	Not reported
Owner City,State,Zip:	EMERYVILLE, CA 946080000
Owner Phone:	Not reported
Owner Fax:	Not reported
Contact Name:	ANNE-MARIE BAKKER
Contact Address:	2200 POWELL ST.
Contact Address 2:	Not reported
City,State,Zip:	EMERYVILL, CA 94608
Contact Phone:	Not reported
Contact Fax:	Not reported
Facility Status:	Inactive
Facility Type:	PERMANENT
Category:	FEDERAL
Latitude:	37.853228
Longitude:	-122.293205

NAICS:

EPA ID:	CAD982361107
Create Date:	2005-09-27 15:01:35.000
NAICS Code:	325412
NAICS Description:	Pharmaceutical Preparation Manufacturing
Issued EPA ID Date:	1996-06-20 00:00:00
Inactive Date:	2017-11-10 00:00:00
Facility Name:	XOMA (US) LLC
Facility Address:	804 HEINZ AVE
Facility Address 2:	Not reported
Facility City:	BERKELEY
Facility County:	Not reported
Facility State:	CA
Facility Zip:	947100000

Map ID
Direction
Distance
Elevation | Site | MAP FINDINGS | Database(s) | EDR ID Number
EPA ID Number

XOMA (US) LLC (Continued) **S113015530**

HAZNET:

Name:	XOMA (US) LLC
Address:	804 HEINZ AVE
Address 2:	Not reported
City,State,Zip:	BERKELEY, CA 947100000
Contact:	ANNE-MARIE BAKKER
Telephone:	5102047249
Mailing Name:	Not reported
Mailing Address:	2910 SEVENTH ST
Year:	2017
Gepaid:	CAD982361107
TSD EPA ID:	CAT080014079
CA Waste Code:	351 - Organic solids with halogens
Disposal Method:	H141 - Storage, Bulking, And/Or Transfer Off Site--No Treatment/Reovery (H010-H129) Or (H131-H135)
Tons:	0.32
Year:	2017
Gepaid:	CAD982361107
TSD EPA ID:	CAT080014079
CA Waste Code:	135 - Unspecified aqueous solution
Disposal Method:	H141 - Storage, Bulking, And/Or Transfer Off Site--No Treatment/Reovery (H010-H129) Or (H131-H135)
Tons:	0.171
Year:	2017
Gepaid:	CAD982361107
TSD EPA ID:	CAT080014079
CA Waste Code:	331 - Off-specification, aged or surplus organics
Disposal Method:	H141 - Storage, Bulking, And/Or Transfer Off Site--No Treatment/Reovery (H010-H129) Or (H131-H135)
Tons:	1.645
Year:	2017
Gepaid:	CAD982361107
TSD EPA ID:	CAD008302903
CA Waste Code:	331 - Off-specification, aged or surplus organics
Disposal Method:	H061 - Fuel Blending Prior To Energy Recovery At Another Site
Tons:	0.19
Year:	2017
Gepaid:	CAD982361107
TSD EPA ID:	CAD008302903
CA Waste Code:	331 - Off-specification, aged or surplus organics
Disposal Method:	H141 - Storage, Bulking, And/Or Transfer Off Site--No Treatment/Reovery (H010-H129) Or (H131-H135)
Tons:	0.23
Year:	2017
Gepaid:	CAD982361107
TSD EPA ID:	CAD008302903
CA Waste Code:	352 - Other organic solids
Disposal Method:	H141 - Storage, Bulking, And/Or Transfer Off Site--No Treatment/Reovery (H010-H129) Or (H131-H135)
Tons:	0.01

Map ID
Direction
Distance
Elevation | Site | MAP FINDINGS | Database(s) | EDR ID Number
EPA ID Number

XOMA (US) LLC (Continued) **S113015530**

Year:	2017
Gepaid:	CAD982361107
TSD EPA ID:	CAT080014079
CA Waste Code:	134 - Aqueous solution with total organic residues less than 10 percent
Disposal Method:	H141 - Storage, Bulking, And/Or Transfer Off Site--No Treatment/Reovery (H010-H129) Or (H131-H135)
Tons:	0.7075
Year:	2017
Gepaid:	CAD982361107
TSD EPA ID:	CAT080014079
CA Waste Code:	141 - Off-specification, aged or surplus inorganics
Disposal Method:	H141 - Storage, Bulking, And/Or Transfer Off Site--No Treatment/Reovery (H010-H129) Or (H131-H135)
Tons:	0.0025
Year:	2016
Gepaid:	CAD982361107
TSD EPA ID:	CAT080014079
CA Waste Code:	352 - Other organic solids
Disposal Method:	H141 - Storage, Bulking, And/Or Transfer Off Site--No Treatment/Reovery (H010-H129) Or (H131-H135)
Tons:	0.04
Year:	2016
Gepaid:	CAD982361107
TSD EPA ID:	CAD008302903
CA Waste Code:	-
Disposal Method:	H141 - Storage, Bulking, And/Or Transfer Off Site--No Treatment/Reovery (H010-H129) Or (H131-H135)
Tons:	0.005

Click this hyperlink while viewing on your computer to access
221 additional CA HAZNET: record(s) in the EDR Site Report.

Additional Info:

Year:	2017
Gen EPA ID:	CAD982361107
Shipment Date:	20170510
Creation Date:	6/26/2018 18:30:39
Receipt Date:	20170517
Manifest ID:	001233526VES
Trans EPA ID:	NJD080631369
Trans Name:	VEOLIA ES TECHNICAL SOLUTIONS
Trans 2 EPA ID:	CAD982523433
Trans 2 Name:	DILLARD ENVIRONMENTAL SERVICES
TSDF EPA ID:	CAD008302903
Trans Name:	VEOLIA ES TECHNICAL SOLUTIONS LLC
TSDF Alt EPA ID:	Not reported
TSDF Alt Name:	Not reported
Waste Code Description:	331 - Off-specification, aged, or surplus organics
RCRA Code:	U220
Meth Code:	H141 - Storage, Bulking, And/Or Transfer Off Site--No Treatment/Reovery (H010-H129) Or (H131-H135)

Map ID
Direction
Distance
Elevation | Site | MAP FINDINGS | Database(s) | EDR ID Number
EPA ID Number

XOMA (US) LLC (Continued) **S113015530**

Quantity Tons:	0.03
Waste Quantity:	60
Quantity Unit:	P
Additional Code 1:	F005
Additional Code 2:	F003
Additional Code 3:	D001
Additional Code 4:	Not reported
Additional Code 5:	Not reported
Shipment Date:	20170510
Creation Date:	Not reported
Receipt Date:	Not reported
Manifest ID:	001233527VES
Trans EPA ID:	NJD080631369
Trans Name:	VEOLIA ES TECHNICAL SOLUTIONS
Trans 2 EPA ID:	Not reported
Trans 2 Name:	Not reported
TSDF EPA ID:	CAT080014079
Trans Name:	VEOLIA ES TECHNICAL SOLUTIONS LLC
TSDF Alt EPA ID:	Not reported
TSDF Alt Name:	Not reported
Waste Code Description:	331 - Off-specification, aged, or surplus organics
RCRA Code:	Not reported
Meth Code:	H141 - Storage, Bulking, And/Or Transfer Off Site--No Treatment/Reovery (H010-H129) Or (H131-H135)
Quantity Tons:	0.12
Waste Quantity:	240
Quantity Unit:	P
Additional Code 1:	Not reported
Additional Code 2:	Not reported
Additional Code 3:	Not reported
Additional Code 4:	Not reported
Additional Code 5:	Not reported
Shipment Date:	20170510
Creation Date:	6/26/2018 18:30:39
Receipt Date:	20170517
Manifest ID:	001233526VES
Trans EPA ID:	NJD080631369
Trans Name:	VEOLIA ES TECHNICAL SOLUTIONS
Trans 2 EPA ID:	CAD982523433
Trans 2 Name:	DILLARD ENVIRONMENTAL SERVICES
TSDF EPA ID:	CAD008302903
Trans Name:	VEOLIA ES TECHNICAL SOLUTIONS LLC
TSDF Alt EPA ID:	Not reported
TSDF Alt Name:	Not reported
Waste Code Description:	352 - Other organic solids
RCRA Code:	D001
Meth Code:	H141 - Storage, Bulking, And/Or Transfer Off Site--No Treatment/Reovery (H010-H129) Or (H131-H135)
Quantity Tons:	0.005
Waste Quantity:	10
Quantity Unit:	P
Additional Code 1:	Not reported
Additional Code 2:	Not reported
Additional Code 3:	Not reported
Additional Code 4:	Not reported

Map ID
Direction
Distance
Elevation | Site | MAP FINDINGS | Database(s) | EDR ID Number
EPA ID Number

XOMA (US) LLC (Continued) **S113015530**

Additional Code 5:	Not reported
Shipment Date:	20170510
Creation Date:	6/26/2018 18:30:39
Receipt Date:	20170517
Manifest ID:	001233526VES
Trans EPA ID:	NJD080631369
Trans Name:	VEOLIA ES TECHNICAL SOLUTIONS
Trans 2 EPA ID:	CAD982523433
Trans 2 Name:	DILLARD ENVIRONMENTAL SERVICES
TSDF EPA ID:	CAD008302903
Trans Name:	VEOLIA ES TECHNICAL SOLUTIONS LLC
TSDF Alt EPA ID:	Not reported
TSDF Alt Name:	Not reported
Waste Code Description:	352 - Other organic solids
RCRA Code:	D008
Meth Code:	H141 - Storage, Bulking, And/Or Transfer Off Site--No Treatment/Reovery (H010-H129) Or (H131-H135)
Quantity Tons:	0.005
Waste Quantity:	10
Quantity Unit:	P
Additional Code 1:	D001
Additional Code 2:	Not reported
Additional Code 3:	Not reported
Additional Code 4:	Not reported
Additional Code 5:	Not reported
Shipment Date:	20170510
Creation Date:	6/27/2018 18:30:27
Receipt Date:	20170516
Manifest ID:	001233527VES
Trans EPA ID:	NJD080631369
Trans Name:	VEOLIA ES TECHNICAL SOLUTIONS
Trans 2 EPA ID:	Not reported
Trans 2 Name:	Not reported
TSDF EPA ID:	CAT080014079
Trans Name:	VEOLIA ES TECHNICAL SOLUTIONS LLC
TSDF Alt EPA ID:	Not reported
TSDF Alt Name:	Not reported
Waste Code Description:	134 - Aqueous solution with <10% total organic residues
RCRA Code:	F003
Meth Code:	H141 - Storage, Bulking, And/Or Transfer Off Site--No Treatment/Reovery (H010-H129) Or (H131-H135)
Quantity Tons:	0.0075
Waste Quantity:	15
Quantity Unit:	P
Additional Code 1:	Not reported
Additional Code 2:	Not reported
Additional Code 3:	Not reported
Additional Code 4:	Not reported
Additional Code 5:	Not reported
Shipment Date:	20170510
Creation Date:	6/27/2018 18:30:27
Receipt Date:	20170516
Manifest ID:	001233527VES
Trans EPA ID:	NJD080631369

Map ID
Direction
Distance
Elevation | Site | MAP FINDINGS | Database(s) | EDR ID Number
EPA ID Number

XOMA (US) LLC (Continued) **S113015530**

Trans Name:	VEOLIA ES TECHNICAL SOLUTIONS
Trans 2 EPA ID:	Not reported
Trans 2 Name:	Not reported
TSDF EPA ID:	CAT080014079
Trans Name:	VEOLIA ES TECHNICAL SOLUTIONS LLC
TSDF Alt EPA ID:	Not reported
TSDF Alt Name:	Not reported
Waste Code Description:	141 - Off-specification, aged, or surplus inorganics
RCRA Code:	D009
Meth Code:	H141 - Storage, Bulking, And/Or Transfer Off Site--No Treatment/Reovery (H010-H129) Or (H131-H135)
Quantity Tons:	0.0025
Waste Quantity:	5
Quantity Unit:	P
Additional Code 1:	Not reported
Additional Code 2:	Not reported
Additional Code 3:	Not reported
Additional Code 4:	Not reported
Additional Code 5:	Not reported
Shipment Date:	20170510
Creation Date:	6/27/2018 18:30:27
Receipt Date:	20170516
Manifest ID:	001233527VES
Trans EPA ID:	NJD080631369
Trans Name:	VEOLIA ES TECHNICAL SOLUTIONS
Trans 2 EPA ID:	Not reported
Trans 2 Name:	Not reported
TSDF EPA ID:	CAT080014079
Trans Name:	VEOLIA ES TECHNICAL SOLUTIONS LLC
TSDF Alt EPA ID:	Not reported
TSDF Alt Name:	Not reported
Waste Code Description:	351 - Organic solids with halogens
RCRA Code:	F003
Meth Code:	H141 - Storage, Bulking, And/Or Transfer Off Site--No Treatment/Reovery (H010-H129) Or (H131-H135)
Quantity Tons:	0.2
Waste Quantity:	400
Quantity Unit:	P
Additional Code 1:	F002
Additional Code 2:	Not reported
Additional Code 3:	Not reported
Additional Code 4:	Not reported
Additional Code 5:	Not reported
Shipment Date:	20170510
Creation Date:	6/27/2018 18:30:27
Receipt Date:	20170516
Manifest ID:	001233527VES
Trans EPA ID:	NJD080631369
Trans Name:	VEOLIA ES TECHNICAL SOLUTIONS
Trans 2 EPA ID:	Not reported
Trans 2 Name:	Not reported
TSDF EPA ID:	CAT080014079
Trans Name:	VEOLIA ES TECHNICAL SOLUTIONS LLC
TSDF Alt EPA ID:	Not reported
TSDF Alt Name:	Not reported

Map ID
Direction
Distance
Elevation | Site | MAP FINDINGS | Database(s) | EDR ID Number
EPA ID Number

XOMA (US) LLC (Continued) **S113015530**

Waste Code Description:	135 - Unspecified aqueous solution
RCRA Code:	Not reported
Meth Code:	H141 - Storage, Bulking, And/Or Transfer Off Site--No Treatment/Reovery (H010-H129) Or (H131-H135)
Quantity Tons:	0.171
Waste Quantity:	342
Quantity Unit:	P
Additional Code 1:	Not reported
Additional Code 2:	Not reported
Additional Code 3:	Not reported
Additional Code 4:	Not reported
Additional Code 5:	Not reported
Shipment Date:	20170510
Creation Date:	Not reported
Receipt Date:	Not reported
Manifest ID:	001233526VES
Trans EPA ID:	NJD080631369
Trans Name:	VEOLIA ES TECHNICAL SOLUTIONS
Trans 2 EPA ID:	CAD982523433
Trans 2 Name:	DILLARD ENVIRONMENTAL SERVICES
TSDF EPA ID:	CAD008302903
Trans Name:	VEOLIA ES TECHNICAL SOLUTIONS LLC
TSDF Alt EPA ID:	Not reported
TSDF Alt Name:	Not reported
Waste Code Description:	181 - Other inorganic solid waste Organics
RCRA Code:	D001
Meth Code:	H141 - Storage, Bulking, And/Or Transfer Off Site--No Treatment/Reovery (H010-H129) Or (H131-H135)
Quantity Tons:	0.005
Waste Quantity:	10
Quantity Unit:	P
Additional Code 1:	Not reported
Additional Code 2:	Not reported
Additional Code 3:	Not reported
Additional Code 4:	Not reported
Additional Code 5:	Not reported
Shipment Date:	20170510
Creation Date:	Not reported
Receipt Date:	Not reported
Manifest ID:	001233526VES
Trans EPA ID:	NJD080631369
Trans Name:	VEOLIA ES TECHNICAL SOLUTIONS
Trans 2 EPA ID:	CAD982523433
Trans 2 Name:	DILLARD ENVIRONMENTAL SERVICES
TSDF EPA ID:	CAD008302903
Trans Name:	VEOLIA ES TECHNICAL SOLUTIONS LLC
TSDF Alt EPA ID:	Not reported
TSDF Alt Name:	Not reported
Waste Code Description:	181 - Other inorganic solid waste Organics
RCRA Code:	D003
Meth Code:	H141 - Storage, Bulking, And/Or Transfer Off Site--No Treatment/Reovery (H010-H129) Or (H131-H135)
Quantity Tons:	0.02
Waste Quantity:	40
Quantity Unit:	P

Map ID
Direction
Distance
Elevation | Site | MAP FINDINGS | Database(s) | EDR ID Number
EPA ID Number

XOMA (US) LLC (Continued) **S113015530**

Additional Code 1:	D001
Additional Code 2:	Not reported
Additional Code 3:	Not reported
Additional Code 4:	Not reported
Additional Code 5:	Not reported

Additional Info:

Year:	2016
Gen EPA ID:	CAD982361107
Shipment Date:	20151215
Creation Date:	Not reported
Receipt Date:	Not reported
Manifest ID:	000938060VES
Trans EPA ID:	NJD080631369
Trans Name:	VEOLIA ES TECHNICAL SOLUTIONS
Trans 2 EPA ID:	CAD982523433
Trans 2 Name:	DILLARD ENVIRONMENTAL SERVICES
TSDF EPA ID:	CAD008302903
Trans Name:	VEOLIA ES TECHNICAL SOLUTIONS LLC
TSDF Alt EPA ID:	Not reported
TSDF Alt Name:	Not reported
Waste Code Description:	551 - Laboratory waste chemicals 561 Detergent and soap
RCRA Code:	D001
Meth Code:	H141 - Storage, Bulking, And/Or Transfer Off Site--No Treatment/Reovery (H010-H129) Or (H131-H135)
Quantity Tons:	0.005
Waste Quantity:	10
Quantity Unit:	P
Additional Code 1:	Not reported
Additional Code 2:	Not reported
Additional Code 3:	Not reported
Additional Code 4:	Not reported
Additional Code 5:	Not reported
Shipment Date:	20151215
Creation Date:	3/4/2016 22:15:32
Receipt Date:	20151222
Manifest ID:	000938061VES
Trans EPA ID:	NJD080631369
Trans Name:	VEOLIA ES TECHNICAL SOLUTIONS
Trans 2 EPA ID:	Not reported
Trans 2 Name:	Not reported
TSDF EPA ID:	CAT080014079
Trans Name:	VEOLIA ES TECHNICAL SOLUTIONS LLC
TSDF Alt EPA ID:	Not reported
TSDF Alt Name:	Not reported
Waste Code Description:	551 - Laboratory waste chemicals 561 Detergent and soap
RCRA Code:	Not reported
Meth Code:	H141 - Storage, Bulking, And/Or Transfer Off Site--No Treatment/Reovery (H010-H129) Or (H131-H135)
Quantity Tons:	0.0375
Waste Quantity:	75
Quantity Unit:	P
Additional Code 1:	Not reported
Additional Code 2:	Not reported
Additional Code 3:	Not reported

Map ID
Direction
Distance
Elevation | Site | MAP FINDINGS | Database(s) | EDR ID Number
EPA ID Number

XOMA (US) LLC (Continued) **S113015530**

Additional Code 4:	Not reported
Additional Code 5:	Not reported
Shipment Date:	20151215
Creation Date:	Not reported
Receipt Date:	Not reported
Manifest ID:	000938060VES
Trans EPA ID:	NJD080631369
Trans Name:	VEOLIA ES TECHNICAL SOLUTIONS
Trans 2 EPA ID:	CAD982523433
Trans 2 Name:	DILLARD ENVIRONMENTAL SERVICES
TSDF EPA ID:	CAD008302903
Trans Name:	VEOLIA ES TECHNICAL SOLUTIONS LLC
TSDF Alt EPA ID:	Not reported
TSDF Alt Name:	Not reported
Waste Code Description:	352 - Other organic solids
RCRA Code:	Not reported
Meth Code:	H141 - Storage, Bulking, And/Or Transfer Off Site--No Treatment/Reovery (H010-H129) Or (H131-H135)
Quantity Tons:	0.0175
Waste Quantity:	35
Quantity Unit:	P
Additional Code 1:	Not reported
Additional Code 2:	Not reported
Additional Code 3:	Not reported
Additional Code 4:	Not reported
Additional Code 5:	Not reported
Shipment Date:	20151215
Creation Date:	Not reported
Receipt Date:	Not reported
Manifest ID:	000938060VES
Trans EPA ID:	NJD080631369
Trans Name:	VEOLIA ES TECHNICAL SOLUTIONS
Trans 2 EPA ID:	CAD982523433
Trans 2 Name:	DILLARD ENVIRONMENTAL SERVICES
TSDF EPA ID:	CAD008302903
Trans Name:	VEOLIA ES TECHNICAL SOLUTIONS LLC
TSDF Alt EPA ID:	Not reported
TSDF Alt Name:	Not reported
Waste Code Description:	551 - Laboratory waste chemicals 561 Detergent and soap
RCRA Code:	Not reported
Meth Code:	H061 - Fuel Blending Prior To Energy Recovery At Another Site
Quantity Tons:	0.0025
Waste Quantity:	5
Quantity Unit:	P
Additional Code 1:	Not reported
Additional Code 2:	Not reported
Additional Code 3:	Not reported
Additional Code 4:	Not reported
Additional Code 5:	Not reported
Shipment Date:	20151215
Creation Date:	Not reported
Receipt Date:	Not reported
Manifest ID:	000938060VES
Trans EPA ID:	NJD080631369

Map ID
Direction
Distance
Elevation | Site | MAP FINDINGS | Database(s) | EDR ID Number
EPA ID Number

XOMA (US) LLC (Continued) **S113015530**

Trans Name:	VEOLIA ES TECHNICAL SOLUTIONS
Trans 2 EPA ID:	CAD982523433
Trans 2 Name:	DILLARD ENVIRONMENTAL SERVICES
TSDF EPA ID:	CAD008302903
Trans Name:	VEOLIA ES TECHNICAL SOLUTIONS LLC
TSDF Alt EPA ID:	Not reported
TSDF Alt Name:	Not reported
Waste Code Description:	551 - Laboratory waste chemicals 561 Detergent and soap
RCRA Code:	D002
Meth Code:	H141 - Storage, Bulking, And/Or Transfer Off Site--No Treatment/Reovery (H010-H129) Or (H131-H135)
Quantity Tons:	0.0075
Waste Quantity:	15
Quantity Unit:	P
Additional Code 1:	Not reported
Additional Code 2:	Not reported
Additional Code 3:	Not reported
Additional Code 4:	Not reported
Additional Code 5:	Not reported
Shipment Date:	20151215
Creation Date:	Not reported
Receipt Date:	Not reported
Manifest ID:	000938060VES
Trans EPA ID:	NJD080631369
Trans Name:	VEOLIA ES TECHNICAL SOLUTIONS
Trans 2 EPA ID:	CAD982523433
Trans 2 Name:	DILLARD ENVIRONMENTAL SERVICES
TSDF EPA ID:	CAD008302903
Trans Name:	VEOLIA ES TECHNICAL SOLUTIONS LLC
TSDF Alt EPA ID:	Not reported
TSDF Alt Name:	Not reported
Waste Code Description:	141 - Off-specification, aged, or surplus inorganics
RCRA Code:	D011
Meth Code:	H141 - Storage, Bulking, And/Or Transfer Off Site--No Treatment/Reovery (H010-H129) Or (H131-H135)
Quantity Tons:	0.0175
Waste Quantity:	35
Quantity Unit:	P
Additional Code 1:	D002
Additional Code 2:	Not reported
Additional Code 3:	Not reported
Additional Code 4:	Not reported
Additional Code 5:	Not reported
Shipment Date:	20151215
Creation Date:	Not reported
Receipt Date:	Not reported
Manifest ID:	000938060VES
Trans EPA ID:	NJD080631369
Trans Name:	VEOLIA ES TECHNICAL SOLUTIONS
Trans 2 EPA ID:	CAD982523433
Trans 2 Name:	DILLARD ENVIRONMENTAL SERVICES
TSDF EPA ID:	CAD008302903
Trans Name:	VEOLIA ES TECHNICAL SOLUTIONS LLC
TSDF Alt EPA ID:	Not reported
TSDF Alt Name:	Not reported

Map ID
Direction
Distance
Elevation | Site | MAP FINDINGS | Database(s) | EDR ID Number
EPA ID Number

XOMA (US) LLC (Continued) **S113015530**

Waste Code Description:	551 - Laboratory waste chemicals 561 Detergent and soap
RCRA Code:	D002
Meth Code:	H141 - Storage, Bulking, And/Or Transfer Off Site--No Treatment/Reovery (H010-H129) Or (H131-H135)
Quantity Tons:	0.0125
Waste Quantity:	25
Quantity Unit:	P
Additional Code 1:	Not reported
Additional Code 2:	Not reported
Additional Code 3:	Not reported
Additional Code 4:	Not reported
Additional Code 5:	Not reported
Shipment Date:	20151215
Creation Date:	Not reported
Receipt Date:	Not reported
Manifest ID:	000938060VES
Trans EPA ID:	NJD080631369
Trans Name:	VEOLIA ES TECHNICAL SOLUTIONS
Trans 2 EPA ID:	CAD982523433
Trans 2 Name:	DILLARD ENVIRONMENTAL SERVICES
TSDF EPA ID:	CAD008302903
Trans Name:	VEOLIA ES TECHNICAL SOLUTIONS LLC
TSDF Alt EPA ID:	Not reported
TSDF Alt Name:	Not reported
Waste Code Description:	141 - Off-specification, aged, or surplus inorganics
RCRA Code:	D002
Meth Code:	H141 - Storage, Bulking, And/Or Transfer Off Site--No Treatment/Reovery (H010-H129) Or (H131-H135)
Quantity Tons:	0.005
Waste Quantity:	10
Quantity Unit:	P
Additional Code 1:	Not reported
Additional Code 2:	Not reported
Additional Code 3:	Not reported
Additional Code 4:	Not reported
Additional Code 5:	Not reported
Shipment Date:	20151215
Creation Date:	Not reported
Receipt Date:	Not reported
Manifest ID:	000938060VES
Trans EPA ID:	NJD080631369
Trans Name:	VEOLIA ES TECHNICAL SOLUTIONS
Trans 2 EPA ID:	CAD982523433
Trans 2 Name:	DILLARD ENVIRONMENTAL SERVICES
TSDF EPA ID:	CAD008302903
Trans Name:	VEOLIA ES TECHNICAL SOLUTIONS LLC
TSDF Alt EPA ID:	Not reported
TSDF Alt Name:	Not reported
Waste Code Description:	141 - Off-specification, aged, or surplus inorganics
RCRA Code:	Not reported
Meth Code:	H141 - Storage, Bulking, And/Or Transfer Off Site--No Treatment/Reovery (H010-H129) Or (H131-H135)
Quantity Tons:	0.0025
Waste Quantity:	5
Quantity Unit:	P

Map ID
Direction
Distance
Elevation | Site | MAP FINDINGS | Database(s) | EDR ID Number
EPA ID Number

XOMA (US) LLC (Continued) **S113015530**

Additional Code 1:	Not reported
Additional Code 2:	Not reported
Additional Code 3:	Not reported
Additional Code 4:	Not reported
Additional Code 5:	Not reported
Shipment Date:	20151215
Creation Date:	Not reported
Receipt Date:	Not reported
Manifest ID:	000938060VES
Trans EPA ID:	NJD080631369
Trans Name:	VEOLIA ES TECHNICAL SOLUTIONS
Trans 2 EPA ID:	CAD982523433
Trans 2 Name:	DILLARD ENVIRONMENTAL SERVICES
TSDF EPA ID:	CAD008302903
Trans Name:	VEOLIA ES TECHNICAL SOLUTIONS LLC
TSDF Alt EPA ID:	Not reported
TSDF Alt Name:	Not reported
Waste Code Description:	141 - Off-specification, aged, or surplus inorganics
RCRA Code:	D002
Meth Code:	H141 - Storage, Bulking, And/Or Transfer Off Site--No Treatment/Reovery (H010-H129) Or (H131-H135)
Quantity Tons:	0.0025
Waste Quantity:	5
Quantity Unit:	P
Additional Code 1:	Not reported
Additional Code 2:	Not reported
Additional Code 3:	Not reported
Additional Code 4:	Not reported
Additional Code 5:	Not reported

Additional Info:

Year:	2015
Gen EPA ID:	CAD982361107
Shipment Date:	20151215
Creation Date:	Not reported
Receipt Date:	Not reported
Manifest ID:	000938060VES
Trans EPA ID:	NJD080631369
Trans Name:	VEOLIA ES TECHNICAL SOLUTIONS
Trans 2 EPA ID:	CAD982523433
Trans 2 Name:	DILLARD ENVIRONMENTAL SERVICES
TSDF EPA ID:	CAD008302903
Trans Name:	VEOLIA ES TECHNICAL SOLUTIONS LLC
TSDF Alt EPA ID:	Not reported
TSDF Alt Name:	Not reported
Waste Code Description:	551 - Laboratory waste chemicals 561 Detergent and soap
RCRA Code:	D001
Meth Code:	H141 - Storage, Bulking, And/Or Transfer Off Site--No Treatment/Reovery (H010-H129) Or (H131-H135)
Quantity Tons:	0.005
Waste Quantity:	10
Quantity Unit:	P
Additional Code 1:	Not reported
Additional Code 2:	Not reported
Additional Code 3:	Not reported

Map ID
Direction
Distance
Elevation | Site | MAP FINDINGS | Database(s) | EDR ID Number
EPA ID Number

XOMA (US) LLC (Continued) **S113015530**

Additional Code 4:	Not reported
Additional Code 5:	Not reported
Shipment Date:	20151215
Creation Date:	3/4/2016 22:15:32
Receipt Date:	20151222
Manifest ID:	000938061VES
Trans EPA ID:	NJD080631369
Trans Name:	VEOLIA ES TECHNICAL SOLUTIONS
Trans 2 EPA ID:	Not reported
Trans 2 Name:	Not reported
TSDF EPA ID:	CAT080014079
Trans Name:	VEOLIA ES TECHNICAL SOLUTIONS LLC
TSDF Alt EPA ID:	Not reported
TSDF Alt Name:	Not reported
Waste Code Description:	551 - Laboratory waste chemicals 561 Detergent and soap
RCRA Code:	Not reported
Meth Code:	H141 - Storage, Bulking, And/Or Transfer Off Site--No Treatment/Reovery (H010-H129) Or (H131-H135)
Quantity Tons:	0.0375
Waste Quantity:	75
Quantity Unit:	P
Additional Code 1:	Not reported
Additional Code 2:	Not reported
Additional Code 3:	Not reported
Additional Code 4:	Not reported
Additional Code 5:	Not reported
Shipment Date:	20151215
Creation Date:	Not reported
Receipt Date:	Not reported
Manifest ID:	000938060VES
Trans EPA ID:	NJD080631369
Trans Name:	VEOLIA ES TECHNICAL SOLUTIONS
Trans 2 EPA ID:	CAD982523433
Trans 2 Name:	DILLARD ENVIRONMENTAL SERVICES
TSDF EPA ID:	CAD008302903
Trans Name:	VEOLIA ES TECHNICAL SOLUTIONS LLC
TSDF Alt EPA ID:	Not reported
TSDF Alt Name:	Not reported
Waste Code Description:	352 - Other organic solids
RCRA Code:	Not reported
Meth Code:	H141 - Storage, Bulking, And/Or Transfer Off Site--No Treatment/Reovery (H010-H129) Or (H131-H135)
Quantity Tons:	0.0175
Waste Quantity:	35
Quantity Unit:	P
Additional Code 1:	Not reported
Additional Code 2:	Not reported
Additional Code 3:	Not reported
Additional Code 4:	Not reported
Additional Code 5:	Not reported
Shipment Date:	20151215
Creation Date:	Not reported
Receipt Date:	Not reported
Manifest ID:	000938060VES

Map ID
Direction
Distance
Elevation | Site | MAP FINDINGS | Database(s) | EDR ID Number
EPA ID Number

XOMA (US) LLC (Continued) **S113015530**

Trans EPA ID:	NJD080631369
Trans Name:	VEOLIA ES TECHNICAL SOLUTIONS
Trans 2 EPA ID:	CAD982523433
Trans 2 Name:	DILLARD ENVIRONMENTAL SERVICES
TSDF EPA ID:	CAD008302903
Trans Name:	VEOLIA ES TECHNICAL SOLUTIONS LLC
TSDF Alt EPA ID:	Not reported
TSDF Alt Name:	Not reported
Waste Code Description:	551 - Laboratory waste chemicals 561 Detergent and soap
RCRA Code:	Not reported
Meth Code:	H061 - Fuel Blending Prior To Energy Recovery At Another Site
Quantity Tons:	0.0025
Waste Quantity:	5
Quantity Unit:	P
Additional Code 1:	Not reported
Additional Code 2:	Not reported
Additional Code 3:	Not reported
Additional Code 4:	Not reported
Additional Code 5:	Not reported
Shipment Date:	20151215
Creation Date:	Not reported
Receipt Date:	Not reported
Manifest ID:	000938060VES
Trans EPA ID:	NJD080631369
Trans Name:	VEOLIA ES TECHNICAL SOLUTIONS
Trans 2 EPA ID:	CAD982523433
Trans 2 Name:	DILLARD ENVIRONMENTAL SERVICES
TSDF EPA ID:	CAD008302903
Trans Name:	VEOLIA ES TECHNICAL SOLUTIONS LLC
TSDF Alt EPA ID:	Not reported
TSDF Alt Name:	Not reported
Waste Code Description:	551 - Laboratory waste chemicals 561 Detergent and soap
RCRA Code:	D002
Meth Code:	H141 - Storage, Bulking, And/Or Transfer Off Site--No Treatment/Reovery (H010-H129) Or (H131-H135)
Quantity Tons:	0.0075
Waste Quantity:	15
Quantity Unit:	P
Additional Code 1:	Not reported
Additional Code 2:	Not reported
Additional Code 3:	Not reported
Additional Code 4:	Not reported
Additional Code 5:	Not reported
Shipment Date:	20151215
Creation Date:	Not reported
Receipt Date:	Not reported
Manifest ID:	000938060VES
Trans EPA ID:	NJD080631369
Trans Name:	VEOLIA ES TECHNICAL SOLUTIONS
Trans 2 EPA ID:	CAD982523433
Trans 2 Name:	DILLARD ENVIRONMENTAL SERVICES
TSDF EPA ID:	CAD008302903
Trans Name:	VEOLIA ES TECHNICAL SOLUTIONS LLC
TSDF Alt EPA ID:	Not reported
TSDF Alt Name:	Not reported

Map ID
Direction
Distance
Elevation | Site | MAP FINDINGS | Database(s) | EDR ID Number
EPA ID Number

XOMA (US) LLC (Continued) **S113015530**

Waste Code Description:	141 - Off-specification, aged, or surplus inorganics
RCRA Code:	D011
Meth Code:	H141 - Storage, Bulking, And/Or Transfer Off Site--No Treatment/Reovery (H010-H129) Or (H131-H135)
Quantity Tons:	0.0175
Waste Quantity:	35
Quantity Unit:	P
Additional Code 1:	D002
Additional Code 2:	Not reported
Additional Code 3:	Not reported
Additional Code 4:	Not reported
Additional Code 5:	Not reported
Shipment Date:	20151215
Creation Date:	Not reported
Receipt Date:	Not reported
Manifest ID:	000938060VES
Trans EPA ID:	NJD080631369
Trans Name:	VEOLIA ES TECHNICAL SOLUTIONS
Trans 2 EPA ID:	CAD982523433
Trans 2 Name:	DILLARD ENVIRONMENTAL SERVICES
TSDF EPA ID:	CAD008302903
Trans Name:	VEOLIA ES TECHNICAL SOLUTIONS LLC
TSDF Alt EPA ID:	Not reported
TSDF Alt Name:	Not reported
Waste Code Description:	551 - Laboratory waste chemicals 561 Detergent and soap
RCRA Code:	D002
Meth Code:	H141 - Storage, Bulking, And/Or Transfer Off Site--No Treatment/Reovery (H010-H129) Or (H131-H135)
Quantity Tons:	0.0125
Waste Quantity:	25
Quantity Unit:	P
Additional Code 1:	Not reported
Additional Code 2:	Not reported
Additional Code 3:	Not reported
Additional Code 4:	Not reported
Additional Code 5:	Not reported
Shipment Date:	20151215
Creation Date:	Not reported
Receipt Date:	Not reported
Manifest ID:	000938060VES
Trans EPA ID:	NJD080631369
Trans Name:	VEOLIA ES TECHNICAL SOLUTIONS
Trans 2 EPA ID:	CAD982523433
Trans 2 Name:	DILLARD ENVIRONMENTAL SERVICES
TSDF EPA ID:	CAD008302903
Trans Name:	VEOLIA ES TECHNICAL SOLUTIONS LLC
TSDF Alt EPA ID:	Not reported
TSDF Alt Name:	Not reported
Waste Code Description:	141 - Off-specification, aged, or surplus inorganics
RCRA Code:	D002
Meth Code:	H141 - Storage, Bulking, And/Or Transfer Off Site--No Treatment/Reovery (H010-H129) Or (H131-H135)
Quantity Tons:	0.005
Waste Quantity:	10
Quantity Unit:	P

Map ID
Direction
Distance
Elevation | Site | MAP FINDINGS | Database(s) | EDR ID Number
EPA ID Number

XOMA (US) LLC (Continued) **S113015530**

Additional Code 1:	Not reported
Additional Code 2:	Not reported
Additional Code 3:	Not reported
Additional Code 4:	Not reported
Additional Code 5:	Not reported
Shipment Date:	20151215
Creation Date:	Not reported
Receipt Date:	Not reported
Manifest ID:	000938060VES
Trans EPA ID:	NJD080631369
Trans Name:	VEOLIA ES TECHNICAL SOLUTIONS
Trans 2 EPA ID:	CAD982523433
Trans 2 Name:	DILLARD ENVIRONMENTAL SERVICES
TSDF EPA ID:	CAD008302903
Trans Name:	VEOLIA ES TECHNICAL SOLUTIONS LLC
TSDF Alt EPA ID:	Not reported
TSDF Alt Name:	Not reported
Waste Code Description:	141 - Off-specification, aged, or surplus inorganics
RCRA Code:	Not reported
Meth Code:	H141 - Storage, Bulking, And/Or Transfer Off Site--No Treatment/Reovery (H010-H129) Or (H131-H135)
Quantity Tons:	0.0025
Waste Quantity:	5
Quantity Unit:	P
Additional Code 1:	Not reported
Additional Code 2:	Not reported
Additional Code 3:	Not reported
Additional Code 4:	Not reported
Additional Code 5:	Not reported
Shipment Date:	20151215
Creation Date:	Not reported
Receipt Date:	Not reported
Manifest ID:	000938060VES
Trans EPA ID:	NJD080631369
Trans Name:	VEOLIA ES TECHNICAL SOLUTIONS
Trans 2 EPA ID:	CAD982523433
Trans 2 Name:	DILLARD ENVIRONMENTAL SERVICES
TSDF EPA ID:	CAD008302903
Trans Name:	VEOLIA ES TECHNICAL SOLUTIONS LLC
TSDF Alt EPA ID:	Not reported
TSDF Alt Name:	Not reported
Waste Code Description:	141 - Off-specification, aged, or surplus inorganics
RCRA Code:	D002
Meth Code:	H141 - Storage, Bulking, And/Or Transfer Off Site--No Treatment/Reovery (H010-H129) Or (H131-H135)
Quantity Tons:	0.0025
Waste Quantity:	5
Quantity Unit:	P
Additional Code 1:	Not reported
Additional Code 2:	Not reported
Additional Code 3:	Not reported
Additional Code 4:	Not reported
Additional Code 5:	Not reported

Map ID
Direction
Distance
Elevation | Site | MAP FINDINGS | Database(s) | EDR ID Number
EPA ID Number

XOMA (US) LLC (Continued) **S113015530**

Additional Info:

Year:	2014
Gen EPA ID:	CAD982361107
Shipment Date:	20141203
Creation Date:	Not reported
Receipt Date:	Not reported
Manifest ID:	000743870VES
Trans EPA ID:	NJD080631369
Trans Name:	VEOLIA ES TECHNICAL SOLUTIONS
Trans 2 EPA ID:	CAD982523433
Trans 2 Name:	DILLARD ENVIRONMENTAL SERVICES
TSDF EPA ID:	CAD008302903
Trans Name:	VEOLIA ES TECHNICAL SOLUTIONS LLC
TSDF Alt EPA ID:	Not reported
TSDF Alt Name:	Not reported
Waste Code Description:	551 - Laboratory waste chemicals 561 Detergent and soap
RCRA Code:	D002
Meth Code:	H141 - Storage, Bulking, And/Or Transfer Off Site--No Treatment/Reovery (H010-H129) Or (H131-H135)
Quantity Tons:	0.005
Waste Quantity:	10
Quantity Unit:	P
Additional Code 1:	Not reported
Additional Code 2:	Not reported
Additional Code 3:	Not reported
Additional Code 4:	Not reported
Additional Code 5:	Not reported
Shipment Date:	20141203
Creation Date:	3/19/2015 22:14:50
Receipt Date:	20141209
Manifest ID:	000743871VES
Trans EPA ID:	NJD080631369
Trans Name:	VEOLIA ES TECHNICAL SOLUTIONS
Trans 2 EPA ID:	Not reported
Trans 2 Name:	Not reported
TSDF EPA ID:	CAT080014079
Trans Name:	VEOLIA ES TECHNICAL SOLUTIONS LLC
TSDF Alt EPA ID:	Not reported
TSDF Alt Name:	Not reported
Waste Code Description:	351 - Organic solids with halogens
RCRA Code:	F003
Meth Code:	H141 - Storage, Bulking, And/Or Transfer Off Site--No Treatment/Reovery (H010-H129) Or (H131-H135)
Quantity Tons:	0.03
Waste Quantity:	60
Quantity Unit:	P
Additional Code 1:	F002
Additional Code 2:	Not reported
Additional Code 3:	Not reported
Additional Code 4:	Not reported
Additional Code 5:	Not reported
Shipment Date:	20141203
Creation Date:	Not reported
Receipt Date:	Not reported

Map ID
Direction
Distance
Elevation | Site | MAP FINDINGS | Database(s) | EDR ID Number
EPA ID Number

XOMA (US) LLC (Continued) **S113015530**

Manifest ID:	000743870VES
Trans EPA ID:	NJD080631369
Trans Name:	VEOLIA ES TECHNICAL SOLUTIONS
Trans 2 EPA ID:	CAD982523433
Trans 2 Name:	DILLARD ENVIRONMENTAL SERVICES
TSDF EPA ID:	CAD008302903
Trans Name:	VEOLIA ES TECHNICAL SOLUTIONS LLC
TSDF Alt EPA ID:	Not reported
TSDF Alt Name:	Not reported
Waste Code Description:	551 - Laboratory waste chemicals 561 Detergent and soap
RCRA Code:	Not reported
Meth Code:	H141 - Storage, Bulking, And/Or Transfer Off Site--No Treatment/Reovery (H010-H129) Or (H131-H135)
Quantity Tons:	0.0025
Waste Quantity:	5
Quantity Unit:	P
Additional Code 1:	Not reported
Additional Code 2:	Not reported
Additional Code 3:	Not reported
Additional Code 4:	Not reported
Additional Code 5:	Not reported
Shipment Date:	20141203
Creation Date:	Not reported
Receipt Date:	Not reported
Manifest ID:	000743870VES
Trans EPA ID:	NJD080631369
Trans Name:	VEOLIA ES TECHNICAL SOLUTIONS
Trans 2 EPA ID:	CAD982523433
Trans 2 Name:	DILLARD ENVIRONMENTAL SERVICES
TSDF EPA ID:	CAD008302903
Trans Name:	VEOLIA ES TECHNICAL SOLUTIONS LLC
TSDF Alt EPA ID:	Not reported
TSDF Alt Name:	Not reported
Waste Code Description:	551 - Laboratory waste chemicals 561 Detergent and soap
RCRA Code:	D003
Meth Code:	H141 - Storage, Bulking, And/Or Transfer Off Site--No Treatment/Reovery (H010-H129) Or (H131-H135)
Quantity Tons:	0.0025
Waste Quantity:	5
Quantity Unit:	P
Additional Code 1:	Not reported
Additional Code 2:	Not reported
Additional Code 3:	Not reported
Additional Code 4:	Not reported
Additional Code 5:	Not reported
Shipment Date:	20141203
Creation Date:	Not reported
Receipt Date:	Not reported
Manifest ID:	000743870VES
Trans EPA ID:	NJD080631369
Trans Name:	VEOLIA ES TECHNICAL SOLUTIONS
Trans 2 EPA ID:	CAD982523433
Trans 2 Name:	DILLARD ENVIRONMENTAL SERVICES
TSDF EPA ID:	CAD008302903
Trans Name:	VEOLIA ES TECHNICAL SOLUTIONS LLC

Map ID
Direction
Distance
Elevation | Site | MAP FINDINGS | Database(s) | EDR ID Number
EPA ID Number

XOMA (US) LLC (Continued) **S113015530**

TSDF Alt EPA ID:	Not reported
TSDF Alt Name:	Not reported
Waste Code Description:	551 - Laboratory waste chemicals 561 Detergent and soap
RCRA Code:	Not reported
Meth Code:	H141 - Storage, Bulking, And/Or Transfer Off Site--No Treatment/Reovery (H010-H129) Or (H131-H135)
Quantity Tons:	0.005
Waste Quantity:	10
Quantity Unit:	P
Additional Code 1:	Not reported
Additional Code 2:	Not reported
Additional Code 3:	Not reported
Additional Code 4:	Not reported
Additional Code 5:	Not reported
Shipment Date:	20141203
Creation Date:	Not reported
Receipt Date:	Not reported
Manifest ID:	000743870VES
Trans EPA ID:	NJD080631369
Trans Name:	VEOLIA ES TECHNICAL SOLUTIONS
Trans 2 EPA ID:	CAD982523433
Trans 2 Name:	DILLARD ENVIRONMENTAL SERVICES
TSDF EPA ID:	CAD008302903
Trans Name:	VEOLIA ES TECHNICAL SOLUTIONS LLC
TSDF Alt EPA ID:	Not reported
TSDF Alt Name:	Not reported
Waste Code Description:	551 - Laboratory waste chemicals 561 Detergent and soap
RCRA Code:	Not reported
Meth Code:	H141 - Storage, Bulking, And/Or Transfer Off Site--No Treatment/Reovery (H010-H129) Or (H131-H135)
Quantity Tons:	0.0025
Waste Quantity:	5
Quantity Unit:	P
Additional Code 1:	Not reported
Additional Code 2:	Not reported
Additional Code 3:	Not reported
Additional Code 4:	Not reported
Additional Code 5:	Not reported
Shipment Date:	20141203
Creation Date:	Not reported
Receipt Date:	Not reported
Manifest ID:	000743870VES
Trans EPA ID:	NJD080631369
Trans Name:	VEOLIA ES TECHNICAL SOLUTIONS
Trans 2 EPA ID:	CAD982523433
Trans 2 Name:	DILLARD ENVIRONMENTAL SERVICES
TSDF EPA ID:	CAD008302903
Trans Name:	VEOLIA ES TECHNICAL SOLUTIONS LLC
TSDF Alt EPA ID:	Not reported
TSDF Alt Name:	Not reported
Waste Code Description:	551 - Laboratory waste chemicals 561 Detergent and soap
RCRA Code:	Not reported
Meth Code:	H141 - Storage, Bulking, And/Or Transfer Off Site--No Treatment/Reovery (H010-H129) Or (H131-H135)
Quantity Tons:	0.0025

Map ID
Direction
Distance
Elevation | Site | MAP FINDINGS | Database(s) | EDR ID Number
EPA ID Number

XOMA (US) LLC (Continued) **S113015530**

Waste Quantity:	5
Quantity Unit:	P
Additional Code 1:	Not reported
Additional Code 2:	Not reported
Additional Code 3:	Not reported
Additional Code 4:	Not reported
Additional Code 5:	Not reported
Shipment Date:	20141203
Creation Date:	Not reported
Receipt Date:	Not reported
Manifest ID:	000743870VES
Trans EPA ID:	NJD080631369
Trans Name:	VEOLIA ES TECHNICAL SOLUTIONS
Trans 2 EPA ID:	CAD982523433
Trans 2 Name:	DILLARD ENVIRONMENTAL SERVICES
TSDF EPA ID:	CAD008302903
Trans Name:	VEOLIA ES TECHNICAL SOLUTIONS LLC
TSDF Alt EPA ID:	Not reported
TSDF Alt Name:	Not reported
Waste Code Description:	551 - Laboratory waste chemicals 561 Detergent and soap
RCRA Code:	Not reported
Meth Code:	H141 - Storage, Bulking, And/Or Transfer Off Site--No Treatment/Reovery (H010-H129) Or (H131-H135)
Quantity Tons:	0.03
Waste Quantity:	60
Quantity Unit:	P
Additional Code 1:	Not reported
Additional Code 2:	Not reported
Additional Code 3:	Not reported
Additional Code 4:	Not reported
Additional Code 5:	Not reported
Shipment Date:	20141203
Creation Date:	Not reported
Receipt Date:	Not reported
Manifest ID:	000743871VES
Trans EPA ID:	NJD080631369
Trans Name:	VEOLIA ES TECHNICAL SOLUTIONS
Trans 2 EPA ID:	Not reported
Trans 2 Name:	Not reported
TSDF EPA ID:	CAT080014079
Trans Name:	VEOLIA ES TECHNICAL SOLUTIONS LLC
TSDF Alt EPA ID:	Not reported
TSDF Alt Name:	Not reported
Waste Code Description:	331 - Off-specification, aged, or surplus organics
RCRA Code:	Not reported
Meth Code:	H141 - Storage, Bulking, And/Or Transfer Off Site--No Treatment/Reovery (H010-H129) Or (H131-H135)
Quantity Tons:	0.225
Waste Quantity:	450
Quantity Unit:	P
Additional Code 1:	Not reported
Additional Code 2:	Not reported
Additional Code 3:	Not reported
Additional Code 4:	Not reported
Additional Code 5:	Not reported

Map ID
Direction
Distance
Elevation | Site | MAP FINDINGS | Database(s) | EDR ID Number
EPA ID Number

XOMA (US) LLC (Continued) **S113015530**

Shipment Date:	20141203
Creation Date:	Not reported
Receipt Date:	Not reported
Manifest ID:	000743871VES
Trans EPA ID:	NJD080631369
Trans Name:	VEOLIA ES TECHNICAL SOLUTIONS
Trans 2 EPA ID:	Not reported
Trans 2 Name:	Not reported
TSDF EPA ID:	CAT080014079
Trans Name:	VEOLIA ES TECHNICAL SOLUTIONS LLC
TSDF Alt EPA ID:	Not reported
TSDF Alt Name:	Not reported
Waste Code Description:	343 - Unspecified organic liquid mixture
RCRA Code:	Not reported
Meth Code:	H141 - Storage, Bulking, And/Or Transfer Off Site--No Treatment/Reovery (H010-H129) Or (H131-H135)
Quantity Tons:	0.005
Waste Quantity:	10
Quantity Unit:	P
Additional Code 1:	Not reported
Additional Code 2:	Not reported
Additional Code 3:	Not reported
Additional Code 4:	Not reported
Additional Code 5:	Not reported

Additional Info:

Year:	2013
Gen EPA ID:	CAD982361107
Shipment Date:	20131121
Creation Date:	2/18/2014 22:15:13
Receipt Date:	20131127
Manifest ID:	000933567VES
Trans EPA ID:	NJD080631369
Trans Name:	VEOLIA ES TECHNICAL SOLUTIONS
Trans 2 EPA ID:	CAD982523433
Trans 2 Name:	DILLARD ENVIRONMENTAL SERVICES
TSDF EPA ID:	CAD008302903
Trans Name:	VEOLIA ES TECHNICAL SOLUTIONS LLC
TSDF Alt EPA ID:	Not reported
TSDF Alt Name:	Not reported
Waste Code Description:	791 - Liquids with pH < 2 792 Liquids with pH < 2 with metals
RCRA Code:	F003
Meth Code:	H141 - Storage, Bulking, And/Or Transfer Off Site--No Treatment/Reovery (H010-H129) Or (H131-H135)
Quantity Tons:	0.0625
Waste Quantity:	125
Quantity Unit:	P
Additional Code 1:	D002
Additional Code 2:	D001
Additional Code 3:	Not reported
Additional Code 4:	Not reported
Additional Code 5:	Not reported
Shipment Date:	20131121
Creation Date:	2/18/2014 22:15:13
Receipt Date:	20131127

Map ID
Direction
Distance
Elevation | Site | MAP FINDINGS | Database(s) | EDR ID Number
EPA ID Number

XOMA (US) LLC (Continued) **S113015530**

Manifest ID:	000933567VES
Trans EPA ID:	NJD080631369
Trans Name:	VEOLIA ES TECHNICAL SOLUTIONS
Trans 2 EPA ID:	CAD982523433
Trans 2 Name:	DILLARD ENVIRONMENTAL SERVICES
TSDF EPA ID:	CAD008302903
Trans Name:	VEOLIA ES TECHNICAL SOLUTIONS LLC
TSDF Alt EPA ID:	Not reported
TSDF Alt Name:	Not reported
Waste Code Description:	212 - Oxygenated solvents (acetone, butanol, ethyl acetate, etc.
RCRA Code:	F003
Meth Code:	H039 - Other Recovery Of Reclamation For Reuse Including Acid Regeneration, Organics Recovery Ect
Quantity Tons:	0.02
Waste Quantity:	40
Quantity Unit:	P
Additional Code 1:	D001
Additional Code 2:	Not reported
Additional Code 3:	Not reported
Additional Code 4:	Not reported
Additional Code 5:	Not reported
Shipment Date:	20131121
Creation Date:	2/18/2014 22:15:13
Receipt Date:	20131127
Manifest ID:	000933567VES
Trans EPA ID:	NJD080631369
Trans Name:	VEOLIA ES TECHNICAL SOLUTIONS
Trans 2 EPA ID:	CAD982523433
Trans 2 Name:	DILLARD ENVIRONMENTAL SERVICES
TSDF EPA ID:	CAD008302903
Trans Name:	VEOLIA ES TECHNICAL SOLUTIONS LLC
TSDF Alt EPA ID:	Not reported
TSDF Alt Name:	Not reported
Waste Code Description:	214 - Unspecified solvent mixture
RCRA Code:	F003
Meth Code:	H039 - Other Recovery Of Reclamation For Reuse Including Acid Regeneration, Organics Recovery Ect
Quantity Tons:	0.02
Waste Quantity:	40
Quantity Unit:	P
Additional Code 1:	D001
Additional Code 2:	Not reported
Additional Code 3:	Not reported
Additional Code 4:	Not reported
Additional Code 5:	Not reported
Shipment Date:	20131121
Creation Date:	1/8/2014 22:15:18
Receipt Date:	20131127
Manifest ID:	000933568VES
Trans EPA ID:	NJD080631369
Trans Name:	VEOLIA ES TECHNICAL SOLUTIONS
Trans 2 EPA ID:	Not reported
Trans 2 Name:	Not reported
TSDF EPA ID:	CAT080014079
Trans Name:	VEOLIA ES TECHNICAL SOLUTIONS LLC

Map ID
Direction
Distance
Elevation | Site | MAP FINDINGS | Database(s) | EDR ID Number
EPA ID Number

XOMA (US) LLC (Continued) **S113015530**

TSDF Alt EPA ID:	Not reported
TSDF Alt Name:	Not reported
Waste Code Description:	352 - Other organic solids
RCRA Code:	Not reported
Meth Code:	H141 - Storage, Bulking, And/Or Transfer Off Site--No Treatment/Reovery (H010-H129) Or (H131-H135)
Quantity Tons:	0.0025
Waste Quantity:	5
Quantity Unit:	P
Additional Code 1:	Not reported
Additional Code 2:	Not reported
Additional Code 3:	Not reported
Additional Code 4:	Not reported
Additional Code 5:	Not reported
Shipment Date:	20131121
Creation Date:	1/8/2014 22:15:18
Receipt Date:	20131127
Manifest ID:	000933568VES
Trans EPA ID:	NJD080631369
Trans Name:	VEOLIA ES TECHNICAL SOLUTIONS
Trans 2 EPA ID:	Not reported
Trans 2 Name:	Not reported
TSDF EPA ID:	CAT080014079
Trans Name:	VEOLIA ES TECHNICAL SOLUTIONS LLC
TSDF Alt EPA ID:	Not reported
TSDF Alt Name:	Not reported
Waste Code Description:	331 - Off-specification, aged, or surplus organics
RCRA Code:	D009
Meth Code:	H141 - Storage, Bulking, And/Or Transfer Off Site--No Treatment/Reovery (H010-H129) Or (H131-H135)
Quantity Tons:	0.0025
Waste Quantity:	5
Quantity Unit:	P
Additional Code 1:	Not reported
Additional Code 2:	Not reported
Additional Code 3:	Not reported
Additional Code 4:	Not reported
Additional Code 5:	Not reported
Shipment Date:	20131121
Creation Date:	1/8/2014 22:15:18
Receipt Date:	20131127
Manifest ID:	000933568VES
Trans EPA ID:	NJD080631369
Trans Name:	VEOLIA ES TECHNICAL SOLUTIONS
Trans 2 EPA ID:	Not reported
Trans 2 Name:	Not reported
TSDF EPA ID:	CAT080014079
Trans Name:	VEOLIA ES TECHNICAL SOLUTIONS LLC
TSDF Alt EPA ID:	Not reported
TSDF Alt Name:	Not reported
Waste Code Description:	352 - Other organic solids
RCRA Code:	Not reported
Meth Code:	H141 - Storage, Bulking, And/Or Transfer Off Site--No Treatment/Reovery (H010-H129) Or (H131-H135)
Quantity Tons:	0.0225

Map ID
Direction
Distance
Elevation | Site | MAP FINDINGS | Database(s) | EDR ID Number
EPA ID Number

XOMA (US) LLC (Continued) **S113015530**

Waste Quantity:	45
Quantity Unit:	P
Additional Code 1:	Not reported
Additional Code 2:	Not reported
Additional Code 3:	Not reported
Additional Code 4:	Not reported
Additional Code 5:	Not reported
Shipment Date:	20131121
Creation Date:	2/18/2014 22:15:13
Receipt Date:	20131127
Manifest ID:	000933567VES
Trans EPA ID:	NJD080631369
Trans Name:	VEOLIA ES TECHNICAL SOLUTIONS
Trans 2 EPA ID:	CAD982523433
Trans 2 Name:	DILLARD ENVIRONMENTAL SERVICES
TSDF EPA ID:	CAD008302903
Trans Name:	VEOLIA ES TECHNICAL SOLUTIONS LLC
TSDF Alt EPA ID:	Not reported
TSDF Alt Name:	Not reported
Waste Code Description:	791 - Liquids with pH < 2 792 Liquids with pH < 2 with metals
RCRA Code:	F003
Meth Code:	H141 - Storage, Bulking, And/Or Transfer Off Site--No Treatment/Reovery (H010-H129) Or (H131-H135)
Quantity Tons:	0.1
Waste Quantity:	200
Quantity Unit:	P
Additional Code 1:	D002
Additional Code 2:	D001
Additional Code 3:	Not reported
Additional Code 4:	Not reported
Additional Code 5:	Not reported
Shipment Date:	20130919
Creation Date:	11/16/2013 22:15:06
Receipt Date:	20130925
Manifest ID:	000773148VES
Trans EPA ID:	NJD080631369
Trans Name:	VEOLIA ES TECHNICAL SOLUTIONS
Trans 2 EPA ID:	Not reported
Trans 2 Name:	Not reported
TSDF EPA ID:	CAT080014079
Trans Name:	VEOLIA ES TECHNICAL SOLUTIONS LLC
TSDF Alt EPA ID:	Not reported
TSDF Alt Name:	Not reported
Waste Code Description:	351 - Organic solids with halogens
RCRA Code:	F003
Meth Code:	H141 - Storage, Bulking, And/Or Transfer Off Site--No Treatment/Reovery (H010-H129) Or (H131-H135)
Quantity Tons:	0.0125
Waste Quantity:	25
Quantity Unit:	P
Additional Code 1:	F002
Additional Code 2:	Not reported
Additional Code 3:	Not reported
Additional Code 4:	Not reported
Additional Code 5:	Not reported

Map ID
Direction
Distance
Elevation | Site | MAP FINDINGS | Database(s) | EDR ID Number
EPA ID Number

XOMA (US) LLC (Continued) **S113015530**

Shipment Date:	20130919
Creation Date:	10/30/2013 22:15:29
Receipt Date:	20130925
Manifest ID:	000773147VES
Trans EPA ID:	NJD080631369
Trans Name:	VEOLIA ES TECHNICAL SOLUTIONS
Trans 2 EPA ID:	CAD982523433
Trans 2 Name:	DILLARD ENVIRONMENTAL SERVICES
TSDF EPA ID:	CAD008302903
Trans Name:	VEOLIA ES TECHNICAL SOLUTIONS LLC
TSDF Alt EPA ID:	Not reported
TSDF Alt Name:	Not reported
Waste Code Description:	723 - Liquids with chromium (VI) > 500 mg/l
RCRA Code:	D007
Meth Code:	H141 - Storage, Bulking, And/Or Transfer Off Site--No Treatment/Reovery (H010-H129) Or (H131-H135)
Quantity Tons:	0.005
Waste Quantity:	10
Quantity Unit:	P
Additional Code 1:	D001
Additional Code 2:	Not reported
Additional Code 3:	Not reported
Additional Code 4:	Not reported
Additional Code 5:	Not reported

Shipment Date:	20130919
Creation Date:	10/30/2013 22:15:29
Receipt Date:	20130925
Manifest ID:	000773147VES
Trans EPA ID:	NJD080631369
Trans Name:	VEOLIA ES TECHNICAL SOLUTIONS
Trans 2 EPA ID:	CAD982523433
Trans 2 Name:	DILLARD ENVIRONMENTAL SERVICES
TSDF EPA ID:	CAD008302903
Trans Name:	VEOLIA ES TECHNICAL SOLUTIONS LLC
TSDF Alt EPA ID:	Not reported
TSDF Alt Name:	Not reported
Waste Code Description:	791 - Liquids with pH < 2 792 Liquids with pH < 2 with metals
RCRA Code:	D002
Meth Code:	H141 - Storage, Bulking, And/Or Transfer Off Site--No Treatment/Reovery (H010-H129) Or (H131-H135)
Quantity Tons:	0.005
Waste Quantity:	10
Quantity Unit:	P
Additional Code 1:	D001
Additional Code 2:	Not reported
Additional Code 3:	Not reported
Additional Code 4:	Not reported
Additional Code 5:	Not reported

Additional Info:

Year:	2012
Gen EPA ID:	CAD982361107

Shipment Date:	20121219
Creation Date:	3/21/2013 22:15:06
Receipt Date:	20130107

Map ID
Direction
Distance
Elevation | Site | MAP FINDINGS | Database(s) | EDR ID Number
EPA ID Number

XOMA (US) LLC (Continued) **S113015530**

Manifest ID:	000771228VES
Trans EPA ID:	NJD080631369
Trans Name:	VEOLIA ES TECHNICAL SOLUTIONS
Trans 2 EPA ID:	CAD982523433
Trans 2 Name:	DILLARD ENVIRONMENTAL SERVICES
TSDF EPA ID:	CAD008302903
Trans Name:	VEOLIA ES TECHNICAL SOLUTIONS LLC
TSDF Alt EPA ID:	Not reported
TSDF Alt Name:	Not reported
Waste Code Description:	791 - Liquids with pH < 2 792 Liquids with pH < 2 with metals
RCRA Code:	F003
Meth Code:	H141 - Storage, Bulking, And/Or Transfer Off Site--No Treatment/Reovery (H010-H129) Or (H131-H135)
Quantity Tons:	0.04
Waste Quantity:	80
Quantity Unit:	P
Additional Code 1:	D002
Additional Code 2:	D001
Additional Code 3:	Not reported
Additional Code 4:	Not reported
Additional Code 5:	Not reported
Shipment Date:	20121219
Creation Date:	3/21/2013 22:15:06
Receipt Date:	20130107
Manifest ID:	000771228VES
Trans EPA ID:	NJD080631369
Trans Name:	VEOLIA ES TECHNICAL SOLUTIONS
Trans 2 EPA ID:	CAD982523433
Trans 2 Name:	DILLARD ENVIRONMENTAL SERVICES
TSDF EPA ID:	CAD008302903
Trans Name:	VEOLIA ES TECHNICAL SOLUTIONS LLC
TSDF Alt EPA ID:	Not reported
TSDF Alt Name:	Not reported
Waste Code Description:	212 - Oxygenated solvents (acetone, butanol, ethyl acetate, etc.
RCRA Code:	F003
Meth Code:	H141 - Storage, Bulking, And/Or Transfer Off Site--No Treatment/Reovery (H010-H129) Or (H131-H135)
Quantity Tons:	0.03
Waste Quantity:	60
Quantity Unit:	P
Additional Code 1:	D001
Additional Code 2:	Not reported
Additional Code 3:	Not reported
Additional Code 4:	Not reported
Additional Code 5:	Not reported
Shipment Date:	20121219
Creation Date:	3/21/2013 22:15:06
Receipt Date:	20130107
Manifest ID:	000771228VES
Trans EPA ID:	NJD080631369
Trans Name:	VEOLIA ES TECHNICAL SOLUTIONS
Trans 2 EPA ID:	CAD982523433
Trans 2 Name:	DILLARD ENVIRONMENTAL SERVICES
TSDF EPA ID:	CAD008302903
Trans Name:	VEOLIA ES TECHNICAL SOLUTIONS LLC

Map ID
Direction
Distance
Elevation | Site | MAP FINDINGS | Database(s) | EDR ID Number
EPA ID Number

XOMA (US) LLC (Continued) **S113015530**

TSDF Alt EPA ID:	Not reported
TSDF Alt Name:	Not reported
Waste Code Description:	135 - Unspecified aqueous solution
RCRA Code:	Not reported
Meth Code:	H141 - Storage, Bulking, And/Or Transfer Off Site--No Treatment/Reovery (H010-H129) Or (H131-H135)
Quantity Tons:	0.0025
Waste Quantity:	5
Quantity Unit:	P
Additional Code 1:	Not reported
Additional Code 2:	Not reported
Additional Code 3:	Not reported
Additional Code 4:	Not reported
Additional Code 5:	Not reported
Shipment Date:	20121219
Creation Date:	3/4/2013 22:15:14
Receipt Date:	20121227
Manifest ID:	000771229VES
Trans EPA ID:	NJD080631369
Trans Name:	VEOLIA ES TECHNICAL SOLUTIONS
Trans 2 EPA ID:	Not reported
Trans 2 Name:	Not reported
TSDF EPA ID:	CAT080014079
Trans Name:	VEOLIA ES TECHNICAL SOLUTIONS LLC
TSDF Alt EPA ID:	Not reported
TSDF Alt Name:	Not reported
Waste Code Description:	331 - Off-specification, aged, or surplus organics
RCRA Code:	Not reported
Meth Code:	H141 - Storage, Bulking, And/Or Transfer Off Site--No Treatment/Reovery (H010-H129) Or (H131-H135)
Quantity Tons:	0.05
Waste Quantity:	100
Quantity Unit:	P
Additional Code 1:	Not reported
Additional Code 2:	Not reported
Additional Code 3:	Not reported
Additional Code 4:	Not reported
Additional Code 5:	Not reported
Shipment Date:	20121115
Creation Date:	1/25/2013 22:15:09
Receipt Date:	20121120
Manifest ID:	000782891VES
Trans EPA ID:	NJD080631369
Trans Name:	VEOLIA ES TECHNICAL SOLUTIONS
Trans 2 EPA ID:	Not reported
Trans 2 Name:	Not reported
TSDF EPA ID:	CAT080014079
Trans Name:	VEOLIA ES TECHNICAL SOLUTIONS LLC
TSDF Alt EPA ID:	Not reported
TSDF Alt Name:	Not reported
Waste Code Description:	141 - Off-specification, aged, or surplus inorganics
RCRA Code:	D009
Meth Code:	H141 - Storage, Bulking, And/Or Transfer Off Site--No Treatment/Reovery (H010-H129) Or (H131-H135)
Quantity Tons:	0.0025

Map ID
Direction
Distance
Elevation | Site | MAP FINDINGS | Database(s) | EDR ID Number
EPA ID Number

XOMA (US) LLC (Continued) **S113015530**

Waste Quantity:	5
Quantity Unit:	P
Additional Code 1:	Not reported
Additional Code 2:	Not reported
Additional Code 3:	Not reported
Additional Code 4:	Not reported
Additional Code 5:	Not reported
Shipment Date:	20121115
Creation Date:	1/25/2013 22:15:09
Receipt Date:	20121120
Manifest ID:	000782891VES
Trans EPA ID:	NJD080631369
Trans Name:	VEOLIA ES TECHNICAL SOLUTIONS
Trans 2 EPA ID:	Not reported
Trans 2 Name:	Not reported
TSDF EPA ID:	CAT080014079
Trans Name:	VEOLIA ES TECHNICAL SOLUTIONS LLC
TSDF Alt EPA ID:	Not reported
TSDF Alt Name:	Not reported
Waste Code Description:	331 - Off-specification, aged, or surplus organics
RCRA Code:	Not reported
Meth Code:	H141 - Storage, Bulking, And/Or Transfer Off Site--No Treatment/Reovery (H010-H129) Or (H131-H135)
Quantity Tons:	0.04
Waste Quantity:	80
Quantity Unit:	P
Additional Code 1:	Not reported
Additional Code 2:	Not reported
Additional Code 3:	Not reported
Additional Code 4:	Not reported
Additional Code 5:	Not reported
Shipment Date:	20121115
Creation Date:	1/25/2013 22:15:09
Receipt Date:	20121127
Manifest ID:	000782890VES
Trans EPA ID:	NJD080631369
Trans Name:	VEOLIA ES TECHNICAL SOLUTIONS
Trans 2 EPA ID:	CAD982523433
Trans 2 Name:	DILLARD ENV SVCS
TSDF EPA ID:	CAD008302903
Trans Name:	VEOLIA ES TECHNICAL SOLUTIONS LLC
TSDF Alt EPA ID:	Not reported
TSDF Alt Name:	Not reported
Waste Code Description:	791 - Liquids with pH < 2 792 Liquids with pH < 2 with metals
RCRA Code:	U123
Meth Code:	H141 - Storage, Bulking, And/Or Transfer Off Site--No Treatment/Reovery (H010-H129) Or (H131-H135)
Quantity Tons:	0.0025
Waste Quantity:	5
Quantity Unit:	P
Additional Code 1:	D002
Additional Code 2:	D001
Additional Code 3:	Not reported
Additional Code 4:	Not reported
Additional Code 5:	Not reported

Map ID
Direction
Distance
Elevation | Site | MAP FINDINGS | Database(s) | EDR ID Number
EPA ID Number

XOMA (US) LLC (Continued) **S113015530**

Shipment Date:	20121115
Creation Date:	1/25/2013 22:15:09
Receipt Date:	20121127
Manifest ID:	000782890VES
Trans EPA ID:	NJD080631369
Trans Name:	VEOLIA ES TECHNICAL SOLUTIONS
Trans 2 EPA ID:	CAD982523433
Trans 2 Name:	DILLARD ENV SVCS
TSDF EPA ID:	CAD008302903
Trans Name:	VEOLIA ES TECHNICAL SOLUTIONS LLC
TSDF Alt EPA ID:	Not reported
TSDF Alt Name:	Not reported
Waste Code Description:	711 - Liquids with cyanides > 1000 mg/l
RCRA Code:	F002
Meth Code:	H141 - Storage, Bulking, And/Or Transfer Off Site--No Treatment/Reovery (H010-H129) Or (H131-H135)
Quantity Tons:	0.0025
Waste Quantity:	5
Quantity Unit:	P
Additional Code 1:	D003
Additional Code 2:	Not reported
Additional Code 3:	Not reported
Additional Code 4:	Not reported
Additional Code 5:	Not reported

Shipment Date:	20121019
Creation Date:	1/13/2013 22:15:06
Receipt Date:	20121102
Manifest ID:	000782609VES
Trans EPA ID:	NJD080631369
Trans Name:	VEOLIA ES TECHNICAL SOLUTIONS
Trans 2 EPA ID:	CAD982523433
Trans 2 Name:	DILLARD ENV SVCS
TSDF EPA ID:	CAD008302903
Trans Name:	VEOLIA ES TECHNICAL SOLUTIONS LLC
TSDF Alt EPA ID:	Not reported
TSDF Alt Name:	Not reported
Waste Code Description:	331 - Off-specification, aged, or surplus organics
RCRA Code:	D001
Meth Code:	H061 - Fuel Blending Prior To Energy Recovery At Another Site
Quantity Tons:	0.005
Waste Quantity:	10
Quantity Unit:	P
Additional Code 1:	Not reported
Additional Code 2:	Not reported
Additional Code 3:	Not reported
Additional Code 4:	Not reported
Additional Code 5:	Not reported

Shipment Date:	20121019
Creation Date:	1/13/2013 22:15:06
Receipt Date:	20121102
Manifest ID:	000782609VES
Trans EPA ID:	NJD080631369
Trans Name:	VEOLIA ES TECHNICAL SOLUTIONS
Trans 2 EPA ID:	CAD982523433
Trans 2 Name:	DILLARD ENV SVCS

Map ID
Direction
Distance
Elevation | Site | MAP FINDINGS | Database(s) | EDR ID Number
EPA ID Number

XOMA (US) LLC (Continued) **S113015530**

TSDF EPA ID:	CAD008302903
Trans Name:	VEOLIA ES TECHNICAL SOLUTIONS LLC
TSDF Alt EPA ID:	Not reported
TSDF Alt Name:	Not reported
Waste Code Description:	- Not reported
RCRA Code:	D003
Meth Code:	H141 - Storage, Bulking, And/Or Transfer Off Site--No Treatment/Reovery (H010-H129) Or (H131-H135)
Quantity Tons:	0.03
Waste Quantity:	60
Quantity Unit:	P
Additional Code 1:	D002
Additional Code 2:	D001
Additional Code 3:	Not reported
Additional Code 4:	Not reported
Additional Code 5:	Not reported

Additional Info:

Year:	2011
Gen EPA ID:	CAD982361107
Shipment Date:	20111215
Creation Date:	3/17/2012 20:30:10
Receipt Date:	20111222
Manifest ID:	000574654VES
Trans EPA ID:	NJD080631369
Trans Name:	VEOLIA ES TECHNICAL SOLUTIONS
Trans 2 EPA ID:	CAD982523433
Trans 2 Name:	DILLARD ENVIRONMENTAL SERVICES
TSDF EPA ID:	CAD008302903
Trans Name:	VEOLIA ES TECHNICAL SOLUTIONS
TSDF Alt EPA ID:	Not reported
TSDF Alt Name:	Not reported
Waste Code Description:	181 - Other inorganic solid waste Organics
RCRA Code:	Not reported
Meth Code:	H141 - Storage, Bulking, And/Or Transfer Off Site--No Treatment/Reovery (H010-H129) Or (H131-H135)
Quantity Tons:	0.0225
Waste Quantity:	45
Quantity Unit:	P
Additional Code 1:	Not reported
Additional Code 2:	Not reported
Additional Code 3:	Not reported
Additional Code 4:	Not reported
Additional Code 5:	Not reported
Shipment Date:	20111215
Creation Date:	3/16/2012 20:30:38
Receipt Date:	20111221
Manifest ID:	000574792VES
Trans EPA ID:	NJD080631369
Trans Name:	VEOLIA ES TECHNICAL SOLUTIONS
Trans 2 EPA ID:	Not reported
Trans 2 Name:	Not reported
TSDF EPA ID:	CAT080014079
Trans Name:	VEOLIA ES TECHNICAL SOLUTIONS LLC
TSDF Alt EPA ID:	Not reported

Map ID
Direction
Distance
Elevation | Site | MAP FINDINGS | Database(s) | EDR ID Number
EPA ID Number

XOMA (US) LLC (Continued) **S113015530**

TSDF Alt Name:	Not reported
Waste Code Description:	551 - Laboratory waste chemicals 561 Detergent and soap
RCRA Code:	D003
Meth Code:	H141 - Storage, Bulking, And/Or Transfer Off Site--No Treatment/Reovery (H010-H129) Or (H131-H135)
Quantity Tons:	0.0025
Waste Quantity:	5
Quantity Unit:	P
Additional Code 1:	D001
Additional Code 2:	Not reported
Additional Code 3:	Not reported
Additional Code 4:	Not reported
Additional Code 5:	Not reported
Shipment Date:	20111215
Creation Date:	Not reported
Receipt Date:	Not reported
Manifest ID:	000574652VES
Trans EPA ID:	NJD080631369
Trans Name:	VEOLIA ES TECHNICAL SOLUTIONS
Trans 2 EPA ID:	CAD982523433
Trans 2 Name:	DILLARD ENVIRONMENTAL SERVICES
TSDF EPA ID:	CAD008302903
Trans Name:	VEOLIA ES TECHNICAL SOLUTIONS LLC
TSDF Alt EPA ID:	Not reported
TSDF Alt Name:	Not reported
Waste Code Description:	551 - Laboratory waste chemicals 561 Detergent and soap
RCRA Code:	D022
Meth Code:	H141 - Storage, Bulking, And/Or Transfer Off Site--No Treatment/Reovery (H010-H129) Or (H131-H135)
Quantity Tons:	0.0025
Waste Quantity:	5
Quantity Unit:	P
Additional Code 1:	Not reported
Additional Code 2:	Not reported
Additional Code 3:	Not reported
Additional Code 4:	Not reported
Additional Code 5:	Not reported
Shipment Date:	20111215
Creation Date:	7/19/2012 22:00:24
Receipt Date:	20111222
Manifest ID:	000574652VES
Trans EPA ID:	NJD080631369
Trans Name:	VEOLIA ES TECHNICAL SOLUTIONS
Trans 2 EPA ID:	CAD982523433
Trans 2 Name:	DILLARD ENVIRONMENTAL SERVICES
TSDF EPA ID:	CAD008302903
Trans Name:	VEOLIA ES TECHNICAL SOLUTIONS LLC
TSDF Alt EPA ID:	Not reported
TSDF Alt Name:	Not reported
Waste Code Description:	791 - Liquids with pH < 2 792 Liquids with pH < 2 with metals
RCRA Code:	F003
Meth Code:	H141 - Storage, Bulking, And/Or Transfer Off Site--No Treatment/Reovery (H010-H129) Or (H131-H135)
Quantity Tons:	0.04
Waste Quantity:	80

Map ID
Direction
Distance
Elevation | Site | MAP FINDINGS | Database(s) | EDR ID Number
EPA ID Number

XOMA (US) LLC (Continued) **S113015530**

Quantity Unit:	P
Additional Code 1:	D002
Additional Code 2:	D001
Additional Code 3:	Not reported
Additional Code 4:	Not reported
Additional Code 5:	Not reported
Shipment Date:	20111215
Creation Date:	7/19/2012 22:00:24
Receipt Date:	20111222
Manifest ID:	000574652VES
Trans EPA ID:	NJD080631369
Trans Name:	VEOLIA ES TECHNICAL SOLUTIONS
Trans 2 EPA ID:	CAD982523433
Trans 2 Name:	DILLARD ENVIRONMENTAL SERVICES
TSDF EPA ID:	CAD008302903
Trans Name:	VEOLIA ES TECHNICAL SOLUTIONS LLC
TSDF Alt EPA ID:	Not reported
TSDF Alt Name:	Not reported
Waste Code Description:	792 - Not reported
RCRA Code:	D011
Meth Code:	H141 - Storage, Bulking, And/Or Transfer Off Site--No Treatment/Reovery (H010-H129) Or (H131-H135)
Quantity Tons:	0.0025
Waste Quantity:	5
Quantity Unit:	P
Additional Code 1:	D002
Additional Code 2:	D001
Additional Code 3:	Not reported
Additional Code 4:	Not reported
Additional Code 5:	Not reported
Shipment Date:	20111215
Creation Date:	7/19/2012 22:00:24
Receipt Date:	20111222
Manifest ID:	000574652VES
Trans EPA ID:	NJD080631369
Trans Name:	VEOLIA ES TECHNICAL SOLUTIONS
Trans 2 EPA ID:	CAD982523433
Trans 2 Name:	DILLARD ENVIRONMENTAL SERVICES
TSDF EPA ID:	CAD008302903
Trans Name:	VEOLIA ES TECHNICAL SOLUTIONS LLC
TSDF Alt EPA ID:	Not reported
TSDF Alt Name:	Not reported
Waste Code Description:	551 - Laboratory waste chemicals 561 Detergent and soap
RCRA Code:	D001
Meth Code:	H141 - Storage, Bulking, And/Or Transfer Off Site--No Treatment/Reovery (H010-H129) Or (H131-H135)
Quantity Tons:	0.0025
Waste Quantity:	5
Quantity Unit:	P
Additional Code 1:	Not reported
Additional Code 2:	Not reported
Additional Code 3:	Not reported
Additional Code 4:	Not reported
Additional Code 5:	Not reported

Map ID
Direction
Distance
Elevation | Site | MAP FINDINGS | Database(s) | EDR ID Number
EPA ID Number

XOMA (US) LLC (Continued) **S113015530**

Shipment Date:	20111215
Creation Date:	3/17/2012 20:30:10
Receipt Date:	20111222
Manifest ID:	000574654VES
Trans EPA ID:	NJD080631369
Trans Name:	VEOLIA ES TECHNICAL SOLUTIONS
Trans 2 EPA ID:	CAD982523433
Trans 2 Name:	DILLARD ENVIRONMENTAL SERVICES
TSDF EPA ID:	CAD008302903
Trans Name:	VEOLIA ES TECHNICAL SOLUTIONS
TSDF Alt EPA ID:	Not reported
TSDF Alt Name:	Not reported
Waste Code Description:	791 - Liquids with pH < 2 792 Liquids with pH < 2 with metals
RCRA Code:	D002
Meth Code:	H141 - Storage, Bulking, And/Or Transfer Off Site--No Treatment/Reovery (H010-H129) Or (H131-H135)
Quantity Tons:	0.0225
Waste Quantity:	45
Quantity Unit:	P
Additional Code 1:	Not reported
Additional Code 2:	Not reported
Additional Code 3:	Not reported
Additional Code 4:	Not reported
Additional Code 5:	Not reported

Shipment Date:	20111215
Creation Date:	7/19/2012 22:00:24
Receipt Date:	20111222
Manifest ID:	000574652VES
Trans EPA ID:	NJD080631369
Trans Name:	VEOLIA ES TECHNICAL SOLUTIONS
Trans 2 EPA ID:	CAD982523433
Trans 2 Name:	DILLARD ENVIRONMENTAL SERVICES
TSDF EPA ID:	CAD008302903
Trans Name:	VEOLIA ES TECHNICAL SOLUTIONS LLC
TSDF Alt EPA ID:	Not reported
TSDF Alt Name:	Not reported
Waste Code Description:	551 - Laboratory waste chemicals 561 Detergent and soap
RCRA Code:	F003
Meth Code:	H141 - Storage, Bulking, And/Or Transfer Off Site--No Treatment/Reovery (H010-H129) Or (H131-H135)
Quantity Tons:	0.04
Waste Quantity:	80
Quantity Unit:	P
Additional Code 1:	D001
Additional Code 2:	Not reported
Additional Code 3:	Not reported
Additional Code 4:	Not reported
Additional Code 5:	Not reported

Shipment Date:	20111215
Creation Date:	3/16/2012 20:30:38
Receipt Date:	20111221
Manifest ID:	000574653VES
Trans EPA ID:	NJD080631369
Trans Name:	VEOLIA ES TECHNICAL SOLUTIONS
Trans 2 EPA ID:	Not reported

Map ID
Direction
Distance
Elevation | Site | MAP FINDINGS | Database(s) | EDR ID Number
EPA ID Number

XOMA (US) LLC (Continued) **S113015530**

Trans 2 Name: Not reported
TSDF EPA ID: CAT080014079
Trans Name: VEOLIA ES TECHNICAL SOLUTIONS LLC
TSDF Alt EPA ID: Not reported
TSDF Alt Name: Not reported
Waste Code Description: 711 - Liquids with cyanides > 1000 mg/l
RCRA Code: F002
Meth Code: H141 - Storage, Bulking, And/Or Transfer Off Site--No Treatment/Reovery (H010-H129) Or (H131-H135)

Quantity Tons: 0.0025
Waste Quantity: 5
Quantity Unit: P
Additional Code 1: D003
Additional Code 2: Not reported
Additional Code 3: Not reported
Additional Code 4: Not reported
Additional Code 5: Not reported

Shipment Date: 20111115
Creation Date: 2/15/2012 20:30:21
Receipt Date: 20111123
Manifest ID: 000542946VES
Trans EPA ID: NJD080631369
Trans Name: VEOLIA ES TECHNICAL SOLUTIONS
Trans 2 EPA ID: CAD982523433
Trans 2 Name: DILLARD ENVIRONMENTAL SERVICES
TSDF EPA ID: CAD008302903
Trans Name: VEOLIA ES TECHNICAL SOLUTIONS LLC
TSDF Alt EPA ID: Not reported
TSDF Alt Name: Not reported
Waste Code Description: 551 - Laboratory waste chemicals 561 Detergent and soap
RCRA Code: Not reported
Meth Code: H141 - Storage, Bulking, And/Or Transfer Off Site--No Treatment/Reovery (H010-H129) Or (H131-H135)

Quantity Tons: 0.005
Waste Quantity: 10
Quantity Unit: P
Additional Code 1: Not reported
Additional Code 2: Not reported
Additional Code 3: Not reported
Additional Code 4: Not reported
Additional Code 5: Not reported

Additional Info:
Year: 2010
Gen EPA ID: CAD982361107

Shipment Date: 20101216
Creation Date: Not reported
Receipt Date: Not reported
Manifest ID: 000490486VES
Trans EPA ID: NJD080631369
Trans Name: VEOLIA ES TECHNICAL SOLUTIONS
Trans 2 EPA ID: CAD982523433
Trans 2 Name: DILLARD ENVIR SRVS
TSDF EPA ID: CAD008302903
Trans Name: VEOLIA ES TECHNICAL SOLUTIONS

Map ID
Direction
Distance
Elevation | Site | MAP FINDINGS | Database(s) | EDR ID Number
EPA ID Number

XOMA (US) LLC (Continued) **S113015530**

TSDF Alt EPA ID:	Not reported
TSDF Alt Name:	Not reported
Waste Code Description:	551 - Laboratory waste chemicals 561 Detergent and soap
RCRA Code:	D002
Meth Code:	H141 - Storage, Bulking, And/Or Transfer Off Site--No Treatment/Reovery (H010-H129) Or (H131-H135)
Quantity Tons:	0.055
Waste Quantity:	110
Quantity Unit:	P
Additional Code 1:	Not reported
Additional Code 2:	Not reported
Additional Code 3:	Not reported
Additional Code 4:	Not reported
Additional Code 5:	Not reported
Shipment Date:	20101216
Creation Date:	Not reported
Receipt Date:	Not reported
Manifest ID:	000490486VES
Trans EPA ID:	NJD080631369
Trans Name:	VEOLIA ES TECHNICAL SOLUTIONS
Trans 2 EPA ID:	CAD982523433
Trans 2 Name:	DILLARD ENVIR SRVS
TSDF EPA ID:	CAD008302903
Trans Name:	VEOLIA ES TECHNICAL SOLUTIONS
TSDF Alt EPA ID:	Not reported
TSDF Alt Name:	Not reported
Waste Code Description:	551 - Laboratory waste chemicals 561 Detergent and soap
RCRA Code:	D002
Meth Code:	H141 - Storage, Bulking, And/Or Transfer Off Site--No Treatment/Reovery (H010-H129) Or (H131-H135)
Quantity Tons:	0.0025
Waste Quantity:	5
Quantity Unit:	P
Additional Code 1:	D001
Additional Code 2:	Not reported
Additional Code 3:	Not reported
Additional Code 4:	Not reported
Additional Code 5:	Not reported
Shipment Date:	20101216
Creation Date:	Not reported
Receipt Date:	Not reported
Manifest ID:	000490486VES
Trans EPA ID:	NJD080631369
Trans Name:	VEOLIA ES TECHNICAL SOLUTIONS
Trans 2 EPA ID:	CAD982523433
Trans 2 Name:	DILLARD ENVIR SRVS
TSDF EPA ID:	CAD008302903
Trans Name:	VEOLIA ES TECHNICAL SOLUTIONS
TSDF Alt EPA ID:	Not reported
TSDF Alt Name:	Not reported
Waste Code Description:	551 - Laboratory waste chemicals 561 Detergent and soap
RCRA Code:	D002
Meth Code:	H141 - Storage, Bulking, And/Or Transfer Off Site--No Treatment/Reovery (H010-H129) Or (H131-H135)
Quantity Tons:	0.0015

Map ID
Direction
Distance
Elevation | Site | MAP FINDINGS | Database(s) | EDR ID Number
EPA ID Number

XOMA (US) LLC (Continued) **S113015530**

Waste Quantity:	3
Quantity Unit:	P
Additional Code 1:	Not reported
Additional Code 2:	Not reported
Additional Code 3:	Not reported
Additional Code 4:	Not reported
Additional Code 5:	Not reported
Shipment Date:	20101216
Creation Date:	2/19/2011 18:30:08
Receipt Date:	20101228
Manifest ID:	000490487VES
Trans EPA ID:	NJD080631369
Trans Name:	VEOLIA ES TECHNICAL SOLUTIONS
Trans 2 EPA ID:	CAD982523433
Trans 2 Name:	DILLARD ENVIR SRVS
TSDF EPA ID:	CAD008302903
Trans Name:	VEOLIA ES TECHNICAL SOLUTIONS
TSDF Alt EPA ID:	Not reported
TSDF Alt Name:	Not reported
Waste Code Description:	791 - Liquids with pH < 2 792 Liquids with pH < 2 with metals
RCRA Code:	F003
Meth Code:	H141 - Storage, Bulking, And/Or Transfer Off Site--No Treatment/Reovery (H010-H129) Or (H131-H135)
Quantity Tons:	0.04
Waste Quantity:	80
Quantity Unit:	P
Additional Code 1:	D002
Additional Code 2:	D001
Additional Code 3:	Not reported
Additional Code 4:	Not reported
Additional Code 5:	Not reported
Shipment Date:	20101216
Creation Date:	2/19/2011 18:30:32
Receipt Date:	20101228
Manifest ID:	000490486VES
Trans EPA ID:	NJD080631369
Trans Name:	VEOLIA ES TECHNICAL SOLUTIONS
Trans 2 EPA ID:	CAD982523433
Trans 2 Name:	DILLARD ENVIR SRVS
TSDF EPA ID:	CAD008302903
Trans Name:	VEOLIA ES TECHNICAL SOLUTIONS
TSDF Alt EPA ID:	Not reported
TSDF Alt Name:	Not reported
Waste Code Description:	- Not reported
RCRA Code:	D002
Meth Code:	H141 - Storage, Bulking, And/Or Transfer Off Site--No Treatment/Reovery (H010-H129) Or (H131-H135)
Quantity Tons:	0.0025
Waste Quantity:	5
Quantity Unit:	P
Additional Code 1:	D001
Additional Code 2:	Not reported
Additional Code 3:	Not reported
Additional Code 4:	Not reported
Additional Code 5:	Not reported

Map ID
Direction
Distance
Elevation | Site | MAP FINDINGS | Database(s) | EDR ID Number
EPA ID Number

XOMA (US) LLC (Continued) **S113015530**

Shipment Date:	20101216
Creation Date:	2/19/2011 18:30:32
Receipt Date:	20101228
Manifest ID:	000490486VES
Trans EPA ID:	NJD080631369
Trans Name:	VEOLIA ES TECHNICAL SOLUTIONS
Trans 2 EPA ID:	CAD982523433
Trans 2 Name:	DILLARD ENVIR SRVS
TSDF EPA ID:	CAD008302903
Trans Name:	VEOLIA ES TECHNICAL SOLUTIONS
TSDF Alt EPA ID:	Not reported
TSDF Alt Name:	Not reported
Waste Code Description:	551 - Laboratory waste chemicals 561 Detergent and soap
RCRA Code:	U044
Meth Code:	H141 - Storage, Bulking, And/Or Transfer Off Site--No Treatment/Reovery (H010-H129) Or (H131-H135)
Quantity Tons:	0.01
Waste Quantity:	20
Quantity Unit:	P
Additional Code 1:	F002
Additional Code 2:	F001
Additional Code 3:	D022
Additional Code 4:	Not reported
Additional Code 5:	Not reported

Shipment Date:	20101216
Creation Date:	2/19/2011 18:30:32
Receipt Date:	20101228
Manifest ID:	000490486VES
Trans EPA ID:	NJD080631369
Trans Name:	VEOLIA ES TECHNICAL SOLUTIONS
Trans 2 EPA ID:	CAD982523433
Trans 2 Name:	DILLARD ENVIR SRVS
TSDF EPA ID:	CAD008302903
Trans Name:	VEOLIA ES TECHNICAL SOLUTIONS
TSDF Alt EPA ID:	Not reported
TSDF Alt Name:	Not reported
Waste Code Description:	551 - Laboratory waste chemicals 561 Detergent and soap
RCRA Code:	F005
Meth Code:	H141 - Storage, Bulking, And/Or Transfer Off Site--No Treatment/Reovery (H010-H129) Or (H131-H135)
Quantity Tons:	0.056
Waste Quantity:	112
Quantity Unit:	P
Additional Code 1:	F003
Additional Code 2:	D038
Additional Code 3:	D001
Additional Code 4:	Not reported
Additional Code 5:	Not reported

Shipment Date:	20101216
Creation Date:	2/19/2011 18:30:32
Receipt Date:	20101228
Manifest ID:	000490486VES
Trans EPA ID:	NJD080631369
Trans Name:	VEOLIA ES TECHNICAL SOLUTIONS
Trans 2 EPA ID:	CAD982523433

Map ID
Direction
Distance
Elevation | Site | MAP FINDINGS | Database(s) | EDR ID Number
EPA ID Number

XOMA (US) LLC (Continued) **S113015530**

Trans 2 Name:	DILLARD ENVIR SRVS
TSDF EPA ID:	CAD008302903
Trans Name:	VEOLIA ES TECHNICAL SOLUTIONS
TSDF Alt EPA ID:	Not reported
TSDF Alt Name:	Not reported
Waste Code Description:	551 - Laboratory waste chemicals 561 Detergent and soap
RCRA Code:	F003
Meth Code:	H141 - Storage, Bulking, And/Or Transfer Off Site--No Treatment/Reovery (H010-H129) Or (H131-H135)
Quantity Tons:	0.0025
Waste Quantity:	5
Quantity Unit:	P
Additional Code 1:	D001
Additional Code 2:	Not reported
Additional Code 3:	Not reported
Additional Code 4:	Not reported
Additional Code 5:	Not reported
Shipment Date:	20101118
Creation Date:	1/12/2011 18:30:24
Receipt Date:	20101124
Manifest ID:	000490283VES
Trans EPA ID:	NJD080631369
Trans Name:	VEOLIA ES TECHNICAL SOLUTIONS
Trans 2 EPA ID:	NED986382133
Trans 2 Name:	SMITH SYSTEMS TRANS
TSDF EPA ID:	CAD008302903
Trans Name:	VEOLIA ES TECHNICAL SOLUTIONS
TSDF Alt EPA ID:	Not reported
TSDF Alt Name:	Not reported
Waste Code Description:	181 - Other inorganic solid waste Organics
RCRA Code:	Not reported
Meth Code:	H141 - Storage, Bulking, And/Or Transfer Off Site--No Treatment/Reovery (H010-H129) Or (H131-H135)
Quantity Tons:	0.045
Waste Quantity:	90
Quantity Unit:	P
Additional Code 1:	Not reported
Additional Code 2:	Not reported
Additional Code 3:	Not reported
Additional Code 4:	Not reported
Additional Code 5:	Not reported
Shipment Date:	20101118
Creation Date:	1/12/2011 18:30:24
Receipt Date:	20101124
Manifest ID:	000490284VES
Trans EPA ID:	NJD080631369
Trans Name:	VEOLIA ES TECHNICAL SOLUTIONS
Trans 2 EPA ID:	NED986382133
Trans 2 Name:	SMITH SYSTEMS TRANS
TSDF EPA ID:	CAD008302903
Trans Name:	VEOLIA ES TECHNICAL SOLUTIONS
TSDF Alt EPA ID:	Not reported
TSDF Alt Name:	Not reported
Waste Code Description:	181 - Other inorganic solid waste Organics
RCRA Code:	Not reported

Map ID
Direction
Distance
Elevation | Site | MAP FINDINGS | Database(s) | EDR ID Number
EPA ID Number

XOMA (US) LLC (Continued) **S113015530**

Meth Code: H141 - Storage, Bulking, And/Or Transfer Off Site--No Treatment/Reovery (H010-H129) Or (H131-H135)
Quantity Tons: 0.03
Waste Quantity: 60
Quantity Unit: P
Additional Code 1: Not reported
Additional Code 2: Not reported
Additional Code 3: Not reported
Additional Code 4: Not reported
Additional Code 5: Not reported

Additional Info:
Year: 2009
Gen EPA ID: CAD982361107

Shipment Date: 20091217
Creation Date: 3/5/2010 18:31:15
Receipt Date: 20091223
Manifest ID: 000490563VES
Trans EPA ID: NJD080631369
Trans Name: VEOLIA ES TECHNICAL SOLUTIONS
Trans 2 EPA ID: CAD004778742
Trans 2 Name: STURGEON AND SON
TSDF EPA ID: CAD008302903
Trans Name: VEOLIA ES TECHNICAL SOLUTIONS LLC
TSDF Alt EPA ID: Not reported
TSDF Alt Name: Not reported
Waste Code Description: 551 - Laboratory waste chemicals 561 Detergent and soap
RCRA Code: F003
Meth Code: H141 - Storage, Bulking, And/Or Transfer Off Site--No Treatment/Reovery (H010-H129) Or (H131-H135)
Quantity Tons: 0.025
Waste Quantity: 50
Quantity Unit: P
Additional Code 1: D022
Additional Code 2: D001
Additional Code 3: Not reported
Additional Code 4: Not reported
Additional Code 5: Not reported

Shipment Date: 20091217
Creation Date: Not reported
Receipt Date: Not reported
Manifest ID: 000490563VES
Trans EPA ID: NJD080631369
Trans Name: VEOLIA ES TECHNICAL SOLUTIONS
Trans 2 EPA ID: CAD004778742
Trans 2 Name: STURGEON AND SON
TSDF EPA ID: CAD008302903
Trans Name: VEOLIA ES TECHNICAL SOLUTIONS LLC
TSDF Alt EPA ID: Not reported
TSDF Alt Name: Not reported
Waste Code Description: 551 - Laboratory waste chemicals 561 Detergent and soap
RCRA Code: P105
Meth Code: H141 - Storage, Bulking, And/Or Transfer Off Site--No Treatment/Reovery (H010-H129) Or (H131-H135)
Quantity Tons: 0.0025

Map ID
Direction
Distance
Elevation | Site | MAP FINDINGS | Database(s) | EDR ID Number
EPA ID Number

XOMA (US) LLC (Continued) **S113015530**

Waste Quantity:	5
Quantity Unit:	P
Additional Code 1:	Not reported
Additional Code 2:	Not reported
Additional Code 3:	Not reported
Additional Code 4:	Not reported
Additional Code 5:	Not reported
Shipment Date:	20091217
Creation Date:	3/5/2010 18:31:15
Receipt Date:	20091223
Manifest ID:	000490563VES
Trans EPA ID:	NJD080631369
Trans Name:	VEOLIA ES TECHNICAL SOLUTIONS
Trans 2 EPA ID:	CAD004778742
Trans 2 Name:	STURGEON AND SON
TSDF EPA ID:	CAD008302903
Trans Name:	VEOLIA ES TECHNICAL SOLUTIONS LLC
TSDF Alt EPA ID:	Not reported
TSDF Alt Name:	Not reported
Waste Code Description:	791 - Liquids with pH < 2 792 Liquids with pH < 2 with metals
RCRA Code:	F003
Meth Code:	H141 - Storage, Bulking, And/Or Transfer Off Site--No Treatment/Reovery (H010-H129) Or (H131-H135)
Quantity Tons:	0.06
Waste Quantity:	120
Quantity Unit:	P
Additional Code 1:	D002
Additional Code 2:	D001
Additional Code 3:	Not reported
Additional Code 4:	Not reported
Additional Code 5:	Not reported
Shipment Date:	20091217
Creation Date:	3/5/2010 18:31:15
Receipt Date:	20091223
Manifest ID:	000490563VES
Trans EPA ID:	NJD080631369
Trans Name:	VEOLIA ES TECHNICAL SOLUTIONS
Trans 2 EPA ID:	CAD004778742
Trans 2 Name:	STURGEON AND SON
TSDF EPA ID:	CAD008302903
Trans Name:	VEOLIA ES TECHNICAL SOLUTIONS LLC
TSDF Alt EPA ID:	Not reported
TSDF Alt Name:	Not reported
Waste Code Description:	551 - Laboratory waste chemicals 561 Detergent and soap
RCRA Code:	D001
Meth Code:	H141 - Storage, Bulking, And/Or Transfer Off Site--No Treatment/Reovery (H010-H129) Or (H131-H135)
Quantity Tons:	0.0025
Waste Quantity:	5
Quantity Unit:	P
Additional Code 1:	Not reported
Additional Code 2:	Not reported
Additional Code 3:	Not reported
Additional Code 4:	Not reported
Additional Code 5:	Not reported

Map ID
Direction
Distance
Elevation | Site | MAP FINDINGS | Database(s) | EDR ID Number
EPA ID Number

XOMA (US) LLC (Continued) **S113015530**

Shipment Date:	20091217
Creation Date:	3/5/2010 18:30:08
Receipt Date:	20091217
Manifest ID:	000490564VES
Trans EPA ID:	NJD080631369
Trans Name:	VEOLIA ES TECHNICAL SOLUTIONS
Trans 2 EPA ID:	Not reported
Trans 2 Name:	Not reported
TSDF EPA ID:	CAT080014079
Trans Name:	VEOLIA ES TECHNICAL SOLUTIONS LLC
TSDF Alt EPA ID:	Not reported
TSDF Alt Name:	Not reported
Waste Code Description:	331 - Off-specification, aged, or surplus organics
RCRA Code:	Not reported
Meth Code:	H141 - Storage, Bulking, And/Or Transfer Off Site--No Treatment/Reovery (H010-H129) Or (H131-H135)
Quantity Tons:	0.0075
Waste Quantity:	15
Quantity Unit:	P
Additional Code 1:	Not reported
Additional Code 2:	Not reported
Additional Code 3:	Not reported
Additional Code 4:	Not reported
Additional Code 5:	Not reported

Shipment Date:	20091217
Creation Date:	3/5/2010 18:31:15
Receipt Date:	20091223
Manifest ID:	000490563VES
Trans EPA ID:	NJD080631369
Trans Name:	VEOLIA ES TECHNICAL SOLUTIONS
Trans 2 EPA ID:	CAD004778742
Trans 2 Name:	STURGEON AND SON
TSDF EPA ID:	CAD008302903
Trans Name:	VEOLIA ES TECHNICAL SOLUTIONS LLC
TSDF Alt EPA ID:	Not reported
TSDF Alt Name:	Not reported
Waste Code Description:	551 - Laboratory waste chemicals 561 Detergent and soap
RCRA Code:	D002
Meth Code:	H141 - Storage, Bulking, And/Or Transfer Off Site--No Treatment/Reovery (H010-H129) Or (H131-H135)
Quantity Tons:	0.0025
Waste Quantity:	5
Quantity Unit:	P
Additional Code 1:	Not reported
Additional Code 2:	Not reported
Additional Code 3:	Not reported
Additional Code 4:	Not reported
Additional Code 5:	Not reported

Shipment Date:	20091119
Creation Date:	Not reported
Receipt Date:	Not reported
Manifest ID:	000308799VES
Trans EPA ID:	NJD080631369
Trans Name:	VEOLIA ES TECHNICAL SOLUTIONS
Trans 2 EPA ID:	CAD004778742

Map ID
Direction
Distance
Elevation | Site | MAP FINDINGS | Database(s) | EDR ID Number
EPA ID Number

XOMA (US) LLC (Continued) **S113015530**

Trans 2 Name:	STURGEON AND SON
TSDF EPA ID:	CAD008302903
Trans Name:	VEOLIA ES TECHNICAL SOLUTIONS LLC
TSDF Alt EPA ID:	Not reported
TSDF Alt Name:	Not reported
Waste Code Description:	551 - Laboratory waste chemicals 561 Detergent and soap
RCRA Code:	Not reported
Meth Code:	H141 - Storage, Bulking, And/Or Transfer Off Site--No Treatment/Reovery (H010-H129) Or (H131-H135)
Quantity Tons:	0.01
Waste Quantity:	20
Quantity Unit:	P
Additional Code 1:	Not reported
Additional Code 2:	Not reported
Additional Code 3:	Not reported
Additional Code 4:	Not reported
Additional Code 5:	Not reported
Shipment Date:	20091119
Creation Date:	Not reported
Receipt Date:	Not reported
Manifest ID:	000308799VES
Trans EPA ID:	NJD080631369
Trans Name:	VEOLIA ES TECHNICAL SOLUTIONS
Trans 2 EPA ID:	CAD004778742
Trans 2 Name:	STURGEON AND SON
TSDF EPA ID:	CAD008302903
Trans Name:	VEOLIA ES TECHNICAL SOLUTIONS LLC
TSDF Alt EPA ID:	Not reported
TSDF Alt Name:	Not reported
Waste Code Description:	551 - Laboratory waste chemicals 561 Detergent and soap
RCRA Code:	D002
Meth Code:	H141 - Storage, Bulking, And/Or Transfer Off Site--No Treatment/Reovery (H010-H129) Or (H131-H135)
Quantity Tons:	0.03
Waste Quantity:	60
Quantity Unit:	P
Additional Code 1:	Not reported
Additional Code 2:	Not reported
Additional Code 3:	Not reported
Additional Code 4:	Not reported
Additional Code 5:	Not reported
Shipment Date:	20091119
Creation Date:	Not reported
Receipt Date:	Not reported
Manifest ID:	000308799VES
Trans EPA ID:	NJD080631369
Trans Name:	VEOLIA ES TECHNICAL SOLUTIONS
Trans 2 EPA ID:	CAD004778742
Trans 2 Name:	STURGEON AND SON
TSDF EPA ID:	CAD008302903
Trans Name:	VEOLIA ES TECHNICAL SOLUTIONS LLC
TSDF Alt EPA ID:	Not reported
TSDF Alt Name:	Not reported
Waste Code Description:	551 - Laboratory waste chemicals 561 Detergent and soap
RCRA Code:	D002

Map ID
Direction
Distance
Elevation | Site | MAP FINDINGS | Database(s) | EDR ID Number
EPA ID Number

XOMA (US) LLC (Continued) **S113015530**

Meth Code:	H141 - Storage, Bulking, And/Or Transfer Off Site--No Treatment/Reovery (H010-H129) Or (H131-H135)
Quantity Tons:	0.004
Waste Quantity:	8
Quantity Unit:	P
Additional Code 1:	Not reported
Additional Code 2:	Not reported
Additional Code 3:	Not reported
Additional Code 4:	Not reported
Additional Code 5:	Not reported
Shipment Date:	20091119
Creation Date:	Not reported
Receipt Date:	Not reported
Manifest ID:	000308799VES
Trans EPA ID:	NJD080631369
Trans Name:	VEOLIA ES TECHNICAL SOLUTIONS
Trans 2 EPA ID:	CAD004778742
Trans 2 Name:	STURGEON AND SON
TSDF EPA ID:	CAD008302903
Trans Name:	VEOLIA ES TECHNICAL SOLUTIONS LLC
TSDF Alt EPA ID:	Not reported
TSDF Alt Name:	Not reported
Waste Code Description:	551 - Laboratory waste chemicals 561 Detergent and soap
RCRA Code:	F003
Meth Code:	H141 - Storage, Bulking, And/Or Transfer Off Site--No Treatment/Reovery (H010-H129) Or (H131-H135)
Quantity Tons:	0.0025
Waste Quantity:	5
Quantity Unit:	P
Additional Code 1:	D002
Additional Code 2:	D001
Additional Code 3:	Not reported
Additional Code 4:	Not reported
Additional Code 5:	Not reported

Additional Info:

Year:	2008
Gen EPA ID:	CAD982361107
Shipment Date:	20081218
Creation Date:	3/31/2009 18:30:08
Receipt Date:	20081224
Manifest ID:	000197270VES
Trans EPA ID:	NJD080631369
Trans Name:	VEOLIA ES TECHNICAL SOLUTIONS
Trans 2 EPA ID:	CAD004778742
Trans 2 Name:	STURGEON AND SON INC
TSDF EPA ID:	CAD008302903
Trans Name:	VEOLIA ES TECHNICAL SOLUTIONS LLC
TSDF Alt EPA ID:	Not reported
TSDF Alt Name:	Not reported
Waste Code Description:	551 - Laboratory waste chemicals 561 Detergent and soap
RCRA Code:	F003
Meth Code:	H141 - Storage, Bulking, And/Or Transfer Off Site--No Treatment/Reovery (H010-H129) Or (H131-H135)
Quantity Tons:	0.03

Map ID
Direction
Distance
Elevation | Site | MAP FINDINGS | Database(s) | EDR ID Number
EPA ID Number

XOMA (US) LLC (Continued) **S113015530**

Waste Quantity:	60
Quantity Unit:	P
Additional Code 1:	D001
Additional Code 2:	Not reported
Additional Code 3:	Not reported
Additional Code 4:	Not reported
Additional Code 5:	Not reported
Shipment Date:	20081218
Creation Date:	3/31/2009 18:30:08
Receipt Date:	20081224
Manifest ID:	000197270VES
Trans EPA ID:	NJD080631369
Trans Name:	VEOLIA ES TECHNICAL SOLUTIONS
Trans 2 EPA ID:	CAD004778742
Trans 2 Name:	STURGEON AND SON INC
TSDF EPA ID:	CAD008302903
Trans Name:	VEOLIA ES TECHNICAL SOLUTIONS LLC
TSDF Alt EPA ID:	Not reported
TSDF Alt Name:	Not reported
Waste Code Description:	791 - Liquids with pH < 2 792 Liquids with pH < 2 with metals
RCRA Code:	F003
Meth Code:	H141 - Storage, Bulking, And/Or Transfer Off Site--No Treatment/Reovery (H010-H129) Or (H131-H135)
Quantity Tons:	0.14
Waste Quantity:	280
Quantity Unit:	P
Additional Code 1:	D002
Additional Code 2:	D001
Additional Code 3:	Not reported
Additional Code 4:	Not reported
Additional Code 5:	Not reported
Shipment Date:	20081218
Creation Date:	3/31/2009 18:30:08
Receipt Date:	20081224
Manifest ID:	000197270VES
Trans EPA ID:	NJD080631369
Trans Name:	VEOLIA ES TECHNICAL SOLUTIONS
Trans 2 EPA ID:	CAD004778742
Trans 2 Name:	STURGEON AND SON INC
TSDF EPA ID:	CAD008302903
Trans Name:	VEOLIA ES TECHNICAL SOLUTIONS LLC
TSDF Alt EPA ID:	Not reported
TSDF Alt Name:	Not reported
Waste Code Description:	551 - Laboratory waste chemicals 561 Detergent and soap
RCRA Code:	D002
Meth Code:	H141 - Storage, Bulking, And/Or Transfer Off Site--No Treatment/Reovery (H010-H129) Or (H131-H135)
Quantity Tons:	0.005
Waste Quantity:	10
Quantity Unit:	P
Additional Code 1:	Not reported
Additional Code 2:	Not reported
Additional Code 3:	Not reported
Additional Code 4:	Not reported
Additional Code 5:	Not reported

Map ID
Direction
Distance
Elevation | Site | MAP FINDINGS | Database(s) | EDR ID Number
EPA ID Number

XOMA (US) LLC (Continued) **S113015530**

Shipment Date:	20081218
Creation Date:	3/31/2009 18:30:08
Receipt Date:	20081224
Manifest ID:	000197270VES
Trans EPA ID:	NJD080631369
Trans Name:	VEOLIA ES TECHNICAL SOLUTIONS
Trans 2 EPA ID:	CAD004778742
Trans 2 Name:	STURGEON AND SON INC
TSDF EPA ID:	CAD008302903
Trans Name:	VEOLIA ES TECHNICAL SOLUTIONS LLC
TSDF Alt EPA ID:	Not reported
TSDF Alt Name:	Not reported
Waste Code Description:	551 - Laboratory waste chemicals 561 Detergent and soap
RCRA Code:	D002
Meth Code:	H141 - Storage, Bulking, And/Or Transfer Off Site--No Treatment/Reovery (H010-H129) Or (H131-H135)
Quantity Tons:	0.0025
Waste Quantity:	5
Quantity Unit:	P
Additional Code 1:	Not reported
Additional Code 2:	Not reported
Additional Code 3:	Not reported
Additional Code 4:	Not reported
Additional Code 5:	Not reported

Shipment Date:	20081218
Creation Date:	2/4/2009 18:30:20
Receipt Date:	20081218
Manifest ID:	000197271VES
Trans EPA ID:	NJD080631369
Trans Name:	VEOLIA ES TECHNICAL SOLUTIONS
Trans 2 EPA ID:	Not reported
Trans 2 Name:	Not reported
TSDF EPA ID:	CAT080014079
Trans Name:	VEOLIA ES TECHNICAL SOLUTIONS LLC
TSDF Alt EPA ID:	Not reported
TSDF Alt Name:	Not reported
Waste Code Description:	331 - Off-specification, aged, or surplus organics
RCRA Code:	Not reported
Meth Code:	H141 - Storage, Bulking, And/Or Transfer Off Site--No Treatment/Reovery (H010-H129) Or (H131-H135)
Quantity Tons:	0.005
Waste Quantity:	10
Quantity Unit:	P
Additional Code 1:	Not reported
Additional Code 2:	Not reported
Additional Code 3:	Not reported
Additional Code 4:	Not reported
Additional Code 5:	Not reported

Shipment Date:	20081218
Creation Date:	Not reported
Receipt Date:	Not reported
Manifest ID:	000197270VES
Trans EPA ID:	NJD080631369
Trans Name:	VEOLIA ES TECHNICAL SOLUTIONS
Trans 2 EPA ID:	CAD004778742

Map ID
Direction
Distance
Elevation | Site | MAP FINDINGS | Database(s) | EDR ID Number
EPA ID Number

XOMA (US) LLC (Continued) **S113015530**

Trans 2 Name:	STURGEON AND SON INC
TSDF EPA ID:	CAD008302903
Trans Name:	VEOLIA ES TECHNICAL SOLUTIONS LLC
TSDF Alt EPA ID:	Not reported
TSDF Alt Name:	Not reported
Waste Code Description:	181 - Other inorganic solid waste Organics
RCRA Code:	Not reported
Meth Code:	H141 - Storage, Bulking, And/Or Transfer Off Site--No Treatment/Reovery (H010-H129) Or (H131-H135)
Quantity Tons:	0.015
Waste Quantity:	30
Quantity Unit:	P
Additional Code 1:	Not reported
Additional Code 2:	Not reported
Additional Code 3:	Not reported
Additional Code 4:	Not reported
Additional Code 5:	Not reported
Shipment Date:	20081120
Creation Date:	2/4/2009 18:30:08
Receipt Date:	20081203
Manifest ID:	000197185VES
Trans EPA ID:	NJD080631369
Trans Name:	VEOLIA ES TECHNICAL SOLUTIONS
Trans 2 EPA ID:	CAD004778742
Trans 2 Name:	STURGEON AND SON
TSDF EPA ID:	CAD008302903
Trans Name:	VEOLIA ES TECHNICAL SOLUTIONS LLC
TSDF Alt EPA ID:	Not reported
TSDF Alt Name:	Not reported
Waste Code Description:	551 - Laboratory waste chemicals 561 Detergent and soap
RCRA Code:	D001
Meth Code:	H141 - Storage, Bulking, And/Or Transfer Off Site--No Treatment/Reovery (H010-H129) Or (H131-H135)
Quantity Tons:	0.0025
Waste Quantity:	5
Quantity Unit:	P
Additional Code 1:	Not reported
Additional Code 2:	Not reported
Additional Code 3:	Not reported
Additional Code 4:	Not reported
Additional Code 5:	Not reported
Shipment Date:	20081120
Creation Date:	2/4/2009 18:30:08
Receipt Date:	20081203
Manifest ID:	000197185VES
Trans EPA ID:	NJD080631369
Trans Name:	VEOLIA ES TECHNICAL SOLUTIONS
Trans 2 EPA ID:	CAD004778742
Trans 2 Name:	STURGEON AND SON
TSDF EPA ID:	CAD008302903
Trans Name:	VEOLIA ES TECHNICAL SOLUTIONS LLC
TSDF Alt EPA ID:	Not reported
TSDF Alt Name:	Not reported
Waste Code Description:	551 - Laboratory waste chemicals 561 Detergent and soap
RCRA Code:	F003

Map ID
Direction
Distance
Elevation | Site | MAP FINDINGS | Database(s) | EDR ID Number
EPA ID Number

XOMA (US) LLC (Continued) **S113015530**

Meth Code:	H141 - Storage, Bulking, And/Or Transfer Off Site--No Treatment/Reovery (H010-H129) Or (H131-H135)
Quantity Tons:	0.005
Waste Quantity:	10
Quantity Unit:	P
Additional Code 1:	D001
Additional Code 2:	Not reported
Additional Code 3:	Not reported
Additional Code 4:	Not reported
Additional Code 5:	Not reported
Shipment Date:	20081120
Creation Date:	2/4/2009 18:30:08
Receipt Date:	20081203
Manifest ID:	000197185VES
Trans EPA ID:	NJD080631369
Trans Name:	VEOLIA ES TECHNICAL SOLUTIONS
Trans 2 EPA ID:	CAD004778742
Trans 2 Name:	STURGEON AND SON
TSDF EPA ID:	CAD008302903
Trans Name:	VEOLIA ES TECHNICAL SOLUTIONS LLC
TSDF Alt EPA ID:	Not reported
TSDF Alt Name:	Not reported
Waste Code Description:	331 - Off-specification, aged, or surplus organics
RCRA Code:	D001
Meth Code:	H061 - Fuel Blending Prior To Energy Recovery At Another Site
Quantity Tons:	0.015
Waste Quantity:	30
Quantity Unit:	P
Additional Code 1:	Not reported
Additional Code 2:	Not reported
Additional Code 3:	Not reported
Additional Code 4:	Not reported
Additional Code 5:	Not reported
Shipment Date:	20081120
Creation Date:	2/4/2009 18:30:08
Receipt Date:	20081203
Manifest ID:	000197185VES
Trans EPA ID:	NJD080631369
Trans Name:	VEOLIA ES TECHNICAL SOLUTIONS
Trans 2 EPA ID:	CAD004778742
Trans 2 Name:	STURGEON AND SON
TSDF EPA ID:	CAD008302903
Trans Name:	VEOLIA ES TECHNICAL SOLUTIONS LLC
TSDF Alt EPA ID:	Not reported
TSDF Alt Name:	Not reported
Waste Code Description:	791 - Liquids with pH < 2 792 Liquids with pH < 2 with metals
RCRA Code:	F003
Meth Code:	H141 - Storage, Bulking, And/Or Transfer Off Site--No Treatment/Reovery (H010-H129) Or (H131-H135)
Quantity Tons:	0.12
Waste Quantity:	240
Quantity Unit:	P
Additional Code 1:	D002
Additional Code 2:	D001
Additional Code 3:	Not reported

Map ID
Direction
Distance
Elevation | Site | MAP FINDINGS | Database(s) | EDR ID Number
EPA ID Number

XOMA (US) LLC (Continued) **S113015530**

Additional Code 4: Not reported
Additional Code 5: Not reported

CERS:
Name: XOMA4
Address: 804 HEINZ AVE
City,State,Zip: BERKELEY, CA 94710
Site ID: 86738
CERS ID: 110055773122
CERS Description: US EPA Air Emission Inventory System (EIS)

Affiliation:
Affiliation Type Desc: Facility Owner
Entity Name: XOMA US LLC
Entity Title: OWNER
Affiliation Address: 2910 SEVENTH STREET
Affiliation City: BERKELEY
Affiliation State: CA
Affiliation Country: Not reported
Affiliation Zip: Not reported
Affiliation Phone: ,

Affiliation Type Desc: Environmental Contact
Entity Name: ALEX NARODITSKY
Entity Title: Not reported
Affiliation Address: 2910 SEVENTH ST
Affiliation City: BERKELEY
Affiliation State: Not reported
Affiliation Country: Not reported
Affiliation Zip: Not reported
Affiliation Phone: ,

Affiliation Type Desc: Environmental Contact
Entity Name: JOSE ORTIZ
Entity Title: ENVIRONMENTAL CONTACT
Affiliation Address: 2910 SEVENTH ST
Affiliation City: BERKELEY
Affiliation State: CA
Affiliation Country: Not reported
Affiliation Zip: Not reported
Affiliation Phone: ,

Affiliation Type Desc: Environmental Contact
Entity Name: ROBERT LITWIN
Entity Title: DIRECTOR, FACILITIES ENGINEERING
Affiliation Address: Not reported
Affiliation City: Not reported
Affiliation State: Not reported
Affiliation Country: Not reported
Affiliation Zip: Not reported
Affiliation Phone: ,

Affiliation Type Desc: Operator
Entity Name: XOMA
Entity Title: OPERATOR
Affiliation Address: 2910 SEVENTH ST
Affiliation City: BERKELEY

Map ID
Direction
Distance
Elevation | Site | MAP FINDINGS | Database(s) | EDR ID Number
EPA ID Number

XOMA (US) LLC (Continued) **S113015530**

Affiliation State: CA
Affiliation Country: Not reported
Affiliation Zip: Not reported
Affiliation Phone: ,

Affiliation Type Desc: Environmental Contact
Entity Name: COLLEEN STUBBS
Entity Title: SENIOR MGR EHS
Affiliation Address: 2910 7TH ST
Affiliation City: BERKELEY
Affiliation State: CA
Affiliation Country: Not reported
Affiliation Zip: Not reported
Affiliation Phone: ,

Affiliation Type Desc: Property Owner
Entity Name: WAREHAM PROP GRP
Entity Title: Not reported
Affiliation Address: 1120 NYE STREET 400
Affiliation City: SANRAFAEL
Affiliation State: Not reported
Affiliation Country: Not reported
Affiliation Zip: Not reported
Affiliation Phone: ,

Name: UPSIDE FOODS
Address: 804 HEINZ AVE STE 200
City,State,Zip: BERKELEY, CA 94710
Site ID: 520353
CERS ID: 10788367
CERS Description: Chemical Storage Facilities

Violations:
Site ID: 520353
Site Name: Upside Foods
Violation Date: 02-03-2023
Citation: HSC 6.95 25508(a)(3) - California Health and Safety Code, Chapter 6.95, Section(s) 25508(a)(3)
Violation Description: Failure to complete and electronically submit hazardous material inventory information for all reportable hazardous materials on site at or above reportable quantities.
Violation Notes: Returned to compliance on 03/01/2023. Observation: Many items were missing from the hazardous materials inventory in CERS. The annual waste throughput observed on-site is higher than what is reported in CERS, and more materials are present. Corrective Action: Update inventory in CERS and submit within 30 days. Still, hit submit in CERS before March 1st, 2023 to avoid an annual submittal violation.
Violation Division: Berkeley City Toxics Management Division
Violation Program: HMRRP
Violation Source: CERS,

Site ID: 520353
Site Name: Upside Foods
Violation Date: 09-18-2019
Citation: HSC 6.95 25508(a)(1) - California Health and Safety Code, Chapter 6.95, Section(s) 25508(a)(1)
Violation Description: Failure to complete and electronically submit hazardous material

Map ID
Direction
Distance
Elevation | Site | MAP FINDINGS | Database(s) | EDR ID Number
EPA ID Number

XOMA (US) LLC (Continued) **S113015530**

inventory information for all reportable hazardous materials on site at or above reportable quantities.

Violation Notes: Returned to compliance on 10/04/2019. Business has acquired more chemicals due to R&D. Inventory should be updated to reflect current storage - please see observations for chemicals observed. Corrective action: Update inventory and resubmite on CERS.calepa.ca.gov.
Violation Division: Berkeley City Toxics Management Division
Violation Program: HMRRP
Violation Source: CERS,

Site ID: 520353
Site Name: Upside Foods
Violation Date: 09-18-2019
Citation: HSC 6.95 25505(a)(4) - California Health and Safety Code, Chapter 6.95, Section(s) 25505(a)(4)
Violation Description: Failure to provide initial and annual training to all employees in safety procedures in the event of a release or threatened release of a hazardous material or failure to document and maintain training records for a minimum of three years.
Violation Notes: Returned to compliance on 10/07/2019. Business failed to train employees on hazard communication, emergency response, and hazardous waste handling. Corrective action: Conduct training for all employees and submit records to TMD for review.
Violation Division: Berkeley City Toxics Management Division
Violation Program: HMRRP
Violation Source: CERS,

Evaluation:
Eval General Type: Compliance Evaluation Inspection
Eval Date: 02-03-2023
Violations Found: Yes
Eval Type: Routine done by local agency
Eval Notes: Toxics Management Division (TMD) was on-site to conduct routine Hazardous Materials Business Plan (HMBP) and Hazardous Waste Generator (HWG) inspections. TMD observed spill kits, eyewash stations, and fire blanket on-site. Compressed gases were seismically braced. Employee training records were provided to TMD.
Eval Division: Berkeley City Toxics Management Division
Eval Program: HMRRP
Eval Source: CERS,

Eval General Type: Compliance Evaluation Inspection
Eval Date: 09-18-2019
Violations Found: No
Eval Type: Routine done by local agency
Eval Notes: Manifest review: EPA ID #, CAL 000 435 043, is active First pickup was 9/13/19 - manifest was available for review. Wastes shipped - Flammable liquid (ethanol); toxic solids (Ethidium Bromine). Manifests will be sent to the DTSC. Assay Development solution was shipped off as Non-RCRA hazardous waste liquid. Safety: Eyewash stations were available throughout the facility - last inspected 5/2019. Emergency Shower is available and properly inspected/maintained. Safety equipment should be inspected per manufacturer specifications or monthly. Fire extinguishers were available throughout facility. Extinguishers were last serviced February 2019. Dials are on green and pins are in place. Emergency evacuation map and phone numbers are posted. Spill kits are available throughout the facility under the

Map ID
Direction
Distance
Elevation | Site | MAP FINDINGS | Database(s) | EDR ID Number
EPA ID Number

XOMA (US) LLC (Continued) **S113015530**

sinks. Spill kits are equipped with absorbent materials and bags to collect contaminated absorbent.

Eval Division: Berkeley City Toxics Management Division
Eval Program: HW
Eval Source: CERS,

Eval General Type: Compliance Evaluation Inspection
Eval Date: 09-18-2019
Violations Found: Yes
Eval Type: Routine done by local agency
Eval Notes: Business is involved in R&D and manufacturing meat. Hazardous Materials were stored with compatible materials and in flammable cabinets if needed. Hazardous materials were primarily kept in original containers - secondary containers such as squirt bottles were labeled. The map provided on CERS is consistent with observations during inspection. Walk through: Room 214 Hazardous Waste, properly labeled, stored in secondary containment, waste container is kept closed when not adding or removing materials. Solid Waste- Ethidium -Accumulation Start Date: 8/7/19. HPLC machines and waste Room 246 - Bio Safety Level 1 2 CO2 cylinders. Vac waste Room 212 2 Nitrogen dewers connected to freezers. Freezers in room are storing media, tissues, enzymes, cells Room 247 MagNA Pure Waste - Accumulation Start Date 9/13/19. Waste is doubly contained and kept closed. Room 248 Storing primarily cleaning supply. Room is equipped with an autoclave and a glass [Truncated]

Eval Division: Berkeley City Toxics Management Division
Eval Program: HMRRP
Eval Source: CERS,

Eval General Type: Compliance Evaluation Inspection
Eval Date: 02-03-2023
Violations Found: No
Eval Type: Routine done by local agency
Eval Notes: Toxics Management Division (TMD) was on-site to conduct routine Hazardous Materials Business Plan (HMBP) and Hazardous Waste Generator (HWG) inspections. Hazardous waste manifests were readily available for review by inspector. Fire extinguishers were current as of 2023. EPA ID# CAL000467309 was active at time of inspection. Emergency response posting was posted. Hazardous waste manifests were readily available for review. Employee training records were provided to TMD. Hazardous waste label violations were corrected prior to report issuance. Satellite waste should be clearly labeled as such; it must have an accumulation start date when it is first generated, and then the date it is moved to the Central Accumulation Area, if using a satellite waste management technique.

Eval Division: Berkeley City Toxics Management Division
Eval Program: HW
Eval Source: CERS,

Affiliation:
Affiliation Type Desc: Document Preparer
Entity Name: John Gutierrez
Entity Title: Not reported
Affiliation Address: Not reported
Affiliation City: Not reported
Affiliation State: Not reported
Affiliation Country: Not reported

Map ID
Direction
Distance
Elevation | Site | MAP FINDINGS | Database(s) | EDR ID Number
EPA ID Number

XOMA (US) LLC (Continued) **S113015530**

Affiliation Zip: Not reported
Affiliation Phone: ,

Affiliation Type Desc: Environmental Contact
Entity Name: Johnathan Cooper
Entity Title: Not reported
Affiliation Address: 6201 Shellmound St
Affiliation City: Emeryville
Affiliation State: CA
Affiliation Country: Not reported
Affiliation Zip: 94608
Affiliation Phone: ,

Affiliation Type Desc: Parent Corporation
Entity Name: Upside Foods
Entity Title: Not reported
Affiliation Address: Not reported
Affiliation City: Not reported
Affiliation State: Not reported
Affiliation Country: Not reported
Affiliation Zip: Not reported
Affiliation Phone: ,

Affiliation Type Desc: Facility Mailing Address
Entity Name: Mailing Address
Entity Title: Not reported
Affiliation Address: 804 Heinz Ave Suite 200
Affiliation City: Berkeley
Affiliation State: CA
Affiliation Country: Not reported
Affiliation Zip: 94710
Affiliation Phone: ,

Affiliation Type Desc: Identification Signer
Entity Name: John Gutierrez
Entity Title: EHS Manager
Affiliation Address: Not reported
Affiliation City: Not reported
Affiliation State: Not reported
Affiliation Country: Not reported
Affiliation Zip: Not reported
Affiliation Phone: ,

Affiliation Type Desc: CUPA District
Entity Name: Berkeley City Toxics Management Division
Entity Title: Not reported
Affiliation Address: 1947 Center Street, 1st Floor
Affiliation City: Berkeley
Affiliation State: CA
Affiliation Country: Not reported
Affiliation Zip: 94704
Affiliation Phone: (510) 981-7460,

Affiliation Type Desc: Operator
Entity Name: Uma Valeti
Entity Title: Not reported
Affiliation Address: Not reported

MAP FINDINGS

Map ID / Direction / Distance / Elevation	Site	Database(s)	EDR ID Number / EPA ID Number

XOMA (US) LLC (Continued) **S113015530**

Affiliation City:	Not reported
Affiliation State:	Not reported
Affiliation Country:	Not reported
Affiliation Zip:	Not reported
Affiliation Phone:	(510) 588-1224,
Affiliation Type Desc:	Legal Owner
Entity Name:	Uma Valeti
Entity Title:	Not reported
Affiliation Address:	804 Heinz Ave Ste 200
Affiliation City:	Berkeley
Affiliation State:	CA
Affiliation Country:	United States
Affiliation Zip:	94710
Affiliation Phone:	(510) 588-1224,

U203 **AST** **A100340846**
South **804 HEINZ AVE** **N/A**
1/8-1/4 **BERKELEY, CA**
0.225 mi.
1189 ft. **Site 17 of 22 in cluster U**

Relative: **Lower**

Actual: **34 ft.**

AST:

Name:	Not reported
Address:	804 HEINZ AVE
City/Zip:	BERKELEY,
Certified Unified Program Agencies:	Berkeley
Owner:	XOMA CORPORATION
Total Gallons:	1,320
CERSID:	Not reported
Facility ID:	Not reported
Business Name:	Not reported
Phone:	Not reported
Fax:	Not reported
Mailing Address:	Not reported
Mailing Address City:	Not reported
Mailing Address State:	Not reported
Mailing Address Zip Code:	Not reported
Operator Name:	Not reported
Operator Phone:	Not reported
Owner Phone:	Not reported
Owner Mail Address:	Not reported
Owner State:	Not reported
Owner Zip Code:	Not reported
Owner Country:	Not reported
Property Owner Name:	Not reported
Property Owner Phone:	Not reported
Property Owner Mailing Address:	Not reported
Property Owner City:	Not reported
Property Owner Stat :	Not reported
Property Owner Zip Code:	Not reported
Property Owner Country:	Not reported
EPAID:	Not reported

MAP FINDINGS

Map ID
Direction
Distance
Elevation | Site | Database(s) | EDR ID Number / EPA ID Number

U204
South
1/8-1/4
0.225 mi.
1189 ft.

MEMPHIS MEATS INC
804 HEINZ AVE STE 200
BERKELEY, CA 94710

Site 18 of 22 in cluster U

RCRA NonGen / NLR **1024866457**
E MANIFEST **CAL000435043**

Relative:
Lower

Actual:
34 ft.

RCRA Listings:

Date Form Received by Agency:	20180418
Handler Name:	Memphis Meats Inc
Handler Address:	804 Heinz Ave Ste 200
Handler City,State,Zip:	BERKELEY, CA 94710
EPA ID:	CAL000435043
Contact Name:	DANIELLE DESMET
Contact Address:	804 HEINZ AVE STE 200
Contact City,State,Zip:	BERKELEY, CA 94710
Contact Telephone:	925-200-9701
Contact Fax:	Not reported
Contact Email:	DANIELLE@MEMPHISMEATS.COM
Contact Title:	Not reported
EPA Region:	09
Land Type:	Not reported
Federal Waste Generator Description:	Not a generator, verified
Non-Notifier:	Not reported
Biennial Report Cycle:	Not reported
Accessibility:	Not reported
Active Site Indicator:	Handler Activities
State District Owner:	Not reported
State District:	Not reported
Mailing Address:	804 HEINZ AVE STE 200
Mailing City,State,Zip:	BERKELEY, CA 94710
Owner Name:	Memphis Meats Inc
Owner Type:	Other
Operator Name:	Danielle Desmet
Operator Type:	Other
Short-Term Generator Activity:	No
Importer Activity:	No
Mixed Waste Generator:	No
Transporter Activity:	No
Transfer Facility Activity:	No
Recycler Activity with Storage:	No
Small Quantity On-Site Burner Exemption:	No
Smelting Melting and Refining Furnace Exemption:	No
Underground Injection Control:	No
Off-Site Waste Receipt:	No
Universal Waste Indicator:	Yes
Universal Waste Destination Facility:	Yes
Federal Universal Waste:	No
Active Site State-Reg Handler:	---
Federal Facility Indicator:	Not reported
Hazardous Secondary Material Indicator:	N
Sub-Part K Indicator:	Not reported
2018 GPRA Permit Baseline:	Not on the Baseline
2018 GPRA Renewals Baseline:	Not on the Baseline
202 GPRA Corrective Action Baseline:	No
Subject to Corrective Action Universe:	No
Non-TSDFs Where RCRA CA has Been Imposed Universe:	No
Corrective Action Priority Ranking:	No NCAPS ranking
Environmental Control Indicator:	No
Institutional Control Indicator:	No

Map ID
Direction
Distance
Elevation | Site | MAP FINDINGS | Database(s) | EDR ID Number
EPA ID Number

MEMPHIS MEATS INC (Continued) **1024866457**

Human Exposure Controls Indicator:	N/A
Groundwater Controls Indicator:	N/A
Significant Non-Complier Universe:	No
Unaddressed Significant Non-Complier Universe:	No
Addressed Significant Non-Complier Universe:	No
Significant Non-Complier With a Compliance Schedule Universe:	No
Financial Assurance Required:	Not reported
Handler Date of Last Change:	20180907
Recognized Trader-Importer:	No
Recognized Trader-Exporter:	No
Importer of Spent Lead Acid Batteries:	No
Exporter of Spent Lead Acid Batteries:	No
Recycler Activity Without Storage:	No
Manifest Broker:	No
Sub-Part P Indicator:	No

Handler - Owner Operator:

Owner/Operator Indicator:	Owner
Owner/Operator Name: MEMPHIS MEATS INC	
Legal Status:	Other
Date Became Current:	Not reported
Date Ended Current:	Not reported
Owner/Operator Address:	804 HEINZ AVE STE 200
Owner/Operator City,State,Zip:	BERKELEY, CA 94710
Owner/Operator Telephone:	651-747-7095
Owner/Operator Telephone Ext:	Not reported
Owner/Operator Fax:	Not reported
Owner/Operator Email:	Not reported

Owner/Operator Indicator:	Operator
Owner/Operator Name: DANIELLE DESMET	
Legal Status:	Other
Date Became Current:	Not reported
Date Ended Current:	Not reported
Owner/Operator Address:	804 HEINZ AVE STE 200
Owner/Operator City,State,Zip:	BERKELEY, CA 94710
Owner/Operator Telephone:	925-200-9701
Owner/Operator Telephone Ext:	Not reported
Owner/Operator Fax:	Not reported
Owner/Operator Email:	Not reported

Historic Generators:

Receive Date:	20180418
Handler Name: MEMPHIS MEATS INC	
Federal Waste Generator Description:	Not a generator, verified
State District Owner:	Not reported
Large Quantity Handler of Universal Waste:	No
Recognized Trader Importer:	No
Recognized Trader Exporter:	No
Spent Lead Acid Battery Importer:	No
Spent Lead Acid Battery Exporter:	No
Current Record:	Yes
Non Storage Recycler Activity:	Not reported
Electronic Manifest Broker:	Not reported

Map ID
Direction
Distance
Elevation | Site | MAP FINDINGS | Database(s) | EDR ID Number
EPA ID Number

MEMPHIS MEATS INC (Continued) **1024866457**

List of NAICS Codes and Descriptions:
NAICS Code: 541910
NAICS Description: MARKETING RESEARCH AND PUBLIC OPINION POLLING

Facility Has Received Notices of Violations:
Violations: No Violations Found

Evaluation Action Summary:
Evaluations: No Evaluations Found

E MANIFEST:

Manifest Tracking Number:	021980835JJK
Last Updated Date:	20210917
Shipped Date:	20210202
Received Date:	20210210
Manifest Status:	Signed
Submission Type:	DataImage5Copy
Origin Type:	Web
Generator EPA ID:	CAL000435043
Generator Name:	MEMPHIS MEATS INC
Generator Mail Street Number:	Not reported
Generator Mail Street 1:	804 HEINZ AVE STE 200
Generator Mail Street 2:	Not reported
Generator Mail City:	BERKELEY
Generator Mail State:	CA
Generator Mail Zip:	94710
Generator Location Street Number:	Not reported
Generator Location Street 1:	804 HEINZ AVE STE 200
Generator Location Street 2:	Not reported
Generator Location City:	BERKELEY
Generator Location Zip:	94710
Generator Location State:	CA
Generator Contact Company Name:	Not reported
Designated Facility EPA ID:	MOD981123391
Designated Facility Name:	HAZMAT INC
Designated Facility Mail Street Number:	Not reported
Designated Facility Mail Street 1:	Not reported
Designated Facility Mail Street 2:	6300 STADIUM DR
Designated Facility Mail City:	KANSAS CITY
Designated Facility Mail Zip:	64129-1737
Designated Facility Mail State:	MO
Designated Facility Location Street Number:	Not reported
Designated Facility Location Street 1:	6300 STADIUM DR
Designated Facility Location Street 2:	Not reported
Designated Facility Location City:	KANSAS CITY
Designated Facility Location Zip:	64129-1737
Designated Facility Location State:	MO
Designated Facility Contact Company Name:	Not reported
Manifest Residue Indicator:	N
Rejection Indicator:	N

Manifest Tracking Number:	020421858JJK
Last Updated Date:	20191015
Shipped Date:	20190913

Map ID
Direction
Distance
Elevation | Site | MAP FINDINGS | Database(s) | EDR ID Number
EPA ID Number

MEMPHIS MEATS INC (Continued) **1024866457**

Received Date:	20190918
Manifest Status:	Signed
Submission Type:	DataImage5Copy
Origin Type:	Service
Generator EPA ID:	CAL000435043
Generator Name:	MEMPHIS MEATS INC
Generator Mail Street Number:	Not reported
Generator Mail Street 1:	804 HEINZ AVE STE 200
Generator Mail Street 2:	Not reported
Generator Mail City:	BERKELEY
Generator Mail State:	CA
Generator Mail Zip:	94710
Generator Location Street Number:	Not reported
Generator Location Street 1:	804 Heinz Ave Ste 200
Generator Location Street 2:	Not reported
Generator Location City:	Berkeley
Generator Location Zip:	94710
Generator Location State:	CA
Generator Contact Company Name:	Not reported
Designated Facility EPA ID:	CAD982444481
Designated Facility Name:	HAZMAT TSDF INC, FORMER FILTER RECYCLING SERVICES INC
Designated Facility Mail Street Number:	180
Designated Facility Mail Street 1:	Not reported
Designated Facility Mail Street 2:	180 WEST MONTE AVENUE
Designated Facility Mail City:	RIALTO
Designated Facility Mail Zip:	92316
Designated Facility Mail State:	CA
Designated Facility Location Street Number:	180
Designated Facility Location Street 1:	180 WEST MONTE AVENUE
Designated Facility Location Street 2:	Not reported
Designated Facility Location City:	RIALTO
Designated Facility Location Zip:	92316
Designated Facility Location State:	CA
Designated Facility Contact Company Name:	Not reported
Manifest Residue Indicator:	N
Rejection Indicator:	N

State Waste:

Manifest Tracking Number:	020421858JJK
Waste Line Number:	1
State Waste Code Owner:	CA
State Waste Code:	135
State Waste:	Unspecified aqueous solution

Manifest Tracking Number:	020421858JJK
Waste Line Number:	1
State Waste Code Owner:	CA
State Waste Code:	135
State Waste:	Unspecified aqueous solution

Transporter:

Manifest Tracking Number:	020421858JJK
Transporter Line Number:	1
Transporter EPA ID:	CAR000226894
Transporter Name:	Biologic Environmental Services & Waste Solutions

Map ID
Direction
Distance
Elevation | Site | MAP FINDINGS | Database(s) | EDR ID Number
EPA ID Number

MEMPHIS MEATS INC (Continued) **1024866457**

Manifest Tracking Number: 020421858JJK
Transporter Line Number: 2
Transporter EPA ID: CAR000217513
Transporter Name: Environmental Logistics Inc

Waste Line:
Manifest Tracking Number: 020421858JJK
Waste Line Number: 1
U.S. DOT Hazardous Indicator: N
U.S. DOT ID Number: Not reported
U.S. DOT Description: Not reported
Non-Hazardous Waste Description: Non-RCRA Hazardous Waste Liquid (Aqueous Solution)
Number of Containers: 2
Container Type Code: DF
Container Type Description: Fiberboard or plastic drums, barrels, kegs
Waste Quantity: 5
Quantity Unit of Measure Code: G
Quantity Unit of Measure Description: Gallons
Waste Quantity, in Tons: 0.020850709
Acute Waste Quantity, in Tons: 0
Non-Acute Waste Quantity, in Tons: 0.020850709
Waste Quantity, in Kilograms: 18.912218
Acute Waste Quantity, in Kilograms: 0
Non-Acute Waste Quantity, in Kilorgrams: 18.912218
Management Method Code: H141
Management Method Description: STORAGE, BULKING AND/OR TRANSFER OFF SITE
Waste Residue Indicator: N
Quantity Discrepancy Indicator: N
Waste Type Discrepancy Indicator: N
Waste Density: Not reported
Waste Density Unit of Measure Code: Not reported
Waste Density Unit of Measure Description: Not reported
Form Code: Not reported
Form Code Description: Not reported
Source Code: Not reported
Source Code Description: Not reported
Waste Minimization Code: Not reported
Waste Minimization Code Description: Not reported
Consent Number: Not reported
EPA Waste Indicator: N

U205 **XOMA4** **AST** **A100426292**
South **804 HEINZ AVE** **N/A**
1/8-1/4 **BERKELEY, CA 94710**
0.225 mi.
1189 ft. **Site 19 of 22 in cluster U**

Relative:
Lower

Actual:
34 ft.

AST:
Name: XOMA4
Address: 804 HEINZ AVE
City/Zip: BERKELEY,94710
Certified Unified Program Agencies: Not reported
Owner: XOMA (US) LLC
Total Gallons: Not reported
CERSID: 10003960
Facility ID: 01-020-TMP010
Business Name: XOMA4

Map ID
Direction
Distance
Elevation | Site | MAP FINDINGS | Database(s) | EDR ID Number
EPA ID Number

XOMA4 (Continued) **A100426292**

Phone:	510-204-7200
Fax:	510-295-2483
Mailing Address:	2910 Seventh St
Mailing Address City:	Berkeley
Mailing Address State:	CA
Mailing Address Zip Code:	94710
Operator Name:	XOMA Corporation
Operator Phone:	510-204-7200
Owner Phone:	510-204-7200
Owner Mail Address:	2910 Seventh Street
Owner State:	CA
Owner Zip Code:	94710
Owner Country:	United States
Property Owner Name:	Wareham Property Group
Property Owner Phone:	415-457-4964
Property Owner Mailing Address:	1120 Nye Street # 400
Property Owner City:	San Rafael
Property Owner Stat :	CA
Property Owner Zip Code:	94901
Property Owner Country:	United States
EPAID:	CAD982361107

U206 **UPSIDE FOODS, INC** **RCRA NonGen / NLR** **1026818136**
South **804 HEINZ AVENUE** **E MANIFEST** **CAC003130916**
1/8-1/4 **BERKELEY, CA 94710**
0.225 mi.
1189 ft. **Site 20 of 22 in cluster U**

Relative:
Lower

Actual:
34 ft.

RCRA Listings:

Date Form Received by Agency:	20210723
Handler Name:	Upside Foods, Inc
Handler Address:	804 Heinz Avenue
Handler City,State,Zip:	BERKELEY, CA 94710
EPA ID:	CAC003130916
Contact Name:	BRETT SALMON
Contact Address:	804 HEINZ AVENUE
Contact City,State,Zip:	BERKELEY, CA 94710
Contact Telephone:	303-518-4237
Contact Fax:	Not reported
Contact Email:	BRETT@UPSIDEFOODS.COM
Contact Title:	Not reported
EPA Region:	09
Land Type:	Not reported
Federal Waste Generator Description:	Not a generator, verified
Non-Notifier:	Not reported
Biennial Report Cycle:	Not reported
Accessibility:	Not reported
Active Site Indicator:	Not reported
State District Owner:	Not reported
State District:	Not reported
Mailing Address:	804 HEINZ AVENUE
Mailing City,State,Zip:	BERKELEY, CA 94710
Owner Name:	Upside Foods, Inc
Owner Type:	Other
Operator Name:	Brett Salmon
Operator Type:	Other
Short-Term Generator Activity:	No
Importer Activity:	No

Map ID
Direction
Distance
Elevation | Site | MAP FINDINGS | Database(s) | EDR ID Number
EPA ID Number

UPSIDE FOODS, INC (Continued) **1026818136**

Mixed Waste Generator:	No
Transporter Activity:	No
Transfer Facility Activity:	No
Recycler Activity with Storage:	No
Small Quantity On-Site Burner Exemption:	No
Smelting Melting and Refining Furnace Exemption:	No
Underground Injection Control:	No
Off-Site Waste Receipt:	No
Universal Waste Indicator:	No
Universal Waste Destination Facility:	No
Federal Universal Waste:	No
Active Site State-Reg Handler:	---
Federal Facility Indicator:	Not reported
Hazardous Secondary Material Indicator:	N
Sub-Part K Indicator:	Not reported
2018 GPRA Permit Baseline:	Not on the Baseline
2018 GPRA Renewals Baseline:	Not on the Baseline
202 GPRA Corrective Action Baseline:	No
Subject to Corrective Action Universe:	No
Non-TSDFs Where RCRA CA has Been Imposed Universe:	No
Corrective Action Priority Ranking:	No NCAPS ranking
Environmental Control Indicator:	No
Institutional Control Indicator:	No
Human Exposure Controls Indicator:	N/A
Groundwater Controls Indicator:	N/A
Significant Non-Complier Universe:	No
Unaddressed Significant Non-Complier Universe:	No
Addressed Significant Non-Complier Universe:	No
Significant Non-Complier With a Compliance Schedule Universe:	No
Financial Assurance Required:	Not reported
Handler Date of Last Change:	20210729
Recognized Trader-Importer:	No
Recognized Trader-Exporter:	No
Importer of Spent Lead Acid Batteries:	No
Exporter of Spent Lead Acid Batteries:	No
Recycler Activity Without Storage:	No
Manifest Broker:	No
Sub-Part P Indicator:	No

Handler - Owner Operator:

Owner/Operator Indicator:	Operator
Owner/Operator Name: BRETT SALMON	
Legal Status:	Other
Date Became Current:	Not reported
Date Ended Current:	Not reported
Owner/Operator Address:	804 HEINZ AVENUE
Owner/Operator City,State,Zip:	BERKELEY, CA 94710
Owner/Operator Telephone:	303-518-4237
Owner/Operator Telephone Ext:	Not reported
Owner/Operator Fax:	Not reported
Owner/Operator Email:	Not reported
Owner/Operator Indicator:	Owner
Owner/Operator Name: UPSIDE FOODS, INC	
Legal Status:	Other
Date Became Current:	Not reported

Map ID
Direction
Distance
Elevation | Site | MAP FINDINGS | Database(s) | EDR ID Number
EPA ID Number

UPSIDE FOODS, INC (Continued) **1026818136**

Date Ended Current: Not reported
Owner/Operator Address: 804 HEINZ AVENUE
Owner/Operator City,State,Zip: BERKELEY, CA 94710
Owner/Operator Telephone: 303-518-4237
Owner/Operator Telephone Ext: Not reported
Owner/Operator Fax: Not reported
Owner/Operator Email: Not reported

Historic Generators:
Receive Date: 20210723
Handler Name: UPSIDE FOODS, INC
Federal Waste Generator Description: Not a generator, verified
State District Owner: Not reported
Large Quantity Handler of Universal Waste: No
Recognized Trader Importer: No
Recognized Trader Exporter: No
Spent Lead Acid Battery Importer: No
Spent Lead Acid Battery Exporter: No
Current Record: Yes
Non Storage Recycler Activity: No
Electronic Manifest Broker: No

List of NAICS Codes and Descriptions:
NAICS Code: 54162
NAICS Description: ENVIRONMENTAL CONSULTING SERVICES

Facility Has Received Notices of Violations:
Violations: No Violations Found

Evaluation Action Summary:
Evaluations: No Evaluations Found

E MANIFEST:
Manifest Tracking Number: 021979819JJK
Last Updated Date: 20211220
Shipped Date: 20210728
Received Date: 20210820
Manifest Status: Signed
Submission Type: DataImage5Copy
Origin Type: Service
Generator EPA ID: CAC003130916
Generator Name: UPSIDE FOODS
Generator Mail Street Number: Not reported
Generator Mail Street 1: 804 HEINZ AVE
Generator Mail Street 2: Not reported
Generator Mail City: BERKELEY
Generator Mail State: CA
Generator Mail Zip: 94710
Generator Location Street Number: Not reported
Generator Location Street 1: 804 Heinz Ave
Generator Location Street 2: Not reported
Generator Location City: Berkeley
Generator Location Zip: 94710
Generator Location State: CA

Map ID
Direction
Distance
Elevation | Site | MAP FINDINGS | Database(s) | EDR ID Number
EPA ID Number

UPSIDE FOODS, INC (Continued) **1026818136**

Generator Contact Company Name:	Not reported
Designated Facility EPA ID:	CAD982444481
Designated Facility Name:	HAZMAT TSDF INC, FORMER FILTER RECYCLING SERVICES INC
Designated Facility Mail Street Number:	180
Designated Facility Mail Street 1:	Not reported
Designated Facility Mail Street 2:	WEST MONTE AVENUE
Designated Facility Mail City:	RIALTO
Designated Facility Mail Zip:	92316
Designated Facility Mail State:	CA
Designated Facility Location Street Number:	180
Designated Facility Location Street 1:	WEST MONTE AVENUE
Designated Facility Location Street 2:	Not reported
Designated Facility Location City:	RIALTO
Designated Facility Location Zip:	92316
Designated Facility Location State:	CA
Designated Facility Contact Company Name:	Not reported
Manifest Residue Indicator:	N
Rejection Indicator:	Y

Manifest Tracking Number:	021979820JJK
Last Updated Date:	20220630
Shipped Date:	20210728
Received Date:	20210907
Manifest Status:	Signed
Submission Type:	DataImage5Copy
Origin Type:	Web
Generator EPA ID:	CAC003130916
Generator Name:	UPSIDE FOODS, INC
Generator Mail Street Number:	Not reported
Generator Mail Street 1:	804 HEINZ AVENUE
Generator Mail Street 2:	Not reported
Generator Mail City:	BERKELEY
Generator Mail State:	CA
Generator Mail Zip:	94710
Generator Location Street Number:	Not reported
Generator Location Street 1:	804 HEINZ AVENUE
Generator Location Street 2:	Not reported
Generator Location City:	BERKELEY
Generator Location Zip:	94710
Generator Location State:	CA
Generator Contact Company Name:	Not reported
Designated Facility EPA ID:	MOD981123391
Designated Facility Name:	HAZMAT INC
Designated Facility Mail Street Number:	Not reported
Designated Facility Mail Street 1:	Not reported
Designated Facility Mail Street 2:	6300 STADIUM DR
Designated Facility Mail City:	KANSAS CITY
Designated Facility Mail Zip:	64129-1737
Designated Facility Mail State:	MO
Designated Facility Location Street Number:	Not reported
Designated Facility Location Street 1:	6300 STADIUM DR
Designated Facility Location Street 2:	Not reported
Designated Facility Location City:	KANSAS CITY
Designated Facility Location Zip:	64129-1737
Designated Facility Location State:	MO
Designated Facility Contact Company Name:	Not reported
Manifest Residue Indicator:	N

Map ID
Direction
Distance
Elevation | Site | MAP FINDINGS | Database(s) | EDR ID Number
EPA ID Number

UPSIDE FOODS, INC (Continued) **1026818136**

Rejection Indicator: N

Manifest Tracking Number: 022828539JJK
Last Updated Date: 20220623
Shipped Date: 20211018
Received Date: 20211020
Manifest Status: Signed
Submission Type: DataImage5Copy
Origin Type: Web
Generator EPA ID: CAC003130916
Generator Name: UPSIDE FOODS, INC
Generator Mail Street Number: Not reported
Generator Mail Street 1: 804 HEINZ AVENUE
Generator Mail Street 2: Not reported
Generator Mail City: BERKELEY
Generator Mail State: CA
Generator Mail Zip: 94710
Generator Location Street Number: Not reported
Generator Location Street 1: 804 HEINZ AVENUE
Generator Location Street 2: Not reported
Generator Location City: BERKELEY
Generator Location Zip: 94710
Generator Location State: CA
Generator Contact Company Name: Not reported
Designated Facility EPA ID: MOD981123391
Designated Facility Name: HAZMAT INC
Designated Facility Mail Street Number: Not reported
Designated Facility Mail Street 1: Not reported
Designated Facility Mail Street 2: 6300 STADIUM DR
Designated Facility Mail City: KANSAS CITY
Designated Facility Mail Zip: 64129-1737
Designated Facility Mail State: MO
Designated Facility Location Street Number: Not reported
Designated Facility Location Street 1: 6300 STADIUM DR
Designated Facility Location Street 2: Not reported
Designated Facility Location City: KANSAS CITY
Designated Facility Location Zip: 64129-1737
Designated Facility Location State: MO
Designated Facility Contact Company Name: Not reported
Manifest Residue Indicator: N
Rejection Indicator: N

Federal Waste:
Manifest Tracking Number: 022828539JJK
Waste Line Number: 1
Federal Waste Code: D001
Federal Waste: IGNITABLE WASTE

Manifest Tracking Number: 022828539JJK
Waste Line Number: 1
Federal Waste Code: F003
Federal Waste: THE FOLLOWING SPENT NONHALOGENATED SOLVENTS: XYLENE, ACETONE, ETHYL ACETATE, ETHYL BENZENE, ETHYL ETHER, METHYL ISOBUTYL KETONE, N-BUTYL ALCOHOL, CYCLOHEXANONE, AND METHANOL; ALL SPENT SOLVENT MIXTURES/BLENDS CONTAINING, BEFORE USE, ONLY THE ABOVE SPENT NONHALOGENATED SOLVENTS; AND ALL SPENT SOLVENT MIXTURES/BLENDS CONTAINING, BEFORE USE, ONE OR MORE OF THE ABOVE NONHALOGENATED

Map ID
Direction
Distance
Elevation | Site | MAP FINDINGS | Database(s) | EDR ID Number EPA ID Number

UPSIDE FOODS, INC (Continued) **1026818136**

SOLVENTS, AND A TOTAL OF TEN PERCENT OR MORE (BY VOLUME) OF ONE OR MORE OF THOSE SOLVENTS LISTED IN F001, F002, F004, AND F005; AND STILL BOTTOMS FROM THE RECOVERY OF THESE SPENT SOLVENTS AND SPENT SOLVENT MIXTURES.

State Waste:

Manifest Tracking Number:	022828539JJK
Waste Line Number:	1
State Waste Code Owner:	CA
State Waste Code:	551
State Waste:	Laboratory waste chemicals

Transporter:

Manifest Tracking Number:	022828539JJK
Transporter Line Number:	1
Transporter EPA ID:	CAR000172460
Transporter Name:	Environmental Logistics Inc

Waste Line:

Manifest Tracking Number:	022828539JJK
Waste Line Number:	1
U.S. DOT Hazardous Indicator:	Y
U.S. DOT ID Number:	UN1993
U.S. DOT Description:	Un1993, Waste Flammable Liquid, N.O.S. (Isopropanol, Alcohol, Methanol), 3, Ii
Non-Hazardous Waste Description:	Not reported
Number of Containers:	1
Container Type Code:	DF
Container Type Description:	Fiberboard or plastic drums, barrels, kegs
Waste Quantity:	5
Quantity Unit of Measure Code:	G
Quantity Unit of Measure Description:	Gallons
Waste Quantity, in Tons:	0.020850709
Acute Waste Quantity, in Tons:	0
Non-Acute Waste Quantity, in Tons:	0.020850709
Waste Quantity, in Kilograms:	18.912218
Acute Waste Quantity, in Kilograms:	0
Non-Acute Waste Quantity, in Kilorgrams:	18.912218
Management Method Code:	H141
Management Method Description:	STORAGE, BULKING AND/OR TRANSFER OFF SITE
Waste Residue Indicator:	N
Quantity Discrepancy Indicator:	N
Waste Type Discrepancy Indicator:	N
Waste Density:	Not reported
Waste Density Unit of Measure Code:	Not reported
Waste Density Unit of Measure Description:	Not reported
Form Code:	Not reported
Form Code Description:	Not reported
Source Code:	Not reported
Source Code Description:	Not reported
Waste Minimization Code:	Not reported
Waste Minimization Code Description:	Not reported
Consent Number:	Not reported
EPA Waste Indicator:	Y

MAP FINDINGS

Map ID / Direction / Distance / Elevation	Site	Database(s)	EDR ID Number / EPA ID Number
U207	**TRANS-BAY EXPRESS INC**	**RCRA NonGen / NLR**	**1000319667**
South	**810 HEINZ ST**	**FINDS**	**CAD020004412**
1/8-1/4	**BERKELEY, CA 94710**	**ECHO**	
0.225 mi.			
1189 ft.	**Site 21 of 22 in cluster U**		

Relative:
Lower

Actual:
34 ft.

RCRA Listings:

Date Form Received by Agency:	19811103
Handler Name:	Trans-Bay Express Inc
Handler Address:	810 Heinz St
Handler City,State,Zip:	BERKELEY, CA 94710
EPA ID:	CAD020004412
Contact Name:	ENVIRONMENTAL MANAGER
Contact Address:	810 HEINZ ST
Contact City,State,Zip:	BERKELEY, CA 94710
Contact Telephone:	415-843-4400
Contact Fax:	Not reported
Contact Email:	Not reported
Contact Title:	Not reported
EPA Region:	09
Land Type:	Other
Federal Waste Generator Description:	Not a generator, verified
Non-Notifier:	Not reported
Biennial Report Cycle:	Not reported
Accessibility:	Not reported
Active Site Indicator:	Handler Activities
State District Owner:	Ca
State District:	2
Mailing Address:	PO BOX 34296
Mailing City,State,Zip:	SAN FRANCISCO, CA 94134
Owner Name:	Not Required
Owner Type:	Private
Operator Name:	Not Required
Operator Type:	Private
Short-Term Generator Activity:	No
Importer Activity:	No
Mixed Waste Generator:	No
Transporter Activity:	Yes
Transfer Facility Activity:	No
Recycler Activity with Storage:	No
Small Quantity On-Site Burner Exemption:	No
Smelting Melting and Refining Furnace Exemption:	No
Underground Injection Control:	No
Off-Site Waste Receipt:	No
Universal Waste Indicator:	No
Universal Waste Destination Facility:	No
Federal Universal Waste:	No
Active Site State-Reg Handler:	---
Federal Facility Indicator:	Not reported
Hazardous Secondary Material Indicator:	N
Sub-Part K Indicator:	Not reported
2018 GPRA Permit Baseline:	Not on the Baseline
2018 GPRA Renewals Baseline:	Not on the Baseline
202 GPRA Corrective Action Baseline:	No
Subject to Corrective Action Universe:	No
Non-TSDFs Where RCRA CA has Been Imposed Universe:	No
Corrective Action Priority Ranking:	No NCAPS ranking
Environmental Control Indicator:	No
Institutional Control Indicator:	No

Map ID
Direction
Distance
Elevation | Site | MAP FINDINGS | Database(s) | EDR ID Number
EPA ID Number

TRANS-BAY EXPRESS INC (Continued) **1000319667**

Human Exposure Controls Indicator:	N/A
Groundwater Controls Indicator:	N/A
Significant Non-Complier Universe:	No
Unaddressed Significant Non-Complier Universe:	No
Addressed Significant Non-Complier Universe:	No
Significant Non-Complier With a Compliance Schedule Universe:	No
Financial Assurance Required:	Not reported
Handler Date of Last Change:	20020627
Recognized Trader-Importer:	No
Recognized Trader-Exporter:	No
Importer of Spent Lead Acid Batteries:	No
Exporter of Spent Lead Acid Batteries:	No
Recycler Activity Without Storage:	No
Manifest Broker:	No
Sub-Part P Indicator:	No

Handler - Owner Operator:

Owner/Operator Indicator:	Operator
Owner/Operator Name: NOT REQUIRED	
Legal Status:	Private
Date Became Current:	Not reported
Date Ended Current:	Not reported
Owner/Operator Address:	NOT REQUIRED
Owner/Operator City,State,Zip:	NOT REQUIRED, ME 99999
Owner/Operator Telephone:	415-555-1212
Owner/Operator Telephone Ext:	Not reported
Owner/Operator Fax:	Not reported
Owner/Operator Email:	Not reported

Owner/Operator Indicator:	Owner
Owner/Operator Name: NOT REQUIRED	
Legal Status:	Private
Date Became Current:	Not reported
Date Ended Current:	Not reported
Owner/Operator Address:	NOT REQUIRED
Owner/Operator City,State,Zip:	NOT REQUIRED, ME 99999
Owner/Operator Telephone:	415-555-1212
Owner/Operator Telephone Ext:	Not reported
Owner/Operator Fax:	Not reported
Owner/Operator Email:	Not reported

Historic Generators:

Receive Date:	19811103
Handler Name: TRANS-BAY EXPRESS INC	
Federal Waste Generator Description:	Not a generator, verified
State District Owner:	Ca
Large Quantity Handler of Universal Waste:	No
Recognized Trader Importer:	No
Recognized Trader Exporter:	No
Spent Lead Acid Battery Importer:	No
Spent Lead Acid Battery Exporter:	No
Current Record:	Yes
Non Storage Recycler Activity:	Not reported
Electronic Manifest Broker:	Not reported

Map ID
Direction
Distance
Elevation | Site | MAP FINDINGS | Database(s) | EDR ID Number
EPA ID Number

TRANS-BAY EXPRESS INC (Continued) **1000319667**

List of NAICS Codes and Descriptions:
NAICS Codes: No NAICS Codes Found

Facility Has Received Notices of Violations:
Violations: No Violations Found

Evaluation Action Summary:
Evaluations: No Evaluations Found

FINDS:
Registry ID: 110002638566

Click Here for FRS Facility Detail Report:

Environmental Interest/Information System:
The Resource Conservation and Recovery Act Information System (RCRAInfo) is EPA's comprehensive information system in support of the Resource Conservation and Recovery Act (RCRA) of 1976 and the Hazardous and Solid Waste Amendments (HSWA) of 1984. It tracks many types of information about generators, transporters, treaters, storers, and disposers of hazardous waste.

Click this hyperlink while viewing on your computer to access additional FINDS: detail in the EDR Site Report.

ECHO:

Envid:	1000319667
Registry ID:	110002638566
DFR URL:	http://echo.epa.gov/detailed-facility-report?fid=110002638566
Name:	TRANS-BAY EXPRESS INC
Address:	810 HEINZ ST
City,State,Zip:	BERKELEY, CA 94710

AA208 **NATIONAL STARCH & CHEMICAL COM** **PFAS ECHO** **1027391756**
SW **N/A**
1/8-1/4 **BERKELEY, CA**
0.227 mi.
1201 ft. **Site 1 of 5 in cluster AA**

Relative:
Lower

Actual:
26 ft.

PFAS ECHO:

Name:	NATIONAL STARCH & CHEMICAL COM
Address:	Not reported
City,State,Zip:	BERKELEY, CA
Latitude:	37.85466
Longitude:	-122.29565
Count:	1
County:	ALAMEDA
Status:	Active
Region:	09
Industry:	Plastics and Resins
ECHO Facility Report:	https://echo.epa.gov/detailed-facility-report?fid=110000483824
Facility Percent Minority:	51.814
Facility Derived Tribes:	Lytton Rancheria of California - 7 mile(s)
Facility Population:	10153.49
EPA Programs:	RCRA
Federal Facility:	No

Map ID
Direction
Distance
Elevation | Site | MAP FINDINGS | Database(s) | EDR ID Number
EPA ID Number

NATIONAL STARCH & CHEMICAL COM (Continued) **1027391756**

Federal Agency:	-
Facility FIPS Code:	06001
Facility Indian Country Flag:	N
Facility Collection Method:	ADDRESS MATCHING-HOUSE NUMBER
Facility Derived HUC:	18050002
Facility Derived WBD:	180500020904
Facility Derived CD113:	13
Facility Derived CB2010:	060014220001050
Facility Major Flag:	-
Facility Active Flag:	Y
Facility Inspection Count:	0
Facility Date Last Inspection:	-
Facility Days Last Inspection:	-
Facility Informal Count:	0
Facility Date Last Informal Action:	-
Facility Formal Action Count:	0
Facility Date Last Formal Action:	-
Facility Total Penalties:	0
Facility Penalty Count:	-
Facility Date Last Penalty:	-
Facility Last Penalty AMT:	-
Facility QTRS With NC:	0
Facility Programs With SNC:	0
Facility Compliance Status:	No Violation Identified
Facility SNC Flag:	N
AIR Flag:	N
NPDES Flag:	N
SDWIS Flag:	N
RCRA Flag:	Y
TRI Flag:	N
GHG Flag:	N
AIR IDS:	-
CAA Permit Types:	-
CAA NAICS:	-
CAA SICS:	-
NPDES IDS:	-
CWA Permit Types:	-
CWA NAICS:	-
CWA SICS:	-
RCRA IDS:	CAD058777251
RCRA Permit Types:	SQG
RCRA NAICS:	325211 32552
SDWA IDS:	-
SDWA System Types:	-
SDWA Compliance Status:	-
SDWA SNC Flag:	N
TRI IDS:	94710NTNLS742GR
TRI Releases Transfers:	-
TRI On Site Releases:	-
TRI Off Site Transfers:	-
TRI Reporter:	-
Facility IMP Water Flag:	-
EJSCREEN Flag US:	N
EJSCREEN Report:	https://ejscreen.epa.gov/mapper/mobile/EJSCREEN_mobile.aspx?geometry=%7B%22x%22:-122.29565,%22y%22:37.85466,%22spatialReference%22:%7B%22wkid%22:4326%7D%7D&unit=9035&areatype=&areaid=&basemap=streets&distance=1

MAP FINDINGS

Map ID / Direction / Distance / Elevation	Site	Database(s)	EDR ID Number / EPA ID Number
W209	**MILES LABS CUTTER**	**CPS-SLIC**	**S106163134**
WNW	**UNKNOWN 4TH ST & PARKER ST**		**N/A**
1/8-1/4	**BERKELEY, CA 94710**		
0.228 mi.			
1202 ft.	**Site 2 of 3 in cluster W**		

Relative: **Lower**

Actual: **28 ft.**

SLIC REG 2:

Region:	2
Facility ID:	01S0045
Facility Status:	Preliminary site assessment underway
Date Closed:	Not reported
Local Case #:	Not reported
How Discovered:	Tank Closure
Leak Cause:	UNK
Leak Source:	UNK
Date Confirmed:	Not reported
Date Prelim Site Assmnt Workplan Submitted:	Not reported
Date Preliminary Site Assessment Began:	2/15/1985
Date Pollution Characterization Began:	Not reported
Date Remediation Plan Submitted:	Not reported
Date Remedial Action Underway:	Not reported
Date Post Remedial Action Monitoring Began:	Not reported

Map ID / Direction / Distance / Elevation	Site	Database(s)	EDR ID Number / EPA ID Number
AA210	**742 GRAYSON STREET PROPERTY**	**CPS-SLIC**	**S127795947**
SW	**742 GRAYSON STREET**	**HAULERS**	**N/A**
1/8-1/4	**BERKELEY, CA 94710**		
0.230 mi.			
1217 ft.	**Site 2 of 5 in cluster AA**		

Relative: **Lower**

Actual: **27 ft.**

CPS-SLIC:

Name:	742 GRAYSON STREET PROPERTY
Address:	742 GRAYSON STREET
City,State,Zip:	BERKELEY, CA 94710
Region:	STATE
Facility Status:	**Open - Site Assessment**
Status Date:	10/27/2021
Global Id:	T10000017464
Lead Agency:	SAN FRANCISCO BAY RWQCB (REGION 2)
Lead Agency Case Number:	Not reported
Latitude:	37.85444
Longitude:	-122.29555
Case Type:	Cleanup Program Site
Case Worker:	RL
Local Agency:	Not reported
RB Case Number:	01S0840
File Location:	All Files are on GeoTracker or in the Local Agency Database
Potential Media Affected:	Other Groundwater (uses other than drinking water), Soil, Soil Vapor
Potential Contaminants of Concern:	Dichloroethene (DCE), Tetrachloroethylene (PCE), Trichloroethylene (TCE), Vinyl chloride, Total Petroleum Hydrocarbons (TPH)
EPA Region:	9
Coordinate Source:	Not reported
Cuf Case:	NO
Quantity Released Gallons:	Not reported
Begin Date:	10/27/2021
Leak Reported Date:	Not reported
How Discovered:	Not reported
How Discovered Description:	Not reported
Discharge Source:	Not reported
Discharge Cause:	Not reported
Stop Method:	Not reported

Map ID
Direction
Distance
Elevation | Site | MAP FINDINGS | Database(s) | EDR ID Number
EPA ID Number

742 GRAYSON STREET PROPERTY (Continued) **S127795947**

Stop Description:	Not reported
No Further Action Date:	Not reported
CA Water Watershed Name:	Bay Bridges - Berkeley (203.30)
Dwr Groundwater Subbasin Name:	Santa Clara Valley - East Bay Plain (2-009.04)
Disadvantaged Community:	Not reported
CA Enviroscreen 3 Score:	76-80%
CA Enviroscreen 4 Score:	65-70%
Military DOD Site:	No
Facility Project Subtype:	Not reported
RWQCB Region:	SAN FRANCISCO BAY RWQCB (REGION 2)
Site History:	The National Starch & Chem site was divided into two Areas of Concern (AOCs) for purposes of remedial investigation and planning. These AOCs are defined as follows: 742 Grayson Street property is referred to as AOC 1; and the 800 Grayson Street property, including the rail spur running along the southern side of 742 Grayson Street is referred to as AOC 2. Henkel maintains ownership and operation of AOC 2. RedCo has purchased AOC 1 and intends to redevelop the property. In order to better track risk management/remediation activities on AOC 1 during and post development, a new and separate GeoTracker site has been created (Global ID T10000017464). Historical data and information can be found at the National Starch & Chem GeoTracker site (Global ID SLT2O03440).

Click here to access the California GeoTracker records for this facility:

HAULERS:

Name:	HENKEL CORPORATION
Address:	742 GRAYSON ST
City,State,Zip:	BERKELEY, CA
Facility ID:	1746285
Facility Phone:	(510) 418-0996
Business Email Address:	Not reported
Contact Person:	Larry
Mailing Address:	742 Grayson St
Mailing City:	Berkeley
Mailing State:	CA
Mailing Zip:	94710
Mailing County:	Not reported
Mailing Phone:	Not reported
Current Status:	Active
Current Hauler Status:	Not reported
Accepting Tires From Public:	Not reported
Regulatory Status Last Changed:	2013-04-22 09:19:45
Business Types:	Not reported

AA211 **NATIONAL STARCH & CHEMICAL COM** **RCRA-SQG** **1000260552**
SW **742 GRAYSON ST.** **CPS-SLIC** **CAD058777251**
1/8-1/4 **BERKELEY, CA 94710** **FINDS**
0.230 mi. **ECHO**
1217 ft. **Site 3 of 5 in cluster AA** **NPDES**
WDS
Relative: **CIWQS**
Lower **CERS**

Actual:
27 ft.

RCRA Listings:

Date Form Received by Agency:	19960901
Handler Name:	National Starch & Chem Corp

Map ID
Direction
Distance
Elevation | Site | MAP FINDINGS | Database(s) | EDR ID Number
EPA ID Number

NATIONAL STARCH & CHEMICAL COM (Continued) **1000260552**

Handler Address:	742 Grayson Street
Handler City,State,Zip:	BERKELEY, CA 94710
EPA ID:	CAD058777251
Contact Name:	Not reported
Contact Address:	Not reported
Contact City,State,Zip:	Not reported
Contact Telephone:	Not reported
Contact Fax:	Not reported
Contact Email:	Not reported
Contact Title:	Not reported
EPA Region:	09
Land Type:	Not reported
Federal Waste Generator Description:	Small Quantity Generator
Non-Notifier:	Not reported
Biennial Report Cycle:	Not reported
Accessibility:	Not reported
Active Site Indicator:	Handler Activities
State District Owner:	Ca
State District:	2
Mailing Address:	742 GRAYSON STREET
Mailing City,State,Zip:	BERKELEY, CA 94710
Owner Name:	Not reported
Owner Type:	Not reported
Operator Name:	National Starch And Chemical Corporation
Operator Type:	Private
Short-Term Generator Activity:	No
Importer Activity:	No
Mixed Waste Generator:	No
Transporter Activity:	No
Transfer Facility Activity:	No
Recycler Activity with Storage:	No
Small Quantity On-Site Burner Exemption:	No
Smelting Melting and Refining Furnace Exemption:	No
Underground Injection Control:	No
Off-Site Waste Receipt:	No
Universal Waste Indicator:	No
Universal Waste Destination Facility:	No
Federal Universal Waste:	No
Active Site State-Reg Handler:	---
Federal Facility Indicator:	Not reported
Hazardous Secondary Material Indicator:	N
Sub-Part K Indicator:	Not reported
2018 GPRA Permit Baseline:	Not on the Baseline
2018 GPRA Renewals Baseline:	Not on the Baseline
202 GPRA Corrective Action Baseline:	No
Subject to Corrective Action Universe:	No
Non-TSDFs Where RCRA CA has Been Imposed Universe:	No
Corrective Action Priority Ranking:	No NCAPS ranking
Environmental Control Indicator:	No
Institutional Control Indicator:	No
Human Exposure Controls Indicator:	N/A
Groundwater Controls Indicator:	N/A
Significant Non-Complier Universe:	No
Unaddressed Significant Non-Complier Universe:	No
Addressed Significant Non-Complier Universe:	No
Significant Non-Complier With a Compliance Schedule Universe:	No
Financial Assurance Required:	Not reported

Map ID
Direction
Distance
Elevation | Site | MAP FINDINGS | Database(s) | EDR ID Number
EPA ID Number

NATIONAL STARCH & CHEMICAL COM (Continued) **1000260552**

Handler Date of Last Change:	20020627
Recognized Trader-Importer:	No
Recognized Trader-Exporter:	No
Importer of Spent Lead Acid Batteries:	No
Exporter of Spent Lead Acid Batteries:	No
Recycler Activity Without Storage:	No
Manifest Broker:	No
Sub-Part P Indicator:	No

Handler - Owner Operator:

Owner/Operator Indicator:	Operator
Owner/Operator Name:	NATIONAL STARCH AND CHEMICAL CORPORATION
Legal Status:	Private
Date Became Current:	Not reported
Date Ended Current:	Not reported
Owner/Operator Address:	742 GRAYSON STREET
Owner/Operator City,State,Zip:	CITY NOT REPORTED, CA 99999
Owner/Operator Telephone:	415-841-4530
Owner/Operator Telephone Ext:	Not reported
Owner/Operator Fax:	Not reported
Owner/Operator Email:	Not reported

Owner/Operator Indicator:	Owner
Owner/Operator Name:	NATIONAL STARCH AND CHEMICAL CORPORATION
Legal Status:	Private
Date Became Current:	Not reported
Date Ended Current:	Not reported
Owner/Operator Address:	742 GRAYSON STREET
Owner/Operator City,State,Zip:	BERKELEY, CA 94710
Owner/Operator Telephone:	415-841-4530
Owner/Operator Telephone Ext:	Not reported
Owner/Operator Fax:	Not reported
Owner/Operator Email:	Not reported

Historic Generators:

Receive Date:	19960901
Handler Name:	NATIONAL STARCH & CHEM CORP
Federal Waste Generator Description:	Small Quantity Generator
State District Owner:	Ca
Large Quantity Handler of Universal Waste:	No
Recognized Trader Importer:	No
Recognized Trader Exporter:	No
Spent Lead Acid Battery Importer:	No
Spent Lead Acid Battery Exporter:	No
Current Record:	Yes
Non Storage Recycler Activity:	Not reported
Electronic Manifest Broker:	Not reported

Receive Date:	19800818
Handler Name:	NATIONAL STARCH & CHEM CORP
Federal Waste Generator Description:	Large Quantity Generator
State District Owner:	Ca
Large Quantity Handler of Universal Waste:	No
Recognized Trader Importer:	No
Recognized Trader Exporter:	No

Map ID
Direction
Distance
Elevation Site

MAP FINDINGS

Database(s) EDR ID Number EPA ID Number

NATIONAL STARCH & CHEMICAL COM (Continued) **1000260552**

Spent Lead Acid Battery Importer: No
Spent Lead Acid Battery Exporter: No
Current Record: No
Non Storage Recycler Activity: Not reported
Electronic Manifest Broker: Not reported

Receive Date: 19910815
Handler Name: NATIONAL STARCH & CHEMICAL
Federal Waste Generator Description: Large Quantity Generator
State District Owner: Not reported
Large Quantity Handler of Universal Waste: No
Recognized Trader Importer: No
Recognized Trader Exporter: No
Spent Lead Acid Battery Importer: No
Spent Lead Acid Battery Exporter: No
Current Record: No
Non Storage Recycler Activity: Not reported
Electronic Manifest Broker: Not reported

Receive Date: 19920220
Handler Name: NATIONAL STARCH & CHEMICAL CO
Federal Waste Generator Description: Large Quantity Generator
State District Owner: Not reported
Large Quantity Handler of Universal Waste: No
Recognized Trader Importer: No
Recognized Trader Exporter: No
Spent Lead Acid Battery Importer: No
Spent Lead Acid Battery Exporter: No
Current Record: No
Non Storage Recycler Activity: Not reported
Electronic Manifest Broker: Not reported

List of NAICS Codes and Descriptions:
NAICS Code: 325211
NAICS Description: PLASTICS MATERIAL AND RESIN MANUFACTURING

NAICS Code: 32552
NAICS Description: ADHESIVE MANUFACTURING

Facility Has Received Notices of Violations:
Violations: No Violations Found

Evaluation Action Summary:
Evaluations: No Evaluations Found

SLIC REG 2:
Region: 2
Facility ID: SLT2O03440
Facility Status: Leak being confirmed
Date Closed: Not reported
Local Case #: Not reported
How Discovered: Not reported
Leak Cause: Not reported
Leak Source: Not reported

Map ID
Direction
Distance
Elevation Site

MAP FINDINGS

Database(s) EDR ID Number EPA ID Number

NATIONAL STARCH & CHEMICAL COM (Continued) **1000260552**

Date Confirmed: Not reported
Date Prelim Site Assmnt Workplan Submitted: Not reported
Date Preliminary Site Assessment Began: Not reported
Date Pollution Characterization Began: Not reported
Date Remediation Plan Submitted: Not reported
Date Remedial Action Underway: Not reported
Date Post Remedial Action Monitoring Began: Not reported

FINDS:
Registry ID: 110000483824

Click Here for FRS Facility Detail Report:

Environmental Interest/Information System:
THE EMISSION INVENTORY SYSTEM (EIS) MAINTAINS AN INVENTORY OF LARGE STATIONARY SOURCES AND VOLUNTARILY-REPORTED SMALLER SOURCES OF AIR POINT POLLUTANT EMITTERS. IT CONTAINS INFORMATION ABOUT FACILITY SITES AND THEIR PHYSICAL LOCATION, EMISSIONS UNITS, EMISSIONS PROCESSES, RELEASE POINTS, CONTROL APPROACHES, AND REGULATIONS. FACILITY INVENTORY DATA ARE KEPT SEPARATE FROM THE EMISSIONS DATA AND HAVE STABLE IDENTIFIERS TO IMPROVE CONTINUITY FROM YEAR TO YEAR AND TO HELP IDENTIFY DUPLICATE OR MISSING FACILITIES
The Toxic Release Inventory System (TRIS) is a publicly available EPA database reported annually by certain covered industry groups, as well as federal facilities. It contains information about more than 650 toxic chemicals that are being used, manufactured, treated, transported, or released into the environment, and includes information about waste management and pollution prevention activities.
The California Environmental Protection Agency (CalEPA) has recently implemented a new data warehouse system (nSite). This data warehouse combines and merges facility and site information from five different systems managed within CalEPA. The five systems are: California Environmental Reporting System (CERS),EnviroStor, GeoTracker, California Integrated Water Quality System (CIWQS), andToxic Release Inventory (TRI).
The Resource Conservation and Recovery Act Information System (RCRAInfo) is EPA's comprehensive information system in support of the Resource Conservation and Recovery Act (RCRA) of 1976 and the Hazardous and Solid Waste Amendments (HSWA) of 1984. It tracks many types of information about generators, transporters, treaters, storers, and disposers of hazardous waste.

Click this hyperlink while viewing on your computer to access additional FINDS: detail in the EDR Site Report.

ECHO:
Envid: 1000260552
Registry ID: 110000483824
DFR URL: http://echo.epa.gov/detailed-facility-report?fid=110000483824
Name: NATIONAL STARCH & CHEMICAL COM
Address: 742 GRAYSON ST.
City,State,Zip: BERKELEY, CA 94710

NPDES:
Name: HENKEL US OPERATIONS CORPORATION
Address: 742 GRAYSON ST

Map ID
Direction
Distance
Elevation | Site | MAP FINDINGS | Database(s) | EDR ID Number
EPA ID Number

NATIONAL STARCH & CHEMICAL COM (Continued) **1000260552**

City,State,Zip:	BERKELEY, CA 94710
Facility Status:	Active
NPDES Number:	CAS000001
Region:	2
Agency Number:	0
Regulatory Measure ID:	362425
Place ID:	Not reported
Order Number:	97-03-DWQ
WDID:	2 01I022348
Regulatory Measure Type:	Enrollee
Program Type:	Industrial
Adoption Date Of Regulatory Measure:	Not reported
Effective Date Of Regulatory Measure:	10/06/2009
Termination Date Of Regulatory Measure:	Not reported
Expiration Date Of Regulatory Measure:	Not reported
Discharge Address:	800 Grayson Street
Discharge Name:	Henkel US Operations Corporation
Discharge City:	Berkeley
Discharge State:	California
Discharge Zip:	94710
Status:	Not reported
Status Date:	Not reported
Operator Name:	Not reported
Operator Address:	Not reported
Operator City:	Not reported
Operator State:	Not reported
Operator Zip:	Not reported

NPDES as of 03/2018:

NPDES Number:	CAS000001
Status:	Active
Agency Number:	0
Region:	2
Regulatory Measure ID:	362425
Order Number:	97-03-DWQ
Regulatory Measure Type:	Enrollee
Place ID:	Not reported
WDID:	2 01I022348
Program Type:	Industrial
Adoption Date Of Regulatory Measure:	Not reported
Effective Date Of Regulatory Measure:	10/06/2009
Expiration Date Of Regulatory Measure:	Not reported
Termination Date Of Regulatory Measure:	Not reported
Discharge Name:	Henkel Corp
Discharge Address:	742 Grayson St
Discharge City:	Berkeley
Discharge State:	California
Discharge Zip:	94710
Received Date:	Not reported
Processed Date:	Not reported
Status:	Not reported
Status Date:	Not reported
Place Size:	Not reported
Place Size Unit:	Not reported
Contact:	Not reported
Contact Title:	Not reported
Contact Phone:	Not reported
Contact Phone Ext:	Not reported

Map ID
Direction
Distance
Elevation | Site | MAP FINDINGS | Database(s) | EDR ID Number
EPA ID Number

NATIONAL STARCH & CHEMICAL COM (Continued) **1000260552**

Contact Email:	Not reported
Operator Name:	Not reported
Operator Address:	Not reported
Operator City:	Not reported
Operator State:	Not reported
Operator Zip:	Not reported
Operator Contact:	Not reported
Operator Contact Title:	Not reported
Operator Contact Phone:	Not reported
Operator Contact Phone Ext:	Not reported
Operator Contact Email:	Not reported
Operator Type:	Not reported
Developer:	Not reported
Developer Address:	Not reported
Developer City:	Not reported
Developer State:	Not reported
Developer Zip:	Not reported
Developer Contact:	Not reported
Developer Contact Title:	Not reported
Constype Linear Utility Ind:	Not reported
Emergency Phone:	Not reported
Emergency Phone Ext:	Not reported
Constype Above Ground Ind:	Not reported
Constype Below Ground Ind:	Not reported
Constype Cable Line Ind:	Not reported
Constype Comm Line Ind:	Not reported
Constype Commertial Ind:	Not reported
Constype Electrical Line Ind:	Not reported
Constype Gas Line Ind:	Not reported
Constype Industrial Ind:	Not reported
Constype Other Description:	Not reported
Constype Other Ind:	Not reported
Constype Recons Ind:	Not reported
Constype Residential Ind:	Not reported
Constype Transport Ind:	Not reported
Constype Utility Description:	Not reported
Constype Utility Ind:	Not reported
Constype Water Sewer Ind:	Not reported
Dir Discharge Uswater Ind:	Not reported
Receiving Water Name:	Not reported
Certifier:	Not reported
Certifier Title:	Not reported
Certification Date:	Not reported
Primary Sic:	Not reported
Secondary Sic:	Not reported
Tertiary Sic:	Not reported
NPDES Number:	Not reported
Status:	Not reported
Agency Number:	Not reported
Region:	2
Regulatory Measure ID:	362425
Order Number:	Not reported
Regulatory Measure Type:	Industrial
Place ID:	Not reported
WDID:	2 01I022348
Program Type:	Not reported

Map ID
Direction
Distance
Elevation | Site | MAP FINDINGS | Database(s) | EDR ID Number
EPA ID Number

NATIONAL STARCH & CHEMICAL COM (Continued) **1000260552**

Adoption Date Of Regulatory Measure:	Not reported
Effective Date Of Regulatory Measure:	Not reported
Expiration Date Of Regulatory Measure:	Not reported
Termination Date Of Regulatory Measure:	Not reported
Discharge Name:	Not reported
Discharge Address:	Not reported
Discharge City:	Not reported
Discharge State:	Not reported
Discharge Zip:	Not reported
Received Date:	10/05/2009
Processed Date:	10/06/2009
Status:	Active
Status Date:	10/06/2009
Place Size:	270000
Place Size Unit:	SqFt
Contact:	Oliver Samardzic
Contact Title:	Not reported
Contact Phone:	510-548-0424
Contact Phone Ext:	Not reported
Contact Email:	oliver.samardzic@henkel.com
Operator Name:	Henkel Corp
Operator Address:	742 Grayson St
Operator City:	Berkeley
Operator State:	California
Operator Zip:	94710
Operator Contact:	Oliver Samardzic
Operator Contact Title:	Not reported
Operator Contact Phone:	510-548-0424
Operator Contact Phone Ext:	Not reported
Operator Contact Email:	oliver.samardzic@henkel.com
Operator Type:	Private Business
Developer:	Not reported
Developer Address:	Not reported
Developer City:	Not reported
Developer State:	Arizona
Developer Zip:	Not reported
Developer Contact:	Not reported
Developer Contact Title:	Not reported
Constype Linear Utility Ind:	Not reported
Emergency Phone:	Not reported
Emergency Phone Ext:	Not reported
Constype Above Ground Ind:	Not reported
Constype Below Ground Ind:	Not reported
Constype Cable Line Ind:	Not reported
Constype Comm Line Ind:	Not reported
Constype Commertial Ind:	Not reported
Constype Electrical Line Ind:	Not reported
Constype Gas Line Ind:	Not reported
Constype Industrial Ind:	Not reported
Constype Other Description:	Not reported
Constype Other Ind:	Not reported
Constype Recons Ind:	Not reported
Constype Residential Ind:	Not reported
Constype Transport Ind:	Not reported
Constype Utility Description:	Not reported
Constype Utility Ind:	Not reported
Constype Water Sewer Ind:	Not reported

Map ID
Direction
Distance
Elevation | Site | MAP FINDINGS | Database(s) | EDR ID Number
EPA ID Number

NATIONAL STARCH & CHEMICAL COM (Continued) **1000260552**

Dir Discharge Uswater Ind:	N
Receiving Water Name:	Municipal Storm Sewer to San Francisco Bay
Certifier:	Oliver Samardzic
Certifier Title:	Plant Manager
Certification Date:	16-JUN-15
Primary Sic:	2891-Adhesives and Sealants
Secondary Sic:	Not reported
Tertiary Sic:	Not reported

Name:	HENKEL US OPERATIONS CORPORATION
Address:	742 GRAYSON ST
City,State,Zip:	BERKELEY, CA 94710
Facility Status:	Not reported
NPDES Number:	Not reported
Region:	Not reported
Agency Number:	Not reported
Regulatory Measure ID:	Not reported
Place ID:	Not reported
Order Number:	Not reported
WDID:	2 01I022348
Regulatory Measure Type:	Industrial
Program Type:	Not reported
Adoption Date Of Regulatory Measure:	Not reported
Effective Date Of Regulatory Measure:	Not reported
Termination Date Of Regulatory Measure:	Not reported
Expiration Date Of Regulatory Measure:	Not reported
Discharge Address:	Not reported
Discharge Name:	Not reported
Discharge City:	Not reported
Discharge State:	Not reported
Discharge Zip:	Not reported
Status:	Active
Status Date:	10/06/2009
Operator Name:	Henkel US Operations Corporation
Operator Address:	800 Grayson Street
Operator City:	Berkeley
Operator State:	California
Operator Zip:	94710

NPDES as of 03/2018:

NPDES Number:	CAS000001
Status:	Active
Agency Number:	0
Region:	2
Regulatory Measure ID:	362425
Order Number:	97-03-DWQ
Regulatory Measure Type:	Enrollee
Place ID:	Not reported
WDID:	2 01I022348
Program Type:	Industrial
Adoption Date Of Regulatory Measure:	Not reported
Effective Date Of Regulatory Measure:	10/06/2009
Expiration Date Of Regulatory Measure:	Not reported
Termination Date Of Regulatory Measure:	Not reported
Discharge Name:	Henkel Corp
Discharge Address:	742 Grayson St
Discharge City:	Berkeley

Map ID
Direction
Distance
Elevation | Site | MAP FINDINGS | Database(s) | EDR ID Number
EPA ID Number

NATIONAL STARCH & CHEMICAL COM (Continued) **1000260552**

Discharge State:	California
Discharge Zip:	94710
Received Date:	Not reported
Processed Date:	Not reported
Status:	Not reported
Status Date:	Not reported
Place Size:	Not reported
Place Size Unit:	Not reported
Contact:	Not reported
Contact Title:	Not reported
Contact Phone:	Not reported
Contact Phone Ext:	Not reported
Contact Email:	Not reported
Operator Name:	Not reported
Operator Address:	Not reported
Operator City:	Not reported
Operator State:	Not reported
Operator Zip:	Not reported
Operator Contact:	Not reported
Operator Contact Title:	Not reported
Operator Contact Phone:	Not reported
Operator Contact Phone Ext:	Not reported
Operator Contact Email:	Not reported
Operator Type:	Not reported
Developer:	Not reported
Developer Address:	Not reported
Developer City:	Not reported
Developer State:	Not reported
Developer Zip:	Not reported
Developer Contact:	Not reported
Developer Contact Title:	Not reported
Constype Linear Utility Ind:	Not reported
Emergency Phone:	Not reported
Emergency Phone Ext:	Not reported
Constype Above Ground Ind:	Not reported
Constype Below Ground Ind:	Not reported
Constype Cable Line Ind:	Not reported
Constype Comm Line Ind:	Not reported
Constype Commertial Ind:	Not reported
Constype Electrical Line Ind:	Not reported
Constype Gas Line Ind:	Not reported
Constype Industrial Ind:	Not reported
Constype Other Description:	Not reported
Constype Other Ind:	Not reported
Constype Recons Ind:	Not reported
Constype Residential Ind:	Not reported
Constype Transport Ind:	Not reported
Constype Utility Description:	Not reported
Constype Utility Ind:	Not reported
Constype Water Sewer Ind:	Not reported
Dir Discharge Uswater Ind:	Not reported
Receiving Water Name:	Not reported
Certifier:	Not reported
Certifier Title:	Not reported
Certification Date:	Not reported
Primary Sic:	Not reported
Secondary Sic:	Not reported

Map ID
Direction
Distance
Elevation | Site | MAP FINDINGS | Database(s) | EDR ID Number
EPA ID Number

NATIONAL STARCH & CHEMICAL COM (Continued) **1000260552**

Tertiary Sic:	Not reported
NPDES Number:	Not reported
Status:	Not reported
Agency Number:	Not reported
Region:	2
Regulatory Measure ID:	362425
Order Number:	Not reported
Regulatory Measure Type:	Industrial
Place ID:	Not reported
WDID:	2 01I022348
Program Type:	Not reported
Adoption Date Of Regulatory Measure:	Not reported
Effective Date Of Regulatory Measure:	Not reported
Expiration Date Of Regulatory Measure:	Not reported
Termination Date Of Regulatory Measure:	Not reported
Discharge Name:	Not reported
Discharge Address:	Not reported
Discharge City:	Not reported
Discharge State:	Not reported
Discharge Zip:	Not reported
Received Date:	10/05/2009
Processed Date:	10/06/2009
Status:	Active
Status Date:	10/06/2009
Place Size:	270000
Place Size Unit:	SqFt
Contact:	Oliver Samardzic
Contact Title:	Not reported
Contact Phone:	510-548-0424
Contact Phone Ext:	Not reported
Contact Email:	oliver.samardzic@henkel.com
Operator Name:	Henkel Corp
Operator Address:	742 Grayson St
Operator City:	Berkeley
Operator State:	California
Operator Zip:	94710
Operator Contact:	Oliver Samardzic
Operator Contact Title:	Not reported
Operator Contact Phone:	510-548-0424
Operator Contact Phone Ext:	Not reported
Operator Contact Email:	oliver.samardzic@henkel.com
Operator Type:	Private Business
Developer:	Not reported
Developer Address:	Not reported
Developer City:	Not reported
Developer State:	Arizona
Developer Zip:	Not reported
Developer Contact:	Not reported
Developer Contact Title:	Not reported
Constype Linear Utility Ind:	Not reported
Emergency Phone:	Not reported
Emergency Phone Ext:	Not reported
Constype Above Ground Ind:	Not reported
Constype Below Ground Ind:	Not reported
Constype Cable Line Ind:	Not reported
Constype Comm Line Ind:	Not reported

Map ID
Direction
Distance
Elevation | Site | MAP FINDINGS | Database(s) | EDR ID Number
EPA ID Number

NATIONAL STARCH & CHEMICAL COM (Continued) **1000260552**

Constype Commertial Ind:	Not reported
Constype Electrical Line Ind:	Not reported
Constype Gas Line Ind:	Not reported
Constype Industrial Ind:	Not reported
Constype Other Description:	Not reported
Constype Other Ind:	Not reported
Constype Recons Ind:	Not reported
Constype Residential Ind:	Not reported
Constype Transport Ind:	Not reported
Constype Utility Description:	Not reported
Constype Utility Ind:	Not reported
Constype Water Sewer Ind:	Not reported
Dir Discharge Uswater Ind:	N
Receiving Water Name:	Municipal Storm Sewer to San Francisco Bay
Certifier:	Oliver Samardzic
Certifier Title:	Plant Manager
Certification Date:	16-JUN-15
Primary Sic:	2891-Adhesives and Sealants
Secondary Sic:	Not reported
Tertiary Sic:	Not reported

WDS:

Name:	NATIONAL STARCH & CHEMICAL CO
Address:	742 Grayson St
City:	BERKELEY
Facility ID:	San Francisco Bay 01I003046
Facility Type:	Industrial - Facility that treats and/or disposes of liquid or semisolid wastes from any servicing, producing, manufacturing or processing operation of whatever nature, including mining, gravel washing, geothermal operations, air conditioning, ship building and repairing, oil production, storage and disposal operations, water pumping.
Facility Status:	Active - Any facility with a continuous or seasonal discharge that is under Waste Discharge Requirements.
NPDES Number:	CAS000001 The 1st 2 characters designate the state. The remaining 7 are assigned by the Regional Board
Subregion:	2
Facility Telephone:	Not reported
Facility Contact:	Not reported
Agency Name:	NATIONAL STARCH & CHEMICAL CO
Agency Address:	742 Grayson St
Agency City,St,Zip:	Berkeley 947102616
Agency Contact:	Not reported
Agency Telephone:	Not reported
Agency Type:	Private
SIC Code:	0
SIC Code 2:	Not reported
Primary Waste Type:	Not reported
Primary Waste:	Not reported
Waste Type2:	Not reported
Waste2:	Not reported
Primary Waste Type:	Not reported
Secondary Waste:	Not reported
Secondary Waste Type:	Not reported
Design Flow:	0
Baseline Flow:	0

Map ID
Direction
Distance
Elevation | Site | MAP FINDINGS | Database(s) | EDR ID Number
EPA ID Number

NATIONAL STARCH & CHEMICAL COM (Continued) **1000260552**

Reclamation: Not reported
POTW: Not reported
Treat To Water: Minor Threat to Water Quality. A violation of a regional board order should cause a relatively minor impairment of beneficial uses compared to a major or minor threat. Not: All nurds without a TTWQ will be considered a minor threat to water quality unless coded at a higher Level. A Zero (0) may be used to code those NURDS that are found to represent no threat to water quality.
Complexity: Category C - Facilities having no waste treatment systems, such as cooling water dischargers or thosewho must comply through best management practices, facilities with passive waste treatment and disposal systems, such as septic systems with subsurface disposal, or dischargers having waste storage systems with land disposal such as dairy waste ponds.

CIWQS:

Name:	NATIONAL STARCH & CHEMICAL CO
Address:	742 GRAYSON ST
City,State,Zip:	BERKELEY, CA 94710
Agency:	National Starch & Chemical Co
Agency Address:	742 Grayson St, Berkeley, CA 94710
Place/Project Type:	Industrial - Adhesives and Sealants
SIC/NAICS:	2891
Region:	2
Program:	INDSTW
Regulatory Measure Status:	Terminated
Regulatory Measure Type:	Storm water industrial
Order Number:	2014-0057-DWQ
WDID:	2 01I003046
NPDES Number:	CAS000001
Adoption Date:	Not reported
Effective Date:	04/02/1992
Termination Date:	02/17/2009
Expiration/Review Date:	Not reported
Design Flow:	Not reported
Major/Minor:	Not reported
Complexity:	Not reported
TTWQ:	Not reported
Enforcement Actions within 5 years:	0
Violations within 5 years:	0
Latitude:	37.85457
Longitude:	-122.29614

Name:	NATIONAL STARCH & CHEMICAL CO
Address:	742 GRAYSON ST
City,State,Zip:	BERKELEY, CA 94710
Agency:	National Starch & Chemical Co
Agency Address:	742 Grayson St, Berkeley, CA 94710
Place/Project Type:	Industrial - Adhesives and Sealants
SIC/NAICS:	2891
Region:	2
Program:	INDSTW
Regulatory Measure Status:	Terminated
Regulatory Measure Type:	Storm water industrial
Order Number:	2014-0057-DWQ
WDID:	2 01I003046
NPDES Number:	CAS000001

Map ID
Direction
Distance
Elevation | Site | MAP FINDINGS | Database(s) | EDR ID Number
EPA ID Number

NATIONAL STARCH & CHEMICAL COM (Continued) **1000260552**

Adoption Date:	Not reported
Effective Date:	04/02/1992
Termination Date:	02/17/2009
Expiration/Review Date:	Not reported
Design Flow:	Not reported
Major/Minor:	Not reported
Complexity:	Not reported
TTWQ:	Not reported
Enforcement Actions within 5 years:	0
Violations within 5 years:	0
Latitude:	37.85457
Longitude:	-122.29614

Name:	HENKEL US OPERATIONS CORPORATION
Address:	742 GRAYSON ST
City,State,Zip:	BERKELEY, CA 94710
Agency:	Henkel US Operations Corporation
Agency Address:	800 Grayson Street, Berkeley, CA 94710
Place/Project Type:	Industrial - Adhesives and Sealants
SIC/NAICS:	2891
Region:	2
Program:	INDSTW
Regulatory Measure Status:	Active
Regulatory Measure Type:	Storm water industrial
Order Number:	2014-0057-DWQ
WDID:	2 01I022348
NPDES Number:	CAS000001
Adoption Date:	Not reported
Effective Date:	10/06/2009
Termination Date:	Not reported
Expiration/Review Date:	Not reported
Design Flow:	Not reported
Major/Minor:	Not reported
Complexity:	Not reported
TTWQ:	Not reported
Enforcement Actions within 5 years:	4
Violations within 5 years:	3
Latitude:	37.85457
Longitude:	-122.29614

CERS:

Name:	NATIONAL STARCH & CHEMICAL COM
Address:	742 GRAYSON ST.
City,State,Zip:	BERKELEY, CA 94710-2677
Site ID:	482611
CERS ID:	110000483824
CERS Description:	US EPA Air Emission Inventory System (EIS)

Affiliation:

Affiliation Type Desc:	Public Contact
Entity Name:	JAY YASENCHAK
Entity Title:	Not reported
Affiliation Address:	Not reported
Affiliation City:	Not reported
Affiliation State:	Not reported
Affiliation Country:	Not reported
Affiliation Zip:	Not reported

MAP FINDINGS

Map ID / Direction / Distance / Elevation | Site | Database(s) | EDR ID Number / EPA ID Number

NATIONAL STARCH & CHEMICAL COM (Continued) **1000260552**

Affiliation Phone: ,

Affiliation Type Desc: Regional Board Caseworker
Entity Name: UUU SAN FRANCISCO BAY RWQCB REGN 2ND
Entity Title: Not reported
Affiliation Address: 1515 CLAY ST SUITE 1400
Affiliation City: OAKLAND
Affiliation State: Not reported
Affiliation Country: Not reported
Affiliation Zip: Not reported
Affiliation Phone: ,

Name: NATIONAL STARCH & CHEM COMPANY
Address: 742 AND 800 GRAYSON ST
City,State,Zip: BERKELEY, CA 94710
Site ID: 747821
CERS ID: SLT2O03440
CERS Description: Cleanup Program Site

Affiliation:
Affiliation Type Desc: Regional Board Caseworker
Entity Name: RACHELLE LIM - SAN FRANCISCO BAY RWQCB (REGION 2)
Entity Title: Not reported
Affiliation Address: 1515 Clay Street, Suite 1400
Affiliation City: OAKLAND
Affiliation State: CA
Affiliation Country: Not reported
Affiliation Zip: Not reported
Affiliation Phone: 5106222440,

Affiliation Type Desc: Regional Board Caseworker
Entity Name: UUU - SAN FRANCISCO BAY RWQCB (REGION 2)
Entity Title: Not reported
Affiliation Address: 1515 CLAY ST SUITE 1400
Affiliation City: OAKLAND
Affiliation State: CA
Affiliation Country: Not reported
Affiliation Zip: Not reported
Affiliation Phone: ,

U212 **AGENUS WEST** **RCRA-VSQG** **1024855329**
South **793 HEINZ AVE** **E MANIFEST** **CAL000417853**
1/8-1/4 **BERKELEY, CA 94710**
0.233 mi.
1229 ft. **Site 22 of 22 in cluster U**

Relative: **Lower**
Actual: **31 ft.**

RCRA Listings:
Date Form Received by Agency: 20200723
Handler Name: Agenus West Llc
Handler Address: 793 Heinz Ave
Handler City,State,Zip: BERKELEY, CA 94710
EPA ID: CAL000417853
Contact Name: JENNIFER GRAY
Contact Address: 793 HEINZ AVE
Contact City,State,Zip: BERKELEY, CA 94710
Contact Telephone: 781-674-4499

Map ID
Direction
Distance
Elevation | Site | MAP FINDINGS | Database(s) | EDR ID Number
EPA ID Number

AGENUS WEST (Continued) **1024855329**

Contact Fax:	Not reported
Contact Email:	JENNIFER.GRAY@AGENUSBIO.COM
Contact Title:	DIRECTOR FACILITIES & EHS
EPA Region:	09
Land Type:	Private
Federal Waste Generator Description:	Conditionally Exempt Small Quantity Generator
Non-Notifier:	Not reported
Biennial Report Cycle:	Not reported
Accessibility:	Not reported
Active Site Indicator:	Handler Activities
State District Owner:	Not reported
State District:	Not reported
Mailing Address:	793 HEINZ AVE
Mailing City,State,Zip:	BERKELEY, CA 94710
Owner Name:	Agenus Inc
Owner Type:	Other
Operator Name:	Agenus Inc.
Operator Type:	Other
Short-Term Generator Activity:	No
Importer Activity:	No
Mixed Waste Generator:	No
Transporter Activity:	No
Transfer Facility Activity:	No
Recycler Activity with Storage:	No
Small Quantity On-Site Burner Exemption:	No
Smelting Melting and Refining Furnace Exemption:	No
Underground Injection Control:	No
Off-Site Waste Receipt:	No
Universal Waste Indicator:	No
Universal Waste Destination Facility:	No
Federal Universal Waste:	No
Active Site State-Reg Handler:	---
Federal Facility Indicator:	Not reported
Hazardous Secondary Material Indicator:	N
Sub-Part K Indicator:	Not reported
2018 GPRA Permit Baseline:	Not on the Baseline
2018 GPRA Renewals Baseline:	Not on the Baseline
202 GPRA Corrective Action Baseline:	No
Subject to Corrective Action Universe:	No
Non-TSDFs Where RCRA CA has Been Imposed Universe:	No
Corrective Action Priority Ranking:	No NCAPS ranking
Environmental Control Indicator:	No
Institutional Control Indicator:	No
Human Exposure Controls Indicator:	N/A
Groundwater Controls Indicator:	N/A
Significant Non-Complier Universe:	No
Unaddressed Significant Non-Complier Universe:	No
Addressed Significant Non-Complier Universe:	No
Significant Non-Complier With a Compliance Schedule Universe:	No
Financial Assurance Required:	Not reported
Handler Date of Last Change:	20200724
Recognized Trader-Importer:	No
Recognized Trader-Exporter:	No
Importer of Spent Lead Acid Batteries:	No
Exporter of Spent Lead Acid Batteries:	No
Recycler Activity Without Storage:	No
Manifest Broker:	No

Map ID
Direction
Distance
Elevation | Site | MAP FINDINGS | Database(s) | EDR ID Number
EPA ID Number

AGENUS WEST (Continued) **1024855329**

Sub-Part P Indicator: No

Hazardous Waste Summary:
Waste Code: D001
Waste Description: Ignitable Waste

Waste Code: D002
Waste Description: Corrosive Waste

Waste Code: F003
Waste Description: The Following Spent Nonhalogenated Solvents: Xylene, Acetone, Ethyl Acetate, Ethyl Benzene, Ethyl Ether, Methyl Isobutyl Ketone, N-Butyl Alcohol, Cyclohexanone, And Methanol; All Spent Solvent Mixtures/Blends Containing, Before Use, Only The Above Spent Nonhalogenated Solvents; And All Spent Solvent Mixtures/Blends Containing, Before Use, One Or More Of The Above Nonhalogenated Solvents, And A Total Of Ten Percent Or More (By Volume) Of One Or More Of Those Solvents Listed In F001, F002, F004, And F005; And Still Bottoms From The Recovery Of These Spent Solvents And Spent Solvent Mixtures.

Handler - Owner Operator:
Owner/Operator Indicator: Operator
Owner/Operator Name: JENNIFER GRAY
Legal Status: Other
Date Became Current: Not reported
Date Ended Current: Not reported
Owner/Operator Address: 793 HEINZ AVE
Owner/Operator City,State,Zip: BERKELEY, CA 94710
Owner/Operator Telephone: 781-674-4499
Owner/Operator Telephone Ext: Not reported
Owner/Operator Fax: Not reported
Owner/Operator Email: Not reported

Owner/Operator Indicator: Owner
Owner/Operator Name: AGENUS INC
Legal Status: Other
Date Became Current: Not reported
Date Ended Current: Not reported
Owner/Operator Address: 3 FORBES RD
Owner/Operator City,State,Zip: LEXINGTON, MA 02421
Owner/Operator Telephone: 781-674-4400
Owner/Operator Telephone Ext: Not reported
Owner/Operator Fax: Not reported
Owner/Operator Email: Not reported

Owner/Operator Indicator: Owner
Owner/Operator Name: AGENUS INC
Legal Status: Other
Date Became Current: Not reported
Date Ended Current: Not reported
Owner/Operator Address: 3 FORBES RD
Owner/Operator City,State,Zip: LEXINGTON, MA 02421
Owner/Operator Telephone: 781-674-4400
Owner/Operator Telephone Ext: Not reported

AGENUS WEST (Continued) **1024855329**

Owner/Operator Fax: Not reported
Owner/Operator Email: Not reported

Owner/Operator Indicator: Operator
Owner/Operator Name: AGENUS INC.
Legal Status: Other
Date Became Current: Not reported
Date Ended Current: Not reported
Owner/Operator Address: 793 HEINZ AVE
Owner/Operator City,State,Zip: BERKELEY, CA 94710
Owner/Operator Telephone: 781-674-4499
Owner/Operator Telephone Ext: Not reported
Owner/Operator Fax: Not reported
Owner/Operator Email: Not reported

Historic Generators:
Receive Date: 20160608
Handler Name: AGENUS WEST LLC
Federal Waste Generator Description: Not a generator, verified
State District Owner: Not reported
Large Quantity Handler of Universal Waste: No
Recognized Trader Importer: No
Recognized Trader Exporter: No
Spent Lead Acid Battery Importer: No
Spent Lead Acid Battery Exporter: No
Current Record: No
Non Storage Recycler Activity: Not reported
Electronic Manifest Broker: Not reported

Receive Date: 20200723
Handler Name: AGENUS WEST LLC
Federal Waste Generator Description: Conditionally Exempt Small Quantity Generator
State District Owner: Not reported
Large Quantity Handler of Universal Waste: No
Recognized Trader Importer: No
Recognized Trader Exporter: No
Spent Lead Acid Battery Importer: No
Spent Lead Acid Battery Exporter: No
Current Record: Yes
Non Storage Recycler Activity: No
Electronic Manifest Broker: No

List of NAICS Codes and Descriptions:
NAICS Code: 325414
NAICS Description: BIOLOGICAL PRODUCT (EXCEPT DIAGNOSTIC) MANUFACTURING

Facility Has Received Notices of Violations:
Violations: No Violations Found

Evaluation Action Summary:
Evaluations: No Evaluations Found

E MANIFEST:
Manifest Tracking Number: 002007764VES

Map ID
Direction
Distance
Elevation | Site | MAP FINDINGS | Database(s) | EDR ID Number
EPA ID Number

AGENUS WEST (Continued) **1024855329**

Last Updated Date:	20221003
Shipped Date:	20220920
Received Date:	20220930
Manifest Status:	Signed
Submission Type:	DataImage5Copy
Origin Type:	Service
Generator EPA ID:	CAL000417853
Generator Name:	AGENUS WEST
Generator Mail Street Number:	Not reported
Generator Mail Street 1:	793 HEINZ AVE
Generator Mail Street 2:	Not reported
Generator Mail City:	BERKELEY
Generator Mail State:	CA
Generator Mail Zip:	94710-2732
Generator Location Street Number:	Not reported
Generator Location Street 1:	793 HEINZ AVE
Generator Location Street 2:	Not reported
Generator Location City:	BERKELEY
Generator Location Zip:	94710-2732
Generator Location State:	CA
Generator Contact Company Name:	Not reported
Designated Facility EPA ID:	CAD008302903
Designated Facility Name:	Not reported
Designated Facility Mail Street Number:	107
Designated Facility Mail Street 1:	1704 W. FIRST STREET
Designated Facility Mail Street 2:	L.L.C.
Designated Facility Mail City:	AZUSA
Designated Facility Mail Zip:	91702
Designated Facility Mail State:	CA
Designated Facility Location Street Number:	1704
Designated Facility Location Street 1:	L.L.C.
Designated Facility Location Street 2:	1704 W. FIRST STREET
Designated Facility Location City:	AZUSA
Designated Facility Location Zip:	91702
Designated Facility Location State:	CA
Designated Facility Contact Company Name:	VEOLIA ES TECHNICAL SOLUTIONS,
Manifest Residue Indicator:	N
Rejection Indicator:	N

Manifest Tracking Number:	002007765VES
Last Updated Date:	20221011
Shipped Date:	20220920
Received Date:	20220929
Manifest Status:	Signed
Submission Type:	DataImage5Copy
Origin Type:	Service
Generator EPA ID:	CAL000417853
Generator Name:	AGENUS WEST
Generator Mail Street Number:	Not reported
Generator Mail Street 1:	793 HEINZ AVE
Generator Mail Street 2:	Not reported
Generator Mail City:	BERKELEY
Generator Mail State:	CA
Generator Mail Zip:	94710-2732
Generator Location Street Number:	Not reported
Generator Location Street 1:	793 HEINZ AVE
Generator Location Street 2:	Not reported

Map ID
Direction
Distance
Elevation

MAP FINDINGS

Site

Database(s)

EDR ID Number
EPA ID Number

AGENUS WEST (Continued) **1024855329**

Generator Location City:	BERKELEY
Generator Location Zip:	94710-2732
Generator Location State:	CA
Generator Contact Company Name:	Not reported
Designated Facility EPA ID:	CAT080014079
Designated Facility Name:	Not reported
Designated Facility Mail Street Number:	1125
Designated Facility Mail Street 1:	1125 HENSLEY STREET
Designated Facility Mail Street 2:	L.L.C.
Designated Facility Mail City:	RICHMOND
Designated Facility Mail Zip:	94801
Designated Facility Mail State:	CA
Designated Facility Location Street Number:	1125
Designated Facility Location Street 1:	L.L.C.
Designated Facility Location Street 2:	1125 HENSLEY STREET
Designated Facility Location City:	RICHMOND
Designated Facility Location Zip:	94801
Designated Facility Location State:	CA
Designated Facility Contact Company Name:	VEOLIA ES TECHNICAL SOLUTIONS,
Manifest Residue Indicator:	N
Rejection Indicator:	N

Manifest Tracking Number:	002110396VES
Last Updated Date:	20230410
Shipped Date:	20230202
Received Date:	20230215
Manifest Status:	Corrected
Submission Type:	DataImage5Copy
Origin Type:	Service
Generator EPA ID:	CAL000417853
Generator Name:	AGENUS WEST
Generator Mail Street Number:	Not reported
Generator Mail Street 1:	793 HEINZ AVE
Generator Mail Street 2:	Not reported
Generator Mail City:	BERKELEY
Generator Mail State:	CA
Generator Mail Zip:	94710-2732
Generator Location Street Number:	Not reported
Generator Location Street 1:	793 HEINZ AVE
Generator Location Street 2:	Not reported
Generator Location City:	BERKELEY
Generator Location Zip:	94710-2732
Generator Location State:	CA
Generator Contact Company Name:	Not reported
Designated Facility EPA ID:	CAD008302903
Designated Facility Name:	Not reported
Designated Facility Mail Street Number:	107
Designated Facility Mail Street 1:	1704 W. FIRST STREET
Designated Facility Mail Street 2:	L.L.C.
Designated Facility Mail City:	AZUSA
Designated Facility Mail Zip:	91702
Designated Facility Mail State:	CA
Designated Facility Location Street Number:	1704
Designated Facility Location Street 1:	L.L.C.
Designated Facility Location Street 2:	1704 W. FIRST STREET
Designated Facility Location City:	AZUSA
Designated Facility Location Zip:	91702

Map ID
Direction
Distance
Elevation | Site | MAP FINDINGS | Database(s) | EDR ID Number
EPA ID Number

AGENUS WEST (Continued) **1024855329**

Designated Facility Location State:	CA
Designated Facility Contact Company Name:	VEOLIA ES TECHNICAL SOLUTIONS,
Manifest Residue Indicator:	N
Rejection Indicator:	N
Manifest Tracking Number:	001414449VES
Last Updated Date:	20181009
Shipped Date:	20180723
Received Date:	20180727
Manifest Status:	Signed
Submission Type:	DataImage5Copy
Origin Type:	Service
Generator EPA ID:	CAL000417853
Generator Name:	AGENUS WEST
Generator Mail Street Number:	Not reported
Generator Mail Street 1:	793 HEINZ AVE
Generator Mail Street 2:	Not reported
Generator Mail City:	BERKELEY
Generator Mail State:	CA
Generator Mail Zip:	94710-2732
Generator Location Street Number:	Not reported
Generator Location Street 1:	793 HEINZ AVE
Generator Location Street 2:	Not reported
Generator Location City:	BERKELEY
Generator Location Zip:	94710-2732
Generator Location State:	CA
Generator Contact Company Name:	Not reported
Designated Facility EPA ID:	CAD008302903
Designated Facility Name:	Not reported
Designated Facility Mail Street Number:	107
Designated Facility Mail Street 1:	Not reported
Designated Facility Mail Street 2:	107 SOUTH MOTOR AVENUE
Designated Facility Mail City:	AZUSA
Designated Facility Mail Zip:	91702
Designated Facility Mail State:	CA
Designated Facility Location Street Number:	107
Designated Facility Location Street 1:	107 SOUTH MOTOR AVENUE
Designated Facility Location Street 2:	Not reported
Designated Facility Location City:	IRWINDALE
Designated Facility Location Zip:	91702
Designated Facility Location State:	CA
Designated Facility Contact Company Name:	VEOLIA ES TECHNICAL SOLUTIONS LLC
Manifest Residue Indicator:	N
Rejection Indicator:	N
Manifest Tracking Number:	001414450VES
Last Updated Date:	20180816
Shipped Date:	20180723
Received Date:	20180731
Manifest Status:	Signed
Submission Type:	DataImage5Copy
Origin Type:	Service
Generator EPA ID:	CAL000417853
Generator Name:	AGENUS WEST
Generator Mail Street Number:	Not reported
Generator Mail Street 1:	793 HEINZ AVE
Generator Mail Street 2:	Not reported

Map ID
Direction
Distance
Elevation | Site | MAP FINDINGS | Database(s) | EDR ID Number
EPA ID Number

AGENUS WEST (Continued) **1024855329**

Generator Mail City:	BERKELEY
Generator Mail State:	CA
Generator Mail Zip:	94710-2732
Generator Location Street Number:	Not reported
Generator Location Street 1:	793 HEINZ AVE
Generator Location Street 2:	Not reported
Generator Location City:	BERKELEY
Generator Location Zip:	94710-2732
Generator Location State:	CA
Generator Contact Company Name:	Not reported
Designated Facility EPA ID:	CAT080014079
Designated Facility Name:	Not reported
Designated Facility Mail Street Number:	1125
Designated Facility Mail Street 1:	Not reported
Designated Facility Mail Street 2:	1125 HENSLEY STREET
Designated Facility Mail City:	RICHMOND
Designated Facility Mail Zip:	94801
Designated Facility Mail State:	CA
Designated Facility Location Street Number:	1125
Designated Facility Location Street 1:	1125 HENSLEY STREET
Designated Facility Location Street 2:	Not reported
Designated Facility Location City:	RICHMOND
Designated Facility Location Zip:	94801
Designated Facility Location State:	CA
Designated Facility Contact Company Name:	VEOLIA ES TECHNICAL SOLUTIONS LLC
Manifest Residue Indicator:	N
Rejection Indicator:	N

Manifest Tracking Number:	001717137VES
Last Updated Date:	20190911
Shipped Date:	20190822
Received Date:	20190827
Manifest Status:	Signed
Submission Type:	DataImage5Copy
Origin Type:	Service
Generator EPA ID:	CAL000417853
Generator Name:	AGENUS WEST
Generator Mail Street Number:	Not reported
Generator Mail Street 1:	793 HEINZ AVE
Generator Mail Street 2:	Not reported
Generator Mail City:	BERKELEY
Generator Mail State:	CA
Generator Mail Zip:	94710-2732
Generator Location Street Number:	Not reported
Generator Location Street 1:	793 HEINZ AVE
Generator Location Street 2:	Not reported
Generator Location City:	BERKELEY
Generator Location Zip:	94710-2732
Generator Location State:	CA
Generator Contact Company Name:	Not reported
Designated Facility EPA ID:	CAT080014079
Designated Facility Name:	Not reported
Designated Facility Mail Street Number:	1125
Designated Facility Mail Street 1:	CA94801 CA013US 1125
Designated Facility Mail Street 2:	1125 HENSLEY STREET
Designated Facility Mail City:	RICHMOND
Designated Facility Mail Zip:	94801

Map ID
Direction
Distance
Elevation | Site | MAP FINDINGS | Database(s) | EDR ID Number
EPA ID Number

AGENUS WEST (Continued) **1024855329**

Designated Facility Mail State:	CA
Designated Facility Location Street Number:	1125
Designated Facility Location Street 1:	1125 HENSLEY STREET
Designated Facility Location Street 2:	Not reported
Designated Facility Location City:	RICHMOND
Designated Facility Location Zip:	94801-2118
Designated Facility Location State:	CA
Designated Facility Contact Company Name:	VEOLIA ES TECHNICAL SOLUTIONS LLC RICHMOND
Manifest Residue Indicator:	N
Rejection Indicator:	N
Manifest Tracking Number:	001717139VES
Last Updated Date:	20210811
Shipped Date:	20190822
Received Date:	20190828
Manifest Status:	Corrected
Submission Type:	DataImage5Copy
Origin Type:	Service
Generator EPA ID:	CAL000417853
Generator Name:	AGENUS WEST
Generator Mail Street Number:	Not reported
Generator Mail Street 1:	793 HEINZ AVE
Generator Mail Street 2:	Not reported
Generator Mail City:	BERKELEY
Generator Mail State:	CA
Generator Mail Zip:	94710-2732
Generator Location Street Number:	Not reported
Generator Location Street 1:	793 HEINZ AVE
Generator Location Street 2:	Not reported
Generator Location City:	BERKELEY
Generator Location Zip:	94710-2732
Generator Location State:	CA
Generator Contact Company Name:	Not reported
Designated Facility EPA ID:	CAD008302903
Designated Facility Name:	Not reported
Designated Facility Mail Street Number:	107
Designated Facility Mail Street 1:	Not reported
Designated Facility Mail Street 2:	107 SOUTH MOTOR AVENUE
Designated Facility Mail City:	AZUSA
Designated Facility Mail Zip:	91702
Designated Facility Mail State:	CA
Designated Facility Location Street Number:	1704
Designated Facility Location Street 1:	1704 W FIRST ST
Designated Facility Location Street 2:	Not reported
Designated Facility Location City:	AZUSA
Designated Facility Location Zip:	91702
Designated Facility Location State:	CA
Designated Facility Contact Company Name:	VEOLIA ES TECHNICAL SOLUTIONS LLC
Manifest Residue Indicator:	N
Rejection Indicator:	N
Manifest Tracking Number:	001792139VES
Last Updated Date:	20210611
Shipped Date:	20200724
Received Date:	20200804
Manifest Status:	Corrected
Submission Type:	DataImage5Copy

Map ID
Direction
Distance
Elevation | Site | MAP FINDINGS | Database(s) | EDR ID Number
EPA ID Number

AGENUS WEST (Continued) **1024855329**

Origin Type:	Service
Generator EPA ID:	CAL000417853
Generator Name:	AGENUS WEST
Generator Mail Street Number:	Not reported
Generator Mail Street 1:	793 HEINZ AVE
Generator Mail Street 2:	Not reported
Generator Mail City:	BERKELEY
Generator Mail State:	CA
Generator Mail Zip:	94710-2732
Generator Location Street Number:	Not reported
Generator Location Street 1:	793 HEINZ AVE
Generator Location Street 2:	Not reported
Generator Location City:	BERKELEY
Generator Location Zip:	94710-2732
Generator Location State:	CA
Generator Contact Company Name:	Not reported
Designated Facility EPA ID:	CAD008302903
Designated Facility Name:	Not reported
Designated Facility Mail Street Number:	107
Designated Facility Mail Street 1:	Not reported
Designated Facility Mail Street 2:	SOUTH MOTOR AVENUE
Designated Facility Mail City:	AZUSA
Designated Facility Mail Zip:	91702
Designated Facility Mail State:	CA
Designated Facility Location Street Number:	1704
Designated Facility Location Street 1:	W FIRST ST
Designated Facility Location Street 2:	Not reported
Designated Facility Location City:	AZUSA
Designated Facility Location Zip:	91702
Designated Facility Location State:	CA
Designated Facility Contact Company Name:	VEOLIA ES TECHNICAL SOLUTIONS LLC
Manifest Residue Indicator:	N
Rejection Indicator:	N

Manifest Tracking Number:	001792140VES
Last Updated Date:	20200810
Shipped Date:	20200724
Received Date:	20200728
Manifest Status:	Signed
Submission Type:	DataImage5Copy
Origin Type:	Service
Generator EPA ID:	CAL000417853
Generator Name:	AGENUS WEST
Generator Mail Street Number:	Not reported
Generator Mail Street 1:	793 HEINZ AVE
Generator Mail Street 2:	Not reported
Generator Mail City:	BERKELEY
Generator Mail State:	CA
Generator Mail Zip:	94710-2732
Generator Location Street Number:	Not reported
Generator Location Street 1:	793 HEINZ AVE
Generator Location Street 2:	Not reported
Generator Location City:	BERKELEY
Generator Location Zip:	94710-2732
Generator Location State:	CA
Generator Contact Company Name:	Not reported
Designated Facility EPA ID:	CAT080014079

Map ID
Direction
Distance
Elevation | Site | MAP FINDINGS | Database(s) | EDR ID Number
EPA ID Number

AGENUS WEST (Continued) **1024855329**

Designated Facility Name:	Not reported
Designated Facility Mail Street Number:	1125
Designated Facility Mail Street 1:	CA94801 CA013US 1125
Designated Facility Mail Street 2:	HENSLEY STREET
Designated Facility Mail City:	RICHMOND
Designated Facility Mail Zip:	94801
Designated Facility Mail State:	CA
Designated Facility Location Street Number:	1125
Designated Facility Location Street 1:	HENSLEY STREET
Designated Facility Location Street 2:	Not reported
Designated Facility Location City:	RICHMOND
Designated Facility Location Zip:	94801-2118
Designated Facility Location State:	CA
Designated Facility Contact Company Name:	VEOLIA ES TECHNICAL SOLUTIONS LLC RICHMOND
Manifest Residue Indicator:	N
Rejection Indicator:	N

Manifest Tracking Number:	001794175VES
Last Updated Date:	20211018
Shipped Date:	20210929
Received Date:	20211006
Manifest Status:	Signed
Submission Type:	DataImage5Copy
Origin Type:	Service
Generator EPA ID:	CAL000417853
Generator Name:	AGENUS WEST
Generator Mail Street Number:	Not reported
Generator Mail Street 1:	793 HEINZ AVE
Generator Mail Street 2:	Not reported
Generator Mail City:	BERKELEY
Generator Mail State:	CA
Generator Mail Zip:	94710-2732
Generator Location Street Number:	Not reported
Generator Location Street 1:	793 HEINZ AVE
Generator Location Street 2:	Not reported
Generator Location City:	BERKELEY
Generator Location Zip:	94710-2732
Generator Location State:	CA
Generator Contact Company Name:	Not reported
Designated Facility EPA ID:	CAT080014079
Designated Facility Name:	Not reported
Designated Facility Mail Street Number:	1125
Designated Facility Mail Street 1:	1125 HENSLEY STREET
Designated Facility Mail Street 2:	L.L.C.
Designated Facility Mail City:	RICHMOND
Designated Facility Mail Zip:	94801
Designated Facility Mail State:	CA
Designated Facility Location Street Number:	1125
Designated Facility Location Street 1:	L.L.C.
Designated Facility Location Street 2:	1125 HENSLEY STREET
Designated Facility Location City:	RICHMOND
Designated Facility Location Zip:	94801
Designated Facility Location State:	CA
Designated Facility Contact Company Name:	VEOLIA ES TECHNICAL SOLUTIONS,
Manifest Residue Indicator:	N
Rejection Indicator:	N

Map ID
Direction
Distance
Elevation | Site | MAP FINDINGS | Database(s) | EDR ID Number
EPA ID Number

AGENUS WEST (Continued) **1024855329**

Manifest Tracking Number:	001794800VES
Last Updated Date:	20210607
Shipped Date:	20201221
Received Date:	20201231
Manifest Status:	Corrected
Submission Type:	DataImage5Copy
Origin Type:	Service
Generator EPA ID:	CAL000417853
Generator Name:	AGENUS WEST
Generator Mail Street Number:	Not reported
Generator Mail Street 1:	793 HEINZ AVE
Generator Mail Street 2:	Not reported
Generator Mail City:	BERKELEY
Generator Mail State:	CA
Generator Mail Zip:	94710-2732
Generator Location Street Number:	Not reported
Generator Location Street 1:	793 HEINZ AVE
Generator Location Street 2:	Not reported
Generator Location City:	BERKELEY
Generator Location Zip:	94710-2732
Generator Location State:	CA
Generator Contact Company Name:	Not reported
Designated Facility EPA ID:	CAD008302903
Designated Facility Name:	Not reported
Designated Facility Mail Street Number:	107
Designated Facility Mail Street 1:	1704 W. FIRST STREET
Designated Facility Mail Street 2:	L.L.C.
Designated Facility Mail City:	AZUSA
Designated Facility Mail Zip:	91702
Designated Facility Mail State:	CA
Designated Facility Location Street Number:	1704
Designated Facility Location Street 1:	L.L.C.
Designated Facility Location Street 2:	1704 W. FIRST STREET
Designated Facility Location City:	AZUSA
Designated Facility Location Zip:	91702
Designated Facility Location State:	CA
Designated Facility Contact Company Name:	VEOLIA ES TECHNICAL SOLUTIONS,
Manifest Residue Indicator:	N
Rejection Indicator:	N

State Waste:

Manifest Tracking Number:	001794801VES
Waste Line Number:	1
State Waste Code Owner:	CA
State Waste Code:	181
State Waste:	Other inorganic solid waste

Manifest Tracking Number:	001794801VES
Waste Line Number:	1
State Waste Code Owner:	TX
State Waste Code:	OUTS319H
State Waste:	Outs319h

Transporter:

Manifest Tracking Number:	001794801VES
Transporter Line Number:	1

MAP FINDINGS

Map ID / Direction / Distance / Elevation | Site | Database(s) | EDR ID Number / EPA ID Number

AGENUS WEST (Continued) **1024855329**

Transporter EPA ID: NJD080631369
Transporter Name: Veolia Es Technical Solutions

Manifest Tracking Number: 001794801VES
Transporter Line Number: 2
Transporter EPA ID: OKR000031492
Transporter Name: Basin Transportation

Waste Line:
Manifest Tracking Number: 001794801VES
Waste Line Number: 1
U.S. DOT Hazardous Indicator: N
U.S. DOT ID Number: Not reported
U.S. DOT Description: Not reported
Non-Hazardous Waste Description: NON-RCRA HAZARDOUS WASTE SOLID, (HYDROCHLORIC ACID, DEBRIS)
Number of Containers: 2
Container Type Code: DF
Container Type Description: Fiberboard or plastic drums, barrels, kegs
Waste Quantity: 30
Quantity Unit of Measure Code: P
Quantity Unit of Measure Description: Pounds
Waste Quantity, in Tons: 0.015
Acute Waste Quantity, in Tons: 0
Non-Acute Waste Quantity, in Tons: 0.015
Waste Quantity, in Kilograms: 13.60545
Acute Waste Quantity, in Kilograms: 0
Non-Acute Waste Quantity, in Kilorgrams: 13.60545
Management Method Code: H040
Management Method Description: INCINERATION
Waste Residue Indicator: N
Quantity Discrepancy Indicator: N
Waste Type Discrepancy Indicator: N
Waste Density: Not reported
Waste Density Unit of Measure Code: Not reported
Waste Density Unit of Measure Description: Not reported
Form Code: Not reported
Form Code Description: Not reported
Source Code: Not reported
Source Code Description: Not reported
Waste Minimization Code: Not reported
Waste Minimization Code Description: Not reported
Consent Number: Not reported
EPA Waste Indicator: N

Click this hyperlink while viewing on your computer to access
23 additional US EManifest: record(s) in the EDR Site Report.

Y213 **2601 SAN PABLO AVENUE LLC** **UST FINDER RELEASE** **1028911723**
NE **2601 SAN PABLO AVENUE** **N/A**
1/8-1/4 **BERKELEY, CA 94702**
0.236 mi.
1244 ft. **Site 3 of 4 in cluster Y**

Relative: **Higher**
Actual: **57 ft.**

UST FINDER RELEASE:
Object ID: 40652
Facility ID: Not reported
Lust ID: CAT10000005788

Map ID
Direction
Distance
Elevation | Site | MAP FINDINGS | Database(s) | EDR ID Number
EPA ID Number

2601 SAN PABLO AVENUE LLC (Continued) **1028911723**

Name:	2601 SAN PABLO AVENUE LLC
Address:	2601 SAN PABLO AVENUE
City,State,Zip:	BERKELEY, CA 94702
Address Match Type:	PointAddress
Reported Date:	Not reported
Status:	No Further Action
Substance:	Not reported
Population within 1500ft:	2271
Domestic Wells within 1500ft:	0
Land Use:	Developed, Medium Intensity
Within SPA:	No
SPA PWS Facility ID:	Not reported
SPA Water Type:	Not reported
SPA Facility Type:	Not reported
SPA HUC12:	Not reported
Within WHPA:	No
WHPA PWS Facility ID:	Not reported
WHPA Water Type:	Not reported
WHPA Facility Type:	Not reported
WHPA HUC12:	Not reported
Within 100yr Floodplain:	No
Tribe:	Not reported
EPA Region:	9
NFA Letter 1:	Not reported
NFA Letter 2:	Not reported
NFA Letter 3:	Not reported
NFA Letter 4:	Not reported
Closed With Residual Contaminate:	Not reported
Coordinate Source:	Geocode
X Coord:	-122.28885
Y Coord:	37.8592200000001
Latitude:	37.85922
Longitude:	-122.288849999999

Y214 **2601 SAN PABLO AVENUE LLC** **LUST** **S116282763**
NE **2601 SAN PABLO AVENUE** **Cortese** **N/A**
1/8-1/4 **BERKELEY, CA 94702** **CERS**
0.236 mi.
1244 ft. **Site 4 of 4 in cluster Y**

Relative:
Higher

Actual:
57 ft.

LUST:

Name:	2601 SAN PABLO AVENUE LLC
Address:	2601 SAN PABLO AVENUE
City,State,Zip:	BERKELEY, CA 94702
Lead Agency:	SAN FRANCISCO BAY RWQCB (REGION 2)
Case Type:	LUST Cleanup Site
Geo Track:	http://geotracker.waterboards.ca.gov/profile_report.asp?global_id=T10000005788
Global Id:	T10000005788
Latitude:	37.8592683
Longitude:	-122.2886015
Status:	Completed - Case Closed
Status Date:	06/30/2015
Case Worker:	Not reported
RB Case Number:	01-3623
Local Agency:	Not reported
File Location:	Not reported
Local Case Number:	Not reported
Potential Media Affect:	Not reported

Map ID
Direction
Distance
Elevation | Site | MAP FINDINGS | Database(s) | EDR ID Number
EPA ID Number

2601 SAN PABLO AVENUE LLC (Continued) **S116282763**

Potential Contaminants of Concern:	Not reported
EPA Region:	9
Coordinate Source:	Not reported
Cuf Case:	NO
Quantity Released Gallons:	Not reported
Begin Date:	09/17/2012
Leak Reported Date:	03/19/2014
How Discovered:	Not reported
How Discovered Description:	Not reported
Discharge Source:	Other
Discharge Cause:	Unknown
Stop Method:	Not reported
Stop Description:	Not reported
No Further Action Date:	06/30/2015
CA Water Watershed Name:	Bay Bridges - Berkeley (203.30)
Dwr Groundwater Subbasin Name:	Santa Clara Valley - East Bay Plain (2-009.04)
Disadvantaged Community:	Not reported
CA Enviroscreen 3 Score:	46-50%
CA Enviroscreen 4 Score:	60-65%
Military DOD Site:	No
Facility Project Subtype:	Not reported
RWQCB Region:	SAN FRANCISCO BAY RWQCB (REGION 2)
Site History:	Case Closure issued on 6/30/2015

LUST:

Global Id:	T10000005788
Action Type:	ENFORCEMENT
Date:	06/30/2015
Action:	Closure/No Further Action Letter
Global Id:	T10000005788
Action Type:	ENFORCEMENT
Date:	03/10/2015
Action:	Letter - Notice
Global Id:	T10000005788
Action Type:	ENFORCEMENT
Date:	01/28/2015
Action:	Email Correspondence
Global Id:	T10000005788
Action Type:	ENFORCEMENT
Date:	05/19/2015
Action:	13267 Requirement
Global Id:	T10000005788
Action Type:	ENFORCEMENT
Date:	02/13/2003
Action:	Notice of Reimbursement
Global Id:	T10000005788
Action Type:	ENFORCEMENT
Date:	03/19/2014
Action:	Unauthorized Release Form
Global Id:	T10000005788
Action Type:	RESPONSE
Date:	11/13/2012

Map ID
Direction
Distance
Elevation Site

MAP FINDINGS

Database(s) EDR ID Number EPA ID Number

2601 SAN PABLO AVENUE LLC (Continued) **S116282763**

Action: Soil and Water Investigation Report

Global Id: T10000005788
Action Type: RESPONSE
Date: 03/20/2014
Action: Soil and Water Investigation Report

Global Id: T10000005788
Action Type: Other
Date: 09/17/2012
Action: Leak Discovery

Global Id: T10000005788
Action Type: ENFORCEMENT
Date: 05/13/2003
Action: 13267 Requirement

Global Id: T10000005788
Action Type: Other
Date: 03/19/2014
Action: Leak Reported

Global Id: T10000005788
Action Type: RESPONSE
Date: 08/11/2014
Action: Soil and Water Investigation Workplan - Regulator Responded

Global Id: T10000005788
Action Type: RESPONSE
Date: 01/05/2015
Action: Request for Closure - Regulator Responded

Global Id: T10000005788
Action Type: RESPONSE
Date: 07/20/2015
Action: Other Report / Document - Regulator Responded

LUST:
Global Id: T10000005788
Status: Open - Case Begin Date
Status Date: 09/17/2012

Global Id: T10000005788
Status: Open - Site Assessment
Status Date: 03/20/2014

Global Id: T10000005788
Status: Completed - Case Closed
Status Date: 06/30/2015

CORTESE:
Name: 2601 SAN PABLO AVENUE LLC
Address: 2601 SAN PABLO AVENUE
City,State,Zip: BERKELEY, CA 94702
Region: CORTESE

Map ID
Direction
Distance
Elevation | Site | MAP FINDINGS | Database(s) | EDR ID Number
EPA ID Number

2601 SAN PABLO AVENUE LLC (Continued) **S116282763**

Envirostor Id:	Not reported
Global ID:	T10000005788
Site/Facility Type:	LUST CLEANUP SITE
Cleanup Status:	COMPLETED - CASE CLOSED
Status Date:	Not reported
Site Code:	Not reported
Latitude:	Not reported
Longitude:	Not reported
Owner:	Not reported
Enf Type:	Not reported
Swat R:	Not reported
Flag:	active
Order No:	Not reported
Waste Discharge System No:	Not reported
Effective Date:	Not reported
Region 2:	Not reported
WID Id:	Not reported
Solid Waste Id No:	Not reported
Waste Management Uit Name:	Not reported
File Name:	Active Open

CERS:

Name:	2601 SAN PABLO AVENUE LLC
Address:	2601 SAN PABLO AVENUE
City,State,Zip:	BERKELEY, CA 94702
Site ID:	706524
CERS ID:	T10000005788
CERS Description:	Leaking Underground Storage Tank Cleanup Site

---

V215 **BERKELEY BUSINESS CENTER (SCP)** **LUST** **S104233648**
ESE **2900 SAN PABLO AVENUE** **CPS-SLIC** **N/A**
1/8-1/4 **BERKELEY, CA 94170** **Cortese**
0.236 mi. **HIST CORTESE**
1246 ft. **Site 8 of 10 in cluster V** **CERS**

Relative:
Higher

Actual:
49 ft.

LUST:

Name:	BERKELEY BUSINESS CENTER (UST)
Address:	2900 SAN PABLO AVE
City,State,Zip:	BERKELEY, CA 94710
Lead Agency:	SAN FRANCISCO BAY RWQCB (REGION 2)
Case Type:	LUST Cleanup Site
Geo Track:	http://geotracker.waterboards.ca.gov/profile_report.asp?global_id=T0600100174
Global Id:	T0600100174
Latitude:	37.8534625242136
Longitude:	-122.289230845688
Status:	Completed - Case Closed
Status Date:	11/28/2023
Case Worker:	JOW
RB Case Number:	01-0187
Local Agency:	Not reported
File Location:	Regional Board
Local Case Number:	TT01-0187
Potential Media Affect:	Soil
Potential Contaminants of Concern:	Waste Oil / Motor / Hydraulic / Lubricating
EPA Region:	9
Coordinate Source:	Google Map Move
Cuf Case:	NO

Map ID
Direction
Distance
Elevation Site

MAP FINDINGS

Database(s) EDR ID Number EPA ID Number

BERKELEY BUSINESS CENTER (SCP) (Continued) **S104233648**

Quantity Released Gallons:	Not reported
Begin Date:	04/04/1988
Leak Reported Date:	04/04/1988
How Discovered:	Tank Closure
How Discovered Description:	Not reported
Discharge Source:	Tank
Discharge Cause:	Physc / Mech Damage
Stop Method:	Close and Remove Tank
Stop Description:	Not reported
No Further Action Date:	11/28/2023
CA Water Watershed Name:	Bay Bridges - Berkeley (203.30)
Dwr Groundwater Subbasin Name:	Santa Clara Valley - East Bay Plain (2-009.04)
Disadvantaged Community:	Not reported
CA Enviroscreen 3 Score:	76-80%
CA Enviroscreen 4 Score:	65-70%
Military DOD Site:	No
Facility Project Subtype:	Not reported
RWQCB Region:	SAN FRANCISCO BAY RWQCB (REGION 2)
Site History:	The Business Center is situated in the large, historic industrial building bounded by San Pablo Ave to the east, 9th to the west, Heinz Ave on the north, and Ashby Ave to the south. Originally built by H.W. Heinz in 1927-28 as a cannery for his now-famous ketchup and relish products. The facility had two (2) underground storage tanks (USTs) for refueling their trucks (15,000-gal each, diesel fuel). The USTs were located on the western / northern side of the parcel (see basic site map in SAMPLING RESULTS FROM TANK REMOVAL documents dated 12/11/1987, page 4 of 22). Location of former USTs has been paved over with asphalt for driveway and parking. The previous owner had converted the function of the building to a retail office center and has been used as such by the current owner since the change in ownership in 1984 when the Heinz company moved operations to Tracy, California. Tanks were removed in 1987, with soil excavation and off-site removal. In Sept 1993 TCE (Trichloroethene) was reported above (2,200 ug/L in MW-3) regulatory limits for drinking water (5 ug/L) and is suspect of an off-site source. With monitoring wells and analytical testing, request for case closure came in Jan 1995 based on non-detect levels of petroleum hydrocarbon compounds. Case Closure by the City of Berkeley, Toxics Management Division (TMD) in June of 2013 transferred the case to the Regional Water Board (SF Bay Region 2). There is a likely orphaned TCE groundwater plume at the Site whose source has not been defined as of 9/1/16. The nature and extent of this orphaned groundwater has not been defined to date. This TCE detection in the sole onsite monitoring well exceeds the drinking water MCL. The Berkeley Business Center waste oil tank is not known to be the source of this TCE contamination at the Site.

LUST:

Global Id:	T0600100174
Contact Type:	Regional Board Caseworker - Primary Caseworker
Contact Name:	JOANNIE WANG
Organization Name:	SAN FRANCISCO BAY RWQCB (REGION 2)
Address:	1515 Clay St
City:	OAKLAND
Email:	joannie.wang@waterboards.ca.gov
Phone Number:	5106222441
Global Id:	T0600100174
Contact Type:	SWRCB Contact

Map ID
Direction
Distance
Elevation

MAP FINDINGS

Site

Database(s)

EDR ID Number
EPA ID Number

BERKELEY BUSINESS CENTER (SCP) (Continued) **S104233648**

Contact Name: MATTHEW COHEN
Organization Name: SWRCB
Address: 1001 I Street
City: SACRAMENTO
Email: matthew.cohen@waterboards.ca.gov
Phone Number: 9163415751

LUST:

Global Id: T0600100174
Action Type: ENFORCEMENT
Date: 09/21/2021
Action: Staff Letter

Global Id: T0600100174
Action Type: ENFORCEMENT
Date: 06/17/2022
Action: Staff Letter

Global Id: T0600100174
Action Type: Other
Date: 04/04/1988
Action: Leak Began

Global Id: T0600100174
Action Type: Other
Date: 04/04/1988
Action: Leak Discovery

Global Id: T0600100174
Action Type: RESPONSE
Date: 07/29/2020
Action: Email Correspondence

Global Id: T0600100174
Action Type: RESPONSE
Date: 12/31/2018
Action: Well Installation Report

Global Id: T0600100174
Action Type: RESPONSE
Date: 06/26/2020
Action: Site Assessment Report

Global Id: T0600100174
Action Type: ENFORCEMENT
Date: 02/15/2017
Action: 13267 Requirement

Global Id: T0600100174
Action Type: ENFORCEMENT
Date: 07/20/1993
Action: Staff Letter

Global Id: T0600100174
Action Type: ENFORCEMENT
Date: 12/28/2017
Action: Staff Letter

Map ID
Direction
Distance
Elevation | Site | MAP FINDINGS | Database(s) | EDR ID Number
EPA ID Number

BERKELEY BUSINESS CENTER (SCP) (Continued) **S104233648**

Global Id: T0600100174
Action Type: ENFORCEMENT
Date: 11/21/2018
Action: Deadline Extension

Global Id: T0600100174
Action Type: ENFORCEMENT
Date: 01/25/2022
Action: Staff Letter

Global Id: T0600100174
Action Type: ENFORCEMENT
Date: 06/28/2021
Action: Staff Letter

Global Id: T0600100174
Action Type: ENFORCEMENT
Date: 06/28/2021
Action: Staff Letter

Global Id: T0600100174
Action Type: ENFORCEMENT
Date: 07/28/2021
Action: Site Visit / Inspection / Sampling

Global Id: T0600100174
Action Type: ENFORCEMENT
Date: 09/02/2022
Action: Closure Summary

Global Id: T0600100174
Action Type: ENFORCEMENT
Date: 11/22/2022
Action: Staff Letter

Global Id: T0600100174
Action Type: ENFORCEMENT
Date: 11/17/2023
Action: State Water Board - Closure Order - #WQ 2023-0103

Global Id: T0600100174
Action Type: ENFORCEMENT
Date: 11/28/2023
Action: Closure/No Further Action Letter

Global Id: T0600100174
Action Type: Other
Date: 04/04/1988
Action: Leak Reported

Global Id: T0600100174
Action Type: RESPONSE
Date: 02/10/1995
Action: Correspondence

Global Id: T0600100174
Action Type: RESPONSE

Map ID
Direction
Distance
Elevation | Site | MAP FINDINGS | Database(s) | EDR ID Number
EPA ID Number

BERKELEY BUSINESS CENTER (SCP) (Continued) **S104233648**

Date: 12/31/2020
Action: Monitoring Report - Semi-Annually

Global Id: T0600100174
Action Type: RESPONSE
Date: 11/18/2020
Action: Monitoring Report - Quarterly

Global Id: T0600100174
Action Type: RESPONSE
Date: 07/12/2022
Action: Correspondence

Global Id: T0600100174
Action Type: ENFORCEMENT
Date: 01/29/2016
Action: 13267 Requirement

Global Id: T0600100174
Action Type: ENFORCEMENT
Date: 09/11/2018
Action: 13267 Requirement

Global Id: T0600100174
Action Type: ENFORCEMENT
Date: 07/19/2023
Action: Notification - Public Notice of Case Closure

Global Id: T0600100174
Action Type: RESPONSE
Date: 06/16/2000
Action: Request for Closure

Global Id: T0600100174
Action Type: RESPONSE
Date: 11/12/1987
Action: Tank Removal Workplan

Global Id: T0600100174
Action Type: RESPONSE
Date: 12/11/1987
Action: Tank Removal Report / UST Sampling Report

Global Id: T0600100174
Action Type: RESPONSE
Date: 05/02/1994
Action: Other Report / Document

Global Id: T0600100174
Action Type: RESPONSE
Date: 08/08/1994
Action: Monitoring Report - Other

Global Id: T0600100174
Action Type: RESPONSE
Date: 04/12/1988
Action: Site Assessment Report

Map ID
Direction
Distance
Elevation | Site | MAP FINDINGS | Database(s) | EDR ID Number
EPA ID Number

BERKELEY BUSINESS CENTER (SCP) (Continued) **S104233648**

Global Id: T0600100174
Action Type: RESPONSE
Date: 01/27/1995
Action: Monitoring Report - Other

Global Id: T0600100174
Action Type: RESPONSE
Date: 11/16/1993
Action: Monitoring Report - Other

Global Id: T0600100174
Action Type: RESPONSE
Date: 04/26/1994
Action: Monitoring Report - Other

Global Id: T0600100174
Action Type: RESPONSE
Date: 05/04/1988
Action: Other Report / Document

Global Id: T0600100174
Action Type: RESPONSE
Date: 05/11/1994
Action: Correspondence

Global Id: T0600100174
Action Type: ENFORCEMENT
Date: 11/20/2018
Action: Staff Letter

Global Id: T0600100174
Action Type: ENFORCEMENT
Date: 11/01/2022
Action: Staff Letter

Global Id: T0600100174
Action Type: Other
Date: 04/04/1988
Action: Leak Stopped

Global Id: T0600100174
Action Type: ENFORCEMENT
Date: 07/20/1993
Action: Staff Letter

Global Id: T0600100174
Action Type: ENFORCEMENT
Date: 03/11/1994
Action: Notice of Violation

Global Id: T0600100174
Action Type: ENFORCEMENT
Date: 06/12/2013
Action: Letter - Notice

Global Id: T0600100174
Action Type: ENFORCEMENT

BERKELEY BUSINESS CENTER (SCP) (Continued) **S104233648**

Date: 01/08/1988
Action: Notice of Responsibility

Global Id: T0600100174
Action Type: ENFORCEMENT
Date: 06/15/2017
Action: Staff Letter

Global Id: T0600100174
Action Type: ENFORCEMENT
Date: 08/14/2017
Action: 13267 Requirement

Global Id: T0600100174
Action Type: ENFORCEMENT
Date: 10/07/2019
Action: 13267 Requirement

Global Id: T0600100174
Action Type: ENFORCEMENT
Date: 04/10/2020
Action: Staff Letter

Global Id: T0600100174
Action Type: ENFORCEMENT
Date: 06/28/2021
Action: Staff Letter

Global Id: T0600100174
Action Type: ENFORCEMENT
Date: 11/12/2020
Action: Staff Letter

Global Id: T0600100174
Action Type: RESPONSE
Date: 04/12/2016
Action: Correspondence - Regulator Responded

Global Id: T0600100174
Action Type: RESPONSE
Date: 11/30/2017
Action: Soil and Water Investigation Report - Regulator Responded

Global Id: T0600100174
Action Type: RESPONSE
Date: 01/19/2018
Action: Sensitive Receptor Survey Report - Regulator Responded

Global Id: T0600100174
Action Type: RESPONSE
Date: 10/27/2017
Action: Site Investigation Workplan - Regulator Responded

Global Id: T0600100174
Action Type: RESPONSE
Date: 08/11/2017
Action: Other Report / Document - Regulator Responded

Map ID
Direction
Distance
Elevation | Site | MAP FINDINGS | Database(s) | EDR ID Number
EPA ID Number

BERKELEY BUSINESS CENTER (SCP) (Continued) **S104233648**

Global Id: T0600100174
Action Type: RESPONSE
Date: 12/31/2019
Action: Preliminary Site Assessment Report - Regulator Responded

Global Id: T0600100174
Action Type: RESPONSE
Date: 08/09/2017
Action: Site Investigation Workplan - Regulator Responded

Global Id: T0600100174
Action Type: RESPONSE
Date: 11/30/2021
Action: Soil and Water Investigation Workplan - Regulator Responded

Global Id: T0600100174
Action Type: RESPONSE
Date: 04/28/2022
Action: Soil and Water Investigation Workplan - Addendum - Regulator Responded

LUST:
Global Id: T0600100174
Status: Open - Case Begin Date
Status Date: 04/04/1988

Global Id: T0600100174
Status: Open - Site Assessment
Status Date: 09/16/1993

Global Id: T0600100174
Status: Open - Eligible for Closure
Status Date: 10/01/2013

Global Id: T0600100174
Status: Open - Site Assessment
Status Date: 12/29/2015

Global Id: T0600100174
Status: Open - Eligible for Closure
Status Date: 04/12/2016

Global Id: T0600100174
Status: Open - Site Assessment
Status Date: 08/01/2017

Global Id: T0600100174
Status: Open - Eligible for Closure
Status Date: 09/08/2022

Global Id: T0600100174
Status: Completed - Case Closed
Status Date: 11/28/2023

LUST REG 2:
Region: 2

Map ID
Direction
Distance
Elevation | Site | MAP FINDINGS | Database(s) | EDR ID Number
EPA ID Number

BERKELEY BUSINESS CENTER (SCP) (Continued) **S104233648**

Facility Id:	01-0187
Facility Status:	Pollution Characterization
Case Number:	01-0187
How Discovered:	Tank Closure
Leak Cause:	Structure Failure
Leak Source:	Tank
Date Leak Confirmed:	Not reported
Oversight Program:	LUST
Prelim. Site Assesment Wokplan Submitted:	Not reported
Preliminary Site Assesment Began:	Not reported
Pollution Characterization Began:	9/16/1993
Pollution Remediation Plan Submitted:	Not reported
Date Remediation Action Underway:	Not reported
Date Post Remedial Action Monitoring Began:	Not reported

CPS-SLIC:

Name:	BERKELEY BUSINESS CENTER (SCP)
Address:	2900 SAN PABLO AVENUE
City,State,Zip:	BERKELEY, CA 94170
Region:	STATE
Facility Status:	**Open - Site Assessment**
Status Date:	12/16/2022
Global Id:	T10000020746
Lead Agency:	SAN FRANCISCO BAY RWQCB (REGION 2)
Lead Agency Case Number:	Not reported
Latitude:	37.8530867304487
Longitude:	-122.288620491085
Case Type:	Cleanup Program Site
Case Worker:	AMC
Local Agency:	Not reported
RB Case Number:	01S0845
File Location:	Not reported
Potential Media Affected:	Other Groundwater (uses other than drinking water)
Potential Contaminants of Concern:	Tetrachloroethylene (PCE), Trichloroethylene (TCE)
EPA Region:	9
Coordinate Source:	Google Map Move
Cuf Case:	NO
Quantity Released Gallons:	Not reported
Begin Date:	11/01/2022
Leak Reported Date:	Not reported
How Discovered:	Not reported
How Discovered Description:	Not reported
Discharge Source:	Not reported
Discharge Cause:	Not reported
Stop Method:	Not reported
Stop Description:	Not reported
No Further Action Date:	Not reported
CA Water Watershed Name:	Bay Bridges - Berkeley (203.30)
Dwr Groundwater Subbasin Name:	Santa Clara Valley - East Bay Plain (2-009.04)
Disadvantaged Community:	Not reported
CA Enviroscreen 3 Score:	76-80%
CA Enviroscreen 4 Score:	65-70%
Military DOD Site:	No
Facility Project Subtype:	Not reported
RWQCB Region:	SAN FRANCISCO BAY RWQCB (REGION 2)
Site History:	Not reported

Map ID
Direction
Distance
Elevation | Site | MAP FINDINGS | Database(s) | EDR ID Number
EPA ID Number

BERKELEY BUSINESS CENTER (SCP) (Continued) **S104233648**

Click here to access the California GeoTracker records for this facility:

CORTESE:

Name:	BERKELEY BUSINESS CENTER (UST)
Address:	2900 SAN PABLO AVE
City,State,Zip:	BERKELEY, CA 94710
Region:	CORTESE
Envirostor Id:	Not reported
Global ID:	T0600100174
Site/Facility Type:	LUST CLEANUP SITE
Cleanup Status:	COMPLETED - CASE CLOSED
Status Date:	Not reported
Site Code:	Not reported
Latitude:	Not reported
Longitude:	Not reported
Owner:	Not reported
Enf Type:	Not reported
Swat R:	Not reported
Flag:	active
Order No:	Not reported
Waste Discharge System No:	Not reported
Effective Date:	Not reported
Region 2:	Not reported
WID Id:	Not reported
Solid Waste Id No:	Not reported
Waste Management Uit Name:	Not reported
File Name:	Active Open

HIST CORTESE:

edr_fname:	BERKELEY BUSINESS CENTER
edr_fadd1:	2900 42 SAN PABLO
City,State,Zip:	BERKELEY, CA 94710
Region:	CORTESE
Facility County Code:	1
Reg By:	LTNKA
Reg Id:	01-0187

CERS:

Name:	BERKELEY BUSINESS CENTER (UST)
Address:	2900 SAN PABLO AVE
City,State,Zip:	BERKELEY, CA 94710
Site ID:	714113
CERS ID:	T0600100174
CERS Description:	Leaking Underground Storage Tank Cleanup Site

Affiliation:

Affiliation Type Desc:	Regional Board Caseworker
Entity Name:	JOANNIE WANG - SAN FRANCISCO BAY RWQCB (REGION 2)
Entity Title:	Not reported
Affiliation Address:	1515 Clay St
Affiliation City:	OAKLAND
Affiliation State:	CA
Affiliation Country:	Not reported
Affiliation Zip:	Not reported
Affiliation Phone:	5106222441,

Map ID
Direction
Distance
Elevation | Site | MAP FINDINGS | Database(s) | EDR ID Number
EPA ID Number

BERKELEY BUSINESS CENTER (SCP) (Continued) **S104233648**

Name:	BERKELEY BUSINESS CENTER (SCP)
Address:	2900 SAN PABLO AVENUE
City,State,Zip:	BERKELEY, CA 94170
Site ID:	714112
CERS ID:	T10000020746
CERS Description:	Cleanup Program Site

Affiliation:

Affiliation Type Desc:	Regional Board Caseworker
Entity Name:	ANGUS CHAN - SAN FRANCISCO BAY RWQCB (REGION 2)
Entity Title:	Not reported
Affiliation Address:	1515 CLAY STREET, SUITE 1400
Affiliation City:	OAKLAND
Affiliation State:	CA
Affiliation Country:	Not reported
Affiliation Zip:	Not reported
Affiliation Phone:	5106222363,

Z216 **POW GENETICS SOLUTIONS, INC** **RCRA NonGen / NLR** **1027218900**
SSE **2865 7TH STREET** **E MANIFEST** **CAL000470785**
1/8-1/4 **BERKELEY, CA 94710**
0.236 mi.
1248 ft. **Site 17 of 23 in cluster Z**

Relative:
Lower

Actual:
36 ft.

RCRA Listings:

Date Form Received by Agency:	20220517
Handler Name:	Pow Genetics Solutions Inc Dba Pow Bio
Handler Address:	2865 Seventh St Ste B
Handler City,State,Zip:	BERKELEY, CA 94710
EPA ID:	CAL000470785
Contact Name:	BRIAN LEE
Contact Address:	244 HERMANN ST #2
Contact City,State,Zip:	SAN FRANCISCO, CA 94117
Contact Telephone:	216-287-3605
Contact Fax:	Not reported
Contact Email:	BRIAN@POW.BIO
Contact Title:	Not reported
EPA Region:	09
Land Type:	Not reported
Federal Waste Generator Description:	Not a generator, verified
Non-Notifier:	Not reported
Biennial Report Cycle:	Not reported
Accessibility:	Not reported
Active Site Indicator:	Not reported
State District Owner:	Not reported
State District:	Not reported
Mailing Address:	2865 SEVENTH ST STE B
Mailing City,State,Zip:	BERKELEY, CA 94710
Owner Name:	Pow Genetics Solutions Inc
Owner Type:	Other
Operator Name:	Brian Lee
Operator Type:	Other
Short-Term Generator Activity:	No
Importer Activity:	No
Mixed Waste Generator:	No
Transporter Activity:	No
Transfer Facility Activity:	No

Map ID
Direction
Distance
Elevation | Site | MAP FINDINGS | Database(s) | EDR ID Number
EPA ID Number

POW GENETICS SOLUTIONS, INC (Continued) **1027218900**

Recycler Activity with Storage:	No
Small Quantity On-Site Burner Exemption:	No
Smelting Melting and Refining Furnace Exemption:	No
Underground Injection Control:	No
Off-Site Waste Receipt:	No
Universal Waste Indicator:	No
Universal Waste Destination Facility:	No
Federal Universal Waste:	No
Active Site State-Reg Handler:	---
Federal Facility Indicator:	Not reported
Hazardous Secondary Material Indicator:	N
Sub-Part K Indicator:	Not reported
2018 GPRA Permit Baseline:	Not on the Baseline
2018 GPRA Renewals Baseline:	Not on the Baseline
202 GPRA Corrective Action Baseline:	No
Subject to Corrective Action Universe:	No
Non-TSDFs Where RCRA CA has Been Imposed Universe:	No
Corrective Action Priority Ranking:	No NCAPS ranking
Environmental Control Indicator:	No
Institutional Control Indicator:	No
Human Exposure Controls Indicator:	N/A
Groundwater Controls Indicator:	N/A
Significant Non-Complier Universe:	No
Unaddressed Significant Non-Complier Universe:	No
Addressed Significant Non-Complier Universe:	No
Significant Non-Complier With a Compliance Schedule Universe:	No
Financial Assurance Required:	Not reported
Handler Date of Last Change:	20220518
Recognized Trader-Importer:	No
Recognized Trader-Exporter:	No
Importer of Spent Lead Acid Batteries:	No
Exporter of Spent Lead Acid Batteries:	No
Recycler Activity Without Storage:	No
Manifest Broker:	No
Sub-Part P Indicator:	No

Handler - Owner Operator:

Owner/Operator Indicator:	Operator
Owner/Operator Name: BRIAN LEE	
Legal Status:	Other
Date Became Current:	Not reported
Date Ended Current:	Not reported
Owner/Operator Address:	244 HERMANN ST #2
Owner/Operator City,State,Zip:	SAN FRANCISCO, CA 94117
Owner/Operator Telephone:	216-287-3605
Owner/Operator Telephone Ext:	Not reported
Owner/Operator Fax:	Not reported
Owner/Operator Email:	Not reported

Owner/Operator Indicator:	Owner
Owner/Operator Name: POW GENETICS SOLUTIONS INC	
Legal Status:	Other
Date Became Current:	Not reported
Date Ended Current:	Not reported
Owner/Operator Address:	2865 SEVENTH ST STE B
Owner/Operator City,State,Zip:	BERKELEY, CA 94710

Map ID
Direction
Distance
Elevation | Site | MAP FINDINGS | Database(s) | EDR ID Number
EPA ID Number

POW GENETICS SOLUTIONS, INC (Continued) **1027218900**

Owner/Operator Telephone: 415-254-2062
Owner/Operator Telephone Ext: Not reported
Owner/Operator Fax: Not reported
Owner/Operator Email: Not reported

Historic Generators:
Receive Date: 20220517
Handler Name: POW GENETICS SOLUTIONS INC DBA POW BIO
Federal Waste Generator Description: Not a generator, verified
State District Owner: Not reported
Large Quantity Handler of Universal Waste: No
Recognized Trader Importer: No
Recognized Trader Exporter: No
Spent Lead Acid Battery Importer: No
Spent Lead Acid Battery Exporter: No
Current Record: Yes
Non Storage Recycler Activity: No
Electronic Manifest Broker: No

List of NAICS Codes and Descriptions:
NAICS Code: 541715
NAICS Description: RESEARCH AND DEVELOPMENT IN THE PHYSICAL, ENGINEERING, AND LIFE SCIENCES (EXCEPT NANOTECHNOLOGY AND BIOTECHNOLOGY

NAICS Code: 541720
NAICS Description: RESEARCH AND DEVELOPMENT IN THE SOCIAL SCIENCES AND HUMANITIES

Facility Has Received Notices of Violations:
Violations: No Violations Found

Evaluation Action Summary:
Evaluations: No Evaluations Found

E MANIFEST:
Manifest Tracking Number: 017423896FLE
Last Updated Date: 20230528
Shipped Date: 20220708
Received Date: 20220721
Manifest Status: Signed
Submission Type: DataImage5Copy
Origin Type: Service
Generator EPA ID: CAL000470785
Generator Name: POW GENETICS SOLUTIONS, INC
Generator Mail Street Number: 2865
Generator Mail Street 1: 2865 7TH STREET
Generator Mail Street 2: Not reported
Generator Mail City: BERKELY
Generator Mail State: CA
Generator Mail Zip: 94710
Generator Location Street Number: 2865
Generator Location Street 1: 2865 7th Street
Generator Location Street 2: Not reported
Generator Location City: Berkely
Generator Location Zip: 94710

Map ID
Direction
Distance
Elevation | Site | MAP FINDINGS | Database(s) | EDR ID Number
EPA ID Number

POW GENETICS SOLUTIONS, INC (Continued) **1027218900**

Generator Location State:	CA
Generator Contact Company Name:	Not reported
Designated Facility EPA ID:	TND000772186
Designated Facility Name:	TRADEBE TREATMENT & RECYCLING OF TN
Designated Facility Mail Street Number:	5485
Designated Facility Mail Street 1:	Not reported
Designated Facility Mail Street 2:	VICTORY LANE
Designated Facility Mail City:	MILLINGTON
Designated Facility Mail Zip:	38053-8325
Designated Facility Mail State:	TN
Designated Facility Location Street Number:	5485
Designated Facility Location Street 1:	5485 VICTORY LANE
Designated Facility Location Street 2:	Not reported
Designated Facility Location City:	MILLINGTON
Designated Facility Location Zip:	38053
Designated Facility Location State:	TN
Designated Facility Contact Company Name:	Not reported
Manifest Residue Indicator:	N
Rejection Indicator:	N

Federal Waste:

Manifest Tracking Number:	017423896FLE
Waste Line Number:	1
Federal Waste Code:	D001
Federal Waste:	IGNITABLE WASTE

Transporter:

Manifest Tracking Number:	017423896FLE
Transporter Line Number:	1
Transporter EPA ID:	CAR000070540
Transporter Name:	Advanced Chemical Transport Inc.

Manifest Tracking Number:	017423896FLE
Transporter Line Number:	2
Transporter EPA ID:	AZD982403586
Transporter Name:	Englund Equipment

Waste Line:

Manifest Tracking Number:	017423896FLE
Waste Line Number:	1
U.S. DOT Hazardous Indicator:	Y
U.S. DOT ID Number:	UN1648
U.S. DOT Description:	Un1648 Waste Acetonitrile 3 Ii
Non-Hazardous Waste Description:	Not reported
Number of Containers:	1
Container Type Code:	DF
Container Type Description:	Fiberboard or plastic drums, barrels, kegs
Waste Quantity:	35
Quantity Unit of Measure Code:	P
Quantity Unit of Measure Description:	Pounds
Waste Quantity, in Tons:	0.0175
Acute Waste Quantity, in Tons:	0
Non-Acute Waste Quantity, in Tons:	0.0175
Waste Quantity, in Kilograms:	15.873026
Acute Waste Quantity, in Kilograms:	0
Non-Acute Waste Quantity, in Kilorgrams:	15.873026

Map ID
Direction
Distance
Elevation

MAP FINDINGS

Site

Database(s)

EDR ID Number
EPA ID Number

POW GENETICS SOLUTIONS, INC (Continued) **1027218900**

Management Method Code:	H061
Management Method Description:	FUEL BLENDING
Waste Residue Indicator:	N
Quantity Discrepancy Indicator:	N
Waste Type Discrepancy Indicator:	N
Waste Density:	Not reported
Waste Density Unit of Measure Code:	Not reported
Waste Density Unit of Measure Description:	Not reported
Form Code:	Not reported
Form Code Description:	Not reported
Source Code:	Not reported
Source Code Description:	Not reported
Waste Minimization Code:	Not reported
Waste Minimization Code Description:	Not reported
Consent Number:	Not reported
EPA Waste Indicator:	Y

Z217 **ALGA BIOSCIENCES** **RCRA NonGen / NLR** **1027700117**
SSE **2865 SEVENTH ST** **CAL000476664**
1/8-1/4 **BERKELEY, CA 94710**
0.236 mi.
1248 ft. **Site 18 of 23 in cluster Z**

Relative:
Lower

Actual:
36 ft.

RCRA Listings:

Date Form Received by Agency:	20230307
Handler Name:	Alga Biosciences
Handler Address:	2865 Seventh St
Handler City,State,Zip:	BERKELEY, CA 94710
EPA ID:	CAL000476664
Contact Name:	CAROLINE MCKEON
Contact Address:	2865 SEVENTH ST
Contact City,State,Zip:	BERKELEY, CA 94710
Contact Telephone:	207-409-2214
Contact Fax:	Not reported
Contact Email:	CAROLINE@ALGA.BIO
Contact Title:	Not reported
EPA Region:	09
Land Type:	Not reported
Federal Waste Generator Description:	Not a generator, verified
Non-Notifier:	Not reported
Biennial Report Cycle:	Not reported
Accessibility:	Not reported
Active Site Indicator:	Not reported
State District Owner:	Not reported
State District:	Not reported
Mailing Address:	2865 SEVENTH ST
Mailing City,State,Zip:	BERKELEY, CA 94710
Owner Name:	Alga Biosciences Inc
Owner Type:	Other
Operator Name:	Caroline Mckeon
Operator Type:	Other
Short-Term Generator Activity:	No
Importer Activity:	No
Mixed Waste Generator:	No
Transporter Activity:	No
Transfer Facility Activity:	No
Recycler Activity with Storage:	No
Small Quantity On-Site Burner Exemption:	No

Map ID
Direction
Distance
Elevation | Site | MAP FINDINGS | Database(s) | EDR ID Number
EPA ID Number

ALGA BIOSCIENCES (Continued) **1027700117**

Smelting Melting and Refining Furnace Exemption:	No
Underground Injection Control:	No
Off-Site Waste Receipt:	No
Universal Waste Indicator:	No
Universal Waste Destination Facility:	No
Federal Universal Waste:	No
Active Site State-Reg Handler:	---
Federal Facility Indicator:	Not reported
Hazardous Secondary Material Indicator:	N
Sub-Part K Indicator:	Not reported
2018 GPRA Permit Baseline:	Not on the Baseline
2018 GPRA Renewals Baseline:	Not on the Baseline
202 GPRA Corrective Action Baseline:	No
Subject to Corrective Action Universe:	No
Non-TSDFs Where RCRA CA has Been Imposed Universe:	No
Corrective Action Priority Ranking:	No NCAPS ranking
Environmental Control Indicator:	No
Institutional Control Indicator:	No
Human Exposure Controls Indicator:	N/A
Groundwater Controls Indicator:	N/A
Significant Non-Complier Universe:	No
Unaddressed Significant Non-Complier Universe:	No
Addressed Significant Non-Complier Universe:	No
Significant Non-Complier With a Compliance Schedule Universe:	No
Financial Assurance Required:	Not reported
Handler Date of Last Change:	20230311
Recognized Trader-Importer:	No
Recognized Trader-Exporter:	No
Importer of Spent Lead Acid Batteries:	No
Exporter of Spent Lead Acid Batteries:	No
Recycler Activity Without Storage:	No
Manifest Broker:	No
Sub-Part P Indicator:	No

Handler - Owner Operator:

Owner/Operator Indicator:	Operator
Owner/Operator Name: CAROLINE MCKEON	
Legal Status:	Other
Date Became Current:	Not reported
Date Ended Current:	Not reported
Owner/Operator Address:	2865 SEVENTH ST
Owner/Operator City,State,Zip:	BERKELEY, CA 94710
Owner/Operator Telephone:	207-409-2214
Owner/Operator Telephone Ext:	Not reported
Owner/Operator Fax:	Not reported
Owner/Operator Email:	Not reported

Owner/Operator Indicator:	Owner
Owner/Operator Name: ALGA BIOSCIENCES INC	
Legal Status:	Other
Date Became Current:	Not reported
Date Ended Current:	Not reported
Owner/Operator Address:	4479 17TH ST APT 5
Owner/Operator City,State,Zip:	SAN FRANCISCO, CA 94114
Owner/Operator Telephone:	616-780-0004
Owner/Operator Telephone Ext:	Not reported

Map ID
Direction
Distance
Elevation | Site | MAP FINDINGS | Database(s) | EDR ID Number
EPA ID Number

ALGA BIOSCIENCES (Continued) **1027700117**

Owner/Operator Fax: Not reported
Owner/Operator Email: Not reported

Historic Generators:
Receive Date: 20230307
Handler Name: ALGA BIOSCIENCES
Federal Waste Generator Description: Not a generator, verified
State District Owner: Not reported
Large Quantity Handler of Universal Waste: No
Recognized Trader Importer: No
Recognized Trader Exporter: No
Spent Lead Acid Battery Importer: No
Spent Lead Acid Battery Exporter: No
Current Record: Yes
Non Storage Recycler Activity: No
Electronic Manifest Broker: No

List of NAICS Codes and Descriptions:
NAICS Code: 541715
NAICS Description: RESEARCH AND DEVELOPMENT IN THE PHYSICAL, ENGINEERING, AND LIFE SCIENCES (EXCEPT NANOTECHNOLOGY AND BIOTECHNOLOGY

Facility Has Received Notices of Violations:
Violations: No Violations Found

Evaluation Action Summary:
Evaluations: No Evaluations Found

Z218 **CLIMAX FOODS INC** **RCRA NonGen / NLR** **1026492132**
SSE **2865 7TH ST UNIT B2** **E MANIFEST** **CAL000456910**
1/8-1/4 **BERKELEY, CA 94710**
0.236 mi.
1248 ft. **Site 19 of 23 in cluster Z**

Relative:
Lower

Actual:
36 ft.

RCRA Listings:
Date Form Received by Agency: 20240424
Handler Name: Climax Foods Inc
Handler Address: 2865 7th St Unit B2
Handler City,State,Zip: BERKELEY, CA 94710
EPA ID: CAL000456910
Contact Name: ENRIQUE HERNANDEZ
Contact Address: 2865 7TH ST UNIT B2
Contact City,State,Zip: BERKELEY, CA 94710
Contact Telephone: 415-259-1903
Contact Fax: Not reported
Contact Email: ENRIQUE@CLIMAXFOODS.COM
Contact Title: Not reported
EPA Region: 09
Land Type: Other
Federal Waste Generator Description: Not a generator, verified
Non-Notifier: Not reported
Biennial Report Cycle: Not reported
Accessibility: Not reported
Active Site Indicator: Not reported
State District Owner: Not reported

Map ID
Direction
Distance
Elevation | Site | MAP FINDINGS | Database(s) | EDR ID Number
EPA ID Number

CLIMAX FOODS INC (Continued) **1026492132**

State District:	Not reported
Mailing Address:	2865 7TH ST UNIT B2
Mailing City,State,Zip:	BERKELEY, CA 94710
Owner Name:	Climax Foods Inc
Owner Type:	Other
Operator Name:	Climax Foods Inc
Operator Type:	Other
Short-Term Generator Activity:	No
Importer Activity:	No
Mixed Waste Generator:	No
Transporter Activity:	No
Transfer Facility Activity:	No
Recycler Activity with Storage:	No
Small Quantity On-Site Burner Exemption:	No
Smelting Melting and Refining Furnace Exemption:	No
Underground Injection Control:	No
Off-Site Waste Receipt:	No
Universal Waste Indicator:	No
Universal Waste Destination Facility:	No
Federal Universal Waste:	No
Active Site State-Reg Handler:	---
Federal Facility Indicator:	Not reported
Hazardous Secondary Material Indicator:	N
Sub-Part K Indicator:	Not reported
2018 GPRA Permit Baseline:	Not on the Baseline
2018 GPRA Renewals Baseline:	Not on the Baseline
202 GPRA Corrective Action Baseline:	No
Subject to Corrective Action Universe:	No
Non-TSDFs Where RCRA CA has Been Imposed Universe:	No
Corrective Action Priority Ranking:	No NCAPS ranking
Environmental Control Indicator:	No
Institutional Control Indicator:	No
Human Exposure Controls Indicator:	N/A
Groundwater Controls Indicator:	N/A
Significant Non-Complier Universe:	No
Unaddressed Significant Non-Complier Universe:	No
Addressed Significant Non-Complier Universe:	No
Significant Non-Complier With a Compliance Schedule Universe:	No
Financial Assurance Required:	Not reported
Handler Date of Last Change:	20240513
Recognized Trader-Importer:	No
Recognized Trader-Exporter:	No
Importer of Spent Lead Acid Batteries:	No
Exporter of Spent Lead Acid Batteries:	No
Recycler Activity Without Storage:	No
Manifest Broker:	No
Sub-Part P Indicator:	No

Handler - Owner Operator:

Owner/Operator Indicator:	Owner
Owner/Operator Name: CLIMAX FOODS INC	
Legal Status:	Other
Date Became Current:	Not reported
Date Ended Current:	Not reported
Owner/Operator Address:	2865 7TH ST UNIT B2
Owner/Operator City,State,Zip:	BERKELEY, CA 94710

Map ID
Direction
Distance
Elevation | Site | MAP FINDINGS | Database(s) | EDR ID Number
EPA ID Number

CLIMAX FOODS INC (Continued) **1026492132**

Owner/Operator Telephone:	510-735-5110
Owner/Operator Telephone Ext:	Not reported
Owner/Operator Fax:	Not reported
Owner/Operator Email:	Not reported
Owner/Operator Indicator:	Operator
Owner/Operator Name: CLIMAX FOODS INC	
Legal Status:	Other
Date Became Current:	Not reported
Date Ended Current:	Not reported
Owner/Operator Address:	2865 7TH ST UNIT B2
Owner/Operator City,State,Zip:	BERKELEY, CA 94710
Owner/Operator Telephone:	510-735-5110
Owner/Operator Telephone Ext:	Not reported
Owner/Operator Fax:	Not reported
Owner/Operator Email:	Not reported
Owner/Operator Indicator:	Operator
Owner/Operator Name: PAVEL ARONOV	
Legal Status:	Other
Date Became Current:	Not reported
Date Ended Current:	Not reported
Owner/Operator Address:	2865 7TH ST UNIT B2
Owner/Operator City,State,Zip:	BERKELEY, CA 94710
Owner/Operator Telephone:	650-213-2765
Owner/Operator Telephone Ext:	Not reported
Owner/Operator Fax:	Not reported
Owner/Operator Email:	Not reported
Owner/Operator Indicator:	Owner
Owner/Operator Name: CLIMAX FOODS INC	
Legal Status:	Other
Date Became Current:	Not reported
Date Ended Current:	Not reported
Owner/Operator Address:	2865 7TH ST UNIT B2
Owner/Operator City,State,Zip:	BERKELEY, CA 94710
Owner/Operator Telephone:	510-735-5110
Owner/Operator Telephone Ext:	Not reported
Owner/Operator Fax:	Not reported
Owner/Operator Email:	Not reported

Historic Generators:

Receive Date:	20200921
Handler Name: CLIMAX FOODS INC	
Federal Waste Generator Description:	Not a generator, verified
State District Owner:	Not reported
Large Quantity Handler of Universal Waste:	No
Recognized Trader Importer:	No
Recognized Trader Exporter:	No
Spent Lead Acid Battery Importer:	No
Spent Lead Acid Battery Exporter:	No
Current Record:	No
Non Storage Recycler Activity:	Not reported
Electronic Manifest Broker:	Not reported
Receive Date:	20240424
Handler Name: CLIMAX FOODS INC	

Map ID
Direction
Distance
Elevation | Site | MAP FINDINGS | Database(s) | EDR ID Number
EPA ID Number

CLIMAX FOODS INC (Continued) **1026492132**

Federal Waste Generator Description:	Not a generator, verified
State District Owner:	Not reported
Large Quantity Handler of Universal Waste:	No
Recognized Trader Importer:	No
Recognized Trader Exporter:	No
Spent Lead Acid Battery Importer:	No
Spent Lead Acid Battery Exporter:	No
Current Record:	Yes
Non Storage Recycler Activity:	No
Electronic Manifest Broker:	No

List of NAICS Codes and Descriptions:

NAICS Code:	541715
NAICS Description:	RESEARCH AND DEVELOPMENT IN THE PHYSICAL, ENGINEERING, AND LIFE SCIENCES (EXCEPT NANOTECHNOLOGY AND BIOTECHNOLOGY

Facility Has Received Notices of Violations:

Violations:	No Violations Found

Evaluation Action Summary:

Evaluations:	No Evaluations Found

E MANIFEST:

Manifest Tracking Number:	016515871FLE
Last Updated Date:	20211223
Shipped Date:	20211103
Received Date:	20211201
Manifest Status:	Signed
Submission Type:	DataImage5Copy
Origin Type:	Web
Generator EPA ID:	CAL000456910
Generator Name:	CLIMAX FOODS INC
Generator Mail Street Number:	Not reported
Generator Mail Street 1:	2865 7TH ST UNIT B2
Generator Mail Street 2:	Not reported
Generator Mail City:	BERKELEY
Generator Mail State:	CA
Generator Mail Zip:	94710
Generator Location Street Number:	Not reported
Generator Location Street 1:	2865 7TH ST UNIT B2
Generator Location Street 2:	Not reported
Generator Location City:	BERKELEY
Generator Location Zip:	94710
Generator Location State:	CA
Generator Contact Company Name:	Not reported
Designated Facility EPA ID:	NMD002208627
Designated Facility Name:	ADVANCED CHEMICAL TREATMENT, LLC
Designated Facility Mail Street Number:	6133
Designated Facility Mail Street 1:	Not reported
Designated Facility Mail Street 2:	EDITH BLVD NE
Designated Facility Mail City:	ALBUQUERQUE
Designated Facility Mail Zip:	87107
Designated Facility Mail State:	NM
Designated Facility Location Street Number:	6133

Map ID
Direction
Distance
Elevation | Site | MAP FINDINGS | Database(s) | EDR ID Number
EPA ID Number

CLIMAX FOODS INC (Continued) **1026492132**

Designated Facility Location Street 1: EDITH BLVD NE
Designated Facility Location Street 2: Not reported
Designated Facility Location City: ALBUQUERQUE
Designated Facility Location Zip: 87107
Designated Facility Location State: NM
Designated Facility Contact Company Name: Not reported
Manifest Residue Indicator: N
Rejection Indicator: N

Federal Waste:
Manifest Tracking Number: 016515871FLE
Waste Line Number: 1
Federal Waste Code: D001
Federal Waste: IGNITABLE WASTE

Manifest Tracking Number: 016515871FLE
Waste Line Number: 1
Federal Waste Code: F003
Federal Waste: THE FOLLOWING SPENT NONHALOGENATED SOLVENTS: XYLENE, ACETONE, ETHYL ACETATE, ETHYL BENZENE, ETHYL ETHER, METHYL ISOBUTYL KETONE, N-BUTYL ALCOHOL, CYCLOHEXANONE, AND METHANOL; ALL SPENT SOLVENT MIXTURES/BLENDS CONTAINING, BEFORE USE, ONLY THE ABOVE SPENT NONHALOGENATED SOLVENTS; AND ALL SPENT SOLVENT MIXTURES/BLENDS CONTAINING, BEFORE USE, ONE OR MORE OF THE ABOVE NONHALOGENATED SOLVENTS, AND A TOTAL OF TEN PERCENT OR MORE (BY VOLUME) OF ONE OR MORE OF THOSE SOLVENTS LISTED IN F001, F002, F004, AND F005; AND STILL BOTTOMS FROM THE RECOVERY OF THESE SPENT SOLVENTS AND SPENT SOLVENT MIXTURES.

State Waste:
Manifest Tracking Number: 016515871FLE
Waste Line Number: 1
State Waste Code Owner: CA
State Waste Code: 551
State Waste: Laboratory waste chemicals

Transporter:
Manifest Tracking Number: 016515871FLE
Transporter Line Number: 1
Transporter EPA ID: CAR000070540
Transporter Name: Advanced Chemical Transport Inc. Dba Actenviro

Manifest Tracking Number: 016515871FLE
Transporter Line Number: 2
Transporter EPA ID: CAR000181560
Transporter Name: Remedial Transportation Services Inc Dba Rts

Manifest Tracking Number: 016515871FLE
Transporter Line Number: 3
Transporter EPA ID: CAR000070540
Transporter Name: Advanced Chemical Transport Inc. Dba Actenviro

Waste Line:
Manifest Tracking Number: 016515871FLE
Waste Line Number: 1

Map ID
Direction
Distance
Elevation | Site | MAP FINDINGS | Database(s) | EDR ID Number
EPA ID Number

CLIMAX FOODS INC (Continued) **1026492132**

U.S. DOT Hazardous Indicator:	Y
U.S. DOT ID Number:	UN1992
U.S. DOT Description:	Un1992, Waste Flammable Liquids, Toxic, N.O.S. (Methanol, Sodium Azide), 3 (6.1), Pgii
Non-Hazardous Waste Description:	Not reported
Number of Containers:	1
Container Type Code:	DF
Container Type Description:	Fiberboard or plastic drums, barrels, kegs
Waste Quantity:	6
Quantity Unit of Measure Code:	P
Quantity Unit of Measure Description:	Pounds
Waste Quantity, in Tons:	0.003
Acute Waste Quantity, in Tons:	0
Non-Acute Waste Quantity, in Tons:	0.003
Waste Quantity, in Kilograms:	2.72109
Acute Waste Quantity, in Kilograms:	0
Non-Acute Waste Quantity, in Kilorgrams:	2.72109
Management Method Code:	H141
Management Method Description:	STORAGE, BULKING AND/OR TRANSFER OFF SITE
Waste Residue Indicator:	N
Quantity Discrepancy Indicator:	N
Waste Type Discrepancy Indicator:	N
Waste Density:	Not reported
Waste Density Unit of Measure Code:	Not reported
Waste Density Unit of Measure Description:	Not reported
Form Code:	Not reported
Form Code Description:	Not reported
Source Code:	Not reported
Source Code Description:	Not reported
Waste Minimization Code:	Not reported
Waste Minimization Code Description:	Not reported
Consent Number:	Not reported
EPA Waste Indicator:	Y

Z219 **POW.BIO - BERKELEY** **CERS HAZ WASTE** **S101624612**
SSE **2865 7TH ST** **CA FID UST** **N/A**
1/8-1/4 **BERKELEY, CA 94710** **CERS**
0.236 mi.
1248 ft. **Site 20 of 23 in cluster Z**

Relative:
Lower

Actual:
36 ft.

CERS HAZ WASTE:

Name:	ALGA BIOSCIENCES
Address:	2865 7TH ST
City,State,Zip:	BERKELEY, CA 94710
Site ID:	705265
CERS ID:	10937167
CERS Description:	Hazardous Waste Generator

Name:	POW.BIO - BERKELEY
Address:	2865 7TH ST
City,State,Zip:	BERKELEY, CA 94710
Site ID:	704994
CERS ID:	10936261
CERS Description:	Hazardous Waste Generator

CA FID UST:
Facility ID: 01003144

Map ID
Direction
Distance
Elevation | Site | MAP FINDINGS | Database(s) | EDR ID Number
EPA ID Number

POW.BIO - BERKELEY (Continued) **S101624612**

Regulated By:	UTNKA
Regulated ID:	00053980
Cortese Code:	Not reported
SIC Code:	Not reported
Facility Phone:	4158419100
Mail To:	Not reported
Mailing Address:	7 SARAH ST
Mailing Address 2:	Not reported
Mailing City,St,Zip:	BERKELEY 94710
Contact:	Not reported
Contact Phone:	Not reported
DUNs Number:	Not reported
NPDES Number:	Not reported
EPA ID:	Not reported
Comments:	Not reported
Status:	Active

CERS:

Name:	WILD EARTH, INC.
Address:	2865 7TH ST STE B
City,State,Zip:	BERKELEY, CA 94710
Site ID:	613213
CERS ID:	10838722
CERS Description:	Chemical Storage Facilities

Violations:

Site ID:	613213
Site Name:	Wild Earth, Inc.
Violation Date:	09-21-2023
Citation:	HSC 6.95 25508(a)(3) - California Health and Safety Code, Chapter 6.95, Section(s) 25508(a)(3)
Violation Description:	Failure to establish and electronically submit an adequate emergency response plan and procedures for a release or threatened release of a hazardous material.
Violation Notes:	Returned to compliance on 11/07/2023. Observation: Emergency Response/Contingency Plan must be submitted on the latest template with the new Emergency Coordinator's information. Corrective Action: Complete the provided template and submit to cers.calepa.ca.gov under the section called "Emergency Response and Training Plans" within 30 days of report issuance.
Violation Division:	Berkeley City Toxics Management Division
Violation Program:	HMRRP
Violation Source:	CERS,

Site ID:	613213
Site Name:	Wild Earth, Inc.
Violation Date:	09-21-2023
Citation:	HSC 6.95 25508(a)(3) - California Health and Safety Code, Chapter 6.95, Section(s) 25508(a)(3)
Violation Description:	Failure to complete and electronically submit hazardous material inventory information for all reportable hazardous materials on site at or above reportable quantities.
Violation Notes:	Returned to compliance on 11/26/2023. Observation: Hazardous materials inventory is outdated, the facility had a lab pack in April 2023 and no longer stores most of the chemicals used for chemistry R&D at this location. Corrective Action: Submit an updated hazardous materials inventory through cers.calepa.ca.gov within 30 days of report

POW.BIO - BERKELEY (Continued) **S101624612**

issuance.
Violation Division: Berkeley City Toxics Management Division
Violation Program: HMRRP
Violation Source: CERS,

Site ID: 613213
Site Name: Wild Earth, Inc.
Violation Date: 09-21-2023
Citation: HSC 6.95 25508(a)(3) - California Health and Safety Code, Chapter 6.95, Section(s) 25508(a)(3)
Violation Description: Failure to report program data electronically.
Violation Notes: Returned to compliance on 11/07/2023. Observation: Business Plan on file is out of date. Corrective Action: Operator should create a CERS profile and request access to take over the account for CERS ID 10838722. Operator must submit an updated business plan within 30 days of report issuance.
Violation Division: Berkeley City Toxics Management Division
Violation Program: HMRRP
Violation Source: CERS,

Evaluation:
Eval General Type: Compliance Evaluation Inspection
Eval Date: 09-16-2020
Violations Found: No
Eval Type: Routine done by local agency
Eval Notes: Toxics Management Division (TMD) connected with Jake Keller (operator), lab manager of Wild Earth, Inc., virtually via a combination of video and audio streaming to conduct this inspection. Per operator, Wild Earth closed most Research and Development projects in February, though the office area of this facility remains a headquarters for the company. The laboratory space is being leased out to a number of incubator spaces performing laboratory research and Wild Earth's leasing entity is doing-business-as Cell Valley Labs. The building is owned by Wareham, who maintain the Fire Extinguishers. Some rooms in the building remain empty and are used as general storage for machines or other non-hazardous materials. Some hazardous materials in the common area, including corrosives, bases, flammables, and gases, remain in possession of Wild Earth, thus they remain in the HMBP program. Per correspondence with Environmental Consultant Rene Ricks dated March 31st, 2020, Wild Earth [Truncated]
Eval Division: Berkeley City Toxics Management Division
Eval Program: HMRRP
Eval Source: CERS,

Eval General Type: Compliance Evaluation Inspection
Eval Date: 09-21-2023
Violations Found: Yes
Eval Type: Routine done by local agency
Eval Notes: Arrived on site to conduct a routine inspection of Wild Earth, Inc. to evaluate the facility's compliance with the Hazardous Materials Business Plan (HMBP) program. Met with Cory Wheat, Lab Manager. Per Wheat, Wild Earth no longer conducts chemistry at this address and rather serves as an incubation facility for various labs. A lab pack was conducted in April 2023 and the inventory was reduced significantly. Most of the tenants own their own hazardous materials and have their own business plans on file with TMD. The business plan that is currently submitted to CERS is out of date. Wheat will take

POW.BIO - BERKELEY (Continued) **S101624612**

over as the lead user of CERS ID 10838722 and submit annual reporting to the CUPA. The Business Owner Operator Identification information, hazardous materials inventory, and emergency response/contingency plan should be updated within 30 days of report issuance. TMD observed the following reportable materials: - 4 cylinders of CO2 (50 pounds each, 1620 cubic feet total) - 1 [Truncated]

Eval Division: Berkeley City Toxics Management Division
Eval Program: HMRRP
Eval Source: CERS,

Affiliation:

Affiliation Type Desc: Document Preparer
Entity Name: Rene Ricks
Entity Title: Not reported
Affiliation Address: Not reported
Affiliation City: Not reported
Affiliation State: Not reported
Affiliation Country: Not reported
Affiliation Zip: Not reported
Affiliation Phone: ,

Affiliation Type Desc: Identification Signer
Entity Name: Rene Ricks
Entity Title: EH&S consultant
Affiliation Address: Not reported
Affiliation City: Not reported
Affiliation State: Not reported
Affiliation Country: Not reported
Affiliation Zip: Not reported
Affiliation Phone: ,

Affiliation Type Desc: Parent Corporation
Entity Name: Wild Earth, Inc.
Entity Title: Not reported
Affiliation Address: Not reported
Affiliation City: Not reported
Affiliation State: Not reported
Affiliation Country: Not reported
Affiliation Zip: Not reported
Affiliation Phone: ,

Affiliation Type Desc: CUPA District
Entity Name: Berkeley City Toxics Management Division
Entity Title: Not reported
Affiliation Address: 1947 Center Street, 1st Floor
Affiliation City: Berkeley
Affiliation State: CA
Affiliation Country: Not reported
Affiliation Zip: 94704
Affiliation Phone: (510) 981-7460,

Affiliation Type Desc: Environmental Contact
Entity Name: Cory Wheat
Entity Title: Not reported
Affiliation Address: 2865 7th St Ste B
Affiliation City: Berkeley
Affiliation State: CA

Map ID
Direction
Distance
Elevation | Site | MAP FINDINGS | Database(s) | EDR ID Number
EPA ID Number

POW.BIO - BERKELEY (Continued) **S101624612**

Affiliation Country:	Not reported
Affiliation Zip:	94710
Affiliation Phone:	,
Affiliation Type Desc:	Legal Owner
Entity Name:	Wild Earth, Inc.
Entity Title:	Not reported
Affiliation Address:	2865 7th St Ste B
Affiliation City:	2865 7th St Ste B
Affiliation State:	CA
Affiliation Country:	United States
Affiliation Zip:	94710
Affiliation Phone:	(833) 945-3737,
Affiliation Type Desc:	Facility Mailing Address
Entity Name:	Mailing Address
Entity Title:	Not reported
Affiliation Address:	2865 7th St Ste B
Affiliation City:	2865 7th St Ste B
Affiliation State:	CA
Affiliation Country:	Not reported
Affiliation Zip:	94710
Affiliation Phone:	,
Affiliation Type Desc:	Operator
Entity Name:	Wild Earth, Inc.
Entity Title:	Not reported
Affiliation Address:	Not reported
Affiliation City:	Not reported
Affiliation State:	Not reported
Affiliation Country:	Not reported
Affiliation Zip:	Not reported
Affiliation Phone:	(833) 945-3737,
Affiliation Type Desc:	Property Owner
Entity Name:	Wareham Properties, Inc.
Entity Title:	Not reported
Affiliation Address:	1120 Nye St., Ste. 400
Affiliation City:	San Rafael
Affiliation State:	CA
Affiliation Country:	United States
Affiliation Zip:	94901
Affiliation Phone:	(510) 705-8840,

Z220 **WILD EARTH INC** **RCRA NonGen / NLR** **1026057173**
SSE **SEVENTH ST STE B** **E MANIFEST** **CAL000453366**
1/8-1/4 **BERKELEY, CA 94710**
0.236 mi.
1248 ft. **Site 21 of 23 in cluster Z**

Relative:
Lower

Actual:
36 ft.

RCRA Listings:

Date Form Received by Agency:	20210811
Handler Name:	Wild Earth Inc
Handler Address:	Seventh St Ste B
Handler City,State,Zip:	BERKELEY, CA 94710
EPA ID:	CAL000453366
Contact Name:	JAMIE GILRUTH

Map ID
Direction
Distance
Elevation | Site | MAP FINDINGS | Database(s) | EDR ID Number
EPA ID Number

WILD EARTH INC (Continued) **1026057173**

Contact Address:	SEVENTH ST STE B
Contact City,State,Zip:	BERKELEY, CA 94710
Contact Telephone:	707-672-3844
Contact Fax:	Not reported
Contact Email:	JAKE@WILDEARTH.COM
Contact Title:	Not reported
EPA Region:	09
Land Type:	Other
Federal Waste Generator Description:	Not a generator, verified
Non-Notifier:	Not reported
Biennial Report Cycle:	Not reported
Accessibility:	Not reported
Active Site Indicator:	Not reported
State District Owner:	Not reported
State District:	Not reported
Mailing Address:	SEVENTH ST STE B
Mailing City,State,Zip:	BERKELEY, CA 94710
Owner Name:	Wild Earth Inc
Owner Type:	Other
Operator Name:	Wild Earth Inc
Operator Type:	Other
Short-Term Generator Activity:	No
Importer Activity:	No
Mixed Waste Generator:	No
Transporter Activity:	No
Transfer Facility Activity:	No
Recycler Activity with Storage:	No
Small Quantity On-Site Burner Exemption:	No
Smelting Melting and Refining Furnace Exemption:	No
Underground Injection Control:	No
Off-Site Waste Receipt:	No
Universal Waste Indicator:	No
Universal Waste Destination Facility:	No
Federal Universal Waste:	No
Active Site State-Reg Handler:	---
Federal Facility Indicator:	Not reported
Hazardous Secondary Material Indicator:	N
Sub-Part K Indicator:	Not reported
2018 GPRA Permit Baseline:	Not on the Baseline
2018 GPRA Renewals Baseline:	Not on the Baseline
202 GPRA Corrective Action Baseline:	No
Subject to Corrective Action Universe:	No
Non-TSDFs Where RCRA CA has Been Imposed Universe:	No
Corrective Action Priority Ranking:	No NCAPS ranking
Environmental Control Indicator:	No
Institutional Control Indicator:	No
Human Exposure Controls Indicator:	N/A
Groundwater Controls Indicator:	N/A
Significant Non-Complier Universe:	No
Unaddressed Significant Non-Complier Universe:	No
Addressed Significant Non-Complier Universe:	No
Significant Non-Complier With a Compliance Schedule Universe:	No
Financial Assurance Required:	Not reported
Handler Date of Last Change:	20210818
Recognized Trader-Importer:	No
Recognized Trader-Exporter:	No
Importer of Spent Lead Acid Batteries:	No

WILD EARTH INC (Continued) **1026057173**

Exporter of Spent Lead Acid Batteries: No
Recycler Activity Without Storage: No
Manifest Broker: No
Sub-Part P Indicator: No

Handler - Owner Operator:
Owner/Operator Indicator: Owner
Owner/Operator Name: WILD EARTH INC
Legal Status: Other
Date Became Current: Not reported
Date Ended Current: Not reported
Owner/Operator Address: 2865 SEVENTH ST STE B
Owner/Operator City,State,Zip: BERKELEY, CA 94710
Owner/Operator Telephone: 833-945-3738
Owner/Operator Telephone Ext: Not reported
Owner/Operator Fax: Not reported
Owner/Operator Email: Not reported

Owner/Operator Indicator: Owner
Owner/Operator Name: WILD EARTH INC
Legal Status: Other
Date Became Current: Not reported
Date Ended Current: Not reported
Owner/Operator Address: 2865 SEVENTH ST STE B
Owner/Operator City,State,Zip: BERKELEY, CA 94710
Owner/Operator Telephone: 833-945-3738
Owner/Operator Telephone Ext: Not reported
Owner/Operator Fax: Not reported
Owner/Operator Email: Not reported

Owner/Operator Indicator: Operator
Owner/Operator Name: WILD EARTH INC
Legal Status: Other
Date Became Current: Not reported
Date Ended Current: Not reported
Owner/Operator Address: 2865 SEVENTH ST STE B
Owner/Operator City,State,Zip: BERKELEY, CA 94710
Owner/Operator Telephone: 833-945-3738
Owner/Operator Telephone Ext: Not reported
Owner/Operator Fax: Not reported
Owner/Operator Email: Not reported

Owner/Operator Indicator: Operator
Owner/Operator Name: JAKE KELLER
Legal Status: Other
Date Became Current: Not reported
Date Ended Current: Not reported
Owner/Operator Address: 2865 SEVENTH ST STE B
Owner/Operator City,State,Zip: BERKELEY, CA 94710
Owner/Operator Telephone: 303-815-0063
Owner/Operator Telephone Ext: Not reported
Owner/Operator Fax: Not reported
Owner/Operator Email: Not reported

Historic Generators:

Map ID
Direction
Distance
Elevation | Site | MAP FINDINGS | Database(s) | EDR ID Number
EPA ID Number

WILD EARTH INC (Continued) **1026057173**

Receive Date: 20200309
Handler Name: WILD EARTH INC
Federal Waste Generator Description: Not a generator, verified
State District Owner: Not reported
Large Quantity Handler of Universal Waste: No
Recognized Trader Importer: No
Recognized Trader Exporter: No
Spent Lead Acid Battery Importer: No
Spent Lead Acid Battery Exporter: No
Current Record: No
Non Storage Recycler Activity: Not reported
Electronic Manifest Broker: Not reported

Receive Date: 20210811
Handler Name: WILD EARTH INC
Federal Waste Generator Description: Not a generator, verified
State District Owner: Not reported
Large Quantity Handler of Universal Waste: No
Recognized Trader Importer: No
Recognized Trader Exporter: No
Spent Lead Acid Battery Importer: No
Spent Lead Acid Battery Exporter: No
Current Record: Yes
Non Storage Recycler Activity: No
Electronic Manifest Broker: No

List of NAICS Codes and Descriptions:
NAICS Code: 541715
NAICS Description: RESEARCH AND DEVELOPMENT IN THE PHYSICAL, ENGINEERING, AND LIFE SCIENCES (EXCEPT NANOTECHNOLOGY AND BIOTECHNOLOGY

Facility Has Received Notices of Violations:
Violations: No Violations Found

Evaluation Action Summary:
Evaluations: No Evaluations Found

E MANIFEST:
Manifest Tracking Number: 016353383FLE
Last Updated Date: 20210914
Shipped Date: 20210810
Received Date: 20210826
Manifest Status: Signed
Submission Type: DataImage5Copy
Origin Type: Web
Generator EPA ID: CAL000453366
Generator Name: WILD EARTH INC
Generator Mail Street Number: 2865
Generator Mail Street 1: SEVENTH ST STE B
Generator Mail Street 2: Not reported
Generator Mail City: BERKELEY
Generator Mail State: CA
Generator Mail Zip: 94710
Generator Location Street Number: 2865

Map ID
Direction
Distance
Elevation | Site | MAP FINDINGS | Database(s) | EDR ID Number
EPA ID Number

WILD EARTH INC (Continued) **1026057173**

Generator Location Street 1:	SEVENTH ST STE B
Generator Location Street 2:	Not reported
Generator Location City:	BERKELEY
Generator Location Zip:	94710
Generator Location State:	CA
Generator Contact Company Name:	Not reported
Designated Facility EPA ID:	NMD002208627
Designated Facility Name:	ADVANCED CHEMICAL TREATMENT, LLC
Designated Facility Mail Street Number:	6133
Designated Facility Mail Street 1:	Not reported
Designated Facility Mail Street 2:	EDITH BLVD NE
Designated Facility Mail City:	ALBUQUERQUE
Designated Facility Mail Zip:	87107
Designated Facility Mail State:	NM
Designated Facility Location Street Number:	6133
Designated Facility Location Street 1:	EDITH BLVD NE
Designated Facility Location Street 2:	Not reported
Designated Facility Location City:	ALBUQUERQUE
Designated Facility Location Zip:	87107
Designated Facility Location State:	NM
Designated Facility Contact Company Name:	Not reported
Manifest Residue Indicator:	N
Rejection Indicator:	N

State Waste:

Manifest Tracking Number:	016353383FLE
Waste Line Number:	1
State Waste Code Owner:	CA
State Waste Code:	551
State Waste:	Laboratory waste chemicals

Transporter:

Manifest Tracking Number:	016353383FLE
Transporter Line Number:	1
Transporter EPA ID:	CAR000070540
Transporter Name:	Advanced Chemical Transport Inc. Dba Actenviro
Manifest Tracking Number:	016353383FLE
Transporter Line Number:	2
Transporter EPA ID:	CAR000181560
Transporter Name:	Remedial Transportation Services Inc Dba Rts
Manifest Tracking Number:	016353383FLE
Transporter Line Number:	3
Transporter EPA ID:	CAR000070540
Transporter Name:	Advanced Chemical Transport Inc. Dba Actenviro

Waste Line:

Manifest Tracking Number:	016353383FLE
Waste Line Number:	1
U.S. DOT Hazardous Indicator:	Y
U.S. DOT ID Number:	UN1687
U.S. DOT Description:	Un1687, Waste Sodium Azide, 6.1, Pgii
Non-Hazardous Waste Description:	Not reported
Number of Containers:	1
Container Type Code:	DF

MAP FINDINGS

Map ID / Direction / Distance / Elevation | Site | Database(s) | EDR ID Number / EPA ID Number

WILD EARTH INC (Continued) **1026057173**

Container Type Description:	Fiberboard or plastic drums, barrels, kegs
Waste Quantity:	7
Quantity Unit of Measure Code:	P
Quantity Unit of Measure Description:	Pounds
Waste Quantity, in Tons:	0.0035
Acute Waste Quantity, in Tons:	0.0035
Non-Acute Waste Quantity, in Tons:	0
Waste Quantity, in Kilograms:	3.1746051
Acute Waste Quantity, in Kilograms:	3.1746051
Non-Acute Waste Quantity, in Kilorgrams:	0
Management Method Code:	H141
Management Method Description:	STORAGE, BULKING AND/OR TRANSFER OFF SITE
Waste Residue Indicator:	N
Quantity Discrepancy Indicator:	N
Waste Type Discrepancy Indicator:	N
Waste Density:	Not reported
Waste Density Unit of Measure Code:	Not reported
Waste Density Unit of Measure Description:	Not reported
Form Code:	Not reported
Form Code Description:	Not reported
Source Code:	Not reported
Source Code Description:	Not reported
Waste Minimization Code:	Not reported
Waste Minimization Code Description:	Not reported
Consent Number:	Not reported
EPA Waste Indicator:	Y

Z221 **MACY MOVERS, INC.** **HIST UST** **U001599665**
SSE **2865 7TH ST** **N/A**
1/8-1/4 **BERKELEY, CA 94710**
0.236 mi.
1248 ft. **Site 22 of 23 in cluster Z**

Relative: **Lower**

Actual: **36 ft.**

HIST UST:

Name:	MACY MOVERS, INC.
Address:	2865 7TH ST
City,State,Zip:	BERKELEY, CA 94710
File Number:	Not reported
URL:	Not reported
Region:	STATE
Facility ID:	00000053980
Facility Type:	Not reported
Other Type:	MOVING COMPANY
Contact Name:	Not reported
Telephone:	4158419100
Owner Name:	MACY MOVERS, INC.
Owner Address:	2865 7TH STREET
Owner City,St,Zip:	BERKELEY, CA 94710
Total Tanks:	0001
Tank Num:	001
Container Num:	1
Year Installed:	Not reported
Tank Capacity:	00000550
Tank Used for:	PRODUCT
Type of Fuel:	REGULAR
Container Construction Thickness:	Not reported
Leak Detection:	None

MAP FINDINGS

Map ID
Direction
Distance
Elevation | Site | Database(s) | EDR ID Number
EPA ID Number

Z222 **CLIMAX FOODS INC** **CERS HAZ WASTE** **S112859120**
SSE **2865 7TH ST UNIT B2** **HWTS** **N/A**
1/8-1/4 **BERKELEY, CA 94710** **HAZNET**
0.236 mi. **CERS**
1248 ft. **Site 23 of 23 in cluster Z**

Relative:
Lower

Actual:
36 ft.

CERS HAZ WASTE:

Name:	CLIMAX FOODS
Address:	2865 7TH ST B2
City,State,Zip:	BERKELEY, CA 94710
Site ID:	568262
CERS ID:	10851751
CERS Description:	Hazardous Waste Generator

HWTS:

Name:	KONA KAI FARM -MICHAEL NORTON
Address:	2865 7TH ST
Address 2:	Not reported
City,State,Zip:	BERKELEY, CA 94710
EPA ID:	CAC001004064
Inactive Date:	10/25/2000
Create Date:	04/28/1994
Last Act Date:	Not reported
Mailing Name:	Not reported
Mailing Address:	2865 7TH ST
Mailing Address 2:	Not reported
Mailing City,State,Zip:	BERKELEY, CA 947100000
Owner Name:	MICHAEL NORTON
Owner Address:	2865 7TH ST
Owner Address 2:	Not reported
Owner City,State,Zip:	BERKELEY, CA 947100000
Owner Phone:	Not reported
Owner Fax:	Not reported
Contact Name:	MICHAEL NORTON
Contact Address:	2865 7TH ST
Contact Address 2:	Not reported
City,State,Zip:	BERKELEY, CA 947100000
Contact Phone:	Not reported
Contact Fax:	Not reported
Facility Status:	Inactive
Facility Type:	TEMPORARY
Category:	STATE
Latitude:	37.854111
Longitude:	-122.292138

Name:	CLIMAX FOODS INC
Address:	2865 7TH ST UNIT B2
Address 2:	Not reported
City,State,Zip:	BERKELEY, CA 94710
EPA ID:	CAL000456910
Inactive Date:	06/30/2021
Create Date:	09/21/2020
Last Act Date:	Not reported
Mailing Name:	Not reported
Mailing Address:	2865 7TH ST UNIT B2
Mailing Address 2:	Not reported
Mailing City,State,Zip:	BERKELEY, CA 94710
Owner Name:	CLIMAX FOODS INC
Owner Address:	2865 7TH ST UNIT B2

Map ID
Direction
Distance
Elevation | Site | MAP FINDINGS | Database(s) | EDR ID Number
EPA ID Number

CLIMAX FOODS INC (Continued) **S112859120**

Owner Address 2:	Not reported
Owner City,State,Zip:	BERKELEY, CA 94710
Owner Phone:	Not reported
Owner Fax:	Not reported
Contact Name:	PAVEL ARONOV
Contact Address:	2865 7TH ST UNIT B2
Contact Address 2:	Not reported
City,State,Zip:	BERKELEY, CA 94710
Contact Phone:	Not reported
Contact Fax:	Not reported
Facility Status:	Inactive
Facility Type:	PERMANENT
Category:	STATE
Latitude:	37.85325975
Longitude:	-122.2917732

NAICS:

EPA ID:	CAL000456910
Create Date:	2020-09-21 15:00:10.090
NAICS Code:	541715
NAICS Description:	Research and Development in the Physical, Engineering, and Life Sciences (except Nanotechnology and Biotechnology)
Issued EPA ID Date:	2020-09-21 15:00:10.09000
Inactive Date:	Not reported
Facility Name:	CLIMAX FOODS INC
Facility Address:	2865 7TH ST UNIT B2
Facility Address 2:	Not reported
Facility City:	BERKELEY
Facility County:	Not reported
Facility State:	CA
Facility Zip:	94710

HAZNET:

Name:	CLIMAX FOODS INC
Address:	2865 7TH ST UNIT B2
Address 2:	Not reported
City,State,Zip:	BERKELEY, CA 94710
Contact:	PAVEL ARONOV
Telephone:	6502132765
Mailing Name:	Not reported
Mailing Address:	2865 7TH ST UNIT B2
Year:	2021
Gepaid:	CAL000456910
TSD EPA ID:	NMD002208627
CA Waste Code:	551 - Laboratory waste chemicals
Disposal Method:	H141 - Storage, Bulking, And/Or Transfer Off Site--No Treatment/Reovery (H010-H129) Or (H131-H135)
Tons:	0.003
Year:	1994
Gepaid:	CAC001004064
TSD EPA ID:	CAD083166728
CA Waste Code:	223 - Unspecified oil-containing waste
Disposal Method:	R01 - Recycler
Tons:	0.2085

Map ID
Direction
Distance
Elevation | Site | MAP FINDINGS | Database(s) | EDR ID Number
EPA ID Number

CLIMAX FOODS INC (Continued) **S112859120**

Year: 1994
Gepaid: CAC001004064
TSD EPA ID: CAD009466392
CA Waste Code: 512 - Other empty containers 30 gallons or more
Disposal Method: -
Tons: 0.275

Additional Info:
Year: 1994
Gen EPA ID: CAC001004064

Shipment Date: 19940608
Creation Date: 3/26/1996 0:00:00
Receipt Date: 19940613
Manifest ID: 93391341
Trans EPA ID: CAL000112314
Trans Name: Not reported
Trans 2 EPA ID: Not reported
Trans 2 Name: Not reported
TSDF EPA ID: CAD083166728
Trans Name: Not reported
TSDF Alt EPA ID: CAD083166728
TSDF Alt Name: Not reported
Waste Code Description: 223 - Unspecified oil-containing waste
RCRA Code: Not reported
Meth Code: R01 - Recycler
Quantity Tons: 0.2085
Waste Quantity: 50
Quantity Unit: G
Additional Code 1: Not reported
Additional Code 2: Not reported
Additional Code 3: Not reported
Additional Code 4: Not reported
Additional Code 5: Not reported

Shipment Date: 19940603
Creation Date: 3/26/1996 0:00:00
Receipt Date: Not reported
Manifest ID: 93158475
Trans EPA ID: CAD982438566
Trans Name: Not reported
Trans 2 EPA ID: Not reported
Trans 2 Name: Not reported
TSDF EPA ID: CAD009466392
Trans Name: Not reported
TSDF Alt EPA ID: Not reported
TSDF Alt Name: Not reported
Waste Code Description: 512 - Other empty containers 30 gallons or more
RCRA Code: Not reported
Meth Code: - Not reported
Quantity Tons: 0.275
Waste Quantity: 550
Quantity Unit: P
Additional Code 1: Not reported
Additional Code 2: Not reported
Additional Code 3: Not reported

Map ID
Direction
Distance
Elevation | Site | MAP FINDINGS | Database(s) | EDR ID Number
EPA ID Number

CLIMAX FOODS INC (Continued) **S112859120**

Additional Code 4: Not reported
Additional Code 5: Not reported

CERS:
Name: CLIMAX FOODS
Address: 2865 7TH ST B2
City,State,Zip: BERKELEY, CA 94710
Site ID: 568262
CERS ID: 10851751
CERS Description: Chemical Storage Facilities

Evaluation:
Eval General Type: Compliance Evaluation Inspection
Eval Date: 04-05-2021
Violations Found: No
Eval Type: Routine done by local agency
Eval Notes: Toxics Management Division (TMD) connected virtually with Pavel Aronov and Juanyel Sheridan of Climax Foods via a combination of audio and video streaming to conduct this first routine inspection. TMD observed spill kits, fire extinguisher current as of March 2021, and employee training records. EPA ID#CAL000456910 was active at time of inspection. Site is a small scale R&D laboratory with two waste streams. Ion chromatography waste stream contains sodium hydroxide and potassium hydroxide in small concentrations; operator reports pH is around 9, making this waste non-hazardous for corrosive. Operator still manages this as a HW with labeling and logging of elementary neutralization of the pH before disposal to sanitary sewer, pursuant to H&SC 25201.15 and 25201.5(d).(3). This waste stream has an accumulation start date of 3/30/2021 in a 5 gallon container. TMD also observed flammable waste stream of acetone, methanol, and hexane, with accumulation start date of 11/25/2020. [Truncated]
Eval Division: Berkeley City Toxics Management Division
Eval Program: HW
Eval Source: CERS,

Eval General Type: Compliance Evaluation Inspection
Eval Date: 04-05-2021
Violations Found: No
Eval Type: Routine done by local agency
Eval Notes: Toxics Management Division (TMD) connected virtually with Pavel Aronov and Juanyel Sheridan of Climax Foods via a combination of audio and video streaming to conduct this first routine inspection. TMD observed spill kits, fire extinguisher current as of March 2021, and employee training records. No observed violations. TMD observed - 1x nitrogen 200 CF - 1x helium 300 CF - flammable liquids cabinet, approx. 4gallons - corrosives cabinet, approx. 4 gallons - GCMS corrosive liquid waste, approx. 5gallons - flammable corrosive waste, approx. 1 gallon
Eval Division: Berkeley City Toxics Management Division
Eval Program: HMRRP
Eval Source: CERS,

Affiliation:
Affiliation Type Desc: CUPA District
Entity Name: Berkeley City Toxics Management Division
Entity Title: Not reported
Affiliation Address: 1947 Center Street, 1st Floor

Map ID
Direction
Distance
Elevation

MAP FINDINGS

Site

Database(s)

EDR ID Number
EPA ID Number

CLIMAX FOODS INC (Continued) **S112859120**

Affiliation City:	Berkeley
Affiliation State:	CA
Affiliation Country:	Not reported
Affiliation Zip:	94704
Affiliation Phone:	(510) 981-7460,
Affiliation Type Desc:	Document Preparer
Entity Name:	Debi Russell
Entity Title:	Not reported
Affiliation Address:	Not reported
Affiliation City:	Not reported
Affiliation State:	Not reported
Affiliation Country:	Not reported
Affiliation Zip:	Not reported
Affiliation Phone:	,
Affiliation Type Desc:	Legal Owner
Entity Name:	Climax Foods Inc
Entity Title:	Not reported
Affiliation Address:	2865 7th St B2
Affiliation City:	Berkeley
Affiliation State:	CA
Affiliation Country:	United States
Affiliation Zip:	94710
Affiliation Phone:	(510) 735-5110,
Affiliation Type Desc:	Environmental Contact
Entity Name:	Debi Russell
Entity Title:	Not reported
Affiliation Address:	2865 7th St B2
Affiliation City:	Berkeley
Affiliation State:	CA
Affiliation Country:	Not reported
Affiliation Zip:	94710
Affiliation Phone:	,
Affiliation Type Desc:	Facility Mailing Address
Entity Name:	Mailing Address
Entity Title:	Not reported
Affiliation Address:	2865 7th St B2
Affiliation City:	Berkeley
Affiliation State:	CA
Affiliation Country:	Not reported
Affiliation Zip:	94710
Affiliation Phone:	,
Affiliation Type Desc:	Identification Signer
Entity Name:	Debi Russell
Entity Title:	Lab Manager
Affiliation Address:	Not reported
Affiliation City:	Not reported
Affiliation State:	Not reported
Affiliation Country:	Not reported
Affiliation Zip:	Not reported
Affiliation Phone:	,
Affiliation Type Desc:	Operator

Map ID
Direction
Distance
Elevation

MAP FINDINGS

Site

Database(s)

EDR ID Number
EPA ID Number

CLIMAX FOODS INC (Continued) **S112859120**

Entity Name:	Climax Foods Inc
Entity Title:	Not reported
Affiliation Address:	Not reported
Affiliation City:	Not reported
Affiliation State:	Not reported
Affiliation Country:	Not reported
Affiliation Zip:	Not reported
Affiliation Phone:	(510) 735-5110,
Affiliation Type Desc:	Parent Corporation
Entity Name:	Climax Foods
Entity Title:	Not reported
Affiliation Address:	Not reported
Affiliation City:	Not reported
Affiliation State:	Not reported
Affiliation Country:	Not reported
Affiliation Zip:	Not reported
Affiliation Phone:	,

W223 **MILES INC CUTTER BIOLOGICAL FACILITY #38** **ENVIROSTOR** **S116165213**
WNW **4TH AND PARKER STREETS** **N/A**
1/8-1/4 **BERKELEY, CA 94710**
0.238 mi.
1258 ft. **Site 3 of 3 in cluster W**

Relative:
Lower

Actual:
27 ft.

ENVIROSTOR:

Name:	MILES INC CUTTER BIOLOGICAL FACILITY #38
Address:	4TH AND PARKER STREETS
City,State,Zip:	BERKELEY, CA 94710
Facility ID:	01280085
Status:	Refer: Other Agency
Status Date:	03/13/1995
Site Code:	Not reported
Site Type:	Historical
Site Type Detailed:	* Historical
Acres:	Not reported
NPL:	NO
Regulatory Agencies:	SMBRP
Lead Agency:	SMBRP
Program Manager:	Not reported
Supervisor:	Referred - Not Assigned
Division Branch:	Cleanup Berkeley
Assembly:	14
Senate:	07
Special Program:	Not reported
Restricted Use:	NO
Site Mgmt Req:	NONE SPECIFIED
Funding:	Not reported
Latitude:	37.85750
Longitude:	-122.2966
APN:	NONE SPECIFIED
Past Use:	NONE SPECIFIED
Potential COC:	* HALOGENATED SOLVENTS * OTHER ORGANIC SOLIDS
Confirmed COC:	NONE SPECIFIED
Potential Description:	NONE SPECIFIED
Alias Name:	CUTTER BIOLOGICAL
Alias Type:	Alternate Name

Map ID
Direction
Distance
Elevation | Site | MAP FINDINGS | Database(s) | EDR ID Number EPA ID Number

MILES INC CUTTER BIOLOGICAL FACILITY #38 (Continued) **S116165213**

Alias Name: 01280085
Alias Type: Envirostor ID Number

Completed Info:
Completed Area Name: PROJECT WIDE
Completed Sub Area Name: Not reported
Completed Document Type: Site Screening
Completed Date: 03/18/1991
Comments: SITE SCREENING DONE SITE WAS VETERINARY PHARMACEUTICAL RE- SEARCH AND DEVELOPMENT FACILITY FROM MID 1940'S TO 1950'S. A SCREWWORM REPELENT WAS DEVELOPED & TESTED; IT WAS THEN BLENDED WITH A SOLVENT AND COAL TAR BASE FOR APPLICATION TO ANIMAL WOUNDS. SUR- FACE SOIL SAMPLES HAD CARBON TETRA- CHLORIDE (18 MG/KG), CHLOROFORM 994 MG/ KG) AND OTHER PURGEABLE ORGANICS. ONE AREA HAD TOTAL PETROLEUM HYDROCARBON 2,000 PPM @ 30 INCHES BELOW GROUND SUR- FACE, AND POLYNUCLEAR AROMATICS 410 MG/ KG @ 12 INCHES BELOW THE GROUND SURFACE. A GRAB WATER SAMPLE WAS ANALYZED AND DID NOT HAVE TPH. PEA MEDIUM. THE RP IS WORKING W/CITY HEALTH SERVICES DEPT. IN REMEDIATION

Future Area Name: Not reported
Future Sub Area Name: Not reported
Future Document Type: Not reported
Future Due Date: Not reported
Schedule Area Name: Not reported
Schedule Sub Area Name: Not reported
Schedule Document Type: Not reported
Schedule Due Date: Not reported
Schedule Revised Date: Not reported

V224 **PANEL CRAFT AUTO BODY** **RCRA NonGen / NLR** **1024788076**
ESE **2828 SAN PABLO AVE** **E MANIFEST** **CAL000040931**
1/8-1/4 **BERKELEY, CA 94702**
0.241 mi.
1273 ft. **Site 9 of 10 in cluster V**

Relative: **Higher**
Actual: **48 ft.**

RCRA Listings:
Date Form Received by Agency: 19910215
Handler Name: Panel Craft Auto Body
Handler Address: 2828 San Pablo Ave
Handler City,State,Zip: BERKELEY, CA 94702-2204
EPA ID: CAL000040931
Contact Name: HABU DAVID OWNER
Contact Address: 2828 SAN PABLO AVE
Contact City,State,Zip: BERKELEY, CA 94702-2204
Contact Telephone: 415-548-0815
Contact Fax: 510-548-1890
Contact Email: BERKELEYPANELCRAFT@AOL.COM
Contact Title: Not reported
EPA Region: 09
Land Type: Not reported
Federal Waste Generator Description: Not a generator, verified
Non-Notifier: Not reported
Biennial Report Cycle: Not reported
Accessibility: Not reported
Active Site Indicator: Handler Activities
State District Owner: Not reported
State District: Not reported
Mailing Address: 2828 SAN PABLO AVE

Map ID
Direction
Distance
Elevation | Site | MAP FINDINGS | Database(s) | EDR ID Number
EPA ID Number

PANEL CRAFT AUTO BODY (Continued) **1024788076**

Mailing City,State,Zip:	BERKELEY, CA 94702-2204
Owner Name:	Habu David
Owner Type:	Other
Operator Name:	Habu David Owner
Operator Type:	Other
Short-Term Generator Activity:	No
Importer Activity:	No
Mixed Waste Generator:	No
Transporter Activity:	No
Transfer Facility Activity:	No
Recycler Activity with Storage:	No
Small Quantity On-Site Burner Exemption:	No
Smelting Melting and Refining Furnace Exemption:	No
Underground Injection Control:	No
Off-Site Waste Receipt:	No
Universal Waste Indicator:	Yes
Universal Waste Destination Facility:	Yes
Federal Universal Waste:	No
Active Site State-Reg Handler:	---
Federal Facility Indicator:	Not reported
Hazardous Secondary Material Indicator:	N
Sub-Part K Indicator:	Not reported
2018 GPRA Permit Baseline:	Not on the Baseline
2018 GPRA Renewals Baseline:	Not on the Baseline
202 GPRA Corrective Action Baseline:	No
Subject to Corrective Action Universe:	No
Non-TSDFs Where RCRA CA has Been Imposed Universe:	No
Corrective Action Priority Ranking:	No NCAPS ranking
Environmental Control Indicator:	No
Institutional Control Indicator:	No
Human Exposure Controls Indicator:	N/A
Groundwater Controls Indicator:	N/A
Significant Non-Complier Universe:	No
Unaddressed Significant Non-Complier Universe:	No
Addressed Significant Non-Complier Universe:	No
Significant Non-Complier With a Compliance Schedule Universe:	No
Financial Assurance Required:	Not reported
Handler Date of Last Change:	20180905
Recognized Trader-Importer:	No
Recognized Trader-Exporter:	No
Importer of Spent Lead Acid Batteries:	No
Exporter of Spent Lead Acid Batteries:	No
Recycler Activity Without Storage:	No
Manifest Broker:	No
Sub-Part P Indicator:	No

Handler - Owner Operator:

Owner/Operator Indicator:	Owner
Owner/Operator Name: HABU DAVID	
Legal Status:	Other
Date Became Current:	Not reported
Date Ended Current:	Not reported
Owner/Operator Address:	2828 SAN PABLO AVE
Owner/Operator City,State,Zip:	BERKELEY, CA 94702-2204
Owner/Operator Telephone:	510-548-0815
Owner/Operator Telephone Ext:	Not reported

Map ID
Direction
Distance
Elevation | Site | MAP FINDINGS | Database(s) | EDR ID Number
EPA ID Number

PANEL CRAFT AUTO BODY (Continued) **1024788076**

Owner/Operator Fax:	Not reported
Owner/Operator Email:	Not reported
Owner/Operator Indicator:	Operator
Owner/Operator Name: HABU DAVID OWNER	
Legal Status:	Other
Date Became Current:	Not reported
Date Ended Current:	Not reported
Owner/Operator Address:	2828 SAN PABLO AVE
Owner/Operator City,State,Zip:	BERKELEY, CA 94702-2204
Owner/Operator Telephone:	415-548-0815
Owner/Operator Telephone Ext:	Not reported
Owner/Operator Fax:	Not reported
Owner/Operator Email:	Not reported

Historic Generators:

Receive Date:	19910215
Handler Name: PANEL CRAFT AUTO BODY	
Federal Waste Generator Description:	Not a generator, verified
State District Owner:	Not reported
Large Quantity Handler of Universal Waste:	No
Recognized Trader Importer:	No
Recognized Trader Exporter:	No
Spent Lead Acid Battery Importer:	No
Spent Lead Acid Battery Exporter:	No
Current Record:	Yes
Non Storage Recycler Activity:	Not reported
Electronic Manifest Broker:	Not reported

List of NAICS Codes and Descriptions:

NAICS Code:	811121
NAICS Description:	AUTOMOTIVE BODY, PAINT, AND INTERIOR REPAIR AND MAINTENANCE

Facility Has Received Notices of Violations:

Violations:	No Violations Found

Evaluation Action Summary:

Evaluations:	No Evaluations Found

E MANIFEST:

Manifest Tracking Number:	017616455JJK
Last Updated Date:	20201118
Shipped Date:	20180822
Received Date:	20180904
Manifest Status:	Corrected
Submission Type:	DataImage5Copy
Origin Type:	Service
Generator EPA ID:	CAL000040931
Generator Name:	PANEL CRAFT AUTO BODY
Generator Mail Street Number:	Not reported
Generator Mail Street 1:	2828 SAN PABLO AVE
Generator Mail Street 2:	Not reported
Generator Mail City:	BERKELEY
Generator Mail State:	CA

Map ID
Direction
Distance
Elevation | Site | MAP FINDINGS | Database(s) | EDR ID Number
EPA ID Number

PANEL CRAFT AUTO BODY (Continued) **1024788076**

Generator Mail Zip:	94702-2204
Generator Location Street Number:	Not reported
Generator Location Street 1:	2828 SAN PABLO AVE
Generator Location Street 2:	Not reported
Generator Location City:	BERKELEY
Generator Location Zip:	94702-2204
Generator Location State:	CA
Generator Contact Company Name:	Not reported
Designated Facility EPA ID:	NVT330010000
Designated Facility Name:	US ECOLOGY NEVADA, INC
Designated Facility Mail Street Number:	Not reported
Designated Facility Mail Street 1:	Not reported
Designated Facility Mail Street 2:	PO BOX 578
Designated Facility Mail City:	BEATTY
Designated Facility Mail Zip:	89003
Designated Facility Mail State:	NV
Designated Facility Location Street Number:	Not reported
Designated Facility Location Street 1:	HWY 95 11 MI S OF BEATTY
Designated Facility Location Street 2:	Not reported
Designated Facility Location City:	BEATTY
Designated Facility Location Zip:	89003
Designated Facility Location State:	NV
Designated Facility Contact Company Name:	Not reported
Manifest Residue Indicator:	N
Rejection Indicator:	N

Manifest Tracking Number:	016706181JJK
Last Updated Date:	20181001
Shipped Date:	20180822
Received Date:	20180905
Manifest Status:	Signed
Submission Type:	DataImage5Copy
Origin Type:	Service
Generator EPA ID:	CAL000040931
Generator Name:	PANEL CRAFT AUTO BODY
Generator Mail Street Number:	Not reported
Generator Mail Street 1:	2828 SAN PABLO AVE
Generator Mail Street 2:	Not reported
Generator Mail City:	BERKELEY
Generator Mail State:	CA
Generator Mail Zip:	94702
Generator Location Street Number:	Not reported
Generator Location Street 1:	2828 San Pablo Ave
Generator Location Street 2:	Not reported
Generator Location City:	Berkeley
Generator Location Zip:	94702
Generator Location State:	CA
Generator Contact Company Name:	Not reported
Designated Facility EPA ID:	CAD059494310
Designated Facility Name:	Clean Harbors San Jose LLC
Designated Facility Mail Street Number:	Not reported
Designated Facility Mail Street 1:	Not reported
Designated Facility Mail Street 2:	1021 Berryessa Road
Designated Facility Mail City:	San Jose
Designated Facility Mail Zip:	95133
Designated Facility Mail State:	CA
Designated Facility Location Street Number:	Not reported

PANEL CRAFT AUTO BODY (Continued) **1024788076**

Designated Facility Location Street 1: 1021 Berryessa Road
Designated Facility Location Street 2: Not reported
Designated Facility Location City: San Jose
Designated Facility Location Zip: 95133
Designated Facility Location State: CA
Designated Facility Contact Company Name: Not reported
Manifest Residue Indicator: N
Rejection Indicator: N

Manifest Tracking Number: 024058148JJK
Last Updated Date: 20220923
Shipped Date: 20220824
Received Date: 20220831
Manifest Status: Signed
Submission Type: DataImage5Copy
Origin Type: Service
Generator EPA ID: CAL000040931
Generator Name: PANEL CRAFT AUTO BODY
Generator Mail Street Number: Not reported
Generator Mail Street 1: 2828 SAN PABLO AVE
Generator Mail Street 2: Not reported
Generator Mail City: BERKELY
Generator Mail State: CA
Generator Mail Zip: 94702
Generator Location Street Number: Not reported
Generator Location Street 1: 2828 SAN PABLO AVE
Generator Location Street 2: Not reported
Generator Location City: BERKELY
Generator Location Zip: 94702
Generator Location State: CA
Generator Contact Company Name: Not reported
Designated Facility EPA ID: NVT330010000
Designated Facility Name: US ECOLOGY NEVADA, INC.
Designated Facility Mail Street Number: Not reported
Designated Facility Mail Street 1: Not reported
Designated Facility Mail Street 2: HWY 95 11 MILES S. OF BEATTY
Designated Facility Mail City: BEATTY
Designated Facility Mail Zip: 89003
Designated Facility Mail State: NV
Designated Facility Location Street Number: Not reported
Designated Facility Location Street 1: HWY 95 11 MILES S. OF BEATTY
Designated Facility Location Street 2: Not reported
Designated Facility Location City: BEATTY
Designated Facility Location Zip: 89003
Designated Facility Location State: NV
Designated Facility Contact Company Name: Not reported
Manifest Residue Indicator: N
Rejection Indicator: N

Federal Waste:
Manifest Tracking Number: 024058148JJK
Waste Line Number: 1
Federal Waste Code: D001
Federal Waste: IGNITABLE WASTE

Manifest Tracking Number: 024058148JJK
Waste Line Number: 1

Map ID
Direction
Distance
Elevation | Site | MAP FINDINGS | Database(s) | EDR ID Number
EPA ID Number

PANEL CRAFT AUTO BODY (Continued) **1024788076**

Federal Waste Code: D035
Federal Waste: METHYL ETHYL KETONE

Manifest Tracking Number: 024058148JJK
Waste Line Number: 2
Federal Waste Code: D001
Federal Waste: IGNITABLE WASTE

Manifest Tracking Number: 024058148JJK
Waste Line Number: 3
Federal Waste Code: D005
Federal Waste: BARIUM

Manifest Tracking Number: 024058148JJK
Waste Line Number: 3
Federal Waste Code: D006
Federal Waste: CADMIUM

Manifest Tracking Number: 024058148JJK
Waste Line Number: 3
Federal Waste Code: D007
Federal Waste: CHROMIUM

Manifest Tracking Number: 024058148JJK
Waste Line Number: 3
Federal Waste Code: D008
Federal Waste: LEAD

State Waste:
Manifest Tracking Number: 024058148JJK
Waste Line Number: 1
State Waste Code Owner: CA
State Waste Code: 331
State Waste: Off-specification, aged, or surplus organics

Manifest Tracking Number: 024058148JJK
Waste Line Number: 2
State Waste Code Owner: CA
State Waste Code: 352
State Waste: Other organic solids

Manifest Tracking Number: 024058148JJK
Waste Line Number: 3
State Waste Code Owner: CA
State Waste Code: 181
State Waste: Other inorganic solid waste

Transporter:
Manifest Tracking Number: 024058148JJK
Transporter Line Number: 1
Transporter EPA ID: CAR000171017
Transporter Name: Fremouw Environmental Services Inc.

Manifest Tracking Number: 024058148JJK
Transporter Line Number: 2
Transporter EPA ID: CAR000175422

Map ID
Direction
Distance
Elevation | Site | MAP FINDINGS | Database(s) | EDR ID Number
EPA ID Number

PANEL CRAFT AUTO BODY (Continued) **1024788076**

Transporter Name: Worldwide Recovery Systems, Inc.

Waste Line:

Manifest Tracking Number:	024058148JJK
Waste Line Number:	1
U.S. DOT Hazardous Indicator:	Y
U.S. DOT ID Number:	UN1263
U.S. DOT Description:	Un1263, Waste Paint Related Material, 3, Pg Ii
Non-Hazardous Waste Description:	Not reported
Number of Containers:	1
Container Type Code:	DM
Container Type Description:	Metal drums, barrels, kegs
Waste Quantity:	10
Quantity Unit of Measure Code:	G
Quantity Unit of Measure Description:	Gallons
Waste Quantity, in Tons:	0.041701417
Acute Waste Quantity, in Tons:	0
Non-Acute Waste Quantity, in Tons:	0.041701417
Waste Quantity, in Kilograms:	37.824436
Acute Waste Quantity, in Kilograms:	0
Non-Acute Waste Quantity, in Kilorgrams:	37.824436
Management Method Code:	H141
Management Method Description:	STORAGE, BULKING AND/OR TRANSFER OFF SITE
Waste Residue Indicator:	N
Quantity Discrepancy Indicator:	N
Waste Type Discrepancy Indicator:	N
Waste Density:	Not reported
Waste Density Unit of Measure Code:	Not reported
Waste Density Unit of Measure Description:	Not reported
Form Code:	Not reported
Form Code Description:	Not reported
Source Code:	Not reported
Source Code Description:	Not reported
Waste Minimization Code:	Not reported
Waste Minimization Code Description:	Not reported
Consent Number:	Not reported
EPA Waste Indicator:	Y

Manifest Tracking Number:	024058148JJK
Waste Line Number:	2
U.S. DOT Hazardous Indicator:	Y
U.S. DOT ID Number:	UN1325
U.S. DOT Description:	Un1325, Waste Flammable Solids, Organic, N.O.S., (Petroleum Distillates, Rags), 4.1, Pg Ii
Non-Hazardous Waste Description:	Not reported
Number of Containers:	1
Container Type Code:	DM
Container Type Description:	Metal drums, barrels, kegs
Waste Quantity:	75
Quantity Unit of Measure Code:	P
Quantity Unit of Measure Description:	Pounds
Waste Quantity, in Tons:	0.0375
Acute Waste Quantity, in Tons:	0
Non-Acute Waste Quantity, in Tons:	0.0375
Waste Quantity, in Kilograms:	34.013626
Acute Waste Quantity, in Kilograms:	0
Non-Acute Waste Quantity, in Kilorgrams:	34.013626

Map ID
Direction
Distance
Elevation | Site | MAP FINDINGS | Database(s) | EDR ID Number
EPA ID Number

PANEL CRAFT AUTO BODY (Continued) **1024788076**

Management Method Code:	H141
Management Method Description:	STORAGE, BULKING AND/OR TRANSFER OFF SITE
Waste Residue Indicator:	N
Quantity Discrepancy Indicator:	N
Waste Type Discrepancy Indicator:	N
Waste Density:	Not reported
Waste Density Unit of Measure Code:	Not reported
Waste Density Unit of Measure Description:	Not reported
Form Code:	Not reported
Form Code Description:	Not reported
Source Code:	Not reported
Source Code Description:	Not reported
Waste Minimization Code:	Not reported
Waste Minimization Code Description:	Not reported
Consent Number:	Not reported
EPA Waste Indicator:	Y
Manifest Tracking Number:	024058148JJK
Waste Line Number:	3
U.S. DOT Hazardous Indicator:	Y
U.S. DOT ID Number:	NA3077
U.S. DOT Description:	Na3077, Hazardous Waste, Solid, N.O.S., (Lead, Chromium), 9, Pg Iii
Non-Hazardous Waste Description:	Not reported
Number of Containers:	1
Container Type Code:	DM
Container Type Description:	Metal drums, barrels, kegs
Waste Quantity:	95
Quantity Unit of Measure Code:	P
Quantity Unit of Measure Description:	Pounds
Waste Quantity, in Tons:	0.0475
Acute Waste Quantity, in Tons:	0
Non-Acute Waste Quantity, in Tons:	0.0475
Waste Quantity, in Kilograms:	43.083927
Acute Waste Quantity, in Kilograms:	0
Non-Acute Waste Quantity, in Kilorgrams:	43.083927
Management Method Code:	H132
Management Method Description:	LANDFILL (WITH PRIOR TREATMENT AND/OR STABILIZATION)
Waste Residue Indicator:	N
Quantity Discrepancy Indicator:	N
Waste Type Discrepancy Indicator:	N
Waste Density:	Not reported
Waste Density Unit of Measure Code:	Not reported
Waste Density Unit of Measure Description:	Not reported
Form Code:	Not reported
Form Code Description:	Not reported
Source Code:	Not reported
Source Code Description:	Not reported
Waste Minimization Code:	Not reported
Waste Minimization Code Description:	Not reported
Consent Number:	Not reported
EPA Waste Indicator:	Y

MAP FINDINGS

Map ID / Direction / Distance / Elevation	Site	Database(s)	EDR ID Number / EPA ID Number
V225	**PANEL CRAFT AUTO**	**CERS HAZ WASTE**	**S121787914**
ESE	**2828 SAN PABLO AVE**	**CERS**	**N/A**
1/8-1/4	**BERKELEY, CA 94702**		
0.241 mi.			
1273 ft.	**Site 10 of 10 in cluster V**		

Relative:
Higher

Actual:
48 ft.

CERS HAZ WASTE:

Name:	PANEL CRAFT AUTO
Address:	2828 SAN PABLO AVE
City,State,Zip:	BERKELEY, CA 94702
Site ID:	55294
CERS ID:	10196134
CERS Description:	Hazardous Waste Generator

CERS:

Name:	PANEL CRAFT AUTO
Address:	2828 SAN PABLO AVE
City,State,Zip:	BERKELEY, CA 94702
Site ID:	55294
CERS ID:	10196134
CERS Description:	Chemical Storage Facilities

Violations:

Site ID:	55294
Site Name:	PANEL CRAFT AUTO
Violation Date:	02-13-2018
Citation:	HSC 6.95 25508(a)(1) - California Health and Safety Code, Chapter 6.95, Section(s) 25508(a)(1)
Violation Description:	Failure to complete and electronically submit hazardous material inventory information for all reportable hazardous materials on site at or above reportable quantities.
Violation Notes:	Returned to compliance on 03/01/2018. Hazardous materials inventory does not properly reflect the waste streams. Corrective Action: Include the waste streams and resubmit inventory on CERS.calea.ca.edu
Violation Division:	Berkeley City Toxics Management Division
Violation Program:	HMRRP
Violation Source:	CERS,

Site ID:	55294
Site Name:	PANEL CRAFT AUTO
Violation Date:	02-13-2018
Citation:	HSC 6.5 Multiple - California Health and Safety Code, Chapter 6.5, Section(s) Multiple
Violation Description:	Hazardous Waste Generator Program - Administration/Documentation - General
Violation Notes:	Returned to compliance on 03/01/2018. Business did not retain any records of hazardous materials disposal or recycling per HSC 25218.4. Corrective Action: Provide TMD with any disposal records for the past three years and maintain disposal records properly for future review.
Violation Division:	Berkeley City Toxics Management Division
Violation Program:	HW
Violation Source:	CERS,

Evaluation:

Eval General Type:	Compliance Evaluation Inspection
Eval Date:	06-15-2015
Violations Found:	No
Eval Type:	Routine done by local agency
Eval Notes:	Not reported

Map ID
Direction
Distance
Elevation | Site | MAP FINDINGS | Database(s) | EDR ID Number
EPA ID Number

PANEL CRAFT AUTO (Continued) **S121787914**

Eval Division: Berkeley City Toxics Management Division
Eval Program: HW
Eval Source: CERS,

Eval General Type: Compliance Evaluation Inspection
Eval Date: 11-05-2021
Violations Found: No
Eval Type: Routine done by local agency
Eval Notes: Not reported
Eval Division: Berkeley City Toxics Management Division
Eval Program: HMRRP
Eval Source: CERS,

Eval General Type: Compliance Evaluation Inspection
Eval Date: 02-13-2018
Violations Found: Yes
Eval Type: Routine done by local agency
Eval Notes: Hazardous materials are consistent with inventory provided on CERS. Federal Hazard Categories have been updated. Employee training is conducted annually, records were available.
Eval Division: Berkeley City Toxics Management Division
Eval Program: HMRRP
Eval Source: CERS,

Eval General Type: Compliance Evaluation Inspection
Eval Date: 06-15-2015
Violations Found: No
Eval Type: Routine done by local agency
Eval Notes: Not reported
Eval Division: Berkeley City Toxics Management Division
Eval Program: HMRRP
Eval Source: CERS,

Eval General Type: Compliance Evaluation Inspection
Eval Date: 11-05-2021
Violations Found: No
Eval Type: Routine done by local agency
Eval Notes: Not reported
Eval Division: Berkeley City Toxics Management Division
Eval Program: HW
Eval Source: CERS,

Eval General Type: Compliance Evaluation Inspection
Eval Date: 02-13-2018
Violations Found: Yes
Eval Type: Routine done by local agency
Eval Notes: Business recycles solvents in Becca solvent recycling unit. Electronic waste consisting of LED and halogen lights and wires are recycled every 6 months. Bondo waste that was generated and disposed of in the past has no waste disposal records. CAL EPA ID Number, CAL 000 040 931, is active. Waste is collected as Solids Lead Chromium and Waste Paint related - these waste streams have not been picked up since contract with new hauler began. Hazardous waste is properly labeled. Both waste streams began on 2/8/18 and are not included in inventory. A flammable rags bin is kept outside under the storm resistant shelter, rags are picked up weekly. Hazardous materials containers that are empty by definition can be discarded in solid waste.

Map ID
Direction
Distance
Elevation Site

MAP FINDINGS

Database(s) EDR ID Number EPA ID Number

PANEL CRAFT AUTO (Continued) **S121787914**

Emergency equipment and information are properly maintained.
Eval Division: Berkeley City Toxics Management Division
Eval Program: HW
Eval Source: CERS,

Affiliation:
Affiliation Type Desc: CUPA District
Entity Name: Berkeley City Toxics Management Division
Entity Title: Not reported
Affiliation Address: 1947 Center Street, 1st Floor
Affiliation City: Berkeley
Affiliation State: CA
Affiliation Country: Not reported
Affiliation Zip: 94704
Affiliation Phone: (510) 981-7460,

Affiliation Type Desc: Identification Signer
Entity Name: DAVID HABU
Entity Title: OWNER
Affiliation Address: Not reported
Affiliation City: Not reported
Affiliation State: Not reported
Affiliation Country: Not reported
Affiliation Zip: Not reported
Affiliation Phone: ,

Affiliation Type Desc: Legal Owner
Entity Name: DAVID HABU
Entity Title: Not reported
Affiliation Address: 2828 San Pablo Ave
Affiliation City: Berkeley
Affiliation State: CA
Affiliation Country: United States
Affiliation Zip: 94702-2204
Affiliation Phone: (510) 612-4208,

Affiliation Type Desc: Document Preparer
Entity Name: Brianna Habu
Entity Title: Not reported
Affiliation Address: Not reported
Affiliation City: Not reported
Affiliation State: Not reported
Affiliation Country: Not reported
Affiliation Zip: Not reported
Affiliation Phone: ,

Affiliation Type Desc: Environmental Contact
Entity Name: Brianna Habu
Entity Title: Not reported
Affiliation Address: 2828 San Pablo Ave
Affiliation City: Berkeley
Affiliation State: CA
Affiliation Country: Not reported
Affiliation Zip: 94702-2204
Affiliation Phone: ,

Affiliation Type Desc: Operator

MAP FINDINGS

Map ID
Direction
Distance
Elevation | Site | Database(s) | EDR ID Number
EPA ID Number

PANEL CRAFT AUTO (Continued) **S121787914**

Entity Name:	Panel Craft
Entity Title:	Not reported
Affiliation Address:	Not reported
Affiliation City:	Not reported
Affiliation State:	Not reported
Affiliation Country:	Not reported
Affiliation Zip:	Not reported
Affiliation Phone:	(510) 548-0815,
Affiliation Type Desc:	Property Owner
Entity Name:	Patricia Ferraria
Entity Title:	Not reported
Affiliation Address:	Not reported
Affiliation City:	Not reported
Affiliation State:	Not reported
Affiliation Country:	United States
Affiliation Zip:	Not reported
Affiliation Phone:	(510) 390-4031,
Affiliation Type Desc:	Facility Mailing Address
Entity Name:	Mailing Address
Entity Title:	Not reported
Affiliation Address:	2828 San Pablo Ave
Affiliation City:	Berkeley
Affiliation State:	CA
Affiliation Country:	Not reported
Affiliation Zip:	94702-2204
Affiliation Phone:	,
Affiliation Type Desc:	Parent Corporation
Entity Name:	PANEL CRAFT AUTO
Entity Title:	Not reported
Affiliation Address:	Not reported
Affiliation City:	Not reported
Affiliation State:	Not reported
Affiliation Country:	Not reported
Affiliation Zip:	Not reported
Affiliation Phone:	,

AB226 **MEYER SOUND** **LUST** **S101321432**
SE **2832 SAN PABLO AVE** **Cortese** **N/A**
1/8-1/4 **BERKELEY, CA 94704** **HIST CORTESE**
0.248 mi. **CERS**
1310 ft. **Site 1 of 3 in cluster AB**

Relative:
Higher

Actual:
47 ft.

LUST:

Name:	MEYER SOUND
Address:	2832 SAN PABLO AVE
City,State,Zip:	BERKELEY, CA 94704
Lead Agency:	SAN FRANCISCO BAY RWQCB (REGION 2)
Case Type:	LUST Cleanup Site
Geo Track:	http://geotracker.waterboards.ca.gov/profile_report.asp?global_id=T0600102171
Global Id:	T0600102171
Latitude:	37.8547269
Longitude:	-122.288163
Status:	Completed - Case Closed
Status Date:	06/25/1999

Map ID
Direction
Distance
Elevation | Site | MAP FINDINGS | Database(s) | EDR ID Number
EPA ID Number

MEYER SOUND (Continued) **S101321432**

Case Worker:	UUU
RB Case Number:	01-2361
Local Agency:	BERKELEY, CITY OF
File Location:	Not reported
Local Case Number:	01-2361
Potential Media Affect:	Under Investigation
Potential Contaminants of Concern:	Gasoline
EPA Region:	9
Coordinate Source:	Google Geocode
Cuf Case:	NO
Quantity Released Gallons:	Not reported
Begin Date:	12/18/1987
Leak Reported Date:	12/18/1987
How Discovered:	Tank Closure
How Discovered Description:	Not reported
Discharge Source:	Tank
Discharge Cause:	Physc / Mech Damage
Stop Method:	Not reported
Stop Description:	Not reported
No Further Action Date:	06/25/1999
CA Water Watershed Name:	Bay Bridges - Berkeley (203.30)
Dwr Groundwater Subbasin Name:	Santa Clara Valley - East Bay Plain (2-009.04)
Disadvantaged Community:	Not reported
CA Enviroscreen 3 Score:	76-80%
CA Enviroscreen 4 Score:	65-70%
Military DOD Site:	No
Facility Project Subtype:	Not reported
RWQCB Region:	SAN FRANCISCO BAY RWQCB (REGION 2)
Site History:	Not reported

LUST:

Global Id:	T0600102171
Contact Type:	Local Agency Caseworker
Contact Name:	GEOFFERY FIEDLER
Organization Name:	BERKELEY, CITY OF
Address:	2118 MILVIA STREET 3RD FLOOR
City:	BERKELEY
Email:	gfiedler@ci.berkeley.ca.us
Phone Number:	Not reported

Global Id:	T0600102171
Contact Type:	Regional Board Caseworker - Primary Caseworker
Contact Name:	Regional Water Board
Organization Name:	SAN FRANCISCO BAY RWQCB (REGION 2)
Address:	1515 CLAY ST SUITE 1400
City:	OAKLAND
Email:	Not reported
Phone Number:	Not reported

LUST:

Global Id:	T0600102171
Action Type:	Other
Date:	12/18/1987
Action:	Leak Discovery

Global Id:	T0600102171
Action Type:	ENFORCEMENT

Map ID
Direction
Distance
Elevation | Site | MAP FINDINGS | Database(s) | EDR ID Number
EPA ID Number

MEYER SOUND (Continued) **S101321432**

Date: 06/25/1999
Action: Closure/No Further Action Letter

Global Id: T0600102171
Action Type: Other
Date: 12/18/1987
Action: Leak Reported

Global Id: T0600102171
Action Type: RESPONSE
Date: 08/24/1987
Action: Other Report / Document

Global Id: T0600102171
Action Type: RESPONSE
Date: 09/01/1994
Action: Request for Closure

Global Id: T0600102171
Action Type: RESPONSE
Date: 11/26/1990
Action: Other Report / Document

Global Id: T0600102171
Action Type: RESPONSE
Date: 03/05/1990
Action: Other Report / Document

Global Id: T0600102171
Action Type: RESPONSE
Date: 12/17/1990
Action: Other Report / Document

Global Id: T0600102171
Action Type: RESPONSE
Date: 10/29/1999
Action: Other Report / Document

Global Id: T0600102171
Action Type: RESPONSE
Date: 03/05/1990
Action: Other Report / Document

Global Id: T0600102171
Action Type: RESPONSE
Date: 08/25/1987
Action: Correspondence

Global Id: T0600102171
Action Type: RESPONSE
Date: 08/20/1987
Action: Correspondence

Global Id: T0600102171
Action Type: RESPONSE
Date: 08/10/1987
Action: Other Report / Document

MEYER SOUND (Continued) **S101321432**

Global Id: T0600102171
Action Type: ENFORCEMENT
Date: 08/25/1987
Action: Staff Letter

Global Id: T0600102171
Action Type: ENFORCEMENT
Date: 03/03/1994
Action: Notice of Violation

Global Id: T0600102171
Action Type: Other
Date: 12/18/1987
Action: Leak Stopped

LUST:
Global Id: T0600102171
Status: Open - Case Begin Date
Status Date: 12/18/1987

Global Id: T0600102171
Status: Completed - Case Closed
Status Date: 06/25/1999

LUST REG 2:
Region: 2
Facility Id: 01-2361
Facility Status: Case Closed
Case Number: 01-2361
How Discovered: Tank Closure
Leak Cause: Structure Failure
Leak Source: Tank
Date Leak Confirmed: Not reported
Oversight Program: LUST
Prelim. Site Assesment Wokplan Submitted: Not reported
Preliminary Site Assesment Began: Not reported
Pollution Characterization Began: Not reported
Pollution Remediation Plan Submitted: Not reported
Date Remediation Action Underway: Not reported
Date Post Remedial Action Monitoring Began: Not reported

CORTESE:
Name: MEYER SOUND
Address: 2832 SAN PABLO AVE
City,State,Zip: BERKELEY, CA 94704
Region: CORTESE
Envirostor Id: Not reported
Global ID: T0600102171
Site/Facility Type: LUST CLEANUP SITE
Cleanup Status: COMPLETED - CASE CLOSED
Status Date: Not reported
Site Code: Not reported
Latitude: Not reported
Longitude: Not reported
Owner: Not reported

Map ID
Direction
Distance
Elevation | Site | MAP FINDINGS | Database(s) | EDR ID Number
EPA ID Number

MEYER SOUND (Continued) **S101321432**

Enf Type:	Not reported
Swat R:	Not reported
Flag:	active
Order No:	Not reported
Waste Discharge System No:	Not reported
Effective Date:	Not reported
Region 2:	Not reported
WID Id:	Not reported
Solid Waste Id No:	Not reported
Waste Management Uit Name:	Not reported
File Name:	Active Open

HIST CORTESE:

edr_fname:	MEYER SOUND
edr_fadd1:	2832 SAN PABLO
City,State,Zip:	BERKELEY, CA
Region:	CORTESE
Facility County Code:	1
Reg By:	LTNKA
Reg Id:	01-2361

CERS:

Name:	MEYER SOUND
Address:	2832 SAN PABLO AVE
City,State,Zip:	BERKELEY, CA 94704
Site ID:	745220
CERS ID:	T0600102171
CERS Description:	Leaking Underground Storage Tank Cleanup Site

Affiliation:

Affiliation Type Desc:	Local Agency Caseworker
Entity Name:	GEOFFERY FIEDLER - BERKELEY, CITY OF
Entity Title:	Not reported
Affiliation Address:	2118 MILVIA STREET 3RD FLOOR
Affiliation City:	BERKELEY
Affiliation State:	CA
Affiliation Country:	Not reported
Affiliation Zip:	Not reported
Affiliation Phone:	,

Affiliation Type Desc:	Regional Board Caseworker
Entity Name:	Regional Water Board - SAN FRANCISCO BAY RWQCB (REGION 2)
Entity Title:	Not reported
Affiliation Address:	1515 CLAY ST SUITE 1400
Affiliation City:	OAKLAND
Affiliation State:	CA
Affiliation Country:	Not reported
Affiliation Zip:	Not reported
Affiliation Phone:	,

Map ID
Direction
Distance
Elevation

MAP FINDINGS

Site

Database(s)

EDR ID Number
EPA ID Number

AB227
SE
1/8-1/4
0.248 mi.
1310 ft.

MEYER SOUND
2832 SAN PABLO AVE
BERKELEY, CA 94704

Site 2 of 3 in cluster AB

UST FINDER RELEASE

1029023659
N/A

Relative:
Higher

Actual:
47 ft.

UST FINDER RELEASE:

Object ID:	40695
Facility ID:	Not reported
Lust ID:	CAT0600102171
Name:	MEYER SOUND
Address:	2832 SAN PABLO AVE
City,State,Zip:	BERKELEY, CA 94704
Address Match Type:	PointAddress
Reported Date:	Not reported
Status:	No Further Action
Substance:	Not reported
Population within 1500ft:	1904
Domestic Wells within 1500ft:	0
Land Use:	Developed, Medium Intensity
Within SPA:	No
SPA PWS Facility ID:	Not reported
SPA Water Type:	Not reported
SPA Facility Type:	Not reported
SPA HUC12:	Not reported
Within WHPA:	No
WHPA PWS Facility ID:	Not reported
WHPA Water Type:	Not reported
WHPA Facility Type:	Not reported
WHPA HUC12:	Not reported
Within 100yr Floodplain:	No
Tribe:	Not reported
EPA Region:	9
NFA Letter 1:	Not reported
NFA Letter 2:	Not reported
NFA Letter 3:	Not reported
NFA Letter 4:	Not reported
Closed With Residual Contaminate:	Not reported
Coordinate Source:	Geocode
X Coord:	-122.28766
Y Coord:	37.85479
Latitude:	37.85479
Longitude:	-122.28766

AB228
ESE
1/8-1/4
0.250 mi.
1319 ft.

MERCURIO BROS. PRINTING
2830 SAN PABLO AVE
BERKELEY, CA 94702

Site 3 of 3 in cluster AB

CERS HAZ WASTE
CERS

S121786552
N/A

Relative:
Higher

Actual:
48 ft.

CERS HAZ WASTE:

Name:	MERCURIO BROS. PRINTING
Address:	2830 SAN PABLO AVE
City,State,Zip:	BERKELEY, CA 94702
Site ID:	48085
CERS ID:	10196092
CERS Description:	Hazardous Waste Generator

CERS:

Map ID
Direction
Distance
Elevation | Site | MAP FINDINGS | Database(s) | EDR ID Number
EPA ID Number

MERCURIO BROS. PRINTING (Continued) **S121786552**

Name: MERCURIO BROS. PRINTING
Address: 2830 SAN PABLO AVE
City,State,Zip: BERKELEY, CA 94702
Site ID: 48085
CERS ID: 10196092
CERS Description: Chemical Storage Facilities

Violations:
Site ID: 48085
Site Name: MERCURIO BROS. PRINTING
Violation Date: 10-31-2022
Citation: HSC 6.95 25508(a)(3) - California Health and Safety Code, Chapter 6.95, Section(s) 25508(a)(3)
Violation Description: Failure to establish and electronically submit an adequate emergency response plan and procedures for a release or threatened release of a hazardous material.
Violation Notes: Returned to compliance on 01/03/2023. Emergency response plan is on an old template with obsolete phone numbers. Please submit the new er template to CERS.CalEPA.CA.Gov
Violation Division: Berkeley City Toxics Management Division
Violation Program: HMRRP
Violation Source: CERS,

Site ID: 48085
Site Name: MERCURIO BROS. PRINTING
Violation Date: 03-02-2014
Citation: 19 CCR 4 2729.5 - California Code of Regulations, Title 19, Chapter 4, Section(s) 2729.5
Violation Description: Failure to submit inventory reports (Activities, Owner/Operator, Hazardous Materials Descriptions and Map pages, if required. Documentation must be resubmitted (for facilities which exceed EPCRA thresholds) or re-certified (for facilities which do not exceed EPCRA thresholds) by March 1.
Violation Notes: Returned to compliance on 04/04/2014. Non-inspection related violation - Notification for annual submittal sent to facility contact on or about 2/5/14 and reminder notice sent on or about 2/27/14. NOV sent 3/18/14. Business initially submitted 4/3/14, and an accepted plan was submitted on 4/4/14 (CE)
Violation Division: Berkeley City Toxics Management Division
Violation Program: HMRRP
Violation Source: CERS,

Site ID: 48085
Site Name: MERCURIO BROS. PRINTING
Violation Date: 10-31-2022
Citation: HSC 6.5 Multiple - California Health and Safety Code, Chapter 6.5, Section(s) Multiple
Violation Description: Hazardous Waste Generator Program - Operations/Maintenance - General
Violation Notes: Returned to compliance on 01/03/2023. UW bulbs were observed sticking out over the top of containers. These need to be placed in containers that fully protect them. Please place these in better containers, or dispose of them and provide proof that you did so by 1/10/23.
Violation Division: Berkeley City Toxics Management Division
Violation Program: HW
Violation Source: CERS,

Site ID: 48085
Site Name: MERCURIO BROS. PRINTING

Map ID
Direction
Distance
Elevation Site

MAP FINDINGS

Database(s) EDR ID Number EPA ID Number

MERCURIO BROS. PRINTING (Continued) **S121786552**

Violation Date:	03-01-2017
Citation:	HSC 6.95 25508(a)(1) - California Health and Safety Code, Chapter 6.95, Section(s) 25508(a)(1)
Violation Description:	Failure to annually review and electronically certify that the business plan is complete and accurate on or before the annual due date.
Violation Notes:	Returned to compliance on 04/07/2017. Non Inspection related Notice of Violation: Failure to report a current Hazardous Materials Business Plan
Violation Division:	Berkeley City Toxics Management Division
Violation Program:	HMRRP
Violation Source:	CERS,
Site ID:	48085
Site Name:	MERCURIO BROS. PRINTING
Violation Date:	08-06-2018
Citation:	HSC 6.95 25508(a)(1) - California Health and Safety Code, Chapter 6.95, Section(s) 25508(a)(1)
Violation Description:	Failure to complete and electronically submit hazardous material inventory information for all reportable hazardous materials on site at or above reportable quantities.
Violation Notes:	Returned to compliance on 08/30/2018. Observed Alkaless 6000 and Fountain concentrate 3452U onsite, not reported in the CERS inventory. Corrective Action: Update and resubmit inventory.
Violation Division:	Berkeley City Toxics Management Division
Violation Program:	HMRRP
Violation Source:	CERS,
Site ID:	48085
Site Name:	MERCURIO BROS. PRINTING
Violation Date:	08-06-2018
Citation:	HSC 6.95 25505(a)(4) - California Health and Safety Code, Chapter 6.95, Section(s) 25505(a)(4)
Violation Description:	Failure to provide initial and annual training to all employees in safety procedures in the event of a release or threatened release of a hazardous material or failure to document and maintain training records for a minimum of three years.
Violation Notes:	Returned to compliance on 08/30/2018. Business failed to complete annual employee training. Corrective action: Complete training regarding hazardous materials/waste handling and storage and send copy of sign off sheet to Toxics management.
Violation Division:	Berkeley City Toxics Management Division
Violation Program:	HMRRP
Violation Source:	CERS,
Site ID:	48085
Site Name:	MERCURIO BROS. PRINTING
Violation Date:	10-31-2022
Citation:	HSC 6.95 25508(a)(3) - California Health and Safety Code, Chapter 6.95, Section(s) 25508(a)(3)
Violation Description:	Failure to complete and electronically submit hazardous material inventory information for all reportable hazardous materials on site at or above reportable quantities.
Violation Notes:	Returned to compliance on 01/03/2023. Photo fixer and photo fixer waste are not on-site anymore, but are reported on the inventory. Denatured alcohol (5 gallons), floor finish, and wisk detergent were observed but were not on the inventory. Any materials stored in

MERCURIO BROS. PRINTING (Continued) **S121786552**

quantities greater than 1 gallon should be declared in the chemical inventory at CERS.CalEPA.CA.Gov. Please revise and submit the chemical inventory.
Violation Division: Berkeley City Toxics Management Division
Violation Program: HMRRP
Violation Source: CERS,

Site ID: 48085
Site Name: MERCURIO BROS. PRINTING
Violation Date: 10-31-2022
Citation: HSC 6.5 Multiple - California Health and Safety Code, Chapter 6.5, Section(s) Multiple
Violation Description: Hazardous Waste Generator Program - Release/Leaks/Spills - General
Violation Notes: Returned to compliance on 01/03/2023. Oily waste can had ink leaking out of it. Spills need to be cleaned up right after they occur. A better can needs to be used for the waste ink. Please get a new can and clean up the spill as much as practicable.
Violation Division: Berkeley City Toxics Management Division
Violation Program: HW
Violation Source: CERS,

Site ID: 48085
Site Name: MERCURIO BROS. PRINTING
Violation Date: 04-14-2016
Citation: HSC 6.95 25508.2 - California Health and Safety Code, Chapter 6.95, Section(s) 25508.2
Violation Description: Failure to annually review and electronically certify that the business plan is complete, accurate, and up-to-date.
Violation Notes: Returned to compliance on 05/05/2016.
Violation Division: Berkeley City Toxics Management Division
Violation Program: HMRRP
Violation Source: CERS,

Evaluation:
Eval General Type: Compliance Evaluation Inspection
Eval Date: 08-06-2018
Violations Found: No
Eval Type: Routine done by local agency
Eval Notes: Silver waste was recently picked up. Disposal records available and compliant. Waste accumulation area is located in the back of the facility, no access to public. Emergency phone numbers are posted. TMD will send an updated template with all required phone numbers, should be posted near a telephone in case of emergency.
Eval Division: Berkeley City Toxics Management Division
Eval Program: HW
Eval Source: CERS,

Eval General Type: Compliance Evaluation Inspection
Eval Date: 08-06-2018
Violations Found: Yes
Eval Type: Routine done by local agency
Eval Notes: Facility site map is accurate.
Eval Division: Berkeley City Toxics Management Division
Eval Program: HMRRP
Eval Source: CERS,

Eval General Type: Compliance Evaluation Inspection

Map ID
Direction
Distance
Elevation | Site | MAP FINDINGS | Database(s) | EDR ID Number
EPA ID Number

MERCURIO BROS. PRINTING (Continued) **S121786552**

Eval Date: 02-09-2016
Violations Found: No
Eval Type: Routine done by local agency
Eval Notes: Hazardous waste (fixer/silver-only) labeled, closed with disposal records maintained on-site. No hazmat or hazwaste violations observed.
Eval Division: Berkeley City Toxics Management Division
Eval Program: HW
Eval Source: CERS,

Eval General Type: Other/Unknown
Eval Date: 04-14-2016
Violations Found: Yes
Eval Type: Other, not routine, done by local agency
Eval Notes: Non-Inspection related violation: Failed to submit annual Hazardous Materials Business Plan for FY17 (XD)
Eval Division: Berkeley City Toxics Management Division
Eval Program: HMRRP
Eval Source: CERS,

Eval General Type: Compliance Evaluation Inspection
Eval Date: 02-09-2016
Violations Found: No
Eval Type: Routine done by local agency
Eval Notes: Hazmat inventory is consistent with 2015 reporting as are E.R. equipment. Training documented and appears appropriate for this printing operation.
Eval Division: Berkeley City Toxics Management Division
Eval Program: HMRRP
Eval Source: CERS,

Eval General Type: Compliance Evaluation Inspection
Eval Date: 10-31-2022
Violations Found: Yes
Eval Type: Routine done by local agency
Eval Notes: Met Bob on-site to conduct a routine hazardous waste inspection. Facility no loner generates photo waste. Emergency response plan was on old outdated template. CERS submittal needs revisions as detailed in the violation section of this report. Hazardous waste manifests were reviewed and appeared to be in good order.
Eval Division: Berkeley City Toxics Management Division
Eval Program: HW
Eval Source: CERS,

Eval General Type: Compliance Evaluation Inspection
Eval Date: 10-31-2022
Violations Found: Yes
Eval Type: Routine done by local agency
Eval Notes: Met Bob on-site to conduct the routine HMBP inspection. Reviewed the HMBP it appeared mostly current, a couple of small quantity materials should be added to the chemical inventory and some removed as detailed in the violations section of this report. The ER plan is on an old form as detailed in the violation section of this report. Training records were reviewed and were current.
Eval Division: Berkeley City Toxics Management Division
Eval Program: HMRRP
Eval Source: CERS,

Map ID
Direction
Distance
Elevation | Site | MAP FINDINGS | Database(s) | EDR ID Number EPA ID Number

MERCURIO BROS. PRINTING (Continued) **S121786552**

Eval General Type: Other/Unknown
Eval Date: 03-15-2017
Violations Found: Yes
Eval Type: Other, not routine, done by local agency
Eval Notes: Not reported
Eval Division: Berkeley City Toxics Management Division
Eval Program: HMRRP
Eval Source: CERS,

Eval General Type: Other/Unknown
Eval Date: 03-18-2014
Violations Found: Yes
Eval Type: Other, not routine, done by local agency
Eval Notes: Non inspection related violation: Failure to complete annual certification of the HMBP, which is due March 1 annually in Berkeley.
Eval Division: Berkeley City Toxics Management Division
Eval Program: HMRRP
Eval Source: CERS,

Enforcement Action:
Site ID: 48085
Site Name: MERCURIO BROS. PRINTING
Site Address: 2830 SAN PABLO AVE
Site City: BERKELEY
Site Zip: 94702
Enf Action Date: 03-18-2014
Enf Action Type: Notice of Violation (Unified Program)
Enf Action Description: Notice of Violation Issued by the Inspector at the Time of Inspection
Enf Action Notes: Not reported
Enf Action Division: Berkeley City Toxics Management Division
Enf Action Program: HMRRP
Enf Action Source: CERS,

Site ID: 48085
Site Name: MERCURIO BROS. PRINTING
Site Address: 2830 SAN PABLO AVE
Site City: BERKELEY
Site Zip: 94702
Enf Action Date: 04-05-2017
Enf Action Type: Notice of Violation (Unified Program)
Enf Action Description: Notice of Violation Issued by the Inspector at the Time of Inspection
Enf Action Notes: FAILURE TO SUBMIT AN ELECTRONIC HAZARDOUS MATERIALS BUSINESS PLAN (HMBP) BY MARCH 1ST.
Enf Action Division: Berkeley City Toxics Management Division
Enf Action Program: HMRRP
Enf Action Source: CERS,

Affiliation:
Affiliation Type Desc: Operator
Entity Name: Bob DeMercurio
Entity Title: Not reported
Affiliation Address: Not reported
Affiliation City: Not reported
Affiliation State: Not reported
Affiliation Country: Not reported
Affiliation Zip: Not reported

Map ID
Direction
Distance
Elevation

MAP FINDINGS

Site

Database(s)

EDR ID Number
EPA ID Number

MERCURIO BROS. PRINTING (Continued) **S121786552**

Affiliation Phone:	(510) 845-2600,
Affiliation Type Desc:	Environmental Contact
Entity Name:	Bob DeMercurio
Entity Title:	Not reported
Affiliation Address:	2830 SAN PABLO AVE
Affiliation City:	BERKELEY
Affiliation State:	CA
Affiliation Country:	Not reported
Affiliation Zip:	94702
Affiliation Phone:	,
Affiliation Type Desc:	Facility Mailing Address
Entity Name:	Mailing Address
Entity Title:	Not reported
Affiliation Address:	2830 San Pablo Ave.
Affiliation City:	Berkeley
Affiliation State:	CA
Affiliation Country:	Not reported
Affiliation Zip:	94702
Affiliation Phone:	,
Affiliation Type Desc:	CUPA District
Entity Name:	Berkeley City Toxics Management Division
Entity Title:	Not reported
Affiliation Address:	1947 Center Street, 1st Floor
Affiliation City:	Berkeley
Affiliation State:	CA
Affiliation Country:	Not reported
Affiliation Zip:	94704
Affiliation Phone:	(510) 981-7460,
Affiliation Type Desc:	Identification Signer
Entity Name:	Bob DeMercurio
Entity Title:	President
Affiliation Address:	Not reported
Affiliation City:	Not reported
Affiliation State:	Not reported
Affiliation Country:	Not reported
Affiliation Zip:	Not reported
Affiliation Phone:	,
Affiliation Type Desc:	Legal Owner
Entity Name:	Bob DeMercurio
Entity Title:	Not reported
Affiliation Address:	2830 SAN PABLO AVE
Affiliation City:	BERKELEY
Affiliation State:	CA
Affiliation Country:	United States
Affiliation Zip:	94702
Affiliation Phone:	(510) 845-2600,
Affiliation Type Desc:	Parent Corporation
Entity Name:	MERCURIO BROS. PRINTING
Entity Title:	Not reported
Affiliation Address:	Not reported
Affiliation City:	Not reported

Map ID
Direction
Distance
Elevation | Site | MAP FINDINGS | Database(s) | EDR ID Number
EPA ID Number

MERCURIO BROS. PRINTING (Continued) **S121786552**

Affiliation State:	Not reported
Affiliation Country:	Not reported
Affiliation Zip:	Not reported
Affiliation Phone:	,
Affiliation Type Desc:	Property Owner
Entity Name:	Joyce DeMercurio
Entity Title:	Not reported
Affiliation Address:	1 Highgate Rd.
Affiliation City:	Kensington
Affiliation State:	CA
Affiliation Country:	United States
Affiliation Zip:	94707
Affiliation Phone:	(510) 526-1796,

---

229 **UC BERKELEY** **HIST CORTESE** **S104233663**
WNW **UNKNOWN 4TH ST & PARKER** **N/A**
1/4-1/2 **BERKELEY, CA 94704**
0.253 mi.
1336 ft.

Relative: **Lower**
Actual: **26 ft.**

HIST CORTESE:

edr_fname:	MILES LABORATORY CUTTER
edr_fadd1:	UNKNOWN 4TH ST & PARKER
City,State,Zip:	BERKELEY, CA 94704
Region:	CORTESE
Facility County Code:	1
Reg By:	LTNKA
Reg Id:	01-0972
edr_fname:	UC BERKELEY
edr_fadd1:	UNKNOWN 4TH ST & PARKER
City,State,Zip:	BERKELEY, CA 94704
Region:	CORTESE
Facility County Code:	1
Reg By:	LTNKA
Reg Id:	01-1512

AC230 **BERKELEY INDUSTRIAL COMPLEX** **UST FINDER RELEASE** **1028924151**
SSW **729 HEINZ ST** **N/A**
1/4-1/2 **BERKELEY, CA 94710**
0.255 mi.
1344 ft. **Site 1 of 4 in cluster AC**

Relative: **Lower**
Actual: **27 ft.**

UST FINDER RELEASE:

Object ID:	40485
Facility ID:	Not reported
Lust ID:	CAT0600101792
Name:	BERKELEY INDUSTRIAL COMPLEX
Address:	729 HEINZ ST
City,State,Zip:	BERKELEY, CA 94710
Address Match Type:	PointAddress
Reported Date:	Not reported
Status:	No Further Action
Substance:	Not reported

Map ID
Direction
Distance
Elevation

MAP FINDINGS

Site

Database(s)

EDR ID Number
EPA ID Number

BERKELEY INDUSTRIAL COMPLEX (Continued) **1028924151**

Population within 1500ft:	138
Domestic Wells within 1500ft:	0
Land Use:	Developed, High Intensity
Within SPA:	No
SPA PWS Facility ID:	Not reported
SPA Water Type:	Not reported
SPA Facility Type:	Not reported
SPA HUC12:	Not reported
Within WHPA:	No
WHPA PWS Facility ID:	Not reported
WHPA Water Type:	Not reported
WHPA Facility Type:	Not reported
WHPA HUC12:	Not reported
Within 100yr Floodplain:	No
Tribe:	Not reported
EPA Region:	9
NFA Letter 1:	Not reported
NFA Letter 2:	Not reported
NFA Letter 3:	Not reported
NFA Letter 4:	Not reported
Closed With Residual Contaminate:	Not reported
Coordinate Source:	Geocode
X Coord:	-122.29471
Y Coord:	37.85292
Latitude:	37.8529199999999
Longitude:	-122.294709999999

AC231 **BERKELEY IND COURT** **SEMS-ARCHIVE** **1003878538**
SSW **729 HEINZ AVE** **CPS-SLIC** **CAD980637235**
1/4-1/2 **BERKELEY, CA 94710** **CERS**
0.255 mi.
1344 ft. **Site 2 of 4 in cluster AC**

Relative:
Lower

Actual:
27 ft.

SEMS Archive:

Site ID:	0901886
EPA ID:	CAD980637235
Name:	BERKELEY IND COURT
Address:	729 HEINZ AVE
Address 2:	Not reported
City,State,Zip:	BERKELEY, CA 94710
Cong District:	08
FIPS Code:	06001
FF:	N
NPL:	Not on the NPL
Non NPL Status:	NFRAP-Site does not qualify for the NPL based on existing information

SEMS Archive Detail:

Region:	09
Site ID:	0901886
EPA ID:	CAD980637235
Site Name:	BERKELEY IND COURT
NPL:	N
FF:	N
OU:	00
Action Code:	PA
Action Name:	PA
SEQ:	1
Start Date:	Not reported

Map ID
Direction
Distance
Elevation | Site | MAP FINDINGS | Database(s) | EDR ID Number
EPA ID Number

BERKELEY IND COURT (Continued) **1003878538**

Finish Date: 1986-10-01 04:00:00
Qual: H
Current Action Lead: EPA Perf

Region: 09
Site ID: 0901886
EPA ID: CAD980637235
Site Name: BERKELEY IND COURT
NPL: N
FF: N
OU: 00
Action Code: DS
Action Name: DISCVRY
SEQ: 1
Start Date: 1981-06-01 04:00:00
Finish Date: 1981-06-01 04:00:00
Qual: Not reported
Current Action Lead: EPA Perf

Region: 09
Site ID: 0901886
EPA ID: CAD980637235
Site Name: BERKELEY IND COURT
NPL: N
FF: N
OU: 00
Action Code: SI
Action Name: SI
SEQ: 1
Start Date: 1986-10-01 04:00:00
Finish Date: 1986-10-01 04:00:00
Qual: N
Current Action Lead: EPA Perf

Region: 09
Site ID: 0901886
EPA ID: CAD980637235
Site Name: BERKELEY IND COURT
NPL: N
FF: N
OU: 00
Action Code: VS
Action Name: ARCH SITE
SEQ: 1
Start Date: Not reported
Finish Date: 1986-10-01 04:00:00
Qual: Not reported
Current Action Lead: EPA Perf In-Hse

SLIC REG 2:
Region: 2
Facility ID: 01S0387
Facility Status: Preliminary site assessment underway
Date Closed: Not reported
Local Case #: Not reported
How Discovered: Tank Closure

BERKELEY IND COURT (Continued) **1003878538**

Leak Cause: UNK
Leak Source: UNK
Date Confirmed: Not reported
Date Prelim Site Assmnt Workplan Submitted: Not reported
Date Preliminary Site Assessment Began: 7/11/1996
Date Pollution Characterization Began: Not reported
Date Remediation Plan Submitted: Not reported
Date Remedial Action Underway: Not reported
Date Post Remedial Action Monitoring Began: Not reported

CERS:
Name: ARTWORKS FOUNDRY LLC
Address: 729 HEINZ AVE STE 10
City,State,Zip: BERKELEY, CA 94710
Site ID: 576772
CERS ID: 10196806
CERS Description: Chemical Storage Facilities

Violations:
Site ID: 576772
Site Name: ARTWORKS FOUNDRY LLC
Violation Date: 03-27-2023
Citation: HSC 6.95 25508(a)(3) - California Health and Safety Code, Chapter 6.95, Section(s) 25508(a)(3)
Violation Description: Failure to complete and electronically submit hazardous material inventory information for all reportable hazardous materials on site at or above reportable quantities.
Violation Notes: Returned to compliance on 06/12/2023. Observation: Many items listed in this report are missing from the latest CERS inventory. Corrective Action: Add missing items to inventory; NOTE: "Maximum Daily Amount" should be the maximum amount stored on-site on a given day and should be at least as high as the amounts listed in this report. Update inventory and submit in CERS within 30 days.
Violation Division: Berkeley City Toxics Management Division
Violation Program: HMRRP
Violation Source: CERS,

Site ID: 576772
Site Name: ARTWORKS FOUNDRY LLC
Violation Date: 03-27-2023
Citation: HSC 6.95 25508(a)(3) - California Health and Safety Code, Chapter 6.95, Section(s) 25508(a)(3)
Violation Description: Failure to complete and electronically submit a site map with all required content.
Violation Notes: Returned to compliance on 06/12/2023. Observation: Site map is missing north compass and emergency evacuation assembly/meeting area. Corrective Action: Add north compass to current map, and add evacuation area to map. For current map page, just add a north star for orientation to it. TMD recommends creating a second page for the map, and taking a screen capture of Google Maps for the site, then putting the emergency evacuation meeting area on that page. Submit in CERS within 30 days.
Violation Division: Berkeley City Toxics Management Division
Violation Program: HMRRP
Violation Source: CERS,

Site ID: 576772

BERKELEY IND COURT (Continued) **1003878538**

Site Name: ARTWORKS FOUNDRY LLC
Violation Date: 03-27-2023
Citation: HSC 6.95 25508(a)(3) - California Health and Safety Code, Chapter 6.95, Section(s) 25508(a)(3)
Violation Description: Failure to establish and electronically submit an adequate emergency response plan and procedures for a release or threatened release of a hazardous material.
Violation Notes: Returned to compliance on 06/12/2023. Observation: Current emergency response/contingency plan is incomplete. Corrective Action: Add the nearest hospital to your facility & their phone number, Local Unified Program Agency (UPA/CUPA) phone number (510-981-7460), and Regional Water Quality Control Board (RWQCB) phone number ((510) 622-2300) in the Emergency Response Plan. Submit in CERS in 30 days.
Violation Division: Berkeley City Toxics Management Division
Violation Program: HMRRP
Violation Source: CERS,

Site ID: 576772
Site Name: ARTWORKS FOUNDRY LLC
Violation Date: 03-27-2023
Citation: HSC 6.95 25505(a)(4) - California Health and Safety Code, Chapter 6.95, Section(s) 25505(a)(4)
Violation Description: Failure to provide initial and annual training to all employees in safety procedures in the event of a release or threatened release of a hazardous material or failure to document and maintain training records for a minimum of three years.
Violation Notes: Returned to compliance on 06/30/2023. Observation: Employee training records were dated 1/29/2020; training must be conducted annually and within 6 months of hire. Corrective Action: Conduct employee training and submit record to TMD via email within 30 days.
Violation Division: Berkeley City Toxics Management Division
Violation Program: HMRRP
Violation Source: CERS,

Site ID: 576772
Site Name: ARTWORKS FOUNDRY LLC
Violation Date: 03-27-2023
Citation: HSC 6.95 25508(a)(1) - California Health and Safety Code, Chapter 6.95, Section(s) 25508(a)(1)
Violation Description: Failure to complete and electronically submit a business plan when storing/handling a hazardous material at or above reportable quantities.
Violation Notes: Returned to compliance on 06/12/2023. Observation: Only one section of the submittal on CERS was submitted, while 3 sections are applicable to the HMBP. Corrective Action: Submit again on CERS within 30 days. Submitting the submittal multiple times can help ensure you selected and submitted all 3 sections.
Violation Division: Berkeley City Toxics Management Division
Violation Program: HMRRP
Violation Source: CERS,

Evaluation:
Eval General Type: Compliance Evaluation Inspection
Eval Date: 03-27-2023
Violations Found: Yes
Eval Type: Routine done by local agency
Eval Notes: Toxics Management Division (TMD) was on-site to conduct routine

Map ID
Direction
Distance
Elevation | Site | MAP FINDINGS | Database(s) | EDR ID Number
EPA ID Number

BERKELEY IND COURT (Continued) **1003878538**

Hazardous Materials Business Plan (HMBP) and Storm Water (SW) inspections. Facility reports that they do not generate hazardous waste. TMD observed eyewash station and first aid kit; fire extinguishers current as of February 2023. Hazardous materials records were readily available for inspector; HMBP was printed and stored on-site. Facility produced one hazardous waste manifest for 165 lbs of waste dated 12/13/2022; facility reports this as a one time disposal of old materials. Two EPA ID numbers are associated with facility: CAL000345076 and CAL000460696. Operators report rinsing patina brushes etc. into bin of water, then letting water evaporate. Patina chemicals include feric nitrate, cupric nitrate, ammonium sulfide, and potassium sulfide, among other chemicals. While this is likely diluted enough to not constitute hazardous waste, the bin itself probably has remnants of hazardous waste inside of it. [Truncated]

Eval Division: Berkeley City Toxics Management Division
Eval Program: HMRRP
Eval Source: CERS,

Eval General Type: Compliance Evaluation Inspection
Eval Date: 02-16-2016
Violations Found: No
Eval Type: Routine done by local agency
Eval Notes: Disposal records and training documented and available for review. E.R. equipment, container labeling is appropriate. No hazardous waste violations observed.

Eval Division: Berkeley City Toxics Management Division
Eval Program: HW
Eval Source: CERS,

Eval General Type: Compliance Evaluation Inspection
Eval Date: 02-16-2016
Violations Found: No
Eval Type: Routine done by local agency
Eval Notes: Hazardous materials in amounts and locations as indicated on 2015 HMBP. E.R. equipment as reported, training records maintained on-site.

Eval Division: Berkeley City Toxics Management Division
Eval Program: HMRRP
Eval Source: CERS,

Eval General Type: Compliance Evaluation Inspection
Eval Date: 06-14-2019
Violations Found: No
Eval Type: Routine done by local agency
Eval Notes: Facility generates minimal hazardous waste periodically and takes it to the AlCo Hazardous waste facility. Receipts were maintained on-site.

Eval Division: Berkeley City Toxics Management Division
Eval Program: HW
Eval Source: CERS,

Eval General Type: Compliance Evaluation Inspection
Eval Date: 06-14-2019
Violations Found: No
Eval Type: Routine done by local agency
Eval Notes: Met Rose on-site to conduct the routine HMBP inspection. Inventory was reviewed and appeared accurate. Tranining was current.

Map ID
Direction
Distance
Elevation | Site | MAP FINDINGS | Database(s) | EDR ID Number
EPA ID Number

BERKELEY IND COURT (Continued) **1003878538**

Eval Division: Berkeley City Toxics Management Division
Eval Program: HMRRP
Eval Source: CERS,

Affiliation:
Affiliation Type Desc: Facility Mailing Address
Entity Name: Mailing Address
Entity Title: Not reported
Affiliation Address: 729 Heinz Ave Space 10
Affiliation City: Berkeley
Affiliation State: CA
Affiliation Country: Not reported
Affiliation Zip: 94710
Affiliation Phone: ,

Affiliation Type Desc: Identification Signer
Entity Name: Kambiz Mehrafshani
Entity Title: Owner
Affiliation Address: Not reported
Affiliation City: Not reported
Affiliation State: Not reported
Affiliation Country: Not reported
Affiliation Zip: Not reported
Affiliation Phone: ,

Affiliation Type Desc: Legal Owner
Entity Name: Kambiz Mehrafshani
Entity Title: Not reported
Affiliation Address: 729 Heinz Ave Space 10
Affiliation City: Berkeley
Affiliation State: CA
Affiliation Country: United States
Affiliation Zip: 94710
Affiliation Phone: (510) 644-2735,

Affiliation Type Desc: CUPA District
Entity Name: Berkeley City Toxics Management Division
Entity Title: Not reported
Affiliation Address: 1947 Center Street, 1st Floor
Affiliation City: Berkeley
Affiliation State: CA
Affiliation Country: Not reported
Affiliation Zip: 94704
Affiliation Phone: (510) 981-7460,

Affiliation Type Desc: Property Owner
Entity Name: PIetro and Rosiline Mussi
Entity Title: Not reported
Affiliation Address: 729 Heinz Ave Space 5
Affiliation City: Berkeley
Affiliation State: CA
Affiliation Country: United States
Affiliation Zip: 94710
Affiliation Phone: (510) 501-6481,

Affiliation Type Desc: Document Preparer
Entity Name: Kambiz Mehrafshani

Map ID
Direction
Distance
Elevation

MAP FINDINGS

Site

Database(s)

EDR ID Number
EPA ID Number

BERKELEY IND COURT (Continued) **1003878538**

Entity Title:	Not reported
Affiliation Address:	Not reported
Affiliation City:	Not reported
Affiliation State:	Not reported
Affiliation Country:	Not reported
Affiliation Zip:	Not reported
Affiliation Phone:	,
Affiliation Type Desc:	Environmental Contact
Entity Name:	Kambiz Mehrafshani
Entity Title:	Not reported
Affiliation Address:	729 heinz Ave Space 10
Affiliation City:	Berkeley
Affiliation State:	CA
Affiliation Country:	Not reported
Affiliation Zip:	94710
Affiliation Phone:	,
Affiliation Type Desc:	Operator
Entity Name:	ARTWORKS FOUNDRY LLC
Entity Title:	Not reported
Affiliation Address:	Not reported
Affiliation City:	Not reported
Affiliation State:	Not reported
Affiliation Country:	Not reported
Affiliation Zip:	Not reported
Affiliation Phone:	(510) 644-2735,
Affiliation Type Desc:	Parent Corporation
Entity Name:	ARTWORKS FOUNDRY LLC
Entity Title:	Not reported
Affiliation Address:	Not reported
Affiliation City:	Not reported
Affiliation State:	Not reported
Affiliation Country:	Not reported
Affiliation Zip:	Not reported
Affiliation Phone:	,
Name:	BERKELEY INDUSTRIAL
Address:	729 HEINZ AVENUE
City,State,Zip:	BERKELEY, CA 94710
Site ID:	606255
CERS ID:	01280069
CERS Description:	State Response

Affiliation:

Affiliation Type Desc:	Supervisor
Entity Name:	Karen Toth
Entity Title:	Not reported
Affiliation Address:	Not reported
Affiliation City:	Not reported
Affiliation State:	Not reported
Affiliation Country:	Not reported
Affiliation Zip:	Not reported
Affiliation Phone:	,

MAP FINDINGS

Map ID / Direction / Distance / Elevation | Site | Database(s) | EDR ID Number / EPA ID Number

BERKELEY IND COURT (Continued) **1003878538**

Name: BERKELEY INDUSTRIAL COMPLEX
Address: 729 HEINZ AVE
City,State,Zip: BERKELEY, CA 94710
Site ID: 714138
CERS ID: T0600191535
CERS Description: Cleanup Program Site

Affiliation:
Affiliation Type Desc: Regional Board Caseworker
Entity Name: SHERRY GAMBOA - SAN FRANCISCO BAY RWQCB (REGION 2)
Entity Title: Not reported
Affiliation Address: 1515 Clay Street
Affiliation City: OAKLAND
Affiliation State: CA
Affiliation Country: Not reported
Affiliation Zip: Not reported
Affiliation Phone: ,

Affiliation Type Desc: Local Agency Caseworker
Entity Name: GEOFFERY FIEDLER - BERKELEY, CITY OF
Entity Title: Not reported
Affiliation Address: 2118 MILVIA STREET 3RD FLOOR
Affiliation City: BERKELEY
Affiliation State: CA
Affiliation Country: Not reported
Affiliation Zip: Not reported
Affiliation Phone: ,

AC232 **BERKELEY INDUSTRIAL COMPLEX** **LUST** **1000268547**
SSW **729 HEINZ ST** **CPS-SLIC** **N/A**
1/4-1/2 **BERKELEY, CA 94710** **Cortese**
0.255 mi. **CERS**
1344 ft. **Site 3 of 4 in cluster AC**

Relative:
Lower

Actual:
27 ft.

LUST REG 2:
Region: 2
Facility Id: 01-1935
Facility Status: Case Closed
Case Number: 01-1935
How Discovered: OM
Leak Cause: Structure Failure
Leak Source: Piping
Date Leak Confirmed: 10/8/1993
Oversight Program: LUST
Prelim. Site Assesment Wokplan Submitted: Not reported
Preliminary Site Assesment Began: 4/11/1994
Pollution Characterization Began: Not reported
Pollution Remediation Plan Submitted: Not reported
Date Remediation Action Underway: Not reported
Date Post Remedial Action Monitoring Began: Not reported

SLIC REG 2:
Region: 2
Facility ID: SLT2O03642
Facility Status: Leak being confirmed
Date Closed: Not reported
Local Case #: Not reported

Map ID
Direction
Distance
Elevation | Site | MAP FINDINGS | Database(s) | EDR ID Number
EPA ID Number

BERKELEY INDUSTRIAL COMPLEX (Continued) **1000268547**

How Discovered: Not reported
Leak Cause: Not reported
Leak Source: Not reported
Date Confirmed: Not reported
Date Prelim Site Assmnt Workplan Submitted: Not reported
Date Preliminary Site Assessment Began: Not reported
Date Pollution Characterization Began: Not reported
Date Remediation Plan Submitted: Not reported
Date Remedial Action Underway: Not reported
Date Post Remedial Action Monitoring Began: Not reported

CORTESE:

Name:	BERKELEY INDUSTRIAL COMPLEX
Address:	729 HEINZ ST
City,State,Zip:	BERKELEY, CA 94710
Region:	CORTESE
Envirostor Id:	Not reported
Global ID:	T0600101792
Site/Facility Type:	LUST CLEANUP SITE
Cleanup Status:	COMPLETED - CASE CLOSED
Status Date:	Not reported
Site Code:	Not reported
Latitude:	Not reported
Longitude:	Not reported
Owner:	Not reported
Enf Type:	Not reported
Swat R:	Not reported
Flag:	active
Order No:	Not reported
Waste Discharge System No:	Not reported
Effective Date:	Not reported
Region 2:	Not reported
WID Id:	Not reported
Solid Waste Id No:	Not reported
Waste Management Uit Name:	Not reported
File Name:	Active Open

CERS:

Name:	BERKELEY INDUSTRIAL COMPLEX
Address:	729 HEINZ ST
City,State,Zip:	BERKELEY, CA 94710
Site ID:	714137
CERS ID:	T0600101792
CERS Description:	Leaking Underground Storage Tank Cleanup Site

Affiliation:

Affiliation Type Desc:	Local Agency Caseworker
Entity Name:	GEOFFERY FIEDLER - BERKELEY, CITY OF
Entity Title:	Not reported
Affiliation Address:	2118 MILVIA STREET 3RD FLOOR
Affiliation City:	BERKELEY
Affiliation State:	CA
Affiliation Country:	Not reported
Affiliation Zip:	Not reported
Affiliation Phone:	,
Affiliation Type Desc:	Regional Board Caseworker

Map ID
Direction
Distance
Elevation | Site | MAP FINDINGS | Database(s) | EDR ID Number
EPA ID Number

BERKELEY INDUSTRIAL COMPLEX (Continued) **1000268547**

Entity Name:	Regional Water Board - SAN FRANCISCO BAY RWQCB (REGION 2)
Entity Title:	Not reported
Affiliation Address:	1515 CLAY ST SUITE 1400
Affiliation City:	OAKLAND
Affiliation State:	CA
Affiliation Country:	Not reported
Affiliation Zip:	Not reported
Affiliation Phone:	,

AC233 **BERKELEY INDUSTRIAL COMPL** **RESPONSE** **S102008166**
SSW **729 HEINZ** **ENVIROSTOR** **N/A**
1/4-1/2 **BERKELEY, CA 94710** **LUST**
0.255 mi. **CPS-SLIC**
1344 ft. **Site 4 of 4 in cluster AC** **HIST CORTESE**

Relative:
Lower

Actual:
27 ft.

RESPONSE:

Name:	BERKELEY INDUSTRIAL COURT
Address:	729 HEINZ AVENUE
City,State,Zip:	BERKELEY, CA 94710
Facility ID:	01280069
Site Type:	State Response
Site Type Detail:	State Response or NPL
Acres:	2.85
National Priorities List:	NO
Cleanup Oversight Agencies:	SMBRP, RWQCB 2 - San Francisco Bay, CITY OF BERKELEY
Lead Agency Description:	RWQCB 2 - San Francisco Bay
Project Manager:	Not reported
Supervisor:	* Karen Toth
Division Branch:	Cleanup Berkeley
Site Code:	Not reported
Site Mgmt. Req.:	NONE SPECIFIED
Assembly:	14
Senate:	07
Special Program Status:	Not reported
Status:	Refer: RWQCB
Status Date:	06/21/2007
Restricted Use:	NO
Funding:	Responsible Party
Latitude:	37.85358
Longitude:	-122.2949
APN:	53-1655-8
Past Use:	UNKNOWN
Potential COC :	* ACID SOLUTION 2>PH WITH METALS * UNSPECIFIED SOLVENT MIXTURES Lead Polychlorinated biphenyls (PCBs Tetrachloroethylene (PCE Trichloroethylene (TCE Vinyl chloride 1,2-Dichloroethylene (cis Nickel Not reported
Confirmed COC:	Polychlorinated biphenyls (PCBs Tetrachloroethylene (PCE Trichloroethylene (TCE Vinyl chloride 1,2-Dichloroethylene (cis Nickel 10198-NO Lead 10119-NO
Potential Description:	OTH, SOIL
Alias Name:	AIRCO TEMESCAL
Alias Type:	Alternate Name
Alias Name:	AIRCO, INC
Alias Type:	Alternate Name
Alias Name:	Berkeley Arts Complex
Alias Type:	Alternate Name
Alias Name:	HALL SCOTT MARINE ENGINE FOUNDRY

Map ID
Direction
Distance
Elevation | Site | MAP FINDINGS | Database(s) | EDR ID Number
EPA ID Number

BERKELEY INDUSTRIAL COMPL (Continued) **S102008166**

Alias Type: Alternate Name
Alias Name: MAGIC GARDENS NURSERY
Alias Type: Alternate Name
Alias Name: PRIMAL SCREEN
Alias Type: Alternate Name
Alias Name: 53-1655-8
Alias Type: APN
Alias Name: 110033618191
Alias Type: EPA (FRS #)
Alias Name: 201672
Alias Type: Site Code - Historical
Alias Name: CAD980637235
Alias Type: HWTS Identification Code
Alias Name: 01280069
Alias Type: Envirostor ID Number
Alias Name: 60000399
Alias Type: Envirostor ID Number
Alias Name: 60000400
Alias Type: Envirostor ID Number
Alias Name: 60000668
Alias Type: Envirostor ID Number

Completed Info:
Completed Area Name: PROJECT WIDE
Completed Sub Area Name: Not reported
Completed Document Type: * Discovery
Completed Date: 09/26/1981
Comments: Facility identified from EPA Superfund list.

Completed Area Name: PROJECT WIDE
Completed Sub Area Name: Not reported
Completed Document Type: Correspondence
Completed Date: 02/15/2005
Comments: Site screening determined that PCBs, lead, nickel, and petroleum hydrocarbons had previously been detected in soil samples collected from the site. The City of Berkeley has overseen sampling at the site in an effort to characterize chlorinated solvent occurrence in area groundwater. See Heinz/Grayson Plume Site - Temescal Business Center for site screening dated 2/15/2005

Completed Area Name: PROJECT WIDE
Completed Sub Area Name: Not reported
Completed Document Type: Preliminary Assessment Report
Completed Date: 04/01/1986
Comments: Inspection (EPA FIT): E&E Report # C(86)C111; confirmed DHS Preliminary Assessment information. Nine samples taken.

Future Area Name: Not reported
Future Sub Area Name: Not reported
Future Document Type: Not reported
Future Due Date: Not reported
Schedule Area Name: Not reported
Schedule Sub Area Name: Not reported
Schedule Document Type: Not reported
Schedule Due Date: Not reported
Schedule Revised Date: Not reported

Map ID
Direction
Distance
Elevation | Site | MAP FINDINGS | Database(s) | EDR ID Number
EPA ID Number

BERKELEY INDUSTRIAL COMPL (Continued) **S102008166**

ENVIROSTOR:

Name:	BERKELEY INDUSTRIAL COURT
Address:	729 HEINZ AVENUE
City,State,Zip:	BERKELEY, CA 94710
Facility ID:	01280069
Status:	Refer: RWQCB
Status Date:	06/21/2007
Site Code:	Not reported
Site Type:	State Response
Site Type Detailed:	State Response or NPL
Acres:	2.85
NPL:	NO
Regulatory Agencies:	SMBRP, RWQCB 2 - San Francisco Bay, CITY OF BERKELEY
Lead Agency:	RWQCB 2 - San Francisco Bay
Program Manager:	Not reported
Supervisor:	* Karen Toth
Division Branch:	Cleanup Berkeley
Assembly:	14
Senate:	07
Special Program:	Not reported
Restricted Use:	NO
Site Mgmt Req:	NONE SPECIFIED
Funding:	Responsible Party
Latitude:	37.85358
Longitude:	-122.2949
APN:	53-1655-8
Past Use:	UNKNOWN
Potential COC:	* ACID SOLUTION 2>PH WITH METALS * UNSPECIFIED SOLVENT MIXTURES Lead Polychlorinated biphenyls (PCBs Tetrachloroethylene (PCE Trichloroethylene (TCE Vinyl chloride 1,2-Dichloroethylene (cis Nickel Not reported
Confirmed COC:	Polychlorinated biphenyls (PCBs Tetrachloroethylene (PCE Trichloroethylene (TCE Vinyl chloride 1,2-Dichloroethylene (cis Nickel 10198-NO Lead 10119-NO
Potential Description:	OTH, SOIL
Alias Name:	AIRCO TEMESCAL
Alias Type:	Alternate Name
Alias Name:	AIRCO, INC
Alias Type:	Alternate Name
Alias Name:	Berkeley Arts Complex
Alias Type:	Alternate Name
Alias Name:	HALL SCOTT MARINE ENGINE FOUNDRY
Alias Type:	Alternate Name
Alias Name:	MAGIC GARDENS NURSERY
Alias Type:	Alternate Name
Alias Name:	PRIMAL SCREEN
Alias Type:	Alternate Name
Alias Name:	53-1655-8
Alias Type:	APN
Alias Name:	110033618191
Alias Type:	EPA (FRS #)
Alias Name:	201672
Alias Type:	Site Code - Historical
Alias Name:	CAD980637235
Alias Type:	HWTS Identification Code
Alias Name:	01280069
Alias Type:	Envirostor ID Number

Map ID
Direction
Distance
Elevation Site

MAP FINDINGS

Database(s) EDR ID Number EPA ID Number

BERKELEY INDUSTRIAL COMPL (Continued) **S102008166**

Alias Name: 60000399
Alias Type: Envirostor ID Number
Alias Name: 60000400
Alias Type: Envirostor ID Number
Alias Name: 60000668
Alias Type: Envirostor ID Number

Completed Info:
Completed Area Name: PROJECT WIDE
Completed Sub Area Name: Not reported
Completed Document Type: * Discovery
Completed Date: 09/26/1981
Comments: Facility identified from EPA Superfund list.

Completed Area Name: PROJECT WIDE
Completed Sub Area Name: Not reported
Completed Document Type: Correspondence
Completed Date: 02/15/2005
Comments: Site screening determined that PCBs, lead, nickel, and petroleum hydrocarbons had previously been detected in soil samples collected from the site. The City of Berkeley has overseen sampling at the site in an effort to characterize chlorinated solvent occurrence in area groundwater. See Heinz/Grayson Plume Site - Temescal Business Center for site screening dated 2/15/2005

Completed Area Name: PROJECT WIDE
Completed Sub Area Name: Not reported
Completed Document Type: Preliminary Assessment Report
Completed Date: 04/01/1986
Comments: Inspection (EPA FIT): E&E Report # C(86)C111; confirmed DHS Preliminary Assessment information. Nine samples taken.

Future Area Name: Not reported
Future Sub Area Name: Not reported
Future Document Type: Not reported
Future Due Date: Not reported
Schedule Area Name: Not reported
Schedule Sub Area Name: Not reported
Schedule Document Type: Not reported
Schedule Due Date: Not reported
Schedule Revised Date: Not reported

LUST:
Name: BERKELEY INDUSTRIAL COMPLEX
Address: 729 HEINZ ST
City,State,Zip: BERKELEY, CA 94710
Lead Agency: BERKELEY, CITY OF
Case Type: LUST Cleanup Site
Geo Track: http://geotracker.waterboards.ca.gov/profile_report.asp?global_id=T0600101792
Global Id: T0600101792
Latitude: 37.853527
Longitude: -122.29482
Status: Completed - Case Closed
Status Date: 01/09/1997
Case Worker: GAF
RB Case Number: 01-1935
Local Agency: BERKELEY, CITY OF

Map ID
Direction
Distance
Elevation | Site | MAP FINDINGS | Database(s) | EDR ID Number
EPA ID Number

BERKELEY INDUSTRIAL COMPL (Continued) **S102008166**

File Location:	Not reported
Local Case Number:	01-1935
Potential Media Affect:	Other Groundwater (uses other than drinking water)
Potential Contaminants of Concern:	Gasoline
EPA Region:	9
Coordinate Source:	Google Map Move
Cuf Case:	NO
Quantity Released Gallons:	Not reported
Begin Date:	06/21/1993
Leak Reported Date:	08/27/1993
How Discovered:	Other Means
How Discovered Description:	Not reported
Discharge Source:	Piping
Discharge Cause:	Physc / Mech Damage
Stop Method:	Not reported
Stop Description:	Not reported
No Further Action Date:	01/09/1997
CA Water Watershed Name:	Bay Bridges - Berkeley (203.30)
Dwr Groundwater Subbasin Name:	Santa Clara Valley - East Bay Plain (2-009.04)
Disadvantaged Community:	Not reported
CA Enviroscreen 3 Score:	61-65%
CA Enviroscreen 4 Score:	65-70%
Military DOD Site:	No
Facility Project Subtype:	Not reported
RWQCB Region:	SAN FRANCISCO BAY RWQCB (REGION 2)
Site History:	Not reported

LUST:

Global Id:	T0600101792
Contact Type:	Local Agency Caseworker - Primary Caseworker
Contact Name:	GEOFFERY FIEDLER
Organization Name:	BERKELEY, CITY OF
Address:	2118 MILVIA STREET 3RD FLOOR
City:	BERKELEY
Email:	gfiedler@ci.berkeley.ca.us
Phone Number:	Not reported

Global Id:	T0600101792
Contact Type:	Regional Board Caseworker
Contact Name:	Regional Water Board
Organization Name:	SAN FRANCISCO BAY RWQCB (REGION 2)
Address:	1515 CLAY ST SUITE 1400
City:	OAKLAND
Email:	Not reported
Phone Number:	Not reported

LUST:

Global Id:	T0600101792
Action Type:	RESPONSE
Date:	09/13/1993
Action:	Soil and Water Investigation Workplan

Global Id:	T0600101792
Action Type:	RESPONSE
Date:	12/14/1993
Action:	Soil and Water Investigation Report

Map ID
Direction
Distance
Elevation | Site | MAP FINDINGS | Database(s) | EDR ID Number
EPA ID Number

BERKELEY INDUSTRIAL COMPL (Continued) **S102008166**

Global Id: T0600101792
Action Type: RESPONSE
Date: 09/27/1993
Action: Correspondence

Global Id: T0600101792
Action Type: Other
Date: 08/27/1993
Action: Leak Reported

Global Id: T0600101792
Action Type: RESPONSE
Date: 02/01/1994
Action: Other Workplan

Global Id: T0600101792
Action Type: RESPONSE
Date: 08/01/1993
Action: Tank Removal Report / UST Sampling Report

Global Id: T0600101792
Action Type: Other
Date: 06/21/1993
Action: Leak Stopped

Global Id: T0600101792
Action Type: Other
Date: 06/21/1993
Action: Leak Discovery

Global Id: T0600101792
Action Type: RESPONSE
Date: 04/11/1994
Action: Soil and Water Investigation Report

LUST:
Global Id: T0600101792
Status: Open - Case Begin Date
Status Date: 06/21/1993

Global Id: T0600101792
Status: Open - Site Assessment
Status Date: 10/08/1993

Global Id: T0600101792
Status: Open - Site Assessment
Status Date: 04/11/1994

Global Id: T0600101792
Status: Completed - Case Closed
Status Date: 01/09/1997

CPS-SLIC:
Name: BERKELEY INDUSTRIAL COMPLEX
Address: 729 HEINZ AVE

Map ID
Direction
Distance
Elevation Site

MAP FINDINGS

Database(s) EDR ID Number EPA ID Number

BERKELEY INDUSTRIAL COMPL (Continued) **S102008166**

City,State,Zip:	BERKELEY, CA 94710
Region:	STATE
Facility Status:	**Open - Site Assessment**
Status Date:	12/23/2019
Global Id:	T0600191535
Lead Agency:	SAN FRANCISCO BAY RWQCB (REGION 2)
Lead Agency Case Number:	Not reported
Latitude:	37.8534700336989
Longitude:	-122.295146651451
Case Type:	Cleanup Program Site
Case Worker:	STG
Local Agency:	BERKELEY, CITY OF
RB Case Number:	01S0387
File Location:	Local Agency
Potential Media Affected:	Other Groundwater (uses other than drinking water), Soil
Potential Contaminants of Concern:	Trichloroethylene (TCE), Polychlorinated biphenyls (PCBs), Copper, Lead, Nickel, Zinc, Diesel
EPA Region:	9
Coordinate Source:	Google Map Move
Cuf Case:	NO
Quantity Released Gallons:	0
Begin Date:	01/01/1985
Leak Reported Date:	01/01/1985
How Discovered:	Tank Closure
How Discovered Description:	Not reported
Discharge Source:	Other
Discharge Cause:	Unknown
Stop Method:	Not reported
Stop Description:	Not reported
No Further Action Date:	Not reported
CA Water Watershed Name:	Bay Bridges - Berkeley (203.30)
Dwr Groundwater Subbasin Name:	Santa Clara Valley - East Bay Plain (2-009.04)
Disadvantaged Community:	Not reported
CA Enviroscreen 3 Score:	76-80%
CA Enviroscreen 4 Score:	65-70%
Military DOD Site:	No
Facility Project Subtype:	Not reported
RWQCB Region:	SAN FRANCISCO BAY RWQCB (REGION 2)
Site History:	Prior to 1978, this site was operated by Airco Inc, now referred to as Temescal Business Center. The portion of the site referred to as the Berkeley Industrial Complex was historically utilized as a storage area for old equipment, spent dolomite, and neutralized chemical etching waste before disposal. Prior to Airco's ownership of the site, Hall Scott Marine Engine Foundry occupied the site before and during World War II. They produced engines for naval ships during World War II; however, the exact scope of their activities is unknown. The site currently supports three buildings and a nursery on an approximately 1.5-acre parcel. Berkeley Industrial Complex is presently a multi-tenant industrial complex. The main tenants include Magic Garden Nursery, Goldberg Cabinets, and Artworks Foundry. Seventy-five percent of the property is utilized to grow, store and sell plants, shrubs, and trees. The site is bounded by Temescal Business Center to the east, and National Starch and Chemical to the north. A Southern Pacific rail spur forms the northwest boundary. Since 1978 there has been no chemical storage or heavy industrial practices that would lend to the potential for soil and/or groundwater impaction. The site is currently being investigated for

Map ID
Direction
Distance
Elevation | Site | MAP FINDINGS | Database(s) | EDR ID Number
EPA ID Number

BERKELEY INDUSTRIAL COMPL (Continued) **S102008166**

off-site soil vapor concentrations.

Click here to access the California GeoTracker records for this facility:

HIST CORTESE:

edr_fname:	BERKELEY INDUSTRIAL COMPL
edr_fadd1:	729 HEINZ
City,State,Zip:	BERKELEY, CA 94710
Region:	CORTESE
Facility County Code:	1
Reg By:	LTNKA
Reg Id:	01-1935

AD234 **BAYER, FORMER MILES/CUTTER/BERKELEY UNIFIED SCHOOL** **UST FINDER RELEASE** **1028922919**
NW **800 DWIGHT WAY** **N/A**
1/4-1/2 **BERKELEY, CA 94710**
0.259 mi.
1370 ft. **Site 1 of 2 in cluster AD**

Relative:
Lower

Actual:
34 ft.

UST FINDER RELEASE:

Object ID:	40467
Facility ID:	Not reported
Lust ID:	CAT0600100895
Name:	BAYER, FORMER MILES/CUTTER/BERKELEY UNIFIED SCHOOL DISTRICT
Address:	800 DWIGHT WAY
City,State,Zip:	BERKELEY, CA 94710
Address Match Type:	StreetAddress
Reported Date:	Not reported
Status:	No Further Action
Substance:	Not reported
Population within 1500ft:	1152
Domestic Wells within 1500ft:	0
Land Use:	Developed, High Intensity
Within SPA:	No
SPA PWS Facility ID:	Not reported
SPA Water Type:	Not reported
SPA Facility Type:	Not reported
SPA HUC12:	Not reported
Within WHPA:	No
WHPA PWS Facility ID:	Not reported
WHPA Water Type:	Not reported
WHPA Facility Type:	Not reported
WHPA HUC12:	Not reported
Within 100yr Floodplain:	No
Tribe:	Not reported
EPA Region:	9
NFA Letter 1:	Not reported
NFA Letter 2:	Not reported
NFA Letter 3:	Not reported
NFA Letter 4:	Not reported
Closed With Residual Contaminate:	Not reported
Coordinate Source:	Geocode
X Coord:	-122.29565
Y Coord:	37.8598000000001
Latitude:	37.8598
Longitude:	-122.295649999999

MAP FINDINGS

Map ID / Direction / Distance / Elevation	Site	Database(s)	EDR ID Number / EPA ID Number
AD235	**BAYER CORP**	**LUST**	**S108205108**
NW	**800 DWIGHT WAY**	**CHMIRS**	**N/A**
1/4-1/2	**BERKELEY, CA 94710**	**Cortese**	
0.259 mi.		**NPDES**	
1370 ft.	**Site 2 of 2 in cluster AD**	**CIWQS**	
		CERS	

Relative:
Lower

Actual:
34 ft.

LUST:

Name:	BAYER, FORMER MILES/CUTTER/BERKELEY UNIFIED SCHOOL DISTRICT
Address:	800 DWIGHT WAY
City,State,Zip:	BERKELEY, CA 94710
Lead Agency:	SAN FRANCISCO BAY RWQCB (REGION 2)
Case Type:	LUST Cleanup Site
Geo Track:	http://geotracker.waterboards.ca.gov/profile_report.asp?global_id=T0600100895
Global Id:	T0600100895
Latitude:	37.85913115125
Longitude:	-122.295942100525
Status:	Completed - Case Closed
Status Date:	06/30/2017
Case Worker:	KEB
RB Case Number:	01-0972
Local Agency:	BERKELEY, CITY OF
File Location:	Local Agency
Local Case Number:	TT01-0972
Potential Media Affect:	Other Groundwater (uses other than drinking water)
Potential Contaminants of Concern:	Alcohols, Acetone, Trichloroethylene (TCE), Diesel, Gasoline, Kerosene
EPA Region:	9
Coordinate Source:	Google Map Move
Cuf Case:	NO
Quantity Released Gallons:	Not reported
Begin Date:	01/13/1987
Leak Reported Date:	08/11/1987
How Discovered:	Tank Closure
How Discovered Description:	Primarily during UST closures and investigations
Discharge Source:	Tank
Discharge Cause:	Physc / Mech Damage
Stop Method:	Close and Remove Tank
Stop Description:	Closed tanks by removal and In-place closure
No Further Action Date:	06/30/2017
CA Water Watershed Name:	Bay Bridges - Berkeley (203.30)
Dwr Groundwater Subbasin Name:	Santa Clara Valley - East Bay Plain (2-009.04)
Disadvantaged Community:	Not reported
CA Enviroscreen 3 Score:	76-80%
CA Enviroscreen 4 Score:	65-70%
Military DOD Site:	No
Facility Project Subtype:	Not reported
RWQCB Region:	SAN FRANCISCO BAY RWQCB (REGION 2)
Site History:	The Site has operated as a bus maintenance facility for the Berkeley Unified School District (BUSD) from 1971 to 1994, when the property was sold to Miles in 1992. Prior to 1971 it was used by a storage tank and rail car manufacturer. The current Site is a portion of the Miles facility with two (2) buildings, one a vehicle maintenance structure, and the other an office. Four (4) underground fuel storage tanks (UFSTs) and one (1) underground storage tank (UST) and one (1) oil-water separator were removed from the Site in 1993. Approx. 1,850 cubic yards of soil were also removed, along with 2,700 gallons of groundwater in order to help in the excavation process.

LUST:

Global Id:	T0600100895

Map ID
Direction
Distance
Elevation

MAP FINDINGS

Site | Database(s) | EDR ID Number / EPA ID Number

BAYER CORP (Continued) **S108205108**

Contact Type: Local Agency Caseworker
Contact Name: GEOFFERY FIEDLER
Organization Name: BERKELEY, CITY OF
Address: 2118 MILVIA STREET 3RD FLOOR
City: BERKELEY
Email: gfiedler@ci.berkeley.ca.us
Phone Number: Not reported

Global Id: T0600100895
Contact Type: Regional Board Caseworker - Primary Caseworker
Contact Name: KEVIN BROWN
Organization Name: SAN FRANCISCO BAY RWQCB (REGION 2)
Address: 1515 CLAY STREET, SUITE 1400
City: OAKLAND
Email: kevin.brown@waterboards.ca.gov
Phone Number: Not reported

LUST:

Global Id: T0600100895
Action Type: ENFORCEMENT
Date: 02/01/1994
Action: Closure/No Further Action Letter

Global Id: T0600100895
Action Type: ENFORCEMENT
Date: 04/09/2014
Action: Site Visit / Inspection / Sampling

Global Id: T0600100895
Action Type: ENFORCEMENT
Date: 07/30/2015
Action: Site Visit / Inspection / Sampling

Global Id: T0600100895
Action Type: ENFORCEMENT
Date: 09/24/1991
Action: Technical Correspondence / Assistance / Other

Global Id: T0600100895
Action Type: Other
Date: 08/11/1987
Action: Leak Discovery

Global Id: T0600100895
Action Type: RESPONSE
Date: 02/09/1994
Action: Monitoring Report - Quarterly

Global Id: T0600100895
Action Type: RESPONSE
Date: 11/22/1991
Action: Well Installation Workplan

Global Id: T0600100895
Action Type: RESPONSE
Date: 02/21/1995
Action: Monitoring Report - Other

Map ID
Direction
Distance
Elevation | Site | MAP FINDINGS | Database(s) | EDR ID Number
EPA ID Number

BAYER CORP (Continued) **S108205108**

Global Id: T0600100895
Action Type: RESPONSE
Date: 09/10/1992
Action: Monitoring Report - Quarterly

Global Id: T0600100895
Action Type: RESPONSE
Date: 01/17/1992
Action: Other Workplan

Global Id: T0600100895
Action Type: RESPONSE
Date: 04/28/1994
Action: Monitoring Report - Quarterly

Global Id: T0600100895
Action Type: RESPONSE
Date: 05/10/2021
Action: Email Correspondence

Global Id: T0600100895
Action Type: RESPONSE
Date: 11/06/1992
Action: Tank Removal Report / UST Sampling Report

Global Id: T0600100895
Action Type: RESPONSE
Date: 05/18/1992
Action: Other Report / Document

Global Id: T0600100895
Action Type: RESPONSE
Date: 08/18/2020
Action: Tank Removal Report / UST Sampling Report

Global Id: T0600100895
Action Type: RESPONSE
Date: 08/25/2020
Action: Unauthorized Release Form

Global Id: T0600100895
Action Type: ENFORCEMENT
Date: 06/05/2009
Action: Closure/No Further Action Letter

Global Id: T0600100895
Action Type: ENFORCEMENT
Date: 02/07/1994
Action: Closure/No Further Action Letter

Global Id: T0600100895
Action Type: ENFORCEMENT
Date: 07/22/2009
Action: File Review - Closure

Global Id: T0600100895
Action Type: ENFORCEMENT

Map ID
Direction
Distance
Elevation | Site | MAP FINDINGS | Database(s) | EDR ID Number
EPA ID Number

BAYER CORP (Continued) **S108205108**

Date: 06/28/2016
Action: File Review - Closure

Global Id: T0600100895
Action Type: Other
Date: 08/11/1987
Action: Leak Reported

Global Id: T0600100895
Action Type: RESPONSE
Date: 02/19/1995
Action: Request for Closure

Global Id: T0600100895
Action Type: RESPONSE
Date: 12/08/1993
Action: Remedial Progress Report

Global Id: T0600100895
Action Type: RESPONSE
Date: 10/31/1994
Action: Monitoring Report - Quarterly

Global Id: T0600100895
Action Type: RESPONSE
Date: 09/11/2020
Action: Email Correspondence

Global Id: T0600100895
Action Type: RESPONSE
Date: 05/27/1993
Action: Correspondence

Global Id: T0600100895
Action Type: RESPONSE
Date: 02/25/1994
Action: Other Report / Document

Global Id: T0600100895
Action Type: RESPONSE
Date: 12/08/1993
Action: Correspondence

Global Id: T0600100895
Action Type: RESPONSE
Date: 11/16/1993
Action: Monitoring Report - Quarterly

Global Id: T0600100895
Action Type: RESPONSE
Date: 07/27/1993
Action: Soil and Water Investigation Workplan

Global Id: T0600100895
Action Type: RESPONSE
Date: 08/03/1993
Action: Soil and Water Investigation Workplan - Addendum

Map ID
Direction
Distance
Elevation | Site | MAP FINDINGS | Database(s) | EDR ID Number
EPA ID Number

BAYER CORP (Continued) **S108205108**

Global Id: T0600100895
Action Type: ENFORCEMENT
Date: 06/12/2013
Action: Letter - Notice

Global Id: T0600100895
Action Type: ENFORCEMENT
Date: 05/18/1995
Action: Site Visit / Inspection / Sampling

Global Id: T0600100895
Action Type: ENFORCEMENT
Date: 08/05/1997
Action: Closure/No Further Action Letter - #2198.17

Global Id: T0600100895
Action Type: ENFORCEMENT
Date: 08/19/2009
Action: Staff Letter

Global Id: T0600100895
Action Type: ENFORCEMENT
Date: 06/30/2017
Action: Closure/No Further Action Letter

Global Id: T0600100895
Action Type: RESPONSE
Date: 05/15/2002
Action: Request for Closure

Global Id: T0600100895
Action Type: RESPONSE
Date: 05/15/2002
Action: Request for Closure

Global Id: T0600100895
Action Type: RESPONSE
Date: 05/15/2002
Action: Request for Closure

Global Id: T0600100895
Action Type: RESPONSE
Date: 02/07/1994
Action: Request for Closure

Global Id: T0600100895
Action Type: RESPONSE
Date: 02/15/1988
Action: Other Report / Document

Global Id: T0600100895
Action Type: RESPONSE
Date: 02/15/1996
Action: Other Report / Document

Global Id: T0600100895
Action Type: RESPONSE

Map ID
Direction
Distance
Elevation | Site | MAP FINDINGS | Database(s) | EDR ID Number
EPA ID Number

BAYER CORP (Continued) **S108205108**

Date: 08/10/1995
Action: Other Report / Document

Global Id: T0600100895
Action Type: RESPONSE
Date: 05/24/1991
Action: Soil and Water Investigation Workplan

Global Id: T0600100895
Action Type: RESPONSE
Date: 09/24/1991
Action: Request for Closure

Global Id: T0600100895
Action Type: RESPONSE
Date: 11/11/1996
Action: Remedial Progress Report

Global Id: T0600100895
Action Type: RESPONSE
Date: 02/01/1992
Action: Monitoring Report - Quarterly

Global Id: T0600100895
Action Type: RESPONSE
Date: 02/01/1992
Action: Monitoring Report - Quarterly

Global Id: T0600100895
Action Type: RESPONSE
Date: 07/24/1992
Action: Monitoring Report - Quarterly

Global Id: T0600100895
Action Type: RESPONSE
Date: 11/20/1995
Action: Soil and Water Investigation Report

Global Id: T0600100895
Action Type: RESPONSE
Date: 01/01/1996
Action: Site Assessment Report

Global Id: T0600100895
Action Type: RESPONSE
Date: 09/04/1992
Action: Monitoring Report - Quarterly

Global Id: T0600100895
Action Type: RESPONSE
Date: 07/28/1993
Action: Other Workplan

Global Id: T0600100895
Action Type: RESPONSE
Date: 08/06/1992
Action: Request for Closure

Map ID
Direction
Distance
Elevation

MAP FINDINGS

Site

Database(s)

EDR ID Number
EPA ID Number

BAYER CORP (Continued) **S108205108**

Global Id: T0600100895
Action Type: RESPONSE
Date: 07/10/2001
Action: Well Destruction Report

Global Id: T0600100895
Action Type: RESPONSE
Date: 10/30/1997
Action: Other Report / Document

Global Id: T0600100895
Action Type: RESPONSE
Date: 05/01/1993
Action: Monitoring Report - Quarterly

Global Id: T0600100895
Action Type: RESPONSE
Date: 02/01/1994
Action: Monitoring Report - Quarterly

Global Id: T0600100895
Action Type: RESPONSE
Date: 06/12/1991
Action: Other Workplan

Global Id: T0600100895
Action Type: RESPONSE
Date: 07/02/1993
Action: Other Report / Document

Global Id: T0600100895
Action Type: RESPONSE
Date: 11/01/1991
Action: Well Installation Workplan

Global Id: T0600100895
Action Type: RESPONSE
Date: 01/17/1992
Action: Other Workplan

Global Id: T0600100895
Action Type: RESPONSE
Date: 02/07/1994
Action: Soil and Water Investigation Workplan

Global Id: T0600100895
Action Type: RESPONSE
Date: 09/18/1987
Action: Site Assessment Report

Global Id: T0600100895
Action Type: RESPONSE
Date: 03/10/1987
Action: Soil and Water Investigation Report

Global Id: T0600100895
Action Type: RESPONSE

Map ID
Direction
Distance
Elevation | Site | MAP FINDINGS | Database(s) | EDR ID Number
EPA ID Number

BAYER CORP (Continued) **S108205108**

Date: 02/10/1993
Action: Request for Closure

Global Id: T0600100895
Action Type: RESPONSE
Date: 06/11/2001
Action: Well Destruction Report

Global Id: T0600100895
Action Type: RESPONSE
Date: 06/12/1995
Action: Other Report / Document

Global Id: T0600100895
Action Type: RESPONSE
Date: 07/17/2002
Action: Correspondence

Global Id: T0600100895
Action Type: RESPONSE
Date: 06/19/1991
Action: Well Installation Report

Global Id: T0600100895
Action Type: RESPONSE
Date: 11/01/1993
Action: Monitoring Report - Quarterly

Global Id: T0600100895
Action Type: RESPONSE
Date: 03/23/1995
Action: Monitoring Report - Quarterly

Global Id: T0600100895
Action Type: RESPONSE
Date: 09/18/1987
Action: Site Assessment Report

Global Id: T0600100895
Action Type: RESPONSE
Date: 11/20/1993
Action: Remedial Progress Report

Global Id: T0600100895
Action Type: RESPONSE
Date: 05/01/1991
Action: Monitoring Report - Quarterly

Global Id: T0600100895
Action Type: RESPONSE
Date: 04/01/1994
Action: Monitoring Report - Quarterly

Global Id: T0600100895
Action Type: RESPONSE
Date: 10/01/1994
Action: Monitoring Report - Quarterly

Map ID
Direction
Distance
Elevation

MAP FINDINGS

Site

Database(s)

EDR ID Number
EPA ID Number

BAYER CORP (Continued) **S108205108**

Global Id: T0600100895
Action Type: RESPONSE
Date: 01/28/1993
Action: Other Report / Document

Global Id: T0600100895
Action Type: RESPONSE
Date: 11/01/1992
Action: Monitoring Report - Quarterly

Global Id: T0600100895
Action Type: RESPONSE
Date: 02/10/1993
Action: Monitoring Report - Quarterly

Global Id: T0600100895
Action Type: RESPONSE
Date: 10/07/2009
Action: Correspondence

Global Id: T0600100895
Action Type: RESPONSE
Date: 02/24/1992
Action: Other Report / Document

Global Id: T0600100895
Action Type: RESPONSE
Date: 02/16/1996
Action: Other Report / Document

Global Id: T0600100895
Action Type: RESPONSE
Date: 03/04/1996
Action: Other Report / Document

Global Id: T0600100895
Action Type: RESPONSE
Date: 09/01/1992
Action: Request for Closure

Global Id: T0600100895
Action Type: RESPONSE
Date: 04/22/2005
Action: Other Workplan

Global Id: T0600100895
Action Type: RESPONSE
Date: 12/20/1995
Action: Monitoring Report - Quarterly

Global Id: T0600100895
Action Type: RESPONSE
Date: 07/25/1996
Action: Other Report / Document

Global Id: T0600100895
Action Type: RESPONSE

Map ID
Direction
Distance
Elevation | Site | MAP FINDINGS | Database(s) | EDR ID Number
EPA ID Number

BAYER CORP (Continued) **S108205108**

Date: 04/28/2005
Action: Other Report / Document

Global Id: T0600100895
Action Type: RESPONSE
Date: 04/24/1997
Action: Monitoring Report - Quarterly

Global Id: T0600100895
Action Type: RESPONSE
Date: 09/24/1997
Action: Monitoring Report - Quarterly

Global Id: T0600100895
Action Type: RESPONSE
Date: 02/10/1999
Action: Monitoring Report - Semi-Annually

Global Id: T0600100895
Action Type: RESPONSE
Date: 02/25/1994
Action: Preliminary Site Assessment Report

Global Id: T0600100895
Action Type: RESPONSE
Date: 07/06/1987
Action: Soil and Water Investigation Report

Global Id: T0600100895
Action Type: RESPONSE
Date: 02/14/1991
Action: Monitoring Report - Quarterly

Global Id: T0600100895
Action Type: RESPONSE
Date: 09/01/1993
Action: Monitoring Report - Quarterly

Global Id: T0600100895
Action Type: RESPONSE
Date: 06/06/1996
Action: Monitoring Report - Quarterly

Global Id: T0600100895
Action Type: RESPONSE
Date: 10/14/1996
Action: Monitoring Report - Quarterly

Global Id: T0600100895
Action Type: RESPONSE
Date: 05/31/2005
Action: Soil and Water Investigation Report

Global Id: T0600100895
Action Type: RESPONSE
Date: 06/19/1991
Action: Well Installation Report

Map ID
Direction
Distance
Elevation | Site | MAP FINDINGS | Database(s) | EDR ID Number
EPA ID Number

BAYER CORP (Continued) **S108205108**

Global Id: T0600100895
Action Type: RESPONSE
Date: 08/24/1991
Action: Request for Closure

Global Id: T0600100895
Action Type: RESPONSE
Date: 07/23/1993
Action: Other Workplan

Global Id: T0600100895
Action Type: RESPONSE
Date: 05/28/1993
Action: Other Report / Document

Global Id: T0600100895
Action Type: RESPONSE
Date: 02/23/1994
Action: Correspondence

Global Id: T0600100895
Action Type: RESPONSE
Date: 11/11/1996
Action: Remedial Progress Report

Global Id: T0600100895
Action Type: RESPONSE
Date: 08/01/1991
Action: Monitoring Report - Quarterly

Global Id: T0600100895
Action Type: RESPONSE
Date: 01/01/1992
Action: Monitoring Report - Quarterly

Global Id: T0600100895
Action Type: RESPONSE
Date: 01/07/1994
Action: Correspondence

Global Id: T0600100895
Action Type: RESPONSE
Date: 07/26/1995
Action: Monitoring Report - Quarterly

Global Id: T0600100895
Action Type: RESPONSE
Date: 05/17/1994
Action: Tank Removal Workplan

Global Id: T0600100895
Action Type: RESPONSE
Date: 06/25/2001
Action: Other Report / Document

Global Id: T0600100895
Action Type: RESPONSE

Map ID
Direction
Distance
Elevation | Site | MAP FINDINGS | Database(s) | EDR ID Number
EPA ID Number

BAYER CORP (Continued) **S108205108**

Date: 05/17/1994
Action: Tank Removal Workplan

Global Id: T0600100895
Action Type: RESPONSE
Date: 02/01/1995
Action: Monitoring Report - Quarterly

Global Id: T0600100895
Action Type: RESPONSE
Date: 09/18/1987
Action: Soil and Water Investigation Report

Global Id: T0600100895
Action Type: RESPONSE
Date: 10/21/1987
Action: CAP/RAP - Other Report

Global Id: T0600100895
Action Type: RESPONSE
Date: 09/09/1993
Action: Tank Removal Workplan

Global Id: T0600100895
Action Type: RESPONSE
Date: 09/26/1997
Action: Other Report / Document

Global Id: T0600100895
Action Type: RESPONSE
Date: 10/09/1995
Action: Other Report / Document

Global Id: T0600100895
Action Type: RESPONSE
Date: 09/24/1995
Action: Monitoring Report - Quarterly

Global Id: T0600100895
Action Type: RESPONSE
Date: 03/16/2001
Action: Other Report / Document

Global Id: T0600100895
Action Type: RESPONSE
Date: 02/22/1995
Action: Correspondence

Global Id: T0600100895
Action Type: RESPONSE
Date: 05/23/1997
Action: NPDES / WDR Reports

Global Id: T0600100895
Action Type: RESPONSE
Date: 09/03/1986
Action: Unauthorized Release Form

Map ID
Direction
Distance
Elevation | Site | MAP FINDINGS | Database(s) | EDR ID Number
EPA ID Number

BAYER CORP (Continued) **S108205108**

Global Id: T0600100895
Action Type: RESPONSE
Date: 03/20/1998
Action: Monitoring Report - Quarterly

Global Id: T0600100895
Action Type: ENFORCEMENT
Date: 07/06/1993
Action: Closure/No Further Action Letter

Global Id: T0600100895
Action Type: ENFORCEMENT
Date: 11/30/2015
Action: Staff Letter

Global Id: T0600100895
Action Type: ENFORCEMENT
Date: 02/29/2016
Action: 13267 Requirement

Global Id: T0600100895
Action Type: ENFORCEMENT
Date: 10/11/1991
Action: Staff Letter

Global Id: T0600100895
Action Type: ENFORCEMENT
Date: 10/10/1991
Action: Technical Correspondence / Assistance / Other

Global Id: T0600100895
Action Type: Other
Date: 08/11/1987
Action: Leak Stopped

Global Id: T0600100895
Action Type: RESPONSE
Date: 05/15/2002
Action: Request for Closure

Global Id: T0600100895
Action Type: REMEDIATION
Date: 04/01/1987
Action: Excavation

Global Id: T0600100895
Action Type: REMEDIATION
Date: 01/01/1989
Action: Excavation

Global Id: T0600100895
Action Type: ENFORCEMENT
Date: 11/27/2001
Action: Staff Letter

Global Id: T0600100895
Action Type: ENFORCEMENT

Map ID
Direction
Distance
Elevation | Site | MAP FINDINGS | Database(s) | EDR ID Number
EPA ID Number

BAYER CORP (Continued) **S108205108**

Date: 05/06/1997
Action: Staff Letter

Global Id: T0600100895
Action Type: ENFORCEMENT
Date: 06/16/2015
Action: File Review - Closure

Global Id: T0600100895
Action Type: ENFORCEMENT
Date: 05/02/2017
Action: Notification - Public Notice of Case Closure

Global Id: T0600100895
Action Type: ENFORCEMENT
Date: 07/23/2009
Action: Staff Letter

Global Id: T0600100895
Action Type: ENFORCEMENT
Date: 07/23/2009
Action: Staff Letter

Global Id: T0600100895
Action Type: ENFORCEMENT
Date: 10/07/2009
Action: Meeting

Global Id: T0600100895
Action Type: RESPONSE
Date: 09/30/1993
Action: Correspondence

Global Id: T0600100895
Action Type: RESPONSE
Date: 05/15/2002
Action: Request for Closure - Regulator Responded

Global Id: T0600100895
Action Type: RESPONSE
Date: 03/24/2016
Action: Request for Closure - Regulator Responded

LUST:
Global Id: T0600100895
Status: Open - Verification Monitoring
Status Date: 01/02/1965

Global Id: T0600100895
Status: Open - Case Begin Date
Status Date: 01/13/1987

Global Id: T0600100895
Status: Open - Site Assessment
Status Date: 01/13/1987

Global Id: T0600100895

Map ID
Direction
Distance
Elevation | Site | MAP FINDINGS | Database(s) | EDR ID Number
EPA ID Number

BAYER CORP (Continued) **S108205108**

Status: Open - Site Assessment
Status Date: 05/19/1987

Global Id: T0600100895
Status: Open - Site Assessment
Status Date: 08/30/1990

Global Id: T0600100895
Status: Open - Verification Monitoring
Status Date: 05/28/2009

Global Id: T0600100895
Status: Open - Referred
Status Date: 08/14/2009

Global Id: T0600100895
Status: Open - Verification Monitoring
Status Date: 08/14/2009

Global Id: T0600100895
Status: Open - Verification Monitoring
Status Date: 10/28/2010

Global Id: T0600100895
Status: Open - Eligible for Closure
Status Date: 10/02/2013

Global Id: T0600100895
Status: Completed - Case Closed
Status Date: 06/30/2017

CHMIRS:

Name:	Not reported
Address:	800 DWIGHT WAY
City,State,Zip:	BERKELEY, CA 94710
OES Incident Number:	4-6993
OES notification:	12/09/2014
OES Date:	Not reported
OES Time:	Not reported
Date Completed:	**Not reported**
Property Use:	Not reported
Agency Id Number:	Not reported
Agency Incident Number:	Not reported
Time Notified:	Not reported
Time Completed:	Not reported
Surrounding Area:	Not reported
Estimated Temperature:	Not reported
Property Management:	Not reported
More Than Two Substances Involved?:	Not reported
Resp Agncy Personel # Of Decontaminated:	Not reported
Responding Agency Personel # Of Injuries:	Not reported
Responding Agency Personel # Of Fatalities:	Not reported
Others Number Of Decontaminated:	Not reported
Others Number Of Injuries:	Not reported
Others Number Of Fatalities:	Not reported
Vehicle Make/year:	Not reported

Map ID
Direction
Distance
Elevation | Site | MAP FINDINGS | Database(s) | EDR ID Number
EPA ID Number

BAYER CORP (Continued) **S108205108**

Vehicle License Number:	Not reported
Vehicle State:	Not reported
Vehicle Id Number:	Not reported
CA DOT PUC/ICC Number:	Not reported
Company Name:	Not reported
Reporting Officer Name/ID:	Not reported
Report Date:	Not reported
Facility Telephone:	Not reported
Waterway Involved:	No
Waterway:	Not reported
Spill Site:	Merchant/Business
Cleanup By:	No
Containment:	Not reported
What Happened:	Not reported
Type:	Not reported
Measure:	Not reported
Other:	Not reported
Type:	VAPOR
Measure:	Lbs.
Other:	Not reported
Date/Time:	1600
Year:	2014
Agency:	BAYER
Incident Date:	12/8/2014
Admin Agency:	Not reported
Amount:	Not reported
Contained:	Yes
Site Type:	Not reported
E Date:	Not reported
Substance:	R404A
Quantity Released:	100
Unknown:	Not reported
Substance #2:	Not reported
Substance #3:	Not reported
Evacuations:	Not reported
Number of Injuries:	Not reported
Number of Fatalities:	Not reported
#1 Pipeline:	No
#2 Pipeline:	No
#3 Pipeline:	No
#1 Vessel >= 300 Tons:	No
#2 Vessel >= 300 Tons:	No
#3 Vessel >= 300 Tons:	No
Evacs:	No
Injuries:	Mechanical
Fatals:	No
Comments:	Not reported
Description:	RP states that an evaporator coil failed causing the release. Release is unrecoverable. Lockout Tagout procedures implemented. Repairs are in progress.

CORTESE:

Name:	BAYER, FORMER MILES/CUTTER/BERKELEY UNIFIED SCHOOL DISTRICT
Address:	800 DWIGHT WAY
City,State,Zip:	BERKELEY, CA 94710
Region:	CORTESE

Map ID
Direction
Distance
Elevation | Site | MAP FINDINGS | Database(s) | EDR ID Number
EPA ID Number

BAYER CORP (Continued) **S108205108**

Envirostor Id:	Not reported
Global ID:	T0600100895
Site/Facility Type:	LUST CLEANUP SITE
Cleanup Status:	COMPLETED - CASE CLOSED
Status Date:	Not reported
Site Code:	Not reported
Latitude:	Not reported
Longitude:	Not reported
Owner:	Not reported
Enf Type:	Not reported
Swat R:	Not reported
Flag:	active
Order No:	Not reported
Waste Discharge System No:	Not reported
Effective Date:	Not reported
Region 2:	Not reported
WID Id:	Not reported
Solid Waste Id No:	Not reported
Waste Management Uit Name:	Not reported
File Name:	Active Open

NPDES:

Name:	BAYER CORP
Address:	800 DWIGHT WAY
City,State,Zip:	BERKELEY, CA 94710
Facility Status:	Active
NPDES Number:	CAS000001
Region:	2
Agency Number:	0
Regulatory Measure ID:	180730
Place ID:	Not reported
Order Number:	97-03-DWQ
WDID:	2 01I003630
Regulatory Measure Type:	Enrollee
Program Type:	Industrial
Adoption Date Of Regulatory Measure:	Not reported
Effective Date Of Regulatory Measure:	04/06/1992
Termination Date Of Regulatory Measure:	Not reported
Expiration Date Of Regulatory Measure:	Not reported
Discharge Address:	800 Dwight Way
Discharge Name:	Bayer Corp
Discharge City:	Berkeley
Discharge State:	California
Discharge Zip:	94710
Status:	Not reported
Status Date:	Not reported
Operator Name:	Not reported
Operator Address:	Not reported
Operator City:	Not reported
Operator State:	Not reported
Operator Zip:	Not reported

NPDES as of 03/2018:

NPDES Number:	Not reported
Status:	Not reported
Agency Number:	Not reported
Region:	2

Map ID
Direction
Distance
Elevation | Site | MAP FINDINGS | Database(s) | EDR ID Number
EPA ID Number

BAYER CORP (Continued) **S108205108**

Regulatory Measure ID:	180730
Order Number:	Not reported
Regulatory Measure Type:	Industrial
Place ID:	Not reported
WDID:	2 01I003630
Program Type:	Not reported
Adoption Date Of Regulatory Measure:	Not reported
Effective Date Of Regulatory Measure:	Not reported
Expiration Date Of Regulatory Measure:	Not reported
Termination Date Of Regulatory Measure:	Not reported
Discharge Name:	Not reported
Discharge Address:	Not reported
Discharge City:	Not reported
Discharge State:	Not reported
Discharge Zip:	Not reported
Received Date:	05/09/2008
Processed Date:	04/06/1992
Status:	Active
Status Date:	04/06/1992
Place Size:	45
Place Size Unit:	Acres
Contact:	Jeffrey Bowman
Contact Title:	Environmental Manager
Contact Phone:	510-705-4870
Contact Phone Ext:	Not reported
Contact Email:	jeffrey.bowman@bayer.com
Operator Name:	Bayer Corp
Operator Address:	800 Dwight Way
Operator City:	Berkeley
Operator State:	California
Operator Zip:	94710
Operator Contact:	Jeffrey Bowman
Operator Contact Title:	Environmental Manager
Operator Contact Phone:	510-705-4870
Operator Contact Phone Ext:	Not reported
Operator Contact Email:	jeffrey.bowman@bayer.com
Operator Type:	Private Business
Developer:	Not reported
Developer Address:	Not reported
Developer City:	Not reported
Developer State:	California
Developer Zip:	Not reported
Developer Contact:	Not reported
Developer Contact Title:	Not reported
Constype Linear Utility Ind:	Not reported
Emergency Phone:	510-705-4870
Emergency Phone Ext:	Not reported
Constype Above Ground Ind:	Not reported
Constype Below Ground Ind:	Not reported
Constype Cable Line Ind:	Not reported
Constype Comm Line Ind:	Not reported
Constype Commertial Ind:	Not reported
Constype Electrical Line Ind:	Not reported
Constype Gas Line Ind:	Not reported
Constype Industrial Ind:	Not reported
Constype Other Description:	Not reported
Constype Other Ind:	Not reported

Map ID
Direction
Distance
Elevation | Site | MAP FINDINGS | Database(s) | EDR ID Number
EPA ID Number

BAYER CORP (Continued) **S108205108**

Constype Recons Ind:	Not reported
Constype Residential Ind:	Not reported
Constype Transport Ind:	Not reported
Constype Utility Description:	Not reported
Constype Utility Ind:	Not reported
Constype Water Sewer Ind:	Not reported
Dir Discharge Uswater Ind:	Y
Receiving Water Name:	Aquatic Parkberkeley
Certifier:	Jeffrey Bowman
Certifier Title:	Environmental Manager
Certification Date:	25-JUN-15
Primary Sic:	2836-Biological Products, Except Diagnostic Substances
Secondary Sic:	Not reported
Tertiary Sic:	Not reported
NPDES Number:	CAS000001
Status:	Active
Agency Number:	0
Region:	2
Regulatory Measure ID:	180730
Order Number:	97-03-DWQ
Regulatory Measure Type:	Enrollee
Place ID:	Not reported
WDID:	2 01I003630
Program Type:	Industrial
Adoption Date Of Regulatory Measure:	Not reported
Effective Date Of Regulatory Measure:	04/06/1992
Expiration Date Of Regulatory Measure:	Not reported
Termination Date Of Regulatory Measure:	Not reported
Discharge Name:	Bayer Corp
Discharge Address:	800 Dwight Way
Discharge City:	Berkeley
Discharge State:	California
Discharge Zip:	94710
Received Date:	Not reported
Processed Date:	Not reported
Status:	Not reported
Status Date:	Not reported
Place Size:	Not reported
Place Size Unit:	Not reported
Contact:	Not reported
Contact Title:	Not reported
Contact Phone:	Not reported
Contact Phone Ext:	Not reported
Contact Email:	Not reported
Operator Name:	Not reported
Operator Address:	Not reported
Operator City:	Not reported
Operator State:	Not reported
Operator Zip:	Not reported
Operator Contact:	Not reported
Operator Contact Title:	Not reported
Operator Contact Phone:	Not reported
Operator Contact Phone Ext:	Not reported
Operator Contact Email:	Not reported
Operator Type:	Not reported
Developer:	Not reported

Map ID
Direction
Distance
Elevation | Site | MAP FINDINGS | Database(s) | EDR ID Number
EPA ID Number

BAYER CORP (Continued) **S108205108**

Developer Address:	Not reported
Developer City:	Not reported
Developer State:	Not reported
Developer Zip:	Not reported
Developer Contact:	Not reported
Developer Contact Title:	Not reported
Constype Linear Utility Ind:	Not reported
Emergency Phone:	Not reported
Emergency Phone Ext:	Not reported
Constype Above Ground Ind:	Not reported
Constype Below Ground Ind:	Not reported
Constype Cable Line Ind:	Not reported
Constype Comm Line Ind:	Not reported
Constype Commertial Ind:	Not reported
Constype Electrical Line Ind:	Not reported
Constype Gas Line Ind:	Not reported
Constype Industrial Ind:	Not reported
Constype Other Description:	Not reported
Constype Other Ind:	Not reported
Constype Recons Ind:	Not reported
Constype Residential Ind:	Not reported
Constype Transport Ind:	Not reported
Constype Utility Description:	Not reported
Constype Utility Ind:	Not reported
Constype Water Sewer Ind:	Not reported
Dir Discharge Uswater Ind:	Not reported
Receiving Water Name:	Not reported
Certifier:	Not reported
Certifier Title:	Not reported
Certification Date:	Not reported
Primary Sic:	Not reported
Secondary Sic:	Not reported
Tertiary Sic:	Not reported

Name:	BAYER CORP
Address:	800 DWIGHT WAY
City,State,Zip:	BERKELEY, CA 94710
Facility Status:	Not reported
NPDES Number:	Not reported
Region:	Not reported
Agency Number:	Not reported
Regulatory Measure ID:	Not reported
Place ID:	Not reported
Order Number:	Not reported
WDID:	2 01I003630
Regulatory Measure Type:	Industrial
Program Type:	Not reported
Adoption Date Of Regulatory Measure:	Not reported
Effective Date Of Regulatory Measure:	Not reported
Termination Date Of Regulatory Measure:	Not reported
Expiration Date Of Regulatory Measure:	Not reported
Discharge Address:	Not reported
Discharge Name:	Not reported
Discharge City:	Not reported
Discharge State:	Not reported
Discharge Zip:	Not reported

Map ID
Direction
Distance
Elevation | Site | MAP FINDINGS | Database(s) | EDR ID Number
EPA ID Number

BAYER CORP (Continued) **S108205108**

Status:	Active
Status Date:	04/06/1992
Operator Name:	Bayer Corp
Operator Address:	800 Dwight Way
Operator City:	Berkeley
Operator State:	California
Operator Zip:	94710

NPDES as of 03/2018:

NPDES Number:	Not reported
Status:	Not reported
Agency Number:	Not reported
Region:	2
Regulatory Measure ID:	180730
Order Number:	Not reported
Regulatory Measure Type:	Industrial
Place ID:	Not reported
WDID:	2 01I003630
Program Type:	Not reported
Adoption Date Of Regulatory Measure:	Not reported
Effective Date Of Regulatory Measure:	Not reported
Expiration Date Of Regulatory Measure:	Not reported
Termination Date Of Regulatory Measure:	Not reported
Discharge Name:	Not reported
Discharge Address:	Not reported
Discharge City:	Not reported
Discharge State:	Not reported
Discharge Zip:	Not reported
Received Date:	05/09/2008
Processed Date:	04/06/1992
Status:	Active
Status Date:	04/06/1992
Place Size:	45
Place Size Unit:	Acres
Contact:	Jeffrey Bowman
Contact Title:	Environmental Manager
Contact Phone:	510-705-4870
Contact Phone Ext:	Not reported
Contact Email:	jeffrey.bowman@bayer.com
Operator Name:	Bayer Corp
Operator Address:	800 Dwight Way
Operator City:	Berkeley
Operator State:	California
Operator Zip:	94710
Operator Contact:	Jeffrey Bowman
Operator Contact Title:	Environmental Manager
Operator Contact Phone:	510-705-4870
Operator Contact Phone Ext:	Not reported
Operator Contact Email:	jeffrey.bowman@bayer.com
Operator Type:	Private Business
Developer:	Not reported
Developer Address:	Not reported
Developer City:	Not reported
Developer State:	California
Developer Zip:	Not reported
Developer Contact:	Not reported
Developer Contact Title:	Not reported
Constype Linear Utility Ind:	Not reported

Map ID
Direction
Distance
Elevation | Site | MAP FINDINGS | Database(s) | EDR ID Number
EPA ID Number

BAYER CORP (Continued) **S108205108**

Emergency Phone:	510-705-4870
Emergency Phone Ext:	Not reported
Constype Above Ground Ind:	Not reported
Constype Below Ground Ind:	Not reported
Constype Cable Line Ind:	Not reported
Constype Comm Line Ind:	Not reported
Constype Commertial Ind:	Not reported
Constype Electrical Line Ind:	Not reported
Constype Gas Line Ind:	Not reported
Constype Industrial Ind:	Not reported
Constype Other Description:	Not reported
Constype Other Ind:	Not reported
Constype Recons Ind:	Not reported
Constype Residential Ind:	Not reported
Constype Transport Ind:	Not reported
Constype Utility Description:	Not reported
Constype Utility Ind:	Not reported
Constype Water Sewer Ind:	Not reported
Dir Discharge Uswater Ind:	Y
Receiving Water Name:	Aquatic Parkberkeley
Certifier:	Jeffrey Bowman
Certifier Title:	Environmental Manager
Certification Date:	25-JUN-15
Primary Sic:	2836-Biological Products, Except Diagnostic Substances
Secondary Sic:	Not reported
Tertiary Sic:	Not reported
NPDES Number:	CAS000001
Status:	Active
Agency Number:	0
Region:	2
Regulatory Measure ID:	180730
Order Number:	97-03-DWQ
Regulatory Measure Type:	Enrollee
Place ID:	Not reported
WDID:	2 01I003630
Program Type:	Industrial
Adoption Date Of Regulatory Measure:	Not reported
Effective Date Of Regulatory Measure:	04/06/1992
Expiration Date Of Regulatory Measure:	Not reported
Termination Date Of Regulatory Measure:	Not reported
Discharge Name:	Bayer Corp
Discharge Address:	800 Dwight Way
Discharge City:	Berkeley
Discharge State:	California
Discharge Zip:	94710
Received Date:	Not reported
Processed Date:	Not reported
Status:	Not reported
Status Date:	Not reported
Place Size:	Not reported
Place Size Unit:	Not reported
Contact:	Not reported
Contact Title:	Not reported
Contact Phone:	Not reported
Contact Phone Ext:	Not reported
Contact Email:	Not reported

Map ID
Direction
Distance
Elevation | Site | MAP FINDINGS | Database(s) | EDR ID Number
EPA ID Number

BAYER CORP (Continued) **S108205108**

Operator Name:	Not reported
Operator Address:	Not reported
Operator City:	Not reported
Operator State:	Not reported
Operator Zip:	Not reported
Operator Contact:	Not reported
Operator Contact Title:	Not reported
Operator Contact Phone:	Not reported
Operator Contact Phone Ext:	Not reported
Operator Contact Email:	Not reported
Operator Type:	Not reported
Developer:	Not reported
Developer Address:	Not reported
Developer City:	Not reported
Developer State:	Not reported
Developer Zip:	Not reported
Developer Contact:	Not reported
Developer Contact Title:	Not reported
Constype Linear Utility Ind:	Not reported
Emergency Phone:	Not reported
Emergency Phone Ext:	Not reported
Constype Above Ground Ind:	Not reported
Constype Below Ground Ind:	Not reported
Constype Cable Line Ind:	Not reported
Constype Comm Line Ind:	Not reported
Constype Commertial Ind:	Not reported
Constype Electrical Line Ind:	Not reported
Constype Gas Line Ind:	Not reported
Constype Industrial Ind:	Not reported
Constype Other Description:	Not reported
Constype Other Ind:	Not reported
Constype Recons Ind:	Not reported
Constype Residential Ind:	Not reported
Constype Transport Ind:	Not reported
Constype Utility Description:	Not reported
Constype Utility Ind:	Not reported
Constype Water Sewer Ind:	Not reported
Dir Discharge Uswater Ind:	Not reported
Receiving Water Name:	Not reported
Certifier:	Not reported
Certifier Title:	Not reported
Certification Date:	Not reported
Primary Sic:	Not reported
Secondary Sic:	Not reported
Tertiary Sic:	Not reported

CIWQS:

Name:	BAYER CORP
Address:	800 DWIGHT WAY
City,State,Zip:	BERKELEY, CA 94710
Agency:	Bayer Corp
Agency Address:	800 Dwight Way, Berkeley, CA 94710
Place/Project Type:	Industrial - Biological Products, Except Diagnostic Substances
SIC/NAICS:	2836
Region:	2
Program:	INDSTW

Map ID
Direction
Distance
Elevation | Site | MAP FINDINGS | Database(s) | EDR ID Number
EPA ID Number

BAYER CORP (Continued) **S108205108**

Regulatory Measure Status:	Active
Regulatory Measure Type:	Storm water industrial
Order Number:	2014-0057-DWQ
WDID:	2 01I003630
NPDES Number:	CAS000001
Adoption Date:	Not reported
Effective Date:	04/06/1992
Termination Date:	Not reported
Expiration/Review Date:	Not reported
Design Flow:	Not reported
Major/Minor:	Not reported
Complexity:	Not reported
TTWQ:	Not reported
Enforcement Actions within 5 years:	0
Violations within 5 years:	0
Latitude:	37.85989
Longitude:	-122.2956

Name:	BAYER CORP
Address:	800 DWIGHT WAY
City,State,Zip:	BERKELEY, CA 94710
Agency:	Bayer Corp
Agency Address:	800 Dwight Way, Berkeley, CA 94710
Place/Project Type:	Industrial - Biological Products, Except Diagnostic Substances
SIC/NAICS:	2836
Region:	2
Program:	INDSTW
Regulatory Measure Status:	Active
Regulatory Measure Type:	Storm water industrial
Order Number:	2014-0057-DWQ
WDID:	2 01I003630
NPDES Number:	CAS000001
Adoption Date:	Not reported
Effective Date:	04/06/1992
Termination Date:	Not reported
Expiration/Review Date:	Not reported
Design Flow:	Not reported
Major/Minor:	Not reported
Complexity:	Not reported
TTWQ:	Not reported
Enforcement Actions within 5 years:	0
Violations within 5 years:	0
Latitude:	37.85989
Longitude:	-122.2956

CERS:

Name:	BAYER CORP
Address:	800 DWIGHT WAY
City,State,Zip:	BERKELEY, CA 94710
Site ID:	527159
CERS ID:	875668
CERS Description:	Construction Storm Water

Violations:

Site ID:	527159
Site Name:	Bayer Corp
Violation Date:	09-01-2021

Map ID
Direction
Distance
Elevation | Site | MAP FINDINGS | Database(s) | EDR ID Number
EPA ID Number

BAYER CORP (Continued) **S108205108**

Citation: 2009-0009-DWQ - Construction General Permit
Violation Description: SW - Late Report
Violation Notes: Failure to submit required Annual Report 2021
Violation Division: Water Boards
Violation Program: CONSTW
Violation Source: SMARTS,

Evaluation:
Eval General Type: Case Development Inspection
Eval Date: 12-13-2021
Violations Found: No
Eval Type: Industrial Storm Water Enforcement Follow-up
Eval Notes: A brief visual inspection of the above Site was conducted on December 13, 2021, to assess compliance with the Construction Stormwater General Permit. The Site failed to submit the annual report as required by the Construction General Permit by September 1. A Notice of Noncompliance was sent to the Site representative on November 9, 2021. During my inspection of this site, I did not observe any track out or contaminated runoff as shown in the photos below.
Eval Division: Water Boards
Eval Program: CONSTW
Eval Source: SMARTS,

Enforcement Action:
Site ID: 527159
Site Name: Bayer Corp
Site Address: 800 DWIGHT WAY
Site City: BERKELEY
Site Zip: 94710
Enf Action Date: 11-09-2021
Enf Action Type: Notice of Non-Compliance for Non-Filers
Enf Action Description: Notice of Non-Compliance for Non-Filers
Enf Action Notes: 1st notice of noncompliance late annual reports
Enf Action Division: Water Boards
Enf Action Program: CONSTW
Enf Action Source: SMARTS,

Coordinates:
Site ID: 527159
Facility Name: Bayer Corp
Env Int Type Code: SMSWIND
Program ID: 211171
Coord Name: Not reported
Ref Point Type Desc: Unknown,
Latitude: 37.859890
Longitude: -122.295600

Affiliation:
Affiliation Type Desc: Owner/Operator
Entity Name: Bayer Corporation
Entity Title: Operator
Affiliation Address: 800 Dwight Way
Affiliation City: Berkeley
Affiliation State: CA
Affiliation Country: Not reported

Map ID
Direction
Distance
Elevation | Site | MAP FINDINGS | Database(s) | EDR ID Number
EPA ID Number

BAYER CORP (Continued) **S108205108**

Affiliation Zip: 94710
Affiliation Phone: ,

Affiliation Type Desc: Owner/Operator
Entity Name: Bayer Corp
Entity Title: Operator
Affiliation Address: 800 Dwight Way
Affiliation City: Berkeley
Affiliation State: CA
Affiliation Country: Not reported
Affiliation Zip: 94710
Affiliation Phone: ,

Name: BAYER HEALTHCARE PHARMACEUTICALS
Address: 800 DWIGHT WAY
City,State,Zip: BERKELEY, CA 947101986
Site ID: 453962
CERS ID: 110000483806
CERS Description: US EPA Air Emission Inventory System (EIS)

Affiliation:
Affiliation Type Desc: Environmental Contact
Entity Name: DAN RIVERS
Entity Title: MANAGER, CENTRAL UTILITIES
Affiliation Address: Not reported
Affiliation City: Not reported
Affiliation State: Not reported
Affiliation Country: Not reported
Affiliation Zip: Not reported
Affiliation Phone: ,

Affiliation Type Desc: Environmental Contact
Entity Name: JEFFREY HEATON
Entity Title: DIRECTOR - HEALTH, ENVIRONMENT, SAFETY &
Affiliation Address: Not reported
Affiliation City: Not reported
Affiliation State: Not reported
Affiliation Country: Not reported
Affiliation Zip: Not reported
Affiliation Phone: ,

Affiliation Type Desc: Environmental Contact
Entity Name: XONIE LLOYD
Entity Title: PROCESS SAFETY ENGR., HESS
Affiliation Address: Not reported
Affiliation City: Not reported
Affiliation State: Not reported
Affiliation Country: Not reported
Affiliation Zip: Not reported
Affiliation Phone: ,

Affiliation Type Desc: Environmental Contact
Entity Name: JEFFREY B BOWMAN
Entity Title: ENVIRONMENTAL MANAGER
Affiliation Address: POBOX 1986
Affiliation City: BERKELEY
Affiliation State: CA

Map ID
Direction
Distance
Elevation

MAP FINDINGS

Site

Database(s)

EDR ID Number
EPA ID Number

BAYER CORP (Continued) **S108205108**

Affiliation Country: Not reported
Affiliation Zip: Not reported
Affiliation Phone: ,

Affiliation Type Desc: Environmental Contact
Entity Name: JAMES BREITLOW
Entity Title: ENVIRONMENTAL CONTACT
Affiliation Address: 800 DWIGHT WAY
Affiliation City: BERKELEY
Affiliation State: CA
Affiliation Country: Not reported
Affiliation Zip: Not reported
Affiliation Phone: ,

Affiliation Type Desc: Environmental Contact
Entity Name: JEFFREY BOWMAN
Entity Title: ENVIRONMENTAL MANAGER
Affiliation Address: 800 DWIGHT WAY
Affiliation City: BERKELEY
Affiliation State: CA
Affiliation Country: Not reported
Affiliation Zip: Not reported
Affiliation Phone: ,

Affiliation Type Desc: Facility Owner
Entity Name: BAYER
Entity Title: OWNER
Affiliation Address: 100 BAYER ROAD
Affiliation City: PITTSBURG
Affiliation State: PA
Affiliation Country: Not reported
Affiliation Zip: Not reported
Affiliation Phone: ,

Affiliation Type Desc: Operator
Entity Name: JOERG HEIDRICH
Entity Title: OPERATOR
Affiliation Address: Not reported
Affiliation City: Not reported
Affiliation State: Not reported
Affiliation Country: Not reported
Affiliation Zip: Not reported
Affiliation Phone: ,

Affiliation Type Desc: Property Owner
Entity Name: BAYER
Entity Title: Not reported
Affiliation Address: 100 BAYER ROAD
Affiliation City: PITTSBURG
Affiliation State: Not reported
Affiliation Country: Not reported
Affiliation Zip: Not reported
Affiliation Phone: ,

Affiliation Type Desc: Public Contact
Entity Name: JAMES C. BREITLOW
Entity Title: Not reported

Map ID
Direction
Distance
Elevation | Site | MAP FINDINGS | Database(s) | EDR ID Number
EPA ID Number

BAYER CORP (Continued) **S108205108**

Affiliation Address: Not reported
Affiliation City: Not reported
Affiliation State: Not reported
Affiliation Country: Not reported
Affiliation Zip: Not reported
Affiliation Phone: ,

Name: BAYER CORP
Address: 800 DWIGHT WAY
City,State,Zip: BERKELEY, CA 94710
Site ID: 527159
CERS ID: 211171
CERS Description: Industrial Facility Storm Water

Violations:
Site ID: 527159
Site Name: Bayer Corp
Violation Date: 09-01-2021
Citation: 2009-0009-DWQ - Construction General Permit
Violation Description: SW - Late Report
Violation Notes: Failure to submit required Annual Report 2021
Violation Division: Water Boards
Violation Program: CONSTW
Violation Source: SMARTS,

Evaluation:
Eval General Type: Case Development Inspection
Eval Date: 12-13-2021
Violations Found: No
Eval Type: Industrial Storm Water Enforcement Follow-up
Eval Notes: A brief visual inspection of the above Site was conducted on December 13, 2021, to assess compliance with the Construction Stormwater General Permit. The Site failed to submit the annual report as required by the Construction General Permit by September 1. A Notice of Noncompliance was sent to the Site representative on November 9, 2021. During my inspection of this site, I did not observe any track out or contaminated runoff as shown in the photos below.
Eval Division: Water Boards
Eval Program: CONSTW
Eval Source: SMARTS,

Enforcement Action:
Site ID: 527159
Site Name: Bayer Corp
Site Address: 800 DWIGHT WAY
Site City: BERKELEY
Site Zip: 94710
Enf Action Date: 11-09-2021
Enf Action Type: Notice of Non-Compliance for Non-Filers
Enf Action Description: Notice of Non-Compliance for Non-Filers
Enf Action Notes: 1st notice of noncompliance late annual reports
Enf Action Division: Water Boards
Enf Action Program: CONSTW
Enf Action Source: SMARTS,

Map ID
Direction
Distance
Elevation | Site | MAP FINDINGS | Database(s) | EDR ID Number
EPA ID Number

BAYER CORP (Continued) **S108205108**

Coordinates:
- Site ID: 527159
- Facility Name: Bayer Corp
- Env Int Type Code: SMSWIND
- Program ID: 211171
- Coord Name: Not reported
- Ref Point Type Desc: Unknown,
- Latitude: 37.859890
- Longitude: -122.295600

Affiliation:
- Affiliation Type Desc: Owner/Operator
- Entity Name: Bayer Corporation
- Entity Title: Operator
- Affiliation Address: 800 Dwight Way
- Affiliation City: Berkeley
- Affiliation State: CA
- Affiliation Country: Not reported
- Affiliation Zip: 94710
- Affiliation Phone: ,

- Affiliation Type Desc: Owner/Operator
- Entity Name: Bayer Corp
- Entity Title: Operator
- Affiliation Address: 800 Dwight Way
- Affiliation City: Berkeley
- Affiliation State: CA
- Affiliation Country: Not reported
- Affiliation Zip: 94710
- Affiliation Phone: ,

- Name: BAYER CORP
- Address: 800 DWIGHT WAY
- City,State,Zip: BERKELEY, CA 94710
- Site ID: 527159
- CERS ID: 892238
- CERS Description: Construction Storm Water

Violations:
- Site ID: 527159
- Site Name: Bayer Corp
- Violation Date: 09-01-2021
- Citation: 2009-0009-DWQ - Construction General Permit
- Violation Description: SW - Late Report
- Violation Notes: Failure to submit required Annual Report 2021
- Violation Division: Water Boards
- Violation Program: CONSTW
- Violation Source: SMARTS,

Evaluation:
- Eval General Type: Case Development Inspection
- Eval Date: 12-13-2021
- Violations Found: No
- Eval Type: Industrial Storm Water Enforcement Follow-up
- Eval Notes: A brief visual inspection of the above Site was conducted on December

Map ID
Direction
Distance
Elevation | Site | MAP FINDINGS | Database(s) | EDR ID Number
EPA ID Number

BAYER CORP (Continued) **S108205108**

13, 2021, to assess compliance with the Construction Stormwater General Permit. The Site failed to submit the annual report as required by the Construction General Permit by September 1. A Notice of Noncompliance was sent to the Site representative on November 9, 2021. During my inspection of this site, I did not observe any track out or contaminated runoff as shown in the photos below.

Eval Division: Water Boards
Eval Program: CONSTW
Eval Source: SMARTS,

Enforcement Action:
Site ID: 527159
Site Name: Bayer Corp
Site Address: 800 DWIGHT WAY
Site City: BERKELEY
Site Zip: 94710
Enf Action Date: 11-09-2021
Enf Action Type: Notice of Non-Compliance for Non-Filers
Enf Action Description: Notice of Non-Compliance for Non-Filers
Enf Action Notes: 1st notice of noncompliance late annual reports
Enf Action Division: Water Boards
Enf Action Program: CONSTW
Enf Action Source: SMARTS,

Coordinates:
Site ID: 527159
Facility Name: Bayer Corp
Env Int Type Code: SMSWIND
Program ID: 211171
Coord Name: Not reported
Ref Point Type Desc: Unknown,
Latitude: 37.859890
Longitude: -122.295600

Affiliation:
Affiliation Type Desc: Owner/Operator
Entity Name: Bayer Corporation
Entity Title: Operator
Affiliation Address: 800 Dwight Way
Affiliation City: Berkeley
Affiliation State: CA
Affiliation Country: Not reported
Affiliation Zip: 94710
Affiliation Phone: ,

Affiliation Type Desc: Owner/Operator
Entity Name: Bayer Corp
Entity Title: Operator
Affiliation Address: 800 Dwight Way
Affiliation City: Berkeley
Affiliation State: CA
Affiliation Country: Not reported
Affiliation Zip: 94710
Affiliation Phone: ,

MAP FINDINGS

Map ID / Direction / Distance / Elevation | Site | Database(s) | EDR ID Number / EPA ID Number

BAYER CORP (Continued) **S108205108**

Name: BAYER, FORMER MILES/CUTTER/BERKELEY UNIFIED SCHOOL DISTRICT
Address: 800 DWIGHT WAY
City,State,Zip: BERKELEY, CA 94710
Site ID: 713312
CERS ID: T0600100895
CERS Description: Leaking Underground Storage Tank Cleanup Site

Affiliation:
Affiliation Type Desc: Regional Board Caseworker
Entity Name: KEVIN BROWN - SAN FRANCISCO BAY RWQCB (REGION 2)
Entity Title: Not reported
Affiliation Address: 1515 CLAY STREET, SUITE 1400
Affiliation City: OAKLAND
Affiliation State: CA
Affiliation Country: Not reported
Affiliation Zip: Not reported
Affiliation Phone: ,

Affiliation Type Desc: Local Agency Caseworker
Entity Name: GEOFFERY FIEDLER - BERKELEY, CITY OF
Entity Title: Not reported
Affiliation Address: 2118 MILVIA STREET 3RD FLOOR
Affiliation City: BERKELEY
Affiliation State: CA
Affiliation Country: Not reported
Affiliation Zip: Not reported
Affiliation Phone: ,

AA236 **PQ CORP THE** **RCRA-SQG** **1000180425**
SW **801 GRAYSON ST** **LUST** **CAD009146663**
1/4-1/2 **BERKELEY, CA 94710** **SWEEPS UST**
0.268 mi. **HIST UST**
1417 ft. **Site 4 of 5 in cluster AA** **CA FID UST**
Cortese
Relative: **HIST CORTESE**
Lower **NPDES**
CIWQS
Actual: **CERS**
24 ft.

RCRA Listings:
Date Form Received by Agency: 19960901
Handler Name: Pq Corp The
Handler Address: 801 Grayson St
Handler City,State,Zip: BERKELEY, CA 94710
EPA ID: CAD009146663
Contact Name: Not reported
Contact Address: Not reported
Contact City,State,Zip: Not reported
Contact Telephone: Not reported
Contact Fax: Not reported
Contact Email: Not reported
Contact Title: Not reported
EPA Region: 09
Land Type: Not reported
Federal Waste Generator Description: Small Quantity Generator
Non-Notifier: Not reported
Biennial Report Cycle: Not reported

Map ID
Direction
Distance
Elevation | Site | MAP FINDINGS | Database(s) | EDR ID Number
EPA ID Number

PQ CORP THE (Continued) **1000180425**

Accessibility:	Not reported
Active Site Indicator:	Handler Activities
State District Owner:	Ca
State District:	2
Mailing Address:	801 GRAYSON ST
Mailing City,State,Zip:	BERKELEY, CA 94710
Owner Name:	Not reported
Owner Type:	Not reported
Operator Name:	Not Required
Operator Type:	Private
Short-Term Generator Activity:	No
Importer Activity:	No
Mixed Waste Generator:	No
Transporter Activity:	No
Transfer Facility Activity:	No
Recycler Activity with Storage:	No
Small Quantity On-Site Burner Exemption:	No
Smelting Melting and Refining Furnace Exemption:	No
Underground Injection Control:	No
Off-Site Waste Receipt:	No
Universal Waste Indicator:	No
Universal Waste Destination Facility:	No
Federal Universal Waste:	No
Active Site State-Reg Handler:	---
Federal Facility Indicator:	Not reported
Hazardous Secondary Material Indicator:	N
Sub-Part K Indicator:	Not reported
2018 GPRA Permit Baseline:	Not on the Baseline
2018 GPRA Renewals Baseline:	Not on the Baseline
202 GPRA Corrective Action Baseline:	No
Subject to Corrective Action Universe:	No
Non-TSDFs Where RCRA CA has Been Imposed Universe:	No
Corrective Action Priority Ranking:	No NCAPS ranking
Environmental Control Indicator:	No
Institutional Control Indicator:	No
Human Exposure Controls Indicator:	N/A
Groundwater Controls Indicator:	N/A
Significant Non-Complier Universe:	No
Unaddressed Significant Non-Complier Universe:	No
Addressed Significant Non-Complier Universe:	No
Significant Non-Complier With a Compliance Schedule Universe:	No
Financial Assurance Required:	Not reported
Handler Date of Last Change:	20020627
Recognized Trader-Importer:	No
Recognized Trader-Exporter:	No
Importer of Spent Lead Acid Batteries:	No
Exporter of Spent Lead Acid Batteries:	No
Recycler Activity Without Storage:	No
Manifest Broker:	No
Sub-Part P Indicator:	No

Handler - Owner Operator:

Owner/Operator Indicator:	Owner
Owner/Operator Name: THE PQ CORPORATION	
Legal Status:	Private
Date Became Current:	Not reported

Map ID
Direction
Distance
Elevation | Site | MAP FINDINGS | Database(s) | EDR ID Number
EPA ID Number

PQ CORP THE (Continued) **1000180425**

Date Ended Current: Not reported
Owner/Operator Address: NOT REQUIRED
Owner/Operator City,State,Zip: NOT REQUIRED, ME 99999
Owner/Operator Telephone: 415-555-1212
Owner/Operator Telephone Ext: Not reported
Owner/Operator Fax: Not reported
Owner/Operator Email: Not reported

Owner/Operator Indicator: Operator
Owner/Operator Name: NOT REQUIRED
Legal Status: Private
Date Became Current: Not reported
Date Ended Current: Not reported
Owner/Operator Address: NOT REQUIRED
Owner/Operator City,State,Zip: NOT REQUIRED, ME 99999
Owner/Operator Telephone: 415-555-1212
Owner/Operator Telephone Ext: Not reported
Owner/Operator Fax: Not reported
Owner/Operator Email: Not reported

Historic Generators:
Receive Date: 19960901
Handler Name: PQ CORP THE
Federal Waste Generator Description: Small Quantity Generator
State District Owner: Ca
Large Quantity Handler of Universal Waste: No
Recognized Trader Importer: No
Recognized Trader Exporter: No
Spent Lead Acid Battery Importer: No
Spent Lead Acid Battery Exporter: No
Current Record: Yes
Non Storage Recycler Activity: Not reported
Electronic Manifest Broker: Not reported

Receive Date: 19800807
Handler Name: PQ CORP THE
Federal Waste Generator Description: Large Quantity Generator
State District Owner: Ca
Large Quantity Handler of Universal Waste: No
Recognized Trader Importer: No
Recognized Trader Exporter: No
Spent Lead Acid Battery Importer: No
Spent Lead Acid Battery Exporter: No
Current Record: No
Non Storage Recycler Activity: Not reported
Electronic Manifest Broker: Not reported

List of NAICS Codes and Descriptions:
NAICS Code: 325188
NAICS Description: ALL OTHER BASIC INORGANIC CHEMICAL MANUFACTURING

Facility Has Received Notices of Violations:
Violations: No Violations Found

Evaluation Action Summary:

Map ID
Direction
Distance
Elevation | Site | MAP FINDINGS | Database(s) | EDR ID Number
EPA ID Number

PQ CORP THE (Continued) **1000180425**

Evaluations: No Evaluations Found

LUST:

Name:	PQ CORP
Address:	801 GRAYSON ST
City,State,Zip:	BERKELEY, CA 94710
Lead Agency:	BERKELEY, CITY OF
Case Type:	LUST Cleanup Site
Geo Track:	http://geotracker.waterboards.ca.gov/profile_report.asp?global_id=T0600101106
Global Id:	T0600101106
Latitude:	37.8544902
Longitude:	-122.2965712
Status:	Completed - Case Closed
Status Date:	04/30/2003
Case Worker:	GAF
RB Case Number:	01-1203
Local Agency:	BERKELEY, CITY OF
File Location:	Not reported
Local Case Number:	01-1203
Potential Media Affect:	Other Groundwater (uses other than drinking water), Soil
Potential Contaminants of Concern:	Heating Oil / Fuel Oil, Diesel
EPA Region:	9
Coordinate Source:	Google Geocode
Cuf Case:	NO
Quantity Released Gallons:	Not reported
Begin Date:	11/06/1986
Leak Reported Date:	11/06/1986
How Discovered:	Property Sale/Transaction, Tank Closure
How Discovered Description:	Not reported
Discharge Source:	Tank
Discharge Cause:	Unknown
Stop Method:	Close and Remove Tank
Stop Description:	Not reported
No Further Action Date:	04/30/2003
CA Water Watershed Name:	Bay Bridges - Berkeley (203.30)
Dwr Groundwater Subbasin Name:	Santa Clara Valley - East Bay Plain (2-009.04)
Disadvantaged Community:	Not reported
CA Enviroscreen 3 Score:	61-65%
CA Enviroscreen 4 Score:	65-70%
Military DOD Site:	No
Facility Project Subtype:	Not reported
RWQCB Region:	SAN FRANCISCO BAY RWQCB (REGION 2)
Site History:	Not reported

LUST:

Global Id:	T0600101106
Contact Type:	Local Agency Caseworker - Primary Caseworker
Contact Name:	GEOFFERY FIEDLER
Organization Name:	BERKELEY, CITY OF
Address:	2118 MILVIA STREET 3RD FLOOR
City:	BERKELEY
Email:	gfiedler@ci.berkeley.ca.us
Phone Number:	Not reported

Global Id:	T0600101106
Contact Type:	Regional Board Caseworker

Map ID
Direction
Distance
Elevation | Site | MAP FINDINGS | Database(s) | EDR ID Number
EPA ID Number

PQ CORP THE (Continued) **1000180425**

Contact Name: Regional Water Board
Organization Name: SAN FRANCISCO BAY RWQCB (REGION 2)
Address: 1515 CLAY ST SUITE 1400
City: OAKLAND
Email: Not reported
Phone Number: Not reported

LUST:
Global Id: T0600101106
Action Type: ENFORCEMENT
Date: 04/30/2003
Action: * No Action

Global Id: T0600101106
Action Type: Other
Date: 11/06/1986
Action: Leak Discovery

Global Id: T0600101106
Action Type: RESPONSE
Date: 11/15/2001
Action: Soil and Water Investigation Report

Global Id: T0600101106
Action Type: RESPONSE
Date: 04/10/1998
Action: Correspondence

Global Id: T0600101106
Action Type: RESPONSE
Date: 05/09/2003
Action: Correspondence

Global Id: T0600101106
Action Type: RESPONSE
Date: 04/20/1998
Action: Correspondence

Global Id: T0600101106
Action Type: RESPONSE
Date: 04/08/1998
Action: Other Workplan

Global Id: T0600101106
Action Type: ENFORCEMENT
Date: 01/20/2005
Action: Closure/No Further Action Letter

Global Id: T0600101106
Action Type: Other
Date: 11/06/1986
Action: Leak Reported

Global Id: T0600101106
Action Type: RESPONSE
Date: 05/13/2003
Action: Request for Closure

Map ID
Direction
Distance
Elevation | Site | MAP FINDINGS | Database(s) | EDR ID Number
EPA ID Number

PQ CORP THE (Continued) **1000180425**

Global Id: T0600101106
Action Type: RESPONSE
Date: 01/02/1998
Action: Tank Removal Workplan

Global Id: T0600101106
Action Type: Other
Date: 11/06/1986
Action: Leak Stopped

Global Id: T0600101106
Action Type: REMEDIATION
Date: 04/05/2000
Action: Excavation

Global Id: T0600101106
Action Type: ENFORCEMENT
Date: 11/11/1994
Action: Closure/No Further Action Letter

LUST:
Global Id: T0600101106
Status: Open - Case Begin Date
Status Date: 11/06/1986

Global Id: T0600101106
Status: Completed - Case Closed
Status Date: 04/30/2003

LUST REG 2:
Region: 2
Facility Id: 01-1203
Facility Status: Case Closed
Case Number: 01-1203
How Discovered: PST
Leak Cause: UNK
Leak Source: Tank
Date Leak Confirmed: Not reported
Oversight Program: LUST
Prelim. Site Assesment Wokplan Submitted: Not reported
Preliminary Site Assesment Began: Not reported
Pollution Characterization Began: Not reported
Pollution Remediation Plan Submitted: Not reported
Date Remediation Action Underway: Not reported
Date Post Remedial Action Monitoring Began: Not reported

SWEEPS UST:
Name: THE P.Q. CORPORATION
Address: 801 GRAYSON ST
City: BERKELEY
Status: Not reported
Comp Number: 67591
Number: Not reported
Board Of Equalization: 44-001558
Referral Date: Not reported

Map ID
Direction
Distance
Elevation | Site | MAP FINDINGS | Database(s) | EDR ID Number
EPA ID Number

PQ CORP THE (Continued) **1000180425**

Action Date:	Not reported
Created Date:	Not reported
Owner Tank Id:	Not reported
SWRCB Tank Id:	01-020-067591-000001
Tank Status:	Not reported
Capacity:	26600
Active Date:	Not reported
Tank Use:	UNKNOWN
STG:	PRODUCT
Content:	Not reported
Number Of Tanks:	3

Name:	THE P.Q. CORPORATION
Address:	801 GRAYSON ST
City:	BERKELEY
Status:	Not reported
Comp Number:	67591
Number:	Not reported
Board Of Equalization:	44-001558
Referral Date:	Not reported
Action Date:	Not reported
Created Date:	Not reported
Owner Tank Id:	Not reported
SWRCB Tank Id:	01-020-067591-000002
Tank Status:	Not reported
Capacity:	10000
Active Date:	Not reported
Tank Use:	UNKNOWN
STG:	PRODUCT
Content:	Not reported
Number Of Tanks:	Not reported

Name:	THE P.Q. CORPORATION
Address:	801 GRAYSON ST
City:	BERKELEY
Status:	Not reported
Comp Number:	67591
Number:	Not reported
Board Of Equalization:	44-001558
Referral Date:	Not reported
Action Date:	Not reported
Created Date:	Not reported
Owner Tank Id:	Not reported
SWRCB Tank Id:	01-020-067591-000003
Tank Status:	Not reported
Capacity:	500
Active Date:	Not reported
Tank Use:	M.V. FUEL
STG:	PRODUCT
Content:	LEADED
Number Of Tanks:	Not reported

HIST UST:

Name:	THE PQ CORPORATION
Address:	801 GRAYSON STREET
City,State,Zip:	BERKELEY, CA 94710
File Number:	000363d0

Map ID
Direction
Distance
Elevation | Site | MAP FINDINGS | Database(s) | EDR ID Number
EPA ID Number

PQ CORP THE (Continued) **1000180425**

URL:	https://documents.geotracker.waterboards.ca.gov/ustpdfs/pdf/000363d0.pdf
Region:	STATE
Facility ID:	00000067591
Facility Type:	Other
Other Type:	CHEMICAL PLANT
Contact Name:	ED KOSHETAR
Telephone:	4158451048
Owner Name:	THE P.Q. CORPORATION
Owner Address:	P.O. BOX 840
Owner City,St,Zip:	VALLEY FORGE, PA 19482
Total Tanks:	0003
Tank Num:	001
Container Num:	19A
Year Installed:	Not reported
Tank Capacity:	00026600
Tank Used for:	PRODUCT
Type of Fuel:	Not reported
Container Construction Thickness:	X
Leak Detection:	Stock Inventor
Tank Num:	002
Container Num:	19B
Year Installed:	Not reported
Tank Capacity:	00010000
Tank Used for:	PRODUCT
Type of Fuel:	Not reported
Container Construction Thickness:	Not reported
Leak Detection:	Stock Inventor
Tank Num:	003
Container Num:	GASOLINE
Year Installed:	Not reported
Tank Capacity:	00000500
Tank Used for:	PRODUCT
Type of Fuel:	REGULAR
Container Construction Thickness:	Not reported
Leak Detection:	Stock Inventor

Click here for Geo Tracker PDF:

CA FID UST:

Facility ID:	01001320
Regulated By:	UTNKA
Regulated ID:	00067591
Cortese Code:	Not reported
SIC Code:	Not reported
Facility Phone:	4158451048
Mail To:	Not reported
Mailing Address:	801 GRAYSON ST
Mailing Address 2:	Not reported
Mailing City,St,Zip:	BERKELEY 94710
Contact:	Not reported
Contact Phone:	Not reported
DUNs Number:	Not reported
NPDES Number:	Not reported
EPA ID:	Not reported

Map ID
Direction
Distance
Elevation Site

MAP FINDINGS

Database(s) EDR ID Number EPA ID Number

PQ CORP THE (Continued) **1000180425**

Comments: Not reported
Status: Active

CORTESE:

Name:	PQ CORP
Address:	801 GRAYSON ST
City,State,Zip:	BERKELEY, CA 94710
Region:	CORTESE
Envirostor Id:	Not reported
Global ID:	T0600101106
Site/Facility Type:	LUST CLEANUP SITE
Cleanup Status:	COMPLETED - CASE CLOSED
Status Date:	Not reported
Site Code:	Not reported
Latitude:	Not reported
Longitude:	Not reported
Owner:	Not reported
Enf Type:	Not reported
Swat R:	Not reported
Flag:	active
Order No:	Not reported
Waste Discharge System No:	Not reported
Effective Date:	Not reported
Region 2:	Not reported
WID Id:	Not reported
Solid Waste Id No:	Not reported
Waste Management Uit Name:	Not reported
File Name:	Active Open

HIST CORTESE:

edr_fname:	PQ CORP
edr_fadd1:	801 GRAYSON
City,State,Zip:	BERKELEY, CA 94710
Region:	CORTESE
Facility County Code:	1
Reg By:	LTNKA
Reg Id:	01-1203

NPDES:

Name:	PRODUCT TESTING FACILITY
Address:	801 GRAYSON STREET
City,State,Zip:	BERKELEY, CA 94710
Facility Status:	Not reported
NPDES Number:	Not reported
Region:	Not reported
Agency Number:	Not reported
Regulatory Measure ID:	Not reported
Place ID:	Not reported
Order Number:	Not reported
WDID:	2 01C372409
Regulatory Measure Type:	Construction
Program Type:	Not reported
Adoption Date Of Regulatory Measure:	Not reported
Effective Date Of Regulatory Measure:	Not reported
Termination Date Of Regulatory Measure:	Not reported
Expiration Date Of Regulatory Measure:	Not reported

Map ID
Direction
Distance
Elevation | Site | MAP FINDINGS | Database(s) | EDR ID Number
EPA ID Number

PQ CORP THE (Continued) **1000180425**

Discharge Address:	Not reported
Discharge Name:	Not reported
Discharge City:	Not reported
Discharge State:	Not reported
Discharge Zip:	Not reported
Status:	Terminated
Status Date:	09/18/2017
Operator Name:	Bayer Healthcare LLC
Operator Address:	800 Dwight Way
Operator City:	Berkeley
Operator State:	California
Operator Zip:	94710

NPDES as of 03/2018:

NPDES Number:	CAS000002
Status:	Terminated
Agency Number:	0
Region:	2
Regulatory Measure ID:	453143
Order Number:	2009-0009-DWQ
Regulatory Measure Type:	Enrollee
Place ID:	Not reported
WDID:	2 01C372409
Program Type:	Construction
Adoption Date Of Regulatory Measure:	Not reported
Effective Date Of Regulatory Measure:	03/16/2015
Expiration Date Of Regulatory Measure:	Not reported
Termination Date Of Regulatory Measure:	09/18/2017
Discharge Name:	Bayer Healthcare LLC
Discharge Address:	800 Dwight Way
Discharge City:	Berkeley
Discharge State:	California
Discharge Zip:	94710
Received Date:	Not reported
Processed Date:	Not reported
Status:	Not reported
Status Date:	Not reported
Place Size:	Not reported
Place Size Unit:	Not reported
Contact:	Not reported
Contact Title:	Not reported
Contact Phone:	Not reported
Contact Phone Ext:	Not reported
Contact Email:	Not reported
Operator Name:	Not reported
Operator Address:	Not reported
Operator City:	Not reported
Operator State:	Not reported
Operator Zip:	Not reported
Operator Contact:	Not reported
Operator Contact Title:	Not reported
Operator Contact Phone:	Not reported
Operator Contact Phone Ext:	Not reported
Operator Contact Email:	Not reported
Operator Type:	Not reported
Developer:	Not reported
Developer Address:	Not reported
Developer City:	Not reported

Map ID
Direction
Distance
Elevation | Site | MAP FINDINGS | Database(s) | EDR ID Number
EPA ID Number

PQ CORP THE (Continued) **1000180425**

Developer State:	Not reported
Developer Zip:	Not reported
Developer Contact:	Not reported
Developer Contact Title:	Not reported
Constype Linear Utility Ind:	Not reported
Emergency Phone:	Not reported
Emergency Phone Ext:	Not reported
Constype Above Ground Ind:	Not reported
Constype Below Ground Ind:	Not reported
Constype Cable Line Ind:	Not reported
Constype Comm Line Ind:	Not reported
Constype Commertial Ind:	Not reported
Constype Electrical Line Ind:	Not reported
Constype Gas Line Ind:	Not reported
Constype Industrial Ind:	Not reported
Constype Other Description:	Not reported
Constype Other Ind:	Not reported
Constype Recons Ind:	Not reported
Constype Residential Ind:	Not reported
Constype Transport Ind:	Not reported
Constype Utility Description:	Not reported
Constype Utility Ind:	Not reported
Constype Water Sewer Ind:	Not reported
Dir Discharge Uswater Ind:	Not reported
Receiving Water Name:	Not reported
Certifier:	Not reported
Certifier Title:	Not reported
Certification Date:	Not reported
Primary Sic:	Not reported
Secondary Sic:	Not reported
Tertiary Sic:	Not reported

NPDES Number:	Not reported
Status:	Not reported
Agency Number:	Not reported
Region:	2
Regulatory Measure ID:	453143
Order Number:	Not reported
Regulatory Measure Type:	Construction
Place ID:	Not reported
WDID:	2 01C372409
Program Type:	Not reported
Adoption Date Of Regulatory Measure:	Not reported
Effective Date Of Regulatory Measure:	Not reported
Expiration Date Of Regulatory Measure:	Not reported
Termination Date Of Regulatory Measure:	Not reported
Discharge Name:	Not reported
Discharge Address:	Not reported
Discharge City:	Not reported
Discharge State:	Not reported
Discharge Zip:	Not reported
Received Date:	03/09/2015
Processed Date:	03/16/2015
Status:	Active
Status Date:	03/16/2015
Place Size:	1.43
Place Size Unit:	Acres

MAP FINDINGS

Map ID
Direction
Distance
Elevation | Site | Database(s) | EDR ID Number
EPA ID Number

PQ CORP THE (Continued) **1000180425**

Contact:	Carlos Gallegos
Contact Title:	Not reported
Contact Phone:	510-710-5000
Contact Phone Ext:	7764
Contact Email:	carlos.gallegos@bayer.com
Operator Name:	Bayer Healthcare LLC
Operator Address:	800 Dwight Way
Operator City:	Berkeley
Operator State:	California
Operator Zip:	94710
Operator Contact:	Carlos Gallegos
Operator Contact Title:	Not reported
Operator Contact Phone:	510-710-5000
Operator Contact Phone Ext:	7764
Operator Contact Email:	carlos.gallegos@bayer.com
Operator Type:	Private Business
Developer:	Bayer Healthcare LLC
Developer Address:	800 Dwight Way
Developer City:	Berkeley
Developer State:	California
Developer Zip:	94710
Developer Contact:	Carlos Gallegos
Developer Contact Title:	Not reported
Constype Linear Utility Ind:	N
Emergency Phone:	Not reported
Emergency Phone Ext:	Not reported
Constype Above Ground Ind:	N
Constype Below Ground Ind:	N
Constype Cable Line Ind:	N
Constype Comm Line Ind:	N
Constype Commertial Ind:	N
Constype Electrical Line Ind:	N
Constype Gas Line Ind:	N
Constype Industrial Ind:	Y
Constype Other Description:	Not reported
Constype Other Ind:	N
Constype Recons Ind:	N
Constype Residential Ind:	N
Constype Transport Ind:	N
Constype Utility Description:	Not reported
Constype Utility Ind:	N
Constype Water Sewer Ind:	N
Dir Discharge Uswater Ind:	N
Receiving Water Name:	San Francisco Bay
Certifier:	Carlos Gallegos
Certifier Title:	Project Manager
Certification Date:	09-MAR-15
Primary Sic:	Not reported
Secondary Sic:	Not reported
Tertiary Sic:	Not reported

CIWQS:

Name:	PRODUCT TESTING FACILITY
Address:	801 GRAYSON STREET
City,State,Zip:	BERKELEY, CA 94710
Agency:	Bayer Healthcare LLC

Map ID
Direction
Distance
Elevation | Site | MAP FINDINGS | Database(s) | EDR ID Number
EPA ID Number

PQ CORP THE (Continued) **1000180425**

Agency Address:	800 Dwight Way, Berkeley , CA 94710
Place/Project Type:	Construction - Industrial
SIC/NAICS:	Not reported
Region:	2
Program:	CONSTW
Regulatory Measure Status:	Terminated
Regulatory Measure Type:	Storm water construction
Order Number:	2009-0009-DWQ
WDID:	2 01C372409
NPDES Number:	CAS000002
Adoption Date:	Not reported
Effective Date:	03/16/2015
Termination Date:	09/18/2017
Expiration/Review Date:	Not reported
Design Flow:	Not reported
Major/Minor:	Not reported
Complexity:	Not reported
TTWQ:	Not reported
Enforcement Actions within 5 years:	0
Violations within 5 years:	0
Latitude:	37.8558
Longitude:	-122.2947

Name:	PQ CORP
Address:	801 GRAYSON ST
City,State,Zip:	BERKELEY, CA 94710
Agency:	PQ Corp
Agency Address:	PO Box 840, Valley Forge, PA 19482
Place/Project Type:	Industrial - Industrial Inorganic Chemicals, NEC
SIC/NAICS:	2819
Region:	2
Program:	INDSTW
Regulatory Measure Status:	Terminated
Regulatory Measure Type:	Storm water industrial
Order Number:	2014-0057-DWQ
WDID:	2 01I000398
NPDES Number:	CAS000001
Adoption Date:	Not reported
Effective Date:	03/11/1992
Termination Date:	04/06/2001
Expiration/Review Date:	Not reported
Design Flow:	Not reported
Major/Minor:	Not reported
Complexity:	Not reported
TTWQ:	Not reported
Enforcement Actions within 5 years:	0
Violations within 5 years:	0
Latitude:	37.85483
Longitude:	-122.29484

Name:	PQ CORP
Address:	801 GRAYSON ST
City,State,Zip:	BERKELEY, CA 94710
Agency:	PQ Corp
Agency Address:	PO Box 840, Valley Forge, PA 19482
Place/Project Type:	Industrial - Industrial Inorganic Chemicals, NEC
SIC/NAICS:	2819

Map ID
Direction
Distance
Elevation | Site | MAP FINDINGS | Database(s) | EDR ID Number
EPA ID Number

PQ CORP THE (Continued) **1000180425**

Region:	2
Program:	INDSTW
Regulatory Measure Status:	Terminated
Regulatory Measure Type:	Storm water industrial
Order Number:	2014-0057-DWQ
WDID:	2 01I000398
NPDES Number:	CAS000001
Adoption Date:	Not reported
Effective Date:	03/11/1992
Termination Date:	04/06/2001
Expiration/Review Date:	Not reported
Design Flow:	Not reported
Major/Minor:	Not reported
Complexity:	Not reported
TTWQ:	Not reported
Enforcement Actions within 5 years:	0
Violations within 5 years:	0
Latitude:	37.85483
Longitude:	-122.29484

CERS:

Name:	PQ CORP
Address:	801 GRAYSON ST
City,State,Zip:	BERKELEY, CA 94710
Site ID:	753341
CERS ID:	T0600101106
CERS Description:	Leaking Underground Storage Tank Cleanup Site

Affiliation:

Affiliation Type Desc:	Local Agency Caseworker
Entity Name:	GEOFFERY FIEDLER - BERKELEY, CITY OF
Entity Title:	Not reported
Affiliation Address:	2118 MILVIA STREET 3RD FLOOR
Affiliation City:	BERKELEY
Affiliation State:	CA
Affiliation Country:	Not reported
Affiliation Zip:	Not reported
Affiliation Phone:	,
Affiliation Type Desc:	Regional Board Caseworker
Entity Name:	Regional Water Board - SAN FRANCISCO BAY RWQCB (REGION 2)
Entity Title:	Not reported
Affiliation Address:	1515 CLAY ST SUITE 1400
Affiliation City:	OAKLAND
Affiliation State:	CA
Affiliation Country:	Not reported
Affiliation Zip:	Not reported
Affiliation Phone:	,

MAP FINDINGS

Map ID / Direction / Distance / Elevation	Site	Database(s)	EDR ID Number / EPA ID Number
AA237 **SW** **1/4-1/2** **0.268 mi.** **1417 ft.**	**PQ CORP** **801 GRAYSON ST** **BERKELEY, CA 94710** **Site 5 of 5 in cluster AA**	**UST FINDER RELEASE**	**1029093056** **N/A**

Relative:
Lower

Actual:
24 ft.

UST FINDER RELEASE:

Object ID:	40487
Facility ID:	Not reported
Lust ID:	CAT0600101106
Name:	PQ CORP
Address:	801 GRAYSON ST
City,State,Zip:	BERKELEY, CA 94710
Address Match Type:	PointAddress
Reported Date:	Not reported
Status:	No Further Action
Substance:	Not reported
Population within 1500ft:	215
Domestic Wells within 1500ft:	0
Land Use:	Developed, High Intensity
Within SPA:	No
SPA PWS Facility ID:	Not reported
SPA Water Type:	Not reported
SPA Facility Type:	Not reported
SPA HUC12:	Not reported
Within WHPA:	No
WHPA PWS Facility ID:	Not reported
WHPA Water Type:	Not reported
WHPA Facility Type:	Not reported
WHPA HUC12:	Not reported
Within 100yr Floodplain:	No
Tribe:	Not reported
EPA Region:	9
NFA Letter 1:	Not reported
NFA Letter 2:	Not reported
NFA Letter 3:	Not reported
NFA Letter 4:	Not reported
Closed With Residual Contaminate:	Not reported
Coordinate Source:	Geocode
X Coord:	-122.2946
Y Coord:	37.8548900000001
Latitude:	37.8548899999999
Longitude:	-122.2946

Map ID / Direction / Distance / Elevation	Site	Database(s)	EDR ID Number / EPA ID Number
AE238 **SSE** **1/4-1/2** **0.296 mi.** **1563 ft.**	**JWP MECHANICAL** **999 ANTHONY ST** **BERKELEY, CA 94704** **Site 1 of 2 in cluster AE**	**UST FINDER RELEASE**	**1029006941** **N/A**

Relative:
Lower

Actual:
37 ft.

UST FINDER RELEASE:

Object ID:	40590
Facility ID:	Not reported
Lust ID:	CAT0600100748
Name:	JWP MECHANICAL
Address:	999 ANTHONY ST
City,State,Zip:	BERKELEY, CA 94704
Address Match Type:	PointAddress
Reported Date:	Not reported
Status:	No Further Action

Map ID
Direction
Distance
Elevation | Site | MAP FINDINGS | Database(s) | EDR ID Number
EPA ID Number

JWP MECHANICAL (Continued) **1029006941**

Substance:	Not reported
Population within 1500ft:	823
Domestic Wells within 1500ft:	0
Land Use:	Developed, High Intensity
Within SPA:	No
SPA PWS Facility ID:	Not reported
SPA Water Type:	Not reported
SPA Facility Type:	Not reported
SPA HUC12:	Not reported
Within WHPA:	No
WHPA PWS Facility ID:	Not reported
WHPA Water Type:	Not reported
WHPA Facility Type:	Not reported
WHPA HUC12:	Not reported
Within 100yr Floodplain:	No
Tribe:	Not reported
EPA Region:	9
NFA Letter 1:	Not reported
NFA Letter 2:	Not reported
NFA Letter 3:	Not reported
NFA Letter 4:	Not reported
Closed With Residual Contaminate:	Not reported
Coordinate Source:	Geocode
X Coord:	-122.29059
Y Coord:	37.8524400000001
Latitude:	37.85244
Longitude:	-122.290589999999

AE239 **JWP MECHANICAL** **LUST** **S103995034**
SSE **999 ANTHONY ST** **Cortese** **N/A**
1/4-1/2 **BERKELEY, CA 94704** **HIST CORTESE**
0.296 mi. **HWTS**
1563 ft. **Site 2 of 2 in cluster AE** **CERS**

Relative:
Lower

Actual:
37 ft.

LUST:

Name:	JWP MECHANICAL
Address:	999 ANTHONY ST
City,State,Zip:	BERKELEY, CA 94704
Lead Agency:	BERKELEY, CITY OF
Case Type:	LUST Cleanup Site
Geo Track:	http://geotracker.waterboards.ca.gov/profile_report.asp?global_id=T0600100748
Global Id:	T0600100748
Latitude:	37.852771
Longitude:	-122.29066
Status:	Completed - Case Closed
Status Date:	04/13/1995
Case Worker:	GAF
RB Case Number:	01-0812
Local Agency:	BERKELEY, CITY OF
File Location:	Not reported
Local Case Number:	01-0812
Potential Media Affect:	Other Groundwater (uses other than drinking water)
Potential Contaminants of Concern:	Gasoline
EPA Region:	9
Coordinate Source:	Google Geocode
Cuf Case:	NO
Quantity Released Gallons:	Not reported
Begin Date:	05/11/1992

Map ID
Direction
Distance
Elevation | Site | MAP FINDINGS | Database(s) | EDR ID Number
EPA ID Number

JWP MECHANICAL (Continued) **S103995034**

Leak Reported Date:	05/11/1992
How Discovered:	Tank Closure
How Discovered Description:	Not reported
Discharge Source:	Tank
Discharge Cause:	Physc / Mech Damage
Stop Method:	Not reported
Stop Description:	Not reported
No Further Action Date:	04/13/1995
CA Water Watershed Name:	Bay Bridges - Berkeley (203.30)
Dwr Groundwater Subbasin Name:	Santa Clara Valley - East Bay Plain (2-009.04)
Disadvantaged Community:	Not reported
CA Enviroscreen 3 Score:	61-65%
CA Enviroscreen 4 Score:	65-70%
Military DOD Site:	No
Facility Project Subtype:	Not reported
RWQCB Region:	SAN FRANCISCO BAY RWQCB (REGION 2)
Site History:	Not reported

LUST:

Global Id:	T0600100748
Contact Type:	Local Agency Caseworker - Primary Caseworker
Contact Name:	GEOFFERY FIEDLER
Organization Name:	BERKELEY, CITY OF
Address:	2118 MILVIA STREET 3RD FLOOR
City:	BERKELEY
Email:	gfiedler@ci.berkeley.ca.us
Phone Number:	Not reported

Global Id:	T0600100748
Contact Type:	Regional Board Caseworker
Contact Name:	Regional Water Board
Organization Name:	SAN FRANCISCO BAY RWQCB (REGION 2)
Address:	1515 CLAY ST SUITE 1400
City:	OAKLAND
Email:	Not reported
Phone Number:	Not reported

LUST:

Global Id:	T0600100748
Action Type:	Other
Date:	05/11/1992
Action:	Leak Reported

Global Id:	T0600100748
Action Type:	ENFORCEMENT
Date:	04/13/1995
Action:	Closure/No Further Action Letter

Global Id:	T0600100748
Action Type:	Other
Date:	05/11/1992
Action:	Leak Stopped

Global Id:	T0600100748
Action Type:	Other
Date:	05/11/1992
Action:	Leak Discovery

Map ID
Direction
Distance
Elevation | Site | MAP FINDINGS | Database(s) | EDR ID Number
EPA ID Number

JWP MECHANICAL (Continued) **S103995034**

LUST:
Global Id: T0600100748
Status: Open - Case Begin Date
Status Date: 05/11/1992

Global Id: T0600100748
Status: Open - Site Assessment
Status Date: 06/18/1992

Global Id: T0600100748
Status: Completed - Case Closed
Status Date: 04/13/1995

LUST REG 2:
Region: 2
Facility Id: 01-0812
Facility Status: Case Closed
Case Number: 01-0812
How Discovered: Tank Closure
Leak Cause: Structure Failure
Leak Source: Tank
Date Leak Confirmed: 6/18/1992
Oversight Program: LUST
Prelim. Site Assesment Wokplan Submitted: Not reported
Preliminary Site Assesment Began: Not reported
Pollution Characterization Began: Not reported
Pollution Remediation Plan Submitted: Not reported
Date Remediation Action Underway: Not reported
Date Post Remedial Action Monitoring Began: Not reported

CORTESE:
Name: JWP MECHANICAL
Address: 999 ANTHONY ST
City,State,Zip: BERKELEY, CA 94704
Region: CORTESE
Envirostor Id: Not reported
Global ID: T0600100748
Site/Facility Type: LUST CLEANUP SITE
Cleanup Status: COMPLETED - CASE CLOSED
Status Date: Not reported
Site Code: Not reported
Latitude: Not reported
Longitude: Not reported
Owner: Not reported
Enf Type: Not reported
Swat R: Not reported
Flag: active
Order No: Not reported
Waste Discharge System No: Not reported
Effective Date: Not reported
Region 2: Not reported
WID Id: Not reported
Solid Waste Id No: Not reported
Waste Management Uit Name: Not reported
File Name: Active Open

Map ID
Direction
Distance
Elevation | Site | MAP FINDINGS | Database(s) | EDR ID Number
EPA ID Number

JWP MECHANICAL (Continued) **S103995034**

HIST CORTESE:

edr_fname:	JWP MECHANICAL
edr_fadd1:	999 ANTHONY
City,State,Zip:	BERKELEY, CA
Region:	CORTESE
Facility County Code:	1
Reg By:	LTNKA
Reg Id:	01-0812

HWTS:

Name:	PRELLIS BIOLOGICS
Address:	999 ANTHONY ST
Address 2:	Not reported
City,State,Zip:	BERKELEY, CA 94710
EPA ID:	CAL000477476
Inactive Date:	06/30/2023
Create Date:	04/14/2023
Last Act Date:	11/01/2023
Mailing Name:	Not reported
Mailing Address:	999 ANTHONY ST
Mailing Address 2:	Not reported
Mailing City,State,Zip:	BERKELEY, CA
Owner Name:	MELANIE MATHEU
Owner Address:	999 ANTHONY ST
Owner Address 2:	Not reported
Owner City,State,Zip:	BERKELEY, CA 94710
Owner Phone:	4084290806
Owner Fax:	Not reported
Contact Name:	KHURRAM HAYAT
Contact Address:	999 ANTHONY ST
Contact Address 2:	Not reported
City,State,Zip:	BERKELEY, CA 94710
Contact Phone:	4084290806
Contact Fax:	Not reported
Facility Status:	Not reported
Facility Type:	Not reported
Category:	Not reported
Latitude:	Not reported
Longitude:	Not reported

CERS:

Name:	JWP MECHANICAL
Address:	999 ANTHONY ST
City,State,Zip:	BERKELEY, CA 94704
Site ID:	739059
CERS ID:	T0600100748
CERS Description:	Leaking Underground Storage Tank Cleanup Site

Affiliation:

Affiliation Type Desc:	Local Agency Caseworker
Entity Name:	GEOFFERY FIEDLER - BERKELEY, CITY OF
Entity Title:	Not reported
Affiliation Address:	2118 MILVIA STREET 3RD FLOOR
Affiliation City:	BERKELEY
Affiliation State:	CA
Affiliation Country:	Not reported

Map ID
Direction
Distance
Elevation | Site | MAP FINDINGS | Database(s) | EDR ID Number
EPA ID Number

JWP MECHANICAL (Continued) **S103995034**

Affiliation Zip: Not reported
Affiliation Phone: ,

Affiliation Type Desc: Regional Board Caseworker
Entity Name: Regional Water Board - SAN FRANCISCO BAY RWQCB (REGION 2)
Entity Title: Not reported
Affiliation Address: 1515 CLAY ST SUITE 1400
Affiliation City: OAKLAND
Affiliation State: CA
Affiliation Country: Not reported
Affiliation Zip: Not reported
Affiliation Phone: ,

---

240 ESE 1/4-1/2 0.297 mi. 1570 ft. **MEYER SOUND 2835 SAN PABLO AVE BERKELEY, CA 94702** **CPS-SLIC S106163417 CERS N/A**

Relative: Higher

Actual: 50 ft.

SLIC REG 2:
Region: 2
Facility ID: 01S0087
Facility Status: Leak being confirmed
Date Closed: Not reported
Local Case #: Not reported
How Discovered: Not reported
Leak Cause: Not reported
Leak Source: Not reported
Date Confirmed: Not reported
Date Prelim Site Assmnt Workplan Submitted: Not reported
Date Preliminary Site Assessment Began: Not reported
Date Pollution Characterization Began: Not reported
Date Remediation Plan Submitted: Not reported
Date Remedial Action Underway: Not reported
Date Post Remedial Action Monitoring Began: Not reported

Region: 2
Facility ID: 01S0087
Facility Status: Leak being confirmed
Date Closed: Not reported
Local Case #: Not reported
How Discovered: Tank Closure
Leak Cause: UNK
Leak Source: UNK
Date Confirmed: 12/8/1987
Date Prelim Site Assmnt Workplan Submitted: Not reported
Date Preliminary Site Assessment Began: Not reported
Date Pollution Characterization Began: Not reported
Date Remediation Plan Submitted: Not reported
Date Remedial Action Underway: Not reported
Date Post Remedial Action Monitoring Began: Not reported

CPS-SLIC:
Name: MEYER SOUND
Address: 2835 SAN PABLO AVE
City,State,Zip: BERKELEY, CA 94702

Map ID
Direction
Distance
Elevation | Site | MAP FINDINGS | Database(s) | EDR ID Number
EPA ID Number

MEYER SOUND (Continued) **S106163417**

Region:	STATE
Facility Status:	**Open - Inactive**
Status Date:	06/05/2009
Global Id:	T0600191496
Lead Agency:	SAN FRANCISCO BAY RWQCB (REGION 2)
Lead Agency Case Number:	Not reported
Latitude:	37.8545603726067
Longitude:	-122.287192264526
Case Type:	Cleanup Program Site
Case Worker:	UUU
Local Agency:	BERKELEY, CITY OF
RB Case Number:	01S0087
File Location:	Not reported
Potential Media Affected:	Soil
Potential Contaminants of Concern:	Stoddard solvent / Mineral Spriits / Distillates
EPA Region:	9
Coordinate Source:	Google Map Move
Cuf Case:	NO
Quantity Released Gallons:	0
Begin Date:	08/07/1987
Leak Reported Date:	08/07/1987
How Discovered:	Tank Closure
How Discovered Description:	Not reported
Discharge Source:	Other
Discharge Cause:	Unknown
Stop Method:	Not reported
Stop Description:	Not reported
No Further Action Date:	Not reported
CA Water Watershed Name:	Bay Bridges - Berkeley (203.30)
Dwr Groundwater Subbasin Name:	Santa Clara Valley - East Bay Plain (2-009.04)
Disadvantaged Community:	Not reported
CA Enviroscreen 3 Score:	46-50%
CA Enviroscreen 4 Score:	60-65%
Military DOD Site:	No
Facility Project Subtype:	Not reported
RWQCB Region:	SAN FRANCISCO BAY RWQCB (REGION 2)
Site History:	Due to lack of available documentation, it is unknown what the source of contamination is.

Click here to access the California GeoTracker records for this facility:

CERS:

Name:	MEYER SOUND
Address:	2835 SAN PABLO AVE
City,State,Zip:	BERKELEY, CA 94702
Site ID:	745221
CERS ID:	T0600191496
CERS Description:	Cleanup Program Site

Affiliation:

Affiliation Type Desc:	Local Agency Caseworker
Entity Name:	GEOFFERY FIEDLER - BERKELEY, CITY OF
Entity Title:	Not reported
Affiliation Address:	2118 MILVIA STREET 3RD FLOOR
Affiliation City:	BERKELEY
Affiliation State:	CA
Affiliation Country:	Not reported

Map ID
Direction
Distance
Elevation | Site | MAP FINDINGS | Database(s) | EDR ID Number
EPA ID Number

MEYER SOUND (Continued) **S106163417**

Affiliation Zip:	Not reported
Affiliation Phone:	,
Affiliation Type Desc:	Regional Board Caseworker
Entity Name:	Regional Water Board - SAN FRANCISCO BAY RWQCB (REGION 2)
Entity Title:	Not reported
Affiliation Address:	1515 CLAY ST SUITE 1400
Affiliation City:	OAKLAND
Affiliation State:	CA
Affiliation Country:	Not reported
Affiliation Zip:	Not reported
Affiliation Phone:	,
Affiliation Type Desc:	Regional Board Caseworker
Entity Name:	UUU - SAN FRANCISCO BAY RWQCB (REGION 2)
Entity Title:	Not reported
Affiliation Address:	1515 CLAY ST SUITE 1400
Affiliation City:	OAKLAND
Affiliation State:	CA
Affiliation Country:	Not reported
Affiliation Zip:	Not reported
Affiliation Phone:	,

AF241 **ASPHALT PRODUCT OIL CORP** **LUST** **S101624596**
SSE **1001 ASHBY AVE** **SWEEPS UST** **N/A**
1/4-1/2 **BERKELEY, CA 94710** **CA FID UST**
0.303 mi. **Cortese**
1600 ft. **Site 1 of 3 in cluster AF** **HIST CORTESE**
CERS

Relative:
Higher

Actual:
40 ft.

LUST:

Name:	ASPHALT PRODUCT OIL CORP
Address:	1001 ASHBY AVE
City,State,Zip:	BERKELEY, CA 94710
Lead Agency:	BERKELEY, CITY OF
Case Type:	LUST Cleanup Site
Geo Track:	http://geotracker.waterboards.ca.gov/profile_report.asp?global_id=T0600100054
Global Id:	T0600100054
Latitude:	37.8516385
Longitude:	-122.2893427
Status:	Completed - Case Closed
Status Date:	12/17/2001
Case Worker:	GAF
RB Case Number:	01-0060
Local Agency:	BERKELEY, CITY OF
File Location:	Not reported
Local Case Number:	01-0060
Potential Media Affect:	Other Groundwater (uses other than drinking water)
Potential Contaminants of Concern:	Diesel
EPA Region:	9
Coordinate Source:	Google Map Move
Cuf Case:	YES
Quantity Released Gallons:	Not reported
Begin Date:	03/07/1990
Leak Reported Date:	03/07/1990
How Discovered:	Tank Closure
How Discovered Description:	Not reported

Map ID
Direction
Distance
Elevation | Site | MAP FINDINGS | Database(s) | EDR ID Number
EPA ID Number

ASPHALT PRODUCT OIL CORP (Continued) **S101624596**

Discharge Source:	Tank
Discharge Cause:	Physc / Mech Damage
Stop Method:	Not reported
Stop Description:	Not reported
No Further Action Date:	12/17/2001
CA Water Watershed Name:	Bay Bridges - Berkeley (203.30)
Dwr Groundwater Subbasin Name:	Santa Clara Valley - East Bay Plain (2-009.04)
Disadvantaged Community:	Not reported
CA Enviroscreen 3 Score:	61-65%
CA Enviroscreen 4 Score:	65-70%
Military DOD Site:	No
Facility Project Subtype:	Not reported
RWQCB Region:	SAN FRANCISCO BAY RWQCB (REGION 2)
Site History:	Not reported

LUST:

Global Id:	T0600100054
Contact Type:	Local Agency Caseworker - Primary Caseworker
Contact Name:	GEOFFERY FIEDLER
Organization Name:	BERKELEY, CITY OF
Address:	2118 MILVIA STREET 3RD FLOOR
City:	BERKELEY
Email:	gfiedler@ci.berkeley.ca.us
Phone Number:	Not reported

Global Id:	T0600100054
Contact Type:	Regional Board Caseworker
Contact Name:	Regional Water Board
Organization Name:	SAN FRANCISCO BAY RWQCB (REGION 2)
Address:	1515 CLAY ST SUITE 1400
City:	OAKLAND
Email:	Not reported
Phone Number:	Not reported

LUST:

Global Id:	T0600100054
Action Type:	ENFORCEMENT
Date:	05/04/1994
Action:	Staff Letter

Global Id:	T0600100054
Action Type:	ENFORCEMENT
Date:	05/06/2008
Action:	Staff Letter

Global Id:	T0600100054
Action Type:	RESPONSE
Date:	03/07/1990
Action:	Unauthorized Release Form

Global Id:	T0600100054
Action Type:	RESPONSE
Date:	11/05/2001
Action:	Other Report / Document

Global Id:	T0600100054
Action Type:	Other

Map ID
Direction
Distance
Elevation

MAP FINDINGS

Site

Database(s)

EDR ID Number
EPA ID Number

ASPHALT PRODUCT OIL CORP (Continued) **S101624596**

Date: 03/07/1990
Action: Leak Reported

Global Id: T0600100054
Action Type: ENFORCEMENT
Date: 12/17/2001
Action: Closure/No Further Action Letter

Global Id: T0600100054
Action Type: ENFORCEMENT
Date: 08/11/1992
Action: Site Visit / Inspection / Sampling

Global Id: T0600100054
Action Type: ENFORCEMENT
Date: 01/08/2002
Action: Technical Correspondence / Assistance / Other

Global Id: T0600100054
Action Type: ENFORCEMENT
Date: 09/19/2001
Action: Site Visit / Inspection / Sampling

Global Id: T0600100054
Action Type: ENFORCEMENT
Date: 12/03/2001
Action: Technical Correspondence / Assistance / Other

Global Id: T0600100054
Action Type: ENFORCEMENT
Date: 12/17/2001
Action: Closure/No Further Action Letter

Global Id: T0600100054
Action Type: ENFORCEMENT
Date: 11/30/2005
Action: Technical Correspondence / Assistance / Other

Global Id: T0600100054
Action Type: RESPONSE
Date: 01/26/2003
Action: Other Report / Document

Global Id: T0600100054
Action Type: RESPONSE
Date: 01/04/1999
Action: Soil and Water Investigation Report

Global Id: T0600100054
Action Type: RESPONSE
Date: 01/15/2007
Action: Other Report / Document

Global Id: T0600100054
Action Type: RESPONSE
Date: 02/17/2006
Action: Other Report / Document

Map ID
Direction
Distance
Elevation | Site | MAP FINDINGS | Database(s) | EDR ID Number
EPA ID Number

ASPHALT PRODUCT OIL CORP (Continued) **S101624596**

Global Id: T0600100054
Action Type: RESPONSE
Date: 03/01/2008
Action: Other Report / Document

Global Id: T0600100054
Action Type: RESPONSE
Date: 02/15/2002
Action: Other Report / Document

Global Id: T0600100054
Action Type: RESPONSE
Date: 02/20/1990
Action: Other Report / Document

Global Id: T0600100054
Action Type: RESPONSE
Date: 02/27/1990
Action: Other Report / Document

Global Id: T0600100054
Action Type: RESPONSE
Date: 05/23/1995
Action: Soil and Water Investigation Report

Global Id: T0600100054
Action Type: RESPONSE
Date: 06/08/2006
Action: Other Report / Document

Global Id: T0600100054
Action Type: RESPONSE
Date: 12/26/1991
Action: Other Report / Document

Global Id: T0600100054
Action Type: RESPONSE
Date: 08/02/2005
Action: Other Report / Document

Global Id: T0600100054
Action Type: RESPONSE
Date: 11/30/1999
Action: Monitoring Report - Quarterly

Global Id: T0600100054
Action Type: RESPONSE
Date: 07/01/1999
Action: Soil and Water Investigation Workplan

Global Id: T0600100054
Action Type: RESPONSE
Date: 05/03/1995
Action: Tank Removal Report / UST Sampling Report

Global Id: T0600100054
Action Type: RESPONSE

ASPHALT PRODUCT OIL CORP (Continued) **S101624596**

Date: 09/20/1993
Action: Other Report / Document

Global Id: T0600100054
Action Type: RESPONSE
Date: 01/06/1993
Action: Other Report / Document

Global Id: T0600100054
Action Type: RESPONSE
Date: 01/09/2008
Action: Other Report / Document

Global Id: T0600100054
Action Type: RESPONSE
Date: 01/13/1993
Action: Correspondence

Global Id: T0600100054
Action Type: RESPONSE
Date: 01/14/1993
Action: Other Report / Document

Global Id: T0600100054
Action Type: RESPONSE
Date: 09/22/1995
Action: Other Report / Document

Global Id: T0600100054
Action Type: RESPONSE
Date: 09/20/1993
Action: Other Workplan

Global Id: T0600100054
Action Type: RESPONSE
Date: 01/01/1990
Action: Other Report / Document

Global Id: T0600100054
Action Type: RESPONSE
Date: 01/20/2006
Action: Other Report / Document

Global Id: T0600100054
Action Type: RESPONSE
Date: 01/24/1995
Action: Other Report / Document

Global Id: T0600100054
Action Type: RESPONSE
Date: 08/08/2006
Action: Other Report / Document

Global Id: T0600100054
Action Type: RESPONSE
Date: 08/16/2005
Action: Other Report / Document

Map ID
Direction
Distance
Elevation | Site | MAP FINDINGS | Database(s) | EDR ID Number
EPA ID Number

ASPHALT PRODUCT OIL CORP (Continued) **S101624596**

Global Id: T0600100054
Action Type: RESPONSE
Date: 10/02/2001
Action: Other Report / Document

Global Id: T0600100054
Action Type: RESPONSE
Date: 04/24/1990
Action: Tank Removal Report / UST Sampling Report

Global Id: T0600100054
Action Type: RESPONSE
Date: 05/04/1995
Action: Other Report / Document

Global Id: T0600100054
Action Type: RESPONSE
Date: 01/04/1994
Action: Other Report / Document

Global Id: T0600100054
Action Type: RESPONSE
Date: 01/06/1993
Action: Other Report / Document

Global Id: T0600100054
Action Type: RESPONSE
Date: 10/02/1986
Action: Other Report / Document

Global Id: T0600100054
Action Type: RESPONSE
Date: 06/26/1992
Action: Other Report / Document

Global Id: T0600100054
Action Type: RESPONSE
Date: 11/23/1992
Action: Other Report / Document

Global Id: T0600100054
Action Type: RESPONSE
Date: 06/22/1986
Action: Other Report / Document

Global Id: T0600100054
Action Type: RESPONSE
Date: 09/01/1989
Action: Other Report / Document

Global Id: T0600100054
Action Type: RESPONSE
Date: 09/19/2001
Action: Other Report / Document

Global Id: T0600100054
Action Type: RESPONSE

ASPHALT PRODUCT OIL CORP (Continued) **S101624596**

Date: 06/10/1995
Action: Other Report / Document

Global Id: T0600100054
Action Type: RESPONSE
Date: 03/01/1995
Action: Other Report / Document

Global Id: T0600100054
Action Type: RESPONSE
Date: 03/02/1994
Action: Other Workplan

Global Id: T0600100054
Action Type: RESPONSE
Date: 03/03/1998
Action: Other Report / Document

Global Id: T0600100054
Action Type: RESPONSE
Date: 03/24/1995
Action: Other Report / Document

Global Id: T0600100054
Action Type: RESPONSE
Date: 04/03/1994
Action: Other Report / Document

Global Id: T0600100054
Action Type: RESPONSE
Date: 11/30/1992
Action: Other Report / Document

Global Id: T0600100054
Action Type: RESPONSE
Date: 07/06/1995
Action: Other Workplan

Global Id: T0600100054
Action Type: RESPONSE
Date: 12/12/2001
Action: Other Report / Document

Global Id: T0600100054
Action Type: RESPONSE
Date: 01/01/2000
Action: Correspondence

Global Id: T0600100054
Action Type: RESPONSE
Date: 01/01/2000
Action: Correspondence

Global Id: T0600100054
Action Type: RESPONSE
Date: 07/01/1993
Action: Other Report / Document

Map ID
Direction
Distance
Elevation | Site | MAP FINDINGS | Database(s) | EDR ID Number
EPA ID Number

ASPHALT PRODUCT OIL CORP (Continued) **S101624596**

Global Id: T0600100054
Action Type: RESPONSE
Date: 10/11/2007
Action: Tank Removal Report / UST Sampling Report

Global Id: T0600100054
Action Type: RESPONSE
Date: 10/24/2007
Action: Tank Removal Report / UST Sampling Report

Global Id: T0600100054
Action Type: RESPONSE
Date: 03/23/1989
Action: Other Report / Document

Global Id: T0600100054
Action Type: RESPONSE
Date: 02/05/1992
Action: Other Report / Document

Global Id: T0600100054
Action Type: RESPONSE
Date: 02/08/1996
Action: Other Workplan

Global Id: T0600100054
Action Type: RESPONSE
Date: 04/07/2005
Action: Other Report / Document

Global Id: T0600100054
Action Type: RESPONSE
Date: 04/15/1991
Action: Other Report / Document

Global Id: T0600100054
Action Type: RESPONSE
Date: 04/17/2000
Action: Monitoring Report - Quarterly

Global Id: T0600100054
Action Type: RESPONSE
Date: 04/23/2002
Action: Other Report / Document

Global Id: T0600100054
Action Type: RESPONSE
Date: 01/01/1990
Action: Correspondence

Global Id: T0600100054
Action Type: RESPONSE
Date: 03/15/1994
Action: Other Report / Document

Global Id: T0600100054
Action Type: RESPONSE

Map ID
Direction
Distance
Elevation

MAP FINDINGS

Site

Database(s)

EDR ID Number
EPA ID Number

ASPHALT PRODUCT OIL CORP (Continued) **S101624596**

Date: 08/11/1992
Action: Other Report / Document

Global Id: T0600100054
Action Type: RESPONSE
Date: 08/23/2005
Action: Other Report / Document

Global Id: T0600100054
Action Type: RESPONSE
Date: 09/01/2005
Action: Other Report / Document

Global Id: T0600100054
Action Type: RESPONSE
Date: 01/23/2008
Action: Other Report / Document

Global Id: T0600100054
Action Type: RESPONSE
Date: 09/10/1990
Action: Other Report / Document

Global Id: T0600100054
Action Type: RESPONSE
Date: 01/01/1980
Action: Other Report / Document

Global Id: T0600100054
Action Type: RESPONSE
Date: 03/31/1998
Action: Other Report / Document

Global Id: T0600100054
Action Type: RESPONSE
Date: 04/02/2002
Action: Other Report / Document

Global Id: T0600100054
Action Type: RESPONSE
Date: 01/04/1990
Action: Other Report / Document

Global Id: T0600100054
Action Type: ENFORCEMENT
Date: 02/26/1991
Action: Site Visit / Inspection / Sampling

Global Id: T0600100054
Action Type: ENFORCEMENT
Date: 10/31/2005
Action: Technical Correspondence / Assistance / Other

Global Id: T0600100054
Action Type: ENFORCEMENT
Date: 11/21/2005
Action: Site Visit / Inspection / Sampling

Map ID
Direction
Distance
Elevation Site

MAP FINDINGS

Database(s) EDR ID Number EPA ID Number

ASPHALT PRODUCT OIL CORP (Continued) **S101624596**

Global Id: T0600100054
Action Type: ENFORCEMENT
Date: 06/09/2001
Action: Technical Correspondence / Assistance / Other

Global Id: T0600100054
Action Type: Other
Date: 03/07/1990
Action: Leak Stopped

Global Id: T0600100054
Action Type: ENFORCEMENT
Date: 02/27/2006
Action: Notice of Violation

Global Id: T0600100054
Action Type: ENFORCEMENT
Date: 06/28/1999
Action: Clean Up Fund - Letter to RP

Global Id: T0600100054
Action Type: ENFORCEMENT
Date: 07/31/1995
Action: Letter - Notice

Global Id: T0600100054
Action Type: ENFORCEMENT
Date: 12/17/2001
Action: Letter - Notice

Global Id: T0600100054
Action Type: Other
Date: 03/07/1990
Action: Leak Discovery

LUST:
Global Id: T0600100054
Status: Open - Case Begin Date
Status Date: 03/07/1990

Global Id: T0600100054
Status: Open - Site Assessment
Status Date: 10/19/1990

Global Id: T0600100054
Status: Completed - Case Closed
Status Date: 12/17/2001

LUST REG 2:
Region: 2
Facility Id: 01-0060
Facility Status: Post remedial action monitoring
Case Number: 01-0060
How Discovered: Tank Closure
Leak Cause: Structure Failure

Map ID
Direction
Distance
Elevation | Site | MAP FINDINGS | Database(s) | EDR ID Number
EPA ID Number

ASPHALT PRODUCT OIL CORP (Continued) **S101624596**

Leak Source: Tank
Date Leak Confirmed: 10/19/1990
Oversight Program: LUST
Prelim. Site Assesment Wokplan Submitted: Not reported
Preliminary Site Assesment Began: Not reported
Pollution Characterization Began: Not reported
Pollution Remediation Plan Submitted: Not reported
Date Remediation Action Underway: Not reported
Date Post Remedial Action Monitoring Began: 1/2/1965

SWEEPS UST:
Name: ASPHALT PRODUCTS OIL CORPORATION
Address: 1001 ASHBY AVE
City: BERKELEY
Status: Not reported
Comp Number: 50157
Number: Not reported
Board Of Equalization: 44-001514
Referral Date: Not reported
Action Date: Not reported
Created Date: Not reported
Owner Tank Id: Not reported
SWRCB Tank Id: 01-020-050157-000001
Tank Status: Not reported
Capacity: 4000
Active Date: Not reported
Tank Use: UNKNOWN
STG: WASTE
Content: Not reported
Number Of Tanks: 1

Name: ASPHALT PRODUCTS OIL CORPORATI
Address: 1001 ASHBY AVE
City: BERKELEY
Status: Active
Comp Number: 50157
Number: 9
Board Of Equalization: 44-001514
Referral Date: 02-21-90
Action Date: 02-21-90
Created Date: 02-29-88
Owner Tank Id: W-13000
SWRCB Tank Id: 01-020-050157-000002
Tank Status: A
Capacity: 13000
Active Date: 08-20-93
Tank Use: UNKNOWN
STG: W
Content: Not reported
Number Of Tanks: 1

CA FID UST:
Facility ID: 01000179
Regulated By: UTNKA
Regulated ID: 00050157
Cortese Code: Not reported

Map ID
Direction
Distance
Elevation Site

MAP FINDINGS

Database(s) EDR ID Number EPA ID Number

ASPHALT PRODUCT OIL CORP (Continued) **S101624596**

SIC Code:	Not reported
Facility Phone:	4155484887
Mail To:	Not reported
Mailing Address:	1001 ASHBY AVE
Mailing Address 2:	Not reported
Mailing City,St,Zip:	BERKELEY 94710
Contact:	Not reported
Contact Phone:	Not reported
DUNs Number:	Not reported
NPDES Number:	Not reported
EPA ID:	Not reported
Comments:	Not reported
Status:	Active

CORTESE:

Name:	ASPHALT PRODUCT OIL CORP
Address:	1001 ASHBY AVE
City,State,Zip:	BERKELEY, CA 94710
Region:	CORTESE
Envirostor Id:	Not reported
Global ID:	T0600100054
Site/Facility Type:	LUST CLEANUP SITE
Cleanup Status:	COMPLETED - CASE CLOSED
Status Date:	Not reported
Site Code:	Not reported
Latitude:	Not reported
Longitude:	Not reported
Owner:	Not reported
Enf Type:	Not reported
Swat R:	Not reported
Flag:	active
Order No:	Not reported
Waste Discharge System No:	Not reported
Effective Date:	Not reported
Region 2:	Not reported
WID Id:	Not reported
Solid Waste Id No:	Not reported
Waste Management Uit Name:	Not reported
File Name:	Active Open

HIST CORTESE:

edr_fname:	ASPHALT PRODUCT OIL CORP
edr_fadd1:	1001 ASHBY
City,State,Zip:	BERKELEY, CA 94710
Region:	CORTESE
Facility County Code:	1
Reg By:	LTNKA
Reg Id:	01-0060

CERS:

Name:	ASPHALT PRODUCT OIL CORP
Address:	1001 ASHBY AVE
City,State,Zip:	BERKELEY, CA 94710
Site ID:	712092
CERS ID:	T0600100054
CERS Description:	Leaking Underground Storage Tank Cleanup Site

MAP FINDINGS

Map ID
Direction
Distance
Elevation | Site | Database(s) | EDR ID Number
EPA ID Number

ASPHALT PRODUCT OIL CORP (Continued) **S101624596**

Affiliation:

Affiliation Type Desc:	Local Agency Caseworker
Entity Name:	GEOFFERY FIEDLER - BERKELEY, CITY OF
Entity Title:	Not reported
Affiliation Address:	2118 MILVIA STREET 3RD FLOOR
Affiliation City:	BERKELEY
Affiliation State:	CA
Affiliation Country:	Not reported
Affiliation Zip:	Not reported
Affiliation Phone:	,

Affiliation Type Desc:	Regional Board Caseworker
Entity Name:	Regional Water Board - SAN FRANCISCO BAY RWQCB (REGION 2)
Entity Title:	Not reported
Affiliation Address:	1515 CLAY ST SUITE 1400
Affiliation City:	OAKLAND
Affiliation State:	CA
Affiliation Country:	Not reported
Affiliation Zip:	Not reported
Affiliation Phone:	,

AF242 **ASPHALT PRODUCTS OIL CORP HY** **CPS-SLIC** **S105035460**
SSE **1001 ASHBY AVENUE** **EMI** **N/A**
1/4-1/2 **BERKELEY, CA 94710** **WDS**
0.303 mi. **CIWQS**
1600 ft. **Site 2 of 3 in cluster AF** **CERS**

Relative:
Higher

Actual:
40 ft.

SLIC REG 2:

Region:	2
Facility ID:	01S0404
Facility Status:	Leak being confirmed
Date Closed:	Not reported
Local Case #:	Not reported
How Discovered:	Tank Closure
Leak Cause:	UNK
Leak Source:	UNK
Date Confirmed:	6/11/1995
Date Prelim Site Assmnt Workplan Submitted:	Not reported
Date Preliminary Site Assessment Began:	Not reported
Date Pollution Characterization Began:	Not reported
Date Remediation Plan Submitted:	Not reported
Date Remedial Action Underway:	Not reported
Date Post Remedial Action Monitoring Began:	Not reported

EMI:

Name:	ASPHALT PRODUCTS OIL CORP HY
Address:	1001 ASHBY AVENUE
City,State,Zip:	BERKELEY, CA 94710
Year:	1987
County Code:	1
Air Basin:	SF
Facility ID:	754
Air District Name:	BA
SIC Code:	2851
Air District Name:	BAY AREA AQMD
Community Health Air Pollution Info System:	Not reported

Map ID
Direction
Distance
Elevation | Site | MAP FINDINGS | Database(s) | EDR ID Number
EPA ID Number

ASPHALT PRODUCTS OIL CORP HY (Continued) **S105035460**

Consolidated Emission Reporting Rule:	Not reported
Total Organic Hydrocarbon Gases Tons/Yr:	0
Reactive Organic Gases Tons/Yr:	0
Carbon Monoxide Emissions Tons/Yr:	0
NOX - Oxides of Nitrogen Tons/Yr:	0
SOX - Oxides of Sulphur Tons/Yr:	0
Particulate Matter Tons/Yr:	2
Part. Matter 10 Micrometers and Smllr Tons/Yr:	1

Name:	ASPHALT PRODUCTS OIL CORP HY
Address:	1001 ASHBY AVENUE
City,State,Zip:	BERKELEY, CA 94710
Year:	1990
County Code:	1
Air Basin:	SF
Facility ID:	754
Air District Name:	BA
SIC Code:	2851
Air District Name:	BAY AREA AQMD
Community Health Air Pollution Info System:	Not reported
Consolidated Emission Reporting Rule:	Not reported
Total Organic Hydrocarbon Gases Tons/Yr:	1
Reactive Organic Gases Tons/Yr:	1
Carbon Monoxide Emissions Tons/Yr:	0
NOX - Oxides of Nitrogen Tons/Yr:	0
SOX - Oxides of Sulphur Tons/Yr:	0
Particulate Matter Tons/Yr:	4
Part. Matter 10 Micrometers and Smllr Tons/Yr:	2

Name:	ASPHALT PRODUCTS OIL CORP HY
Address:	1001 ASHBY AVENUE
City,State,Zip:	BERKELEY, CA 94710
Year:	1993
County Code:	1
Air Basin:	SF
Facility ID:	754
Air District Name:	BA
SIC Code:	2851
Air District Name:	BAY AREA AQMD
Community Health Air Pollution Info System:	Not reported
Consolidated Emission Reporting Rule:	Not reported
Total Organic Hydrocarbon Gases Tons/Yr:	1
Reactive Organic Gases Tons/Yr:	1
Carbon Monoxide Emissions Tons/Yr:	0
NOX - Oxides of Nitrogen Tons/Yr:	0
SOX - Oxides of Sulphur Tons/Yr:	0
Particulate Matter Tons/Yr:	3
Part. Matter 10 Micrometers and Smllr Tons/Yr:	2

Name:	ASPHALT PRODUCTS OIL CORP HY
Address:	1001 ASHBY AVENUE
City,State,Zip:	BERKELEY, CA 94710
Year:	1995
County Code:	1
Air Basin:	SF
Facility ID:	754
Air District Name:	BA

Map ID
Direction
Distance
Elevation | Site | MAP FINDINGS | Database(s) | EDR ID Number
EPA ID Number

ASPHALT PRODUCTS OIL CORP HY (Continued) **S105035460**

SIC Code:	2851
Air District Name:	BAY AREA AQMD
Community Health Air Pollution Info System:	Not reported
Consolidated Emission Reporting Rule:	Not reported
Total Organic Hydrocarbon Gases Tons/Yr:	1
Reactive Organic Gases Tons/Yr:	1
Carbon Monoxide Emissions Tons/Yr:	0
NOX - Oxides of Nitrogen Tons/Yr:	0
SOX - Oxides of Sulphur Tons/Yr:	0
Particulate Matter Tons/Yr:	2
Part. Matter 10 Micrometers and Smllr Tons/Yr:	1

Name:	ASPHALT PRODUCTS OIL CORP HY
Address:	1001 ASHBY AVENUE
City,State,Zip:	BERKELEY, CA 94710
Year:	1996
County Code:	1
Air Basin:	SF
Facility ID:	754
Air District Name:	BA
SIC Code:	2851
Air District Name:	BAY AREA AQMD
Community Health Air Pollution Info System:	Not reported
Consolidated Emission Reporting Rule:	Not reported
Total Organic Hydrocarbon Gases Tons/Yr:	1
Reactive Organic Gases Tons/Yr:	1
Carbon Monoxide Emissions Tons/Yr:	0
NOX - Oxides of Nitrogen Tons/Yr:	0
SOX - Oxides of Sulphur Tons/Yr:	0
Particulate Matter Tons/Yr:	2
Part. Matter 10 Micrometers and Smllr Tons/Yr:	1

Name:	ASPHALT PRODUCTS OIL CORP HY
Address:	1001 ASHBY AVENUE
City,State,Zip:	BERKELEY, CA 94710
Year:	1997
County Code:	1
Air Basin:	SF
Facility ID:	754
Air District Name:	BA
SIC Code:	2851
Air District Name:	BAY AREA AQMD
Community Health Air Pollution Info System:	Not reported
Consolidated Emission Reporting Rule:	Not reported
Total Organic Hydrocarbon Gases Tons/Yr:	1
Reactive Organic Gases Tons/Yr:	1
Carbon Monoxide Emissions Tons/Yr:	0
NOX - Oxides of Nitrogen Tons/Yr:	0
SOX - Oxides of Sulphur Tons/Yr:	0
Particulate Matter Tons/Yr:	2
Part. Matter 10 Micrometers and Smllr Tons/Yr:	1

Name:	ASPHALT PRODUCTS OIL CORP HY
Address:	1001 ASHBY AVENUE
City,State,Zip:	BERKELEY, CA 94710
Year:	1998
County Code:	1

Map ID
Direction
Distance
Elevation | Site | MAP FINDINGS | Database(s) | EDR ID Number
EPA ID Number

ASPHALT PRODUCTS OIL CORP HY (Continued) **S105035460**

Air Basin:	SF
Facility ID:	754
Air District Name:	BA
SIC Code:	2851
Air District Name:	BAY AREA AQMD
Community Health Air Pollution Info System:	Not reported
Consolidated Emission Reporting Rule:	Not reported
Total Organic Hydrocarbon Gases Tons/Yr:	7
Reactive Organic Gases Tons/Yr:	6
Carbon Monoxide Emissions Tons/Yr:	0
NOX - Oxides of Nitrogen Tons/Yr:	0
SOX - Oxides of Sulphur Tons/Yr:	0
Particulate Matter Tons/Yr:	0
Part. Matter 10 Micrometers and Smllr Tons/Yr:	0

Name:	ASPHALT PRODUCTS OIL CORP HY
Address:	1001 ASHBY AVENUE
City,State,Zip:	BERKELEY, CA 94710
Year:	1999
County Code:	1
Air Basin:	SF
Facility ID:	754
Air District Name:	BA
SIC Code:	2851
Air District Name:	BAY AREA AQMD
Community Health Air Pollution Info System:	Not reported
Consolidated Emission Reporting Rule:	Not reported
Total Organic Hydrocarbon Gases Tons/Yr:	7
Reactive Organic Gases Tons/Yr:	6
Carbon Monoxide Emissions Tons/Yr:	0
NOX - Oxides of Nitrogen Tons/Yr:	0
SOX - Oxides of Sulphur Tons/Yr:	0
Particulate Matter Tons/Yr:	0
Part. Matter 10 Micrometers and Smllr Tons/Yr:	0

Name:	ASPHALT PRODUCTS OIL CORP HY
Address:	1001 ASHBY AVENUE
City,State,Zip:	BERKELEY, CA 94710
Year:	2000
County Code:	1
Air Basin:	SF
Facility ID:	754
Air District Name:	BA
SIC Code:	2851
Air District Name:	BAY AREA AQMD
Community Health Air Pollution Info System:	Not reported
Consolidated Emission Reporting Rule:	Not reported
Total Organic Hydrocarbon Gases Tons/Yr:	7
Reactive Organic Gases Tons/Yr:	6
Carbon Monoxide Emissions Tons/Yr:	0
NOX - Oxides of Nitrogen Tons/Yr:	0
SOX - Oxides of Sulphur Tons/Yr:	0
Particulate Matter Tons/Yr:	0
Part. Matter 10 Micrometers and Smllr Tons/Yr:	0

Name:	ASPHALT PRODUCTS OIL CORP HY
Address:	1001 ASHBY AVENUE

Map ID
Direction
Distance
Elevation | Site | MAP FINDINGS | Database(s) | EDR ID Number
EPA ID Number

ASPHALT PRODUCTS OIL CORP HY (Continued) **S105035460**

City,State,Zip:	BERKELEY, CA 94710
Year:	2001
County Code:	1
Air Basin:	SF
Facility ID:	754
Air District Name:	BA
SIC Code:	2851
Air District Name:	BAY AREA AQMD
Community Health Air Pollution Info System:	Not reported
Consolidated Emission Reporting Rule:	Not reported
Total Organic Hydrocarbon Gases Tons/Yr:	7
Reactive Organic Gases Tons/Yr:	6
Carbon Monoxide Emissions Tons/Yr:	0
NOX - Oxides of Nitrogen Tons/Yr:	0
SOX - Oxides of Sulphur Tons/Yr:	0
Particulate Matter Tons/Yr:	0
Part. Matter 10 Micrometers and Smllr Tons/Yr:	0

Name:	ASPHALT PRODUCTS OIL CORP HY
Address:	1001 ASHBY AVENUE
City,State,Zip:	BERKELEY, CA 94710
Year:	2002
County Code:	1
Air Basin:	SF
Facility ID:	754
Air District Name:	BA
SIC Code:	2951
Air District Name:	BAY AREA AQMD
Community Health Air Pollution Info System:	Not reported
Consolidated Emission Reporting Rule:	Not reported
Total Organic Hydrocarbon Gases Tons/Yr:	7
Reactive Organic Gases Tons/Yr:	6
Carbon Monoxide Emissions Tons/Yr:	0
NOX - Oxides of Nitrogen Tons/Yr:	0
SOX - Oxides of Sulphur Tons/Yr:	0
Particulate Matter Tons/Yr:	0
Part. Matter 10 Micrometers and Smllr Tons/Yr:	0

Name:	ASPHALT PRODUCTS OIL CORP HY
Address:	1001 ASHBY AVENUE
City,State,Zip:	BERKELEY, CA 94710
Year:	2003
County Code:	1
Air Basin:	SF
Facility ID:	754
Air District Name:	BA
SIC Code:	2951
Air District Name:	BAY AREA AQMD
Community Health Air Pollution Info System:	Not reported
Consolidated Emission Reporting Rule:	Not reported
Total Organic Hydrocarbon Gases Tons/Yr:	6
Reactive Organic Gases Tons/Yr:	5
Carbon Monoxide Emissions Tons/Yr:	0
NOX - Oxides of Nitrogen Tons/Yr:	0
SOX - Oxides of Sulphur Tons/Yr:	0
Particulate Matter Tons/Yr:	0
Part. Matter 10 Micrometers and Smllr Tons/Yr:	0

Map ID
Direction
Distance
Elevation | Site | MAP FINDINGS | Database(s) | EDR ID Number
EPA ID Number

ASPHALT PRODUCTS OIL CORP HY (Continued) **S105035460**

Name:	ASPHALT PRODUCTS OIL CORP HY
Address:	1001 ASHBY AVENUE
City,State,Zip:	BERKELEY, CA 94710
Year:	2004
County Code:	1
Air Basin:	SF
Facility ID:	754
Air District Name:	BA
SIC Code:	2951
Air District Name:	BAY AREA AQMD
Community Health Air Pollution Info System:	Not reported
Consolidated Emission Reporting Rule:	Not reported
Total Organic Hydrocarbon Gases Tons/Yr:	6.312
Reactive Organic Gases Tons/Yr:	5.3512604
Carbon Monoxide Emissions Tons/Yr:	0.007
NOX - Oxides of Nitrogen Tons/Yr:	0.036
SOX - Oxides of Sulphur Tons/Yr:	0
Particulate Matter Tons/Yr:	0.413
Part. Matter 10 Micrometers and Smllr Tons/Yr:	0.36558

Name:	ASPHALT PRODUCTS OIL CORP HY
Address:	1001 ASHBY AVENUE
City,State,Zip:	BERKELEY, CA 94710
Year:	2005
County Code:	1
Air Basin:	SF
Facility ID:	754
Air District Name:	BA
SIC Code:	2951
Air District Name:	BAY AREA AQMD
Community Health Air Pollution Info System:	Not reported
Consolidated Emission Reporting Rule:	Not reported
Total Organic Hydrocarbon Gases Tons/Yr:	6.312
Reactive Organic Gases Tons/Yr:	5.3512604
Carbon Monoxide Emissions Tons/Yr:	.007
NOX - Oxides of Nitrogen Tons/Yr:	.036
SOX - Oxides of Sulphur Tons/Yr:	0
Particulate Matter Tons/Yr:	.413
Part. Matter 10 Micrometers and Smllr Tons/Yr:	.36558

WDS:

Name:	ASPHALT PROD OIL CO
Address:	1001 Ashby Ave
City:	BERKELEY
Facility ID:	San Francisco Bay 01I004583
Facility Type:	Industrial - Facility that treats and/or disposes of liquid or semisolid wastes from any servicing, producing, manufacturing or processing operation of whatever nature, including mining, gravel washing, geothermal operations, air conditioning, ship building and repairing, oil production, storage and disposal operations, water pumping.
Facility Status:	Active - Any facility with a continuous or seasonal discharge that is under Waste Discharge Requirements.
NPDES Number:	CAS000001 The 1st 2 characters designate the state. The remaining 7 are assigned by the Regional Board
Subregion:	2
Facility Telephone:	4155484887

Map ID
Direction
Distance
Elevation | Site | MAP FINDINGS | Database(s) | EDR ID Number
EPA ID Number

ASPHALT PRODUCTS OIL CORP HY (Continued) **S105035460**

Facility Contact:	BT TRAN
Agency Name:	ASPHALT PROD OIL CO
Agency Address:	1001 Ashby Ave
Agency City,St,Zip:	Berkeley 947102807
Agency Contact:	BT TRAN
Agency Telephone:	5105484887
Agency Type:	Private
SIC Code:	0
SIC Code 2:	Not reported
Primary Waste Type:	Not reported
Primary Waste:	Not reported
Waste Type2:	Not reported
Waste2:	Not reported
Primary Waste Type:	Not reported
Secondary Waste:	Not reported
Secondary Waste Type:	Not reported
Design Flow:	0
Baseline Flow:	0
Reclamation:	Not reported
POTW:	Not reported
Treat To Water:	Minor Threat to Water Quality. A violation of a regional board order should cause a relatively minor impairment of beneficial uses compared to a major or minor threat. Not: All nurds without a TTWQ will be considered a minor threat to water quality unless coded at a higher Level. A Zero (0) may be used to code those NURDS that are found to represent no threat to water quality.
Complexity:	Category C - Facilities having no waste treatment systems, such as cooling water dischargers or thosewho must comply through best management practices, facilities with passive waste treatment and disposal systems, such as septic systems with subsurface disposal, or dischargers having waste storage systems with land disposal such as dairy waste ponds.

CIWQS:

Name:	ASPHALT PROD OIL CO
Address:	1001 ASHBY AVE
City,State,Zip:	BERKELEY, CA 94710
Agency:	Asphalt Product Oil Co
Agency Address:	1001 Ashby Ave, Berkeley, CA 94710
Place/Project Type:	Industrial - Asphalt Felts and Coatings
SIC/NAICS:	2952
Region:	2
Program:	INDSTW
Regulatory Measure Status:	Terminated
Regulatory Measure Type:	Storm water industrial
Order Number:	2014-0057-DWQ
WDID:	2 01I004583
NPDES Number:	CAS000001
Adoption Date:	Not reported
Effective Date:	04/08/1992
Termination Date:	06/19/2006
Expiration/Review Date:	Not reported
Design Flow:	Not reported
Major/Minor:	Not reported
Complexity:	Not reported
TTWQ:	Not reported
Enforcement Actions within 5 years:	0

Map ID
Direction
Distance
Elevation | Site | MAP FINDINGS | Database(s) | EDR ID Number
EPA ID Number

ASPHALT PRODUCTS OIL CORP HY (Continued) **S105035460**

Violations within 5 years:	0
Latitude:	37.85162
Longitude:	-122.28931
Name:	ASPHALT PROD OIL CO
Address:	1001 ASHBY AVE
City,State,Zip:	BERKELEY, CA 94710
Agency:	Asphalt Product Oil Co
Agency Address:	1001 Ashby Ave, Berkeley, CA 94710
Place/Project Type:	Industrial - Asphalt Felts and Coatings
SIC/NAICS:	2952
Region:	2
Program:	INDSTW
Regulatory Measure Status:	Terminated
Regulatory Measure Type:	Storm water industrial
Order Number:	2014-0057-DWQ
WDID:	2 01I004583
NPDES Number:	CAS000001
Adoption Date:	Not reported
Effective Date:	04/08/1992
Termination Date:	06/19/2006
Expiration/Review Date:	Not reported
Design Flow:	Not reported
Major/Minor:	Not reported
Complexity:	Not reported
TTWQ:	Not reported
Enforcement Actions within 5 years:	0
Violations within 5 years:	0
Latitude:	37.85162
Longitude:	-122.28931

CERS:

Name:	ASPHALT PRODUCTS OIL CORP HY
Address:	1001 ASHBY AVENUE
City,State,Zip:	BERKELEY, CA 94710-2807
Site ID:	452503
CERS ID:	110001162553
CERS Description:	US EPA Air Emission Inventory System (EIS)

Affiliation:

Affiliation Type Desc:	Local Agency Caseworker
Entity Name:	GEOFFERY FIEDLER BERKELEYNA CITY OF
Entity Title:	Not reported
Affiliation Address:	2118 MILVIA STREET 3RD FLOOR
Affiliation City:	BERKELEY
Affiliation State:	Not reported
Affiliation Country:	Not reported
Affiliation Zip:	Not reported
Affiliation Phone:	,
Affiliation Type Desc:	Public Contact
Entity Name:	BART MALINA
Entity Title:	Not reported
Affiliation Address:	Not reported
Affiliation City:	Not reported
Affiliation State:	Not reported
Affiliation Country:	Not reported

Map ID
Direction
Distance
Elevation | Site | MAP FINDINGS | Database(s) | EDR ID Number / EPA ID Number

ASPHALT PRODUCTS OIL CORP HY (Continued) **S105035460**

Affiliation Zip:	Not reported
Affiliation Phone:	,
Affiliation Type Desc:	Regional Board Caseworker
Entity Name:	CHERIE MCCAULOU SAN FRANCISCO BAY RWQCB REGN
Entity Title:	Not reported
Affiliation Address:	1515 CLAY STREETNA SUITE 1400
Affiliation City:	OAKLAND
Affiliation State:	Not reported
Affiliation Country:	Not reported
Affiliation Zip:	Not reported
Affiliation Phone:	,

AF243 **ASPHALT PRODUCT OIL CORP** **UST FINDER RELEASE** **1028919861**
SSE **1001 ASHBY AVE** **N/A**
1/4-1/2 **BERKELEY, CA 94710**
0.303 mi.
1600 ft. **Site 3 of 3 in cluster AF**

Relative: **Higher**
Actual: **40 ft.**

UST FINDER RELEASE:

Object ID:	40636
Facility ID:	Not reported
Lust ID:	CAT0600100054
Name:	ASPHALT PRODUCT OIL CORP
Address:	1001 ASHBY AVE
City,State,Zip:	BERKELEY, CA 94710
Address Match Type:	PointAddress
Reported Date:	Not reported
Status:	No Further Action
Substance:	Not reported
Population within 1500ft:	1483
Domestic Wells within 1500ft:	0
Land Use:	Developed, High Intensity
Within SPA:	No
SPA PWS Facility ID:	Not reported
SPA Water Type:	Not reported
SPA Facility Type:	Not reported
SPA HUC12:	Not reported
Within WHPA:	No
WHPA PWS Facility ID:	Not reported
WHPA Water Type:	Not reported
WHPA Facility Type:	Not reported
WHPA HUC12:	Not reported
Within 100yr Floodplain:	No
Tribe:	Not reported
EPA Region:	9
NFA Letter 1:	Not reported
NFA Letter 2:	Not reported
NFA Letter 3:	Not reported
NFA Letter 4:	Not reported
Closed With Residual Contaminate:	Not reported
Coordinate Source:	Geocode
X Coord:	-122.28926
Y Coord:	37.85166
Latitude:	37.85166
Longitude:	-122.289259999999

MAP FINDINGS

Map ID / Direction / Distance / Elevation	Site	Database(s)	EDR ID Number / EPA ID Number
AG244	**DURKEE WAREHAM**	**UST FINDER RELEASE**	**1028950886**
SSW	**700 HEINZ ST**		**N/A**
1/4-1/2	**BERKELEY, CA 94704**		
0.314 mi.			
1659 ft.	**Site 1 of 3 in cluster AG**		
Relative:			
Lower			
Actual:			
26 ft.			

UST FINDER RELEASE:

Object ID:	40488
Facility ID:	Not reported
Lust ID:	CAT0600100476
Name:	DURKEE WAREHAM
Address:	700 HEINZ ST
City,State,Zip:	BERKELEY, CA 94704
Address Match Type:	PointAddress
Reported Date:	Not reported
Status:	No Further Action
Substance:	Not reported
Population within 1500ft:	174
Domestic Wells within 1500ft:	0
Land Use:	Developed, High Intensity
Within SPA:	No
SPA PWS Facility ID:	Not reported
SPA Water Type:	Not reported
SPA Facility Type:	Not reported
SPA HUC12:	Not reported
Within WHPA:	No
WHPA PWS Facility ID:	Not reported
WHPA Water Type:	Not reported
WHPA Facility Type:	Not reported
WHPA HUC12:	Not reported
Within 100yr Floodplain:	No
Tribe:	Not reported
EPA Region:	9
NFA Letter 1:	Not reported
NFA Letter 2:	Not reported
NFA Letter 3:	Not reported
NFA Letter 4:	Not reported
Closed With Residual Contaminate:	Not reported
Coordinate Source:	Geocode
X Coord:	-122.29456
Y Coord:	37.8528900000001
Latitude:	37.85289
Longitude:	-122.29456

AG245	**SEVENTH STREET PROPERTIES II**	**RESPONSE**	**S102008151**
SSW	**700 HEINZ AVENUE**	**ENVIROSTOR**	**N/A**
1/4-1/2	**BERKELEY, CA 94710**	**LUST**	
0.314 mi.		**HIST Cal-Sites**	
1659 ft.	**Site 2 of 3 in cluster AG**	**Cortese**	
Relative:		**EMI**	
Lower		**HIST CORTESE**	
Actual:		**CERS**	
26 ft.			

RESPONSE:

Name:	WAREHAM PROPERTIES
Address:	700 HEINZ AVENUE
City,State,Zip:	BERKELEY, CA 94710
Facility ID:	01200019
Site Type:	State Response
Site Type Detail:	State Response or NPL

Map ID
Direction
Distance
Elevation | Site | MAP FINDINGS | Database(s) | EDR ID Number
EPA ID Number

SEVENTH STREET PROPERTIES II (Continued) **S102008151**

Acres:	6
National Priorities List:	NO
Cleanup Oversight Agencies:	SMBRP
Lead Agency Description:	DTSC - Site Cleanup Program
Project Manager:	Not reported
Supervisor:	* Karen Toth
Division Branch:	Cleanup Berkeley
Site Code:	200001
Site Mgmt. Req.:	NONE SPECIFIED
Assembly:	14
Senate:	07
Special Program Status:	Not reported
Status:	Certified
Status Date:	11/19/2003
Restricted Use:	NO
Funding:	Responsible Party
Latitude:	37.85241
Longitude:	-122.2944
APN:	053-1644-014, 53-1644-14
Past Use:	MANUFACTURING - OTHER
Potential COC :	TPH-diesel TPH-MOTOR OIL
Confirmed COC:	TPH-diesel TPH-MOTOR OIL
Potential Description:	SOIL
Alias Name:	SEVENTH STREET PROPERTIES
Alias Type:	Alternate Name
Alias Name:	WAREHAM DEVELOPMENT
Alias Type:	Alternate Name
Alias Name:	WAREHAM PROPERTY
Alias Type:	Alternate Name
Alias Name:	053-1644-014
Alias Type:	APN
Alias Name:	53-1644-14
Alias Type:	APN
Alias Name:	110033614391
Alias Type:	EPA (FRS #)
Alias Name:	P22075
Alias Type:	PCode
Alias Name:	200001
Alias Type:	Project Code (Site Code)
Alias Name:	01200019
Alias Type:	Envirostor ID Number

Completed Info:

Completed Area Name:	PROJECT WIDE
Completed Sub Area Name:	Not reported
Completed Document Type:	Standard Voluntary Agreement
Completed Date:	12/28/2009
Comments:	This agreement applies to the property located at 740 Heinz Avenue, Berkeley, California. The purpose of this agreement is for the RP to investigate and remediated the release of any hazardous substances at the site.
Completed Area Name:	PROJECT WIDE
Completed Sub Area Name:	Not reported
Completed Document Type:	Remedial Action Completion Report
Completed Date:	11/19/2003
Comments:	Approval of the Abandonment of Monitoring Wells Report.

SEVENTH STREET PROPERTIES II (Continued) **S102008151**

Completed Area Name: PROJECT WIDE
Completed Sub Area Name: Not reported
Completed Document Type: 5 Year Review Reports
Completed Date: 12/24/1997
Comments: Recommends no further groundwater monitoring.

Completed Area Name: PROJECT WIDE
Completed Sub Area Name: Not reported
Completed Document Type: 5 Year Review Reports
Completed Date: 02/27/2003
Comments: No additional groundwater monitoring is required. DTSC will direct Wareham to close the monitoring wells.

Completed Area Name: PROJECT WIDE
Completed Sub Area Name: Not reported
Completed Document Type: Remedial Action Plan
Completed Date: 10/30/1987
Comments: A Remedial Action Plan was approved which required excavation and offsite disposal of contaminated soil and installation of an asphalt cap.

Completed Area Name: PROJECT WIDE
Completed Sub Area Name: Not reported
Completed Document Type: Remedial Action Completion Report
Completed Date: 10/30/1987
Comments: Not reported

Completed Area Name: PROJECT WIDE
Completed Sub Area Name: Not reported
Completed Document Type: Remedial Investigation / Feasibility Study
Completed Date: 08/30/1986
Comments: Reports noted caustic liquid in a drainage swale along railroad tracks and soil implacted by oils.

Completed Area Name: PROJECT WIDE
Completed Sub Area Name: Not reported
Completed Document Type: Certification
Completed Date: 02/11/1988
Comments: The site was certified with operation and maintenance activities which include inspection of the asphalt cap and groundwater monitoring.

Completed Area Name: PROJECT WIDE
Completed Sub Area Name: Not reported
Completed Document Type: Soils Management Plan
Completed Date: 04/23/2014
Comments: DTSC has approved, via e-mail, the drilling activities at the 700 Heinz Av., site.

Future Area Name: Not reported
Future Sub Area Name: Not reported
Future Document Type: Not reported
Future Due Date: Not reported
Schedule Area Name: Not reported
Schedule Sub Area Name: Not reported
Schedule Document Type: Not reported
Schedule Due Date: Not reported

Map ID
Direction
Distance
Elevation | Site | MAP FINDINGS | Database(s) | EDR ID Number
EPA ID Number

SEVENTH STREET PROPERTIES II (Continued) **S102008151**

Schedule Revised Date: Not reported

ENVIROSTOR:

Name:	WAREHAM PROPERTIES
Address:	700 HEINZ AVENUE
City,State,Zip:	BERKELEY, CA 94710
Facility ID:	01200019
Status:	Certified
Status Date:	11/19/2003
Site Code:	200001
Site Type:	State Response
Site Type Detailed:	State Response or NPL
Acres:	6
NPL:	NO
Regulatory Agencies:	SMBRP
Lead Agency:	SMBRP
Program Manager:	Not reported
Supervisor:	* Karen Toth
Division Branch:	Cleanup Berkeley
Assembly:	14
Senate:	07
Special Program:	Not reported
Restricted Use:	NO
Site Mgmt Req:	NONE SPECIFIED
Funding:	Responsible Party
Latitude:	37.85241
Longitude:	-122.2944
APN:	053-1644-014, 53-1644-14
Past Use:	MANUFACTURING - OTHER
Potential COC:	TPH-diesel TPH-MOTOR OIL
Confirmed COC:	TPH-diesel TPH-MOTOR OIL
Potential Description:	SOIL
Alias Name:	SEVENTH STREET PROPERTIES
Alias Type:	Alternate Name
Alias Name:	WAREHAM DEVELOPMENT
Alias Type:	Alternate Name
Alias Name:	WAREHAM PROPERTY
Alias Type:	Alternate Name
Alias Name:	053-1644-014
Alias Type:	APN
Alias Name:	53-1644-14
Alias Type:	APN
Alias Name:	110033614391
Alias Type:	EPA (FRS #)
Alias Name:	P22075
Alias Type:	PCode
Alias Name:	200001
Alias Type:	Project Code (Site Code)
Alias Name:	01200019
Alias Type:	Envirostor ID Number

Completed Info:

Completed Area Name:	PROJECT WIDE
Completed Sub Area Name:	Not reported
Completed Document Type:	Standard Voluntary Agreement
Completed Date:	12/28/2009
Comments:	This agreement applies to the property located at 740 Heinz Avenue,

SEVENTH STREET PROPERTIES II (Continued) **S102008151**

Berkeley, California. The purpose of this agreement is for the RP to investigate and remediated the release of any hazardous substances at the site.

Completed Area Name: PROJECT WIDE
Completed Sub Area Name: Not reported
Completed Document Type: Remedial Action Completion Report
Completed Date: 11/19/2003
Comments: Approval of the Abandonment of Monitoring Wells Report.

Completed Area Name: PROJECT WIDE
Completed Sub Area Name: Not reported
Completed Document Type: 5 Year Review Reports
Completed Date: 12/24/1997
Comments: Recommends no further groundwater monitoring.

Completed Area Name: PROJECT WIDE
Completed Sub Area Name: Not reported
Completed Document Type: 5 Year Review Reports
Completed Date: 02/27/2003
Comments: No additional groundwater monitoring is required. DTSC will direct Wareham to close the monitoring wells.

Completed Area Name: PROJECT WIDE
Completed Sub Area Name: Not reported
Completed Document Type: Remedial Action Plan
Completed Date: 10/30/1987
Comments: A Remedial Action Plan was approved which required excavation and offsite disposal of contaminated soil and installation of an asphalt cap.

Completed Area Name: PROJECT WIDE
Completed Sub Area Name: Not reported
Completed Document Type: Remedial Action Completion Report
Completed Date: 10/30/1987
Comments: Not reported

Completed Area Name: PROJECT WIDE
Completed Sub Area Name: Not reported
Completed Document Type: Remedial Investigation / Feasibility Study
Completed Date: 08/30/1986
Comments: Reports noted caustic liquid in a drainage swale along railroad tracks and soil implacted by oils.

Completed Area Name: PROJECT WIDE
Completed Sub Area Name: Not reported
Completed Document Type: Certification
Completed Date: 02/11/1988
Comments: The site was certified with operation and maintenance activities which include inspection of the asphalt cap and groundwater monitoring.

Completed Area Name: PROJECT WIDE
Completed Sub Area Name: Not reported
Completed Document Type: Soils Management Plan
Completed Date: 04/23/2014
Comments: DTSC has approved, via e-mail, the drilling activities at the 700

Map ID
Direction
Distance
Elevation | Site | MAP FINDINGS | Database(s) | EDR ID Number
EPA ID Number

SEVENTH STREET PROPERTIES II (Continued) **S102008151**

Heinz Av., site.

Future Area Name: Not reported
Future Sub Area Name: Not reported
Future Document Type: Not reported
Future Due Date: Not reported
Schedule Area Name: Not reported
Schedule Sub Area Name: Not reported
Schedule Document Type: Not reported
Schedule Due Date: Not reported
Schedule Revised Date: Not reported

LUST:
Name: DURKEE WAREHAM
Address: 700 HEINZ ST
City,State,Zip: BERKELEY, CA 94704
Lead Agency: BERKELEY, CITY OF
Case Type: LUST Cleanup Site
Geo Track: http://geotracker.waterboards.ca.gov/profile_report.asp?global_id=T0600100476
Global Id: T0600100476
Latitude: 37.8531
Longitude: -122.2932
Status: Completed - Case Closed
Status Date: 09/29/1994
Case Worker: GAF
RB Case Number: 01-0522
Local Agency: BERKELEY, CITY OF
File Location: Not reported
Local Case Number: 01-0522
Potential Media Affect: Other Groundwater (uses other than drinking water)
Potential Contaminants of Concern: Waste Oil / Motor / Hydraulic / Lubricating
EPA Region: 9
Coordinate Source: * Historical Geocode - Exact Address Match
Cuf Case: NO
Quantity Released Gallons: Not reported
Begin Date: 08/01/1985
Leak Reported Date: 08/01/1985
How Discovered: Tank Closure
How Discovered Description: Not reported
Discharge Source: Tank
Discharge Cause: Physc / Mech Damage
Stop Method: Not reported
Stop Description: Not reported
No Further Action Date: 09/29/1994
CA Water Watershed Name: Bay Bridges - Berkeley (203.30)
Dwr Groundwater Subbasin Name: Santa Clara Valley - East Bay Plain (2-009.04)
Disadvantaged Community: Not reported
CA Enviroscreen 3 Score: 61-65%
CA Enviroscreen 4 Score: 65-70%
Military DOD Site: No
Facility Project Subtype: Not reported
RWQCB Region: SAN FRANCISCO BAY RWQCB (REGION 2)
Site History: Not reported

LUST:
Global Id: T0600100476
Contact Type: Local Agency Caseworker - Primary Caseworker

Map ID
Direction
Distance
Elevation | Site | MAP FINDINGS | Database(s) | EDR ID Number
EPA ID Number

SEVENTH STREET PROPERTIES II (Continued) **S102008151**

Contact Name: GEOFFERY FIEDLER
Organization Name: BERKELEY, CITY OF
Address: 2118 MILVIA STREET 3RD FLOOR
City: BERKELEY
Email: gfiedler@ci.berkeley.ca.us
Phone Number: Not reported

Global Id: T0600100476
Contact Type: Regional Board Caseworker
Contact Name: Regional Water Board
Organization Name: SAN FRANCISCO BAY RWQCB (REGION 2)
Address: 1515 CLAY ST SUITE 1400
City: OAKLAND
Email: Not reported
Phone Number: Not reported

LUST:
Global Id: T0600100476
Action Type: Other
Date: 08/01/1985
Action: Leak Discovery

Global Id: T0600100476
Action Type: Other
Date: 08/01/1985
Action: Leak Reported

Global Id: T0600100476
Action Type: RESPONSE
Date: 10/14/1986
Action: CAP/RAP - Feasibility Study Report

Global Id: T0600100476
Action Type: RESPONSE
Date: 01/22/1986
Action: CAP/RAP - Feasibility Study Report

Global Id: T0600100476
Action Type: RESPONSE
Date: 12/19/1986
Action: CAP/RAP - Feasibility Study Report

Global Id: T0600100476
Action Type: Other
Date: 08/01/1985
Action: Leak Stopped

LUST:
Global Id: T0600100476
Status: Open - Case Begin Date
Status Date: 08/01/1985

Global Id: T0600100476
Status: Completed - Case Closed
Status Date: 09/29/1994

SEVENTH STREET PROPERTIES II (Continued) **S102008151**

LUST REG 2:

Region:	2
Facility Id:	01-0522
Facility Status:	Case Closed
Case Number:	01-0522
How Discovered:	Tank Closure
Leak Cause:	Structure Failure
Leak Source:	Tank
Date Leak Confirmed:	Not reported
Oversight Program:	LUST
Prelim. Site Assesment Wokplan Submitted:	Not reported
Preliminary Site Assesment Began:	Not reported
Pollution Characterization Began:	Not reported
Pollution Remediation Plan Submitted:	Not reported
Date Remediation Action Underway:	Not reported
Date Post Remedial Action Monitoring Began:	Not reported

Calsite:

Name:	WAREHAM PROPERTIES
Address:	700 HEINZ AVENUE
City:	BERKELEY
Region:	BERKELEY
Facility ID:	01200019
Facility Type:	RP
Type:	RESPONSIBLE PARTY
Branch:	NC
Branch Name:	NORTH COAST
File Name:	Not reported
State Senate District:	02281988
Status:	CERTIFIED OPERATION AND MAINTENANCE, ALL PLANNED ACTIVITIES IMPLEMENTED, REMEDIATION CONTINUES
Status Name:	CERTIFIED / OPERATION & MAINTENANCE
Lead Agency:	DEPT OF TOXIC SUBSTANCES CONTROL
NPL:	Not Listed
SIC Code:	20
SIC Name:	MANU - FOOD & KINDRED PRODUCTS
Access:	Controlled
Cortese:	Not reported
Hazardous Ranking Score:	Not reported
Date Site Hazard Ranked:	Not reported
Groundwater Contamination:	Not reported
Staff Member Responsible for Site:	JSOTO
Supervisor Responsible for Site:	Not reported
Region Water Control Board:	SF
Region Water Control Board Name:	SAN FRANCISCO BAY
Lat/Long Direction:	Not reported
Lat/Long (dms):	0 0 0 / 0 0 0
Lat/long Method:	Not reported
Lat/Long Description:	Not reported
State Assembly District Code:	14
State Senate District Code:	09
Facility ID:	01200019
Activity:	RIFS
Activity Name:	REMEDIAL INVESTIGATION / FEASIBILITY STUDY
AWP Code:	1
Proposed Budget:	0

Map ID
Direction
Distance
Elevation | Site | MAP FINDINGS | Database(s) | EDR ID Number
EPA ID Number

SEVENTH STREET PROPERTIES II (Continued) **S102008151**

AWP Completion Date:	Not reported
Revised Due Date:	Not reported
Comments Date:	08301986
Est Person-Yrs to complete:	0
Estimated Size:	Not reported
Request to Delete Activity:	Not reported
Activity Status:	COM
Definition of Status:	CERTIFIED / OPERATION & MAINTENANCE
Liquids Removed (Gals):	0
Liquids Treated (Gals):	0
Action Included Capping:	Not reported
Well Decommissioned:	Not reported
Action Included Fencing:	Not reported
Removal Action Certification:	Not reported
Activity Comments:	Not reported
For Commercial Reuse:	0
For Industrial Reuse:	0
For Residential Reuse:	0
Unknown Type:	0
Facility ID:	01200019
Activity:	DES
Activity Name:	DESIGN
AWP Code:	1
Proposed Budget:	0
AWP Completion Date:	Not reported
Revised Due Date:	Not reported
Comments Date:	10301987
Est Person-Yrs to complete:	0
Estimated Size:	Not reported
Request to Delete Activity:	Not reported
Activity Status:	COM
Definition of Status:	CERTIFIED / OPERATION & MAINTENANCE
Liquids Removed (Gals):	0
Liquids Treated (Gals):	0
Action Included Capping:	Not reported
Well Decommissioned:	Not reported
Action Included Fencing:	Not reported
Removal Action Certification:	Not reported
Activity Comments:	Not reported
For Commercial Reuse:	0
For Industrial Reuse:	0
For Residential Reuse:	0
Unknown Type:	0
Facility ID:	01200019
Activity:	FRA
Activity Name:	FINAL REMEDIAL ACTION
AWP Code:	1
Proposed Budget:	0
AWP Completion Date:	Not reported
Revised Due Date:	Not reported
Comments Date:	10301987
Est Person-Yrs to complete:	0
Estimated Size:	Not reported
Request to Delete Activity:	Not reported
Activity Status:	COM
Definition of Status:	CERTIFIED / OPERATION & MAINTENANCE
Liquids Removed (Gals):	0

Map ID
Direction
Distance
Elevation | Site | MAP FINDINGS | Database(s) | EDR ID Number
EPA ID Number

SEVENTH STREET PROPERTIES II (Continued) **S102008151**

Liquids Treated (Gals):	0
Action Included Capping:	Not reported
Well Decommissioned:	Not reported
Action Included Fencing:	Not reported
Removal Action Certification:	Not reported
Activity Comments:	Not reported
For Commercial Reuse:	0
For Industrial Reuse:	0
For Residential Reuse:	0
Unknown Type:	0
Facility ID:	01200019
Activity:	RAP
Activity Name:	REMEDIAL ACTION PLAN / RECORD OF DECISION
AWP Code:	1
Proposed Budget:	0
AWP Completion Date:	Not reported
Revised Due Date:	Not reported
Comments Date:	10301987
Est Person-Yrs to complete:	0
Estimated Size:	Not reported
Request to Delete Activity:	Not reported
Activity Status:	COM
Definition of Status:	CERTIFIED / OPERATION & MAINTENANCE
Liquids Removed (Gals):	0
Liquids Treated (Gals):	0
Action Included Capping:	Not reported
Well Decommissioned:	Not reported
Action Included Fencing:	Not reported
Removal Action Certification:	Not reported
Activity Comments:	Not reported
For Commercial Reuse:	0
For Industrial Reuse:	0
For Residential Reuse:	0
Unknown Type:	0
Facility ID:	01200019
Activity:	CERT
Activity Name:	CERTIFICATION
AWP Code:	Not reported
Proposed Budget:	0
AWP Completion Date:	Not reported
Revised Due Date:	Not reported
Comments Date:	02281988
Est Person-Yrs to complete:	0
Estimated Size:	Not reported
Request to Delete Activity:	Not reported
Activity Status:	COM
Definition of Status:	CERTIFIED / OPERATION & MAINTENANCE
Liquids Removed (Gals):	0
Liquids Treated (Gals):	0
Action Included Capping:	Not reported
Well Decommissioned:	Not reported
Action Included Fencing:	Not reported
Removal Action Certification:	Not reported
Activity Comments:	Not reported
For Commercial Reuse:	6
For Industrial Reuse:	0
For Residential Reuse:	0

Map ID
Direction
Distance
Elevation | Site | MAP FINDINGS | Database(s) | EDR ID Number
EPA ID Number

SEVENTH STREET PROPERTIES II (Continued) **S102008151**

Unknown Type:	0
Facility ID:	01200019
Activity:	5YEAR
Activity Name:	FIVE-YEAR REVIEW REQUIRED BY CERCLA
AWP Code:	Not reported
Proposed Budget:	0
AWP Completion Date:	Not reported
Revised Due Date:	Not reported
Comments Date:	12161997
Est Person-Yrs to complete:	0
Estimated Size:	Not reported
Request to Delete Activity:	Not reported
Activity Status:	COM
Definition of Status:	CERTIFIED / OPERATION & MAINTENANCE
Liquids Removed (Gals):	0
Liquids Treated (Gals):	0
Action Included Capping:	Not reported
Well Decommissioned:	Not reported
Action Included Fencing:	Not reported
Removal Action Certification:	Not reported
Activity Comments:	Not reported
For Commercial Reuse:	0
For Industrial Reuse:	0
For Residential Reuse:	0
Unknown Type:	0
Facility ID:	01200019
Activity:	5YEAR
Activity Name:	FIVE-YEAR REVIEW REQUIRED BY CERCLA
AWP Code:	Not reported
Proposed Budget:	0
AWP Completion Date:	Not reported
Revised Due Date:	Not reported
Comments Date:	02272003
Est Person-Yrs to complete:	0
Estimated Size:	Not reported
Request to Delete Activity:	Not reported
Activity Status:	COM
Definition of Status:	CERTIFIED / OPERATION & MAINTENANCE
Liquids Removed (Gals):	0
Liquids Treated (Gals):	0
Action Included Capping:	Not reported
Well Decommissioned:	Not reported
Action Included Fencing:	Not reported
Removal Action Certification:	Not reported
Activity Comments:	Not reported
For Commercial Reuse:	0
For Industrial Reuse:	0
For Residential Reuse:	0
Unknown Type:	0
Facility ID:	01200019
Activity:	5YEAR
Activity Name:	FIVE-YEAR REVIEW REQUIRED BY CERCLA
AWP Code:	Not reported
Proposed Budget:	0
AWP Completion Date:	12312006
Revised Due Date:	02272008
Comments Date:	Not reported

MAP FINDINGS

Map ID
Direction
Distance
Elevation | Site | Database(s) | EDR ID Number
EPA ID Number

SEVENTH STREET PROPERTIES II (Continued) **S102008151**

Est Person-Yrs to complete:	0
Estimated Size:	Not reported
Request to Delete Activity:	Not reported
Activity Status:	COM
Definition of Status:	CERTIFIED / OPERATION & MAINTENANCE
Liquids Removed (Gals):	0
Liquids Treated (Gals):	0
Action Included Capping:	Not reported
Well Decommissioned:	Not reported
Action Included Fencing:	Not reported
Removal Action Certification:	Not reported
Activity Comments:	Not reported
For Commercial Reuse:	0
For Industrial Reuse:	0
For Residential Reuse:	0
Unknown Type:	0
Alternate Address:	2900 5TH ST.
Alternate City,St,Zip:	BERKELEY, CA 94710
Alternate Address:	700 HEINZ AVENUE
Alternate City,St,Zip:	BERKELEY, CA 94710
Background Info:	The property was occupied by a vegetable oil company from 1916 to 1984. In 1985, Wareham Development purchased the site and found tanks and sumps containing nickel, acids, oil and grease, and retrograde lab chemicals.
Comments Date:	02272003
Comments:	5YEAR - In February 2003, a Five Year Review Report was approved
Comments Date:	02272003
Comments:	which recommends no additional groundwater monitoring and to
Comments Date:	02272003
Comments:	close the monitoring wells. Monitoring wells were closed in July
Comments Date:	02272003
Comments:	2003.
Comments Date:	02281988
Comments:	CERT - The site was certified with operation and maintenance
Comments Date:	02281988
Comments:	activities which include inspection of the asphalt cap and
Comments Date:	02281988
Comments:	groundwater monitoring.
Comments Date:	10301987
Comments:	RAP - A Remedial Action Plan was approved which required
Comments Date:	10301987
Comments:	excavation and offsite disposal of contaminated soil and
Comments Date:	10301987
Comments:	installation of an asphalt cap.
Comments Date:	12161997
Comments:	5YEAR - Five year review conducted. Recommends no further
Comments Date:	12161997
Comments:	groundwater monitoring.
ID Name:	CALSTARS CODE
ID Value:	200001
ID Name:	BEP DATABASE PCODE
ID Value:	P22075
Alternate Name:	WAREHAM DEVELOPMENT
Alternate Name:	WAREHAM PROPERTY
Alternate Name:	WAREHAM PROPERTIES
Alternate Name:	SEVENTH STREET PROPERTIES
Alternate Name:	Not reported

SEVENTH STREET PROPERTIES II (Continued) **S102008151**

Special Programs Code: Not reported
Special Programs Name: Not reported

CORTESE:

Name:	DURKEE WAREHAM
Address:	700 HEINZ ST
City,State,Zip:	BERKELEY, CA 94704
Region:	CORTESE
Envirostor Id:	Not reported
Global ID:	T0600100476
Site/Facility Type:	LUST CLEANUP SITE
Cleanup Status:	COMPLETED - CASE CLOSED
Status Date:	Not reported
Site Code:	Not reported
Latitude:	Not reported
Longitude:	Not reported
Owner:	Not reported
Enf Type:	Not reported
Swat R:	Not reported
Flag:	active
Order No:	Not reported
Waste Discharge System No:	Not reported
Effective Date:	Not reported
Region 2:	Not reported
WID Id:	Not reported
Solid Waste Id No:	Not reported
Waste Management Uit Name:	Not reported
File Name:	Active Open

EMI:

Name:	SEVENTH STREET PROPERTIES II
Address:	700 HEINZ AVENUE
City,State,Zip:	BERKELEY, CA 94704
Year:	2003
County Code:	1
Air Basin:	SF
Facility ID:	15697
Air District Name:	BA
SIC Code:	6513
Air District Name:	BAY AREA AQMD
Community Health Air Pollution Info System:	Not reported
Consolidated Emission Reporting Rule:	Not reported
Total Organic Hydrocarbon Gases Tons/Yr:	0
Reactive Organic Gases Tons/Yr:	0
Carbon Monoxide Emissions Tons/Yr:	0
NOX - Oxides of Nitrogen Tons/Yr:	0
SOX - Oxides of Sulphur Tons/Yr:	0
Particulate Matter Tons/Yr:	0
Part. Matter 10 Micrometers and Smllr Tons/Yr:	0

Name:	SEVENTH STREET PROPERTIES II
Address:	700 HEINZ AVENUE
City,State,Zip:	BERKELEY, CA 94704
Year:	2004
County Code:	1
Air Basin:	SF

Map ID
Direction
Distance
Elevation | Site | MAP FINDINGS | Database(s) | EDR ID Number
EPA ID Number

SEVENTH STREET PROPERTIES II (Continued) **S102008151**

Facility ID:	15697
Air District Name:	BA
SIC Code:	6513
Air District Name:	BAY AREA AQMD
Community Health Air Pollution Info System:	Not reported
Consolidated Emission Reporting Rule:	Not reported
Total Organic Hydrocarbon Gases Tons/Yr:	0
Reactive Organic Gases Tons/Yr:	0
Carbon Monoxide Emissions Tons/Yr:	0
NOX - Oxides of Nitrogen Tons/Yr:	0
SOX - Oxides of Sulphur Tons/Yr:	0
Particulate Matter Tons/Yr:	0
Part. Matter 10 Micrometers and Smllr Tons/Yr:	0

Name:	SEVENTH STREET PROPERTIES II
Address:	700 HEINZ AVENUE
City,State,Zip:	BERKELEY, CA 94704
Year:	2005
County Code:	1
Air Basin:	SF
Facility ID:	15697
Air District Name:	BA
SIC Code:	6513
Air District Name:	BAY AREA AQMD
Community Health Air Pollution Info System:	Not reported
Consolidated Emission Reporting Rule:	Not reported
Total Organic Hydrocarbon Gases Tons/Yr:	0
Reactive Organic Gases Tons/Yr:	0
Carbon Monoxide Emissions Tons/Yr:	0
NOX - Oxides of Nitrogen Tons/Yr:	0
SOX - Oxides of Sulphur Tons/Yr:	0
Particulate Matter Tons/Yr:	0
Part. Matter 10 Micrometers and Smllr Tons/Yr:	0

Name:	SEVENTH STREET PROPERTIES II
Address:	700 HEINZ AVENUE
City,State,Zip:	BERKELEY, CA 94704
Year:	2006
County Code:	1
Air Basin:	SF
Facility ID:	15697
Air District Name:	BA
SIC Code:	6513
Air District Name:	BAY AREA AQMD
Community Health Air Pollution Info System:	Not reported
Consolidated Emission Reporting Rule:	Not reported
Total Organic Hydrocarbon Gases Tons/Yr:	0
Reactive Organic Gases Tons/Yr:	0
Carbon Monoxide Emissions Tons/Yr:	0
NOX - Oxides of Nitrogen Tons/Yr:	0
SOX - Oxides of Sulphur Tons/Yr:	0
Particulate Matter Tons/Yr:	0
Part. Matter 10 Micrometers and Smllr Tons/Yr:	0

Name:	SEVENTH STREET PROPERTIES II
Address:	700 HEINZ AVENUE
City,State,Zip:	BERKELEY, CA 94710

Map ID
Direction
Distance
Elevation | Site | MAP FINDINGS | Database(s) | EDR ID Number
EPA ID Number

SEVENTH STREET PROPERTIES II (Continued) **S102008151**

Year:	2008
County Code:	1
Air Basin:	SF
Facility ID:	15697
Air District Name:	BA
SIC Code:	6513
Air District Name:	BAY AREA AQMD
Community Health Air Pollution Info System:	Not reported
Consolidated Emission Reporting Rule:	Not reported
Total Organic Hydrocarbon Gases Tons/Yr:	0
Reactive Organic Gases Tons/Yr:	0
Carbon Monoxide Emissions Tons/Yr:	0
NOX - Oxides of Nitrogen Tons/Yr:	.001
SOX - Oxides of Sulphur Tons/Yr:	0
Particulate Matter Tons/Yr:	0
Part. Matter 10 Micrometers and Smllr Tons/Yr:	0

Name:	SEVENTH STREET PROPERTIES II
Address:	700 HEINZ AVENUE
City,State,Zip:	BERKELEY, CA 94710
Year:	2009
County Code:	1
Air Basin:	SF
Facility ID:	15697
Air District Name:	BA
SIC Code:	6513
Air District Name:	BAY AREA AQMD
Community Health Air Pollution Info System:	Not reported
Consolidated Emission Reporting Rule:	Not reported
Total Organic Hydrocarbon Gases Tons/Yr:	0
Reactive Organic Gases Tons/Yr:	0
Carbon Monoxide Emissions Tons/Yr:	0
NOX - Oxides of Nitrogen Tons/Yr:	0.001
SOX - Oxides of Sulphur Tons/Yr:	0
Particulate Matter Tons/Yr:	0
Part. Matter 10 Micrometers and Smllr Tons/Yr:	0

Name:	SEVENTH STREET PROPERTIES II
Address:	700 HEINZ AVENUE
City,State,Zip:	BERKELEY, CA 94710
Year:	2010
County Code:	1
Air Basin:	SF
Facility ID:	15697
Air District Name:	BA
SIC Code:	6513
Air District Name:	BAY AREA AQMD
Community Health Air Pollution Info System:	Not reported
Consolidated Emission Reporting Rule:	Not reported
Total Organic Hydrocarbon Gases Tons/Yr:	0.001
Reactive Organic Gases Tons/Yr:	8.3670000000000001E-4
Carbon Monoxide Emissions Tons/Yr:	0.001
NOX - Oxides of Nitrogen Tons/Yr:	5.0000000000000001E-3
SOX - Oxides of Sulphur Tons/Yr:	0
Particulate Matter Tons/Yr:	0
Part. Matter 10 Micrometers and Smllr Tons/Yr:	0

Map ID
Direction
Distance
Elevation | Site | MAP FINDINGS | Database(s) | EDR ID Number
EPA ID Number

SEVENTH STREET PROPERTIES II (Continued) **S102008151**

Name:	SEVENTH STREET PROPERTIES II
Address:	700 HEINZ AVENUE
City,State,Zip:	BERKELEY, CA 94710
Year:	2011
County Code:	1
Air Basin:	SF
Facility ID:	15697
Air District Name:	BA
SIC Code:	6513
Air District Name:	BAY AREA AQMD
Community Health Air Pollution Info System:	Not reported
Consolidated Emission Reporting Rule:	Not reported
Total Organic Hydrocarbon Gases Tons/Yr:	0.001
Reactive Organic Gases Tons/Yr:	0.0008367
Carbon Monoxide Emissions Tons/Yr:	0.001
NOX - Oxides of Nitrogen Tons/Yr:	0.005
SOX - Oxides of Sulphur Tons/Yr:	0
Particulate Matter Tons/Yr:	0
Part. Matter 10 Micrometers and Smllr Tons/Yr:	0

Name:	SEVENTH STREET PROPERTIES II
Address:	700 HEINZ AVENUE
City,State,Zip:	BERKELEY, CA 94710
Year:	2012
County Code:	1
Air Basin:	SF
Facility ID:	15697
Air District Name:	BA
SIC Code:	6513
Air District Name:	BAY AREA AQMD
Community Health Air Pollution Info System:	Not reported
Consolidated Emission Reporting Rule:	Not reported
Total Organic Hydrocarbon Gases Tons/Yr:	0.001
Reactive Organic Gases Tons/Yr:	0.0008367
Carbon Monoxide Emissions Tons/Yr:	0.001
NOX - Oxides of Nitrogen Tons/Yr:	0.007
SOX - Oxides of Sulphur Tons/Yr:	0
Particulate Matter Tons/Yr:	0
Part. Matter 10 Micrometers and Smllr Tons/Yr:	0

Name:	SEVENTH STREET PROPERTIES II
Address:	700 HEINZ AVENUE
City,State,Zip:	BERKELEY, CA 94710
Year:	2013
County Code:	1
Air Basin:	SF
Facility ID:	15697
Air District Name:	BA
SIC Code:	6513
Air District Name:	BAY AREA AQMD
Community Health Air Pollution Info System:	Not reported
Consolidated Emission Reporting Rule:	Not reported
Total Organic Hydrocarbon Gases Tons/Yr:	0.001
Reactive Organic Gases Tons/Yr:	0.0008367
Carbon Monoxide Emissions Tons/Yr:	0.001
NOX - Oxides of Nitrogen Tons/Yr:	0.007
SOX - Oxides of Sulphur Tons/Yr:	0

Map ID
Direction
Distance
Elevation | Site | MAP FINDINGS | Database(s) | EDR ID Number
EPA ID Number

SEVENTH STREET PROPERTIES II (Continued) **S102008151**

Particulate Matter Tons/Yr: 0
Part. Matter 10 Micrometers and Smllr Tons/Yr: 0

Name: SEVENTH STREET PROPERTIES II
Address: 700 HEINZ AVENUE
City,State,Zip: BERKELEY, CA 94710
Year: 2014
County Code: 1
Air Basin: SF
Facility ID: 15697
Air District Name: BA
SIC Code: 6513
Air District Name: BAY AREA AQMD
Community Health Air Pollution Info System: Not reported
Consolidated Emission Reporting Rule: Not reported
Total Organic Hydrocarbon Gases Tons/Yr: 0.000967716
Reactive Organic Gases Tons/Yr: 0
Carbon Monoxide Emissions Tons/Yr: 0.00101908
NOX - Oxides of Nitrogen Tons/Yr: 0.005700731
SOX - Oxides of Sulphur Tons/Yr: 6.231e-006
Particulate Matter Tons/Yr: 0.000156157
Part. Matter 10 Micrometers and Smllr Tons/Yr: 0.000149911

Name: SEVENTH STREET PROPERTIES II
Address: 700 HEINZ AVENUE
City,State,Zip: BERKELEY, CA 94710
Year: 2015
County Code: 1
Air Basin: SF
Facility ID: 15697
Air District Name: BA
SIC Code: 6513
Air District Name: BAY AREA AQMD
Community Health Air Pollution Info System: Not reported
Consolidated Emission Reporting Rule: Not reported
Total Organic Hydrocarbon Gases Tons/Yr: 0.000967716
Reactive Organic Gases Tons/Yr: 0.000942158
Carbon Monoxide Emissions Tons/Yr: 0.00101908
NOX - Oxides of Nitrogen Tons/Yr: 0.005700731
SOX - Oxides of Sulphur Tons/Yr: 6.231e-006
Particulate Matter Tons/Yr: 0.000156157
Part. Matter 10 Micrometers and Smllr Tons/Yr: 0.000149911

Name: SEVENTH STREET PROPERTIES II
Address: 700 HEINZ AVENUE
City,State,Zip: BERKELEY, CA 94710
Year: 2016
County Code: 1
Air Basin: SF
Facility ID: 15697
Air District Name: BA
SIC Code: 6513
Air District Name: BAY AREA AQMD
Community Health Air Pollution Info System: Not reported
Consolidated Emission Reporting Rule: Not reported
Total Organic Hydrocarbon Gases Tons/Yr: 0.001533483
Reactive Organic Gases Tons/Yr: 0.0013471648155

Map ID
Direction
Distance
Elevation | Site | MAP FINDINGS | Database(s) | EDR ID Number
EPA ID Number

SEVENTH STREET PROPERTIES II (Continued) **S102008151**

Carbon Monoxide Emissions Tons/Yr:	0.001614878
NOX - Oxides of Nitrogen Tons/Yr:	0.00903362
SOX - Oxides of Sulphur Tons/Yr:	9.875e-006
Particulate Matter Tons/Yr:	0.000247453
Part. Matter 10 Micrometers and Smllr Tons/Yr:	0.000237555

Name:	SEVENTH STREET PROPERTIES II
Address:	700 HEINZ AVENUE
City,State,Zip:	BERKELEY, CA 94710
Year:	2017
County Code:	1
Air Basin:	SF
Facility ID:	15697
Air District Name:	BA
SIC Code:	6513
Air District Name:	BAY AREA AQMD
Community Health Air Pollution Info System:	Not reported
Consolidated Emission Reporting Rule:	Not reported
Total Organic Hydrocarbon Gases Tons/Yr:	0.001533483
Reactive Organic Gases Tons/Yr:	0.0013471648155
Carbon Monoxide Emissions Tons/Yr:	0.001614878
NOX - Oxides of Nitrogen Tons/Yr:	0.00903362
SOX - Oxides of Sulphur Tons/Yr:	9.875e-006
Particulate Matter Tons/Yr:	0.000247453
Part. Matter 10 Micrometers and Smllr Tons/Yr:	0.000237555

Name:	SEVENTH STREET PROPERTIES II
Address:	700 HEINZ AVENUE
City,State,Zip:	BERKELEY, CA 94710
Year:	2018
County Code:	1
Air Basin:	SF
Facility ID:	15697
Air District Name:	BA
SIC Code:	6513
Air District Name:	BAY AREA AQMD
Community Health Air Pollution Info System:	Not reported
Consolidated Emission Reporting Rule:	Not reported
Total Organic Hydrocarbon Gases Tons/Yr:	0.002448779
Reactive Organic Gases Tons/Yr:	0.0021512523515
Carbon Monoxide Emissions Tons/Yr:	0.002578756
NOX - Oxides of Nitrogen Tons/Yr:	0.014425552
SOX - Oxides of Sulphur Tons/Yr:	1.5768e-005
Particulate Matter Tons/Yr:	0.000395152
Part. Matter 10 Micrometers and Smllr Tons/Yr:	0.000379345

Name:	SEVENTH STREET PROPERTIES II
Address:	700 HEINZ AVENUE
City,State,Zip:	BERKELEY, CA 94710
Year:	2019
County Code:	1
Air Basin:	SF
Facility ID:	15697
Air District Name:	BA
SIC Code:	6513
Air District Name:	BAY AREA AQMD
Community Health Air Pollution Info System:	Not reported

Map ID
Direction
Distance
Elevation | Site | MAP FINDINGS | Database(s) | EDR ID Number
EPA ID Number

SEVENTH STREET PROPERTIES II (Continued) **S102008151**

Consolidated Emission Reporting Rule:	Not reported
Total Organic Hydrocarbon Gases Tons/Yr:	0.002448779
Reactive Organic Gases Tons/Yr:	0.0021512523515
Carbon Monoxide Emissions Tons/Yr:	0.002578756
NOX - Oxides of Nitrogen Tons/Yr:	0.014425552
SOX - Oxides of Sulphur Tons/Yr:	1.5768e-005
Particulate Matter Tons/Yr:	0.000395152
Part. Matter 10 Micrometers and Smllr Tons/Yr:	0.000379345

Name:	SEVENTH STREET PROPERTIES II
Address:	700 HEINZ AVENUE
City,State,Zip:	BERKELEY, CA 94710
Year:	2020
County Code:	1
Air Basin:	SF
Facility ID:	15697
Air District Name:	BA
SIC Code:	6513
Air District Name:	BAY AREA AQMD
Community Health Air Pollution Info System:	Not reported
Consolidated Emission Reporting Rule:	Not reported
Total Organic Hydrocarbon Gases Tons/Yr:	0.001233685
Reactive Organic Gases Tons/Yr:	0.0010837922725
Carbon Monoxide Emissions Tons/Yr:	0.001299167
NOX - Oxides of Nitrogen Tons/Yr:	0.007267531
SOX - Oxides of Sulphur Tons/Yr:	7.944e-006
Particulate Matter Tons/Yr:	0.000199076
Part. Matter 10 Micrometers and Smllr Tons/Yr:	0.000191113

Name:	SEVENTH STREET PROPERTIES II
Address:	700 HEINZ AVENUE
City,State,Zip:	BERKELEY, CA 94710
Year:	2021
County Code:	1
Air Basin:	SF
Facility ID:	15697
Air District Name:	BA
SIC Code:	6513
Air District Name:	BAY AREA AQMD
Community Health Air Pollution Info System:	Not reported
Consolidated Emission Reporting Rule:	Not reported
Total Organic Hydrocarbon Gases Tons/Yr:	0.000246638
Reactive Organic Gases Tons/Yr:	0.000216671483
Carbon Monoxide Emissions Tons/Yr:	0.000266775
NOX - Oxides of Nitrogen Tons/Yr:	0.001492338
SOX - Oxides of Sulphur Tons/Yr:	1.63e-006
Particulate Matter Tons/Yr:	3.92e-005
Part. Matter 10 Micrometers and Smllr Tons/Yr:	3.9e-005

HIST CORTESE:

edr_fname:	DURKEE WAREHAM
edr_fadd1:	700 HEINZ
City,State,Zip:	BERKELEY, CA
Region:	CORTESE
Facility County Code:	1
Reg By:	LTNKA
Reg Id:	01-0522

Map ID
Direction
Distance
Elevation | Site | MAP FINDINGS | Database(s) | EDR ID Number
EPA ID Number

SEVENTH STREET PROPERTIES II (Continued) **S102008151**

CERS:
- Name: DURKEE WAREHAM
- Address: 700 HEINZ ST
- City,State,Zip: BERKELEY, CA 94704
- Site ID: 726788
- CERS ID: T0600100476
- CERS Description: Leaking Underground Storage Tank Cleanup Site

Affiliation:
- Affiliation Type Desc: Regional Board Caseworker
- Entity Name: Regional Water Board - SAN FRANCISCO BAY RWQCB (REGION 2)
- Entity Title: Not reported
- Affiliation Address: 1515 CLAY ST SUITE 1400
- Affiliation City: OAKLAND
- Affiliation State: CA
- Affiliation Country: Not reported
- Affiliation Zip: Not reported
- Affiliation Phone: ,

- Affiliation Type Desc: Local Agency Caseworker
- Entity Name: GEOFFERY FIEDLER - BERKELEY, CITY OF
- Entity Title: Not reported
- Affiliation Address: 2118 MILVIA STREET 3RD FLOOR
- Affiliation City: BERKELEY
- Affiliation State: CA
- Affiliation Country: Not reported
- Affiliation Zip: Not reported
- Affiliation Phone: ,

- Name: SEVENTH STREET PROPERTIES II
- Address: 700 HEINZ AVENUE
- City,State,Zip: BERKELEY, CA 94710-2721
- Site ID: 493521
- CERS ID: 110038014065
- CERS Description: US EPA Air Emission Inventory System (EIS)

AG246 **WAREHAM DEVELOPMENT** **CPS-SLIC** **S101641255**
SSW **2900 5TH ST** **N/A**
1/4-1/2 **BERKELEY, CA**
0.330 mi.
1743 ft. **Site 3 of 3 in cluster AG**

Relative:
Lower

Actual:
27 ft.

SLIC REG 2:
- Region: 2
- Facility ID: SLT2O02028
- Facility Status: Leak being confirmed
- Date Closed: Not reported
- Local Case #: Not reported
- How Discovered: Not reported
- Leak Cause: Not reported
- Leak Source: Not reported
- Date Confirmed: Not reported
- Date Prelim Site Assmnt Workplan Submitted: Not reported
- Date Preliminary Site Assessment Began: Not reported
- Date Pollution Characterization Began: Not reported
- Date Remediation Plan Submitted: Not reported
- Date Remedial Action Underway: Not reported

MAP FINDINGS

Map ID / Direction / Distance / Elevation | Site | Database(s) | EDR ID Number / EPA ID Number

WAREHAM DEVELOPMENT (Continued) **S101641255**

Date Post Remedial Action Monitoring Began: Not reported

---

247 **BERKELEY BUSINESS CENTER** **UST FINDER RELEASE** **1028924133**
SE **2900 SAN PABLO AVE** **N/A**
1/4-1/2 **BERKELEY, CA 94710**
0.337 mi.
1778 ft.

Relative: **Higher**
Actual: **48 ft.**

UST FINDER RELEASE:

Object ID:	40705
Facility ID:	Not reported
Lust ID:	CAT0600100174
Name:	BERKELEY BUSINESS CENTER
Address:	2900 SAN PABLO AVE
City,State,Zip:	BERKELEY, CA 94710
Address Match Type:	StreetAddress
Reported Date:	Not reported
Status:	Open
Substance:	Not reported
Population within 1500ft:	1984
Domestic Wells within 1500ft:	0
Land Use:	Developed, Medium Intensity
Within SPA:	No
SPA PWS Facility ID:	Not reported
SPA Water Type:	Not reported
SPA Facility Type:	Not reported
SPA HUC12:	Not reported
Within WHPA:	No
WHPA PWS Facility ID:	Not reported
WHPA Water Type:	Not reported
WHPA Facility Type:	Not reported
WHPA HUC12:	Not reported
Within 100yr Floodplain:	No
Tribe:	Not reported
EPA Region:	9
NFA Letter 1:	Not reported
NFA Letter 2:	Not reported
NFA Letter 3:	Not reported
NFA Letter 4:	Not reported
Closed With Residual Contaminate:	Not reported
Coordinate Source:	Geocode
X Coord:	-122.28734
Y Coord:	37.85373
Latitude:	37.8537299999999
Longitude:	-122.28734

AH248 **CAMP ASHBY** **FUDS** **1007211901**
South **N/A**
1/4-1/2 **BERKELEY, CA**
0.346 mi.
1829 ft. **Site 1 of 5 in cluster AH**

Relative: **Lower**
Actual: **32 ft.**

FUDS:

EPA Region:	09
Installation ID:	CA99799F570600
Congressional District Number:	12

Map ID
Direction
Distance
Elevation | Site | MAP FINDINGS | Database(s) | EDR ID Number
EPA ID Number

CAMP ASHBY (Continued) **1007211901**

Name:	CAMP ASHBY
FUDS Number:	J09CA0765
City:	BERKELEY
State:	CA
County:	ALAMEDA
Object ID:	9423
USACE Division:	SPD
USACE District:	Sacramento District (SPK)
Status:	Properties with all projects at site closeout
Current Owner:	PRIV: PRIVATE The site is occupied by numerous private businesses, both commercial and industrial.
EMS Map Link:	https://fudsportal.usace.army.mil/ems/inventory/map?id=57283
Eligibility:	Eligible
Has Projects:	Yes
NPL Status:	Not reported
Project Required:	Yes
Feature Description:	On 1 January 1942, 12.56 leased acres and 0.88 permit acres were acquired (from private property owners, the State of California, and the City of Berkeley) for the San Francisco Port of Embarkation in the 6th Army area. Total acreage acquired was 13.53. The site was used for a military police installation. Improvements to the site are unknown. There is no record or evidence of underground storage tanks. The leases terminated between 1 January 1942 and 11 October 1946. The permit terminated on 11 October 1946. According to Ms. Evelyn Gahtan, Reference Librarian of the Berkeley Public Library, "Camp Ashby was established for the 779th Military Police, composed of black troops. It was also established for the protection of the city from enemy attack." According to Dr. Lawrence Crouchett, Executive Director of the Northern California Center for Afro-American History and Life, "Camp Ashby was established for black Military Police patrolling the black parts of the Bay Area. The site investigation team found no evidence of hazardousitoxic wastes, explosive ordnance, or building debris from former DOD use of the area.
Latitude:	37.85166667
Longitude:	-122.29166667

FUDS Detail as of Jan 2015:

Fiscal Year:	2013
Federal Facility ID:	CA9799F5706
RAB:	Not reported
NPL Status:	Not Listed
Description:	The 13.53-acres site is located in the vicinity of Ashby Ave. & 7th St. in the City of Berkeley, Alameda County, CA. The site is now built-over and occupied by numerous private businesses, both commercial & industrial. Examination of the streets and buildings did not identify any remains of Camp Ashby.
History:	On 1 January 1942, 12.65 leased acres and 0.88 permit acres were acquired from private owners, the State of California and the City of Berkeley for the San Francisco Port of Embarkation in the 6th Army Area. The total acreage acquired was 13.53. The leases terminated between 1 January 1942 and 11 October 1946. The permit terminated on 11 Oct 1946. The site was used as a military police installation. There are no potential hazards currently identified at this site.
CTC:	15
Current Program:	Not reported
Future Program:	Not reported
Institutional ID:	57283

MAP FINDINGS

Map ID / Direction / Distance / Elevation	Site	Database(s)	EDR ID Number / EPA ID Number
AH249	**CAMP ASHBY**	**ENVIROSTOR**	**S107736007**
South			**N/A**
1/4-1/2	**BERKELEY, CA**		
0.347 mi.			
1834 ft.	**Site 2 of 5 in cluster AH**		

Relative:
Lower

Actual:
33 ft.

ENVIROSTOR:

Name:	CAMP ASHBY
Address:	Not reported
City,State,Zip:	BERKELEY, CA
Facility ID:	80000378
Status:	No Further Action
Status Date:	09/13/2012
Site Code:	Not reported
Site Type:	Military Evaluation
Site Type Detailed:	FUDS
Acres:	13.5
NPL:	NO
Regulatory Agencies:	SMBRP
Lead Agency:	SMBRP
Program Manager:	Not reported
Supervisor:	* Carrie Tatoian-Cain
Division Branch:	Cleanup Sacramento
Assembly:	14
Senate:	07
Special Program:	Not reported
Restricted Use:	NO
Site Mgmt Req:	NONE SPECIFIED
Funding:	DERA
Latitude:	37.85166
Longitude:	-122.2916
APN:	NONE SPECIFIED
Past Use:	NONE SPECIFIED
Potential COC:	NONE SPECIFIED
Confirmed COC:	NONE SPECIFIED
Potential Description:	NONE SPECIFIED
Alias Name:	CA99799F570600
Alias Type:	Federal Facility ID
Alias Name:	J09CA0765
Alias Type:	INPR
Alias Name:	80000378
Alias Type:	Envirostor ID Number

Completed Info:

Completed Area Name:	PROJECT WIDE
Completed Sub Area Name:	Not reported
Completed Document Type:	No Department of Defense Action Indicated (NDAI)
Completed Date:	09/13/2012
Comments:	This determination is based on information in DTSC s and the Water Boards possession at this time concerning Department of Defense (DoD) activities on the sites listed above. DTSC and the Water Boards reserve the right to address any appropriate environmental or human health related issue, should additional information concerning the environmental condition of these sites become available in the future. Not reported
Future Area Name:	Not reported
Future Sub Area Name:	Not reported
Future Document Type:	Not reported
Future Due Date:	Not reported

MAP FINDINGS

Map ID / Direction / Distance / Elevation	Site	Database(s)	EDR ID Number / EPA ID Number

CAMP ASHBY (Continued) **S107736007**

Schedule Area Name: Not reported
Schedule Sub Area Name: Not reported
Schedule Document Type: Not reported
Schedule Due Date: Not reported
Schedule Revised Date: Not reported

AI250 **PACIFIC COAST CHEMICALS CO.** **UST FINDER RELEASE** **1029088554**
NW **2424 FOURTH STREET** **N/A**
1/4-1/2 **BERKELEY, CA 94710**
0.371 mi.
1960 ft. **Site 1 of 3 in cluster AI**

Relative: **Lower**

Actual: **26 ft.**

UST FINDER RELEASE:

Object ID:	40431
Facility ID:	Not reported
Lust ID:	CAT10000001541
Name:	PACIFIC COAST CHEMICALS CO.
Address:	2424 FOURTH STREET
City,State,Zip:	BERKELEY, CA 94710
Address Match Type:	PointAddress
Reported Date:	Not reported
Status:	No Further Action
Substance:	Not reported
Population within 1500ft:	820
Domestic Wells within 1500ft:	0
Land Use:	Developed, High Intensity
Within SPA:	No
SPA PWS Facility ID:	Not reported
SPA Water Type:	Not reported
SPA Facility Type:	Not reported
SPA HUC12:	Not reported
Within WHPA:	No
WHPA PWS Facility ID:	Not reported
WHPA Water Type:	Not reported
WHPA Facility Type:	Not reported
WHPA HUC12:	Not reported
Within 100yr Floodplain:	No
Tribe:	Not reported
EPA Region:	9
NFA Letter 1:	Not reported
NFA Letter 2:	Not reported
NFA Letter 3:	Not reported
NFA Letter 4:	Not reported
Closed With Residual Contaminate:	Not reported
Coordinate Source:	Geocode
X Coord:	-122.29756
Y Coord:	37.8602900000001
Latitude:	37.8602899999999
Longitude:	-122.29756

MAP FINDINGS

Map ID / Direction / Distance / Elevation	Site	Database(s)	EDR ID Number / EPA ID Number
AI251	**PACIFIC COAST CHEMICALS CO.**	**LUST**	**S110042511**
NW	**2424 FOURTH STREET**	**Cortese**	**N/A**
1/4-1/2	**BERKELEY, CA 94710**	**HWTS**	
0.371 mi.		**CERS**	
1960 ft.	**Site 2 of 3 in cluster AI**		

Relative:
Lower

Actual:
26 ft.

LUST:

Name:	PACIFIC COAST CHEMICALS CO.
Address:	2424 FOURTH STREET
City,State,Zip:	BERKELEY, CA 94710
Lead Agency:	SAN FRANCISCO BAY RWQCB (REGION 2)
Case Type:	LUST Cleanup Site
Geo Track:	http://geotracker.waterboards.ca.gov/profile_report.asp?global_id=T10000001541
Global Id:	T10000001541
Latitude:	37.8688788
Longitude:	-122.3002756
Status:	Completed - Case Closed
Status Date:	08/08/2014
Case Worker:	MYM
RB Case Number:	01-3620
Local Agency:	BERKELEY, CITY OF
File Location:	Local Agency
Local Case Number:	TTFou2424
Potential Media Affect:	Other Groundwater (uses other than drinking water), Soil
Potential Contaminants of Concern:	Heating Oil / Fuel Oil
EPA Region:	9
Coordinate Source:	Not reported
Cuf Case:	YES
Quantity Released Gallons:	Not reported
Begin Date:	04/22/2009
Leak Reported Date:	04/22/2009
How Discovered:	Tank Closure
How Discovered Description:	Tank removal and closure.
Discharge Source:	Tank
Discharge Cause:	Corrosion
Stop Method:	Close and Remove Tank
Stop Description:	Not reported
No Further Action Date:	08/08/2014
CA Water Watershed Name:	Bay Bridges - Berkeley (203.30)
Dwr Groundwater Subbasin Name:	Santa Clara Valley - East Bay Plain (2-009.04)
Disadvantaged Community:	Not reported
CA Enviroscreen 3 Score:	61-65%
CA Enviroscreen 4 Score:	65-70%
Military DOD Site:	No
Facility Project Subtype:	Not reported
RWQCB Region:	SAN FRANCISCO BAY RWQCB (REGION 2)
Site History:	The CIty of Berkeley has flagged this parcel in the City's Land Use database. Future excavation or dewatering on this property will be subject to review, soil and groundwater management plans, and associated fees.

LUST:

Global Id:	T10000001541
Contact Type:	Local Agency Caseworker
Contact Name:	GEOFFERY FIEDLER
Organization Name:	BERKELEY, CITY OF
Address:	2118 MILVIA STREET 3RD FLOOR
City:	BERKELEY
Email:	gfiedler@ci.berkeley.ca.us
Phone Number:	Not reported

Map ID
Direction
Distance
Elevation | Site | MAP FINDINGS | Database(s) | EDR ID Number
EPA ID Number

PACIFIC COAST CHEMICALS CO. (Continued) **S110042511**

Global Id: T10000001541
Contact Type: Regional Board Caseworker - Primary Caseworker
Contact Name: MARTIN MUSONGE
Organization Name: SAN FRANCISCO BAY RWQCB (REGION 2)
Address: 1515 CLAY STREET
City: OAKLAND
Email: martin.musonge@waterboards.ca.gov
Phone Number: Not reported

Global Id: T10000001541
Contact Type: SWRCB Contact
Contact Name: MATTHEW COHEN
Organization Name: SWRCB
Address: 1001 I Street
City: SACRAMENTO
Email: matthew.cohen@waterboards.ca.gov
Phone Number: 9163415751

LUST:
Global Id: T10000001541
Action Type: ENFORCEMENT
Date: 09/25/2009
Action: Technical Correspondence / Assistance / Other

Global Id: T10000001541
Action Type: ENFORCEMENT
Date: 08/08/2014
Action: Closure/No Further Action Letter

Global Id: T10000001541
Action Type: ENFORCEMENT
Date: 06/30/2014
Action: File Review - Closure

Global Id: T10000001541
Action Type: ENFORCEMENT
Date: 10/03/2011
Action: Technical Correspondence / Assistance / Other

Global Id: T10000001541
Action Type: Other
Date: 05/29/2009
Action: Leak Stopped

Global Id: T10000001541
Action Type: RESPONSE
Date: 06/29/2009
Action: Tank Removal Report / UST Sampling Report

Global Id: T10000001541
Action Type: ENFORCEMENT
Date: 06/16/2011
Action: Technical Correspondence / Assistance / Other

Global Id: T10000001541
Action Type: Other
Date: 04/22/2009

PACIFIC COAST CHEMICALS CO. (Continued) **S110042511**

Action: Leak Discovery

Global Id: T10000001541
Action Type: REMEDIATION
Date: 10/22/2010
Action: Excavation

Global Id: T10000001541
Action Type: ENFORCEMENT
Date: 11/08/2010
Action: Technical Correspondence / Assistance / Other

Global Id: T10000001541
Action Type: ENFORCEMENT
Date: 04/05/2010
Action: Technical Correspondence / Assistance / Other

Global Id: T10000001541
Action Type: ENFORCEMENT
Date: 11/06/2013
Action: 13267 Requirement

Global Id: T10000001541
Action Type: Other
Date: 04/22/2009
Action: Leak Reported

Global Id: T10000001541
Action Type: RESPONSE
Date: 01/08/2013
Action: Request for Closure - Regulator Responded

LUST:
Global Id: T10000001541
Status: Open - Case Begin Date
Status Date: 04/22/2009

Global Id: T10000001541
Status: Open - Site Assessment
Status Date: 09/25/2009

Global Id: T10000001541
Status: Open - Eligible for Closure
Status Date: 04/17/2013

Global Id: T10000001541
Status: Completed - Case Closed
Status Date: 08/08/2014

CORTESE:
Name: PACIFIC COAST CHEMICALS CO.
Address: 2424 FOURTH STREET
City,State,Zip: BERKELEY, CA 94710
Region: CORTESE
Envirostor Id: Not reported

Map ID
Direction
Distance
Elevation | Site | MAP FINDINGS | Database(s) | EDR ID Number
EPA ID Number

PACIFIC COAST CHEMICALS CO. (Continued) **S110042511**

Global ID:	T10000001541
Site/Facility Type:	LUST CLEANUP SITE
Cleanup Status:	COMPLETED - CASE CLOSED
Status Date:	Not reported
Site Code:	Not reported
Latitude:	Not reported
Longitude:	Not reported
Owner:	Not reported
Enf Type:	Not reported
Swat R:	Not reported
Flag:	active
Order No:	Not reported
Waste Discharge System No:	Not reported
Effective Date:	Not reported
Region 2:	Not reported
WID Id:	Not reported
Solid Waste Id No:	Not reported
Waste Management Uit Name:	Not reported
File Name:	Active Open

HWTS:

Name:	MANTROSE HAUSER CO.
Address:	2424 FOURTH ST.
Address 2:	Not reported
City,State,Zip:	BERKELEY, CA 94710
EPA ID:	CAC003118033
Inactive Date:	08/03/2021
Create Date:	05/04/2021
Last Act Date:	Not reported
Mailing Name:	Not reported
Mailing Address:	2424 FOURTH ST.
Mailing Address 2:	Not reported
Mailing City,State,Zip:	BERKELEY, CA 94710
Owner Name:	MANTROSE HAUSER CO INC.
Owner Address:	100 NYALA FARMS RD
Owner Address 2:	Not reported
Owner City,State,Zip:	WESTPORT, CT 68806266
Owner Phone:	Not reported
Owner Fax:	Not reported
Contact Name:	DIERDRE STULL
Contact Address:	2424 FOURTH ST.
Contact Address 2:	Not reported
City,State,Zip:	BERKELEY, CA 94710
Contact Phone:	Not reported
Contact Fax:	Not reported
Facility Status:	Inactive
Facility Type:	TEMPORARY
Category:	STATE
Latitude:	37.86019599
Longitude:	-122.29807598

NAICS:

EPA ID:	CAC003118033
Create Date:	2021-05-04 13:29:57.910
NAICS Code:	212393
NAICS Description:	Other Chemical and Fertilizer Mineral Mining
Issued EPA ID Date:	2021-05-04 13:29:57.91000

PACIFIC COAST CHEMICALS CO. (Continued) **S110042511**

Inactive Date:	Not reported
Facility Name:	MANTROSE HAUSER CO.
Facility Address:	2424 FOURTH ST.
Facility Address 2:	Not reported
Facility City:	BERKELEY
Facility County:	Not reported
Facility State:	CA
Facility Zip:	94710

Name:	UBE AMERICA INC.
Address:	2424 FOURTH ST.
Address 2:	Not reported
City,State,Zip:	BERKELEY, CA 94710
EPA ID:	CAC003118037
Inactive Date:	08/03/2021
Create Date:	05/04/2021
Last Act Date:	Not reported
Mailing Name:	Not reported
Mailing Address:	2424 FOURTH ST.
Mailing Address 2:	Not reported
Mailing City,State,Zip:	BERKELEY, CA 94710
Owner Name:	UBE AMERICA INC.
Owner Address:	38777 SIX MILE RD
Owner Address 2:	Not reported
Owner City,State,Zip:	LIVONIA, MI 48152
Owner Phone:	Not reported
Owner Fax:	Not reported
Contact Name:	DIERDRE STULL
Contact Address:	2424 FOURTH ST.
Contact Address 2:	Not reported
City,State,Zip:	BERKELEY, CA 94710
Contact Phone:	Not reported
Contact Fax:	Not reported
Facility Status:	Inactive
Facility Type:	TEMPORARY
Category:	STATE
Latitude:	37.86019599
Longitude:	-122.29807598

NAICS:

EPA ID:	CAC003118037
Create Date:	2021-05-04 13:37:37.143
NAICS Code:	212393
NAICS Description:	Other Chemical and Fertilizer Mineral Mining
Issued EPA ID Date:	2021-05-04 13:37:37.14300
Inactive Date:	Not reported
Facility Name:	UBE AMERICA INC.
Facility Address:	2424 FOURTH ST.
Facility Address 2:	Not reported
Facility City:	BERKELEY
Facility County:	Not reported
Facility State:	CA
Facility Zip:	94710

CERS:

MAP FINDINGS

Map ID
Direction
Distance
Elevation | Site | Database(s) | EDR ID Number / EPA ID Number

PACIFIC COAST CHEMICALS CO. (Continued) **S110042511**

Name: PACIFIC COAST CHEMICALS CO.
Address: 2424 FOURTH STREET
City,State,Zip: BERKELEY, CA 94710
Site ID: 750527
CERS ID: T10000001541
CERS Description: Leaking Underground Storage Tank Cleanup Site

Affiliation:
Affiliation Type Desc: Local Agency Caseworker
Entity Name: GEOFFERY FIEDLER - BERKELEY, CITY OF
Entity Title: Not reported
Affiliation Address: 2118 MILVIA STREET 3RD FLOOR
Affiliation City: BERKELEY
Affiliation State: CA
Affiliation Country: Not reported
Affiliation Zip: Not reported
Affiliation Phone: ,

Affiliation Type Desc: Regional Board Caseworker
Entity Name: MARTIN MUSONGE - SAN FRANCISCO BAY RWQCB (REGION 2)
Entity Title: Not reported
Affiliation Address: 1515 CLAY STREET
Affiliation City: OAKLAND
Affiliation State: CA
Affiliation Country: Not reported
Affiliation Zip: Not reported
Affiliation Phone: ,

AI252 **BAYER HEALTHCARE PHARMACEUTICALS LLC** **SEMS-ARCHIVE** **1000355299**
NW **2424 4TH ST** **RCRA NonGen / NLR** **CAT000624197**
1/4-1/2 **BERKELEY, CA 94710**
0.371 mi.
1960 ft. **Site 3 of 3 in cluster AI**

Relative:
Lower

Actual:
26 ft.

SEMS Archive:
Site ID: 0902651
EPA ID: CAT000624197
Name: MATRECON INC
Address: 2424 4TH ST
Address 2: Not reported
City,State,Zip: BERKELEY, CA 94710
Cong District: 08
FIPS Code: 06001
FF: N
NPL: Not on the NPL
Non NPL Status: NFRAP-Site does not qualify for the NPL based on existing information

SEMS Archive Detail:
Region: 09
Site ID: 0902651
EPA ID: CAT000624197
Site Name: MATRECON INC
NPL: N
FF: N
OU: 00
Action Code: PA
Action Name: PA
SEQ: 1

Map ID
Direction
Distance
Elevation | Site | MAP FINDINGS | Database(s) | EDR ID Number
EPA ID Number

BAYER HEALTHCARE PHARMACEUTICALS LLC (Continued) **1000355299**

Start Date: 1984-08-01 05:00:00
Finish Date: 1985-02-01 06:00:00
Qual: N
Current Action Lead: St Perf

Region: 09
Site ID: 0902651
EPA ID: CAT000624197
Site Name: MATRECON INC
NPL: N
FF: N
OU: 00
Action Code: DS
Action Name: DISCVRY
SEQ: 1
Start Date: 1980-08-01 04:00:00
Finish Date: 1980-08-01 04:00:00
Qual: Not reported
Current Action Lead: EPA Perf

Region: 09
Site ID: 0902651
EPA ID: CAT000624197
Site Name: MATRECON INC
NPL: N
FF: N
OU: 00
Action Code: VS
Action Name: ARCH SITE
SEQ: 1
Start Date: Not reported
Finish Date: 1985-02-01 06:00:00
Qual: Not reported
Current Action Lead: EPA Perf In-Hse

RCRA Listings:
Date Form Received by Agency: 20150504
Handler Name: Bayer Healthcare Pharmaceuticals Llc
Handler Address: 2424 4th St
Handler City,State,Zip: BERKELEY, CA 94710
EPA ID: CAT000624197
Contact Name: JEFFREY B BOWMAN
Contact Address: 800 DWIGHT WAY
Contact City,State,Zip: BERKELEY, CA 94701-1986
Contact Telephone: 510-705-4870
Contact Fax: Not reported
Contact Email: JEFFREY.BOWMAN.B@BAYER.COM
Contact Title: SENIOR MGR ENV
EPA Region: 09
Land Type: Private
Federal Waste Generator Description: Not a generator, verified
Non-Notifier: Not reported
Biennial Report Cycle: Not reported
Accessibility: Not reported
Active Site Indicator: Not reported
State District Owner: Ca

Map ID
Direction
Distance
Elevation | Site | MAP FINDINGS | Database(s) | EDR ID Number
EPA ID Number

BAYER HEALTHCARE PHARMACEUTICALS LLC (Continued) **1000355299**

State District:	2
Mailing Address:	800 DWIGHT WAY
Mailing City,State,Zip:	BERKELEY, CA 94701-1986
Owner Name:	Cns Enterprises
Owner Type:	Private
Operator Name:	Cns Enterprises
Operator Type:	Private
Short-Term Generator Activity:	No
Importer Activity:	No
Mixed Waste Generator:	No
Transporter Activity:	No
Transfer Facility Activity:	No
Recycler Activity with Storage:	No
Small Quantity On-Site Burner Exemption:	No
Smelting Melting and Refining Furnace Exemption:	No
Underground Injection Control:	No
Off-Site Waste Receipt:	No
Universal Waste Indicator:	No
Universal Waste Destination Facility:	No
Federal Universal Waste:	No
Active Site State-Reg Handler:	---
Federal Facility Indicator:	Not reported
Hazardous Secondary Material Indicator:	N
Sub-Part K Indicator:	Not reported
2018 GPRA Permit Baseline:	Not on the Baseline
2018 GPRA Renewals Baseline:	Not on the Baseline
202 GPRA Corrective Action Baseline:	No
Subject to Corrective Action Universe:	No
Non-TSDFs Where RCRA CA has Been Imposed Universe:	No
Corrective Action Priority Ranking:	No NCAPS ranking
Environmental Control Indicator:	No
Institutional Control Indicator:	No
Human Exposure Controls Indicator:	N/A
Groundwater Controls Indicator:	N/A
Significant Non-Complier Universe:	No
Unaddressed Significant Non-Complier Universe:	No
Addressed Significant Non-Complier Universe:	No
Significant Non-Complier With a Compliance Schedule Universe:	No
Financial Assurance Required:	Not reported
Handler Date of Last Change:	20150518
Recognized Trader-Importer:	No
Recognized Trader-Exporter:	No
Importer of Spent Lead Acid Batteries:	No
Exporter of Spent Lead Acid Batteries:	No
Recycler Activity Without Storage:	No
Manifest Broker:	No
Sub-Part P Indicator:	No

Hazardous Waste Summary:
Waste Code: D002
Waste Description: Corrosive Waste

Handler - Owner Operator:
Owner/Operator Indicator: Owner
Owner/Operator Name: PACIFIC COAST CHEMICAL COMPANY

Map ID
Direction
Distance
Elevation | Site | MAP FINDINGS | Database(s) | EDR ID Number
EPA ID Number

BAYER HEALTHCARE PHARMACEUTICALS LLC (Continued) **1000355299**

Legal Status:	Private
Date Became Current:	Not reported
Date Ended Current:	Not reported
Owner/Operator Address:	NOT REQUIRED
Owner/Operator City,State,Zip:	NOT REQUIRED, ME 99999
Owner/Operator Telephone:	415-555-1212
Owner/Operator Telephone Ext:	Not reported
Owner/Operator Fax:	Not reported
Owner/Operator Email:	Not reported
Owner/Operator Indicator:	Operator
Owner/Operator Name: NOT REQUIRED	
Legal Status:	Private
Date Became Current:	Not reported
Date Ended Current:	Not reported
Owner/Operator Address:	NOT REQUIRED
Owner/Operator City,State,Zip:	NOT REQUIRED, ME 99999
Owner/Operator Telephone:	415-555-1212
Owner/Operator Telephone Ext:	Not reported
Owner/Operator Fax:	Not reported
Owner/Operator Email:	Not reported
Owner/Operator Indicator:	Operator
Owner/Operator Name: CNS ENTERPRISES	
Legal Status:	Private
Date Became Current:	19741231
Date Ended Current:	Not reported
Owner/Operator Address:	Not reported
Owner/Operator City,State,Zip:	Not reported
Owner/Operator Telephone:	Not reported
Owner/Operator Telephone Ext:	Not reported
Owner/Operator Fax:	Not reported
Owner/Operator Email:	Not reported
Owner/Operator Indicator:	Owner
Owner/Operator Name: CNS ENTERPRISES	
Legal Status:	Private
Date Became Current:	19741231
Date Ended Current:	Not reported
Owner/Operator Address:	2424 4TH ST
Owner/Operator City,State,Zip:	BERKELEY, CA 94710
Owner/Operator Telephone:	Not reported
Owner/Operator Telephone Ext:	Not reported
Owner/Operator Fax:	Not reported
Owner/Operator Email:	Not reported
Owner/Operator Indicator:	Owner
Owner/Operator Name: CNS ENTERPRISES	
Legal Status:	Private
Date Became Current:	19741231
Date Ended Current:	Not reported
Owner/Operator Address:	2424 4TH ST
Owner/Operator City,State,Zip:	BERKELEY, CA 94710
Owner/Operator Telephone:	Not reported
Owner/Operator Telephone Ext:	Not reported
Owner/Operator Fax:	Not reported
Owner/Operator Email:	Not reported

Map ID
Direction
Distance
Elevation | Site | MAP FINDINGS | Database(s) | EDR ID Number
EPA ID Number

BAYER HEALTHCARE PHARMACEUTICALS LLC (Continued) **1000355299**

Owner/Operator Indicator: Operator
Owner/Operator Name: CNS ENTERPRISES
Legal Status: Private
Date Became Current: 19741231
Date Ended Current: Not reported
Owner/Operator Address: Not reported
Owner/Operator City,State,Zip: Not reported
Owner/Operator Telephone: Not reported
Owner/Operator Telephone Ext: Not reported
Owner/Operator Fax: Not reported
Owner/Operator Email: Not reported

Historic Generators:
Receive Date: 19800818
Handler Name: MATRECON INC
Federal Waste Generator Description: Not a generator, verified
State District Owner: Ca
Large Quantity Handler of Universal Waste: No
Recognized Trader Importer: No
Recognized Trader Exporter: No
Spent Lead Acid Battery Importer: No
Spent Lead Acid Battery Exporter: No
Current Record: No
Non Storage Recycler Activity: Not reported
Electronic Manifest Broker: Not reported

Receive Date: 20070717
Handler Name: BAYER HEALTHCARE PHARMACEUTICALS LLC
Federal Waste Generator Description: Small Quantity Generator
State District Owner: Ca
Large Quantity Handler of Universal Waste: No
Recognized Trader Importer: No
Recognized Trader Exporter: No
Spent Lead Acid Battery Importer: No
Spent Lead Acid Battery Exporter: No
Current Record: No
Non Storage Recycler Activity: Not reported
Electronic Manifest Broker: Not reported

Receive Date: 20150504
Handler Name: BAYER HEALTHCARE PHARMACEUTICALS LLC
Federal Waste Generator Description: Not a generator, verified
State District Owner: Ca
Large Quantity Handler of Universal Waste: No
Recognized Trader Importer: No
Recognized Trader Exporter: No
Spent Lead Acid Battery Importer: No
Spent Lead Acid Battery Exporter: No
Current Record: Yes
Non Storage Recycler Activity: Not reported
Electronic Manifest Broker: Not reported

List of NAICS Codes and Descriptions:
NAICS Code: 325414
NAICS Description: BIOLOGICAL PRODUCT (EXCEPT DIAGNOSTIC) MANUFACTURING

Map ID
Direction
Distance
Elevation | Site | MAP FINDINGS | Database(s) | EDR ID Number
EPA ID Number

BAYER HEALTHCARE PHARMACEUTICALS LLC (Continued) **1000355299**

Facility Has Received Notices of Violations:
Violations: No Violations Found

Evaluation Action Summary:
Evaluations: No Evaluations Found

AH253 **SUPER 7** **LUST** **S101580158**
South **901 ASHBY AVE** **CPS-SLIC** **N/A**
1/4-1/2 **BERKELEY, CA 94704** **SWEEPS UST**
0.378 mi. **HIST UST**
1996 ft. **Site 3 of 5 in cluster AH** **CA FID UST**
Cortese
Relative: **EMI**
Lower **HIST CORTESE**
WDS
Actual: **CERS**
35 ft.

LUST:

Name:	SUPER 7
Address:	901 ASHBY AVE
City,State,Zip:	BERKELEY, CA 94704
Lead Agency:	SAN FRANCISCO BAY RWQCB (REGION 2)
Case Type:	LUST Cleanup Site
Geo Track:	http://geotracker.waterboards.ca.gov/profile_report.asp?global_id=T0600101333
Global Id:	T0600101333
Latitude:	37.8512702370004
Longitude:	-122.290894389153
Status:	Completed - Case Closed
Status Date:	08/14/2015
Case Worker:	Not reported
RB Case Number:	01-1444
Local Agency:	BERKELEY, CITY OF
File Location:	Local Agency
Local Case Number:	TT01-1444
Potential Media Affect:	Aquifer used for drinking water supply, Indoor Air, Soil, Soil Vapor
Potential Contaminants of Concern:	Gasoline
EPA Region:	9
Coordinate Source:	Google Map Move
Cuf Case:	YES
Quantity Released Gallons:	Not reported
Begin Date:	05/08/1986
Leak Reported Date:	06/20/1986
How Discovered:	Tank Closure
How Discovered Description:	During replacement of underground tanks.
Discharge Source:	Tank
Discharge Cause:	Physc / Mech Damage
Stop Method:	Close and Replace Tank
Stop Description:	Remove tanks and replace, Single-wall fiberglass
No Further Action Date:	08/14/2015
CA Water Watershed Name:	Bay Bridges - Berkeley (203.30)
Dwr Groundwater Subbasin Name:	Santa Clara Valley - East Bay Plain (2-009.04)
Disadvantaged Community:	Not reported
CA Enviroscreen 3 Score:	76-80%
CA Enviroscreen 4 Score:	65-70%
Military DOD Site:	No
Facility Project Subtype:	Not reported

Map ID
Direction
Distance
Elevation Site

MAP FINDINGS

Database(s)

EDR ID Number
EPA ID Number

SUPER 7 (Continued) **S101580158**

RWQCB Region: SAN FRANCISCO BAY RWQCB (REGION 2)
Site History: The site is an active service station dispensing 76 -branded gasoline located on the northeast corner of the intersection of Ashby Avenue and 7th Street in Berkeley, Alameda County, California. The Alameda County Assessor 's Parcel Number is 53 -1641 -9 5. The site is located on 0.18 -acre lot approximately 3,000 feet west of the San Francisco Bay. The service station is located at an elevation of approximately 30 feet above mean sea level. The site is located in a mixed commercial and industrial area and is bounded on the south by Ashby Avenue (State Highway 13), to the north by Potter Street, to the east by a commercial facility (tub makers), and to the west by 7th Street (beyond which is the former Whole Earth Access/West Marine facility). The station facilities include four 12,000 -gallon underground storage tanks (USTs) containing regular unleaded, mid]grade unleaded, premium unleaded, and diesel fuels; three fuel dispenser islands; and a small cashier fs kiosk located in the central portion of the site. Other site features include a treatment system compound containing an air -sparging/dual-phase extraction system. A service station reportedly has occupied the site for at least 50 years. Southland Corporation (Southland) reportedly acquired the property in 1982, and installed the existing four 12,000 -gallon, single]walled, fiberglass USTs at the site in 1983 for storage of regular, unleaded, premium unleaded, and diesel fuel and operated a Super 7 Service Station at the site. It is not known if USTs were present on]site during previous service station operations. In 1986, ownership of the property was transferred to Mr. Keet Neerhan, who subsequently sold the property to Mr. Marvin Goodwyn in 1987. Mr. Goodwyn then leased the property to Union Oil Company of California (Unocal) in 1987. Unocal operated a service station at the site until 1997. Tosco Marketing Company (now ConocoPhillips) assumed the existing site lease in 1997, and currently operates the 76 service station. In 2003, the property was sold to Mr. Ronald Siegel. Mark Bare will provide summarizing our current knowledge of the nature, extent, potential source of this orphaned groundwater and likely soil vapor plume.

LUST:
Global Id: T0600101333
Contact Type: Local Agency Caseworker
Contact Name: GEOFFERY FIEDLER
Organization Name: BERKELEY, CITY OF
Address: 2118 MILVIA STREET 3RD FLOOR
City: BERKELEY
Email: gfiedler@ci.berkeley.ca.us
Phone Number: Not reported

Global Id: T0600101333
Contact Type: SWRCB Contact
Contact Name: MATTHEW COHEN
Organization Name: SWRCB
Address: 1001 I Street
City: SACRAMENTO
Email: matthew.cohen@waterboards.ca.gov
Phone Number: 9163415751

LUST:
Global Id: T0600101333

Map ID
Direction
Distance
Elevation

MAP FINDINGS

Site

Database(s)

EDR ID Number
EPA ID Number

SUPER 7 (Continued) **S101580158**

Action Type: ENFORCEMENT
Date: 06/04/2007
Action: Technical Correspondence / Assistance / Other

Global Id: T0600101333
Action Type: ENFORCEMENT
Date: 08/04/1992
Action: File review

Global Id: T0600101333
Action Type: ENFORCEMENT
Date: 08/14/2015
Action: Closure/No Further Action Letter

Global Id: T0600101333
Action Type: ENFORCEMENT
Date: 01/13/1987
Action: Technical Correspondence / Assistance / Other

Global Id: T0600101333
Action Type: ENFORCEMENT
Date: 07/26/1988
Action: Staff Letter - #2199.9255

Global Id: T0600101333
Action Type: ENFORCEMENT
Date: 08/08/1990
Action: Staff Letter

Global Id: T0600101333
Action Type: ENFORCEMENT
Date: 01/07/1991
Action: Other Report

Global Id: T0600101333
Action Type: ENFORCEMENT
Date: 08/28/1989
Action: Technical Correspondence / Assistance / Other

Global Id: T0600101333
Action Type: ENFORCEMENT
Date: 04/28/2000
Action: Closure Denial Letter

Global Id: T0600101333
Action Type: Other
Date: 06/20/1986
Action: Leak Began

Global Id: T0600101333
Action Type: Other
Date: 06/20/1986
Action: Leak Discovery

Global Id: T0600101333
Action Type: RESPONSE
Date: 02/11/1991

Map ID
Direction
Distance
Elevation | Site | MAP FINDINGS | Database(s) | EDR ID Number
EPA ID Number

SUPER 7 (Continued) **S101580158**

Action: Other Report / Document

Global Id: T0600101333
Action Type: RESPONSE
Date: 12/09/1992
Action: Other Report / Document

Global Id: T0600101333
Action Type: RESPONSE
Date: 01/05/1987
Action: Other Report / Document

Global Id: T0600101333
Action Type: RESPONSE
Date: 01/27/1987
Action: Other Report / Document

Global Id: T0600101333
Action Type: RESPONSE
Date: 09/22/1993
Action: Correspondence

Global Id: T0600101333
Action Type: RESPONSE
Date: 10/29/1994
Action: Correspondence

Global Id: T0600101333
Action Type: RESPONSE
Date: 07/22/2022
Action: Other Report / Document

Global Id: T0600101333
Action Type: RESPONSE
Date: 05/07/1991
Action: Monitoring Report - Quarterly

Global Id: T0600101333
Action Type: RESPONSE
Date: 09/09/1992
Action: Other Workplan

Global Id: T0600101333
Action Type: RESPONSE
Date: 12/19/1951
Action: Other Report / Document

Global Id: T0600101333
Action Type: RESPONSE
Date: 02/08/1989
Action: Site Assessment Report

Global Id: T0600101333
Action Type: RESPONSE
Date: 04/12/1990
Action: Correspondence

Map ID
Direction
Distance
Elevation

MAP FINDINGS

Site

Database(s)

EDR ID Number
EPA ID Number

SUPER 7 (Continued) **S101580158**

Global Id: T0600101333
Action Type: RESPONSE
Date: 09/10/1993
Action: Correspondence

Global Id: T0600101333
Action Type: RESPONSE
Date: 09/09/1986
Action: Remedial Progress Report

Global Id: T0600101333
Action Type: RESPONSE
Date: 01/13/1989
Action: Other Report / Document

Global Id: T0600101333
Action Type: RESPONSE
Date: 10/14/1986
Action: Proposed Plan

Global Id: T0600101333
Action Type: RESPONSE
Date: 10/24/1986
Action: Other Report / Document

Global Id: T0600101333
Action Type: RESPONSE
Date: 09/02/1992
Action: Other Report / Document

Global Id: T0600101333
Action Type: RESPONSE
Date: 04/06/1990
Action: Monitoring Report - Quarterly

Global Id: T0600101333
Action Type: RESPONSE
Date: 09/26/1996
Action: Monitoring Report - Quarterly

Global Id: T0600101333
Action Type: RESPONSE
Date: 07/31/1992
Action: Monitoring Report - Quarterly

Global Id: T0600101333
Action Type: RESPONSE
Date: 09/10/1986
Action: Remedial Progress Report

Global Id: T0600101333
Action Type: RESPONSE
Date: 08/06/1992
Action: Other Report / Document

Global Id: T0600101333
Action Type: RESPONSE

Map ID
Direction
Distance
Elevation

MAP FINDINGS

Site

Database(s)

EDR ID Number
EPA ID Number

SUPER 7 (Continued) **S101580158**

Date: 10/14/1986
Action: Other Workplan

Global Id: T0600101333
Action Type: RESPONSE
Date: 10/29/1986
Action: Remedial Progress Report

Global Id: T0600101333
Action Type: RESPONSE
Date: 04/27/1997
Action: Monitoring Report - Quarterly

Global Id: T0600101333
Action Type: RESPONSE
Date: 01/13/1987
Action: Other Report / Document

Global Id: T0600101333
Action Type: RESPONSE
Date: 11/20/1987
Action: Correspondence

Global Id: T0600101333
Action Type: RESPONSE
Date: 12/16/1986
Action: Other Report / Document

Global Id: T0600101333
Action Type: RESPONSE
Date: 01/07/1993
Action: Other Report / Document

Global Id: T0600101333
Action Type: RESPONSE
Date: 11/17/1986
Action: Other Report / Document

Global Id: T0600101333
Action Type: RESPONSE
Date: 05/17/1989
Action: Correspondence

Global Id: T0600101333
Action Type: RESPONSE
Date: 01/19/1998
Action: Monitoring Report - Quarterly

Global Id: T0600101333
Action Type: RESPONSE
Date: 04/29/1994
Action: Monitoring Report - Quarterly

Global Id: T0600101333
Action Type: ENFORCEMENT
Date: 01/06/2009
Action: Technical Correspondence / Assistance / Other

Map ID
Direction
Distance
Elevation | Site | MAP FINDINGS | Database(s) | EDR ID Number
EPA ID Number

SUPER 7 (Continued) **S101580158**

Global Id: T0600101333
Action Type: ENFORCEMENT
Date: 01/31/1991
Action: 13267 Requirement - #01-1444

Global Id: T0600101333
Action Type: ENFORCEMENT
Date: 03/13/1989
Action: Notice of Violation

Global Id: T0600101333
Action Type: ENFORCEMENT
Date: 05/31/1988
Action: Technical Correspondence / Assistance / Other

Global Id: T0600101333
Action Type: ENFORCEMENT
Date: 07/22/2022
Action: Notice of Public Hearing / Board Action

Global Id: T0600101333
Action Type: ENFORCEMENT
Date: 12/22/1986
Action: Technical Correspondence / Assistance / Other

Global Id: T0600101333
Action Type: ENFORCEMENT
Date: 08/02/1990
Action: Staff Letter

Global Id: T0600101333
Action Type: ENFORCEMENT
Date: 02/19/1993
Action: Site Visit / Inspection / Sampling

Global Id: T0600101333
Action Type: ENFORCEMENT
Date: 11/17/1992
Action: Site Visit / Inspection / Sampling

Global Id: T0600101333
Action Type: ENFORCEMENT
Date: 01/13/1990
Action: Staff Letter

Global Id: T0600101333
Action Type: ENFORCEMENT
Date: 01/15/1993
Action: Staff Letter

Global Id: T0600101333
Action Type: ENFORCEMENT
Date: 12/22/1992
Action: Staff Letter

Global Id: T0600101333
Action Type: ENFORCEMENT

Map ID
Direction
Distance
Elevation | Site | MAP FINDINGS | Database(s) | EDR ID Number
EPA ID Number

SUPER 7 (Continued) **S101580158**

Date: 07/20/1988
Action: Other Report - #88-118

Global Id: T0600101333
Action Type: ENFORCEMENT
Date: 03/26/1990
Action: Notice of Violation

Global Id: T0600101333
Action Type: ENFORCEMENT
Date: 06/01/1989
Action: Staff Letter

Global Id: T0600101333
Action Type: ENFORCEMENT
Date: 10/31/1986
Action: Technical Correspondence / Assistance / Other

Global Id: T0600101333
Action Type: Other
Date: 06/20/1986
Action: Leak Reported

Global Id: T0600101333
Action Type: RESPONSE
Date: 05/18/1990
Action: Monitoring Report - Quarterly

Global Id: T0600101333
Action Type: RESPONSE
Date: 06/25/1986
Action: Unauthorized Release Form

Global Id: T0600101333
Action Type: ENFORCEMENT
Date: 05/22/2012
Action: Petition Submitted for Review

Global Id: T0600101333
Action Type: ENFORCEMENT
Date: 07/20/1988
Action: NPDES Permit

Global Id: T0600101333
Action Type: ENFORCEMENT
Date: 01/13/1988
Action: Technical Correspondence / Assistance / Other

Global Id: T0600101333
Action Type: ENFORCEMENT
Date: 01/15/1992
Action: Staff Letter

Global Id: T0600101333
Action Type: ENFORCEMENT
Date: 02/14/1991
Action: Other Report

Map ID
Direction
Distance
Elevation | Site | MAP FINDINGS | Database(s) | EDR ID Number
EPA ID Number

SUPER 7 (Continued) **S101580158**

Global Id: T0600101333
Action Type: RESPONSE
Date: 07/08/1987
Action: Other Report / Document

Global Id: T0600101333
Action Type: Other
Date: 06/20/1986
Action: Leak Stopped

Global Id: T0600101333
Action Type: ENFORCEMENT
Date: 10/08/2014
Action: State Water Board - Closure Order

Global Id: T0600101333
Action Type: ENFORCEMENT
Date: 10/28/1988
Action: Staff Letter

Global Id: T0600101333
Action Type: ENFORCEMENT
Date: 09/15/1992
Action: Staff Letter

Global Id: T0600101333
Action Type: ENFORCEMENT
Date: 06/06/1988
Action: Notice of Public Hearing / Board Action

Global Id: T0600101333
Action Type: RESPONSE
Date: 08/04/1995
Action: Monitoring Report - Quarterly

Global Id: T0600101333
Action Type: RESPONSE
Date: 01/11/2001
Action: Monitoring Report - Quarterly

Global Id: T0600101333
Action Type: RESPONSE
Date: 03/22/1994
Action: Other Report / Document

Global Id: T0600101333
Action Type: RESPONSE
Date: 05/04/1992
Action: Other Report / Document

Global Id: T0600101333
Action Type: RESPONSE
Date: 07/10/1998
Action: Monitoring Report - Quarterly

Global Id: T0600101333
Action Type: RESPONSE

Map ID
Direction
Distance
Elevation | Site | MAP FINDINGS | Database(s) | EDR ID Number
EPA ID Number

SUPER 7 (Continued) **S101580158**

Date: 07/08/1997
Action: Monitoring Report - Quarterly

Global Id: T0600101333
Action Type: RESPONSE
Date: 09/10/1999
Action: Correspondence

Global Id: T0600101333
Action Type: RESPONSE
Date: 08/17/1990
Action: Monitoring Report - Quarterly

Global Id: T0600101333
Action Type: RESPONSE
Date: 02/08/1989
Action: Correspondence

Global Id: T0600101333
Action Type: RESPONSE
Date: 03/30/1987
Action: Other Report / Document

Global Id: T0600101333
Action Type: RESPONSE
Date: 03/31/1998
Action: Monitoring Report - Quarterly

Global Id: T0600101333
Action Type: RESPONSE
Date: 12/27/1996
Action: Monitoring Report - Quarterly

Global Id: T0600101333
Action Type: RESPONSE
Date: 08/22/1996
Action: Monitoring Report - Other

Global Id: T0600101333
Action Type: RESPONSE
Date: 07/22/2022
Action: Other Report / Document

Global Id: T0600101333
Action Type: RESPONSE
Date: 08/23/1989
Action: Monitoring Report - Quarterly

Global Id: T0600101333
Action Type: RESPONSE
Date: 02/02/1987
Action: Correspondence

Global Id: T0600101333
Action Type: RESPONSE
Date: 01/20/1995
Action: Other Report / Document

Map ID
Direction
Distance
Elevation

MAP FINDINGS

Site

Database(s)

EDR ID Number
EPA ID Number

SUPER 7 (Continued) **S101580158**

Global Id: T0600101333
Action Type: RESPONSE
Date: 04/06/1998
Action: Correspondence

Global Id: T0600101333
Action Type: RESPONSE
Date: 10/24/1986
Action: Other Report / Document

Global Id: T0600101333
Action Type: RESPONSE
Date: 08/23/1989
Action: Monitoring Report - Quarterly

Global Id: T0600101333
Action Type: RESPONSE
Date: 07/13/1992
Action: Other Report / Document

Global Id: T0600101333
Action Type: RESPONSE
Date: 03/28/1989
Action: Response to Comments

Global Id: T0600101333
Action Type: RESPONSE
Date: 12/19/1951
Action: Other Report / Document

Global Id: T0600101333
Action Type: RESPONSE
Date: 01/28/1994
Action: Other Report / Document

Global Id: T0600101333
Action Type: RESPONSE
Date: 05/28/1992
Action: Correspondence

Global Id: T0600101333
Action Type: RESPONSE
Date: 08/12/1993
Action: Other Report / Document

Global Id: T0600101333
Action Type: RESPONSE
Date: 09/27/1989
Action: Other Report / Document

Global Id: T0600101333
Action Type: RESPONSE
Date: 02/19/1993
Action: Other Report / Document

Global Id: T0600101333
Action Type: RESPONSE

Map ID
Direction
Distance
Elevation | Site | MAP FINDINGS | Database(s) | EDR ID Number
EPA ID Number

SUPER 7 (Continued) **S101580158**

Date: 08/04/1955
Action: Monitoring Report - Quarterly

Global Id: T0600101333
Action Type: RESPONSE
Date: 11/02/1994
Action: Other Report / Document

Global Id: T0600101333
Action Type: RESPONSE
Date: 12/13/1989
Action: Monitoring Report - Quarterly

Global Id: T0600101333
Action Type: RESPONSE
Date: 07/13/1989
Action: Correspondence

Global Id: T0600101333
Action Type: RESPONSE
Date: 02/24/1989
Action: Other Report / Document

Global Id: T0600101333
Action Type: RESPONSE
Date: 03/16/1989
Action: Corrective Action Plan / Remedial Action Plan - Addendum

Global Id: T0600101333
Action Type: RESPONSE
Date: 06/05/1996
Action: Monitoring Report - Quarterly

Global Id: T0600101333
Action Type: RESPONSE
Date: 11/14/1997
Action: Other Report / Document

Global Id: T0600101333
Action Type: RESPONSE
Date: 12/19/1951
Action: Other Report / Document

Global Id: T0600101333
Action Type: RESPONSE
Date: 06/23/1986
Action: Site Assessment Report

Global Id: T0600101333
Action Type: RESPONSE
Date: 08/23/1999
Action: Corrective Action Plan / Remedial Action Plan

Global Id: T0600101333
Action Type: RESPONSE
Date: 08/29/1994
Action: Correspondence

Map ID
Direction
Distance
Elevation | Site | MAP FINDINGS | Database(s) | EDR ID Number
EPA ID Number

SUPER 7 (Continued) **S101580158**

Global Id: T0600101333
Action Type: RESPONSE
Date: 11/01/1989
Action: Monitoring Report - Quarterly

Global Id: T0600101333
Action Type: RESPONSE
Date: 06/20/1986
Action: Other Report / Document

Global Id: T0600101333
Action Type: RESPONSE
Date: 12/08/1998
Action: Correspondence

LUST:
Global Id: T0600101333
Status: Open - Case Begin Date
Status Date: 05/08/1986

Global Id: T0600101333
Status: Open - Site Assessment
Status Date: 05/08/1986

Global Id: T0600101333
Status: Open - Remediation
Status Date: 10/14/1986

Global Id: T0600101333
Status: Open - Site Assessment
Status Date: 11/08/1986

Global Id: T0600101333
Status: Open - Remediation
Status Date: 08/17/1988

Global Id: T0600101333
Status: Open - Remediation
Status Date: 04/23/2004

Global Id: T0600101333
Status: Open - Verification Monitoring
Status Date: 05/30/2006

Global Id: T0600101333
Status: Open - Eligible for Closure
Status Date: 12/20/2013

Global Id: T0600101333
Status: Completed - Case Closed
Status Date: 08/14/2015

LUST REG 2:
Region: 2
Facility Id: 01-1444

Map ID
Direction
Distance
Elevation | Site | MAP FINDINGS | Database(s) | EDR ID Number
EPA ID Number

SUPER 7 (Continued) **S101580158**

Facility Status: Remedial action (cleanup) Underway
Case Number: 01-1444
How Discovered: Tank Closure
Leak Cause: Structure Failure
Leak Source: Tank
Date Leak Confirmed: Not reported
Oversight Program: LUST
Prelim. Site Assesment Wokplan Submitted: Not reported
Preliminary Site Assesment Began: 5/8/1986
Pollution Characterization Began: 11/8/1986
Pollution Remediation Plan Submitted: 10/14/1986
Date Remediation Action Underway: 4/23/2004
Date Post Remedial Action Monitoring Began: Not reported

SLIC REG 2:
Region: 2
Facility ID: 01S0173
Facility Status: Leak being confirmed
Date Closed: Not reported
Local Case #: Not reported
How Discovered: Tank Closure
Leak Cause: UNK
Leak Source: UNK
Date Confirmed: 1/29/1997
Date Prelim Site Assmnt Workplan Submitted: Not reported
Date Preliminary Site Assessment Began: Not reported
Date Pollution Characterization Began: Not reported
Date Remediation Plan Submitted: Not reported
Date Remedial Action Underway: Not reported
Date Post Remedial Action Monitoring Began: Not reported

Region: 2
Facility ID: SLT2O02834
Facility Status: Leak being confirmed
Date Closed: Not reported
Local Case #: Not reported
How Discovered: Not reported
Leak Cause: Not reported
Leak Source: Not reported
Date Confirmed: Not reported
Date Prelim Site Assmnt Workplan Submitted: Not reported
Date Preliminary Site Assessment Began: Not reported
Date Pollution Characterization Began: Not reported
Date Remediation Plan Submitted: Not reported
Date Remedial Action Underway: Not reported
Date Post Remedial Action Monitoring Began: Not reported

SWEEPS UST:
Name: EAST BAY UNION 76 #7331
Address: 901 ASHBY AVE
City: BERKELEY
Status: Active
Comp Number: 12769
Number: 1
Board Of Equalization: 44-000051
Referral Date: 08-26-93

Map ID
Direction
Distance
Elevation | Site | MAP FINDINGS | Database(s) | EDR ID Number
EPA ID Number

SUPER 7 (Continued) **S101580158**

Action Date: 08-26-93
Created Date: 02-29-88
Owner Tank Id: 24302-1-0
SWRCB Tank Id: 01-020-012769-000001
Tank Status: A
Capacity: 12000
Active Date: 08-23-93
Tank Use: M.V. FUEL
STG: P
Content: REG UNLEADED
Number Of Tanks: 4

Name: EAST BAY UNION 76 #7331
Address: 901 ASHBY AVE
City: BERKELEY
Status: Active
Comp Number: 12769
Number: 1
Board Of Equalization: 44-000051
Referral Date: 08-26-93
Action Date: 08-26-93
Created Date: 02-29-88
Owner Tank Id: 24302-2-0
SWRCB Tank Id: 01-020-012769-000002
Tank Status: A
Capacity: 12000
Active Date: 08-23-93
Tank Use: M.V. FUEL
STG: P
Content: REG UNLEADED
Number Of Tanks: Not reported

Name: EAST BAY UNION 76 #7331
Address: 901 ASHBY AVE
City: BERKELEY
Status: Active
Comp Number: 12769
Number: 1
Board Of Equalization: 44-000051
Referral Date: 08-26-93
Action Date: 08-26-93
Created Date: 02-29-88
Owner Tank Id: 24302 -3-0
SWRCB Tank Id: 01-020-012769-000003
Tank Status: A
Capacity: 12000
Active Date: 08-23-93
Tank Use: M.V. FUEL
STG: P
Content: REG UNLEADED
Number Of Tanks: Not reported

Name: EAST BAY UNION 76 #7331
Address: 901 ASHBY AVE
City: BERKELEY
Status: Active
Comp Number: 12769

Map ID
Direction
Distance
Elevation | Site | MAP FINDINGS | Database(s) | EDR ID Number
EPA ID Number

SUPER 7 (Continued) **S101580158**

Number: 1
Board Of Equalization: 44-000051
Referral Date: 08-26-93
Action Date: 08-26-93
Created Date: 02-29-88
Owner Tank Id: 24302 -4-0
SWRCB Tank Id: 01-020-012769-000004
Tank Status: A
Capacity: 12000
Active Date: 08-23-93
Tank Use: M.V. FUEL
STG: P
Content: DIESEL
Number Of Tanks: Not reported

HIST UST:
Name: SUPER-7 24302
Address: 901 ASHBY AVENUE
City,State,Zip: BERKELEY, CA 94710
File Number: 000363da
URL: https://documents.geotracker.waterboards.ca.gov/ustpdfs/pdf/000363da.pdf
Region: Not reported
Facility ID: Not reported
Facility Type: Not reported
Other Type: Not reported
Contact Name: Not reported
Telephone: Not reported
Owner Name: Not reported
Owner Address: Not reported
Owner City,St,Zip: Not reported
Total Tanks: Not reported

Tank Num: Not reported
Container Num: Not reported
Year Installed: Not reported
Tank Capacity: Not reported
Tank Used for: Not reported
Type of Fuel: Not reported
Container Construction Thickness: Not reported
Leak Detection: Not reported

Click here for Geo Tracker PDF:

CA FID UST:
Facility ID: 01001558
Regulated By: UTNKA
Regulated ID: 00012769
Cortese Code: Not reported
SIC Code: Not reported
Facility Phone: 4158436809
Mail To: Not reported
Mailing Address: 2175 NORTH CALIFORNIA ST
Mailing Address 2: Not reported
Mailing City,St,Zip: BERKELEY 94710
Contact: Not reported
Contact Phone: Not reported

Map ID
Direction
Distance
Elevation | Site | MAP FINDINGS | Database(s) | EDR ID Number
EPA ID Number

SUPER 7 (Continued) **S101580158**

DUNs Number: Not reported
NPDES Number: Not reported
EPA ID: Not reported
Comments: Not reported
Status: Active

CORTESE:
Name: SUPER 7
Address: 901 ASHBY AVE
City,State,Zip: BERKELEY, CA 94704
Region: CORTESE
Envirostor Id: Not reported
Global ID: T0600101333
Site/Facility Type: LUST CLEANUP SITE
Cleanup Status: COMPLETED - CASE CLOSED
Status Date: Not reported
Site Code: Not reported
Latitude: Not reported
Longitude: Not reported
Owner: Not reported
Enf Type: Not reported
Swat R: Not reported
Flag: active
Order No: Not reported
Waste Discharge System No: Not reported
Effective Date: Not reported
Region 2: Not reported
WID Id: Not reported
Solid Waste Id No: Not reported
Waste Management Uit Name: Not reported
File Name: Active Open

EMI:
Name: APRO LLC DBA UNITED PACIFIC #AD2204
Address: 901 ASHBY AVE
City,State,Zip: BERKELEY, CA 94710
Year: 2018
County Code: 1
Air Basin: SF
Facility ID: 112401
Air District Name: BA
SIC Code: 5541
Air District Name: BAY AREA AQMD
Community Health Air Pollution Info System: Not reported
Consolidated Emission Reporting Rule: Not reported
Total Organic Hydrocarbon Gases Tons/Yr: 0.504383239
Reactive Organic Gases Tons/Yr: 0.504383239
Carbon Monoxide Emissions Tons/Yr: Not reported
NOX - Oxides of Nitrogen Tons/Yr: Not reported
SOX - Oxides of Sulphur Tons/Yr: Not reported
Particulate Matter Tons/Yr: Not reported
Part. Matter 10 Micrometers and Smllr Tons/Yr: Not reported

Name: APRO LLC DBA UNITED PACIFIC #AD2204
Address: 901 ASHBY AVE
City,State,Zip: BERKELEY, CA 94710

Map ID
Direction
Distance
Elevation | Site | MAP FINDINGS | Database(s) | EDR ID Number
EPA ID Number

SUPER 7 (Continued) **S101580158**

Year:	2019
County Code:	1
Air Basin:	SF
Facility ID:	112401
Air District Name:	BA
SIC Code:	5541
Air District Name:	BAY AREA AQMD
Community Health Air Pollution Info System:	Not reported
Consolidated Emission Reporting Rule:	Not reported
Total Organic Hydrocarbon Gases Tons/Yr:	0.504383239
Reactive Organic Gases Tons/Yr:	0.504383239
Carbon Monoxide Emissions Tons/Yr:	Not reported
NOX - Oxides of Nitrogen Tons/Yr:	Not reported
SOX - Oxides of Sulphur Tons/Yr:	Not reported
Particulate Matter Tons/Yr:	Not reported
Part. Matter 10 Micrometers and Smllr Tons/Yr:	Not reported

Name:	APRO LLC DBA UNITED PACIFIC #AD2204
Address:	901 ASHBY AVE
City,State,Zip:	BERKELEY, CA 94710
Year:	2020
County Code:	1
Air Basin:	SF
Facility ID:	112401
Air District Name:	BA
SIC Code:	5541
Air District Name:	BAY AREA AQMD
Community Health Air Pollution Info System:	Not reported
Consolidated Emission Reporting Rule:	Not reported
Total Organic Hydrocarbon Gases Tons/Yr:	0.504383239
Reactive Organic Gases Tons/Yr:	0.504383239
Carbon Monoxide Emissions Tons/Yr:	Not reported
NOX - Oxides of Nitrogen Tons/Yr:	Not reported
SOX - Oxides of Sulphur Tons/Yr:	Not reported
Particulate Matter Tons/Yr:	Not reported
Part. Matter 10 Micrometers and Smllr Tons/Yr:	Not reported

Name:	APRO LLC DBA UNITED PACIFIC #AD2204
Address:	901 ASHBY AVE
City,State,Zip:	BERKELEY, CA 94710
Year:	2021
County Code:	1
Air Basin:	SF
Facility ID:	112401
Air District Name:	BA
SIC Code:	5411
Air District Name:	BAY AREA AQMD
Community Health Air Pollution Info System:	Not reported
Consolidated Emission Reporting Rule:	Not reported
Total Organic Hydrocarbon Gases Tons/Yr:	0.40414987
Reactive Organic Gases Tons/Yr:	0.40414987
Carbon Monoxide Emissions Tons/Yr:	Not reported
NOX - Oxides of Nitrogen Tons/Yr:	Not reported
SOX - Oxides of Sulphur Tons/Yr:	Not reported
Particulate Matter Tons/Yr:	Not reported
Part. Matter 10 Micrometers and Smllr Tons/Yr:	Not reported

Map ID
Direction
Distance
Elevation | Site | MAP FINDINGS | Database(s) | EDR ID Number
EPA ID Number

SUPER 7 (Continued) **S101580158**

HIST CORTESE:

edr_fname:	SUPER 7
edr_fadd1:	901 ASHBY
City,State,Zip:	BERKELEY, CA
Region:	CORTESE
Facility County Code:	1
Reg By:	LTNKA
Reg Id:	01-1444

WDS:

Name:	901 ASHBY UNION 76 #7331
Address:	901 ASHBY Ave
City:	BERKELEY
Facility ID:	San Francisco Bay 019255001
Facility Type:	Other - Does not fall into the category of Municipal/Domestic, Industrial, Agricultural or Solid Waste (Class I, II or III)
Facility Status:	Active - Any facility with a continuous or seasonal discharge that is under Waste Discharge Requirements.
NPDES Number:	CAG912002 The 1st 2 characters designate the state. The remaining 7 are assigned by the Regional Board
Subregion:	2
Facility Telephone:	9252772384
Facility Contact:	David Dewitt
Agency Name:	CONOCOPHILLIPS
Agency Address:	2000 CROW CANYON PL STE 400
Agency City,St,Zip:	SAN RAMON 94583
Agency Contact:	DAVE DEWITT
Agency Telephone:	9252772384
Agency Type:	Private
SIC Code:	5541
SIC Code 2:	Not reported
Primary Waste Type:	Hazardous/Influent or Solid Wastes that contain toxic, corrosive, ignitable or reactive substances and must be managed according to applicable DOHS standards.
Primary Waste:	CNWTRS
Waste Type2:	Not reported
Waste2:	Contaminated Ground Water
Primary Waste Type:	Hazardous/Influent or Solid Wastes that contain toxic, corrosive, ignitable or reactive substances and must be managed according to applicable DOHS standards.
Secondary Waste:	Not reported
Secondary Waste Type:	Not reported
Design Flow:	0
Baseline Flow:	0
Reclamation:	No reclamation requirements associated with this facility.
POTW:	The facility is not a POTW.
Treat To Water:	Moderate Threat to Water Quality. A violation could have a major adverse impact on receiving biota, can cause aesthetic impairment to a significant human population, or render unusable a potential domestic or municipal water supply. Awsthetic impairment would include nuisance from a waste treatment facility.
Complexity:	Category B - Any facility having a physical, chemical, or biological waste treatment system (except for septic systems with subsurface disposal), or any Class II or III disposal site, or facilities without treatment systems that are complex, such as marinas with petroleum products, solid wastes, and sewage pump out facilities.

Map ID
Direction
Distance
Elevation

MAP FINDINGS

Site

Database(s)

EDR ID Number
EPA ID Number

SUPER 7 (Continued) **S101580158**

CERS:
Name: UNITED PACIFIC # 2204AD
Address: 901 ASHBY AVE
City,State,Zip: BERKELEY, CA 94710
Site ID: 769563
CERS ID: T10000016328
CERS Description: Leaking Underground Storage Tank Cleanup Site

Affiliation:
Affiliation Type Desc: Regional Board Caseworker
Entity Name: SHERRY GAMBOA - SAN FRANCISCO BAY RWQCB (REGION 2)
Entity Title: Not reported
Affiliation Address: 1515 Clay Street
Affiliation City: OAKLAND
Affiliation State: CA
Affiliation Country: Not reported
Affiliation Zip: Not reported
Affiliation Phone: ,

Name: SUPER 7
Address: 901 ASHBY AVE
City,State,Zip: BERKELEY, CA 94704
Site ID: 764957
CERS ID: T0600101333
CERS Description: Leaking Underground Storage Tank Cleanup Site

Affiliation:
Affiliation Type Desc: Local Agency Caseworker
Entity Name: GEOFFERY FIEDLER - BERKELEY, CITY OF
Entity Title: Not reported
Affiliation Address: 2118 MILVIA STREET 3RD FLOOR
Affiliation City: BERKELEY
Affiliation State: CA
Affiliation Country: Not reported
Affiliation Zip: Not reported
Affiliation Phone: ,

AH254 **UNITED PACIFIC # 2204AD** **LUST** **S113086192**
South **901 ASHBY AVE** **Cortese** **N/A**
1/4-1/2 **BERKELEY, CA 94710** **HWTS**
0.378 mi. **HAZNET**
1996 ft. **Site 4 of 5 in cluster AH**

Relative:
Lower

Actual:
35 ft.

LUST:
Name: UNITED PACIFIC # 2204AD
Address: 901 ASHBY AVE
City,State,Zip: BERKELEY, CA 94710
Lead Agency: SAN FRANCISCO BAY RWQCB (REGION 2)
Case Type: LUST Cleanup Site
Geo Track: http://geotracker.waterboards.ca.gov/profile_report.asp?global_id=T10000016328
Global Id: T10000016328
Latitude: 37.85137
Longitude: -122.29092
Status: Open - Assessment & Interim Remedial Action
Status Date: 12/20/2021
Case Worker: STG

Map ID
Direction
Distance
Elevation | Site | MAP FINDINGS | Database(s) | EDR ID Number
EPA ID Number

UNITED PACIFIC # 2204AD (Continued) **S113086192**

RB Case Number:	01-3650
Local Agency:	BERKELEY, CITY OF
File Location:	All Files are on GeoTracker or in the Local Agency Database
Local Case Number:	Not reported
Potential Media Affect:	Other Groundwater (uses other than drinking water), Soil, Soil Vapor, Under Investigation
Potential Contaminants of Concern:	Benzene, Ethylbenzene, Gasoline, MTBE / TBA / Other Fuel Oxygenates, Toluene, Total Petroleum Hydrocarbons (TPH), Xylene
EPA Region:	9
Coordinate Source:	Not reported
Cuf Case:	NO
Quantity Released Gallons:	Not reported
Begin Date:	09/25/2020
Leak Reported Date:	09/25/2020
How Discovered:	Tank Tightness Test
How Discovered Description:	Not reported
Discharge Source:	Not reported
Discharge Cause:	Not reported
Stop Method:	Remove Contents
Stop Description:	Not reported
No Further Action Date:	Not reported
CA Water Watershed Name:	Bay Bridges - Berkeley (203.30)
Dwr Groundwater Subbasin Name:	Santa Clara Valley - East Bay Plain (2-009.04)
Disadvantaged Community:	Not reported
CA Enviroscreen 3 Score:	76-80%
CA Enviroscreen 4 Score:	65-70%
Military DOD Site:	No
Facility Project Subtype:	Not reported
RWQCB Region:	SAN FRANCISCO BAY RWQCB (REGION 2)
Site History:	Not reported

LUST:

Global Id:	T10000016328
Contact Type:	Local Agency Caseworker
Contact Name:	KARL BUSCHE
Organization Name:	BERKELEY, CITY OF
Address:	1947 Center Street, 1st Floor
City:	BERKELEY
Email:	kbusche@cityofberkeley.info
Phone Number:	5109817466

Global Id:	T10000016328
Contact Type:	Regional Board Caseworker - Primary Caseworker
Contact Name:	SHERRY GAMBOA
Organization Name:	SAN FRANCISCO BAY RWQCB (REGION 2)
Address:	1515 Clay Street
City:	OAKLAND
Email:	sherry.gamboa@waterboards.ca.gov
Phone Number:	Not reported

Global Id:	T10000016328
Contact Type:	Local Agency Caseworker
Contact Name:	MEREDITH LEAR
Organization Name:	BERKELEY, CITY OF
Address:	2118 MILZIA STREET STE 200
City:	BERKELEY
Email:	mlear@cityofberkeley.info
Phone Number:	Not reported

UNITED PACIFIC # 2204AD (Continued) **S113086192**

LUST:

Global Id:	T10000016328
Action Type:	ENFORCEMENT
Date:	10/26/2020
Action:	13267 Requirement
Global Id:	T10000016328
Action Type:	ENFORCEMENT
Date:	05/20/2022
Action:	Staff Letter
Global Id:	T10000016328
Action Type:	ENFORCEMENT
Date:	05/25/2021
Action:	Staff Letter
Global Id:	T10000016328
Action Type:	ENFORCEMENT
Date:	11/30/2020
Action:	Meeting
Global Id:	T10000016328
Action Type:	ENFORCEMENT
Date:	02/03/2021
Action:	Staff Letter
Global Id:	T10000016328
Action Type:	ENFORCEMENT
Date:	05/25/2021
Action:	Meeting
Global Id:	T10000016328
Action Type:	ENFORCEMENT
Date:	10/13/2021
Action:	Referral to Regional Board
Global Id:	T10000016328
Action Type:	RESPONSE
Date:	10/21/2020
Action:	Email Correspondence
Global Id:	T10000016328
Action Type:	RESPONSE
Date:	10/27/2020
Action:	Other Report / Document
Global Id:	T10000016328
Action Type:	RESPONSE
Date:	10/17/2022
Action:	Other Report / Document
Global Id:	T10000016328
Action Type:	ENFORCEMENT
Date:	10/12/2021
Action:	Email Correspondence
Global Id:	T10000016328

Map ID
Direction
Distance
Elevation

MAP FINDINGS

Site

Database(s)

EDR ID Number
EPA ID Number

UNITED PACIFIC # 2204AD (Continued) **S113086192**

Action Type: ENFORCEMENT
Date: 02/07/2022
Action: Email Correspondence

Global Id: T10000016328
Action Type: ENFORCEMENT
Date: 01/10/2022
Action: Meeting

Global Id: T10000016328
Action Type: ENFORCEMENT
Date: 10/05/2020
Action: Technical Correspondence / Assistance / Other

Global Id: T10000016328
Action Type: ENFORCEMENT
Date: 10/23/2020
Action: Referral to Regional Board

Global Id: T10000016328
Action Type: ENFORCEMENT
Date: 10/05/2021
Action: File review

Global Id: T10000016328
Action Type: ENFORCEMENT
Date: 04/01/2021
Action: Email Correspondence

Global Id: T10000016328
Action Type: ENFORCEMENT
Date: 01/18/2023
Action: Staff Letter

Global Id: T10000016328
Action Type: ENFORCEMENT
Date: 01/18/2024
Action: Email Correspondence

Global Id: T10000016328
Action Type: RESPONSE
Date: 09/25/2020
Action: Unauthorized Release Form

Global Id: T10000016328
Action Type: ENFORCEMENT
Date: 10/06/2021
Action: Email Correspondence

Global Id: T10000016328
Action Type: ENFORCEMENT
Date: 12/10/2020
Action: Letter - Notice

Global Id: T10000016328
Action Type: ENFORCEMENT
Date: 12/18/2020

Map ID
Direction
Distance
Elevation | Site | MAP FINDINGS | Database(s) | EDR ID Number
EPA ID Number

UNITED PACIFIC # 2204AD (Continued) **S113086192**

Action: Letter - Notice

Global Id: T10000016328
Action Type: ENFORCEMENT
Date: 06/04/2023
Action: Staff Letter

Global Id: T10000016328
Action Type: Other
Date: 09/25/2020
Action: Leak Stopped

Global Id: T10000016328
Action Type: ENFORCEMENT
Date: 09/05/2022
Action: Email Correspondence

Global Id: T10000016328
Action Type: ENFORCEMENT
Date: 09/22/2022
Action: Staff Letter

Global Id: T10000016328
Action Type: ENFORCEMENT
Date: 10/21/2020
Action: Technical Correspondence / Assistance / Other

Global Id: T10000016328
Action Type: Other
Date: 09/25/2020
Action: Leak Reported

Global Id: T10000016328
Action Type: RESPONSE
Date: 11/13/2020
Action: Corrective Action Plan / Remedial Action Plan - Regulator Responded

Global Id: T10000016328
Action Type: RESPONSE
Date: 11/13/2020
Action: Interim Remedial Action Plan - Regulator Responded

Global Id: T10000016328
Action Type: RESPONSE
Date: 02/11/2022
Action: Soil and Water Investigation Workplan - Regulator Responded

LUST:
Global Id: T10000016328
Status: Open - Case Begin Date
Status Date: 09/25/2020

Global Id: T10000016328
Status: Open - Site Assessment
Status Date: 10/21/2020

Global Id: T10000016328

Map ID
Direction
Distance
Elevation | Site | MAP FINDINGS | Database(s) | EDR ID Number
EPA ID Number

UNITED PACIFIC # 2204AD (Continued) **S113086192**

Status: Open - Assessment & Interim Remedial Action
Status Date: 12/20/2021

CORTESE:
Name: UNITED PACIFIC # 2204AD
Address: 901 ASHBY AVE
City,State,Zip: BERKELEY, CA 94710
Region: CORTESE
Envirostor Id: Not reported
Global ID: T10000016328
Site/Facility Type: LUST CLEANUP SITE
Cleanup Status: OPEN - ASSESSMENT & INTERIM REMEDIAL ACTION
Status Date: Not reported
Site Code: Not reported
Latitude: Not reported
Longitude: Not reported
Owner: Not reported
Enf Type: Not reported
Swat R: Not reported
Flag: active
Order No: Not reported
Waste Discharge System No: Not reported
Effective Date: Not reported
Region 2: Not reported
WID Id: Not reported
Solid Waste Id No: Not reported
Waste Management Uit Name: Not reported
File Name: Active Open

HWTS:
Name: TOSCO CORPORATION SS#31305
Address: 901 ASHBY AVE
Address 2: Not reported
City,State,Zip: BERKELEY, CA 94710
EPA ID: CAL000161442
Inactive Date: 06/30/2002
Create Date: 04/24/1997
Last Act Date: Not reported
Mailing Name: Not reported
Mailing Address: PO BOX 52085
Mailing Address 2: Not reported
Mailing City,State,Zip: PHOENIX, AZ 850722085
Owner Name: TOSCO MARKETING
Owner Address: PO BOX 52085
Owner Address 2: Not reported
Owner City,State,Zip: PHOENIX, AZ 850722085
Owner Phone: Not reported
Owner Fax: Not reported
Contact Name: HAZMAT SPECIALIST
Contact Address: PO BOX 52085
Contact Address 2: Not reported
City,State,Zip: PHOENIX, AZ 850722085
Contact Phone: Not reported
Contact Fax: Not reported
Facility Status: Inactive

Map ID
Direction
Distance
Elevation Site

MAP FINDINGS

Database(s)

EDR ID Number
EPA ID Number

UNITED PACIFIC # 2204AD (Continued) **S113086192**

Facility Type:	PERMANENT
Category:	STATE
Latitude:	37.852377
Longitude:	-122.285761

HAZNET:

Name:	TOSCO CORPORATION SS#31305
Address:	901 ASHBY AVE
Address 2:	Not reported
City,State,Zip:	BERKELEY, CA 947102805
Contact:	HAZMAT SPECIALIST
Telephone:	6027284180
Mailing Name:	Not reported
Mailing Address:	PO BOX 52085
Year:	2002
Gepaid:	CAL000161442
TSD EPA ID:	CAD028409019
CA Waste Code:	134 - Aqueous solution with total organic residues less than 10 percent
Disposal Method:	T01 - Treatment, Tank
Tons:	0.189
Year:	2001
Gepaid:	CAL000161442
TSD EPA ID:	CAD028409019
CA Waste Code:	343 - Unspecified organic liquid mixture
Disposal Method:	-
Tons:	0.136
Year:	1998
Gepaid:	CAL000161442
TSD EPA ID:	CAD009466392
CA Waste Code:	513 - Empty containers less than 30 gallons
Disposal Method:	R01 - Recycler
Tons:	0.5

Additional Info:

Year:	2002
Gen EPA ID:	CAL000161442
Shipment Date:	20020604
Creation Date:	8/29/2002 18:31:16
Receipt Date:	20060612
Manifest ID:	21704573
Trans EPA ID:	CAD982444481
Trans Name:	Not reported
Trans 2 EPA ID:	Not reported
Trans 2 Name:	Not reported
TSDF EPA ID:	CAD028409019
Trans Name:	Not reported
TSDF Alt EPA ID:	Not reported
TSDF Alt Name:	Not reported
Waste Code Description:	134 - Aqueous solution with <10% total organic residues
RCRA Code:	Not reported

Map ID
Direction
Distance
Elevation | Site | MAP FINDINGS | Database(s) | EDR ID Number
EPA ID Number

UNITED PACIFIC # 2204AD (Continued) **S113086192**

Meth Code:	T01 - Treatment, Tank
Quantity Tons:	0.189
Waste Quantity:	45
Quantity Unit:	G
Additional Code 1:	Not reported
Additional Code 2:	Not reported
Additional Code 3:	Not reported
Additional Code 4:	Not reported
Additional Code 5:	Not reported

Additional Info:

Year:	2001
Gen EPA ID:	CAL000161442
Shipment Date:	20010820
Creation Date:	10/3/2001 0:00:00
Receipt Date:	Not reported
Manifest ID:	21228468
Trans EPA ID:	CAR000016857
Trans Name:	Not reported
Trans 2 EPA ID:	CAD982524480
Trans 2 Name:	Not reported
TSDF EPA ID:	CAD028409019
Trans Name:	Not reported
TSDF Alt EPA ID:	Not reported
TSDF Alt Name:	Not reported
Waste Code Description:	343 - Unspecified organic liquid mixture
RCRA Code:	D001
Meth Code:	- Not reported
Quantity Tons:	0.136
Waste Quantity:	40
Quantity Unit:	G
Additional Code 1:	Not reported
Additional Code 2:	Not reported
Additional Code 3:	Not reported
Additional Code 4:	Not reported
Additional Code 5:	Not reported

Additional Info:

Year:	1998
Gen EPA ID:	CAL000161442
Shipment Date:	19981112
Creation Date:	1/5/1999 0:00:00
Receipt Date:	19981112
Manifest ID:	98079619
Trans EPA ID:	CAD982030173
Trans Name:	Not reported
Trans 2 EPA ID:	Not reported
Trans 2 Name:	Not reported
TSDF EPA ID:	CAD009466392
Trans Name:	Not reported
TSDF Alt EPA ID:	Not reported
TSDF Alt Name:	Not reported
Waste Code Description:	513 - Empty containers less than 30 gallons
RCRA Code:	Not reported

Map ID
Direction
Distance
Elevation

MAP FINDINGS

Site

Database(s)

EDR ID Number
EPA ID Number

UNITED PACIFIC # 2204AD (Continued) **S113086192**

Meth Code:	R01 - Recycler
Quantity Tons:	0.5
Waste Quantity:	1000
Quantity Unit:	P
Additional Code 1:	Not reported
Additional Code 2:	Not reported
Additional Code 3:	Not reported
Additional Code 4:	Not reported
Additional Code 5:	Not reported

AH255 **SUPER 7** **UST FINDER RELEASE** **1029113619**
South **901 ASHBY AVE** **N/A**
1/4-1/2 **BERKELEY, CA 94704**
0.378 mi.
1996 ft. **Site 5 of 5 in cluster AH**

Relative:
Lower

Actual:
35 ft.

UST FINDER RELEASE:

Object ID:	40578
Facility ID:	Not reported
Lust ID:	CAT0600101333
Name:	SUPER 7
Address:	901 ASHBY AVE
City,State,Zip:	BERKELEY, CA 94704
Address Match Type:	PointAddress
Reported Date:	Not reported
Status:	No Further Action
Substance:	Not reported
Population within 1500ft:	891
Domestic Wells within 1500ft:	0
Land Use:	Developed, High Intensity
Within SPA:	No
SPA PWS Facility ID:	Not reported
SPA Water Type:	Not reported
SPA Facility Type:	Not reported
SPA HUC12:	Not reported
Within WHPA:	No
WHPA PWS Facility ID:	Not reported
WHPA Water Type:	Not reported
WHPA Facility Type:	Not reported
WHPA HUC12:	Not reported
Within 100yr Floodplain:	No
Tribe:	Not reported
EPA Region:	9
NFA Letter 1:	Not reported
NFA Letter 2:	Not reported
NFA Letter 3:	Not reported
NFA Letter 4:	Not reported
Closed With Residual Contaminate:	Not reported
Coordinate Source:	Geocode
X Coord:	-122.29082
Y Coord:	37.85116
Latitude:	37.85116
Longitude:	-122.290819999999

MAP FINDINGS

Map ID
Direction
Distance
Elevation | Site | Database(s) | EDR ID Number
EPA ID Number

AJ256 **MACBETH HARDWARE COMPANY** **UST FINDER RELEASE** **1029017457**
SSE **930 ASHBY AVE** **N/A**
1/4-1/2 **BERKELEY, CA 94704**
0.398 mi.
2099 ft. **Site 1 of 2 in cluster AJ**

Relative:
Lower

Actual:
37 ft.

UST FINDER RELEASE:

Object ID:	40605
Facility ID:	Not reported
Lust ID:	CAT0600100856
Name:	MACBETH HARDWARE COMPANY
Address:	930 ASHBY AVE
City,State,Zip:	BERKELEY, CA 94704
Address Match Type:	PointAddress
Reported Date:	Not reported
Status:	No Further Action
Substance:	Not reported
Population within 1500ft:	1125
Domestic Wells within 1500ft:	0
Land Use:	Developed, High Intensity
Within SPA:	No
SPA PWS Facility ID:	Not reported
SPA Water Type:	Not reported
SPA Facility Type:	Not reported
SPA HUC12:	Not reported
Within WHPA:	No
WHPA PWS Facility ID:	Not reported
WHPA Water Type:	Not reported
WHPA Facility Type:	Not reported
WHPA HUC12:	Not reported
Within 100yr Floodplain:	No
Tribe:	Not reported
EPA Region:	9
NFA Letter 1:	Not reported
NFA Letter 2:	Not reported
NFA Letter 3:	Not reported
NFA Letter 4:	Not reported
Closed With Residual Contaminate:	Not reported
Coordinate Source:	Geocode
X Coord:	-122.2902
Y Coord:	37.8513400000001
Latitude:	37.85134
Longitude:	-122.290199999999

AJ257 **MACBETH HARDWARE COMPANY** **LUST** **S102432856**
SSE **930 ASHBY AVE** **Cortese** **N/A**
1/4-1/2 **BERKELEY, CA 94704** **HIST CORTESE**
0.398 mi. **CERS**
2099 ft. **Site 2 of 2 in cluster AJ**

Relative:
Lower

Actual:
37 ft.

LUST:

Name:	MACBETH HARDWARE COMPANY
Address:	930 ASHBY AVE
City,State,Zip:	BERKELEY, CA 94704
Lead Agency:	BERKELEY, CITY OF
Case Type:	LUST Cleanup Site
Geo Track:	http://geotracker.waterboards.ca.gov/profile_report.asp?global_id=T0600100856
Global Id:	T0600100856
Latitude:	37.851164
Longitude:	-122.290168

Map ID
Direction
Distance
Elevation | Site | MAP FINDINGS | Database(s) | EDR ID Number
EPA ID Number

MACBETH HARDWARE COMPANY (Continued) **S102432856**

Status:	Completed - Case Closed
Status Date:	10/17/1995
Case Worker:	GAF
RB Case Number:	01-0931
Local Agency:	BERKELEY, CITY OF
File Location:	Not reported
Local Case Number:	01-0931
Potential Media Affect:	Soil
Potential Contaminants of Concern:	Gasoline
EPA Region:	9
Coordinate Source:	Google Geocode
Cuf Case:	NO
Quantity Released Gallons:	Not reported
Begin Date:	10/07/1987
Leak Reported Date:	10/07/1987
How Discovered:	Tank Closure
How Discovered Description:	Not reported
Discharge Source:	Tank
Discharge Cause:	Physc / Mech Damage
Stop Method:	Not reported
Stop Description:	Not reported
No Further Action Date:	10/17/1995
CA Water Watershed Name:	Bay Bridges - Berkeley (203.30)
Dwr Groundwater Subbasin Name:	Santa Clara Valley - East Bay Plain (2-009.04)
Disadvantaged Community:	Not reported
CA Enviroscreen 3 Score:	61-65%
CA Enviroscreen 4 Score:	65-70%
Military DOD Site:	No
Facility Project Subtype:	Not reported
RWQCB Region:	SAN FRANCISCO BAY RWQCB (REGION 2)
Site History:	Not reported

LUST:

Global Id:	T0600100856
Contact Type:	Local Agency Caseworker - Primary Caseworker
Contact Name:	GEOFFERY FIEDLER
Organization Name:	BERKELEY, CITY OF
Address:	2118 MILVIA STREET 3RD FLOOR
City:	BERKELEY
Email:	gfiedler@ci.berkeley.ca.us
Phone Number:	Not reported

Global Id:	T0600100856
Contact Type:	Regional Board Caseworker
Contact Name:	Regional Water Board
Organization Name:	SAN FRANCISCO BAY RWQCB (REGION 2)
Address:	1515 CLAY ST SUITE 1400
City:	OAKLAND
Email:	Not reported
Phone Number:	Not reported

LUST:

Global Id:	T0600100856
Action Type:	Other
Date:	10/07/1987
Action:	Leak Discovery

Map ID
Direction
Distance
Elevation | Site | MAP FINDINGS | Database(s) | EDR ID Number
EPA ID Number

MACBETH HARDWARE COMPANY (Continued) **S102432856**

Global Id: T0600100856
Action Type: Other
Date: 10/07/1987
Action: Leak Reported

Global Id: T0600100856
Action Type: RESPONSE
Date: 11/15/1995
Action: Other Report / Document

Global Id: T0600100856
Action Type: Other
Date: 10/07/1987
Action: Leak Stopped

LUST:
Global Id: T0600100856
Status: Open - Case Begin Date
Status Date: 10/07/1987

Global Id: T0600100856
Status: Completed - Case Closed
Status Date: 10/17/1995

LUST REG 2:
Region: 2
Facility Id: 01-0931
Facility Status: Case Closed
Case Number: 01-0931
How Discovered: Tank Closure
Leak Cause: Structure Failure
Leak Source: Tank
Date Leak Confirmed: Not reported
Oversight Program: LUST
Prelim. Site Assesment Wokplan Submitted: Not reported
Preliminary Site Assesment Began: Not reported
Pollution Characterization Began: Not reported
Pollution Remediation Plan Submitted: Not reported
Date Remediation Action Underway: Not reported
Date Post Remedial Action Monitoring Began: Not reported

CORTESE:
Name: MACBETH HARDWARE COMPANY
Address: 930 ASHBY AVE
City,State,Zip: BERKELEY, CA 94704
Region: CORTESE
Envirostor Id: Not reported
Global ID: T0600100856
Site/Facility Type: LUST CLEANUP SITE
Cleanup Status: COMPLETED - CASE CLOSED
Status Date: Not reported
Site Code: Not reported
Latitude: Not reported
Longitude: Not reported
Owner: Not reported

Map ID
Direction
Distance
Elevation | Site | MAP FINDINGS | Database(s) | EDR ID Number
EPA ID Number

MACBETH HARDWARE COMPANY (Continued) **S102432856**

Enf Type:	Not reported
Swat R:	Not reported
Flag:	active
Order No:	Not reported
Waste Discharge System No:	Not reported
Effective Date:	Not reported
Region 2:	Not reported
WID Id:	Not reported
Solid Waste Id No:	Not reported
Waste Management Uit Name:	Not reported
File Name:	Active Open

HIST CORTESE:

edr_fname:	MACBETH HARDWARE COMPANY
edr_fadd1:	930 ASHBY
City,State,Zip:	BERKELEY, CA
Region:	CORTESE
Facility County Code:	1
Reg By:	LTNKA
Reg Id:	01-0931

CERS:

Name:	MACBETH HARDWARE COMPANY
Address:	930 ASHBY AVE
City,State,Zip:	BERKELEY, CA 94704
Site ID:	742803
CERS ID:	T0600100856
CERS Description:	Leaking Underground Storage Tank Cleanup Site

Affiliation:

Affiliation Type Desc:	Regional Board Caseworker
Entity Name:	Regional Water Board - SAN FRANCISCO BAY RWQCB (REGION 2)
Entity Title:	Not reported
Affiliation Address:	1515 CLAY ST SUITE 1400
Affiliation City:	OAKLAND
Affiliation State:	CA
Affiliation Country:	Not reported
Affiliation Zip:	Not reported
Affiliation Phone:	,

Affiliation Type Desc:	Local Agency Caseworker
Entity Name:	GEOFFERY FIEDLER - BERKELEY, CITY OF
Entity Title:	Not reported
Affiliation Address:	2118 MILVIA STREET 3RD FLOOR
Affiliation City:	BERKELEY
Affiliation State:	CA
Affiliation Country:	Not reported
Affiliation Zip:	Not reported
Affiliation Phone:	,

MAP FINDINGS

Map ID / Direction / Distance / Elevation	Site	Database(s)	EDR ID Number / EPA ID Number
AK258	**KRENZ LIMITED**	**UST FINDER RELEASE**	**1029009346**
South	**750 POTTER ST**		**N/A**
1/4-1/2	**BERKELEY, CA 94704**		
0.399 mi.			
2107 ft.	**Site 1 of 2 in cluster AK**		
Relative: **Lower**	UST FINDER RELEASE:		
Actual: **26 ft.**	Object ID: 40513		
	Facility ID: Not reported		
	Lust ID: CAT0600100802		
	Name: KRENZ LIMITED		
	Address: 750 POTTER ST		
	City,State,Zip: BERKELEY, CA 94704		
	Address Match Type: PointAddress		
	Reported Date: Not reported		
	Status: No Further Action		
	Substance: Not reported		
	Population within 1500ft: 281		
	Domestic Wells within 1500ft: 0		
	Land Use: Developed, High Intensity		
	Within SPA: No		
	SPA PWS Facility ID: Not reported		
	SPA Water Type: Not reported		
	SPA Facility Type: Not reported		
	SPA HUC12: Not reported		
	Within WHPA: No		
	WHPA PWS Facility ID: Not reported		
	WHPA Water Type: Not reported		
	WHPA Facility Type: Not reported		
	WHPA HUC12: Not reported		
	Within 100yr Floodplain: No		
	Tribe: Not reported		
	EPA Region: 9		
	NFA Letter 1: Not reported		
	NFA Letter 2: Not reported		
	NFA Letter 3: Not reported		
	NFA Letter 4: Not reported		
	Closed With Residual Contaminate: Not reported		
	Coordinate Source: Geocode		
	X Coord: -122.29341		
	Y Coord: 37.85103		
	Latitude: 37.85103		
	Longitude: -122.293409999999		

Map ID / Direction / Distance / Elevation	Site	Database(s)	EDR ID Number / EPA ID Number
AK259	**WEATHERFORD MITSUBISHI**	**RCRA-SQG**	**1000857202**
South	**750 POTTER ST**	**LUST**	**CA0000072546**
1/4-1/2	**BERKELEY, CA 94710**	**FINDS**	
0.399 mi.		**ECHO**	
2107 ft.	**Site 2 of 2 in cluster AK**	**Cortese**	
		HIST CORTESE	
Relative: **Lower**		**CIWQS**	
		CERS	
Actual: **26 ft.**	RCRA Listings:		
	Date Form Received by Agency: 19931129		
	Handler Name: Weatherford Mitsubishi		
	Handler Address: Potter St		
	Handler City,State,Zip: BERKELEY, CA 94710		
	EPA ID: CA0000072546		
	Contact Name: DIANA SCHEINER		

Map ID
Direction
Distance
Elevation | Site | MAP FINDINGS | Database(s) | EDR ID Number
EPA ID Number

WEATHERFORD MITSUBISHI (Continued) **1000857202**

Contact Address:	735 ASHBY
Contact City,State,Zip:	BERKELEY, CA 94710
Contact Telephone:	510-654-8280
Contact Fax:	Not reported
Contact Email:	Not reported
Contact Title:	Not reported
EPA Region:	09
Land Type:	Private
Federal Waste Generator Description:	Small Quantity Generator
Non-Notifier:	Not reported
Biennial Report Cycle:	Not reported
Accessibility:	Not reported
Active Site Indicator:	Handler Activities
State District Owner:	Not reported
State District:	Not reported
Mailing Address:	ASHBY
Mailing City,State,Zip:	BERKELEY, CA 94710
Owner Name:	Nissho Iwai
Owner Type:	Private
Operator Name:	Not reported
Operator Type:	Not reported
Short-Term Generator Activity:	No
Importer Activity:	No
Mixed Waste Generator:	No
Transporter Activity:	No
Transfer Facility Activity:	No
Recycler Activity with Storage:	No
Small Quantity On-Site Burner Exemption:	No
Smelting Melting and Refining Furnace Exemption:	No
Underground Injection Control:	No
Off-Site Waste Receipt:	No
Universal Waste Indicator:	No
Universal Waste Destination Facility:	No
Federal Universal Waste:	No
Active Site State-Reg Handler:	---
Federal Facility Indicator:	Not reported
Hazardous Secondary Material Indicator:	N
Sub-Part K Indicator:	Not reported
2018 GPRA Permit Baseline:	Not on the Baseline
2018 GPRA Renewals Baseline:	Not on the Baseline
202 GPRA Corrective Action Baseline:	No
Subject to Corrective Action Universe:	No
Non-TSDFs Where RCRA CA has Been Imposed Universe:	No
Corrective Action Priority Ranking:	No NCAPS ranking
Environmental Control Indicator:	No
Institutional Control Indicator:	No
Human Exposure Controls Indicator:	N/A
Groundwater Controls Indicator:	N/A
Significant Non-Complier Universe:	No
Unaddressed Significant Non-Complier Universe:	No
Addressed Significant Non-Complier Universe:	No
Significant Non-Complier With a Compliance Schedule Universe:	No
Financial Assurance Required:	Not reported
Handler Date of Last Change:	20000915
Recognized Trader-Importer:	No
Recognized Trader-Exporter:	No
Importer of Spent Lead Acid Batteries:	No

Map ID
Direction
Distance
Elevation | Site | MAP FINDINGS | Database(s) | EDR ID Number
EPA ID Number

WEATHERFORD MITSUBISHI (Continued) **1000857202**

Exporter of Spent Lead Acid Batteries: No
Recycler Activity Without Storage: No
Manifest Broker: No
Sub-Part P Indicator: No

Handler - Owner Operator:
Owner/Operator Indicator: Owner
Owner/Operator Name: NISSHO IWAI
Legal Status: Private
Date Became Current: Not reported
Date Ended Current: Not reported
Owner/Operator Address: 735 ASHBY
Owner/Operator City,State,Zip: BERKELEY, CA 94710
Owner/Operator Telephone: 510-654-8280
Owner/Operator Telephone Ext: Not reported
Owner/Operator Fax: Not reported
Owner/Operator Email: Not reported

Historic Generators:
Receive Date: 19931129
Handler Name: WEATHERFORD MITSUBISHI
Federal Waste Generator Description: Small Quantity Generator
State District Owner: Not reported
Large Quantity Handler of Universal Waste: No
Recognized Trader Importer: No
Recognized Trader Exporter: No
Spent Lead Acid Battery Importer: No
Spent Lead Acid Battery Exporter: No
Current Record: Yes
Non Storage Recycler Activity: Not reported
Electronic Manifest Broker: Not reported

List of NAICS Codes and Descriptions:
NAICS Codes: No NAICS Codes Found

Facility Has Received Notices of Violations:
Violations: No Violations Found

Evaluation Action Summary:
Evaluations: No Evaluations Found

LUST:
Name: KRENZ LIMITED
Address: 750 POTTER ST
City,State,Zip: BERKELEY, CA 94704
Lead Agency: BERKELEY, CITY OF
Case Type: LUST Cleanup Site
Geo Track: http://geotracker.waterboards.ca.gov/profile_report.asp?global_id=T0600100802
Global Id: T0600100802
Latitude: 37.850967
Longitude: -122.2938889
Status: Completed - Case Closed

Map ID
Direction
Distance
Elevation | Site | MAP FINDINGS | Database(s) | EDR ID Number
EPA ID Number

WEATHERFORD MITSUBISHI (Continued) **1000857202**

Status Date:	02/12/1997
Case Worker:	GAF
RB Case Number:	01-0868
Local Agency:	BERKELEY, CITY OF
File Location:	Not reported
Local Case Number:	01-0868
Potential Media Affect:	Well used for drinking water supply
Potential Contaminants of Concern:	Gasoline
EPA Region:	9
Coordinate Source:	Google Geocode
Cuf Case:	YES
Quantity Released Gallons:	Not reported
Begin Date:	09/12/1991
Leak Reported Date:	04/27/1992
How Discovered:	Tank Closure
How Discovered Description:	Not reported
Discharge Source:	Tank
Discharge Cause:	Physc / Mech Damage
Stop Method:	Not reported
Stop Description:	Not reported
No Further Action Date:	02/12/1997
CA Water Watershed Name:	Bay Bridges - Berkeley (203.30)
Dwr Groundwater Subbasin Name:	Santa Clara Valley - East Bay Plain (2-009.04)
Disadvantaged Community:	Not reported
CA Enviroscreen 3 Score:	61-65%
CA Enviroscreen 4 Score:	65-70%
Military DOD Site:	No
Facility Project Subtype:	Not reported
RWQCB Region:	SAN FRANCISCO BAY RWQCB (REGION 2)
Site History:	Not reported

LUST:

Global Id:	T0600100802
Contact Type:	Local Agency Caseworker - Primary Caseworker
Contact Name:	GEOFFERY FIEDLER
Organization Name:	BERKELEY, CITY OF
Address:	2118 MILVIA STREET 3RD FLOOR
City:	BERKELEY
Email:	gfiedler@ci.berkeley.ca.us
Phone Number:	Not reported

Global Id:	T0600100802
Contact Type:	Regional Board Caseworker
Contact Name:	Regional Water Board
Organization Name:	SAN FRANCISCO BAY RWQCB (REGION 2)
Address:	1515 CLAY ST SUITE 1400
City:	OAKLAND
Email:	Not reported
Phone Number:	Not reported

LUST:

Global Id:	T0600100802
Action Type:	ENFORCEMENT
Date:	02/12/1997
Action:	Closure/No Further Action Letter

Global Id:	T0600100802

Map ID
Direction
Distance
Elevation | Site | MAP FINDINGS | Database(s) | EDR ID Number
EPA ID Number

WEATHERFORD MITSUBISHI (Continued) **1000857202**

Action Type: Other
Date: 04/27/1992
Action: Leak Reported

Global Id: T0600100802
Action Type: RESPONSE
Date: 03/25/1992
Action: Tank Removal Report / UST Sampling Report

Global Id: T0600100802
Action Type: RESPONSE
Date: 04/23/1993
Action: Correspondence

Global Id: T0600100802
Action Type: RESPONSE
Date: 04/27/1992
Action: Other Report / Document

Global Id: T0600100802
Action Type: RESPONSE
Date: 01/11/1993
Action: Correspondence

Global Id: T0600100802
Action Type: RESPONSE
Date: 10/30/1992
Action: Correspondence

Global Id: T0600100802
Action Type: RESPONSE
Date: 04/01/1993
Action: Soil and Water Investigation Report

Global Id: T0600100802
Action Type: RESPONSE
Date: 09/16/1991
Action: Unauthorized Release Form

Global Id: T0600100802
Action Type: RESPONSE
Date: 06/17/1993
Action: Correspondence

Global Id: T0600100802
Action Type: RESPONSE
Date: 07/15/1996
Action: Correspondence

Global Id: T0600100802
Action Type: RESPONSE
Date: 07/17/1992
Action: Correspondence

Global Id: T0600100802
Action Type: RESPONSE
Date: 09/23/1993

Map ID
Direction
Distance
Elevation | Site | MAP FINDINGS | Database(s) | EDR ID Number
EPA ID Number

WEATHERFORD MITSUBISHI (Continued) **1000857202**

Action: Correspondence

Global Id: T0600100802
Action Type: RESPONSE
Date: 06/16/1994
Action: Correspondence

Global Id: T0600100802
Action Type: RESPONSE
Date: 07/15/1996
Action: Correspondence

Global Id: T0600100802
Action Type: RESPONSE
Date: 01/11/1993
Action: Soil and Water Investigation Workplan

Global Id: T0600100802
Action Type: RESPONSE
Date: 02/17/1994
Action: Soil and Water Investigation Report

Global Id: T0600100802
Action Type: RESPONSE
Date: 05/20/1994
Action: Soil and Water Investigation Workplan

Global Id: T0600100802
Action Type: RESPONSE
Date: 06/07/1993
Action: Soil and Water Investigation Workplan

Global Id: T0600100802
Action Type: RESPONSE
Date: 10/21/1992
Action: Request for Closure

Global Id: T0600100802
Action Type: Other
Date: 04/27/1992
Action: Leak Stopped

Global Id: T0600100802
Action Type: Other
Date: 04/27/1992
Action: Leak Discovery

LUST:
Global Id: T0600100802
Status: Open - Case Begin Date
Status Date: 09/12/1991

Global Id: T0600100802
Status: Open - Site Assessment
Status Date: 09/12/1991

Global Id: T0600100802

Map ID
Direction
Distance
Elevation | Site | MAP FINDINGS | Database(s) | EDR ID Number
EPA ID Number

WEATHERFORD MITSUBISHI (Continued) **1000857202**

Status: Open - Site Assessment
Status Date: 04/27/1992

Global Id: T0600100802
Status: Open - Remediation
Status Date: 05/19/1994

Global Id: T0600100802
Status: Completed - Case Closed
Status Date: 02/12/1997

LUST REG 2:
Region: 2
Facility Id: 01-0868
Facility Status: Case Closed
Case Number: 01-0868
How Discovered: Tank Closure
Leak Cause: Structure Failure
Leak Source: Tank
Date Leak Confirmed: 4/27/1992
Oversight Program: LUST
Prelim. Site Assesment Wokplan Submitted: Not reported
Preliminary Site Assesment Began: 9/12/1991
Pollution Characterization Began: Not reported
Pollution Remediation Plan Submitted: 5/19/1994
Date Remediation Action Underway: Not reported
Date Post Remedial Action Monitoring Began: Not reported

FINDS:
Registry ID: 110002612511

Click Here for FRS Facility Detail Report:

Environmental Interest/Information System:
The Resource Conservation and Recovery Act Information System (RCRAInfo) is EPA's comprehensive information system in support of the Resource Conservation and Recovery Act (RCRA) of 1976 and the Hazardous and Solid Waste Amendments (HSWA) of 1984. It tracks many types of information about generators, transporters, treaters, storers, and disposers of hazardous waste.

Click this hyperlink while viewing on your computer to access additional FINDS: detail in the EDR Site Report.

ECHO:
Envid: 1000857202
Registry ID: 110002612511
DFR URL: http://echo.epa.gov/detailed-facility-report?fid=110002612511
Name: WEATHERFORD MITSUBISHI
Address: 750 POTTER ST
City,State,Zip: BERKELEY, CA 94710

CORTESE:
Name: KRENZ LIMITED
Address: 750 POTTER ST
City,State,Zip: BERKELEY, CA 94704

Map ID
Direction
Distance
Elevation | Site | MAP FINDINGS | Database(s) | EDR ID Number
EPA ID Number

WEATHERFORD MITSUBISHI (Continued) **1000857202**

Region:	CORTESE
Envirostor Id:	Not reported
Global ID:	T0600100802
Site/Facility Type:	LUST CLEANUP SITE
Cleanup Status:	COMPLETED - CASE CLOSED
Status Date:	Not reported
Site Code:	Not reported
Latitude:	Not reported
Longitude:	Not reported
Owner:	Not reported
Enf Type:	Not reported
Swat R:	Not reported
Flag:	active
Order No:	Not reported
Waste Discharge System No:	Not reported
Effective Date:	Not reported
Region 2:	Not reported
WID Id:	Not reported
Solid Waste Id No:	Not reported
Waste Management Uit Name:	Not reported
File Name:	Active Open

HIST CORTESE:

edr_fname:	KRENZ LIMITED
edr_fadd1:	750 POTTER
City,State,Zip:	BERKELEY, CA
Region:	CORTESE
Facility County Code:	1
Reg By:	LTNKA
Reg Id:	01-0868

CIWQS:

Name:	WEATHERFORD BMW
Address:	750 POTTER STREET
City,State,Zip:	BERKELEY, CA 94710
Agency:	Weatherford BMW
Agency Address:	735 Ashby Avenue, Berkeley, CA 94710
Place/Project Type:	Construction - Commercial
SIC/NAICS:	Not reported
Region:	2
Program:	CONSTW
Regulatory Measure Status:	Terminated
Regulatory Measure Type:	Storm water construction
Order Number:	2009-0009-DWQ
WDID:	2 01C360956
NPDES Number:	CAS000002
Adoption Date:	Not reported
Effective Date:	05/10/2011
Termination Date:	09/17/2012
Expiration/Review Date:	Not reported
Design Flow:	Not reported
Major/Minor:	Not reported
Complexity:	Not reported
TTWQ:	Not reported
Enforcement Actions within 5 years:	0
Violations within 5 years:	0

Map ID
Direction
Distance
Elevation | Site | MAP FINDINGS | Database(s) | EDR ID Number
EPA ID Number

WEATHERFORD MITSUBISHI (Continued) **1000857202**

Latitude: 37.85173
Longitude: -122.29028

CERS:
Name: KRENZ LIMITED
Address: 750 POTTER ST
City,State,Zip: BERKELEY, CA 94704
Site ID: 739956
CERS ID: T0600100802
CERS Description: Leaking Underground Storage Tank Cleanup Site

Affiliation:
Affiliation Type Desc: Regional Board Caseworker
Entity Name: Regional Water Board - SAN FRANCISCO BAY RWQCB (REGION 2)
Entity Title: Not reported
Affiliation Address: 1515 CLAY ST SUITE 1400
Affiliation City: OAKLAND
Affiliation State: CA
Affiliation Country: Not reported
Affiliation Zip: Not reported
Affiliation Phone: ,

Affiliation Type Desc: Local Agency Caseworker
Entity Name: GEOFFERY FIEDLER - BERKELEY, CITY OF
Entity Title: Not reported
Affiliation Address: 2118 MILVIA STREET 3RD FLOOR
Affiliation City: BERKELEY
Affiliation State: CA
Affiliation Country: Not reported
Affiliation Zip: Not reported
Affiliation Phone: ,

AL260 **CHEVRON** **UST FINDER RELEASE** **1028935120**
SE **2995 SAN PABLO AVE** **N/A**
1/4-1/2 **BERKELEY, CA 94704**
0.409 mi.
2161 ft. **Site 1 of 4 in cluster AL**

Relative:
Higher

Actual:
50 ft.

UST FINDER RELEASE:
Object ID: 40725
Facility ID: Not reported
Lust ID: CAT0600100325
Name: CHEVRON
Address: 2995 SAN PABLO AVE
City,State,Zip: BERKELEY, CA 94704
Address Match Type: PointAddress
Reported Date: Not reported
Status: No Further Action
Substance: Not reported
Population within 1500ft: 2278
Domestic Wells within 1500ft: 0
Land Use: Developed, Medium Intensity
Within SPA: No
SPA PWS Facility ID: Not reported
SPA Water Type: Not reported
SPA Facility Type: Not reported
SPA HUC12: Not reported

MAP FINDINGS

Map ID
Direction
Distance
Elevation | Site | Database(s) | EDR ID Number
EPA ID Number

CHEVRON (Continued) **1028935120**

Within WHPA:	No
WHPA PWS Facility ID:	Not reported
WHPA Water Type:	Not reported
WHPA Facility Type:	Not reported
WHPA HUC12:	Not reported
Within 100yr Floodplain:	No
Tribe:	Not reported
EPA Region:	9
NFA Letter 1:	Not reported
NFA Letter 2:	Not reported
NFA Letter 3:	Not reported
NFA Letter 4:	Not reported
Closed With Residual Contaminate:	Not reported
Coordinate Source:	Geocode
X Coord:	-122.28671
Y Coord:	37.85258
Latitude:	37.85258
Longitude:	-122.286709999999

AL261 **CHEVRON** **LUST** **S101624564**
SE **2995 SAN PABLO AVE** **SWEEPS UST** **N/A**
1/4-1/2 **BERKELEY, CA 94704** **CA FID UST**
0.409 mi. **Cortese**
2161 ft. **Site 2 of 4 in cluster AL** **HIST CORTESE**
HWTS
Relative: **CERS**
Higher

Actual: **50 ft.**

LUST:

Name:	CHEVRON
Address:	2995 SAN PABLO AVE
City,State,Zip:	BERKELEY, CA 94704
Lead Agency:	BERKELEY, CITY OF
Case Type:	LUST Cleanup Site
Geo Track:	http://geotracker.waterboards.ca.gov/profile_report.asp?global_id=T0600100325
Global Id:	T0600100325
Latitude:	37.852649
Longitude:	-122.286477
Status:	Completed - Case Closed
Status Date:	07/11/1995
Case Worker:	GAF
RB Case Number:	01-0353
Local Agency:	BERKELEY, CITY OF
File Location:	Not reported
Local Case Number:	01-0353
Potential Media Affect:	Other Groundwater (uses other than drinking water)
Potential Contaminants of Concern:	Waste Oil / Motor / Hydraulic / Lubricating
EPA Region:	9
Coordinate Source:	Google Geocode
Cuf Case:	YES
Quantity Released Gallons:	Not reported
Begin Date:	10/18/1988
Leak Reported Date:	10/18/1988
How Discovered:	Tank Closure
How Discovered Description:	Not reported
Discharge Source:	Tank
Discharge Cause:	Physc / Mech Damage
Stop Method:	Not reported
Stop Description:	Not reported

Map ID
Direction
Distance
Elevation | Site | MAP FINDINGS | Database(s) | EDR ID Number
EPA ID Number

CHEVRON (Continued) **S101624564**

No Further Action Date: 07/11/1995
CA Water Watershed Name: Bay Bridges - Berkeley (203.30)
Dwr Groundwater Subbasin Name: Santa Clara Valley - East Bay Plain (2-009.04)
Disadvantaged Community: Not reported
CA Enviroscreen 3 Score: 46-50%
CA Enviroscreen 4 Score: 60-65%
Military DOD Site: No
Facility Project Subtype: Not reported
RWQCB Region: SAN FRANCISCO BAY RWQCB (REGION 2)
Site History: Not reported

LUST:
Global Id: T0600100325
Contact Type: Local Agency Caseworker - Primary Caseworker
Contact Name: GEOFFERY FIEDLER
Organization Name: BERKELEY, CITY OF
Address: 2118 MILVIA STREET 3RD FLOOR
City: BERKELEY
Email: gfiedler@ci.berkeley.ca.us
Phone Number: Not reported

Global Id: T0600100325
Contact Type: Regional Board Caseworker
Contact Name: Regional Water Board
Organization Name: SAN FRANCISCO BAY RWQCB (REGION 2)
Address: 1515 CLAY ST SUITE 1400
City: OAKLAND
Email: Not reported
Phone Number: Not reported

LUST:
Global Id: T0600100325
Action Type: Other
Date: 10/18/1988
Action: Leak Discovery

Global Id: T0600100325
Action Type: RESPONSE
Date: 01/07/1992
Action: Correspondence

Global Id: T0600100325
Action Type: RESPONSE
Date: 03/29/1994
Action: Response to Comments

Global Id: T0600100325
Action Type: RESPONSE
Date: 03/24/1989
Action: Correspondence

Global Id: T0600100325
Action Type: RESPONSE
Date: 04/19/1994
Action: Other Report / Document

Global Id: T0600100325

Map ID
Direction
Distance
Elevation

MAP FINDINGS

Site

Database(s)

EDR ID Number
EPA ID Number

CHEVRON (Continued) **S101624564**

Action Type: Other
Date: 10/18/1988
Action: Leak Reported

Global Id: T0600100325
Action Type: RESPONSE
Date: 11/09/1993
Action: Correspondence

Global Id: T0600100325
Action Type: RESPONSE
Date: 08/02/1984
Action: Other Report / Document

Global Id: T0600100325
Action Type: RESPONSE
Date: 06/22/1990
Action: Other Report / Document

Global Id: T0600100325
Action Type: RESPONSE
Date: 10/04/1988
Action: Unauthorized Release Form

Global Id: T0600100325
Action Type: RESPONSE
Date: 10/18/1988
Action: Unauthorized Release Form

Global Id: T0600100325
Action Type: RESPONSE
Date: 12/13/1995
Action: Well Destruction Report

Global Id: T0600100325
Action Type: RESPONSE
Date: 11/03/1988
Action: Unauthorized Release Form

Global Id: T0600100325
Action Type: ENFORCEMENT
Date: 07/10/1995
Action: Closure/No Further Action Letter

Global Id: T0600100325
Action Type: Other
Date: 10/18/1988
Action: Leak Stopped

LUST:
Global Id: T0600100325
Status: Open - Case Begin Date
Status Date: 10/18/1988

Global Id: T0600100325
Status: Open - Site Assessment
Status Date: 11/19/1988

Map ID
Direction
Distance
Elevation | Site | MAP FINDINGS | Database(s) | EDR ID Number
EPA ID Number

CHEVRON (Continued) **S101624564**

Global Id: T0600100325
Status: Completed - Case Closed
Status Date: 07/11/1995

LUST REG 2:
Region: 2
Facility Id: 01-0353
Facility Status: Case Closed
Case Number: 01-0353
How Discovered: Tank Closure
Leak Cause: Structure Failure
Leak Source: Tank
Date Leak Confirmed: Not reported
Oversight Program: LUST
Prelim. Site Assesment Wokplan Submitted: Not reported
Preliminary Site Assesment Began: 11/19/1988
Pollution Characterization Began: Not reported
Pollution Remediation Plan Submitted: Not reported
Date Remediation Action Underway: Not reported
Date Post Remedial Action Monitoring Began: Not reported

SWEEPS UST:
Name: 90194
Address: 2995 SAN PABLO AVE
City: BERKELEY
Status: Not reported
Comp Number: 61750
Number: Not reported
Board Of Equalization: 44-001538
Referral Date: Not reported
Action Date: Not reported
Created Date: Not reported
Owner Tank Id: Not reported
SWRCB Tank Id: 01-020-061750-000001
Tank Status: Not reported
Capacity: 10000
Active Date: Not reported
Tank Use: UNKNOWN
STG: PRODUCT
Content: Not reported
Number Of Tanks: 3

Name: 90194
Address: 2995 SAN PABLO AVE
City: BERKELEY
Status: Not reported
Comp Number: 61750
Number: Not reported
Board Of Equalization: 44-001538
Referral Date: Not reported
Action Date: Not reported
Created Date: Not reported
Owner Tank Id: Not reported
SWRCB Tank Id: 01-020-061750-000002
Tank Status: Not reported

Map ID
Direction
Distance
Elevation | Site | MAP FINDINGS | Database(s) | EDR ID Number
EPA ID Number

CHEVRON (Continued) **S101624564**

Capacity: 5000
Active Date: Not reported
Tank Use: UNKNOWN
STG: PRODUCT
Content: Not reported
Number Of Tanks: Not reported

Name: 90194
Address: 2995 SAN PABLO AVE
City: BERKELEY
Status: Not reported
Comp Number: 61750
Number: Not reported
Board Of Equalization: 44-001538
Referral Date: Not reported
Action Date: Not reported
Created Date: Not reported
Owner Tank Id: Not reported
SWRCB Tank Id: 01-020-061750-000003
Tank Status: Not reported
Capacity: 10000
Active Date: Not reported
Tank Use: UNKNOWN
STG: PRODUCT
Content: Not reported
Number Of Tanks: Not reported

CA FID UST:
Facility ID: 01000483
Regulated By: UTNKI
Regulated ID: 00061750
Cortese Code: Not reported
SIC Code: Not reported
Facility Phone: 4158492959
Mail To: Not reported
Mailing Address: 2995 SAN PABLO AVE
Mailing Address 2: Not reported
Mailing City,St,Zip: BERKELEY 94702
Contact: Not reported
Contact Phone: Not reported
DUNs Number: Not reported
NPDES Number: Not reported
EPA ID: Not reported
Comments: Not reported
Status: Inactive

CORTESE:
Name: CHEVRON
Address: 2995 SAN PABLO AVE
City,State,Zip: BERKELEY, CA 94704
Region: CORTESE
Envirostor Id: Not reported
Global ID: T0600100325
Site/Facility Type: LUST CLEANUP SITE
Cleanup Status: COMPLETED - CASE CLOSED
Status Date: Not reported

Map ID
Direction
Distance
Elevation | Site | MAP FINDINGS | Database(s) | EDR ID Number
EPA ID Number

CHEVRON (Continued) **S101624564**

Site Code:	Not reported
Latitude:	Not reported
Longitude:	Not reported
Owner:	Not reported
Enf Type:	Not reported
Swat R:	Not reported
Flag:	active
Order No:	Not reported
Waste Discharge System No:	Not reported
Effective Date:	Not reported
Region 2:	Not reported
WID Id:	Not reported
Solid Waste Id No:	Not reported
Waste Management Uit Name:	Not reported
File Name:	Active Open

HIST CORTESE:

edr_fname:	CHEVRON
edr_fadd1:	2995 SAN PABLO
City,State,Zip:	BERKELEY, CA
Region:	CORTESE
Facility County Code:	1
Reg By:	LTNKA
Reg Id:	01-0353

HWTS:

Name:	MR. MICHAEL MUSLEH
Address:	2995 SAN PABLO AVE
Address 2:	Not reported
City,State,Zip:	BERKELEY, CA 94702
EPA ID:	CAC003203277
Inactive Date:	02/07/2023
Create Date:	11/08/2022
Last Act Date:	02/08/2023
Mailing Name:	Not reported
Mailing Address:	2995 SAN PABLO AVE
Mailing Address 2:	Not reported
Mailing City,State,Zip:	BERKELEY, CA
Owner Name:	MR. MICHAEL MUSLEH
Owner Address:	2995 SAN PABLO AVE
Owner Address 2:	Not reported
Owner City,State,Zip:	BERKELEY, CA 94702
Owner Phone:	4153082538
Owner Fax:	Not reported
Contact Name:	MR. MICHAEL MUSLEH
Contact Address:	2995 SAN PABLO AVE
Contact Address 2:	Not reported
City,State,Zip:	BERKELEY, CA 94702
Contact Phone:	4153082538
Contact Fax:	Not reported
Facility Status:	Not reported
Facility Type:	Not reported
Category:	Not reported
Latitude:	Not reported
Longitude:	Not reported

Map ID
Direction
Distance
Elevation

MAP FINDINGS

Site

Database(s)

EDR ID Number
EPA ID Number

CHEVRON (Continued) **S101624564**

CERS:

Name:	CHEVRON
Address:	2995 SAN PABLO AVE
City,State,Zip:	BERKELEY, CA 94704
Site ID:	719465
CERS ID:	T0600100325
CERS Description:	Leaking Underground Storage Tank Cleanup Site

Affiliation:

Affiliation Type Desc:	Local Agency Caseworker
Entity Name:	GEOFFERY FIEDLER - BERKELEY, CITY OF
Entity Title:	Not reported
Affiliation Address:	2118 MILVIA STREET 3RD FLOOR
Affiliation City:	BERKELEY
Affiliation State:	CA
Affiliation Country:	Not reported
Affiliation Zip:	Not reported
Affiliation Phone:	,

Affiliation Type Desc:	Regional Board Caseworker
Entity Name:	Regional Water Board - SAN FRANCISCO BAY RWQCB (REGION 2)
Entity Title:	Not reported
Affiliation Address:	1515 CLAY ST SUITE 1400
Affiliation City:	OAKLAND
Affiliation State:	CA
Affiliation Country:	Not reported
Affiliation Zip:	Not reported
Affiliation Phone:	,

AM262 **EUROPEAN MOTORS** **UST FINDER RELEASE** **1028953701**
NNE **2396 SAN PABLO AVE** **N/A**
1/4-1/2 **BERKELEY, CA 94702**
0.414 mi.
2187 ft. **Site 1 of 4 in cluster AM**

Relative:
Higher

Actual:
58 ft.

UST FINDER RELEASE:

Object ID:	40604
Facility ID:	Not reported
Lust ID:	CAT0600100527
Name:	EUROPEAN MOTORS
Address:	2396 SAN PABLO AVE
City,State,Zip:	BERKELEY, CA 94702
Address Match Type:	PointAddress
Reported Date:	Not reported
Status:	No Further Action
Substance:	Not reported
Population within 1500ft:	3352
Domestic Wells within 1500ft:	0
Land Use:	Developed, Medium Intensity
Within SPA:	No
SPA PWS Facility ID:	Not reported
SPA Water Type:	Not reported
SPA Facility Type:	Not reported
SPA HUC12:	Not reported
Within WHPA:	No
WHPA PWS Facility ID:	Not reported
WHPA Water Type:	Not reported

MAP FINDINGS

Map ID / Direction / Distance / Elevation | Site | Database(s) | EDR ID Number / EPA ID Number

EUROPEAN MOTORS (Continued) **1028953701**

WHPA Facility Type:	Not reported
WHPA HUC12:	Not reported
Within 100yr Floodplain:	No
Tribe:	Not reported
EPA Region:	9
NFA Letter 1:	Not reported
NFA Letter 2:	Not reported
NFA Letter 3:	Not reported
NFA Letter 4:	Not reported
Closed With Residual Contaminate:	Not reported
Coordinate Source:	Geocode
X Coord:	-122.29027
Y Coord:	37.86301
Latitude:	37.86301
Longitude:	-122.29027

AM263 **EUROPEAN MOTORS** **LUST** **S100853052**
NNE **2396 SAN PABLO AVE** **Cortese** **N/A**
1/4-1/2 **BERKELEY, CA 94702** **HIST CORTESE**
0.414 mi. **CERS**
2187 ft. **Site 2 of 4 in cluster AM**

Relative: Higher
Actual: 58 ft.

LUST:

Name:	EUROPEAN MOTORS
Address:	2396 SAN PABLO AVE
City,State,Zip:	BERKELEY, CA 94702
Lead Agency:	BERKELEY, CITY OF
Case Type:	LUST Cleanup Site
Geo Track:	http://geotracker.waterboards.ca.gov/profile_report.asp?global_id=T0600100527
Global Id:	T0600100527
Latitude:	37.862997
Longitude:	-122.290511
Status:	Completed - Case Closed
Status Date:	03/06/1995
Case Worker:	GAF
RB Case Number:	01-0574
Local Agency:	BERKELEY, CITY OF
File Location:	Not reported
Local Case Number:	01-0574
Potential Media Affect:	Soil
Potential Contaminants of Concern:	Waste Oil / Motor / Hydraulic / Lubricating
EPA Region:	9
Coordinate Source:	Google Geocode
Cuf Case:	NO
Quantity Released Gallons:	Not reported
Begin Date:	03/16/1990
Leak Reported Date:	03/16/1990
How Discovered:	Tank Closure
How Discovered Description:	Not reported
Discharge Source:	Tank
Discharge Cause:	Physc / Mech Damage
Stop Method:	Not reported
Stop Description:	Not reported
No Further Action Date:	03/06/1995
CA Water Watershed Name:	Bay Bridges - Berkeley (203.30)
Dwr Groundwater Subbasin Name:	Santa Clara Valley - East Bay Plain (2-009.04)
Disadvantaged Community:	Not reported
CA Enviroscreen 3 Score:	56-60%

Map ID
Direction
Distance
Elevation | Site | MAP FINDINGS | Database(s) | EDR ID Number
EPA ID Number

EUROPEAN MOTORS (Continued) **S100853052**

CA Enviroscreen 4 Score: 70-75%
Military DOD Site: No
Facility Project Subtype: Not reported
RWQCB Region: SAN FRANCISCO BAY RWQCB (REGION 2)
Site History: Not reported

LUST:
Global Id: T0600100527
Contact Type: Local Agency Caseworker - Primary Caseworker
Contact Name: GEOFFERY FIEDLER
Organization Name: BERKELEY, CITY OF
Address: 2118 MILVIA STREET 3RD FLOOR
City: BERKELEY
Email: gfiedler@ci.berkeley.ca.us
Phone Number: Not reported

Global Id: T0600100527
Contact Type: Regional Board Caseworker
Contact Name: Regional Water Board
Organization Name: SAN FRANCISCO BAY RWQCB (REGION 2)
Address: 1515 CLAY ST SUITE 1400
City: OAKLAND
Email: Not reported
Phone Number: Not reported

LUST:
Global Id: T0600100527
Action Type: ENFORCEMENT
Date: 03/07/1995
Action: Closure/No Further Action Letter

Global Id: T0600100527
Action Type: Other
Date: 03/16/1990
Action: Leak Reported

Global Id: T0600100527
Action Type: ENFORCEMENT
Date: 03/07/1995
Action: Closure/No Further Action Letter

Global Id: T0600100527
Action Type: Other
Date: 03/16/1990
Action: Leak Stopped

Global Id: T0600100527
Action Type: Other
Date: 03/16/1990
Action: Leak Discovery

LUST:
Global Id: T0600100527
Status: Open - Case Begin Date
Status Date: 03/16/1990

Global Id: T0600100527

Map ID
Direction
Distance
Elevation | Site | MAP FINDINGS | Database(s) | EDR ID Number
EPA ID Number

EUROPEAN MOTORS (Continued) **S100853052**

Status: Open - Site Assessment
Status Date: 08/08/1990

Global Id: T0600100527
Status: Completed - Case Closed
Status Date: 03/06/1995

LUST REG 2:
Region: 2
Facility Id: 01-0574
Facility Status: Case Closed
Case Number: 01-0574
How Discovered: Tank Closure
Leak Cause: Structure Failure
Leak Source: Tank
Date Leak Confirmed: 8/8/1990
Oversight Program: LUST
Prelim. Site Assesment Wokplan Submitted: Not reported
Preliminary Site Assesment Began: Not reported
Pollution Characterization Began: Not reported
Pollution Remediation Plan Submitted: Not reported
Date Remediation Action Underway: Not reported
Date Post Remedial Action Monitoring Began: Not reported

CORTESE:
Name: EUROPEAN MOTORS
Address: 2396 SAN PABLO AVE
City,State,Zip: BERKELEY, CA 94702
Region: CORTESE
Envirostor Id: Not reported
Global ID: T0600100527
Site/Facility Type: LUST CLEANUP SITE
Cleanup Status: COMPLETED - CASE CLOSED
Status Date: Not reported
Site Code: Not reported
Latitude: Not reported
Longitude: Not reported
Owner: Not reported
Enf Type: Not reported
Swat R: Not reported
Flag: active
Order No: Not reported
Waste Discharge System No: Not reported
Effective Date: Not reported
Region 2: Not reported
WID Id: Not reported
Solid Waste Id No: Not reported
Waste Management Uit Name: Not reported
File Name: Active Open

HIST CORTESE:
edr_fname: EUROPEAN MOTORS
edr_fadd1: 2396 SAN PABLO
City,State,Zip: BERKELEY, CA 94702
Region: CORTESE

Map ID
Direction
Distance
Elevation | Site | MAP FINDINGS | Database(s) | EDR ID Number
EPA ID Number

EUROPEAN MOTORS (Continued) **S100853052**

Facility County Code: 1
Reg By: LTNKA
Reg Id: 01-0574

CERS:
Name: EUROPEAN MOTORS
Address: 2396 SAN PABLO AVE
City,State,Zip: BERKELEY, CA 94702
Site ID: 728868
CERS ID: T0600100527
CERS Description: Leaking Underground Storage Tank Cleanup Site

Affiliation:
Affiliation Type Desc: Local Agency Caseworker
Entity Name: GEOFFERY FIEDLER - BERKELEY, CITY OF
Entity Title: Not reported
Affiliation Address: 2118 MILVIA STREET 3RD FLOOR
Affiliation City: BERKELEY
Affiliation State: CA
Affiliation Country: Not reported
Affiliation Zip: Not reported
Affiliation Phone: ,

Affiliation Type Desc: Regional Board Caseworker
Entity Name: Regional Water Board - SAN FRANCISCO BAY RWQCB (REGION 2)
Entity Title: Not reported
Affiliation Address: 1515 CLAY ST SUITE 1400
Affiliation City: OAKLAND
Affiliation State: CA
Affiliation Country: Not reported
Affiliation Zip: Not reported
Affiliation Phone: ,

AN264
South
1/4-1/2
0.414 mi.
2188 ft.

Relative:
Lower

Actual:
32 ft.

TEXACO
840 ASHBY AVE
BERKELEY, CA 94704

Site 1 of 3 in cluster AN

LUST **S101623575**
SWEEPS UST **N/A**
HIST UST
CA FID UST
Cortese
HIST CORTESE
CERS

LUST:
Name: TEXACO
Address: 840 ASHBY AVE
City,State,Zip: BERKELEY, CA 94704
Lead Agency: BERKELEY, CITY OF
Case Type: LUST Cleanup Site
Geo Track: http://geotracker.waterboards.ca.gov/profile_report.asp?global_id=T0600101142
Global Id: T0600101142
Latitude: 37.850648
Longitude: -122.291325
Status: Completed - Case Closed
Status Date: 11/18/1999
Case Worker: GAF
RB Case Number: 01-1243
Local Agency: BERKELEY, CITY OF
File Location: Not reported

Map ID
Direction
Distance
Elevation | Site | MAP FINDINGS | Database(s) | EDR ID Number
EPA ID Number

TEXACO (Continued) **S101623575**

Local Case Number:	01-1243
Potential Media Affect:	Other Groundwater (uses other than drinking water)
Potential Contaminants of Concern:	Gasoline
EPA Region:	9
Coordinate Source:	Google Geocode
Cuf Case:	YES
Quantity Released Gallons:	Not reported
Begin Date:	03/27/1986
Leak Reported Date:	03/27/1986
How Discovered:	Tank Closure
How Discovered Description:	Not reported
Discharge Source:	Tank
Discharge Cause:	Physc / Mech Damage
Stop Method:	Not reported
Stop Description:	Not reported
No Further Action Date:	11/18/1999
CA Water Watershed Name:	Bay Bridges - Berkeley (203.30)
Dwr Groundwater Subbasin Name:	Santa Clara Valley - East Bay Plain (2-009.04)
Disadvantaged Community:	Not reported
CA Enviroscreen 3 Score:	61-65%
CA Enviroscreen 4 Score:	65-70%
Military DOD Site:	No
Facility Project Subtype:	Not reported
RWQCB Region:	SAN FRANCISCO BAY RWQCB (REGION 2)
Site History:	Not reported

LUST:

Global Id:	T0600101142
Contact Type:	Local Agency Caseworker - Primary Caseworker
Contact Name:	GEOFFERY FIEDLER
Organization Name:	BERKELEY, CITY OF
Address:	2118 MILVIA STREET 3RD FLOOR
City:	BERKELEY
Email:	gfiedler@ci.berkeley.ca.us
Phone Number:	Not reported

Global Id:	T0600101142
Contact Type:	Regional Board Caseworker
Contact Name:	Regional Water Board
Organization Name:	SAN FRANCISCO BAY RWQCB (REGION 2)
Address:	1515 CLAY ST SUITE 1400
City:	OAKLAND
Email:	Not reported
Phone Number:	Not reported

LUST:

Global Id:	T0600101142
Action Type:	ENFORCEMENT
Date:	11/18/1999
Action:	Closure/No Further Action Letter

Global Id:	T0600101142
Action Type:	ENFORCEMENT
Date:	02/21/1995
Action:	Clean Up Fund - Letter to RP

Global Id:	T0600101142

Map ID
Direction
Distance
Elevation

MAP FINDINGS

Site

Database(s)

EDR ID Number
EPA ID Number

TEXACO (Continued) **S101623575**

Action Type: ENFORCEMENT
Date: 08/10/1994
Action: Clean Up Fund - Letter to RP

Global Id: T0600101142
Action Type: Other
Date: 03/27/1986
Action: Leak Discovery

Global Id: T0600101142
Action Type: RESPONSE
Date: 11/12/1999
Action: Request for Closure

Global Id: T0600101142
Action Type: RESPONSE
Date: 03/31/1986
Action: Correspondence

Global Id: T0600101142
Action Type: ENFORCEMENT
Date: 07/24/1995
Action: Clean Up Fund - Letter to RP

Global Id: T0600101142
Action Type: ENFORCEMENT
Date: 05/23/1990
Action: Letter - Notice

Global Id: T0600101142
Action Type: Other
Date: 03/27/1986
Action: Leak Reported

Global Id: T0600101142
Action Type: RESPONSE
Date: 10/14/1990
Action: Unauthorized Release Form

Global Id: T0600101142
Action Type: ENFORCEMENT
Date: 11/18/1999
Action: Closure/No Further Action Letter

Global Id: T0600101142
Action Type: ENFORCEMENT
Date: 11/09/1999
Action: File Review - Closure

Global Id: T0600101142
Action Type: Other
Date: 03/27/1986
Action: Leak Stopped

Global Id: T0600101142
Action Type: ENFORCEMENT
Date: 05/23/1990

Map ID
Direction
Distance
Elevation | Site | MAP FINDINGS | Database(s) | EDR ID Number
EPA ID Number

TEXACO (Continued) **S101623575**

Action: * Historical Enforcement

LUST:
Global Id: T0600101142
Status: Open - Case Begin Date
Status Date: 03/27/1986

Global Id: T0600101142
Status: Open - Site Assessment
Status Date: 06/30/1989

Global Id: T0600101142
Status: Open - Site Assessment
Status Date: 02/16/1991

Global Id: T0600101142
Status: Open - Site Assessment
Status Date: 02/26/1991

Global Id: T0600101142
Status: Open - Remediation
Status Date: 05/25/1994

Global Id: T0600101142
Status: Completed - Case Closed
Status Date: 11/18/1999

LUST REG 2:
Region: 2
Facility Id: 01-1243
Facility Status: Case Closed
Case Number: 01-1243
How Discovered: Tank Closure
Leak Cause: Structure Failure
Leak Source: Tank
Date Leak Confirmed: 2/26/1991
Oversight Program: LUST
Prelim. Site Assesment Wokplan Submitted: Not reported
Preliminary Site Assesment Began: 6/30/1989
Pollution Characterization Began: 2/16/1991
Pollution Remediation Plan Submitted: 5/25/1994
Date Remediation Action Underway: Not reported
Date Post Remedial Action Monitoring Began: Not reported

SWEEPS UST:
Name: ASHBY TEXACO
Address: 840 ASHBY AVE
City: BERKELEY
Status: Not reported
Comp Number: 67656
Number: Not reported
Board Of Equalization: 44-001559
Referral Date: Not reported
Action Date: Not reported
Created Date: Not reported

Map ID
Direction
Distance
Elevation | Site | MAP FINDINGS | Database(s) | EDR ID Number
EPA ID Number

TEXACO (Continued) **S101623575**

Owner Tank Id: Not reported
SWRCB Tank Id: 01-020-067656-000001
Tank Status: Not reported
Capacity: 6000
Active Date: Not reported
Tank Use: M.V. FUEL
STG: PRODUCT
Content: DIESEL
Number Of Tanks: 4

Name: ASHBY TEXACO
Address: 840 ASHBY AVE
City: BERKELEY
Status: Not reported
Comp Number: 67656
Number: Not reported
Board Of Equalization: 44-001559
Referral Date: Not reported
Action Date: Not reported
Created Date: Not reported
Owner Tank Id: Not reported
SWRCB Tank Id: 01-020-067656-000002
Tank Status: Not reported
Capacity: 4000
Active Date: Not reported
Tank Use: M.V. FUEL
STG: PRODUCT
Content: REG UNLEADED
Number Of Tanks: Not reported

Name: ASHBY TEXACO
Address: 840 ASHBY AVE
City: BERKELEY
Status: Not reported
Comp Number: 67656
Number: Not reported
Board Of Equalization: 44-001559
Referral Date: Not reported
Action Date: Not reported
Created Date: Not reported
Owner Tank Id: Not reported
SWRCB Tank Id: 01-020-067656-000003
Tank Status: Not reported
Capacity: 2000
Active Date: Not reported
Tank Use: M.V. FUEL
STG: PRODUCT
Content: REG UNLEADED
Number Of Tanks: Not reported

Name: ASHBY TEXACO
Address: 840 ASHBY AVE
City: BERKELEY
Status: Not reported
Comp Number: 67656
Number: Not reported
Board Of Equalization: 44-001559

Map ID
Direction
Distance
Elevation | Site | MAP FINDINGS | Database(s) | EDR ID Number
EPA ID Number

TEXACO (Continued) **S101623575**

Referral Date:	Not reported
Action Date:	Not reported
Created Date:	Not reported
Owner Tank Id:	Not reported
SWRCB Tank Id:	01-020-067656-000004
Tank Status:	Not reported
Capacity:	4000
Active Date:	Not reported
Tank Use:	M.V. FUEL
STG:	PRODUCT
Content:	DIESEL
Number Of Tanks:	Not reported

HIST UST:

Name:	ASHBY TEXACO
Address:	840 ASHBY AVE
City,State,Zip:	BERKLEY, CA 94526
File Number:	00035d47
URL:	https://documents.geotracker.waterboards.ca.gov/ustpdfs/pdf/00035d47.pdf
Region:	Not reported
Facility ID:	Not reported
Facility Type:	Not reported
Other Type:	Not reported
Contact Name:	Not reported
Telephone:	Not reported
Owner Name:	Not reported
Owner Address:	Not reported
Owner City,St,Zip:	Not reported
Total Tanks:	Not reported
Tank Num:	Not reported
Container Num:	Not reported
Year Installed:	Not reported
Tank Capacity:	Not reported
Tank Used for:	Not reported
Type of Fuel:	Not reported
Container Construction Thickness:	Not reported
Leak Detection:	Not reported

Click here for Geo Tracker PDF:

CA FID UST:

Facility ID:	01001362
Regulated By:	UTNKA
Regulated ID:	00067656
Cortese Code:	Not reported
SIC Code:	Not reported
Facility Phone:	4155409702
Mail To:	Not reported
Mailing Address:	840 ASHBY AVE
Mailing Address 2:	Not reported
Mailing City,St,Zip:	BERKELEY 94526
Contact:	Not reported
Contact Phone:	Not reported
DUNs Number:	Not reported
NPDES Number:	Not reported

Map ID
Direction
Distance
Elevation

MAP FINDINGS

Site

Database(s)

EDR ID Number
EPA ID Number

TEXACO (Continued) **S101623575**

EPA ID: Not reported
Comments: Not reported
Status: Active

CORTESE:
Name: TEXACO
Address: 840 ASHBY AVE
City,State,Zip: BERKELEY, CA 94704
Region: CORTESE
Envirostor Id: Not reported
Global ID: T0600101142
Site/Facility Type: LUST CLEANUP SITE
Cleanup Status: COMPLETED - CASE CLOSED
Status Date: Not reported
Site Code: Not reported
Latitude: Not reported
Longitude: Not reported
Owner: Not reported
Enf Type: Not reported
Swat R: Not reported
Flag: active
Order No: Not reported
Waste Discharge System No: Not reported
Effective Date: Not reported
Region 2: Not reported
WID Id: Not reported
Solid Waste Id No: Not reported
Waste Management Uit Name: Not reported
File Name: Active Open

HIST CORTESE:
edr_fname: TEXACO
edr_fadd1: 840 ASHBY
City,State,Zip: BERKELEY, CA
Region: CORTESE
Facility County Code: 1
Reg By: LTNKA
Reg Id: 01-1243

CERS:
Name: TEXACO
Address: 840 ASHBY AVE
City,State,Zip: BERKELEY, CA 94704
Site ID: 765787
CERS ID: T0600101142
CERS Description: Leaking Underground Storage Tank Cleanup Site

Affiliation:
Affiliation Type Desc: Local Agency Caseworker
Entity Name: GEOFFERY FIEDLER - BERKELEY, CITY OF
Entity Title: Not reported
Affiliation Address: 2118 MILVIA STREET 3RD FLOOR
Affiliation City: BERKELEY
Affiliation State: CA
Affiliation Country: Not reported
Affiliation Zip: Not reported

MAP FINDINGS

Map ID
Direction
Distance
Elevation | Site | Database(s) | EDR ID Number
EPA ID Number

TEXACO (Continued) **S101623575**

Affiliation Phone: ,

Affiliation Type Desc: Regional Board Caseworker
Entity Name: Regional Water Board - SAN FRANCISCO BAY RWQCB (REGION 2)
Entity Title: Not reported
Affiliation Address: 1515 CLAY ST SUITE 1400
Affiliation City: OAKLAND
Affiliation State: CA
Affiliation Country: Not reported
Affiliation Zip: Not reported
Affiliation Phone: ,

AN265 **TEXACO** **UST FINDER RELEASE** **1029116633**
South **840 ASHBY AVE** **N/A**
1/4-1/2 **BERKELEY, CA 94704**
0.414 mi.
2188 ft. **Site 2 of 3 in cluster AN**

Relative: **Lower**

Actual: **32 ft.**

UST FINDER RELEASE:

Object ID:	40565
Facility ID:	Not reported
Lust ID:	CAT0600101142
Name:	TEXACO
Address:	840 ASHBY AVE
City,State,Zip:	BERKELEY, CA 94704
Address Match Type:	PointAddress
Reported Date:	Not reported
Status:	No Further Action
Substance:	Not reported
Population within 1500ft:	779
Domestic Wells within 1500ft:	0
Land Use:	Developed, High Intensity
Within SPA:	No
SPA PWS Facility ID:	Not reported
SPA Water Type:	Not reported
SPA Facility Type:	Not reported
SPA HUC12:	Not reported
Within WHPA:	No
WHPA PWS Facility ID:	Not reported
WHPA Water Type:	Not reported
WHPA Facility Type:	Not reported
WHPA HUC12:	Not reported
Within 100yr Floodplain:	No
Tribe:	Not reported
EPA Region:	9
NFA Letter 1:	Not reported
NFA Letter 2:	Not reported
NFA Letter 3:	Not reported
NFA Letter 4:	Not reported
Closed With Residual Contaminate:	Not reported
Coordinate Source:	Geocode
X Coord:	-122.29144
Y Coord:	37.8508400000001
Latitude:	37.8508399999999
Longitude:	-122.291439999999

MAP FINDINGS

Map ID / Direction / Distance / Elevation	Site	Database(s)	EDR ID Number / EPA ID Number
AO266	**BAY EXPORT SERVICES**	**LUST**	**S104581476**
SSW	**717 POTTER ST**	**HIST CORTESE**	**N/A**
1/4-1/2	**BERKELEY, CA 94704**		
0.419 mi.			
2211 ft.	**Site 1 of 5 in cluster AO**		

Relative:
Lower

Actual:
24 ft.

LUST:

Name:	BAY EXPORT SERVICES
Address:	717 POTTER ST
City,State,Zip:	BERKELEY, CA 94704
Lead Agency:	BERKELEY, CITY OF
Case Type:	LUST Cleanup Site
Geo Track:	http://geotracker.waterboards.ca.gov/profile_report.asp?global_id=T0600100150
Global Id:	T0600100150
Latitude:	37.85145
Longitude:	-122.294537
Status:	Completed - Case Closed
Status Date:	05/23/2003
Case Worker:	GAF
RB Case Number:	01-0162
Local Agency:	BERKELEY, CITY OF
File Location:	Local Agency
Local Case Number:	01-0162
Potential Media Affect:	Other Groundwater (uses other than drinking water)
Potential Contaminants of Concern:	Gasoline
EPA Region:	9
Coordinate Source:	Google Geocode
Cuf Case:	YES
Quantity Released Gallons:	Not reported
Begin Date:	03/22/1988
Leak Reported Date:	04/01/1988
How Discovered:	Tank Closure
How Discovered Description:	Not reported
Discharge Source:	Tank
Discharge Cause:	Physc / Mech Damage
Stop Method:	Not reported
Stop Description:	Not reported
No Further Action Date:	05/23/2003
CA Water Watershed Name:	Bay Bridges - Berkeley (203.30)
Dwr Groundwater Subbasin Name:	Santa Clara Valley - East Bay Plain (2-009.04)
Disadvantaged Community:	Not reported
CA Enviroscreen 3 Score:	61-65%
CA Enviroscreen 4 Score:	65-70%
Military DOD Site:	No
Facility Project Subtype:	Not reported
RWQCB Region:	SAN FRANCISCO BAY RWQCB (REGION 2)
Site History:	Not reported

LUST:

Global Id:	T0600100150
Contact Type:	Local Agency Caseworker - Primary Caseworker
Contact Name:	GEOFFERY FIEDLER
Organization Name:	BERKELEY, CITY OF
Address:	2118 MILVIA STREET 3RD FLOOR
City:	BERKELEY
Email:	gfiedler@ci.berkeley.ca.us
Phone Number:	Not reported
Global Id:	T0600100150
Contact Type:	Regional Board Caseworker

Map ID
Direction
Distance
Elevation | Site | MAP FINDINGS | Database(s) | EDR ID Number
EPA ID Number

BAY EXPORT SERVICES (Continued) **S104581476**

Contact Name: Regional Water Board
Organization Name: SAN FRANCISCO BAY RWQCB (REGION 2)
Address: 1515 CLAY ST SUITE 1400
City: OAKLAND
Email: Not reported
Phone Number: Not reported

LUST:
Global Id: T0600100150
Action Type: ENFORCEMENT
Date: 04/25/1988
Action: Technical Correspondence / Assistance / Other

Global Id: T0600100150
Action Type: ENFORCEMENT
Date: 05/23/2003
Action: Closure/No Further Action Letter

Global Id: T0600100150
Action Type: ENFORCEMENT
Date: 11/02/1993
Action: Technical Correspondence / Assistance / Other

Global Id: T0600100150
Action Type: ENFORCEMENT
Date: 07/27/1988
Action: Technical Correspondence / Assistance / Other

Global Id: T0600100150
Action Type: ENFORCEMENT
Date: 04/30/1993
Action: Technical Correspondence / Assistance / Other

Global Id: T0600100150
Action Type: ENFORCEMENT
Date: 04/30/1993
Action: Other Report

Global Id: T0600100150
Action Type: Other
Date: 04/01/1988
Action: Leak Discovery

Global Id: T0600100150
Action Type: RESPONSE
Date: 08/09/1988
Action: Other Report / Document

Global Id: T0600100150
Action Type: RESPONSE
Date: 04/01/1988
Action: Unauthorized Release Form

Global Id: T0600100150
Action Type: ENFORCEMENT
Date: 03/22/1988
Action: Technical Correspondence / Assistance / Other

Map ID
Direction
Distance
Elevation Site

MAP FINDINGS

Database(s) EDR ID Number EPA ID Number

BAY EXPORT SERVICES (Continued) **S104581476**

Global Id: T0600100150
Action Type: Other
Date: 04/01/1988
Action: Leak Reported

Global Id: T0600100150
Action Type: RESPONSE
Date: 04/28/1988
Action: Other Report / Document

Global Id: T0600100150
Action Type: Other
Date: 04/01/1988
Action: Leak Stopped

Global Id: T0600100150
Action Type: REMEDIATION
Date: 08/27/2002
Action: Monitored Natural Attenuation

Global Id: T0600100150
Action Type: ENFORCEMENT
Date: 05/23/1993
Action: Closure Summary

Global Id: T0600100150
Action Type: ENFORCEMENT
Date: 11/04/1993
Action: Other Report

LUST:
Global Id: T0600100150
Status: Open - Case Begin Date
Status Date: 03/22/1988

Global Id: T0600100150
Status: Open - Site Assessment
Status Date: 03/22/1988

Global Id: T0600100150
Status: Open - Verification Monitoring
Status Date: 08/20/2002

Global Id: T0600100150
Status: Completed - Case Closed
Status Date: 05/23/2003

HIST CORTESE:
edr_fname: BAY EXPORT SERVICES
edr_fadd1: 717 POTTER
City,State,Zip: BERKELEY, CA
Region: CORTESE
Facility County Code: 1
Reg By: LTNKA
Reg Id: 01-0162

MAP FINDINGS

Map ID / Direction / Distance / Elevation	Site	Database(s)	EDR ID Number / EPA ID Number
AO267	**BAY EXPORT SERVICES**	**UST FINDER RELEASE**	**1028922891**
SSW	**717 POTTER ST**		**N/A**
1/4-1/2	**BERKELEY, CA 94704**		
0.419 mi.			
2211 ft.	**Site 2 of 5 in cluster AO**		

Relative:
Lower

Actual:
24 ft.

UST FINDER RELEASE:

Object ID:	40492
Facility ID:	Not reported
Lust ID:	CAT0600100150
Name:	BAY EXPORT SERVICES
Address:	717 POTTER ST
City,State,Zip:	BERKELEY, CA 94704
Address Match Type:	PointAddress
Reported Date:	Not reported
Status:	No Further Action
Substance:	Not reported
Population within 1500ft:	97
Domestic Wells within 1500ft:	0
Land Use:	Developed, High Intensity
Within SPA:	No
SPA PWS Facility ID:	Not reported
SPA Water Type:	Not reported
SPA Facility Type:	Not reported
SPA HUC12:	Not reported
Within WHPA:	No
WHPA PWS Facility ID:	Not reported
WHPA Water Type:	Not reported
WHPA Facility Type:	Not reported
WHPA HUC12:	Not reported
Within 100yr Floodplain:	No
Tribe:	Not reported
EPA Region:	9
NFA Letter 1:	Not reported
NFA Letter 2:	Not reported
NFA Letter 3:	Not reported
NFA Letter 4:	Not reported
Closed With Residual Contaminate:	Not reported
Coordinate Source:	Geocode
X Coord:	-122.29436
Y Coord:	37.8509100000001
Latitude:	37.8509099999999
Longitude:	-122.294359999999

Map ID / Direction / Distance / Elevation	Site	Database(s)	EDR ID Number / EPA ID Number
AO268	**BAY EXPORT SERVICES**	**LUST**	**S101624597**
SSW	**717 POTTER ST**	**SWEEPS UST**	**N/A**
1/4-1/2	**BERKELEY, CA 94704**	**HIST UST**	
0.419 mi.		**CA FID UST**	
2211 ft.	**Site 3 of 5 in cluster AO**	**Cortese**	
		CERS	

Relative:
Lower

Actual:
24 ft.

LUST REG 2:

Region:	2
Facility Id:	01-0162
Facility Status:	Post remedial action monitoring
Case Number:	01-0162
How Discovered:	Tank Closure
Leak Cause:	Structure Failure
Leak Source:	Tank
Date Leak Confirmed:	Not reported

Map ID
Direction
Distance
Elevation | Site | MAP FINDINGS | Database(s) | EDR ID Number
EPA ID Number

BAY EXPORT SERVICES (Continued) **S101624597**

Oversight Program: LUST
Prelim. Site Assesment Wokplan Submitted: Not reported
Preliminary Site Assesment Began: 3/22/1988
Pollution Characterization Began: Not reported
Pollution Remediation Plan Submitted: Not reported
Date Remediation Action Underway: Not reported
Date Post Remedial Action Monitoring Began: 8/20/2002

SWEEPS UST:
Name: BAY EXPORT SERVICES
Address: 717 POTTER ST
City: BERKELEY
Status: Not reported
Comp Number: 67388
Number: Not reported
Board Of Equalization: Not reported
Referral Date: Not reported
Action Date: Not reported
Created Date: Not reported
Owner Tank Id: Not reported
SWRCB Tank Id: 01-020-067388-000001
Tank Status: Not reported
Capacity: 1000
Active Date: Not reported
Tank Use: M.V. FUEL
STG: PRODUCT
Content: DIESEL
Number Of Tanks: 2

Name: BAY EXPORT SERVICES
Address: 717 POTTER ST
City: BERKELEY
Status: Not reported
Comp Number: 67388
Number: Not reported
Board Of Equalization: Not reported
Referral Date: Not reported
Action Date: Not reported
Created Date: Not reported
Owner Tank Id: Not reported
SWRCB Tank Id: 01-020-067388-000002
Tank Status: Not reported
Capacity: 1000
Active Date: Not reported
Tank Use: M.V. FUEL
STG: PRODUCT
Content: LEADED
Number Of Tanks: Not reported

HIST UST:
Name: BAY EXPORT SERVICES
Address: 717 POTTER STREET
City,State,Zip: BERKELEY, CA 94710
File Number: 00035d68
URL: https://documents.geotracker.waterboards.ca.gov/ustpdfs/pdf/00035d68.pdf
Region: Not reported

Map ID
Direction
Distance
Elevation | Site | MAP FINDINGS | Database(s) | EDR ID Number
EPA ID Number

BAY EXPORT SERVICES (Continued) **S101624597**

Facility ID:	Not reported
Facility Type:	Not reported
Other Type:	Not reported
Contact Name:	Not reported
Telephone:	Not reported
Owner Name:	Not reported
Owner Address:	Not reported
Owner City,St,Zip:	Not reported
Total Tanks:	Not reported
Tank Num:	Not reported
Container Num:	Not reported
Year Installed:	Not reported
Tank Capacity:	Not reported
Tank Used for:	Not reported
Type of Fuel:	Not reported
Container Construction Thickness:	Not reported
Leak Detection:	Not reported

Click here for Geo Tracker PDF:

CA FID UST:

Facility ID:	01000280
Regulated By:	UTNKI
Regulated ID:	00067388
Cortese Code:	Not reported
SIC Code:	Not reported
Facility Phone:	4155491234
Mail To:	Not reported
Mailing Address:	717 POTTER ST
Mailing Address 2:	Not reported
Mailing City,St,Zip:	BERKELEY 94710
Contact:	Not reported
Contact Phone:	Not reported
DUNs Number:	Not reported
NPDES Number:	Not reported
EPA ID:	Not reported
Comments:	Not reported
Status:	Inactive

CORTESE:

Name:	BAY EXPORT SERVICES
Address:	717 POTTER ST
City,State,Zip:	BERKELEY, CA 94704
Region:	CORTESE
Envirostor Id:	Not reported
Global ID:	T0600100150
Site/Facility Type:	LUST CLEANUP SITE
Cleanup Status:	COMPLETED - CASE CLOSED
Status Date:	Not reported
Site Code:	Not reported
Latitude:	Not reported
Longitude:	Not reported
Owner:	Not reported
Enf Type:	Not reported
Swat R:	Not reported

Map ID
Direction
Distance
Elevation | Site | MAP FINDINGS | Database(s) | EDR ID Number
EPA ID Number

BAY EXPORT SERVICES (Continued) **S101624597**

Flag:	active
Order No:	Not reported
Waste Discharge System No:	Not reported
Effective Date:	Not reported
Region 2:	Not reported
WID Id:	Not reported
Solid Waste Id No:	Not reported
Waste Management Uit Name:	Not reported
File Name:	Active Open

CERS:

Name:	BAY EXPORT SERVICES
Address:	717 POTTER ST
City,State,Zip:	BERKELEY, CA 94704
Site ID:	713300
CERS ID:	T0600100150
CERS Description:	Leaking Underground Storage Tank Cleanup Site

Affiliation:

Affiliation Type Desc:	Regional Board Caseworker
Entity Name:	Regional Water Board - SAN FRANCISCO BAY RWQCB (REGION 2)
Entity Title:	Not reported
Affiliation Address:	1515 CLAY ST SUITE 1400
Affiliation City:	OAKLAND
Affiliation State:	CA
Affiliation Country:	Not reported
Affiliation Zip:	Not reported
Affiliation Phone:	,

Affiliation Type Desc:	Local Agency Caseworker
Entity Name:	GEOFFERY FIEDLER - BERKELEY, CITY OF
Entity Title:	Not reported
Affiliation Address:	2118 MILVIA STREET 3RD FLOOR
Affiliation City:	BERKELEY
Affiliation State:	CA
Affiliation Country:	Not reported
Affiliation Zip:	Not reported
Affiliation Phone:	,

AP269
SSE
1/4-1/2
0.423 mi.
2234 ft.

FOLGER MURPHY PROPERTY
1020 MURRAY ST
BERKELEY, CA 94704

Site 1 of 2 in cluster AP

LUST **S101306319**
Cortese **N/A**
HIST CORTESE
CERS

Relative:
Higher

Actual:
42 ft.

LUST:

Name:	FOLGER MURPHY PROPERTY
Address:	1020 MURRAY ST
City,State,Zip:	BERKELEY, CA 94704
Lead Agency:	BERKELEY, CITY OF
Case Type:	LUST Cleanup Site
Geo Track:	http://geotracker.waterboards.ca.gov/profile_report.asp?global_id=T0600100598
Global Id:	T0600100598
Latitude:	37.851362
Longitude:	-122.287667
Status:	Completed - Case Closed
Status Date:	01/11/1995

MAP FINDINGS

Map ID
Direction
Distance
Elevation | Site | Database(s) | EDR ID Number
EPA ID Number

FOLGER MURPHY PROPERTY (Continued) **S101306319**

Case Worker:	GAF
RB Case Number:	01-0648
Local Agency:	BERKELEY, CITY OF
File Location:	Not reported
Local Case Number:	01-0648
Potential Media Affect:	Soil
Potential Contaminants of Concern:	Gasoline
EPA Region:	9
Coordinate Source:	* Historical Geocode - Exact Address Match
Cuf Case:	NO
Quantity Released Gallons:	Not reported
Begin Date:	10/03/1988
Leak Reported Date:	10/03/1988
How Discovered:	Tank Closure
How Discovered Description:	Not reported
Discharge Source:	Tank
Discharge Cause:	Physc / Mech Damage
Stop Method:	Not reported
Stop Description:	Not reported
No Further Action Date:	01/11/1995
CA Water Watershed Name:	Bay Bridges - Berkeley (203.30)
Dwr Groundwater Subbasin Name:	Santa Clara Valley - East Bay Plain (2-009.04)
Disadvantaged Community:	Not reported
CA Enviroscreen 3 Score:	61-65%
CA Enviroscreen 4 Score:	65-70%
Military DOD Site:	No
Facility Project Subtype:	Not reported
RWQCB Region:	SAN FRANCISCO BAY RWQCB (REGION 2)
Site History:	Not reported

LUST:

Global Id:	T0600100598
Contact Type:	Local Agency Caseworker - Primary Caseworker
Contact Name:	GEOFFERY FIEDLER
Organization Name:	BERKELEY, CITY OF
Address:	2118 MILVIA STREET 3RD FLOOR
City:	BERKELEY
Email:	gfiedler@ci.berkeley.ca.us
Phone Number:	Not reported

Global Id:	T0600100598
Contact Type:	Regional Board Caseworker
Contact Name:	Regional Water Board
Organization Name:	SAN FRANCISCO BAY RWQCB (REGION 2)
Address:	1515 CLAY ST SUITE 1400
City:	OAKLAND
Email:	Not reported
Phone Number:	Not reported

LUST:

Global Id:	T0600100598
Action Type:	Other
Date:	10/03/1988
Action:	Leak Discovery

Global Id:	T0600100598
Action Type:	Other

Map ID
Direction
Distance
Elevation | Site | MAP FINDINGS | Database(s) | EDR ID Number
EPA ID Number

FOLGER MURPHY PROPERTY (Continued) **S101306319**

Date: 10/03/1988
Action: Leak Reported

Global Id: T0600100598
Action Type: ENFORCEMENT
Date: 01/11/1995
Action: Closure/No Further Action Letter

Global Id: T0600100598
Action Type: ENFORCEMENT
Date: 01/11/1995
Action: Closure/No Further Action Letter

Global Id: T0600100598
Action Type: Other
Date: 10/03/1988
Action: Leak Stopped

LUST:
Global Id: T0600100598
Status: Open - Case Begin Date
Status Date: 10/03/1988

Global Id: T0600100598
Status: Completed - Case Closed
Status Date: 01/11/1995

LUST REG 2:
Region: 2
Facility Id: 01-0648
Facility Status: Case Closed
Case Number: 01-0648
How Discovered: Tank Closure
Leak Cause: Structure Failure
Leak Source: Tank
Date Leak Confirmed: Not reported
Oversight Program: LUST
Prelim. Site Assesment Wokplan Submitted: Not reported
Preliminary Site Assesment Began: Not reported
Pollution Characterization Began: Not reported
Pollution Remediation Plan Submitted: Not reported
Date Remediation Action Underway: Not reported
Date Post Remedial Action Monitoring Began: Not reported

CORTESE:
Name: FOLGER MURPHY PROPERTY
Address: 1020 MURRAY ST
City,State,Zip: BERKELEY, CA 94704
Region: CORTESE
Envirostor Id: Not reported
Global ID: T0600100598
Site/Facility Type: LUST CLEANUP SITE
Cleanup Status: COMPLETED - CASE CLOSED
Status Date: Not reported
Site Code: Not reported

Map ID
Direction
Distance
Elevation | Site | MAP FINDINGS | Database(s) | EDR ID Number
EPA ID Number

FOLGER MURPHY PROPERTY (Continued) **S101306319**

Latitude:	Not reported
Longitude:	Not reported
Owner:	Not reported
Enf Type:	Not reported
Swat R:	Not reported
Flag:	active
Order No:	Not reported
Waste Discharge System No:	Not reported
Effective Date:	Not reported
Region 2:	Not reported
WID Id:	Not reported
Solid Waste Id No:	Not reported
Waste Management Uit Name:	Not reported
File Name:	Active Open

HIST CORTESE:

edr_fname:	FOLGER MURPHY PROPERTY
edr_fadd1:	1020 MURRAY
City,State,Zip:	BERKELEY, CA
Region:	CORTESE
Facility County Code:	1
Reg By:	LTNKA
Reg Id:	01-0648

CERS:

Name:	FOLGER MURPHY PROPERTY
Address:	1020 MURRAY ST
City,State,Zip:	BERKELEY, CA 94704
Site ID:	730516
CERS ID:	T0600100598
CERS Description:	Leaking Underground Storage Tank Cleanup Site

Affiliation:

Affiliation Type Desc:	Local Agency Caseworker
Entity Name:	GEOFFERY FIEDLER - BERKELEY, CITY OF
Entity Title:	Not reported
Affiliation Address:	2118 MILVIA STREET 3RD FLOOR
Affiliation City:	BERKELEY
Affiliation State:	CA
Affiliation Country:	Not reported
Affiliation Zip:	Not reported
Affiliation Phone:	,

Affiliation Type Desc:	Regional Board Caseworker
Entity Name:	Regional Water Board - SAN FRANCISCO BAY RWQCB (REGION 2)
Entity Title:	Not reported
Affiliation Address:	1515 CLAY ST SUITE 1400
Affiliation City:	OAKLAND
Affiliation State:	CA
Affiliation Country:	Not reported
Affiliation Zip:	Not reported
Affiliation Phone:	,

MAP FINDINGS

Map ID / Direction / Distance / Elevation	Site	Database(s)	EDR ID Number / EPA ID Number
AP270	**FOLGER MURPHY PROPERTY**	**UST FINDER RELEASE**	**1028962656**
SSE	**1020 MURRAY ST**		**N/A**
1/4-1/2	**BERKELEY, CA 94704**		
0.423 mi.			
2234 ft.	**Site 2 of 2 in cluster AP**		

Relative: Higher

Actual: 42 ft.

UST FINDER RELEASE:

Object ID:	40675
Facility ID:	Not reported
Lust ID:	CAT0600100598
Name:	FOLGER MURPHY PROPERTY
Address:	1020 MURRAY ST
City,State,Zip:	BERKELEY, CA 94704
Address Match Type:	PointAddress
Reported Date:	Not reported
Status:	No Further Action
Substance:	Not reported
Population within 1500ft:	1970
Domestic Wells within 1500ft:	0
Land Use:	Developed, High Intensity
Within SPA:	No
SPA PWS Facility ID:	Not reported
SPA Water Type:	Not reported
SPA Facility Type:	Not reported
SPA HUC12:	Not reported
Within WHPA:	No
WHPA PWS Facility ID:	Not reported
WHPA Water Type:	Not reported
WHPA Facility Type:	Not reported
WHPA HUC12:	Not reported
Within 100yr Floodplain:	No
Tribe:	Not reported
EPA Region:	9
NFA Letter 1:	Not reported
NFA Letter 2:	Not reported
NFA Letter 3:	Not reported
NFA Letter 4:	Not reported
Closed With Residual Contaminate:	Not reported
Coordinate Source:	Geocode
X Coord:	-122.28826
Y Coord:	37.85135
Latitude:	37.8513499999999
Longitude:	-122.288259999999

Map ID / Direction / Distance / Elevation	Site	Database(s)	EDR ID Number / EPA ID Number
AM271	**AUTO REPAIR - BERKELEY**	**RESPONSE**	**S100833564**
NNE	**2378/2366 SAN PABLO AVENUE**	**ENVIROSTOR**	**N/A**
1/4-1/2	**BERKELEY, CA 94702**	**HIST Cal-Sites**	
0.426 mi.		**LIENS**	
2250 ft.	**Site 3 of 4 in cluster AM**	**CA BOND EXP. PLAN**	
		HIST CORTESE	

Relative: Higher

Actual: 58 ft.

RESPONSE:

Name:	BERKELEY AUTO REPAIR
Address:	2378/2366 SAN PABLO AVENUE
City,State,Zip:	BERKELEY, CA 94702
Facility ID:	01750013
Site Type:	State Response
Site Type Detail:	State Response or NPL
Acres:	0.34
National Priorities List:	NO

Map ID
Direction
Distance
Elevation | Site | MAP FINDINGS | Database(s) | EDR ID Number
EPA ID Number

AUTO REPAIR - BERKELEY (Continued) **S100833564**

Cleanup Oversight Agencies:	SMBRP
Lead Agency Description:	DTSC - Site Cleanup Program
Project Manager:	Not reported
Supervisor:	* Karen Toth
Division Branch:	Cleanup Berkeley
Site Code:	200012
Site Mgmt. Req.:	NONE SPECIFIED
Assembly:	14
Senate:	07
Special Program Status:	Not reported
Status:	Certified
Status Date:	04/11/2008
Restricted Use:	NO
Funding:	Responsible Party
Latitude:	37.86338
Longitude:	-122.2907
APN:	56-1933-24-3
Past Use:	VEHICLE MAINTENANCE
Potential COC :	Lead TPH-diesel TPH-gas Methylene chloride
Confirmed COC:	Lead TPH-diesel TPH-gas Methylene chloride
Potential Description:	OTH, SOIL
Alias Name:	AUTO REPAIR - BERKELEY
Alias Type:	Alternate Name
Alias Name:	GREG'S AUTO REPAIR (1980/81 TO 1983)
Alias Type:	Alternate Name
Alias Name:	56-1933-24-3
Alias Type:	APN
Alias Name:	110033618182
Alias Type:	EPA (FRS #)
Alias Name:	200012
Alias Type:	Project Code (Site Code)
Alias Name:	01750013
Alias Type:	Envirostor ID Number

Completed Info:

Completed Area Name:	PROJECT WIDE
Completed Sub Area Name:	Not reported
Completed Document Type:	Remedial Investigation Report
Completed Date:	08/11/2006
Comments:	Accepted report with next step being submittal of draft RAW.
Completed Area Name:	PROJECT WIDE
Completed Sub Area Name:	Not reported
Completed Document Type:	Community Profile
Completed Date:	12/07/2006
Comments:	Signed by Nancy.
Completed Area Name:	PROJECT WIDE
Completed Sub Area Name:	Not reported
Completed Document Type:	Triage Meeting
Completed Date:	06/25/2015
Comments:	Triage meeting conducted via e-mail. Determination was to draft a NFCRA Memorandum.
Completed Area Name:	PROJECT WIDE
Completed Sub Area Name:	Not reported
Completed Document Type:	Fieldwork
Completed Date:	10/07/2005

AUTO REPAIR - BERKELEY (Continued) **S100833564**

Comments: Completed fieldwork at site.

Completed Area Name: PROJECT WIDE
Completed Sub Area Name: Not reported
Completed Document Type: Fact Sheets
Completed Date: 02/08/2007
Comments: Public comment period February 20 - March 22, 2007

Completed Area Name: PROJECT WIDE
Completed Sub Area Name: Not reported
Completed Document Type: Public Notice
Completed Date: 02/08/2007
Comments: Public comment period February 20 - March 22, 2007

Completed Area Name: PROJECT WIDE
Completed Sub Area Name: Not reported
Completed Document Type: Fieldwork
Completed Date: 05/24/2006
Comments: Fieldwork consisting of additional borings on and off site was done on May 22, 23, & 24.

Completed Area Name: PROJECT WIDE
Completed Sub Area Name: Not reported
Completed Document Type: Site Screening
Completed Date: 04/13/2004
Comments: Not reported

Completed Area Name: PROJECT WIDE
Completed Sub Area Name: Not reported
Completed Document Type: Certification
Completed Date: 04/11/2008
Comments: No further action based on the completion report information. The site does not appear to pose a threat to human health or the enviroment under a residential land use scenario.

Completed Area Name: PROJECT WIDE
Completed Sub Area Name: Not reported
Completed Document Type: Lien
Completed Date: 12/02/2010
Comments: Lien recorded for $97,230.32

Completed Area Name: PROJECT WIDE
Completed Sub Area Name: Not reported
Completed Document Type: Remedial Investigation Report
Completed Date: 02/17/2006
Comments: Approved report with a revision to Section 4.0, to include additional groundwater testing up and down gradient. A supplemental site investigation workplan to be submitted by 3-20-06.

Completed Area Name: PROJECT WIDE
Completed Sub Area Name: Not reported
Completed Document Type: Removal Action Completion Report
Completed Date: 04/11/2008
Comments: The completion report documented the removal of contaminated soil from the site with confirmation sampling of the excavation areas.

Completed Area Name: PROJECT WIDE

AUTO REPAIR - BERKELEY (Continued) **S100833564**

Completed Sub Area Name: Not reported
Completed Document Type: Fieldwork
Completed Date: 10/12/2007
Comments: Fieldwork completed on 10-11-07 with final compaction of excavation areas.

Completed Area Name: PROJECT WIDE
Completed Sub Area Name: Not reported
Completed Document Type: Letter - Notice
Completed Date: 11/19/2010
Comments: Letter declining settlement offer.

Completed Area Name: PROJECT WIDE
Completed Sub Area Name: Not reported
Completed Document Type: CEQA - Notice of Exemption
Completed Date: 04/18/2007
Comments: NOE signed on April 18, 2007.

Completed Area Name: PROJECT WIDE
Completed Sub Area Name: Not reported
Completed Document Type: Proposed Determination of non-compliance
Completed Date: 04/11/2005
Comments: Not reported

Completed Area Name: PROJECT WIDE
Completed Sub Area Name: Not reported
Completed Document Type: Preliminary Assessment Report
Completed Date: 06/25/1987
Comments: Preliminary assessment done, methylene chloride, lead, and waste contamination

Completed Area Name: PROJECT WIDE
Completed Sub Area Name: Not reported
Completed Document Type: Site Screening
Completed Date: 03/24/1987
Comments: SITE SCREENING DONE.

Completed Area Name: PROJECT WIDE
Completed Sub Area Name: Not reported
Completed Document Type: Remedial Investigation Workplan
Completed Date: 07/25/2005
Comments: Workplan Approved July 25, 2005

Completed Area Name: PROJECT WIDE
Completed Sub Area Name: Not reported
Completed Document Type: Removal Action Workplan
Completed Date: 05/15/2007
Comments: Signed April 18, 2007.

Completed Area Name: PROJECT WIDE
Completed Sub Area Name: Not reported
Completed Document Type: Remedial Investigation Workplan
Completed Date: 03/29/2006
Comments: Workplan added testing for TPHg in 4 locations.

Completed Area Name: PROJECT WIDE
Completed Sub Area Name: Not reported

Map ID
Direction
Distance
Elevation | Site | MAP FINDINGS | Database(s) | EDR ID Number
EPA ID Number

AUTO REPAIR - BERKELEY (Continued) **S100833564**

Completed Document Type: Unilateral Order (I/SE, RAO, CAO, EPA AO)
Completed Date: 01/20/2005
Comments: ISE order issued to the current property owner.

Future Area Name: Not reported
Future Sub Area Name: Not reported
Future Document Type: Not reported
Future Due Date: Not reported
Schedule Area Name: Not reported
Schedule Sub Area Name: Not reported
Schedule Document Type: Not reported
Schedule Due Date: Not reported
Schedule Revised Date: Not reported

ENVIROSTOR:
Name: BERKELEY AUTO REPAIR
Address: 2378/2366 SAN PABLO AVENUE
City,State,Zip: BERKELEY, CA 94702
Facility ID: 01750013
Status: Certified
Status Date: 04/11/2008
Site Code: 200012
Site Type: State Response
Site Type Detailed: State Response or NPL
Acres: 0.34
NPL: NO
Regulatory Agencies: SMBRP
Lead Agency: SMBRP
Program Manager: Not reported
Supervisor: * Karen Toth
Division Branch: Cleanup Berkeley
Assembly: 14
Senate: 07
Special Program: Not reported
Restricted Use: NO
Site Mgmt Req: NONE SPECIFIED
Funding: Responsible Party
Latitude: 37.86338
Longitude: -122.2907
APN: 56-1933-24-3
Past Use: VEHICLE MAINTENANCE
Potential COC: Lead TPH-diesel TPH-gas Methylene chloride
Confirmed COC: Lead TPH-diesel TPH-gas Methylene chloride
Potential Description: OTH, SOIL
Alias Name: AUTO REPAIR - BERKELEY
Alias Type: Alternate Name
Alias Name: GREG'S AUTO REPAIR (1980/81 TO 1983)
Alias Type: Alternate Name
Alias Name: 56-1933-24-3
Alias Type: APN
Alias Name: 110033618182
Alias Type: EPA (FRS #)
Alias Name: 200012
Alias Type: Project Code (Site Code)
Alias Name: 01750013
Alias Type: Envirostor ID Number

AUTO REPAIR - BERKELEY (Continued) **S100833564**

Completed Info:

Completed Area Name:	PROJECT WIDE
Completed Sub Area Name:	Not reported
Completed Document Type:	Remedial Investigation Report
Completed Date:	08/11/2006
Comments:	Accepted report with next step being submittal of draft RAW.
Completed Area Name:	PROJECT WIDE
Completed Sub Area Name:	Not reported
Completed Document Type:	Community Profile
Completed Date:	12/07/2006
Comments:	Signed by Nancy.
Completed Area Name:	PROJECT WIDE
Completed Sub Area Name:	Not reported
Completed Document Type:	Triage Meeting
Completed Date:	06/25/2015
Comments:	Triage meeting conducted via e-mail. Determination was to draft a NFCRA Memorandum.
Completed Area Name:	PROJECT WIDE
Completed Sub Area Name:	Not reported
Completed Document Type:	Fieldwork
Completed Date:	10/07/2005
Comments:	Completed fieldwork at site.
Completed Area Name:	PROJECT WIDE
Completed Sub Area Name:	Not reported
Completed Document Type:	Fact Sheets
Completed Date:	02/08/2007
Comments:	Public comment period February 20 - March 22, 2007
Completed Area Name:	PROJECT WIDE
Completed Sub Area Name:	Not reported
Completed Document Type:	Public Notice
Completed Date:	02/08/2007
Comments:	Public comment period February 20 - March 22, 2007
Completed Area Name:	PROJECT WIDE
Completed Sub Area Name:	Not reported
Completed Document Type:	Fieldwork
Completed Date:	05/24/2006
Comments:	Fieldwork consisting of additional borings on and off site was done on May 22, 23, & 24.
Completed Area Name:	PROJECT WIDE
Completed Sub Area Name:	Not reported
Completed Document Type:	Site Screening
Completed Date:	04/13/2004
Comments:	Not reported
Completed Area Name:	PROJECT WIDE
Completed Sub Area Name:	Not reported
Completed Document Type:	Certification
Completed Date:	04/11/2008
Comments:	No further action based on the completion report information. The site does not appear to pose a threat to human health or the

AUTO REPAIR - BERKELEY (Continued) **S100833564**

enviroment under a residential land use scenario.

Completed Area Name: PROJECT WIDE
Completed Sub Area Name: Not reported
Completed Document Type: Lien
Completed Date: 12/02/2010
Comments: Lien recorded for $97,230.32

Completed Area Name: PROJECT WIDE
Completed Sub Area Name: Not reported
Completed Document Type: Remedial Investigation Report
Completed Date: 02/17/2006
Comments: Approved report with a revision to Section 4.0, to include additional groundwater testing up and down gradient. A supplemental site investigation workplan to be submitted by 3-20-06.

Completed Area Name: PROJECT WIDE
Completed Sub Area Name: Not reported
Completed Document Type: Removal Action Completion Report
Completed Date: 04/11/2008
Comments: The completion report documented the removal of contaminated soil from the site with confirmation sampling of the excavation areas.

Completed Area Name: PROJECT WIDE
Completed Sub Area Name: Not reported
Completed Document Type: Fieldwork
Completed Date: 10/12/2007
Comments: Fieldwork completed on 10-11-07 with final compaction of excavation areas.

Completed Area Name: PROJECT WIDE
Completed Sub Area Name: Not reported
Completed Document Type: Letter - Notice
Completed Date: 11/19/2010
Comments: Letter declining settlement offer.

Completed Area Name: PROJECT WIDE
Completed Sub Area Name: Not reported
Completed Document Type: CEQA - Notice of Exemption
Completed Date: 04/18/2007
Comments: NOE signed on April 18, 2007.

Completed Area Name: PROJECT WIDE
Completed Sub Area Name: Not reported
Completed Document Type: Proposed Determination of non-compliance
Completed Date: 04/11/2005
Comments: Not reported

Completed Area Name: PROJECT WIDE
Completed Sub Area Name: Not reported
Completed Document Type: Preliminary Assessment Report
Completed Date: 06/25/1987
Comments: Preliminary assessment done, methylene chloride, lead, and waste contamination

Completed Area Name: PROJECT WIDE
Completed Sub Area Name: Not reported

AUTO REPAIR - BERKELEY (Continued) **S100833564**

Completed Document Type: Site Screening
Completed Date: 03/24/1987
Comments: SITE SCREENING DONE.

Completed Area Name: PROJECT WIDE
Completed Sub Area Name: Not reported
Completed Document Type: Remedial Investigation Workplan
Completed Date: 07/25/2005
Comments: Workplan Approved July 25, 2005

Completed Area Name: PROJECT WIDE
Completed Sub Area Name: Not reported
Completed Document Type: Removal Action Workplan
Completed Date: 05/15/2007
Comments: Signed April 18, 2007.

Completed Area Name: PROJECT WIDE
Completed Sub Area Name: Not reported
Completed Document Type: Remedial Investigation Workplan
Completed Date: 03/29/2006
Comments: Workplan added testing for TPHg in 4 locations.

Completed Area Name: PROJECT WIDE
Completed Sub Area Name: Not reported
Completed Document Type: Unilateral Order (I/SE, RAO, CAO, EPA AO)
Completed Date: 01/20/2005
Comments: ISE order issued to the current property owner.

Future Area Name: Not reported
Future Sub Area Name: Not reported
Future Document Type: Not reported
Future Due Date: Not reported
Schedule Area Name: Not reported
Schedule Sub Area Name: Not reported
Schedule Document Type: Not reported
Schedule Due Date: Not reported
Schedule Revised Date: Not reported

Calsite:
Name: BERKELEY AUTO REPAIR
Address: 2378/2366 SAN PABLO AVENUE
City: BERKELEY
Region: BERKELEY
Facility ID: 01750013
Facility Type: STATE
Type: STATE FUNDED SITE
Branch: NC
Branch Name: NORTH COAST
File Name: Not reported
State Senate District: 08042004
Status: ANNUAL WORKPLAN (AWP) - ACTIVE SITE
Status Name: ANNUAL WORKPLAN - ACTIVE SITE
Lead Agency: DEPT OF TOXIC SUBSTANCES CONTROL
NPL: Not Listed
SIC Code: 75
SIC Name: AUTO REPAIR, SERVICES & PARKING
Access: Controlled

Map ID
Direction
Distance
Elevation Site

MAP FINDINGS

Database(s) EDR ID Number EPA ID Number

AUTO REPAIR - BERKELEY (Continued) **S100833564**

Cortese:	Not reported
Hazardous Ranking Score:	Not reported
Date Site Hazard Ranked:	Not reported
Groundwater Contamination:	Confirmed
Staff Member Responsible for Site:	KHILF
Supervisor Responsible for Site:	Not reported
Region Water Control Board:	SF
Region Water Control Board Name:	SAN FRANCISCO BAY
Lat/Long Direction:	Not reported
Lat/Long (dms):	0 0 0 / 0 0 0
Lat/long Method:	Not reported
Lat/Long Description:	Not reported
State Assembly District Code:	14
State Senate District Code:	09
Facility ID:	01750013
Activity:	SS
Activity Name:	SITE SCREENING
AWP Code:	Not reported
Proposed Budget:	0
AWP Completion Date:	Not reported
Revised Due Date:	Not reported
Comments Date:	03241987
Est Person-Yrs to complete:	0
Estimated Size:	Not reported
Request to Delete Activity:	Not reported
Activity Status:	REFOA
Definition of Status:	PROPERTY/SITE REFERRED TO ANOTHER AGENCY
Liquids Removed (Gals):	0
Liquids Treated (Gals):	0
Action Included Capping:	Not reported
Well Decommissioned:	Not reported
Action Included Fencing:	Not reported
Removal Action Certification:	Not reported
Activity Comments:	Not reported
For Commercial Reuse:	0
For Industrial Reuse:	0
For Residential Reuse:	0
Unknown Type:	0
Alternate Address:	2378/2366 SAN PABLO AVENUE
Alternate City,St,Zip:	BERKELEY, CA 94702
Background Info:	The site is located between Channing Way to the north and Bancroft Way to the south on San Pablo Avenue. Julius Chase purchased the property in 1939 from Joe Long and operated an auto wrecking yard on site to approximately 1980. The property originally extended from San Pablo to 10th Street and consisted of a storage lot and a brick building used to support auto wrecking activities. The western half of the lot was sold and residential homes were built on 10th Street. In 1967 or 1968, most of the site was paved except, two small areas located west along the fence separating residential homes and this site. Soil contamination is located in an unpaved section of approximately ten (10) feet by forty (40) feet, along the property's western boundary adjacent to residential homes' backyards. An A&W Rootbeer restaurant was built on the eastern portion of the lot and operated until 1980. In 1980, the restaurant closed, and the eastern parcel was divided into two lots, Ali Baba restaurant and Greg's Auto Repair (in the brick building) which occupied

Map ID
Direction
Distance
Elevation | Site | MAP FINDINGS | Database(s) | EDR ID Number
EPA ID Number

AUTO REPAIR - BERKELEY (Continued) **S100833564**

the northern and southern portion respectively. The auto repair shop operated under Greg's Auto Repair (Mr. Greg Below, owner of the business) from 1980 to March 1983. In 1983, the shop was rented to Mr. Peter Mitchell. The shop operated from 1983 to 1988 under various names such as Mitchell's Auto Repair, Peter's Automotive Service, Peter Mitchell Imports and Berkeley Auto Repair. Droubi Nahla bought the property in April 1999. The site is fenced off. Currently, there are no business activities at the site.

Comments Date: 03241987
Comments: SITE SCREENING DONE MITRE MODEL REQ. PA REQ.
Comments Date: 06251987
Comments: PRELIM ASSESS DONE METHYLENE CHLORIDE, LEAD & WASTE OIL
Comments Date: 06251987
Comments: CONTM. SITE NEEDS HIGH PRIORITY SI.
Comments Date: 06251987
Comments: ON BEP.
ID Name: CALSTARS CODE
ID Value: 200012
Alternate Name: AUTO REPAIR - BERKELEY
Alternate Name: BERKELEY AUTO REPAIR
Alternate Name: GREG'S AUTO REPAIR (1980/81 TO 1983)
Alternate Name: Not reported
Special Programs Code: Not reported
Special Programs Name: Not reported

LIENS:

Name: BERKELEY AUTO REPAIR
City,State,Zip: BERKELEY, CA 94702
Envirostor Id: 1750013
Latitude: 37.863383
Longitude: -122.29070
Project Mgr: KAREN TOTH*
Project Code: 200012
If Satisfied: NO
Date Satisfied: Not reported
Site Status: CERTIFIED
Site Type: STATE RESPONSE OR NPL
Completed: 12/02/2010
Lien Amount: $97,230.32
Amount Remaining: Not reported
APNS: 56-1933-24-3
Description: The site is located between Channing Way to the north and Bancroft Way to the south on San Pablo Avenue. Julius Chase purchased the property in 1939 from Joe Long and operated an auto wrecking yard on site to approximately 1980. The property originally extended from San Pablo to 10th Street and consisted of a storage lot and a brick building used to support auto wrecking activities. The western half of the lot was sold and residential homes were built on 10th Street. In 1967 or 1968, most of the site was paved except, two small areas located west along the fence separating residential homes and this site. Soil contamination is located in an unpaved section of approximately ten (10) feet by forty (40) feet, along the property's western boundary adjacent to residential homes' backyards. An A&W Root Beer restaurant was built on the eastern portion of the lot and operated until 1980. In 1980, the restaurant closed, and the eastern parcel was divided into two lots, Ali Baba restaurant and Greg's Auto

AUTO REPAIR - BERKELEY (Continued) **S100833564**

Repair (in the brick building) which occupied the northern and southern portion respectively. The auto repair shop operated under Greg's Auto Repair from 1980 to March 1983. Under different ownership, the shop operated from 1983 to 1988 under various names such as Mitchell's Auto Repair, Peter's Automotive Service, Peter Mitchell Imports and Berkeley Auto Repair. The property was sold in April 1999. Currently, there are no business activities at the site. The site is fenced.

CA BOND EXP. PLAN:

Reponsible Party:	TIER 3 (MINIMUM HAZARD THRESHOLD SITE) REPORT
Project Revenue Source Company:	Not reported
Project Revenue Source Addr:	Not reported
Project Revenue Source City,St,Zip:	Not reported
Project Revenue Source Desc:	Not reported
Site Description:	This site includes an auto repair shop and a restaurant. The auto repair shop is a small building at the back of a narrow, fenced, asphalt-paved yard and the restaurant is located to the north. There have been auto repair shops on the site for the last 8-9 years. Prior to that, an auto wrecking yard operated at the site.
Hazardous Waste Desc:	Moderate levels of methylene chloride in waste oils present in the soil at this site have been detected. Low to moderate levels of lead have also been detected. A citizen's complaint of oily waste runoff brought this site to the Department's attention in 1985.
Threat To Public Health & Env:	Not reported
Site Activity Status:	As a Tier 3 site, this site will be listed annually in this report. When this site has been abated to the satisfaction of the City of Berkeley, the responsible parties will be encouraged to submit a report of abatement action. If it appears that theaction was satisfactory, this site will be assigned a "no further action" status and deleted from the active site database.

HIST CORTESE:

edr_fname:	AUTO REPAIR - BERKELEY
edr_fadd1:	2378/2366 SAN PABLO AVE
City,State,Zip:	BERKELEY, CA 94702
Region:	CORTESE
Facility County Code:	1
Reg By:	CALSI
Reg Id:	01750013

AN272 **UC BERKELEY** **CPS-SLIC** **S106235269**
South **UNKNOWN MURRY ST & FOLGER ST & 7TH ST** **NON-CASE INFO** **N/A**
1/4-1/2 **BERKELEY, CA 94710**
0.436 mi.
2304 ft. **Site 3 of 3 in cluster AN**

Relative:
Lower

Actual:
33 ft.

SLIC REG 2:

Region:	2
Facility ID:	SLT2O03743
Facility Status:	Leak being confirmed
Date Closed:	Not reported
Local Case #:	Not reported
How Discovered:	Not reported
Leak Cause:	Not reported
Leak Source:	Not reported
Date Confirmed:	Not reported

Date Prelim Site Assmnt Workplan Submitted: Not reported

Map ID
Direction
Distance
Elevation | Site | MAP FINDINGS | Database(s) | EDR ID Number
EPA ID Number

UC BERKELEY (Continued) **S106235269**

Date Preliminary Site Assessment Began: Not reported
Date Pollution Characterization Began: Not reported
Date Remediation Plan Submitted: Not reported
Date Remedial Action Underway: Not reported
Date Post Remedial Action Monitoring Began: Not reported

NON-CASE INFO:

Name:	UC BERKELEY
Address:	UNKNOWN MURRY ST & FOLGER ST & 7TH ST
City,State,Zip:	BERKELEY, CA 94710
Global ID:	SLT2O03743
Case Type:	Non-Case Information
Status:	Informational Item / Review Complete
Status Date:	06/04/2009
Lead Agency:	SAN FRANCISCO BAY RWQCB (REGION 2)
Case Worker:	UUU
Local Agency:	Not reported
RB Case Number:	01S0129
Loc Case Number:	Not reported
File Location:	Not reported
Potential Contaminants of Concern:	Not reported
Potential Media Affected:	Not reported
Site History:	Not reported
Begin Date:	03/08/2001
How Discovered:	Not reported
How Discovered Description:	Not reported
Stop Method:	Not reported
Stop Description:	Not reported
Latitude:	37.850434
Longitude:	-122.290921
Geotracker:	http://geotracker.waterboards.ca.gov/profile_report.asp?global_id=SLT2O03743
EPA Region:	9
Coordinate Source:	Not reported
Cuf Case:	NO
Quantity Released Gallons:	Not reported
Leak Reported Date:	Not reported
Discharge Source:	Not reported
Discharge Cause:	Not reported
No Further Action Date:	Not reported
CA Water Watershed Name:	Bay Bridges - Berkeley (203.30)
Dwr Groundwater Subbasin Name:	Santa Clara Valley - East Bay Plain (2-009.04)
Disadvantaged Community:	Not reported
CA Enviroscreen 3 Score:	61-65%
CA Enviroscreen 4 Score:	65-70%
Military DOD Site:	No
Facility Project Subtype:	Not reported
RWQCB Region:	SAN FRANCISCO BAY RWQCB (REGION 2)

MAP FINDINGS

Map ID / Direction / Distance / Elevation	Site	Database(s)	EDR ID Number / EPA ID Number
AL273	**SHELL BRANDED SERVICE STATION**	**LUST**	**U001599579**
SE	**1200 ASHBY AVENUE**	**HIST UST**	**N/A**
1/4-1/2	**BERKELEY, CA 94702**	**Cortese**	
0.448 mi.		**CERS**	
2366 ft.	**Site 3 of 4 in cluster AL**		

Relative:
Higher

Actual:
49 ft.

LUST:

Name:	SHELL BRANDED SERVICE STATION
Address:	1200 ASHBY AVENUE
City,State,Zip:	BERKELEY, CA 94702
Lead Agency:	BERKELEY, CITY OF
Case Type:	LUST Cleanup Site
Geo Track:	http://geotracker.waterboards.ca.gov/profile_report.asp?global_id=T0600167686
Global Id:	T0600167686
Latitude:	37.852166
Longitude:	-122.286583
Status:	Completed - Case Closed
Status Date:	08/21/2008
Case Worker:	GAF
RB Case Number:	01-3567
Local Agency:	BERKELEY, CITY OF
File Location:	Local Agency
Local Case Number:	Ashby1200
Potential Media Affect:	Other Groundwater (uses other than drinking water), Soil
Potential Contaminants of Concern:	Gasoline
EPA Region:	9
Coordinate Source:	Google Geocode
Cuf Case:	NO
Quantity Released Gallons:	Not reported
Begin Date:	02/23/2005
Leak Reported Date:	02/24/2005
How Discovered:	Tank Closure
How Discovered Description:	Not reported
Discharge Source:	Dispenser
Discharge Cause:	Unknown
Stop Method:	Close and Remove Tank
Stop Description:	Station demolished, all USTs removed
No Further Action Date:	08/21/2008
CA Water Watershed Name:	Bay Bridges - Berkeley (203.30)
Dwr Groundwater Subbasin Name:	Santa Clara Valley - East Bay Plain (2-009.04)
Disadvantaged Community:	Not reported
CA Enviroscreen 3 Score:	61-65%
CA Enviroscreen 4 Score:	60-65%
Military DOD Site:	No
Facility Project Subtype:	Not reported
RWQCB Region:	SAN FRANCISCO BAY RWQCB (REGION 2)
Site History:	Not reported

LUST:

Global Id:	T0600167686
Contact Type:	Local Agency Caseworker - Primary Caseworker
Contact Name:	GEOFFERY FIEDLER
Organization Name:	BERKELEY, CITY OF
Address:	2118 MILVIA STREET 3RD FLOOR
City:	BERKELEY
Email:	gfiedler@ci.berkeley.ca.us
Phone Number:	Not reported
Global Id:	T0600167686
Contact Type:	Regional Board Caseworker

Map ID
Direction
Distance
Elevation | Site | MAP FINDINGS | Database(s) | EDR ID Number
EPA ID Number

SHELL BRANDED SERVICE STATION (Continued) **U001599579**

Contact Name: Regional Water Board
Organization Name: SAN FRANCISCO BAY RWQCB (REGION 2)
Address: 1515 CLAY ST SUITE 1400
City: OAKLAND
Email: Not reported
Phone Number: Not reported

LUST:
Global Id: T0600167686
Action Type: Other
Date: 02/24/2005
Action: Leak Reported

Global Id: T0600167686
Action Type: RESPONSE
Date: 10/23/2014
Action: Tank Removal Report / UST Sampling Report

Global Id: T0600167686
Action Type: ENFORCEMENT
Date: 07/24/2008
Action: Closure/No Further Action Letter

Global Id: T0600167686
Action Type: ENFORCEMENT
Date: 08/21/2008
Action: Closure/No Further Action Letter - #01-3567

Global Id: T0600167686
Action Type: Other
Date: 02/23/2005
Action: Leak Discovery

Global Id: T0600167686
Action Type: Other
Date: 02/23/2005
Action: Leak Stopped

Global Id: T0600167686
Action Type: REMEDIATION
Date: 02/24/2005
Action: Excavation

Global Id: T0600167686
Action Type: REMEDIATION
Date: 02/23/2005
Action: Pump & Treat (P&T) Groundwater

LUST:
Global Id: T0600167686
Status: Open - Case Begin Date
Status Date: 02/23/2005

Global Id: T0600167686
Status: Open - Site Assessment
Status Date: 04/29/2005

Map ID
Direction
Distance
Elevation

MAP FINDINGS

Site

Database(s)

EDR ID Number
EPA ID Number

SHELL BRANDED SERVICE STATION (Continued) **U001599579**

Global Id: T0600167686
Status: Open - Verification Monitoring
Status Date: 01/24/2007

Global Id: T0600167686
Status: Open - Referred
Status Date: 07/24/2008

Global Id: T0600167686
Status: Completed - Case Closed
Status Date: 08/21/2008

HIST UST:
Name: SP OPER
Address: 1200 ASHBY AVE
City,State,Zip: BERKELEY, CA 94702
File Number: 0003635a
URL: https://documents.geotracker.waterboards.ca.gov/ustpdfs/pdf/0003635a.pdf
Region: STATE
Facility ID: 00000056692
Facility Type: Gas Station
Other Type: Not reported
Contact Name: Not reported
Telephone: 4154868318
Owner Name: SHELL OIL COMPANY
Owner Address: P.O. BOX 4848
Owner City,St,Zip: ANAHEIM, CA 92803
Total Tanks: 0003

Tank Num: 001
Container Num: 1
Year Installed: 1976
Tank Capacity: 00010000
Tank Used for: PRODUCT
Type of Fuel: PREMIUM
Container Construction Thickness: 1/4
Leak Detection: Stock Inventor, 10

Tank Num: 002
Container Num: 2
Year Installed: 1976
Tank Capacity: 00010000
Tank Used for: PRODUCT
Type of Fuel: REGULAR
Container Construction Thickness: 1/4
Leak Detection: Stock Inventor, 10

Tank Num: 003
Container Num: 3
Year Installed: 1976
Tank Capacity: 00010000
Tank Used for: PRODUCT
Type of Fuel: UNLEADED
Container Construction Thickness: 1/4
Leak Detection: Stock Inventor, 10

Map ID
Direction
Distance
Elevation | Site | MAP FINDINGS | Database(s) | EDR ID Number EPA ID Number

SHELL BRANDED SERVICE STATION (Continued) **U001599579**

Click here for Geo Tracker PDF:

CORTESE:

Name:	SHELL BRANDED SERVICE STATION
Address:	1200 ASHBY AVENUE
City,State,Zip:	BERKELEY, CA 94702
Region:	CORTESE
Envirostor Id:	Not reported
Global ID:	T0600167686
Site/Facility Type:	LUST CLEANUP SITE
Cleanup Status:	COMPLETED - CASE CLOSED
Status Date:	Not reported
Site Code:	Not reported
Latitude:	Not reported
Longitude:	Not reported
Owner:	Not reported
Enf Type:	Not reported
Swat R:	Not reported
Flag:	active
Order No:	Not reported
Waste Discharge System No:	Not reported
Effective Date:	Not reported
Region 2:	Not reported
WID Id:	Not reported
Solid Waste Id No:	Not reported
Waste Management Uit Name:	Not reported
File Name:	Active Open

CERS:

Name:	SHELL BRANDED SERVICE STATION
Address:	1200 ASHBY AVENUE
City,State,Zip:	BERKELEY, CA 94702
Site ID:	761389
CERS ID:	T0600167686
CERS Description:	Leaking Underground Storage Tank Cleanup Site

Affiliation:

Affiliation Type Desc:	Local Agency Caseworker
Entity Name:	GEOFFERY FIEDLER - BERKELEY, CITY OF
Entity Title:	Not reported
Affiliation Address:	2118 MILVIA STREET 3RD FLOOR
Affiliation City:	BERKELEY
Affiliation State:	CA
Affiliation Country:	Not reported
Affiliation Zip:	Not reported
Affiliation Phone:	,

Affiliation Type Desc:	Regional Board Caseworker
Entity Name:	Regional Water Board - SAN FRANCISCO BAY RWQCB (REGION 2)
Entity Title:	Not reported
Affiliation Address:	1515 CLAY ST SUITE 1400
Affiliation City:	OAKLAND
Affiliation State:	CA
Affiliation Country:	Not reported
Affiliation Zip:	Not reported
Affiliation Phone:	,

Map ID
Direction
Distance
Elevation

MAP FINDINGS

Site | Database(s) | EDR ID Number / EPA ID Number

AL274
SE
1/4-1/2
0.448 mi.
2366 ft.

SHELL BRANDED SERVICE STATION
1200 ASHBY AVENUE
BERKELEY, CA 94702

Site 4 of 4 in cluster AL

UST FINDER RELEASE | **1029105225** / **N/A**

Relative:
Higher

Actual:
49 ft.

UST FINDER RELEASE:

Object ID:	40737
Facility ID:	Not reported
Lust ID:	CAT0600167686
Name:	SHELL BRANDED SERVICE STATION
Address:	1200 ASHBY AVENUE
City,State,Zip:	BERKELEY, CA 94702
Address Match Type:	PointAddress
Reported Date:	Not reported
Status:	No Further Action
Substance:	Not reported
Population within 1500ft:	2446
Domestic Wells within 1500ft:	0
Land Use:	Developed, Medium Intensity
Within SPA:	No
SPA PWS Facility ID:	Not reported
SPA Water Type:	Not reported
SPA Facility Type:	Not reported
SPA HUC12:	Not reported
Within WHPA:	No
WHPA PWS Facility ID:	Not reported
WHPA Water Type:	Not reported
WHPA Facility Type:	Not reported
WHPA HUC12:	Not reported
Within 100yr Floodplain:	No
Tribe:	Not reported
EPA Region:	9
NFA Letter 1:	Not reported
NFA Letter 2:	Not reported
NFA Letter 3:	Not reported
NFA Letter 4:	Not reported
Closed With Residual Contaminate:	Not reported
Coordinate Source:	Geocode
X Coord:	-122.28632
Y Coord:	37.85218
Latitude:	37.8521799999999
Longitude:	-122.28632

AM275
NNE
1/4-1/2
0.450 mi.
2377 ft.

2371 SAN PABLO AVENUE
2371 SAN PABLO AVENUE
BERKELEY, CA 94702

Site 4 of 4 in cluster AM

ENVIROSTOR VCP | **S118353735** / **N/A**

Relative:
Higher

Actual:
60 ft.

ENVIROSTOR:

Name:	2371 SAN PABLO AVENUE
Address:	2371 SAN PABLO AVENUE
City,State,Zip:	BERKELEY, CA 94702
Facility ID:	60002253
Status:	Active
Status Date:	10/01/2015
Site Code:	202058
Site Type:	Voluntary Cleanup
Site Type Detailed:	Voluntary Agreement

2371 SAN PABLO AVENUE (Continued) **S118353735**

Acres: 1.13
NPL: NO
Regulatory Agencies: SMBRP
Lead Agency: SMBRP
Program Manager: Parag Shah
Supervisor: Marikka Hughes
Division Branch: Cleanup Berkeley
Assembly: 14
Senate: 07
Special Program: Not reported
Restricted Use: NO
Site Mgmt Req: NONE SPECIFIED
Funding: Responsible Party
Latitude: 37.86339
Longitude: -122.2900
APN: 56-1927-18
Past Use: DRY CLEANING
Potential COC: Tetrachloroethylene (PCE
Confirmed COC: Tetrachloroethylene (PCE
Potential Description: SOIL, SV
Alias Name: 56-1927-18
Alias Type: APN
Alias Name: 202058
Alias Type: Project Code (Site Code)
Alias Name: 60002253
Alias Type: Envirostor ID Number

Completed Info:
Completed Area Name: PROJECT WIDE
Completed Sub Area Name: Not reported
Completed Document Type: Annual Oversight Cost Estimate
Completed Date: 09/01/2021
Comments: Final DTSC Cost Letter

Completed Area Name: PROJECT WIDE
Completed Sub Area Name: Not reported
Completed Document Type: Ability To Pay
Completed Date: 07/30/2020
Comments: final decision memo sent to rp

Completed Area Name: PROJECT WIDE
Completed Sub Area Name: Not reported
Completed Document Type: Annual Oversight Cost Estimate
Completed Date: 03/05/2020
Comments: Not reported

Completed Area Name: PROJECT WIDE
Completed Sub Area Name: Not reported
Completed Document Type: Triage Meeting
Completed Date: 09/03/2020
Comments: final triage meeting documentation

Completed Area Name: PROJECT WIDE
Completed Sub Area Name: Not reported
Completed Document Type: Site Characterization Workplan
Completed Date: 09/26/2019
Comments: final dtsc letter

Map ID
Direction
Distance
Elevation | Site | MAP FINDINGS | Database(s) | EDR ID Number
EPA ID Number

2371 SAN PABLO AVENUE (Continued) **S118353735**

Completed Area Name: PROJECT WIDE
Completed Sub Area Name: Not reported
Completed Document Type: Supplemental Site Investigation Workplan
Completed Date: 06/30/2020
Comments: Not reported

Completed Area Name: PROJECT WIDE
Completed Sub Area Name: Not reported
Completed Document Type: Site Characterization Workplan
Completed Date: 01/27/2020
Comments: Continued on

Completed Area Name: PROJECT WIDE
Completed Sub Area Name: Not reported
Completed Document Type: Correspondence
Completed Date: 03/08/2019
Comments: final letter

Completed Area Name: PROJECT WIDE
Completed Sub Area Name: Not reported
Completed Document Type: Pre-HARP Form
Completed Date: 01/23/2020
Comments: Not reported

Completed Area Name: PROJECT WIDE
Completed Sub Area Name: Not reported
Completed Document Type: Project Management
Completed Date: 06/30/2021
Comments: completed

Completed Area Name: PROJECT WIDE
Completed Sub Area Name: Not reported
Completed Document Type: Standard Voluntary Agreement
Completed Date: 11/20/2015
Comments: Not reported

Completed Area Name: PROJECT WIDE
Completed Sub Area Name: Not reported
Completed Document Type: Annual Oversight Cost Estimate
Completed Date: 09/27/2016
Comments: Not reported

Completed Area Name: PROJECT WIDE
Completed Sub Area Name: Not reported
Completed Document Type: Correspondence
Completed Date: 10/13/2015
Comments: Not reported

Completed Area Name: PROJECT WIDE
Completed Sub Area Name: Not reported
Completed Document Type: Fieldwork
Completed Date: 06/30/2017
Comments: Interim measures including a vapor barrier and two venting systems were installed. Indoor air samples were collected in both the residential & commercial spaces in early June. An additional indoor air sample was collected in the commercial space on June 29.

Map ID
Direction
Distance
Elevation | Site | MAP FINDINGS | Database(s) | EDR ID Number
EPA ID Number

2371 SAN PABLO AVENUE (Continued) **S118353735**

Completed Area Name: PROJECT WIDE
Completed Sub Area Name: Not reported
Completed Document Type: Site Characterization Report
Completed Date: 08/25/2016
Comments: DTSC provided comments during the meeting held with the RP and his consultant. RP is to conduct additional groundwater sampling to determine the horizontal extend of contamination and to address vapor intrusion issue underneath the building in crawling space area.

Completed Area Name: PROJECT WIDE
Completed Sub Area Name: Not reported
Completed Document Type: Site Characterization Report
Completed Date: 09/21/2015
Comments: Elevated concentrations of tetrachloroethene found in soil gas at the site. This report was not prepared under DTSC oversight.

Completed Area Name: PROJECT WIDE
Completed Sub Area Name: Not reported
Completed Document Type: Site Characterization Workplan
Completed Date: 04/12/2017
Comments: Workplan to collect additional groundwater samples and to install interim measures which vent sub-slab vapors from under the building while site is characterized.

Completed Area Name: PROJECT WIDE
Completed Sub Area Name: Not reported
Completed Document Type: Site Characterization Workplan
Completed Date: 05/26/2016
Comments: Not reported

Completed Area Name: PROJECT WIDE
Completed Sub Area Name: Not reported
Completed Document Type: Application
Completed Date: 10/13/2015
Comments: Not reported

Completed Area Name: PROJECT WIDE
Completed Sub Area Name: Not reported
Completed Document Type: Technical Workplan
Completed Date: 12/05/2019
Comments: work continued on

Completed Area Name: PROJECT WIDE
Completed Sub Area Name: Not reported
Completed Document Type: Supplemental Site Investigation Workplan
Completed Date: 09/10/2020
Comments: Not reported

Future Area Name: Not reported
Future Sub Area Name: Not reported
Future Document Type: Not reported
Future Due Date: Not reported
Schedule Area Name: Not reported
Schedule Sub Area Name: Not reported
Schedule Document Type: Not reported
Schedule Due Date: Not reported
Schedule Revised Date: Not reported

Map ID
Direction
Distance
Elevation | Site | MAP FINDINGS | Database(s) | EDR ID Number
EPA ID Number

2371 SAN PABLO AVENUE (Continued) **S118353735**

VCP:

Name:	2371 SAN PABLO AVENUE
Address:	2371 SAN PABLO AVENUE
City,State,Zip:	BERKELEY, CA 94702
Facility ID:	60002253
Site Type:	Voluntary Cleanup
Site Type Detail:	Voluntary Agreement
Site Mgmt. Req.:	NONE SPECIFIED
Acres:	1.13
National Priorities List:	NO
Cleanup Oversight Agencies:	SMBRP
Lead Agency:	SMBRP
Lead Agency Description:	DTSC - Site Cleanup Program
Project Manager:	Parag Shah
Supervisor:	Marikka Hughes
Division Branch:	Cleanup Berkeley
Site Code:	202058
Assembly:	14
Senate:	07
Special Programs Code:	Not reported
Status:	Active
Status Date:	10/01/2015
Restricted Use:	NO
Funding:	Responsible Party
Lat/Long:	37.86339 / -122.2900
APN:	56-1927-18
Past Use:	DRY CLEANING
Potential COC:	30022
Confirmed COC:	30022
Potential Description:	SOIL, SV
Alias Name:	56-1927-18
Alias Type:	APN
Alias Name:	202058
Alias Type:	Project Code (Site Code)
Alias Name:	60002253
Alias Type:	Envirostor ID Number

Completed Info:

Completed Area Name:	PROJECT WIDE
Completed Sub Area Name:	Not reported
Completed Document Type:	Annual Oversight Cost Estimate
Completed Date:	09/01/2021
Comments:	Final DTSC Cost Letter
Completed Area Name:	PROJECT WIDE
Completed Sub Area Name:	Not reported
Completed Document Type:	Ability To Pay
Completed Date:	07/30/2020
Comments:	final decision memo sent to rp
Completed Area Name:	PROJECT WIDE
Completed Sub Area Name:	Not reported
Completed Document Type:	Annual Oversight Cost Estimate
Completed Date:	03/05/2020
Comments:	Not reported
Completed Area Name:	PROJECT WIDE

2371 SAN PABLO AVENUE (Continued) **S118353735**

Completed Sub Area Name: Not reported
Completed Document Type: Triage Meeting
Completed Date: 09/03/2020
Comments: final triage meeting documentation

Completed Area Name: PROJECT WIDE
Completed Sub Area Name: Not reported
Completed Document Type: Site Characterization Workplan
Completed Date: 09/26/2019
Comments: final dtsc letter

Completed Area Name: PROJECT WIDE
Completed Sub Area Name: Not reported
Completed Document Type: Supplemental Site Investigation Workplan
Completed Date: 06/30/2020
Comments: Not reported

Completed Area Name: PROJECT WIDE
Completed Sub Area Name: Not reported
Completed Document Type: Site Characterization Workplan
Completed Date: 01/27/2020
Comments: Continued on

Completed Area Name: PROJECT WIDE
Completed Sub Area Name: Not reported
Completed Document Type: Correspondence
Completed Date: 03/08/2019
Comments: final letter

Completed Area Name: PROJECT WIDE
Completed Sub Area Name: Not reported
Completed Document Type: Pre-HARP Form
Completed Date: 01/23/2020
Comments: Not reported

Completed Area Name: PROJECT WIDE
Completed Sub Area Name: Not reported
Completed Document Type: Project Management
Completed Date: 06/30/2021
Comments: completed

Completed Area Name: PROJECT WIDE
Completed Sub Area Name: Not reported
Completed Document Type: Standard Voluntary Agreement
Completed Date: 11/20/2015
Comments: Not reported

Completed Area Name: PROJECT WIDE
Completed Sub Area Name: Not reported
Completed Document Type: Annual Oversight Cost Estimate
Completed Date: 09/27/2016
Comments: Not reported

Completed Area Name: PROJECT WIDE
Completed Sub Area Name: Not reported
Completed Document Type: Correspondence
Completed Date: 10/13/2015

Map ID
Direction
Distance
Elevation | Site | MAP FINDINGS | Database(s) | EDR ID Number
EPA ID Number

2371 SAN PABLO AVENUE (Continued) **S118353735**

Comments: Not reported

Completed Area Name: PROJECT WIDE
Completed Sub Area Name: Not reported
Completed Document Type: Fieldwork
Completed Date: 06/30/2017
Comments: Interim measures including a vapor barrier and two venting systems were installed. Indoor air samples were collected in both the residential & commercial spaces in early June. An additional indoor air sample was collected in the commercial space on June 29.

Completed Area Name: PROJECT WIDE
Completed Sub Area Name: Not reported
Completed Document Type: Site Characterization Report
Completed Date: 08/25/2016
Comments: DTSC provided comments during the meeting held with the RP and his consultant. RP is to conduct additional groundwater sampling to determine the horizontal extend of contamination and to address vapor intrusion issue underneath the building in crawling space area.

Completed Area Name: PROJECT WIDE
Completed Sub Area Name: Not reported
Completed Document Type: Site Characterization Report
Completed Date: 09/21/2015
Comments: Elevated concentrations of tetrachloroethene found in soil gas at the site. This report was not prepared under DTSC oversight.

Completed Area Name: PROJECT WIDE
Completed Sub Area Name: Not reported
Completed Document Type: Site Characterization Workplan
Completed Date: 04/12/2017
Comments: Workplan to collect additional groundwater samples and to install interim measures which vent sub-slab vapors from under the building while site is characterized.

Completed Area Name: PROJECT WIDE
Completed Sub Area Name: Not reported
Completed Document Type: Site Characterization Workplan
Completed Date: 05/26/2016
Comments: Not reported

Completed Area Name: PROJECT WIDE
Completed Sub Area Name: Not reported
Completed Document Type: Application
Completed Date: 10/13/2015
Comments: Not reported

Completed Area Name: PROJECT WIDE
Completed Sub Area Name: Not reported
Completed Document Type: Technical Workplan
Completed Date: 12/05/2019
Comments: work continued on

Completed Area Name: PROJECT WIDE
Completed Sub Area Name: Not reported
Completed Document Type: Supplemental Site Investigation Workplan
Completed Date: 09/10/2020

MAP FINDINGS

Map ID / Direction / Distance / Elevation	Site	Database(s)	EDR ID Number / EPA ID Number

2371 SAN PABLO AVENUE (Continued) **S118353735**

Comments:	Not reported
Future Area Name:	Not reported
Future Sub Area Name:	Not reported
Future Document Type:	Not reported
Future Due Date:	Not reported
Schedule Area Name:	Not reported
Schedule Sub Area Name:	Not reported
Schedule Document Type:	Not reported
Schedule Due Date:	Not reported
Schedule Revised Date:	Not reported

AQ276 **BERKELEY PROPERTIES** **ENVIROSTOR** **S127459710**
NW **2332 4TH STREET, 700 AND 710 BANCROFT WAY** **VCP** **N/A**
1/4-1/2 **BERKELEY, CA 94710**
0.455 mi.
2401 ft. **Site 1 of 3 in cluster AQ**

Relative: **Lower**

Actual: **25 ft.**

ENVIROSTOR:

Name:	BERKELEY PROPERTIES
Address:	2332 4TH STREET, 700 AND 710 BANCROFT WAY
City,State,Zip:	BERKELEY, CA 94710
Facility ID:	60003106
Status:	Active
Status Date:	02/16/2021
Site Code:	202357
Site Type:	Voluntary Cleanup
Site Type Detailed:	Voluntary Agreement
Acres:	1.5
NPL:	NO
Regulatory Agencies:	SMBRP
Lead Agency:	SMBRP
Program Manager:	Gavin Mccreary
Supervisor:	Kimberly Walsh
Division Branch:	Cleanup Berkeley
Assembly:	14
Senate:	07
Special Program:	Not reported
Restricted Use:	NO
Site Mgmt Req:	NONE SPECIFIED
Funding:	Responsible Party
Latitude:	37.86200
Longitude:	-122.2983
APN:	056 194600101
Past Use:	EQUIPMENT/INSTRUMENT REPAIR, HAZARDOUS WASTE STORAGE - TANKS/CONTAINERS, LABORATORIES- UNSPECIFIED, MACHINE SHOP, MANUFACTURING - OTHER, UNDERGROUND STORAGE TANKS,
Potential COC:	Benzene Tetrachloroethylene (PCE TPH-diesel TPH-gas Trichloroethylene (TCE Vinyl chloride Carbon tetrachloride Chloroform 1,1-Dichloroethane 1,2-Dichloroethane (EDC 1,1-Dichloroethylene 1,2-Dichloroethylene (cis 1,4-Dioxane Ethylbenzene Methylene chloride
Confirmed COC:	Benzene Tetrachloroethylene (PCE TPH-diesel TPH-gas Trichloroethylene (TCE Vinyl chloride Carbon tetrachloride Chloroform 1,1-Dichloroethane 1,2-Dichloroethane (EDC 1,1-Dichloroethylene 1,2-Dichloroethylene (cis 1,4-Dioxane Ethylbenzene Methylene chloride
Potential Description:	OTH, SOIL, SV, SURFW
Alias Name:	056 194600101
Alias Type:	APN

BERKELEY PROPERTIES (Continued) **S127459710**

Alias Name: 202357
Alias Type: Project Code (Site Code)
Alias Name: 60003106
Alias Type: Envirostor ID Number

Completed Info:

Completed Area Name: PROJECT WIDE
Completed Sub Area Name: Not reported
Completed Document Type: CEQA - Notice of Exemption
Completed Date: 11/05/2021
Comments: Not reported

Completed Area Name: PROJECT WIDE
Completed Sub Area Name: Not reported
Completed Document Type: Site Inspections/Visit (Non LUR)
Completed Date: 12/01/2021
Comments: DTSC personnel were on-Site to observe remedial excavation.

Completed Area Name: PROJECT WIDE
Completed Sub Area Name: Not reported
Completed Document Type: Annual Oversight Cost Estimate
Completed Date: 09/10/2021
Comments: Not reported

Completed Area Name: PROJECT WIDE
Completed Sub Area Name: Not reported
Completed Document Type: Standard Voluntary Agreement
Completed Date: 05/14/2021
Comments: Proponent and DTSC have executed the Voluntary Cleanup Agreement.

Completed Area Name: PROJECT WIDE
Completed Sub Area Name: Not reported
Completed Document Type: Pre-HARP Form
Completed Date: 12/01/2021
Comments: Not reported

Completed Area Name: PROJECT WIDE
Completed Sub Area Name: Not reported
Completed Document Type: Time Critical Removal Action Workplan
Completed Date: 10/11/2021
Comments: DTSC-prepared Time Critical Removal Action Memorandum outlining proposed remedial activities to remove TCE impacts present in soil and soil vapor on-Site.

Completed Area Name: PROJECT WIDE
Completed Sub Area Name: Not reported
Completed Document Type: Site Characterization Report
Completed Date: 06/07/2021
Comments: Additional characterization is required to determine offsite impacts.

Completed Area Name: PROJECT WIDE
Completed Sub Area Name: Not reported
Completed Document Type: Fieldwork
Completed Date: 11/24/2021
Comments: Remedial excavation updates from Berkeley Properties to DTSC

Completed Area Name: PROJECT WIDE
Completed Sub Area Name: Not reported

BERKELEY PROPERTIES (Continued) **S127459710**

Completed Document Type:	Work Notice
Completed Date:	11/03/2021
Comments:	Work notice for time critical removal action of TCE-impacted soil/soil gas.
Completed Area Name:	PROJECT WIDE
Completed Sub Area Name:	Not reported
Completed Document Type:	Other Report
Completed Date:	11/05/2021
Comments:	Traffic control plan discussing trucking traffic routes and on-Site measures for on-Site worker safety.
Completed Area Name:	PROJECT WIDE
Completed Sub Area Name:	Not reported
Completed Document Type:	Fieldwork
Completed Date:	11/12/2021
Comments:	Remedial excavation updates from Berkeley Properties to DTSC
Completed Area Name:	PROJECT WIDE
Completed Sub Area Name:	Not reported
Completed Document Type:	Fieldwork
Completed Date:	11/19/2021
Comments:	Remedial excavation updates from Berkeley Properties to DTSC
Completed Area Name:	PROJECT WIDE
Completed Sub Area Name:	Not reported
Completed Document Type:	Time Critical Removal Action Workplan
Completed Date:	11/05/2021
Comments:	Implementation Plan for the time critical removal action of TCE-impacted soil and soil gas.
Completed Area Name:	PROJECT WIDE
Completed Sub Area Name:	Not reported
Completed Document Type:	Technical Report
Completed Date:	11/05/2021
Comments:	Shoring Plan for remedial excavation.
Completed Area Name:	PROJECT WIDE
Completed Sub Area Name:	Not reported
Completed Document Type:	Health & Safety Plan
Completed Date:	11/05/2021
Comments:	Health and Safety Plan for remedial excavation.
Completed Area Name:	PROJECT WIDE
Completed Sub Area Name:	Not reported
Completed Document Type:	Soils Management Plan
Completed Date:	11/05/2021
Comments:	Soil and Groundwater Management Plan for time critical removal action activities.
Future Area Name:	PROJECT WIDE
Future Sub Area Name:	Not reported
Future Document Type:	Remedial Investigation Report
Future Due Date:	2025
Future Area Name:	PROJECT WIDE
Future Sub Area Name:	Not reported
Future Document Type:	Removal Action Workplan

Map ID
Direction
Distance
Elevation | Site | MAP FINDINGS | Database(s) | EDR ID Number
EPA ID Number

BERKELEY PROPERTIES (Continued) **S127459710**

Future Due Date:	2025
Future Area Name:	PROJECT WIDE
Future Sub Area Name:	Not reported
Future Document Type:	Removal Action Completion Report
Future Due Date:	2026
Future Area Name:	PROJECT WIDE
Future Sub Area Name:	Not reported
Future Document Type:	Preliminary Endangerment Assessment Report
Future Due Date:	2024
Schedule Area Name:	PROJECT WIDE
Schedule Sub Area Name:	Not reported
Schedule Document Type:	Supplemental Site Investigation Report
Schedule Due Date:	03/01/2024
Schedule Revised Date:	Not reported

VCP:

Name:	BERKELEY PROPERTIES
Address:	2332 4TH STREET, 700 AND 710 BANCROFT WAY
City,State,Zip:	BERKELEY, CA 94710
Facility ID:	60003106
Site Type:	Voluntary Cleanup
Site Type Detail:	Voluntary Agreement
Site Mgmt. Req.:	NONE SPECIFIED
Acres:	1.5
National Priorities List:	NO
Cleanup Oversight Agencies:	SMBRP
Lead Agency:	SMBRP
Lead Agency Description:	DTSC - Site Cleanup Program
Project Manager:	Gavin Mccreary
Supervisor:	Kimberly Walsh
Division Branch:	Cleanup Berkeley
Site Code:	202357
Assembly:	14
Senate:	07
Special Programs Code:	Not reported
Status:	Active
Status Date:	02/16/2021
Restricted Use:	NO
Funding:	Responsible Party
Lat/Long:	37.86200 / -122.2983
APN:	056 194600101
Past Use:	EQUIPMENT/INSTRUMENT REPAIR, HAZARDOUS WASTE STORAGE - TANKS/CONTAINERS, LABORATORIES- UNSPECIFIED, MACHINE SHOP, MANUFACTURING - OTHER, UNDERGROUND STORAGE TANKS,
Potential COC:	30003, 30022, 30024, 30025, 30027, 30028, 30116, 30136, 30192, 30193, 30194, 30195, 30246, 30272, 30384
Confirmed COC:	30003,30022,30024,30025,30027,30028,30116,30136,30192,30193,30194, 30195,30246,30272,30384
Potential Description:	OTH, SOIL, SV, SURFW
Alias Name:	056 194600101
Alias Type:	APN
Alias Name:	202357
Alias Type:	Project Code (Site Code)
Alias Name:	60003106
Alias Type:	Envirostor ID Number

Completed Info:

BERKELEY PROPERTIES (Continued) **S127459710**

Completed Area Name: PROJECT WIDE
Completed Sub Area Name: Not reported
Completed Document Type: CEQA - Notice of Exemption
Completed Date: 11/05/2021
Comments: Not reported

Completed Area Name: PROJECT WIDE
Completed Sub Area Name: Not reported
Completed Document Type: Site Inspections/Visit (Non LUR)
Completed Date: 12/01/2021
Comments: DTSC personnel were on-Site to observe remedial excavation.

Completed Area Name: PROJECT WIDE
Completed Sub Area Name: Not reported
Completed Document Type: Annual Oversight Cost Estimate
Completed Date: 09/10/2021
Comments: Not reported

Completed Area Name: PROJECT WIDE
Completed Sub Area Name: Not reported
Completed Document Type: Standard Voluntary Agreement
Completed Date: 05/14/2021
Comments: Proponent and DTSC have executed the Voluntary Cleanup Agreement.

Completed Area Name: PROJECT WIDE
Completed Sub Area Name: Not reported
Completed Document Type: Pre-HARP Form
Completed Date: 12/01/2021
Comments: Not reported

Completed Area Name: PROJECT WIDE
Completed Sub Area Name: Not reported
Completed Document Type: Time Critical Removal Action Workplan
Completed Date: 10/11/2021
Comments: DTSC-prepared Time Critical Removal Action Memorandum outlining proposed remedial activities to remove TCE impacts present in soil and soil vapor on-Site.

Completed Area Name: PROJECT WIDE
Completed Sub Area Name: Not reported
Completed Document Type: Site Characterization Report
Completed Date: 06/07/2021
Comments: Additional characterization is required to determine offsite impacts.

Completed Area Name: PROJECT WIDE
Completed Sub Area Name: Not reported
Completed Document Type: Fieldwork
Completed Date: 11/24/2021
Comments: Remedial excavation updates from Berkeley Properties to DTSC

Completed Area Name: PROJECT WIDE
Completed Sub Area Name: Not reported
Completed Document Type: Work Notice
Completed Date: 11/03/2021
Comments: Work notice for time critical removal action of TCE-impacted soil/soil gas.

Map ID
Direction
Distance
Elevation | Site | MAP FINDINGS | Database(s) | EDR ID Number
EPA ID Number

BERKELEY PROPERTIES (Continued) **S127459710**

Completed Area Name: PROJECT WIDE
Completed Sub Area Name: Not reported
Completed Document Type: Other Report
Completed Date: 11/05/2021
Comments: Traffic control plan discussing trucking traffic routes and on-Site measures for on-Site worker safety.

Completed Area Name: PROJECT WIDE
Completed Sub Area Name: Not reported
Completed Document Type: Fieldwork
Completed Date: 11/12/2021
Comments: Remedial excavation updates from Berkeley Properties to DTSC

Completed Area Name: PROJECT WIDE
Completed Sub Area Name: Not reported
Completed Document Type: Fieldwork
Completed Date: 11/19/2021
Comments: Remedial excavation updates from Berkeley Properties to DTSC

Completed Area Name: PROJECT WIDE
Completed Sub Area Name: Not reported
Completed Document Type: Time Critical Removal Action Workplan
Completed Date: 11/05/2021
Comments: Implementation Plan for the time critical removal action of TCE-impacted soil and soil gas.

Completed Area Name: PROJECT WIDE
Completed Sub Area Name: Not reported
Completed Document Type: Technical Report
Completed Date: 11/05/2021
Comments: Shoring Plan for remedial excavation.

Completed Area Name: PROJECT WIDE
Completed Sub Area Name: Not reported
Completed Document Type: Health & Safety Plan
Completed Date: 11/05/2021
Comments: Health and Safety Plan for remedial excavation.

Completed Area Name: PROJECT WIDE
Completed Sub Area Name: Not reported
Completed Document Type: Soils Management Plan
Completed Date: 11/05/2021
Comments: Soil and Groundwater Management Plan for time critical removal action activities.

Future Area Name: PROJECT WIDE
Future Sub Area Name: Not reported
Future Document Type: Remedial Investigation Report
Future Due Date: 2025
Future Area Name: PROJECT WIDE
Future Sub Area Name: Not reported
Future Document Type: Removal Action Workplan
Future Due Date: 2025
Future Area Name: PROJECT WIDE
Future Sub Area Name: Not reported
Future Document Type: Removal Action Completion Report
Future Due Date: 2026

Map ID
Direction
Distance
Elevation

MAP FINDINGS

Site

Database(s)

EDR ID Number
EPA ID Number

BERKELEY PROPERTIES (Continued) **S127459710**

Future Area Name: PROJECT WIDE
Future Sub Area Name: Not reported
Future Document Type: Preliminary Endangerment Assessment Report
Future Due Date: 2024
Schedule Area Name: PROJECT WIDE
Schedule Sub Area Name: Not reported
Schedule Document Type: Supplemental Site Investigation Report
Schedule Due Date: 03/01/2024
Schedule Revised Date: Not reported

277
NNE
1/4-1/2
0.456 mi.
2410 ft.

CHASE PROPERTY
2366 78 SAN PABLO AVE
BERKELEY, CA 94704

LUST **S101306330**
CPS-SLIC **N/A**
HIST CORTESE
CERS

Relative:
Higher

Actual:
62 ft.

LUST REG 2:
Region: 2
Facility Id: 01-0305
Facility Status: Preliminary site assessment workplan submitted
Case Number: 01-0305
How Discovered: Tank Closure
Leak Cause: Structure Failure
Leak Source: Tank
Date Leak Confirmed: 2/1/1990
Oversight Program: LUST
Prelim. Site Assesment Wokplan Submitted: 7/21/1991
Preliminary Site Assesment Began: Not reported
Pollution Characterization Began: Not reported
Pollution Remediation Plan Submitted: Not reported
Date Remediation Action Underway: Not reported
Date Post Remedial Action Monitoring Began: Not reported

CPS-SLIC:
Name: CHASE PROPERTY
Address: 2366 78 SAN PABLO AVE
City,State,Zip: BERKELEY, CA 94704
Region: STATE
Facility Status: **Completed - Case Closed**
Status Date: 04/11/2008
Global Id: T0600100283
Lead Agency: BERKELEY, CITY OF
Lead Agency Case Number: 01-0305
Latitude: 37.863457
Longitude: -122.289615
Case Type: Cleanup Program Site
Case Worker: GAF
Local Agency: BERKELEY, CITY OF
RB Case Number: 01-0305
File Location: DTSC
Potential Media Affected: Other Groundwater (uses other than drinking water)
Potential Contaminants of Concern: Diesel
EPA Region: 9
Coordinate Source: * Historical Geocode - Exact Address Match
Cuf Case: NO
Quantity Released Gallons: Not reported
Begin Date: 04/13/1988

Map ID
Direction
Distance
Elevation Site

MAP FINDINGS

Database(s)

EDR ID Number
EPA ID Number

CHASE PROPERTY (Continued) **S101306330**

Leak Reported Date:	04/13/1988
How Discovered:	Tank Closure
How Discovered Description:	Not reported
Discharge Source:	Tank
Discharge Cause:	Physc / Mech Damage
Stop Method:	Not reported
Stop Description:	Not reported
No Further Action Date:	04/11/2008
CA Water Watershed Name:	Bay Bridges - Berkeley (203.30)
Dwr Groundwater Subbasin Name:	Santa Clara Valley - East Bay Plain (2-009.04)
Disadvantaged Community:	Not reported
CA Enviroscreen 3 Score:	56-60%
CA Enviroscreen 4 Score:	55-60%
Military DOD Site:	No
Facility Project Subtype:	Not reported
RWQCB Region:	SAN FRANCISCO BAY RWQCB (REGION 2)
Site History:	The project was completed under oversight of the Department of Toxic Substances Control. DTSC Certified this property for unrestricted use in April 2008. Details of the investigation and cleanup are available from the DTSC. Electronic information on this case is also available from the DTSC database, EnviroStor, at http://www.envirostor.dtsc.ca.gov/public/

Click here to access the California GeoTracker records for this facility:

HIST CORTESE:

edr_fname:	CHASE PROPERTY
edr_fadd1:	2366 78 SAN PABLO
City,State,Zip:	BERKELEY, CA 94704
Region:	CORTESE
Facility County Code:	1
Reg By:	LTNKA
Reg Id:	01-0305

CERS:

Name:	CHASE PROPERTY
Address:	2366 78 SAN PABLO AVE
City,State,Zip:	BERKELEY, CA 94704
Site ID:	719349
CERS ID:	T0600100283
CERS Description:	Cleanup Program Site

Affiliation:

Affiliation Type Desc:	Local Agency Caseworker
Entity Name:	GEOFFERY FIEDLER - BERKELEY, CITY OF
Entity Title:	Not reported
Affiliation Address:	2118 MILVIA STREET 3RD FLOOR
Affiliation City:	BERKELEY
Affiliation State:	CA
Affiliation Country:	Not reported
Affiliation Zip:	Not reported
Affiliation Phone:	,

MAP FINDINGS

Map ID / Direction / Distance / Elevation	Site	Database(s)	EDR ID Number / EPA ID Number
AO278	**NIRP BERKELEY**	**ENVIROSTOR**	**S107736904**
SSW			**N/A**
1/4-1/2	**BERKELEY, CA**		
0.459 mi.			
2424 ft.	**Site 4 of 5 in cluster AO**		

Relative:
Lower

Actual:
23 ft.

ENVIROSTOR:

Name:	NIRP BERKELEY
Address:	Not reported
City,State,Zip:	BERKELEY, CA
Facility ID:	80000154
Status:	No Further Action
Status Date:	11/27/2013
Site Code:	Not reported
Site Type:	Military Evaluation
Site Type Detailed:	FUDS
Acres:	3
NPL:	NO
Regulatory Agencies:	SMBRP
Lead Agency:	SMBRP
Program Manager:	Not reported
Supervisor:	* Dan Ward
Division Branch:	Cleanup Sacramento
Assembly:	14
Senate:	07
Special Program:	Not reported
Restricted Use:	NO
Site Mgmt Req:	NONE SPECIFIED
Funding:	DERA
Latitude:	37.85027
Longitude:	-122.2947
APN:	NONE SPECIFIED
Past Use:	NONE SPECIFIED
Potential COC:	NONE SPECIFIED
Confirmed COC:	NONE SPECIFIED
Potential Description:	NONE SPECIFIED
Alias Name:	American Forge and Foundry
Alias Type:	Alternate Name
Alias Name:	CA99799F527100
Alias Type:	Federal Facility ID
Alias Name:	T0600101671
Alias Type:	GeoTracker Global ID
Alias Name:	J09CA0063
Alias Type:	INPR
Alias Name:	80000154
Alias Type:	Envirostor ID Number

Completed Info:

Completed Area Name:	PROJECT WIDE
Completed Sub Area Name:	Not reported
Completed Document Type:	No Department of Defense Action Indicated (NDAI)
Completed Date:	11/27/2013
Comments:	Please note that this determination is based on information in DTSC s and the Water Boards possession at this time concerning Department of Defense (DoD) activities on the sites listed above. DTSC and the Water Boards reserve the right to address any appropriate environmental or human health related issue, should additional information concerning the environmental condition of these sites become available in the future.

MAP FINDINGS

Map ID
Direction
Distance
Elevation | Site | Database(s) | EDR ID Number
EPA ID Number

NIRP BERKELEY (Continued) **S107736904**

Future Area Name:	Not reported
Future Sub Area Name:	Not reported
Future Document Type:	Not reported
Future Due Date:	Not reported
Schedule Area Name:	Not reported
Schedule Sub Area Name:	Not reported
Schedule Document Type:	Not reported
Schedule Due Date:	Not reported
Schedule Revised Date:	Not reported

AO279 **NAVAL INDUSTRIAL RESERVE PLANT BERKELEY** **FUDS** **1008196518**
SSW **N/A**
1/4-1/2 **BERKELEY, CA**
0.459 mi.
2424 ft. **Site 5 of 5 in cluster AO**

Relative:
Lower

Actual:
23 ft.

FUDS:

EPA Region:	09
Installation ID:	CA99799F527100
Congressional District Number:	12
Name:	NAVAL INDUSTRIAL RESERVE PLANT BERKELEY
FUDS Number:	J09CA0063
City:	BERKELEY
State:	CA
County:	ALAMEDA
Object ID:	6975
USACE Division:	SPD
USACE District:	Sacramento District (SPK)
Status:	Properties with all projects at site closeout
Current Owner:	PRIV: PRIVATE The current owners are Timothy and Susan Southwick who purchased the site in May 1987 for use as a car dealership.
EMS Map Link:	https://fudsportal.usace.army.mil/ems/inventory/map?id=57694
Eligibility:	Eligible
Has Projects:	Yes
NPL Status:	Not reported
Project Required:	Yes
Feature Description:	On 9 February 1942, the U.S. acquired 2.46 fee acres by Declaration of Taking. Another 0.48 acre was acquired but records do not indicate when how, or where. Total acreage was 2.94. The Navy used the site as a steel forger facility and installed two USTs during occupation. On 18 June 1963, 2.94 fee acres were quitclaimed to Lerner Invest Co, subject to right-of-way and easement restrictions. There are no recapture rights. Mr. Phelps Dodge of Airco, Inc. acquired the site in 1965. Barker Machinery purchased the property in January 1978 for wholesaling large machinery. The current owners are Timothy and Susan Southwick, who purchased the site in May 1987. The underground storage tanks left by the DoD have not been beneficially used. Known releases of hazardous waste occurred at the site and impacted soil quality but have since been remediated. Currently, there are no further potential hazards identified at this location.
Latitude:	37.85027778
Longitude:	-122.29472222

FUDS Detail as of Jan 2015:

Fiscal Year:	2013
Federal Facility ID:	CA9799F5271
RAB:	Not reported
NPL Status:	Not Listed

Map ID
Direction
Distance
Elevation | Site | MAP FINDINGS | Database(s) | EDR ID Number / EPA ID Number

NAVAL INDUSTRIAL RESERVE PLANT BERKELEY (Continued) **1008196518**

Description: The 2.94-acre site is located at 735 Ashby Avenue in the City of Berkeley, Alameda County, CA. In 1965, Mr. Phelps Dodge of Airco, Inc. installed a high temperature furnace and several transformers on the property. In the 1960s, three underground storage tanks (USTs) were removed and three aboveground storage tanks (ASTs) were removed between 1977 and 1988. In removing the ASTs, the property owner discovered contaminated soil, which he believes was contaminated from adjacent inactive pipelines as the ASTs were not leaking. The property owner stockpiled the contaminated soil for Department of Defense (DoD) removal. There have been allegations of illegal dumping of Polychlorinatedbiphenyls (PCBs) from transformers at the site by Barker Machinery. Two 2,000-gallon USTs were installed in 1985, one for motor oil and one for waste oil. The current owners are Timothy and Susan Southwick, who purchased the site in May 1987 for use as a car dealership.

History: On 9 February 1942, the U.S. acquired 2.46 fee acres by Declaration of Taking. Another 0.48 acre was acquired but records do not indicate when how, or where. Total acreage was 2.94. The Navy used the site as a steel forger facility and installed two USTs during occupation. On 18 June 1963, 2.94 fee acres were quitclaimed to Lerner Invest Co, subject to right-of-way and easement restrictions. There are no recapture rights. Mr. Phelps Dodge of Airco, Inc. acquired the site in 1965. Barker Machinery purchased the property in January 1978 for wholesaling large machinery. The current owners are Timothy and Susan Southwick, who purchased the site in May 1987. The underground storage tanks left by the DoD have not been beneficially used. Known releases of hazardous waste occurred at the site and impacted soil quality but have since been remediated. Currently, there are no further potential hazards identified at this location.

CTC: 123.5
Current Program: Not reported
Future Program: Not reported
Institutional ID: 57694

AQ280 **TRUST SECURITY MANAGEMENT** **LUST** **S101306362**
NW **2321 4TH ST** **Cortese** **N/A**
1/4-1/2 **BERKELEY, CA 94704** **HIST CORTESE**
0.473 mi. **CERS**
2499 ft. **Site 2 of 3 in cluster AQ**

Relative: Lower
Actual: 26 ft.

LUST:

Name:	TRUST SECURITY MANAGEMENT
Address:	2321 4TH ST
City,State,Zip:	BERKELEY, CA 94704
Lead Agency:	BERKELEY, CITY OF
Case Type:	LUST Cleanup Site
Geo Track:	http://geotracker.waterboards.ca.gov/profile_report.asp?global_id=T0600101388
Global Id:	T0600101388
Latitude:	37.862268
Longitude:	-122.298088
Status:	Completed - Case Closed
Status Date:	09/22/1997
Case Worker:	GAF
RB Case Number:	01-1504
Local Agency:	BERKELEY, CITY OF
File Location:	Not reported
Local Case Number:	01-1504

Map ID
Direction
Distance
Elevation | Site | MAP FINDINGS | Database(s) | EDR ID Number
EPA ID Number

TRUST SECURITY MANAGEMENT (Continued) **S101306362**

Potential Media Affect:	Other Groundwater (uses other than drinking water)
Potential Contaminants of Concern:	Gasoline
EPA Region:	9
Coordinate Source:	Google Map Move
Cuf Case:	NO
Quantity Released Gallons:	Not reported
Begin Date:	03/03/1987
Leak Reported Date:	03/03/1987
How Discovered:	Tank Closure
How Discovered Description:	Not reported
Discharge Source:	Tank
Discharge Cause:	Physc / Mech Damage
Stop Method:	Not reported
Stop Description:	Not reported
No Further Action Date:	09/22/1997
CA Water Watershed Name:	Bay Bridges - Berkeley (203.30)
Dwr Groundwater Subbasin Name:	Santa Clara Valley - East Bay Plain (2-009.04)
Disadvantaged Community:	Not reported
CA Enviroscreen 3 Score:	61-65%
CA Enviroscreen 4 Score:	65-70%
Military DOD Site:	No
Facility Project Subtype:	Not reported
RWQCB Region:	SAN FRANCISCO BAY RWQCB (REGION 2)
Site History:	Not reported

LUST:

Global Id:	T0600101388
Contact Type:	Local Agency Caseworker - Primary Caseworker
Contact Name:	GEOFFERY FIEDLER
Organization Name:	BERKELEY, CITY OF
Address:	2118 MILVIA STREET 3RD FLOOR
City:	BERKELEY
Email:	gfiedler@ci.berkeley.ca.us
Phone Number:	Not reported

Global Id:	T0600101388
Contact Type:	Regional Board Caseworker
Contact Name:	Regional Water Board
Organization Name:	SAN FRANCISCO BAY RWQCB (REGION 2)
Address:	1515 CLAY ST SUITE 1400
City:	OAKLAND
Email:	Not reported
Phone Number:	Not reported

LUST:

Global Id:	T0600101388
Action Type:	Other
Date:	03/03/1987
Action:	Leak Discovery

Global Id:	T0600101388
Action Type:	RESPONSE
Date:	03/03/1987
Action:	Unauthorized Release Form

Global Id:	T0600101388
Action Type:	RESPONSE

Map ID
Direction
Distance
Elevation | Site | MAP FINDINGS | Database(s) | EDR ID Number
EPA ID Number

TRUST SECURITY MANAGEMENT (Continued) **S101306362**

Date: 07/05/1987
Action: Monitoring Report - Other

Global Id: T0600101388
Action Type: RESPONSE
Date: 06/30/1987
Action: Correspondence

Global Id: T0600101388
Action Type: RESPONSE
Date: 07/03/1987
Action: Well Installation Report

Global Id: T0600101388
Action Type: Other
Date: 03/03/1987
Action: Leak Reported

Global Id: T0600101388
Action Type: RESPONSE
Date: 09/11/1997
Action: Request for Closure

Global Id: T0600101388
Action Type: RESPONSE
Date: 04/18/1987
Action: Correspondence

Global Id: T0600101388
Action Type: RESPONSE
Date: 07/15/1987
Action: Unauthorized Release Form

Global Id: T0600101388
Action Type: RESPONSE
Date: 09/11/1997
Action: Request for Closure

Global Id: T0600101388
Action Type: Other
Date: 03/03/1987
Action: Leak Stopped

Global Id: T0600101388
Action Type: RESPONSE
Date: 03/17/1987
Action: Other Workplan

LUST:
Global Id: T0600101388
Status: Open - Case Begin Date
Status Date: 03/03/1987

Global Id: T0600101388
Status: Open - Site Assessment
Status Date: 05/15/1987

Map ID
Direction
Distance
Elevation Site

MAP FINDINGS

Database(s) EDR ID Number EPA ID Number

TRUST SECURITY MANAGEMENT (Continued) **S101306362**

Global Id: T0600101388
Status: Completed - Case Closed
Status Date: 09/22/1997

LUST REG 2:
Region: 2
Facility Id: 01-1504
Facility Status: Case Closed
Case Number: 01-1504
How Discovered: Tank Closure
Leak Cause: Structure Failure
Leak Source: Tank
Date Leak Confirmed: Not reported
Oversight Program: LUST
Prelim. Site Assesment Wokplan Submitted: Not reported
Preliminary Site Assesment Began: 5/15/1987
Pollution Characterization Began: Not reported
Pollution Remediation Plan Submitted: Not reported
Date Remediation Action Underway: Not reported
Date Post Remedial Action Monitoring Began: Not reported

CORTESE:
Name: TRUST SECURITY MANAGEMENT
Address: 2321 4TH ST
City,State,Zip: BERKELEY, CA 94704
Region: CORTESE
Envirostor Id: Not reported
Global ID: T0600101388
Site/Facility Type: LUST CLEANUP SITE
Cleanup Status: COMPLETED - CASE CLOSED
Status Date: Not reported
Site Code: Not reported
Latitude: Not reported
Longitude: Not reported
Owner: Not reported
Enf Type: Not reported
Swat R: Not reported
Flag: active
Order No: Not reported
Waste Discharge System No: Not reported
Effective Date: Not reported
Region 2: Not reported
WID Id: Not reported
Solid Waste Id No: Not reported
Waste Management Uit Name: Not reported
File Name: Active Open

HIST CORTESE:
edr_fname: TRUST SECURITY MANAGEMENT
edr_fadd1: 2321 4TH
City,State,Zip: BERKELEY, CA
Region: CORTESE
Facility County Code: 1
Reg By: LTNKA
Reg Id: 01-1504

Map ID
Direction
Distance
Elevation | Site | MAP FINDINGS | Database(s) | EDR ID Number
EPA ID Number

TRUST SECURITY MANAGEMENT (Continued) **S101306362**

CERS:
- Name: TRUST SECURITY MANAGEMENT
- Address: 2321 4TH ST
- City,State,Zip: BERKELEY, CA 94704
- Site ID: 768446
- CERS ID: T0600101388
- CERS Description: Leaking Underground Storage Tank Cleanup Site

Affiliation:
- Affiliation Type Desc: Regional Board Caseworker
- Entity Name: Regional Water Board - SAN FRANCISCO BAY RWQCB (REGION 2)
- Entity Title: Not reported
- Affiliation Address: 1515 CLAY ST SUITE 1400
- Affiliation City: OAKLAND
- Affiliation State: CA
- Affiliation Country: Not reported
- Affiliation Zip: Not reported
- Affiliation Phone: ,

- Affiliation Type Desc: Local Agency Caseworker
- Entity Name: GEOFFERY FIEDLER - BERKELEY, CITY OF
- Entity Title: Not reported
- Affiliation Address: 2118 MILVIA STREET 3RD FLOOR
- Affiliation City: BERKELEY
- Affiliation State: CA
- Affiliation Country: Not reported
- Affiliation Zip: Not reported
- Affiliation Phone: ,

AQ281 **TRUST SECURITY MANAGEMENT** **UST FINDER RELEASE** **1029121296**
NW **2321 4TH ST** **N/A**
1/4-1/2 **BERKELEY, CA 94704**
0.473 mi.
2499 ft. **Site 3 of 3 in cluster AQ**

Relative: **Lower**
Actual: **26 ft.**

UST FINDER RELEASE:
- Object ID: 40410
- Facility ID: Not reported
- Lust ID: CAT0600101388
- Name: TRUST SECURITY MANAGEMENT
- Address: 2321 4TH ST
- City,State,Zip: BERKELEY, CA 94704
- Address Match Type: PointAddress
- Reported Date: Not reported
- Status: No Further Action
- Substance: Not reported
- Population within 1500ft: 1188
- Domestic Wells within 1500ft: 0
- Land Use: Developed, High Intensity
- Within SPA: No
- SPA PWS Facility ID: Not reported
- SPA Water Type: Not reported
- SPA Facility Type: Not reported
- SPA HUC12: Not reported
- Within WHPA: No
- WHPA PWS Facility ID: Not reported
- WHPA Water Type: Not reported

MAP FINDINGS

Map ID / Direction / Distance / Elevation | Site | Database(s) | EDR ID Number / EPA ID Number

TRUST SECURITY MANAGEMENT (Continued) **1029121296**

WHPA Facility Type:	Not reported
WHPA HUC12:	Not reported
Within 100yr Floodplain:	No
Tribe:	Not reported
EPA Region:	9
NFA Letter 1:	Not reported
NFA Letter 2:	Not reported
NFA Letter 3:	Not reported
NFA Letter 4:	Not reported
Closed With Residual Contaminate:	Not reported
Coordinate Source:	Geocode
X Coord:	-122.29812
Y Coord:	37.8622800000001
Latitude:	37.8622799999999
Longitude:	-122.298119999999

AR282 **GRING PEST CONTROL** **LUST** **S101624609**
South **741 FOLGER AVE** **SWEEPS UST** **N/A**
1/4-1/2 **BERKELEY, CA 94704** **CA FID UST**
0.477 mi. **Cortese**
2518 ft. **Site 1 of 2 in cluster AR** **HIST CORTESE**
PEST LIC
Relative: **CERS**
Lower

Actual: **23 ft.**

LUST:

Name:	GRING PEST CONTROL
Address:	741 FOLGER AVE
City,State,Zip:	BERKELEY, CA 94704
Lead Agency:	BERKELEY, CITY OF
Case Type:	LUST Cleanup Site
Geo Track:	http://geotracker.waterboards.ca.gov/profile_report.asp?global_id=T0600100668
Global Id:	T0600100668
Latitude:	37.84979
Longitude:	-122.293339
Status:	Completed - Case Closed
Status Date:	04/23/2003
Case Worker:	GAF
RB Case Number:	01-0724
Local Agency:	BERKELEY, CITY OF
File Location:	Local Agency
Local Case Number:	01-0724
Potential Media Affect:	Other Groundwater (uses other than drinking water)
Potential Contaminants of Concern:	Gasoline
EPA Region:	9
Coordinate Source:	Google Map Move
Cuf Case:	YES
Quantity Released Gallons:	Not reported
Begin Date:	02/23/1987
Leak Reported Date:	02/23/1987
How Discovered:	Tank Closure
How Discovered Description:	Not reported
Discharge Source:	Tank
Discharge Cause:	Physc / Mech Damage
Stop Method:	Not reported
Stop Description:	Not reported
No Further Action Date:	04/23/2003
CA Water Watershed Name:	Bay Bridges - Berkeley (203.30)
Dwr Groundwater Subbasin Name:	Santa Clara Valley - East Bay Plain (2-009.04)

Map ID
Direction
Distance
Elevation | Site | MAP FINDINGS | Database(s) | EDR ID Number
EPA ID Number

GRING PEST CONTROL (Continued) **S101624609**

Disadvantaged Community: Not reported
CA Enviroscreen 3 Score: 61-65%
CA Enviroscreen 4 Score: 65-70%
Military DOD Site: No
Facility Project Subtype: Not reported
RWQCB Region: SAN FRANCISCO BAY RWQCB (REGION 2)
Site History: Not reported

LUST:
Global Id: T0600100668
Contact Type: Local Agency Caseworker - Primary Caseworker
Contact Name: GEOFFERY FIEDLER
Organization Name: BERKELEY, CITY OF
Address: 2118 MILVIA STREET 3RD FLOOR
City: BERKELEY
Email: gfiedler@ci.berkeley.ca.us
Phone Number: Not reported

Global Id: T0600100668
Contact Type: Regional Board Caseworker
Contact Name: Regional Water Board
Organization Name: SAN FRANCISCO BAY RWQCB (REGION 2)
Address: 1515 CLAY ST SUITE 1400
City: OAKLAND
Email: Not reported
Phone Number: Not reported

LUST:
Global Id: T0600100668
Action Type: ENFORCEMENT
Date: 09/09/1993
Action: Letter - Notice

Global Id: T0600100668
Action Type: ENFORCEMENT
Date: 11/12/1993
Action: Letter - Notice

Global Id: T0600100668
Action Type: ENFORCEMENT
Date: 04/27/1995
Action: Letter - Notice

Global Id: T0600100668
Action Type: Other
Date: 02/23/1987
Action: Leak Discovery

Global Id: T0600100668
Action Type: RESPONSE
Date: 11/01/1993
Action: Well Installation Workplan

Global Id: T0600100668
Action Type: RESPONSE
Date: 05/27/1993
Action: Soil and Water Investigation Report

Map ID
Direction
Distance
Elevation | Site | MAP FINDINGS | Database(s) | EDR ID Number
EPA ID Number

GRING PEST CONTROL (Continued) **S101624609**

Global Id: T0600100668
Action Type: RESPONSE
Date: 09/08/1987
Action: Unauthorized Release Form

Global Id: T0600100668
Action Type: RESPONSE
Date: 07/27/1988
Action: Other Report / Document

Global Id: T0600100668
Action Type: Other
Date: 02/23/1987
Action: Leak Reported

Global Id: T0600100668
Action Type: RESPONSE
Date: 09/09/1987
Action: Unauthorized Release Form

Global Id: T0600100668
Action Type: RESPONSE
Date: 08/31/1993
Action: Soil and Water Investigation Workplan

Global Id: T0600100668
Action Type: ENFORCEMENT
Date: 04/23/2003
Action: Closure/No Further Action Letter

Global Id: T0600100668
Action Type: ENFORCEMENT
Date: 08/02/1993
Action: Letter - Notice

Global Id: T0600100668
Action Type: ENFORCEMENT
Date: 04/23/2003
Action: Closure/No Further Action Letter

Global Id: T0600100668
Action Type: Other
Date: 02/23/1987
Action: Leak Stopped

Global Id: T0600100668
Action Type: ENFORCEMENT
Date: 03/11/1993
Action: Letter - Notice

LUST:
Global Id: T0600100668
Status: Open - Case Begin Date
Status Date: 02/23/1987

Global Id: T0600100668
Status: Open - Site Assessment

Map ID
Direction
Distance
Elevation | Site | MAP FINDINGS | Database(s) | EDR ID Number
EPA ID Number

GRING PEST CONTROL (Continued) **S101624609**

Status Date: 01/24/1996

Global Id: T0600100668
Status: Open - Verification Monitoring
Status Date: 04/01/2001

Global Id: T0600100668
Status: Completed - Case Closed
Status Date: 04/23/2003

LUST REG 2:
Region: 2
Facility Id: 01-0724
Facility Status: Case Closed
Case Number: 01-0724
How Discovered: Tank Closure
Leak Cause: Structure Failure
Leak Source: Tank
Date Leak Confirmed: 1/24/1996
Oversight Program: LUST
Prelim. Site Assesment Wokplan Submitted: Not reported
Preliminary Site Assesment Began: Not reported
Pollution Characterization Began: Not reported
Pollution Remediation Plan Submitted: Not reported
Date Remediation Action Underway: Not reported
Date Post Remedial Action Monitoring Began: 4/1/2001

SWEEPS UST:
Name: GRING PEST CONTROL SERVICE, IN
Address: 741 FOLGER AVE
City: BERKELEY
Status: Not reported
Comp Number: 67297
Number: Not reported
Board Of Equalization: 44-001555
Referral Date: Not reported
Action Date: Not reported
Created Date: Not reported
Owner Tank Id: Not reported
SWRCB Tank Id: 01-020-067297-000001
Tank Status: Not reported
Capacity: 2000
Active Date: Not reported
Tank Use: M.V. FUEL
STG: PRODUCT
Content: REG UNLEADED
Number Of Tanks: 2

Name: GRING PEST CONTROL SERVICE, IN
Address: 741 FOLGER AVE
City: BERKELEY
Status: Not reported
Comp Number: 67297
Number: Not reported
Board Of Equalization: 44-001555

GRING PEST CONTROL (Continued) **S101624609**

Referral Date:	Not reported
Action Date:	Not reported
Created Date:	Not reported
Owner Tank Id:	Not reported
SWRCB Tank Id:	01-020-067297-000002
Tank Status:	Not reported
Capacity:	500
Active Date:	Not reported
Tank Use:	M.V. FUEL
STG:	PRODUCT
Content:	REG UNLEADED
Number Of Tanks:	Not reported

CA FID UST:

Facility ID:	01000850
Regulated By:	UTNKA
Regulated ID:	00067297
Cortese Code:	Not reported
SIC Code:	Not reported
Facility Phone:	4158435110
Mail To:	Not reported
Mailing Address:	741 FOLGER AVE
Mailing Address 2:	Not reported
Mailing City,St,Zip:	BERKELEY 94710
Contact:	Not reported
Contact Phone:	Not reported
DUNs Number:	Not reported
NPDES Number:	Not reported
EPA ID:	Not reported
Comments:	Not reported
Status:	Active

CORTESE:

Name:	GRING PEST CONTROL
Address:	741 FOLGER AVE
City,State,Zip:	BERKELEY, CA 94704
Region:	CORTESE
Envirostor Id:	Not reported
Global ID:	T0600100668
Site/Facility Type:	LUST CLEANUP SITE
Cleanup Status:	COMPLETED - CASE CLOSED
Status Date:	Not reported
Site Code:	Not reported
Latitude:	Not reported
Longitude:	Not reported
Owner:	Not reported
Enf Type:	Not reported
Swat R:	Not reported
Flag:	active
Order No:	Not reported
Waste Discharge System No:	Not reported
Effective Date:	Not reported
Region 2:	Not reported
WID Id:	Not reported
Solid Waste Id No:	Not reported
Waste Management Uit Name:	Not reported

Map ID
Direction
Distance
Elevation Site

MAP FINDINGS

Database(s) EDR ID Number EPA ID Number

GRING PEST CONTROL (Continued) **S101624609**

File Name: Active Open

HIST CORTESE:
edr_fname: GRING PEST CONTROL
edr_fadd1: 741 FOLGER
City,State,Zip: BERKELEY, CA
Region: CORTESE
Facility County Code: 1
Reg By: LTNKA
Reg Id: 01-0724

PEST LIC:
Name: GRING PEST CONTROL SERVICE
Address: 741 FOLGER AVE
City,State,Zip: BERKELEY, CA 94710
Facility Type: PCM
Categories: Not reported
License No: 32017
Issued or Renewed Date: 01/01/2023
Expiration Date: 12/31/2024

CERS:
Name: GRING PEST CONTROL
Address: 741 FOLGER AVE
City,State,Zip: BERKELEY, CA 94704
Site ID: 734922
CERS ID: T0600100668
CERS Description: Leaking Underground Storage Tank Cleanup Site

Affiliation:
Affiliation Type Desc: Local Agency Caseworker
Entity Name: GEOFFERY FIEDLER - BERKELEY, CITY OF
Entity Title: Not reported
Affiliation Address: 2118 MILVIA STREET 3RD FLOOR
Affiliation City: BERKELEY
Affiliation State: CA
Affiliation Country: Not reported
Affiliation Zip: Not reported
Affiliation Phone: ,

Affiliation Type Desc: Regional Board Caseworker
Entity Name: Regional Water Board - SAN FRANCISCO BAY RWQCB (REGION 2)
Entity Title: Not reported
Affiliation Address: 1515 CLAY ST SUITE 1400
Affiliation City: OAKLAND
Affiliation State: CA
Affiliation Country: Not reported
Affiliation Zip: Not reported
Affiliation Phone: ,

Map ID
Direction
Distance
Elevation

MAP FINDINGS

Site

Database(s)

EDR ID Number
EPA ID Number

AR283
South
1/4-1/2
0.477 mi.
2518 ft.

GRING PEST CONTROL
741 FOLGER AVE
BERKELEY, CA 94704

Site 2 of 2 in cluster AR

UST FINDER RELEASE

1028972323
N/A

Relative:
Lower

Actual:
23 ft.

UST FINDER RELEASE:

Object ID:	40519
Facility ID:	Not reported
Lust ID:	CAT0600100668
Name:	GRING PEST CONTROL
Address:	741 FOLGER AVE
City,State,Zip:	BERKELEY, CA 94704
Address Match Type:	PointAddress
Reported Date:	Not reported
Status:	No Further Action
Substance:	Not reported
Population within 1500ft:	1017
Domestic Wells within 1500ft:	0
Land Use:	Developed, High Intensity
Within SPA:	No
SPA PWS Facility ID:	Not reported
SPA Water Type:	Not reported
SPA Facility Type:	Not reported
SPA HUC12:	Not reported
Within WHPA:	No
WHPA PWS Facility ID:	Not reported
WHPA Water Type:	Not reported
WHPA Facility Type:	Not reported
WHPA HUC12:	Not reported
Within 100yr Floodplain:	No
Tribe:	Not reported
EPA Region:	9
NFA Letter 1:	Not reported
NFA Letter 2:	Not reported
NFA Letter 3:	Not reported
NFA Letter 4:	Not reported
Closed With Residual Contaminate:	Not reported
Coordinate Source:	Geocode
X Coord:	-122.29328
Y Coord:	37.84957
Latitude:	37.84957
Longitude:	-122.293279999999

AS284
SSW
1/4-1/2
0.479 mi.
2530 ft.

WEATHERFORD BMW
735 ASHBY AVE
BERKELEY, CA 94704

Site 1 of 2 in cluster AS

UST FINDER RELEASE

1029129391
N/A

Relative:
Lower

Actual:
23 ft.

UST FINDER RELEASE:

Object ID:	40496
Facility ID:	Not reported
Lust ID:	CAT0600101671
Name:	WEATHERFORD BMW
Address:	735 ASHBY AVE
City,State,Zip:	BERKELEY, CA 94704
Address Match Type:	PointAddress
Reported Date:	Not reported
Status:	Open

MAP FINDINGS

Map ID
Direction
Distance
Elevation | Site | Database(s) | EDR ID Number
EPA ID Number

WEATHERFORD BMW (Continued) **1029129391**

Substance:	Not reported
Population within 1500ft:	480
Domestic Wells within 1500ft:	0
Land Use:	Developed, High Intensity
Within SPA:	No
SPA PWS Facility ID:	Not reported
SPA Water Type:	Not reported
SPA Facility Type:	Not reported
SPA HUC12:	Not reported
Within WHPA:	No
WHPA PWS Facility ID:	Not reported
WHPA Water Type:	Not reported
WHPA Facility Type:	Not reported
WHPA HUC12:	Not reported
Within 100yr Floodplain:	No
Tribe:	Not reported
EPA Region:	9
NFA Letter 1:	Not reported
NFA Letter 2:	Not reported
NFA Letter 3:	Not reported
NFA Letter 4:	Not reported
Closed With Residual Contaminate:	Not reported
Coordinate Source:	Geocode
X Coord:	-122.29421
Y Coord:	37.8497400000001
Latitude:	37.8497399999999
Longitude:	-122.29421

AS285
SSW
1/4-1/2
0.479 mi.
2530 ft.

Relative:
Lower

Actual:
23 ft.

WEATHERFORD BMW (FORMER NAVAL INDUSTRIAL RESERVE P **LUST** **S101306293**
735 ASHBY AVENUE **CERS HAZ WASTE** **N/A**
BERKELEY, CA 94704 **SWEEPS UST**
CERS TANKS
Site 2 of 2 in cluster AS **Cortese**
HIST CORTESE
CERS

LUST:

Name:	WEATHERFORD BMW (FORMER NAVAL INDUSTRIAL RESERVE PLANT BERKELEY)
Address:	735 ASHBY AVENUE
City,State,Zip:	BERKELEY, CA 94704
Lead Agency:	SAN FRANCISCO BAY RWQCB (REGION 2)
Case Type:	LUST Cleanup Site
Geo Track:	http://geotracker.waterboards.ca.gov/profile_report.asp?global_id=T0600101671
Global Id:	T0600101671
Latitude:	37.8502424141884
Longitude:	-122.295129787064
Status:	Completed - Case Closed
Status Date:	05/02/2023
Case Worker:	MT
RB Case Number:	01-1803
Local Agency:	DEPARTMENT OF TOXIC SUBSTANCES CONTROL
File Location:	All Files are on GeoTracker or in the Local Agency Warehouse
Local Case Number:	80000154
Potential Media Affect:	Soil
Potential Contaminants of Concern:	Waste Oil / Motor / Hydraulic / Lubricating
EPA Region:	9
Coordinate Source:	Google Map Move
Cuf Case:	NO

Map ID
Direction
Distance
Elevation | Site | MAP FINDINGS | Database(s) | EDR ID Number EPA ID Number

WEATHERFORD BMW (FORMER NAVAL INDUSTRIAL RESERVE PLANT BERKE (Continued) **S101306293**

Quantity Released Gallons:	Not reported
Begin Date:	07/14/1993
Leak Reported Date:	07/14/1993
How Discovered:	Tank Closure
How Discovered Description:	Not reported
Discharge Source:	Other
Discharge Cause:	Unknown
Stop Method:	Not reported
Stop Description:	Not reported
No Further Action Date:	05/02/2023
CA Water Watershed Name:	Bay Bridges - Berkeley (203.30)
Dwr Groundwater Subbasin Name:	Santa Clara Valley - East Bay Plain (2-009.04)
Disadvantaged Community:	Not reported
CA Enviroscreen 3 Score:	76-80%
CA Enviroscreen 4 Score:	65-70%
Military DOD Site:	No
Facility Project Subtype:	Not reported
RWQCB Region:	SAN FRANCISCO BAY RWQCB (REGION 2)
Site History:	This Site consists of 2.94 acres. The Department of Defense (DoD) owned the Site from 1942 to 1963. The property was utilized for heavy forging operations (I.e., American Forge Company 1942-1945). Ships and Power Equipment Corporation used the property for general storage from 1950 and 1958. American Tractor and Equipment Corp. occupied the site between 1958 and 1963 for forging productions. Ownership transferred from DoD to Leaner Investment Company in September 1963. The Site is currently occupied by Weatherford BMW as an automobile dealership. DTSC was lead agency for site cleanup case 80000154 (Envirostor database) and cleanup status is no further action as of November 27, 2013.

LUST:

Global Id:	T0600101671
Contact Type:	Regional Board Caseworker - Primary Caseworker
Contact Name:	MICHELLE THOMPSON
Organization Name:	SAN FRANCISCO BAY RWQCB (REGION 2)
Address:	1515 Clay St. Suite 1400
City:	OAKLAND
Email:	michelle.thompson@waterboards.ca.gov
Phone Number:	5106221819

LUST:

Global Id:	T0600101671
Action Type:	ENFORCEMENT
Date:	11/23/2015
Action:	Staff Letter
Global Id:	T0600101671
Action Type:	ENFORCEMENT
Date:	04/04/2022
Action:	Site Visit / Inspection / Sampling
Global Id:	T0600101671
Action Type:	Other
Date:	07/14/1993
Action:	Leak Reported
Global Id:	T0600101671

Map ID
Direction
Distance
Elevation | Site | MAP FINDINGS | Database(s) | EDR ID Number
EPA ID Number

WEATHERFORD BMW (FORMER NAVAL INDUSTRIAL RESERVE PLANT BERKE (Continued) **S101306293**

Action Type: RESPONSE
Date: 12/23/2015
Action: Other Report / Document

Global Id: T0600101671
Action Type: ENFORCEMENT
Date: 12/07/1993
Action: Letter - Notice

Global Id: T0600101671
Action Type: ENFORCEMENT
Date: 08/24/1993
Action: Notice of Violation

Global Id: T0600101671
Action Type: ENFORCEMENT
Date: 02/17/1994
Action: 13267 Requirement

Global Id: T0600101671
Action Type: ENFORCEMENT
Date: 02/26/2018
Action: Site Visit / Inspection / Sampling

Global Id: T0600101671
Action Type: ENFORCEMENT
Date: 09/07/2022
Action: File Review - Closure

Global Id: T0600101671
Action Type: RESPONSE
Date: 10/25/1993
Action: Correspondence

Global Id: T0600101671
Action Type: RESPONSE
Date: 02/23/1993
Action: Tank Removal Report / UST Sampling Report

Global Id: T0600101671
Action Type: RESPONSE
Date: 05/31/1995
Action: Soil and Water Investigation Workplan

Global Id: T0600101671
Action Type: RESPONSE
Date: 07/13/1994
Action: Tank Removal Report / UST Sampling Report

Global Id: T0600101671
Action Type: RESPONSE
Date: 03/01/1993
Action: Tank Removal Report / UST Sampling Report

Global Id: T0600101671
Action Type: RESPONSE
Date: 03/10/1993

Map ID
Direction
Distance
Elevation | Site | MAP FINDINGS | Database(s) | EDR ID Number
EPA ID Number

WEATHERFORD BMW (FORMER NAVAL INDUSTRIAL RESERVE PLANT BERKE (Continued) **S101306293**

Action: Unauthorized Release Form

Global Id: T0600101671
Action Type: RESPONSE
Date: 10/31/1996
Action: Soil and Water Investigation Report

Global Id: T0600101671
Action Type: RESPONSE
Date: 09/10/2008
Action: Site Assessment Report

Global Id: T0600101671
Action Type: RESPONSE
Date: 04/19/1993
Action: Correspondence

Global Id: T0600101671
Action Type: RESPONSE
Date: 04/06/2011
Action: Other Report / Document

Global Id: T0600101671
Action Type: RESPONSE
Date: 02/22/1993
Action: Tank Removal Report / UST Sampling Report

Global Id: T0600101671
Action Type: RESPONSE
Date: 10/28/2008
Action: Soil and Water Investigation Workplan - Addendum

Global Id: T0600101671
Action Type: RESPONSE
Date: 08/26/1993
Action: Correspondence

Global Id: T0600101671
Action Type: RESPONSE
Date: 03/21/1994
Action: Other Workplan

Global Id: T0600101671
Action Type: RESPONSE
Date: 02/22/1993
Action: Tank Removal Report / UST Sampling Report

Global Id: T0600101671
Action Type: RESPONSE
Date: 03/02/1994
Action: Other Workplan

Global Id: T0600101671
Action Type: RESPONSE
Date: 08/29/1994
Action: Interim Remedial Action Report

Map ID
Direction
Distance
Elevation | Site | MAP FINDINGS | Database(s) | EDR ID Number
EPA ID Number

WEATHERFORD BMW (FORMER NAVAL INDUSTRIAL RESERVE PLANT BERKE (Continued) **S101306293**

Global Id: T0600101671
Action Type: RESPONSE
Date: 10/30/2001
Action: Request for Closure

Global Id: T0600101671
Action Type: ENFORCEMENT
Date: 11/23/2015
Action: Staff Letter

Global Id: T0600101671
Action Type: ENFORCEMENT
Date: 10/24/2022
Action: Notification - Preclosure

Global Id: T0600101671
Action Type: Other
Date: 07/14/1993
Action: Leak Stopped

Global Id: T0600101671
Action Type: REMEDIATION
Date: 08/01/2013
Action: Monitored Natural Attenuation

Global Id: T0600101671
Action Type: REMEDIATION
Date: 02/11/1993
Action: Excavation

Global Id: T0600101671
Action Type: ENFORCEMENT
Date: 03/10/1993
Action: Staff Letter

Global Id: T0600101671
Action Type: ENFORCEMENT
Date: 09/08/1994
Action: Staff Letter

Global Id: T0600101671
Action Type: ENFORCEMENT
Date: 06/12/2013
Action: Referral to Regional Board

Global Id: T0600101671
Action Type: ENFORCEMENT
Date: 09/07/1993
Action: Staff Letter

Global Id: T0600101671
Action Type: ENFORCEMENT
Date: 04/23/1993
Action: Staff Letter

Global Id: T0600101671
Action Type: ENFORCEMENT

Map ID
Direction
Distance
Elevation | Site | MAP FINDINGS | Database(s) | EDR ID Number
EPA ID Number

WEATHERFORD BMW (FORMER NAVAL INDUSTRIAL RESERVE PLANT BERKE (Continued) **S101306293**

Date: 03/06/2018
Action: Site Visit / Inspection / Sampling

Global Id: T0600101671
Action Type: ENFORCEMENT
Date: 02/05/2020
Action: Site Visit / Inspection / Sampling

Global Id: T0600101671
Action Type: ENFORCEMENT
Date: 05/02/2023
Action: Closure/No Further Action Letter

Global Id: T0600101671
Action Type: Other
Date: 07/14/1996
Action: Leak Discovery

Global Id: T0600101671
Action Type: RESPONSE
Date: 07/01/2012
Action: Other Report / Document

LUST:
Global Id: T0600101671
Status: Open - Case Begin Date
Status Date: 07/14/1993

Global Id: T0600101671
Status: Open - Site Assessment
Status Date: 07/14/1993

Global Id: T0600101671
Status: Open - Assessment & Interim Remedial Action
Status Date: 08/01/2013

Global Id: T0600101671
Status: Open - Verification Monitoring
Status Date: 08/29/2017

Global Id: T0600101671
Status: Open - Inactive
Status Date: 04/08/2019

Global Id: T0600101671
Status: Open - Verification Monitoring
Status Date: 01/15/2020

Global Id: T0600101671
Status: Open - Verification Monitoring
Status Date: 02/05/2020

Global Id: T0600101671
Status: Open - Eligible for Closure
Status Date: 09/07/2022

Global Id: T0600101671

Map ID
Direction
Distance
Elevation Site

MAP FINDINGS

Database(s) EDR ID Number EPA ID Number

WEATHERFORD BMW (FORMER NAVAL INDUSTRIAL RESERVE PLANT BERKE (Continued) **S101306293**

Status: Completed - Case Closed
Status Date: 05/02/2023

LUST REG 2:
Region: 2
Facility Id: 01-1803
Facility Status: Pollution Characterization
Case Number: 01-1803
How Discovered: Tank Closure
Leak Cause: UNK
Leak Source: UNK
Date Leak Confirmed: 7/14/1993
Oversight Program: LUST
Prelim. Site Assesment Wokplan Submitted: Not reported
Preliminary Site Assesment Began: Not reported
Pollution Characterization Began: 7/14/1993
Pollution Remediation Plan Submitted: Not reported
Date Remediation Action Underway: Not reported
Date Post Remedial Action Monitoring Began: Not reported

CERS HAZ WASTE:
Name: WEATHERFORD BMW (FORMER NAVAL INDUSTRIAL RESERVE PLANT BERKELEY)
Address: 735 ASHBY AVE
City,State,Zip: BERKELEY, CA 94710
Site ID: 170650
CERS ID: 10196203
CERS Description: Hazardous Waste Generator

SWEEPS UST:
Name: WEATHERFORD BMW/NISSHO IRWAI
Address: 735 ASHBY AVE
City: BERKELEY
Status: Not reported
Comp Number: 68859
Number: Not reported
Board Of Equalization: Not reported
Referral Date: Not reported
Action Date: Not reported
Created Date: Not reported
Owner Tank Id: Not reported
SWRCB Tank Id: 01-020-068859-000001
Tank Status: Not reported
Capacity: 1000
Active Date: Not reported
Tank Use: EMPTY
STG: PRODUCT
Content: Not reported
Number Of Tanks: 2

Name: WEATHERFORD BMW/NISSHO IRWAI
Address: 735 ASHBY AVE
City: BERKELEY
Status: Not reported
Comp Number: 68859
Number: Not reported

Map ID
Direction
Distance
Elevation | Site | MAP FINDINGS | Database(s) | EDR ID Number EPA ID Number

WEATHERFORD BMW (FORMER NAVAL INDUSTRIAL RESERVE PLANT BERKE (Continued) **S101306293**

Board Of Equalization:	Not reported
Referral Date:	Not reported
Action Date:	Not reported
Created Date:	Not reported
Owner Tank Id:	Not reported
SWRCB Tank Id:	01-020-068859-000002
Tank Status:	Not reported
Capacity:	1000
Active Date:	Not reported
Tank Use:	EMPTY
STG:	PRODUCT
Content:	Not reported
Number Of Tanks:	Not reported

CERS TANKS:

Name:	WEATHERFORD BMW (FORMER NAVAL INDUSTRIAL RESERVE PLANT BERKELEY)
Address:	735 ASHBY AVE
City,State,Zip:	BERKELEY, CA 94710
Site ID:	170650
CERS ID:	10196203
CERS Description:	Aboveground Petroleum Storage

CORTESE:

Name:	WEATHERFORD BMW (FORMER NAVAL INDUSTRIAL RESERVE PLANT BERKELEY)
Address:	735 ASHBY AVENUE
City,State,Zip:	BERKELEY, CA 94704
Region:	CORTESE
Envirostor Id:	Not reported
Global ID:	T0600101671
Site/Facility Type:	LUST CLEANUP SITE
Cleanup Status:	COMPLETED - CASE CLOSED
Status Date:	Not reported
Site Code:	Not reported
Latitude:	Not reported
Longitude:	Not reported
Owner:	Not reported
Enf Type:	Not reported
Swat R:	Not reported
Flag:	active
Order No:	Not reported
Waste Discharge System No:	Not reported
Effective Date:	Not reported
Region 2:	Not reported
WID Id:	Not reported
Solid Waste Id No:	Not reported
Waste Management Uit Name:	Not reported
File Name:	Active Open

HIST CORTESE:

edr_fname:	WEATHERFORD BMW
edr_fadd1:	735 ASHBY
City,State,Zip:	BERKELEY, CA
Region:	CORTESE
Facility County Code:	1
Reg By:	LTNKA
Reg Id:	01-1803

Map ID
Direction
Distance
Elevation | Site | MAP FINDINGS | Database(s) | EDR ID Number
EPA ID Number

WEATHERFORD BMW (FORMER NAVAL INDUSTRIAL RESERVE PLANT BERKE (Continued) **S101306293**

CERS:
- Name: WEATHERFORD BMW (FORMER NAVAL INDUSTRIAL RESERVE PLANT BERKELEY)
- Address: 735 ASHBY AVENUE
- City,State,Zip: BERKELEY, CA 94704
- Site ID: 773188
- CERS ID: T0600101671
- CERS Description: Leaking Underground Storage Tank Cleanup Site

Affiliation:
- Affiliation Type Desc: Regional Board Caseworker
- Entity Name: MICHELLE THOMPSON - SAN FRANCISCO BAY RWQCB (REGION 2)
- Entity Title: Not reported
- Affiliation Address: 1515 Clay St. Suite 1400
- Affiliation City: OAKLAND
- Affiliation State: CA
- Affiliation Country: Not reported
- Affiliation Zip: Not reported
- Affiliation Phone: 5106221819,

- Name: WEATHERFORD BMW (FORMER NAVAL INDUSTRIAL RESERVE PLANT BERKELEY)
- Address: 735 ASHBY AVE
- City,State,Zip: BERKELEY, CA 94710
- Site ID: 170650
- CERS ID: 10196203
- CERS Description: Chemical Storage Facilities

Violations:
- Site ID: 170650
- Site Name: WEATHERFORD BMW (Former Naval Industrial Reserve Plant Berkeley)
- Violation Date: 05-24-2019
- Citation: 22 CCR 12 66262.34(e) - California Code of Regulations, Title 22, Chapter 12, Section(s) 66262.34(e)
- Violation Description: Failure to meet the following conditions of satellite accumulation regulations: Accumulate up to 55 gallons of hazardous waste or one quart of acute hazardous waste at or near the initial point of accumulation which was under the control of the operator. Total time hazardous waste can be accumulated onsite in any generator accumulation area is one year, i.e., the combined accmulation time at a satellite accumulation point and at a 90/180/270 accumulation area (depending on size of generator and distance transported), whichever comes first. The generator complies with section 66265.171, 66265.172, and 66265.173(a). The container must be clearly marked with the initial date that hazardous waste is first placed in the container and labelled with the words Hazardous Waste including specified information Container must be labelled with the date the satellite accumulation limit is reached and moved within three days after reaching the 55 gallon (or one quart) limit to a 90 day accumulation area 55 gallons (or one quart of acute hazardous waste) of waste per process may be accumulated
- Violation Notes: Returned to compliance on 06/21/2019. Satellite waste containers throughout service dept were not properly labeled in that all the information written on the yellow labels smeared off. Corrective action: relabel all containers.
- Violation Division: Berkeley City Toxics Management Division
- Violation Program: HW
- Violation Source: CERS,

Map ID
Direction
Distance
Elevation | Site | MAP FINDINGS | Database(s) | EDR ID Number
EPA ID Number

WEATHERFORD BMW (FORMER NAVAL INDUSTRIAL RESERVE PLANT BERKE (Continued) **S101306293**

Site ID:	170650
Site Name:	WEATHERFORD BMW (Former Naval Industrial Reserve Plant Berkeley)
Violation Date:	08-28-2014
Citation:	HSC 6.95 25508(d) - California Health and Safety Code, Chapter 6.95, Section(s) 25508(d)
Violation Description:	Failure to complete and/or electronically submit a business plan when storing/handling a hazardous material at or above reportable quantities.
Violation Notes:	Returned to compliance on 10/30/2014. The City of Berkeley's Toxics Management Division (TMD) has reviewed your submittal through the electronic reporting system, http://cers.calepa.ca.gov/, and has determined there are corrections required. TMD declined your submission on July 29, 2014. In accordance with California Health and Safety Code (HSC) section 25508, you are required to submit a corrected Hazardous Materials Business Plan within 30 days from the date of the notice. TMD has not received a corrected submission. Please log in to http://cers.calepa.ca.gov/ and comply with the regulator comments by October 10, 2014. This re-submittal does not preclude you from complying with the March 1 deadline for next year. Failure to electronically submit your corrected HMBP may result in formal enforcement against you, including the imposition of civil and criminal penalties as specified in HSC Chapter 6.95.
Violation Division:	Berkeley City Toxics Management Division
Violation Program:	HMRRP
Violation Source:	CERS,

Site ID:	170650
Site Name:	WEATHERFORD BMW (Former Naval Industrial Reserve Plant Berkeley)
Violation Date:	04-28-2016
Citation:	HSC 6.67 25270.4.5(a) - California Health and Safety Code, Chapter 6.67, Section(s) 25270.4.5(a)
Violation Description:	Failure to adequately describe the physical layout of the facility, or no description of the physical layout of the facility included within the SPCC plan.
Violation Notes:	Returned to compliance on 08/23/2016. The facility diagram provided in Attachment A does not include the location of transfer station and connecting pipes, including intra-facility gathering lines that are otherwise exempted. Corrective action: Include an adequate facility diagram in the SPCC. 6/3/16 - TMD received extension request and approved an extension for correction from the 6/11/16 deadline to 7/11/16. 6/27/16 - Jair indicates the tank assessment was completed, and are waiting on all documentation. Requested extension and approved to 7/31/16.
Violation Division:	Berkeley City Toxics Management Division
Violation Program:	APSA
Violation Source:	CERS,

Site ID:	170650
Site Name:	WEATHERFORD BMW (Former Naval Industrial Reserve Plant Berkeley)
Violation Date:	04-28-2016
Citation:	HSC 6.67 25270.4.5(a) - California Health and Safety Code, Chapter 6.67, Section(s) 25270.4.5(a)
Violation Description:	1. Failure to prepare a SPCC plan that follows a sequence of rule and/or cross-reference. 2. Failure of the owner or operator of a facility subject to this part to prepare a SPCC plan in accordance with good engineering practices. 3. Failure to have the full approval of management at a level of authority to commit the necessary

Map ID
Direction
Distance
Elevation Site

MAP FINDINGS

Database(s) EDR ID Number EPA ID Number

WEATHERFORD BMW (FORMER NAVAL INDUSTRIAL RESERVE PLANT BERKE (Continued) S101306293

resources to fully implement the SPCC plan. 4. Failure to prepare the Plan in writing. AND 5. Failure to prepare a SPCC plan that addresses additional procedures/methods/equipment not yet fully operational.

Violation Notes: Returned to compliance on 09/06/2016. The SPCC includes an Appendix 1, the Facility SPCC Cross Reference with 40 CFR 112, as the Plan does not follow the sequence specified in 112.7. The cross reference is not accurate in that for 112.7(a)(3)(ii) & (iii), additional procedures for routine handling (loading/offloading) are included in B.5; for 112.7(j) it indicates it is found in section A.8, but that is the Spill/Release Response Plan, and not discussion of conformance. In addition, a number of the sections do not appear applicable, but are listed as part of the SPCC. Corrective action: Following correction of the procedures and information in the SPCC, update the cross reference showing the location of requirements listed in Part 112 and the equivalent requirements in this SPCC Plan. 6/3/16 - TMD received extension request and approved an extension for correction from the 6/11/16 deadline to 7/11/16. 6/27/16 - Jair indicates the tank assessment was completed, and are waiting on all documentation. Requested [Truncated]
Violation Division: Berkeley City Toxics Management Division
Violation Program: APSA
Violation Source: CERS,

Site ID: 170650
Site Name: WEATHERFORD BMW (Former Naval Industrial Reserve Plant Berkeley)
Violation Date: 04-28-2016
Citation: 22 CCR 12 66262.23(a)(4) - California Code of Regulations, Title 22, Chapter 12, Section(s) 66262.23(a)(4)
Violation Description: Failure to send hazardous waste manifest copies to DTSC.
Violation Notes: Returned to compliance on 07/25/2016. Facility could not provide confirmation whether copies of manifests were being sent to the DTSC as Jair indicates he does not send them and is unsure if KPA does that for them. TMD did not find generator manifests on the DTSC Hazardous Waste tracking system. California requires generators to submit copies of manifests to DTSC. DTSC uses the submitted generator and designated facility copies for cradle-to-grave tracking of waste. Corrective action: Make a legible photocopy of the manifest, or the "Generator Retains" copy, if the TSDF-signed copy has been returned within 30 days, and submit to DTSC. Implement a procedure to ensure copies are mailed to DTSC. 6/3/16 - TMD received extension request and approved an extension for correction from the 6/11/16 deadline to 7/11/16. 6/27/16 - Jair indicates the tank assessment was completed, and are waiting on all documentation. Requested extension and approved to 7/31/16.
Violation Division: Berkeley City Toxics Management Division
Violation Program: HW
Violation Source: CERS,

Site ID: 170650
Site Name: WEATHERFORD BMW (Former Naval Industrial Reserve Plant Berkeley)
Violation Date: 04-28-2016
Citation: HSC 6.67 25270.4.5(a) - California Health and Safety Code, Chapter 6.67, Section(s) 25270.4.5(a)
Violation Description: Failure to predict the extent of a discharge that could result from equipment failure within the SPCC plan.
Violation Notes: Returned to compliance on 09/06/2016. The SPCC Plan addresses potential spills of oil from a small leak in the tanks or a complete

Map ID
Direction
Distance
Elevation | Site | MAP FINDINGS | Database(s) | EDR ID Number EPA ID Number

WEATHERFORD BMW (FORMER NAVAL INDUSTRIAL RESERVE PLANT BERKE (Continued) **S101306293**

rupture of the tank. Additional equipment failure should be addressed as there are additional failures that are possible including piping leaks, pump station malfunctions, overfilling, etc. Corrective action: Include additional scenarios in the prediction of oil discharge in the SPCC. 6/3/16 - TMD received extension request and approved an extension for correction from the 6/11/16 deadline to 7/11/16. 6/27/16 - Jair indicates the tank assessment was completed, and are waiting on all documentation. Requested extension and approved to 7/31/16.

Violation Division: Berkeley City Toxics Management Division
Violation Program: APSA
Violation Source: CERS,

Site ID: 170650
Site Name: WEATHERFORD BMW (Former Naval Industrial Reserve Plant Berkeley)
Violation Date: 05-24-2019
Citation: 40 CFR 1 262.34(d)(5)(ii) - U.S. Code of Federal Regulations, Title 40, Chapter 1, Section(s) 262.34(d)(5)(ii)
Violation Description: Failure to post the following information next to the telephone: (A) The name and telephone number of the emergency coordinator; (B) Location of fire extinguishers and spill control material, and, if present, fire alarm; and (C) The telephone number of the fire department, unless the facility has a direct alarm.
Violation Notes: Returned to compliance on 06/21/2019. Required emergency phone numbers are not posted. Corrective action: Post phone numbers noted on the Emergency Response Plan or use template provided by TMD.
Violation Division: Berkeley City Toxics Management Division
Violation Program: HW
Violation Source: CERS,

Site ID: 170650
Site Name: WEATHERFORD BMW (Former Naval Industrial Reserve Plant Berkeley)
Violation Date: 04-28-2016
Citation: HSC 6.67 25270.4.5(a) - California Health and Safety Code, Chapter 6.67, Section(s) 25270.4.5(a)
Violation Description: Failure to adequately describe the procedures to use when a discharge occurs, or no description and procedures to use for when a discharge may occur within the SPCC plan. This is not required if the facility has a facility response plan.
Violation Notes: Returned to compliance on 09/06/2016. the SPCC Plan does not include in the contact lists, the phone number(s) for the facility response coordinator. In addition, the Plan does not provide information and procedures to enable a person reporting a discharge to relate information on 1) the exact address, 2) the date and time of discharge, 3) a description of all affected media, 4) whether an evacuation may be needed. Corrective action: Include procedures in the SPCC, which will provide for immediate notification of facility response coordinator and will allow for a person to report all pertinent information about a discharge. 6/3/16 - TMD received extension request and approved an extension for correction from the 6/11/16 deadline to 7/11/16. 6/27/16 - Jair indicates the tank assessment was completed, and are waiting on all documentation. Requested extension and approved to 7/31/16.
Violation Division: Berkeley City Toxics Management Division
Violation Program: APSA
Violation Source: CERS,

Site ID: 170650

Map ID
Direction
Distance
Elevation | Site | MAP FINDINGS | Database(s) | EDR ID Number
EPA ID Number

WEATHERFORD BMW (FORMER NAVAL INDUSTRIAL RESERVE PLANT BERKE (Continued) **S101306293**

Site Name:	WEATHERFORD BMW (Former Naval Industrial Reserve Plant Berkeley)
Violation Date:	04-28-2016
Citation:	HSC 6.67 Multiple - California Health and Safety Code, Chapter 6.67, Section(s) Multiple
Violation Description:	APSA Program - Administration/Documentation - General
Violation Notes:	Returned to compliance on 09/06/2016. the SPCC Plan indicates the overfill prevention devices are tested monthly to ensure proper operation. Staff were unable to provide confirmation that these were tested. Corrective action: Test the overfill prevetnion system in accordance with the SPCC Plan, to confirm it alarms at 95% of capacity and provide results to TMD. Include the testing on the monthly inspections as noted in the SPCC or update the SPCC Plan. 6/3/16 - TMD received extension request and approved an extension for correction from the 6/11/16 deadline to 7/11/16. 6/27/16 - Jair indicates the tank assessment was completed, and are waiting on all documentation. Requested extension and approved to 7/31/16.
Violation Division:	Berkeley City Toxics Management Division
Violation Program:	APSA
Violation Source:	CERS,
Site ID:	170650
Site Name:	WEATHERFORD BMW (Former Naval Industrial Reserve Plant Berkeley)
Violation Date:	04-28-2016
Citation:	HSC 6.67 25270.4.5(a) - California Health and Safety Code, Chapter 6.67, Section(s) 25270.4.5(a)
Violation Description:	Failure to provide training regarding: 1. The operation and maintenance of equipment to prevent discharges. 2. Discharge procedure protocols. 3. Applicable pollution control laws, rules, and regulations. 4. General facility operations. AND 5. The contents of the SPCC Plan.
Violation Notes:	Returned to compliance on 07/06/2016. Based on my review of the training records, it does not appear that oil handling personnel at the facility receive annual training on operation and maintenence of equipment to prevent oil discharges, or contents of the Spill Prevention Control and countermeasure (SPCC) Plan, as specified in the SPCC. Corrective action: Provide training in the operation and maintenance of equipment to prevent discharges; discharge procedure protocols, applicable pollution control laws, rules and regulations, and contents of the SPCC Plan. 6/3/16 - TMD received extension request and approved an extension for correction from the 6/11/16 deadline to 7/11/16. 6/27/16 - Jair indicates the tank assessment was completed, and are waiting on all documentation. Requested extension and approved to 7/31/16.
Violation Division:	Berkeley City Toxics Management Division
Violation Program:	APSA
Violation Source:	CERS,
Site ID:	170650
Site Name:	WEATHERFORD BMW (Former Naval Industrial Reserve Plant Berkeley)
Violation Date:	04-28-2016
Citation:	HSC 6.67 25270.4.5(a) - California Health and Safety Code, Chapter 6.67, Section(s) 25270.4.5(a)
Violation Description:	Failure to test or inspect aboveground tanks for integrity by a person qualified in accordance with industry standards.
Violation Notes:	Returned to compliance on 09/28/2016. The SPCC indicates the petroleum tank(s) are inspected by a qualified independent tank inspection and testing service. The Plan states initially within one year of the

Map ID
Direction
Distance
Elevation Site

MAP FINDINGS

Database(s) EDR ID Number EPA ID Number

WEATHERFORD BMW (FORMER NAVAL INDUSTRIAL RESERVE PLANT BERKE (Continued) **S101306293**

adoption of the SPCC Plan and at least once every five years. The tank(s) were installed in 2012 and the Plan was approved 3/18/2013. The facility could not confirm that an inspection had been completed. Corrective action: Conduct tests and inspections in accordance with the SPCC Plan. Provide a copy of the inspection to TMD for the oil tanks. 6/3/16 - TMD received extension request and approved an extension for correction from the 6/11/16 deadline to 7/11/16. 6/27/16 - Jair indicates the tank assessment was completed, and are waiting on all documentation. Requested extension and approved to 7/31/16. 6/28/16 - Contractor completed tank assessment on used oil and used antifreeze tanks only. 8/23/16 - TMD issued NOV to facility 9/8/16 - Requested information on the standard used for tanks to ensure their [Truncated]

Violation Division: Berkeley City Toxics Management Division
Violation Program: APSA
Violation Source: CERS,

Site ID: 170650
Site Name: WEATHERFORD BMW (Former Naval Industrial Reserve Plant Berkeley)
Violation Date: 04-28-2016
Citation: HSC 6.67 Multiple - California Health and Safety Code, Chapter 6.67, Section(s) Multiple

Violation Description: APSA Program - Operations/Maintenance - General
Violation Notes: Returned to compliance on 09/06/2016. the SPCC indicates the oil tank is equipped with monitoring system that sounds an audible alarm upon release of product from the primary tank into the secondary container. Staff were unsure if there was a sensor in the interstitial of the tanks, and did not provide confirmation of regular checking of the interstitial. Corrective action: Facility must determine if there is an interstitial sensor in the tank system(s) for petroleum product. If present, the facility must implement a check of the system to ensure operational as noted in Inspection and Records section. If not present, the facility must implement a procedure for inspecting for leakage and update the SPCC. 6/3/16 - TMD received extension request and approved an extension for correction from the 6/11/16 deadline to 7/11/16. 6/27/16 - Jair indicates the tank assessment was completed, and are waiting on all documentation. Requested extension and approved to 7/31/16.

Violation Division: Berkeley City Toxics Management Division
Violation Program: APSA
Violation Source: CERS,

Site ID: 170650
Site Name: WEATHERFORD BMW (Former Naval Industrial Reserve Plant Berkeley)
Violation Date: 04-28-2016
Citation: 22 CCR 15 66265.192(h) - California Code of Regulations, Title 22, Chapter 15, Section(s) 66265.192(h)

Violation Description: Failure to obtain and maintain a written assessment reviewed and certified by an independent, qualified, professional engineer stating the new hazardous waste tank system has sufficient structural integrity, is acceptable for the transferring, storing and treating of hazardous waste, and that the tanks and containment system including the foundation, structural support, seams, connections, and pressure controls (if applicable) are suitably designed and that the tank system has sufficient structural strength, compatibility with the waste(s) to be transferred, stored or treated, and corrosion protection so that it will not collapse, rupture, or fail. This

Map ID
Direction
Distance
Elevation Site

MAP FINDINGS

Database(s) EDR ID Number EPA ID Number

WEATHERFORD BMW (FORMER NAVAL INDUSTRIAL RESERVE PLANT BERKE (Continued) **S101306293**

assessment shall be obtained prior to placing the tank system in service, and shall be kept on file at the facility. The tank assessment shall be good for five years. This assessment shall also include, at a minimum, the following information: (1) Design standard(s) according to which the tank(s) and ancillary equipment are or will be constructed; (2) Hazardous characteristics of the waste(s) to be handled; (3) For new tank systems or components in which the external shell of a metal tank or any external metal component of the tank system is or will be in contact with the soil or with water, a determination by a corrosion expert of: (A) Factors affecting the potential for corrosion, including but not limited to: 1. Soil moisture content; 2. Soil pH; 3. Soil sulfides level; 4. Soil resistivity; 5. Structure to soil potential; 6. Influence of nearby underground metal structures (e.g., piping); 7. Stray electric current; and 8. Existing corrosion-protection measures (e.g., coating, cathodic protection), and (B) The type and degree of external corrosion protection that are needed to ensure the integrity of the tank system during the use of the tank system or component, consisting of one or more of the following: 1. Corrosion-resistant materials of construction such as special alloys or fiberglass-reinforced plastic; 2. Corrosion-resistant

Violation Notes: Returned to compliance on 06/28/2016. In addition, the tanks holding hazardous waste, the used oil and used antifreeze, must have a current written hazardous waste tank system assessment provided by a Professional Engineer. The assessment must address tank construction, design, seismic anchoring, thickness of shell, estimated remaining life, compatibility with contents and condition and construction of containment area. Ancillary equipment, such as piping, should be included. Following initial assessment, it must be conducted every 5 years. Alternatively, the facility may request an exemption, not to exceed three years, from the engineering assessment for the used oil and used antifreeze tanks only. Corrective action: Make arrangements to have the tank systems for used oil and used antifreeze assessed by an appropriate PE who is knowledgeable of hazardous waste tank system requirements, and submit a copy of the final report to TMD, or request an exemption. 6/3/16 - TMD received extension request and approved [Truncated]

Violation Division: Berkeley City Toxics Management Division
Violation Program: HW
Violation Source: CERS,

Site ID: 170650
Site Name: WEATHERFORD BMW (Former Naval Industrial Reserve Plant Berkeley)
Violation Date: 05-24-2019
Citation: 22 CCR 12 66262.34(f) - California Code of Regulations, Title 22, Chapter 12, Section(s) 66262.34(f)

Violation Description: Failure to properly label hazardous waste accumulation containers and portable tanks with the following requirements: "Hazardous Waste", name and address of the generator, physical and chemical characteristics of the Hazardous Waste, and starting accumulation date.

Violation Notes: Returned to compliance on 06/21/2019. Hazardous waste drums in the oil room did not have accumulation start dates. Corrective action: Fill out labels with start dates based on the last pick up.

Violation Division: Berkeley City Toxics Management Division
Violation Program: HW
Violation Source: CERS,

Map ID
Direction
Distance
Elevation Site

MAP FINDINGS

Database(s) EDR ID Number EPA ID Number

WEATHERFORD BMW (FORMER NAVAL INDUSTRIAL RESERVE PLANT BERKE (Continued) **S101306293**

Site ID:	170650
Site Name:	WEATHERFORD BMW (Former Naval Industrial Reserve Plant Berkeley)
Violation Date:	04-28-2016
Citation:	22 CCR 15 66265.33 - California Code of Regulations, Title 22, Chapter 15, Section(s) 66265.33
Violation Description:	Failure of the facility to test and maintain all communications or alarm systems, fire protection equipment, spill control equipment, and decontamination equipment.
Violation Notes:	Returned to compliance on 05/13/2016. The fire extinguisher in the tank and hazardous waste storage area is not on the site plan and was last serviced June 6, 2012. Fire extinguishers must be tested annually to assure its proper operation. Also observed fire extinguisher in car wash area without a tag to confirm its annual servicing. corrective action: Have the fire extinguishers serviced immediately. 6/3/16 - TMD received extension request and approved an extension for correction from the 6/11/16 deadline to 7/11/16. 6/27/16 - Jair indicates the tank assessment was completed, and are waiting on all documentation. Requested extension and approved to 7/31/16.
Violation Division:	Berkeley City Toxics Management Division
Violation Program:	HW
Violation Source:	CERS,

Site ID:	170650
Site Name:	WEATHERFORD BMW (Former Naval Industrial Reserve Plant Berkeley)
Violation Date:	04-28-2016
Citation:	HSC 6.67 Multiple - California Health and Safety Code, Chapter 6.67, Section(s) Multiple
Violation Description:	APSA Program - Administration/Documentation - General
Violation Notes:	Returned to compliance on 09/06/2016. The certification provided by the PE does not meet the requirements in that it does not state they have 1)examined the facility, 2) that the Plan has been prepared in accordance with the requirements of Part 112, 3) that procedures for required inspections and testing have been established. Corrective action: If facility chooses to use the option of PE certification of the Plan, the certification must contain all required elements of certification. 6/3/16 - TMD received extension request and approved an extension for correction from the 6/11/16 deadline to 7/11/16. 6/27/16 - Jair indicates the tank assessment was completed, and are waiting on all documentation. Requested extension and approved to 7/31/16.
Violation Division:	Berkeley City Toxics Management Division
Violation Program:	APSA
Violation Source:	CERS,

Site ID:	170650
Site Name:	WEATHERFORD BMW (Former Naval Industrial Reserve Plant Berkeley)
Violation Date:	04-28-2016
Citation:	HSC 6.95 25508(a)(1) - California Health and Safety Code, Chapter 6.95, Section(s) 25508(a)(1)
Violation Description:	Failure to establish and electronically submit an adequate emergency response plan and procedures for a release or threatened release of a hazardous material.
Violation Notes:	Returned to compliance on 08/02/2016. The emergency response plan section of the HMBP submittal on 2/22/2016 includes an Emergency Response Action Plan, and a completed CERS Consolidated Emergency Response/Contingency Plan. The Emergency Response Action Plan is inaccurate in that it lists Peter Burkhardt as the Emergency Response Coordinator; it references "Part 3" of the Action Plan under

Map ID
Direction
Distance
Elevation | Site | MAP FINDINGS | Database(s) | EDR ID Number
EPA ID Number

WEATHERFORD BMW (FORMER NAVAL INDUSTRIAL RESERVE PLANT BERKE (Continued) **S101306293**

Evacuation, but the Evacuation Procedures do not reference a part 3 and actually appears to possibly be the 4th section of the Plan; the Fire or Explosion Response Plan references an Exhibit (a), which is listed as the Fire Prevention Plan, but appears to be page 7 of the Emergency Response Action Plan; the Evacuation Procedures list the secondary evacuation assembly point as in front of the Body Shop on W. Grant St, but there is no W. Grant Street in the vicinity. The CERS Consolidated Emergency Response/Contingency Plan llists the State Water Resources Control Board number rather than the Regional Water Quality, which is [Truncated]

Violation Division: Berkeley City Toxics Management Division
Violation Program: HMRRP
Violation Source: CERS,

Site ID: 170650
Site Name: WEATHERFORD BMW (Former Naval Industrial Reserve Plant Berkeley)
Violation Date: 04-28-2016
Citation: HSC 6.95 25508(a)(1) - California Health and Safety Code, Chapter 6.95, Section(s) 25508(a)(1)
Violation Description: Failure to complete and electronically submit hazardous material inventory information for all reportable hazardous materials on site at or above reportable quantities.
Violation Notes: Returned to compliance on 08/02/2016. Hazardous materials inventory is incomplete and incorrect in that it does not include the ArmaKleen Parts washer, the quick rinse wheel cleaner or other hazardous materials stored onsite as a separate disclosure. Corrective action: Update the inventory to reflect storage of all hazardous materials onsite and submit electronically to TMD. 6/3/16 - TMD received extension request and approved an extension for correction from the 6/11/16 deadline to 7/11/16. 6/27/16 - Jair indicates the tank assessment was completed, and are waiting on all documentation. Requested extension and approved to 7/31/16.
Violation Division: Berkeley City Toxics Management Division
Violation Program: HMRRP
Violation Source: CERS,

Site ID: 170650
Site Name: WEATHERFORD BMW (Former Naval Industrial Reserve Plant Berkeley)
Violation Date: 04-28-2016
Citation: HSC 6.67 Multiple - California Health and Safety Code, Chapter 6.67, Section(s) Multiple
Violation Description: APSA Program - Administration/Documentation - General
Violation Notes: Returned to compliance on 09/06/2016. The SPCC Plan addresses potential spills of oil from a small leak in the tanks or a complete rupture of the tank. Additional equipment failure should be addressed as there are additional failures that are possible including piping leaks, pump station malfunctions, overfilling, etc. Corrective action: Include additional scenarios in the prediction of oil discharge in the SPCC. 6/3/16 - TMD received extension request and approved an extension for correction from the 6/11/16 deadline to 7/11/16. 6/27/16 - Jair indicates the tank assessment was completed, and are waiting on all documentation. Requested extension and approved to 7/31/16.
Violation Division: Berkeley City Toxics Management Division
Violation Program: APSA
Violation Source: CERS,

Site ID: 170650

Map ID
Direction
Distance
Elevation Site

MAP FINDINGS

Database(s) EDR ID Number EPA ID Number

WEATHERFORD BMW (FORMER NAVAL INDUSTRIAL RESERVE PLANT BERKE (Continued) S101306293

Site Name:	WEATHERFORD BMW (Former Naval Industrial Reserve Plant Berkeley)
Violation Date:	04-28-2016
Citation:	HSC 6.95 25508(a)(1) - California Health and Safety Code, Chapter 6.95, Section(s) 25508(a)(1)
Violation Description:	Failure to complete and electronically submit a site map with all required content.
Violation Notes:	Returned to compliance on 08/02/2016. The site map(s) do not include all hazardous materials handling and storage area locations and ER equipment locations. TMD observed hazardous materials storage in the Parts Department, Detail department. Corrective action: Update and submit a corrected map(s) electronically. 6/3/16 - TMD received extension request and approved an extension for correction from the 6/11/16 deadline to 7/11/16. 6/27/16 - Jair indicates the tank assessment was completed, and are waiting on all documentation. Requested extension and approved to 7/31/16.
Violation Division:	Berkeley City Toxics Management Division
Violation Program:	HMRRP
Violation Source:	CERS,
Site ID:	170650
Site Name:	WEATHERFORD BMW (Former Naval Industrial Reserve Plant Berkeley)
Violation Date:	04-28-2016
Citation:	HSC 6.5 25250.19(c) - California Health and Safety Code, Chapter 6.5, Section(s) 25250.19(c)
Violation Description:	Failure to retain paperwork documenting disposal of used oil for three years.
Violation Notes:	Returned to compliance on 04/28/2016. Unable to locate consolidated manifest receipt for 3/22/2016 shipment of used oil. Copies of manifests and other disposal records must be maintained for at least 3 years from the date the waste was accepted by the transporter. Corrected onsite by receipt from Safety Kleen.
Violation Division:	Berkeley City Toxics Management Division
Violation Program:	HW
Violation Source:	CERS,
Site ID:	170650
Site Name:	WEATHERFORD BMW (Former Naval Industrial Reserve Plant Berkeley)
Violation Date:	04-28-2016
Citation:	HSC 6.67 25270.4.5(a) - California Health and Safety Code, Chapter 6.67, Section(s) 25270.4.5(a)
Violation Description:	Failure to comply with all of the following requirements: 1. Failure to conduct inspections and tests in accordance with written procedures that you or a certifying engineer have developed for the facility. 2. Failure to sign written procedures and/or a record of inspections and/or customary business records by the appropriate supervisor or inspector. 3. Failure to keep written procedures and/or a record of inspections and/or customary business records with the plan. AND 4. Failure to maintain written procedures and/or a record of inspections and/or customary business records for three years.
Violation Notes:	Returned to compliance on 09/28/2016. The SPCC indicates the petroleum tank(s) are inspected by a qualified independent tank inspection and testing service. The Plan states initially within one year of the adoption of the SPCC Plan and at least once every five years. The tank(s) were installed in 2012 and the Plan was approved 3/18/2013. The facility could not confirm that an inspection had been completed. Corrective action: Conduct tests and inspections in accordance with the SPCC Plan. Provide a copy of the inspection to TMD for the oil

WEATHERFORD BMW (FORMER NAVAL INDUSTRIAL RESERVE PLANT BERKE (Continued) **S101306293**

tanks. 6/3/16 - TMD received extension request and approved an extension for correction from the 6/11/16 deadline to 7/11/16. 6/27/16 - Jair indicates the tank assessment was completed, and are waiting on all documentation. Requested extension and approved to 7/31/16. 6/28/16 - Contractor completed tank assessment on used oil and used antifreeze tanks only. 8/23/16 - TMD issued NOV to facility 9/8/16 - Requested information on the standard used for tanks to ensure their [Truncated]

Violation Division: Berkeley City Toxics Management Division
Violation Program: APSA
Violation Source: CERS,

Site ID: 170650
Site Name: WEATHERFORD BMW (Former Naval Industrial Reserve Plant Berkeley)
Violation Date: 11-04-2022
Citation: HSC 6.67 25270.4.5(a) - California Health and Safety Code, Chapter 6.67, Section(s) 25270.4.5(a)
Violation Description: Failure to comply with one or more of the following requirements: 1. Have record of inspections and tests, including integrity tests, signed by the appropriate supervisor or inspector. 2. Keep written procedures and records of inspections and tests, including integrity tests, for at least three years. 3. Keep comparison records.
Violation Notes: Returned to compliance on 12/14/2022. Observation: Annual inspection per SPCC was due on November 1st, 2022, but no record was located. Corrective Action: Complete annual inspection within the next 30 days and submit document to TMD via email.
Violation Division: Berkeley City Toxics Management Division
Violation Program: APSA
Violation Source: CERS,

Site ID: 170650
Site Name: WEATHERFORD BMW (Former Naval Industrial Reserve Plant Berkeley)
Violation Date: 04-28-2016
Citation: HSC 6.67 25270.4.5(a) - California Health and Safety Code, Chapter 6.67, Section(s) 25270.4.5(a)
Violation Description: Failure to test liquid level sensing devices to ensure proper operation.
Violation Notes: Returned to compliance on 09/06/2016. the SPCC Plan indicates the overfill prevention devices are tested monthly to ensure proper operation. Staff were unable to provide confirmation that these were tested. Corrective action: Test the overfill prevetnion system in accordance with the SPCC Plan, to confirm it alarms at 95% of capacity and provide results to TMD. Include the testing on the monthly inspections as noted in the SPCC or update the SPCC Plan. 6/3/16 - TMD received extension request and approved an extension for correction from the 6/11/16 deadline to 7/11/16. 6/27/16 - Jair indicates the tank assessment was completed, and are waiting on all documentation. Requested extension and approved to 7/31/16.
Violation Division: Berkeley City Toxics Management Division
Violation Program: APSA
Violation Source: CERS,

Evaluation:
Eval General Type: Compliance Evaluation Inspection
Eval Date: 04-28-2016
Violations Found: Yes
Eval Type: Routine done by local agency

Map ID
Direction
Distance
Elevation | Site | MAP FINDINGS | Database(s) | EDR ID Number
EPA ID Number

WEATHERFORD BMW (FORMER NAVAL INDUSTRIAL RESERVE PLANT BERKE (Continued) **S101306293**

Eval Notes: Onsite to confirm compliance and accuracy of Hazardous Materials Business Plan, hazardous waste management and the SPCC Plan. Service areas are clean. Minimal storage of hazardous materials in this area, includes portable used oil containers, which are properly labeled, Armakleen 4 in 1 aqueous parts washer, which is not listed on the inventory, and oxygen, acetylene, argon/CO2. Most service inventory is stored in Parts Department, oils, antifreeze, batteries. Car wash area drains to sanitary per staff. Storage in this area includes 55 gallons quick rinse wheel cleaner and other cleaners. Detail Department maintains 55 gallons drums of cleaners and soaps. These materials are not listed separately on the inventory, rather a combined cleaners/soaps disclosure, even though they meet the state threshold of 55 gallons per material. Please note, the SPCC Plan also has a Spill/Response Plan, which is similar but not exact same contents as the one in the Emergency [Truncated]
Eval Division: Berkeley City Toxics Management Division
Eval Program: HMRRP
Eval Source: CERS,

Eval General Type: Compliance Evaluation Inspection
Eval Date: 05-24-2019
Violations Found: No
Eval Type: Routine done by local agency
Eval Notes: Waste oil and new oil aboveground storage tanks are stored in the oil room. Capacities: Used oil - 1000gal, New oil 440-gal. Tanks are inspected daily - log is available for review. Tanks have an overfill prevention alarm that is regularly tested. Spill Prevention Control and Countermeasures plan developed by KPA. Plan is implemented.
Eval Division: Berkeley City Toxics Management Division
Eval Program: APSA
Eval Source: CERS,

Eval General Type: Other/Unknown
Eval Date: 08-30-2016
Violations Found: No
Eval Type: Other, not routine, done by local agency
Eval Notes: Onsite to meet with KPA representative, Gage Stahlberg, to review the items in the SPCC plan that still need corrected. Reviewed items including the need for integrity/tank assessment on the new oil tank. Correction to be completed by September 7, 2016 as noted in the August 23, 2016 NOV.
Eval Division: Berkeley City Toxics Management Division
Eval Program: APSA
Eval Source: CERS,

Eval General Type: Compliance Evaluation Inspection
Eval Date: 11-04-2022
Violations Found: No
Eval Type: Routine done by local agency
Eval Notes: Toxics Management Division (TMD) was on-site to conduct routine Hazardous Materials Business Plan (HMBP), Hazardous Waste Generator (HWG), Aboveground Petroleum Storage Act (APSA), and Stormwater (SW) inspections. TMD met with Robert Mackie, site representative. TMD observed fire extinguishers current as of March 2022 (including a Class D fire extinguisher). Eye wash stations and first aid kits throughout site are inspected at least monthly per service tags, battery acid spill kit, spill kits throughout site. Drains in floor of

WEATHERFORD BMW (FORMER NAVAL INDUSTRIAL RESERVE PLANT BERKE (Continued) **S101306293**

service building contain clarifier, per operator; operator showed TMD the oil/water separator and said it is serviced by a third party (Safety Kleen). Mop water is poured into these drains and not into parking lot, per operator. Operator demonstrated that the overfill alarm for waste coolant and waste oil containers was functional (though visual only; no audible alarm was observed). Emergency response postings throughout site. Hazardous waste [Truncated]

Eval Division: Berkeley City Toxics Management Division
Eval Program: HW
Eval Source: CERS,

Eval General Type: Compliance Evaluation Inspection
Eval Date: 11-04-2022
Violations Found: Yes
Eval Type: Routine done by local agency
Eval Notes: Toxics Management Division (TMD) was on-site to conduct routine Hazardous Materials Business Plan (HMBP), Hazardous Waste Generator (HWG), Aboveground Petroleum Storage Act (APSA), and Stormwater (SW) inspections. TMD met with Robert Mackie, site representative. TMD observed fire extinguishers current as of March 2022 (including a Class D fire extinguisher). Eye wash stations and first aid kits throughout site are inspected at least monthly per service tags, battery acid spill kit, spill kits throughout site. Drains in floor of service building contain clarifier, per operator; operator showed TMD the oil/water separator and said it is serviced by a third party (Safety Kleen). Mop water is poured into these drains and not into parking lot, per operator. Operator demonstrated that the overfill alarm for waste coolant and waste oil containers was functional (though visual only; no audible alarm was observed). Emergency response postings throughout site. Hazardous waste [Truncated]

Eval Division: Berkeley City Toxics Management Division
Eval Program: APSA
Eval Source: CERS,

Eval General Type: Compliance Evaluation Inspection
Eval Date: 04-28-2016
Violations Found: Yes
Eval Type: Routine done by local agency
Eval Notes: The aboveground storage tank and hazardous wastes, including used oil and used antifreeze are stored in an enclosed and bermed area of the service department building. The used oil and used antifreeze are transferred from a pumping station on the other side of the wall to the tanks. All tanks have an overfill alarm which alarms at the transfer/pump station. The Parts Manager, Don Valdez, indicates he receives notification which provides the level of the tanks. Based on the storage at the facility, facility qualifies for Tier 1 requirements, as the facility has had no single discharge as described in section 112.1(b) exceeding 1,000 gallons or no two discharges as described in section 112.1(b) each exceeding 42 gallons within any 12 month period, and has aggregate aboveground oil storage capacity of 5,000 gallons or less. The facility has prepared an SPCC Plan that is certified by a PE.

Eval Division: Berkeley City Toxics Management Division
Eval Program: APSA
Eval Source: CERS,

Eval General Type: Compliance Evaluation Inspection

Map ID
Direction
Distance
Elevation | Site | MAP FINDINGS | Database(s) | EDR ID Number
EPA ID Number

WEATHERFORD BMW (FORMER NAVAL INDUSTRIAL RESERVE PLANT BERKE (Continued) **S101306293**

Eval Date: 11-04-2022
Violations Found: No
Eval Type: Routine done by local agency
Eval Notes: Toxics Management Division (TMD) was on-site to conduct routine Hazardous Materials Business Plan (HMBP), Hazardous Waste Generator (HWG), Aboveground Petroleum Storage Act (APSA), and Stormwater (SW) inspections. TMD met with Robert Mackie, site representative. TMD observed fire extinguishers current as of March 2022 (including a Class D fire extinguisher). Eye wash stations and first aid kits throughout site are inspected at least monthly per service tags, battery acid spill kit, spill kits throughout site. Employee training is current; hazardous waste management training record from 9/20/22, SPCC training from 5/25/22, and emergency response from 5/25/22. TMD observed - 12x 40gal used oil "empty daily" - 6x 40gal used coolant "empty daily" - 5x 5gal waste brake fluid "empty daily" - 2x 5gal waste coolant "empty daily" - 2x 55gal waste aerosols dated 9/28/22 - 30gal aqueous parts cleaner (waste when no longer viable) - 55gal waste aerosol dates [Truncated]
Eval Division: Berkeley City Toxics Management Division
Eval Program: HMRRP
Eval Source: CERS,

Eval General Type: Compliance Evaluation Inspection
Eval Date: 04-28-2016
Violations Found: Yes
Eval Type: Routine done by local agency
Eval Notes: Manifest/waste disposal records review. Jair indicated KPA reviews these and audits facility about once every 45 days. KPA is the consultant. Facility generates used oil, used antifreeze, parts washer fluid, waterborne cleaning solution. Used oil filters and used batteries are sent offsite for reclamation. Confirmed TSDF copies are available for all manifests. Training is completed by consultant, KPA, for hazardous waste, hazard communication, emergency response, PPE. Training records are maintained onsite and include training subject, name and job title. The facility also maintains a record that lists the job title for each position and employee who holds that position at the facility related to hazardous waste management, job description and type and amount of training for each person. Shop Manager, Bill Bullock, conducts daily and weekly inspections and checks fire extinguishers, eyewash stations once per month. Confirmed that all tanks and containers holding [Truncated]
Eval Division: Berkeley City Toxics Management Division
Eval Program: HW
Eval Source: CERS,

Eval General Type: Compliance Evaluation Inspection
Eval Date: 05-24-2019
Violations Found: No
Eval Type: Routine done by local agency
Eval Notes: Hazardous materials stored onsite are properly labeled when placed into secondary containers and appropriately stored throughout the facility. Hat mat observed onsite are consistent with the inventory provided on CERS. Employees training records are available - compliant.
Eval Division: Berkeley City Toxics Management Division
Eval Program: HMRRP
Eval Source: CERS,

Map ID
Direction
Distance
Elevation Site

MAP FINDINGS

Database(s) EDR ID Number EPA ID Number

WEATHERFORD BMW (FORMER NAVAL INDUSTRIAL RESERVE PLANT BERKE (Continued) **S101306293**

Eval General Type: Compliance Evaluation Inspection
Eval Date: 05-24-2019
Violations Found: Yes
Eval Type: Routine done by local agency
Eval Notes: Observations: Hazardous waste throughout facility is properly managed in a manner that prevents releases. Lead-acid batteries stored in the parts dept. Batteries are stored on a pallet. Waste coolant and oil is stored in the oil room. Room is set up to be bermed - all waste is secondarily contained. Containers are in good condition. Waste coolant in largest container last pickup 5/23/19. Used oil last pick up on 5/23/19. Manifest Review: EPA ID Number, CAD 981658 503. picked up by Safety-Kleen Systems. EPA ID: CAD 980 887 418. Company representatives signing manifests - Brian White, William Bullock. Reviewed manifests for Antifreeze - latest manifest date 5/23/19. Bill of lading for Used Aerosols, Latest manifest dated 4/17/19. Picked up about every two months Manifest for Used Filters. Latest manifest 4/17/19. Picked up about monthly. Manifests for used oil. last manifest 4/09/19. Picked up monthly. Lead-acid batteries are shipped off monthly - records [Truncated]
Eval Division: Berkeley City Toxics Management Division
Eval Program: HW
Eval Source: CERS,

Eval General Type: Other/Unknown
Eval Date: 09-26-2014
Violations Found: Yes
Eval Type: Other, not routine, done by local agency
Eval Notes: No inspection conducted. Emailed Notice of Violation.
Eval Division: Berkeley City Toxics Management Division
Eval Program: HMRRP
Eval Source: CERS,

Enforcement Action:
Site ID: 170650
Site Name: WEATHERFORD BMW (Former Naval Industrial Reserve Plant Berkeley)
Site Address: 735 ASHBY AVE
Site City: BERKELEY
Site Zip: 94710
Enf Action Date: 08-23-2016
Enf Action Type: Notice of Violation (Unified Program)
Enf Action Description: Notice of Violation Issued by the Inspector at the Time of Inspection
Enf Action Notes: 6/3/16 - TMD received extension request and approved an extension for correction from the 6/11/16 deadline to 7/11/16. 6/27/16 and 7/5/16 - Jair indicates the tank assessment was completed, and are waiting on all documentation. Requested extension and approved to 7/31/16. 7/25/16 - email from consultant, Gage Stahlberg, KPA, requesting pre-review of SPCC and notification that Jair was no longer with dealership. 8/3/16 - gave notice to KPA that corrections have not been received and NOV to be sent 8/16/16 - called Gage as we had not received anything. He stated he had emailed on 8/8/16 and 8/12/16, but the files were too large. Received documents. Not all violations corrected. Requested onsite review. 8/23/16 - no response from KPA, NOV sent 8/30/16 - met onsite with Gage, KPA, and Eric Gordon, Weatherford, to discuss issues with the SPCC. Indicated they would contact company to complete review of new oil tank. .
Enf Action Division: Berkeley City Toxics Management Division
Enf Action Program: APSA

Map ID
Direction
Distance
Elevation Site

MAP FINDINGS

Database(s) EDR ID Number EPA ID Number

WEATHERFORD BMW (FORMER NAVAL INDUSTRIAL RESERVE PLANT BERKE (Continued) **S101306293**

Enf Action Source: CERS,

Site ID: 170650
Site Name: WEATHERFORD BMW (Former Naval Industrial Reserve Plant Berkeley)
Site Address: 735 ASHBY AVE
Site City: BERKELEY
Site Zip: 94710
Enf Action Date: 09-26-2014
Enf Action Type: Notice of Violation (Unified Program)
Enf Action Description: Notice of Violation Issued by the Inspector at the Time of Inspection
Enf Action Notes: Not reported
Enf Action Division: Berkeley City Toxics Management Division
Enf Action Program: HMRRP
Enf Action Source: CERS,

Site ID: 170650
Site Name: WEATHERFORD BMW (Former Naval Industrial Reserve Plant Berkeley)
Site Address: 735 ASHBY AVE
Site City: BERKELEY
Site Zip: 94710
Enf Action Date: 10-20-2014
Enf Action Type: AEO - Unified Program
Enf Action Description: Administrative Enforcement Order Based on the Unified Program Statute
Enf Action Notes: Fines/Penalties Assessed: $417.00. Settlement meeting on 11/5/2014 with Eric Gordon.
Enf Action Division: Berkeley City Toxics Management Division
Enf Action Program: HMRRP
Enf Action Source: CERS,

Coordinates:
Site ID: 170650
Facility Name: WEATHERFORD BMW (Former Naval Industrial Reserve Plant Berkeley)
Env Int Type Code: HWG
Program ID: 10196203
Coord Name: Not reported
Ref Point Type Desc: Center of a facility or station.,
Latitude: 37.850190
Longitude: -122.294510

Affiliation:
Affiliation Type Desc: Document Preparer
Entity Name: KPA, LLC
Entity Title: Not reported
Affiliation Address: Not reported
Affiliation City: Not reported
Affiliation State: Not reported
Affiliation Country: Not reported
Affiliation Zip: Not reported
Affiliation Phone: ,

Affiliation Type Desc: Identification Signer
Entity Name: Andrew Kavanah
Entity Title: EHS Consultant
Affiliation Address: Not reported
Affiliation City: Not reported
Affiliation State: Not reported

WEATHERFORD BMW (FORMER NAVAL INDUSTRIAL RESERVE PLANT BERKE (Continued) **S101306293**

Affiliation Country:	Not reported
Affiliation Zip:	Not reported
Affiliation Phone:	,
Affiliation Type Desc:	Operator
Entity Name:	Tim Renner
Entity Title:	Not reported
Affiliation Address:	Not reported
Affiliation City:	Not reported
Affiliation State:	Not reported
Affiliation Country:	Not reported
Affiliation Zip:	Not reported
Affiliation Phone:	(510) 654-8280,
Affiliation Type Desc:	CUPA District
Entity Name:	Berkeley City Toxics Management Division
Entity Title:	Not reported
Affiliation Address:	1947 Center Street, 1st Floor
Affiliation City:	Berkeley
Affiliation State:	CA
Affiliation Country:	Not reported
Affiliation Zip:	94704
Affiliation Phone:	(510) 981-7460,
Affiliation Type Desc:	Environmental Contact
Entity Name:	Monica Guitron
Entity Title:	Not reported
Affiliation Address:	750 Potter St
Affiliation City:	Berkeley
Affiliation State:	CA
Affiliation Country:	Not reported
Affiliation Zip:	94710
Affiliation Phone:	,
Affiliation Type Desc:	Facility Mailing Address
Entity Name:	Mailing Address
Entity Title:	Not reported
Affiliation Address:	750 Potter St
Affiliation City:	Berkeley
Affiliation State:	CA
Affiliation Country:	Not reported
Affiliation Zip:	94710
Affiliation Phone:	,
Affiliation Type Desc:	Legal Owner
Entity Name:	Weatherford Motors Inc.
Entity Title:	Not reported
Affiliation Address:	750 Potter St
Affiliation City:	Berkeley
Affiliation State:	CA
Affiliation Country:	United States
Affiliation Zip:	94710
Affiliation Phone:	(510) 654-8280,
Affiliation Type Desc:	Parent Corporation
Entity Name:	WEATHERFORD BMW
Entity Title:	Not reported

Map ID
Direction
Distance
Elevation | Site | MAP FINDINGS | Database(s) | EDR ID Number / EPA ID Number

WEATHERFORD BMW (FORMER NAVAL INDUSTRIAL RESERVE PLANT BERKE (Continued) **S101306293**

Affiliation Address:	Not reported
Affiliation City:	Not reported
Affiliation State:	Not reported
Affiliation Country:	Not reported
Affiliation Zip:	Not reported
Affiliation Phone:	,

AT286 **VERIFLO** **CPS-SLIC** **S130389264**
NNW **800 BANCROFT WAY** **CERS** **N/A**
1/4-1/2 **BERKELEY, CA 94704**
0.490 mi.
2587 ft. **Site 1 of 3 in cluster AT**

Relative: **Lower**
Actual: **32 ft.**

CPS-SLIC:

Name:	VERIFLO
Address:	800 BANCROFT WAY
City,State,Zip:	BERKELEY, CA 94704
Region:	STATE
Facility Status:	**Open - Verification Monitoring**
Status Date:	01/01/2006
Global Id:	T0600101834
Lead Agency:	SAN FRANCISCO BAY RWQCB (REGION 2)
Lead Agency Case Number:	Not reported
Latitude:	37.8629809537718
Longitude:	-122.297077899475
Case Type:	Cleanup Program Site
Case Worker:	AV
Local Agency:	Not reported
RB Case Number:	01S0671
File Location:	All Files are on GeoTracker or in the Local Agency Database
Potential Media Affected:	Other Groundwater (uses other than drinking water), Soil Vapor, Under Investigation
Potential Contaminants of Concern:	Tetrachloroethylene (PCE), Trichloroethylene (TCE), Vinyl chloride
EPA Region:	9
Coordinate Source:	Google Map Move
Cuf Case:	NO
Quantity Released Gallons:	Not reported
Begin Date:	10/12/1994
Leak Reported Date:	10/12/1994
How Discovered:	Tank Closure
How Discovered Description:	Soil samples
Discharge Source:	Other
Discharge Cause:	Unknown
Stop Method:	Not reported
Stop Description:	Equipment removed
No Further Action Date:	Not reported
CA Water Watershed Name:	Bay Bridges - Berkeley (203.30)
Dwr Groundwater Subbasin Name:	Santa Clara Valley - East Bay Plain (2-009.04)
Disadvantaged Community:	Not reported
CA Enviroscreen 3 Score:	76-80%
CA Enviroscreen 4 Score:	65-70%
Military DOD Site:	No
Facility Project Subtype:	Not reported
RWQCB Region:	SAN FRANCISCO BAY RWQCB (REGION 2)
Site History:	The former Veriflo facility operated as a metals-finishing plant from 1968 to 1994. The metals finishing process included five sumps which stored acidic solutions. Volatile organic compounds (VOCs) were also

Map ID
Direction
Distance
Elevation | Site | MAP FINDINGS | Database(s) | EDR ID Number EPA ID Number

VERIFLO (Continued) **S130389264**

used at the Site and were stored in aboveground storage tanks (ASTs). After Veriflo discontinued operations in 1994, soil and groundwater investigations revealed chemical impacts to soil and groundwater beneath the Site.Results of the investigations indicated elevated concentrations of zinc, nickel, and chrome in shallow soils beneath the former chrome plating room. Elevated levels of VOCs, mostly TCE, were also detected in soil and groundwater sampled near the drain pipes, Sump F located in the pre-treatment room, and the sanitary sewer. In October and November 1996, soils were excavated to remove the heavy metals- and VOC-impacted soils outside the building. The plant building was demolished in 1999 as part of the purchase and sale agreement. Additional site investigation followed - 13 groundwater MWs were installed at and offsite. Onsite MWs decommissioned due to construction of a new building. There are four remaining offsite wells. Groundwater remediation 2000-2004: injections of potassium permanganate and later implementation of EISB to stimulate degradation of VOCs. Site redeveloped w/new building in 2005. The new building foundation is equipped with a vapor barrier. A passive vent system beneath the slab-on-grade foundation of the new building was installed as an additional mitigation measure to protect on-site occupants from potential intrusion by VOCs vapor. In July 2015 groundwater sampling event of the existing four offiste wells: MW-7, MW-8, MW-10, and MW-11. In general, concentrations of TCE and VC have decreased significantly.

Click here to access the California GeoTracker records for this facility:

CERS:

Name:	VERIFLO
Address:	800 BANCROFT WAY
City,State,Zip:	BERKELEY, CA 94704
Site ID:	772340
CERS ID:	T0600101834
CERS Description:	Cleanup Program Site

Affiliation:

Affiliation Type Desc:	Regional Board Caseworker
Entity Name:	ALEX VALENTINE - SAN FRANCISCO BAY RWQCB (REGION 2)
Entity Title:	Not reported
Affiliation Address:	1515 Clay Street, Suite 1400
Affiliation City:	Oakland
Affiliation State:	CA
Affiliation Country:	Not reported
Affiliation Zip:	Not reported
Affiliation Phone:	5106222397,

AT287 **VERIFLOW METAL FINISHING DIV** **SEMS-ARCHIVE** **1015732769**
NNW **800 BANCROFT WY** **RCRA-SQG** **CAD070148457**
1/4-1/2 **BERKELEY, CA 94710**
0.490 mi.
2587 ft. **Site 2 of 3 in cluster AT**

Relative:
Lower

Actual:
32 ft.

SEMS Archive:

Site ID:	0901548
EPA ID:	CAD070148457
Name:	BAUM ELECTROLAB
Address:	800 BANCROFT WAY, 2ND FLOOR

Map ID
Direction
Distance
Elevation | Site | MAP FINDINGS | Database(s) | EDR ID Number
EPA ID Number

VERIFLOW METAL FINISHING DIV (Continued) **1015732769**

Address 2: Not reported
City,State,Zip: BERKELEY, CA 94710
Cong District: 08
FIPS Code: 06001
FF: N
NPL: Not on the NPL
Non NPL Status: NFRAP-Site does not qualify for the NPL based on existing information

SEMS Archive Detail:
Region: 09
Site ID: 0901548
EPA ID: CAD070148457
Site Name: BAUM ELECTROLAB
NPL: N
FF: N
OU: 00
Action Code: PA
Action Name: PA
SEQ: 1
Start Date: 1984-08-01 05:00:00
Finish Date: 1986-10-01 04:00:00
Qual: N
Current Action Lead: St Perf

Region: 09
Site ID: 0901548
EPA ID: CAD070148457
Site Name: BAUM ELECTROLAB
NPL: N
FF: N
OU: 00
Action Code: DS
Action Name: DISCVRY
SEQ: 1
Start Date: 1980-08-01 04:00:00
Finish Date: 1980-08-01 04:00:00
Qual: Not reported
Current Action Lead: EPA Perf

Region: 09
Site ID: 0901548
EPA ID: CAD070148457
Site Name: BAUM ELECTROLAB
NPL: N
FF: N
OU: 00
Action Code: VS
Action Name: ARCH SITE
SEQ: 1
Start Date: Not reported
Finish Date: 1986-10-01 04:00:00
Qual: Not reported
Current Action Lead: EPA Perf In-Hse

RCRA Listings:
Date Form Received by Agency: 19960901

Map ID
Direction
Distance
Elevation | Site | MAP FINDINGS | Database(s) | EDR ID Number
EPA ID Number

VERIFLOW METAL FINISHING DIV (Continued) **1015732769**

Handler Name:	Veriflow Metal Finishing Div
Handler Address:	Bancroft Wy
Handler City,State,Zip:	BERKELEY, CA 94710
EPA ID:	CAD070148457
Contact Name:	Not reported
Contact Address:	Not reported
Contact City,State,Zip:	Not reported
Contact Telephone:	Not reported
Contact Fax:	Not reported
Contact Email:	Not reported
Contact Title:	Not reported
EPA Region:	09
Land Type:	Private
Federal Waste Generator Description:	Small Quantity Generator
Non-Notifier:	Not reported
Biennial Report Cycle:	Not reported
Accessibility:	Not reported
Active Site Indicator:	Handler Activities
State District Owner:	Ca
State District:	2
Mailing Address:	BANCROFT WY
Mailing City,State,Zip:	BERKELEY, CA 94710
Owner Name:	Veriflow Corporation
Owner Type:	Private
Operator Name:	Not Required
Operator Type:	Private
Short-Term Generator Activity:	No
Importer Activity:	No
Mixed Waste Generator:	No
Transporter Activity:	No
Transfer Facility Activity:	No
Recycler Activity with Storage:	No
Small Quantity On-Site Burner Exemption:	No
Smelting Melting and Refining Furnace Exemption:	No
Underground Injection Control:	No
Off-Site Waste Receipt:	No
Universal Waste Indicator:	No
Universal Waste Destination Facility:	No
Federal Universal Waste:	No
Active Site State-Reg Handler:	---
Federal Facility Indicator:	Not reported
Hazardous Secondary Material Indicator:	N
Sub-Part K Indicator:	Not reported
2018 GPRA Permit Baseline:	Not on the Baseline
2018 GPRA Renewals Baseline:	Not on the Baseline
202 GPRA Corrective Action Baseline:	No
Subject to Corrective Action Universe:	No
Non-TSDFs Where RCRA CA has Been Imposed Universe:	No
Corrective Action Priority Ranking:	No NCAPS ranking
Environmental Control Indicator:	No
Institutional Control Indicator:	No
Human Exposure Controls Indicator:	N/A
Groundwater Controls Indicator:	N/A
Significant Non-Complier Universe:	No
Unaddressed Significant Non-Complier Universe:	No
Addressed Significant Non-Complier Universe:	No
Significant Non-Complier With a Compliance Schedule Universe:	No

VERIFLOW METAL FINISHING DIV (Continued) **1015732769**

Financial Assurance Required:	Not reported
Handler Date of Last Change:	20060905
Recognized Trader-Importer:	No
Recognized Trader-Exporter:	No
Importer of Spent Lead Acid Batteries:	No
Exporter of Spent Lead Acid Batteries:	No
Recycler Activity Without Storage:	No
Manifest Broker:	No
Sub-Part P Indicator:	No

Handler - Owner Operator:

Owner/Operator Indicator:	Operator
Owner/Operator Name: NOT REQUIRED	
Legal Status:	Private
Date Became Current:	Not reported
Date Ended Current:	Not reported
Owner/Operator Address:	NOT REQUIRED
Owner/Operator City,State,Zip:	NOT REQUIRED, ME 99999
Owner/Operator Telephone:	415-555-1212
Owner/Operator Telephone Ext:	Not reported
Owner/Operator Fax:	Not reported
Owner/Operator Email:	Not reported

Owner/Operator Indicator:	Operator
Owner/Operator Name: NOT REQUIRED	
Legal Status:	Private
Date Became Current:	Not reported
Date Ended Current:	Not reported
Owner/Operator Address:	NOT REQUIRED
Owner/Operator City,State,Zip:	NOT REQUIRED, ME 99999
Owner/Operator Telephone:	415-555-1212
Owner/Operator Telephone Ext:	Not reported
Owner/Operator Fax:	Not reported
Owner/Operator Email:	Not reported

Owner/Operator Indicator:	Owner
Owner/Operator Name: VERIFLOW CORPORATION	
Legal Status:	Private
Date Became Current:	Not reported
Date Ended Current:	Not reported
Owner/Operator Address:	PO BOX 4034
Owner/Operator City,State,Zip:	RICHMOND, CA 94804
Owner/Operator Telephone:	510-235-9590
Owner/Operator Telephone Ext:	Not reported
Owner/Operator Fax:	Not reported
Owner/Operator Email:	Not reported

Owner/Operator Indicator:	Owner
Owner/Operator Name: VERIFLOW CORPORATION	
Legal Status:	Private
Date Became Current:	Not reported
Date Ended Current:	Not reported
Owner/Operator Address:	PO BOX 4034
Owner/Operator City,State,Zip:	RICHMOND, CA 94804
Owner/Operator Telephone:	510-235-9590
Owner/Operator Telephone Ext:	Not reported

Map ID
Direction
Distance
Elevation | Site | MAP FINDINGS | Database(s) | EDR ID Number
EPA ID Number

VERIFLOW METAL FINISHING DIV (Continued) **1015732769**

Owner/Operator Fax: Not reported
Owner/Operator Email: Not reported

Historic Generators:
Receive Date: 19960901
Handler Name: VERIFLOW METAL FINISHING DIV
Federal Waste Generator Description: Large Quantity Generator
State District Owner: Ca
Large Quantity Handler of Universal Waste: No
Recognized Trader Importer: No
Recognized Trader Exporter: No
Spent Lead Acid Battery Importer: No
Spent Lead Acid Battery Exporter: No
Current Record: No
Non Storage Recycler Activity: Not reported
Electronic Manifest Broker: Not reported

Receive Date: 19960901
Handler Name: VERIFLOW METAL FINISHING DIV
Federal Waste Generator Description: Small Quantity Generator
State District Owner: Ca
Large Quantity Handler of Universal Waste: No
Recognized Trader Importer: No
Recognized Trader Exporter: No
Spent Lead Acid Battery Importer: No
Spent Lead Acid Battery Exporter: No
Current Record: Yes
Non Storage Recycler Activity: Not reported
Electronic Manifest Broker: Not reported

Receive Date: 19940330
Handler Name: VERIFLO CORP-METAL FINISHING DIV
Federal Waste Generator Description: Large Quantity Generator
State District Owner: Not reported
Large Quantity Handler of Universal Waste: No
Recognized Trader Importer: No
Recognized Trader Exporter: No
Spent Lead Acid Battery Importer: No
Spent Lead Acid Battery Exporter: No
Current Record: No
Non Storage Recycler Activity: Not reported
Electronic Manifest Broker: Not reported

List of NAICS Codes and Descriptions:
NAICS Code: 332813
NAICS Description: ELECTROPLATING, PLATING, POLISHING, ANODIZING, AND COLORING

Facility Has Received Notices of Violations:
Violations: No Violations Found

Evaluation Action Summary:
Evaluations: No Evaluations Found

MAP FINDINGS

Map ID
Direction
Distance
Elevation | Site | Database(s) | EDR ID Number / EPA ID Number

AT288
NNW
1/4-1/2
0.490 mi.
2587 ft.

DAVLIN PAINT COMPANY
800 BANCROFT
BERKELEY, CA 94710

Site 3 of 3 in cluster AT

HIST CORTESE | **S103472173** / **N/A**

Relative:
Lower

Actual:
32 ft.

HIST CORTESE:

edr_fname:	DAVLIN PAINT COMPANY
edr_fadd1:	800 BANCROFT
City,State,Zip:	BERKELEY, CA 94710
Region:	CORTESE
Facility County Code:	1
Reg By:	LTNKA
Reg Id:	01-1985

289
NNW
1/2-1
0.500 mi.
2642 ft.

TRANSAMERICA DEVAUAL
829 BANCROFT WAY
BERKELEY, CA 94704

ENVIROSTOR
LUST
Cortese
HIST CORTESE
CERS

S101306297 / **N/A**

Relative:
Lower

Actual:
35 ft.

ENVIROSTOR:

Name:	BERKELEY PUMP
Address:	829 BANCROFT WAY
City,State,Zip:	BERKELEY, CA 94710
Facility ID:	70000106
Status:	No Further Action
Status Date:	12/05/2005
Site Code:	Not reported
Site Type:	Evaluation
Site Type Detailed:	Evaluation
Acres:	2.25
NPL:	NO
Regulatory Agencies:	SMBRP
Lead Agency:	SMBRP
Program Manager:	Not reported
Supervisor:	* Karen Toth
Division Branch:	Cleanup Berkeley
Assembly:	14
Senate:	07
Special Program:	Not reported
Restricted Use:	NO
Site Mgmt Req:	NONE SPECIFIED
Funding:	Not Applicable
Latitude:	37.86350
Longitude:	-122.2962
APN:	NONE SPECIFIED
Past Use:	NONE
Potential COC:	NONE SPECIFIED No Contaminants found
Confirmed COC:	No Contaminants found
Potential Description:	NMA
Alias Name:	110002713047
Alias Type:	EPA (FRS #)
Alias Name:	70000106
Alias Type:	Envirostor ID Number

Completed Info:

Completed Area Name:	PROJECT WIDE
Completed Sub Area Name:	Not reported
Completed Document Type:	Site Screening

Map ID
Direction
Distance
Elevation | Site | MAP FINDINGS | Database(s) | EDR ID Number
EPA ID Number

TRANSAMERICA DEVAUAL (Continued) **S101306297**

Completed Date:	12/06/2005
Comments:	No Further required. Confirmation samples detected no petroleum hydrocarbons or VOCs.
Completed Area Name:	PROJECT WIDE
Completed Sub Area Name:	Not reported
Completed Document Type:	Site Characterization Report
Completed Date:	07/08/1988
Comments:	This report was not prepared under DTSC oversight.
Future Area Name:	Not reported
Future Sub Area Name:	Not reported
Future Document Type:	Not reported
Future Due Date:	Not reported
Schedule Area Name:	Not reported
Schedule Sub Area Name:	Not reported
Schedule Document Type:	Not reported
Schedule Due Date:	Not reported
Schedule Revised Date:	Not reported

LUST:

Name:	TRANSAMERICA DEVAUAL
Address:	829 BANCROFT WAY
City,State,Zip:	BERKELEY, CA 94704
Lead Agency:	SAN FRANCISCO BAY RWQCB (REGION 2)
Case Type:	LUST Cleanup Site
Geo Track:	http://geotracker.waterboards.ca.gov/profile_report.asp?global_id=T0600101381
Global Id:	T0600101381
Latitude:	37.8635299
Longitude:	-122.2962185
Status:	Completed - Case Closed
Status Date:	05/03/1990
Case Worker:	UUU
RB Case Number:	01-1496
Local Agency:	BERKELEY, CITY OF
File Location:	Not reported
Local Case Number:	01-1496
Potential Media Affect:	Other Groundwater (uses other than drinking water)
Potential Contaminants of Concern:	Diesel
EPA Region:	9
Coordinate Source:	Google Geocode
Cuf Case:	NO
Quantity Released Gallons:	Not reported
Begin Date:	04/30/1988
Leak Reported Date:	05/06/1988
How Discovered:	Tank Closure
How Discovered Description:	Not reported
Discharge Source:	Tank
Discharge Cause:	Physc / Mech Damage
Stop Method:	Not reported
Stop Description:	Not reported
No Further Action Date:	05/03/1990
CA Water Watershed Name:	Bay Bridges - Berkeley (203.30)
Dwr Groundwater Subbasin Name:	Santa Clara Valley - East Bay Plain (2-009.04)
Disadvantaged Community:	Not reported
CA Enviroscreen 3 Score:	71-75%
CA Enviroscreen 4 Score:	70-75%

Map ID
Direction
Distance
Elevation | Site | MAP FINDINGS | Database(s) | EDR ID Number
EPA ID Number

TRANSAMERICA DEVAUAL (Continued) **S101306297**

Military DOD Site: No
Facility Project Subtype: Not reported
RWQCB Region: SAN FRANCISCO BAY RWQCB (REGION 2)
Site History: Not reported

LUST:
Global Id: T0600101381
Contact Type: Local Agency Caseworker
Contact Name: GEOFFERY FIEDLER
Organization Name: BERKELEY, CITY OF
Address: 2118 MILVIA STREET 3RD FLOOR
City: BERKELEY
Email: gfiedler@ci.berkeley.ca.us
Phone Number: Not reported

Global Id: T0600101381
Contact Type: Regional Board Caseworker - Primary Caseworker
Contact Name: Regional Water Board
Organization Name: SAN FRANCISCO BAY RWQCB (REGION 2)
Address: 1515 CLAY ST SUITE 1400
City: OAKLAND
Email: Not reported
Phone Number: Not reported

LUST:
Global Id: T0600101381
Action Type: Other
Date: 05/06/1988
Action: Leak Discovery

Global Id: T0600101381
Action Type: Other
Date: 05/06/1988
Action: Leak Reported

Global Id: T0600101381
Action Type: ENFORCEMENT
Date: 06/23/2010
Action: Referral to Other State Agency

Global Id: T0600101381
Action Type: Other
Date: 05/06/1988
Action: Leak Stopped

LUST:
Global Id: T0600101381
Status: Open - Case Begin Date
Status Date: 04/30/1988

Global Id: T0600101381
Status: Open - Site Assessment
Status Date: 04/30/1988

Global Id: T0600101381
Status: Completed - Case Closed
Status Date: 05/03/1990

Map ID
Direction
Distance
Elevation | Site | MAP FINDINGS | Database(s) | EDR ID Number EPA ID Number

TRANSAMERICA DEVAUAL (Continued) **S101306297**

LUST REG 2:

Region:	2
Facility Id:	01-1496
Facility Status:	Case Closed
Case Number:	01-1496
How Discovered:	Tank Closure
Leak Cause:	Structure Failure
Leak Source:	Tank
Date Leak Confirmed:	Not reported
Oversight Program:	LUST
Prelim. Site Assesment Wokplan Submitted:	Not reported
Preliminary Site Assesment Began:	4/30/1988
Pollution Characterization Began:	Not reported
Pollution Remediation Plan Submitted:	Not reported
Date Remediation Action Underway:	Not reported
Date Post Remedial Action Monitoring Began:	Not reported

CORTESE:

Name:	TRANSAMERICA DEVAUAL
Address:	829 BANCROFT WAY
City,State,Zip:	BERKELEY, CA 94704
Region:	CORTESE
Envirostor Id:	Not reported
Global ID:	T0600101381
Site/Facility Type:	LUST CLEANUP SITE
Cleanup Status:	COMPLETED - CASE CLOSED
Status Date:	Not reported
Site Code:	Not reported
Latitude:	Not reported
Longitude:	Not reported
Owner:	Not reported
Enf Type:	Not reported
Swat R:	Not reported
Flag:	active
Order No:	Not reported
Waste Discharge System No:	Not reported
Effective Date:	Not reported
Region 2:	Not reported
WID Id:	Not reported
Solid Waste Id No:	Not reported
Waste Management Uit Name:	Not reported
File Name:	Active Open

HIST CORTESE:

edr_fname:	TRANSAMERICA DEVAUAL
edr_fadd1:	829 BANCROFT
City,State,Zip:	BERKELEY, CA
Region:	CORTESE
Facility County Code:	1
Reg By:	LTNKA
Reg Id:	01-1496

CERS:

Name:	TRANSAMERICA DEVAUAL
Address:	829 BANCROFT WAY

Map ID
Direction
Distance
Elevation

MAP FINDINGS

Site

Database(s)

EDR ID Number
EPA ID Number

TRANSAMERICA DEVAUAL (Continued) **S101306297**

City,State,Zip: BERKELEY, CA 94704
Site ID: 767944
CERS ID: T0600101381
CERS Description: Leaking Underground Storage Tank Cleanup Site

Affiliation:
Affiliation Type Desc: Local Agency Caseworker
Entity Name: GEOFFERY FIEDLER - BERKELEY, CITY OF
Entity Title: Not reported
Affiliation Address: 2118 MILVIA STREET 3RD FLOOR
Affiliation City: BERKELEY
Affiliation State: CA
Affiliation Country: Not reported
Affiliation Zip: Not reported
Affiliation Phone: ,

Affiliation Type Desc: Regional Board Caseworker
Entity Name: Regional Water Board - SAN FRANCISCO BAY RWQCB (REGION 2)
Entity Title: Not reported
Affiliation Address: 1515 CLAY ST SUITE 1400
Affiliation City: OAKLAND
Affiliation State: CA
Affiliation Country: Not reported
Affiliation Zip: Not reported
Affiliation Phone: ,

290
SE
1/2-1
0.559 mi.
2949 ft.

FORMER MARCHANT BUILDING
6701 SAN PABLO AVENUE
BERKELEY, CA 94702

ENVIROSTOR **S108054471**
VCP **N/A**
ENF

Relative:
Higher

Actual:
46 ft.

ENVIROSTOR:
Name: MARCHANT CORPORATION SITE
Address: 6701 SAN PABLO AVENUE
City,State,Zip: BERKELEY, CA 94608
Facility ID: 60000410
Status: Active
Status Date: 09/01/2006
Site Code: 202375
Site Type: Voluntary Cleanup
Site Type Detailed: Voluntary Agreement
Acres: 7.3
NPL: NO
Regulatory Agencies: SMBRP
Lead Agency: SMBRP
Program Manager: Parag Shah
Supervisor: Kimberly Walsh
Division Branch: Cleanup Berkeley
Assembly: 14
Senate: 07
Special Program: Not reported
Restricted Use: NO
Site Mgmt Req: NONE SPECIFIED
Funding: Responsible Party
Latitude: 37.85042
Longitude: -122.2875

Map ID
Direction
Distance
Elevation | Site | MAP FINDINGS | Database(s) | EDR ID Number
EPA ID Number

FORMER MARCHANT BUILDING (Continued) **S108054471**

APN:	016 151400800, 016 151400900, 016-1514-008, 016-1514-009, 049-1513-001, 049-1513-002, 049-1513-004-01, 049-1513-006, 052-1512-001-03, 052-1512-009, 052-1513-004, 052-1513-005, 052-1513-006-01, 053-1634-007, 053-1634-008, 053-1634-012, 053-1634-021, 053-1634-022, 52-1512-1-3
Past Use:	MANUFACTURING - OTHER
Potential COC:	Methyl tertbutyl ether (MTBE TPH-gas Trichloroethylene (TCE Vinyl chloride 1,2-Dichloroethylene (cis 1,2-Dichloroethylene (trans
Confirmed COC:	Methyl tertbutyl ether (MTBE TPH-gas Trichloroethylene (TCE Vinyl chloride 1,2-Dichloroethylene (cis 1,2-Dichloroethylene (trans
Potential Description:	OTH
Alias Name:	1035-1039 Folger St.
Alias Type:	Alternate Name
Alias Name:	840-900 Folger St. and 1284-1302 6th Street
Alias Type:	Alternate Name
Alias Name:	926 Murray Street
Alias Type:	Alternate Name
Alias Name:	940 Folger Street
Alias Type:	Alternate Name
Alias Name:	University of California Warehouse
Alias Type:	Alternate Name
Alias Name:	016 151400800
Alias Type:	APN
Alias Name:	016 151400900
Alias Type:	APN
Alias Name:	016-1514-008
Alias Type:	APN
Alias Name:	016-1514-009
Alias Type:	APN
Alias Name:	049-1513-001
Alias Type:	APN
Alias Name:	049-1513-002
Alias Type:	APN
Alias Name:	049-1513-004-01
Alias Type:	APN
Alias Name:	049-1513-006
Alias Type:	APN
Alias Name:	052-1512-001-03
Alias Type:	APN
Alias Name:	052-1512-009
Alias Type:	APN
Alias Name:	052-1513-004
Alias Type:	APN
Alias Name:	052-1513-005
Alias Type:	APN
Alias Name:	052-1513-006-01
Alias Type:	APN
Alias Name:	053-1634-007
Alias Type:	APN
Alias Name:	053-1634-008
Alias Type:	APN
Alias Name:	053-1634-012
Alias Type:	APN
Alias Name:	053-1634-021
Alias Type:	APN
Alias Name:	053-1634-022
Alias Type:	APN

FORMER MARCHANT BUILDING (Continued) **S108054471**

Alias Name: 52-1512-1-3
Alias Type: APN
Alias Name: 110033606293
Alias Type: EPA (FRS #)
Alias Name: 201676
Alias Type: Project Code (Site Code)
Alias Name: 202375
Alias Type: Project Code (Site Code)
Alias Name: 60000410
Alias Type: Envirostor ID Number

Completed Info:
Completed Area Name: PROJECT WIDE
Completed Sub Area Name: Not reported
Completed Document Type: Project Management
Completed Date: 06/30/2021
Comments: fiscal year completed

Completed Area Name: PROJECT WIDE
Completed Sub Area Name: Not reported
Completed Document Type: Correspondence
Completed Date: 04/22/2021
Comments: Final VCA Assignment

Completed Area Name: PROJECT WIDE
Completed Sub Area Name: Not reported
Completed Document Type: Site Inspections/Visit (Non LUR)
Completed Date: 03/26/2021
Comments: Site Visit completed, no issues

Completed Area Name: PROJECT WIDE
Completed Sub Area Name: Not reported
Completed Document Type: Pre-HARP Form
Completed Date: 03/26/2021
Comments: final signed HARP

Completed Area Name: PROJECT WIDE
Completed Sub Area Name: Not reported
Completed Document Type: Fact Sheets
Completed Date: 12/10/2014
Comments: Not reported

Completed Area Name: PROJECT WIDE
Completed Sub Area Name: Not reported
Completed Document Type: Fieldwork
Completed Date: 09/12/2013
Comments: Field activities are complete. The Pilot Testing Report is due October 30, 2013.

Completed Area Name: PROJECT WIDE
Completed Sub Area Name: Not reported
Completed Document Type: Application
Completed Date: 02/12/2013
Comments: Application for DTSC oversight by new property owner.

Completed Area Name: PROJECT WIDE
Completed Sub Area Name: Not reported
Completed Document Type: Removal Action Workplan w/ESD

FORMER MARCHANT BUILDING (Continued) **S108054471**

Completed Date: 02/12/2015
Comments: The Addendum to the Removal Action Workplan provides basic background information for the site, describes the findings of additional investigations conducted in 2012 and 2013, evaluates remedial alternatives based on the results of those investigations, and selects DPE and ISCO with ozone and hydrogen peroxide as the modified remedy for consideration. The DPE remediation activities will be conducted over the course of several years until CVOC mass removal rates become asymptotic.

Completed Area Name: PROJECT WIDE
Completed Sub Area Name: Not reported
Completed Document Type: Pilot/Treatability Study Report
Completed Date: 07/08/2014
Comments: Pilot test results were incorporated into the RAW Amendment submitted for review and approval on July 8, 2014.

Completed Area Name: PROJECT WIDE
Completed Sub Area Name: Not reported
Completed Document Type: Removal Action Completion Report
Completed Date: 12/15/2017
Comments: On behalf of LBA RIV-Company XII LLC (LBA), The Source Group, Inc., a division of Apex Companies, LLC, (Apex-SGI) prepared this Dual Phase Extraction System Installation and First Quarter 2017 Groundwater Monitoring Report for the Former Marchant Corporation Site, 6701 San Pablo Avenue, Berkeley, California CIWQS Place ID: 791861 (the site). This report describes activities associated with the installation and startup operations of a dual phase extraction system (DPE) designed to treat and discharge groundwater and soil vapor affected with volatile organic compounds (VOCs) and gasoline range organics present beneath the site.

Completed Area Name: PROJECT WIDE
Completed Sub Area Name: Not reported
Completed Document Type: Operation and Maintenance Plan
Completed Date: 10/15/2020
Comments: Not reported

Completed Area Name: PROJECT WIDE
Completed Sub Area Name: Not reported
Completed Document Type: Monitoring Report
Completed Date: 12/31/2021
Comments: Not reported

Completed Area Name: PROJECT WIDE
Completed Sub Area Name: Not reported
Completed Document Type: Risk Assessment Report
Completed Date: 04/18/2020
Comments: Not reported

Completed Area Name: PROJECT WIDE
Completed Sub Area Name: Not reported
Completed Document Type: Monitoring Report
Completed Date: 12/31/2021
Comments: Not reported

Completed Area Name: PROJECT WIDE

FORMER MARCHANT BUILDING (Continued) **S108054471**

Completed Sub Area Name: Not reported
Completed Document Type: Monitoring Report
Completed Date: 12/31/2021
Comments: Not reported

Completed Area Name: PROJECT WIDE
Completed Sub Area Name: Not reported
Completed Document Type: Monitoring Report
Completed Date: 12/31/2021
Comments: Not reported

Completed Area Name: PROJECT WIDE
Completed Sub Area Name: Not reported
Completed Document Type: Monitoring Report
Completed Date: 01/09/2022
Comments: Not reported

Completed Area Name: PROJECT WIDE
Completed Sub Area Name: Not reported
Completed Document Type: Correspondence
Completed Date: 01/25/2017
Comments: Notification of change in DTSC Project Manager as of January 25, 2017.
Not reported

Completed Area Name: PROJECT WIDE
Completed Sub Area Name: Not reported
Completed Document Type: Pre-HARP Form
Completed Date: 05/20/2019
Comments: final draft

Completed Area Name: PROJECT WIDE
Completed Sub Area Name: Not reported
Completed Document Type: Annual Oversight Cost Estimate
Completed Date: 10/09/2017
Comments: Annual Oversight Cost Estimate letter with enclosures (Activity Schedule and Cost Estimate) of DTSC oversight for 2017/2018 Fiscal Year.

Completed Area Name: PROJECT WIDE
Completed Sub Area Name: Not reported
Completed Document Type: Annual Oversight Cost Estimate
Completed Date: 03/05/2020
Comments: Not reported

Completed Area Name: PROJECT WIDE
Completed Sub Area Name: Not reported
Completed Document Type: Annual Oversight Cost Estimate
Completed Date: 10/02/2020
Comments: Not reported

Completed Area Name: PROJECT WIDE
Completed Sub Area Name: Not reported
Completed Document Type: Annual Oversight Cost Estimate
Completed Date: 09/17/2021
Comments: Not reported

Completed Area Name: PROJECT WIDE

Map ID
Direction
Distance
Elevation | Site | MAP FINDINGS | Database(s) | EDR ID Number
EPA ID Number

FORMER MARCHANT BUILDING (Continued) **S108054471**

Completed Sub Area Name: Not reported
Completed Document Type: Correspondence
Completed Date: 07/07/2017
Comments: Public Records Act Request #2-062817-02. Emailed correspondences and DRAFT documents, regarding DPE (Dual-Phase Extraction), that have not yet been posted on EnviroStor.

Completed Area Name: PROJECT WIDE
Completed Sub Area Name: Not reported
Completed Document Type: Correspondence
Completed Date: 02/21/2017
Comments: CEQA Notice of Preparation (NOP) for Marchant Corporation. DTSC determined that the proposed project would not conflict with the remedial design and previous indoor air investigations. The remedy is in the basement boiler room and would not be affected by the proposed project, which consists of converting previous office spaces to Medical Practitioner use on portions of the first and second floors, plus all of the third and fourth floors (delineated in the Project Plans on the City of Berkeley website: http://www.ci.berkeley.ca.us/uploadedFiles/Planning_and_Development/Level_3_-_ZAB/2017-02-09_ZAB_ATT2_3100%20San%20Pablo_Project%20Plans.pdf). The NOP anticipates that the project will not have significant impacts related to Hazards and Hazardous Materials and, therefore, analysis of Hazards and Hazardous Materials will be included in the IS checklist as an appendix, but not studied and analyzed at length in the DEIR. However, the NOP anticipates that Air Quality will be analyzed in the DEIR. According to the State Clearinghouse memo, DTSC must respond to the Lead Agency if review of the Notice of Preparation (NOP) indicates that DTSC has discretionary approval power over the project as a Responsible Agency . Based on review, DTSC does not need to act as a Responsible Agency and provide discretionary review/approval of the DEIR, so DTSC response to the NOP (due by 2/24/207) is not required.

Completed Area Name: PROJECT WIDE
Completed Sub Area Name: Not reported
Completed Document Type: Correspondence
Completed Date: 11/01/2018
Comments: Change of project manager final letter.

Completed Area Name: PROJECT WIDE
Completed Sub Area Name: Not reported
Completed Document Type: Correspondence
Completed Date: 03/28/2018
Comments: Notification of Change in DTSC Project Manager as of April 2, 2018.

Completed Area Name: PROJECT WIDE
Completed Sub Area Name: Not reported
Completed Document Type: Other Report
Completed Date: 11/26/2007
Comments: Review of existing data completed 11/26/07. Additional data for other properties to be submitted by RP.

Completed Area Name: PROJECT WIDE
Completed Sub Area Name: Not reported
Completed Document Type: Remedial Investigation Workplan
Completed Date: 06/11/2008

Map ID
Direction
Distance
Elevation | Site | MAP FINDINGS | Database(s) | EDR ID Number
EPA ID Number

FORMER MARCHANT BUILDING (Continued) **S108054471**

Comments: Workplan approved 6/11/08.

Completed Area Name: PROJECT WIDE
Completed Sub Area Name: Not reported
Completed Document Type: Fieldwork
Completed Date: 11/19/2008
Comments: RP consultant submitted sampling results and analytical reports via email on 11/19/08. Results available under

Completed Area Name: PROJECT WIDE
Completed Sub Area Name: Not reported
Completed Document Type: Other Report
Completed Date: 03/03/2008
Comments: Review of available supporitng documentation (chain of custody, lab reports, QA/QC) completed 3/3/08. Acknowledgment sent to RP via email 3/3/08.

Completed Area Name: PROJECT WIDE
Completed Sub Area Name: Not reported
Completed Document Type: Community Profile
Completed Date: 07/11/2008
Comments: Community profile completed and approved 7/11/08.

Completed Area Name: PROJECT WIDE
Completed Sub Area Name: Not reported
Completed Document Type: Public Notice
Completed Date: 12/03/2009
Comments: Public notice is going to be published on December 4, 2009 on the local newspaper.

Completed Area Name: PROJECT WIDE
Completed Sub Area Name: Not reported
Completed Document Type: Removal Action Workplan
Completed Date: 01/25/2010
Comments: Not reported

Completed Area Name: PROJECT WIDE
Completed Sub Area Name: Not reported
Completed Document Type: Fact Sheets
Completed Date: 12/03/2009
Comments: Fact sheet is being mailed out the site mailing list.

Completed Area Name: PROJECT WIDE
Completed Sub Area Name: Not reported
Completed Document Type: Remedial Investigation Workplan
Completed Date: 06/17/2009
Comments: DTSC approves workplan on 6/17/09. RP consultant to incorporate revisions propsed in Response to DTSC Comments and submit final workplan.

Completed Area Name: PROJECT WIDE
Completed Sub Area Name: Not reported
Completed Document Type: Fieldwork
Completed Date: 10/03/2009
Comments: Field work was completed from October 2-3, 2009.

Completed Area Name: PROJECT WIDE

Map ID
Direction
Distance
Elevation | Site | MAP FINDINGS | Database(s) | EDR ID Number
EPA ID Number

FORMER MARCHANT BUILDING (Continued) **S108054471**

Completed Sub Area Name: Not reported
Completed Document Type: Annual Oversight Cost Estimate
Completed Date: 09/11/2014
Comments: Not reported

Completed Area Name: PROJECT WIDE
Completed Sub Area Name: Not reported
Completed Document Type: Annual Oversight Cost Estimate
Completed Date: 09/22/2015
Comments: Not reported

Completed Area Name: PROJECT WIDE
Completed Sub Area Name: Not reported
Completed Document Type: Annual Oversight Cost Estimate
Completed Date: 09/27/2016
Comments: Not reported

Completed Area Name: PROJECT WIDE
Completed Sub Area Name: Not reported
Completed Document Type: *Correspondence - Received
Completed Date: 10/12/2010
Comments: REDICO requested a one-year delay to the timeframes outlined in the RAW for implementation of the remedial action. Request grant over the phone.

Completed Area Name: PROJECT WIDE
Completed Sub Area Name: Not reported
Completed Document Type: Monitoring Report
Completed Date: 01/09/2022
Comments: Not reported

Completed Area Name: PROJECT WIDE
Completed Sub Area Name: Not reported
Completed Document Type: CEQA - Notice of Exemption
Completed Date: 01/27/2010
Comments: No comments were received on the CEQA/NOE during the RAW public comment period. Therefore the NOE has been finalized.

Completed Area Name: PROJECT WIDE
Completed Sub Area Name: Not reported
Completed Document Type: Letter - Demand
Completed Date: 08/24/2009
Comments: This letter requests that UC pay for DTSC oversight costs incurred prior to the sale of the property of Redico.

Completed Area Name: PROJECT WIDE
Completed Sub Area Name: Not reported
Completed Document Type: Cost Recovery Closeout Memo
Completed Date: 08/03/2011
Comments: Redico requested termination & closeout f the VCA as they no longer own the property.

Completed Area Name: PROJECT WIDE
Completed Sub Area Name: Not reported
Completed Document Type: Annual Oversight Cost Estimate
Completed Date: 09/07/2010
Comments: Not reported

FORMER MARCHANT BUILDING (Continued) **S108054471**

Completed Area Name: PROJECT WIDE
Completed Sub Area Name: Not reported
Completed Document Type: Standard Voluntary Agreement
Completed Date: 04/08/2013
Comments: Not reported

Completed Area Name: PROJECT WIDE
Completed Sub Area Name: Not reported
Completed Document Type: CEQA - Notice of Exemption
Completed Date: 02/12/2015
Comments: Not reported

Completed Area Name: PROJECT WIDE
Completed Sub Area Name: Not reported
Completed Document Type: Annual Oversight Cost Estimate
Completed Date: 09/26/2013
Comments: Not reported

Completed Area Name: PROJECT WIDE
Completed Sub Area Name: Not reported
Completed Document Type: Standard Voluntary Agreement
Completed Date: 10/11/2007
Comments: VCA fully executed on 10-11-07. Scope of Work includes investigation and cleanup activities.

Completed Area Name: PROJECT WIDE
Completed Sub Area Name: Not reported
Completed Document Type: Other Report
Completed Date: 04/03/2009
Comments: DTSC accepts interim remedial investigation data package, based on discussion of RP responses to DTSC comments at meeting with RP on 4/1/09. RP will submit supplemental workplan, including schedule for implementation and preparation of remedial investigation report.

Completed Area Name: PROJECT WIDE
Completed Sub Area Name: Not reported
Completed Document Type: Amendment - Order/Agreement
Completed Date: 05/21/2008
Comments: First Amendment to VCA fully executed on 5/21/08. Site name under the VCA is changed to Marchant Corporation Site.

Completed Area Name: PROJECT WIDE
Completed Sub Area Name: Not reported
Completed Document Type: Pilot Study/Treatability Workplan
Completed Date: 07/22/2013
Comments: Workplan is approved for implementation. Pilot test activities to start in July-August timeframe.

Completed Area Name: PROJECT WIDE
Completed Sub Area Name: Not reported
Completed Document Type: Work Notice
Completed Date: 01/13/2016
Comments: Not reported

Completed Area Name: PROJECT WIDE
Completed Sub Area Name: Not reported
Completed Document Type: Public Notice

FORMER MARCHANT BUILDING (Continued) **S108054471**

Completed Date: 12/10/2014
Comments: Not reported

Completed Area Name: PROJECT WIDE
Completed Sub Area Name: Not reported
Completed Document Type: Removal Action Design
Completed Date: 08/26/2015
Comments: Not reported

Completed Area Name: PROJECT WIDE
Completed Sub Area Name: Not reported
Completed Document Type: Monitoring Plan
Completed Date: 01/09/2022
Comments: Not reported

Completed Area Name: PROJECT WIDE
Completed Sub Area Name: Not reported
Completed Document Type: Monitoring Report
Completed Date: 01/09/2022
Comments: Not reported

Completed Area Name: PROJECT WIDE
Completed Sub Area Name: Not reported
Completed Document Type: Monitoring Report
Completed Date: 01/09/2022
Comments: Not reported

Completed Area Name: PROJECT WIDE
Completed Sub Area Name: Not reported
Completed Document Type: Risk Assessment Report
Completed Date: 03/25/2021
Comments: analysis completed. thoughts are conveyed to client in preparation for Five Year Review.

Completed Area Name: PROJECT WIDE
Completed Sub Area Name: Not reported
Completed Document Type: Monitoring Report
Completed Date: 01/11/2022
Comments: Not reported

Completed Area Name: PROJECT WIDE
Completed Sub Area Name: Not reported
Completed Document Type: Fieldwork
Completed Date: 09/21/2021
Comments: Not reported

Completed Area Name: PROJECT WIDE
Completed Sub Area Name: Not reported
Completed Document Type: Monitoring Report
Completed Date: 01/09/2022
Comments: Not reported

Completed Area Name: PROJECT WIDE
Completed Sub Area Name: Not reported
Completed Document Type: Public Notice
Completed Date: 01/10/2022
Comments: Not reported

FORMER MARCHANT BUILDING (Continued) **S108054471**

Completed Area Name: PROJECT WIDE
Completed Sub Area Name: Not reported
Completed Document Type: Technical Workplan
Completed Date: 01/24/2022
Comments: Not reported

Completed Area Name: PROJECT WIDE
Completed Sub Area Name: Not reported
Completed Document Type: Annual Oversight Cost Estimate
Completed Date: 09/22/2009
Comments: DTSC oversight cost estimate and schedule for next fiscal year was sent to the RP.

Future Area Name: PROJECT WIDE
Future Sub Area Name: Not reported
Future Document Type: Five-Year Review Reports
Future Due Date: 2024
Future Area Name: PROJECT WIDE
Future Sub Area Name: Not reported
Future Document Type: Certification
Future Due Date: 2025
Future Area Name: PROJECT WIDE
Future Sub Area Name: Not reported
Future Document Type: Land Use Restriction
Future Due Date: 2024
Schedule Area Name: Not reported
Schedule Sub Area Name: Not reported
Schedule Document Type: Not reported
Schedule Due Date: Not reported
Schedule Revised Date: Not reported

VCP:
Name: MARCHANT CORPORATION SITE
Address: 6701 SAN PABLO AVENUE
City,State,Zip: BERKELEY, CA 94608
Facility ID: 60000410
Site Type: Voluntary Cleanup
Site Type Detail: Voluntary Agreement
Site Mgmt. Req.: NONE SPECIFIED
Acres: 7.3
National Priorities List: NO
Cleanup Oversight Agencies: SMBRP
Lead Agency: SMBRP
Lead Agency Description: DTSC - Site Cleanup Program
Project Manager: Parag Shah
Supervisor: Kimberly Walsh
Division Branch: Cleanup Berkeley
Site Code: 202375
Assembly: 14
Senate: 07
Special Programs Code: Not reported
Status: Active
Status Date: 09/01/2006
Restricted Use: NO
Funding: Responsible Party
Lat/Long: 37.85042 / -122.2875
APN: 016 151400800, 016 151400900, 016-1514-008, 016-1514-009,

Map ID
Direction
Distance
Elevation | Site | MAP FINDINGS | Database(s) | EDR ID Number
EPA ID Number

FORMER MARCHANT BUILDING (Continued) **S108054471**

	049-1513-001, 049-1513-002, 049-1513-004-01, 049-1513-006, 052-1512-001-03, 052-1512-009, 052-1513-004, 052-1513-005, 052-1513-006-01, 053-1634-007, 053-1634-008, 053-1634-012, 053-1634-021, 053-1634-022, 52-1512-1-3
Past Use:	MANUFACTURING - OTHER
Potential COC:	30016, 30025, 30027, 30028, 30195, 30196
Confirmed COC:	30016,30025,30027,30028,30195,30196
Potential Description:	OTH
Alias Name:	1035-1039 Folger St.
Alias Type:	Alternate Name
Alias Name:	840-900 Folger St. and 1284-1302 6th Street
Alias Type:	Alternate Name
Alias Name:	926 Murray Street
Alias Type:	Alternate Name
Alias Name:	940 Folger Street
Alias Type:	Alternate Name
Alias Name:	University of California Warehouse
Alias Type:	Alternate Name
Alias Name:	016 151400800
Alias Type:	APN
Alias Name:	016 151400900
Alias Type:	APN
Alias Name:	016-1514-008
Alias Type:	APN
Alias Name:	016-1514-009
Alias Type:	APN
Alias Name:	049-1513-001
Alias Type:	APN
Alias Name:	049-1513-002
Alias Type:	APN
Alias Name:	049-1513-004-01
Alias Type:	APN
Alias Name:	049-1513-006
Alias Type:	APN
Alias Name:	052-1512-001-03
Alias Type:	APN
Alias Name:	052-1512-009
Alias Type:	APN
Alias Name:	052-1513-004
Alias Type:	APN
Alias Name:	052-1513-005
Alias Type:	APN
Alias Name:	052-1513-006-01
Alias Type:	APN
Alias Name:	053-1634-007
Alias Type:	APN
Alias Name:	053-1634-008
Alias Type:	APN
Alias Name:	053-1634-012
Alias Type:	APN
Alias Name:	053-1634-021
Alias Type:	APN
Alias Name:	053-1634-022
Alias Type:	APN
Alias Name:	52-1512-1-3
Alias Type:	APN
Alias Name:	110033606293

FORMER MARCHANT BUILDING (Continued) **S108054471**

Alias Type: EPA (FRS #)
Alias Name: 201676
Alias Type: Project Code (Site Code)
Alias Name: 202375
Alias Type: Project Code (Site Code)
Alias Name: 60000410
Alias Type: Envirostor ID Number

Completed Info:
Completed Area Name: PROJECT WIDE
Completed Sub Area Name: Not reported
Completed Document Type: Project Management
Completed Date: 06/30/2021
Comments: fiscal year completed

Completed Area Name: PROJECT WIDE
Completed Sub Area Name: Not reported
Completed Document Type: Correspondence
Completed Date: 04/22/2021
Comments: Final VCA Assignment

Completed Area Name: PROJECT WIDE
Completed Sub Area Name: Not reported
Completed Document Type: Site Inspections/Visit (Non LUR)
Completed Date: 03/26/2021
Comments: Site Visit completed, no issues

Completed Area Name: PROJECT WIDE
Completed Sub Area Name: Not reported
Completed Document Type: Pre-HARP Form
Completed Date: 03/26/2021
Comments: final signed HARP

Completed Area Name: PROJECT WIDE
Completed Sub Area Name: Not reported
Completed Document Type: Fact Sheets
Completed Date: 12/10/2014
Comments: Not reported

Completed Area Name: PROJECT WIDE
Completed Sub Area Name: Not reported
Completed Document Type: Fieldwork
Completed Date: 09/12/2013
Comments: Field activities are complete. The Pilot Testing Report is due October 30, 2013.

Completed Area Name: PROJECT WIDE
Completed Sub Area Name: Not reported
Completed Document Type: Application
Completed Date: 02/12/2013
Comments: Application for DTSC oversight by new property owner.

Completed Area Name: PROJECT WIDE
Completed Sub Area Name: Not reported
Completed Document Type: Removal Action Workplan w/ESD
Completed Date: 02/12/2015
Comments: The Addendum to the Removal Action Workplan provides basic background information for the site, describes the findings of additional

FORMER MARCHANT BUILDING (Continued) **S108054471**

investigations conducted in 2012 and 2013, evaluates remedial alternatives based on the results of those investigations, and selects DPE and ISCO with ozone and hydrogen peroxide as the modified remedy for consideration. The DPE remediation activities will be conducted over the course of several years until CVOC mass removal rates become asymptotic.

Completed Area Name: PROJECT WIDE
Completed Sub Area Name: Not reported
Completed Document Type: Pilot/Treatability Study Report
Completed Date: 07/08/2014
Comments: Pilot test results were incorporated into the RAW Amendment submitted for review and approval on July 8, 2014.

Completed Area Name: PROJECT WIDE
Completed Sub Area Name: Not reported
Completed Document Type: Removal Action Completion Report
Completed Date: 12/15/2017
Comments: On behalf of LBA RIV-Company XII LLC (LBA), The Source Group, Inc., a division of Apex Companies, LLC, (Apex-SGI) prepared this Dual Phase Extraction System Installation and First Quarter 2017 Groundwater Monitoring Report for the Former Marchant Corporation Site, 6701 San Pablo Avenue, Berkeley, California CIWQS Place ID: 791861 (the site). This report describes activities associated with the installation and startup operations of a dual phase extraction system (DPE) designed to treat and discharge groundwater and soil vapor affected with volatile organic compounds (VOCs) and gasoline range organics present beneath the site.

Completed Area Name: PROJECT WIDE
Completed Sub Area Name: Not reported
Completed Document Type: Operation and Maintenance Plan
Completed Date: 10/15/2020
Comments: Not reported

Completed Area Name: PROJECT WIDE
Completed Sub Area Name: Not reported
Completed Document Type: Monitoring Report
Completed Date: 12/31/2021
Comments: Not reported

Completed Area Name: PROJECT WIDE
Completed Sub Area Name: Not reported
Completed Document Type: Risk Assessment Report
Completed Date: 04/18/2020
Comments: Not reported

Completed Area Name: PROJECT WIDE
Completed Sub Area Name: Not reported
Completed Document Type: Monitoring Report
Completed Date: 12/31/2021
Comments: Not reported

Completed Area Name: PROJECT WIDE
Completed Sub Area Name: Not reported
Completed Document Type: Monitoring Report
Completed Date: 12/31/2021

FORMER MARCHANT BUILDING (Continued) **S108054471**

Comments: Not reported

Completed Area Name: PROJECT WIDE
Completed Sub Area Name: Not reported
Completed Document Type: Monitoring Report
Completed Date: 12/31/2021
Comments: Not reported

Completed Area Name: PROJECT WIDE
Completed Sub Area Name: Not reported
Completed Document Type: Monitoring Report
Completed Date: 01/09/2022
Comments: Not reported

Completed Area Name: PROJECT WIDE
Completed Sub Area Name: Not reported
Completed Document Type: Correspondence
Completed Date: 01/25/2017
Comments: Notification of change in DTSC Project Manager as of January 25, 2017.
Not reported

Completed Area Name: PROJECT WIDE
Completed Sub Area Name: Not reported
Completed Document Type: Pre-HARP Form
Completed Date: 05/20/2019
Comments: final draft

Completed Area Name: PROJECT WIDE
Completed Sub Area Name: Not reported
Completed Document Type: Annual Oversight Cost Estimate
Completed Date: 10/09/2017
Comments: Annual Oversight Cost Estimate letter with enclosures (Activity Schedule and Cost Estimate) of DTSC oversight for 2017/2018 Fiscal Year.

Completed Area Name: PROJECT WIDE
Completed Sub Area Name: Not reported
Completed Document Type: Annual Oversight Cost Estimate
Completed Date: 03/05/2020
Comments: Not reported

Completed Area Name: PROJECT WIDE
Completed Sub Area Name: Not reported
Completed Document Type: Annual Oversight Cost Estimate
Completed Date: 10/02/2020
Comments: Not reported

Completed Area Name: PROJECT WIDE
Completed Sub Area Name: Not reported
Completed Document Type: Annual Oversight Cost Estimate
Completed Date: 09/17/2021
Comments: Not reported

Completed Area Name: PROJECT WIDE
Completed Sub Area Name: Not reported
Completed Document Type: Correspondence
Completed Date: 07/07/2017

Map ID
Direction
Distance
Elevation | Site | MAP FINDINGS | Database(s) | EDR ID Number
EPA ID Number

FORMER MARCHANT BUILDING (Continued) **S108054471**

Comments: Public Records Act Request #2-062817-02. Emailed correspondences and DRAFT documents, regarding DPE (Dual-Phase Extraction), that have not yet been posted on EnviroStor.

Completed Area Name: PROJECT WIDE
Completed Sub Area Name: Not reported
Completed Document Type: Correspondence
Completed Date: 02/21/2017
Comments: CEQA Notice of Preparation (NOP) for Marchant Corporation. DTSC determined that the proposed project would not conflict with the remedial design and previous indoor air investigations. The remedy is in the basement boiler room and would not be affected by the proposed project, which consists of converting previous office spaces to Medical Practitioner use on portions of the first and second floors, plus all of the third and fourth floors (delineated in the Project Plans on the City of Berkeley website: http://www.ci.berkeley.ca.us/uploadedFiles/Planning_and_Development/Level_3_-_ZAB/2017-02-09_ZAB_ATT2_3100%20San%20Pablo_Project%20Plans.pdf). The NOP anticipates that the project will not have significant impacts related to Hazards and Hazardous Materials and, therefore, analysis of Hazards and Hazardous Materials will be included in the IS checklist as an appendix, but not studied and analyzed at length in the DEIR. However, the NOP anticipates that Air Quality will be analyzed in the DEIR. According to the State Clearinghouse memo, DTSC must respond to the Lead Agency if review of the Notice of Preparation (NOP) indicates that DTSC has discretionary approval power over the project as a Responsible Agency . Based on review, DTSC does not need to act as a Responsible Agency and provide discretionary review/approval of the DEIR, so DTSC response to the NOP (due by 2/24/207) is not required.

Completed Area Name: PROJECT WIDE
Completed Sub Area Name: Not reported
Completed Document Type: Correspondence
Completed Date: 11/01/2018
Comments: Change of project manager final letter.

Completed Area Name: PROJECT WIDE
Completed Sub Area Name: Not reported
Completed Document Type: Correspondence
Completed Date: 03/28/2018
Comments: Notification of Change in DTSC Project Manager as of April 2, 2018.

Completed Area Name: PROJECT WIDE
Completed Sub Area Name: Not reported
Completed Document Type: Other Report
Completed Date: 11/26/2007
Comments: Review of existing data completed 11/26/07. Additional data for other properties to be submitted by RP.

Completed Area Name: PROJECT WIDE
Completed Sub Area Name: Not reported
Completed Document Type: Remedial Investigation Workplan
Completed Date: 06/11/2008
Comments: Workplan approved 6/11/08.

Completed Area Name: PROJECT WIDE

Map ID
Direction
Distance
Elevation | Site | MAP FINDINGS | Database(s) | EDR ID Number
EPA ID Number

FORMER MARCHANT BUILDING (Continued) **S108054471**

Completed Sub Area Name: Not reported
Completed Document Type: Fieldwork
Completed Date: 11/19/2008
Comments: RP consultant submitted sampling results and analytical reports via email on 11/19/08. Results available under

Completed Area Name: PROJECT WIDE
Completed Sub Area Name: Not reported
Completed Document Type: Other Report
Completed Date: 03/03/2008
Comments: Review of available supporitng documentation (chain of custody, lab reports, QA/QC) completed 3/3/08. Acknowledgment sent to RP via email 3/3/08.

Completed Area Name: PROJECT WIDE
Completed Sub Area Name: Not reported
Completed Document Type: Community Profile
Completed Date: 07/11/2008
Comments: Community profile completed and approved 7/11/08.

Completed Area Name: PROJECT WIDE
Completed Sub Area Name: Not reported
Completed Document Type: Public Notice
Completed Date: 12/03/2009
Comments: Public notice is going to be published on December 4, 2009 on the local newspaper.

Completed Area Name: PROJECT WIDE
Completed Sub Area Name: Not reported
Completed Document Type: Removal Action Workplan
Completed Date: 01/25/2010
Comments: Not reported

Completed Area Name: PROJECT WIDE
Completed Sub Area Name: Not reported
Completed Document Type: Fact Sheets
Completed Date: 12/03/2009
Comments: Fact sheet is being mailed out the site mailing list.

Completed Area Name: PROJECT WIDE
Completed Sub Area Name: Not reported
Completed Document Type: Remedial Investigation Workplan
Completed Date: 06/17/2009
Comments: DTSC approves workplan on 6/17/09. RP consultant to incorporate revisions propsed in Response to DTSC Comments and submit final workplan.

Completed Area Name: PROJECT WIDE
Completed Sub Area Name: Not reported
Completed Document Type: Fieldwork
Completed Date: 10/03/2009
Comments: Field work was completed from October 2-3, 2009.

Completed Area Name: PROJECT WIDE
Completed Sub Area Name: Not reported
Completed Document Type: Annual Oversight Cost Estimate
Completed Date: 09/11/2014

FORMER MARCHANT BUILDING (Continued) **S108054471**

Comments: Not reported

Completed Area Name: PROJECT WIDE
Completed Sub Area Name: Not reported
Completed Document Type: Annual Oversight Cost Estimate
Completed Date: 09/22/2015
Comments: Not reported

Completed Area Name: PROJECT WIDE
Completed Sub Area Name: Not reported
Completed Document Type: Annual Oversight Cost Estimate
Completed Date: 09/27/2016
Comments: Not reported

Completed Area Name: PROJECT WIDE
Completed Sub Area Name: Not reported
Completed Document Type: *Correspondence - Received
Completed Date: 10/12/2010
Comments: REDICO requested a one-year delay to the timeframes outlined in the RAW for implementation of the remedial action. Request grant over the phone.

Completed Area Name: PROJECT WIDE
Completed Sub Area Name: Not reported
Completed Document Type: Monitoring Report
Completed Date: 01/09/2022
Comments: Not reported

Completed Area Name: PROJECT WIDE
Completed Sub Area Name: Not reported
Completed Document Type: CEQA - Notice of Exemption
Completed Date: 01/27/2010
Comments: No comments were received on the CEQA/NOE during the RAW public comment period. Therefore the NOE has been finalized.

Completed Area Name: PROJECT WIDE
Completed Sub Area Name: Not reported
Completed Document Type: Letter - Demand
Completed Date: 08/24/2009
Comments: This letter requests that UC pay for DTSC oversight costs incurred prior to the sale of the property of Redico.

Completed Area Name: PROJECT WIDE
Completed Sub Area Name: Not reported
Completed Document Type: Cost Recovery Closeout Memo
Completed Date: 08/03/2011
Comments: Redico requested termination & closeout f the VCA as they no longer own the property.

Completed Area Name: PROJECT WIDE
Completed Sub Area Name: Not reported
Completed Document Type: Annual Oversight Cost Estimate
Completed Date: 09/07/2010
Comments: Not reported

Completed Area Name: PROJECT WIDE
Completed Sub Area Name: Not reported

FORMER MARCHANT BUILDING (Continued) **S108054471**

Completed Document Type: Standard Voluntary Agreement
Completed Date: 04/08/2013
Comments: Not reported

Completed Area Name: PROJECT WIDE
Completed Sub Area Name: Not reported
Completed Document Type: CEQA - Notice of Exemption
Completed Date: 02/12/2015
Comments: Not reported

Completed Area Name: PROJECT WIDE
Completed Sub Area Name: Not reported
Completed Document Type: Annual Oversight Cost Estimate
Completed Date: 09/26/2013
Comments: Not reported

Completed Area Name: PROJECT WIDE
Completed Sub Area Name: Not reported
Completed Document Type: Standard Voluntary Agreement
Completed Date: 10/11/2007
Comments: VCA fully executed on 10-11-07. Scope of Work includes investigation and cleanup activities.

Completed Area Name: PROJECT WIDE
Completed Sub Area Name: Not reported
Completed Document Type: Other Report
Completed Date: 04/03/2009
Comments: DTSC accepts interim remedial investigation data package, based on discussion of RP responses to DTSC comments at meeting with RP on 4/1/09. RP will submit supplemental workplan, including schedule for implementation and preparation of remedial investigation report.

Completed Area Name: PROJECT WIDE
Completed Sub Area Name: Not reported
Completed Document Type: Amendment - Order/Agreement
Completed Date: 05/21/2008
Comments: First Amendment to VCA fully executed on 5/21/08. Site name under the VCA is changed to Marchant Corporation Site.

Completed Area Name: PROJECT WIDE
Completed Sub Area Name: Not reported
Completed Document Type: Pilot Study/Treatability Workplan
Completed Date: 07/22/2013
Comments: Workplan is approved for implementation. Pilot test activities to start in July-August timeframe.

Completed Area Name: PROJECT WIDE
Completed Sub Area Name: Not reported
Completed Document Type: Work Notice
Completed Date: 01/13/2016
Comments: Not reported

Completed Area Name: PROJECT WIDE
Completed Sub Area Name: Not reported
Completed Document Type: Public Notice
Completed Date: 12/10/2014
Comments: Not reported

Map ID
Direction
Distance
Elevation | Site | MAP FINDINGS | Database(s) | EDR ID Number
EPA ID Number

FORMER MARCHANT BUILDING (Continued) **S108054471**

Completed Area Name: PROJECT WIDE
Completed Sub Area Name: Not reported
Completed Document Type: Removal Action Design
Completed Date: 08/26/2015
Comments: Not reported

Completed Area Name: PROJECT WIDE
Completed Sub Area Name: Not reported
Completed Document Type: Monitoring Plan
Completed Date: 01/09/2022
Comments: Not reported

Completed Area Name: PROJECT WIDE
Completed Sub Area Name: Not reported
Completed Document Type: Monitoring Report
Completed Date: 01/09/2022
Comments: Not reported

Completed Area Name: PROJECT WIDE
Completed Sub Area Name: Not reported
Completed Document Type: Monitoring Report
Completed Date: 01/09/2022
Comments: Not reported

Completed Area Name: PROJECT WIDE
Completed Sub Area Name: Not reported
Completed Document Type: Risk Assessment Report
Completed Date: 03/25/2021
Comments: analysis completed. thoughts are conveyed to client in preparation for Five Year Review.

Completed Area Name: PROJECT WIDE
Completed Sub Area Name: Not reported
Completed Document Type: Monitoring Report
Completed Date: 01/11/2022
Comments: Not reported

Completed Area Name: PROJECT WIDE
Completed Sub Area Name: Not reported
Completed Document Type: Fieldwork
Completed Date: 09/21/2021
Comments: Not reported

Completed Area Name: PROJECT WIDE
Completed Sub Area Name: Not reported
Completed Document Type: Monitoring Report
Completed Date: 01/09/2022
Comments: Not reported

Completed Area Name: PROJECT WIDE
Completed Sub Area Name: Not reported
Completed Document Type: Public Notice
Completed Date: 01/10/2022
Comments: Not reported

Completed Area Name: PROJECT WIDE
Completed Sub Area Name: Not reported

Map ID
Direction
Distance
Elevation | Site | MAP FINDINGS | Database(s) | EDR ID Number
EPA ID Number

FORMER MARCHANT BUILDING (Continued) **S108054471**

Completed Document Type: Technical Workplan
Completed Date: 01/24/2022
Comments: Not reported

Completed Area Name: PROJECT WIDE
Completed Sub Area Name: Not reported
Completed Document Type: Annual Oversight Cost Estimate
Completed Date: 09/22/2009
Comments: DTSC oversight cost estimate and schedule for next fiscal year was sent to the RP.

Future Area Name: PROJECT WIDE
Future Sub Area Name: Not reported
Future Document Type: Five-Year Review Reports
Future Due Date: 2024
Future Area Name: PROJECT WIDE
Future Sub Area Name: Not reported
Future Document Type: Certification
Future Due Date: 2025
Future Area Name: PROJECT WIDE
Future Sub Area Name: Not reported
Future Document Type: Land Use Restriction
Future Due Date: 2024
Schedule Area Name: Not reported
Schedule Sub Area Name: Not reported
Schedule Document Type: Not reported
Schedule Due Date: Not reported
Schedule Revised Date: Not reported

ENF:
Name: FORMER MARCHANT BUILDING
Address: 6701 SAN PABLO AVENUE
City,State,Zip: BERKELEY, CA 94702
Region: 2
Facility Id: 791861
Agency Name: LBA-RIV-Company XII, LLC, Elizabeth Trowbridge
Place Type: Facility
Place Subtype: Groundwater Cleanup Site
Facility Type: All other facilities
Agency Type: Privately-Owned Business
Of Agencies: 1
Place Latitude: Not reported
Place Longitude: Not reported
SIC Code 1: Not reported
SIC Desc 1: Not reported
SIC Code 2: Not reported
SIC Desc 2: Not reported
SIC Code 3: Not reported
SIC Desc 3: Not reported
NAICS Code 1: Not reported
NAICS Desc 1: Not reported
NAICS Code 2: Not reported
NAICS Desc 2: Not reported
NAICS Code 3: Not reported
NAICS Desc 3: Not reported
Of Places: 1
Source Of Facility: Reg Meas

Map ID
Direction
Distance
Elevation | Site | MAP FINDINGS | Database(s) | EDR ID Number
EPA ID Number

FORMER MARCHANT BUILDING (Continued) **S108054471**

Design Flow:	Not reported
Threat To Water Quality:	2
Complexity:	B
Pretreatment:	Not reported
Facility Waste Type:	Not reported
Facility Waste Type 2:	Not reported
Facility Waste Type 3:	Not reported
Facility Waste Type 4:	Not reported
Program:	NPDNONMUNIPRCS
Program Category1:	NPDESWW
Program Category2:	NPDESWW
# Of Programs:	1
WDID:	2019483001
Reg Measure Id:	389232
Reg Measure Type:	Enrollee - NPDES
Region:	2
Order #:	R2-2017-0048
Npdes# CA#:	CAG912002
Major-Minor:	Not reported
Npdes Type:	Not reported
Reclamation:	N - No
Dredge Fill Fee:	Not reported
301H:	Not reported
Application Fee Amt Received:	11195
Status:	Active
Status Date:	03/17/2015
Effective Date:	02/27/2013
Expiration/Review Date:	09/01/2022
Termination Date:	Not reported
WDR Review - Amend:	Not reported
WDR Review - Revise/Renew:	Not reported
WDR Review - Rescind:	Not reported
WDR Review - No Action Required:	Not reported
WDR Review - Pending:	Not reported
WDR Review - Planned:	Not reported
Status Enrollee:	N
Individual/General:	I
Fee Code:	62 - Treatment system to meet priority pollutant limit Category 1
Direction/Voice:	Passive
Enforcement Id(EID):	394817
Region:	2
Order / Resolution Number:	R2-2014-1013
Enforcement Action Type:	Admin Civil Liability
Effective Date:	05/12/2014
Adoption/Issuance Date:	05/12/2014
Achieve Date:	Not reported
Termination Date:	06/05/2014
ACL Issuance Date:	Not reported
EPL Issuance Date:	04/02/2014
Status:	Historical
Title:	ACL 05/12/2014 for LBA-RIV-Company XII, LLC Attn.: Ms. Elizabeth Trowbridge
Description:	R2-2014-1013
Program:	NPDNONMUNIPRCS
Latest Milestone Completion Date:	6/4/2014
# Of Programs1:	1
Total Assessment Amount:	3000

MAP FINDINGS

Map ID
Direction
Distance
Elevation | Site | Database(s) | EDR ID Number
EPA ID Number

FORMER MARCHANT BUILDING (Continued) **S108054471**

Initial Assessed Amount:	3000
Liability $ Amount:	3000
Project $ Amount:	0
Liability $ Paid:	3000
Project $ Completed:	0
Total $ Paid/Completed Amount:	3000

291
South
1/2-1
0.565 mi.
2982 ft.

METALCO
1475 - 67TH STREET
EMERYVILLE, CA 94608

ENVIROSTOR **S110494058**
N/A

Relative:
Lower

Actual:
24 ft.

ENVIROSTOR:

Name:	METALCO
Address:	1475 - 67TH STREET
City,State,Zip:	EMERYVILLE, CA 94608
Facility ID:	71003301
Status:	Active
Status Date:	02/23/2021
Site Code:	202363
Site Type:	Corrective Action
Site Type Detailed:	Corrective Action
Acres:	0.3
NPL:	NO
Regulatory Agencies:	NONE SPECIFIED
Lead Agency:	NONE SPECIFIED
Program Manager:	Tom Price
Supervisor:	Nathan Unangst
Division Branch:	Cleanup Berkeley
Assembly:	18
Senate:	07
Special Program:	Not reported
Restricted Use:	NO
Site Mgmt Req:	NONE SPECIFIED
Funding:	Responsible Party
Latitude:	37.84835
Longitude:	-122.2929
APN:	NONE SPECIFIED
Past Use:	NONE SPECIFIED
Potential COC:	NONE SPECIFIED
Confirmed COC:	NONE SPECIFIED
Potential Description:	NONE SPECIFIED
Alias Name:	CAL000100455
Alias Type:	EPA Identification Number
Alias Name:	110002430218
Alias Type:	EPA (FRS #)
Alias Name:	202363
Alias Type:	Project Code (Site Code)
Alias Name:	71003301
Alias Type:	Envirostor ID Number

Completed Info:

Completed Area Name:	PROJECT WIDE
Completed Sub Area Name:	Not reported
Completed Document Type:	Correspondence
Completed Date:	08/12/2021
Comments:	DTSC email sent to the proponent instructing evaluation of indoor air

METALCO (Continued) **S110494058**

for Interim Measures prior leasing the site.

Completed Area Name: PROJECT WIDE
Completed Sub Area Name: Not reported
Completed Document Type: Correspondence
Completed Date: 07/15/2021
Comments: OLC discussed with the RP's attorney the need to collect indoor air samples prior to leasing the property

Completed Area Name: PROJECT WIDE
Completed Sub Area Name: Not reported
Completed Document Type: Consent Agreement
Completed Date: 06/01/2021
Comments: Not reported

Completed Area Name: PROJECT WIDE
Completed Sub Area Name: Not reported
Completed Document Type: Correspondence
Completed Date: 09/16/2021
Comments: At the meeting three issues were discussed. [1] Indoor air and sub-slab sampling and indoor air risk assessment prior to leasing the property [2] soil and groundwater issues needs to be addressed to get to an end point which probably will be LUC and O&M. [3] what needs to be done to close their Tier Permit.

Completed Area Name: PROJECT WIDE
Completed Sub Area Name: Not reported
Completed Document Type: Correspondence
Completed Date: 04/23/2021
Comments: Not reported

Completed Area Name: PROJECT WIDE
Completed Sub Area Name: Not reported
Completed Document Type: Annual Oversight Cost Estimate
Completed Date: 09/21/2021
Comments: Not reported

Completed Area Name: PROJECT WIDE
Completed Sub Area Name: Not reported
Completed Document Type: Other Report
Completed Date: 05/06/2021
Comments: Not reported

Completed Area Name: PROJECT WIDE
Completed Sub Area Name: Not reported
Completed Document Type: Phase 1
Completed Date: 03/26/1997
Comments: Phase 1 checklist indicates no releases.

Completed Area Name: PROJECT WIDE
Completed Sub Area Name: Not reported
Completed Document Type: Phase 1
Completed Date: 03/15/2018
Comments: The Phase I Environmental Assessment Checklist received. The checklist indicates that there has been disposal of hazardous chemicals or hazardous wastes in, on or under the property and that testing of groundwater revealed possible contamination. The Checklist

Map ID
Direction
Distance
Elevation | Site | MAP FINDINGS | Database(s) | EDR ID Number
EPA ID Number

METALCO (Continued) **S110494058**

certifies that further investigation is not necessary to determine the existence, nature and/or extent of contamination at the facility.

Completed Area Name: PROJECT WIDE
Completed Sub Area Name: Not reported
Completed Document Type: Other Report
Completed Date: 03/09/2021
Comments: Pre-Closure Inspection Reports received from Alameda County CUIPA

Completed Area Name: PROJECT WIDE
Completed Sub Area Name: Not reported
Completed Document Type: Other Report
Completed Date: 03/10/2021
Comments: Phase I report prepared by ROUX for McGrath Steel Co, located adjacent to Metalco

Completed Area Name: PROJECT WIDE
Completed Sub Area Name: Not reported
Completed Document Type: Other Report
Completed Date: 08/12/2021
Comments: Not reported

Completed Area Name: PROJECT WIDE
Completed Sub Area Name: Not reported
Completed Document Type: Other Report
Completed Date: 05/06/2021
Comments: Not reported

Completed Area Name: PROJECT WIDE
Completed Sub Area Name: Not reported
Completed Document Type: Other Report
Completed Date: 05/06/2021
Comments: Not reported

Completed Area Name: PROJECT WIDE
Completed Sub Area Name: Not reported
Completed Document Type: Other Report
Completed Date: 05/06/2021
Comments: Not reported

Completed Area Name: PROJECT WIDE
Completed Sub Area Name: Not reported
Completed Document Type: Other Report
Completed Date: 08/24/2021
Comments: Not reported

Completed Area Name: PROJECT WIDE
Completed Sub Area Name: Not reported
Completed Document Type: Other Report
Completed Date: 11/12/2021
Comments: Not reported

Future Area Name: PROJECT WIDE
Future Sub Area Name: Not reported
Future Document Type: Corrective Measures Study Report
Future Due Date: 2024
Future Area Name: PROJECT WIDE

MAP FINDINGS

Map ID / Direction / Distance / Elevation | Site | Database(s) | EDR ID Number / EPA ID Number

METALCO (Continued) **S110494058**

Future Sub Area Name:	Not reported
Future Document Type:	Land Use Restriction
Future Due Date:	2025
Future Area Name:	PROJECT WIDE
Future Sub Area Name:	Not reported
Future Document Type:	Remedy Selection and Statement of Basis
Future Due Date:	2025
Schedule Area Name:	PROJECT WIDE
Schedule Sub Area Name:	Not reported
Schedule Document Type:	RFI Report
Schedule Due Date:	12/25/2023
Schedule Revised Date:	Not reported

AU292 **TERMINEX-PEERLESS** **ENVIROSTOR** **S102008271**
NW **2240 4TH STREET** **N/A**
1/2-1 **BERKELEY, CA 94710**
0.588 mi.
3104 ft. **Site 1 of 3 in cluster AU**

Relative: **Lower**

Actual: **24 ft.**

ENVIROSTOR:

Name:	TERMINEX-PEERLESS
Address:	2240 4TH STREET
City,State,Zip:	BERKELEY, CA 94710
Facility ID:	01890016
Status:	Refer: Other Agency
Status Date:	03/13/1995
Site Code:	Not reported
Site Type:	Historical
Site Type Detailed:	* Historical
Acres:	Not reported
NPL:	NO
Regulatory Agencies:	NONE SPECIFIED
Lead Agency:	NONE SPECIFIED
Program Manager:	Not reported
Supervisor:	Referred - Not Assigned
Division Branch:	Cleanup Berkeley
Assembly:	14
Senate:	07
Special Program:	Not reported
Restricted Use:	NO
Site Mgmt Req:	NONE SPECIFIED
Funding:	Not reported
Latitude:	37.86388
Longitude:	-122.2991
APN:	NONE SPECIFIED
Past Use:	NONE SPECIFIED
Potential COC:	* HALOGENATED SOLVENTS * HYDROCARBON SOLVENTS * OXYGENATED SOLVENTS
Confirmed COC:	NONE SPECIFIED
Potential Description:	NONE SPECIFIED
Alias Name:	01890016
Alias Type:	Envirostor ID Number

Completed Info:

Completed Area Name:	PROJECT WIDE
Completed Sub Area Name:	Not reported
Completed Document Type:	Site Screening
Completed Date:	06/17/1988
Comments:	SITE SCREENING DONE BACKFILL ON SITE. WELLS SHOW UNKNOWN LEVELS OF

Map ID
Direction
Distance
Elevation | Site | MAP FINDINGS | Database(s) | EDR ID Number EPA ID Number

TERMINEX-PEERLESS (Continued) **S102008271**

PENTACHLOROPHENOL,TRICHLOROE- THYLENE, VINYL CHLORIDE & OTHERS.
HISTORY OF SITE SHOWS NO USEGE OF THOSE CONTAMINANTS

Future Area Name:	Not reported
Future Sub Area Name:	Not reported
Future Document Type:	Not reported
Future Due Date:	Not reported
Schedule Area Name:	Not reported
Schedule Sub Area Name:	Not reported
Schedule Document Type:	Not reported
Schedule Due Date:	Not reported
Schedule Revised Date:	Not reported

AU293 **PEERLESS ELECTRIC** **HIST Cal-Sites** **S102008257**
NW **2220 4TH STREET** **N/A**
1/2-1 **BERKELEY, CA 94710**
0.604 mi.
3191 ft. **Site 2 of 3 in cluster AU**

Relative:
Lower

Actual:
24 ft.

Calsite:

Name:	PEERLESS ELECTRIC
Address:	2220 4TH STREET
City:	BERKELEY
Region:	BERKELEY
Facility ID:	01730067
Facility Type:	RP
Type:	RESPONSIBLE PARTY
Branch:	NC
Branch Name:	NORTH COAST
File Name:	Not reported
State Senate District:	01072004
Status:	ANNUAL WORKPLAN (AWP) - ACTIVE SITE
Status Name:	ANNUAL WORKPLAN - ACTIVE SITE
Lead Agency:	DEPT OF TOXIC SUBSTANCES CONTROL
NPL:	Not Listed
SIC Code:	73
SIC Name:	BUSINESS SERVICES
Access:	Not reported
Cortese:	Not reported
Hazardous Ranking Score:	Not reported
Date Site Hazard Ranked:	Not reported
Groundwater Contamination:	Confirmed
Staff Member Responsible for Site:	CJEMISON
Supervisor Responsible for Site:	Not reported
Region Water Control Board:	SF
Region Water Control Board Name:	SAN FRANCISCO BAY
Lat/Long Direction:	Not reported
Lat/Long (dms):	0 0 0 / 0 0 0
Lat/long Method:	Not reported
Lat/Long Description:	Not reported
State Assembly District Code:	14
State Senate District Code:	09
Facility ID:	01730067
Activity:	CERT
Activity Name:	CERTIFICATION
AWP Code:	Not reported
Proposed Budget:	0
AWP Completion Date:	Not reported

Map ID
Direction
Distance
Elevation | Site | MAP FINDINGS | Database(s) | EDR ID Number
EPA ID Number

PEERLESS ELECTRIC (Continued) **S102008257**

Revised Due Date:	Not reported
Comments Date:	01011983
Est Person-Yrs to complete:	0
Estimated Size:	Not reported
Request to Delete Activity:	Not reported
Activity Status:	PEAR
Definition of Status:	PRELIMINARY ENDANGERMENT ASSESSMENT REQUIRED
Liquids Removed (Gals):	0
Liquids Treated (Gals):	0
Action Included Capping:	Not reported
Well Decommissioned:	Not reported
Action Included Fencing:	Not reported
Removal Action Certification:	Not reported
Activity Comments:	Not reported
For Commercial Reuse:	0
For Industrial Reuse:	0
For Residential Reuse:	0
Unknown Type:	0
Facility ID:	01730067
Activity:	PEA
Activity Name:	PRELIMINARY ENDANGERMENT ASSESSMENT
AWP Code:	Not reported
Proposed Budget:	0
AWP Completion Date:	Not reported
Revised Due Date:	Not reported
Comments Date:	01072004
Est Person-Yrs to complete:	0
Estimated Size:	Not reported
Request to Delete Activity:	Not reported
Activity Status:	PEAR
Definition of Status:	PRELIMINARY ENDANGERMENT ASSESSMENT REQUIRED
Liquids Removed (Gals):	0
Liquids Treated (Gals):	0
Action Included Capping:	Not reported
Well Decommissioned:	Not reported
Action Included Fencing:	Not reported
Removal Action Certification:	Not reported
Activity Comments:	Not reported
For Commercial Reuse:	0
For Industrial Reuse:	0
For Residential Reuse:	0
Unknown Type:	0
Alternate Address:	2220 4TH STREET
Alternate City,St,Zip:	BERKELEY, CA 94710
Background Info:	A succession of pesticide companies including, Able Termite Control Company, Able Termite Control, Inc., Terminix Norcal, and its successor Terminix International occupied this property. These companies mixed pesticides with thinners. Peerless Electric Company bought the property from Terminix in 1981. Soil investigation conducted in 1983 identified aldrin, heptachlor, and chlordane at hazardous levels and the underlying groundwater detected chlordane and heptachlor. In 1984, the contaminated soil was removed and the surface was sealed.
Comments Date:	01011983
Comments:	Certified Site. A soil removal occurred in 1983. This
Comments Date:	01011983
Comments:	certification was confirmed by a report prepared by the Auditor

Map ID
Direction
Distance
Elevation | Site | MAP FINDINGS | Database(s) | EDR ID Number
EPA ID Number

PEERLESS ELECTRIC (Continued) **S102008257**

Comments Date:	01011983
Comments:	General. The Auditor General conducted an audit of the
Comments Date:	01011983
Comments:	Department's records to confirm a list of sites where the
Comments Date:	01011983
Comments:	Department was involved in the cleanup and it was completed.
Comments Date:	01011983
Comments:	This list became the basis for our historical certification
Comments Date:	01011983
Comments:	information. Many of the sites on the list were handled by our
Comments Date:	01011983
Comments:	Compliance Branch. Most of these were in response to a
Comments Date:	01011983
Comments:	complaint from the public or reports from the industry and the
Comments Date:	01011983
Comments:	response action may have only addressed an immediate problem and
Comments Date:	01011983
Comments:	not the entire facility.
Comments Date:	01072004
Comments:	Decertified Site. Completed PEA. In 1994, the SF Regional
Comments Date:	01072004
Comments:	Water Quality Control Board (RWQCB) and the City of Berkeley
Comments Date:	01072004
Comments:	required additional soil and groundwater investigations. Soil
Comments Date:	01072004
Comments:	and groundwater sampling report submitted to the City of
Comments Date:	01072004
Comments:	Berkeley indicated that the soil was impacted by total petroleum
Comments Date:	01072004
Comments:	extractable hydrocarbon (1 to 6,100 mg/kg), pentachlorophenol
Comments Date:	01072004
Comments:	(PCB) (1,300 to 130,000 ug/kg), dieldrin (6 to 2,800 ug/kg), and
Comments Date:	01072004
Comments:	chlordane (36 ug/kg). Levels of chlordane, dieldrin, and PCP in
Comments Date:	01072004
Comments:	the soil exceed residential screening values. Groundwater
Comments Date:	01072004
Comments:	samples collected detected PCP (130 to 52,000 ug/l), total
Comments Date:	01072004
Comments:	petroleum extractable hydrocarbons (440 to 1,700,000 ug/l),
Comments Date:	01072004
Comments:	chlordane (56 to 620 ug/l), dieldrin (2.5 ug/l), and heptachlor
Comments Date:	01072004
Comments:	epoxide.
ID Name:	CALSTARS CODE
ID Value:	201519
Alternate Name:	TERMINEX OF NORTHERN CALIFORNIA INC
Alternate Name:	PEERLESS ELECTRIC
Alternate Name:	Not reported
Special Programs Code:	Not reported
Special Programs Name:	Not reported

MAP FINDINGS

Map ID / Direction / Distance / Elevation	Site	Database(s)	EDR ID Number / EPA ID Number
AU294	**PEERLESS LIGHTING**	**ENVIROSTOR**	**S100226159**
NW	**2220 4TH ST**	**LUST**	**N/A**
1/2-1	**BERKELEY, CA 94704**	**VCP**	
0.604 mi.		**HIST CORTESE**	
3191 ft.	**Site 3 of 3 in cluster AU**	**CERS**	

Relative:
Lower

Actual:
24 ft.

ENVIROSTOR:

Name:	PEERLESS ELECTRIC
Address:	2220 4TH STREET
City,State,Zip:	BERKELEY, CA 94710
Facility ID:	01730067
Status:	Inactive - Action Required
Status Date:	06/24/2010
Site Code:	201519
Site Type:	Voluntary Cleanup
Site Type Detailed:	Voluntary Agreement
Acres:	0.34
NPL:	NO
Regulatory Agencies:	SMBRP
Lead Agency:	SMBRP
Program Manager:	Tom Price
Supervisor:	* Karen Toth
Division Branch:	Cleanup Berkeley
Assembly:	14
Senate:	07
Special Program:	Voluntary Agreement - Standard Voluntary Agreement
Restricted Use:	NO
Site Mgmt Req:	NONE SPECIFIED
Funding:	Responsible Party
Latitude:	37.86394
Longitude:	-122.2993
APN:	56-1957-2-3, 56-1957-2-4, 56-1957-3-1, 56-1957-7-1, 56-1957-71-2
Past Use:	MANUFACTURING - PESTICIDES
Potential COC:	* Pesticides - Wastes From Production Chlordane Pentachlorophenol
Confirmed COC:	Chlordane Pentachlorophenol
Potential Description:	OTH, SOIL
Alias Name:	TERMINEX OF NORTHERN CALIFORNIA INC
Alias Type:	Alternate Name
Alias Name:	Terminex-Peerless
Alias Type:	Alternate Name
Alias Name:	56-1957-2-3
Alias Type:	APN
Alias Name:	56-1957-2-4
Alias Type:	APN
Alias Name:	56-1957-3-1
Alias Type:	APN
Alias Name:	56-1957-7-1
Alias Type:	APN
Alias Name:	56-1957-71-2
Alias Type:	APN
Alias Name:	01890016
Alias Type:	Former Project ID
Alias Name:	T0600101057
Alias Type:	GeoTracker Global ID
Alias Name:	T10000013934
Alias Type:	GeoTracker Global ID
Alias Name:	201519
Alias Type:	Project Code (Site Code)
Alias Name:	01730067

Map ID
Direction
Distance
Elevation | Site | MAP FINDINGS | Database(s) | EDR ID Number
EPA ID Number

PEERLESS LIGHTING (Continued) **S100226159**

Alias Type: Envirostor ID Number

Completed Info:

Completed Area Name: PROJECT WIDE
Completed Sub Area Name: Not reported
Completed Document Type: Site Screening
Completed Date: 01/09/2004
Comments: Site Screening recommends further action due to chlorinated pesticides in soil and groundwater at the site.

Completed Area Name: PROJECT WIDE
Completed Sub Area Name: Not reported
Completed Document Type: Preliminary Endangerment Assessment Report
Completed Date: 12/24/2003
Comments: Preliminary Assessment recommends further action due top chlorinated pesticides in soil and groundwater at the site.

Completed Area Name: PROJECT WIDE
Completed Sub Area Name: Not reported
Completed Document Type: Correspondence
Completed Date: 12/24/2019
Comments: The SFRWQCB sent a letter to the property owner requesting an low-threat closure evaluation.

Completed Area Name: PROJECT WIDE
Completed Sub Area Name: Not reported
Completed Document Type: Site Screening
Completed Date: 06/17/1988
Comments: RWQCB was lead agency and was conducting an investigation.

Completed Area Name: PROJECT WIDE
Completed Sub Area Name: Not reported
Completed Document Type: Site Screening
Completed Date: 12/09/2002
Comments: No remediation of the property or soil and groundwater investigations have been conducted since 1995. A 1994 groundwater investigation indicated that levels of chlordane, heptachlor epoxide and Pentachlorophenol (PCP) exceed drinking water standards. A PEA is required.

Completed Area Name: PROJECT WIDE
Completed Sub Area Name: Not reported
Completed Document Type: Other Report
Completed Date: 04/27/1994
Comments: Not reported

Completed Area Name: PROJECT WIDE
Completed Sub Area Name: Not reported
Completed Document Type: Other Report
Completed Date: 09/07/1994
Comments: Not reported

Completed Area Name: PROJECT WIDE
Completed Sub Area Name: Not reported
Completed Document Type: Technical Workplan
Completed Date: 09/19/1994
Comments: Not reported

Map ID
Direction
Distance
Elevation | Site | MAP FINDINGS | Database(s) | EDR ID Number
EPA ID Number

PEERLESS LIGHTING (Continued) **S100226159**

Completed Area Name: PROJECT WIDE
Completed Sub Area Name: Not reported
Completed Document Type: Other Report
Completed Date: 10/29/1993
Comments: Not reported

Completed Area Name: PROJECT WIDE
Completed Sub Area Name: Not reported
Completed Document Type: Other Report
Completed Date: 10/11/1988
Comments: Not reported

Completed Area Name: PROJECT WIDE
Completed Sub Area Name: Not reported
Completed Document Type: Site Characterization Report
Completed Date: 11/23/1994
Comments: Not reported

Completed Area Name: PROJECT WIDE
Completed Sub Area Name: Not reported
Completed Document Type: Site Characterization Report
Completed Date: 08/08/1985
Comments: This report was not prepared under DTSC oversight

Completed Area Name: PROJECT WIDE
Completed Sub Area Name: Not reported
Completed Document Type: Site Characterization Report
Completed Date: 02/22/2008
Comments: Not reported

Completed Area Name: PROJECT WIDE
Completed Sub Area Name: Not reported
Completed Document Type: Fieldwork
Completed Date: 09/13/2006
Comments: Fieldwork completed.

Completed Area Name: PROJECT WIDE
Completed Sub Area Name: Not reported
Completed Document Type: De-Certification
Completed Date: 01/07/2004
Comments: Not reported

Completed Area Name: PROJECT WIDE
Completed Sub Area Name: Not reported
Completed Document Type: Remedial Investigation Workplan
Completed Date: 12/07/2005
Comments: Not reported

Completed Area Name: PROJECT WIDE
Completed Sub Area Name: Not reported
Completed Document Type: Certification
Completed Date: 01/01/1983
Comments: Decertified Site. Completed PEA. In 1994, the SF Regional Water Quality Control Board (RWQCB) and the City of Berkeley required additional soil and groundwater investigations. Soil and groundwater sampling report submitted to the City of Berkeley indicated that the soil was impacted by total petroleum extractable hydrocarbon (1 to

Map ID
Direction
Distance
Elevation Site

MAP FINDINGS

Database(s) EDR ID Number EPA ID Number

PEERLESS LIGHTING (Continued) **S100226159**

6,100 mg/kg), pentachlorophenol (PCB) (1,300 to 130,000 ug/kg), dieldrin (6 to 2,800 ug/kg), and chlordane (36 ug/kg). Levels of chlordane, dieldrin, and PCP in the soil exceed residential screening values. Groundwater samples collected detected PCP (130 to 52,000 ug/l), total petroleum extractable hydrocarbons (440 to 1,700,000 ug/l), chlordane (56 to 620 ug/l), dieldrin (2.5 ug/l), and heptachlor epoxide.

Future Area Name: Not reported
Future Sub Area Name: Not reported
Future Document Type: Not reported
Future Due Date: Not reported
Schedule Area Name: Not reported
Schedule Sub Area Name: Not reported
Schedule Document Type: Not reported
Schedule Due Date: Not reported
Schedule Revised Date: Not reported

LUST REG 2:
Region: 2
Facility Id: 01-1147
Facility Status: Preliminary site assessment underway
Case Number: 01-1147
How Discovered: Tank Closure
Leak Cause: Structure Failure
Leak Source: Tank
Date Leak Confirmed: Not reported
Oversight Program: LUST
Prelim. Site Assesment Wokplan Submitted: Not reported
Preliminary Site Assesment Began: 1/2/1965
Pollution Characterization Began: Not reported
Pollution Remediation Plan Submitted: Not reported
Date Remediation Action Underway: Not reported
Date Post Remedial Action Monitoring Began: Not reported

VCP:
Name: PEERLESS ELECTRIC
Address: 2220 4TH STREET
City,State,Zip: BERKELEY, CA 94710
Facility ID: 01730067
Site Type: Voluntary Cleanup
Site Type Detail: Voluntary Agreement
Site Mgmt. Req.: NONE SPECIFIED
Acres: 0.34
National Priorities List: NO
Cleanup Oversight Agencies: SMBRP
Lead Agency: SMBRP
Lead Agency Description: DTSC - Site Cleanup Program
Project Manager: Tom Price
Supervisor: * Karen Toth
Division Branch: Cleanup Berkeley
Site Code: 201519
Assembly: 14
Senate: 07
Special Programs Code: Voluntary Agreement - Standard Voluntary Agreement
Status: Inactive - Action Required

PEERLESS LIGHTING (Continued) **S100226159**

Status Date:	06/24/2010
Restricted Use:	NO
Funding:	Responsible Party
Lat/Long:	37.86394 / -122.2993
APN:	56-1957-2-3, 56-1957-2-4, 56-1957-3-1, 56-1957-7-1, 56-1957-71-2
Past Use:	MANUFACTURING - PESTICIDES
Potential COC:	10077, 30004, 30448
Confirmed COC:	30004,30448
Potential Description:	OTH, SOIL
Alias Name:	TERMINEX OF NORTHERN CALIFORNIA INC
Alias Type:	Alternate Name
Alias Name:	Terminex-Peerless
Alias Type:	Alternate Name
Alias Name:	56-1957-2-3
Alias Type:	APN
Alias Name:	56-1957-2-4
Alias Type:	APN
Alias Name:	56-1957-3-1
Alias Type:	APN
Alias Name:	56-1957-7-1
Alias Type:	APN
Alias Name:	56-1957-71-2
Alias Type:	APN
Alias Name:	01890016
Alias Type:	Former Project ID
Alias Name:	T0600101057
Alias Type:	GeoTracker Global ID
Alias Name:	T10000013934
Alias Type:	GeoTracker Global ID
Alias Name:	201519
Alias Type:	Project Code (Site Code)
Alias Name:	01730067
Alias Type:	Envirostor ID Number

Completed Info:

Completed Area Name:	PROJECT WIDE
Completed Sub Area Name:	Not reported
Completed Document Type:	Site Screening
Completed Date:	01/09/2004
Comments:	Site Screening recommends further action due to chlorinated pesticides in soil and groundwater at the site.
Completed Area Name:	PROJECT WIDE
Completed Sub Area Name:	Not reported
Completed Document Type:	Preliminary Endangerment Assessment Report
Completed Date:	12/24/2003
Comments:	Preliminary Assessment recommends further action due top chlorinated pesticides in soil and groundwater at the site.
Completed Area Name:	PROJECT WIDE
Completed Sub Area Name:	Not reported
Completed Document Type:	Correspondence
Completed Date:	12/24/2019
Comments:	The SFRWQCB sent a letter to the property owner requesting an low-threat closure evaluation.
Completed Area Name:	PROJECT WIDE
Completed Sub Area Name:	Not reported

PEERLESS LIGHTING (Continued) **S100226159**

Completed Document Type: Site Screening
Completed Date: 06/17/1988
Comments: RWQCB was lead agency and was conducting an investigation.

Completed Area Name: PROJECT WIDE
Completed Sub Area Name: Not reported
Completed Document Type: Site Screening
Completed Date: 12/09/2002
Comments: No remediation of the property or soil and groundwater investigations have been conducted since 1995. A 1994 groundwater investigation indicated that levels of chlordane, heptachlor epoxide and Pentachlorophenol (PCP) exceed drinking water standards. A PEA is required.

Completed Area Name: PROJECT WIDE
Completed Sub Area Name: Not reported
Completed Document Type: Other Report
Completed Date: 04/27/1994
Comments: Not reported

Completed Area Name: PROJECT WIDE
Completed Sub Area Name: Not reported
Completed Document Type: Other Report
Completed Date: 09/07/1994
Comments: Not reported

Completed Area Name: PROJECT WIDE
Completed Sub Area Name: Not reported
Completed Document Type: Technical Workplan
Completed Date: 09/19/1994
Comments: Not reported

Completed Area Name: PROJECT WIDE
Completed Sub Area Name: Not reported
Completed Document Type: Other Report
Completed Date: 10/29/1993
Comments: Not reported

Completed Area Name: PROJECT WIDE
Completed Sub Area Name: Not reported
Completed Document Type: Other Report
Completed Date: 10/11/1988
Comments: Not reported

Completed Area Name: PROJECT WIDE
Completed Sub Area Name: Not reported
Completed Document Type: Site Characterization Report
Completed Date: 11/23/1994
Comments: Not reported

Completed Area Name: PROJECT WIDE
Completed Sub Area Name: Not reported
Completed Document Type: Site Characterization Report
Completed Date: 08/08/1985
Comments: This report was not prepared under DTSC oversight

Completed Area Name: PROJECT WIDE

PEERLESS LIGHTING (Continued) **S100226159**

Completed Sub Area Name: Not reported
Completed Document Type: Site Characterization Report
Completed Date: 02/22/2008
Comments: Not reported

Completed Area Name: PROJECT WIDE
Completed Sub Area Name: Not reported
Completed Document Type: Fieldwork
Completed Date: 09/13/2006
Comments: Fieldwork completed.

Completed Area Name: PROJECT WIDE
Completed Sub Area Name: Not reported
Completed Document Type: De-Certification
Completed Date: 01/07/2004
Comments: Not reported

Completed Area Name: PROJECT WIDE
Completed Sub Area Name: Not reported
Completed Document Type: Remedial Investigation Workplan
Completed Date: 12/07/2005
Comments: Not reported

Completed Area Name: PROJECT WIDE
Completed Sub Area Name: Not reported
Completed Document Type: Certification
Completed Date: 01/01/1983
Comments: Decertified Site. Completed PEA. In 1994, the SF Regional Water Quality Control Board (RWQCB) and the City of Berkeley required additional soil and groundwater investigations. Soil and groundwater sampling report submitted to the City of Berkeley indicated that the soil was impacted by total petroleum extractable hydrocarbon (1 to 6,100 mg/kg), pentachlorophenol (PCB) (1,300 to 130,000 ug/kg), dieldrin (6 to 2,800 ug/kg), and chlordane (36 ug/kg). Levels of chlordane, dieldrin, and PCP in the soil exceed residential screening values. Groundwater samples collected detected PCP (130 to 52,000 ug/l), total petroleum extractable hydrocarbons (440 to 1,700,000 ug/l), chlordane (56 to 620 ug/l), dieldrin (2.5 ug/l), and heptachlor epoxide.

Future Area Name: Not reported
Future Sub Area Name: Not reported
Future Document Type: Not reported
Future Due Date: Not reported
Schedule Area Name: Not reported
Schedule Sub Area Name: Not reported
Schedule Document Type: Not reported
Schedule Due Date: Not reported
Schedule Revised Date: Not reported

HIST CORTESE:
edr_fname: PEERLESS LIGHTING
edr_fadd1: 2220 4TH
City,State,Zip: BERKELEY, CA
Region: CORTESE
Facility County Code: 1
Reg By: LTNKA

MAP FINDINGS

Map ID / Direction / Distance / Elevation | Site | Database(s) | EDR ID Number / EPA ID Number

PEERLESS LIGHTING (Continued) **S100226159**

Reg Id: 01-1147

CERS:
Name: PEERLESS LIGHTING
Address: 2220 FOURTH STREET
City,State,Zip: BERKELEY, CA 94710
Site ID: 751439
CERS ID: T0600101057
CERS Description: Leaking Underground Storage Tank Cleanup Site

Affiliation:
Affiliation Type Desc: Regional Board Caseworker
Entity Name: Cherie McCaulou - SAN FRANCISCO BAY RWQCB (REGION 2)
Entity Title: Not reported
Affiliation Address: 1515 CLAY STREET, SUITE 1400
Affiliation City: OAKLAND
Affiliation State: CA
Affiliation Country: Not reported
Affiliation Zip: Not reported
Affiliation Phone: ,

AV295 **MIKE ROBERTS COLOR PRODUCTIONS (MRCP)** **ENVIROSTOR** **S100868891**
SSW **6707 BAY ST** **Alameda County CS** **N/A**
1/2-1 **EMERYVILLE, CA 94608** **HIST CORTESE**
0.620 mi. **CERS**
3275 ft. **Site 1 of 2 in cluster AV**

Relative: Lower
Actual: 17 ft.

ENVIROSTOR:
Name: MIKE ROBERTS COLOR PRODUCTIONS (MRCP)
Address: 6707 BAY ST
City,State,Zip: EMERYVILLE, CA 94608
Facility ID: 01270025
Status: Refer: Other Agency
Status Date: 10/10/2003
Site Code: Not reported
Site Type: Historical
Site Type Detailed: * Historical
Acres: Not reported
NPL: NO
Regulatory Agencies: NONE SPECIFIED
Lead Agency: NONE SPECIFIED
Program Manager: Not reported
Supervisor: Referred - Not Assigned
Division Branch: Cleanup Berkeley
Assembly: 18
Senate: 07
Special Program: Not reported
Restricted Use: NO
Site Mgmt Req: NONE SPECIFIED
Funding: Not reported
Latitude: 37.84812
Longitude: -122.2958
APN: 49-1490-2
Past Use: NONE SPECIFIED
Potential COC: NONE SPECIFIED
Confirmed COC: NONE SPECIFIED
Potential Description: NONE SPECIFIED

Map ID
Direction
Distance
Elevation Site

MAP FINDINGS

Database(s) EDR ID Number EPA ID Number

MIKE ROBERTS COLOR PRODUCTIONS (MRCP) (Continued) **S100868891**

Alias Name: NADY SYSTEMS
Alias Type: Alternate Name
Alias Name: 49-1490-2
Alias Type: APN
Alias Name: CAD009133190
Alias Type: EPA Identification Number
Alias Name: 01270025
Alias Type: Envirostor ID Number

Completed Info:
Completed Area Name: PROJECT WIDE
Completed Sub Area Name: Not reported
Completed Document Type: * Discovery
Completed Date: 09/13/1990
Comments: Not reported

Future Area Name: Not reported
Future Sub Area Name: Not reported
Future Document Type: Not reported
Future Due Date: Not reported
Schedule Area Name: Not reported
Schedule Sub Area Name: Not reported
Schedule Document Type: Not reported
Schedule Due Date: Not reported
Schedule Revised Date: Not reported

Alameda County CS:
Name: MIKE ROBERTS COLOR PRODUCTION
Address: 6707 BAY ST
City,State,Zip: EMERYVILLE, CA 94608
Status: Leak Confirmation
Record Id: RO0000548
PE: 5502
Facility Status: Leak Confirmation
Latitude: 37.848267402
Longitude: -122.29515371

Name: MIKE ROBERTS COLOR PRODUCTION
Address: 6707 BAY ST
City,State,Zip: EMERYVILLE, CA 94608
Status: Preliminary Site Assessment Underway
Record Id: RO0000548
PE: 5502
Facility Status: Preliminary Site Assessment Underway
Latitude: 37.848267402
Longitude: -122.29515371

Name: MIKE ROBERTS COLOR PRODUCTION
Address: 6707 BAY ST
City,State,Zip: EMERYVILLE, CA 94608
Status: Pollution Characterization
Record Id: RO0000548
PE: 5502
Facility Status: Pollution Charaterization
Latitude: 37.848267402
Longitude: -122.29515371

Map ID
Direction
Distance
Elevation

MAP FINDINGS

Site

Database(s)

EDR ID Number
EPA ID Number

MIKE ROBERTS COLOR PRODUCTIONS (MRCP) (Continued) **S100868891**

Name: MIKE ROBERTS COLOR PRODUCTION
Address: 6707 BAY ST
City,State,Zip: EMERYVILLE, CA 94608
Status: Remedial Action Underway
Record Id: RO0000548
PE: 5502
Facility Status: Remedial Action Underway
Latitude: 37.848267402
Longitude: -122.29515371

HIST CORTESE:
edr_fname: MIKE ROBERTS COLOR PROD I
edr_fadd1: 6707 BAY
City,State,Zip: EMERYVILLE, CA
Region: CORTESE
Facility County Code: 1
Reg By: LTNKA
Reg Id: 01-0971

CERS:
Name: MIKE ROBERTS COLOR PRODUCTION
Address: 6707 BAY STREET
City,State,Zip: EMERYVILLE, CA 94608
Site ID: 745376
CERS ID: T0600100894
CERS Description: Cleanup Program Site

Affiliation:
Affiliation Type Desc: Local Agency Caseworker
Entity Name: DILAN ROE - ALAMEDA COUNTY LOP
Entity Title: Not reported
Affiliation Address: 1131 Harbor Bay Parkway
Affiliation City: ALAMEDA
Affiliation State: CA
Affiliation Country: Not reported
Affiliation Zip: Not reported
Affiliation Phone: 5105676767,

Affiliation Type Desc: Regional Board Caseworker
Entity Name: Regional Water Board - SAN FRANCISCO BAY RWQCB (REGION 2)
Entity Title: Not reported
Affiliation Address: 1515 CLAY ST SUITE 1400
Affiliation City: OAKLAND
Affiliation State: CA
Affiliation Country: Not reported
Affiliation Zip: Not reported
Affiliation Phone: ,

MAP FINDINGS

Map ID / Direction / Distance / Elevation	Site	Database(s)	EDR ID Number / EPA ID Number
AV296	**6601-6603 SHELLMOUND STREET**	**ENVIROSTOR**	**S129213609**
SSW	**6601-6603 SHELLMOUND STREET**	**VCP**	**N/A**
1/2-1	**EMERYVILLE, CA 94608**		
0.628 mi.			
3314 ft.	**Site 2 of 2 in cluster AV**		

Relative:
Lower

Actual:
17 ft.

ENVIROSTOR:

Name:	6601-6603 SHELLMOUND STREET
Address:	6601-6603 SHELLMOUND STREET
City,State,Zip:	EMERYVILLE, CA 94608
Facility ID:	60003424
Status:	Active
Status Date:	07/13/2022
Site Code:	202429
Site Type:	Voluntary Cleanup
Site Type Detailed:	Voluntary Agreement
Acres:	2.28
NPL:	NO
Regulatory Agencies:	SMBRP
Lead Agency:	SMBRP
Program Manager:	Shilpa Patel
Supervisor:	Kimberly Walsh
Division Branch:	Cleanup Berkeley
Assembly:	18
Senate:	7
Special Program:	Not reported
Restricted Use:	NO
Site Mgmt Req:	NONE SPECIFIED
Funding:	Responsible Party
Latitude:	37.84745
Longitude:	-122.2957
APN:	NONE SPECIFIED
Past Use:	NONE SPECIFIED
Potential COC:	Arsenic DDE Lead Mercury (elemental Methane Polychlorinated biphenyls (PCBs Tetrachloroethylene (PCE Trichloroethylene (TCE Vinyl chloride
Confirmed COC:	Arsenic DDE Lead Mercury (elemental 30015-NO Polychlorinated biphenyls (PCBs Tetrachloroethylene (PCE Trichloroethylene (TCE Vinyl chloride
Potential Description:	CSS, IA, SOIL, SV, UE
Alias Name:	202429
Alias Type:	Project Code (Site Code)
Alias Name:	60003424
Alias Type:	Envirostor ID Number

Completed Info:

Completed Area Name:	Not reported
Completed Sub Area Name:	Not reported
Completed Document Type:	Not reported
Completed Date:	Not reported
Comments:	Not reported
Future Area Name:	PROJECT WIDE
Future Sub Area Name:	Not reported
Future Document Type:	Preliminary Endangerment Assessment Report
Future Due Date:	2024
Future Area Name:	PROJECT WIDE
Future Sub Area Name:	Not reported
Future Document Type:	Removal Action Completion Report
Future Due Date:	2025

Map ID
Direction
Distance
Elevation | Site | MAP FINDINGS | Database(s) | EDR ID Number
EPA ID Number

6601-6603 SHELLMOUND STREET (Continued) **S129213609**

Future Area Name:	PROJECT WIDE
Future Sub Area Name:	Not reported
Future Document Type:	Removal Action Workplan
Future Due Date:	2024
Future Area Name:	PROJECT WIDE
Future Sub Area Name:	Not reported
Future Document Type:	Land Use Restriction
Future Due Date:	2026
Future Area Name:	PROJECT WIDE
Future Sub Area Name:	Not reported
Future Document Type:	Certification
Future Due Date:	2025
Schedule Area Name:	Not reported
Schedule Sub Area Name:	Not reported
Schedule Document Type:	Not reported
Schedule Due Date:	Not reported
Schedule Revised Date:	Not reported

VCP:

Name:	6601-6603 SHELLMOUND STREET
Address:	6601-6603 SHELLMOUND STREET
City,State,Zip:	EMERYVILLE, CA 94608
Facility ID:	60003424
Site Type:	Voluntary Cleanup
Site Type Detail:	Voluntary Agreement
Site Mgmt. Req.:	NONE SPECIFIED
Acres:	2.28
National Priorities List:	NO
Cleanup Oversight Agencies:	SMBRP
Lead Agency:	SMBRP
Lead Agency Description:	DTSC - Site Cleanup Program
Project Manager:	Shilpa Patel
Supervisor:	Kimberly Walsh
Division Branch:	Cleanup Berkeley
Site Code:	202429
Assembly:	18
Senate:	7
Special Programs Code:	Not reported
Status:	Active
Status Date:	07/13/2022
Restricted Use:	NO
Funding:	Responsible Party
Lat/Long:	37.84745 / -122.2957
APN:	NONE SPECIFIED
Past Use:	NONE SPECIFIED
Potential COC:	30001, 30007, 30013, 30014, 30015, 30018, 30022, 30027, 30028
Confirmed COC:	30001,30007,30013,30014,30015-NO,30018,30022,30027,30028
Potential Description:	CSS, IA, SOIL, SV, UE
Alias Name:	202429
Alias Type:	Project Code (Site Code)
Alias Name:	60003424
Alias Type:	Envirostor ID Number

Completed Info:

Completed Area Name:	Not reported
Completed Sub Area Name:	Not reported
Completed Document Type:	Not reported

MAP FINDINGS

Map ID / Direction / Distance / Elevation	Site	Database(s)	EDR ID Number / EPA ID Number

6601-6603 SHELLMOUND STREET (Continued) **S129213609**

Completed Date:	Not reported
Comments:	Not reported
Future Area Name:	PROJECT WIDE
Future Sub Area Name:	Not reported
Future Document Type:	Preliminary Endangerment Assessment Report
Future Due Date:	2024
Future Area Name:	PROJECT WIDE
Future Sub Area Name:	Not reported
Future Document Type:	Removal Action Completion Report
Future Due Date:	2025
Future Area Name:	PROJECT WIDE
Future Sub Area Name:	Not reported
Future Document Type:	Removal Action Workplan
Future Due Date:	2024
Future Area Name:	PROJECT WIDE
Future Sub Area Name:	Not reported
Future Document Type:	Land Use Restriction
Future Due Date:	2026
Future Area Name:	PROJECT WIDE
Future Sub Area Name:	Not reported
Future Document Type:	Certification
Future Due Date:	2025
Schedule Area Name:	Not reported
Schedule Sub Area Name:	Not reported
Schedule Document Type:	Not reported
Schedule Due Date:	Not reported
Schedule Revised Date:	Not reported

AW297 **MYERS DRUM - OAKLAND** **HIST Cal-Sites** **S101272666**
SSE **6549 SAN PABLO AVENUE** **N/A**
1/2-1 **OAKLAND, CA 94608**
0.638 mi.
3367 ft. **Site 1 of 2 in cluster AW**

Relative:
Higher

Actual:
41 ft.

Calsite:

Name:	MYERS DRUM - OAKLAND
Address:	6549 SAN PABLO AVENUE
City:	OAKLAND
Region:	BERKELEY
Facility ID:	01340111
Facility Type:	RP
Type:	RESPONSIBLE PARTY
Branch:	NC
Branch Name:	NORTH COAST
File Name:	Not reported
State Senate District:	12212004
Status:	CERTIFIED OPERATION AND MAINTENANCE, ALL PLANNED ACTIVITIES IMPLEMENTED, REMEDIATION CONTINUES
Status Name:	CERTIFIED / OPERATION & MAINTENANCE
Lead Agency:	DEPT OF TOXIC SUBSTANCES CONTROL
NPL:	Not Listed
SIC Code:	34
SIC Name:	MANU - FABRICATED METAL PRODUCTS
Access:	Uncontrolled
Cortese:	Not reported
Hazardous Ranking Score:	Not reported
Date Site Hazard Ranked:	Not reported

Map ID
Direction
Distance
Elevation | Site | MAP FINDINGS | Database(s) | EDR ID Number
EPA ID Number

MYERS DRUM - OAKLAND (Continued) **S101272666**

Groundwater Contamination:	Suspected
Staff Member Responsible for Site:	TPARK
Supervisor Responsible for Site:	Not reported
Region Water Control Board:	SF
Region Water Control Board Name:	SAN FRANCISCO BAY
Lat/Long Direction:	Not reported
Lat/Long (dms):	0 0 0 / 0 0 0
Lat/long Method:	Not reported
Lat/Long Description:	Not reported
State Assembly District Code:	16
State Senate District Code:	09
Facility ID:	01340111
Activity:	ORDER
Activity Name:	I/SE, IORSE, FFA, FFSRA, VCA, EA
AWP Code:	ISE
Proposed Budget:	0
AWP Completion Date:	Not reported
Revised Due Date:	Not reported
Comments Date:	06281991
Est Person-Yrs to complete:	0
Estimated Size:	Not reported
Request to Delete Activity:	Not reported
Activity Status:	AWP
Definition of Status:	ANNUAL WORKPLAN - ACTIVE SITE
Liquids Removed (Gals):	0
Liquids Treated (Gals):	0
Action Included Capping:	Not reported
Well Decommissioned:	Not reported
Action Included Fencing:	Not reported
Removal Action Certification:	Not reported
Activity Comments:	Not reported
For Commercial Reuse:	0
For Industrial Reuse:	0
For Residential Reuse:	0
Unknown Type:	0
Facility ID:	01340111
Activity:	RA
Activity Name:	REMOVAL ACTION
AWP Code:	SUMPS
Proposed Budget:	0
AWP Completion Date:	Not reported
Revised Due Date:	Not reported
Comments Date:	09301991
Est Person-Yrs to complete:	0
Estimated Size:	Not reported
Request to Delete Activity:	Not reported
Activity Status:	AWP
Definition of Status:	ANNUAL WORKPLAN - ACTIVE SITE
Liquids Removed (Gals):	250
Liquids Treated (Gals):	0
Action Included Capping:	Not reported
Well Decommissioned:	Not reported
Action Included Fencing:	Not reported
Removal Action Certification:	N
Activity Comments:	REMOVAL OF ALL CAUSTIC AND CHEMICAL LIQUID & SLUDGE.
For Commercial Reuse:	0
For Industrial Reuse:	0

Map ID
Direction
Distance
Elevation | Site | MAP FINDINGS | Database(s) | EDR ID Number
EPA ID Number

MYERS DRUM - OAKLAND (Continued) **S101272666**

For Residential Reuse:	0
Unknown Type:	0
Facility ID:	01340111
Activity:	PPP
Activity Name:	PUBLIC PARTICIPATION PLAN
AWP Code:	Not reported
Proposed Budget:	0
AWP Completion Date:	Not reported
Revised Due Date:	Not reported
Comments Date:	12121991
Est Person-Yrs to complete:	0
Estimated Size:	Not reported
Request to Delete Activity:	Not reported
Activity Status:	AWP
Definition of Status:	ANNUAL WORKPLAN - ACTIVE SITE
Liquids Removed (Gals):	0
Liquids Treated (Gals):	0
Action Included Capping:	Not reported
Well Decommissioned:	Not reported
Action Included Fencing:	Not reported
Removal Action Certification:	Not reported
Activity Comments:	Not reported
For Commercial Reuse:	0
For Industrial Reuse:	0
For Residential Reuse:	0
Unknown Type:	0
Facility ID:	01340111
Activity:	RIFS
Activity Name:	REMEDIAL INVESTIGATION / FEASIBILITY STUDY
AWP Code:	Not reported
Proposed Budget:	0
AWP Completion Date:	Not reported
Revised Due Date:	Not reported
Comments Date:	04121995
Est Person-Yrs to complete:	0
Estimated Size:	Not reported
Request to Delete Activity:	Not reported
Activity Status:	AWP
Definition of Status:	ANNUAL WORKPLAN - ACTIVE SITE
Liquids Removed (Gals):	0
Liquids Treated (Gals):	0
Action Included Capping:	Not reported
Well Decommissioned:	Not reported
Action Included Fencing:	Not reported
Removal Action Certification:	Not reported
Activity Comments:	Not reported
For Commercial Reuse:	0
For Industrial Reuse:	0
For Residential Reuse:	0
Unknown Type:	0
Facility ID:	01340111
Activity:	RAP
Activity Name:	REMEDIAL ACTION PLAN / RECORD OF DECISION
AWP Code:	Not reported
Proposed Budget:	0
AWP Completion Date:	Not reported
Revised Due Date:	Not reported

Map ID
Direction
Distance
Elevation | Site | MAP FINDINGS | Database(s) | EDR ID Number
EPA ID Number

MYERS DRUM - OAKLAND (Continued) **S101272666**

Comments Date:	05281996
Est Person-Yrs to complete:	0.10000
Estimated Size:	M
Request to Delete Activity:	Not reported
Activity Status:	AWP
Definition of Status:	ANNUAL WORKPLAN - ACTIVE SITE
Liquids Removed (Gals):	0
Liquids Treated (Gals):	0
Action Included Capping:	Not reported
Well Decommissioned:	Not reported
Action Included Fencing:	Not reported
Removal Action Certification:	Not reported
Activity Comments:	Not reported
For Commercial Reuse:	0
For Industrial Reuse:	0
For Residential Reuse:	0
Unknown Type:	0
Facility ID:	01340111
Activity:	RIFS
Activity Name:	REMEDIAL INVESTIGATION / FEASIBILITY STUDY
AWP Code:	AMEND
Proposed Budget:	0
AWP Completion Date:	Not reported
Revised Due Date:	Not reported
Comments Date:	02231996
Est Person-Yrs to complete:	0
Estimated Size:	Not reported
Request to Delete Activity:	Not reported
Activity Status:	AWP
Definition of Status:	ANNUAL WORKPLAN - ACTIVE SITE
Liquids Removed (Gals):	0
Liquids Treated (Gals):	0
Action Included Capping:	Not reported
Well Decommissioned:	Not reported
Action Included Fencing:	Not reported
Removal Action Certification:	Not reported
Activity Comments:	Not reported
For Commercial Reuse:	0
For Industrial Reuse:	0
For Residential Reuse:	0
Unknown Type:	0
Facility ID:	01340111
Activity:	CEQA
Activity Name:	CEQA INCLUDING NEGATIVE DECS
AWP Code:	NEGD
Proposed Budget:	0
AWP Completion Date:	Not reported
Revised Due Date:	Not reported
Comments Date:	05241996
Est Person-Yrs to complete:	0
Estimated Size:	Not reported
Request to Delete Activity:	Not reported
Activity Status:	AWP
Definition of Status:	ANNUAL WORKPLAN - ACTIVE SITE
Liquids Removed (Gals):	0
Liquids Treated (Gals):	0
Action Included Capping:	Not reported

Map ID
Direction
Distance
Elevation | Site | MAP FINDINGS | Database(s) | EDR ID Number
EPA ID Number

MYERS DRUM - OAKLAND (Continued) **S101272666**

Well Decommissioned:	Not reported
Action Included Fencing:	Not reported
Removal Action Certification:	Not reported
Activity Comments:	Not reported
For Commercial Reuse:	0
For Industrial Reuse:	0
For Residential Reuse:	0
Unknown Type:	0
Facility ID:	01340111
Activity:	RMDL
Activity Name:	REMEDIAL ACTION (RAP REQUIRED)
AWP Code:	PHA I
Proposed Budget:	0
AWP Completion Date:	Not reported
Revised Due Date:	Not reported
Comments Date:	03211999
Est Person-Yrs to complete:	0
Estimated Size:	M
Request to Delete Activity:	Not reported
Activity Status:	AWP
Definition of Status:	ANNUAL WORKPLAN - ACTIVE SITE
Liquids Removed (Gals):	15500
Liquids Treated (Gals):	0
Action Included Capping:	Not reported
Well Decommissioned:	X
Action Included Fencing:	Not reported
Removal Action Certification:	N
Activity Comments:	APPROXIMATELY 14,800 CUBIC YARDS OF CONTAMINATED SOIL, 570 TONS OFCONCRETE, WOOD, AND CONSTRUCTION DEBRIS AND 20,000 GALLONS OF WATERWAS REMOVED OFF SITE. ADDITIONAL 12 MONITORING WELLS DECOMMISSIONED.
For Commercial Reuse:	0
For Industrial Reuse:	0
For Residential Reuse:	0
Unknown Type:	0
Facility ID:	01340111
Activity:	CERT
Activity Name:	CERTIFICATION
AWP Code:	Not reported
Proposed Budget:	0
AWP Completion Date:	09302004
Revised Due Date:	Not reported
Comments Date:	12212004
Est Person-Yrs to complete:	0
Estimated Size:	M
Request to Delete Activity:	Not reported
Activity Status:	AWP
Definition of Status:	ANNUAL WORKPLAN - ACTIVE SITE
Liquids Removed (Gals):	0
Liquids Treated (Gals):	0
Action Included Capping:	Not reported
Well Decommissioned:	Not reported
Action Included Fencing:	Not reported
Removal Action Certification:	Not reported
Activity Comments:	Not reported
For Commercial Reuse:	0
For Industrial Reuse:	0

Map ID
Direction
Distance
Elevation | Site | MAP FINDINGS | Database(s) | EDR ID Number
EPA ID Number

MYERS DRUM - OAKLAND (Continued) **S101272666**

For Residential Reuse:	0
Unknown Type:	0
Facility ID:	01340111
Activity:	DES
Activity Name:	DESIGN
AWP Code:	DEMOL
Proposed Budget:	0
AWP Completion Date:	Not reported
Revised Due Date:	Not reported
Comments Date:	10251996
Est Person-Yrs to complete:	0
Estimated Size:	Not reported
Request to Delete Activity:	Not reported
Activity Status:	AWP
Definition of Status:	ANNUAL WORKPLAN - ACTIVE SITE
Liquids Removed (Gals):	0
Liquids Treated (Gals):	0
Action Included Capping:	Not reported
Well Decommissioned:	Not reported
Action Included Fencing:	Not reported
Removal Action Certification:	Not reported
Activity Comments:	Not reported
For Commercial Reuse:	0
For Industrial Reuse:	0
For Residential Reuse:	0
Unknown Type:	0
Facility ID:	01340111
Activity:	DES
Activity Name:	DESIGN
AWP Code:	PHA I
Proposed Budget:	0
AWP Completion Date:	Not reported
Revised Due Date:	Not reported
Comments Date:	06261998
Est Person-Yrs to complete:	0
Estimated Size:	Not reported
Request to Delete Activity:	Not reported
Activity Status:	AWP
Definition of Status:	ANNUAL WORKPLAN - ACTIVE SITE
Liquids Removed (Gals):	0
Liquids Treated (Gals):	0
Action Included Capping:	Not reported
Well Decommissioned:	Not reported
Action Included Fencing:	Not reported
Removal Action Certification:	Not reported
Activity Comments:	Not reported
For Commercial Reuse:	0
For Industrial Reuse:	0
For Residential Reuse:	0
Unknown Type:	0
Facility ID:	01340111
Activity:	DES
Activity Name:	DESIGN
AWP Code:	PHAII
Proposed Budget:	0
AWP Completion Date:	Not reported
Revised Due Date:	Not reported

Map ID
Direction
Distance
Elevation | Site | MAP FINDINGS | Database(s) | EDR ID Number
EPA ID Number

MYERS DRUM - OAKLAND (Continued) **S101272666**

Comments Date:	08311998
Est Person-Yrs to complete:	0
Estimated Size:	Not reported
Request to Delete Activity:	Not reported
Activity Status:	AWP
Definition of Status:	ANNUAL WORKPLAN - ACTIVE SITE
Liquids Removed (Gals):	0
Liquids Treated (Gals):	0
Action Included Capping:	Not reported
Well Decommissioned:	Not reported
Action Included Fencing:	Not reported
Removal Action Certification:	Not reported
Activity Comments:	Not reported
For Commercial Reuse:	0
For Industrial Reuse:	0
For Residential Reuse:	0
Unknown Type:	0
Facility ID:	01340111
Activity:	RMDL
Activity Name:	REMEDIAL ACTION (RAP REQUIRED)
AWP Code:	PHAII
Proposed Budget:	0
AWP Completion Date:	Not reported
Revised Due Date:	Not reported
Comments Date:	12312003
Est Person-Yrs to complete:	0
Estimated Size:	Not reported
Request to Delete Activity:	Not reported
Activity Status:	AWP
Definition of Status:	ANNUAL WORKPLAN - ACTIVE SITE
Liquids Removed (Gals):	0
Liquids Treated (Gals):	0
Action Included Capping:	Not reported
Well Decommissioned:	Not reported
Action Included Fencing:	Not reported
Removal Action Certification:	Not reported
Activity Comments:	Not reported
For Commercial Reuse:	0
For Industrial Reuse:	0
For Residential Reuse:	0
Unknown Type:	0
Facility ID:	01340111
Activity:	DES
Activity Name:	DESIGN
AWP Code:	Not reported
Proposed Budget:	0
AWP Completion Date:	Not reported
Revised Due Date:	Not reported
Comments Date:	08052002
Est Person-Yrs to complete:	0
Estimated Size:	Not reported
Request to Delete Activity:	Not reported
Activity Status:	AWP
Definition of Status:	ANNUAL WORKPLAN - ACTIVE SITE
Liquids Removed (Gals):	0
Liquids Treated (Gals):	0
Action Included Capping:	Not reported

Map ID
Direction
Distance
Elevation | Site | MAP FINDINGS | Database(s) | EDR ID Number
EPA ID Number

MYERS DRUM - OAKLAND (Continued) **S101272666**

Well Decommissioned:	Not reported
Action Included Fencing:	Not reported
Removal Action Certification:	Not reported
Activity Comments:	Not reported
For Commercial Reuse:	0
For Industrial Reuse:	0
For Residential Reuse:	0
Unknown Type:	0
Facility ID:	01340111
Activity:	RAP
Activity Name:	REMEDIAL ACTION PLAN / RECORD OF DECISION
AWP Code:	ESD
Proposed Budget:	0
AWP Completion Date:	Not reported
Revised Due Date:	Not reported
Comments Date:	12312003
Est Person-Yrs to complete:	0
Estimated Size:	Not reported
Request to Delete Activity:	Not reported
Activity Status:	AWP
Definition of Status:	ANNUAL WORKPLAN - ACTIVE SITE
Liquids Removed (Gals):	0
Liquids Treated (Gals):	0
Action Included Capping:	Not reported
Well Decommissioned:	Not reported
Action Included Fencing:	Not reported
Removal Action Certification:	Not reported
Activity Comments:	Not reported
For Commercial Reuse:	0
For Industrial Reuse:	0
For Residential Reuse:	0
Unknown Type:	0
Alternate Address:	6549 SAN PABLO AVENUE
Alternate City,St,Zip:	OAKLAND, CA 94608
Background Info:	The site was a drum recycling facility located in a commercial, industrial, and residential area. Due to poor drum recycling practices, there were releases of hazardous substances at the site.
Comments Date:	02231996
Comments:	Amended RIFS. Feasibility Study amended to propose soil and
Comments Date:	02231996
Comments:	groundwater removal to residential use standards.
Comments Date:	03211999
Comments:	Completed Remedial Action. The RA included excavation of
Comments Date:	03211999
Comments:	contaminated soil for residential development. Approximately
Comments Date:	03211999
Comments:	22,500 tons of contaminated soils were excavated and disposed
Comments Date:	03211999
Comments:	off-site. Approximately 20,000 gallons of groundwater were
Comments Date:	03211999
Comments:	encountered during excavation and disposed off-site.
Comments Date:	04121995
Comments:	Completed RIFS. Feasibility Study approved proposing soil and
Comments Date:	04121995
Comments:	groundwater removal to industrial use standards.
Comments Date:	04281989

Map ID
Direction
Distance
Elevation | Site | MAP FINDINGS | Database(s) | EDR ID Number
EPA ID Number

MYERS DRUM - OAKLAND (Continued) **S101272666**

Comments:	DHS inspected site as part of drum recycling project.
Comments Date:	05222000
Comments:	In-situ groundwater treatment was performed using
Comments Date:	05222000
Comments:	hydrogen-releasing compounds (HRC). In order to measure the
Comments Date:	05222000
Comments:	effectiveness of the HRC treatment, groundwater was sampled
Comments Date:	05222000
Comments:	approximately every 4-6 weeks over a 12 month period.
Comments Date:	05241996
Comments:	Approved CEQA Negative Declaration.
Comments Date:	05281996
Comments:	Approved RAP. The plan required excavation of contaminated soil
Comments Date:	05281996
Comments:	to the residential cleanup levels and groundwater extraction and
Comments Date:	05281996
Comments:	treatment.
Comments Date:	06151989
Comments:	Completed PA. Due to poor drum recycling practices, there have
Comments Date:	06151989
Comments:	been periodic releases of hazardous substances at the site.
Comments Date:	06151989
Comments:	Soils at the site were contaminated with metals (lead, zinc, and
Comments Date:	06151989
Comments:	arsenic); volatile organic compounds (toluene, xylene, and
Comments Date:	06151989
Comments:	propanol), semi-volatile organic compounds (napthalene and
Comments Date:	06151989
Comments:	phenol), and total petroleum hydrocarbons. Two localized
Comments Date:	06151989
Comments:	groundwater plume were identified.
Comments Date:	06281991
Comments:	Issued I&SE Order.
Comments Date:	09212004
Comments:	Recorded Deed Restriction. A deed restriction was recorded for
Comments Date:	09212004
Comments:	the significant area where residuals remain to prevent use of
Comments Date:	09212004
Comments:	the underlying groundwater.
Comments Date:	09271991
Comments:	The Department entered into a settlement with Kaiser in
Comments Date:	09271991
Comments:	connection with the company's bankruptcy for both of the Myers
Comments Date:	09271991
Comments:	Oakland and Emeryville sites.
Comments Date:	09301991
Comments:	Completed RA. Eleven sumps were drained and the integrity of
Comments Date:	09301991
Comments:	the sumps were checked. 250 cubic yards of waste removed.
Comments Date:	10251996
Comments:	Approved Phase IA Design for building demolition.
Comments Date:	12212004
Comments:	Certified Site. A residential/commercial development is being
Comments Date:	12212004
Comments:	developed on the property.
Comments Date:	12312003
Comments:	Remedial Action Plan modification was approved that changed the

Map ID
Direction
Distance
Elevation | Site | MAP FINDINGS | Database(s) | EDR ID Number
EPA ID Number

MYERS DRUM - OAKLAND (Continued) **S101272666**

Comments Date:	12312003
Comments:	groundwater remedy from extraction and treatment to long term
Comments Date:	12312003
Comments:	groundwater monitoring and deed restrictions.
ID Name:	CALSTARS CODE
ID Value:	200143
ID Name:	BEP DATABASE PCODE
ID Value:	P20014
ID Name:	EPA IDENTIFICATION NUMBER
ID Value:	CAD009123217
Alternate Name:	MYERS CONTAINER CORPORATION
Alternate Name:	KAISER - FORMER OWNER
Alternate Name:	MYERS DRUM - OAKLAND
Alternate Name:	MEYERS DRUM
Alternate Name:	Not reported
Special Programs Code:	Not reported
Special Programs Name:	Not reported

AW298 **MYERS DRUM - OAKLAND** **RESPONSE** **1000369037**
SSE **6549 SAN PABLO AVE** **ENVIROSTOR** **N/A**
1/2-1 **OAKLAND, CA 94608** **HIST UST**
0.638 mi. **CA FID UST**
3367 ft. **Site 2 of 2 in cluster AW** **DEED**
FINDS
Relative: **ECHO**
Higher **EMI**
HIST CORTESE
Actual: **CERS**
41 ft. **NON-CASE INFO**

RESPONSE:

Name:	MYERS DRUM - OAKLAND
Address:	6549 SAN PABLO AVENUE
City,State,Zip:	OAKLAND, CA 94608
Facility ID:	01340111
Site Type:	State Response
Site Type Detail:	State Response or NPL
Acres:	2.8
National Priorities List:	NO
Cleanup Oversight Agencies:	SMBRP
Lead Agency Description:	DTSC - Site Cleanup Program
Project Manager:	Tom Price
Supervisor:	Marikka Hughes
Division Branch:	Cleanup Berkeley
Site Code:	200143
Site Mgmt. Req.:	REM, LUC, MON, GW, NOWN
Assembly:	18
Senate:	07
Special Program Status:	Not reported
Status:	Certified O&M - Land Use Restrictions Only
Status Date:	02/17/2017
Restricted Use:	YES
Funding:	Responsible Party
Latitude:	37.84857
Longitude:	-122.2864
APN:	016-1506-001-02, 016-1506-001-02, 016-1506-010-01, 016-1506-011, 049-1506-004, 16-1528-119
Past Use:	RECYCLING - DRUM

Map ID
Direction
Distance
Elevation | Site | MAP FINDINGS | Database(s) | EDR ID Number
EPA ID Number

MYERS DRUM - OAKLAND (Continued) **1000369037**

Potential COC :	Arsenic Benzene Lead Polychlorinated biphenyls (PCBs Tetrachloroethylene (PCE 1,1,1-Trichloroethane (TCA Trichloroethylene (TCE Vinyl chloride Carbon tetrachloride 1,1-Dichloroethane 1,2-Dichloroethane (EDC 1,2-Dichloroethylene (cis 1,2-Dichloroethylene (trans Dieldrin Toluene Zinc
Confirmed COC:	Toluene Polychlorinated biphenyls (PCBs Tetrachloroethylene (PCE 1,1,1-Trichloroethane (TCA Trichloroethylene (TCE Vinyl chloride Carbon tetrachloride 1,1-Dichloroethane 1,2-Dichloroethane (EDC 1,2-Dichloroethylene (cis 1,2-Dichloroethylene (trans Dieldrin Arsenic Benzene Lead Zinc
Potential Description:	OTH
Alias Name:	KAISER - FORMER OWNER
Alias Type:	Alternate Name
Alias Name:	MEYERS DRUM
Alias Type:	Alternate Name
Alias Name:	MYERS CONTAINER CORPORATION
Alias Type:	Alternate Name
Alias Name:	016-1506-001-02
Alias Type:	APN
Alias Name:	016-1506-001-02
Alias Type:	APN
Alias Name:	016-1506-010-01
Alias Type:	APN
Alias Name:	016-1506-011
Alias Type:	APN
Alias Name:	049-1506-004
Alias Type:	APN
Alias Name:	16-1528-119
Alias Type:	APN
Alias Name:	CAD009123217
Alias Type:	EPA Identification Number
Alias Name:	110002635131
Alias Type:	EPA (FRS #)
Alias Name:	P20014
Alias Type:	PCode
Alias Name:	200143
Alias Type:	Project Code (Site Code)
Alias Name:	01340111
Alias Type:	Envirostor ID Number

Completed Info:

Completed Area Name:	PROJECT WIDE
Completed Sub Area Name:	Not reported
Completed Document Type:	Project Management
Completed Date:	06/30/2021
Comments:	Not reported
Completed Area Name:	PROJECT WIDE
Completed Sub Area Name:	Not reported
Completed Document Type:	Remedial Action Plan w/ESD
Completed Date:	12/31/2003
Comments:	Explanation of Significant Differences approved. The groundwater remedy was changed from extraction and treatment to long-term groundwater monitoring and deed restrictions.
Completed Area Name:	PROJECT WIDE
Completed Sub Area Name:	Not reported
Completed Document Type:	Design/Implementation Workplan

MYERS DRUM - OAKLAND (Continued) **1000369037**

Completed Date: 08/05/2002
Comments: DTSC approved Groundwater Remediation Workplan. Primary activities included in scope of Workplan are soil excavation from two areas of groundwater contamination and pumping of groundwater from open excavation areas.

Completed Area Name: PROJECT WIDE
Completed Sub Area Name: Not reported
Completed Document Type: Design/Implementation Workplan
Completed Date: 06/26/1998
Comments: DTSC approved Phase I Remedial Design and Implementation Plan. The Plan scope included excavation and off-site disposal of soil with contaminants exceeding residential cleanup levels. Groundwater cleanup was addressed in a subsequent ESD.

Completed Area Name: PROJECT WIDE
Completed Sub Area Name: Not reported
Completed Document Type: Design/Implementation Workplan
Completed Date: 10/25/1996
Comments: Approved Phase IA Design for building demolition.

Completed Area Name: PROJECT WIDE
Completed Sub Area Name: Not reported
Completed Document Type: Remedial Action Completion Report
Completed Date: 03/21/1999
Comments: Completed Remedial Action. The RA included excavation of contaminated soil for residential development. Approximately 22,500 tons of contaminated soils were excavated and disposed off-site. Approximately 20,000 gallons of groundwater were encountered during excavation and disposed off-site.

Completed Area Name: PROJECT WIDE
Completed Sub Area Name: Not reported
Completed Document Type: Remedial Action Plan
Completed Date: 05/28/1996
Comments: Approved RAP. The plan required excavation of contaminated soil to residential cleanup levels and groundwater extraction and treatment.

Completed Area Name: PROJECT WIDE
Completed Sub Area Name: Not reported
Completed Document Type: Remedial Investigation / Feasibility Study
Completed Date: 04/12/1995
Comments: Completed RIFS. Feasibility Study approved proposing soil and groundwater removal to industrial use standards.

Completed Area Name: PROJECT WIDE
Completed Sub Area Name: Not reported
Completed Document Type: Removal Action Completion Report
Completed Date: 09/30/1991
Comments: Completed RA. Eleven sumps were drained and the integrity of the sumps were checked. 250 cubic yards of waste were removed.

Completed Area Name: PROJECT WIDE
Completed Sub Area Name: Not reported
Completed Document Type: Operation and Maintenance Report
Completed Date: 09/27/2006
Comments: Semi-annual groundwater monitoring completed for deed restricted area

Map ID
Direction
Distance
Elevation | Site | MAP FINDINGS | Database(s) | EDR ID Number
EPA ID Number

MYERS DRUM - OAKLAND (Continued) **1000369037**

of property.

Completed Area Name: PROJECT WIDE
Completed Sub Area Name: Not reported
Completed Document Type: Monitoring Report
Completed Date: 03/03/2009
Comments: Not reported

Completed Area Name: PROJECT WIDE
Completed Sub Area Name: Not reported
Completed Document Type: Fieldwork
Completed Date: 01/30/2013
Comments: A groundwater sample was collected.

Completed Area Name: PROJECT WIDE
Completed Sub Area Name: Not reported
Completed Document Type: Fieldwork
Completed Date: 06/05/2013
Comments: One groundwater monitoring well was properly abandoned.

Completed Area Name: PROJECT WIDE
Completed Sub Area Name: Not reported
Completed Document Type: Well Decommissioning Report
Completed Date: 03/27/2013
Comments: The workplan describes procedures for abandonment of one monitoring well (MW-10). The procedure includes drilling out the upper 5-feet, removal of the pipe, and grouting according to the local water agency requirements. Since the well is located in a City of Oakland street, an encroachment permit will be obtained.

Completed Area Name: PROJECT WIDE
Completed Sub Area Name: Not reported
Completed Document Type: Well Decommissioning Report
Completed Date: 07/23/2013
Comments: One groundwater monitoring well (MW-10) was properly abandoned by overdrilling and grouting. Only one well at the site remains which is still monitored.

Completed Area Name: PROJECT WIDE
Completed Sub Area Name: Not reported
Completed Document Type: Annual Oversight Cost Estimate
Completed Date: 10/05/2011
Comments: Estimate of DTSC costs to provide regulatory oversight from 7/1/2011 to 6/30/2012.

Completed Area Name: PROJECT WIDE
Completed Sub Area Name: Not reported
Completed Document Type: Annual Oversight Cost Estimate
Completed Date: 10/23/2012
Comments: The cost estimate covers anticipated regulatory oversight expenses from 7/1/12 to 6/30/13.

Completed Area Name: PROJECT WIDE
Completed Sub Area Name: Not reported
Completed Document Type: Land Use Restriction - Site Inspection/Visit
Completed Date: 08/23/2011
Comments: Not reported

Map ID
Direction
Distance
Elevation | Site | MAP FINDINGS | Database(s) | EDR ID Number
EPA ID Number

MYERS DRUM - OAKLAND (Continued) **1000369037**

Completed Area Name: PROJECT WIDE
Completed Sub Area Name: Not reported
Completed Document Type: Correspondence
Completed Date: 02/17/2017
Comments: O&M Agreement terminated, Financial Assurance released.

Completed Area Name: PROJECT WIDE
Completed Sub Area Name: Not reported
Completed Document Type: Annual Oversight Cost Estimate
Completed Date: 09/12/2018
Comments: Estimate of costs for DTSC to provide regulatory oversight for the fiscal year (July 1, 2018-June 30, 2019).

Completed Area Name: PROJECT WIDE
Completed Sub Area Name: Not reported
Completed Document Type: Annual Oversight Cost Estimate
Completed Date: 10/08/2019
Comments: Cost estimate for DTSC oversight for the fiscal year (July 1, 2018 to June 30, 2019).

Completed Area Name: PROJECT WIDE
Completed Sub Area Name: Not reported
Completed Document Type: Annual Oversight Cost Estimate
Completed Date: 09/30/2020
Comments: The annual cost estimate is for DTSC to provide regulatory oversight activities for the fiscal year (from July 1, 2020 to June 30, 2021).

Completed Area Name: PROJECT WIDE
Completed Sub Area Name: Not reported
Completed Document Type: Annual Oversight Cost Estimate
Completed Date: 09/15/2021
Comments: Estimate of DTSC oversight costs for the fiscal year (July 1, 2021 - June 30, 2022).

Completed Area Name: PROJECT WIDE
Completed Sub Area Name: Not reported
Completed Document Type: Correspondence
Completed Date: 02/10/2017
Comments: Not reported

Completed Area Name: PROJECT WIDE
Completed Sub Area Name: Not reported
Completed Document Type: Correspondence
Completed Date: 01/18/2018
Comments: Correspondence for the 2017 calendar period.

Completed Area Name: PROJECT WIDE
Completed Sub Area Name: Not reported
Completed Document Type: Correspondence
Completed Date: 04/24/2019
Comments: Not reported

Completed Area Name: PROJECT WIDE
Completed Sub Area Name: Not reported
Completed Document Type: Correspondence
Completed Date: 01/27/2020
Comments: Not reported

Map ID
Direction
Distance
Elevation | Site | MAP FINDINGS | Database(s) | EDR ID Number
EPA ID Number

MYERS DRUM - OAKLAND (Continued) **1000369037**

Completed Area Name: PROJECT WIDE
Completed Sub Area Name: Not reported
Completed Document Type: Annual Oversight Cost Estimate
Completed Date: 09/22/2017
Comments: Estimate of costs for DTSC to provide regulatory oversight for the fiscal year (July 1, 2017-June 30, 2018).

Completed Area Name: PROJECT WIDE
Completed Sub Area Name: Not reported
Completed Document Type: Remedial Investigation Report
Completed Date: 09/03/1992
Comments: RI approved. VOCs and SVOCs found in soil to depths ranging from 3 to 5 feet. VOCs detected in groundwater. No contaminants detected by air monitoring.

Completed Area Name: PROJECT WIDE
Completed Sub Area Name: Not reported
Completed Document Type: Risk Assessment Report
Completed Date: 05/01/1994
Comments: Site COCs, migration pathways, and exposure scenarios evaluated. Total cancer risks ranged from 1E-08 to 3E-03. Non-cancer hazard indices ranged from 9E-04 to 1E+01. Adverse impacts to ecological receptors in the Bay determined to be unlikely.

Completed Area Name: PROJECT WIDE
Completed Sub Area Name: Not reported
Completed Document Type: Monitoring Report
Completed Date: 10/04/2007
Comments: Approval letter signed 10/2/2007.

Completed Area Name: PROJECT WIDE
Completed Sub Area Name: Not reported
Completed Document Type: Monitoring Report
Completed Date: 04/02/2008
Comments: Report approved April 2, 2008; electronic copy of report to follow.

Completed Area Name: PROJECT WIDE
Completed Sub Area Name: Not reported
Completed Document Type: Monitoring Report
Completed Date: 09/29/2008
Comments: The Report presents the results of sampling of two groundwater monitoring wells performed in June 2008. Vinyl chloride and cis-1,2-dichloroethylene still exceed the groundwater cleanup goals in one monitoring well and the detected concentrations were 29 and 180 micrograms per liter, respectively.

Completed Area Name: PROJECT WIDE
Completed Sub Area Name: Not reported
Completed Document Type: Monitoring Report
Completed Date: 05/01/2013
Comments: The groundwater monitoring is conducted on a biennial schedule (one sampling event every 2 years). There is only 1 monitoring well that is sampled and tested; a low concentration of vinyl chloride was detected. The vinyl chloride is a biodegradation breakdown product of the former chlorinated solvent plume in groundwater at the Site.

Completed Area Name: PROJECT WIDE

Map ID
Direction
Distance
Elevation | Site | MAP FINDINGS | Database(s) | EDR ID Number
EPA ID Number

MYERS DRUM - OAKLAND (Continued) **1000369037**

Completed Sub Area Name: Not reported
Completed Document Type: Monitoring Report
Completed Date: 09/28/2015
Comments: A groundwater sample from the single site well continues to exceed the drinking water standard for vinyl chloride. For that reason, the request for site closure which was included in the groundwater monitoring report could not be approved.

Completed Area Name: PROJECT WIDE
Completed Sub Area Name: Not reported
Completed Document Type: Fieldwork
Completed Date: 03/21/2012
Comments: Groundwater samples were collected.

Completed Area Name: PROJECT WIDE
Completed Sub Area Name: Not reported
Completed Document Type: Fieldwork
Completed Date: 07/31/2012
Comments: Groundwater samples were collected.

Completed Area Name: PROJECT WIDE
Completed Sub Area Name: Not reported
Completed Document Type: Monitoring Report
Completed Date: 01/24/2013
Comments: The schedule for collection of groundwater samples has been reduced to bi-annual (once every other year). Two groundwater monitoring wells were sampled this period however DTSC recently approved decommissioning of one well (MW-10) so only one well will continue to be monitored. The samples were tested for chlorinated solvents and only vinyl chloride exceeded the drinking water Maximum Contaminant Level (MCL) of 0.5 micrograms per liter (ug/L). The next sampling event is scheduled to occur by January 31, 2013.

Completed Area Name: PROJECT WIDE
Completed Sub Area Name: Not reported
Completed Document Type: Annual Oversight Cost Estimate
Completed Date: 09/26/2016
Comments: Estimate of DTSC costs for regulatory oversight for the fiscal year (July 1, 2016 to June 30, 2017).

Completed Area Name: PROJECT WIDE
Completed Sub Area Name: Not reported
Completed Document Type: Operation and Maintenance Report
Completed Date: 03/12/2007
Comments: Groundwater monitoring report indicated increases in vinyl chloride, 1,1-DCE, cis-1,2-DCE, and benzene concentrations. Monitoring to continue.

Completed Area Name: PROJECT WIDE
Completed Sub Area Name: Not reported
Completed Document Type: Fieldwork
Completed Date: 07/26/2006
Comments: Monitoring well installed in deed restricted area.

Completed Area Name: PROJECT WIDE
Completed Sub Area Name: Not reported
Completed Document Type: Well Installation Workplan

MYERS DRUM - OAKLAND (Continued) **1000369037**

Completed Date: 06/20/2006
Comments: DTSC approved workplan for installation of monitoring well in capped area of site.

Completed Area Name: PROJECT WIDE
Completed Sub Area Name: Not reported
Completed Document Type: Fact Sheets
Completed Date: 11/20/2003
Comments: Fact Sheet and Public Notice announced changes proposed to Remedial Action Plan.

Completed Area Name: PROJECT WIDE
Completed Sub Area Name: Not reported
Completed Document Type: Fieldwork
Completed Date: 07/21/2011
Comments: Groundwater monitoring wells were sampled.

Completed Area Name: PROJECT WIDE
Completed Sub Area Name: Not reported
Completed Document Type: Fieldwork
Completed Date: 01/27/2011
Comments: Groundwater samples were collected.

Completed Area Name: PROJECT WIDE
Completed Sub Area Name: Not reported
Completed Document Type: Public Notice
Completed Date: 08/10/2011
Comments: The Public Notice was published in the Oakland Tribune on page A7 on August 10, 2011.

Completed Area Name: PROJECT WIDE
Completed Sub Area Name: Not reported
Completed Document Type: Public Notice
Completed Date: 02/05/2013
Comments: Not reported

Completed Area Name: PROJECT WIDE
Completed Sub Area Name: Not reported
Completed Document Type: Land Use Restriction Monitoring Report
Completed Date: 09/04/2018
Comments: The site is in compliance with the Land Use Covenant which restricts groundwater usage.

Completed Area Name: PROJECT WIDE
Completed Sub Area Name: Not reported
Completed Document Type: Land Use Restriction Monitoring Report
Completed Date: 01/27/2020
Comments: Certification was received from the consultant the the site is in compliance with the Land Use Covenant and that groundwater extraction is not occurring at the site.

Completed Area Name: PROJECT WIDE
Completed Sub Area Name: Not reported
Completed Document Type: Land Use Restriction Monitoring Report
Completed Date: 06/25/2020
Comments: The site remains in compliance with the Land Use Covenant that groundwater should not be used in the restricted area of the site.

Map ID
Direction
Distance
Elevation | Site | MAP FINDINGS | Database(s) | EDR ID Number
EPA ID Number

MYERS DRUM - OAKLAND (Continued) **1000369037**

Completed Area Name: PROJECT WIDE
Completed Sub Area Name: Not reported
Completed Document Type: Land Use Restriction Monitoring Report
Completed Date: 09/03/2021
Comments: The report certfied that the use of the site is consistent with land use restrictions which were placed on a portion of the property.

Completed Area Name: PROJECT WIDE
Completed Sub Area Name: Not reported
Completed Document Type: Certification
Completed Date: 12/21/2004
Comments: Certified Site. A residential/commercial development is being constructed on the property.

Completed Area Name: PROJECT WIDE
Completed Sub Area Name: Not reported
Completed Document Type: CEQA - Initial Study/ Neg. Declaration
Completed Date: 05/24/1996
Comments: Approved CEQA Negative Declaration.

Completed Area Name: PROJECT WIDE
Completed Sub Area Name: Not reported
Completed Document Type: Unilateral Order (I/SE, RAO, CAO, EPA AO)
Completed Date: 06/28/1991
Comments: Order issued to IMACC Corporation, the parent company of Myers Container Corporation, and Dorothy Warburton, the Site owner.

Completed Area Name: PROJECT WIDE
Completed Sub Area Name: Not reported
Completed Document Type: Land Use Restriction
Completed Date: 09/21/2004
Comments: A deed restriction was recorded for the area where residual groundwater contamination remains to prevent use of the underlying groundwater.

Completed Area Name: PROJECT WIDE
Completed Sub Area Name: Not reported
Completed Document Type: Land Use Restriction - Site Inspection/Visit
Completed Date: 07/09/2008
Comments: The landscaped driveway entrance that overlies the area of groundwater contamination was observed to be in good condition during the annual site inspection by DTSC staff.

Completed Area Name: PROJECT WIDE
Completed Sub Area Name: Not reported
Completed Document Type: Annual Oversight Cost Estimate
Completed Date: 07/30/2010
Comments: The estimated costs for the fiscal year for DTSC oversight are $7,848.
Not reported

Completed Area Name: PROJECT WIDE
Completed Sub Area Name: Not reported
Completed Document Type: Annual Oversight Cost Estimate
Completed Date: 10/21/2014
Comments: Estimate of DTSC costs for regulatory oversight for the fiscal year (July 1, 2014 to June 30, 2015).

Map ID
Direction
Distance
Elevation | Site | MAP FINDINGS | Database(s) | EDR ID Number
EPA ID Number

MYERS DRUM - OAKLAND (Continued) **1000369037**

Completed Area Name: PROJECT WIDE
Completed Sub Area Name: Not reported
Completed Document Type: * Land Use Restriction Monitoring Report
Completed Date: 10/05/2010
Comments: Not reported

Completed Area Name: PROJECT WIDE
Completed Sub Area Name: Not reported
Completed Document Type: Annual Oversight Cost Estimate
Completed Date: 09/28/2015
Comments: Estimate of DTSC costs for regulatory oversight for the fiscal year (July 1, 2015 to June 30, 2016).

Completed Area Name: PROJECT WIDE
Completed Sub Area Name: Not reported
Completed Document Type: Correspondence
Completed Date: 02/12/2013
Comments: Not reported

Completed Area Name: PROJECT WIDE
Completed Sub Area Name: Not reported
Completed Document Type: Correspondence
Completed Date: 02/17/2015
Comments: Correspondence for the 2014 calendar period.

Completed Area Name: PROJECT WIDE
Completed Sub Area Name: Not reported
Completed Document Type: Correspondence
Completed Date: 01/23/2014
Comments: General correspondence from January 1 - December 31, 2013.

Completed Area Name: PROJECT WIDE
Completed Sub Area Name: Not reported
Completed Document Type: Correspondence
Completed Date: 03/11/2016
Comments: Correspondence for the calendar 2015 period.

Completed Area Name: PROJECT WIDE
Completed Sub Area Name: Not reported
Completed Document Type: 5 Year Review Reports
Completed Date: 01/17/2013
Comments: Not reported

Completed Area Name: PROJECT WIDE
Completed Sub Area Name: Not reported
Completed Document Type: Remedial Investigation / Feasibility Study
Completed Date: 02/23/1996
Comments: Amended RIFS. Feasibility Study amended to propose soil and groundwater removal to residential use standards.

Completed Area Name: PROJECT WIDE
Completed Sub Area Name: Not reported
Completed Document Type: Public Participation Plan / Community Relations Plan
Completed Date: 12/12/1991
Comments: PPP approved. The San Pablo Avenue corridor is zoned primarily commercial, while the area to the west of San Pablo is industrial and the area to the east is residential. Community interviews conducted

MYERS DRUM - OAKLAND (Continued) **1000369037**

to assess level of community interest/involvement.

Completed Area Name: PROJECT WIDE
Completed Sub Area Name: Not reported
Completed Document Type: Remedial Action Completion Report
Completed Date: 12/31/2003
Comments: Information presented in the Explanation of Significant Differences along with TRC's August 2003 Groundwater Pump and Treat Report provided documentation of groundwater cleanup activities.

Completed Area Name: PROJECT WIDE
Completed Sub Area Name: Not reported
Completed Document Type: Annual Oversight Cost Estimate
Completed Date: 07/30/2013
Comments: Estimated costs for regulatory oversight by DTSC for the fiscal year 2013-14.

Completed Area Name: PROJECT WIDE
Completed Sub Area Name: Not reported
Completed Document Type: Monitoring Report
Completed Date: 10/01/2009
Comments: The report recommended continuation of the semi-annual monitoring program.

Completed Area Name: PROJECT WIDE
Completed Sub Area Name: Not reported
Completed Document Type: Monitoring Report
Completed Date: 02/23/2011
Comments: Not reported

Completed Area Name: PROJECT WIDE
Completed Sub Area Name: Not reported
Completed Document Type: Monitoring Report
Completed Date: 02/23/2011
Comments: Not reported

Completed Area Name: PROJECT WIDE
Completed Sub Area Name: Not reported
Completed Document Type: Monitoring Report
Completed Date: 06/23/2011
Comments: The monitoring results are consistent with historical results. DTSC's Geological Services Unit requested that copies of the monitoring wells borehole logs should be submitted and a compilation of all groundwater gradient evaluations should be completed. DTSC requested that information to be submitted in the next monitoring report.

Completed Area Name: PROJECT WIDE
Completed Sub Area Name: Not reported
Completed Document Type: Monitoring Report
Completed Date: 09/22/2011
Comments: The report included responses to DTSC's comment letter dated June 23, 2011. In response the those comments the report included information related to boring logs, monitoring well construction details, and groundwater elevation data and gradient evaluations; the responses that were provided were adequate. The results of the groundwater monitoring program were consistent with previous results which showed low levels of chlorinated volatile organic compounds (VOCs) in

MYERS DRUM - OAKLAND (Continued) **1000369037**

shallow groundwater; the groundwater data also showed that natural biodegradation of those chlorinated VOCs is occurring since breakdown compounds are present.

Completed Area Name: PROJECT WIDE
Completed Sub Area Name: Not reported
Completed Document Type: *Correspondence - Received
Completed Date: 01/06/2010
Comments: Not reported

Completed Area Name: PROJECT WIDE
Completed Sub Area Name: Not reported
Completed Document Type: 5 Year Review Reports
Completed Date: 01/25/2017
Comments: Not reported

Completed Area Name: PROJECT WIDE
Completed Sub Area Name: Not reported
Completed Document Type: Technical Report
Completed Date: 01/25/2017
Comments: Not reported

Completed Area Name: PROJECT WIDE
Completed Sub Area Name: Not reported
Completed Document Type: Financial Assurance Documentation
Completed Date: 04/20/2015
Comments: The approved cost estimate to maintain the Operations and Maintenance activities at the site totaled $65,157.00.

Completed Area Name: PROJECT WIDE
Completed Sub Area Name: Not reported
Completed Document Type: Land Use Restriction - Site Inspection/Visit
Completed Date: 06/30/2006
Comments: Not reported

Completed Area Name: PROJECT WIDE
Completed Sub Area Name: Not reported
Completed Document Type: Operation & Maintenance Order/Agreement
Completed Date: 12/20/2004
Comments: DTSC entered into an Operations and Maintenance Agreement with Myers Container Corporation. The Agreement provides for ongoing, semi-annual sampling of two monitoring wells.

Completed Area Name: PROJECT WIDE
Completed Sub Area Name: Not reported
Completed Document Type: Preliminary Assessment Report
Completed Date: 06/15/1989
Comments: Completed PA. Periodic releases of hazardous substances were determined to have occurred at the site from drum recycling activities.

Completed Area Name: PROJECT WIDE
Completed Sub Area Name: Not reported
Completed Document Type: Land Use Restriction - Site Inspection/Visit
Completed Date: 08/06/2009
Comments: The landscaped driveway entrance appeared to be in good condition. There was no evidence of any activities prohibited by the Deed

Map ID
Direction
Distance
Elevation | Site | MAP FINDINGS | Database(s) | EDR ID Number
EPA ID Number

MYERS DRUM - OAKLAND (Continued) **1000369037**

Restriction.

Completed Area Name:	PROJECT WIDE
Completed Sub Area Name:	Not reported
Completed Document Type:	Land Use Restriction - Site Inspection/Visit
Completed Date:	06/15/2007
Comments:	Site conditions observed at the property comply with the O & M agreement and deed restriction
Future Area Name:	Not reported
Future Sub Area Name:	Not reported
Future Document Type:	Not reported
Future Due Date:	Not reported
Schedule Area Name:	PROJECT WIDE
Schedule Sub Area Name:	Not reported
Schedule Document Type:	Five-Year Review Reports
Schedule Due Date:	05/01/2024
Schedule Revised Date:	Not reported

ENVIROSTOR:

Name:	MYERS DRUM - OAKLAND
Address:	6549 SAN PABLO AVENUE
City,State,Zip:	OAKLAND, CA 94608
Facility ID:	01340111
Status:	Certified O&M - Land Use Restrictions Only
Status Date:	02/17/2017
Site Code:	200143
Site Type:	State Response
Site Type Detailed:	State Response or NPL
Acres:	2.8
NPL:	NO
Regulatory Agencies:	SMBRP
Lead Agency:	SMBRP
Program Manager:	Tom Price
Supervisor:	Marikka Hughes
Division Branch:	Cleanup Berkeley
Assembly:	18
Senate:	07
Special Program:	Not reported
Restricted Use:	YES
Site Mgmt Req:	REM, LUC, MON, GW, NOWN
Funding:	Responsible Party
Latitude:	37.84857
Longitude:	-122.2864
APN:	016-1506-001-02, 016-1506-001-02, 016-1506-010-01, 016-1506-011, 049-1506-004, 16-1528-119
Past Use:	RECYCLING - DRUM
Potential COC:	Arsenic Benzene Lead Polychlorinated biphenyls (PCBs Tetrachloroethylene (PCE 1,1,1-Trichloroethane (TCA Trichloroethylene (TCE Vinyl chloride Carbon tetrachloride 1,1-Dichloroethane 1,2-Dichloroethane (EDC 1,2-Dichloroethylene (cis 1,2-Dichloroethylene (trans Dieldrin Toluene Zinc
Confirmed COC:	Toluene Polychlorinated biphenyls (PCBs Tetrachloroethylene (PCE 1,1,1-Trichloroethane (TCA Trichloroethylene (TCE Vinyl chloride Carbon tetrachloride 1,1-Dichloroethane 1,2-Dichloroethane (EDC 1,2-Dichloroethylene (cis 1,2-Dichloroethylene (trans Dieldrin Arsenic Benzene Lead Zinc

Map ID
Direction
Distance
Elevation | Site | MAP FINDINGS | Database(s) | EDR ID Number
EPA ID Number

MYERS DRUM - OAKLAND (Continued) **1000369037**

Potential Description: OTH
Alias Name: KAISER - FORMER OWNER
Alias Type: Alternate Name
Alias Name: MEYERS DRUM
Alias Type: Alternate Name
Alias Name: MYERS CONTAINER CORPORATION
Alias Type: Alternate Name
Alias Name: 016-1506-001-02
Alias Type: APN
Alias Name: 016-1506-001-02
Alias Type: APN
Alias Name: 016-1506-010-01
Alias Type: APN
Alias Name: 016-1506-011
Alias Type: APN
Alias Name: 049-1506-004
Alias Type: APN
Alias Name: 16-1528-119
Alias Type: APN
Alias Name: CAD009123217
Alias Type: EPA Identification Number
Alias Name: 110002635131
Alias Type: EPA (FRS #)
Alias Name: P20014
Alias Type: PCode
Alias Name: 200143
Alias Type: Project Code (Site Code)
Alias Name: 01340111
Alias Type: Envirostor ID Number

Completed Info:
Completed Area Name: PROJECT WIDE
Completed Sub Area Name: Not reported
Completed Document Type: Project Management
Completed Date: 06/30/2021
Comments: Not reported

Completed Area Name: PROJECT WIDE
Completed Sub Area Name: Not reported
Completed Document Type: Remedial Action Plan w/ESD
Completed Date: 12/31/2003
Comments: Explanation of Significant Differences approved. The groundwater remedy was changed from extraction and treatment to long-term groundwater monitoring and deed restrictions.

Completed Area Name: PROJECT WIDE
Completed Sub Area Name: Not reported
Completed Document Type: Design/Implementation Workplan
Completed Date: 08/05/2002
Comments: DTSC approved Groundwater Remediation Workplan. Primary activities included in scope of Workplan are soil excavation from two areas of groundwater contamination and pumping of groundwater from open excavation areas.

Completed Area Name: PROJECT WIDE
Completed Sub Area Name: Not reported
Completed Document Type: Design/Implementation Workplan
Completed Date: 06/26/1998

Map ID
Direction
Distance
Elevation | Site | MAP FINDINGS | Database(s) | EDR ID Number
EPA ID Number

MYERS DRUM - OAKLAND (Continued) **1000369037**

Comments: DTSC approved Phase I Remedial Design and Implementation Plan. The Plan scope included excavation and off-site disposal of soil with contaminants exceeding residential cleanup levels. Groundwater cleanup was addressed in a subsequent ESD.

Completed Area Name: PROJECT WIDE
Completed Sub Area Name: Not reported
Completed Document Type: Design/Implementation Workplan
Completed Date: 10/25/1996
Comments: Approved Phase IA Design for building demolition.

Completed Area Name: PROJECT WIDE
Completed Sub Area Name: Not reported
Completed Document Type: Remedial Action Completion Report
Completed Date: 03/21/1999
Comments: Completed Remedial Action. The RA included excavation of contaminated soil for residential development. Approximately 22,500 tons of contaminated soils were excavated and disposed off-site. Approximately 20,000 gallons of groundwater were encountered during excavation and disposed off-site.

Completed Area Name: PROJECT WIDE
Completed Sub Area Name: Not reported
Completed Document Type: Remedial Action Plan
Completed Date: 05/28/1996
Comments: Approved RAP. The plan required excavation of contaminated soil to residential cleanup levels and groundwater extraction and treatment.

Completed Area Name: PROJECT WIDE
Completed Sub Area Name: Not reported
Completed Document Type: Remedial Investigation / Feasibility Study
Completed Date: 04/12/1995
Comments: Completed RIFS. Feasibility Study approved proposing soil and groundwater removal to industrial use standards.

Completed Area Name: PROJECT WIDE
Completed Sub Area Name: Not reported
Completed Document Type: Removal Action Completion Report
Completed Date: 09/30/1991
Comments: Completed RA. Eleven sumps were drained and the integrity of the sumps were checked. 250 cubic yards of waste were removed.

Completed Area Name: PROJECT WIDE
Completed Sub Area Name: Not reported
Completed Document Type: Operation and Maintenance Report
Completed Date: 09/27/2006
Comments: Semi-annual groundwater monitoring completed for deed restricted area of property.

Completed Area Name: PROJECT WIDE
Completed Sub Area Name: Not reported
Completed Document Type: Monitoring Report
Completed Date: 03/03/2009
Comments: Not reported

Completed Area Name: PROJECT WIDE
Completed Sub Area Name: Not reported

Map ID
Direction
Distance
Elevation | Site | MAP FINDINGS | Database(s) | EDR ID Number
EPA ID Number

MYERS DRUM - OAKLAND (Continued) **1000369037**

Completed Document Type: Fieldwork
Completed Date: 01/30/2013
Comments: A groundwater sample was collected.

Completed Area Name: PROJECT WIDE
Completed Sub Area Name: Not reported
Completed Document Type: Fieldwork
Completed Date: 06/05/2013
Comments: One groundwater monitoring well was properly abandoned.

Completed Area Name: PROJECT WIDE
Completed Sub Area Name: Not reported
Completed Document Type: Well Decommissioning Report
Completed Date: 03/27/2013
Comments: The workplan describes procedures for abandonment of one monitoring well (MW-10). The procedure includes drilling out the upper 5-feet, removal of the pipe, and grouting according to the local water agency requirements. Since the well is located in a City of Oakland street, an encroachment permit will be obtained.

Completed Area Name: PROJECT WIDE
Completed Sub Area Name: Not reported
Completed Document Type: Well Decommissioning Report
Completed Date: 07/23/2013
Comments: One groundwater monitoring well (MW-10) was properly abandoned by overdrilling and grouting. Only one well at the site remains which is still monitored.

Completed Area Name: PROJECT WIDE
Completed Sub Area Name: Not reported
Completed Document Type: Annual Oversight Cost Estimate
Completed Date: 10/05/2011
Comments: Estimate of DTSC costs to provide regulatory oversight from 7/1/2011 to 6/30/2012.

Completed Area Name: PROJECT WIDE
Completed Sub Area Name: Not reported
Completed Document Type: Annual Oversight Cost Estimate
Completed Date: 10/23/2012
Comments: The cost estimate covers anticipated regulatory oversight expenses from 7/1/12 to 6/30/13.

Completed Area Name: PROJECT WIDE
Completed Sub Area Name: Not reported
Completed Document Type: Land Use Restriction - Site Inspection/Visit
Completed Date: 08/23/2011
Comments: Not reported

Completed Area Name: PROJECT WIDE
Completed Sub Area Name: Not reported
Completed Document Type: Correspondence
Completed Date: 02/17/2017
Comments: O&M Agreement terminated, Financial Assurance released.

Completed Area Name: PROJECT WIDE
Completed Sub Area Name: Not reported
Completed Document Type: Annual Oversight Cost Estimate

Map ID
Direction
Distance
Elevation | Site | MAP FINDINGS | Database(s) | EDR ID Number
EPA ID Number

MYERS DRUM - OAKLAND (Continued) **1000369037**

Completed Date: 09/12/2018
Comments: Estimate of costs for DTSC to provide regulatory oversight for the fiscal year (July 1, 2018-June 30, 2019).

Completed Area Name: PROJECT WIDE
Completed Sub Area Name: Not reported
Completed Document Type: Annual Oversight Cost Estimate
Completed Date: 10/08/2019
Comments: Cost estimate for DTSC oversight for the fiscal year (July 1, 2018 to June 30, 2019).

Completed Area Name: PROJECT WIDE
Completed Sub Area Name: Not reported
Completed Document Type: Annual Oversight Cost Estimate
Completed Date: 09/30/2020
Comments: The annual cost estimate is for DTSC to provide regulatory oversight activities for the fiscal year (from July 1, 2020 to June 30, 2021).

Completed Area Name: PROJECT WIDE
Completed Sub Area Name: Not reported
Completed Document Type: Annual Oversight Cost Estimate
Completed Date: 09/15/2021
Comments: Estimate of DTSC oversight costs for the fiscal year (July 1, 2021 - June 30, 2022).

Completed Area Name: PROJECT WIDE
Completed Sub Area Name: Not reported
Completed Document Type: Correspondence
Completed Date: 02/10/2017
Comments: Not reported

Completed Area Name: PROJECT WIDE
Completed Sub Area Name: Not reported
Completed Document Type: Correspondence
Completed Date: 01/18/2018
Comments: Correspondence for the 2017 calendar period.

Completed Area Name: PROJECT WIDE
Completed Sub Area Name: Not reported
Completed Document Type: Correspondence
Completed Date: 04/24/2019
Comments: Not reported

Completed Area Name: PROJECT WIDE
Completed Sub Area Name: Not reported
Completed Document Type: Correspondence
Completed Date: 01/27/2020
Comments: Not reported

Completed Area Name: PROJECT WIDE
Completed Sub Area Name: Not reported
Completed Document Type: Annual Oversight Cost Estimate
Completed Date: 09/22/2017
Comments: Estimate of costs for DTSC to provide regulatory oversight for the fiscal year (July 1, 2017-June 30, 2018).

Completed Area Name: PROJECT WIDE

Map ID
Direction
Distance
Elevation | Site | MAP FINDINGS | Database(s) | EDR ID Number
EPA ID Number

MYERS DRUM - OAKLAND (Continued) **1000369037**

Completed Sub Area Name: Not reported
Completed Document Type: Remedial Investigation Report
Completed Date: 09/03/1992
Comments: RI approved. VOCs and SVOCs found in soil to depths ranging from 3 to 5 feet. VOCs detected in groundwater. No contaminants detected by air monitoring.

Completed Area Name: PROJECT WIDE
Completed Sub Area Name: Not reported
Completed Document Type: Risk Assessment Report
Completed Date: 05/01/1994
Comments: Site COCs, migration pathways, and exposure scenarios evaluated. Total cancer risks ranged from 1E-08 to 3E-03. Non-cancer hazard indices ranged from 9E-04 to 1E+01. Adverse impacts to ecological receptors in the Bay determined to be unlikely.

Completed Area Name: PROJECT WIDE
Completed Sub Area Name: Not reported
Completed Document Type: Monitoring Report
Completed Date: 10/04/2007
Comments: Approval letter signed 10/2/2007.

Completed Area Name: PROJECT WIDE
Completed Sub Area Name: Not reported
Completed Document Type: Monitoring Report
Completed Date: 04/02/2008
Comments: Report approved April 2, 2008; electronic copy of report to follow.

Completed Area Name: PROJECT WIDE
Completed Sub Area Name: Not reported
Completed Document Type: Monitoring Report
Completed Date: 09/29/2008
Comments: The Report presents the results of sampling of two groundwater monitoring wells performed in June 2008. Vinyl chloride and cis-1,2-dichloroethylene still exceed the groundwater cleanup goals in one monitoring well and the detected concentrations were 29 and 180 micrograms per liter, respectively.

Completed Area Name: PROJECT WIDE
Completed Sub Area Name: Not reported
Completed Document Type: Monitoring Report
Completed Date: 05/01/2013
Comments: The groundwater monitoring is conducted on a biennial schedule (one sampling event every 2 years). There is only 1 monitoring well that is sampled and tested; a low concentration of vinyl chloride was detected. The vinyl chloride is a biodegradation breakdown product of the former chlorinated solvent plume in groundwater at the Site.

Completed Area Name: PROJECT WIDE
Completed Sub Area Name: Not reported
Completed Document Type: Monitoring Report
Completed Date: 09/28/2015
Comments: A groundwater sample from the single site well continues to exceed the drinking water standard for vinyl chloride. For that reason, the request for site closure which was included in the groundwater monitoring report could not be approved.

Map ID
Direction
Distance
Elevation | Site | MAP FINDINGS | Database(s) | EDR ID Number
EPA ID Number

MYERS DRUM - OAKLAND (Continued) **1000369037**

Completed Area Name: PROJECT WIDE
Completed Sub Area Name: Not reported
Completed Document Type: Fieldwork
Completed Date: 03/21/2012
Comments: Groundwater samples were collected.

Completed Area Name: PROJECT WIDE
Completed Sub Area Name: Not reported
Completed Document Type: Fieldwork
Completed Date: 07/31/2012
Comments: Groundwater samples were collected.

Completed Area Name: PROJECT WIDE
Completed Sub Area Name: Not reported
Completed Document Type: Monitoring Report
Completed Date: 01/24/2013
Comments: The schedule for collection of groundwater samples has been reduced to bi-annual (once every other year). Two groundwater monitoring wells were sampled this period however DTSC recently approved decommissioning of one well (MW-10) so only one well will continue to be monitored. The samples were tested for chlorinated solvents and only vinyl chloride exceeded the drinking water Maximum Contaminant Level (MCL) of 0.5 micrograms per liter (ug/L). The next sampling event is scheduled to occur by January 31, 2013.

Completed Area Name: PROJECT WIDE
Completed Sub Area Name: Not reported
Completed Document Type: Annual Oversight Cost Estimate
Completed Date: 09/26/2016
Comments: Estimate of DTSC costs for regulatory oversight for the fiscal year (July 1, 2016 to June 30, 2017).

Completed Area Name: PROJECT WIDE
Completed Sub Area Name: Not reported
Completed Document Type: Operation and Maintenance Report
Completed Date: 03/12/2007
Comments: Groundwater monitoring report indicated increases in vinyl chloride, 1,1-DCE, cis-1,2-DCE, and benzene concentrations. Monitoring to continue.

Completed Area Name: PROJECT WIDE
Completed Sub Area Name: Not reported
Completed Document Type: Fieldwork
Completed Date: 07/26/2006
Comments: Monitoring well installed in deed restricted area.

Completed Area Name: PROJECT WIDE
Completed Sub Area Name: Not reported
Completed Document Type: Well Installation Workplan
Completed Date: 06/20/2006
Comments: DTSC approved workplan for installation of monitoring well in capped area of site.

Completed Area Name: PROJECT WIDE
Completed Sub Area Name: Not reported
Completed Document Type: Fact Sheets
Completed Date: 11/20/2003

MYERS DRUM - OAKLAND (Continued) **1000369037**

Comments:	Fact Sheet and Public Notice announced changes proposed to Remedial Action Plan.
Completed Area Name:	PROJECT WIDE
Completed Sub Area Name:	Not reported
Completed Document Type:	Fieldwork
Completed Date:	07/21/2011
Comments:	Groundwater monitoring wells were sampled.
Completed Area Name:	PROJECT WIDE
Completed Sub Area Name:	Not reported
Completed Document Type:	Fieldwork
Completed Date:	01/27/2011
Comments:	Groundwater samples were collected.
Completed Area Name:	PROJECT WIDE
Completed Sub Area Name:	Not reported
Completed Document Type:	Public Notice
Completed Date:	08/10/2011
Comments:	The Public Notice was published in the Oakland Tribune on page A7 on August 10, 2011.
Completed Area Name:	PROJECT WIDE
Completed Sub Area Name:	Not reported
Completed Document Type:	Public Notice
Completed Date:	02/05/2013
Comments:	Not reported
Completed Area Name:	PROJECT WIDE
Completed Sub Area Name:	Not reported
Completed Document Type:	Land Use Restriction Monitoring Report
Completed Date:	09/04/2018
Comments:	The site is in compliance with the Land Use Covenant which restricts groundwater usage.
Completed Area Name:	PROJECT WIDE
Completed Sub Area Name:	Not reported
Completed Document Type:	Land Use Restriction Monitoring Report
Completed Date:	01/27/2020
Comments:	Certification was received from the consultant the the site is in compliance with the Land Use Covenant and that groundwater extraction is not occurring at the site.
Completed Area Name:	PROJECT WIDE
Completed Sub Area Name:	Not reported
Completed Document Type:	Land Use Restriction Monitoring Report
Completed Date:	06/25/2020
Comments:	The site remains in compliance with the Land Use Covenant that groundwater should not be used in the restricted area of the site.
Completed Area Name:	PROJECT WIDE
Completed Sub Area Name:	Not reported
Completed Document Type:	Land Use Restriction Monitoring Report
Completed Date:	09/03/2021
Comments:	The report certfied that the use of the site is consistent with land use restrictions which were placed on a portion of the property.

Map ID
Direction
Distance
Elevation | Site | MAP FINDINGS | Database(s) | EDR ID Number
EPA ID Number

MYERS DRUM - OAKLAND (Continued) **1000369037**

Completed Area Name: PROJECT WIDE
Completed Sub Area Name: Not reported
Completed Document Type: Certification
Completed Date: 12/21/2004
Comments: Certified Site. A residential/commercial development is being constructed on the property.

Completed Area Name: PROJECT WIDE
Completed Sub Area Name: Not reported
Completed Document Type: CEQA - Initial Study/ Neg. Declaration
Completed Date: 05/24/1996
Comments: Approved CEQA Negative Declaration.

Completed Area Name: PROJECT WIDE
Completed Sub Area Name: Not reported
Completed Document Type: Unilateral Order (I/SE, RAO, CAO, EPA AO)
Completed Date: 06/28/1991
Comments: Order issued to IMACC Corporation, the parent company of Myers Container Corporation, and Dorothy Warburton, the Site owner.

Completed Area Name: PROJECT WIDE
Completed Sub Area Name: Not reported
Completed Document Type: Land Use Restriction
Completed Date: 09/21/2004
Comments: A deed restriction was recorded for the area where residual groundwater contamination remains to prevent use of the underlying groundwater.

Completed Area Name: PROJECT WIDE
Completed Sub Area Name: Not reported
Completed Document Type: Land Use Restriction - Site Inspection/Visit
Completed Date: 07/09/2008
Comments: The landscaped driveway entrance that overlies the area of groundwater contamination was observed to be in good condition during the annual site inspection by DTSC staff.

Completed Area Name: PROJECT WIDE
Completed Sub Area Name: Not reported
Completed Document Type: Annual Oversight Cost Estimate
Completed Date: 07/30/2010
Comments: The estimated costs for the fiscal year for DTSC oversight are $7,848.
Not reported

Completed Area Name: PROJECT WIDE
Completed Sub Area Name: Not reported
Completed Document Type: Annual Oversight Cost Estimate
Completed Date: 10/21/2014
Comments: Estimate of DTSC costs for regulatory oversight for the fiscal year (July 1, 2014 to June 30, 2015).

Completed Area Name: PROJECT WIDE
Completed Sub Area Name: Not reported
Completed Document Type: * Land Use Restriction Monitoring Report
Completed Date: 10/05/2010
Comments: Not reported

Completed Area Name: PROJECT WIDE

MYERS DRUM - OAKLAND (Continued) **1000369037**

Completed Sub Area Name: Not reported
Completed Document Type: Annual Oversight Cost Estimate
Completed Date: 09/28/2015
Comments: Estimate of DTSC costs for regulatory oversight for the fiscal year (July 1, 2015 to June 30, 2016).

Completed Area Name: PROJECT WIDE
Completed Sub Area Name: Not reported
Completed Document Type: Correspondence
Completed Date: 02/12/2013
Comments: Not reported

Completed Area Name: PROJECT WIDE
Completed Sub Area Name: Not reported
Completed Document Type: Correspondence
Completed Date: 02/17/2015
Comments: Correspondence for the 2014 calendar period.

Completed Area Name: PROJECT WIDE
Completed Sub Area Name: Not reported
Completed Document Type: Correspondence
Completed Date: 01/23/2014
Comments: General correspondence from January 1 - December 31, 2013.

Completed Area Name: PROJECT WIDE
Completed Sub Area Name: Not reported
Completed Document Type: Correspondence
Completed Date: 03/11/2016
Comments: Correspondence for the calendar 2015 period.

Completed Area Name: PROJECT WIDE
Completed Sub Area Name: Not reported
Completed Document Type: 5 Year Review Reports
Completed Date: 01/17/2013
Comments: Not reported

Completed Area Name: PROJECT WIDE
Completed Sub Area Name: Not reported
Completed Document Type: Remedial Investigation / Feasibility Study
Completed Date: 02/23/1996
Comments: Amended RIFS. Feasibility Study amended to propose soil and groundwater removal to residential use standards.

Completed Area Name: PROJECT WIDE
Completed Sub Area Name: Not reported
Completed Document Type: Public Participation Plan / Community Relations Plan
Completed Date: 12/12/1991
Comments: PPP approved. The San Pablo Avenue corridor is zoned primarily commercial, while the area to the west of San Pablo is industrial and the area to the east is residential. Community interviews conducted to assess level of community interest/involvement.

Completed Area Name: PROJECT WIDE
Completed Sub Area Name: Not reported
Completed Document Type: Remedial Action Completion Report
Completed Date: 12/31/2003
Comments: Information presented in the Explanation of Significant Differences

MYERS DRUM - OAKLAND (Continued) **1000369037**

along with TRC's August 2003 Groundwater Pump and Treat Report provided documentation of groundwater cleanup activities.

Completed Area Name: PROJECT WIDE
Completed Sub Area Name: Not reported
Completed Document Type: Annual Oversight Cost Estimate
Completed Date: 07/30/2013
Comments: Estimated costs for regulatory oversight by DTSC for the fiscal year 2013-14.

Completed Area Name: PROJECT WIDE
Completed Sub Area Name: Not reported
Completed Document Type: Monitoring Report
Completed Date: 10/01/2009
Comments: The report recommended continuation of the semi-annual monitoring program.

Completed Area Name: PROJECT WIDE
Completed Sub Area Name: Not reported
Completed Document Type: Monitoring Report
Completed Date: 02/23/2011
Comments: Not reported

Completed Area Name: PROJECT WIDE
Completed Sub Area Name: Not reported
Completed Document Type: Monitoring Report
Completed Date: 02/23/2011
Comments: Not reported

Completed Area Name: PROJECT WIDE
Completed Sub Area Name: Not reported
Completed Document Type: Monitoring Report
Completed Date: 06/23/2011
Comments: The monitoring results are consistent with historical results. DTSC's Geological Services Unit requested that copies of the monitoring wells borehole logs should be submitted and a compilation of all groundwater gradient evaluations should be completed. DTSC requested that information to be submitted in the next monitoring report.

Completed Area Name: PROJECT WIDE
Completed Sub Area Name: Not reported
Completed Document Type: Monitoring Report
Completed Date: 09/22/2011
Comments: The report included responses to DTSC's comment letter dated June 23, 2011. In response the those comments the report included information related to boring logs, monitoring well construction details, and groundwater elevation data and gradient evaluations; the responses that were provided were adequate. The results of the groundwater monitoring program were consistent with previous results which showed low levels of chlorinated volatile organic compounds (VOCs) in shallow groundwater; the groundwater data also showed that natural biodegradation of those chlorinated VOCs is occurring since breakdown compounds are present.

Completed Area Name: PROJECT WIDE
Completed Sub Area Name: Not reported
Completed Document Type: *Correspondence - Received

MYERS DRUM - OAKLAND (Continued) **1000369037**

Completed Date: 01/06/2010
Comments: Not reported

Completed Area Name: PROJECT WIDE
Completed Sub Area Name: Not reported
Completed Document Type: 5 Year Review Reports
Completed Date: 01/25/2017
Comments: Not reported

Completed Area Name: PROJECT WIDE
Completed Sub Area Name: Not reported
Completed Document Type: Technical Report
Completed Date: 01/25/2017
Comments: Not reported

Completed Area Name: PROJECT WIDE
Completed Sub Area Name: Not reported
Completed Document Type: Financial Assurance Documentation
Completed Date: 04/20/2015
Comments: The approved cost estimate to maintain the Operations and Maintenance activities at the site totaled $65,157.00.

Completed Area Name: PROJECT WIDE
Completed Sub Area Name: Not reported
Completed Document Type: Land Use Restriction - Site Inspection/Visit
Completed Date: 06/30/2006
Comments: Not reported

Completed Area Name: PROJECT WIDE
Completed Sub Area Name: Not reported
Completed Document Type: Operation & Maintenance Order/Agreement
Completed Date: 12/20/2004
Comments: DTSC entered into an Operations and Maintenance Agreement with Myers Container Corporation. The Agreement provides for ongoing, semi-annual sampling of two monitoring wells.

Completed Area Name: PROJECT WIDE
Completed Sub Area Name: Not reported
Completed Document Type: Preliminary Assessment Report
Completed Date: 06/15/1989
Comments: Completed PA. Periodic releases of hazardous substances were determined to have occurred at the site from drum recycling activities.

Completed Area Name: PROJECT WIDE
Completed Sub Area Name: Not reported
Completed Document Type: Land Use Restriction - Site Inspection/Visit
Completed Date: 08/06/2009
Comments: The landscaped driveway entrance appeared to be in good condition. There was no evidence of any activities prohibited by the Deed Restriction.

Completed Area Name: PROJECT WIDE
Completed Sub Area Name: Not reported
Completed Document Type: Land Use Restriction - Site Inspection/Visit
Completed Date: 06/15/2007
Comments: Site conditions observed at the property comply with the O & M

Map ID
Direction
Distance
Elevation | Site | MAP FINDINGS | Database(s) | EDR ID Number
EPA ID Number

MYERS DRUM - OAKLAND (Continued) **1000369037**

agreement and deed restriction

Future Area Name: Not reported
Future Sub Area Name: Not reported
Future Document Type: Not reported
Future Due Date: Not reported
Schedule Area Name: PROJECT WIDE
Schedule Sub Area Name: Not reported
Schedule Document Type: Five-Year Review Reports
Schedule Due Date: 05/01/2024
Schedule Revised Date: Not reported

HIST UST:
Name: MYERS DRUM COMPANY
Address: 6549 SAN PABLO AVENUE
City,State,Zip: OAKLAND, CA 94608
File Number: 00036192
URL: https://documents.geotracker.waterboards.ca.gov/ustpdfs/pdf/00036192.pdf
Region: STATE
Facility ID: 00000014527
Facility Type: Other
Other Type: DRUM RECONDITIONING
Contact Name: THURMAN CRABTREE
Telephone: 4152716200
Owner Name: MYERS DRUM COMPANY
Owner Address: 6549 SAN PABLO AVENUE
Owner City,St,Zip: OAKLAND, CA 94608
Total Tanks: 0004

Tank Num: 001
Container Num: 1
Year Installed: Not reported
Tank Capacity: 00008000
Tank Used for: PRODUCT
Type of Fuel: REGULAR
Container Construction Thickness: 1/4
Leak Detection: Stock Inventor

Tank Num: 002
Container Num: 2
Year Installed: Not reported
Tank Capacity: 00025000
Tank Used for: WASTE
Type of Fuel: Not reported
Container Construction Thickness: 6
Leak Detection: None

Tank Num: 003
Container Num: 3
Year Installed: Not reported
Tank Capacity: 00016000
Tank Used for: WASTE
Type of Fuel: Not reported
Container Construction Thickness: 6
Leak Detection: None

Tank Num: 004

Map ID
Direction
Distance
Elevation Site

MAP FINDINGS

Database(s)

EDR ID Number
EPA ID Number

MYERS DRUM - OAKLAND (Continued) **1000369037**

Container Num: 4
Year Installed: Not reported
Tank Capacity: 00001000
Tank Used for: WASTE
Type of Fuel: WASTE OIL
Container Construction Thickness: 1/4
Leak Detection: None

Click here for Geo Tracker PDF:

CA FID UST:
Facility ID: 01002689
Regulated By: UTNKA
Regulated ID: 00041770
Cortese Code: Not reported
SIC Code: Not reported
Facility Phone: 4156526847
Mail To: Not reported
Mailing Address: 6549 SAN PABLO AVE
Mailing Address 2: Not reported
Mailing City,St,Zip: OAKLAND 94608
Contact: Not reported
Contact Phone: Not reported
DUNs Number: Not reported
NPDES Number: Not reported
EPA ID: Not reported
Comments: Not reported
Status: Active

DEED:
Name: MYERS DRUM - OAKLAND
Address: 6549 SAN PABLO AVENUE
City,State,Zip: OAKLAND, CA 94608
Envirostor ID: 1340111
Area: PROJECT WIDE
Sub Area: Not reported
Site Type: STATE RESPONSE
Status: CERTIFIED O&M - LAND USE RESTRICTIONS ONLY
Agency: Not reported
Covenant Uploaded: Not reported
Deed Date(s): Not reported
File Name: Envirostor Land Use Restrictions

FINDS:
Registry ID: 110002635131

Click Here for FRS Facility Detail Report:

Environmental Interest/Information System:
The National Compliance Database (NCDB) supports implementation of the Federal Insecticide, Fungicide, and Rodenticide Act (FIFRA) and the Toxic Substances Control Act (TSCA).
California's Department of Toxic Substances Control's (DTSC's)-EnviroStor database is an online search and Geographic Information System (GIS) tool for identifying sites that have known contamination or sites for which there may be reasons to investigate

Map ID
Direction
Distance
Elevation | Site | MAP FINDINGS | Database(s) | EDR ID Number
EPA ID Number

MYERS DRUM - OAKLAND (Continued) **1000369037**

further. The EnviroStor database includes the following site types: Federal Superfund sites (National Priorities List (NPL)); State Response, including Military Facilities and State Superfund; Voluntary Cleanup; and School sites.
The Resource Conservation and Recovery Act Information System (RCRAInfo) is EPA's comprehensive information system in support of the Resource Conservation and Recovery Act (RCRA) of 1976 and the Hazardous and Solid Waste Amendments (HSWA) of 1984. It tracks many types of information about generators, transporters, treaters, storers, and disposers of hazardous waste.

Click this hyperlink while viewing on your computer to access additional FINDS: detail in the EDR Site Report.

ECHO:

Envid:	1000369037
Registry ID:	110002635131
DFR URL:	http://echo.epa.gov/detailed-facility-report?fid=110002635131
Name:	MYERS DRUM - OAKLAND
Address:	6549 SAN PABLO AVE
City,State,Zip:	OAKLAND, CA 94608

EMI:

Name:	MYERS CONTAINER CORPORATION
Address:	6549 SAN PABLO AVE
City,State,Zip:	OAKLAND, CA 94608
Year:	1987
County Code:	1
Air Basin:	SF
Facility ID:	1762
Air District Name:	BA
SIC Code:	3411
Air District Name:	BAY AREA AQMD
Community Health Air Pollution Info System:	Not reported
Consolidated Emission Reporting Rule:	Not reported
Total Organic Hydrocarbon Gases Tons/Yr:	3
Reactive Organic Gases Tons/Yr:	3
Carbon Monoxide Emissions Tons/Yr:	0
NOX - Oxides of Nitrogen Tons/Yr:	0
SOX - Oxides of Sulphur Tons/Yr:	0
Particulate Matter Tons/Yr:	0
Part. Matter 10 Micrometers and Smllr Tons/Yr:	0

HIST CORTESE:

edr_fname:	MYERS DRUM - OAKLAND
edr_fadd1:	6549 SAN PABLO
City,State,Zip:	OAKLAND, CA 94608
Region:	CORTESE
Facility County Code:	1
Reg By:	CALSI
Reg Id:	01340111

CERS:

Name:	MYERS DRUM - OAKLAND
Address:	6549 SAN PABLO AVENUE
City,State,Zip:	OAKLAND, CA 94608

Map ID
Direction
Distance
Elevation

MAP FINDINGS

Site

Database(s)

EDR ID Number
EPA ID Number

MYERS DRUM - OAKLAND (Continued) **1000369037**

Site ID: 608762
CERS ID: 01340111
CERS Description: State Response

Affiliation:
Affiliation Type Desc: Lead Project Manager
Entity Name: Tom Price
Entity Title: Not reported
Affiliation Address: Not reported
Affiliation City: Not reported
Affiliation State: Not reported
Affiliation Country: Not reported
Affiliation Zip: Not reported
Affiliation Phone: ,

Affiliation Type Desc: Supervisor
Entity Name: John Karachewski
Entity Title: Not reported
Affiliation Address: Not reported
Affiliation City: Not reported
Affiliation State: Not reported
Affiliation Country: Not reported
Affiliation Zip: Not reported
Affiliation Phone: ,

NON-CASE INFO:
Name: MYERS CONTAINER CORP
Address: 6549 SAN PABLO AVE
City,State,Zip: OAKLAND, CA 94607
Global ID: SLT2O190293
Case Type: Non-Case Information
Status: Informational Item / Review Complete
Status Date: 06/02/2009
Lead Agency: SAN FRANCISCO BAY RWQCB (REGION 2)
Case Worker: UUU
Local Agency: Not reported
RB Case Number: 01S0201
Loc Case Number: Not reported
File Location: Not reported
Potential Contaminants of Concern: Not reported
Potential Media Affected: Not reported
Site History: Not reported
Begin Date: 03/08/2001
How Discovered: Not reported
How Discovered Description: Not reported
Stop Method: Not reported
Stop Description: Not reported
Latitude: 37.8487825032211
Longitude: -122.285815596573
Geotracker: http://geotracker.waterboards.ca.gov/profile_report.asp?global_id=SLT2O190293
EPA Region: 9
Coordinate Source: Google Map Move
Cuf Case: NO
Quantity Released Gallons: Not reported
Leak Reported Date: Not reported
Discharge Source: Not reported

Map ID
Direction
Distance
Elevation

MAP FINDINGS

Site

Database(s)

EDR ID Number
EPA ID Number

MYERS DRUM - OAKLAND (Continued) **1000369037**

Discharge Cause:	Not reported
No Further Action Date:	Not reported
CA Water Watershed Name:	Bay Bridges - Berkeley (203.30)
Dwr Groundwater Subbasin Name:	Santa Clara Valley - East Bay Plain (2-009.04)
Disadvantaged Community:	Not reported
CA Envirosscreen 3 Score:	66-70%
CA Envirosscreen 4 Score:	70-75%
Military DOD Site:	No
Facility Project Subtype:	Not reported
RWQCB Region:	SAN FRANCISCO BAY RWQCB (REGION 2)

299
NW
1/2-1
0.650 mi.
3434 ft.

DAVLIN PAINT COMPANY
700 ALLSTON WAY
BERKELEY, CA 94710

ENVIROSTOR **S118757379**
N/A

Relative:
Lower

Actual:
22 ft.

ENVIROSTOR:

Name:	DAVLIN PAINT COMPANY
Address:	700 ALLSTON WAY
City,State,Zip:	BERKELEY, CA 94710
Facility ID:	70000107
Status:	No Action Required
Status Date:	01/23/2007
Site Code:	Not reported
Site Type:	Evaluation
Site Type Detailed:	Evaluation
Acres:	0.25
NPL:	NO
Regulatory Agencies:	SMBRP
Lead Agency:	SMBRP
Program Manager:	Not reported
Supervisor:	* Karen Toth
Division Branch:	Cleanup Berkeley
Assembly:	14
Senate:	07
Special Program:	Not reported
Restricted Use:	NO
Site Mgmt Req:	NONE SPECIFIED
Funding:	Not Applicable
Latitude:	37.86430
Longitude:	-122.2995
APN:	56-1957-1-2
Past Use:	PAINT/DEPAINT FACILITY
Potential COC:	TPH-diesel TPH-gas
Confirmed COC:	TPH-diesel TPH-gas
Potential Description:	SOIL
Alias Name:	56-1957-1-2
Alias Type:	APN
Alias Name:	SLT2O02632
Alias Type:	GeoTracker Global ID
Alias Name:	T0600102292
Alias Type:	GeoTracker Global ID
Alias Name:	70000107
Alias Type:	Envirostor ID Number

Completed Info:

Completed Area Name:	PROJECT WIDE

Map ID
Direction
Distance
Elevation | Site | MAP FINDINGS | Database(s) | EDR ID Number
EPA ID Number

DAVLIN PAINT COMPANY (Continued) **S118757379**

Completed Sub Area Name:	Not reported
Completed Document Type:	Site Screening
Completed Date:	01/12/2006
Comments:	Paint manufacturing has been on-going at the property since the 1970 s. However, no site investigation or assessment has been conducted at the property. Site screening recommends that a Preliminary Endangerment Assessment be conducted.
Future Area Name:	Not reported
Future Sub Area Name:	Not reported
Future Document Type:	Not reported
Future Due Date:	Not reported
Schedule Area Name:	Not reported
Schedule Sub Area Name:	Not reported
Schedule Document Type:	Not reported
Schedule Due Date:	Not reported
Schedule Revised Date:	Not reported

300
ENE
1/2-1
0.698 mi.
3687 ft.

UNOCAL
2501 SACRAMENTO ST
BERKELEY, CA 94703

LUST **S100179188**
Cortese **N/A**
HIST CORTESE
Notify 65
CERS

Relative:
Higher

Actual:
95 ft.

LUST:

Name:	UNOCAL
Address:	2501 SACRAMENTO ST
City,State,Zip:	BERKELEY, CA 94703
Lead Agency:	SAN FRANCISCO BAY RWQCB (REGION 2)
Case Type:	LUST Cleanup Site
Geo Track:	http://geotracker.waterboards.ca.gov/profile_report.asp?global_id=T0600101459
Global Id:	T0600101459
Latitude:	37.8622005
Longitude:	-122.2810075
Status:	Completed - Case Closed
Status Date:	04/07/1997
Case Worker:	UUU
RB Case Number:	01-1584
Local Agency:	BERKELEY, CITY OF
File Location:	Not reported
Local Case Number:	01-1584
Potential Media Affect:	Other Groundwater (uses other than drinking water)
Potential Contaminants of Concern:	Diesel
EPA Region:	9
Coordinate Source:	Google Geocode
Cuf Case:	YES
Quantity Released Gallons:	Not reported
Begin Date:	07/18/1989
Leak Reported Date:	07/18/1989
How Discovered:	Tank Closure
How Discovered Description:	Not reported
Discharge Source:	Tank
Discharge Cause:	Physc / Mech Damage
Stop Method:	Not reported
Stop Description:	Not reported
No Further Action Date:	04/07/1997
CA Water Watershed Name:	Bay Bridges - Berkeley (203.30)
Dwr Groundwater Subbasin Name:	Santa Clara Valley - East Bay Plain (2-009.04)

Map ID
Direction
Distance
Elevation | Site | MAP FINDINGS | Database(s) | EDR ID Number
EPA ID Number

UNOCAL (Continued) **S100179188**

Disadvantaged Community: Not reported
CA Enviroscreen 3 Score: 51-55%
CA Enviroscreen 4 Score: 40-45%
Military DOD Site: No
Facility Project Subtype: Not reported
RWQCB Region: SAN FRANCISCO BAY RWQCB (REGION 2)
Site History: Not reported

LUST:
Global Id: T0600101459
Contact Type: Local Agency Caseworker
Contact Name: GEOFFERY FIEDLER
Organization Name: BERKELEY, CITY OF
Address: 2118 MILVIA STREET 3RD FLOOR
City: BERKELEY
Email: gfiedler@ci.berkeley.ca.us
Phone Number: Not reported

Global Id: T0600101459
Contact Type: Regional Board Caseworker - Primary Caseworker
Contact Name: Regional Water Board
Organization Name: SAN FRANCISCO BAY RWQCB (REGION 2)
Address: 1515 CLAY ST SUITE 1400
City: OAKLAND
Email: Not reported
Phone Number: Not reported

LUST:
Global Id: T0600101459
Action Type: ENFORCEMENT
Date: 04/07/1997
Action: Closure/No Further Action Letter

Global Id: T0600101459
Action Type: Other
Date: 07/18/1989
Action: Leak Discovery

Global Id: T0600101459
Action Type: RESPONSE
Date: 07/08/1992
Action: Well Installation Workplan

Global Id: T0600101459
Action Type: RESPONSE
Date: 07/11/1991
Action: Soil and Water Investigation Report

Global Id: T0600101459
Action Type: RESPONSE
Date: 06/02/1992
Action: Soil and Water Investigation Report

Global Id: T0600101459
Action Type: RESPONSE
Date: 04/23/1993
Action: Soil and Water Investigation Report

Map ID
Direction
Distance
Elevation

MAP FINDINGS

Site

Database(s)

EDR ID Number
EPA ID Number

UNOCAL (Continued) **S100179188**

Global Id: T0600101459
Action Type: RESPONSE
Date: 01/12/1994
Action: Tank Removal Report / UST Sampling Report

Global Id: T0600101459
Action Type: RESPONSE
Date: 02/01/1993
Action: Monitoring Report - Quarterly

Global Id: T0600101459
Action Type: RESPONSE
Date: 04/10/1995
Action: Soil and Water Investigation Report

Global Id: T0600101459
Action Type: RESPONSE
Date: 07/18/1989
Action: Unauthorized Release Form

Global Id: T0600101459
Action Type: RESPONSE
Date: 02/09/1994
Action: Monitoring Report - Quarterly

Global Id: T0600101459
Action Type: RESPONSE
Date: 05/05/1993
Action: Correspondence

Global Id: T0600101459
Action Type: RESPONSE
Date: 04/13/1993
Action: Corrective Action Plan / Remedial Action Plan

Global Id: T0600101459
Action Type: RESPONSE
Date: 07/16/1993
Action: Correspondence

Global Id: T0600101459
Action Type: Other
Date: 07/18/1989
Action: Leak Reported

Global Id: T0600101459
Action Type: RESPONSE
Date: 08/09/1989
Action: Well Installation Workplan

Global Id: T0600101459
Action Type: RESPONSE
Date: 03/27/1990
Action: Preliminary Site Assessment Report

Global Id: T0600101459
Action Type: RESPONSE

Map ID
Direction
Distance
Elevation | Site | MAP FINDINGS | Database(s) | EDR ID Number
EPA ID Number

UNOCAL (Continued) **S100179188**

Date: 01/04/1991
Action: Well Installation Workplan

Global Id: T0600101459
Action Type: RESPONSE
Date: 07/29/1991
Action: Preliminary Site Assessment Workplan

Global Id: T0600101459
Action Type: RESPONSE
Date: 09/21/1993
Action: Well Destruction Report

Global Id: T0600101459
Action Type: RESPONSE
Date: 09/16/1993
Action: Tank Removal Report / UST Sampling Report

Global Id: T0600101459
Action Type: RESPONSE
Date: 01/03/1994
Action: Soil and Water Investigation Report

Global Id: T0600101459
Action Type: RESPONSE
Date: 09/16/1993
Action: Tank Removal Report / UST Sampling Report

Global Id: T0600101459
Action Type: RESPONSE
Date: 08/17/1990
Action: Preliminary Site Assessment Report

Global Id: T0600101459
Action Type: RESPONSE
Date: 03/15/1994
Action: Other Report / Document

Global Id: T0600101459
Action Type: RESPONSE
Date: 09/26/1989
Action: Soil and Water Investigation Report

Global Id: T0600101459
Action Type: RESPONSE
Date: 10/11/1993
Action: Soil and Water Investigation Report

Global Id: T0600101459
Action Type: RESPONSE
Date: 01/04/1991
Action: Monitoring Report - Quarterly

Global Id: T0600101459
Action Type: RESPONSE
Date: 06/14/1993
Action: Soil and Water Investigation Report

Map ID
Direction
Distance
Elevation | Site | MAP FINDINGS | Database(s) | EDR ID Number
EPA ID Number

UNOCAL (Continued) **S100179188**

Global Id: T0600101459
Action Type: RESPONSE
Date: 02/05/1992
Action: Monitoring Report - Quarterly

Global Id: T0600101459
Action Type: RESPONSE
Date: 01/27/1993
Action: Well Destruction Workplan

Global Id: T0600101459
Action Type: RESPONSE
Date: 03/12/1990
Action: Well Installation Workplan

Global Id: T0600101459
Action Type: Other
Date: 07/18/1989
Action: Leak Stopped

LUST:
Global Id: T0600101459
Status: Open - Case Begin Date
Status Date: 07/18/1989

Global Id: T0600101459
Status: Open - Site Assessment
Status Date: 02/06/1990

Global Id: T0600101459
Status: Open - Site Assessment
Status Date: 06/19/1990

Global Id: T0600101459
Status: Open - Site Assessment
Status Date: 05/14/1991

Global Id: T0600101459
Status: Completed - Case Closed
Status Date: 04/07/1997

LUST REG 2:
Region: 2
Facility Id: 01-1584
Facility Status: Case Closed
Case Number: 01-1584
How Discovered: Tank Closure
Leak Cause: Structure Failure
Leak Source: Tank
Date Leak Confirmed: 5/14/1991
Oversight Program: LUST
Prelim. Site Assesment Wokplan Submitted: Not reported
Preliminary Site Assesment Began: 2/6/1990
Pollution Characterization Began: 6/19/1990
Pollution Remediation Plan Submitted: Not reported

Map ID
Direction
Distance
Elevation Site

MAP FINDINGS

Database(s) EDR ID Number EPA ID Number

UNOCAL (Continued) **S100179188**

Date Remediation Action Underway: Not reported
Date Post Remedial Action Monitoring Began: Not reported

CORTESE:

Name:	UNOCAL
Address:	2501 SACRAMENTO ST
City,State,Zip:	BERKELEY, CA 94703
Region:	CORTESE
Envirostor Id:	Not reported
Global ID:	T0600101459
Site/Facility Type:	LUST CLEANUP SITE
Cleanup Status:	COMPLETED - CASE CLOSED
Status Date:	Not reported
Site Code:	Not reported
Latitude:	Not reported
Longitude:	Not reported
Owner:	Not reported
Enf Type:	Not reported
Swat R:	Not reported
Flag:	active
Order No:	Not reported
Waste Discharge System No:	Not reported
Effective Date:	Not reported
Region 2:	Not reported
WID Id:	Not reported
Solid Waste Id No:	Not reported
Waste Management Uit Name:	Not reported
File Name:	Active Open

HIST CORTESE:

edr_fname:	UNOCAL
edr_fadd1:	2501 SACRAMENTO
City,State,Zip:	BERKELEY, CA
Region:	CORTESE
Facility County Code:	1
Reg By:	LTNKA
Reg Id:	01-1584

NOTIFY 65:

Name:	JOE'S UNOCAL 76
Address:	2501 SACRAMENTO
City,State,Zip:	BERKELEY, CA 92661
Date Reported:	Not reported
Staff Initials:	Not reported
Board File Number:	Not reported
Facility Type:	Not reported
Discharge Date:	Not reported
Issue Date:	Not reported
Incident Description:	Not reported
Global ID:	Not reported
Status:	Not reported

CERS:

Name:	UNOCAL
Address:	2501 SACRAMENTO ST

MAP FINDINGS

Map ID / Direction / Distance / Elevation | Site | Database(s) | EDR ID Number / EPA ID Number

UNOCAL (Continued) **S100179188**

City,State,Zip: BERKELEY, CA 94703
Site ID: 769772
CERS ID: T0600101459
CERS Description: Leaking Underground Storage Tank Cleanup Site

Affiliation:
Affiliation Type Desc: Local Agency Caseworker
Entity Name: GEOFFERY FIEDLER - BERKELEY, CITY OF
Entity Title: Not reported
Affiliation Address: 2118 MILVIA STREET 3RD FLOOR
Affiliation City: BERKELEY
Affiliation State: CA
Affiliation Country: Not reported
Affiliation Zip: Not reported
Affiliation Phone: ,

Affiliation Type Desc: Regional Board Caseworker
Entity Name: Regional Water Board - SAN FRANCISCO BAY RWQCB (REGION 2)
Entity Title: Not reported
Affiliation Address: 1515 CLAY ST SUITE 1400
Affiliation City: OAKLAND
Affiliation State: CA
Affiliation Country: Not reported
Affiliation Zip: Not reported
Affiliation Phone: ,

AX301 **AQUATIC PARK SCIENCE CENTER** **ENVIROSTOR** **S104581543**
NW **2222 3RD STREET** **VCP** **N/A**
1/2-1 **BERKELEY, CA 94710**
0.703 mi.
3710 ft. **Site 1 of 2 in cluster AX**

Relative: Lower
Actual: 17 ft.

ENVIROSTOR:
Name: AQUATIC PARK SCIENCE CENTER
Address: 2222 3RD STREET
City,State,Zip: BERKELEY, CA 94710
Facility ID: 70000105
Status: No Further Action
Status Date: 07/18/2008
Site Code: 201728
Site Type: Voluntary Cleanup
Site Type Detailed: Voluntary Agreement
Acres: 5.7
NPL: NO
Regulatory Agencies: SMBRP, CITY OF BERKELEY
Lead Agency: SMBRP
Program Manager: Not reported
Supervisor: * Mark Piros
Division Branch: Cleanup Berkeley
Assembly: 14
Senate: 07
Special Program: Voluntary Agreement - Standard Voluntary Agreement
Restricted Use: NO
Site Mgmt Req: NONE SPECIFIED
Funding: Responsible Party
Latitude: 37.86497
Longitude: -122.3009

Map ID
Direction
Distance
Elevation Site

MAP FINDINGS

Database(s) EDR ID Number EPA ID Number

AQUATIC PARK SCIENCE CENTER (Continued) **S104581543**

APN: 56-1952-2-1
Past Use: PAINT MANUFACTURING
Potential COC: Arsenic Lead Polychlorinated biphenyls (PCBs, see IRIS
Confirmed COC: Polychlorinated biphenyls (PCBs, see IRIS Arsenic Lead
Potential Description: OTH
Alias Name: Aquatic Park Science Center
Alias Type: Alternate Name
Alias Name: Triangle Coatings
Alias Type: Alternate Name
Alias Name: Triangle Paint Company
Alias Type: Alternate Name
Alias Name: 56-1952-2-1
Alias Type: APN
Alias Name: 110033609673
Alias Type: EPA (FRS #)
Alias Name: 201728
Alias Type: Project Code (Site Code)
Alias Name: 70000105
Alias Type: Envirostor ID Number

Completed Info:
Completed Area Name: PROJECT WIDE
Completed Sub Area Name: Not reported
Completed Document Type: Preliminary Endangerment Assessment Workplan
Completed Date: 09/27/2007
Comments: Not reported

Completed Area Name: PROJECT WIDE
Completed Sub Area Name: Not reported
Completed Document Type: Fieldwork
Completed Date: 01/31/2008
Comments: Fieldwork completed

Completed Area Name: PROJECT WIDE
Completed Sub Area Name: Not reported
Completed Document Type: Site Screening
Completed Date: 03/29/2006
Comments: Site Screening completed which recommends completion of a Preliminary Endangerment Assessment. Soil and groundwater investigations conducted in 2000 detected qroundwater concentrations of PCE, TCE and cis-1,2 DCE that exceeded the MCLs.

Completed Area Name: PROJECT WIDE
Completed Sub Area Name: Not reported
Completed Document Type: Preliminary Endangerment Assessment Report
Completed Date: 07/18/2008
Comments: Approved PEA report, issued a no further action letter for Areas 1,2 and 4, and referred Area 3 to the City of Berkeley, Toxics Management Division, because of TPH-impacted soil which appears to be from underground tanks that were formerly in Area 3.

Completed Area Name: PROJECT WIDE
Completed Sub Area Name: Not reported
Completed Document Type: Cost Recovery Closeout Memo
Completed Date: 12/02/2011
Comments: Close cost recovery account.

Completed Area Name: PROJECT WIDE

AQUATIC PARK SCIENCE CENTER (Continued) **S104581543**

Completed Sub Area Name:	Not reported
Completed Document Type:	Standard Voluntary Agreement
Completed Date:	04/25/2007
Comments:	VCA signed
Completed Area Name:	PROJECT WIDE
Completed Sub Area Name:	Not reported
Completed Document Type:	Voluntary Cleanup Consultation
Completed Date:	08/24/2006
Comments:	Not reported
Future Area Name:	Not reported
Future Sub Area Name:	Not reported
Future Document Type:	Not reported
Future Due Date:	Not reported
Schedule Area Name:	Not reported
Schedule Sub Area Name:	Not reported
Schedule Document Type:	Not reported
Schedule Due Date:	Not reported
Schedule Revised Date:	Not reported

VCP:

Name:	AQUATIC PARK SCIENCE CENTER
Address:	2222 3RD STREET
City,State,Zip:	BERKELEY, CA 94710
Facility ID:	70000105
Site Type:	Voluntary Cleanup
Site Type Detail:	Voluntary Agreement
Site Mgmt. Req.:	NONE SPECIFIED
Acres:	5.7
National Priorities List:	NO
Cleanup Oversight Agencies:	SMBRP, CITY OF BERKELEY
Lead Agency:	SMBRP
Lead Agency Description:	DTSC - Site Cleanup Program
Project Manager:	Not reported
Supervisor:	* Mark Piros
Division Branch:	Cleanup Berkeley
Site Code:	201728
Assembly:	14
Senate:	07
Special Programs Code:	Voluntary Agreement - Standard Voluntary Agreement
Status:	No Further Action
Status Date:	07/18/2008
Restricted Use:	NO
Funding:	Responsible Party
Lat/Long:	37.86497 / -122.3009
APN:	56-1952-2-1
Past Use:	PAINT MANUFACTURING
Potential COC:	30001, 30013, 30468
Confirmed COC:	30468,30001,30013
Potential Description:	OTH
Alias Name:	Aquatic Park Science Center
Alias Type:	Alternate Name
Alias Name:	Triangle Coatings
Alias Type:	Alternate Name
Alias Name:	Triangle Paint Company
Alias Type:	Alternate Name

Map ID
Direction
Distance
Elevation | Site | MAP FINDINGS | Database(s) | EDR ID Number
EPA ID Number

AQUATIC PARK SCIENCE CENTER (Continued) **S104581543**

Alias Name: 56-1952-2-1
Alias Type: APN
Alias Name: 110033609673
Alias Type: EPA (FRS #)
Alias Name: 201728
Alias Type: Project Code (Site Code)
Alias Name: 70000105
Alias Type: Envirostor ID Number

Completed Info:
Completed Area Name: PROJECT WIDE
Completed Sub Area Name: Not reported
Completed Document Type: Preliminary Endangerment Assessment Workplan
Completed Date: 09/27/2007
Comments: Not reported

Completed Area Name: PROJECT WIDE
Completed Sub Area Name: Not reported
Completed Document Type: Fieldwork
Completed Date: 01/31/2008
Comments: Fieldwork completed

Completed Area Name: PROJECT WIDE
Completed Sub Area Name: Not reported
Completed Document Type: Site Screening
Completed Date: 03/29/2006
Comments: Site Screening completed which recommends completion of a Preliminary Endangerment Assessment. Soil and groundwater investigations conducted in 2000 detected qroundwater concentrations of PCE, TCE and cis-1,2 DCE that exceeded the MCLs.

Completed Area Name: PROJECT WIDE
Completed Sub Area Name: Not reported
Completed Document Type: Preliminary Endangerment Assessment Report
Completed Date: 07/18/2008
Comments: Approved PEA report, issued a no further action letter for Areas 1,2 and 4, and referred Area 3 to the City of Berkeley, Toxics Management Division, because of TPH-impacted soil which appears to be from underground tanks that were formerly in Area 3.

Completed Area Name: PROJECT WIDE
Completed Sub Area Name: Not reported
Completed Document Type: Cost Recovery Closeout Memo
Completed Date: 12/02/2011
Comments: Close cost recovery account.

Completed Area Name: PROJECT WIDE
Completed Sub Area Name: Not reported
Completed Document Type: Standard Voluntary Agreement
Completed Date: 04/25/2007
Comments: VCA signed

Completed Area Name: PROJECT WIDE
Completed Sub Area Name: Not reported
Completed Document Type: Voluntary Cleanup Consultation
Completed Date: 08/24/2006
Comments: Not reported

MAP FINDINGS

Map ID
Direction
Distance
Elevation | Site | Database(s) | EDR ID Number / EPA ID Number

AQUATIC PARK SCIENCE CENTER (Continued) **S104581543**

Future Area Name:	Not reported
Future Sub Area Name:	Not reported
Future Document Type:	Not reported
Future Due Date:	Not reported
Schedule Area Name:	Not reported
Schedule Sub Area Name:	Not reported
Schedule Document Type:	Not reported
Schedule Due Date:	Not reported
Schedule Revised Date:	Not reported

AX302 **TRIANGLE COATINGS** **ENVIROSTOR** **S109149571**
NW **2222 THIRD STREET** **VCP** **N/A**
1/2-1 **BERKELEY, CA 94710**
0.703 mi.
3710 ft. **Site 2 of 2 in cluster AX**

Relative:
Lower

Actual:
17 ft.

ENVIROSTOR:

Name:	TRIANGLE COATINGS
Address:	2222 THIRD STREET
City,State,Zip:	BERKELEY, CA 94710
Facility ID:	60000938
Status:	Refer: Local Agency
Status Date:	07/18/2008
Site Code:	201728
Site Type:	Voluntary Cleanup
Site Type Detailed:	Voluntary Agreement
Acres:	2.5
NPL:	NO
Regulatory Agencies:	SMBRP, CITY OF BERKELEY
Lead Agency:	CITY OF BERKELEY
Program Manager:	Not reported
Supervisor:	* Mark Piros
Division Branch:	Cleanup Berkeley
Assembly:	14
Senate:	07
Special Program:	Voluntary Agreement - Standard Voluntary Agreement
Restricted Use:	NO
Site Mgmt Req:	NONE SPECIFIED
Funding:	Responsible Party
Latitude:	37.86409
Longitude:	-122.3006
APN:	NONE SPECIFIED
Past Use:	NONE SPECIFIED
Potential COC:	NONE SPECIFIED
Confirmed COC:	NONE SPECIFIED
Potential Description:	NONE SPECIFIED
Alias Name:	201728
Alias Type:	Project Code (Site Code)
Alias Name:	60000938
Alias Type:	Envirostor ID Number

Completed Info:

Completed Area Name:	PROJECT WIDE
Completed Sub Area Name:	Not reported
Completed Document Type:	Preliminary Endangerment Assessment Report
Completed Date:	07/18/2008
Comments:	Not reported

TRIANGLE COATINGS (Continued) **S109149571**

Completed Area Name:	PROJECT WIDE
Completed Sub Area Name:	Not reported
Completed Document Type:	Site Screening
Completed Date:	03/29/2006
Comments:	Completed site screening. PEA recommended.

Completed Area Name:	PROJECT WIDE
Completed Sub Area Name:	Not reported
Completed Document Type:	Preliminary Endangerment Assessment Workplan
Completed Date:	09/28/2007
Comments:	Approved PEA Workplan

Completed Area Name:	PROJECT WIDE
Completed Sub Area Name:	Not reported
Completed Document Type:	Fieldwork
Completed Date:	01/31/2008
Comments:	Completed field sampling and survey.

Completed Area Name:	PROJECT WIDE
Completed Sub Area Name:	Not reported
Completed Document Type:	Standard Voluntary Agreement
Completed Date:	04/25/2007
Comments:	VCA executed.

Completed Area Name:	PROJECT WIDE
Completed Sub Area Name:	Not reported
Completed Document Type:	Voluntary Cleanup Consultation
Completed Date:	08/24/2006
Comments:	Issued VCA invite letter to site owner.

Future Area Name:	Not reported
Future Sub Area Name:	Not reported
Future Document Type:	Not reported
Future Due Date:	Not reported
Schedule Area Name:	Not reported
Schedule Sub Area Name:	Not reported
Schedule Document Type:	Not reported
Schedule Due Date:	Not reported
Schedule Revised Date:	Not reported

VCP:

Name:	TRIANGLE COATINGS
Address:	2222 THIRD STREET
City,State,Zip:	BERKELEY, CA 94710
Facility ID:	60000938
Site Type:	Voluntary Cleanup
Site Type Detail:	Voluntary Agreement
Site Mgmt. Req.:	NONE SPECIFIED
Acres:	2.5
National Priorities List:	NO
Cleanup Oversight Agencies:	SMBRP, CITY OF BERKELEY
Lead Agency:	CITY OF BERKELEY
Lead Agency Description:	BERKELEY, CITY OF
Project Manager:	Not reported
Supervisor:	* Mark Piros
Division Branch:	Cleanup Berkeley
Site Code:	201728

Map ID
Direction
Distance
Elevation | Site | MAP FINDINGS | Database(s) | EDR ID Number
EPA ID Number

TRIANGLE COATINGS (Continued) **S109149571**

Assembly:	14
Senate:	07
Special Programs Code:	Voluntary Agreement - Standard Voluntary Agreement
Status:	Refer: Local Agency
Status Date:	07/18/2008
Restricted Use:	NO
Funding:	Responsible Party
Lat/Long:	37.86409 / -122.3006
APN:	NONE SPECIFIED
Past Use:	NONE SPECIFIED
Potential COC:	NONE SPECIFIED
Confirmed COC:	NONE SPECIFIED
Potential Description:	NONE SPECIFIED
Alias Name:	201728
Alias Type:	Project Code (Site Code)
Alias Name:	60000938
Alias Type:	Envirostor ID Number

Completed Info:

Completed Area Name:	PROJECT WIDE
Completed Sub Area Name:	Not reported
Completed Document Type:	Preliminary Endangerment Assessment Report
Completed Date:	07/18/2008
Comments:	Not reported
Completed Area Name:	PROJECT WIDE
Completed Sub Area Name:	Not reported
Completed Document Type:	Site Screening
Completed Date:	03/29/2006
Comments:	Completed site screening. PEA recommended.
Completed Area Name:	PROJECT WIDE
Completed Sub Area Name:	Not reported
Completed Document Type:	Preliminary Endangerment Assessment Workplan
Completed Date:	09/28/2007
Comments:	Approved PEA Workplan
Completed Area Name:	PROJECT WIDE
Completed Sub Area Name:	Not reported
Completed Document Type:	Fieldwork
Completed Date:	01/31/2008
Comments:	Completed field sampling and survey.
Completed Area Name:	PROJECT WIDE
Completed Sub Area Name:	Not reported
Completed Document Type:	Standard Voluntary Agreement
Completed Date:	04/25/2007
Comments:	VCA executed.
Completed Area Name:	PROJECT WIDE
Completed Sub Area Name:	Not reported
Completed Document Type:	Voluntary Cleanup Consultation
Completed Date:	08/24/2006
Comments:	Issued VCA invite letter to site owner.
Future Area Name:	Not reported
Future Sub Area Name:	Not reported
Future Document Type:	Not reported

MAP FINDINGS

Map ID / Direction / Distance / Elevation | Site | Database(s) | EDR ID Number / EPA ID Number

TRIANGLE COATINGS (Continued) **S109149571**

Future Due Date: Not reported
Schedule Area Name: Not reported
Schedule Sub Area Name: Not reported
Schedule Document Type: Not reported
Schedule Due Date: Not reported
Schedule Revised Date: Not reported

303
SSE
1/2-1
0.758 mi.
4002 ft.

Relative:
Lower

Actual:
36 ft.

PRAXAIR / ALTAIR BAYOX
1171 OCEAN
OAKLAND, CA 94608

ENVIROSTOR **S102425028**
LUST **N/A**
CPS-SLIC
Alameda County CS
VCP
Cortese
HIST CORTESE
CERS

ENVIROSTOR:
Name: 1171 OCEAN AVENUE
Address: 1171 OCEAN AVENUE
City,State,Zip: OAKLAND, CA 94608
Facility ID: 60000896
Status: Inactive - Action Required
Status Date: 07/12/2017
Site Code: 201807
Site Type: Voluntary Cleanup
Site Type Detailed: Voluntary Agreement
Acres: 0.74
NPL: NO
Regulatory Agencies: SMBRP, ALAMEDA COUNTY
Lead Agency: SMBRP
Program Manager: Not reported
Supervisor: * Karen Toth
Division Branch: Cleanup Berkeley
Assembly: 18
Senate: 07
Special Program: Voluntary Agreement - Standard Voluntary Agreement
Restricted Use: NO
Site Mgmt Req: NONE SPECIFIED
Funding: Responsible Party
Latitude: 37.84658
Longitude: -122.2865
APN: 016-1467-017-01, 16-1467-17-1
Past Use: UNKNOWN
Potential COC: Trichloroethylene (TCE 1,2-Dichloroethylene (cis 1,2-Dichloroethylene (trans
Confirmed COC: 1,2-Dichloroethylene (cis 1,2-Dichloroethylene (trans Trichloroethylene (TCE
Potential Description: OTH, SOIL, SV
Alias Name: 016-1467-017-01
Alias Type: APN
Alias Name: 16-1467-17-1
Alias Type: APN
Alias Name: SLT19794747
Alias Type: GeoTracker Global ID
Alias Name: 201807
Alias Type: Project Code (Site Code)
Alias Name: 60000896
Alias Type: Envirostor ID Number

Map ID
Direction
Distance
Elevation | Site | MAP FINDINGS | Database(s) | EDR ID Number
EPA ID Number

PRAXAIR / ALTAIR BAYOX (Continued) **S102425028**

Completed Info:

Completed Area Name:	PROJECT WIDE
Completed Sub Area Name:	Not reported
Completed Document Type:	Newsletter
Completed Date:	07/15/2008
Comments:	Work Notice mailed to community July 16, 2008.

Completed Area Name:	PROJECT WIDE
Completed Sub Area Name:	Not reported
Completed Document Type:	Monitoring Report
Completed Date:	08/08/2016
Comments:	Groundwater monitoring well sampling results shown concentrations of Trichloroethene (TCE) and cis-Dichloroethere (DCE) in the three shallow zone wells and two of the deeper wells relatively similar to the historical concentrations.

Completed Area Name:	PROJECT WIDE
Completed Sub Area Name:	Not reported
Completed Document Type:	Monitoring Report
Completed Date:	08/16/2012
Comments:	All wells show TCE levels above the MCL, with the highest concentration of 20,000 8g/L at the remnant source area represented by well MW-3B. At this time, due to the property owner s fiscal constrains, the groundwater monitoring will continue at a reduced period of annual monitoring during the recharge season (February) sampling.

Completed Area Name:	PROJECT WIDE
Completed Sub Area Name:	Not reported
Completed Document Type:	Correspondence
Completed Date:	01/26/2010
Comments:	Based on groundwater, soil, soil gas, and indoor air sampling data collected at the Site, DTSC will not require restrictions on the use of the Site as part of the cleanup. Since in-situ groundwater cleanup is the proposed remedy in the Draft Removal Action Workplan (Draft RAW), access must be provided for implementation (injections) and monitoring of the wells. If conditions at the site change, (i.e. groundwater concentrations rise significantly) DTSC would need to re-evaluate the potential for indoor air effects.

Completed Area Name:	PROJECT WIDE
Completed Sub Area Name:	Not reported
Completed Document Type:	Standard Voluntary Agreement
Completed Date:	07/01/2008
Comments:	Not reported

Completed Area Name:	PROJECT WIDE
Completed Sub Area Name:	Not reported
Completed Document Type:	Fieldwork
Completed Date:	07/31/2008
Comments:	Groundwater monitoring wells installed 7/30/2008; to be developed and sampled.

Completed Area Name:	PROJECT WIDE
Completed Sub Area Name:	Not reported
Completed Document Type:	Remedial Investigation Report
Completed Date:	10/06/2009

PRAXAIR / ALTAIR BAYOX (Continued) **S102425028**

Comments:	Information from report integrated into draft RAW. No elevated detections of TCE found in soil in trenched area near roll-up warehouse door of office building.
Completed Area Name:	PROJECT WIDE
Completed Sub Area Name:	Not reported
Completed Document Type:	Fieldwork
Completed Date:	08/12/2010
Comments:	Field work is complete.
Completed Area Name:	PROJECT WIDE
Completed Sub Area Name:	Not reported
Completed Document Type:	Removal Action Workplan
Completed Date:	06/07/2010
Comments:	DTSC approved The RAW for implementation. Removal activities will be implemented in the summer.
Completed Area Name:	PROJECT WIDE
Completed Sub Area Name:	Not reported
Completed Document Type:	Site Characterization Workplan
Completed Date:	07/18/2008
Comments:	Not reported
Completed Area Name:	PROJECT WIDE
Completed Sub Area Name:	Not reported
Completed Document Type:	Monitoring Report
Completed Date:	10/03/2011
Comments:	The Department of Toxic Substances Control has approved the Second Quarter 2011 Groundwater Monitoring Report. Comments on the Second Quarter 2011 Groundwater Monitoring Report are to be addressed in future quarterly monitoring reports.
Completed Area Name:	PROJECT WIDE
Completed Sub Area Name:	Not reported
Completed Document Type:	Monitoring Report
Completed Date:	06/24/2010
Comments:	This report documents the Q2-2010 groundwater monitoring event conducted on May 6, 2010.
Completed Area Name:	PROJECT WIDE
Completed Sub Area Name:	Not reported
Completed Document Type:	Monitoring Report
Completed Date:	10/03/2011
Comments:	The Department of Toxic Substances Control (DTSC) has approved revised First Quarter 2011, dated July 21,2011. Additional comments on the First Quarter 2011 Groundwater Monitoring Report will be addressed in future quarterly monitoring reports.
Completed Area Name:	PROJECT WIDE
Completed Sub Area Name:	Not reported
Completed Document Type:	Monitoring Report
Completed Date:	03/15/2012
Comments:	DTSC comments will be addressed at a later time due to RP's financial dificulties.
Completed Area Name:	PROJECT WIDE
Completed Sub Area Name:	Not reported

PRAXAIR / ALTAIR BAYOX (Continued) **S102425028**

Completed Document Type: Monitoring Report
Completed Date: 03/06/2012
Comments: PM and GSU comments will be addressed at a later time due to RP's financial dificulties.

Completed Area Name: PROJECT WIDE
Completed Sub Area Name: Not reported
Completed Document Type: *Correspondence - Received
Completed Date: 04/01/2010
Comments: Determination of completeness of application.

Completed Area Name: PROJECT WIDE
Completed Sub Area Name: Not reported
Completed Document Type: Voluntary Cleanup Agreement Termination Notification
Completed Date: 06/09/2017
Comments: DTSC notified 1171 Ocean Avenue LLC of it's intent to terminate the VCA on July 12. Additional groundwater investigation and remediation are necessary at this site. Property owner has indicated that they are unable to pay for additional work.

Completed Area Name: PROJECT WIDE
Completed Sub Area Name: Not reported
Completed Document Type: CEQA - Notice of Exemption
Completed Date: 06/07/2010
Comments: Not reported

Completed Area Name: PROJECT WIDE
Completed Sub Area Name: Not reported
Completed Document Type: Annual Oversight Cost Estimate
Completed Date: 09/09/2010
Comments: Not reported

Completed Area Name: PROJECT WIDE
Completed Sub Area Name: Not reported
Completed Document Type: Letter - Demand
Completed Date: 01/25/2012
Comments: Demand letter #1

Completed Area Name: PROJECT WIDE
Completed Sub Area Name: Not reported
Completed Document Type: Annual Oversight Cost Estimate
Completed Date: 09/15/2011
Comments: Annual cost estimate.

Completed Area Name: PROJECT WIDE
Completed Sub Area Name: Not reported
Completed Document Type: Annual Oversight Cost Estimate
Completed Date: 10/11/2012
Comments: Annual cost estimate.

Completed Area Name: PROJECT WIDE
Completed Sub Area Name: Not reported
Completed Document Type: Correspondence
Completed Date: 06/12/2012
Comments: Letter requesting to cease further environmental work due to financial issues.

Map ID
Direction
Distance
Elevation | Site | MAP FINDINGS | Database(s) | EDR ID Number
EPA ID Number

PRAXAIR / ALTAIR BAYOX (Continued) **S102425028**

Completed Area Name: PROJECT WIDE
Completed Sub Area Name: Not reported
Completed Document Type: Remedial Investigation Report
Completed Date: 11/22/2006
Comments: Supplement to Phase III Investigation: 4 grab groundwater samples taken. Highest detection was an on-site sample from the southeast corner near the warehouse roll-up door: 6,000 micrograms per liter TCE at 36 feet below ground surface.

Completed Area Name: PROJECT WIDE
Completed Sub Area Name: Not reported
Completed Document Type: Remedial Investigation Report
Completed Date: 09/26/2007
Comments: Report with results of sampling to supplement Phase III and IV Investigations- greatest detections of TCE found in southeast corner of site near warehouse roll-up door: greatest groundwater detection of 10,000 micrograms per liter TCE at 36 feet below ground surface, and soil-gas detection of 860 micrograms per cubic meter (only soil gas detection onsite.) Five off-site soil and groundwater samples taken- no detections of same magnitude as onsite detections, indicating onsite TCE is not from an upgradient, off-site source.

Completed Area Name: PROJECT WIDE
Completed Sub Area Name: Not reported
Completed Document Type: Fact Sheets
Completed Date: 04/12/2010
Comments: Fact Sheet has been sent out to the site mailing list.

Completed Area Name: PROJECT WIDE
Completed Sub Area Name: Not reported
Completed Document Type: Community Profile
Completed Date: 04/24/2009
Comments: Not reported

Completed Area Name: PROJECT WIDE
Completed Sub Area Name: Not reported
Completed Document Type: Remedial Investigation Report
Completed Date: 09/12/2006
Comments: Supplement to Phase II Investigation: 32 soil samples, 10 Groundwater grab samples tested. Highest TCE detection in groundwater: 5200 ug/L at 36 ft bgs (middle of parcel, closer to 1171 Ocean Avenue.) No soil source for TCE Identified.

Completed Area Name: PROJECT WIDE
Completed Sub Area Name: Not reported
Completed Document Type: Removal Action Completion Report
Completed Date: 10/26/2011
Comments: Approval of the Removal Action Completion and Third Quarter 2010 Groundwater Monitoring Report for the site located at 1171 Ocean Avenue in Oakland, California. The report documents the implementation of the Removal Action Workplan, which was approved by the Department of Toxic Substance Control in June 2010. The remedy entailed the injection of the in-situ Regenesis compounds RegenOx and HRC . These compounds were advanced into separate areas of the trichloroethylene-dominated plume underlying the site. Following a year of quarterly post injection monitoring a workplan will be developed to propose the additional injections along with additional

PRAXAIR / ALTAIR BAYOX (Continued) **S102425028**

wells and monitoring analytes indicated by the data reviewed.

Completed Area Name: PROJECT WIDE
Completed Sub Area Name: Not reported
Completed Document Type: Other Report
Completed Date: 01/08/2009
Comments: Indoor air sampling performed without formal approval from DTSC. Per letter dated 10/06/2009, data from sampling incorporated into draft RAW. Results indicate concentrations of VOCs were not detected if HVAC system was operated on a normal schedule. A follow up indoor air survey was performed subsequently to show results from worst case scenario under HVAC operation (run HVAC Friday, turn off end of Friday and leave off for duration of weekend, and samples taken on Monday.)

Completed Area Name: PROJECT WIDE
Completed Sub Area Name: Not reported
Completed Document Type: Monitoring Report
Completed Date: 12/09/2008
Comments: Per letter dated 10/06/2009, data from report incorporated into draft RAW. Results from monitoring event consistent with previous site characterization.

Completed Area Name: PROJECT WIDE
Completed Sub Area Name: Not reported
Completed Document Type: Monitoring Report
Completed Date: 10/06/2009
Comments: Per letter dated 10/06/2009, data from report incorporated into draft RAW. Results from monitoring event consistent with previous site characterization.

Completed Area Name: PROJECT WIDE
Completed Sub Area Name: Not reported
Completed Document Type: Other Report
Completed Date: 10/07/2008
Comments: Indoor air sampling performed without approval from DTSC. Per letter dated 10/06/2009, data from sampling incorporated into draft RAW. Results indicate concentrations of VOCs above indoor air CHHSLs detected under worst case scenario (sampling performed without ventilation, after years of being closed.)

Completed Area Name: PROJECT WIDE
Completed Sub Area Name: Not reported
Completed Document Type: Public Notice
Completed Date: 04/12/2010
Comments: Public Notice was published in the local newspaper on April 14, 2010.

Completed Area Name: PROJECT WIDE
Completed Sub Area Name: Not reported
Completed Document Type: Monitoring Report
Completed Date: 10/06/2009
Comments: Per letter dated 10/06/2009, data from report incorporated into draft RAW. Results from monitoring event consistent with previous site characterization.

Completed Area Name: PROJECT WIDE
Completed Sub Area Name: Not reported

Map ID
Direction
Distance
Elevation | Site | MAP FINDINGS | Database(s) | EDR ID Number
EPA ID Number

PRAXAIR / ALTAIR BAYOX (Continued) **S102425028**

Completed Document Type:	Monitoring Report
Completed Date:	10/06/2009
Comments:	Per letter dated 10/06/2009, data from report incorporated into draft RAW. Results from monitoring event consistent with previous site characterization.
Completed Area Name:	PROJECT WIDE
Completed Sub Area Name:	Not reported
Completed Document Type:	Monitoring Report
Completed Date:	04/04/2010
Comments:	First quarter 2010 groundwater monitoring report.This report documents the Q1-2010 groundwater monitoring event conducted on February 26, 2010. This is the seventh consecutive groundwater monitoring event at this site.
Future Area Name:	Not reported
Future Sub Area Name:	Not reported
Future Document Type:	Not reported
Future Due Date:	Not reported
Schedule Area Name:	Not reported
Schedule Sub Area Name:	Not reported
Schedule Document Type:	Not reported
Schedule Due Date:	Not reported
Schedule Revised Date:	Not reported

LUST:

Name:	PRAXAIR / ALTAIR BAYOX
Address:	1171 OCEAN
City,State,Zip:	OAKLAND, CA 94608
Lead Agency:	ALAMEDA COUNTY LOP
Case Type:	LUST Cleanup Site
Geo Track:	http://geotracker.waterboards.ca.gov/profile_report.asp?global_id=T0600100153
Global Id:	T0600100153
Latitude:	37.84658
Longitude:	-122.28651
Status:	Completed - Case Closed
Status Date:	05/02/1996
Case Worker:	Not reported
RB Case Number:	01-0165
Local Agency:	Not reported
File Location:	All Files are on GeoTracker or in the Local Agency Database
Local Case Number:	RO0000858
Potential Media Affect:	Other Groundwater (uses other than drinking water)
Potential Contaminants of Concern:	Diesel
EPA Region:	9
Coordinate Source:	Google Geocode
Cuf Case:	NO
Quantity Released Gallons:	0
Begin Date:	02/01/1988
Leak Reported Date:	02/01/1988
How Discovered:	Other Means
How Discovered Description:	Not reported
Discharge Source:	Not reported
Discharge Cause:	Not reported
Stop Method:	Other Means
Stop Description:	Not reported
No Further Action Date:	05/02/1996

Map ID
Direction
Distance
Elevation | Site | MAP FINDINGS | Database(s) | EDR ID Number
EPA ID Number

PRAXAIR / ALTAIR BAYOX (Continued) **S102425028**

CA Water Watershed Name: Bay Bridges - Berkeley (203.30)
Dwr Groundwater Subbasin Name: Santa Clara Valley - East Bay Plain (2-009.04)
Disadvantaged Community: Not reported
CA Enviroscreen 3 Score: 51-55%
CA Enviroscreen 4 Score: 70-75%
Military DOD Site: No
Facility Project Subtype: Not reported
RWQCB Region: SAN FRANCISCO BAY RWQCB (REGION 2)
Site History: Not reported

LUST:
Global Id: T0600100153
Contact Type: Regional Board Caseworker
Contact Name: Regional Water Board
Organization Name: SAN FRANCISCO BAY RWQCB (REGION 2)
Address: 1515 CLAY ST SUITE 1400
City: OAKLAND
Email: Not reported
Phone Number: Not reported

LUST:
Global Id: T0600100153
Action Type: Other
Date: 02/01/1988
Action: Leak Reported

Global Id: T0600100153
Action Type: ENFORCEMENT
Date: 04/01/1996
Action: State Water Board - Closure Order

Global Id: T0600100153
Action Type: ENFORCEMENT
Date: 04/01/1996
Action: Closure/No Further Action Letter

Global Id: T0600100153
Action Type: REMEDIATION
Date: 03/22/1989
Action: Excavation

LUST:
Global Id: T0600100153
Status: Open - Case Begin Date
Status Date: 02/01/1988

Global Id: T0600100153
Status: Completed - Case Closed
Status Date: 05/02/1996

LUST REG 2:
Region: 2
Facility Id: 01-0165
Facility Status: Case Closed
Case Number: 307

Map ID
Direction
Distance
Elevation | Site | MAP FINDINGS | Database(s) | EDR ID Number
EPA ID Number

PRAXAIR / ALTAIR BAYOX (Continued) **S102425028**

How Discovered: Tank Closure
Leak Cause: Structure Failure
Leak Source: Tank
Date Leak Confirmed: Not reported
Oversight Program: LUST
Prelim. Site Assesment Wokplan Submitted: Not reported
Preliminary Site Assesment Began: 12/26/1989
Pollution Characterization Began: Not reported
Pollution Remediation Plan Submitted: Not reported
Date Remediation Action Underway: Not reported
Date Post Remedial Action Monitoring Began: Not reported

CPS-SLIC:

Name:	1171 OCEAN AVENUE LLC PROPERTY
Address:	1171 OCEAN AVE
City,State,Zip:	OAKLAND, CA 946081147
Region:	STATE
Facility Status:	**Open - Site Assessment**
Status Date:	05/18/2006
Global Id:	SLT19794747
Lead Agency:	DEPARTMENT OF TOXIC SUBSTANCES CONTROL
Lead Agency Case Number:	60000896
Latitude:	37.846583
Longitude:	-122.28663
Case Type:	Cleanup Program Site
Case Worker:	Not reported
Local Agency:	DEPARTMENT OF TOXIC SUBSTANCES CONTROL
RB Case Number:	NA
File Location:	All Files are on GeoTracker or in the Local Agency Database
Potential Media Affected:	Other Groundwater (uses other than drinking water)
Potential Contaminants of Concern:	Trichloroethylene (TCE), Gasoline
EPA Region:	9
Coordinate Source:	Manual Entry on Screens
Cuf Case:	NO
Quantity Released Gallons:	Not reported
Begin Date:	05/03/2006
Leak Reported Date:	07/17/2006
How Discovered:	Site Assessment/Site Investigation
How Discovered Description:	Not reported
Discharge Source:	Not reported
Discharge Cause:	Not reported
Stop Method:	Other Means
Stop Description:	Not reported
No Further Action Date:	Not reported
CA Water Watershed Name:	Bay Bridges - Berkeley (203.30)
Dwr Groundwater Subbasin Name:	Santa Clara Valley - East Bay Plain (2-009.04)
Disadvantaged Community:	Not reported
CA Enviroscreen 3 Score:	66-70%
CA Enviroscreen 4 Score:	70-75%
Military DOD Site:	No
Facility Project Subtype:	Not reported
RWQCB Region:	SAN FRANCISCO BAY RWQCB (REGION 2)
Site History:	Not reported

Click here to access the California GeoTracker records for this facility:

Map ID
Direction
Distance
Elevation | Site | MAP FINDINGS | Database(s) | EDR ID Number
EPA ID Number

PRAXAIR / ALTAIR BAYOX (Continued) **S102425028**

Alameda County CS:

Name:	PRAXAIR / ALTAIR BAYOX
Address:	1171 OCEAN AVE
City,State,Zip:	OAKLAND, CA 94608
Status:	Case Closed
Record Id:	RO0000858
PE:	5602
Facility Status:	Case Closed
Latitude:	37.84664698
Longitude:	-122.28665671

Name:	1171 OCEAN AVENUE LLC PROPERTY
Address:	1171 OCEAN AVE
City,State,Zip:	OAKLAND, CA 94608
Status:	11
Record Id:	RO0002937
PE:	5502
Facility Status:	Not reported
Latitude:	Not reported
Longitude:	Not reported

Name:	1171 OCEAN AVENUE LLC PROPERTY
Address:	1171 OCEAN AVE
City,State,Zip:	OAKLAND, CA 94608
Status:	Preliminary Site Assessment Underway
Record Id:	RO0002937
PE:	5502
Facility Status:	Preliminary Site Assessment Underway
Latitude:	Not reported
Longitude:	Not reported

Name:	1171 OCEAN AVENUE LLC PROPERTY
Address:	1171 OCEAN AVE
City,State,Zip:	OAKLAND, CA 94608
Status:	Pollution Characterization
Record Id:	RO0002937
PE:	5502
Facility Status:	Pollution Charaterization
Latitude:	Not reported
Longitude:	Not reported

VCP:

Name:	1171 OCEAN AVENUE
Address:	1171 OCEAN AVENUE
City,State,Zip:	OAKLAND, CA 94608
Facility ID:	60000896
Site Type:	Voluntary Cleanup
Site Type Detail:	Voluntary Agreement
Site Mgmt. Req.:	NONE SPECIFIED
Acres:	0.74
National Priorities List:	NO
Cleanup Oversight Agencies:	SMBRP, ALAMEDA COUNTY
Lead Agency:	SMBRP
Lead Agency Description:	DTSC - Site Cleanup Program
Project Manager:	Not reported
Supervisor:	* Karen Toth

Map ID
Direction
Distance
Elevation | Site | MAP FINDINGS | Database(s) | EDR ID Number
EPA ID Number

PRAXAIR / ALTAIR BAYOX (Continued) **S102425028**

Division Branch:	Cleanup Berkeley
Site Code:	201807
Assembly:	18
Senate:	07
Special Programs Code:	Voluntary Agreement - Standard Voluntary Agreement
Status:	Inactive - Action Required
Status Date:	07/12/2017
Restricted Use:	NO
Funding:	Responsible Party
Lat/Long:	37.84658 / -122.2865
APN:	016-1467-017-01, 16-1467-17-1
Past Use:	UNKNOWN
Potential COC:	30027, 30195, 30196
Confirmed COC:	30195,30196,30027
Potential Description:	OTH, SOIL, SV
Alias Name:	016-1467-017-01
Alias Type:	APN
Alias Name:	16-1467-17-1
Alias Type:	APN
Alias Name:	SLT19794747
Alias Type:	GeoTracker Global ID
Alias Name:	201807
Alias Type:	Project Code (Site Code)
Alias Name:	60000896
Alias Type:	Envirostor ID Number

Completed Info:

Completed Area Name:	PROJECT WIDE
Completed Sub Area Name:	Not reported
Completed Document Type:	Newsletter
Completed Date:	07/15/2008
Comments:	Work Notice mailed to community July 16, 2008.

Completed Area Name:	PROJECT WIDE
Completed Sub Area Name:	Not reported
Completed Document Type:	Monitoring Report
Completed Date:	08/08/2016
Comments:	Groundwater monitoring well sampling results shown concentrations of Trichloroethene (TCE) and cis-Dichloroethere (DCE) in the three shallow zone wells and two of the deeper wells relatively similar to the historical concentrations.

Completed Area Name:	PROJECT WIDE
Completed Sub Area Name:	Not reported
Completed Document Type:	Monitoring Report
Completed Date:	08/16/2012
Comments:	All wells show TCE levels above the MCL, with the highest concentration of 20,000 8g/L at the remnant source area represented by well MW-3B. At this time, due to the property owner s fiscal constrains, the groundwater monitoring will continue at a reduced period of annual monitoring during the recharge season (February) sampling.

Completed Area Name:	PROJECT WIDE
Completed Sub Area Name:	Not reported
Completed Document Type:	Correspondence
Completed Date:	01/26/2010
Comments:	Based on groundwater, soil, soil gas, and indoor air sampling data

PRAXAIR / ALTAIR BAYOX (Continued) **S102425028**

collected at the Site, DTSC will not require restrictions on the use of the Site as part of the cleanup. Since in-situ groundwater cleanup is the proposed remedy in the Draft Removal Action Workplan (Draft RAW), access must be provided for implementation (injections) and monitoring of the wells. If conditions at the site change, (i.e. groundwater concentrations rise significantly) DTSC would need to re-evaluate the potential for indoor air effects.

Completed Area Name: PROJECT WIDE
Completed Sub Area Name: Not reported
Completed Document Type: Standard Voluntary Agreement
Completed Date: 07/01/2008
Comments: Not reported

Completed Area Name: PROJECT WIDE
Completed Sub Area Name: Not reported
Completed Document Type: Fieldwork
Completed Date: 07/31/2008
Comments: Groundwater monitoring wells installed 7/30/2008; to be developed and sampled.

Completed Area Name: PROJECT WIDE
Completed Sub Area Name: Not reported
Completed Document Type: Remedial Investigation Report
Completed Date: 10/06/2009
Comments: Information from report integrated into draft RAW. No elevated detections of TCE found in soil in trenched area near roll-up warehouse door of office building.

Completed Area Name: PROJECT WIDE
Completed Sub Area Name: Not reported
Completed Document Type: Fieldwork
Completed Date: 08/12/2010
Comments: Field work is complete.

Completed Area Name: PROJECT WIDE
Completed Sub Area Name: Not reported
Completed Document Type: Removal Action Workplan
Completed Date: 06/07/2010
Comments: DTSC approved The RAW for implementation. Removal activities will be implemented in the summer.

Completed Area Name: PROJECT WIDE
Completed Sub Area Name: Not reported
Completed Document Type: Site Characterization Workplan
Completed Date: 07/18/2008
Comments: Not reported

Completed Area Name: PROJECT WIDE
Completed Sub Area Name: Not reported
Completed Document Type: Monitoring Report
Completed Date: 10/03/2011
Comments: The Department of Toxic Substances Control has approved the Second Quarter 2011 Groundwater Monitoring Report. Comments on the Second Quarter 2011 Groundwater Monitoring Report are to be addressed in future quarterly monitoring reports.

Map ID
Direction
Distance
Elevation | Site | MAP FINDINGS | Database(s) | EDR ID Number
EPA ID Number

PRAXAIR / ALTAIR BAYOX (Continued) **S102425028**

Completed Area Name: PROJECT WIDE
Completed Sub Area Name: Not reported
Completed Document Type: Monitoring Report
Completed Date: 06/24/2010
Comments: This report documents the Q2-2010 groundwater monitoring event conducted on May 6, 2010.

Completed Area Name: PROJECT WIDE
Completed Sub Area Name: Not reported
Completed Document Type: Monitoring Report
Completed Date: 10/03/2011
Comments: The Department of Toxic Substances Control (DTSC) has approved revised First Quarter 2011, dated July 21,2011. Additional comments on the First Quarter 2011 Groundwater Monitoring Report will be addressed in future quarterly monitoring reports.

Completed Area Name: PROJECT WIDE
Completed Sub Area Name: Not reported
Completed Document Type: Monitoring Report
Completed Date: 03/15/2012
Comments: DTSC comments will be addressed at a later time due to RP's financial dificulties.

Completed Area Name: PROJECT WIDE
Completed Sub Area Name: Not reported
Completed Document Type: Monitoring Report
Completed Date: 03/06/2012
Comments: PM and GSU comments will be addressed at a later time due to RP's financial dificulties.

Completed Area Name: PROJECT WIDE
Completed Sub Area Name: Not reported
Completed Document Type: *Correspondence - Received
Completed Date: 04/01/2010
Comments: Determination of completeness of application.

Completed Area Name: PROJECT WIDE
Completed Sub Area Name: Not reported
Completed Document Type: Voluntary Cleanup Agreement Termination Notification
Completed Date: 06/09/2017
Comments: DTSC notified 1171 Ocean Avenue LLC of it's intent to terminate the VCA on July 12. Additional groundwater investigation and remediation are necessary at this site. Property owner has indicated that they are unable to pay for additional work.

Completed Area Name: PROJECT WIDE
Completed Sub Area Name: Not reported
Completed Document Type: CEQA - Notice of Exemption
Completed Date: 06/07/2010
Comments: Not reported

Completed Area Name: PROJECT WIDE
Completed Sub Area Name: Not reported
Completed Document Type: Annual Oversight Cost Estimate
Completed Date: 09/09/2010
Comments: Not reported

PRAXAIR / ALTAIR BAYOX (Continued) **S102425028**

Completed Area Name: PROJECT WIDE
Completed Sub Area Name: Not reported
Completed Document Type: Letter - Demand
Completed Date: 01/25/2012
Comments: Demand letter #1

Completed Area Name: PROJECT WIDE
Completed Sub Area Name: Not reported
Completed Document Type: Annual Oversight Cost Estimate
Completed Date: 09/15/2011
Comments: Annual cost estimate.

Completed Area Name: PROJECT WIDE
Completed Sub Area Name: Not reported
Completed Document Type: Annual Oversight Cost Estimate
Completed Date: 10/11/2012
Comments: Annual cost estimate.

Completed Area Name: PROJECT WIDE
Completed Sub Area Name: Not reported
Completed Document Type: Correspondence
Completed Date: 06/12/2012
Comments: Letter requesting to cease further environmental work due to financial issues.

Completed Area Name: PROJECT WIDE
Completed Sub Area Name: Not reported
Completed Document Type: Remedial Investigation Report
Completed Date: 11/22/2006
Comments: Supplement to Phase III Investigation: 4 grab groundwater samples taken. Highest detection was an on-site sample from the southeast corner near the warehouse roll-up door: 6,000 micrograms per liter TCE at 36 feet below ground surface.

Completed Area Name: PROJECT WIDE
Completed Sub Area Name: Not reported
Completed Document Type: Remedial Investigation Report
Completed Date: 09/26/2007
Comments: Report with results of sampling to supplement Phase III and IV Investigations- greatest detections of TCE found in southeast corner of site near warehouse roll-up door: greatest groundwater detection of 10,000 micrograms per liter TCE at 36 feet below ground surface, and soil-gas detection of 860 micrograms per cubic meter (only soil gas detection onsite.) Five off-site soil and groundwater samples taken- no detections of same magnitude as onsite detections, indicating onsite TCE is not from an upgradient, off-site source.

Completed Area Name: PROJECT WIDE
Completed Sub Area Name: Not reported
Completed Document Type: Fact Sheets
Completed Date: 04/12/2010
Comments: Fact Sheet has been sent out to the site mailing list.

Completed Area Name: PROJECT WIDE
Completed Sub Area Name: Not reported
Completed Document Type: Community Profile
Completed Date: 04/24/2009

PRAXAIR / ALTAIR BAYOX (Continued) **S102425028**

Comments: Not reported

Completed Area Name: PROJECT WIDE
Completed Sub Area Name: Not reported
Completed Document Type: Remedial Investigation Report
Completed Date: 09/12/2006
Comments: Supplement to Phase II Investigation: 32 soil samples, 10 Groundwater grab samples tested. Highest TCE detection in groundwater: 5200 ug/L at 36 ft bgs (middle of parcel, closer to 1171 Ocean Avenue.) No soil source for TCE Identified.

Completed Area Name: PROJECT WIDE
Completed Sub Area Name: Not reported
Completed Document Type: Removal Action Completion Report
Completed Date: 10/26/2011
Comments: Approval of the Removal Action Completion and Third Quarter 2010 Groundwater Monitoring Report for the site located at 1171 Ocean Avenue in Oakland, California. The report documents the implementation of the Removal Action Workplan, which was approved by the Department of Toxic Substance Control in June 2010. The remedy entailed the injection of the in-situ Regenesis compounds RegenOx and HRC . These compounds were advanced into separate areas of the trichloroethylene-dominated plume underlying the site. Following a year of quarterly post injection monitoring a workplan will be developed to propose the additional injections along with additional wells and monitoring analytes indicated by the data reviewed.

Completed Area Name: PROJECT WIDE
Completed Sub Area Name: Not reported
Completed Document Type: Other Report
Completed Date: 01/08/2009
Comments: Indoor air sampling performed without formal approval from DTSC. Per letter dated 10/06/2009, data from sampling incorporated into draft RAW. Results indicate concentrations of VOCs were not detected if HVAC system was operated on a normal schedule. A follow up indoor air survey was performed subsequently to show results from worst case scenario under HVAC operation (run HVAC Friday, turn off end of Friday and leave off for duration of weekend, and samples taken on Monday.)

Completed Area Name: PROJECT WIDE
Completed Sub Area Name: Not reported
Completed Document Type: Monitoring Report
Completed Date: 12/09/2008
Comments: Per letter dated 10/06/2009, data from report incorporated into draft RAW. Results from monitoring event consistent with previous site characterization.

Completed Area Name: PROJECT WIDE
Completed Sub Area Name: Not reported
Completed Document Type: Monitoring Report
Completed Date: 10/06/2009
Comments: Per letter dated 10/06/2009, data from report incorporated into draft RAW. Results from monitoring event consistent with previous site characterization.

Completed Area Name: PROJECT WIDE

PRAXAIR / ALTAIR BAYOX (Continued) **S102425028**

Completed Sub Area Name: Not reported
Completed Document Type: Other Report
Completed Date: 10/07/2008
Comments: Indoor air sampling performed without approval from DTSC. Per letter dated 10/06/2009, data from sampling incorporated into draft RAW. Results indicate concentrations of VOCs above indoor air CHHSLs detected under worst case scenario (sampling performed without ventilation, after years of being closed.)

Completed Area Name: PROJECT WIDE
Completed Sub Area Name: Not reported
Completed Document Type: Public Notice
Completed Date: 04/12/2010
Comments: Public Notice was published in the local newspaper on April 14, 2010.

Completed Area Name: PROJECT WIDE
Completed Sub Area Name: Not reported
Completed Document Type: Monitoring Report
Completed Date: 10/06/2009
Comments: Per letter dated 10/06/2009, data from report incorporated into draft RAW. Results from monitoring event consistent with previous site characterization.

Completed Area Name: PROJECT WIDE
Completed Sub Area Name: Not reported
Completed Document Type: Monitoring Report
Completed Date: 10/06/2009
Comments: Per letter dated 10/06/2009, data from report incorporated into draft RAW. Results from monitoring event consistent with previous site characterization.

Completed Area Name: PROJECT WIDE
Completed Sub Area Name: Not reported
Completed Document Type: Monitoring Report
Completed Date: 04/04/2010
Comments: First quarter 2010 groundwater monitoring report.This report documents the Q1-2010 groundwater monitoring event conducted on February 26, 2010. This is the seventh consecutive groundwater monitoring event at this site.

Future Area Name: Not reported
Future Sub Area Name: Not reported
Future Document Type: Not reported
Future Due Date: Not reported
Schedule Area Name: Not reported
Schedule Sub Area Name: Not reported
Schedule Document Type: Not reported
Schedule Due Date: Not reported
Schedule Revised Date: Not reported

CORTESE:
Name: PRAXAIR / ALTAIR BAYOX
Address: 1171 OCEAN
City,State,Zip: OAKLAND, CA 94608
Region: CORTESE
Envirostor Id: Not reported
Global ID: T0600100153

Map ID
Direction
Distance
Elevation | Site | MAP FINDINGS | Database(s) | EDR ID Number
EPA ID Number

PRAXAIR / ALTAIR BAYOX (Continued) **S102425028**

Site/Facility Type:	LUST CLEANUP SITE
Cleanup Status:	COMPLETED - CASE CLOSED
Status Date:	Not reported
Site Code:	Not reported
Latitude:	Not reported
Longitude:	Not reported
Owner:	Not reported
Enf Type:	Not reported
Swat R:	Not reported
Flag:	active
Order No:	Not reported
Waste Discharge System No:	Not reported
Effective Date:	Not reported
Region 2:	Not reported
WID Id:	Not reported
Solid Waste Id No:	Not reported
Waste Management Uit Name:	Not reported
File Name:	Active Open

HIST CORTESE:

edr_fname:	BAYOX
edr_fadd1:	1171 OCEAN
City,State,Zip:	OAKLAND, CA 94608
Region:	CORTESE
Facility County Code:	1
Reg By:	LTNKA
Reg Id:	01-0165

CERS:

Name:	1171 OCEAN AVENUE LLC PROPERTY
Address:	1171 OCEAN AVE
City,State,Zip:	OAKLAND, CA 946081147
Site ID:	706254
CERS ID:	SLT19794747
CERS Description:	Cleanup Program Site

Affiliation:

Affiliation Type Desc:	Local Agency Caseworker
Entity Name:	BARBARA COOK - DEPARTMENT OF TOXIC SUBSTANCES CONTROL
Entity Title:	Not reported
Affiliation Address:	700 HEINZ ST.
Affiliation City:	BERKELEY
Affiliation State:	CA
Affiliation Country:	Not reported
Affiliation Zip:	Not reported
Affiliation Phone:	,

Name:	PRAXAIR / ALTAIR BAYOX
Address:	1171 OCEAN
City,State,Zip:	OAKLAND, CA 94608
Site ID:	753355
CERS ID:	T0600100153
CERS Description:	Leaking Underground Storage Tank Cleanup Site

Affiliation:

Affiliation Type Desc:	Regional Board Caseworker

MAP FINDINGS

Map ID / Direction / Distance / Elevation | Site | Database(s) | EDR ID Number / EPA ID Number

PRAXAIR / ALTAIR BAYOX (Continued) **S102425028**

Entity Name:	Regional Water Board - SAN FRANCISCO BAY RWQCB (REGION 2)
Entity Title:	Not reported
Affiliation Address:	1515 CLAY ST SUITE 1400
Affiliation City:	OAKLAND
Affiliation State:	CA
Affiliation Country:	Not reported
Affiliation Zip:	Not reported
Affiliation Phone:	,

304
SSE
1/2-1
0.763 mi.
4027 ft.

PCC
6400 SAN PABLO AVE
OAKLAND, CA 94608

LUST **S100178895**
Cortese **N/A**
HIST CORTESE
Notify 65
CERS

Relative:
Higher

Actual:
43 ft.

LUST:

Name:	PCC
Address:	6400 SAN PABLO AVE
City,State,Zip:	OAKLAND, CA 94608
Lead Agency:	SAN FRANCISCO BAY RWQCB (REGION 2)
Case Type:	LUST Cleanup Site
Geo Track:	http://geotracker.waterboards.ca.gov/profile_report.asp?global_id=T0600101052
Global Id:	T0600101052
Latitude:	37.847284
Longitude:	-122.28473
Status:	Completed - Case Closed
Status Date:	09/27/1994
Case Worker:	UUU
RB Case Number:	01-1142
Local Agency:	Not reported
File Location:	Not reported
Local Case Number:	01-1142
Potential Media Affect:	Under Investigation
Potential Contaminants of Concern:	Gasoline
EPA Region:	9
Coordinate Source:	Google Geocode
Cuf Case:	NO
Quantity Released Gallons:	Not reported
Begin Date:	01/20/1989
Leak Reported Date:	01/20/1989
How Discovered:	Tank Closure
How Discovered Description:	Not reported
Discharge Source:	Tank
Discharge Cause:	Physc / Mech Damage
Stop Method:	Not reported
Stop Description:	Not reported
No Further Action Date:	09/27/1994
CA Water Watershed Name:	Bay Bridges - Berkeley (203.30)
Dwr Groundwater Subbasin Name:	Santa Clara Valley - East Bay Plain (2-009.04)
Disadvantaged Community:	Not reported
CA Enviroscreen 3 Score:	51-55%
CA Enviroscreen 4 Score:	70-75%
Military DOD Site:	No
Facility Project Subtype:	Not reported
RWQCB Region:	SAN FRANCISCO BAY RWQCB (REGION 2)
Site History:	Not reported

Map ID
Direction
Distance
Elevation

MAP FINDINGS

Site

Database(s)

EDR ID Number
EPA ID Number

PCC (Continued) **S100178895**

LUST:
Global Id: T0600101052
Contact Type: Regional Board Caseworker - Primary Caseworker
Contact Name: Regional Water Board
Organization Name: SAN FRANCISCO BAY RWQCB (REGION 2)
Address: 1515 CLAY ST SUITE 1400
City: OAKLAND
Email: Not reported
Phone Number: Not reported

LUST:
Global Id: T0600101052
Action Type: Other
Date: 01/20/1989
Action: Leak Discovery

Global Id: T0600101052
Action Type: RESPONSE
Date: 11/18/1992
Action: Unauthorized Release Form

Global Id: T0600101052
Action Type: RESPONSE
Date: 11/06/1992
Action: Interim Remedial Action Report

Global Id: T0600101052
Action Type: Other
Date: 01/20/1989
Action: Leak Reported

Global Id: T0600101052
Action Type: Other
Date: 01/20/1989
Action: Leak Stopped

LUST:
Global Id: T0600101052
Status: Open - Case Begin Date
Status Date: 01/20/1989

Global Id: T0600101052
Status: Completed - Case Closed
Status Date: 09/27/1994

LUST REG 2:
Region: 2
Facility Id: 01-1142
Facility Status: Case Closed
Case Number: 01-1142
How Discovered: Tank Closure
Leak Cause: Structure Failure
Leak Source: Tank
Date Leak Confirmed: Not reported

Map ID
Direction
Distance
Elevation Site

MAP FINDINGS

Database(s) EDR ID Number EPA ID Number

PCC (Continued) **S100178895**

Oversight Program: LUST
Prelim. Site Assesment Wokplan Submitted: Not reported
Preliminary Site Assesment Began: Not reported
Pollution Characterization Began: Not reported
Pollution Remediation Plan Submitted: Not reported
Date Remediation Action Underway: Not reported
Date Post Remedial Action Monitoring Began: Not reported

CORTESE:
Name: PCC
Address: 6400 SAN PABLO AVE
City,State,Zip: OAKLAND, CA 94608
Region: CORTESE
Envirostor Id: Not reported
Global ID: T0600101052
Site/Facility Type: LUST CLEANUP SITE
Cleanup Status: COMPLETED - CASE CLOSED
Status Date: Not reported
Site Code: Not reported
Latitude: Not reported
Longitude: Not reported
Owner: Not reported
Enf Type: Not reported
Swat R: Not reported
Flag: active
Order No: Not reported
Waste Discharge System No: Not reported
Effective Date: Not reported
Region 2: Not reported
WID Id: Not reported
Solid Waste Id No: Not reported
Waste Management Uit Name: Not reported
File Name: Active Open

HIST CORTESE:
edr_fname: PCC
edr_fadd1: 6400 SAN PABLO
City,State,Zip: OAKLAND, CA 94608
Region: CORTESE
Facility County Code: 1
Reg By: LTNKA
Reg Id: 01-1142

NOTIFY 65:
Name: KNOWN
Address: 6400 SAN PABLO
City,State,Zip: OAKLAND, CA 92626
Date Reported: Not reported
Staff Initials: Not reported
Board File Number: Not reported
Facility Type: Not reported
Discharge Date: Not reported
Issue Date: Not reported
Incident Description: Not reported
Global ID: Not reported
Status: Not reported

Map ID
Direction
Distance
Elevation | Site | MAP FINDINGS | Database(s) | EDR ID Number
EPA ID Number

PCC (Continued) **S100178895**

CERS:
- Name: PCC
- Address: 6400 SAN PABLO AVE
- City,State,Zip: OAKLAND, CA 94608
- Site ID: 751381
- CERS ID: T0600101052
- CERS Description: Leaking Underground Storage Tank Cleanup Site

Affiliation:
- Affiliation Type Desc: Regional Board Caseworker
- Entity Name: Regional Water Board - SAN FRANCISCO BAY RWQCB (REGION 2)
- Entity Title: Not reported
- Affiliation Address: 1515 CLAY ST SUITE 1400
- Affiliation City: OAKLAND
- Affiliation State: CA
- Affiliation Country: Not reported
- Affiliation Zip: Not reported
- Affiliation Phone: ,

---

305 North 1/2-1 0.811 mi. 4284 ft.

Relative: Higher

Actual: 56 ft.

TOWER CLEANERS
1110 UNIVERSITY AVE
BERKELEY, CA 94702

RCRA-SQG **1000268541**
CPS-SLIC **CAD981581044**
FINDS
ECHO
DRYCLEANERS
EMI
HWTS
HAZNET
Notify 65
CERS

RCRA Listings:
- Date Form Received by Agency: 19861125
- Handler Name: Berkeley Cleaning Center
- Handler Address: 1110 University Ave
- Handler City,State,Zip: BERKELEY, CA 94702
- EPA ID: CAD981581044
- Contact Name: ENVIRONMENTAL MANAGER
- Contact Address: 1110 UNIVERSITY AVE
- Contact City,State,Zip: BERKELEY, CA 94702
- Contact Telephone: Not reported
- Contact Fax: Not reported
- Contact Email: Not reported
- Contact Title: Not reported
- EPA Region: 09
- Land Type: Other
- Federal Waste Generator Description: Small Quantity Generator
- Non-Notifier: Not reported
- Biennial Report Cycle: Not reported
- Accessibility: Not reported
- Active Site Indicator: Handler Activities
- State District Owner: Ca
- State District: 2
- Mailing Address: 1110 UNIVERSITY AVE
- Mailing City,State,Zip: BERKELEY, CA 94702
- Owner Name: Harry Takahashi
- Owner Type: Private
- Operator Name: Not Required

Map ID
Direction
Distance
Elevation | Site | MAP FINDINGS | Database(s) | EDR ID Number
EPA ID Number

TOWER CLEANERS (Continued) **1000268541**

Operator Type:	Private
Short-Term Generator Activity:	No
Importer Activity:	No
Mixed Waste Generator:	No
Transporter Activity:	No
Transfer Facility Activity:	No
Recycler Activity with Storage:	No
Small Quantity On-Site Burner Exemption:	No
Smelting Melting and Refining Furnace Exemption:	No
Underground Injection Control:	No
Off-Site Waste Receipt:	No
Universal Waste Indicator:	No
Universal Waste Destination Facility:	No
Federal Universal Waste:	No
Active Site State-Reg Handler:	---
Federal Facility Indicator:	Not reported
Hazardous Secondary Material Indicator:	N
Sub-Part K Indicator:	Not reported
2018 GPRA Permit Baseline:	Not on the Baseline
2018 GPRA Renewals Baseline:	Not on the Baseline
202 GPRA Corrective Action Baseline:	No
Subject to Corrective Action Universe:	No
Non-TSDFs Where RCRA CA has Been Imposed Universe:	No
Corrective Action Priority Ranking:	No NCAPS ranking
Environmental Control Indicator:	No
Institutional Control Indicator:	No
Human Exposure Controls Indicator:	N/A
Groundwater Controls Indicator:	N/A
Significant Non-Complier Universe:	No
Unaddressed Significant Non-Complier Universe:	No
Addressed Significant Non-Complier Universe:	No
Significant Non-Complier With a Compliance Schedule Universe:	No
Financial Assurance Required:	Not reported
Handler Date of Last Change:	20020627
Recognized Trader-Importer:	No
Recognized Trader-Exporter:	No
Importer of Spent Lead Acid Batteries:	No
Exporter of Spent Lead Acid Batteries:	No
Recycler Activity Without Storage:	No
Manifest Broker:	No
Sub-Part P Indicator:	No

Handler - Owner Operator:

Owner/Operator Indicator:	Owner
Owner/Operator Name: HARRY TAKAHASHI	
Legal Status:	Private
Date Became Current:	Not reported
Date Ended Current:	Not reported
Owner/Operator Address:	NOT REQUIRED
Owner/Operator City,State,Zip:	NOT REQUIRED, ME 99999
Owner/Operator Telephone:	415-555-1212
Owner/Operator Telephone Ext:	Not reported
Owner/Operator Fax:	Not reported
Owner/Operator Email:	Not reported
Owner/Operator Indicator:	Operator

Map ID
Direction
Distance
Elevation | Site | MAP FINDINGS | Database(s) | EDR ID Number
EPA ID Number

TOWER CLEANERS (Continued) **1000268541**

Owner/Operator Name: NOT REQUIRED
Legal Status: Private
Date Became Current: Not reported
Date Ended Current: Not reported
Owner/Operator Address: NOT REQUIRED
Owner/Operator City,State,Zip: NOT REQUIRED, ME 99999
Owner/Operator Telephone: 415-555-1212
Owner/Operator Telephone Ext: Not reported
Owner/Operator Fax: Not reported
Owner/Operator Email: Not reported

Historic Generators:
Receive Date: 19861125
Handler Name: BERKELEY CLEANING CENTER
Federal Waste Generator Description: Small Quantity Generator
State District Owner: Ca
Large Quantity Handler of Universal Waste: No
Recognized Trader Importer: No
Recognized Trader Exporter: No
Spent Lead Acid Battery Importer: No
Spent Lead Acid Battery Exporter: No
Current Record: Yes
Non Storage Recycler Activity: Not reported
Electronic Manifest Broker: Not reported

List of NAICS Codes and Descriptions:
NAICS Code: 81232
NAICS Description: DRYCLEANING AND LAUNDRY SERVICES (EXCEPT COIN-OPERATED)

Facility Has Received Notices of Violations:
Violations: No Violations Found

Evaluation Action Summary:
Evaluations: No Evaluations Found

CPS-SLIC:
Name: TOWER CLEANERS
Address: 1110 UNIVERSITY AVENUE
City,State,Zip: BERKELEY, CA 94702
Region: STATE
Facility Status: **Open - Assessment & Interim Remedial Action**
Status Date: 12/08/2021
Global Id: T10000002262
Lead Agency: SAN FRANCISCO BAY RWQCB (REGION 2)
Lead Agency Case Number: Uni1110
Latitude: 37.8688741459668
Longitude: -122.291307449341
Case Type: Cleanup Program Site
Case Worker: CCM
Local Agency: Not reported
RB Case Number: 01S0744
File Location: All Files are on GeoTracker or in the Local Agency Database
Potential Media Affected: Indoor Air, Other Groundwater (uses other than drinking water), Soil, Soil Vapor

Map ID
Direction
Distance
Elevation | Site | MAP FINDINGS | Database(s) | EDR ID Number
EPA ID Number

TOWER CLEANERS (Continued) **1000268541**

Potential Contaminants of Concern:	Tetrachloroethylene (PCE), Trichloroethylene (TCE), Vinyl chloride
EPA Region:	9
Coordinate Source:	Not reported
Cuf Case:	YES
Quantity Released Gallons:	Not reported
Begin Date:	09/01/2003
Leak Reported Date:	09/01/2003
How Discovered:	Site Assessment/Site Investigation
How Discovered Description:	groundwater impacts identified in subsurface investigations
Discharge Source:	Other
Discharge Cause:	Unknown
Stop Method:	Change Operating Procedures
Stop Description:	Discontinued use of PCE units
No Further Action Date:	Not reported
CA Water Watershed Name:	Bay Bridges - Berkeley (203.30)
Dwr Groundwater Subbasin Name:	Santa Clara Valley - East Bay Plain (2-009.04)
Disadvantaged Community:	Severely Disadvantaged Community
CA Enviroscreen 3 Score:	56-60%
CA Enviroscreen 4 Score:	55-60%
Military DOD Site:	No
Facility Project Subtype:	Not reported
RWQCB Region:	SAN FRANCISCO BAY RWQCB (REGION 2)
Site History:	The Site is a former dry cleaner facility that operated for more than 40 years until 2009. The current structures consist of a vacant space and nail salon on the ground floor, and eight apartments on the second floor. Based on past assessments, the dry cleaning solvent perchloroethylene (PCE) and associated breakdown products (TCE, and vinyl chloride) are present in soil, soil gas, indoor air and groundwater. The chemical concentrations found in the interior samples are currently being mitigated by the use of air filtration systems. San Francisco Regional Water Quality Control Board as lead agency has approved a 2019 Remedial Action Plan and a 2021 Data Gap Investigation Work Plan. Fact Sheets and other technical reports are available on GeoTracker.

Click here to access the California GeoTracker records for this facility:

FINDS:
Registry ID: 110001153108

Click Here for FRS Facility Detail Report:

Environmental Interest/Information System:
THE EMISSION INVENTORY SYSTEM (EIS) MAINTAINS AN INVENTORY OF LARGE STATIONARY SOURCES AND VOLUNTARILY-REPORTED SMALLER SOURCES OF AIR POINT POLLUTANT EMITTERS. IT CONTAINS INFORMATION ABOUT FACILITY SITES AND THEIR PHYSICAL LOCATION, EMISSIONS UNITS, EMISSIONS PROCESSES, RELEASE POINTS, CONTROL APPROACHES, AND REGULATIONS. FACILITY INVENTORY DATA ARE KEPT SEPARATE FROM THE EMISSIONS DATA AND HAVE STABLE IDENTIFIERS TO IMPROVE CONTINUITY FROM YEAR TO YEAR AND TO HELP IDENTIFY DUPLICATE OR MISSING FACILITIES
The Resource Conservation and Recovery Act Information System (RCRAInfo) is EPA's comprehensive information system in support of the Resource Conservation and Recovery Act (RCRA) of 1976 and the Hazardous and Solid Waste Amendments (HSWA) of 1984. It tracks many types of information about generators, transporters, treaters, storers, and disposers of hazardous waste.

Map ID
Direction
Distance
Elevation | Site | MAP FINDINGS | Database(s) | EDR ID Number
EPA ID Number

TOWER CLEANERS (Continued) **1000268541**

The California Environmental Protection Agency (CalEPA) has recently implemented a new data warehouse system (nSite). This data warehouse combines and merges facility and site information from five different systems managed within CalEPA. The five systems are: California Environmental Reporting System (CERS),EnviroStor, GeoTracker, California Integrated Water Quality System (CIWQS), andToxic Release Inventory (TRI).

Registry ID: 110070658594

Click Here for FRS Facility Detail Report:

Environmental Interest/Information System:

The Resource Conservation and Recovery Act Information System (RCRAInfo) is EPA's comprehensive information system in support of the Resource Conservation and Recovery Act (RCRA) of 1976 and the Hazardous and Solid Waste Amendments (HSWA) of 1984. It tracks many types of information about generators, transporters, treaters, storers, and disposers of hazardous waste.

Click this hyperlink while viewing on your computer to access additional FINDS: detail in the EDR Site Report.

ECHO:

Envid:	1000268541
Registry ID:	110001153108
DFR URL:	http://echo.epa.gov/detailed-facility-report?fid=110001153108
Name:	TOWER CLEANERS
Address:	1110 UNIVERSITY AVE
City,State,Zip:	BERKELEY, CA 94702

DRYCLEANERS:

Name:	TOWER CLEANERS
Address:	1110 UNIVERSITY AVE
City,State,Zip:	BERKELEY, CA 947021606
EPA Id:	CAL000337735
NAICS Code:	81232
NAICS Description:	Drycleaning and Laundry Services (except Coin-Operated)
SIC Code:	7211
SIC Description:	Power Laundries, Family and Commercial
Create Date:	11/05/2008
Facility Active:	No
Inactive Date:	06/30/2013
Facility Addr2:	Not reported
Owner Name:	LUNG TSEN SUNG
Owner Address:	858 MULBERRY CT
Owner Address 2:	Not reported
Owner Telephone:	5102620639
Contact Name:	LUNG TSEN SUNG
Contact Address:	1110 UNIVERSITY AVE
Contact Address 2:	Not reported
Contact Telephone:	5108431675
Contact Fax:	0
Mailing Name:	Not reported
Mailing Address 1:	1110 UNIVERSITY AVE
Mailing Address 2:	Not reported
Mailing City:	BERKELEY
Mailing State:	CA
Mailing Zip:	947021606

Map ID
Direction
Distance
Elevation

MAP FINDINGS

Site

Database(s)

EDR ID Number
EPA ID Number

TOWER CLEANERS (Continued) **1000268541**

Owner Fax:	0
Region Code:	2
Latitude:	37.86893
Longitude:	-122.29132
Name:	TOWER CLEANERS
Address:	1110 UNIVERSITY AVE
City,State,Zip:	BERKELEY, CA 947021606
EPA Id:	CAL000297715
NAICS Code:	81232
NAICS Description:	Drycleaning and Laundry Services (except Coin-Operated)
SIC Code:	7211
SIC Description:	Power Laundries, Family and Commercial
Create Date:	08/19/2005
Facility Active:	No
Inactive Date:	06/30/2008
Facility Addr2:	Not reported
Owner Name:	JONG S LEE
Owner Address:	1110 UNIVERSITY AVE
Owner Address 2:	Not reported
Owner Telephone:	5108431675
Contact Name:	JONG LEE
Contact Address:	1110 UNIVERSITY AVE
Contact Address 2:	Not reported
Contact Telephone:	5108431675
Contact Fax:	5108431675
Mailing Name:	Not reported
Mailing Address 1:	1110 UNIVERSITY AVE
Mailing Address 2:	Not reported
Mailing City:	BERKELEY
Mailing State:	CA
Mailing Zip:	947021606
Owner Fax:	Not reported
Region Code:	2
Latitude:	37.869013
Longitude:	-122.291768
Name:	FORMER TOWER CLEANERS
Address:	1110 UNIVERSITY AVE
City,State,Zip:	BERKELEY, CA 947021687
EPA Id:	CAC003030259
NAICS Code:	812320
NAICS Description:	Drycleaning and Laundry Services (except Coin-Operated)
SIC Code:	7211
SIC Description:	Power Laundries, Family and Commercial
Create Date:	08/20/2019
Facility Active:	No
Inactive Date:	11/19/2019
Facility Addr2:	Not reported
Owner Name:	HYON KIM
Owner Address:	83 CASTLEWOOD DR
Owner Address 2:	Not reported
Owner Telephone:	5109103866
Contact Name:	STEVE KRCIK
Contact Address:	18150 GLORIA COURT
Contact Address 2:	Not reported
Contact Telephone:	4084559300

Map ID
Direction
Distance
Elevation | Site | MAP FINDINGS | Database(s) | EDR ID Number
EPA ID Number

TOWER CLEANERS (Continued) **1000268541**

Contact Fax:	Not reported
Mailing Name:	Not reported
Mailing Address 1:	83 CASTLEWOOD DR
Mailing Address 2:	Not reported
Mailing City:	PLEASANTON
Mailing State:	CA
Mailing Zip:	945669757
Owner Fax:	Not reported
Region Code:	2
Latitude:	37.868872
Longitude:	-122.291283

EMI:

Name:	BERKELEY CLEANING CENTER
Address:	1110 UNIVERSITY AVE
City,State,Zip:	BERKELEY, CA 947020000
Year:	1987
County Code:	1
Air Basin:	SF
Facility ID:	1310
Air District Name:	BA
SIC Code:	7216
Air District Name:	BAY AREA AQMD
Community Health Air Pollution Info System:	Not reported
Consolidated Emission Reporting Rule:	Not reported
Total Organic Hydrocarbon Gases Tons/Yr:	3
Reactive Organic Gases Tons/Yr:	0
Carbon Monoxide Emissions Tons/Yr:	0
NOX - Oxides of Nitrogen Tons/Yr:	0
SOX - Oxides of Sulphur Tons/Yr:	0
Particulate Matter Tons/Yr:	0
Part. Matter 10 Micrometers and Smllr Tons/Yr:	0

Name:	BERKELEY CLEANING CENTER
Address:	1110 UNIVERSITY AVE
City,State,Zip:	BERKELEY, CA 947020000
Year:	1990
County Code:	1
Air Basin:	SF
Facility ID:	1310
Air District Name:	BA
SIC Code:	7216
Air District Name:	BAY AREA AQMD
Community Health Air Pollution Info System:	Not reported
Consolidated Emission Reporting Rule:	Not reported
Total Organic Hydrocarbon Gases Tons/Yr:	3
Reactive Organic Gases Tons/Yr:	0
Carbon Monoxide Emissions Tons/Yr:	0
NOX - Oxides of Nitrogen Tons/Yr:	0
SOX - Oxides of Sulphur Tons/Yr:	0
Particulate Matter Tons/Yr:	0
Part. Matter 10 Micrometers and Smllr Tons/Yr:	0

Name:	BERKELEY CLEANING CENTER
Address:	1110 UNIVERSITY AVE
City,State,Zip:	BERKELEY, CA 947020000
Year:	1993

Map ID
Direction
Distance
Elevation | Site | MAP FINDINGS | Database(s) | EDR ID Number
EPA ID Number

TOWER CLEANERS (Continued) **1000268541**

County Code:	1
Air Basin:	SF
Facility ID:	1310
Air District Name:	BA
SIC Code:	7216
Air District Name:	BAY AREA AQMD
Community Health Air Pollution Info System:	Not reported
Consolidated Emission Reporting Rule:	Not reported
Total Organic Hydrocarbon Gases Tons/Yr:	4
Reactive Organic Gases Tons/Yr:	0
Carbon Monoxide Emissions Tons/Yr:	0
NOX - Oxides of Nitrogen Tons/Yr:	0
SOX - Oxides of Sulphur Tons/Yr:	0
Particulate Matter Tons/Yr:	0
Part. Matter 10 Micrometers and Smllr Tons/Yr:	0

Name:	BERKELEY CLEANING CENTER
Address:	1110 UNIVERSITY AVE
City,State,Zip:	BERKELEY, CA 947020000
Year:	1995
County Code:	1
Air Basin:	SF
Facility ID:	1310
Air District Name:	BA
SIC Code:	7216
Air District Name:	BAY AREA AQMD
Community Health Air Pollution Info System:	Not reported
Consolidated Emission Reporting Rule:	Not reported
Total Organic Hydrocarbon Gases Tons/Yr:	4
Reactive Organic Gases Tons/Yr:	0
Carbon Monoxide Emissions Tons/Yr:	0
NOX - Oxides of Nitrogen Tons/Yr:	0
SOX - Oxides of Sulphur Tons/Yr:	0
Particulate Matter Tons/Yr:	0
Part. Matter 10 Micrometers and Smllr Tons/Yr:	0

Name:	BERKELEY CLEANING CENTER
Address:	1110 UNIVERSITY AVE
City,State,Zip:	BERKELEY, CA 947020000
Year:	1996
County Code:	1
Air Basin:	SF
Facility ID:	1310
Air District Name:	BA
SIC Code:	7216
Air District Name:	BAY AREA AQMD
Community Health Air Pollution Info System:	Not reported
Consolidated Emission Reporting Rule:	Not reported
Total Organic Hydrocarbon Gases Tons/Yr:	3
Reactive Organic Gases Tons/Yr:	0
Carbon Monoxide Emissions Tons/Yr:	0
NOX - Oxides of Nitrogen Tons/Yr:	0
SOX - Oxides of Sulphur Tons/Yr:	0
Particulate Matter Tons/Yr:	0
Part. Matter 10 Micrometers and Smllr Tons/Yr:	0

Name:	TOWER CLEANERS

Map ID
Direction
Distance
Elevation | Site | MAP FINDINGS | Database(s) | EDR ID Number
EPA ID Number

TOWER CLEANERS (Continued) **1000268541**

Address:	1110 UNIVERSITY AVE
City,State,Zip:	BERKELEY, CA 947020000
Year:	2003
County Code:	1
Air Basin:	SF
Facility ID:	1310
Air District Name:	BA
SIC Code:	7216
Air District Name:	BAY AREA AQMD
Community Health Air Pollution Info System:	Not reported
Consolidated Emission Reporting Rule:	Not reported
Total Organic Hydrocarbon Gases Tons/Yr:	0
Reactive Organic Gases Tons/Yr:	0
Carbon Monoxide Emissions Tons/Yr:	0
NOX - Oxides of Nitrogen Tons/Yr:	0
SOX - Oxides of Sulphur Tons/Yr:	0
Particulate Matter Tons/Yr:	0
Part. Matter 10 Micrometers and Smllr Tons/Yr:	0

Name:	TOWER CLEANERS
Address:	1110 UNIVERSITY AVE
City,State,Zip:	BERKELEY, CA 947020000
Year:	2004
County Code:	1
Air Basin:	SF
Facility ID:	1310
Air District Name:	BA
SIC Code:	7216
Air District Name:	BAY AREA AQMD
Community Health Air Pollution Info System:	Not reported
Consolidated Emission Reporting Rule:	Not reported
Total Organic Hydrocarbon Gases Tons/Yr:	0.202
Reactive Organic Gases Tons/Yr:	0
Carbon Monoxide Emissions Tons/Yr:	0
NOX - Oxides of Nitrogen Tons/Yr:	0
SOX - Oxides of Sulphur Tons/Yr:	0
Particulate Matter Tons/Yr:	0
Part. Matter 10 Micrometers and Smllr Tons/Yr:	0

Name:	TOWER CLEANERS
Address:	1110 UNIVERSITY AVE
City,State,Zip:	BERKELEY, CA 947020000
Year:	2005
County Code:	1
Air Basin:	SF
Facility ID:	1310
Air District Name:	BA
SIC Code:	7216
Air District Name:	BAY AREA AQMD
Community Health Air Pollution Info System:	Not reported
Consolidated Emission Reporting Rule:	Not reported
Total Organic Hydrocarbon Gases Tons/Yr:	0
Reactive Organic Gases Tons/Yr:	0
Carbon Monoxide Emissions Tons/Yr:	0
NOX - Oxides of Nitrogen Tons/Yr:	0
SOX - Oxides of Sulphur Tons/Yr:	0
Particulate Matter Tons/Yr:	0

Map ID
Direction
Distance
Elevation | Site | MAP FINDINGS | Database(s) | EDR ID Number
EPA ID Number

TOWER CLEANERS (Continued) **1000268541**

Part. Matter 10 Micrometers and Smllr Tons/Yr:0

Name:	TOWER CLEANERS
Address:	1110 UNIVERSITY AVE
City,State,Zip:	BERKELEY, CA 947020000
Year:	2006
County Code:	1
Air Basin:	SF
Facility ID:	1310
Air District Name:	BA
SIC Code:	7216
Air District Name:	BAY AREA AQMD
Community Health Air Pollution Info System:	Not reported
Consolidated Emission Reporting Rule:	Not reported
Total Organic Hydrocarbon Gases Tons/Yr:	.304
Reactive Organic Gases Tons/Yr:	0
Carbon Monoxide Emissions Tons/Yr:	0
NOX - Oxides of Nitrogen Tons/Yr:	0
SOX - Oxides of Sulphur Tons/Yr:	0
Particulate Matter Tons/Yr:	0
Part. Matter 10 Micrometers and Smllr Tons/Yr:	0

Name:	TOWER CLEANERS
Address:	1110 UNIVERSITY AVE
City,State,Zip:	BERKELEY, CA 947020000
Year:	2007
County Code:	1
Air Basin:	SF
Facility ID:	1310
Air District Name:	BA
SIC Code:	7216
Air District Name:	BAY AREA AQMD
Community Health Air Pollution Info System:	Not reported
Consolidated Emission Reporting Rule:	Not reported
Total Organic Hydrocarbon Gases Tons/Yr:	.338
Reactive Organic Gases Tons/Yr:	.2361268
Carbon Monoxide Emissions Tons/Yr:	0
NOX - Oxides of Nitrogen Tons/Yr:	0
SOX - Oxides of Sulphur Tons/Yr:	0
Particulate Matter Tons/Yr:	0
Part. Matter 10 Micrometers and Smllr Tons/Yr:	0

Name:	TOWER CLEANERS
Address:	1110 UNIVERSITY AVE
City,State,Zip:	BERKELEY, CA 94702
Year:	2008
County Code:	1
Air Basin:	SF
Facility ID:	1310
Air District Name:	BA
SIC Code:	7216
Air District Name:	BAY AREA AQMD
Community Health Air Pollution Info System:	Not reported
Consolidated Emission Reporting Rule:	Not reported
Total Organic Hydrocarbon Gases Tons/Yr:	.338
Reactive Organic Gases Tons/Yr:	0
Carbon Monoxide Emissions Tons/Yr:	0

Map ID
Direction
Distance
Elevation | Site | MAP FINDINGS | Database(s) | EDR ID Number
EPA ID Number

TOWER CLEANERS (Continued) **1000268541**

NOX - Oxides of Nitrogen Tons/Yr: 0
SOX - Oxides of Sulphur Tons/Yr: 0
Particulate Matter Tons/Yr: 0
Part. Matter 10 Micrometers and Smllr Tons/Yr: 0

Name: TOWER CLEANERS
Address: 1110 UNIVERSITY AVE
City,State,Zip: BERKELEY, CA 94702
Year: 2009
County Code: 1
Air Basin: SF
Facility ID: 1310
Air District Name: BA
SIC Code: 7216
Air District Name: BAY AREA AQMD
Community Health Air Pollution Info System: Not reported
Consolidated Emission Reporting Rule: Not reported
Total Organic Hydrocarbon Gases Tons/Yr: 0.33800000000000002
Reactive Organic Gases Tons/Yr: 0
Carbon Monoxide Emissions Tons/Yr: 0
NOX - Oxides of Nitrogen Tons/Yr: 0
SOX - Oxides of Sulphur Tons/Yr: 0
Particulate Matter Tons/Yr: 0
Part. Matter 10 Micrometers and Smllr Tons/Yr: 0

Name: TOWER CLEANERS
Address: 1110 UNIVERSITY AVE
City,State,Zip: BERKELEY, CA 94702
Year: 2010
County Code: 1
Air Basin: SF
Facility ID: 1310
Air District Name: BA
SIC Code: 7216
Air District Name: BAY AREA AQMD
Community Health Air Pollution Info System: Not reported
Consolidated Emission Reporting Rule: Not reported
Total Organic Hydrocarbon Gases Tons/Yr: 0.33800000000000002
Reactive Organic Gases Tons/Yr: 0.2361268
Carbon Monoxide Emissions Tons/Yr: 0
NOX - Oxides of Nitrogen Tons/Yr: 0
SOX - Oxides of Sulphur Tons/Yr: 0
Particulate Matter Tons/Yr: 0
Part. Matter 10 Micrometers and Smllr Tons/Yr: 0

HWTS:
Name: TOWER CLEANERS
Address: 1110 UNIVERSITY AVE
Address 2: Not reported
City,State,Zip: BERKELEY, CA 94702
EPA ID: CAL000297715
Inactive Date: 06/30/2008
Create Date: 08/19/2005
Last Act Date: Not reported
Mailing Name: Not reported
Mailing Address: 1110 UNIVERSITY AVE
Mailing Address 2: Not reported

Map ID
Direction
Distance
Elevation | Site | MAP FINDINGS | Database(s) | EDR ID Number
EPA ID Number

TOWER CLEANERS (Continued) **1000268541**

Mailing City,State,Zip:	BERKELEY, CA 947021606
Owner Name:	JONG S LEE
Owner Address:	1110 UNIVERSITY AVE
Owner Address 2:	Not reported
Owner City,State,Zip:	BERKELEY, CA 947021606
Owner Phone:	Not reported
Owner Fax:	Not reported
Contact Name:	JONG LEE
Contact Address:	1110 UNIVERSITY AVE
Contact Address 2:	Not reported
City,State,Zip:	BERKELEY, CA 947021606
Contact Phone:	Not reported
Contact Fax:	Not reported
Facility Status:	Inactive
Facility Type:	PERMANENT
Category:	STATE
Latitude:	37.869013
Longitude:	-122.291768

NAICS:

EPA ID:	CAL000297715
Create Date:	2005-08-19 11:25:33.983
NAICS Code:	81232
NAICS Description:	Drycleaning and Laundry Services (except Coin-Operated)
Issued EPA ID Date:	2005-08-19 11:25:33.95000
Inactive Date:	2008-06-30 00:00:00
Facility Name:	TOWER CLEANERS
Facility Address:	1110 UNIVERSITY AVE
Facility Address 2:	Not reported
Facility City:	BERKELEY
Facility County:	Not reported
Facility State:	CA
Facility Zip:	947021606

Name:	BERKELEY CLEANING CENTER
Address:	1110 UNIVERSITY AVE
Address 2:	Not reported
City,State,Zip:	BERKELEY, CA 94702
EPA ID:	CAD981581044
Inactive Date:	06/30/2001
Create Date:	04/10/1987
Last Act Date:	Not reported
Mailing Name:	Not reported
Mailing Address:	1110 UNIVERSITY AVE
Mailing Address 2:	Not reported
Mailing City,State,Zip:	BERKELEY, CA 947020000
Owner Name:	BERKELEY CLEANING CENTER
Owner Address:	1110 UNIVERSITY AVE
Owner Address 2:	Not reported
Owner City,State,Zip:	BERKELEY, CA 947020000
Owner Phone:	Not reported
Owner Fax:	Not reported
Contact Name:	JAMES TAKAHASHI
Contact Address:	1110 UNIVERSITY AVE
Contact Address 2:	Not reported
City,State,Zip:	BERKELEY, CA
Contact Phone:	Not reported

Map ID
Direction
Distance
Elevation | Site | MAP FINDINGS | Database(s) | EDR ID Number
EPA ID Number

TOWER CLEANERS (Continued) **1000268541**

Contact Fax: Not reported
Facility Status: Inactive
Facility Type: PERMANENT
Category: FEDERAL
Latitude: 37.86901
Longitude: -122.291951

Name: TOWER CLEANERS
Address: 1110 UNIVERSITY AVE
Address 2: Not reported
City,State,Zip: BERKELEY, CA 94702
EPA ID: CAL000337735
Inactive Date: 06/30/2013
Create Date: 11/05/2008
Last Act Date: Not reported
Mailing Name: Not reported
Mailing Address: 1110 UNIVERSITY AVE
Mailing Address 2: Not reported
Mailing City,State,Zip: BERKELEY, CA 947021606
Owner Name: LUNG TSEN SUNG
Owner Address: 858 MULBERRY CT
Owner Address 2: Not reported
Owner City,State,Zip: SAN PABLO, CA 948066114
Owner Phone: Not reported
Owner Fax: Not reported
Contact Name: LUNG TSEN SUNG
Contact Address: 1110 UNIVERSITY AVE
Contact Address 2: Not reported
City,State,Zip: BERKELEY, CA 947021606
Contact Phone: Not reported
Contact Fax: Not reported
Facility Status: Inactive
Facility Type: PERMANENT
Category: STATE
Latitude: 37.86893
Longitude: -122.29132

NAICS:
EPA ID: CAL000337735
Create Date: 2008-11-05 08:22:38.480
NAICS Code: 81232
NAICS Description: Drycleaning and Laundry Services (except Coin-Operated)
Issued EPA ID Date: 2008-11-05 08:22:38.45000
Inactive Date: 2013-06-30 00:00:00
Facility Name: TOWER CLEANERS
Facility Address: 1110 UNIVERSITY AVE
Facility Address 2: Not reported
Facility City: BERKELEY
Facility County: Not reported
Facility State: CA
Facility Zip: 947021606

HAZNET:
Name: BERKELEY CLEANING CENTER
Address: 1110 UNIVERSITY AVE
Address 2: Not reported

Map ID
Direction
Distance
Elevation | Site | MAP FINDINGS | Database(s) | EDR ID Number
EPA ID Number

TOWER CLEANERS (Continued) **1000268541**

City,State,Zip: BERKELEY, CA 947020000
Contact: JAMES TAKAHASHI
Telephone: --
Mailing Name: Not reported
Mailing Address: 1110 UNIVERSITY AVE

Year: 2001
Gepaid: CAD981581044
TSD EPA ID: CAT080014079
CA Waste Code: 741 - Liquids with halogenated organic compounds >= 1,000 Mg./L
Disposal Method: -
Tons: 0

Year: 2001
Gepaid: CAD981581044
TSD EPA ID: CAT080014079
CA Waste Code: 741 - Liquids with halogenated organic compounds >= 1,000 Mg./L
Disposal Method: H01 - Transfer Station
Tons: 0.1918

Year: 2000
Gepaid: CAD981581044
TSD EPA ID: CA0000084517
CA Waste Code: 741 - Liquids with halogenated organic compounds >= 1,000 Mg./L
Disposal Method: H01 - Transfer Station
Tons: 0.27

Year: 1999
Gepaid: CAD981581044
TSD EPA ID: CA0000084517
CA Waste Code: 741 - Liquids with halogenated organic compounds >= 1,000 Mg./L
Disposal Method: H01 - Transfer Station
Tons: 0.39

Year: 1998
Gepaid: CAD981581044
TSD EPA ID: CA0000084517
CA Waste Code: 741 - Liquids with halogenated organic compounds >= 1,000 Mg./L
Disposal Method: H01 - Transfer Station
Tons: 0.2925

Year: 1998
Gepaid: CAD981581044
TSD EPA ID: CAD053044053
CA Waste Code: 741 - Liquids with halogenated organic compounds >= 1,000 Mg./L
Disposal Method: H01 - Transfer Station
Tons: 0.0975

Year: 1997
Gepaid: CAD981581044
TSD EPA ID: CAD053044053
CA Waste Code: 741 - Liquids with halogenated organic compounds >= 1,000 Mg./L
Disposal Method: H01 - Transfer Station
Tons: 0.405

Year: 1996
Gepaid: CAD981581044

Map ID
Direction
Distance
Elevation | Site | MAP FINDINGS | Database(s) | EDR ID Number EPA ID Number

TOWER CLEANERS (Continued) **1000268541**

TSD EPA ID: CAD053044053
CA Waste Code: 741 - Liquids with halogenated organic compounds >= 1,000 Mg./L
Disposal Method: H01 - Transfer Station
Tons: 0.495

Year: 1995
Gepaid: CAD981581044
TSD EPA ID: CAD053044053
CA Waste Code: 741 - Liquids with halogenated organic compounds >= 1,000 Mg./L
Disposal Method: H01 - Transfer Station
Tons: 0.99

Year: 1994
Gepaid: CAD981581044
TSD EPA ID: CAD053044053
CA Waste Code: 741 - Liquids with halogenated organic compounds >= 1,000 Mg./L
Disposal Method: H01 - Transfer Station
Tons: 0.42

Click this hyperlink while viewing on your computer to access
5 additional CA HAZNET: record(s) in the EDR Site Report.

Additional Info:
Year: 2001
Gen EPA ID: CAD981581044

Shipment Date: 20010320
Creation Date: 5/31/2001 0:00:00
Receipt Date: 20010320
Manifest ID: 20780249
Trans EPA ID: CAR000086777
Trans Name: Not reported
Trans 2 EPA ID: Not reported
Trans 2 Name: Not reported
TSDF EPA ID: CAT080014079
Trans Name: Not reported
TSDF Alt EPA ID: Not reported
TSDF Alt Name: Not reported
Waste Code Description: 741 - Liquids with halogenated organic compounds > 1000 mg/l
RCRA Code: F002
Meth Code: H01 - Transfer Station
Quantity Tons: 0.1918
Waste Quantity: 46
Quantity Unit: G
Additional Code 1: Not reported
Additional Code 2: Not reported
Additional Code 3: Not reported
Additional Code 4: Not reported
Additional Code 5: Not reported

Shipment Date: 20010320
Creation Date: 5/31/2001 0:00:00
Receipt Date: 20010320
Manifest ID: 20780249
Trans EPA ID: CAR000086777
Trans Name: Not reported

Map ID
Direction
Distance
Elevation | Site | MAP FINDINGS | Database(s) | EDR ID Number
EPA ID Number

TOWER CLEANERS (Continued) **1000268541**

Trans 2 EPA ID:	Not reported
Trans 2 Name:	Not reported
TSDF EPA ID:	CAT080014079
Trans Name:	Not reported
TSDF Alt EPA ID:	Not reported
TSDF Alt Name:	Not reported
Waste Code Description:	741 - Liquids with halogenated organic compounds > 1000 mg/l
RCRA Code:	F002
Meth Code:	- Not reported
Quantity Tons:	0
Waste Quantity:	0
Quantity Unit:	Not reported
Additional Code 1:	Not reported
Additional Code 2:	Not reported
Additional Code 3:	Not reported
Additional Code 4:	Not reported
Additional Code 5:	Not reported

Additional Info:

Year:	2000
Gen EPA ID:	CAD981581044
Shipment Date:	20001024
Creation Date:	1/12/2001 0:00:00
Receipt Date:	20001030
Manifest ID:	20289498
Trans EPA ID:	SCR000075150
Trans Name:	Not reported
Trans 2 EPA ID:	SCR000074591
Trans 2 Name:	Not reported
TSDF EPA ID:	CA0000084517
Trans Name:	Not reported
TSDF Alt EPA ID:	CA0000084517
TSDF Alt Name:	Not reported
Waste Code Description:	741 - Liquids with halogenated organic compounds > 1000 mg/l
RCRA Code:	F002
Meth Code:	H01 - Transfer Station
Quantity Tons:	0.075
Waste Quantity:	150
Quantity Unit:	P
Additional Code 1:	Not reported
Additional Code 2:	Not reported
Additional Code 3:	Not reported
Additional Code 4:	Not reported
Additional Code 5:	Not reported
Shipment Date:	20000511
Creation Date:	8/1/2000 0:00:00
Receipt Date:	20000515
Manifest ID:	99858301
Trans EPA ID:	ILD984908202
Trans Name:	Not reported
Trans 2 EPA ID:	SCR000074591
Trans 2 Name:	Not reported
TSDF EPA ID:	CA0000084517
Trans Name:	Not reported
TSDF Alt EPA ID:	CA0000084517

Map ID
Direction
Distance
Elevation | Site | MAP FINDINGS | Database(s) | EDR ID Number / EPA ID Number

TOWER CLEANERS (Continued) **1000268541**

TSDF Alt Name:	Not reported
Waste Code Description:	741 - Liquids with halogenated organic compounds > 1000 mg/l
RCRA Code:	F002
Meth Code:	H01 - Transfer Station
Quantity Tons:	0.0975
Waste Quantity:	195
Quantity Unit:	P
Additional Code 1:	Not reported
Additional Code 2:	Not reported
Additional Code 3:	Not reported
Additional Code 4:	Not reported
Additional Code 5:	Not reported
Shipment Date:	20000225
Creation Date:	5/3/2000 0:00:00
Receipt Date:	20000229
Manifest ID:	99872931
Trans EPA ID:	ILD984908202
Trans Name:	Not reported
Trans 2 EPA ID:	SCR000074591
Trans 2 Name:	Not reported
TSDF EPA ID:	CA0000084517
Trans Name:	Not reported
TSDF Alt EPA ID:	CA0000084517
TSDF Alt Name:	Not reported
Waste Code Description:	741 - Liquids with halogenated organic compounds > 1000 mg/l
RCRA Code:	F002
Meth Code:	H01 - Transfer Station
Quantity Tons:	0.0975
Waste Quantity:	195
Quantity Unit:	P
Additional Code 1:	Not reported
Additional Code 2:	Not reported
Additional Code 3:	Not reported
Additional Code 4:	Not reported
Additional Code 5:	Not reported

Additional Info:

Year:	1999
Gen EPA ID:	CAD981581044
Shipment Date:	19991123
Creation Date:	2/1/2000 0:00:00
Receipt Date:	19991129
Manifest ID:	99119763
Trans EPA ID:	ILD984908202
Trans Name:	Not reported
Trans 2 EPA ID:	SCD987574647
Trans 2 Name:	Not reported
TSDF EPA ID:	CA0000084517
Trans Name:	Not reported
TSDF Alt EPA ID:	CA0000084517
TSDF Alt Name:	Not reported
Waste Code Description:	741 - Liquids with halogenated organic compounds > 1000 mg/l
RCRA Code:	F002
Meth Code:	H01 - Transfer Station
Quantity Tons:	0.0975

Map ID
Direction
Distance
Elevation | Site | MAP FINDINGS | Database(s) | EDR ID Number EPA ID Number

TOWER CLEANERS (Continued) **1000268541**

Waste Quantity: 195
Quantity Unit: P
Additional Code 1: Not reported
Additional Code 2: Not reported
Additional Code 3: Not reported
Additional Code 4: Not reported
Additional Code 5: Not reported

Shipment Date: 19990913
Creation Date: 11/18/1999 0:00:00
Receipt Date: 19990916
Manifest ID: 99050919
Trans EPA ID: ILD984908202
Trans Name: Not reported
Trans 2 EPA ID: SCD987574647
Trans 2 Name: Not reported
TSDF EPA ID: CA0000084517
Trans Name: Not reported
TSDF Alt EPA ID: CA0000084517
TSDF Alt Name: Not reported
Waste Code Description: 741 - Liquids with halogenated organic compounds > 1000 mg/l
RCRA Code: F002
Meth Code: H01 - Transfer Station
Quantity Tons: 0.0975
Waste Quantity: 195
Quantity Unit: P
Additional Code 1: Not reported
Additional Code 2: Not reported
Additional Code 3: Not reported
Additional Code 4: Not reported
Additional Code 5: Not reported

Shipment Date: 19990610
Creation Date: 8/16/1999 0:00:00
Receipt Date: 19990617
Manifest ID: 99224535
Trans EPA ID: ILD984908202
Trans Name: Not reported
Trans 2 EPA ID: SCD987574647
Trans 2 Name: Not reported
TSDF EPA ID: CA0000084517
Trans Name: Not reported
TSDF Alt EPA ID: CA0000084517
TSDF Alt Name: Not reported
Waste Code Description: 741 - Liquids with halogenated organic compounds > 1000 mg/l
RCRA Code: F002
Meth Code: H01 - Transfer Station
Quantity Tons: 0.0975
Waste Quantity: 195
Quantity Unit: P
Additional Code 1: Not reported
Additional Code 2: Not reported
Additional Code 3: Not reported
Additional Code 4: Not reported
Additional Code 5: Not reported

Shipment Date: 19990316

Map ID
Direction
Distance
Elevation | Site | MAP FINDINGS | Database(s) | EDR ID Number
EPA ID Number

TOWER CLEANERS (Continued) **1000268541**

Creation Date:	5/20/1999 0:00:00
Receipt Date:	19990319
Manifest ID:	98871936
Trans EPA ID:	ILD984908202
Trans Name:	Not reported
Trans 2 EPA ID:	SCD987574647
Trans 2 Name:	Not reported
TSDF EPA ID:	CA0000084517
Trans Name:	Not reported
TSDF Alt EPA ID:	CA0000084517
TSDF Alt Name:	Not reported
Waste Code Description:	741 - Liquids with halogenated organic compounds > 1000 mg/l
RCRA Code:	F002
Meth Code:	H01 - Transfer Station
Quantity Tons:	0.0975
Waste Quantity:	195
Quantity Unit:	P
Additional Code 1:	Not reported
Additional Code 2:	Not reported
Additional Code 3:	Not reported
Additional Code 4:	Not reported
Additional Code 5:	Not reported

Additional Info:

Year:	1998
Gen EPA ID:	CAD981581044
Shipment Date:	19981229
Creation Date:	2/26/1999 0:00:00
Receipt Date:	19990105
Manifest ID:	98621099
Trans EPA ID:	ILD984908202
Trans Name:	Not reported
Trans 2 EPA ID:	SCD987574647
Trans 2 Name:	Not reported
TSDF EPA ID:	CA0000084517
Trans Name:	Not reported
TSDF Alt EPA ID:	Not reported
TSDF Alt Name:	Not reported
Waste Code Description:	741 - Liquids with halogenated organic compounds > 1000 mg/l
RCRA Code:	F002
Meth Code:	H01 - Transfer Station
Quantity Tons:	0.0975
Waste Quantity:	195
Quantity Unit:	P
Additional Code 1:	Not reported
Additional Code 2:	Not reported
Additional Code 3:	Not reported
Additional Code 4:	Not reported
Additional Code 5:	Not reported
Shipment Date:	19981001
Creation Date:	12/8/1998 0:00:00
Receipt Date:	19981012
Manifest ID:	98289459
Trans EPA ID:	ILD984908202
Trans Name:	Not reported

Map ID
Direction
Distance
Elevation | Site | MAP FINDINGS | Database(s) | EDR ID Number
EPA ID Number

TOWER CLEANERS (Continued) **1000268541**

Trans 2 EPA ID:	SCD987574647
Trans 2 Name:	Not reported
TSDF EPA ID:	CA0000084517
Trans Name:	Not reported
TSDF Alt EPA ID:	CA0000084517
TSDF Alt Name:	Not reported
Waste Code Description:	741 - Liquids with halogenated organic compounds > 1000 mg/l
RCRA Code:	F002
Meth Code:	H01 - Transfer Station
Quantity Tons:	0.0975
Waste Quantity:	195
Quantity Unit:	P
Additional Code 1:	Not reported
Additional Code 2:	Not reported
Additional Code 3:	Not reported
Additional Code 4:	Not reported
Additional Code 5:	Not reported

Shipment Date:	19980706
Creation Date:	9/15/1998 0:00:00
Receipt Date:	19980710
Manifest ID:	98176786
Trans EPA ID:	ILD984908202
Trans Name:	Not reported
Trans 2 EPA ID:	Not reported
Trans 2 Name:	Not reported
TSDF EPA ID:	CA0000084517
Trans Name:	Not reported
TSDF Alt EPA ID:	Not reported
TSDF Alt Name:	Not reported
Waste Code Description:	741 - Liquids with halogenated organic compounds > 1000 mg/l
RCRA Code:	F002
Meth Code:	H01 - Transfer Station
Quantity Tons:	0.0975
Waste Quantity:	195
Quantity Unit:	P
Additional Code 1:	Not reported
Additional Code 2:	Not reported
Additional Code 3:	Not reported
Additional Code 4:	Not reported
Additional Code 5:	Not reported

Shipment Date:	19980120
Creation Date:	3/31/1998 0:00:00
Receipt Date:	19980120
Manifest ID:	97362793
Trans EPA ID:	ILD984908202
Trans Name:	Not reported
Trans 2 EPA ID:	Not reported
Trans 2 Name:	Not reported
TSDF EPA ID:	CAD053044053
Trans Name:	Not reported
TSDF Alt EPA ID:	CAD053044053
TSDF Alt Name:	Not reported
Waste Code Description:	741 - Liquids with halogenated organic compounds > 1000 mg/l
RCRA Code:	F002
Meth Code:	H01 - Transfer Station

Map ID
Direction
Distance
Elevation | Site | MAP FINDINGS | Database(s) | EDR ID Number
EPA ID Number

TOWER CLEANERS (Continued) **1000268541**

Quantity Tons: 0.0975
Waste Quantity: 195
Quantity Unit: P
Additional Code 1: Not reported
Additional Code 2: Not reported
Additional Code 3: Not reported
Additional Code 4: Not reported
Additional Code 5: Not reported

Additional Info:
Year: 1997
Gen EPA ID: CAD981581044

Shipment Date: 19971029
Creation Date: 7/23/1998 0:00:00
Receipt Date: 19971029
Manifest ID: 96452348
Trans EPA ID: ILD984908202
Trans Name: Not reported
Trans 2 EPA ID: Not reported
Trans 2 Name: Not reported
TSDF EPA ID: CAD053044053
Trans Name: Not reported
TSDF Alt EPA ID: CAD053044053
TSDF Alt Name: Not reported
Waste Code Description: 741 - Liquids with halogenated organic compounds > 1000 mg/l
RCRA Code: F002
Meth Code: H01 - Transfer Station
Quantity Tons: 0.0975
Waste Quantity: 195
Quantity Unit: P
Additional Code 1: Not reported
Additional Code 2: Not reported
Additional Code 3: Not reported
Additional Code 4: Not reported
Additional Code 5: Not reported

Shipment Date: 19970604
Creation Date: 9/12/1997 0:00:00
Receipt Date: 19970604
Manifest ID: 96638362
Trans EPA ID: ILD984908202
Trans Name: Not reported
Trans 2 EPA ID: Not reported
Trans 2 Name: Not reported
TSDF EPA ID: CAD053044053
Trans Name: Not reported
TSDF Alt EPA ID: CAD053044053
TSDF Alt Name: Not reported
Waste Code Description: 741 - Liquids with halogenated organic compounds > 1000 mg/l
RCRA Code: F002
Meth Code: H01 - Transfer Station
Quantity Tons: 0.0975
Waste Quantity: 195
Quantity Unit: P
Additional Code 1: Not reported
Additional Code 2: Not reported

Map ID
Direction
Distance
Elevation | Site | MAP FINDINGS | Database(s) | EDR ID Number
EPA ID Number

TOWER CLEANERS (Continued) **1000268541**

Additional Code 3: Not reported
Additional Code 4: Not reported
Additional Code 5: Not reported

Shipment Date: 19970409
Creation Date: 6/26/1997 0:00:00
Receipt Date: 19970409
Manifest ID: 96474185
Trans EPA ID: ILD984908202
Trans Name: Not reported
Trans 2 EPA ID: Not reported
Trans 2 Name: Not reported
TSDF EPA ID: CAD053044053
Trans Name: Not reported
TSDF Alt EPA ID: CAD053044053
TSDF Alt Name: Not reported
Waste Code Description: 741 - Liquids with halogenated organic compounds > 1000 mg/l
RCRA Code: F002
Meth Code: H01 - Transfer Station
Quantity Tons: 0.12
Waste Quantity: 240
Quantity Unit: P
Additional Code 1: Not reported
Additional Code 2: Not reported
Additional Code 3: Not reported
Additional Code 4: Not reported
Additional Code 5: Not reported

Shipment Date: 19970310
Creation Date: 6/26/1997 0:00:00
Receipt Date: 19970310
Manifest ID: 96466669
Trans EPA ID: ILD984908202
Trans Name: Not reported
Trans 2 EPA ID: Not reported
Trans 2 Name: Not reported
TSDF EPA ID: CAD053044053
Trans Name: Not reported
TSDF Alt EPA ID: CAD053044053
TSDF Alt Name: Not reported
Waste Code Description: 741 - Liquids with halogenated organic compounds > 1000 mg/l
RCRA Code: F002
Meth Code: H01 - Transfer Station
Quantity Tons: 0.09
Waste Quantity: 180
Quantity Unit: P
Additional Code 1: Not reported
Additional Code 2: Not reported
Additional Code 3: Not reported
Additional Code 4: Not reported
Additional Code 5: Not reported

Additional Info:
Year: 1996
Gen EPA ID: CAD981581044

Shipment Date: 19961125

Map ID
Direction
Distance
Elevation | Site | MAP FINDINGS | Database(s) | EDR ID Number
EPA ID Number

TOWER CLEANERS (Continued) **1000268541**

Creation Date:	5/30/1997 0:00:00
Receipt Date:	19961125
Manifest ID:	95508398
Trans EPA ID:	ILD984908202
Trans Name:	Not reported
Trans 2 EPA ID:	Not reported
Trans 2 Name:	Not reported
TSDF EPA ID:	CAD053044053
Trans Name:	Not reported
TSDF Alt EPA ID:	Not reported
TSDF Alt Name:	Not reported
Waste Code Description:	741 - Liquids with halogenated organic compounds > 1000 mg/l
RCRA Code:	F002
Meth Code:	H01 - Transfer Station
Quantity Tons:	0.09
Waste Quantity:	180
Quantity Unit:	P
Additional Code 1:	Not reported
Additional Code 2:	Not reported
Additional Code 3:	Not reported
Additional Code 4:	Not reported
Additional Code 5:	Not reported

Shipment Date:	19960927
Creation Date:	5/20/1997 0:00:00
Receipt Date:	19960927
Manifest ID:	96476194
Trans EPA ID:	ILD984908202
Trans Name:	Not reported
Trans 2 EPA ID:	Not reported
Trans 2 Name:	Not reported
TSDF EPA ID:	CAD053044053
Trans Name:	Not reported
TSDF Alt EPA ID:	Not reported
TSDF Alt Name:	Not reported
Waste Code Description:	741 - Liquids with halogenated organic compounds > 1000 mg/l
RCRA Code:	F002
Meth Code:	H01 - Transfer Station
Quantity Tons:	0.0975
Waste Quantity:	195
Quantity Unit:	P
Additional Code 1:	Not reported
Additional Code 2:	Not reported
Additional Code 3:	Not reported
Additional Code 4:	Not reported
Additional Code 5:	Not reported

Shipment Date:	19960702
Creation Date:	5/20/1997 0:00:00
Receipt Date:	19960702
Manifest ID:	96099171
Trans EPA ID:	ILD984908202
Trans Name:	Not reported
Trans 2 EPA ID:	Not reported
Trans 2 Name:	Not reported
TSDF EPA ID:	CAD053044053
Trans Name:	Not reported

Map ID
Direction
Distance
Elevation | Site | MAP FINDINGS | Database(s) | EDR ID Number
EPA ID Number

TOWER CLEANERS (Continued) **1000268541**

TSDF Alt EPA ID:	Not reported
TSDF Alt Name:	Not reported
Waste Code Description:	741 - Liquids with halogenated organic compounds > 1000 mg/l
RCRA Code:	F002
Meth Code:	H01 - Transfer Station
Quantity Tons:	0.12
Waste Quantity:	240
Quantity Unit:	P
Additional Code 1:	Not reported
Additional Code 2:	Not reported
Additional Code 3:	Not reported
Additional Code 4:	Not reported
Additional Code 5:	Not reported
Shipment Date:	19960410
Creation Date:	10/29/1996 0:00:00
Receipt Date:	19960410
Manifest ID:	96075226
Trans EPA ID:	ILD984908202
Trans Name:	Not reported
Trans 2 EPA ID:	Not reported
Trans 2 Name:	Not reported
TSDF EPA ID:	CAD053044053
Trans Name:	Not reported
TSDF Alt EPA ID:	CAD053044053
TSDF Alt Name:	Not reported
Waste Code Description:	741 - Liquids with halogenated organic compounds > 1000 mg/l
RCRA Code:	F002
Meth Code:	H01 - Transfer Station
Quantity Tons:	0.0975
Waste Quantity:	195
Quantity Unit:	P
Additional Code 1:	Not reported
Additional Code 2:	Not reported
Additional Code 3:	Not reported
Additional Code 4:	Not reported
Additional Code 5:	Not reported
Shipment Date:	19960410
Creation Date:	10/29/1996 0:00:00
Receipt Date:	19960410
Manifest ID:	96075226
Trans EPA ID:	ILD984908202
Trans Name:	Not reported
Trans 2 EPA ID:	Not reported
Trans 2 Name:	Not reported
TSDF EPA ID:	CAD053044053
Trans Name:	Not reported
TSDF Alt EPA ID:	CAD053044053
TSDF Alt Name:	Not reported
Waste Code Description:	741 - Liquids with halogenated organic compounds > 1000 mg/l
RCRA Code:	F002
Meth Code:	H01 - Transfer Station
Quantity Tons:	0.09
Waste Quantity:	180
Quantity Unit:	P
Additional Code 1:	Not reported

Map ID
Direction
Distance
Elevation | Site | MAP FINDINGS | Database(s) | EDR ID Number EPA ID Number

TOWER CLEANERS (Continued) **1000268541**

Additional Code 2: Not reported
Additional Code 3: Not reported
Additional Code 4: Not reported
Additional Code 5: Not reported

Additional Info:
Year: 1995
Gen EPA ID: CAD981581044

Shipment Date: 19951027
Creation Date: 7/26/1996 0:00:00
Receipt Date: 19951027
Manifest ID: 95759452
Trans EPA ID: ILD984908202
Trans Name: Not reported
Trans 2 EPA ID: Not reported
Trans 2 Name: Not reported
TSDF EPA ID: CAD053044053
Trans Name: Not reported
TSDF Alt EPA ID: Not reported
TSDF Alt Name: Not reported
Waste Code Description: 741 - Liquids with halogenated organic compounds > 1000 mg/l
RCRA Code: F002
Meth Code: H01 - Transfer Station
Quantity Tons: 0.09
Waste Quantity: 180
Quantity Unit: P
Additional Code 1: Not reported
Additional Code 2: Not reported
Additional Code 3: Not reported
Additional Code 4: Not reported
Additional Code 5: Not reported

Shipment Date: 19950802
Creation Date: 4/2/1996 0:00:00
Receipt Date: 19950802
Manifest ID: 95639487
Trans EPA ID: ILD984908202
Trans Name: Not reported
Trans 2 EPA ID: Not reported
Trans 2 Name: Not reported
TSDF EPA ID: CAD053044053
Trans Name: Not reported
TSDF Alt EPA ID: CAD053044053
TSDF Alt Name: Not reported
Waste Code Description: 741 - Liquids with halogenated organic compounds > 1000 mg/l
RCRA Code: F002
Meth Code: H01 - Transfer Station
Quantity Tons: 0.0975
Waste Quantity: 195
Quantity Unit: P
Additional Code 1: Not reported
Additional Code 2: Not reported
Additional Code 3: Not reported
Additional Code 4: Not reported
Additional Code 5: Not reported

Map ID
Direction
Distance
Elevation | Site | MAP FINDINGS | Database(s) | EDR ID Number
EPA ID Number

TOWER CLEANERS (Continued) **1000268541**

Shipment Date:	19950802
Creation Date:	4/2/1996 0:00:00
Receipt Date:	19950802
Manifest ID:	95639487
Trans EPA ID:	ILD984908202
Trans Name:	Not reported
Trans 2 EPA ID:	Not reported
Trans 2 Name:	Not reported
TSDF EPA ID:	CAD053044053
Trans Name:	Not reported
TSDF Alt EPA ID:	CAD053044053
TSDF Alt Name:	Not reported
Waste Code Description:	741 - Liquids with halogenated organic compounds > 1000 mg/l
RCRA Code:	F002
Meth Code:	H01 - Transfer Station
Quantity Tons:	0.12
Waste Quantity:	240
Quantity Unit:	P
Additional Code 1:	Not reported
Additional Code 2:	Not reported
Additional Code 3:	Not reported
Additional Code 4:	Not reported
Additional Code 5:	Not reported

Shipment Date:	19950510
Creation Date:	4/2/1996 0:00:00
Receipt Date:	19950510
Manifest ID:	95512260
Trans EPA ID:	ILD984908202
Trans Name:	Not reported
Trans 2 EPA ID:	Not reported
Trans 2 Name:	Not reported
TSDF EPA ID:	CAD053044053
Trans Name:	Not reported
TSDF Alt EPA ID:	CAD053044053
TSDF Alt Name:	Not reported
Waste Code Description:	741 - Liquids with halogenated organic compounds > 1000 mg/l
RCRA Code:	F002
Meth Code:	H01 - Transfer Station
Quantity Tons:	0.0975
Waste Quantity:	195
Quantity Unit:	P
Additional Code 1:	Not reported
Additional Code 2:	Not reported
Additional Code 3:	Not reported
Additional Code 4:	Not reported
Additional Code 5:	Not reported

Shipment Date:	19950510
Creation Date:	4/2/1996 0:00:00
Receipt Date:	19950510
Manifest ID:	95512260
Trans EPA ID:	ILD984908202
Trans Name:	Not reported
Trans 2 EPA ID:	Not reported
Trans 2 Name:	Not reported
TSDF EPA ID:	CAD053044053

Map ID
Direction
Distance
Elevation | Site | MAP FINDINGS | Database(s) | EDR ID Number
EPA ID Number

TOWER CLEANERS (Continued) **1000268541**

Trans Name:	Not reported
TSDF Alt EPA ID:	CAD053044053
TSDF Alt Name:	Not reported
Waste Code Description:	741 - Liquids with halogenated organic compounds > 1000 mg/l
RCRA Code:	F002
Meth Code:	H01 - Transfer Station
Quantity Tons:	0.09
Waste Quantity:	180
Quantity Unit:	P
Additional Code 1:	Not reported
Additional Code 2:	Not reported
Additional Code 3:	Not reported
Additional Code 4:	Not reported
Additional Code 5:	Not reported
Shipment Date:	19950321
Creation Date:	3/29/1996 0:00:00
Receipt Date:	19950321
Manifest ID:	93796413
Trans EPA ID:	ILD984908202
Trans Name:	Not reported
Trans 2 EPA ID:	Not reported
Trans 2 Name:	Not reported
TSDF EPA ID:	CAD053044053
Trans Name:	Not reported
TSDF Alt EPA ID:	CAD053044053
TSDF Alt Name:	Not reported
Waste Code Description:	741 - Liquids with halogenated organic compounds > 1000 mg/l
RCRA Code:	F002
Meth Code:	H01 - Transfer Station
Quantity Tons:	0.0975
Waste Quantity:	195
Quantity Unit:	P
Additional Code 1:	Not reported
Additional Code 2:	Not reported
Additional Code 3:	Not reported
Additional Code 4:	Not reported
Additional Code 5:	Not reported
Shipment Date:	19950321
Creation Date:	3/29/1996 0:00:00
Receipt Date:	19950321
Manifest ID:	93796413
Trans EPA ID:	ILD984908202
Trans Name:	Not reported
Trans 2 EPA ID:	Not reported
Trans 2 Name:	Not reported
TSDF EPA ID:	CAD053044053
Trans Name:	Not reported
TSDF Alt EPA ID:	CAD053044053
TSDF Alt Name:	Not reported
Waste Code Description:	741 - Liquids with halogenated organic compounds > 1000 mg/l
RCRA Code:	F002
Meth Code:	H01 - Transfer Station
Quantity Tons:	0.09
Waste Quantity:	180
Quantity Unit:	P

Map ID
Direction
Distance
Elevation | Site | MAP FINDINGS | Database(s) | EDR ID Number
EPA ID Number

TOWER CLEANERS (Continued) **1000268541**

Additional Code 1:	Not reported
Additional Code 2:	Not reported
Additional Code 3:	Not reported
Additional Code 4:	Not reported
Additional Code 5:	Not reported
Shipment Date:	19950109
Creation Date:	3/28/1996 0:00:00
Receipt Date:	19950109
Manifest ID:	93796408
Trans EPA ID:	ILD984908202
Trans Name:	Not reported
Trans 2 EPA ID:	Not reported
Trans 2 Name:	Not reported
TSDF EPA ID:	CAD053044053
Trans Name:	Not reported
TSDF Alt EPA ID:	Not reported
TSDF Alt Name:	Not reported
Waste Code Description:	741 - Liquids with halogenated organic compounds > 1000 mg/l
RCRA Code:	F002
Meth Code:	H01 - Transfer Station
Quantity Tons:	0.0975
Waste Quantity:	195
Quantity Unit:	P
Additional Code 1:	Not reported
Additional Code 2:	Not reported
Additional Code 3:	Not reported
Additional Code 4:	Not reported
Additional Code 5:	Not reported
Shipment Date:	19950109
Creation Date:	3/28/1996 0:00:00
Receipt Date:	19950109
Manifest ID:	93796408
Trans EPA ID:	ILD984908202
Trans Name:	Not reported
Trans 2 EPA ID:	Not reported
Trans 2 Name:	Not reported
TSDF EPA ID:	CAD053044053
Trans Name:	Not reported
TSDF Alt EPA ID:	Not reported
TSDF Alt Name:	Not reported
Waste Code Description:	741 - Liquids with halogenated organic compounds > 1000 mg/l
RCRA Code:	F002
Meth Code:	H01 - Transfer Station
Quantity Tons:	0.21
Waste Quantity:	420
Quantity Unit:	P
Additional Code 1:	Not reported
Additional Code 2:	Not reported
Additional Code 3:	Not reported
Additional Code 4:	Not reported
Additional Code 5:	Not reported

Additional Info:

Year:	1994
Gen EPA ID:	CAD981581044

Map ID
Direction
Distance
Elevation | Site | MAP FINDINGS | Database(s) | EDR ID Number
EPA ID Number

TOWER CLEANERS (Continued) **1000268541**

Shipment Date:	19941115
Creation Date:	10/19/1995 0:00:00
Receipt Date:	19941115
Manifest ID:	95075360
Trans EPA ID:	ILD984908202
Trans Name:	Not reported
Trans 2 EPA ID:	Not reported
Trans 2 Name:	Not reported
TSDF EPA ID:	CAD053044053
Trans Name:	Not reported
TSDF Alt EPA ID:	CAD053044053
TSDF Alt Name:	Not reported
Waste Code Description:	741 - Liquids with halogenated organic compounds > 1000 mg/l
RCRA Code:	F002
Meth Code:	H01 - Transfer Station
Quantity Tons:	0.09
Waste Quantity:	180
Quantity Unit:	P
Additional Code 1:	Not reported
Additional Code 2:	Not reported
Additional Code 3:	Not reported
Additional Code 4:	Not reported
Additional Code 5:	Not reported

Shipment Date:	19941007
Creation Date:	3/26/1996 0:00:00
Receipt Date:	19941007
Manifest ID:	93796449
Trans EPA ID:	ILD984908202
Trans Name:	Not reported
Trans 2 EPA ID:	Not reported
Trans 2 Name:	Not reported
TSDF EPA ID:	CAD053044053
Trans Name:	Not reported
TSDF Alt EPA ID:	CAD053044053
TSDF Alt Name:	Not reported
Waste Code Description:	741 - Liquids with halogenated organic compounds > 1000 mg/l
RCRA Code:	F002
Meth Code:	H01 - Transfer Station
Quantity Tons:	0.12
Waste Quantity:	240
Quantity Unit:	P
Additional Code 1:	Not reported
Additional Code 2:	Not reported
Additional Code 3:	Not reported
Additional Code 4:	Not reported
Additional Code 5:	Not reported

Shipment Date:	19940815
Creation Date:	3/26/1996 0:00:00
Receipt Date:	19940815
Manifest ID:	93468323
Trans EPA ID:	ILD984908202
Trans Name:	Not reported
Trans 2 EPA ID:	Not reported
Trans 2 Name:	Not reported
TSDF EPA ID:	CAD053044053

Map ID
Direction
Distance
Elevation | Site | MAP FINDINGS | Database(s) | EDR ID Number
EPA ID Number

TOWER CLEANERS (Continued) **1000268541**

Trans Name:	Not reported
TSDF Alt EPA ID:	CAD053044053
TSDF Alt Name:	Not reported
Waste Code Description:	741 - Liquids with halogenated organic compounds > 1000 mg/l
RCRA Code:	F002
Meth Code:	H01 - Transfer Station
Quantity Tons:	0.09
Waste Quantity:	180
Quantity Unit:	P
Additional Code 1:	Not reported
Additional Code 2:	Not reported
Additional Code 3:	Not reported
Additional Code 4:	Not reported
Additional Code 5:	Not reported
Shipment Date:	19940608
Creation Date:	3/26/1996 0:00:00
Receipt Date:	19940608
Manifest ID:	93550162
Trans EPA ID:	ILD984908202
Trans Name:	Not reported
Trans 2 EPA ID:	Not reported
Trans 2 Name:	Not reported
TSDF EPA ID:	CAD053044053
Trans Name:	Not reported
TSDF Alt EPA ID:	CAD053044053
TSDF Alt Name:	Not reported
Waste Code Description:	741 - Liquids with halogenated organic compounds > 1000 mg/l
RCRA Code:	F002
Meth Code:	H01 - Transfer Station
Quantity Tons:	0.12
Waste Quantity:	240
Quantity Unit:	P
Additional Code 1:	Not reported
Additional Code 2:	Not reported
Additional Code 3:	Not reported
Additional Code 4:	Not reported
Additional Code 5:	Not reported
Shipment Date:	19940316
Creation Date:	3/25/1996 0:00:00
Receipt Date:	Not reported
Manifest ID:	93418555
Trans EPA ID:	ILD984908202
Trans Name:	Not reported
Trans 2 EPA ID:	Not reported
Trans 2 Name:	Not reported
TSDF EPA ID:	CAD053044053
Trans Name:	Not reported
TSDF Alt EPA ID:	Not reported
TSDF Alt Name:	Not reported
Waste Code Description:	741 - Liquids with halogenated organic compounds > 1000 mg/l
RCRA Code:	F002
Meth Code:	- Not reported
Quantity Tons:	0.15
Waste Quantity:	300
Quantity Unit:	P

Map ID
Direction
Distance
Elevation | Site | MAP FINDINGS | Database(s) | EDR ID Number
EPA ID Number

TOWER CLEANERS (Continued) **1000268541**

Additional Code 1: Not reported
Additional Code 2: Not reported
Additional Code 3: Not reported
Additional Code 4: Not reported
Additional Code 5: Not reported

Additional Info:
Year: 1993
Gen EPA ID: CAD981581044

Shipment Date: 19931213
Creation Date: 9/14/1995 0:00:00
Receipt Date: 19931213
Manifest ID: 93123208
Trans EPA ID: ILD984908202
Trans Name: Not reported
Trans 2 EPA ID: Not reported
Trans 2 Name: Not reported
TSDF EPA ID: CAD053044053
Trans Name: Not reported
TSDF Alt EPA ID: CAD053044053
TSDF Alt Name: Not reported
Waste Code Description: 741 - Liquids with halogenated organic compounds > 1000 mg/l
RCRA Code: F002
Meth Code: H01 - Transfer Station
Quantity Tons: 0.03
Waste Quantity: 60
Quantity Unit: P
Additional Code 1: Not reported
Additional Code 2: Not reported
Additional Code 3: Not reported
Additional Code 4: Not reported
Additional Code 5: Not reported

Shipment Date: 19931110
Creation Date: 9/13/1995 0:00:00
Receipt Date: 19931110
Manifest ID: 93023298
Trans EPA ID: ILD984908202
Trans Name: Not reported
Trans 2 EPA ID: Not reported
Trans 2 Name: Not reported
TSDF EPA ID: CAD053044053
Trans Name: Not reported
TSDF Alt EPA ID: CAD053044053
TSDF Alt Name: Not reported
Waste Code Description: 741 - Liquids with halogenated organic compounds > 1000 mg/l
RCRA Code: F002
Meth Code: H01 - Transfer Station
Quantity Tons: 0.12
Waste Quantity: 240
Quantity Unit: P
Additional Code 1: Not reported
Additional Code 2: Not reported
Additional Code 3: Not reported
Additional Code 4: Not reported
Additional Code 5: Not reported

Map ID
Direction
Distance
Elevation | Site | MAP FINDINGS | Database(s) | EDR ID Number
EPA ID Number

TOWER CLEANERS (Continued) **1000268541**

Shipment Date:	19930916
Creation Date:	9/12/1995 0:00:00
Receipt Date:	Not reported
Manifest ID:	93078457
Trans EPA ID:	ILD984908202
Trans Name:	Not reported
Trans 2 EPA ID:	Not reported
Trans 2 Name:	Not reported
TSDF EPA ID:	CAD053044053
Trans Name:	Not reported
TSDF Alt EPA ID:	Not reported
TSDF Alt Name:	Not reported
Waste Code Description:	741 - Liquids with halogenated organic compounds > 1000 mg/l
RCRA Code:	F002
Meth Code:	- Not reported
Quantity Tons:	0.0975
Waste Quantity:	195
Quantity Unit:	P
Additional Code 1:	Not reported
Additional Code 2:	Not reported
Additional Code 3:	Not reported
Additional Code 4:	Not reported
Additional Code 5:	Not reported

Shipment Date:	19930812
Creation Date:	9/11/1995 0:00:00
Receipt Date:	19930812
Manifest ID:	93222498
Trans EPA ID:	ILD984908202
Trans Name:	Not reported
Trans 2 EPA ID:	Not reported
Trans 2 Name:	Not reported
TSDF EPA ID:	CAD053044053
Trans Name:	Not reported
TSDF Alt EPA ID:	CAD053044053
TSDF Alt Name:	Not reported
Waste Code Description:	741 - Liquids with halogenated organic compounds > 1000 mg/l
RCRA Code:	F002
Meth Code:	H01 - Transfer Station
Quantity Tons:	0.09
Waste Quantity:	180
Quantity Unit:	P
Additional Code 1:	Not reported
Additional Code 2:	Not reported
Additional Code 3:	Not reported
Additional Code 4:	Not reported
Additional Code 5:	Not reported

Shipment Date:	19930623
Creation Date:	9/9/1995 0:00:00
Receipt Date:	19930623
Manifest ID:	92617761
Trans EPA ID:	ILD984908202
Trans Name:	Not reported
Trans 2 EPA ID:	Not reported
Trans 2 Name:	Not reported
TSDF EPA ID:	CAD053044053

Map ID
Direction
Distance
Elevation | Site | MAP FINDINGS | Database(s) | EDR ID Number
EPA ID Number

TOWER CLEANERS (Continued) **1000268541**

Trans Name:	Not reported
TSDF Alt EPA ID:	CAD053044053
TSDF Alt Name:	Not reported
Waste Code Description:	741 - Liquids with halogenated organic compounds > 1000 mg/l
RCRA Code:	F002
Meth Code:	H01 - Transfer Station
Quantity Tons:	0.0975
Waste Quantity:	195
Quantity Unit:	P
Additional Code 1:	Not reported
Additional Code 2:	Not reported
Additional Code 3:	Not reported
Additional Code 4:	Not reported
Additional Code 5:	Not reported
Shipment Date:	19930526
Creation Date:	9/9/1995 0:00:00
Receipt Date:	19930526
Manifest ID:	92574747
Trans EPA ID:	ILD051060408
Trans Name:	Not reported
Trans 2 EPA ID:	Not reported
Trans 2 Name:	Not reported
TSDF EPA ID:	CAD053044053
Trans Name:	Not reported
TSDF Alt EPA ID:	Not reported
TSDF Alt Name:	Not reported
Waste Code Description:	741 - Liquids with halogenated organic compounds > 1000 mg/l
RCRA Code:	F002
Meth Code:	H01 - Transfer Station
Quantity Tons:	0.09
Waste Quantity:	180
Quantity Unit:	P
Additional Code 1:	Not reported
Additional Code 2:	Not reported
Additional Code 3:	Not reported
Additional Code 4:	Not reported
Additional Code 5:	Not reported

NOTIFY 65:

Name:	TOWER CLEANERS
Address:	1110 UNIVERSITY AVENUE
City,State,Zip:	BERKELEY, CA 94702
Date Reported:	Not reported
Staff Initials:	Not reported
Board File Number:	Not reported
Facility Type:	Not reported
Discharge Date:	Not reported
Issue Date:	02/05/2018
Incident Description:	Not reported
Global ID:	Not reported
Status:	Not reported
Name:	TOWER CLEANERS
Address:	1110 UNIVERSITY AVENUE
City,State,Zip:	BERKELEY, CA 94702
Date Reported:	Not reported

Map ID
Direction
Distance
Elevation

MAP FINDINGS

Site

Database(s)

EDR ID Number
EPA ID Number

TOWER CLEANERS (Continued) **1000268541**

Staff Initials: Not reported
Board File Number: Not reported
Facility Type: Not reported
Discharge Date: Not reported
Issue Date: 02/05/2018
Incident Description: Not reported
Global ID: Not reported
Status: Not reported

CERS:
Name: TOWER CLEANERS
Address: 1110 UNIVERSITY AVENUE
City,State,Zip: BERKELEY, CA 94702
Site ID: 767774
CERS ID: T10000002262
CERS Description: Cleanup Program Site

Affiliation:
Affiliation Type Desc: Regional Board Caseworker
Entity Name: Cherie McCaulou - SAN FRANCISCO BAY RWQCB (REGION 2)
Entity Title: Not reported
Affiliation Address: 1515 CLAY STREET, SUITE 1400
Affiliation City: OAKLAND
Affiliation State: CA
Affiliation Country: Not reported
Affiliation Zip: Not reported
Affiliation Phone: ,

Name: TOWER CLEANERS
Address: 1110 UNIVERSITY AVE
City,State,Zip: BERKELEY, CA 94702-1606
Site ID: 499520
CERS ID: 110001153108
CERS Description: US EPA Air Emission Inventory System (EIS)

Affiliation:
Affiliation Type Desc: Environmental Contact
Entity Name: ENVIR MGMT
Entity Title: Not reported
Affiliation Address: 1110 UNIVERSITY AVE
Affiliation City: BERKELEY
Affiliation State: CA
Affiliation Country: Not reported
Affiliation Zip: Not reported
Affiliation Phone: ,

Affiliation Type Desc: Local Agency Caseworker
Entity Name: GEOFFERY FIEDLER BERKELEYNA CITY OF
Entity Title: Not reported
Affiliation Address: 2118 MILVIA STREET 3RD FLOOR
Affiliation City: BERKELEY
Affiliation State: Not reported
Affiliation Country: Not reported
Affiliation Zip: Not reported
Affiliation Phone: ,

Affiliation Type Desc: Regional Board Caseworker

MAP FINDINGS

Map ID / Direction / Distance / Elevation | Site | Database(s) | EDR ID Number / EPA ID Number

TOWER CLEANERS (Continued) **1000268541**

Entity Name:	JOLANTA UCHMAN SAN FRANCISCO BAY RWQCB REGN 2ND
Entity Title:	Not reported
Affiliation Address:	1515 CLAY ST SUITE 1400
Affiliation City:	OAKLAND
Affiliation State:	Not reported
Affiliation Country:	Not reported
Affiliation Zip:	Not reported
Affiliation Phone:	,

306
South
1/2-1
0.860 mi.
4542 ft.

Relative:
Lower

Actual:
13 ft.

BARBARY COAST STEEL
4300 EASTSHORE HIGHWAY (4400 SHELLMOUND STREET)
EMERYVILLE, CA 94608

RESPONSE **S102008194**
ENVIROSTOR **N/A**
LUST
Alameda County CS
VCP
DEED
Cortese
HIST CORTESE
CERS

RESPONSE:

Name:	IKEA (FORMER BARBARY COAST)
Address:	4300 EASTSHORE HIGHWAY
City,State,Zip:	EMERYVILLE, CA 94608
Facility ID:	01440005
Site Type:	State Response
Site Type Detail:	State Response or NPL
Acres:	15.5
National Priorities List:	NO
Cleanup Oversight Agencies:	SMBRP
Lead Agency Description:	DTSC - Site Cleanup Program
Project Manager:	Not reported
Supervisor:	Karina Navarro
Division Branch:	Cleanup Berkeley
Site Code:	201062
Site Mgmt. Req.:	ASP, FOUN, DAY, ELD, HOS, LUC, MON, EX, RES
Assembly:	18
Senate:	07
Special Program Status:	Not reported
Status:	Certified / Operation & Maintenance
Status Date:	09/19/2000
Restricted Use:	YES
Funding:	Responsible Party
Latitude:	37.82950
Longitude:	-122.2918
APN:	007 061800108, 007 061800619, 007 061800621, 007 061800625, 049 061700110, 049 061700212, 49-617-1-10, 49-617-2-12
Past Use:	MANUFACTURING - METAL, MANUFACTURING - OTHER
Potential COC :	Lead Polychlorinated biphenyls (PCBs TPH-diesel
Confirmed COC:	Polychlorinated biphenyls (PCBs TPH-diesel Lead
Potential Description:	OTH, SOIL
Alias Name:	BARBARY COAST STEEL
Alias Type:	Alternate Name
Alias Name:	IKEA
Alias Type:	Alternate Name
Alias Name:	IKEA Property, Inc.
Alias Type:	Alternate Name
Alias Name:	JUDSON STEEL

BARBARY COAST STEEL (Continued) **S102008194**

Alias Type: Alternate Name
Alias Name: 007 061800108
Alias Type: APN
Alias Name: 007 061800619
Alias Type: APN
Alias Name: 007 061800621
Alias Type: APN
Alias Name: 007 061800625
Alias Type: APN
Alias Name: 049 061700110
Alias Type: APN
Alias Name: 049 061700212
Alias Type: APN
Alias Name: 49-617-1-10
Alias Type: APN
Alias Name: 49-617-2-12
Alias Type: APN
Alias Name: 110033615078
Alias Type: EPA (FRS #)
Alias Name: T0600100361
Alias Type: GeoTracker Global ID
Alias Name: T10000013836
Alias Type: GeoTracker Global ID
Alias Name: 200312
Alias Type: Project Code (Site Code)
Alias Name: 201062
Alias Type: Project Code (Site Code)
Alias Name: 01440005
Alias Type: Envirostor ID Number

Completed Info:
Completed Area Name: PROJECT WIDE
Completed Sub Area Name: Not reported
Completed Document Type: Annual Oversight Cost Estimate
Completed Date: 10/07/2020
Comments: Emailed annual cost estimate letter on 10/7/2020. -EC

Completed Area Name: PROJECT WIDE
Completed Sub Area Name: Not reported
Completed Document Type: Annual Oversight Cost Estimate
Completed Date: 10/13/2021
Comments: Not reported

Completed Area Name: PROJECT WIDE
Completed Sub Area Name: Not reported
Completed Document Type: Design/Implementation Workplan
Completed Date: 11/26/1996
Comments: Approved Phase II design for placing the pavement at the site except a triangular area which Caltrans is using as a right of way for construction of Highway 80. This area will be paved after completion of Caltrans project.

Completed Area Name: PROJECT WIDE
Completed Sub Area Name: Not reported
Completed Document Type: Remedial Action Completion Report
Completed Date: 04/21/1997
Comments: Completed Remedial Action for Phase II. Placed an asphalt cap on 7.0 acres of unpaved areas and installed three groundwater monitoring

BARBARY COAST STEEL (Continued) **S102008194**

wells.

Completed Area Name: PROJECT WIDE
Completed Sub Area Name: Not reported
Completed Document Type: Design/Implementation Workplan
Completed Date: 06/27/1996
Comments: Approved Phase I design for excavation and removal of 3,200 cubic yards of contaminated soil, backfilling and capping and destruction of several wells.

Completed Area Name: PROJECT WIDE
Completed Sub Area Name: Not reported
Completed Document Type: Remedial Action Completion Report
Completed Date: 02/11/2000
Comments: Approved

Completed Area Name: PROJECT WIDE
Completed Sub Area Name: Not reported
Completed Document Type: 5 Year Review Reports
Completed Date: 06/27/2014
Comments: Not reported

Completed Area Name: PROJECT WIDE
Completed Sub Area Name: Not reported
Completed Document Type: Operation and Maintenance Report
Completed Date: 07/29/2016
Comments: Not reported

Completed Area Name: PROJECT WIDE
Completed Sub Area Name: Not reported
Completed Document Type: Operation and Maintenance Report
Completed Date: 06/26/2015
Comments: Not reported

Completed Area Name: PROJECT WIDE
Completed Sub Area Name: Not reported
Completed Document Type: Soils Management Plan
Completed Date: 10/26/2012
Comments: This Plan details the handling of contaminated soils within the Caltrans Route 80 Bikeway Pathway Project, which includes portions of the IKEA, Shellmound Street and Former Oakland Army Base/Oakland Gateway Development Sites.

Completed Area Name: PROJECT WIDE
Completed Sub Area Name: Not reported
Completed Document Type: Soils Management Plan
Completed Date: 04/02/2014
Comments: Not reported

Completed Area Name: PROJECT WIDE
Completed Sub Area Name: Not reported
Completed Document Type: Land Use Restriction - Site Inspection/Visit
Completed Date: 05/01/2012
Comments: DTSC conducted its annual site visit to check the condition of the paved surfaces that cover contaminated soil and to verify compliance with the restrictions and requirements of the Land Use Covenant. Cracks noted in inspection record should be repaired. The rest of the

BARBARY COAST STEEL (Continued) **S102008194**

cracks noted in the inspection record were minor and the roadway, sidewalks and parking lots appeared to be in good condition.

Completed Area Name: PROJECT WIDE
Completed Sub Area Name: Not reported
Completed Document Type: Land Use Restriction - Site Inspection/Visit
Completed Date: 06/15/2010
Comments: The Site continues to function as the location of the IKEA retail furniture store, and this use remains consistent with the conditions of the Covenant to Restrict Use of Property. Overall, the roadway, sidewalks and parking lots appeared to be in good condition, with no significant cracks or signs of damage or disturbance.

Completed Area Name: PROJECT WIDE
Completed Sub Area Name: Not reported
Completed Document Type: Land Use Restriction - Site Inspection/Visit
Completed Date: 12/19/2018
Comments: DTSC personnel conducted a site inspection on December 7, 2018 accompanied by Brian Tse, IKEA, of the roadway, sidewalks and parking lot on the Site. Cracks and deterioration were observed during the inspection. The Site use remains consistent with the conditions of the Land Use Covenant.

Completed Area Name: PROJECT WIDE
Completed Sub Area Name: Not reported
Completed Document Type: Correspondence
Completed Date: 01/26/2018
Comments: Not reported

Completed Area Name: PROJECT WIDE
Completed Sub Area Name: Not reported
Completed Document Type: Pre-HARP Form
Completed Date: 06/23/2020
Comments: 2020 pre-HARP signed by industrial hygienist (Eric Brocales) on 6/22/2020 and by supervisors on 6/23/2020. Pre-HARP prepared for land use covenant cap inspection. -EChodoroff

Completed Area Name: PROJECT WIDE
Completed Sub Area Name: Not reported
Completed Document Type: Operation and Maintenance Report
Completed Date: 05/01/2007
Comments: No DTSC approval letter was required. An April 20, 2007 cap inspection conducted by DTSC confirms that cap repairs were completed. Not reported

Completed Area Name: PROJECT WIDE
Completed Sub Area Name: Not reported
Completed Document Type: Other Report
Completed Date: 12/04/2006
Comments: Not reported

Completed Area Name: PROJECT WIDE
Completed Sub Area Name: Not reported
Completed Document Type: Monitoring Report
Completed Date: 10/04/2002
Comments: No maintenance of the cap needed.

BARBARY COAST STEEL (Continued) **S102008194**

Completed Area Name: PROJECT WIDE
Completed Sub Area Name: Not reported
Completed Document Type: Well Decommissioning Report
Completed Date: 05/16/2008
Comments: Not reported

Completed Area Name: PROJECT WIDE
Completed Sub Area Name: Not reported
Completed Document Type: Monitoring Report
Completed Date: 05/25/2005
Comments: Repair work are recommended at few locations shown in the attached map.

Completed Area Name: PROJECT WIDE
Completed Sub Area Name: Not reported
Completed Document Type: Monitoring Report
Completed Date: 10/16/2000
Comments: The cap appeared to be in a satisfactory condition. No erosion, animal burrows, settlement or ponded water observed.

Completed Area Name: PROJECT WIDE
Completed Sub Area Name: Not reported
Completed Document Type: Monitoring Report
Completed Date: 10/20/2004
Comments: Cracks up to 0.5

Completed Area Name: PROJECT WIDE
Completed Sub Area Name: Not reported
Completed Document Type: Operation and Maintenance Report
Completed Date: 05/01/2007
Comments: Inspection included in completion of cap repair report

Completed Area Name: PROJECT WIDE
Completed Sub Area Name: Not reported
Completed Document Type: Monitoring Report
Completed Date: 08/10/2007
Comments: Document shows groundwater concentrations to be consistent with historic levels.

Completed Area Name: PROJECT WIDE
Completed Sub Area Name: Not reported
Completed Document Type: Monitoring Report
Completed Date: 04/30/2003
Comments: Minor cracks and weeds were observed. The meed for maintenance will be reassessed during the October 2003 cap inspection.

Completed Area Name: PROJECT WIDE
Completed Sub Area Name: Not reported
Completed Document Type: Monitoring Report
Completed Date: 10/30/2003
Comments: The cap appeared to be in satisfactory condition, and no maintenance is required at this time.

Completed Area Name: PROJECT WIDE
Completed Sub Area Name: Not reported
Completed Document Type: Operation and Maintenance Report
Completed Date: 04/07/2006

BARBARY COAST STEEL (Continued) **S102008194**

Comments: Pending minor repair works, the cap appeared to be in satisfactory condition.

Completed Area Name: PROJECT WIDE
Completed Sub Area Name: Not reported
Completed Document Type: Operation and Maintenance Report
Completed Date: 10/16/2008
Comments: 13 areas requiring repairs identified. Repairs to take place within 30 days of receipt of approval.

Completed Area Name: PROJECT WIDE
Completed Sub Area Name: Not reported
Completed Document Type: Operation and Maintenance Report
Completed Date: 11/26/2007
Comments: Not reported

Completed Area Name: PROJECT WIDE
Completed Sub Area Name: Not reported
Completed Document Type: Operation and Maintenance Report
Completed Date: 04/28/2008
Comments: Report finished. DTSC required that cap repairs be made within the next 30 days.

Completed Area Name: PROJECT WIDE
Completed Sub Area Name: Not reported
Completed Document Type: Operation and Maintenance Report
Completed Date: 05/12/2009
Comments: The Cap Inspection Report identified nine (9) areas currently requiring repairs. According to the Operation and Maintenance Agreement, recommended cap repairs should be performed within 30 days after the damage has been observed.

Completed Area Name: PROJECT WIDE
Completed Sub Area Name: Not reported
Completed Document Type: Site Characterization Report
Completed Date: 08/06/1991
Comments: Elevated levels of hydraulic oil and diesel found in groundwater.

Completed Area Name: PROJECT WIDE
Completed Sub Area Name: Not reported
Completed Document Type: Other Report
Completed Date: 10/06/2016
Comments: Not reported

Completed Area Name: PROJECT WIDE
Completed Sub Area Name: Not reported
Completed Document Type: Form 1479 - Site and Collections Summary
Completed Date: 03/12/2013
Comments: Not reported

Completed Area Name: PROJECT WIDE
Completed Sub Area Name: Not reported
Completed Document Type: Consent Settlement - Administrative
Completed Date: 03/13/1997
Comments: DTSC proposed in a March 7, 1997 letter to settle outstanding costs through September 30, 1996 for the amount of $202,786. Birmingham Steel Corporation, the parent company of Barbary Coast Steel, sent a

BARBARY COAST STEEL (Continued) **S102008194**

letter on March 13, 1997 confirming acceptance of the terms outlined in DTSC's letter.

Completed Area Name: PROJECT WIDE
Completed Sub Area Name: Not reported
Completed Document Type: Correspondence
Completed Date: 02/25/2015
Comments: Not reported

Completed Area Name: PROJECT WIDE
Completed Sub Area Name: Not reported
Completed Document Type: Land Use Restriction - Site Inspection/Visit
Completed Date: 12/21/2017
Comments: Not reported

Completed Area Name: PROJECT WIDE
Completed Sub Area Name: Not reported
Completed Document Type: Annual Oversight Cost Estimate
Completed Date: 10/01/2018
Comments: Not reported

Completed Area Name: PROJECT WIDE
Completed Sub Area Name: Not reported
Completed Document Type: Correspondence
Completed Date: 07/11/2016
Comments: IKEA issued a Purchase Order for DTSC oversight costs for performing the annual cap inspection.

Completed Area Name: PROJECT WIDE
Completed Sub Area Name: Not reported
Completed Document Type: Soils Management Plan
Completed Date: 01/08/1999
Comments: Approximately 30,000 cubic yards of clean soil will be imported, placed and compacted. Approximately 4,600 linear feet of trenches will be excaved for utility installation. Excavated soil that is impacted will be properly disposed of.

Completed Area Name: PROJECT WIDE
Completed Sub Area Name: Not reported
Completed Document Type: Operation and Maintenance Report
Completed Date: 10/04/2006
Comments: Approved. Cap requires minor repairs at 4 different location.

Completed Area Name: PROJECT WIDE
Completed Sub Area Name: Not reported
Completed Document Type: Monitoring Report
Completed Date: 03/10/2004
Comments: The cap appeared to be in satisfactory condition, and maintenance is not required at this time.

Completed Area Name: PROJECT WIDE
Completed Sub Area Name: Not reported
Completed Document Type: Site Characterization Report
Completed Date: 08/01/1987
Comments: Testing documented elevated TPH near fuel tank and asbestos containing materials.

BARBARY COAST STEEL (Continued) **S102008194**

Completed Area Name: PROJECT WIDE
Completed Sub Area Name: Not reported
Completed Document Type: Site Characterization Report
Completed Date: 03/15/1988
Comments: Summary of the limited environmental investigation conducted in conjunction with the removal of six underground storage tanks.

Completed Area Name: PROJECT WIDE
Completed Sub Area Name: Not reported
Completed Document Type: Operation and Maintenance Report
Completed Date: 10/01/2010
Comments: Not reported

Completed Area Name: PROJECT WIDE
Completed Sub Area Name: Not reported
Completed Document Type: Site Characterization Report
Completed Date: 03/01/1987
Comments: The Environmental Risk Assessment Report presents the soil sampling results for Parcel B and an evaluation of site risks.

Completed Area Name: PROJECT WIDE
Completed Sub Area Name: Not reported
Completed Document Type: Site Characterization Report
Completed Date: 10/01/1987
Comments: Elevated levels of lead and cadmium found at the site.

Completed Area Name: PROJECT WIDE
Completed Sub Area Name: Not reported
Completed Document Type: Site Characterization Report
Completed Date: 01/01/1988
Comments: The Report presents the results of soil sampling on Parcels 1 and 2. The Report concluded that metals in soil, in particular lead, may require caution in land use and construction. Encapsulation of contaminated soil with impervious surfaces such as pavement or 18 inches of clean soil in landscaped areas was recommended.

Completed Area Name: PROJECT WIDE
Completed Sub Area Name: Not reported
Completed Document Type: Operation & Maintenance Order/Agreement
Completed Date: 08/30/2000
Comments: Operation and Maintenance Plan and Maintenance Agreement was signed on August 30, 2000.

Completed Area Name: PROJECT WIDE
Completed Sub Area Name: Not reported
Completed Document Type: Land Use Restriction - Site Inspection/Visit
Completed Date: 05/30/2008
Comments: Inspection noted no problems. RP repaired cracks noted in their report on April 11, 2008

Completed Area Name: PROJECT WIDE
Completed Sub Area Name: Not reported
Completed Document Type: Prospective Purchaser Agreement
Completed Date: 10/07/1997
Comments: Signed PPA with IKEA requiring a Soil Management Plan to be approved by DTSC prior to any alteration of the site cap.

BARBARY COAST STEEL (Continued) **S102008194**

Completed Area Name: PROJECT WIDE
Completed Sub Area Name: Not reported
Completed Document Type: Land Use Restriction - Site Inspection/Visit
Completed Date: 04/14/2009
Comments: Cracks were observed along the roadway near the southeast corner of the parking lot structure. However, overall, the roadway, sidewalks and parking lots appeared to be in good condition, with no other significant cracks or signs of damage or disturbance. The Site continues to function as the location of the IKEA retail furniture store, and this use remains consistent with the conditions of the Covenant to Restrict Use of Property. The cracks observed along the roadway near the southeast corner of the parking structure should be repaired.

Completed Area Name: PROJECT WIDE
Completed Sub Area Name: Not reported
Completed Document Type: Land Use Restriction - Site Inspection/Visit
Completed Date: 05/17/2007
Comments: No problems were noted during the inspection.

Completed Area Name: PROJECT WIDE
Completed Sub Area Name: Not reported
Completed Document Type: Annual Oversight Cost Estimate
Completed Date: 12/14/2011
Comments: Not reported

Completed Area Name: PROJECT WIDE
Completed Sub Area Name: Not reported
Completed Document Type: Annual Oversight Cost Estimate
Completed Date: 09/12/2012
Comments: Not reported

Completed Area Name: PROJECT WIDE
Completed Sub Area Name: Not reported
Completed Document Type: Annual Oversight Cost Estimate
Completed Date: 10/31/2013
Comments: DTSC letter with oversight cost estimate for fiscal year 2013/2014.

Completed Area Name: PROJECT WIDE
Completed Sub Area Name: Not reported
Completed Document Type: Annual Oversight Cost Estimate
Completed Date: 10/17/2014
Comments: Not reported

Completed Area Name: PROJECT WIDE
Completed Sub Area Name: Not reported
Completed Document Type: Annual Oversight Cost Estimate
Completed Date: 10/20/2015
Comments: Not reported

Completed Area Name: PROJECT WIDE
Completed Sub Area Name: Not reported
Completed Document Type: Annual Oversight Cost Estimate
Completed Date: 09/13/2016
Comments: Not reported

Completed Area Name: PROJECT WIDE

Map ID
Direction
Distance
Elevation | Site | MAP FINDINGS | Database(s) | EDR ID Number
EPA ID Number

BARBARY COAST STEEL (Continued) **S102008194**

Completed Sub Area Name: Not reported
Completed Document Type: Annual Oversight Cost Estimate
Completed Date: 02/08/2018
Comments: Not reported

Completed Area Name: PROJECT WIDE
Completed Sub Area Name: Not reported
Completed Document Type: Well Decommissioning Workplan
Completed Date: 06/29/2004
Comments: Two groundwater monitoring wells were sampled (MW-8, MW-20) and three ground water monitoring wells (,W-9, MW-11, MW-21) were decommissioned. Groundwater monitoring and well closure were performed on April 22 and May 27, 2004, respectively in acccordance with the Workplan / Groundwater Sampling and Analysis Plan fror the site.

Completed Area Name: PROJECT WIDE
Completed Sub Area Name: Not reported
Completed Document Type: 5 Year Review Reports
Completed Date: 01/02/2008
Comments: The report recommends continued cap inspections and closure of the two existing monitoring wells. Contaminants in groundwater, mainly petroleum hydrocarbons, continue to remain well below the cleanup levels.

Completed Area Name: PROJECT WIDE
Completed Sub Area Name: Not reported
Completed Document Type: Monitoring Report
Completed Date: 11/27/2001
Comments: No damage to the asphalt cap observed and no maintenance needed.

Completed Area Name: PROJECT WIDE
Completed Sub Area Name: Not reported
Completed Document Type: Removal Action Completion Report
Completed Date: 05/11/2009
Comments: The six areas of asphalt in the parking lot identified in the 2009 April inspection report has been repaired.

Completed Area Name: PROJECT WIDE
Completed Sub Area Name: Not reported
Completed Document Type: 5 Year Review Reports
Completed Date: 08/24/2020
Comments: Not reported

Completed Area Name: PROJECT WIDE
Completed Sub Area Name: Not reported
Completed Document Type: CEQA - Initial Study/ Neg. Declaration
Completed Date: 06/10/1996
Comments: Negative Declaration was approved.

Completed Area Name: PROJECT WIDE
Completed Sub Area Name: Not reported
Completed Document Type: Certification
Completed Date: 09/19/2000
Comments: Not reported

Completed Area Name: PROJECT WIDE

BARBARY COAST STEEL (Continued) **S102008194**

Completed Sub Area Name: Not reported
Completed Document Type: Amendment - Order/Agreement
Completed Date: 08/25/1994
Comments: Amended IS&E Order to modify the description of the Site covered under the order. A portion of the site was taken by Caltrans for the reconstruction of the Cypress freeway. This agreement states that Caltrans will be responsible for soil and Barbary Coast will be responsible for the underlying groundwater. Also a portion of the site was taken by the City of Emeryville for realignment of Shellmound Street.

Completed Area Name: PROJECT WIDE
Completed Sub Area Name: Not reported
Completed Document Type: Consent Order
Completed Date: 03/22/1993
Comments: Consent order issued to RP.

Completed Area Name: PROJECT WIDE
Completed Sub Area Name: Not reported
Completed Document Type: Operation & Maintenance Order/Agreement
Completed Date: 10/14/1997
Comments: Signed O&M Agreement with Barbary Coast Steel for long term ground water monitoring program.

Completed Area Name: PROJECT WIDE
Completed Sub Area Name: Not reported
Completed Document Type: Land Use Restriction
Completed Date: 05/28/1997
Comments: Recorded Deed Restriction limiting site to commercial/industrial use only.

Completed Area Name: PROJECT WIDE
Completed Sub Area Name: Not reported
Completed Document Type: Remedial Action Plan
Completed Date: 06/10/1996
Comments: Approved RAP requiring excavation of contaminated soils to industrial cleanup standards and backfilling with clean soils.

Completed Area Name: PROJECT WIDE
Completed Sub Area Name: Not reported
Completed Document Type: Operation and Maintenance Report
Completed Date: 10/05/2005
Comments: Cracks up to 3/8

Completed Area Name: PROJECT WIDE
Completed Sub Area Name: Not reported
Completed Document Type: Operation and Maintenance Plan
Completed Date: 04/09/1997
Comments: O&M activiews for the postclosure period at the Site includes groundwater monitoring, laboratory analysis, cap inspection alnd maintenance, and reporting. Both GW monitoring and cap inspection will be performed quarterly during the first year, semiannuallly thereafter.

Completed Area Name: PROJECT WIDE
Completed Sub Area Name: Not reported
Completed Document Type: Remedial Investigation / Feasibility Study

BARBARY COAST STEEL (Continued) **S102008194**

Completed Date:	01/29/1996
Comments:	Recommended alternative is excavation of PCB and lead-impacted soil as well as soil containing TPH concentrations exceeding 26,000 mg/kg or exceeding 1,000 mg/kg diesel in two specific areas (totaling approximately 2,335 cy).
Completed Area Name:	PROJECT WIDE
Completed Sub Area Name:	Not reported
Completed Document Type:	Removal Action Completion Report
Completed Date:	03/25/1997
Comments:	Completed Removal Action for Phase I.
Completed Area Name:	PROJECT WIDE
Completed Sub Area Name:	Not reported
Completed Document Type:	Monitoring Report
Completed Date:	04/25/2001
Comments:	No damage to the cap or unusual conditions observed. No maintenance needed.
Completed Area Name:	PROJECT WIDE
Completed Sub Area Name:	Not reported
Completed Document Type:	5 Year Review Reports
Completed Date:	05/23/2002
Comments:	Completed Five-Year Review. The site cap will now be inspected on a semi-annual basis and the groundwater will be monitored annually.
Completed Area Name:	PROJECT WIDE
Completed Sub Area Name:	Not reported
Completed Document Type:	Monitoring Report
Completed Date:	09/13/2006
Comments:	DTSC approved the report.
Completed Area Name:	PROJECT WIDE
Completed Sub Area Name:	Not reported
Completed Document Type:	Soils Management Plan
Completed Date:	03/19/2013
Comments:	Revised soil management plan for the bikeway project
Completed Area Name:	PROJECT WIDE
Completed Sub Area Name:	Not reported
Completed Document Type:	Soils Management Plan
Completed Date:	05/29/2014
Comments:	Not reported
Completed Area Name:	PROJECT WIDE
Completed Sub Area Name:	Not reported
Completed Document Type:	Land Use Restriction - Site Inspection/Visit
Completed Date:	11/15/2005
Comments:	Minor cracks were observed, which will be repaired during the month of September/October 2004.
Completed Area Name:	PROJECT WIDE
Completed Sub Area Name:	Not reported
Completed Document Type:	Land Use Restriction - Site Inspection/Visit
Completed Date:	05/16/2006
Comments:	Not reported

BARBARY COAST STEEL (Continued) **S102008194**

Completed Area Name: PROJECT WIDE
Completed Sub Area Name: Not reported
Completed Document Type: Land Use Restriction - Site Inspection/Visit
Completed Date: 08/30/2004
Comments: Not reported

Completed Area Name: PROJECT WIDE
Completed Sub Area Name: Not reported
Completed Document Type: Land Use Restriction - Site Inspection/Visit
Completed Date: 04/15/2011
Comments: Overall, the roadway, sidewalks and parking lots appeared to be in good condition. Cracking was observed along the parking lot near the southeast corner of the parking structure. The Site continues to be the location of the IKEA retail furniture store, and this use remains consistent with the conditions of the Covenant to Restrict Use of Property.

Future Area Name: Not reported
Future Sub Area Name: Not reported
Future Document Type: Not reported
Future Due Date: Not reported
Schedule Area Name: Not reported
Schedule Sub Area Name: Not reported
Schedule Document Type: Not reported
Schedule Due Date: Not reported
Schedule Revised Date: Not reported

ENVIROSTOR:
Name: IKEA (FORMER BARBARY COAST)
Address: 4300 EASTSHORE HIGHWAY
City,State,Zip: EMERYVILLE, CA 94608
Facility ID: 01440005
Status: Certified / Operation & Maintenance
Status Date: 09/19/2000
Site Code: 201062
Site Type: State Response
Site Type Detailed: State Response or NPL
Acres: 15.5
NPL: NO
Regulatory Agencies: SMBRP
Lead Agency: SMBRP
Program Manager: Not reported
Supervisor: Karina Navarro
Division Branch: Cleanup Berkeley
Assembly: 18
Senate: 07
Special Program: Not reported
Restricted Use: YES
Site Mgmt Req: ASP, FOUN, DAY, ELD, HOS, LUC, MON, EX, RES
Funding: Responsible Party
Latitude: 37.82950
Longitude: -122.2918
APN: 007 061800108, 007 061800619, 007 061800621, 007 061800625, 049 061700110, 049 061700212, 49-617-1-10, 49-617-2-12
Past Use: MANUFACTURING - METAL, MANUFACTURING - OTHER
Potential COC: Lead Polychlorinated biphenyls (PCBs TPH-diesel
Confirmed COC: Polychlorinated biphenyls (PCBs TPH-diesel Lead

Map ID
Direction
Distance
Elevation | Site | MAP FINDINGS | Database(s) | EDR ID Number
EPA ID Number

BARBARY COAST STEEL (Continued) **S102008194**

Potential Description: OTH, SOIL
Alias Name: BARBARY COAST STEEL
Alias Type: Alternate Name
Alias Name: IKEA
Alias Type: Alternate Name
Alias Name: IKEA Property, Inc.
Alias Type: Alternate Name
Alias Name: JUDSON STEEL
Alias Type: Alternate Name
Alias Name: 007 061800108
Alias Type: APN
Alias Name: 007 061800619
Alias Type: APN
Alias Name: 007 061800621
Alias Type: APN
Alias Name: 007 061800625
Alias Type: APN
Alias Name: 049 061700110
Alias Type: APN
Alias Name: 049 061700212
Alias Type: APN
Alias Name: 49-617-1-10
Alias Type: APN
Alias Name: 49-617-2-12
Alias Type: APN
Alias Name: 110033615078
Alias Type: EPA (FRS #)
Alias Name: T0600100361
Alias Type: GeoTracker Global ID
Alias Name: T10000013836
Alias Type: GeoTracker Global ID
Alias Name: 200312
Alias Type: Project Code (Site Code)
Alias Name: 201062
Alias Type: Project Code (Site Code)
Alias Name: 01440005
Alias Type: Envirostor ID Number

Completed Info:
Completed Area Name: PROJECT WIDE
Completed Sub Area Name: Not reported
Completed Document Type: Annual Oversight Cost Estimate
Completed Date: 10/07/2020
Comments: Emailed annual cost estimate letter on 10/7/2020. -EC

Completed Area Name: PROJECT WIDE
Completed Sub Area Name: Not reported
Completed Document Type: Annual Oversight Cost Estimate
Completed Date: 10/13/2021
Comments: Not reported

Completed Area Name: PROJECT WIDE
Completed Sub Area Name: Not reported
Completed Document Type: Design/Implementation Workplan
Completed Date: 11/26/1996
Comments: Approved Phase II design for placing the pavement at the site except a triangular area which Caltrans is using as a right of way for construction of Highway 80. This area will be paved after completion

BARBARY COAST STEEL (Continued) **S102008194**

of Caltrans project.

Completed Area Name: PROJECT WIDE
Completed Sub Area Name: Not reported
Completed Document Type: Remedial Action Completion Report
Completed Date: 04/21/1997
Comments: Completed Remedial Action for Phase II. Placed an asphalt cap on 7.0 acres of unpaved areas and installed three groundwater monitoring wells.

Completed Area Name: PROJECT WIDE
Completed Sub Area Name: Not reported
Completed Document Type: Design/Implementation Workplan
Completed Date: 06/27/1996
Comments: Approved Phase I design for excavation and removal of 3,200 cubic yards of contaminated soil, backfilling and capping and destruction of several wells.

Completed Area Name: PROJECT WIDE
Completed Sub Area Name: Not reported
Completed Document Type: Remedial Action Completion Report
Completed Date: 02/11/2000
Comments: Approved

Completed Area Name: PROJECT WIDE
Completed Sub Area Name: Not reported
Completed Document Type: 5 Year Review Reports
Completed Date: 06/27/2014
Comments: Not reported

Completed Area Name: PROJECT WIDE
Completed Sub Area Name: Not reported
Completed Document Type: Operation and Maintenance Report
Completed Date: 07/29/2016
Comments: Not reported

Completed Area Name: PROJECT WIDE
Completed Sub Area Name: Not reported
Completed Document Type: Operation and Maintenance Report
Completed Date: 06/26/2015
Comments: Not reported

Completed Area Name: PROJECT WIDE
Completed Sub Area Name: Not reported
Completed Document Type: Soils Management Plan
Completed Date: 10/26/2012
Comments: This Plan details the handling of contaminated soils within the Caltrans Route 80 Bikeway Pathway Project, which includes portions of the IKEA, Shellmound Street and Former Oakland Army Base/Oakland Gateway Development Sites.

Completed Area Name: PROJECT WIDE
Completed Sub Area Name: Not reported
Completed Document Type: Soils Management Plan
Completed Date: 04/02/2014
Comments: Not reported

BARBARY COAST STEEL (Continued) **S102008194**

Completed Area Name: PROJECT WIDE
Completed Sub Area Name: Not reported
Completed Document Type: Land Use Restriction - Site Inspection/Visit
Completed Date: 05/01/2012
Comments: DTSC conducted its annual site visit to check the condition of the paved surfaces that cover contaminated soil and to verify compliance with the restrictions and requirements of the Land Use Covenant. Cracks noted in inspection record should be repaired. The rest of the cracks noted in the inspection record were minor and the roadway, sidewalks and parking lots appeared to be in good condition.

Completed Area Name: PROJECT WIDE
Completed Sub Area Name: Not reported
Completed Document Type: Land Use Restriction - Site Inspection/Visit
Completed Date: 06/15/2010
Comments: The Site continues to function as the location of the IKEA retail furniture store, and this use remains consistent with the conditions of the Covenant to Restrict Use of Property. Overall, the roadway, sidewalks and parking lots appeared to be in good condition, with no significant cracks or signs of damage or disturbance.

Completed Area Name: PROJECT WIDE
Completed Sub Area Name: Not reported
Completed Document Type: Land Use Restriction - Site Inspection/Visit
Completed Date: 12/19/2018
Comments: DTSC personnel conducted a site inspection on December 7, 2018 accompanied by Brian Tse, IKEA, of the roadway, sidewalks and parking lot on the Site. Cracks and deterioration were observed during the inspection. The Site use remains consistent with the conditions of the Land Use Covenant.

Completed Area Name: PROJECT WIDE
Completed Sub Area Name: Not reported
Completed Document Type: Correspondence
Completed Date: 01/26/2018
Comments: Not reported

Completed Area Name: PROJECT WIDE
Completed Sub Area Name: Not reported
Completed Document Type: Pre-HARP Form
Completed Date: 06/23/2020
Comments: 2020 pre-HARP signed by industrial hygienist (Eric Brocales) on 6/22/2020 and by supervisors on 6/23/2020. Pre-HARP prepared for land use covenant cap inspection. -EChodoroff

Completed Area Name: PROJECT WIDE
Completed Sub Area Name: Not reported
Completed Document Type: Operation and Maintenance Report
Completed Date: 05/01/2007
Comments: No DTSC approval letter was required. An April 20, 2007 cap inspection conducted by DTSC confirms that cap repairs were completed. Not reported

Completed Area Name: PROJECT WIDE
Completed Sub Area Name: Not reported
Completed Document Type: Other Report
Completed Date: 12/04/2006

BARBARY COAST STEEL (Continued) **S102008194**

Comments: Not reported

Completed Area Name: PROJECT WIDE
Completed Sub Area Name: Not reported
Completed Document Type: Monitoring Report
Completed Date: 10/04/2002
Comments: No maintenance of the cap needed.

Completed Area Name: PROJECT WIDE
Completed Sub Area Name: Not reported
Completed Document Type: Well Decommissioning Report
Completed Date: 05/16/2008
Comments: Not reported

Completed Area Name: PROJECT WIDE
Completed Sub Area Name: Not reported
Completed Document Type: Monitoring Report
Completed Date: 05/25/2005
Comments: Repair work are recommended at few locations shown in the attached map.

Completed Area Name: PROJECT WIDE
Completed Sub Area Name: Not reported
Completed Document Type: Monitoring Report
Completed Date: 10/16/2000
Comments: The cap appeared to be in a satisfactory condition. No erosion, animal burrows, settlement or ponded water observed.

Completed Area Name: PROJECT WIDE
Completed Sub Area Name: Not reported
Completed Document Type: Monitoring Report
Completed Date: 10/20/2004
Comments: Cracks up to 0.5

Completed Area Name: PROJECT WIDE
Completed Sub Area Name: Not reported
Completed Document Type: Operation and Maintenance Report
Completed Date: 05/01/2007
Comments: Inspection included in completion of cap repair report

Completed Area Name: PROJECT WIDE
Completed Sub Area Name: Not reported
Completed Document Type: Monitoring Report
Completed Date: 08/10/2007
Comments: Document shows groundwater concentrations to be consistent with historic levels.

Completed Area Name: PROJECT WIDE
Completed Sub Area Name: Not reported
Completed Document Type: Monitoring Report
Completed Date: 04/30/2003
Comments: Minor cracks and weeds were observed. The meed for maintenance will be reassessed during the October 2003 cap inspection.

Completed Area Name: PROJECT WIDE
Completed Sub Area Name: Not reported
Completed Document Type: Monitoring Report

BARBARY COAST STEEL (Continued) **S102008194**

Completed Date: 10/30/2003
Comments: The cap appeared to be in satisfactory condition, and no maintenance is required at this time.

Completed Area Name: PROJECT WIDE
Completed Sub Area Name: Not reported
Completed Document Type: Operation and Maintenance Report
Completed Date: 04/07/2006
Comments: Pending minor repair works, the cap appeared to be in satisfactory condition.

Completed Area Name: PROJECT WIDE
Completed Sub Area Name: Not reported
Completed Document Type: Operation and Maintenance Report
Completed Date: 10/16/2008
Comments: 13 areas requiring repairs identified. Repairs to take place within 30 days of receipt of approval.

Completed Area Name: PROJECT WIDE
Completed Sub Area Name: Not reported
Completed Document Type: Operation and Maintenance Report
Completed Date: 11/26/2007
Comments: Not reported

Completed Area Name: PROJECT WIDE
Completed Sub Area Name: Not reported
Completed Document Type: Operation and Maintenance Report
Completed Date: 04/28/2008
Comments: Report finished. DTSC required that cap repairs be made within the next 30 days.

Completed Area Name: PROJECT WIDE
Completed Sub Area Name: Not reported
Completed Document Type: Operation and Maintenance Report
Completed Date: 05/12/2009
Comments: The Cap Inspection Report identified nine (9) areas currently requiring repairs. According to the Operation and Maintenance Agreement, recommended cap repairs should be performed within 30 days after the damage has been observed.

Completed Area Name: PROJECT WIDE
Completed Sub Area Name: Not reported
Completed Document Type: Site Characterization Report
Completed Date: 08/06/1991
Comments: Elevated levels of hydraulic oil and diesel found in groundwater.

Completed Area Name: PROJECT WIDE
Completed Sub Area Name: Not reported
Completed Document Type: Other Report
Completed Date: 10/06/2016
Comments: Not reported

Completed Area Name: PROJECT WIDE
Completed Sub Area Name: Not reported
Completed Document Type: Form 1479 - Site and Collections Summary
Completed Date: 03/12/2013
Comments: Not reported

BARBARY COAST STEEL (Continued) **S102008194**

Completed Area Name: PROJECT WIDE
Completed Sub Area Name: Not reported
Completed Document Type: Consent Settlement - Administrative
Completed Date: 03/13/1997
Comments: DTSC proposed in a March 7, 1997 letter to settle outstanding costs through September 30, 1996 for the amount of $202,786. Birmingham Steel Corporation, the parent company of Barbary Coast Steel, sent a letter on March 13, 1997 confirming acceptance of the terms outlined in DTSC's letter.

Completed Area Name: PROJECT WIDE
Completed Sub Area Name: Not reported
Completed Document Type: Correspondence
Completed Date: 02/25/2015
Comments: Not reported

Completed Area Name: PROJECT WIDE
Completed Sub Area Name: Not reported
Completed Document Type: Land Use Restriction - Site Inspection/Visit
Completed Date: 12/21/2017
Comments: Not reported

Completed Area Name: PROJECT WIDE
Completed Sub Area Name: Not reported
Completed Document Type: Annual Oversight Cost Estimate
Completed Date: 10/01/2018
Comments: Not reported

Completed Area Name: PROJECT WIDE
Completed Sub Area Name: Not reported
Completed Document Type: Correspondence
Completed Date: 07/11/2016
Comments: IKEA issued a Purchase Order for DTSC oversight costs for performing the annual cap inspection.

Completed Area Name: PROJECT WIDE
Completed Sub Area Name: Not reported
Completed Document Type: Soils Management Plan
Completed Date: 01/08/1999
Comments: Approximately 30,000 cubic yards of clean soil will be imported, placed and compacted. Approximately 4,600 linear feet of trenches will be excaved for utility installation. Excavated soil that is impacted will be properly disposed of.

Completed Area Name: PROJECT WIDE
Completed Sub Area Name: Not reported
Completed Document Type: Operation and Maintenance Report
Completed Date: 10/04/2006
Comments: Approved. Cap requires minor repairs at 4 different location.

Completed Area Name: PROJECT WIDE
Completed Sub Area Name: Not reported
Completed Document Type: Monitoring Report
Completed Date: 03/10/2004
Comments: The cap appeared to be in satisfactory condition, and maintenance is not required at this time.

Map ID
Direction
Distance
Elevation | Site | MAP FINDINGS | Database(s) | EDR ID Number
EPA ID Number

BARBARY COAST STEEL (Continued) **S102008194**

Completed Area Name: PROJECT WIDE
Completed Sub Area Name: Not reported
Completed Document Type: Site Characterization Report
Completed Date: 08/01/1987
Comments: Testing documented elevated TPH near fuel tank and asbestos containing materials.

Completed Area Name: PROJECT WIDE
Completed Sub Area Name: Not reported
Completed Document Type: Site Characterization Report
Completed Date: 03/15/1988
Comments: Summary of the limited environmental investigation conducted in conjunction with the removal of six underground storage tanks.

Completed Area Name: PROJECT WIDE
Completed Sub Area Name: Not reported
Completed Document Type: Operation and Maintenance Report
Completed Date: 10/01/2010
Comments: Not reported

Completed Area Name: PROJECT WIDE
Completed Sub Area Name: Not reported
Completed Document Type: Site Characterization Report
Completed Date: 03/01/1987
Comments: The Environmental Risk Assessment Report presents the soil sampling results for Parcel B and an evaluation of site risks.

Completed Area Name: PROJECT WIDE
Completed Sub Area Name: Not reported
Completed Document Type: Site Characterization Report
Completed Date: 10/01/1987
Comments: Elevated levels of lead and cadmium found at the site.

Completed Area Name: PROJECT WIDE
Completed Sub Area Name: Not reported
Completed Document Type: Site Characterization Report
Completed Date: 01/01/1988
Comments: The Report presents the results of soil sampling on Parcels 1 and 2. The Report concluded that metals in soil, in particular lead, may require caution in land use and construction. Encapsulation of contaminated soil with impervious surfaces such as pavement or 18 inches of clean soil in landscaped areas was recommended.

Completed Area Name: PROJECT WIDE
Completed Sub Area Name: Not reported
Completed Document Type: Operation & Maintenance Order/Agreement
Completed Date: 08/30/2000
Comments: Operation and Maintenance Plan and Maintenance Agreement was signed on August 30, 2000.

Completed Area Name: PROJECT WIDE
Completed Sub Area Name: Not reported
Completed Document Type: Land Use Restriction - Site Inspection/Visit
Completed Date: 05/30/2008
Comments: Inspection noted no problems. RP repaired cracks noted in their report on April 11, 2008

BARBARY COAST STEEL (Continued) **S102008194**

Completed Area Name: PROJECT WIDE
Completed Sub Area Name: Not reported
Completed Document Type: Prospective Purchaser Agreement
Completed Date: 10/07/1997
Comments: Signed PPA with IKEA requiring a Soil Management Plan to be approved by DTSC prior to any alteration of the site cap.

Completed Area Name: PROJECT WIDE
Completed Sub Area Name: Not reported
Completed Document Type: Land Use Restriction - Site Inspection/Visit
Completed Date: 04/14/2009
Comments: Cracks were observed along the roadway near the southeast corner of the parking lot structure. However, overall, the roadway, sidewalks and parking lots appeared to be in good condition, with no other significant cracks or signs of damage or disturbance. The Site continues to function as the location of the IKEA retail furniture store, and this use remains consistent with the conditions of the Covenant to Restrict Use of Property. The cracks observed along the roadway near the southeast corner of the parking structure should be repaired.

Completed Area Name: PROJECT WIDE
Completed Sub Area Name: Not reported
Completed Document Type: Land Use Restriction - Site Inspection/Visit
Completed Date: 05/17/2007
Comments: No problems were noted during the inspection.

Completed Area Name: PROJECT WIDE
Completed Sub Area Name: Not reported
Completed Document Type: Annual Oversight Cost Estimate
Completed Date: 12/14/2011
Comments: Not reported

Completed Area Name: PROJECT WIDE
Completed Sub Area Name: Not reported
Completed Document Type: Annual Oversight Cost Estimate
Completed Date: 09/12/2012
Comments: Not reported

Completed Area Name: PROJECT WIDE
Completed Sub Area Name: Not reported
Completed Document Type: Annual Oversight Cost Estimate
Completed Date: 10/31/2013
Comments: DTSC letter with oversight cost estimate for fiscal year 2013/2014.

Completed Area Name: PROJECT WIDE
Completed Sub Area Name: Not reported
Completed Document Type: Annual Oversight Cost Estimate
Completed Date: 10/17/2014
Comments: Not reported

Completed Area Name: PROJECT WIDE
Completed Sub Area Name: Not reported
Completed Document Type: Annual Oversight Cost Estimate
Completed Date: 10/20/2015
Comments: Not reported

BARBARY COAST STEEL (Continued) **S102008194**

Completed Area Name: PROJECT WIDE
Completed Sub Area Name: Not reported
Completed Document Type: Annual Oversight Cost Estimate
Completed Date: 09/13/2016
Comments: Not reported

Completed Area Name: PROJECT WIDE
Completed Sub Area Name: Not reported
Completed Document Type: Annual Oversight Cost Estimate
Completed Date: 02/08/2018
Comments: Not reported

Completed Area Name: PROJECT WIDE
Completed Sub Area Name: Not reported
Completed Document Type: Well Decommissioning Workplan
Completed Date: 06/29/2004
Comments: Two groundwater monitoring wells were sampled (MW-8, MW-20) and three ground water monitoring wells (,W-9, MW-11, MW-21) were decommissioned. Groundwater monitoring and well closure were performed on April 22 and May 27, 2004, respectively in acccordance with the Workplan / Groundwater Sampling and Analysis Plan fror the site.

Completed Area Name: PROJECT WIDE
Completed Sub Area Name: Not reported
Completed Document Type: 5 Year Review Reports
Completed Date: 01/02/2008
Comments: The report recommends continued cap inspections and closure of the two existing monitoring wells. Contaminants in groundwater, mainly petroleum hydrocarbons, continue to remain well below the cleanup levels.

Completed Area Name: PROJECT WIDE
Completed Sub Area Name: Not reported
Completed Document Type: Monitoring Report
Completed Date: 11/27/2001
Comments: No damage to the asphalt cap observed and no maintenance needed.

Completed Area Name: PROJECT WIDE
Completed Sub Area Name: Not reported
Completed Document Type: Removal Action Completion Report
Completed Date: 05/11/2009
Comments: The six areas of asphalt in the parking lot identified in the 2009 April inspection report has been repaired.

Completed Area Name: PROJECT WIDE
Completed Sub Area Name: Not reported
Completed Document Type: 5 Year Review Reports
Completed Date: 08/24/2020
Comments: Not reported

Completed Area Name: PROJECT WIDE
Completed Sub Area Name: Not reported
Completed Document Type: CEQA - Initial Study/ Neg. Declaration
Completed Date: 06/10/1996
Comments: Negative Declaration was approved.

Map ID
Direction
Distance
Elevation | Site | MAP FINDINGS | Database(s) | EDR ID Number
EPA ID Number

BARBARY COAST STEEL (Continued) **S102008194**

Completed Area Name: PROJECT WIDE
Completed Sub Area Name: Not reported
Completed Document Type: Certification
Completed Date: 09/19/2000
Comments: Not reported

Completed Area Name: PROJECT WIDE
Completed Sub Area Name: Not reported
Completed Document Type: Amendment - Order/Agreement
Completed Date: 08/25/1994
Comments: Amended IS&E Order to modify the description of the Site covered under the order. A portion of the site was taken by Caltrans for the reconstruction of the Cypress freeway. This agreement states that Caltrans will be responsible for soil and Barbary Coast will be responsible for the underlying groundwater. Also a portion of the site was taken by the City of Emeryville for realignment of Shellmound Street.

Completed Area Name: PROJECT WIDE
Completed Sub Area Name: Not reported
Completed Document Type: Consent Order
Completed Date: 03/22/1993
Comments: Consent order issued to RP.

Completed Area Name: PROJECT WIDE
Completed Sub Area Name: Not reported
Completed Document Type: Operation & Maintenance Order/Agreement
Completed Date: 10/14/1997
Comments: Signed O&M Agreement with Barbary Coast Steel for long term ground water monitoring program.

Completed Area Name: PROJECT WIDE
Completed Sub Area Name: Not reported
Completed Document Type: Land Use Restriction
Completed Date: 05/28/1997
Comments: Recorded Deed Restriction limiting site to commercial/industrial use only.

Completed Area Name: PROJECT WIDE
Completed Sub Area Name: Not reported
Completed Document Type: Remedial Action Plan
Completed Date: 06/10/1996
Comments: Approved RAP requiring excavation of contaminated soils to industrial cleanup standards and backfilling with clean soils.

Completed Area Name: PROJECT WIDE
Completed Sub Area Name: Not reported
Completed Document Type: Operation and Maintenance Report
Completed Date: 10/05/2005
Comments: Cracks up to 3/8

Completed Area Name: PROJECT WIDE
Completed Sub Area Name: Not reported
Completed Document Type: Operation and Maintenance Plan
Completed Date: 04/09/1997
Comments: O&M activiews for the postclosure period at the Site includes groundwater monitoring, laboratory analysis, cap inspection alnd

BARBARY COAST STEEL (Continued) **S102008194**

maintenance, and reporting. Both GW monitoring and cap inspection will be performed quarterly during the first year, semiannuallly thereafter.

Completed Area Name: PROJECT WIDE
Completed Sub Area Name: Not reported
Completed Document Type: Remedial Investigation / Feasibility Study
Completed Date: 01/29/1996
Comments: Recommended alternative is excavation of PCB and lead-impacted soil as well as soil containing TPH concentrations exceeding 26,000 mg/kg or exceeding 1,000 mg/kg diesel in two specific areas (totaling approximately 2,335 cy).

Completed Area Name: PROJECT WIDE
Completed Sub Area Name: Not reported
Completed Document Type: Removal Action Completion Report
Completed Date: 03/25/1997
Comments: Completed Removal Action for Phase I.

Completed Area Name: PROJECT WIDE
Completed Sub Area Name: Not reported
Completed Document Type: Monitoring Report
Completed Date: 04/25/2001
Comments: No damage to the cap or unusual conditions observed. No maintenance needed.

Completed Area Name: PROJECT WIDE
Completed Sub Area Name: Not reported
Completed Document Type: 5 Year Review Reports
Completed Date: 05/23/2002
Comments: Completed Five-Year Review. The site cap will now be inspected on a semi-annual basis and the groundwater will be monitored annually.

Completed Area Name: PROJECT WIDE
Completed Sub Area Name: Not reported
Completed Document Type: Monitoring Report
Completed Date: 09/13/2006
Comments: DTSC approved the report.

Completed Area Name: PROJECT WIDE
Completed Sub Area Name: Not reported
Completed Document Type: Soils Management Plan
Completed Date: 03/19/2013
Comments: Revised soil management plan for the bikeway project

Completed Area Name: PROJECT WIDE
Completed Sub Area Name: Not reported
Completed Document Type: Soils Management Plan
Completed Date: 05/29/2014
Comments: Not reported

Completed Area Name: PROJECT WIDE
Completed Sub Area Name: Not reported
Completed Document Type: Land Use Restriction - Site Inspection/Visit
Completed Date: 11/15/2005
Comments: Minor cracks were observed, which will be repaired during the month of September/October 2004.

BARBARY COAST STEEL (Continued) **S102008194**

Completed Area Name: PROJECT WIDE
Completed Sub Area Name: Not reported
Completed Document Type: Land Use Restriction - Site Inspection/Visit
Completed Date: 05/16/2006
Comments: Not reported

Completed Area Name: PROJECT WIDE
Completed Sub Area Name: Not reported
Completed Document Type: Land Use Restriction - Site Inspection/Visit
Completed Date: 08/30/2004
Comments: Not reported

Completed Area Name: PROJECT WIDE
Completed Sub Area Name: Not reported
Completed Document Type: Land Use Restriction - Site Inspection/Visit
Completed Date: 04/15/2011
Comments: Overall, the roadway, sidewalks and parking lots appeared to be in good condition. Cracking was observed along the parking lot near the southeast corner of the parking structure. The Site continues to be the location of the IKEA retail furniture store, and this use remains consistent with the conditions of the Covenant to Restrict Use of Property.

Future Area Name: Not reported
Future Sub Area Name: Not reported
Future Document Type: Not reported
Future Due Date: Not reported
Schedule Area Name: Not reported
Schedule Sub Area Name: Not reported
Schedule Document Type: Not reported
Schedule Due Date: Not reported
Schedule Revised Date: Not reported

Name: EBMUD
Address: 4300 EASTSHORE HIGHWAY
City,State,Zip: EMERYVILLE, CA 94560
Facility ID: 01330043
Status: Certified
Status Date: 06/20/1996
Site Code: 200488
Site Type: Voluntary Cleanup
Site Type Detailed: Voluntary Agreement
Acres: 0.5
NPL: NO
Regulatory Agencies: SMBRP
Lead Agency: SMBRP
Program Manager: Not reported
Supervisor: * Mark Piros
Division Branch: Cleanup Berkeley
Assembly: 18
Senate: 07
Special Program: Voluntary Agreement - Standard Voluntary Agreement
Restricted Use: NO
Site Mgmt Req: NONE SPECIFIED
Funding: Responsible Party
Latitude: 37.83353
Longitude: -122.2938

Map ID
Direction
Distance
Elevation | Site | MAP FINDINGS | Database(s) | EDR ID Number
EPA ID Number

BARBARY COAST STEEL (Continued) **S102008194**

APN: NONE SPECIFIED
Past Use: MANUFACTURING - METAL
Potential COC: Lead Polychlorinated biphenyls (PCBs TPH-diesel
Confirmed COC: Lead Polychlorinated biphenyls (PCBs TPH-diesel
Potential Description: SOIL
Alias Name: CYPRESS RECONSTRUCTION
Alias Type: Alternate Name
Alias Name: 110033606239
Alias Type: EPA (FRS #)
Alias Name: 200488
Alias Type: Project Code (Site Code)
Alias Name: 01330043
Alias Type: Envirostor ID Number

Completed Info:
Completed Area Name: PROJECT WIDE
Completed Sub Area Name: Not reported
Completed Document Type: Removal Action Completion Report
Completed Date: 04/22/1996
Comments: Removal Action completed. Excavated and hauled off for disposal lead and TPH contaminated soil as part of construction of new sewer line. Any groundwater encountered was treated and disposed by sewer.

Completed Area Name: PROJECT WIDE
Completed Sub Area Name: Not reported
Completed Document Type: Removal Action Completion Report
Completed Date: 06/22/1995
Comments: Removal Action completed. Excavated and hauled offsite lead and TPH contaminated soils as part of the construction of a box culvert for new East Bay Municipal Utility sewer line. Any groundwater encountered was treated and disposed by sewer.

Completed Area Name: PROJECT WIDE
Completed Sub Area Name: Not reported
Completed Document Type: Certification
Completed Date: 06/20/1996
Comments: Site certified. Groundwater remediation covered under Barbary Coast remediation.

Future Area Name: Not reported
Future Sub Area Name: Not reported
Future Document Type: Not reported
Future Due Date: Not reported
Schedule Area Name: Not reported
Schedule Sub Area Name: Not reported
Schedule Document Type: Not reported
Schedule Due Date: Not reported
Schedule Revised Date: Not reported

Name: SHELLMOUND STREET
Address: 4300 EASTSHORE HIGHWAY
City,State,Zip: EMERYVILLE, CA 94608
Facility ID: 01330040
Status: Certified / Operation & Maintenance
Status Date: 10/01/1996
Site Code: 200496
Site Type: Voluntary Cleanup
Site Type Detailed: Voluntary Agreement

Map ID
Direction
Distance
Elevation | Site | MAP FINDINGS | Database(s) | EDR ID Number
EPA ID Number

BARBARY COAST STEEL (Continued) **S102008194**

Acres:	4.6
NPL:	NO
Regulatory Agencies:	SMBRP
Lead Agency:	SMBRP
Program Manager:	Not reported
Supervisor:	Karina Navarro
Division Branch:	Cleanup Berkeley
Assembly:	18
Senate:	07
Special Program:	Voluntary Agreement - Standard Voluntary Agreement
Restricted Use:	YES
Site Mgmt Req:	DAY, ELD, HOS, LUC, EX, NOWN, NDAM, RES
Funding:	Responsible Party
Latitude:	37.83112
Longitude:	-122.2932
APN:	049-0617-002-06, 49-617-2-6
Past Use:	MANUFACTURING - METAL
Potential COC:	Lead
Confirmed COC:	Lead
Potential Description:	SOIL
Alias Name:	BAY/SHELLMOUND/40TH STREET
Alias Type:	Alternate Name
Alias Name:	Emeryville, City of / 40th Street Overhead Projects
Alias Type:	Alternate Name
Alias Name:	SHELLMOUND/40TH STREET
Alias Type:	Alternate Name
Alias Name:	Shellmound Street Extension
Alias Type:	Alternate Name
Alias Name:	049-0617-002-06
Alias Type:	APN
Alias Name:	49-617-2-6
Alias Type:	APN
Alias Name:	110033608380
Alias Type:	EPA (FRS #)
Alias Name:	200496
Alias Type:	Project Code (Site Code)
Alias Name:	01330040
Alias Type:	Envirostor ID Number

Completed Info:

Completed Area Name:	PROJECT WIDE
Completed Sub Area Name:	Not reported
Completed Document Type:	Soils Management Plan
Completed Date:	03/19/2013
Comments:	Soil management plan for the Bikeway project
Completed Area Name:	PROJECT WIDE
Completed Sub Area Name:	Not reported
Completed Document Type:	Soils Management Plan
Completed Date:	10/26/2012
Comments:	This Plan details the handling of contaminated soils within the Caltrans Route 80 Bikeway Pathway Project, which includes portions of the IKEA, Shellmound Street and Former Oakland Army Base/Oakland Gateway Development Sites.
Completed Area Name:	PROJECT WIDE
Completed Sub Area Name:	Not reported
Completed Document Type:	Land Use Restriction - Site Inspection/Visit

Map ID
Direction
Distance
Elevation Site

MAP FINDINGS

Database(s) EDR ID Number EPA ID Number

BARBARY COAST STEEL (Continued) **S102008194**

Completed Date: 11/16/2009
Comments: The site includes an embankment and part of Shellmound Street roadway near the IKEA parking area and part of Shellmound Street roadway near the Marriott Courtyard Hotel. The embankment and roadway appeared to be in good condition. There was no evidence of any activity prohibited by the deed restriction.

Completed Area Name: PROJECT WIDE
Completed Sub Area Name: Not reported
Completed Document Type: 5 Year Review Reports
Completed Date: 05/19/2011
Comments: DTSC completed a Five-Year Review and concluded that the remedy implemented a the site (a cap over contaminated soil and land use restrictions) remains protective of human health and the environment. During the inspection it was observed that a section of the Shellmound Street roadway near the Marriot Hotel needs repaired, and a follow-up letter was sent to the City of Emeryville .

Completed Area Name: PROJECT WIDE
Completed Sub Area Name: Not reported
Completed Document Type: Public Notice
Completed Date: 06/29/2011
Comments: Not reported

Completed Area Name: PROJECT WIDE
Completed Sub Area Name: Not reported
Completed Document Type: Correspondence
Completed Date: 09/09/2013
Comments: DTSC letter requesting that the City of Emeryville conduct an annual inspection as required by the Land Use Covenant and Operation and Maintenance Agreement/Plan.

Completed Area Name: PROJECT WIDE
Completed Sub Area Name: Not reported
Completed Document Type: Correspondence
Completed Date: 02/20/2014
Comments: The letter provided notification pursuant to Section 4.02 of the Land Use Covenant that the Site ownership is being transferred pursuant to a Real Estate Purchase and Sale Agreement between Emeryville, LLC and RLJ Lodging Acquisitions, LLC.

Completed Area Name: PROJECT WIDE
Completed Sub Area Name: Not reported
Completed Document Type: Land Use Restriction - Site Inspection/Visit
Completed Date: 07/05/2018
Comments: Not reported

Completed Area Name: PROJECT WIDE
Completed Sub Area Name: Not reported
Completed Document Type: Land Use Restriction - Site Inspection/Visit
Completed Date: 06/19/2017
Comments: Not reported

Completed Area Name: PROJECT WIDE
Completed Sub Area Name: Not reported
Completed Document Type: 5 Year Review Reports
Completed Date: 06/22/2016

BARBARY COAST STEEL (Continued) **S102008194**

Comments: Not reported

Completed Area Name: PROJECT WIDE
Completed Sub Area Name: Not reported
Completed Document Type: Operation & Maintenance Order/Agreement
Completed Date: 09/30/1996
Comments: Signed O&M Agreement.

Completed Area Name: PROJECT WIDE
Completed Sub Area Name: Not reported
Completed Document Type: Land Use Restriction
Completed Date: 06/28/1996
Comments: Recorded Deed Restriction limiting use of site as street and prohibiting soil disturbance without an approved Soil Management Plan.
Not reported

Completed Area Name: PROJECT WIDE
Completed Sub Area Name: Not reported
Completed Document Type: Certification
Completed Date: 10/01/1996
Comments: Not reported

Completed Area Name: PROJECT WIDE
Completed Sub Area Name: Not reported
Completed Document Type: Standard Voluntary Agreement
Completed Date: 04/12/1994
Comments: VCA fully executed to oversee the investigation and any cleanup required.

Completed Area Name: PROJECT WIDE
Completed Sub Area Name: Not reported
Completed Document Type: Voluntary Cleanup Consultation
Completed Date: 10/01/1996
Comments: Not reported

Completed Area Name: PROJECT WIDE
Completed Sub Area Name: Not reported
Completed Document Type: Land Use Restriction - Site Inspection/Visit
Completed Date: 11/01/2010
Comments: The Site includes an embankment and part of Shellmound Street roadway near the IKEA parking area and part of the Shellmound Street roadway near the Marriott Courtyard Hotel. DTSC visited the Site and observed that the embankment and roadway appeared to be in good condition. There was no evidence of any activity prohibited by the deed restriction.

Completed Area Name: PROJECT WIDE
Completed Sub Area Name: Not reported
Completed Document Type: Land Use Restriction - Site Inspection/Visit
Completed Date: 05/19/2011
Comments: DTSC conducted an annual inspection that also served as the site inspection for the Five-Year Review. The embankment and roadway over residual lead-contaminated were observed to be in generally good condition. During the inspection it was observed that a section of the Shellmound Street roadway near the Marriot Hotel needs repaired, and a follow-up letter was sent to the City of Emeryville .

BARBARY COAST STEEL (Continued) **S102008194**

Completed Area Name: PROJECT WIDE
Completed Sub Area Name: Not reported
Completed Document Type: Land Use Restriction - Site Inspection/Visit
Completed Date: 06/15/2012
Comments: Not reported

Completed Area Name: PROJECT WIDE
Completed Sub Area Name: Not reported
Completed Document Type: Land Use Restriction - Site Inspection/Visit
Completed Date: 04/03/2014
Comments: DTSC conducted an inspection on March 13, 2014 to verify compliance with the Land Use Covenant and to check the condition of an embankment and pavement in a section of Shellmound Street that serve as a cap over contaminated soil. No evidence of any activity prohibited by the Land Use Covenant was observed. Some cracks and deterioration in the pavement were observed; however, DTSC concluded that current site conditions remain protective of human health and the environment. No evidence of soil disturbance was observed.

Completed Area Name: PROJECT WIDE
Completed Sub Area Name: Not reported
Completed Document Type: Land Use Restriction - Site Inspection/Visit
Completed Date: 06/30/2015
Comments: Not reported

Completed Area Name: PROJECT WIDE
Completed Sub Area Name: Not reported
Completed Document Type: 5 Year Review Reports
Completed Date: 05/26/2006
Comments: Five-year review report completed. Remedial action taken remain protective..

Completed Area Name: PROJECT WIDE
Completed Sub Area Name: Not reported
Completed Document Type: Land Use Restriction - Site Inspection/Visit
Completed Date: 11/29/2007
Comments: The embankment and roadway appeared to be in good condition. There was no evidence of any activity prohibited by the deed restriction.

Completed Area Name: PROJECT WIDE
Completed Sub Area Name: Not reported
Completed Document Type: Amendment - Order/Agreement
Completed Date: 05/07/1996
Comments: First amendment executed to expand the area covered under the VCA.

Completed Area Name: PROJECT WIDE
Completed Sub Area Name: Not reported
Completed Document Type: Land Use Restriction - Amendment
Completed Date: 06/19/1997
Comments: Not reported

Completed Area Name: PROJECT WIDE
Completed Sub Area Name: Not reported
Completed Document Type: Land Use Restriction - Site Inspection/Visit
Completed Date: 10/07/2008
Comments: The embankment and roadway appeared to be in good condition. DTSC concludes that current site condition remain protective of human

BARBARY COAST STEEL (Continued) **S102008194**

health and the environment.

Completed Area Name: PROJECT WIDE
Completed Sub Area Name: Not reported
Completed Document Type: Removal Action Completion Report
Completed Date: 06/22/1995
Comments: Completed RA for the 40th Street Overhead Bridge. Approximately 300 cubic yards of soils were excavated and disposed off-site. The remaining 5,700 cubic yards were encapsulated within an 18-inch thick clay blanket within the embankment and an additional 2 to 5 feet of clean fill was placed on top.

Completed Area Name: PROJECT WIDE
Completed Sub Area Name: Not reported
Completed Document Type: Operation and Maintenance Plan
Completed Date: 09/26/1996
Comments: Approved O&M Plan.

Completed Area Name: PROJECT WIDE
Completed Sub Area Name: Not reported
Completed Document Type: 5 Year Review Reports
Completed Date: 06/26/2001
Comments: Completed Five-Year Review.

Completed Area Name: PROJECT WIDE
Completed Sub Area Name: Not reported
Completed Document Type: Amendment - Order/Agreement
Completed Date: 09/12/1997
Comments: Second amendment covering payment.

Completed Area Name: PROJECT WIDE
Completed Sub Area Name: Not reported
Completed Document Type: Amendment - Order/Agreement
Completed Date: 06/19/1997
Comments: Not reported

Future Area Name: PROJECT WIDE
Future Sub Area Name: Not reported
Future Document Type: Five-Year Review Reports
Future Due Date: 2024
Schedule Area Name: Not reported
Schedule Sub Area Name: Not reported
Schedule Document Type: Not reported
Schedule Due Date: Not reported
Schedule Revised Date: Not reported

LUST:
Name: BARBARY COAST STEEL
Address: 4300 EASTSHORE HIGHWAY (4400 SHELLMOUND STREET)
City,State,Zip: EMERYVILLE, CA 94608
Lead Agency: DEPARTMENT OF TOXIC SUBSTANCES CONTROL
Case Type: LUST Cleanup Site
Geo Track: http://geotracker.waterboards.ca.gov/profile_report.asp?global_id=T0600100361
Global Id: T0600100361
Latitude: 37.8320563631796
Longitude: -122.2918009758
Status: Completed - Case Closed

Map ID
Direction
Distance
Elevation | Site | MAP FINDINGS | Database(s) | EDR ID Number
EPA ID Number

BARBARY COAST STEEL (Continued) **S102008194**

Status Date:	10/30/2010
Case Worker:	Not reported
RB Case Number:	01-0394
Local Agency:	DEPARTMENT OF TOXIC SUBSTANCES CONTROL
File Location:	All Files are on GeoTracker or in the Local Agency Database
Local Case Number:	01440005
Potential Media Affect:	Other Groundwater (uses other than drinking water)
Potential Contaminants of Concern:	Polychlorinated biphenyls (PCBs), Lead, Other Metal, Diesel, Gasoline, Waste Oil / Motor / Hydraulic / Lubricating
EPA Region:	9
Coordinate Source:	Manual Entry on Screens
Cuf Case:	NO
Quantity Released Gallons:	0
Begin Date:	02/26/1988
Leak Reported Date:	10/04/1990
How Discovered:	Tank Closure
How Discovered Description:	Not reported
Discharge Source:	Not reported
Discharge Cause:	Not reported
Stop Method:	Close and Remove Tank
Stop Description:	Two additional USTs removed February 19 & 22, 1999
No Further Action Date:	10/30/2010
CA Water Watershed Name:	Bay Bridges - Berkeley (203.30)
Dwr Groundwater Subbasin Name:	Santa Clara Valley - East Bay Plain (2-009.04)
Disadvantaged Community:	Severely Disadvantaged Community
CA Enviroscreen 3 Score:	66-70%
CA Enviroscreen 4 Score:	50-55%
Military DOD Site:	No
Facility Project Subtype:	Not reported
RWQCB Region:	SAN FRANCISCO BAY RWQCB (REGION 2)
Site History:	Not reported

LUST:

Global Id:	T0600100361
Contact Type:	Regional Board Caseworker
Contact Name:	Regional Water Board
Organization Name:	SAN FRANCISCO BAY RWQCB (REGION 2)
Address:	1515 CLAY ST SUITE 1400
City:	OAKLAND
Email:	Not reported
Phone Number:	Not reported

LUST:

Global Id:	T0600100361
Action Type:	Other
Date:	02/26/1988
Action:	Leak Discovery
Global Id:	T0600100361
Action Type:	ENFORCEMENT
Date:	07/24/2009
Action:	Staff Letter - #20090724
Global Id:	T0600100361
Action Type:	ENFORCEMENT
Date:	07/24/2009
Action:	Notice of Violation - #20090724

BARBARY COAST STEEL (Continued) **S102008194**

Global Id: T0600100361
Action Type: Other
Date: 10/04/1990
Action: Leak Reported

Global Id: T0600100361
Action Type: RESPONSE
Date: 08/10/2009
Action: Electronic Reporting Submittal Due

Global Id: T0600100361
Action Type: RESPONSE
Date: 03/25/1997
Action: Other Workplan

Global Id: T0600100361
Action Type: ENFORCEMENT
Date: 05/23/2002
Action: Closure/No Further Action Letter

Global Id: T0600100361
Action Type: ENFORCEMENT
Date: 07/03/2008
Action: Staff Letter - #20080703

Global Id: T0600100361
Action Type: Other
Date: 02/26/1988
Action: Leak Stopped

Global Id: T0600100361
Action Type: RESPONSE
Date: 01/01/2002
Action: Monitoring Report - Other

LUST:
Global Id: T0600100361
Status: Open - Case Begin Date
Status Date: 02/26/1988

Global Id: T0600100361
Status: Open - Case Begin Date
Status Date: 10/04/1990

Global Id: T0600100361
Status: Open - Site Assessment
Status Date: 06/12/1992

Global Id: T0600100361
Status: Open - Referred
Status Date: 07/11/2000

Global Id: T0600100361
Status: Open - Site Assessment
Status Date: 07/11/2000

Global Id: T0600100361

BARBARY COAST STEEL (Continued) **S102008194**

Status: Completed - Case Closed
Status Date: 05/23/2002

Global Id: T0600100361
Status: Open - Inactive
Status Date: 10/28/2010

Global Id: T0600100361
Status: Open - Site Assessment
Status Date: 10/28/2010

Global Id: T0600100361
Status: Completed - Case Closed
Status Date: 10/30/2010

LUST REG 2:
Region: 2
Facility Id: 01-0394
Facility Status: Preliminary site assessment underway
Case Number: 1696
How Discovered: Tank Closure
Leak Cause: Structure Failure
Leak Source: Tank
Date Leak Confirmed: 12/14/1990
Oversight Program: LUST
Prelim. Site Assesment Wokplan Submitted: Not reported
Preliminary Site Assesment Began: 1/2/1965
Pollution Characterization Began: Not reported
Pollution Remediation Plan Submitted: Not reported
Date Remediation Action Underway: Not reported
Date Post Remedial Action Monitoring Began: Not reported

Alameda County CS:
Name: BARBARY COAST STEEL
Address: 4300 EASTSHORE HWY
City,State,Zip: EMERYVILLE, CA 94608
Status: Leak Confirmation
Record Id: RO0000431
PE: 5602
Facility Status: Leak Confirmation
Latitude: Not reported
Longitude: Not reported

Name: BARBARY COAST STEEL
Address: 4300 EASTSHORE HWY
City,State,Zip: EMERYVILLE, CA 94608
Status: 11
Record Id: RO0000431
PE: 5602
Facility Status: Not reported
Latitude: Not reported
Longitude: Not reported

Name: BARBARY COAST STEEL
Address: 4300 EASTSHORE HWY

Map ID
Direction
Distance
Elevation | Site | MAP FINDINGS | Database(s) | EDR ID Number
EPA ID Number

BARBARY COAST STEEL (Continued) **S102008194**

City,State,Zip: EMERYVILLE, CA 94608
Status: Pollution Characterization
Record Id: RO0000431
PE: 5602
Facility Status: Pollution Charaterization
Latitude: Not reported
Longitude: Not reported

VCP:
Name: EBMUD
Address: 4300 EASTSHORE HIGHWAY
City,State,Zip: EMERYVILLE, CA 94560
Facility ID: 01330043
Site Type: Voluntary Cleanup
Site Type Detail: Voluntary Agreement
Site Mgmt. Req.: NONE SPECIFIED
Acres: 0.5
National Priorities List: NO
Cleanup Oversight Agencies: SMBRP
Lead Agency: SMBRP
Lead Agency Description: DTSC - Site Cleanup Program
Project Manager: Not reported
Supervisor: * Mark Piros
Division Branch: Cleanup Berkeley
Site Code: 200488
Assembly: 18
Senate: 07
Special Programs Code: Voluntary Agreement - Standard Voluntary Agreement
Status: Certified
Status Date: 06/20/1996
Restricted Use: NO
Funding: Responsible Party
Lat/Long: 37.83353 / -122.2938
APN: NONE SPECIFIED
Past Use: MANUFACTURING - METAL
Potential COC: 30013, 30018, 30024
Confirmed COC: 30013,30018,30024
Potential Description: SOIL
Alias Name: CYPRESS RECONSTRUCTION
Alias Type: Alternate Name
Alias Name: 110033606239
Alias Type: EPA (FRS #)
Alias Name: 200488
Alias Type: Project Code (Site Code)
Alias Name: 01330043
Alias Type: Envirostor ID Number

Completed Info:
Completed Area Name: PROJECT WIDE
Completed Sub Area Name: Not reported
Completed Document Type: Removal Action Completion Report
Completed Date: 04/22/1996
Comments: Removal Action completed. Excavated and hauled off for disposal lead and TPH contaminated soil as part of construction of new sewer line. Any groundwater encountered was treated and disposed by sewer.

Completed Area Name: PROJECT WIDE

BARBARY COAST STEEL (Continued) **S102008194**

Completed Sub Area Name:	Not reported
Completed Document Type:	Removal Action Completion Report
Completed Date:	06/22/1995
Comments:	Removal Action completed. Excavated and hauled offsite lead and TPH contaminated soils as part of the construction of a box culvert for new East Bay Municipal Utility sewer line. Any groundwater encountered was treated and disposed by sewer.
Completed Area Name:	PROJECT WIDE
Completed Sub Area Name:	Not reported
Completed Document Type:	Certification
Completed Date:	06/20/1996
Comments:	Site certified. Groundwater remediation covered under Barbary Coast remediation.
Future Area Name:	Not reported
Future Sub Area Name:	Not reported
Future Document Type:	Not reported
Future Due Date:	Not reported
Schedule Area Name:	Not reported
Schedule Sub Area Name:	Not reported
Schedule Document Type:	Not reported
Schedule Due Date:	Not reported
Schedule Revised Date:	Not reported
Name:	SHELLMOUND STREET
Address:	4300 EASTSHORE HIGHWAY
City,State,Zip:	EMERYVILLE, CA 94608
Facility ID:	01330040
Site Type:	Voluntary Cleanup
Site Type Detail:	Voluntary Agreement
Site Mgmt. Req.:	DAY, ELD, HOS, LUC, EX, NOWN, NDAM, RES
Acres:	4.6
National Priorities List:	NO
Cleanup Oversight Agencies:	SMBRP
Lead Agency:	SMBRP
Lead Agency Description:	DTSC - Site Cleanup Program
Project Manager:	Not reported
Supervisor:	Karina Navarro
Division Branch:	Cleanup Berkeley
Site Code:	200496
Assembly:	18
Senate:	07
Special Programs Code:	Voluntary Agreement - Standard Voluntary Agreement
Status:	Certified / Operation & Maintenance
Status Date:	10/01/1996
Restricted Use:	YES
Funding:	Responsible Party
Lat/Long:	37.83112 / -122.2932
APN:	049-0617-002-06, 49-617-2-6
Past Use:	MANUFACTURING - METAL
Potential COC:	30013
Confirmed COC:	30013
Potential Description:	SOIL
Alias Name:	BAY/SHELLMOUND/40TH STREET
Alias Type:	Alternate Name
Alias Name:	Emeryville, City of / 40th Street Overhead Projects

Map ID
Direction
Distance
Elevation | Site | MAP FINDINGS | Database(s) | EDR ID Number
EPA ID Number

BARBARY COAST STEEL (Continued) **S102008194**

Alias Type: Alternate Name
Alias Name: SHELLMOUND/40TH STREET
Alias Type: Alternate Name
Alias Name: Shellmound Street Extension
Alias Type: Alternate Name
Alias Name: 049-0617-002-06
Alias Type: APN
Alias Name: 49-617-2-6
Alias Type: APN
Alias Name: 110033608380
Alias Type: EPA (FRS #)
Alias Name: 200496
Alias Type: Project Code (Site Code)
Alias Name: 01330040
Alias Type: Envirostor ID Number

Completed Info:
Completed Area Name: PROJECT WIDE
Completed Sub Area Name: Not reported
Completed Document Type: Soils Management Plan
Completed Date: 03/19/2013
Comments: Soil management plan for the Bikeway project

Completed Area Name: PROJECT WIDE
Completed Sub Area Name: Not reported
Completed Document Type: Soils Management Plan
Completed Date: 10/26/2012
Comments: This Plan details the handling of contaminated soils within the Caltrans Route 80 Bikeway Pathway Project, which includes portions of the IKEA, Shellmound Street and Former Oakland Army Base/Oakland Gateway Development Sites.

Completed Area Name: PROJECT WIDE
Completed Sub Area Name: Not reported
Completed Document Type: Land Use Restriction - Site Inspection/Visit
Completed Date: 11/16/2009
Comments: The site includes an embankment and part of Shellmound Street roadway near the IKEA parking area and part of Shellmound Street roadway near the Marriott Courtyard Hotel. The embankment and roadway appeared to be in good condition. There was no evidence of any activity prohibited by the deed restriction.

Completed Area Name: PROJECT WIDE
Completed Sub Area Name: Not reported
Completed Document Type: 5 Year Review Reports
Completed Date: 05/19/2011
Comments: DTSC completed a Five-Year Review and concluded that the remedy implemented a the site (a cap over contaminated soil and land use restrictions) remains protective of human health and the environment. During the inspection it was observed that a section of the Shellmound Street roadway near the Marriot Hotel needs repaired, and a follow-up letter was sent to the City of Emeryville .

Completed Area Name: PROJECT WIDE
Completed Sub Area Name: Not reported
Completed Document Type: Public Notice
Completed Date: 06/29/2011
Comments: Not reported

Map ID
Direction
Distance
Elevation

MAP FINDINGS

Site

Database(s)

EDR ID Number
EPA ID Number

BARBARY COAST STEEL (Continued) **S102008194**

Completed Area Name: PROJECT WIDE
Completed Sub Area Name: Not reported
Completed Document Type: Correspondence
Completed Date: 09/09/2013
Comments: DTSC letter requesting that the City of Emeryville conduct an annual inspection as required by the Land Use Covenant and Operation and Maintenance Agreement/Plan.

Completed Area Name: PROJECT WIDE
Completed Sub Area Name: Not reported
Completed Document Type: Correspondence
Completed Date: 02/20/2014
Comments: The letter provided notification pursuant to Section 4.02 of the Land Use Covenant that the Site ownership is being transferred pursuant to a Real Estate Purchase and Sale Agreement between Emeryville, LLC and RLJ Lodging Acquisitions, LLC.

Completed Area Name: PROJECT WIDE
Completed Sub Area Name: Not reported
Completed Document Type: Land Use Restriction - Site Inspection/Visit
Completed Date: 07/05/2018
Comments: Not reported

Completed Area Name: PROJECT WIDE
Completed Sub Area Name: Not reported
Completed Document Type: Land Use Restriction - Site Inspection/Visit
Completed Date: 06/19/2017
Comments: Not reported

Completed Area Name: PROJECT WIDE
Completed Sub Area Name: Not reported
Completed Document Type: 5 Year Review Reports
Completed Date: 06/22/2016
Comments: Not reported

Completed Area Name: PROJECT WIDE
Completed Sub Area Name: Not reported
Completed Document Type: Operation & Maintenance Order/Agreement
Completed Date: 09/30/1996
Comments: Signed O&M Agreement.

Completed Area Name: PROJECT WIDE
Completed Sub Area Name: Not reported
Completed Document Type: Land Use Restriction
Completed Date: 06/28/1996
Comments: Recorded Deed Restriction limiting use of site as street and prohibiting soil disturbance without an approved Soil Management Plan.
Not reported

Completed Area Name: PROJECT WIDE
Completed Sub Area Name: Not reported
Completed Document Type: Certification
Completed Date: 10/01/1996
Comments: Not reported

Completed Area Name: PROJECT WIDE
Completed Sub Area Name: Not reported

BARBARY COAST STEEL (Continued) **S102008194**

Completed Document Type: Standard Voluntary Agreement
Completed Date: 04/12/1994
Comments: VCA fully executed to oversee the investigation and any cleanup required.

Completed Area Name: PROJECT WIDE
Completed Sub Area Name: Not reported
Completed Document Type: Voluntary Cleanup Consultation
Completed Date: 10/01/1996
Comments: Not reported

Completed Area Name: PROJECT WIDE
Completed Sub Area Name: Not reported
Completed Document Type: Land Use Restriction - Site Inspection/Visit
Completed Date: 11/01/2010
Comments: The Site includes an embankment and part of Shellmound Street roadway near the IKEA parking area and part of the Shellmound Street roadway near the Marriott Courtyard Hotel. DTSC visited the Site and observed that the embankment and roadway appeared to be in good condition. There was no evidence of any activity prohibited by the deed restriction.

Completed Area Name: PROJECT WIDE
Completed Sub Area Name: Not reported
Completed Document Type: Land Use Restriction - Site Inspection/Visit
Completed Date: 05/19/2011
Comments: DTSC conducted an annual inspection that also served as the site inspection for the Five-Year Review. The embankment and roadway over residual lead-contaminated were observed to be in generally good condition. During the inspection it was observed that a section of the Shellmound Street roadway near the Marriot Hotel needs repaired, and a follow-up letter was sent to the City of Emeryville .

Completed Area Name: PROJECT WIDE
Completed Sub Area Name: Not reported
Completed Document Type: Land Use Restriction - Site Inspection/Visit
Completed Date: 06/15/2012
Comments: Not reported

Completed Area Name: PROJECT WIDE
Completed Sub Area Name: Not reported
Completed Document Type: Land Use Restriction - Site Inspection/Visit
Completed Date: 04/03/2014
Comments: DTSC conducted an inspection on March 13, 2014 to verify compliance with the Land Use Covenant and to check the condition of an embankment and pavement in a section of Shellmound Street that serve as a cap over contaminated soil. No evidence of any activity prohibited by the Land Use Covenant was observed. Some cracks and deterioration in the pavement were observed; however, DTSC concluded that current site conditions remain protective of human health and the environment. No evidence of soil disturbance was observed.

Completed Area Name: PROJECT WIDE
Completed Sub Area Name: Not reported
Completed Document Type: Land Use Restriction - Site Inspection/Visit
Completed Date: 06/30/2015
Comments: Not reported

BARBARY COAST STEEL (Continued) **S102008194**

Completed Area Name: PROJECT WIDE
Completed Sub Area Name: Not reported
Completed Document Type: 5 Year Review Reports
Completed Date: 05/26/2006
Comments: Five-year review report completed. Remedial action taken remain protective..

Completed Area Name: PROJECT WIDE
Completed Sub Area Name: Not reported
Completed Document Type: Land Use Restriction - Site Inspection/Visit
Completed Date: 11/29/2007
Comments: The embankment and roadway appeared to be in good condition. There was no evidence of any activity prohibited by the deed restriction.

Completed Area Name: PROJECT WIDE
Completed Sub Area Name: Not reported
Completed Document Type: Amendment - Order/Agreement
Completed Date: 05/07/1996
Comments: First amendment executed to expand the area covered under the VCA.

Completed Area Name: PROJECT WIDE
Completed Sub Area Name: Not reported
Completed Document Type: Land Use Restriction - Amendment
Completed Date: 06/19/1997
Comments: Not reported

Completed Area Name: PROJECT WIDE
Completed Sub Area Name: Not reported
Completed Document Type: Land Use Restriction - Site Inspection/Visit
Completed Date: 10/07/2008
Comments: The embankment and roadway appeared to be in good condition. DTSC concludes that current site condition remain protective of human health and the environment.

Completed Area Name: PROJECT WIDE
Completed Sub Area Name: Not reported
Completed Document Type: Removal Action Completion Report
Completed Date: 06/22/1995
Comments: Completed RA for the 40th Street Overhead Bridge. Approximately 300 cubic yards of soils were excavated and disposed off-site. The remaining 5,700 cubic yards were encapsulated within an 18-inch thick clay blanket within the embankment and an additional 2 to 5 feet of clean fill was placed on top.

Completed Area Name: PROJECT WIDE
Completed Sub Area Name: Not reported
Completed Document Type: Operation and Maintenance Plan
Completed Date: 09/26/1996
Comments: Approved O&M Plan.

Completed Area Name: PROJECT WIDE
Completed Sub Area Name: Not reported
Completed Document Type: 5 Year Review Reports
Completed Date: 06/26/2001
Comments: Completed Five-Year Review.

Completed Area Name: PROJECT WIDE

Map ID
Direction
Distance
Elevation Site

MAP FINDINGS

Database(s) EDR ID Number EPA ID Number

BARBARY COAST STEEL (Continued) **S102008194**

Completed Sub Area Name: Not reported
Completed Document Type: Amendment - Order/Agreement
Completed Date: 09/12/1997
Comments: Second amendment covering payment.

Completed Area Name: PROJECT WIDE
Completed Sub Area Name: Not reported
Completed Document Type: Amendment - Order/Agreement
Completed Date: 06/19/1997
Comments: Not reported

Future Area Name: PROJECT WIDE
Future Sub Area Name: Not reported
Future Document Type: Five-Year Review Reports
Future Due Date: 2024
Schedule Area Name: Not reported
Schedule Sub Area Name: Not reported
Schedule Document Type: Not reported
Schedule Due Date: Not reported
Schedule Revised Date: Not reported

DEED:
Name: IKEA (FORMER BARBARY COAST)
Address: 4300 EASTSHORE HIGHWAY
City,State,Zip: EMERYVILLE, CA 94608
Envirostor ID: 1440005
Area: PROJECT WIDE
Sub Area: Not reported
Site Type: STATE RESPONSE
Status: CERTIFIED / OPERATION & MAINTENANCE
Agency: Not reported
Covenant Uploaded: Not reported
Deed Date(s): Not reported
File Name: Envirostor Land Use Restrictions

Name: SHELLMOUND STREET
Address: 4300 EASTSHORE HIGHWAY
City,State,Zip: EMERYVILLE, CA 94608
Envirostor ID: 1330040
Area: PROJECT WIDE
Sub Area: Not reported
Site Type: VOLUNTARY CLEANUP
Status: CERTIFIED / OPERATION & MAINTENANCE
Agency: Not reported
Covenant Uploaded: Not reported
Deed Date(s): Not reported
File Name: Envirostor Land Use Restrictions

Name: SHELLMOUND STREET
Address: 4300 EASTSHORE HIGHWAY
City,State,Zip: EMERYVILLE, CA 94608
Envirostor ID: 1330040
Area: PROJECT WIDE
Sub Area: Not reported
Site Type: VOLUNTARY CLEANUP
Status: CERTIFIED / OPERATION & MAINTENANCE
Agency: Not reported

Map ID
Direction
Distance
Elevation | Site | MAP FINDINGS | Database(s) | EDR ID Number
EPA ID Number

BARBARY COAST STEEL (Continued) **S102008194**

Covenant Uploaded: Not reported
Deed Date(s): Not reported
File Name: Envirostor Land Use Restrictions

CORTESE:

Name:	BARBARY COAST STEEL
Address:	4300 EASTSHORE HIGHWAY (4400 SHELLMOUND STREET)
City,State,Zip:	EMERYVILLE, CA 94608
Region:	CORTESE
Envirostor Id:	Not reported
Global ID:	T0600100361
Site/Facility Type:	LUST CLEANUP SITE
Cleanup Status:	COMPLETED - CASE CLOSED
Status Date:	Not reported
Site Code:	Not reported
Latitude:	Not reported
Longitude:	Not reported
Owner:	Not reported
Enf Type:	Not reported
Swat R:	Not reported
Flag:	active
Order No:	Not reported
Waste Discharge System No:	Not reported
Effective Date:	Not reported
Region 2:	Not reported
WID Id:	Not reported
Solid Waste Id No:	Not reported
Waste Management Uit Name:	Not reported
File Name:	Active Open

Name:	IKEA (FORMER BARBARY COAST)
Address:	4300 EASTSHORE HIGHWAY
City,State,Zip:	EMERYVILLE, CA 94608
Region:	CORTESE
Envirostor Id:	Not reported
Global ID:	Not reported
Site/Facility Type:	STATE RESPONSE
Cleanup Status:	CERTIFIED / OPERATION & MAINTENANCE - LAND USE RESTRICTIONS
Status Date:	09/19/2000
Site Code:	200312, 201062
Latitude:	37.829503
Longitude:	-122.29181
Owner:	Not reported
Enf Type:	Not reported
Swat R:	Not reported
Flag:	envirostor
Order No:	Not reported
Waste Discharge System No:	Not reported
Effective Date:	Not reported
Region 2:	Not reported
WID Id:	Not reported
Solid Waste Id No:	Not reported
Waste Management Uit Name:	Not reported
File Name:	Haz Waste & Substances Sites

HIST CORTESE:

Map ID
Direction
Distance
Elevation | Site | MAP FINDINGS | Database(s) | EDR ID Number EPA ID Number

BARBARY COAST STEEL (Continued) **S102008194**

edr_fname: BARBARY COAST STEEL
edr_fadd1: 4300 EASTSHORE
City,State,Zip: EMERYVILLE, CA 94608
Region: CORTESE
Facility County Code: 1
Reg By: LTNKA
Reg Id: 01-0394

edr_fname: IKEA (FORMER BARBARY COAS
edr_fadd1: 4300 EASTSHORE
City,State,Zip: EMERYVILLE, CA 94608
Region: CORTESE
Facility County Code: 1
Reg By: CALSI
Reg Id: 01440005

CERS:
Name: BARBARY COAST STEEL
Address: 4300 EASTSHORE HIGHWAY (4400 SHELLMOUND STREET)
City,State,Zip: EMERYVILLE, CA 94608
Site ID: 712935
CERS ID: T0600100361
CERS Description: Leaking Underground Storage Tank Cleanup Site

Affiliation:
Affiliation Type Desc: Regional Board Caseworker
Entity Name: Regional Water Board - SAN FRANCISCO BAY RWQCB (REGION 2)
Entity Title: Not reported
Affiliation Address: 1515 CLAY ST SUITE 1400
Affiliation City: OAKLAND
Affiliation State: CA
Affiliation Country: Not reported
Affiliation Zip: Not reported
Affiliation Phone: ,

AY307 **TRANSO/LACOSTE SITE** **RESPONSE** **S102008152**
South **1600 64TH STREET/6401 BAY STREET** **ENVIROSTOR** **N/A**
1/2-1 **EMERYVILLE, CA 94608** **HIST CORTESE**
0.897 mi.
4734 ft. **Site 1 of 2 in cluster AY**

Relative:
Lower

Actual:
12 ft.

RESPONSE:
Name: TRANSO/LACOSTE SITE
Address: 1600 64TH STREET/6401 BAY STREET
City,State,Zip: EMERYVILLE, CA 94608
Facility ID: 01200020
Site Type: State Response
Site Type Detail: State Response or NPL
Acres: Not reported
National Priorities List: NO
Cleanup Oversight Agencies: SMBRP
Lead Agency Description: DTSC - Site Cleanup Program
Project Manager: Not reported
Supervisor: Denise Tsuji
Division Branch: Cleanup Berkeley
Site Code: 200332
Site Mgmt. Req.: NONE SPECIFIED

Map ID
Direction
Distance
Elevation Site

MAP FINDINGS

Database(s) EDR ID Number EPA ID Number

TRANSO/LACOSTE SITE (Continued) **S102008152**

Assembly:	18
Senate:	07
Special Program Status:	Not reported
Status:	No Further Action
Status Date:	02/21/1995
Restricted Use:	NO
Funding:	Responsible Party
Latitude:	37.84444
Longitude:	-122.2925
APN:	NONE SPECIFIED
Past Use:	FUEL - VEHICLE STORAGE/ REFUELING, MANUFACTURING - OTHER
Potential COC :	Lead TPH-diesel TPH-gas TPH-MOTOR OIL
Confirmed COC:	30024-NO 30025-NO 30013-NO 3002502-NO
Potential Description:	OTH, SV
Alias Name:	ARVEY PAPER / TRANSO ENVELOPES
Alias Type:	Alternate Name
Alias Name:	PARCEL 4-2 AND 4-3
Alias Type:	Alternate Name
Alias Name:	TRANSO/LACOSTE
Alias Type:	Alternate Name
Alias Name:	110033609646
Alias Type:	EPA (FRS #)
Alias Name:	SLT2O05460
Alias Type:	GeoTracker Global ID
Alias Name:	200332
Alias Type:	Project Code (Site Code)
Alias Name:	01200020
Alias Type:	Envirostor ID Number

Completed Info:

Completed Area Name:	PROJECT WIDE
Completed Sub Area Name:	Not reported
Completed Document Type:	Removal Action Design
Completed Date:	11/24/1992
Comments:	Design for the soil venting proposal.
Completed Area Name:	PROJECT WIDE
Completed Sub Area Name:	Not reported
Completed Document Type:	Monitoring Report
Completed Date:	06/19/1991
Comments:	.
Completed Area Name:	PROJECT WIDE
Completed Sub Area Name:	Not reported
Completed Document Type:	Removal Action Workplan
Completed Date:	12/31/1992
Comments:	Report required removal and monitoring.
Completed Area Name:	PROJECT WIDE
Completed Sub Area Name:	Not reported
Completed Document Type:	Monitoring Report
Completed Date:	05/04/1992
Comments:	Conclusion of the report is that groundwater monitoring wells can be closed.
Completed Area Name:	PROJECT WIDE
Completed Sub Area Name:	Not reported
Completed Document Type:	Removal Action Completion Report

Map ID
Direction
Distance
Elevation | Site | MAP FINDINGS | Database(s) | EDR ID Number
EPA ID Number

TRANSO/LACOSTE SITE (Continued) **S102008152**

Completed Date: 05/19/1994
Comments: Completed RA. A passive soil venting system was installed beneath the concrete parking garage slab of EmeryBay II.

Completed Area Name: PROJECT WIDE
Completed Sub Area Name: Not reported
Completed Document Type: Preliminary Endangerment Assessment Report
Completed Date: 12/16/1991
Comments: Completed PEA. Groundwater underneath the Site was discovered to be contaminated by lead, oil and grease in June 1991. Groundwater monitoring took place.

Completed Area Name: PROJECT WIDE
Completed Sub Area Name: Not reported
Completed Document Type: Site Screening
Completed Date: 09/17/1991
Comments: Completed Site Screening.

Future Area Name: Not reported
Future Sub Area Name: Not reported
Future Document Type: Not reported
Future Due Date: Not reported
Schedule Area Name: Not reported
Schedule Sub Area Name: Not reported
Schedule Document Type: Not reported
Schedule Due Date: Not reported
Schedule Revised Date: Not reported

ENVIROSTOR:
Name: TRANSO/LACOSTE SITE
Address: 1600 64TH STREET/6401 BAY STREET
City,State,Zip: EMERYVILLE, CA 94608
Facility ID: 01200020
Status: No Further Action
Status Date: 02/21/1995
Site Code: 200332
Site Type: State Response
Site Type Detailed: State Response or NPL
Acres: Not reported
NPL: NO
Regulatory Agencies: SMBRP
Lead Agency: SMBRP
Program Manager: Not reported
Supervisor: Denise Tsuji
Division Branch: Cleanup Berkeley
Assembly: 18
Senate: 07
Special Program: Not reported
Restricted Use: NO
Site Mgmt Req: NONE SPECIFIED
Funding: Responsible Party
Latitude: 37.84444
Longitude: -122.2925
APN: NONE SPECIFIED
Past Use: FUEL - VEHICLE STORAGE/ REFUELING, MANUFACTURING - OTHER
Potential COC: Lead TPH-diesel TPH-gas TPH-MOTOR OIL
Confirmed COC: 30024-NO 30025-NO 30013-NO 3002502-NO

TRANSO/LACOSTE SITE (Continued) **S102008152**

Potential Description: OTH, SV
Alias Name: ARVEY PAPER / TRANSO ENVELOPES
Alias Type: Alternate Name
Alias Name: PARCEL 4-2 AND 4-3
Alias Type: Alternate Name
Alias Name: TRANSO/LACOSTE
Alias Type: Alternate Name
Alias Name: 110033609646
Alias Type: EPA (FRS #)
Alias Name: SLT2O05460
Alias Type: GeoTracker Global ID
Alias Name: 200332
Alias Type: Project Code (Site Code)
Alias Name: 01200020
Alias Type: Envirostor ID Number

Completed Info:
Completed Area Name: PROJECT WIDE
Completed Sub Area Name: Not reported
Completed Document Type: Removal Action Design
Completed Date: 11/24/1992
Comments: Design for the soil venting proposal.

Completed Area Name: PROJECT WIDE
Completed Sub Area Name: Not reported
Completed Document Type: Monitoring Report
Completed Date: 06/19/1991
Comments: .

Completed Area Name: PROJECT WIDE
Completed Sub Area Name: Not reported
Completed Document Type: Removal Action Workplan
Completed Date: 12/31/1992
Comments: Report required removal and monitoring.

Completed Area Name: PROJECT WIDE
Completed Sub Area Name: Not reported
Completed Document Type: Monitoring Report
Completed Date: 05/04/1992
Comments: Conclusion of the report is that groundwater monitoring wells can be closed.

Completed Area Name: PROJECT WIDE
Completed Sub Area Name: Not reported
Completed Document Type: Removal Action Completion Report
Completed Date: 05/19/1994
Comments: Completed RA. A passive soil venting system was installed beneath the concrete parking garage slab of EmeryBay II.

Completed Area Name: PROJECT WIDE
Completed Sub Area Name: Not reported
Completed Document Type: Preliminary Endangerment Assessment Report
Completed Date: 12/16/1991
Comments: Completed PEA. Groundwater underneath the Site was discovered to be contaminated by lead, oil and grease in June 1991. Groundwater monitoring took place.

Completed Area Name: PROJECT WIDE

MAP FINDINGS

Map ID
Direction
Distance
Elevation | Site | Database(s) | EDR ID Number
EPA ID Number

TRANSO/LACOSTE SITE (Continued) **S102008152**

Completed Sub Area Name: Not reported
Completed Document Type: Site Screening
Completed Date: 09/17/1991
Comments: Completed Site Screening.

Future Area Name: Not reported
Future Sub Area Name: Not reported
Future Document Type: Not reported
Future Due Date: Not reported
Schedule Area Name: Not reported
Schedule Sub Area Name: Not reported
Schedule Document Type: Not reported
Schedule Due Date: Not reported
Schedule Revised Date: Not reported

HIST CORTESE:
edr_fname: TRANSO/LACOSTE SITE
edr_fadd1: 1600 64TH STREET/6401 BAY
City,State,Zip: EMERYVILLE, CA 94608
Region: CORTESE
Facility County Code: 1
Reg By: CALSI
Reg Id: 01200020

---

308 South 1/2-1 0.932 mi. 4923 ft.

DUTRO SITE
1333-1379 62ND STREET
EMERYVILLE, CA 94608

ENVIROSTOR VCP **S111022976 N/A**

Relative: Lower

Actual: 21 ft.

ENVIROSTOR:
Name: DUTRO SITE
Address: 1333-1379 62ND STREET
City,State,Zip: EMERYVILLE, CA 94608
Facility ID: 60001478
Status: No Further Action
Status Date: 01/18/2011
Site Code: Not reported
Site Type: Voluntary Cleanup
Site Type Detailed: Voluntary Agreement
Acres: 1.2
NPL: NO
Regulatory Agencies: SMBRP
Lead Agency: SMBRP
Program Manager: Not reported
Supervisor: * Karen Toth
Division Branch: Cleanup Berkeley
Assembly: 18
Senate: 07
Special Program: Not reported
Restricted Use: NO
Site Mgmt Req: NONE SPECIFIED
Funding: EPA Grant
Latitude: 37.84307
Longitude: -122.2893
APN: NONE SPECIFIED
Past Use: MANUFACTURING - OTHER

Map ID
Direction
Distance
Elevation | Site | MAP FINDINGS | Database(s) | EDR ID Number EPA ID Number

DUTRO SITE (Continued) **S111022976**

Potential COC: Lead Polynuclear aromatic hydrocarbons (PAHs TPH-diesel TPH-MOTOR OIL Not reported
Confirmed COC: Lead Polynuclear aromatic hydrocarbons (PAHs TPH-diesel TPH-MOTOR OIL Not reported
Potential Description: SOIL
Alias Name: 60001478
Alias Type: Envirostor ID Number

Completed Info:
Completed Area Name: PROJECT WIDE
Completed Sub Area Name: Not reported
Completed Document Type: No Further Action Letter
Completed Date: 01/18/2011
Comments: DTSC concurred with Emeryville's approval of No Further Action.

Completed Area Name: PROJECT WIDE
Completed Sub Area Name: Not reported
Completed Document Type: Removal Action Completion Report
Completed Date: 01/18/2011
Comments: The remedial plan consisted of excavation and off-site disposal of soil containing constituents of concern exceeding the remedial goals. Several pre-remediation activities were conducted prior to soil excavation, including demolition of site buildings and other infrastructure, additional soil sampling to further refine the areas and depths of soil to be excavated, permitting, and locating utilities. A total of approximately 1,800 cubic yards of soil classified as Class I non-RCRA hazardous waste were transported to and disposed at WMI s Kettleman Hills Facility located in Kettleman City, California. Approximately 3,400 cubic yards of soil designated as Class II waste was transported to and disposed at the West Contra Costa Sanitary Landfill in Richmond, California. A total of 225 confirmation samples were collected to verify that cleanup goals were met. Confirmation soil sample results and locations are presented in Tables 8 and 14 and on Figures 4 through 7 of the Completion Report, respectively. Concentrations of constituents of concern were below cleanup goals in all of the final confirmation samples collected on the Site.

Future Area Name: Not reported
Future Sub Area Name: Not reported
Future Document Type: Not reported
Future Due Date: Not reported
Schedule Area Name: Not reported
Schedule Sub Area Name: Not reported
Schedule Document Type: Not reported
Schedule Due Date: Not reported
Schedule Revised Date: Not reported

VCP:
Name: DUTRO SITE
Address: 1333-1379 62ND STREET
City,State,Zip: EMERYVILLE, CA 94608
Facility ID: 60001478
Site Type: Voluntary Cleanup
Site Type Detail: Voluntary Agreement
Site Mgmt. Req.: NONE SPECIFIED
Acres: 1.2

Map ID
Direction
Distance
Elevation | Site | MAP FINDINGS | Database(s) | EDR ID Number
EPA ID Number

DUTRO SITE (Continued) **S111022976**

National Priorities List: NO
Cleanup Oversight Agencies: SMBRP
Lead Agency: SMBRP
Lead Agency Description: DTSC - Site Cleanup Program
Project Manager: Not reported
Supervisor: * Karen Toth
Division Branch: Cleanup Berkeley
Site Code: Not reported
Assembly: 18
Senate: 07
Special Programs Code: Not reported
Status: No Further Action
Status Date: 01/18/2011
Restricted Use: NO
Funding: EPA Grant
Lat/Long: 37.84307 / -122.2893
APN: NONE SPECIFIED
Past Use: MANUFACTURING - OTHER
Potential COC: 30013, 30019, 30024, 3002502
Confirmed COC: 30013,30019,30024,3002502
Potential Description: SOIL
Alias Name: 60001478
Alias Type: Envirostor ID Number

Completed Info:
Completed Area Name: PROJECT WIDE
Completed Sub Area Name: Not reported
Completed Document Type: No Further Action Letter
Completed Date: 01/18/2011
Comments: DTSC concurred with Emeryville's approval of No Further Action.

Completed Area Name: PROJECT WIDE
Completed Sub Area Name: Not reported
Completed Document Type: Removal Action Completion Report
Completed Date: 01/18/2011
Comments: The remedial plan consisted of excavation and off-site disposal of soil containing constituents of concern exceeding the remedial goals. Several pre-remediation activities were conducted prior to soil excavation, including demolition of site buildings and other infrastructure, additional soil sampling to further refine the areas and depths of soil to be excavated, permitting, and locating utilities. A total of approximately 1,800 cubic yards of soil classified as Class I non-RCRA hazardous waste were transported to and disposed at WMI s Kettleman Hills Facility located in Kettleman City, California. Approximately 3,400 cubic yards of soil designated as Class II waste was transported to and disposed at the West Contra Costa Sanitary Landfill in Richmond, California. A total of 225 confirmation samples were collected to verify that cleanup goals were met. Confirmation soil sample results and locations are presented in Tables 8 and 14 and on Figures 4 through 7 of the Completion Report, respectively. Concentrations of constituents of concern were below cleanup goals in all of the final confirmation samples collected on the Site.

Future Area Name: Not reported
Future Sub Area Name: Not reported
Future Document Type: Not reported
Future Due Date: Not reported

MAP FINDINGS

Map ID / Direction / Distance / Elevation | Site | Database(s) | EDR ID Number / EPA ID Number

DUTRO SITE (Continued) **S111022976**

Schedule Area Name: Not reported
Schedule Sub Area Name: Not reported
Schedule Document Type: Not reported
Schedule Due Date: Not reported
Schedule Revised Date: Not reported

AY309 **64TH & CHRISTIE** **ENVIROSTOR** **S111022973**
South **6340 AND 6390 CHRISTIE AVENUE** **VCP** **N/A**
1/2-1 **EMERYVILLE, CA 94608**
0.942 mi.
4976 ft. **Site 2 of 2 in cluster AY**

Relative: **Lower**

Actual: **11 ft.**

ENVIROSTOR:

Name:	64TH & CHRISTIE
Address:	6340 AND 6390 CHRISTIE AVENUE
City,State,Zip:	EMERYVILLE, CA 94608
Facility ID:	60001475
Status:	Refer: Other Agency
Status Date:	12/29/2010
Site Code:	Not reported
Site Type:	Voluntary Cleanup
Site Type Detailed:	Voluntary Agreement
Acres:	1.2
NPL:	NO
Regulatory Agencies:	SMBRP
Lead Agency:	SMBRP
Program Manager:	Not reported
Supervisor:	* Karen Toth
Division Branch:	Cleanup Berkeley
Assembly:	18
Senate:	07
Special Program:	Not reported
Restricted Use:	NO
Site Mgmt Req:	NONE SPECIFIED
Funding:	EPA Grant
Latitude:	37.84344
Longitude:	-122.2952
APN:	NONE SPECIFIED
Past Use:	UNDERGROUND STORAGE TANKS, VEHICLE MAINTENANCE
Potential COC:	Benzene Lead TPH-gas TPH-MOTOR OIL Cadmium and compounds Ethylbenzene Toluene Xylenes
Confirmed COC:	Benzene Lead TPH-gas Ethylbenzene Cadmium and compounds Toluene TPH-MOTOR OIL Xylenes
Potential Description:	OTH, SOIL, SV
Alias Name:	Emme Apartments
Alias Type:	Alternate Name
Alias Name:	60001475
Alias Type:	Envirostor ID Number

Completed Info:

Completed Area Name:	PROJECT WIDE
Completed Sub Area Name:	Not reported
Completed Document Type:	Removal Action Workplan
Completed Date:	12/29/2010
Comments:	Remediation Work Plan prooses to remove all contaminated soil at the site
Completed Area Name:	PROJECT WIDE

Map ID
Direction
Distance
Elevation | Site | MAP FINDINGS | Database(s) | EDR ID Number
EPA ID Number

64TH & CHRISTIE (Continued) **S111022973**

Completed Sub Area Name:	Not reported
Completed Document Type:	Removal Action Completion Report
Completed Date:	06/26/2015
Comments:	A total of approximately 42,580 tons of soil and debris fill was disposed off-site. Approximately 17,967 tons of soil and debris excavated from cells designated as Class I were loaded into licensed hazardous waste trucks for transport to and disposal at the Clean Harbors Buttonwillow Landfill in Buttonwillow, California. Approximately 24,613 tons of Class II material was transported to the Waste Management Altamont Landfill facility in Livermore, California for disposal. Soil containing constituents that exceeded the remedial goals was excavated and disposed off-site. Constituents in verification samples collected from soil at the bottom of the excavation and from soil remaining on the perimeter of the Site did not exceed the remedial goals. DTSC concurs with the Conditional No Further Action Issued by the City.
Future Area Name:	Not reported
Future Sub Area Name:	Not reported
Future Document Type:	Not reported
Future Due Date:	Not reported
Schedule Area Name:	Not reported
Schedule Sub Area Name:	Not reported
Schedule Document Type:	Not reported
Schedule Due Date:	Not reported
Schedule Revised Date:	Not reported

VCP:

Name:	64TH & CHRISTIE
Address:	6340 AND 6390 CHRISTIE AVENUE
City,State,Zip:	EMERYVILLE, CA 94608
Facility ID:	60001475
Site Type:	Voluntary Cleanup
Site Type Detail:	Voluntary Agreement
Site Mgmt. Req.:	NONE SPECIFIED
Acres:	1.2
National Priorities List:	NO
Cleanup Oversight Agencies:	SMBRP
Lead Agency:	SMBRP
Lead Agency Description:	DTSC - Site Cleanup Program
Project Manager:	Not reported
Supervisor:	* Karen Toth
Division Branch:	Cleanup Berkeley
Site Code:	Not reported
Assembly:	18
Senate:	07
Special Programs Code:	Not reported
Status:	Refer: Other Agency
Status Date:	12/29/2010
Restricted Use:	NO
Funding:	EPA Grant
Lat/Long:	37.84344 / -122.2952
APN:	NONE SPECIFIED
Past Use:	UNDERGROUND STORAGE TANKS, VEHICLE MAINTENANCE
Potential COC:	30003, 30013, 30025, 3002502, 30108, 30272, 30550, 30593
Confirmed COC:	30003,30013,30025,30272,30108,30550,3002502,30593
Potential Description:	OTH, SOIL, SV

MAP FINDINGS

Map ID
Direction
Distance
Elevation | Site | Database(s) | EDR ID Number / EPA ID Number

64TH & CHRISTIE (Continued) **S111022973**

Alias Name: Emme Apartments
Alias Type: Alternate Name
Alias Name: 60001475
Alias Type: Envirostor ID Number

Completed Info:
Completed Area Name: PROJECT WIDE
Completed Sub Area Name: Not reported
Completed Document Type: Removal Action Workplan
Completed Date: 12/29/2010
Comments: Remediation Work Plan prooses to remove all contaminated soil at the site

Completed Area Name: PROJECT WIDE
Completed Sub Area Name: Not reported
Completed Document Type: Removal Action Completion Report
Completed Date: 06/26/2015
Comments: A total of approximately 42,580 tons of soil and debris fill was disposed off-site. Approximately 17,967 tons of soil and debris excavated from cells designated as Class I were loaded into licensed hazardous waste trucks for transport to and disposal at the Clean Harbors Buttonwillow Landfill in Buttonwillow, California. Approximately 24,613 tons of Class II material was transported to the Waste Management Altamont Landfill facility in Livermore, California for disposal. Soil containing constituents that exceeded the remedial goals was excavated and disposed off-site. Constituents in verification samples collected from soil at the bottom of the excavation and from soil remaining on the perimeter of the Site did not exceed the remedial goals. DTSC concurs with the Conditional No Further Action Issued by the City.

Future Area Name: Not reported
Future Sub Area Name: Not reported
Future Document Type: Not reported
Future Due Date: Not reported
Schedule Area Name: Not reported
Schedule Sub Area Name: Not reported
Schedule Document Type: Not reported
Schedule Due Date: Not reported
Schedule Revised Date: Not reported

---

310 East 1/2-1 0.946 mi. 4995 ft.

BERKELEY UNIFIED SCHOOL DISTRI
1707 RUSSELL ST
BERKELEY, CA 94703

ENVIROSTOR SWEEPS UST CA FID UST **S101624575 N/A**

Relative: Higher

Actual: 99 ft.

ENVIROSTOR:
Name: BERKELEY UNIFIED SCHOOL DISTRICT TRANSPORTATION FACILITY
Address: 1325 SIXTH STREET
City,State,Zip: BERKELEY, CA 94710
Facility ID: 60000204
Status: Refer: Local Agency
Status Date: 07/31/2007
Site Code: 204121
Site Type: Evaluation
Site Type Detailed: Evaluation
Acres: 1.88

Map ID
Direction
Distance
Elevation | Site | MAP FINDINGS | Database(s) | EDR ID Number
EPA ID Number

BERKELEY UNIFIED SCHOOL DISTRI (Continued) **S101624575**

NPL: NO
Regulatory Agencies: SMBRP, CITY OF BERKELEY
Lead Agency: CITY OF BERKELEY
Program Manager: Not reported
Supervisor: Denise Tsuji
Division Branch: Cleanup Berkeley
Assembly: 14
Senate: 07
Special Program: Not reported
Restricted Use: NO
Site Mgmt Req: NONE SPECIFIED
Funding: Responsible Party
Latitude: 37.87889
Longitude: -122.3005
APN: 059-2349-002-00, 59-2349-2
Past Use: FUEL - VEHICLE STORAGE/ REFUELING, MANUFACTURING - OTHER, RECYCLING - OTHER
Potential COC: Arsenic Chlordane DDT Lead Methyl tertbutyl ether (MTBE Tetrachloroethylene (PCE Trichloroethylene (TCE 1,2-Dichloroethylene (cis Dieldrin
Confirmed COC: Tetrachloroethylene (PCE Trichloroethylene (TCE 1,2-Dichloroethylene (cis Dieldrin Arsenic Chlordane DDT Lead Methyl tertbutyl ether (MTBE
Potential Description: OTH, SOIL
Alias Name: 059-2349-002-00
Alias Type: APN
Alias Name: 59-2349-2
Alias Type: APN
Alias Name: 110033618217
Alias Type: EPA (FRS #)
Alias Name: 201669
Alias Type: Project Code (Site Code)
Alias Name: 204121
Alias Type: Project Code (Site Code)
Alias Name: 60000204
Alias Type: Envirostor ID Number

Completed Info:
Completed Area Name: Not reported
Completed Sub Area Name: Not reported
Completed Document Type: Not reported
Completed Date: Not reported
Comments: Not reported

Future Area Name: Not reported
Future Sub Area Name: Not reported
Future Document Type: Not reported
Future Due Date: Not reported
Schedule Area Name: Not reported
Schedule Sub Area Name: Not reported
Schedule Document Type: Not reported
Schedule Due Date: Not reported
Schedule Revised Date: Not reported

SWEEPS UST:
Name: BERKELEY UNIFIED SCHOOL DISTRI
Address: 1707 RUSSELL ST
City: BERKELEY

MAP FINDINGS

Map ID / Direction / Distance / Elevation | Site | Database(s) | EDR ID Number / EPA ID Number

BERKELEY UNIFIED SCHOOL DISTRI (Continued) **S101624575**

Status:	Not reported
Comp Number:	54949
Number:	Not reported
Board Of Equalization:	44-001526
Referral Date:	Not reported
Action Date:	Not reported
Created Date:	Not reported
Owner Tank Id:	Not reported
SWRCB Tank Id:	01-020-054949-000001
Tank Status:	Not reported
Capacity:	500
Active Date:	Not reported
Tank Use:	M.V. FUEL
STG:	PRODUCT
Content:	LEADED
Number Of Tanks:	1

CA FID UST:

Facility ID:	01003148
Regulated By:	UTNKA
Regulated ID:	00054949
Cortese Code:	Not reported
SIC Code:	Not reported
Facility Phone:	4156446250
Mail To:	Not reported
Mailing Address:	1707 RUSSELL ST
Mailing Address 2:	Not reported
Mailing City,St,Zip:	BERKELEY 94703
Contact:	Not reported
Contact Phone:	Not reported
DUNs Number:	Not reported
NPDES Number:	Not reported
EPA ID:	Not reported
Comments:	Not reported
Status:	Active

---

311 South 1/2-1 0.947 mi. 4999 ft.

63RD STREET TRUNK SEWER PROJECT
63RD STREET
EMERYVILLE, CA 94608

ENVIROSTOR **S116165240**
VCP **N/A**

Relative: Lower

Actual: 12 ft.

ENVIROSTOR:

Name:	63RD STREET TRUNK SEWER PROJECT
Address:	63RD STREET
City,State,Zip:	EMERYVILLE, CA 94608
Facility ID:	01490016
Status:	No Further Action
Status Date:	09/28/2000
Site Code:	201218
Site Type:	Voluntary Cleanup
Site Type Detailed:	Voluntary Agreement
Acres:	1
NPL:	NO
Regulatory Agencies:	SMBRP
Lead Agency:	SMBRP
Program Manager:	Not reported

Map ID
Direction
Distance
Elevation | Site | MAP FINDINGS | Database(s) | EDR ID Number
EPA ID Number

63RD STREET TRUNK SEWER PROJECT (Continued) **S116165240**

Supervisor: Denise Tsuji
Division Branch: Cleanup Berkeley
Assembly: 18
Senate: 07
Special Program: Voluntary Agreement - Standard Voluntary Agreement
Restricted Use: NO
Site Mgmt Req: NONE SPECIFIED
Funding: Responsible Party
Latitude: 37.84300
Longitude: -122.2941
APN: NONE SPECIFIED
Past Use: MANUFACTURING - OTHER
Potential COC: Lead TPH-diesel
Confirmed COC: TPH-diesel Lead
Potential Description: SOIL
Alias Name: 63RD STREET TRUNK SEWER PROJECT
Alias Type: Alternate Name
Alias Name: 110033612963
Alias Type: EPA (FRS #)
Alias Name: 201218
Alias Type: Project Code (Site Code)
Alias Name: 01490016
Alias Type: Envirostor ID Number

Completed Info:
Completed Area Name: PROJECT WIDE
Completed Sub Area Name: Not reported
Completed Document Type: Voluntary Cleanup Consultation
Completed Date: 04/21/1999
Comments: Completed RA. During the sewer replacement, soils contaminated primarily with petroleum hydrocarbons and lead were encountered. All excavated materials for the project (approximately 450 cubic yards) were disposed off-site.

Completed Area Name: PROJECT WIDE
Completed Sub Area Name: Not reported
Completed Document Type: Removal Action Completion Report
Completed Date: 09/28/2000
Comments: During replacement of the 63rd Steet trunk sewer, soils contaminated with TPH and xylene were encountered invoking the 1995 Emeryville Marketplace Land Use.

Future Area Name: Not reported
Future Sub Area Name: Not reported
Future Document Type: Not reported
Future Due Date: Not reported
Schedule Area Name: Not reported
Schedule Sub Area Name: Not reported
Schedule Document Type: Not reported
Schedule Due Date: Not reported
Schedule Revised Date: Not reported

VCP:
Name: 63RD STREET TRUNK SEWER PROJECT
Address: 63RD STREET
City,State,Zip: EMERYVILLE, CA 94608
Facility ID: 01490016

Map ID
Direction
Distance
Elevation | Site | MAP FINDINGS | Database(s) | EDR ID Number
EPA ID Number

63RD STREET TRUNK SEWER PROJECT (Continued) **S116165240**

Site Type:	Voluntary Cleanup
Site Type Detail:	Voluntary Agreement
Site Mgmt. Req.:	NONE SPECIFIED
Acres:	1
National Priorities List:	NO
Cleanup Oversight Agencies:	SMBRP
Lead Agency:	SMBRP
Lead Agency Description:	DTSC - Site Cleanup Program
Project Manager:	Not reported
Supervisor:	Denise Tsuji
Division Branch:	Cleanup Berkeley
Site Code:	201218
Assembly:	18
Senate:	07
Special Programs Code:	Voluntary Agreement - Standard Voluntary Agreement
Status:	No Further Action
Status Date:	09/28/2000
Restricted Use:	NO
Funding:	Responsible Party
Lat/Long:	37.84300 / -122.2941
APN:	NONE SPECIFIED
Past Use:	MANUFACTURING - OTHER
Potential COC:	30013, 30024
Confirmed COC:	30024,30013
Potential Description:	SOIL
Alias Name:	63RD STREET TRUNK SEWER PROJECT
Alias Type:	Alternate Name
Alias Name:	110033612963
Alias Type:	EPA (FRS #)
Alias Name:	201218
Alias Type:	Project Code (Site Code)
Alias Name:	01490016
Alias Type:	Envirostor ID Number

Completed Info:

Completed Area Name:	PROJECT WIDE
Completed Sub Area Name:	Not reported
Completed Document Type:	Voluntary Cleanup Consultation
Completed Date:	04/21/1999
Comments:	Completed RA. During the sewer replacement, soils contaminated primarily with petroleum hydrocarbons and lead were encountered. All excavated materials for the project (approximately 450 cubic yards) were disposed off-site.
Completed Area Name:	PROJECT WIDE
Completed Sub Area Name:	Not reported
Completed Document Type:	Removal Action Completion Report
Completed Date:	09/28/2000
Comments:	During replacement of the 63rd Steet trunk sewer, soils contaminated with TPH and xylene were encountered invoking the 1995 Emeryville Marketplace Land Use.
Future Area Name:	Not reported
Future Sub Area Name:	Not reported
Future Document Type:	Not reported
Future Due Date:	Not reported
Schedule Area Name:	Not reported
Schedule Sub Area Name:	Not reported

Map ID
Direction
Distance
Elevation | Site | MAP FINDINGS | Database(s) | EDR ID Number
EPA ID Number

63RD STREET TRUNK SEWER PROJECT (Continued) **S116165240**

Schedule Document Type: Not reported
Schedule Due Date: Not reported
Schedule Revised Date: Not reported

312
SE
1/2-1
0.956 mi.
5047 ft.

LIFELONG MEDICAL CARE
3250 SACRAMENTO STREET
BERKELEY, CA 94702

ENVIROSTOR **S118756495**
N/A

Relative:
Higher

Actual:
67 ft.

ENVIROSTOR:
Name: LIFELONG MEDICAL CARE
Address: 3250 SACRAMENTO STREET
City,State,Zip: BERKELEY, CA 94702
Facility ID: 01800001
Status: No Action Required
Status Date: 10/10/1997
Site Code: 201030
Site Type: Calmortgage
Site Type Detailed: Calmortgage
Acres: 0
NPL: NO
Regulatory Agencies: SMBRP
Lead Agency: SMBRP
Program Manager: Not reported
Supervisor: Juan Peng
Division Branch: Cleanup Sacramento
Assembly: 14
Senate: 07
Special Program: Not reported
Restricted Use: NO
Site Mgmt Req: NONE SPECIFIED
Funding: CalMortgage
Latitude: 37.84811
Longitude: -122.2782
APN: NONE SPECIFIED
Past Use: NONE
Potential COC: NONE SPECIFIED No Contaminants found
Confirmed COC: No Contaminants found
Potential Description: NMA
Alias Name: 201030
Alias Type: Project Code (Site Code)
Alias Name: 01800001
Alias Type: Envirostor ID Number

Completed Info:
Completed Area Name: PROJECT WIDE
Completed Sub Area Name: Not reported
Completed Document Type: Phase 1
Completed Date: 10/10/1997
Comments: Pursuant to the MOU, DTSC has reviewed a risk assessment and other documents for the Lifelong Medical Care (LMC) facility. The propery, owned by LMC, is a vacant lot which was formerly the site of a Chevron service station. The underground tanks have been removed per City of Berkeley oversight. A risk assessment has been completed and approved by the City of Berkeley and Alameda County. An Indemnification Agreement has been signed by Chevron. A Supplemental Phase I Environmental Assessment was prepared by DTSC and concluded

Map ID
Direction
Distance
Elevation

MAP FINDINGS

Site

Database(s)

EDR ID Number
EPA ID Number

LIFELONG MEDICAL CARE (Continued) **S118756495**

that no action was needed for this property, there is no contamination on the property.

Future Area Name:	Not reported
Future Sub Area Name:	Not reported
Future Document Type:	Not reported
Future Due Date:	Not reported
Schedule Area Name:	Not reported
Schedule Sub Area Name:	Not reported
Schedule Document Type:	Not reported
Schedule Due Date:	Not reported
Schedule Revised Date:	Not reported

---

313 South 1/2-1 0.993 mi. 5245 ft.

BAY STREET EXTENSION
64TH & POWELL STREETS
EMERYVILLE, CA 94608

ENVIROSTOR
VCP
DEED

S102564428
N/A

Relative: Lower

Actual: 13 ft.

ENVIROSTOR:

Name:	BAY STREET EXTENSION
Address:	64TH & POWELL STREETS
City,State,Zip:	EMERYVILLE, CA 94608
Facility ID:	01330046
Status:	Certified / Operation & Maintenance
Status Date:	07/09/1997
Site Code:	200496
Site Type:	Voluntary Cleanup
Site Type Detailed:	Voluntary Agreement
Acres:	8.5
NPL:	NO
Regulatory Agencies:	SMBRP, ALAMEDA COUNTY
Lead Agency:	SMBRP
Program Manager:	Not reported
Supervisor:	Marikka Hughes
Division Branch:	Cleanup Berkeley
Assembly:	18
Senate:	07
Special Program:	Not reported
Restricted Use:	YES
Site Mgmt Req:	REM, ASP, DAY, ELD, HOS, LUC, EX, NDAM, NUSE, NDEV, NSUB, HS, SCH, FOOD, COV, RES
Funding:	Responsible Party
Latitude:	37.84227
Longitude:	-122.2932
APN:	49-1492-10, 49-1493-10, 49-1493-11, 49-1493-9
Past Use:	ILLEGAL DUMPING
Potential COC:	Lead
Confirmed COC:	Lead
Potential Description:	SOIL
Alias Name:	BAY STREET EXTENSION
Alias Type:	Alternate Name
Alias Name:	Part of Shellmound/40th Street Overhead Site
Alias Type:	Alternate Name
Alias Name:	49-1492-10
Alias Type:	APN
Alias Name:	49-1493-10
Alias Type:	APN

Map ID
Direction
Distance
Elevation | Site | MAP FINDINGS | Database(s) | EDR ID Number
EPA ID Number

BAY STREET EXTENSION (Continued) **S102564428**

Alias Name: 49-1493-11
Alias Type: APN
Alias Name: 49-1493-9
Alias Type: APN
Alias Name: 110033617174
Alias Type: EPA (FRS #)
Alias Name: 200496
Alias Type: Project Code (Site Code)
Alias Name: 01330046
Alias Type: Envirostor ID Number

Completed Info:
Completed Area Name: PROJECT WIDE
Completed Sub Area Name: Not reported
Completed Document Type: Removal Action Completion Report
Completed Date: 06/20/1997
Comments: Contaminated soil was excavated and disposed off-site. The completed roadway acts as a cap to prevent exposure to residual levels of contaminated soil.

Completed Area Name: PROJECT WIDE
Completed Sub Area Name: Not reported
Completed Document Type: Public Notice
Completed Date: 09/11/2009
Comments: The Department of Toxic Substances Control (DTSC) has completed a Five Year Review of the cleanup of contaminated soil at the Bay Street Extension (Site) located at 64TH and Powell in Emeryville, California. DTSC has prepared this five-year report and determined that the cap and land use restrictions continue to be an effective barrier to the contaminated soil and protective of human health and the environment. The public notice is published in Oakland Tribune 9/11/2009.

Completed Area Name: PROJECT WIDE
Completed Sub Area Name: Not reported
Completed Document Type: Land Use Restriction - Site Inspection/Visit
Completed Date: 04/03/2014
Comments: DTSC performed an inspection to verify compliance with the restrictions of the Land Use Covenant that is in place for the site and to check the surface conditions of the roadway the comprises the site. Based on the current site conditions, DTSC concluded that the remedial action remains protective of human health and the environment. Impacted soil remains under the concrete surface, which remains undisturbed. There was no evidence of any activities prohibited by the Land Use Covenant.

Completed Area Name: PROJECT WIDE
Completed Sub Area Name: Not reported
Completed Document Type: Land Use Restriction - Site Inspection/Visit
Completed Date: 09/29/2010
Comments: The property is currently the location of a roadway that connects Shellmound Way to 64th Street. Upon inspection, the roadway, medians, and sidewalk were observed to be in good condition. There was no evidence of any activities prohibited by the Deed Restriction.

Completed Area Name: PROJECT WIDE
Completed Sub Area Name: Not reported
Completed Document Type: Removal Action Completion Report

BAY STREET EXTENSION (Continued) **S102564428**

Completed Date: 09/11/2008
Comments: The removal consisted of trenching to approximately 4 feet below ground surface at two locations and repairing sewer pipe located between the two excavations beneath Shellmound Street. Approximately 5 cubic yards of soil was excavated and disposed as non-hazardous soil.

Completed Area Name: PROJECT WIDE
Completed Sub Area Name: Not reported
Completed Document Type: Correspondence
Completed Date: 09/09/2013
Comments: DTSC letter requesting that the City of Emeryville conduct an annual inspection as required by the Land Use Covenant and Operation and Maintenance Agreement/Plan.

Completed Area Name: PROJECT WIDE
Completed Sub Area Name: Not reported
Completed Document Type: Land Use Restriction - Site Inspection/Visit
Completed Date: 06/22/2015
Comments: Not reported

Completed Area Name: PROJECT WIDE
Completed Sub Area Name: Not reported
Completed Document Type: Land Use Restriction - Site Inspection/Visit
Completed Date: 05/10/2016
Comments: DTSC staff performed a Site visit on March 11, 2016. Excavation was observed during the inspection on a portion of Shellmound Street. This excavation was related to the further development of the Emeryville Marketplace and was being done under a Soil Management Plan approved by DTSC. Only minor cracking was observed and the roadway, medians, and sidewalks were in generally good condition. There was no evidence of any activities prohibited by the Land Use Covenant.

Completed Area Name: PROJECT WIDE
Completed Sub Area Name: Not reported
Completed Document Type: Land Use Restriction - Site Inspection/Visit
Completed Date: 03/28/2017
Comments: Not reported

Completed Area Name: PROJECT WIDE
Completed Sub Area Name: Not reported
Completed Document Type: Land Use Restriction - Site Inspection/Visit
Completed Date: 05/02/2018
Comments: DTSC staff performed a Site visit on April 18, 2018. There was construction activity on Shellmound Street south of 64th Street related to the Emeryville Marketplace development. The construction activities were being implemented in accordance with a DTSC-approved Soil Management Plan. Minor cracking was observed and the roadway, medians, and sidewalks were in generally good condition. A portion of Shellmound Street has been abandoned and replaced with a section of street that has been realigned to the west. There was no evidence of any activities prohibited by the Land Use Covenant.

Completed Area Name: PROJECT WIDE
Completed Sub Area Name: Not reported
Completed Document Type: Land Use Restriction - Site Inspection/Visit

BAY STREET EXTENSION (Continued) **S102564428**

Completed Date: 08/26/2019
Comments: DTSC performed an annual cap inspection on April 24, 2019.

Completed Area Name: PROJECT WIDE
Completed Sub Area Name: Not reported
Completed Document Type: 5 Year Review Reports
Completed Date: 06/08/2009
Comments: Upon observing the current site conditions, DTSC concludes that the remedies remain protective of human health and the environment. Impacted soil remains under the concrete surface, which remains undisturbed.

Completed Area Name: PROJECT WIDE
Completed Sub Area Name: Not reported
Completed Document Type: Other Report
Completed Date: 09/02/2005
Comments: Cap Inspection Report signed off. Upon observing the current site conditions, DTSC concludes that they remain protective of human health and the environment. Impacted soil remains under the concrete surface, which remains undisturbed.

Completed Area Name: PROJECT WIDE
Completed Sub Area Name: Not reported
Completed Document Type: Other Report
Completed Date: 05/17/2006
Comments: Not reported

Completed Area Name: PROJECT WIDE
Completed Sub Area Name: Not reported
Completed Document Type: Operation & Maintenance Order/Agreement
Completed Date: 06/19/1997
Comments: Not reported

Completed Area Name: PROJECT WIDE
Completed Sub Area Name: Not reported
Completed Document Type: Land Use Restriction - Site Inspection/Visit
Completed Date: 06/05/2009
Comments: Upon inspection, the roadway, medians, sidewalk and sewer pipe repair activities appeared to be in good condition. A sewer pipe repair activities were conducted on May 20 and 21 of 2008. A damaged/leaking cast iron line was repaired by placing a plastic pipe/sleeve within the damaged line. There was no evidence of any activities prohibited by the Deed Restriction.

Completed Area Name: PROJECT WIDE
Completed Sub Area Name: Not reported
Completed Document Type: Land Use Restriction - Site Inspection/Visit
Completed Date: 07/22/2011
Comments: Not reported

Completed Area Name: PROJECT WIDE
Completed Sub Area Name: Not reported
Completed Document Type: Land Use Restriction - Site Inspection/Visit
Completed Date: 06/15/2012
Comments: DTSC conducted its annual site visit to check the condition of the cap and to verify compliance with the restrictions and requirements of the Land Use Covenant. During the inspection, the roadway,

BAY STREET EXTENSION (Continued) **S102564428**

medians, and sidewalk were observed to be in good condition. There was no evidence of any activities prohibited by the Land Use Covenant.
Not reported

Completed Area Name: PROJECT WIDE
Completed Sub Area Name: Not reported
Completed Document Type: Correspondence
Completed Date: 05/02/2008
Comments: Not reported

Completed Area Name: PROJECT WIDE
Completed Sub Area Name: Not reported
Completed Document Type: Land Use Restriction
Completed Date: 06/28/1996
Comments: This deed restriction includs portions of Bay Street (Formerly Shellmound) South of Powell Street

Completed Area Name: PROJECT WIDE
Completed Sub Area Name: Not reported
Completed Document Type: Preliminary Endangerment Assessment Report
Completed Date: 05/30/1996
Comments: Completed PEA. Sampling results revealed the presence of petroleum hydrocarbons, metals, PCBs and polycyclic aromatic hydrocarbons.

Completed Area Name: PROJECT WIDE
Completed Sub Area Name: Not reported
Completed Document Type: 5 Year Review Reports
Completed Date: 10/01/2014
Comments: Not reported

Completed Area Name: PROJECT WIDE
Completed Sub Area Name: Not reported
Completed Document Type: Site Characterization Report
Completed Date: 10/03/1995
Comments: Results of borings collected along proposed Bay Street Route.

Completed Area Name: PROJECT WIDE
Completed Sub Area Name: Not reported
Completed Document Type: Phase 1
Completed Date: 08/28/1992
Comments: Evaluation of potential hazards for the Extension Project

Completed Area Name: PROJECT WIDE
Completed Sub Area Name: Not reported
Completed Document Type: Standard Voluntary Agreement
Completed Date: 05/07/1996
Comments: Not reported

Completed Area Name: PROJECT WIDE
Completed Sub Area Name: Not reported
Completed Document Type: Land Use Restriction - Site Inspection/Visit
Completed Date: 07/09/2008
Comments: There was no evidence of any activities prohibited by the Deed Restriction.

Completed Area Name: PROJECT WIDE
Completed Sub Area Name: Not reported

BAY STREET EXTENSION (Continued) **S102564428**

Completed Document Type: Land Use Restriction - Site Inspection/Visit
Completed Date: 06/28/2007
Comments: Not reported

Completed Area Name: PROJECT WIDE
Completed Sub Area Name: Not reported
Completed Document Type: Land Use Restriction
Completed Date: 07/01/1997
Comments: Recorded Deed Restriction limiting future use to roadway.

Completed Area Name: PROJECT WIDE
Completed Sub Area Name: Not reported
Completed Document Type: Certification
Completed Date: 07/09/1997
Comments: Certified Site.

Completed Area Name: PROJECT WIDE
Completed Sub Area Name: Not reported
Completed Document Type: Other Report
Completed Date: 05/19/2004
Comments: Cap Inspection Report signed off. Upon observing the current site conditions, DTSC concludes that the selected remedial action remains protective of human health and the environment. Impacted soil remains under the asphalt surface, which is in good condition and remains protective.

Completed Area Name: PROJECT WIDE
Completed Sub Area Name: Not reported
Completed Document Type: 5 Year Review Reports
Completed Date: 04/30/2003
Comments: Not reported

Completed Area Name: PROJECT WIDE
Completed Sub Area Name: Not reported
Completed Document Type: 5 Year Review Reports
Completed Date: 01/12/2022
Comments: Not reported

Future Area Name: PROJECT WIDE
Future Sub Area Name: Not reported
Future Document Type: Five-Year Review Reports
Future Due Date: 2025
Schedule Area Name: Not reported
Schedule Sub Area Name: Not reported
Schedule Document Type: Not reported
Schedule Due Date: Not reported
Schedule Revised Date: Not reported

VCP:
Name: BAY STREET EXTENSION
Address: 64TH & POWELL STREETS
City,State,Zip: EMERYVILLE, CA 94608
Facility ID: 01330046
Site Type: Voluntary Cleanup
Site Type Detail: Voluntary Agreement
Site Mgmt. Req.: REM, ASP, DAY, ELD, HOS, LUC, EX, NDAM, NUSE, NDEV, NSUB, HS, SCH, FOOD, COV, RES

Map ID
Direction
Distance
Elevation | Site | MAP FINDINGS | Database(s) | EDR ID Number
EPA ID Number

BAY STREET EXTENSION (Continued) **S102564428**

Acres:	8.5
National Priorities List:	NO
Cleanup Oversight Agencies:	SMBRP, ALAMEDA COUNTY
Lead Agency:	SMBRP
Lead Agency Description:	DTSC - Site Cleanup Program
Project Manager:	Not reported
Supervisor:	Marikka Hughes
Division Branch:	Cleanup Berkeley
Site Code:	200496
Assembly:	18
Senate:	07
Special Programs Code:	Not reported
Status:	Certified / Operation & Maintenance
Status Date:	07/09/1997
Restricted Use:	YES
Funding:	Responsible Party
Lat/Long:	37.84227 / -122.2932
APN:	49-1492-10, 49-1493-10, 49-1493-11, 49-1493-9
Past Use:	ILLEGAL DUMPING
Potential COC:	30013
Confirmed COC:	30013
Potential Description:	SOIL
Alias Name:	BAY STREET EXTENSION
Alias Type:	Alternate Name
Alias Name:	Part of Shellmound/40th Street Overhead Site
Alias Type:	Alternate Name
Alias Name:	49-1492-10
Alias Type:	APN
Alias Name:	49-1493-10
Alias Type:	APN
Alias Name:	49-1493-11
Alias Type:	APN
Alias Name:	49-1493-9
Alias Type:	APN
Alias Name:	110033617174
Alias Type:	EPA (FRS #)
Alias Name:	200496
Alias Type:	Project Code (Site Code)
Alias Name:	01330046
Alias Type:	Envirostor ID Number

Completed Info:

Completed Area Name:	PROJECT WIDE
Completed Sub Area Name:	Not reported
Completed Document Type:	Removal Action Completion Report
Completed Date:	06/20/1997
Comments:	Contaminated soil was excavated and disposed off-site. The completed roadway acts as a cap to prevent exposure to residual levels of contaminated soil.
Completed Area Name:	PROJECT WIDE
Completed Sub Area Name:	Not reported
Completed Document Type:	Public Notice
Completed Date:	09/11/2009
Comments:	The Department of Toxic Substances Control (DTSC) has completed a Five Year Review of the cleanup of contaminated soil at the Bay Street Extension (Site) located at 64TH and Powell in Emeryville, California. DTSC has prepared this five-year report and determined

BAY STREET EXTENSION (Continued) **S102564428**

that the cap and land use restrictions continue to be an effective barrier to the contaminated soil and protective of human health and the environment. The public notice is published in Oakland Tribune 9/11/2009.

Completed Area Name: PROJECT WIDE
Completed Sub Area Name: Not reported
Completed Document Type: Land Use Restriction - Site Inspection/Visit
Completed Date: 04/03/2014
Comments: DTSC performed an inspection to verify compliance with the restrictions of the Land Use Covenant that is in place for the site and to check the surface conditions of the roadway the comprises the site. Based on the current site conditions, DTSC concluded that the remedial action remains protective of human health and the environment. Impacted soil remains under the concrete surface, which remains undisturbed. There was no evidence of any activities prohibited by the Land Use Covenant.

Completed Area Name: PROJECT WIDE
Completed Sub Area Name: Not reported
Completed Document Type: Land Use Restriction - Site Inspection/Visit
Completed Date: 09/29/2010
Comments: The property is currently the location of a roadway that connects Shellmound Way to 64th Street. Upon inspection, the roadway, medians, and sidewalk were observed to be in good condition. There was no evidence of any activities prohibited by the Deed Restriction.

Completed Area Name: PROJECT WIDE
Completed Sub Area Name: Not reported
Completed Document Type: Removal Action Completion Report
Completed Date: 09/11/2008
Comments: The removal consisted of trenching to approximately 4 feet below ground surface at two locations and repairing sewer pipe located between the two excavations beneath Shellmound Street. Approximately 5 cubic yards of soil was excavated and disposed as non-hazardous soil.

Completed Area Name: PROJECT WIDE
Completed Sub Area Name: Not reported
Completed Document Type: Correspondence
Completed Date: 09/09/2013
Comments: DTSC letter requesting that the City of Emeryville conduct an annual inspection as required by the Land Use Covenant and Operation and Maintenance Agreement/Plan.

Completed Area Name: PROJECT WIDE
Completed Sub Area Name: Not reported
Completed Document Type: Land Use Restriction - Site Inspection/Visit
Completed Date: 06/22/2015
Comments: Not reported

Completed Area Name: PROJECT WIDE
Completed Sub Area Name: Not reported
Completed Document Type: Land Use Restriction - Site Inspection/Visit
Completed Date: 05/10/2016
Comments: DTSC staff performed a Site visit on March 11, 2016. Excavation was observed during the inspection on a portion of Shellmound Street.

BAY STREET EXTENSION (Continued) **S102564428**

This excavation was related to the further development of the Emeryville Marketplace and was being done under a Soil Management Plan approved by DTSC. Only minor cracking was observed and the roadway, medians, and sidewalks were in generally good condition. There was no evidence of any activities prohibited by the Land Use Covenant.

Completed Area Name: PROJECT WIDE
Completed Sub Area Name: Not reported
Completed Document Type: Land Use Restriction - Site Inspection/Visit
Completed Date: 03/28/2017
Comments: Not reported

Completed Area Name: PROJECT WIDE
Completed Sub Area Name: Not reported
Completed Document Type: Land Use Restriction - Site Inspection/Visit
Completed Date: 05/02/2018
Comments: DTSC staff performed a Site visit on April 18, 2018. There was construction activity on Shellmound Street south of 64th Street related to the Emeryville Marketplace development. The construction activities were being implemented in accordance with a DTSC-approved Soil Management Plan. Minor cracking was observed and the roadway, medians, and sidewalks were in generally good condition. A portion of Shellmound Street has been abandoned and replaced with a section of street that has been realigned to the west. There was no evidence of any activities prohibited by the Land Use Covenant.

Completed Area Name: PROJECT WIDE
Completed Sub Area Name: Not reported
Completed Document Type: Land Use Restriction - Site Inspection/Visit
Completed Date: 08/26/2019
Comments: DTSC performed an annual cap inspection on April 24, 2019.

Completed Area Name: PROJECT WIDE
Completed Sub Area Name: Not reported
Completed Document Type: 5 Year Review Reports
Completed Date: 06/08/2009
Comments: Upon observing the current site conditions, DTSC concludes that the remedies remain protective of human health and the environment. Impacted soil remains under the concrete surface, which remains undisturbed.

Completed Area Name: PROJECT WIDE
Completed Sub Area Name: Not reported
Completed Document Type: Other Report
Completed Date: 09/02/2005
Comments: Cap Inspection Report signed off. Upon observing the current site conditions, DTSC concludes that they remain protective of human health and the environment. Impacted soil remains under the concrete surface, which remains undisturbed.

Completed Area Name: PROJECT WIDE
Completed Sub Area Name: Not reported
Completed Document Type: Other Report
Completed Date: 05/17/2006
Comments: Not reported

BAY STREET EXTENSION (Continued) **S102564428**

Completed Area Name: PROJECT WIDE
Completed Sub Area Name: Not reported
Completed Document Type: Operation & Maintenance Order/Agreement
Completed Date: 06/19/1997
Comments: Not reported

Completed Area Name: PROJECT WIDE
Completed Sub Area Name: Not reported
Completed Document Type: Land Use Restriction - Site Inspection/Visit
Completed Date: 06/05/2009
Comments: Upon inspection, the roadway, medians, sidewalk and sewer pipe repair activities appeared to be in good condition. A sewer pipe repair activities were conducted on May 20 and 21 of 2008. A damaged/leaking cast iron line was repaired by placing a plastic pipe/sleeve within the damaged line. There was no evidence of any activities prohibited by the Deed Restriction.

Completed Area Name: PROJECT WIDE
Completed Sub Area Name: Not reported
Completed Document Type: Land Use Restriction - Site Inspection/Visit
Completed Date: 07/22/2011
Comments: Not reported

Completed Area Name: PROJECT WIDE
Completed Sub Area Name: Not reported
Completed Document Type: Land Use Restriction - Site Inspection/Visit
Completed Date: 06/15/2012
Comments: DTSC conducted its annual site visit to check the condition of the cap and to verify compliance with the restrictions and requirements of the Land Use Covenant. During the inspection, the roadway, medians, and sidewalk were observed to be in good condition. There was no evidence of any activities prohibited by the Land Use Covenant.
Not reported

Completed Area Name: PROJECT WIDE
Completed Sub Area Name: Not reported
Completed Document Type: Correspondence
Completed Date: 05/02/2008
Comments: Not reported

Completed Area Name: PROJECT WIDE
Completed Sub Area Name: Not reported
Completed Document Type: Land Use Restriction
Completed Date: 06/28/1996
Comments: This deed restriction includs portions of Bay Street (Formerly Shellmound) South of Powell Street

Completed Area Name: PROJECT WIDE
Completed Sub Area Name: Not reported
Completed Document Type: Preliminary Endangerment Assessment Report
Completed Date: 05/30/1996
Comments: Completed PEA. Sampling results revealed the presence of petroleum hydrocarbons, metals, PCBs and polycyclic aromatic hydrocarbons.

Completed Area Name: PROJECT WIDE
Completed Sub Area Name: Not reported
Completed Document Type: 5 Year Review Reports

BAY STREET EXTENSION (Continued) **S102564428**

Completed Date: 10/01/2014
Comments: Not reported

Completed Area Name: PROJECT WIDE
Completed Sub Area Name: Not reported
Completed Document Type: Site Characterization Report
Completed Date: 10/03/1995
Comments: Results of borings collected along proposed Bay Street Route.

Completed Area Name: PROJECT WIDE
Completed Sub Area Name: Not reported
Completed Document Type: Phase 1
Completed Date: 08/28/1992
Comments: Evaluation of potential hazards for the Extension Project

Completed Area Name: PROJECT WIDE
Completed Sub Area Name: Not reported
Completed Document Type: Standard Voluntary Agreement
Completed Date: 05/07/1996
Comments: Not reported

Completed Area Name: PROJECT WIDE
Completed Sub Area Name: Not reported
Completed Document Type: Land Use Restriction - Site Inspection/Visit
Completed Date: 07/09/2008
Comments: There was no evidence of any activities prohibited by the Deed Restriction.

Completed Area Name: PROJECT WIDE
Completed Sub Area Name: Not reported
Completed Document Type: Land Use Restriction - Site Inspection/Visit
Completed Date: 06/28/2007
Comments: Not reported

Completed Area Name: PROJECT WIDE
Completed Sub Area Name: Not reported
Completed Document Type: Land Use Restriction
Completed Date: 07/01/1997
Comments: Recorded Deed Restriction limiting future use to roadway.

Completed Area Name: PROJECT WIDE
Completed Sub Area Name: Not reported
Completed Document Type: Certification
Completed Date: 07/09/1997
Comments: Certified Site.

Completed Area Name: PROJECT WIDE
Completed Sub Area Name: Not reported
Completed Document Type: Other Report
Completed Date: 05/19/2004
Comments: Cap Inspection Report signed off. Upon observing the current site conditions, DTSC concludes that the selected remedial action remains protective of human health and the environment. Impacted soil remains under the asphalt surface, which is in good condition and remains protective.

Completed Area Name: PROJECT WIDE

BAY STREET EXTENSION (Continued) **S102564428**

Completed Sub Area Name: Not reported
Completed Document Type: 5 Year Review Reports
Completed Date: 04/30/2003
Comments: Not reported

Completed Area Name: PROJECT WIDE
Completed Sub Area Name: Not reported
Completed Document Type: 5 Year Review Reports
Completed Date: 01/12/2022
Comments: Not reported

Future Area Name: PROJECT WIDE
Future Sub Area Name: Not reported
Future Document Type: Five-Year Review Reports
Future Due Date: 2025
Schedule Area Name: Not reported
Schedule Sub Area Name: Not reported
Schedule Document Type: Not reported
Schedule Due Date: Not reported
Schedule Revised Date: Not reported

DEED:
Name: BAY STREET EXTENSION
Address: 64TH & POWELL STREETS
City,State,Zip: EMERYVILLE, CA 94608
Envirostor ID: 1330046
Area: PROJECT WIDE
Sub Area: Not reported
Site Type: VOLUNTARY CLEANUP
Status: CERTIFIED / OPERATION & MAINTENANCE
Agency: Not reported
Covenant Uploaded: Not reported
Deed Date(s): Not reported
File Name: Envirostor Land Use Restrictions

Name: BAY STREET EXTENSION
Address: 64TH & POWELL STREETS
City,State,Zip: EMERYVILLE, CA 94608
Envirostor ID: 1330046
Area: PROJECT WIDE
Sub Area: Not reported
Site Type: VOLUNTARY CLEANUP
Status: CERTIFIED / OPERATION & MAINTENANCE
Agency: Not reported
Covenant Uploaded: Not reported
Deed Date(s): Not reported
File Name: Envirostor Land Use Restrictions

MAP FINDINGS

Map ID / Direction / Distance / Elevation	Site	Database(s)	EDR ID Number / EPA ID Number
314 South 1/2-1 0.997 mi. 5262 ft. **Relative: Lower** **Actual: 17 ft.**	**ITT GRINNELL PROPERTY 6121 HOLLIS STREET EMERYVILLE, CA 94608**	**ENVIROSTOR LUST CPS-SLIC SWEEPS UST HIST CORTESE HWTS**	**S103666871 N/A**

ENVIROSTOR:

Name:	ITT GRINNELL PROPERTY
Address:	6121 HOLLIS STREET
City,State,Zip:	EMERYVILLE, CA 94608
Facility ID:	01500101
Status:	Refer: Other Agency
Status Date:	01/25/1996
Site Code:	Not reported
Site Type:	Historical
Site Type Detailed:	* Historical
Acres:	Not reported
NPL:	NO
Regulatory Agencies:	NONE SPECIFIED
Lead Agency:	NONE SPECIFIED
Program Manager:	Not reported
Supervisor:	Referred - Not Assigned
Division Branch:	Cleanup Berkeley
Assembly:	18
Senate:	07
Special Program:	Not reported
Restricted Use:	NO
Site Mgmt Req:	NONE SPECIFIED
Funding:	Not reported
Latitude:	37.84225
Longitude:	-122.2908
APN:	49-1489-13-3
Past Use:	NONE SPECIFIED
Potential COC:	* CONTAMINATED SOIL Polychlorinated biphenyls (PCBs
Confirmed COC:	NONE SPECIFIED
Potential Description:	NONE SPECIFIED
Alias Name:	49-1489-13-3
Alias Type:	APN
Alias Name:	01500101
Alias Type:	Envirostor ID Number

Completed Info:

Completed Area Name:	PROJECT WIDE
Completed Sub Area Name:	Not reported
Completed Document Type:	Site Screening
Completed Date:	02/18/1987
Comments:	SITE SCREENING DONE SI RECOM DUE TO LACK OF VERIFICATION OF MITIGATION. CURRENT OWNER HAS BULLDOZED PROPERTY IN PREPARATION FOR CONSTRUCTION OF NEW OFFICE BLDG (UNDER CONSTRUCTION). WESTINGHOUSE IS ADJACENT PROPERTY OWNER. DHS FILE FOR THIS SITE REFERENCES THE WESTINGHOUSE FILE.
Future Area Name:	Not reported
Future Sub Area Name:	Not reported
Future Document Type:	Not reported
Future Due Date:	Not reported
Schedule Area Name:	Not reported
Schedule Sub Area Name:	Not reported
Schedule Document Type:	Not reported

Map ID
Direction
Distance
Elevation | Site | MAP FINDINGS | Database(s) | EDR ID Number
EPA ID Number

ITT GRINNELL PROPERTY (Continued) **S103666871**

Schedule Due Date: Not reported
Schedule Revised Date: Not reported

LUST REG 2:
Region: 2
Facility Id: 01-1737
Facility Status: Preliminary site assessment underway
Case Number: 4428
How Discovered: Tank Closure
Leak Cause: UNK
Leak Source: UNK
Date Leak Confirmed: Not reported
Oversight Program: LUST
Prelim. Site Assesment Wokplan Submitted: Not reported
Preliminary Site Assesment Began: 1/2/1965
Pollution Characterization Began: Not reported
Pollution Remediation Plan Submitted: Not reported
Date Remediation Action Underway: Not reported
Date Post Remedial Action Monitoring Began: Not reported

SLIC REG 2:
Region: 2
Facility ID: SLT2O06571
Facility Status: Leak being confirmed
Date Closed: Not reported
Local Case #: Not reported
How Discovered: Not reported
Leak Cause: Not reported
Leak Source: Not reported
Date Confirmed: Not reported
Date Prelim Site Assmnt Workplan Submitted: Not reported
Date Preliminary Site Assessment Began: Not reported
Date Pollution Characterization Began: Not reported
Date Remediation Plan Submitted: Not reported
Date Remedial Action Underway: Not reported
Date Post Remedial Action Monitoring Began: Not reported

SWEEPS UST:
Name: US POSTAL SERVICE
Address: 6121 HOLLIS ST
City: EMERYVILLE
Status: Not reported
Comp Number: 8391
Number: Not reported
Board Of Equalization: Not reported
Referral Date: Not reported
Action Date: Not reported
Created Date: Not reported
Owner Tank Id: Not reported
SWRCB Tank Id: 01-000-008391-000001
Tank Status: Not reported
Capacity: 550
Active Date: Not reported
Tank Use: UNKNOWN
STG: PRODUCT
Content: Not reported

Map ID
Direction
Distance
Elevation | Site | MAP FINDINGS | Database(s) | EDR ID Number
EPA ID Number

ITT GRINNELL PROPERTY (Continued) **S103666871**

Number Of Tanks: 2

Name: US POSTAL SERVICE
Address: 6121 HOLLIS ST
City: EMERYVILLE
Status: Not reported
Comp Number: 8391
Number: Not reported
Board Of Equalization: Not reported
Referral Date: Not reported
Action Date: Not reported
Created Date: Not reported
Owner Tank Id: Not reported
SWRCB Tank Id: 01-000-008391-000002
Tank Status: Not reported
Capacity: 550
Active Date: Not reported
Tank Use: UNKNOWN
STG: PRODUCT
Content: Not reported
Number Of Tanks: Not reported

Name: US POSTAL SERVICE
Address: 6121 HOLLIS ST
City: EMERYVILLE
Status: Active
Comp Number: 8391
Number: 7
Board Of Equalization: Not reported
Referral Date: 07-21-93
Action Date: 04-22-94
Created Date: 04-22-94
Owner Tank Id: Not reported
SWRCB Tank Id: Not reported
Tank Status: Not reported
Capacity: Not reported
Active Date: Not reported
Tank Use: Not reported
STG: Not reported
Content: Not reported
Number Of Tanks: Not reported

HIST CORTESE:
edr_fname: US POSTAL SERVICE
edr_fadd1: 6121 HOLLIS
City,State,Zip: EMERYVILLE, CA 94608
Region: CORTESE
Facility County Code: 1
Reg By: LTNKA
Reg Id: 01-1737

HWTS:
Name: AMYRIS 6121 HOLLIS ST
Address: 6121 HOLLIS ST STE 700
Address 2: Not reported
City,State,Zip: EMERYVILLE, CA 94608

Map ID
Direction
Distance
Elevation | Site | MAP FINDINGS | Database(s) | EDR ID Number
EPA ID Number

ITT GRINNELL PROPERTY (Continued) **S103666871**

EPA ID:	CAR000349498
Inactive Date:	06/30/2023
Create Date:	01/20/2023
Last Act Date:	10/12/2023
Mailing Name:	EHS DEPARTMENT
Mailing Address:	5885 HOLLIS ST
Mailing Address 2:	SUITE 100
Mailing City,State,Zip:	EMERYVILLE, CA
Owner Name:	AMYRIS INC
Owner Address:	5885 HOLLIS ST
Owner Address 2:	SUITE 100
Owner City,State,Zip:	EMERYVILLE, CA 946080000
Owner Phone:	5104500761
Owner Fax:	Not reported
Contact Name:	ALEXANDER LUCCHESI
Contact Address:	5885 HOLLIS ST
Contact Address 2:	SUITE 100
City,State,Zip:	EMERYVILLE, CA 94608
Contact Phone:	5108717264
Contact Fax:	Not reported
Facility Status:	Not reported
Facility Type:	Not reported
Category:	Not reported
Latitude:	Not reported
Longitude:	Not reported

Name:	AMYRIS 6121 HOLLIS ST.
Address:	6121 HOLLIS ST STE 700
Address 2:	Not reported
City,State,Zip:	EMERYVILLE, CA 94608
EPA ID:	CAR000349506
Inactive Date:	Not reported
Create Date:	07/26/2023
Last Act Date:	07/26/2023
Mailing Name:	Not reported
Mailing Address:	5885 HOLLIS ST STE 100
Mailing Address 2:	Not reported
Mailing City,State,Zip:	EMERYVILLE, CA
Owner Name:	AMYRIS INC
Owner Address:	5885 HOLLIS ST STE 100
Owner Address 2:	Not reported
Owner City,State,Zip:	EMERYVILLE, CA 94608
Owner Phone:	5104189194
Owner Fax:	Not reported
Contact Name:	WENDY GOLDSBY
Contact Address:	5885 HOLLIS ST STE 100
Contact Address 2:	Not reported
City,State,Zip:	EMERYVILLE, CA 94608
Contact Phone:	5104189194
Contact Fax:	Not reported
Facility Status:	Not reported
Facility Type:	Not reported
Category:	Not reported
Latitude:	Not reported
Longitude:	Not reported

Name:	HOLLIS R&D ASSOCIATES, GP

Map ID
Direction
Distance
Elevation

MAP FINDINGS

Site

Database(s)

EDR ID Number
EPA ID Number

ITT GRINNELL PROPERTY (Continued) **S103666871**

Address:	6121 HOLLIS STREET
Address 2:	Not reported
City,State,Zip:	EMERYVILLE, CA 94608
EPA ID:	CAC003229150
Inactive Date:	07/24/2023
Create Date:	04/24/2023
Last Act Date:	07/25/2023
Mailing Name:	Not reported
Mailing Address:	1120 NYE STREET, SUITE 400
Mailing Address 2:	Not reported
Mailing City,State,Zip:	SAN RAFAEL, CA
Owner Name:	HOLLIS R&D ASSOCIATES, GP
Owner Address:	1120 NYE STREET, SUITE 400
Owner Address 2:	Not reported
Owner City,State,Zip:	SAN RAFAEL, CA 94901
Owner Phone:	5105945640
Owner Fax:	Not reported
Contact Name:	CATHERINE KARGL
Contact Address:	1120 NYE STREET, SUITE 400
Contact Address 2:	Not reported
City,State,Zip:	SAN RAFAEL, CA 94901
Contact Phone:	5105945640
Contact Fax:	Not reported
Facility Status:	Not reported
Facility Type:	Not reported
Category:	Not reported
Latitude:	Not reported
Longitude:	Not reported

Count: 11 records.

ORPHAN SUMMARY

City	EDR ID	Site Name	Site Address	Zip	Database(s)
BERKELEY	S125820811	PACIFIC STEEL CASTING	1316/1333/1420/1421 2ND STREET	94710	ENVIROSTOR, VCP
BERKELEY	S116165216	KRENZ INC	ASHBY AT 6TH STREET	94710	ENVIROSTOR
BERKELEY	S116165235	BERKELEY LANDFILL COMPANY	BETWEEN I-80, FRONTAGE RD & MA	94710	ENVIROSTOR
BERKELEY	S129213632	BERKELEY SANTA FE TRACKBED TO PARK	BLAKE TO WARD ALONG ACTON STRE	94702	ENVIROSTOR, VCP
BERKELEY	S129064241	BERKELEY FORGE DEVELOPMENT PROJECT	EASTSHORE HIGHWAY/GILMAN ST/3R	94710	ENVIROSTOR, VCP
BERKELEY	S106234906	NORTH BASIN STRIP-II	I-80 FRONTAGE ROAD		CPS-SLIC
EMERYVILLE	S127094024	3600 SAN PABLO	3600, 3610, 3620 SAN PABLO AVE	94608	ENVIROSTOR, VCP
EMERYVILLE	S106784842	EMERY VILLAGE CENTER	0 45TH ST & PARK AVE	94608	Alameda County CS
EMERYVILLE	S128935387	GRIFOLS - GRIFOLS - FORMER SOUTH S	SOUTH OF 53RD, BETWEEN HORTON		CPS-SLIC
EMERYVILLE	S118421408	PARK AVENUE REDEVELOPMENT	550 PARK AVE	94608	Alameda County CS
OAKLAND	S103881512	UPTOWN THEATER DISTRICT	BORDERED BY 20TH ST SAN PABLO		CPS-SLIC

GOVERNMENT RECORDS SEARCHED / DATA CURRENCY TRACKING

To maintain currency of the following federal and state databases, EDR contacts the appropriate governmental agency on a monthly or quarterly basis, as required.

Number of Days to Update: Provides confirmation that EDR is reporting records that have been updated within 90 days from the date the government agency made the information available to the public.

STANDARD ENVIRONMENTAL RECORDS

Lists of Federal NPL (Superfund) sites

NPL: National Priority List

National Priorities List (Superfund). The NPL is a subset of CERCLIS and identifies over 1,200 sites for priority cleanup under the Superfund Program. NPL sites may encompass relatively large areas. As such, EDR provides polygon coverage for over 1,000 NPL site boundaries produced by EPA's Environmental Photographic Interpretation Center (EPIC) and regional EPA offices.

Date of Government Version: 05/22/2024
Date Data Arrived at EDR: 06/03/2024
Date Made Active in Reports: 06/26/2024
Number of Days to Update: 23

Source: EPA
Telephone: N/A
Last EDR Contact: 07/02/2024
Next Scheduled EDR Contact: 10/07/2024
Data Release Frequency: Quarterly

NPL Site Boundaries

Sources:

EPA's Environmental Photographic Interpretation Center (EPIC)
Telephone: 202-564-7333

EPA Region 1
Telephone 617-918-1143

EPA Region 6
Telephone: 214-655-6659

EPA Region 3
Telephone 215-814-5418

EPA Region 7
Telephone: 913-551-7247

EPA Region 4
Telephone 404-562-8033

EPA Region 8
Telephone: 303-312-6774

EPA Region 5
Telephone 312-886-6686

EPA Region 9
Telephone: 415-947-4246

EPA Region 10
Telephone 206-553-8665

Proposed NPL: Proposed National Priority List Sites

A site that has been proposed for listing on the National Priorities List through the issuance of a proposed rule in the Federal Register. EPA then accepts public comments on the site, responds to the comments, and places on the NPL those sites that continue to meet the requirements for listing.

Date of Government Version: 05/22/2024
Date Data Arrived at EDR: 06/03/2024
Date Made Active in Reports: 06/26/2024
Number of Days to Update: 23

Source: EPA
Telephone: N/A
Last EDR Contact: 07/01/2024
Next Scheduled EDR Contact: 10/07/2024
Data Release Frequency: Quarterly

NPL LIENS: Federal Superfund Liens

Federal Superfund Liens. Under the authority granted the USEPA by CERCLA of 1980, the USEPA has the authority to file liens against real property in order to recover remedial action expenditures or when the property owner received notification of potential liability. USEPA compiles a listing of filed notices of Superfund Liens.

GOVERNMENT RECORDS SEARCHED / DATA CURRENCY TRACKING

Date of Government Version: 10/15/1991
Date Data Arrived at EDR: 02/02/1994
Date Made Active in Reports: 03/30/1994
Number of Days to Update: 56

Source: EPA
Telephone: 202-564-4267
Last EDR Contact: 08/15/2011
Next Scheduled EDR Contact: 11/28/2011
Data Release Frequency: No Update Planned

Lists of Federal Delisted NPL sites

Delisted NPL: National Priority List Deletions

The National Oil and Hazardous Substances Pollution Contingency Plan (NCP) establishes the criteria that the EPA uses to delete sites from the NPL. In accordance with 40 CFR 300.425.(e), sites may be deleted from the NPL where no further response is appropriate.

Date of Government Version: 05/22/2024
Date Data Arrived at EDR: 06/03/2024
Date Made Active in Reports: 06/26/2024
Number of Days to Update: 23

Source: EPA
Telephone: N/A
Last EDR Contact: 07/01/2024
Next Scheduled EDR Contact: 10/07/2024
Data Release Frequency: Quarterly

Lists of Federal sites subject to CERCLA removals and CERCLA orders

FEDERAL FACILITY: Federal Facility Site Information listing

A listing of National Priority List (NPL) and Base Realignment and Closure (BRAC) sites found in the Comprehensive Environmental Response, Compensation and Liability Information System (CERCLIS) Database where EPA Federal Facilities Restoration and Reuse Office is involved in cleanup activities.

Date of Government Version: 03/25/2024
Date Data Arrived at EDR: 03/26/2024
Date Made Active in Reports: 06/24/2024
Number of Days to Update: 90

Source: Environmental Protection Agency
Telephone: 703-603-8704
Last EDR Contact: 06/25/2024
Next Scheduled EDR Contact: 10/07/2024
Data Release Frequency: Varies

SEMS: Superfund Enterprise Management System

SEMS (Superfund Enterprise Management System) tracks hazardous waste sites, potentially hazardous waste sites, and remedial activities performed in support of EPA's Superfund Program across the United States. The list was formerly know as CERCLIS, renamed to SEMS by the EPA in 2015. The list contains data on potentially hazardous waste sites that have been reported to the USEPA by states, municipalities, private companies and private persons, pursuant to Section 103 of the Comprehensive Environmental Response, Compensation, and Liability Act (CERCLA). This dataset also contains sites which are either proposed to or on the National Priorities List (NPL) and the sites which are in the screening and assessment phase for possible inclusion on the NPL.

Date of Government Version: 04/22/2024
Date Data Arrived at EDR: 05/01/2024
Date Made Active in Reports: 05/24/2024
Number of Days to Update: 23

Source: EPA
Telephone: 800-424-9346
Last EDR Contact: 07/01/2024
Next Scheduled EDR Contact: 07/22/2024
Data Release Frequency: Quarterly

Lists of Federal CERCLA sites with NFRAP

SEMS-ARCHIVE: Superfund Enterprise Management System Archive

GOVERNMENT RECORDS SEARCHED / DATA CURRENCY TRACKING

SEMS-ARCHIVE (Superfund Enterprise Management System Archive) tracks sites that have no further interest under the Federal Superfund Program based on available information. The list was formerly known as the CERCLIS-NFRAP, renamed to SEMS ARCHIVE by the EPA in 2015. EPA may perform a minimal level of assessment work at a site while it is archived if site conditions change and/or new information becomes available. Archived sites have been removed and archived from the inventory of SEMS sites. Archived status indicates that, to the best of EPA's knowledge, assessment at a site has been completed and that EPA has determined no further steps will be taken to list the site on the National Priorities List (NPL), unless information indicates this decision was not appropriate or other considerations require a recommendation for listing at a later time. The decision does not necessarily mean that there is no hazard associated with a given site; it only means that. based upon available information, the location is not judged to be potential NPL site.

Date of Government Version: 04/22/2024
Date Data Arrived at EDR: 05/01/2024
Date Made Active in Reports: 05/24/2024
Number of Days to Update: 23

Source: EPA
Telephone: 800-424-9346
Last EDR Contact: 07/01/2024
Next Scheduled EDR Contact: 07/22/2024
Data Release Frequency: Quarterly

Lists of Federal RCRA facilities undergoing Corrective Action

CORRACTS: Corrective Action Report

CORRACTS identifies hazardous waste handlers with RCRA corrective action activity.

Date of Government Version: 06/03/2024
Date Data Arrived at EDR: 06/07/2024
Date Made Active in Reports: 06/20/2024
Number of Days to Update: 13

Source: EPA
Telephone: 800-424-9346
Last EDR Contact: 06/07/2024
Next Scheduled EDR Contact: 09/30/2024
Data Release Frequency: Quarterly

Lists of Federal RCRA TSD facilities

RCRA-TSDF: RCRA - Treatment, Storage and Disposal

RCRAInfo is EPA's comprehensive information system, providing access to data supporting the Resource Conservation and Recovery Act (RCRA) of 1976 and the Hazardous and Solid Waste Amendments (HSWA) of 1984. The database includes selective information on sites which generate, transport, store, treat and/or dispose of hazardous waste as defined by the Resource Conservation and Recovery Act (RCRA). Transporters are individuals or entities that move hazardous waste from the generator offsite to a facility that can recycle, treat, store, or dispose of the waste. TSDFs treat, store, or dispose of the waste.

Date of Government Version: 06/03/2024
Date Data Arrived at EDR: 06/07/2024
Date Made Active in Reports: 06/20/2024
Number of Days to Update: 13

Source: Environmental Protection Agency
Telephone: (415) 495-8895
Last EDR Contact: 06/07/2024
Next Scheduled EDR Contact: 09/30/2024
Data Release Frequency: Quarterly

Lists of Federal RCRA generators

RCRA-LQG: RCRA - Large Quantity Generators

RCRAInfo is EPA's comprehensive information system, providing access to data supporting the Resource Conservation and Recovery Act (RCRA) of 1976 and the Hazardous and Solid Waste Amendments (HSWA) of 1984. The database includes selective information on sites which generate, transport, store, treat and/or dispose of hazardous waste as defined by the Resource Conservation and Recovery Act (RCRA). Large quantity generators (LQGs) generate over 1,000 kilograms (kg) of hazardous waste, or over 1 kg of acutely hazardous waste per month.

Date of Government Version: 06/03/2024
Date Data Arrived at EDR: 06/07/2024
Date Made Active in Reports: 06/20/2024
Number of Days to Update: 13

Source: Environmental Protection Agency
Telephone: (415) 495-8895
Last EDR Contact: 06/07/2024
Next Scheduled EDR Contact: 09/30/2024
Data Release Frequency: Quarterly

GOVERNMENT RECORDS SEARCHED / DATA CURRENCY TRACKING

RCRA-SQG: RCRA - Small Quantity Generators

RCRAInfo is EPA's comprehensive information system, providing access to data supporting the Resource Conservation and Recovery Act (RCRA) of 1976 and the Hazardous and Solid Waste Amendments (HSWA) of 1984. The database includes selective information on sites which generate, transport, store, treat and/or dispose of hazardous waste as defined by the Resource Conservation and Recovery Act (RCRA). Small quantity generators (SQGs) generate between 100 kg and 1,000 kg of hazardous waste per month.

Date of Government Version: 06/03/2024
Date Data Arrived at EDR: 06/07/2024
Date Made Active in Reports: 06/20/2024
Number of Days to Update: 13

Source: Environmental Protection Agency
Telephone: (415) 495-8895
Last EDR Contact: 06/07/2024
Next Scheduled EDR Contact: 09/30/2024
Data Release Frequency: Quarterly

RCRA-VSQG: RCRA - Very Small Quantity Generators (Formerly Conditionally Exempt Small Quantity Generators)

RCRAInfo is EPA's comprehensive information system, providing access to data supporting the Resource Conservation and Recovery Act (RCRA) of 1976 and the Hazardous and Solid Waste Amendments (HSWA) of 1984. The database includes selective information on sites which generate, transport, store, treat and/or dispose of hazardous waste as defined by the Resource Conservation and Recovery Act (RCRA). Very small quantity generators (VSQGs) generate less than 100 kg of hazardous waste, or less than 1 kg of acutely hazardous waste per month.

Date of Government Version: 06/03/2024
Date Data Arrived at EDR: 06/07/2024
Date Made Active in Reports: 06/20/2024
Number of Days to Update: 13

Source: Environmental Protection Agency
Telephone: (415) 495-8895
Last EDR Contact: 06/07/2024
Next Scheduled EDR Contact: 09/30/2024
Data Release Frequency: Quarterly

Federal institutional controls / engineering controls registries

LUCIS: Land Use Control Information System

LUCIS contains records of land use control information pertaining to the former Navy Base Realignment and Closure properties.

Date of Government Version: 02/14/2024
Date Data Arrived at EDR: 02/16/2024
Date Made Active in Reports: 04/04/2024
Number of Days to Update: 48

Source: Department of the Navy
Telephone: 843-820-7326
Last EDR Contact: 05/17/2024
Next Scheduled EDR Contact: 08/19/2024
Data Release Frequency: Varies

US ENG CONTROLS: Engineering Controls Sites List

A listing of sites with engineering controls in place. Engineering controls include various forms of caps, building foundations, liners, and treatment methods to create pathway elimination for regulated substances to enter environmental media or effect human health.

Date of Government Version: 02/13/2024
Date Data Arrived at EDR: 02/21/2024
Date Made Active in Reports: 04/04/2024
Number of Days to Update: 43

Source: Environmental Protection Agency
Telephone: 703-603-0695
Last EDR Contact: 05/21/2024
Next Scheduled EDR Contact: 09/02/2024
Data Release Frequency: Varies

US INST CONTROLS: Institutional Controls Sites List

A listing of sites with institutional controls in place. Institutional controls include administrative measures, such as groundwater use restrictions, construction restrictions, property use restrictions, and post remediation care requirements intended to prevent exposure to contaminants remaining on site. Deed restrictions are generally required as part of the institutional controls.

Date of Government Version: 02/13/2024
Date Data Arrived at EDR: 02/21/2024
Date Made Active in Reports: 04/04/2024
Number of Days to Update: 43

Source: Environmental Protection Agency
Telephone: 703-603-0695
Last EDR Contact: 05/21/2024
Next Scheduled EDR Contact: 09/02/2024
Data Release Frequency: Varies

GOVERNMENT RECORDS SEARCHED / DATA CURRENCY TRACKING

Federal ERNS list

ERNS: Emergency Response Notification System

Emergency Response Notification System. ERNS records and stores information on reported releases of oil and hazardous substances.

Date of Government Version: 03/13/2024
Date Data Arrived at EDR: 03/19/2024
Date Made Active in Reports: 06/17/2024
Number of Days to Update: 90

Source: National Response Center, United States Coast Guard
Telephone: 202-267-2180
Last EDR Contact: 06/17/2024
Next Scheduled EDR Contact: 09/30/2024
Data Release Frequency: Quarterly

Lists of state- and tribal (Superfund) equivalent sites

RESPONSE: State Response Sites

Identifies confirmed release sites where DTSC is involved in remediation, either in a lead or oversight capacity. These confirmed release sites are generally high-priority and high potential risk.

Date of Government Version: 01/22/2024
Date Data Arrived at EDR: 01/23/2024
Date Made Active in Reports: 04/08/2024
Number of Days to Update: 76

Source: Department of Toxic Substances Control
Telephone: 916-323-3400
Last EDR Contact: 04/23/2024
Next Scheduled EDR Contact: 08/05/2024
Data Release Frequency: Quarterly

Lists of state- and tribal hazardous waste facilities

ENVIROSTOR: EnviroStor Database

The Department of Toxic Substances Control's (DTSC's) Site Mitigation and Brownfields Reuse Program's (SMBRP's) EnviroStor database identifes sites that have known contamination or sites for which there may be reasons to investigate further. The database includes the following site types: Federal Superfund sites (National Priorities List (NPL)); State Response, including Military Facilities and State Superfund; Voluntary Cleanup; and School sites. EnviroStor provides similar information to the information that was available in CalSites, and provides additional site information, including, but not limited to, identification of formerly-contaminated properties that have been released for reuse, properties where environmental deed restrictions have been recorded to prevent inappropriate land uses, and risk characterization information that is used to assess potential impacts to public health and the environment at contaminated sites.

Date of Government Version: 01/22/2024
Date Data Arrived at EDR: 01/23/2024
Date Made Active in Reports: 04/08/2024
Number of Days to Update: 76

Source: Department of Toxic Substances Control
Telephone: 916-323-3400
Last EDR Contact: 04/23/2024
Next Scheduled EDR Contact: 08/05/2024
Data Release Frequency: Quarterly

Lists of state and tribal landfills and solid waste disposal facilities

SWF/LF (SWIS): Solid Waste Information System

Active, Closed and Inactive Landfills. SWF/LF records typically contain an inve ntory of solid waste disposal facilities or landfills. These may be active or i nactive facilities or open dumps that failed to meet RCRA Section 4004 criteria for solid waste landfills or disposal sites.

Date of Government Version: 02/05/2024
Date Data Arrived at EDR: 02/06/2024
Date Made Active in Reports: 04/26/2024
Number of Days to Update: 80

Source: Department of Resources Recycling and Recovery
Telephone: 916-341-6320
Last EDR Contact: 05/07/2024
Next Scheduled EDR Contact: 08/19/2024
Data Release Frequency: Quarterly

Lists of state and tribal leaking storage tanks

GOVERNMENT RECORDS SEARCHED / DATA CURRENCY TRACKING

LUST REG 6V: Leaking Underground Storage Tank Case Listing
Leaking Underground Storage Tank locations. Inyo, Kern, Los Angeles, Mono, San Bernardino counties.

Date of Government Version: 06/07/2005
Date Data Arrived at EDR: 06/07/2005
Date Made Active in Reports: 06/29/2005
Number of Days to Update: 22

Source: California Regional Water Quality Control Board Victorville Branch Office (6)
Telephone: 760-241-7365
Last EDR Contact: 09/12/2011
Next Scheduled EDR Contact: 12/26/2011
Data Release Frequency: No Update Planned

LUST REG 9: Leaking Underground Storage Tank Report
Orange, Riverside, San Diego counties. For more current information, please refer to the State Water Resources Control Board's LUST database.

Date of Government Version: 03/01/2001
Date Data Arrived at EDR: 04/23/2001
Date Made Active in Reports: 05/21/2001
Number of Days to Update: 28

Source: California Regional Water Quality Control Board San Diego Region (9)
Telephone: 858-637-5595
Last EDR Contact: 09/26/2011
Next Scheduled EDR Contact: 01/09/2012
Data Release Frequency: No Update Planned

LUST REG 8: Leaking Underground Storage Tanks
California Regional Water Quality Control Board Santa Ana Region (8). For more current information, please refer to the State Water Resources Control Board's LUST database.

Date of Government Version: 02/14/2005
Date Data Arrived at EDR: 02/15/2005
Date Made Active in Reports: 03/28/2005
Number of Days to Update: 41

Source: California Regional Water Quality Control Board Santa Ana Region (8)
Telephone: 909-782-4496
Last EDR Contact: 08/15/2011
Next Scheduled EDR Contact: 11/28/2011
Data Release Frequency: No Update Planned

LUST REG 7: Leaking Underground Storage Tank Case Listing
Leaking Underground Storage Tank locations. Imperial, Riverside, San Diego, Santa Barbara counties.

Date of Government Version: 02/26/2004
Date Data Arrived at EDR: 02/26/2004
Date Made Active in Reports: 03/24/2004
Number of Days to Update: 27

Source: California Regional Water Quality Control Board Colorado River Basin Region (7)
Telephone: 760-776-8943
Last EDR Contact: 08/01/2011
Next Scheduled EDR Contact: 11/14/2011
Data Release Frequency: No Update Planned

LUST REG 5: Leaking Underground Storage Tank Database
Leaking Underground Storage Tank locations. Alameda, Alpine, Amador, Butte, Colusa, Contra Costa, Calveras, El Dorado, Fresno, Glenn, Kern, Kings, Lake, Lassen, Madera, Mariposa, Merced, Modoc, Napa, Nevada, Placer, Plumas, Sacramento, San Joaquin, Shasta, Solano, Stanislaus, Sutter, Tehama, Tulare, Tuolumne, Yolo, Yuba counties.

Date of Government Version: 07/01/2008
Date Data Arrived at EDR: 07/22/2008
Date Made Active in Reports: 07/31/2008
Number of Days to Update: 9

Source: California Regional Water Quality Control Board Central Valley Region (5)
Telephone: 916-464-4834
Last EDR Contact: 07/01/2011
Next Scheduled EDR Contact: 10/17/2011
Data Release Frequency: No Update Planned

LUST REG 4: Underground Storage Tank Leak List
Los Angeles, Ventura counties. For more current information, please refer to the State Water Resources Control Board's LUST database.

Date of Government Version: 09/07/2004
Date Data Arrived at EDR: 09/07/2004
Date Made Active in Reports: 10/12/2004
Number of Days to Update: 35

Source: California Regional Water Quality Control Board Los Angeles Region (4)
Telephone: 213-576-6710
Last EDR Contact: 09/06/2011
Next Scheduled EDR Contact: 12/19/2011
Data Release Frequency: No Update Planned

GOVERNMENT RECORDS SEARCHED / DATA CURRENCY TRACKING

LUST REG 3: Leaking Underground Storage Tank Database
Leaking Underground Storage Tank locations. Monterey, San Benito, San Luis Obispo, Santa Barbara, Santa Cruz counties.

Date of Government Version: 05/19/2003
Date Data Arrived at EDR: 05/19/2003
Date Made Active in Reports: 06/02/2003
Number of Days to Update: 14

Source: California Regional Water Quality Control Board Central Coast Region (3)
Telephone: 805-542-4786
Last EDR Contact: 07/18/2011
Next Scheduled EDR Contact: 10/31/2011
Data Release Frequency: No Update Planned

LUST REG 2: Fuel Leak List
Leaking Underground Storage Tank locations. Alameda, Contra Costa, Marin, Napa, San Francisco, San Mateo, Santa Clara, Solano, Sonoma counties.

Date of Government Version: 09/30/2004
Date Data Arrived at EDR: 10/20/2004
Date Made Active in Reports: 11/19/2004
Number of Days to Update: 30

Source: California Regional Water Quality Control Board San Francisco Bay Region (2)
Telephone: 510-622-2433
Last EDR Contact: 09/19/2011
Next Scheduled EDR Contact: 01/02/2012
Data Release Frequency: No Update Planned

LUST: Leaking Underground Fuel Tank Report (GEOTRACKER)
Leaking Underground Storage Tank (LUST) Sites included in GeoTracker. GeoTracker is the Water Boards data management system for sites that impact, or have the potential to impact, water quality in California, with emphasis on groundwater.

Date of Government Version: 03/04/2024
Date Data Arrived at EDR: 03/05/2024
Date Made Active in Reports: 05/24/2024
Number of Days to Update: 80

Source: State Water Resources Control Board
Telephone: see region list
Last EDR Contact: 06/04/2024
Next Scheduled EDR Contact: 09/16/2024
Data Release Frequency: Quarterly

LUST REG 6L: Leaking Underground Storage Tank Case Listing
For more current information, please refer to the State Water Resources Control Board's LUST database.

Date of Government Version: 09/09/2003
Date Data Arrived at EDR: 09/10/2003
Date Made Active in Reports: 10/07/2003
Number of Days to Update: 27

Source: California Regional Water Quality Control Board Lahontan Region (6)
Telephone: 530-542-5572
Last EDR Contact: 09/12/2011
Next Scheduled EDR Contact: 12/26/2011
Data Release Frequency: No Update Planned

LUST REG 1: Active Toxic Site Investigation
Del Norte, Humboldt, Lake, Mendocino, Modoc, Siskiyou, Sonoma, Trinity counties. For more current information, please refer to the State Water Resources Control Board's LUST database.

Date of Government Version: 02/01/2001
Date Data Arrived at EDR: 02/28/2001
Date Made Active in Reports: 03/29/2001
Number of Days to Update: 29

Source: California Regional Water Quality Control Board North Coast (1)
Telephone: 707-570-3769
Last EDR Contact: 08/01/2011
Next Scheduled EDR Contact: 11/14/2011
Data Release Frequency: No Update Planned

INDIAN LUST R8: Leaking Underground Storage Tanks on Indian Land
LUSTs on Indian land in Colorado, Montana, North Dakota, South Dakota, Utah and Wyoming.

Date of Government Version: 10/25/2023
Date Data Arrived at EDR: 01/17/2024
Date Made Active in Reports: 03/13/2024
Number of Days to Update: 56

Source: EPA Region 8
Telephone: 303-312-6271
Last EDR Contact: 05/30/2024
Next Scheduled EDR Contact: 07/29/2024
Data Release Frequency: Varies

INDIAN LUST R10: Leaking Underground Storage Tanks on Indian Land
LUSTs on Indian land in Alaska, Idaho, Oregon and Washington.

GOVERNMENT RECORDS SEARCHED / DATA CURRENCY TRACKING

Date of Government Version: 10/25/2023
Date Data Arrived at EDR: 01/17/2024
Date Made Active in Reports: 03/13/2024
Number of Days to Update: 56

Source: EPA Region 10
Telephone: 206-553-2857
Last EDR Contact: 05/30/2024
Next Scheduled EDR Contact: 07/29/2024
Data Release Frequency: Varies

INDIAN LUST R7: Leaking Underground Storage Tanks on Indian Land
LUSTs on Indian land in Iowa, Kansas, and Nebraska

Date of Government Version: 10/25/2023
Date Data Arrived at EDR: 01/17/2024
Date Made Active in Reports: 03/13/2024
Number of Days to Update: 56

Source: EPA Region 7
Telephone: 913-551-7003
Last EDR Contact: 05/30/2024
Next Scheduled EDR Contact: 07/29/2024
Data Release Frequency: Varies

INDIAN LUST R9: Leaking Underground Storage Tanks on Indian Land
LUSTs on Indian land in Arizona, California, New Mexico and Nevada

Date of Government Version: 10/25/2023
Date Data Arrived at EDR: 01/17/2024
Date Made Active in Reports: 03/13/2024
Number of Days to Update: 56

Source: Environmental Protection Agency
Telephone: 415-972-3372
Last EDR Contact: 05/30/2024
Next Scheduled EDR Contact: 07/29/2024
Data Release Frequency: Varies

INDIAN LUST R5: Leaking Underground Storage Tanks on Indian Land
Leaking underground storage tanks located on Indian Land in Michigan, Minnesota and Wisconsin.

Date of Government Version: 10/04/2023
Date Data Arrived at EDR: 01/17/2024
Date Made Active in Reports: 03/13/2024
Number of Days to Update: 56

Source: EPA, Region 5
Telephone: 312-886-7439
Last EDR Contact: 05/30/2024
Next Scheduled EDR Contact: 07/29/2024
Data Release Frequency: Varies

INDIAN LUST R4: Leaking Underground Storage Tanks on Indian Land
LUSTs on Indian land in Florida, Mississippi and North Carolina.

Date of Government Version: 10/25/2023
Date Data Arrived at EDR: 01/17/2024
Date Made Active in Reports: 03/13/2024
Number of Days to Update: 56

Source: EPA Region 4
Telephone: 404-562-8677
Last EDR Contact: 05/30/2024
Next Scheduled EDR Contact: 07/29/2024
Data Release Frequency: Varies

INDIAN LUST R1: Leaking Underground Storage Tanks on Indian Land
A listing of leaking underground storage tank locations on Indian Land.

Date of Government Version: 10/25/2023
Date Data Arrived at EDR: 01/17/2024
Date Made Active in Reports: 03/13/2024
Number of Days to Update: 56

Source: EPA Region 1
Telephone: 617-918-1313
Last EDR Contact: 05/30/2024
Next Scheduled EDR Contact: 07/29/2024
Data Release Frequency: Varies

INDIAN LUST R6: Leaking Underground Storage Tanks on Indian Land
LUSTs on Indian land in New Mexico and Oklahoma.

Date of Government Version: 10/25/2023
Date Data Arrived at EDR: 01/17/2024
Date Made Active in Reports: 03/13/2024
Number of Days to Update: 56

Source: EPA Region 6
Telephone: 214-665-6597
Last EDR Contact: 05/30/2024
Next Scheduled EDR Contact: 07/29/2024
Data Release Frequency: Varies

GOVERNMENT RECORDS SEARCHED / DATA CURRENCY TRACKING

CPS-SLIC: Statewide SLIC Cases (GEOTRACKER)
Cleanup Program Sites (CPS; also known as Site Cleanups [SC] and formerly known as Spills, Leaks, Investigations, and Cleanups [SLIC] sites) included in GeoTracker. GeoTracker is the Water Boards data management system for sites that impact, or have the potential to impact, water quality in California, with emphasis on groundwater.

Date of Government Version: 03/04/2024
Date Data Arrived at EDR: 03/05/2024
Date Made Active in Reports: 05/24/2024
Number of Days to Update: 80
Source: State Water Resources Control Board
Telephone: 866-480-1028
Last EDR Contact: 06/04/2024
Next Scheduled EDR Contact: 09/16/2024
Data Release Frequency: Varies

SLIC REG 1: Active Toxic Site Investigations
The SLIC (Spills, Leaks, Investigations and Cleanup) program is designed to protect and restore water quality from spills, leaks, and similar discharges.

Date of Government Version: 04/03/2003
Date Data Arrived at EDR: 04/07/2003
Date Made Active in Reports: 04/25/2003
Number of Days to Update: 18
Source: California Regional Water Quality Control Board, North Coast Region (1)
Telephone: 707-576-2220
Last EDR Contact: 08/01/2011
Next Scheduled EDR Contact: 11/14/2011
Data Release Frequency: No Update Planned

SLIC REG 2: Spills, Leaks, Investigation & Cleanup Cost Recovery Listing
The SLIC (Spills, Leaks, Investigations and Cleanup) program is designed to protect and restore water quality from spills, leaks, and similar discharges.

Date of Government Version: 09/30/2004
Date Data Arrived at EDR: 10/20/2004
Date Made Active in Reports: 11/19/2004
Number of Days to Update: 30
Source: Regional Water Quality Control Board San Francisco Bay Region (2)
Telephone: 510-286-0457
Last EDR Contact: 09/19/2011
Next Scheduled EDR Contact: 01/02/2012
Data Release Frequency: No Update Planned

SLIC REG 3: Spills, Leaks, Investigation & Cleanup Cost Recovery Listing
The SLIC (Spills, Leaks, Investigations and Cleanup) program is designed to protect and restore water quality from spills, leaks, and similar discharges.

Date of Government Version: 05/18/2006
Date Data Arrived at EDR: 05/18/2006
Date Made Active in Reports: 06/15/2006
Number of Days to Update: 28
Source: California Regional Water Quality Control Board Central Coast Region (3)
Telephone: 805-549-3147
Last EDR Contact: 07/18/2011
Next Scheduled EDR Contact: 10/31/2011
Data Release Frequency: No Update Planned

SLIC REG 4: Spills, Leaks, Investigation & Cleanup Cost Recovery Listing
The SLIC (Spills, Leaks, Investigations and Cleanup) program is designed to protect and restore water quality from spills, leaks, and similar discharges.

Date of Government Version: 11/17/2004
Date Data Arrived at EDR: 11/18/2004
Date Made Active in Reports: 01/04/2005
Number of Days to Update: 47
Source: Region Water Quality Control Board Los Angeles Region (4)
Telephone: 213-576-6600
Last EDR Contact: 07/01/2011
Next Scheduled EDR Contact: 10/17/2011
Data Release Frequency: No Update Planned

SLIC REG 5: Spills, Leaks, Investigation & Cleanup Cost Recovery Listing
The SLIC (Spills, Leaks, Investigations and Cleanup) program is designed to protect and restore water quality from spills, leaks, and similar discharges.

Date of Government Version: 04/01/2005
Date Data Arrived at EDR: 04/05/2005
Date Made Active in Reports: 04/21/2005
Number of Days to Update: 16
Source: Regional Water Quality Control Board Central Valley Region (5)
Telephone: 916-464-3291
Last EDR Contact: 09/12/2011
Next Scheduled EDR Contact: 12/26/2011
Data Release Frequency: No Update Planned

GOVERNMENT RECORDS SEARCHED / DATA CURRENCY TRACKING

SLIC REG 6V: Spills, Leaks, Investigation & Cleanup Cost Recovery Listing
The SLIC (Spills, Leaks, Investigations and Cleanup) program is designed to protect and restore water quality from spills, leaks, and similar discharges.

Date of Government Version: 05/24/2005
Date Data Arrived at EDR: 05/25/2005
Date Made Active in Reports: 06/16/2005
Number of Days to Update: 22

Source: Regional Water Quality Control Board, Victorville Branch
Telephone: 619-241-6583
Last EDR Contact: 08/15/2011
Next Scheduled EDR Contact: 11/28/2011
Data Release Frequency: No Update Planned

SLIC REG 6L: SLIC Sites
The SLIC (Spills, Leaks, Investigations and Cleanup) program is designed to protect and restore water quality from spills, leaks, and similar discharges.

Date of Government Version: 09/07/2004
Date Data Arrived at EDR: 09/07/2004
Date Made Active in Reports: 10/12/2004
Number of Days to Update: 35

Source: California Regional Water Quality Control Board, Lahontan Region
Telephone: 530-542-5574
Last EDR Contact: 08/15/2011
Next Scheduled EDR Contact: 11/28/2011
Data Release Frequency: No Update Planned

SLIC REG 7: SLIC List
The SLIC (Spills, Leaks, Investigations and Cleanup) program is designed to protect and restore water quality from spills, leaks, and similar discharges.

Date of Government Version: 11/24/2004
Date Data Arrived at EDR: 11/29/2004
Date Made Active in Reports: 01/04/2005
Number of Days to Update: 36

Source: California Regional Quality Control Board, Colorado River Basin Region
Telephone: 760-346-7491
Last EDR Contact: 08/01/2011
Next Scheduled EDR Contact: 11/14/2011
Data Release Frequency: No Update Planned

SLIC REG 8: Spills, Leaks, Investigation & Cleanup Cost Recovery Listing
The SLIC (Spills, Leaks, Investigations and Cleanup) program is designed to protect and restore water quality from spills, leaks, and similar discharges.

Date of Government Version: 04/03/2008
Date Data Arrived at EDR: 04/03/2008
Date Made Active in Reports: 04/14/2008
Number of Days to Update: 11

Source: California Region Water Quality Control Board Santa Ana Region (8)
Telephone: 951-782-3298
Last EDR Contact: 09/12/2011
Next Scheduled EDR Contact: 12/26/2011
Data Release Frequency: No Update Planned

SLIC REG 9: Spills, Leaks, Investigation & Cleanup Cost Recovery Listing
The SLIC (Spills, Leaks, Investigations and Cleanup) program is designed to protect and restore water quality from spills, leaks, and similar discharges.

Date of Government Version: 09/10/2007
Date Data Arrived at EDR: 09/11/2007
Date Made Active in Reports: 09/28/2007
Number of Days to Update: 17

Source: California Regional Water Quality Control Board San Diego Region (9)
Telephone: 858-467-2980
Last EDR Contact: 08/08/2011
Next Scheduled EDR Contact: 11/21/2011
Data Release Frequency: No Update Planned

Lists of state and tribal registered storage tanks

FEMA UST: Underground Storage Tank Listing
A listing of all FEMA owned underground storage tanks.

Date of Government Version: 03/15/2024
Date Data Arrived at EDR: 03/19/2024
Date Made Active in Reports: 06/17/2024
Number of Days to Update: 90

Source: FEMA
Telephone: 202-646-5797
Last EDR Contact: 06/26/2024
Next Scheduled EDR Contact: 10/14/2024
Data Release Frequency: Varies

GOVERNMENT RECORDS SEARCHED / DATA CURRENCY TRACKING

UST: Active UST Facilities
Active UST facilities gathered from the local regulatory agencies

Date of Government Version: 03/04/2024
Date Data Arrived at EDR: 03/05/2024
Date Made Active in Reports: 05/29/2024
Number of Days to Update: 85
Source: SWRCB
Telephone: 916-341-5851
Last EDR Contact: 06/04/2024
Next Scheduled EDR Contact: 09/16/2024
Data Release Frequency: Semi-Annually

UST CLOSURE: Proposed Closure of Underground Storage Tank (UST) Cases
UST cases that are being considered for closure by either the State Water Resources Control Board or the Executive Director have been posted for a 60-day public comment period. UST Case Closures being proposed for consideration by the State Water Resources Control Board. These are primarily UST cases that meet closure criteria under the decisional framework in State Water Board Resolution No. 92-49 and other Board orders. UST Case Closures proposed for consideration by the Executive Director pursuant to State Water Board Resolution No. 2012-0061. These are cases that meet the criteria of the Low-Threat UST Case Closure Policy. UST Case Closure Review Denials and Approved Orders.

Date of Government Version: 02/13/2024
Date Data Arrived at EDR: 03/05/2024
Date Made Active in Reports: 06/03/2024
Number of Days to Update: 90
Source: State Water Resources Control Board
Telephone: 916-327-7844
Last EDR Contact: 06/04/2024
Next Scheduled EDR Contact: 09/16/2024
Data Release Frequency: Varies

MILITARY UST SITES: Military UST Sites (GEOTRACKER)
Military ust sites

Date of Government Version: 03/04/2024
Date Data Arrived at EDR: 03/05/2024
Date Made Active in Reports: 05/24/2024
Number of Days to Update: 80
Source: State Water Resources Control Board
Telephone: 866-480-1028
Last EDR Contact: 06/04/2024
Next Scheduled EDR Contact: 09/16/2024
Data Release Frequency: Varies

AST: Aboveground Petroleum Storage Tank Facilities
A listing of aboveground storage tank petroleum storage tank locations.

Date of Government Version: 07/06/2016
Date Data Arrived at EDR: 07/12/2016
Date Made Active in Reports: 09/19/2016
Number of Days to Update: 69
Source: California Environmental Protection Agency
Telephone: 916-327-5092
Last EDR Contact: 06/06/2024
Next Scheduled EDR Contact: 09/23/2024
Data Release Frequency: Varies

INDIAN UST R7: Underground Storage Tanks on Indian Land
The Indian Underground Storage Tank (UST) database provides information about underground storage tanks on Indian land in EPA Region 7 (Iowa, Kansas, Missouri, Nebraska, and 9 Tribal Nations).

Date of Government Version: 10/24/2023
Date Data Arrived at EDR: 01/17/2024
Date Made Active in Reports: 03/13/2024
Number of Days to Update: 56
Source: EPA Region 7
Telephone: 913-551-7003
Last EDR Contact: 05/30/2024
Next Scheduled EDR Contact: 07/29/2024
Data Release Frequency: Varies

INDIAN UST R8: Underground Storage Tanks on Indian Land
The Indian Underground Storage Tank (UST) database provides information about underground storage tanks on Indian land in EPA Region 8 (Colorado, Montana, North Dakota, South Dakota, Utah, Wyoming and 27 Tribal Nations).

Date of Government Version: 10/24/2023
Date Data Arrived at EDR: 01/17/2024
Date Made Active in Reports: 03/13/2024
Number of Days to Update: 56
Source: EPA Region 8
Telephone: 303-312-6137
Last EDR Contact: 05/30/2024
Next Scheduled EDR Contact: 07/29/2024
Data Release Frequency: Varies

GOVERNMENT RECORDS SEARCHED / DATA CURRENCY TRACKING

INDIAN UST R9: Underground Storage Tanks on Indian Land

The Indian Underground Storage Tank (UST) database provides information about underground storage tanks on Indian land in EPA Region 9 (Arizona, California, Hawaii, Nevada, the Pacific Islands, and Tribal Nations).

Date of Government Version: 10/24/2023
Date Data Arrived at EDR: 01/17/2024
Date Made Active in Reports: 03/13/2024
Number of Days to Update: 56

Source: EPA Region 9
Telephone: 415-972-3368
Last EDR Contact: 05/30/2024
Next Scheduled EDR Contact: 07/29/2024
Data Release Frequency: Varies

INDIAN UST R4: Underground Storage Tanks on Indian Land

The Indian Underground Storage Tank (UST) database provides information about underground storage tanks on Indian land in EPA Region 4 (Alabama, Florida, Georgia, Kentucky, Mississippi, North Carolina, South Carolina, Tennessee and Tribal Nations)

Date of Government Version: 10/24/2023
Date Data Arrived at EDR: 01/17/2024
Date Made Active in Reports: 03/13/2024
Number of Days to Update: 56

Source: EPA Region 4
Telephone: 404-562-9424
Last EDR Contact: 04/17/2024
Next Scheduled EDR Contact: 07/29/2024
Data Release Frequency: Varies

INDIAN UST R5: Underground Storage Tanks on Indian Land

The Indian Underground Storage Tank (UST) database provides information about underground storage tanks on Indian land in EPA Region 5 (Michigan, Minnesota and Wisconsin and Tribal Nations).

Date of Government Version: 10/17/2023
Date Data Arrived at EDR: 01/17/2024
Date Made Active in Reports: 03/13/2024
Number of Days to Update: 56

Source: EPA Region 5
Telephone: 312-886-6136
Last EDR Contact: 04/17/2024
Next Scheduled EDR Contact: 07/29/2024
Data Release Frequency: Varies

INDIAN UST R1: Underground Storage Tanks on Indian Land

The Indian Underground Storage Tank (UST) database provides information about underground storage tanks on Indian land in EPA Region 1 (Connecticut, Maine, Massachusetts, New Hampshire, Rhode Island, Vermont and ten Tribal Nations).

Date of Government Version: 10/24/2023
Date Data Arrived at EDR: 01/17/2024
Date Made Active in Reports: 03/13/2024
Number of Days to Update: 56

Source: EPA, Region 1
Telephone: 617-918-1313
Last EDR Contact: 05/30/2024
Next Scheduled EDR Contact: 07/29/2024
Data Release Frequency: Varies

INDIAN UST R6: Underground Storage Tanks on Indian Land

The Indian Underground Storage Tank (UST) database provides information about underground storage tanks on Indian land in EPA Region 6 (Louisiana, Arkansas, Oklahoma, New Mexico, Texas and 65 Tribes).

Date of Government Version: 10/24/2023
Date Data Arrived at EDR: 01/17/2024
Date Made Active in Reports: 03/13/2024
Number of Days to Update: 56

Source: EPA Region 6
Telephone: 214-665-7591
Last EDR Contact: 05/30/2024
Next Scheduled EDR Contact: 07/29/2024
Data Release Frequency: Varies

INDIAN UST R10: Underground Storage Tanks on Indian Land

The Indian Underground Storage Tank (UST) database provides information about underground storage tanks on Indian land in EPA Region 10 (Alaska, Idaho, Oregon, Washington, and Tribal Nations).

Date of Government Version: 10/24/2023
Date Data Arrived at EDR: 01/17/2024
Date Made Active in Reports: 03/13/2024
Number of Days to Update: 56

Source: EPA Region 10
Telephone: 206-553-2857
Last EDR Contact: 05/30/2024
Next Scheduled EDR Contact: 07/29/2024
Data Release Frequency: Varies

GOVERNMENT RECORDS SEARCHED / DATA CURRENCY TRACKING

Lists of state and tribal voluntary cleanup sites

VCP: Voluntary Cleanup Program Properties
Contains low threat level properties with either confirmed or unconfirmed releases and the project proponents have request that DTSC oversee investigation and/or cleanup activities and have agreed to provide coverage for DTSC's costs.

Date of Government Version: 01/22/2024
Date Data Arrived at EDR: 01/23/2024
Date Made Active in Reports: 04/08/2024
Number of Days to Update: 76

Source: Department of Toxic Substances Control
Telephone: 916-323-3400
Last EDR Contact: 04/23/2024
Next Scheduled EDR Contact: 08/05/2024
Data Release Frequency: Quarterly

INDIAN VCP R1: Voluntary Cleanup Priority Listing
A listing of voluntary cleanup priority sites located on Indian Land located in Region 1.

Date of Government Version: 07/27/2015
Date Data Arrived at EDR: 09/29/2015
Date Made Active in Reports: 02/18/2016
Number of Days to Update: 142

Source: EPA, Region 1
Telephone: 617-918-1102
Last EDR Contact: 06/14/2024
Next Scheduled EDR Contact: 09/30/2024
Data Release Frequency: Varies

INDIAN VCP R7: Voluntary Cleanup Priority Lisitng
A listing of voluntary cleanup priority sites located on Indian Land located in Region 7.

Date of Government Version: 03/20/2008
Date Data Arrived at EDR: 04/22/2008
Date Made Active in Reports: 05/19/2008
Number of Days to Update: 27

Source: EPA, Region 7
Telephone: 913-551-7365
Last EDR Contact: 07/08/2021
Next Scheduled EDR Contact: 07/20/2009
Data Release Frequency: Varies

Lists of state and tribal brownfield sites

BROWNFIELDS: Considered Brownfieds Sites Listing
A listing of sites the SWRCB considers to be Brownfields since these are sites have come to them through the MOA Process.

Date of Government Version: 03/19/2024
Date Data Arrived at EDR: 03/19/2024
Date Made Active in Reports: 06/10/2024
Number of Days to Update: 83

Source: State Water Resources Control Board
Telephone: 916-323-7905
Last EDR Contact: 06/17/2024
Next Scheduled EDR Contact: 09/30/2024
Data Release Frequency: Quarterly

ADDITIONAL ENVIRONMENTAL RECORDS

Local Brownfield lists

US BROWNFIELDS: A Listing of Brownfields Sites
Brownfields are real property, the expansion, redevelopment, or reuse of which may be complicated by the presence or potential presence of a hazardous substance, pollutant, or contaminant. Cleaning up and reinvesting in these properties takes development pressures off of undeveloped, open land, and both improves and protects the environment. Assessment, Cleanup and Redevelopment Exchange System (ACRES) stores information reported by EPA Brownfields grant recipients on brownfields properties assessed or cleaned up with grant funding as well as information on Targeted Brownfields Assessments performed by EPA Regions. A listing of ACRES Brownfield sites is obtained from Cleanups in My Community. Cleanups in My Community provides information on Brownfields properties for which information is reported back to EPA, as well as areas served by Brownfields grant programs.

Date of Government Version: 03/11/2024
Date Data Arrived at EDR: 03/12/2024
Date Made Active in Reports: 05/10/2024
Number of Days to Update: 59

Source: Environmental Protection Agency
Telephone: 202-566-2777
Last EDR Contact: 06/11/2024
Next Scheduled EDR Contact: 09/23/2024
Data Release Frequency: Semi-Annually

GOVERNMENT RECORDS SEARCHED / DATA CURRENCY TRACKING

Local Lists of Landfill / Solid Waste Disposal Sites

WMUDS/SWAT: Waste Management Unit Database

Waste Management Unit Database System. WMUDS is used by the State Water Resources Control Board staff and the Regional Water Quality Control Boards for program tracking and inventory of waste management units. WMUDS is composed of the following databases: Facility Information, Scheduled Inspections Information, Waste Management Unit Information, SWAT Program Information, SWAT Report Summary Information, SWAT Report Summary Data, Chapter 15 (formerly Subchapter 15) Information, Chapter 15 Monitoring Parameters, TPCA Program Information, RCRA Program Information, Closure Information, and Interested Parties Information.

Date of Government Version: 04/01/2000
Date Data Arrived at EDR: 04/10/2000
Date Made Active in Reports: 05/10/2000
Number of Days to Update: 30

Source: State Water Resources Control Board
Telephone: 916-227-4448
Last EDR Contact: 04/19/2024
Next Scheduled EDR Contact: 08/05/2024
Data Release Frequency: No Update Planned

SWRCY: Recycler Database

A listing of recycling facilities in California.

Date of Government Version: 03/04/2024
Date Data Arrived at EDR: 03/05/2024
Date Made Active in Reports: 05/28/2024
Number of Days to Update: 84

Source: Department of Conservation
Telephone: 916-323-3836
Last EDR Contact: 06/04/2024
Next Scheduled EDR Contact: 09/16/2024
Data Release Frequency: Quarterly

HAULERS: Registered Waste Tire Haulers Listing

A listing of registered waste tire haulers.

Date of Government Version: 04/04/2024
Date Data Arrived at EDR: 04/05/2024
Date Made Active in Reports: 04/15/2024
Number of Days to Update: 10

Source: Integrated Waste Management Board
Telephone: 916-341-6422
Last EDR Contact: 04/05/2024
Next Scheduled EDR Contact: 08/19/2024
Data Release Frequency: Varies

INDIAN ODI: Report on the Status of Open Dumps on Indian Lands

Location of open dumps on Indian land.

Date of Government Version: 12/31/1998
Date Data Arrived at EDR: 12/03/2007
Date Made Active in Reports: 01/24/2008
Number of Days to Update: 52

Source: Environmental Protection Agency
Telephone: 703-308-8245
Last EDR Contact: 04/22/2024
Next Scheduled EDR Contact: 08/05/2024
Data Release Frequency: Varies

DEBRIS REGION 9: Torres Martinez Reservation Illegal Dump Site Locations

A listing of illegal dump sites location on the Torres Martinez Indian Reservation located in eastern Riverside County and northern Imperial County, California.

Date of Government Version: 01/12/2009
Date Data Arrived at EDR: 05/07/2009
Date Made Active in Reports: 09/21/2009
Number of Days to Update: 137

Source: EPA, Region 9
Telephone: 415-947-4219
Last EDR Contact: 04/15/2024
Next Scheduled EDR Contact: 07/29/2024
Data Release Frequency: No Update Planned

ODI: Open Dump Inventory

An open dump is defined as a disposal facility that does not comply with one or more of the Part 257 or Part 258 Subtitle D Criteria.

Date of Government Version: 06/30/1985
Date Data Arrived at EDR: 08/09/2004
Date Made Active in Reports: 09/17/2004
Number of Days to Update: 39

Source: Environmental Protection Agency
Telephone: 800-424-9346
Last EDR Contact: 06/09/2004
Next Scheduled EDR Contact: N/A
Data Release Frequency: No Update Planned

GOVERNMENT RECORDS SEARCHED / DATA CURRENCY TRACKING

IHS OPEN DUMPS: Open Dumps on Indian Land
A listing of all open dumps located on Indian Land in the United States.

Date of Government Version: 04/01/2014
Date Data Arrived at EDR: 08/06/2014
Date Made Active in Reports: 01/29/2015
Number of Days to Update: 176
Source: Department of Health & Human Serivces, Indian Health Service
Telephone: 301-443-1452
Last EDR Contact: 04/19/2024
Next Scheduled EDR Contact: 08/04/2024
Data Release Frequency: Varies

Local Lists of Hazardous waste / Contaminated Sites

US HIST CDL: National Clandestine Laboratory Register
A listing of clandestine drug lab locations that have been removed from the DEAs National Clandestine Laboratory Register.

Date of Government Version: 12/31/2023
Date Data Arrived at EDR: 02/21/2024
Date Made Active in Reports: 04/04/2024
Number of Days to Update: 43
Source: Drug Enforcement Administration
Telephone: 202-307-1000
Last EDR Contact: 05/21/2024
Next Scheduled EDR Contact: 09/02/2024
Data Release Frequency: No Update Planned

HIST CAL-SITES: Calsites Database
The Calsites database contains potential or confirmed hazardous substance release properties. In 1996, California EPA reevaluated and significantly reduced the number of sites in the Calsites database. No longer updated by the state agency. It has been replaced by ENVIROSTOR.

Date of Government Version: 08/08/2005
Date Data Arrived at EDR: 08/03/2006
Date Made Active in Reports: 08/24/2006
Number of Days to Update: 21
Source: Department of Toxic Substance Control
Telephone: 916-323-3400
Last EDR Contact: 02/23/2009
Next Scheduled EDR Contact: 05/25/2009
Data Release Frequency: No Update Planned

SCH: School Property Evaluation Program
This category contains proposed and existing school sites that are being evaluated by DTSC for possible hazardous materials contamination. In some cases, these properties may be listed in the CalSites category depending on the level of threat to public health and safety or the environment they pose.

Date of Government Version: 01/22/2024
Date Data Arrived at EDR: 01/23/2024
Date Made Active in Reports: 04/08/2024
Number of Days to Update: 76
Source: Department of Toxic Substances Control
Telephone: 916-323-3400
Last EDR Contact: 04/23/2024
Next Scheduled EDR Contact: 08/05/2024
Data Release Frequency: Quarterly

CDL: Clandestine Drug Labs
A listing of drug lab locations. Listing of a location in this database does not indicate that any illegal drug lab materials were or were not present there, and does not constitute a determination that the location either requires or does not require additional cleanup work.

Date of Government Version: 12/31/2022
Date Data Arrived at EDR: 03/21/2024
Date Made Active in Reports: 06/12/2024
Number of Days to Update: 83
Source: Department of Toxic Substances Control
Telephone: 916-255-6504
Last EDR Contact: 06/06/2024
Next Scheduled EDR Contact: 08/12/2024
Data Release Frequency: Varies

TOXIC PITS: Toxic Pits Cleanup Act Sites
Toxic PITS Cleanup Act Sites. TOXIC PITS identifies sites suspected of containing hazardous substances where cleanup has not yet been completed.

Date of Government Version: 07/01/1995
Date Data Arrived at EDR: 08/30/1995
Date Made Active in Reports: 09/26/1995
Number of Days to Update: 27
Source: State Water Resources Control Board
Telephone: 916-227-4364
Last EDR Contact: 01/26/2009
Next Scheduled EDR Contact: 04/27/2009
Data Release Frequency: No Update Planned

GOVERNMENT RECORDS SEARCHED / DATA CURRENCY TRACKING

CERS HAZ WASTE: California Environmental Reporting System Hazardous Waste
List of sites in the California Environmental Protection Agency (CalEPA) Regulated Site Portal which fall under the Hazardous Chemical Management, Hazardous Waste Onsite Treatment, Household Hazardous Waste Collection, Hazardous Waste Generator, and RCRA LQ HW Generator programs.

Date of Government Version: 01/16/2024
Date Data Arrived at EDR: 01/16/2024
Date Made Active in Reports: 04/03/2024
Number of Days to Update: 78
Source: CalEPA
Telephone: 916-323-2514
Last EDR Contact: 04/16/2024
Next Scheduled EDR Contact: 07/29/2024
Data Release Frequency: Quarterly

US CDL: Clandestine Drug Labs
A listing of clandestine drug lab locations. The U.S. Department of Justice ("the Department") provides this web site as a public service. It contains addresses of some locations where law enforcement agencies reported they found chemicals or other items that indicated the presence of either clandestine drug laboratories or dumpsites. In most cases, the source of the entries is not the Department, and the Department has not verified the entry and does not guarantee its accuracy. Members of the public must verify the accuracy of all entries by, for example, contacting local law enforcement and local health departments.

Date of Government Version: 12/31/2023
Date Data Arrived at EDR: 02/21/2024
Date Made Active in Reports: 04/04/2024
Number of Days to Update: 43
Source: Drug Enforcement Administration
Telephone: 202-307-1000
Last EDR Contact: 05/21/2024
Next Scheduled EDR Contact: 09/02/2024
Data Release Frequency: Quarterly

Local Lists of Registered Storage Tanks

SWEEPS UST: SWEEPS UST Listing
Statewide Environmental Evaluation and Planning System. This underground storage tank listing was updated and maintained by a company contacted by the SWRCB in the early 1990's. The listing is no longer updated or maintained. The local agency is the contact for more information on a site on the SWEEPS list.

Date of Government Version: 06/01/1994
Date Data Arrived at EDR: 07/07/2005
Date Made Active in Reports: 08/11/2005
Number of Days to Update: 35
Source: State Water Resources Control Board
Telephone: N/A
Last EDR Contact: 06/03/2005
Next Scheduled EDR Contact: N/A
Data Release Frequency: No Update Planned

HIST UST: Hazardous Substance Storage Container Database
The Hazardous Substance Storage Container Database is a historical listing of UST sites. Refer to local/county source for current data.

Date of Government Version: 10/15/1990
Date Data Arrived at EDR: 01/25/1991
Date Made Active in Reports: 02/12/1991
Number of Days to Update: 18
Source: State Water Resources Control Board
Telephone: 916-341-5851
Last EDR Contact: 07/26/2001
Next Scheduled EDR Contact: N/A
Data Release Frequency: No Update Planned

SAN FRANCISCO AST: Aboveground Storage Tank Site Listing
Aboveground storage tank sites

Date of Government Version: 02/01/2024
Date Data Arrived at EDR: 02/01/2024
Date Made Active in Reports: 04/24/2024
Number of Days to Update: 83
Source: San Francisco County Department of Public Health
Telephone: 415-252-3896
Last EDR Contact: 04/25/2024
Next Scheduled EDR Contact: 08/12/2024
Data Release Frequency: Varies

CERS TANKS: California Environmental Reporting System (CERS) Tanks
List of sites in the California Environmental Protection Agency (CalEPA) Regulated Site Portal which fall under the Aboveground Petroleum Storage and Underground Storage Tank regulatory programs.

GOVERNMENT RECORDS SEARCHED / DATA CURRENCY TRACKING

Date of Government Version: 01/16/2024
Date Data Arrived at EDR: 01/16/2024
Date Made Active in Reports: 04/03/2024
Number of Days to Update: 78

Source: California Environmental Protection Agency
Telephone: 916-323-2514
Last EDR Contact: 04/16/2024
Next Scheduled EDR Contact: 07/29/2024
Data Release Frequency: Quarterly

CA FID UST: Facility Inventory Database

The Facility Inventory Database (FID) contains a historical listing of active and inactive underground storage tank locations from the State Water Resource Control Board. Refer to local/county source for current data.

Date of Government Version: 10/31/1994
Date Data Arrived at EDR: 09/05/1995
Date Made Active in Reports: 09/29/1995
Number of Days to Update: 24

Source: California Environmental Protection Agency
Telephone: 916-341-5851
Last EDR Contact: 12/28/1998
Next Scheduled EDR Contact: N/A
Data Release Frequency: No Update Planned

Local Land Records

LIENS: Environmental Liens Listing

A listing of property locations with environmental liens for California where DTSC is a lien holder.

Date of Government Version: 02/26/2024
Date Data Arrived at EDR: 02/27/2024
Date Made Active in Reports: 05/15/2024
Number of Days to Update: 78

Source: Department of Toxic Substances Control
Telephone: 916-323-3400
Last EDR Contact: 06/06/2024
Next Scheduled EDR Contact: 09/09/2024
Data Release Frequency: Varies

LIENS 2: CERCLA Lien Information

A Federal CERCLA ('Superfund') lien can exist by operation of law at any site or property at which EPA has spent Superfund monies. These monies are spent to investigate and address releases and threatened releases of contamination. CERCLIS provides information as to the identity of these sites and properties.

Date of Government Version: 05/22/2024
Date Data Arrived at EDR: 06/03/2024
Date Made Active in Reports: 06/26/2024
Number of Days to Update: 23

Source: Environmental Protection Agency
Telephone: 202-564-6023
Last EDR Contact: 07/01/2024
Next Scheduled EDR Contact: 10/07/2024
Data Release Frequency: Semi-Annually

DEED: Deed Restriction Listing

Site Mitigation and Brownfields Reuse Program Facility Sites with Deed Restrictions & Hazardous Waste Management Program Facility Sites with Deed / Land Use Restriction. The DTSC Site Mitigation and Brownfields Reuse Program (SMBRP) list includes sites cleaned up under the program's oversight and generally does not include current or former hazardous waste facilities that required a hazardous waste facility permit. The list represents deed restrictions that are active. Some sites have multiple deed restrictions. The DTSC Hazardous Waste Management Program (HWMP) has developed a list of current or former hazardous waste facilities that have a recorded land use restriction at the local county recorder's office. The land use restrictions on this list were required by the DTSC HWMP as a result of the presence of hazardous substances that remain on site after the facility (or part of the facility) has been closed or cleaned up. The types of land use restriction include deed notice, deed restriction, or a land use restriction that binds current and future owners.

Date of Government Version: 02/26/2024
Date Data Arrived at EDR: 02/27/2024
Date Made Active in Reports: 05/14/2024
Number of Days to Update: 77

Source: DTSC and SWRCB
Telephone: 916-323-3400
Last EDR Contact: 05/29/2024
Next Scheduled EDR Contact: 09/09/2024
Data Release Frequency: Semi-Annually

Records of Emergency Release Reports

GOVERNMENT RECORDS SEARCHED / DATA CURRENCY TRACKING

HMIRS: Hazardous Materials Information Reporting System
Hazardous Materials Incident Report System. HMIRS contains hazardous material spill incidents reported to DOT.

Date of Government Version: 06/14/2024
Date Data Arrived at EDR: 06/17/2024
Date Made Active in Reports: 06/24/2024
Number of Days to Update: 7

Source: U.S. Department of Transportation
Telephone: 202-366-4555
Last EDR Contact: 06/17/2024
Next Scheduled EDR Contact: 09/30/2024
Data Release Frequency: Quarterly

CHMIRS: California Hazardous Material Incident Report System
California Hazardous Material Incident Reporting System. CHMIRS contains information on reported hazardous material incidents (accidental releases or spills).

Date of Government Version: 12/31/2023
Date Data Arrived at EDR: 01/23/2024
Date Made Active in Reports: 04/09/2024
Number of Days to Update: 77

Source: Office of Emergency Services
Telephone: 916-845-8400
Last EDR Contact: 04/16/2024
Next Scheduled EDR Contact: 07/29/2024
Data Release Frequency: Semi-Annually

LDS: Land Disposal Sites Listing (GEOTRACKER)
Land Disposal sites (Landfills) included in GeoTracker. GeoTracker is the Water Boards data management system for sites that impact, or have the potential to impact, water quality in California, with emphasis on groundwater.

Date of Government Version: 03/04/2024
Date Data Arrived at EDR: 03/05/2024
Date Made Active in Reports: 05/24/2024
Number of Days to Update: 80

Source: State Water Qualilty Control Board
Telephone: 866-480-1028
Last EDR Contact: 06/04/2024
Next Scheduled EDR Contact: 09/16/2024
Data Release Frequency: Quarterly

MCS: Military Cleanup Sites Listing (GEOTRACKER)
Military sites (consisting of: Military UST sites; Military Privatized sites; and Military Cleanup sites [formerly known as DoD non UST]) included in GeoTracker. GeoTracker is the Water Boards data management system for sites that impact, or have the potential to impact, water quality in California, with emphasis on groundwater.

Date of Government Version: 03/04/2024
Date Data Arrived at EDR: 03/05/2024
Date Made Active in Reports: 05/24/2024
Number of Days to Update: 80

Source: State Water Resources Control Board
Telephone: 866-480-1028
Last EDR Contact: 06/04/2024
Next Scheduled EDR Contact: 09/16/2024
Data Release Frequency: Quarterly

SPILLS 90: SPILLS90 data from FirstSearch
Spills 90 includes those spill and release records available exclusively from FirstSearch databases. Typically, they may include chemical, oil and/or hazardous substance spills recorded after 1990. Duplicate records that are already included in EDR incident and release records are not included in Spills 90.

Date of Government Version: 06/06/2012
Date Data Arrived at EDR: 01/03/2013
Date Made Active in Reports: 02/22/2013
Number of Days to Update: 50

Source: FirstSearch
Telephone: N/A
Last EDR Contact: 01/03/2013
Next Scheduled EDR Contact: N/A
Data Release Frequency: No Update Planned

Other Ascertainable Records

RCRA NonGen / NLR: RCRA - Non Generators / No Longer Regulated
RCRAInfo is EPA's comprehensive information system, providing access to data supporting the Resource Conservation and Recovery Act (RCRA) of 1976 and the Hazardous and Solid Waste Amendments (HSWA) of 1984. The database includes selective information on sites which generate, transport, store, treat and/or dispose of hazardous waste as defined by the Resource Conservation and Recovery Act (RCRA). Non-Generators do not presently generate hazardous waste.

GOVERNMENT RECORDS SEARCHED / DATA CURRENCY TRACKING

Date of Government Version: 06/03/2024
Date Data Arrived at EDR: 06/07/2024
Date Made Active in Reports: 06/20/2024
Number of Days to Update: 13

Source: Environmental Protection Agency
Telephone: (415) 495-8895
Last EDR Contact: 06/07/2024
Next Scheduled EDR Contact: 09/30/2024
Data Release Frequency: Quarterly

FUDS: Formerly Used Defense Sites

The listing includes locations of Formerly Used Defense Sites properties where the US Army Corps of Engineers is actively working or will take necessary cleanup actions.

Date of Government Version: 01/30/2024
Date Data Arrived at EDR: 02/13/2024
Date Made Active in Reports: 04/04/2024
Number of Days to Update: 51

Source: U.S. Army Corps of Engineers
Telephone: 202-528-4285
Last EDR Contact: 05/14/2024
Next Scheduled EDR Contact: 08/26/2024
Data Release Frequency: Varies

DOD: Department of Defense Sites

This data set consists of federally owned or administered lands, administered by the Department of Defense, that have any area equal to or greater than 640 acres of the United States, Puerto Rico, and the U.S. Virgin Islands.

Date of Government Version: 06/07/2021
Date Data Arrived at EDR: 07/13/2021
Date Made Active in Reports: 03/09/2022
Number of Days to Update: 239

Source: USGS
Telephone: 888-275-8747
Last EDR Contact: 04/11/2024
Next Scheduled EDR Contact: 07/22/2024
Data Release Frequency: Varies

FEDLAND: Federal and Indian Lands

Federally and Indian administrated lands of the United States. Lands included are administrated by: Army Corps of Engineers, Bureau of Reclamation, National Wild and Scenic River, National Wildlife Refuge, Public Domain Land, Wilderness, Wilderness Study Area, Wildlife Management Area, Bureau of Indian Affairs, Bureau of Land Management, Department of Justice, Forest Service, Fish and Wildlife Service, National Park Service.

Date of Government Version: 04/02/2018
Date Data Arrived at EDR: 04/11/2018
Date Made Active in Reports: 11/06/2019
Number of Days to Update: 574

Source: U.S. Geological Survey
Telephone: 888-275-8747
Last EDR Contact: 07/02/2024
Next Scheduled EDR Contact: 10/14/2024
Data Release Frequency: N/A

SCRD DRYCLEANERS: State Coalition for Remediation of Drycleaners Listing

The State Coalition for Remediation of Drycleaners was established in 1998, with support from the U.S. EPA Office of Superfund Remediation and Technology Innovation. It is comprised of representatives of states with established drycleaner remediation programs. Currently the member states are Alabama, Connecticut, Florida, Illinois, Kansas, Minnesota, Missouri, North Carolina, Oregon, South Carolina, Tennessee, Texas, and Wisconsin.

Date of Government Version: 07/30/2021
Date Data Arrived at EDR: 02/03/2023
Date Made Active in Reports: 02/10/2023
Number of Days to Update: 7

Source: Environmental Protection Agency
Telephone: 615-532-8599
Last EDR Contact: 05/09/2024
Next Scheduled EDR Contact: 08/19/2024
Data Release Frequency: Varies

US FIN ASSUR: Financial Assurance Information

All owners and operators of facilities that treat, store, or dispose of hazardous waste are required to provide proof that they will have sufficient funds to pay for the clean up, closure, and post-closure care of their facilities.

Date of Government Version: 03/18/2024
Date Data Arrived at EDR: 03/19/2024
Date Made Active in Reports: 06/20/2024
Number of Days to Update: 93

Source: Environmental Protection Agency
Telephone: 202-566-1917
Last EDR Contact: 06/17/2024
Next Scheduled EDR Contact: 09/30/2024
Data Release Frequency: Quarterly

GOVERNMENT RECORDS SEARCHED / DATA CURRENCY TRACKING

EPA WATCH LIST: EPA Watch List

EPA maintains a "Watch List" to facilitate dialogue between EPA, state and local environmental agencies on enforcement matters relating to facilities with alleged violations identified as either significant or high priority. Being on the Watch List does not mean that the facility has actually violated the law only that an investigation by EPA or a state or local environmental agency has led those organizations to allege that an unproven violation has in fact occurred. Being on the Watch List does not represent a higher level of concern regarding the alleged violations that were detected, but instead indicates cases requiring additional dialogue between EPA, state and local agencies - primarily because of the length of time the alleged violation has gone unaddressed or unresolved.

Date of Government Version: 08/30/2013
Date Data Arrived at EDR: 03/21/2014
Date Made Active in Reports: 06/17/2014
Number of Days to Update: 88

Source: Environmental Protection Agency
Telephone: 617-520-3000
Last EDR Contact: 04/29/2024
Next Scheduled EDR Contact: 08/12/2024
Data Release Frequency: No Update Planned

2020 COR ACTION: 2020 Corrective Action Program List

The EPA has set ambitious goals for the RCRA Corrective Action program by creating the 2020 Corrective Action Universe. This RCRA cleanup baseline includes facilities expected to need corrective action. The 2020 universe contains a wide variety of sites. Some properties are heavily contaminated while others were contaminated but have since been cleaned up. Still others have not been fully investigated yet, and may require little or no remediation. Inclusion in the 2020 Universe does not necessarily imply failure on the part of a facility to meet its RCRA obligations.

Date of Government Version: 09/30/2017
Date Data Arrived at EDR: 05/08/2018
Date Made Active in Reports: 07/20/2018
Number of Days to Update: 73

Source: Environmental Protection Agency
Telephone: 703-308-4044
Last EDR Contact: 05/02/2024
Next Scheduled EDR Contact: 08/12/2024
Data Release Frequency: Varies

TSCA: Toxic Substances Control Act

Toxic Substances Control Act. TSCA identifies manufacturers and importers of chemical substances included on the TSCA Chemical Substance Inventory list. It includes data on the production volume of these substances by plant site.

Date of Government Version: 12/31/2020
Date Data Arrived at EDR: 06/14/2022
Date Made Active in Reports: 03/24/2023
Number of Days to Update: 283

Source: EPA
Telephone: 202-260-5521
Last EDR Contact: 06/13/2024
Next Scheduled EDR Contact: 09/23/2024
Data Release Frequency: Every 4 Years

TRIS: Toxic Chemical Release Inventory System

Toxic Release Inventory System. TRIS identifies facilities which release toxic chemicals to the air, water and land in reportable quantities under SARA Title III Section 313.

Date of Government Version: 12/31/2022
Date Data Arrived at EDR: 11/13/2023
Date Made Active in Reports: 02/07/2024
Number of Days to Update: 86

Source: EPA
Telephone: 202-566-0250
Last EDR Contact: 05/16/2024
Next Scheduled EDR Contact: 08/26/2024
Data Release Frequency: Annually

SSTS: Section 7 Tracking Systems

Section 7 of the Federal Insecticide, Fungicide and Rodenticide Act, as amended (92 Stat. 829) requires all registered pesticide-producing establishments to submit a report to the Environmental Protection Agency by March 1st each year. Each establishment must report the types and amounts of pesticides, active ingredients and devices being produced, and those having been produced and sold or distributed in the past year.

Date of Government Version: 01/16/2024
Date Data Arrived at EDR: 01/17/2024
Date Made Active in Reports: 03/27/2024
Number of Days to Update: 70

Source: EPA
Telephone: 202-564-4203
Last EDR Contact: 04/17/2024
Next Scheduled EDR Contact: 07/29/2024
Data Release Frequency: Annually

GOVERNMENT RECORDS SEARCHED / DATA CURRENCY TRACKING

ROD: Records Of Decision

Record of Decision. ROD documents mandate a permanent remedy at an NPL (Superfund) site containing technical and health information to aid in the cleanup.

Date of Government Version: 05/22/2024
Date Data Arrived at EDR: 06/03/2024
Date Made Active in Reports: 06/26/2024
Number of Days to Update: 23

Source: EPA
Telephone: 703-416-0223
Last EDR Contact: 07/01/2024
Next Scheduled EDR Contact: 09/09/2024
Data Release Frequency: Annually

RMP: Risk Management Plans

When Congress passed the Clean Air Act Amendments of 1990, it required EPA to publish regulations and guidance for chemical accident prevention at facilities using extremely hazardous substances. The Risk Management Program Rule (RMP Rule) was written to implement Section 112(r) of these amendments. The rule, which built upon existing industry codes and standards, requires companies of all sizes that use certain flammable and toxic substances to develop a Risk Management Program, which includes a(n): Hazard assessment that details the potential effects of an accidental release, an accident history of the last five years, and an evaluation of worst-case and alternative accidental releases; Prevention program that includes safety precautions and maintenance, monitoring, and employee training measures; and Emergency response program that spells out emergency health care, employee training measures and procedures for informing the public and response agencies (e.g the fire department) should an accident occur.

Date of Government Version: 02/01/2024
Date Data Arrived at EDR: 02/08/2024
Date Made Active in Reports: 04/04/2024
Number of Days to Update: 56

Source: Environmental Protection Agency
Telephone: 202-564-8600
Last EDR Contact: 04/15/2024
Next Scheduled EDR Contact: 07/29/2024
Data Release Frequency: Varies

RAATS: RCRA Administrative Action Tracking System

RCRA Administration Action Tracking System. RAATS contains records based on enforcement actions issued under RCRA pertaining to major violators and includes administrative and civil actions brought by the EPA. For administration actions after September 30, 1995, data entry in the RAATS database was discontinued. EPA will retain a copy of the database for historical records. It was necessary to terminate RAATS because a decrease in agency resources made it impossible to continue to update the information contained in the database.

Date of Government Version: 04/17/1995
Date Data Arrived at EDR: 07/03/1995
Date Made Active in Reports: 08/07/1995
Number of Days to Update: 35

Source: EPA
Telephone: 202-564-4104
Last EDR Contact: 06/02/2008
Next Scheduled EDR Contact: 09/01/2008
Data Release Frequency: No Update Planned

PRP: Potentially Responsible Parties

A listing of verified Potentially Responsible Parties

Date of Government Version: 09/19/2023
Date Data Arrived at EDR: 10/03/2023
Date Made Active in Reports: 10/19/2023
Number of Days to Update: 16

Source: EPA
Telephone: 202-564-6023
Last EDR Contact: 07/01/2024
Next Scheduled EDR Contact: 08/12/2024
Data Release Frequency: Quarterly

PADS: PCB Activity Database System

PCB Activity Database. PADS Identifies generators, transporters, commercial storers and/or brokers and disposers of PCB's who are required to notify the EPA of such activities.

Date of Government Version: 03/20/2023
Date Data Arrived at EDR: 04/04/2023
Date Made Active in Reports: 06/09/2023
Number of Days to Update: 66

Source: EPA
Telephone: 202-566-0500
Last EDR Contact: 07/02/2024
Next Scheduled EDR Contact: 10/14/2024
Data Release Frequency: Annually

GOVERNMENT RECORDS SEARCHED / DATA CURRENCY TRACKING

ICIS: Integrated Compliance Information System

The Integrated Compliance Information System (ICIS) supports the information needs of the national enforcement and compliance program as well as the unique needs of the National Pollutant Discharge Elimination System (NPDES) program.

Date of Government Version: 11/18/2016
Date Data Arrived at EDR: 11/23/2016
Date Made Active in Reports: 02/10/2017
Number of Days to Update: 79

Source: Environmental Protection Agency
Telephone: 202-564-2501
Last EDR Contact: 06/26/2024
Next Scheduled EDR Contact: 10/14/2024
Data Release Frequency: Quarterly

FTTS: FIFRA/ TSCA Tracking System - FIFRA (Federal Insecticide, Fungicide, & Rodenticide Act)/TSCA (Toxic Substances Control Act)

FTTS tracks administrative cases and pesticide enforcement actions and compliance activities related to FIFRA, TSCA and EPCRA (Emergency Planning and Community Right-to-Know Act). To maintain currency, EDR contacts the Agency on a quarterly basis.

Date of Government Version: 04/09/2009
Date Data Arrived at EDR: 04/16/2009
Date Made Active in Reports: 05/11/2009
Number of Days to Update: 25

Source: EPA/Office of Prevention, Pesticides and Toxic Substances
Telephone: 202-566-1667
Last EDR Contact: 08/18/2017
Next Scheduled EDR Contact: 12/04/2017
Data Release Frequency: No Update Planned

FTTS INSP: FIFRA/ TSCA Tracking System - FIFRA (Federal Insecticide, Fungicide, & Rodenticide Act)/TSCA (Toxic Substances Control Act)

A listing of FIFRA/TSCA Tracking System (FTTS) inspections and enforcements.

Date of Government Version: 04/09/2009
Date Data Arrived at EDR: 04/16/2009
Date Made Active in Reports: 05/11/2009
Number of Days to Update: 25

Source: EPA
Telephone: 202-566-1667
Last EDR Contact: 08/18/2017
Next Scheduled EDR Contact: 12/04/2017
Data Release Frequency: No Update Planned

MLTS: Material Licensing Tracking System

MLTS is maintained by the Nuclear Regulatory Commission and contains a list of approximately 8,100 sites which possess or use radioactive materials and which are subject to NRC licensing requirements. To maintain currency, EDR contacts the Agency on a quarterly basis.

Date of Government Version: 01/02/2024
Date Data Arrived at EDR: 01/16/2024
Date Made Active in Reports: 03/13/2024
Number of Days to Update: 57

Source: Nuclear Regulatory Commission
Telephone: 301-415-0717
Last EDR Contact: 04/15/2024
Next Scheduled EDR Contact: 07/29/2024
Data Release Frequency: Quarterly

COAL ASH DOE: Steam-Electric Plant Operation Data

A listing of power plants that store ash in surface ponds.

Date of Government Version: 12/31/2022
Date Data Arrived at EDR: 11/27/2023
Date Made Active in Reports: 02/22/2024
Number of Days to Update: 87

Source: Department of Energy
Telephone: 202-586-8719
Last EDR Contact: 05/28/2024
Next Scheduled EDR Contact: 09/09/2024
Data Release Frequency: Varies

COAL ASH EPA: Coal Combustion Residues Surface Impoundments List

A listing of coal combustion residues surface impoundments with high hazard potential ratings.

Date of Government Version: 01/12/2017
Date Data Arrived at EDR: 03/05/2019
Date Made Active in Reports: 11/11/2019
Number of Days to Update: 251

Source: Environmental Protection Agency
Telephone: N/A
Last EDR Contact: 05/28/2024
Next Scheduled EDR Contact: 09/09/2024
Data Release Frequency: Varies

GOVERNMENT RECORDS SEARCHED / DATA CURRENCY TRACKING

PCB TRANSFORMER: PCB Transformer Registration Database
The database of PCB transformer registrations that includes all PCB registration submittals.

Date of Government Version: 09/13/2019
Date Data Arrived at EDR: 11/06/2019
Date Made Active in Reports: 02/10/2020
Number of Days to Update: 96

Source: Environmental Protection Agency
Telephone: 202-566-0517
Last EDR Contact: 05/02/2024
Next Scheduled EDR Contact: 08/12/2024
Data Release Frequency: Varies

RADINFO: Radiation Information Database
The Radiation Information Database (RADINFO) contains information about facilities that are regulated by U.S. Environmental Protection Agency (EPA) regulations for radiation and radioactivity.

Date of Government Version: 07/01/2019
Date Data Arrived at EDR: 07/01/2019
Date Made Active in Reports: 09/23/2019
Number of Days to Update: 84

Source: Environmental Protection Agency
Telephone: 202-343-9775
Last EDR Contact: 06/21/2024
Next Scheduled EDR Contact: 10/07/2024
Data Release Frequency: Quarterly

HIST FTTS: FIFRA/TSCA Tracking System Administrative Case Listing
A complete administrative case listing from the FIFRA/TSCA Tracking System (FTTS) for all ten EPA regions. The information was obtained from the National Compliance Database (NCDB). NCDB supports the implementation of FIFRA (Federal Insecticide, Fungicide, and Rodenticide Act) and TSCA (Toxic Substances Control Act). Some EPA regions are now closing out records. Because of that, and the fact that some EPA regions are not providing EPA Headquarters with updated records, it was decided to create a HIST FTTS database. It included records that may not be included in the newer FTTS database updates. This database is no longer updated.

Date of Government Version: 10/19/2006
Date Data Arrived at EDR: 03/01/2007
Date Made Active in Reports: 04/10/2007
Number of Days to Update: 40

Source: Environmental Protection Agency
Telephone: 202-564-2501
Last EDR Contact: 12/17/2007
Next Scheduled EDR Contact: 03/17/2008
Data Release Frequency: No Update Planned

HIST FTTS INSP: FIFRA/TSCA Tracking System Inspection & Enforcement Case Listing
A complete inspection and enforcement case listing from the FIFRA/TSCA Tracking System (FTTS) for all ten EPA regions. The information was obtained from the National Compliance Database (NCDB). NCDB supports the implementation of FIFRA (Federal Insecticide, Fungicide, and Rodenticide Act) and TSCA (Toxic Substances Control Act). Some EPA regions are now closing out records. Because of that, and the fact that some EPA regions are not providing EPA Headquarters with updated records, it was decided to create a HIST FTTS database. It included records that may not be included in the newer FTTS database updates. This database is no longer updated.

Date of Government Version: 10/19/2006
Date Data Arrived at EDR: 03/01/2007
Date Made Active in Reports: 04/10/2007
Number of Days to Update: 40

Source: Environmental Protection Agency
Telephone: 202-564-2501
Last EDR Contact: 12/17/2008
Next Scheduled EDR Contact: 03/17/2008
Data Release Frequency: No Update Planned

DOT OPS: Incident and Accident Data
Department of Transporation, Office of Pipeline Safety Incident and Accident data.

Date of Government Version: 01/02/2020
Date Data Arrived at EDR: 01/28/2020
Date Made Active in Reports: 04/17/2020
Number of Days to Update: 80

Source: Department of Transporation, Office of Pipeline Safety
Telephone: 202-366-4595
Last EDR Contact: 04/23/2024
Next Scheduled EDR Contact: 08/05/2024
Data Release Frequency: Quarterly

CONSENT: Superfund (CERCLA) Consent Decrees
Major legal settlements that establish responsibility and standards for cleanup at NPL (Superfund) sites. Released periodically by United States District Courts after settlement by parties to litigation matters.

GOVERNMENT RECORDS SEARCHED / DATA CURRENCY TRACKING

Date of Government Version: 03/31/2024
Date Data Arrived at EDR: 04/19/2024
Date Made Active in Reports: 06/26/2024
Number of Days to Update: 68

Source: Department of Justice, Consent Decree Library
Telephone: Varies
Last EDR Contact: 06/26/2024
Next Scheduled EDR Contact: 10/14/2024
Data Release Frequency: Varies

BRS: Biennial Reporting System

The Biennial Reporting System is a national system administered by the EPA that collects data on the generation and management of hazardous waste. BRS captures detailed data from two groups: Large Quantity Generators (LQG) and Treatment, Storage, and Disposal Facilities.

Date of Government Version: 12/31/2021
Date Data Arrived at EDR: 03/09/2023
Date Made Active in Reports: 03/20/2023
Number of Days to Update: 11

Source: EPA/NTIS
Telephone: 800-424-9346
Last EDR Contact: 06/07/2024
Next Scheduled EDR Contact: 09/30/2024
Data Release Frequency: Biennially

INDIAN RESERV: Indian Reservations

This map layer portrays Indian administered lands of the United States that have any area equal to or greater than 640 acres.

Date of Government Version: 12/31/2014
Date Data Arrived at EDR: 07/14/2015
Date Made Active in Reports: 01/10/2017
Number of Days to Update: 546

Source: USGS
Telephone: 202-208-3710
Last EDR Contact: 07/02/2024
Next Scheduled EDR Contact: 10/14/2024
Data Release Frequency: Semi-Annually

FUSRAP: Formerly Utilized Sites Remedial Action Program

DOE established the Formerly Utilized Sites Remedial Action Program (FUSRAP) in 1974 to remediate sites where radioactive contamination remained from Manhattan Project and early U.S. Atomic Energy Commission (AEC) operations.

Date of Government Version: 03/03/2023
Date Data Arrived at EDR: 03/03/2023
Date Made Active in Reports: 06/09/2023
Number of Days to Update: 98

Source: Department of Energy
Telephone: 202-586-3559
Last EDR Contact: 04/26/2024
Next Scheduled EDR Contact: 08/12/2024
Data Release Frequency: Varies

UMTRA: Uranium Mill Tailings Sites

Uranium ore was mined by private companies for federal government use in national defense programs. When the mills shut down, large piles of the sand-like material (mill tailings) remain after uranium has been extracted from the ore. Levels of human exposure to radioactive materials from the piles are low; however, in some cases tailings were used as construction materials before the potential health hazards of the tailings were recognized.

Date of Government Version: 08/30/2019
Date Data Arrived at EDR: 11/15/2019
Date Made Active in Reports: 01/28/2020
Number of Days to Update: 74

Source: Department of Energy
Telephone: 505-845-0011
Last EDR Contact: 05/16/2024
Next Scheduled EDR Contact: 08/26/2024
Data Release Frequency: Varies

LEAD SMELTER 1: Lead Smelter Sites

A listing of former lead smelter site locations.

Date of Government Version: 05/22/2024
Date Data Arrived at EDR: 06/03/2024
Date Made Active in Reports: 06/24/2024
Number of Days to Update: 21

Source: Environmental Protection Agency
Telephone: 703-603-8787
Last EDR Contact: 07/01/2024
Next Scheduled EDR Contact: 10/07/2024
Data Release Frequency: Varies

LEAD SMELTER 2: Lead Smelter Sites

A list of several hundred sites in the U.S. where secondary lead smelting was done from 1931and 1964. These sites may pose a threat to public health through ingestion or inhalation of contaminated soil or dust

GOVERNMENT RECORDS SEARCHED / DATA CURRENCY TRACKING

Date of Government Version: 04/05/2001
Date Data Arrived at EDR: 10/27/2010
Date Made Active in Reports: 12/02/2010
Number of Days to Update: 36

Source: American Journal of Public Health
Telephone: 703-305-6451
Last EDR Contact: 12/02/2009
Next Scheduled EDR Contact: N/A
Data Release Frequency: No Update Planned

US AIRS (AFS): Aerometric Information Retrieval System Facility Subsystem (AFS)

The database is a sub-system of Aerometric Information Retrieval System (AIRS). AFS contains compliance data on air pollution point sources regulated by the U.S. EPA and/or state and local air regulatory agencies. This information comes from source reports by various stationary sources of air pollution, such as electric power plants, steel mills, factories, and universities, and provides information about the air pollutants they produce. Action, air program, air program pollutant, and general level plant data. It is used to track emissions and compliance data from industrial plants.

Date of Government Version: 10/12/2016
Date Data Arrived at EDR: 10/26/2016
Date Made Active in Reports: 02/03/2017
Number of Days to Update: 100

Source: EPA
Telephone: 202-564-2496
Last EDR Contact: 09/26/2017
Next Scheduled EDR Contact: 01/08/2018
Data Release Frequency: Annually

US AIRS MINOR: Air Facility System Data

A listing of minor source facilities.

Date of Government Version: 10/12/2016
Date Data Arrived at EDR: 10/26/2016
Date Made Active in Reports: 02/03/2017
Number of Days to Update: 100

Source: EPA
Telephone: 202-564-2496
Last EDR Contact: 09/26/2017
Next Scheduled EDR Contact: 01/08/2018
Data Release Frequency: Annually

MINES VIOLATIONS: MSHA Violation Assessment Data

Mines violation and assessment information. Department of Labor, Mine Safety & Health Administration.

Date of Government Version: 01/02/2024
Date Data Arrived at EDR: 01/03/2024
Date Made Active in Reports: 01/04/2024
Number of Days to Update: 1

Source: DOL, Mine Safety & Health Admi
Telephone: 202-693-9424
Last EDR Contact: 07/02/2024
Next Scheduled EDR Contact: 09/02/2024
Data Release Frequency: Quarterly

US MINES: Mines Master Index File

Contains all mine identification numbers issued for mines active or opened since 1971. The data also includes violation information.

Date of Government Version: 02/05/2024
Date Data Arrived at EDR: 02/21/2024
Date Made Active in Reports: 04/04/2024
Number of Days to Update: 43

Source: Department of Labor, Mine Safety and Health Administration
Telephone: 303-231-5959
Last EDR Contact: 05/21/2024
Next Scheduled EDR Contact: 09/02/2024
Data Release Frequency: Semi-Annually

US MINES 2: Ferrous and Nonferrous Metal Mines Database Listing

This map layer includes ferrous (ferrous metal mines are facilities that extract ferrous metals, such as iron ore or molybdenum) and nonferrous (Nonferrous metal mines are facilities that extract nonferrous metals, such as gold, silver, copper, zinc, and lead) metal mines in the United States.

Date of Government Version: 01/07/2022
Date Data Arrived at EDR: 02/24/2023
Date Made Active in Reports: 05/17/2023
Number of Days to Update: 82

Source: USGS
Telephone: 703-648-7709
Last EDR Contact: 05/22/2024
Next Scheduled EDR Contact: 09/02/2024
Data Release Frequency: Varies

GOVERNMENT RECORDS SEARCHED / DATA CURRENCY TRACKING

US MINES 3: Active Mines & Mineral Plants Database Listing

Active Mines and Mineral Processing Plant operations for commodities monitored by the Minerals Information Team of the USGS.

Date of Government Version: 04/14/2011
Date Data Arrived at EDR: 06/08/2011
Date Made Active in Reports: 09/13/2011
Number of Days to Update: 97

Source: USGS
Telephone: 703-648-7709
Last EDR Contact: 05/23/2024
Next Scheduled EDR Contact: 09/02/2024
Data Release Frequency: Varies

ABANDONED MINES: Abandoned Mines

An inventory of land and water impacted by past mining (primarily coal mining) is maintained by OSMRE to provide information needed to implement the Surface Mining Control and Reclamation Act of 1977 (SMCRA). The inventory contains information on the location, type, and extent of AML impacts, as well as, information on the cost associated with the reclamation of those problems. The inventory is based upon field surveys by State, Tribal, and OSMRE program officials. It is dynamic to the extent that it is modified as new problems are identified and existing problems are reclaimed.

Date of Government Version: 03/18/2024
Date Data Arrived at EDR: 03/19/2024
Date Made Active in Reports: 06/06/2024
Number of Days to Update: 79

Source: Department of Interior
Telephone: 202-208-2609
Last EDR Contact: 06/13/2024
Next Scheduled EDR Contact: 09/16/2024
Data Release Frequency: Quarterly

MINES MRDS: Mineral Resources Data System

Mineral Resources Data System

Date of Government Version: 08/23/2022
Date Data Arrived at EDR: 11/22/2022
Date Made Active in Reports: 02/28/2023
Number of Days to Update: 98

Source: USGS
Telephone: 703-648-6533
Last EDR Contact: 05/22/2024
Next Scheduled EDR Contact: 09/02/2024
Data Release Frequency: Varies

FINDS: Facility Index System/Facility Registry System

Facility Index System. FINDS contains both facility information and 'pointers' to other sources that contain more detail. EDR includes the following FINDS databases in this report: PCS (Permit Compliance System), AIRS (Aerometric Information Retrieval System), DOCKET (Enforcement Docket used to manage and track information on civil judicial enforcement cases for all environmental statutes), FURS (Federal Underground Injection Control), C-DOCKET (Criminal Docket System used to track criminal enforcement actions for all environmental statutes), FFIS (Federal Facilities Information System), STATE (State Environmental Laws and Statutes), and PADS (PCB Activity Data System).

Date of Government Version: 02/09/2024
Date Data Arrived at EDR: 02/27/2024
Date Made Active in Reports: 05/24/2024
Number of Days to Update: 87

Source: EPA
Telephone: (415) 947-8000
Last EDR Contact: 05/29/2024
Next Scheduled EDR Contact: 09/09/2024
Data Release Frequency: Quarterly

ECHO: Enforcement & Compliance History Information

ECHO provides integrated compliance and enforcement information for about 800,000 regulated facilities nationwide.

Date of Government Version: 12/17/2023
Date Data Arrived at EDR: 12/28/2023
Date Made Active in Reports: 03/04/2024
Number of Days to Update: 67

Source: Environmental Protection Agency
Telephone: 202-564-2280
Last EDR Contact: 06/28/2024
Next Scheduled EDR Contact: 10/14/2024
Data Release Frequency: Quarterly

UXO: Unexploded Ordnance Sites

A listing of unexploded ordnance site locations

GOVERNMENT RECORDS SEARCHED / DATA CURRENCY TRACKING

Date of Government Version: 09/06/2023
Date Data Arrived at EDR: 09/13/2023
Date Made Active in Reports: 12/11/2023
Number of Days to Update: 89

Source: Department of Defense
Telephone: 703-704-1564
Last EDR Contact: 04/08/2024
Next Scheduled EDR Contact: 07/22/2024
Data Release Frequency: Varies

DOCKET HWC: Hazardous Waste Compliance Docket Listing

A complete list of the Federal Agency Hazardous Waste Compliance Docket Facilities.

Date of Government Version: 05/06/2021
Date Data Arrived at EDR: 05/21/2021
Date Made Active in Reports: 08/11/2021
Number of Days to Update: 82

Source: Environmental Protection Agency
Telephone: 202-564-0527
Last EDR Contact: 05/17/2024
Next Scheduled EDR Contact: 09/02/2024
Data Release Frequency: Varies

FUELS PROGRAM: EPA Fuels Program Registered Listing

This listing includes facilities that are registered under the Part 80 (Code of Federal Regulations) EPA Fuels Programs. All companies now are required to submit new and updated registrations.

Date of Government Version: 02/12/2024
Date Data Arrived at EDR: 02/13/2024
Date Made Active in Reports: 04/04/2024
Number of Days to Update: 51

Source: EPA
Telephone: 800-385-6164
Last EDR Contact: 05/14/2024
Next Scheduled EDR Contact: 08/26/2024
Data Release Frequency: Quarterly

PFAS NPL: Superfund Sites with PFAS Detections Information

EPA's Office of Land and Emergency Management and EPA Regional Offices maintain data describing what is known about site investigations, contamination, and remedial actions under the Comprehensive Environmental Response, Compensation, and Liability Act (CERCLA) where PFAS is present in the environment.

Date of Government Version: 12/28/2023
Date Data Arrived at EDR: 12/28/2023
Date Made Active in Reports: 03/04/2024
Number of Days to Update: 67

Source: Environmental Protection Agency
Telephone: 703-603-8895
Last EDR Contact: 07/01/2024
Next Scheduled EDR Contact: 10/14/2024
Data Release Frequency: Varies

PFAS FEDERAL SITES: Federal Sites PFAS Information

Several federal entities, such as the federal Superfund program, Department of Defense, National Aeronautics and Space Administration, Department of Transportation, and Department of Energy provided information for sites with known or suspected detections at federal facilities.

Date of Government Version: 12/28/2023
Date Data Arrived at EDR: 12/28/2023
Date Made Active in Reports: 03/04/2024
Number of Days to Update: 67

Source: Environmental Protection Agency
Telephone: 202-272-0167
Last EDR Contact: 07/01/2024
Next Scheduled EDR Contact: 10/14/2024
Data Release Frequency: Varies

PFAS TRIS: List of PFAS Added to the TRI

Section 7321 of the National Defense Authorization Act for Fiscal Year 2020 (NDAA) immediately added certain per- and polyfluoroalkyl substances (PFAS) to the list of chemicals covered by the Toxics Release Inventory (TRI) under Section 313 of the Emergency Planning and Community Right-to-Know Act (EPCRA) and provided a framework for additional PFAS to be added to TRI on an annual basis.

Date of Government Version: 12/28/2023
Date Data Arrived at EDR: 12/28/2023
Date Made Active in Reports: 01/04/2024
Number of Days to Update: 7

Source: Environmental Protection Agency
Telephone: 202-566-0250
Last EDR Contact: 07/01/2024
Next Scheduled EDR Contact: 10/14/2024
Data Release Frequency: Varies

GOVERNMENT RECORDS SEARCHED / DATA CURRENCY TRACKING

PFAS TSCA: PFAS Manufacture and Imports Information

EPA issued the Chemical Data Reporting (CDR) Rule under the Toxic Substances Control Act (TSCA) and requires chemical manufacturers and facilities that manufacture or import chemical substances to report data to EPA. EPA publishes non-confidential business information (non-CBI) and includes descriptive information about each site, corporate parent, production volume, other manufacturing information, and processing and use information.

Date of Government Version: 12/28/2023
Date Data Arrived at EDR: 12/28/2023
Date Made Active in Reports: 01/04/2024
Number of Days to Update: 7

Source: Environmental Protection Agency
Telephone: 202-272-0167
Last EDR Contact: 07/01/2024
Next Scheduled EDR Contact: 10/14/2024
Data Release Frequency: Varies

PFAS RCRA MANIFEST: PFAS Transfers Identified In the RCRA Database Listing

To work around the lack of PFAS waste codes in the RCRA database, EPA developed the PFAS Transfers dataset by mining e-Manifest records containing at least one of these common PFAS keywords: PFAS, PFOA, PFOS, PERFL, AFFF, GENX, GEN-X (plus the VT waste codes). These keywords were searched for in the following text fields: Manifest handling instructions (MANIFEST_HANDLING_INSTR), Non-hazardous waste description (NON_HAZ_WASTE_DESCRIPTION), DOT printed information (DOT_PRINTED_INFORMATION), Waste line handling instructions (WASTE_LINE_HANDLING_INSTR), Waste residue comments (WASTE_RESIDUE_COMMENTS).

Date of Government Version: 12/28/2023
Date Data Arrived at EDR: 12/28/2023
Date Made Active in Reports: 01/04/2024
Number of Days to Update: 7

Source: Environmental Protection Agency
Telephone: 202-272-0167
Last EDR Contact: 07/01/2024
Next Scheduled EDR Contact: 10/14/2024
Data Release Frequency: Varies

PFAS ATSDR: PFAS Contamination Site Location Listing

PFAS contamination site locations from the Department of Health & Human Services, Center for Disease Control & Prevention. ATSDR is involved at a number of PFAS-related sites, either directly or through assisting state and federal partners. As of now, most sites are related to drinking water contamination connected with PFAS production facilities or fire training areas where aqueous film-forming firefighting foam (AFFF) was regularly used.

Date of Government Version: 06/24/2020
Date Data Arrived at EDR: 03/17/2021
Date Made Active in Reports: 11/08/2022
Number of Days to Update: 601

Source: Department of Health & Human Services
Telephone: 202-741-5770
Last EDR Contact: 04/22/2024
Next Scheduled EDR Contact: 08/05/2024
Data Release Frequency: Varies

PFAS WQP: Ambient Environmental Sampling for PFAS

The Water Quality Portal (WQP) is a part of a modernized repository storing ambient sampling data for all environmental media and tissue samples. A wide range of federal, state, tribal and local governments, academic and non-governmental organizations and individuals submit project details and sampling results to this public repository. The information is commonly used for research and assessments of environmental quality.

Date of Government Version: 12/28/2023
Date Data Arrived at EDR: 12/28/2023
Date Made Active in Reports: 03/04/2024
Number of Days to Update: 67

Source: Environmental Protection Agency
Telephone: 202-272-0167
Last EDR Contact: 07/01/2024
Next Scheduled EDR Contact: 10/14/2024
Data Release Frequency: Varies

PFAS NPDES: Clean Water Act Discharge Monitoring Information

Any discharger of pollutants to waters of the United States from a point source must have a National Pollutant Discharge Elimination System (NPDES) permit. The process for obtaining limits involves the regulated entity (permittee) disclosing releases in a NPDES permit application and the permitting authority (typically the state but sometimes EPA) deciding whether to require monitoring or monitoring with limits. Caveats and Limitations: Less than half of states have required PFAS monitoring for at least one of their permittees and fewer states have established PFAS effluent limits for permittees. New rulemakings have been initiated that may increase the number of facilities monitoring for PFAS in the future.

GOVERNMENT RECORDS SEARCHED / DATA CURRENCY TRACKING

Date of Government Version: 12/28/2023
Date Data Arrived at EDR: 12/28/2023
Date Made Active in Reports: 03/04/2024
Number of Days to Update: 67

Source: Environmental Protection Agency
Telephone: 202-272-0167
Last EDR Contact: 07/01/2024
Next Scheduled EDR Contact: 10/14/2024
Data Release Frequency: Varies

PFAS ECHO: Facilities in Industries that May Be Handling PFAS Listing

Regulators and the public have expressed interest in knowing which regulated entities may be using PFAS. EPA has developed a dataset from various sources that show which industries may be handling PFAS. Approximately 120,000 facilities subject to federal environmental programs have operated or currently operate in industry sectors with processes that may involve handling and/or release of PFAS.

Date of Government Version: 12/28/2023
Date Data Arrived at EDR: 12/28/2023
Date Made Active in Reports: 03/04/2024
Number of Days to Update: 67

Source: Environmental Protection Agency
Telephone: 202-272-0167
Last EDR Contact: 07/01/2024
Next Scheduled EDR Contact: 10/14/2024
Data Release Frequency: Varies

PFAS ECHO FIRE TRAIN: Facilities in Industries that May Be Handling PFAS Listing

A list of fire training sites was added to the Industry Sectors dataset using a keyword search on the permitted facilitys name to identify sites where fire-fighting foam may have been used in training exercises. Additionally, you may view an example spreadsheet of the subset of fire training facility data, as well as the keywords used in selecting or deselecting a facility for the subset. as well as the keywords used in selecting or deselecting a facility for the subset. These keywords were tested to maximize accuracy in selecting facilities that may use fire-fighting foam in training exercises, however, due to the lack of a required reporting field in the data systems for designating fire training sites, this methodology may not identify all fire training sites or may potentially misidentify them.

Date of Government Version: 12/28/2023
Date Data Arrived at EDR: 12/28/2023
Date Made Active in Reports: 03/04/2024
Number of Days to Update: 67

Source: Environmental Protection Agency
Telephone: 202-272-0167
Last EDR Contact: 07/01/2024
Next Scheduled EDR Contact: 10/14/2024
Data Release Frequency: Varies

PFAS PT 139 AIRPORT: All Certified Part 139 Airports PFAS Information Listing

Since July 1, 2006, all certified part 139 airports are required to have fire-fighting foam onsite that meet military specifications (MIL-F-24385) (14 CFR 139.317). To date, these military specification fire-fighting foams are fluorinated and have been historically used for training and extinguishing. The 2018 FAA Reauthorization Act has a provision stating that no later than October 2021, FAA shall not require the use of fluorinated AFFF. This provision does not prohibit the use of fluorinated AFFF at Part 139 civilian airports; it only prohibits FAA from mandating its use. The Federal Aviation Administration?s document AC 150/5210-6D - Aircraft Fire Extinguishing Agents provides guidance on Aircraft Fire Extinguishing Agents, which includes Aqueous Film Forming Foam (AFFF).

Date of Government Version: 12/28/2023
Date Data Arrived at EDR: 12/28/2023
Date Made Active in Reports: 03/04/2024
Number of Days to Update: 67

Source: Environmental Protection Agency
Telephone: 202-272-0167
Last EDR Contact: 07/01/2024
Next Scheduled EDR Contact: 10/14/2024
Data Release Frequency: Varies

AQUEOUS FOAM NRC: Aqueous Foam Related Incidents Listing

The National Response Center (NRC) serves as an emergency call center that fields initial reports for pollution and railroad incidents and forwards that information to appropriate federal/state agencies for response. The spreadsheets posted to the NRC website contain initial incident data that has not been validated or investigated by a federal/state response agency. Response center calls from 1990 to the most recent complete calendar year where there was indication of Aqueous Film Forming Foam (AFFF) usage are included in this dataset. NRC calls may reference AFFF usage in the ?Material Involved? or ?Incident Description? fields.

Date of Government Version: 12/28/2023
Date Data Arrived at EDR: 12/28/2023
Date Made Active in Reports: 03/04/2024
Number of Days to Update: 67

Source: Environmental Protection Agency
Telephone: 202-267-2675
Last EDR Contact: 07/01/2024
Next Scheduled EDR Contact: 10/14/2024
Data Release Frequency: Varies

GOVERNMENT RECORDS SEARCHED / DATA CURRENCY TRACKING

PCS ENF: Enforcement data
No description is available for this data

Date of Government Version: 12/31/2014
Date Data Arrived at EDR: 02/05/2015
Date Made Active in Reports: 03/06/2015
Number of Days to Update: 29

Source: EPA
Telephone: 202-564-2497
Last EDR Contact: 06/27/2024
Next Scheduled EDR Contact: 10/14/2024
Data Release Frequency: Varies

PCS: Permit Compliance System
PCS is a computerized management information system that contains data on National Pollutant Discharge Elimination System (NPDES) permit holding facilities. PCS tracks the permit, compliance, and enforcement status of NPDES facilities.

Date of Government Version: 12/16/2016
Date Data Arrived at EDR: 01/06/2017
Date Made Active in Reports: 03/10/2017
Number of Days to Update: 63

Source: EPA, Office of Water
Telephone: 202-564-2496
Last EDR Contact: 06/27/2024
Next Scheduled EDR Contact: 10/14/2024
Data Release Frequency: No Update Planned

BIOSOLIDS: ICIS-NPDES Biosolids Facility Data
The data reflects compliance information about facilities in the biosolids program.

Date of Government Version: 12/31/2023
Date Data Arrived at EDR: 01/03/2024
Date Made Active in Reports: 01/16/2024
Number of Days to Update: 13

Source: Environmental Protection Agency
Telephone: 202-564-4700
Last EDR Contact: 04/16/2024
Next Scheduled EDR Contact: 07/29/2024
Data Release Frequency: Varies

PFAS: PFAS Contamination Site Location Listing
A listing of PFAS sites included in the Envirostor and GeoTracker databases. Locations of potential sources of per - and polyfluoroalkyl substances (PFAS). This does not mean that PFAS has been produced, used, or discharged at these sites.

Date of Government Version: 03/04/2024
Date Data Arrived at EDR: 03/06/2024
Date Made Active in Reports: 05/29/2024
Number of Days to Update: 84

Source: State Water Resources Control Board
Telephone: 866-480-1028
Last EDR Contact: 06/04/2024
Next Scheduled EDR Contact: 09/16/2024
Data Release Frequency: Varies

AQUEOUS FOAM: Former Fire Training Facility Assessments Listing
Airports shown on this list are those believed to use Aqueous Film Forming Foam (AFFF), and certified by the Federal Aviation Administration (FAA) under Title 14, Code of Federal Regulations (CFR), Part 139 (14 CFR Part 139). This list was created by SWRCB using information available from the FAA. Location points shown are from the latitude and longitude listed on the FAA airport master record.

Date of Government Version: 03/04/2024
Date Data Arrived at EDR: 03/05/2024
Date Made Active in Reports: 05/28/2024
Number of Days to Update: 84

Source: State Water Resources Control Board
Telephone: 916-341-5455
Last EDR Contact: 06/04/2024
Next Scheduled EDR Contact: 09/16/2024
Data Release Frequency: Varies

CA BOND EXP. PLAN: Bond Expenditure Plan
Department of Health Services developed a site-specific expenditure plan as the basis for an appropriation of Hazardous Substance Cleanup Bond Act funds. It is not updated.

Date of Government Version: 01/01/1989
Date Data Arrived at EDR: 07/27/1994
Date Made Active in Reports: 08/02/1994
Number of Days to Update: 6

Source: Department of Health Services
Telephone: 916-255-2118
Last EDR Contact: 05/31/1994
Next Scheduled EDR Contact: N/A
Data Release Frequency: No Update Planned

GOVERNMENT RECORDS SEARCHED / DATA CURRENCY TRACKING

CHROME PLATING: Chrome Plating Facilities Listing

This listing represents chrome plating facilities the California State Water Resources Control Board staff identified as possibly being a source of Per- and polyfluoroalkyl substance (PFAS) contamination. Sites and locations were identified by staff with the Division of Water Quality in the California State Water Board. Data was collected from the CA Air Resources Board 2013 and 2018 - Cr VI emission survey, CA Emission Inventory, CA HAZ Waste discharge database and by reviewing storm water permits. Former chrome plating sites are also included that are open site investigation or remediation cases with the Regional Water Quality Control Boards and the Department of Toxic Substances Control.

Date of Government Version: 03/04/2024
Date Data Arrived at EDR: 03/05/2024
Date Made Active in Reports: 05/28/2024
Number of Days to Update: 84

Source: State Water Resources Control Board
Telephone: 916-341-5455
Last EDR Contact: 06/04/2024
Next Scheduled EDR Contact: 09/16/2024
Data Release Frequency: Varies

CORTESE: "Cortese" Hazardous Waste & Substances Sites List

The sites for the list are designated by the State Water Resource Control Board (LUST), the Integrated Waste Board (SWF/LS), and the Department of Toxic Substances Control (Cal-Sites).

Date of Government Version: 03/19/2024
Date Data Arrived at EDR: 03/19/2024
Date Made Active in Reports: 06/11/2024
Number of Days to Update: 84

Source: CAL EPA/Office of Emergency Information
Telephone: 916-323-3400
Last EDR Contact: 06/17/2024
Next Scheduled EDR Contact: 09/30/2024
Data Release Frequency: Quarterly

CUPA LIV-PLE: CUPA Facility Listing

list of facilities associated with the various CUPA programs in Livermore-Pleasanton

Date of Government Version: 02/14/2024
Date Data Arrived at EDR: 02/21/2024
Date Made Active in Reports: 05/08/2024
Number of Days to Update: 77

Source: Livermore-Pleasanton Fire Department
Telephone: 925-454-2361
Last EDR Contact: 05/09/2024
Next Scheduled EDR Contact: 08/19/2024
Data Release Frequency: Varies

DRYCLEAN MONTERY BAY: Monterey Bay Air Quality Management District Drycleaner Facility Listing

A listing of drycleaner facility locations, for the Monterey Bay Air Quality Management District.

Date of Government Version: 01/03/2024
Date Data Arrived at EDR: 01/05/2024
Date Made Active in Reports: 03/20/2024
Number of Days to Update: 75

Source: Monterey Bay Air Quality Management District
Telephone: 831-647-9411
Last EDR Contact: 01/03/2024
Next Scheduled EDR Contact: 09/11/2023
Data Release Frequency: Varies

DRYCLEAN SAN LUIS OB: San Luis Obispo County Air Pollution Control District Drycleaner Facility Listing

A listing of drycleaner facility locations, for the San Luis Obispo County Air Pollution Control District.

Date of Government Version: 01/03/2024
Date Data Arrived at EDR: 01/04/2024
Date Made Active in Reports: 03/20/2024
Number of Days to Update: 76

Source: San Luis Obispo County Air Pollution Control District
Telephone: 805-781-5756
Last EDR Contact: 01/03/2024
Next Scheduled EDR Contact: 09/11/2023
Data Release Frequency: Varies

DRYCLEAN PLACER: Placer County Air Quality Management District Drycleaner Facility Listing

A listing of drycleaner facility locations, for the Placer County Air Quality Management District.

Date of Government Version: 05/15/2023
Date Data Arrived at EDR: 05/17/2023
Date Made Active in Reports: 08/14/2023
Number of Days to Update: 89

Source: Placer County Air Quality Management District
Telephone: 530-745-2335
Last EDR Contact: 01/03/2024
Next Scheduled EDR Contact: 09/11/2023
Data Release Frequency: Varies

GOVERNMENT RECORDS SEARCHED / DATA CURRENCY TRACKING

DRYCLEAN SAN JOAQUIN: San Joaquin Valley Air Pollution Control District District Drycleaner Facility Listing
A listing of drycleaner facility locations, for the San Joaquin Valley Air Pollution Control District.

Date of Government Version: 01/04/2024
Date Data Arrived at EDR: 01/04/2024
Date Made Active in Reports: 03/21/2024
Number of Days to Update: 77
Source: San Joaquin Valley Air Pollution Control District
Telephone: 559-230-6001
Last EDR Contact: 01/03/2024
Next Scheduled EDR Contact: 09/11/2023
Data Release Frequency: Varies

DRYCLEAN BAY AREA: Bay Area Air Quality Management District Drycleaner Facility Listing
Bay Area Air Quality Management District Drycleaner Facility Listing.

Date of Government Version: 02/20/2019
Date Data Arrived at EDR: 05/30/2019
Date Made Active in Reports: 05/01/2023
Number of Days to Update: 1432
Source: Bay Area Air Quality Management District
Telephone: 415-516-1916
Last EDR Contact: 01/03/2024
Next Scheduled EDR Contact: 09/11/2023
Data Release Frequency: Varies

DRYCLEAN CALAVERAS: Calaveras County Environmental Management Agency Drycleaner Facility Listing
A listing of drycleaner facility locations, for the Calaveras County Environmental Management Agency.

Date of Government Version: 06/17/2019
Date Data Arrived at EDR: 06/19/2019
Date Made Active in Reports: 05/01/2023
Number of Days to Update: 1412
Source: Calaveras County Environmental Management Agency
Telephone: 209-754-6399
Last EDR Contact: 01/03/2024
Next Scheduled EDR Contact: 09/16/2019
Data Release Frequency: Varies

DRYCLEAN N COAST: North Coast Unified Air Quality Management District Drycleaner Facility Listing
A listing of drycleaner facility locations, for the North Coast Unified Air Quality Management District.

Date of Government Version: 11/30/2016
Date Data Arrived at EDR: 04/19/2019
Date Made Active in Reports: 05/01/2023
Number of Days to Update: 1473
Source: North Coast Unified Air Quality Management District
Telephone: 707-443-3093
Last EDR Contact: 01/03/2024
Next Scheduled EDR Contact: 09/11/2023
Data Release Frequency: Varies

DRYCLEAN N SIERRA: Northern Sierra Air Quality Management District Drycleaner Facility Listing
A listing of drycleaner facility locations, for the Northern Sierra Air Quality Management District,

Date of Government Version: 05/07/2019
Date Data Arrived at EDR: 05/07/2019
Date Made Active in Reports: 05/01/2023
Number of Days to Update: 1455
Source: Northern Sierra Air Quality Management District
Telephone: 530-274-9350
Last EDR Contact: 01/03/2024
Next Scheduled EDR Contact: 09/11/2023
Data Release Frequency: Varies

DRYCLEAN SANTA BARB: Santa Barbara County Air Pollution Control District Drycleaner Facility Listing
A listing of drycleaner facility locations, for the Santa Barbara County Air Pollution Control District.

Date of Government Version: 02/19/2019
Date Data Arrived at EDR: 04/17/2019
Date Made Active in Reports: 05/01/2023
Number of Days to Update: 1475
Source: Santa Barbara County Air Pollution Control District
Telephone: 805-961-8867
Last EDR Contact: 01/03/2024
Next Scheduled EDR Contact: 09/11/2023
Data Release Frequency: Varies

DRYCLEAN TEHAMA: Tehama County Air Pollution Control District Drycleaner Facility Listing
A listing of drycleaner facility locations, for the Tehama County Air Pollution Control District.

Date of Government Version: 04/24/2019
Date Data Arrived at EDR: 04/24/2019
Date Made Active in Reports: 05/01/2023
Number of Days to Update: 1468
Source: Tehama County Air Pollution Control District
Telephone: 530-527-3717
Last EDR Contact: 01/03/2024
Next Scheduled EDR Contact: 09/11/2023
Data Release Frequency: Varies

GOVERNMENT RECORDS SEARCHED / DATA CURRENCY TRACKING

DRYCLEAN SHASTA: Shasta County Air Quality Management District District Drycleaner Facility Listing
A listing of drycleaner facility locations, for the Shasta County Air Quality Management District.

Date of Government Version: 04/26/2023
Date Data Arrived at EDR: 04/27/2023
Date Made Active in Reports: 07/14/2023
Number of Days to Update: 78

Source: Shasta County Air Quality Management District
Telephone: 530-225-5674
Last EDR Contact: 01/03/2024
Next Scheduled EDR Contact: 09/11/2023
Data Release Frequency: Varies

DRYCLEAN YOLO-SOLANO: Yolo-Solano Air Quality Management District Drycleaner Facility Listing
A listing of drycleaner facility locations, for the Yolo-Solano Air Quality Management District.

Date of Government Version: 01/04/2024
Date Data Arrived at EDR: 01/05/2024
Date Made Active in Reports: 03/20/2024
Number of Days to Update: 75

Source: Yolo-Solano Air Quality Management District
Telephone: 530-757-3650
Last EDR Contact: 01/03/2024
Next Scheduled EDR Contact: 09/11/2023
Data Release Frequency: Varies

DRYCLEAN IMPERIAL: Imperial County Air Pollution Control District Drycleaner Facility Listing
A listing of drycleaner facility locations, for the Imperial County Air Pollution Control District

Date of Government Version: 04/25/2023
Date Data Arrived at EDR: 04/26/2023
Date Made Active in Reports: 07/14/2023
Number of Days to Update: 79

Source: Imperial County Air Pollution Control District
Telephone: 442-265-1800
Last EDR Contact: 01/03/2024
Next Scheduled EDR Contact: 09/11/2023
Data Release Frequency: Varies

DRYCLEAN EAST KERN: Eastern Kern Air Pollution Control District District Drycleaner Facility Listing
A listing of drycleaner facility locations, for the Eastern Kern Air Pollution Control District.

Date of Government Version: 01/12/2023
Date Data Arrived at EDR: 04/26/2023
Date Made Active in Reports: 07/14/2023
Number of Days to Update: 79

Source: Eastern Kern Air Pollution Control District
Telephone: 661-862-9684
Last EDR Contact: 01/03/2024
Next Scheduled EDR Contact: 09/11/2023
Data Release Frequency: Varies

DRYCLEAN MENDOCINO: Mendocino County Air Quality Management District Drycleaner Facility Listing
A listing of drycleaner facility locations, for the Mendocino County Air Quality Management District.

Date of Government Version: 02/26/2024
Date Data Arrived at EDR: 02/28/2024
Date Made Active in Reports: 05/15/2024
Number of Days to Update: 77

Source: Mendocino County Air Quality Management District
Telephone: 707-463-4354
Last EDR Contact: 01/03/2024
Next Scheduled EDR Contact: 09/11/2023
Data Release Frequency: Varies

DRYCLEAN AVAQMD: Antelope Valley Air Quality Management District Drycleaner Listing
A listing of dry cleaners in the Antelope Valley Air Quality Management District.

Date of Government Version: 02/26/2024
Date Data Arrived at EDR: 02/27/2024
Date Made Active in Reports: 05/15/2024
Number of Days to Update: 78

Source: Antelope Valley Air Quality Management District
Telephone: 661-723-8070
Last EDR Contact: 05/22/2024
Next Scheduled EDR Contact: 09/09/2024
Data Release Frequency: Varies

DRYCLEAN LAKE: Lake County Air Quality Management District Drycleaner Facility Listing
A listing of drycleaner facility locations, for the Lake County Air Quality Management District,

Date of Government Version: 02/15/2024
Date Data Arrived at EDR: 02/16/2024
Date Made Active in Reports: 05/02/2024
Number of Days to Update: 76

Source: Lake County Air Quality Management District
Telephone: 707-263-7000
Last EDR Contact: 01/03/2024
Next Scheduled EDR Contact: 09/11/2023
Data Release Frequency: Varies

GOVERNMENT RECORDS SEARCHED / DATA CURRENCY TRACKING

DRYCLEAN GRANT: Grant Recipients List

Assembly Bill 998 (AB 998) established the Non-Toxic Dry Cleaning Incentive Program to provide financial assistance to the dry cleaning industry to switch from systems using perchloroethylene (Perc), an identified toxic air contaminant and potential human carcinogen, to non-toxic and non-smog forming alternatives.

Date of Government Version: 12/31/2021
Date Data Arrived at EDR: 01/26/2024
Date Made Active in Reports: 04/16/2024
Number of Days to Update: 81

Source: California Air Resources Board
Telephone: 916-323-0006
Last EDR Contact: 04/25/2024
Next Scheduled EDR Contact: 08/05/2024
Data Release Frequency: Varies

DRYCLEANERS: Cleaner Facilities

A list of drycleaner related facilities that have EPA ID numbers. These are facilities with certain SIC codes: power laundries, family and commercial; garment pressing and cleaner's agents; linen supply; coin-operated laundries and cleaning; drycleaning plants, except rugs; carpet and upholster cleaning; industrial launderers; laundry and garment services.

Date of Government Version: 04/02/2024
Date Data Arrived at EDR: 04/05/2024
Date Made Active in Reports: 04/15/2024
Number of Days to Update: 10

Source: Department of Toxic Substance Control
Telephone: 916-327-4498
Last EDR Contact: 05/22/2024
Next Scheduled EDR Contact: 09/09/2024
Data Release Frequency: Annually

DRYCLEAN SAN DIEGO: San Diego County Air Pollution Control District Drycleaner Facility Listing

A listing of drycleaner facility locations, for the San Diego County Air Pollution Control District.

Date of Government Version: 03/19/2024
Date Data Arrived at EDR: 03/21/2024
Date Made Active in Reports: 04/12/2024
Number of Days to Update: 22

Source: San Diego County Air Pollution Control District
Telephone: 858-586-2616
Last EDR Contact: 03/19/2024
Next Scheduled EDR Contact: 09/11/2023
Data Release Frequency: Varies

DRYCLEAN FEATHER RVR: Feather River Air Quality Management District Drycleaner Facility Listing

A listing of drycleaner facility locations, for the Feather River Air Quality Management District.

Date of Government Version: 03/08/2023
Date Data Arrived at EDR: 03/09/2023
Date Made Active in Reports: 06/05/2023
Number of Days to Update: 88

Source: Feather River Air Quality Management District
Telephone: 530-634-7659
Last EDR Contact: 01/03/2024
Next Scheduled EDR Contact: 09/11/2023
Data Release Frequency: Varies

DRYCLEAN BUTTE: Butte County Air Quality Management DistrictDrycleaner Facility Listing

Butte County Air Quality Management DistrictDrycleaner Facility Listing.

Date of Government Version: 04/25/2023
Date Data Arrived at EDR: 10/18/2023
Date Made Active in Reports: 01/16/2024
Number of Days to Update: 90

Source: Butte County Air Quality Management District
Telephone: 530-332-9400
Last EDR Contact: 01/03/2024
Next Scheduled EDR Contact: 09/11/2023
Data Release Frequency: Varies

DRYCLEAN MOJAVE: Mojave Desert Air Quality Management District Drycleaner Facility Listing

A listing of drycleaner facility locations, for the Mojave Desert Air Quality Management District.

Date of Government Version: 04/15/2024
Date Data Arrived at EDR: 04/17/2024
Date Made Active in Reports: 04/24/2024
Number of Days to Update: 7

Source: Mojave Desert Air Quality Management District
Telephone: 760-245-1661
Last EDR Contact: 04/16/2024
Next Scheduled EDR Contact: 09/11/2023
Data Release Frequency: Varies

GOVERNMENT RECORDS SEARCHED / DATA CURRENCY TRACKING

DRYCLEAN SOUTH COAST: South Coast Air Quality Management District Drycleaner Listing
A listing of dry cleaners in the South Coast Air Quality Management District

Date of Government Version: 02/20/2024
Date Data Arrived at EDR: 02/22/2024
Date Made Active in Reports: 05/08/2024
Number of Days to Update: 76

Source: South Coast Air Quality Management District
Telephone: 909-396-3211
Last EDR Contact: 05/17/2024
Next Scheduled EDR Contact: 09/02/2024
Data Release Frequency: Varies

DRYCLEAN AMADOR: Amador Air District Drycleaner Facility Listing
A listing of drycleaner facility locations, for the Amador Air Quality Management District

Date of Government Version: 04/26/2023
Date Data Arrived at EDR: 04/27/2023
Date Made Active in Reports: 07/13/2023
Number of Days to Update: 77

Source: Amador Air Quality Management District
Telephone: 209-257-0112
Last EDR Contact: 01/03/2024
Next Scheduled EDR Contact: 09/11/2023
Data Release Frequency: Varies

DRYCLEAN VENTURA: Drycleaner Facility Listing
A listing of drycleaner facility locations, for the Ventura County Air Pollution Control District.

Date of Government Version: 01/04/2024
Date Data Arrived at EDR: 01/16/2024
Date Made Active in Reports: 02/08/2024
Number of Days to Update: 23

Source: Ventura County Air Pollution Control District
Telephone: 805-645-1421
Last EDR Contact: 01/03/2024
Next Scheduled EDR Contact: 09/11/2023
Data Release Frequency: Varies

DRYCLEAN SACRAMENTO: Sacramento Metropolitan Air Quality Management DistrictDrycleaner Facility Listing
A listing of drycleaner facility locations, for the Sacramento Metropolitan Air Quality Management District.

Date of Government Version: 01/03/2024
Date Data Arrived at EDR: 01/10/2024
Date Made Active in Reports: 03/27/2024
Number of Days to Update: 77

Source: Sacramento Metropolitan Air Quality Management District
Telephone: 916-874-3958
Last EDR Contact: 01/03/2024
Next Scheduled EDR Contact: 09/11/2023
Data Release Frequency: Varies

DRYCLEAN N SONOMA: Norther Sonoma County County Air Pollution Control District Drycleaner Facility Listing
A listing of drycleaner facility locations, for the Northern Sonoma County Air Pollution Control District.,

Date of Government Version: 01/05/2024
Date Data Arrived at EDR: 01/10/2024
Date Made Active in Reports: 03/27/2024
Number of Days to Update: 77

Source: Santa Barbara County Air Pollution Control District
Telephone: 707-433-5911
Last EDR Contact: 01/03/2024
Next Scheduled EDR Contact: 09/11/2023
Data Release Frequency: Varies

DRYCLEAN GLENN: Glenn County Air Pollution Control District Drycleaner Facility Listing
A listing of drycleaner facility locations, for the Glenn County Air Pollution Control District.

Date of Government Version: 01/08/2024
Date Data Arrived at EDR: 01/10/2024
Date Made Active in Reports: 03/27/2024
Number of Days to Update: 77

Source: Glenn County Air Pollution Control District
Telephone: 530-934-6500
Last EDR Contact: 01/03/2024
Next Scheduled EDR Contact: 09/11/2023
Data Release Frequency: Varies

EMI: Emissions Inventory Data
Toxics and criteria pollutant emissions data collected by the ARB and local air pollution agencies.

Date of Government Version: 12/31/2021
Date Data Arrived at EDR: 06/09/2023
Date Made Active in Reports: 08/30/2023
Number of Days to Update: 82

Source: California Air Resources Board
Telephone: 916-322-2990
Last EDR Contact: 06/11/2024
Next Scheduled EDR Contact: 09/23/2024
Data Release Frequency: Varies

GOVERNMENT RECORDS SEARCHED / DATA CURRENCY TRACKING

ENF: Enforcement Action Listing
A listing of Water Board Enforcement Actions. Formal is everything except Oral/Verbal Communication, Notice of Violation, Expedited Payment Letter, and Staff Enforcement Letter.

Date of Government Version: 01/16/2024
Date Data Arrived at EDR: 01/16/2024
Date Made Active in Reports: 04/03/2024
Number of Days to Update: 78

Source: State Water Resoruces Control Board
Telephone: 916-445-9379
Last EDR Contact: 04/16/2024
Next Scheduled EDR Contact: 07/29/2024
Data Release Frequency: Varies

FIN ASSURANCE 1: Financial Assurance Information Listing
Financial Assurance information

Date of Government Version: 01/11/2024
Date Data Arrived at EDR: 01/16/2024
Date Made Active in Reports: 04/03/2024
Number of Days to Update: 78

Source: Department of Toxic Substances Control
Telephone: 916-255-3628
Last EDR Contact: 04/12/2024
Next Scheduled EDR Contact: 07/29/2024
Data Release Frequency: Varies

FIN ASSURANCE 2: Financial Assurance Information Listing
A listing of financial assurance information for solid waste facilities. Financial assurance is intended to ensure that resources are available to pay for the cost of closure, post-closure care, and corrective measures if the owner or operator of a regulated facility is unable or unwilling to pay.

Date of Government Version: 02/07/2024
Date Data Arrived at EDR: 02/28/2024
Date Made Active in Reports: 05/15/2024
Number of Days to Update: 77

Source: California Integrated Waste Management Board
Telephone: 916-341-6066
Last EDR Contact: 05/02/2024
Next Scheduled EDR Contact: 08/19/2024
Data Release Frequency: Varies

ICE: Inspection, Compliance and Enforcement
Contains data pertaining to the Permitted Facilities with Inspections / Enforcements sites tracked in Envirostor.

Date of Government Version: 02/07/2024
Date Data Arrived at EDR: 02/07/2024
Date Made Active in Reports: 02/07/2024
Number of Days to Update: 0

Source: Department of Toxic Subsances Control
Telephone: 877-786-9427
Last EDR Contact: 05/14/2024
Next Scheduled EDR Contact: 08/26/2024
Data Release Frequency: Quarterly

HIST CORTESE: Hazardous Waste & Substance Site List
The sites for the list are designated by the State Water Resource Control Board [LUST], the Integrated Waste Board [SWF/LS], and the Department of Toxic Substances Control [CALSITES]. This listing is no longer updated by the state agency.

Date of Government Version: 04/01/2001
Date Data Arrived at EDR: 01/22/2009
Date Made Active in Reports: 04/08/2009
Number of Days to Update: 76

Source: Department of Toxic Substances Control
Telephone: 916-323-3400
Last EDR Contact: 01/22/2009
Next Scheduled EDR Contact: N/A
Data Release Frequency: No Update Planned

HWP: EnviroStor Permitted Facilities Listing
Detailed information on permitted hazardous waste facilities and corrective action ("cleanups") tracked in EnviroStor.

Date of Government Version: 02/07/2024
Date Data Arrived at EDR: 02/07/2024
Date Made Active in Reports: 02/07/2024
Number of Days to Update: 0

Source: Department of Toxic Substances Control
Telephone: 916-323-3400
Last EDR Contact: 05/14/2024
Next Scheduled EDR Contact: 08/26/2024
Data Release Frequency: Quarterly

GOVERNMENT RECORDS SEARCHED / DATA CURRENCY TRACKING

HWT: Registered Hazardous Waste Transporter Database

A listing of hazardous waste transporters. In California, unless specifically exempted, it is unlawful for any person to transport hazardous wastes unless the person holds a valid registration issued by DTSC. A hazardous waste transporter registration is valid for one year and is assigned a unique registration number.

Date of Government Version: 04/02/2024
Date Data Arrived at EDR: 04/04/2024
Date Made Active in Reports: 06/26/2024
Number of Days to Update: 83

Source: Department of Toxic Substances Control
Telephone: 916-440-7145
Last EDR Contact: 07/02/2024
Next Scheduled EDR Contact: 10/14/2024
Data Release Frequency: Quarterly

HWTS: Hazardous Waste Tracking System

DTSC maintains the Hazardous Waste Tracking System that stores ID number information since the early 1980s and manifest data since 1993. The system collects both manifest copies from the generator and destination facility.

Date of Government Version: 01/26/2024
Date Data Arrived at EDR: 01/30/2024
Date Made Active in Reports: 04/17/2024
Number of Days to Update: 78

Source: Department of Toxic Substances Control
Telephone: 916-324-2444
Last EDR Contact: 06/26/2024
Next Scheduled EDR Contact: 10/14/2024
Data Release Frequency: Varies

HAZNET: Facility and Manifest Data

Facility and Manifest Data. The data is extracted from the copies of hazardous waste manifests received each year by the DTSC. The annual volume of manifests is typically 700,000 - 1,000,000 annually, representing approximately 350,000 - 500,000 shipments. Data are from the manifests submitted without correction, and therefore many contain some invalid values for data elements such as generator ID, TSD ID, waste category, and disposal method. This database begins with calendar year 1993.

Date of Government Version: 12/31/2023
Date Data Arrived at EDR: 04/04/2024
Date Made Active in Reports: 06/26/2024
Number of Days to Update: 83

Source: California Environmental Protection Agency
Telephone: 916-255-1136
Last EDR Contact: 07/02/2024
Next Scheduled EDR Contact: 10/14/2024
Data Release Frequency: Annually

MINES: Mines Site Location Listing

A listing of mine site locations from the Office of Mine Reclamation.

Date of Government Version: 03/04/2024
Date Data Arrived at EDR: 03/05/2024
Date Made Active in Reports: 05/28/2024
Number of Days to Update: 84

Source: Department of Conservation
Telephone: 916-322-1080
Last EDR Contact: 06/04/2024
Next Scheduled EDR Contact: 09/16/2024
Data Release Frequency: Quarterly

MWMP: Medical Waste Management Program Listing

The Medical Waste Management Program (MWMP) ensures the proper handling and disposal of medical waste by permitting and inspecting medical waste Offsite Treatment Facilities (PDF) and Transfer Stations (PDF) throughout the state. MWMP also oversees all Medical Waste Transporters.

Date of Government Version: 01/23/2024
Date Data Arrived at EDR: 02/27/2024
Date Made Active in Reports: 05/16/2024
Number of Days to Update: 79

Source: Department of Public Health
Telephone: 916-558-1784
Last EDR Contact: 05/29/2024
Next Scheduled EDR Contact: 09/09/2024
Data Release Frequency: Varies

NPDES: NPDES Permits Listing

A listing of NPDES permits, including stormwater.

Date of Government Version: 02/05/2024
Date Data Arrived at EDR: 02/06/2024
Date Made Active in Reports: 04/25/2024
Number of Days to Update: 79

Source: State Water Resources Control Board
Telephone: 916-445-9379
Last EDR Contact: 05/07/2024
Next Scheduled EDR Contact: 08/19/2024
Data Release Frequency: Quarterly

GOVERNMENT RECORDS SEARCHED / DATA CURRENCY TRACKING

PEST LIC: Pesticide Regulation Licenses Listing
A listing of licenses and certificates issued by the Department of Pesticide Regulation. The DPR issues licenses and/or certificates to: Persons and businesses that apply or sell pesticides; Pest control dealers and brokers; Persons who advise on agricultural pesticide applications.

Date of Government Version: 02/26/2024
Date Data Arrived at EDR: 02/27/2024
Date Made Active in Reports: 05/17/2024
Number of Days to Update: 80
Source: Department of Pesticide Regulation
Telephone: 916-445-4038
Last EDR Contact: 05/29/2024
Next Scheduled EDR Contact: 09/09/2024
Data Release Frequency: Quarterly

PROC: Certified Processors Database
A listing of certified processors.

Date of Government Version: 03/04/2024
Date Data Arrived at EDR: 03/05/2024
Date Made Active in Reports: 05/28/2024
Number of Days to Update: 84
Source: Department of Conservation
Telephone: 916-323-3836
Last EDR Contact: 06/04/2024
Next Scheduled EDR Contact: 09/16/2024
Data Release Frequency: Quarterly

NOTIFY 65: Proposition 65 Records
Listings of all Proposition 65 incidents reported to counties by the State Water Resources Control Board and the Regional Water Quality Control Board. This database is no longer updated by the reporting agency.

Date of Government Version: 03/08/2024
Date Data Arrived at EDR: 03/08/2024
Date Made Active in Reports: 05/29/2024
Number of Days to Update: 82
Source: State Water Resources Control Board
Telephone: 916-445-3846
Last EDR Contact: 06/06/2024
Next Scheduled EDR Contact: 09/23/2024
Data Release Frequency: No Update Planned

SAN JOSE HAZMAT: Hazardous Material Facilities
Hazardous material facilities, including underground storage tank sites.

Date of Government Version: 11/03/2020
Date Data Arrived at EDR: 11/05/2020
Date Made Active in Reports: 01/26/2021
Number of Days to Update: 82
Source: City of San Jose Fire Department
Telephone: 408-535-7694
Last EDR Contact: 04/25/2024
Next Scheduled EDR Contact: 08/12/2024
Data Release Frequency: Annually

UIC: UIC Listing
A listing of wells identified as underground injection wells, in the California Oil and Gas Wells database.

Date of Government Version: 03/04/2024
Date Data Arrived at EDR: 03/05/2024
Date Made Active in Reports: 05/28/2024
Number of Days to Update: 84
Source: Deaprtment of Conservation
Telephone: 916-445-2408
Last EDR Contact: 06/04/2024
Next Scheduled EDR Contact: 09/16/2024
Data Release Frequency: Varies

UIC GEO: Underground Injection Control Sites (GEOTRACKER)
Underground control injection sites

Date of Government Version: 03/04/2024
Date Data Arrived at EDR: 03/05/2024
Date Made Active in Reports: 05/24/2024
Number of Days to Update: 80
Source: State Water Resource Control Board
Telephone: 866-480-1028
Last EDR Contact: 06/04/2024
Next Scheduled EDR Contact: 09/16/2024
Data Release Frequency: Varies

WASTEWATER PITS: Oil Wastewater Pits Listing
Water officials discovered that oil producers have been dumping chemical-laden wastewater into hundreds of unlined pits that are operating without proper permits. Inspections completed by the Central Valley Regional Water Quality Control Board revealed the existence of previously unidentified waste sites. The water boards review found that more than one-third of the region's active disposal pits are operating without permission.

GOVERNMENT RECORDS SEARCHED / DATA CURRENCY TRACKING

Date of Government Version: 02/11/2021
Date Data Arrived at EDR: 07/01/2021
Date Made Active in Reports: 09/29/2021
Number of Days to Update: 90

Source: RWQCB, Central Valley Region
Telephone: 559-445-5577
Last EDR Contact: 04/04/2024
Next Scheduled EDR Contact: 07/15/2024
Data Release Frequency: Varies

WDS: Waste Discharge System
Sites which have been issued waste discharge requirements.

Date of Government Version: 06/19/2007
Date Data Arrived at EDR: 06/20/2007
Date Made Active in Reports: 06/29/2007
Number of Days to Update: 9

Source: State Water Resources Control Board
Telephone: 916-341-5227
Last EDR Contact: 05/09/2024
Next Scheduled EDR Contact: 08/26/2024
Data Release Frequency: No Update Planned

WIP: Well Investigation Program Case List
Well Investigation Program case in the San Gabriel and San Fernando Valley area.

Date of Government Version: 07/03/2009
Date Data Arrived at EDR: 07/21/2009
Date Made Active in Reports: 08/03/2009
Number of Days to Update: 13

Source: Los Angeles Water Quality Control Board
Telephone: 213-576-6726
Last EDR Contact: 06/13/2024
Next Scheduled EDR Contact: 09/30/2024
Data Release Frequency: No Update Planned

MILITARY PRIV SITES: Military Privatized Sites (GEOTRACKER)
Military privatized sites

Date of Government Version: 03/04/2024
Date Data Arrived at EDR: 03/05/2024
Date Made Active in Reports: 05/24/2024
Number of Days to Update: 80

Source: State Water Resources Control Board
Telephone: 866-480-1028
Last EDR Contact: 06/04/2024
Next Scheduled EDR Contact: 09/16/2024
Data Release Frequency: Varies

PROJECT: Project Sites (GEOTRACKER)
Projects sites

Date of Government Version: 03/04/2024
Date Data Arrived at EDR: 03/05/2024
Date Made Active in Reports: 05/24/2024
Number of Days to Update: 80

Source: State Water Resources Control Board
Telephone: 866-480-1028
Last EDR Contact: 06/04/2024
Next Scheduled EDR Contact: 09/16/2024
Data Release Frequency: Varies

WDR: Waste Discharge Requirements Listing
In general, the Waste Discharge Requirements (WDRs) Program (sometimes also referred to as the "Non Chapter 15 (Non 15) Program") regulates point discharges that are exempt pursuant to Subsection 20090 of Title 27 and not subject to the Federal Water Pollution Control Act. Exemptions from Title 27 may be granted for nine categories of discharges (e.g., sewage, wastewater, etc.) that meet, and continue to meet, the preconditions listed for each specific exemption. The scope of the WDRs Program also includes the discharge of wastes classified as inert, pursuant to section 20230 of Title 27.

Date of Government Version: 03/04/2024
Date Data Arrived at EDR: 03/05/2024
Date Made Active in Reports: 05/28/2024
Number of Days to Update: 84

Source: State Water Resources Control Board
Telephone: 916-341-5810
Last EDR Contact: 06/04/2024
Next Scheduled EDR Contact: 09/16/2024
Data Release Frequency: Quarterly

CIWQS: California Integrated Water Quality System
The California Integrated Water Quality System (CIWQS) is a computer system used by the State and Regional Water Quality Control Boards to track information about places of environmental interest, manage permits and other orders, track inspections, and manage violations and enforcement activities.

GOVERNMENT RECORDS SEARCHED / DATA CURRENCY TRACKING

Date of Government Version: 02/26/2024
Date Data Arrived at EDR: 02/27/2024
Date Made Active in Reports: 05/14/2024
Number of Days to Update: 77

Source: State Water Resources Control Board
Telephone: 866-794-4977
Last EDR Contact: 05/29/2024
Next Scheduled EDR Contact: 09/09/2024
Data Release Frequency: Varies

CERS: CalEPA Regulated Site Portal Data

The CalEPA Regulated Site Portal database combines data about environmentally regulated sites and facilities in California into a single database. It combines data from a variety of state and federal databases, and provides an overview of regulated activities across the spectrum of environmental programs for any given location in California. These activities include hazardous materials and waste, state and federal cleanups, impacted ground and surface waters, and toxic materials

Date of Government Version: 01/16/2024
Date Data Arrived at EDR: 01/16/2024
Date Made Active in Reports: 04/03/2024
Number of Days to Update: 78

Source: California Environmental Protection Agency
Telephone: 916-323-2514
Last EDR Contact: 04/16/2024
Next Scheduled EDR Contact: 07/29/2024
Data Release Frequency: Varies

NON-CASE INFO: Non-Case Information Sites (GEOTRACKER)

Non-Case Information sites

Date of Government Version: 03/04/2024
Date Data Arrived at EDR: 03/05/2024
Date Made Active in Reports: 05/24/2024
Number of Days to Update: 80

Source: State Water Resources Control Board
Telephone: 866-480-1028
Last EDR Contact: 06/04/2024
Next Scheduled EDR Contact: 09/16/2024
Data Release Frequency: Varies

OTHER OIL GAS: Other Oil & Gas Projects Sites (GEOTRACKER)

Other Oil & Gas Projects sites

Date of Government Version: 03/04/2024
Date Data Arrived at EDR: 03/05/2024
Date Made Active in Reports: 05/24/2024
Number of Days to Update: 80

Source: State Water Resources Control Board
Telephone: 866-480-1028
Last EDR Contact: 06/04/2024
Next Scheduled EDR Contact: 09/16/2024
Data Release Frequency: Varies

PROD WATER PONDS: Produced Water Ponds Sites (GEOTRACKER)

Produced water ponds sites

Date of Government Version: 03/04/2024
Date Data Arrived at EDR: 03/05/2024
Date Made Active in Reports: 05/24/2024
Number of Days to Update: 80

Source: State Water Resources Control Board
Telephone: 866-480-1028
Last EDR Contact: 06/04/2024
Next Scheduled EDR Contact: 09/16/2024
Data Release Frequency: Varies

SAMPLING POINT: Sampling Point ? Public Sites (GEOTRACKER)

Sampling point - public sites

Date of Government Version: 03/04/2024
Date Data Arrived at EDR: 03/05/2024
Date Made Active in Reports: 05/24/2024
Number of Days to Update: 80

Source: State Water Resources Control Board
Telephone: 866-480-1028
Last EDR Contact: 06/04/2024
Next Scheduled EDR Contact: 09/16/2024
Data Release Frequency: Varies

WELL STIM PROJ: Well Stimulation Project (GEOTRACKER)

Includes areas of groundwater monitoring plans, a depiction of the monitoring network, and the facilities, boundaries, and subsurface characteristics of the oilfield and the features (oil and gas wells, produced water ponds, UIC wells, water supply wells, etc?) being monitored

GOVERNMENT RECORDS SEARCHED / DATA CURRENCY TRACKING

Date of Government Version: 03/04/2024
Date Data Arrived at EDR: 03/05/2024
Date Made Active in Reports: 05/24/2024
Number of Days to Update: 80

Source: State Water Resources Control Board
Telephone: 866-480-1028
Last EDR Contact: 06/04/2024
Next Scheduled EDR Contact: 09/16/2024
Data Release Frequency: Varies

E MANIFEST: Hazardous Waste Electronic Manifest System

EPA established a national system for tracking hazardous waste shipments electronically. This system, known as ?e-Manifest,? will modernize the nation?s cradle-to-grave hazardous waste tracking process while saving valuable time, resources, and dollars for industry and states.

Date of Government Version: 07/24/2023
Date Data Arrived at EDR: 04/18/2024
Date Made Active in Reports: 06/06/2024
Number of Days to Update: 49

Source: Environmental Protection Agency
Telephone: 833-501-6826
Last EDR Contact: 06/07/2024
Next Scheduled EDR Contact: 09/30/2024
Data Release Frequency: Varies

PFAS PROJECT: NORTHEASTERN UNIVERSITY PFAS PROJECT

The PFAS Contamination Site Tracker records qualitative and quantitative data from each site in a chart, specifically examining discovery, contamination levels, government response, litigation, health impacts, media coverage, and community characteristics. All data presented in the chart were extracted from government websites, such as state health departments or the Environmental Protection Agency, and news articles.

Date of Government Version: 05/19/2023
Date Data Arrived at EDR: 04/05/2024
Date Made Active in Reports: 06/06/2024
Number of Days to Update: 62

Source: Social Science Environmental Health Research Institute
Telephone: N/A
Last EDR Contact: 06/04/2024
Next Scheduled EDR Contact: 09/16/2024
Data Release Frequency: Varies

UST FINDER: UST Finder Database

EPA developed UST Finder, a web map application containing a comprehensive, state-sourced national map of underground storage tank (UST) and leaking UST (LUST) data. It provides the attributes and locations of active and closed USTs, UST facilities, and LUST sites from states and from Tribal lands and US territories . UST Finder contains information about proximity of UST facilities and LUST sites to: surface and groundwater public drinking water protection areas; estimated number of private domestic wells and number of people living nearby; and flooding and wildfires.

Date of Government Version: 06/08/2023
Date Data Arrived at EDR: 10/04/2023
Date Made Active in Reports: 01/18/2024
Number of Days to Update: 106

Source: Environmental Protection Agency
Telephone: 202-564-0394
Last EDR Contact: 05/08/2024
Next Scheduled EDR Contact: 08/19/2024
Data Release Frequency: Varies

UST FINDER RELEASE: UST Finder Releases Database

US EPA's UST Finder data is a national composite of leaking underground storage tanks. This data contains information about, and locations of, leaking underground storage tanks. Data was collected from state sources and standardized into a national profile by EPA's Office of Underground Storage Tanks, Office of Research and Development, and the Association of State and Territorial Solid Waste Management Officials.

Date of Government Version: 06/08/2023
Date Data Arrived at EDR: 10/31/2023
Date Made Active in Reports: 01/18/2024
Number of Days to Update: 79

Source: Environmental Protecton Agency
Telephone: 202-564-0394
Last EDR Contact: 05/08/2024
Next Scheduled EDR Contact: 08/19/2024
Data Release Frequency: Semi-Annually

EDR HIGH RISK HISTORICAL RECORDS

EDR Exclusive Records

GOVERNMENT RECORDS SEARCHED / DATA CURRENCY TRACKING

EDR MGP: EDR Proprietary Manufactured Gas Plants

The EDR Proprietary Manufactured Gas Plant Database includes records of coal gas plants (manufactured gas plants) compiled by EDR's researchers. Manufactured gas sites were used in the United States from the 1800's to 1950's to produce a gas that could be distributed and used as fuel. These plants used whale oil, rosin, coal, or a mixture of coal, oil, and water that also produced a significant amount of waste. Many of the byproducts of the gas production, such as coal tar (oily waste containing volatile and non-volatile chemicals), sludges, oils and other compounds are potentially hazardous to human health and the environment. The byproduct from this process was frequently disposed of directly at the plant site and can remain or spread slowly, serving as a continuous source of soil and groundwater contamination.

Date of Government Version: N/A
Date Data Arrived at EDR: N/A
Date Made Active in Reports: N/A
Number of Days to Update: N/A

Source: EDR, Inc.
Telephone: N/A
Last EDR Contact: N/A
Next Scheduled EDR Contact: N/A
Data Release Frequency: No Update Planned

EDR Hist Auto: EDR Exclusive Historical Auto Stations

EDR has searched selected national collections of business directories and has collected listings of potential gas station/filling station/service station sites that were available to EDR researchers. EDR's review was limited to those categories of sources that might, in EDR's opinion, include gas station/filling station/service station establishments. The categories reviewed included, but were not limited to gas, gas station, gasoline station, filling station, auto, automobile repair, auto service station, service station, etc. This database falls within a category of information EDR classifies as "High Risk Historical Records", or HRHR. EDR's HRHR effort presents unique and sometimes proprietary data about past sites and operations that typically create environmental concerns, but may not show up in current government records searches.

Date of Government Version: N/A
Date Data Arrived at EDR: N/A
Date Made Active in Reports: N/A
Number of Days to Update: N/A

Source: EDR, Inc.
Telephone: N/A
Last EDR Contact: N/A
Next Scheduled EDR Contact: N/A
Data Release Frequency: Varies

EDR Hist Cleaner: EDR Exclusive Historical Cleaners

EDR has searched selected national collections of business directories and has collected listings of potential dry cleaner sites that were available to EDR researchers. EDR's review was limited to those categories of sources that might, in EDR's opinion, include dry cleaning establishments. The categories reviewed included, but were not limited to dry cleaners, cleaners, laundry, laundromat, cleaning/laundry, wash & dry etc. This database falls within a category of information EDR classifies as "High Risk Historical Records", or HRHR. EDR's HRHR effort presents unique and sometimes proprietary data about past sites and operations that typically create environmental concerns, but may not show up in current government records searches.

Date of Government Version: N/A
Date Data Arrived at EDR: N/A
Date Made Active in Reports: N/A
Number of Days to Update: N/A

Source: EDR, Inc.
Telephone: N/A
Last EDR Contact: N/A
Next Scheduled EDR Contact: N/A
Data Release Frequency: Varies

EDR RECOVERED GOVERNMENT ARCHIVES

Exclusive Recovered Govt. Archives

RGA LF: Recovered Government Archive Solid Waste Facilities List

The EDR Recovered Government Archive Landfill database provides a list of landfills derived from historical databases and includes many records that no longer appear in current government lists. Compiled from Records formerly available from the Department of Resources Recycling and Recovery in California.

Date of Government Version: N/A
Date Data Arrived at EDR: 07/01/2013
Date Made Active in Reports: 01/13/2014
Number of Days to Update: 196

Source: Department of Resources Recycling and Recovery
Telephone: N/A
Last EDR Contact: 06/01/2012
Next Scheduled EDR Contact: N/A
Data Release Frequency: Varies

GOVERNMENT RECORDS SEARCHED / DATA CURRENCY TRACKING

RGA LUST: Recovered Government Archive Leaking Underground Storage Tank
The EDR Recovered Government Archive Leaking Underground Storage Tank database provides a list of LUST incidents derived from historical databases and includes many records that no longer appear in current government lists. Compiled from Records formerly available from the State Water Resources Control Board in California.

Date of Government Version: N/A
Date Data Arrived at EDR: 07/01/2013
Date Made Active in Reports: 12/30/2013
Number of Days to Update: 182

Source: State Water Resources Control Board
Telephone: N/A
Last EDR Contact: 06/01/2012
Next Scheduled EDR Contact: N/A
Data Release Frequency: Varies

COUNTY RECORDS

ALAMEDA COUNTY:

CS ALAMEDA: Contaminated Sites
A listing of contaminated sites overseen by the Toxic Release Program (oil and groundwater contamination from chemical releases and spills) and the Leaking Underground Storage Tank Program (soil and ground water contamination from leaking petroleum USTs).

Date of Government Version: 01/09/2019
Date Data Arrived at EDR: 01/11/2019
Date Made Active in Reports: 03/05/2019
Number of Days to Update: 53

Source: Alameda County Environmental Health Services
Telephone: 510-567-6700
Last EDR Contact: 06/26/2024
Next Scheduled EDR Contact: 10/14/2024
Data Release Frequency: Semi-Annually

UST ALAMEDA: Underground Tanks
Underground storage tank sites located in Alameda county.

Date of Government Version: 12/26/2023
Date Data Arrived at EDR: 12/26/2023
Date Made Active in Reports: 03/19/2024
Number of Days to Update: 84

Source: Alameda County Environmental Health Services
Telephone: 510-567-6700
Last EDR Contact: 06/26/2024
Next Scheduled EDR Contact: 10/14/2024
Data Release Frequency: Semi-Annually

AMADOR COUNTY:

CUPA AMADOR: CUPA Facility List
Cupa Facility List

Date of Government Version: 04/27/2023
Date Data Arrived at EDR: 04/27/2023
Date Made Active in Reports: 07/13/2023
Number of Days to Update: 77

Source: Amador County Environmental Health
Telephone: 209-223-6439
Last EDR Contact: 04/25/2024
Next Scheduled EDR Contact: 08/12/2024
Data Release Frequency: Varies

BUTTE COUNTY:

CUPA BUTTE: CUPA Facility Listing
Cupa facility list.

Date of Government Version: 04/21/2017
Date Data Arrived at EDR: 04/25/2017
Date Made Active in Reports: 08/09/2017
Number of Days to Update: 106

Source: Public Health Department
Telephone: 530-538-7149
Last EDR Contact: 06/26/2024
Next Scheduled EDR Contact: 10/14/2024
Data Release Frequency: No Update Planned

CALVERAS COUNTY:

GOVERNMENT RECORDS SEARCHED / DATA CURRENCY TRACKING

CUPA CALVERAS: CUPA Facility Listing
Cupa Facility Listing

Date of Government Version: 03/01/2024
Date Data Arrived at EDR: 03/19/2024
Date Made Active in Reports: 06/11/2024
Number of Days to Update: 84

Source: Calveras County Environmental Health
Telephone: 209-754-6399
Last EDR Contact: 06/26/2024
Next Scheduled EDR Contact: 09/30/2024
Data Release Frequency: Quarterly

COLUSA COUNTY:

CUPA COLUSA: CUPA Facility List
Cupa facility list.

Date of Government Version: 04/06/2020
Date Data Arrived at EDR: 04/23/2020
Date Made Active in Reports: 07/10/2020
Number of Days to Update: 78

Source: Health & Human Services
Telephone: 530-458-0396
Last EDR Contact: 04/25/2024
Next Scheduled EDR Contact: 08/12/2024
Data Release Frequency: Semi-Annually

CONTRA COSTA COUNTY:

SL CONTRA COSTA: Site List
List includes sites from the underground tank, hazardous waste generator and business plan/2185 programs.

Date of Government Version: 01/19/2024
Date Data Arrived at EDR: 01/24/2024
Date Made Active in Reports: 04/09/2024
Number of Days to Update: 76

Source: Contra Costa Health Services Department
Telephone: 925-646-2286
Last EDR Contact: 04/19/2024
Next Scheduled EDR Contact: 08/05/2024
Data Release Frequency: Semi-Annually

DEL NORTE COUNTY:

CUPA DEL NORTE: CUPA Facility List
Cupa Facility list

Date of Government Version: 02/05/2024
Date Data Arrived at EDR: 02/08/2024
Date Made Active in Reports: 04/26/2024
Number of Days to Update: 78

Source: Del Norte County Environmental Health Division
Telephone: 707-465-0426
Last EDR Contact: 04/19/2024
Next Scheduled EDR Contact: 08/05/2024
Data Release Frequency: Varies

EL DORADO COUNTY:

CUPA EL DORADO: CUPA Facility List
CUPA facility list.

Date of Government Version: 08/08/2022
Date Data Arrived at EDR: 08/09/2022
Date Made Active in Reports: 09/01/2022
Number of Days to Update: 23

Source: El Dorado County Environmental Management Department
Telephone: 530-621-6623
Last EDR Contact: 04/19/2024
Next Scheduled EDR Contact: 08/05/2024
Data Release Frequency: Varies

FRESNO COUNTY:

GOVERNMENT RECORDS SEARCHED / DATA CURRENCY TRACKING

CUPA FRESNO: CUPA Resources List
Certified Unified Program Agency. CUPA's are responsible for implementing a unified hazardous materials and hazardous waste management regulatory program. The agency provides oversight of businesses that deal with hazardous materials, operate underground storage tanks or aboveground storage tanks.

Date of Government Version: 06/28/2021
Date Data Arrived at EDR: 12/21/2021
Date Made Active in Reports: 03/03/2022
Number of Days to Update: 72

Source: Dept. of Community Health
Telephone: 559-445-3271
Last EDR Contact: 06/27/2024
Next Scheduled EDR Contact: 10/07/2024
Data Release Frequency: Semi-Annually

GLENN COUNTY:

CUPA GLENN: CUPA Facility List
Cupa facility list

Date of Government Version: 01/22/2018
Date Data Arrived at EDR: 01/24/2018
Date Made Active in Reports: 03/14/2018
Number of Days to Update: 49

Source: Glenn County Air Pollution Control District
Telephone: 830-934-6500
Last EDR Contact: 04/12/2024
Next Scheduled EDR Contact: 07/29/2024
Data Release Frequency: No Update Planned

HUMBOLDT COUNTY:

CUPA HUMBOLDT: CUPA Facility List
CUPA facility list.

Date of Government Version: 08/12/2021
Date Data Arrived at EDR: 08/12/2021
Date Made Active in Reports: 11/08/2021
Number of Days to Update: 88

Source: Humboldt County Environmental Health
Telephone: N/A
Last EDR Contact: 05/09/2024
Next Scheduled EDR Contact: 08/26/2024
Data Release Frequency: Semi-Annually

IMPERIAL COUNTY:

CUPA IMPERIAL: CUPA Facility List
Cupa facility list.

Date of Government Version: 01/17/2024
Date Data Arrived at EDR: 01/18/2024
Date Made Active in Reports: 04/03/2024
Number of Days to Update: 76

Source: San Diego Border Field Office
Telephone: 760-339-2777
Last EDR Contact: 04/12/2024
Next Scheduled EDR Contact: 07/29/2024
Data Release Frequency: Varies

INYO COUNTY:

CUPA INYO: CUPA Facility List
Cupa facility list.

Date of Government Version: 04/02/2018
Date Data Arrived at EDR: 04/03/2018
Date Made Active in Reports: 06/14/2018
Number of Days to Update: 72

Source: Inyo County Environmental Health Services
Telephone: 760-878-0238
Last EDR Contact: 05/09/2024
Next Scheduled EDR Contact: 08/26/2024
Data Release Frequency: Varies

KERN COUNTY:

GOVERNMENT RECORDS SEARCHED / DATA CURRENCY TRACKING

CUPA KERN: CUPA Facility List
A listing of sites included in the Kern County Hazardous Material Business Plan.

Date of Government Version: 05/23/2024
Date Data Arrived at EDR: 06/11/2024
Date Made Active in Reports: 06/17/2024
Number of Days to Update: 6

Source: Kern County Public Health
Telephone: 661-321-3000
Last EDR Contact: 06/11/2024
Next Scheduled EDR Contact: 08/12/2024
Data Release Frequency: Varies

UST KERN: Underground Storage Tank Sites & Tank Listing
Kern County Sites and Tanks Listing.

Date of Government Version: 04/25/2024
Date Data Arrived at EDR: 05/01/2024
Date Made Active in Reports: 05/08/2024
Number of Days to Update: 7

Source: Kern County Environment Health Services Department
Telephone: 661-862-8700
Last EDR Contact: 04/25/2024
Next Scheduled EDR Contact: 08/12/2024
Data Release Frequency: Quarterly

KINGS COUNTY:

CUPA KINGS: CUPA Facility List
A listing of sites included in the county's Certified Unified Program Agency database. California's Secretary for Environmental Protection established the unified hazardous materials and hazardous waste regulatory program as required by chapter 6.11 of the California Health and Safety Code. The Unified Program consolidates the administration, permits, inspections, and enforcement activities.

Date of Government Version: 12/03/2020
Date Data Arrived at EDR: 01/26/2021
Date Made Active in Reports: 04/14/2021
Number of Days to Update: 78

Source: Kings County Department of Public Health
Telephone: 559-584-1411
Last EDR Contact: 05/09/2024
Next Scheduled EDR Contact: 08/26/2024
Data Release Frequency: Varies

LAKE COUNTY:

CUPA LAKE: CUPA Facility List
Cupa facility list

Date of Government Version: 02/05/2024
Date Data Arrived at EDR: 02/08/2024
Date Made Active in Reports: 04/26/2024
Number of Days to Update: 78

Source: Lake County Environmental Health
Telephone: 707-263-1164
Last EDR Contact: 04/08/2024
Next Scheduled EDR Contact: 07/22/2024
Data Release Frequency: Varies

LASSEN COUNTY:

CUPA LASSEN: CUPA Facility List
Cupa facility list

Date of Government Version: 07/31/2020
Date Data Arrived at EDR: 08/21/2020
Date Made Active in Reports: 11/09/2020
Number of Days to Update: 80

Source: Lassen County Environmental Health
Telephone: 530-251-8528
Last EDR Contact: 04/12/2024
Next Scheduled EDR Contact: 07/29/2024
Data Release Frequency: Varies

LOS ANGELES COUNTY:

GOVERNMENT RECORDS SEARCHED / DATA CURRENCY TRACKING

AOCONCERN: Key Areas of Concerns in Los Angeles County
San Gabriel Valley areas where VOC contamination is at or above the MCL as designated by region 9 EPA office. Date of Government Version: 3/30/2009 Exide Site area is a cleanup plan of lead-impacted soil surrounding the former Exide Facility as designated by the DTSC. Date of Government Version: 7/17/2017

Date of Government Version: 03/30/2009
Date Data Arrived at EDR: 03/31/2009
Date Made Active in Reports: 10/23/2009
Number of Days to Update: 206
Source: N/A
Telephone: N/A
Last EDR Contact: 06/06/2024
Next Scheduled EDR Contact: 09/23/2024
Data Release Frequency: No Update Planned

HMS LOS ANGELES: HMS: Street Number List
Industrial Waste and Underground Storage Tank Sites.

Date of Government Version: 01/16/2024
Date Data Arrived at EDR: 01/18/2024
Date Made Active in Reports: 03/26/2024
Number of Days to Update: 68
Source: Department of Public Works
Telephone: 626-458-3517
Last EDR Contact: 06/26/2024
Next Scheduled EDR Contact: 10/14/2024
Data Release Frequency: Semi-Annually

LF LOS ANGELES: List of Solid Waste Facilities
Solid Waste Facilities in Los Angeles County.

Date of Government Version: 01/09/2024
Date Data Arrived at EDR: 01/10/2024
Date Made Active in Reports: 03/27/2024
Number of Days to Update: 77
Source: La County Department of Public Works
Telephone: 818-458-5185
Last EDR Contact: 04/09/2024
Next Scheduled EDR Contact: 07/22/2024
Data Release Frequency: Varies

LF LOS ANGELES CITY: City of Los Angeles Landfills
Landfills owned and maintained by the City of Los Angeles.

Date of Government Version: 12/31/2022
Date Data Arrived at EDR: 01/12/2023
Date Made Active in Reports: 03/29/2023
Number of Days to Update: 76
Source: Engineering & Construction Division
Telephone: 213-473-7869
Last EDR Contact: 04/05/2024
Next Scheduled EDR Contact: 07/22/2024
Data Release Frequency: Varies

LOS ANGELES AST: Active & Inactive AST Inventory
A listing of active & inactive above ground petroleum storage tank site locations, located in the City of Los Angeles.

Date of Government Version: 06/01/2019
Date Data Arrived at EDR: 06/25/2019
Date Made Active in Reports: 08/22/2019
Number of Days to Update: 58
Source: Los Angeles Fire Department
Telephone: 213-978-3800
Last EDR Contact: 06/17/2024
Next Scheduled EDR Contact: 09/30/2024
Data Release Frequency: Varies

LOS ANGELES CO LF METHANE: Methane Producing Landfills
This data was created on April 30, 2012 to represent known disposal sites in Los Angeles County that may produce and emanate methane gas. The shapefile contains disposal sites within Los Angeles County that once accepted degradable refuse material. Information used to create this data was extracted from a landfill survey performed by County Engineers (Major Waste System Map, 1973) as well as historical records from CalRecycle, Regional Water Quality Control Board, and Los Angeles County Department of Public Health

Date of Government Version: 04/13/2023
Date Data Arrived at EDR: 07/13/2023
Date Made Active in Reports: 09/27/2023
Number of Days to Update: 76
Source: Los Angeles County Department of Public Works
Telephone: 626-458-6973
Last EDR Contact: 04/11/2024
Next Scheduled EDR Contact: 07/22/2024
Data Release Frequency: No Update Planned

GOVERNMENT RECORDS SEARCHED / DATA CURRENCY TRACKING

LOS ANGELES HM: Active & Inactive Hazardous Materials Inventory
A listing of active & inactive hazardous materials facility locations, located in the City of Los Angeles.

Date of Government Version: 02/09/2024
Date Data Arrived at EDR: 03/19/2024
Date Made Active in Reports: 06/11/2024
Number of Days to Update: 84
Source: Los Angeles Fire Department
Telephone: 213-978-3800
Last EDR Contact: 06/17/2024
Next Scheduled EDR Contact: 09/30/2024
Data Release Frequency: Varies

LOS ANGELES UST: Active & Inactive UST Inventory
A listing of active & inactive underground storage tank site locations and underground storage tank historical sites, located in the City of Los Angeles.

Date of Government Version: 02/09/2024
Date Data Arrived at EDR: 03/19/2024
Date Made Active in Reports: 06/11/2024
Number of Days to Update: 84
Source: Los Angeles Fire Department
Telephone: 213-978-3800
Last EDR Contact: 06/17/2024
Next Scheduled EDR Contact: 09/30/2024
Data Release Frequency: Varies

SITE MIT LOS ANGELES: Site Mitigation LA County List
Industrial sites that have had some sort of spill or complaint.

Date of Government Version: 07/11/2023
Date Data Arrived at EDR: 10/17/2023
Date Made Active in Reports: 01/09/2024
Number of Days to Update: 84
Source: Community Health Services
Telephone: 323-890-7806
Last EDR Contact: 04/18/2024
Next Scheduled EDR Contact: 07/29/2024
Data Release Frequency: Annually

UST EL SEGUNDO: City of El Segundo Underground Storage Tank
Underground storage tank sites located in El Segundo city.

Date of Government Version: 01/21/2017
Date Data Arrived at EDR: 04/19/2017
Date Made Active in Reports: 05/10/2017
Number of Days to Update: 21
Source: City of El Segundo Fire Department
Telephone: 310-524-2236
Last EDR Contact: 04/05/2024
Next Scheduled EDR Contact: 07/22/2024
Data Release Frequency: No Update Planned

UST LONG BEACH: City of Long Beach Underground Storage Tank
Underground storage tank sites located in the city of Long Beach.

Date of Government Version: 04/22/2019
Date Data Arrived at EDR: 04/23/2019
Date Made Active in Reports: 06/27/2019
Number of Days to Update: 65
Source: City of Long Beach Fire Department
Telephone: 562-570-2563
Last EDR Contact: 04/12/2024
Next Scheduled EDR Contact: 07/29/2024
Data Release Frequency: Varies

UST TORRANCE: City of Torrance Underground Storage Tank
Underground storage tank sites located in the city of Torrance.

Date of Government Version: 04/12/2023
Date Data Arrived at EDR: 05/02/2023
Date Made Active in Reports: 06/13/2023
Number of Days to Update: 42
Source: City of Torrance Fire Department
Telephone: 310-618-2973
Last EDR Contact: 04/12/2024
Next Scheduled EDR Contact: 07/29/2024
Data Release Frequency: Semi-Annually

MADERA COUNTY:

CUPA MADERA: CUPA Facility List
A listing of sites included in the county's Certified Unified Program Agency database. California's Secretary for Environmental Protection established the unified hazardous materials and hazardous waste regulatory program as required by chapter 6.11 of the California Health and Safety Code. The Unified Program consolidates the administration, permits, inspections, and enforcement activities.

GOVERNMENT RECORDS SEARCHED / DATA CURRENCY TRACKING

Date of Government Version: 08/10/2020
Date Data Arrived at EDR: 08/12/2020
Date Made Active in Reports: 10/23/2020
Number of Days to Update: 72

Source: Madera County Environmental Health
Telephone: 559-675-7823
Last EDR Contact: 05/09/2024
Next Scheduled EDR Contact: 08/26/2024
Data Release Frequency: Varies

MARIN COUNTY:

UST MARIN: Underground Storage Tank Sites
Currently permitted USTs in Marin County.

Date of Government Version: 09/26/2018
Date Data Arrived at EDR: 10/04/2018
Date Made Active in Reports: 11/02/2018
Number of Days to Update: 29

Source: Public Works Department Waste Management
Telephone: 415-473-6647
Last EDR Contact: 06/20/2024
Next Scheduled EDR Contact: 10/07/2024
Data Release Frequency: Semi-Annually

MENDOCINO COUNTY:

UST MENDOCINO: Mendocino County UST Database
A listing of underground storage tank locations in Mendocino County.

Date of Government Version: 09/22/2021
Date Data Arrived at EDR: 11/18/2021
Date Made Active in Reports: 11/22/2021
Number of Days to Update: 4

Source: Department of Public Health
Telephone: 707-463-4466
Last EDR Contact: 05/17/2024
Next Scheduled EDR Contact: 09/02/2024
Data Release Frequency: Annually

MERCED COUNTY:

CUPA MERCED: CUPA Facility List
CUPA facility list.

Date of Government Version: 11/15/2023
Date Data Arrived at EDR: 11/20/2023
Date Made Active in Reports: 02/15/2024
Number of Days to Update: 87

Source: Merced County Environmental Health
Telephone: 209-381-1094
Last EDR Contact: 05/08/2024
Next Scheduled EDR Contact: 08/26/2024
Data Release Frequency: Varies

MONO COUNTY:

CUPA MONO: CUPA Facility List
CUPA Facility List

Date of Government Version: 02/22/2021
Date Data Arrived at EDR: 03/02/2021
Date Made Active in Reports: 05/19/2021
Number of Days to Update: 78

Source: Mono County Health Department
Telephone: 760-932-5580
Last EDR Contact: 05/17/2024
Next Scheduled EDR Contact: 09/02/2024
Data Release Frequency: Varies

MONTEREY COUNTY:

CUPA MONTEREY: CUPA Facility Listing
CUPA Program listing from the Environmental Health Division.

GOVERNMENT RECORDS SEARCHED / DATA CURRENCY TRACKING

Date of Government Version: 10/04/2021
Date Data Arrived at EDR: 10/06/2021
Date Made Active in Reports: 12/29/2021
Number of Days to Update: 84

Source: Monterey County Health Department
Telephone: 831-796-1297
Last EDR Contact: 06/20/2024
Next Scheduled EDR Contact: 10/07/2024
Data Release Frequency: Varies

NAPA COUNTY:

LUST NAPA: Sites With Reported Contamination
A listing of leaking underground storage tank sites located in Napa county.

Date of Government Version: 01/09/2017
Date Data Arrived at EDR: 01/11/2017
Date Made Active in Reports: 03/02/2017
Number of Days to Update: 50

Source: Napa County Department of Environmental Management
Telephone: 707-253-4269
Last EDR Contact: 05/17/2024
Next Scheduled EDR Contact: 09/02/2024
Data Release Frequency: No Update Planned

UST NAPA: Closed and Operating Underground Storage Tank Sites
Underground storage tank sites located in Napa county.

Date of Government Version: 09/05/2019
Date Data Arrived at EDR: 09/09/2019
Date Made Active in Reports: 10/31/2019
Number of Days to Update: 52

Source: Napa County Department of Environmental Management
Telephone: 707-253-4269
Last EDR Contact: 05/17/2024
Next Scheduled EDR Contact: 09/02/2024
Data Release Frequency: No Update Planned

NEVADA COUNTY:

CUPA NEVADA: CUPA Facility List
CUPA facility list.

Date of Government Version: 04/23/2024
Date Data Arrived at EDR: 04/25/2024
Date Made Active in Reports: 06/26/2024
Number of Days to Update: 62

Source: Community Development Agency
Telephone: 530-265-1467
Last EDR Contact: 04/16/2024
Next Scheduled EDR Contact: 08/05/2024
Data Release Frequency: Varies

ORANGE COUNTY:

IND_SITE ORANGE: List of Industrial Site Cleanups Orange County
Petroleum and non-petroleum spills.

Date of Government Version: 02/02/2024
Date Data Arrived at EDR: 03/13/2024
Date Made Active in Reports: 06/04/2024
Number of Days to Update: 83

Source: Health Care Agency
Telephone: 714-834-3446
Last EDR Contact: 05/02/2024
Next Scheduled EDR Contact: 08/12/2024
Data Release Frequency: Annually

LUST ORANGE: List of Underground Storage Tank Cleanups
Orange County Underground Storage Tank Cleanups (LUST).

Date of Government Version: 02/22/2024
Date Data Arrived at EDR: 03/13/2024
Date Made Active in Reports: 06/04/2024
Number of Days to Update: 83

Source: Health Care Agency
Telephone: 714-834-3446
Last EDR Contact: 05/02/2024
Next Scheduled EDR Contact: 08/12/2024
Data Release Frequency: Quarterly

GOVERNMENT RECORDS SEARCHED / DATA CURRENCY TRACKING

UST ORANGE: List of Underground Storage Tank Facilities
Orange County Underground Storage Tank Facilities (UST).

Date of Government Version: 02/22/2024
Date Data Arrived at EDR: 03/13/2024
Date Made Active in Reports: 06/04/2024
Number of Days to Update: 83

Source: Health Care Agency
Telephone: 714-834-3446
Last EDR Contact: 05/02/2024
Next Scheduled EDR Contact: 08/12/2024
Data Release Frequency: Quarterly

PLACER COUNTY:

MS PLACER: Master List of Facilities
List includes aboveground tanks, underground tanks and cleanup sites.

Date of Government Version: 02/28/2024
Date Data Arrived at EDR: 02/28/2024
Date Made Active in Reports: 05/16/2024
Number of Days to Update: 78

Source: Placer County Health and Human Services
Telephone: 530-745-2363
Last EDR Contact: 05/22/2024
Next Scheduled EDR Contact: 09/09/2024
Data Release Frequency: Semi-Annually

PLUMAS COUNTY:

CUPA PLUMAS: CUPA Facility List
Plumas County CUPA Program facilities.

Date of Government Version: 03/31/2019
Date Data Arrived at EDR: 04/23/2019
Date Made Active in Reports: 06/26/2019
Number of Days to Update: 64

Source: Plumas County Environmental Health
Telephone: 530-283-6355
Last EDR Contact: 04/12/2024
Next Scheduled EDR Contact: 07/29/2024
Data Release Frequency: Varies

RIVERSIDE COUNTY:

LUST RIVERSIDE: Listing of Underground Tank Cleanup Sites
Riverside County Underground Storage Tank Cleanup Sites (LUST).

Date of Government Version: 06/11/2024
Date Data Arrived at EDR: 06/12/2024
Date Made Active in Reports: 06/27/2024
Number of Days to Update: 15

Source: Department of Environmental Health
Telephone: 951-358-5055
Last EDR Contact: 06/11/2024
Next Scheduled EDR Contact: 09/23/2024
Data Release Frequency: Quarterly

UST RIVERSIDE: Underground Storage Tank Tank List
Underground storage tank sites located in Riverside county.

Date of Government Version: 06/11/2024
Date Data Arrived at EDR: 06/12/2024
Date Made Active in Reports: 06/27/2024
Number of Days to Update: 15

Source: Department of Environmental Health
Telephone: 951-358-5055
Last EDR Contact: 06/11/2024
Next Scheduled EDR Contact: 09/23/2024
Data Release Frequency: Quarterly

SACRAMENTO COUNTY:

CS SACRAMENTO: Toxic Site Clean-Up List
List of sites where unauthorized releases of potentially hazardous materials have occurred.

GOVERNMENT RECORDS SEARCHED / DATA CURRENCY TRACKING

Date of Government Version: 11/07/2022
Date Data Arrived at EDR: 12/21/2022
Date Made Active in Reports: 03/16/2023
Number of Days to Update: 85

Source: Sacramento County Environmental Management
Telephone: 916-875-8406
Last EDR Contact: 06/24/2024
Next Scheduled EDR Contact: 10/07/2024
Data Release Frequency: Quarterly

ML SACRAMENTO: Master Hazardous Materials Facility List

Any business that has hazardous materials on site - hazardous material storage sites, underground storage tanks, waste generators.

Date of Government Version: 11/07/2022
Date Data Arrived at EDR: 12/09/2022
Date Made Active in Reports: 03/01/2023
Number of Days to Update: 82

Source: Sacramento County Environmental Management
Telephone: 916-875-8406
Last EDR Contact: 06/24/2024
Next Scheduled EDR Contact: 10/07/2024
Data Release Frequency: Quarterly

SAN BENITO COUNTY:

CUPA SAN BENITO: CUPA Facility List

Cupa facility list

Date of Government Version: 01/17/2024
Date Data Arrived at EDR: 01/18/2024
Date Made Active in Reports: 01/26/2024
Number of Days to Update: 8

Source: San Benito County Environmental Health
Telephone: N/A
Last EDR Contact: 05/09/2024
Next Scheduled EDR Contact: 08/12/2024
Data Release Frequency: Varies

SAN BERNARDINO COUNTY:

PERMITS SAN BERNARDINO: Hazardous Material Permits

This listing includes underground storage tanks, medical waste handlers/generators, hazardous materials handlers, hazardous waste generators, and waste oil generators/handlers.

Date of Government Version: 02/13/2024
Date Data Arrived at EDR: 02/14/2024
Date Made Active in Reports: 05/02/2024
Number of Days to Update: 78

Source: San Bernardino County Fire Department Hazardous Materials Division
Telephone: 909-387-3041
Last EDR Contact: 04/25/2024
Next Scheduled EDR Contact: 08/12/2024
Data Release Frequency: Quarterly

SAN DIEGO COUNTY:

HMMD SAN DIEGO: Hazardous Materials Management Division Database

The database includes: HE58 - This report contains the business name, site address, business phone number, establishment 'H' permit number, type of permit, and the business status. HE17 - In addition to providing the same information provided in the HE58 listing, HE17 provides inspection dates, violations received by the establishment, hazardous waste generated, the quantity, method of storage, treatment/disposal of waste and the hauler, and information on underground storage tanks. Unauthorized Release List - Includes a summary of environmental contamination cases in San Diego County (underground tank cases, non-tank cases, groundwater contamination, and soil contamination are included.)

Date of Government Version: 05/16/2024
Date Data Arrived at EDR: 05/22/2024
Date Made Active in Reports: 05/24/2024
Number of Days to Update: 2

Source: Hazardous Materials Management Division
Telephone: 619-338-2268
Last EDR Contact: 05/22/2024
Next Scheduled EDR Contact: 09/09/2024
Data Release Frequency: Quarterly

GOVERNMENT RECORDS SEARCHED / DATA CURRENCY TRACKING

LF SAN DIEGO: Solid Waste Facilities
San Diego County Solid Waste Facilities.

Date of Government Version: 10/01/2023
Date Data Arrived at EDR: 01/31/2024
Date Made Active in Reports: 04/17/2024
Number of Days to Update: 77
Source: Department of Health Services
Telephone: 619-338-2209
Last EDR Contact: 04/12/2024
Next Scheduled EDR Contact: 07/29/2024
Data Release Frequency: Varies

SAN DIEGO CO LOP: Local Oversight Program Listing
A listing of all LOP release sites that are or were under the County of San Diego's jurisdiction. Included are closed or transferred cases, open cases, and cases that did not have a case type indicated. The cases without a case type are mostly complaints; however, some of them could be LOP cases.

Date of Government Version: 07/22/2021
Date Data Arrived at EDR: 10/19/2021
Date Made Active in Reports: 01/13/2022
Number of Days to Update: 86
Source: Department of Environmental Health
Telephone: 858-505-6874
Last EDR Contact: 04/12/2024
Next Scheduled EDR Contact: 07/29/2024
Data Release Frequency: Varies

SAN DIEGO CO SAM: Environmental Case Listing
The listing contains all underground tank release cases and projects pertaining to properties contaminated with hazardous substances that are actively under review by the Site Assessment and Mitigation Program.

Date of Government Version: 03/23/2010
Date Data Arrived at EDR: 06/15/2010
Date Made Active in Reports: 07/09/2010
Number of Days to Update: 24
Source: San Diego County Department of Environmental Health
Telephone: 619-338-2371
Last EDR Contact: 05/22/2024
Next Scheduled EDR Contact: 09/09/2024
Data Release Frequency: No Update Planned

SAN FRANCISCO COUNTY:

CUPA SAN FRANCISCO CO: CUPA Facility Listing
Cupa facilities

Date of Government Version: 02/01/2024
Date Data Arrived at EDR: 02/01/2024
Date Made Active in Reports: 04/24/2024
Number of Days to Update: 83
Source: San Francisco County Department of Environmental Health
Telephone: 415-252-3896
Last EDR Contact: 04/25/2024
Next Scheduled EDR Contact: 08/12/2024
Data Release Frequency: Varies

LUST SAN FRANCISCO: Local Oversite Facilities
A listing of leaking underground storage tank sites located in San Francisco county.

Date of Government Version: 09/19/2008
Date Data Arrived at EDR: 09/19/2008
Date Made Active in Reports: 09/29/2008
Number of Days to Update: 10
Source: Department Of Public Health San Francisco County
Telephone: 415-252-3920
Last EDR Contact: 04/25/2024
Next Scheduled EDR Contact: 08/12/2024
Data Release Frequency: No Update Planned

UST SAN FRANCISCO: Underground Storage Tank Information
Underground storage tank sites located in San Francisco county.

Date of Government Version: 02/01/2024
Date Data Arrived at EDR: 02/01/2024
Date Made Active in Reports: 04/24/2024
Number of Days to Update: 83
Source: Department of Public Health
Telephone: 415-252-3920
Last EDR Contact: 04/25/2024
Next Scheduled EDR Contact: 08/12/2024
Data Release Frequency: Quarterly

SAN FRANCISO COUNTY:

GOVERNMENT RECORDS SEARCHED / DATA CURRENCY TRACKING

SAN FRANCISCO MAHER: Maher Ordinance Property Listing
a listing of properties that fall within a Maher Ordinance, for all of San Francisco

Date of Government Version: 01/15/2024
Date Data Arrived at EDR: 01/18/2024
Date Made Active in Reports: 04/05/2024
Number of Days to Update: 78

Source: San Francisco Planning
Telephone: 628-652-7483
Last EDR Contact: 04/16/2024
Next Scheduled EDR Contact: 07/29/2024
Data Release Frequency: Varies

SAN JOAQUIN COUNTY:

UST SAN JOAQUIN: San Joaquin Co. UST
A listing of underground storage tank locations in San Joaquin county.

Date of Government Version: 06/22/2018
Date Data Arrived at EDR: 06/26/2018
Date Made Active in Reports: 07/11/2018
Number of Days to Update: 15

Source: Environmental Health Department
Telephone: N/A
Last EDR Contact: 06/06/2024
Next Scheduled EDR Contact: 09/23/2024
Data Release Frequency: Semi-Annually

SAN LUIS OBISPO COUNTY:

CUPA SAN LUIS OBISPO: CUPA Facility List
Cupa Facility List.

Date of Government Version: 02/14/2024
Date Data Arrived at EDR: 02/14/2024
Date Made Active in Reports: 05/02/2024
Number of Days to Update: 78

Source: San Luis Obispo County Public Health Department
Telephone: 805-781-5596
Last EDR Contact: 05/09/2024
Next Scheduled EDR Contact: 08/26/2024
Data Release Frequency: Varies

SAN MATEO COUNTY:

BI SAN MATEO: Business Inventory
List includes Hazardous Materials Business Plan, hazardous waste generators, and underground storage tanks.

Date of Government Version: 02/20/2020
Date Data Arrived at EDR: 02/20/2020
Date Made Active in Reports: 04/24/2020
Number of Days to Update: 64

Source: San Mateo County Environmental Health Services Division
Telephone: 650-363-1921
Last EDR Contact: 06/06/2024
Next Scheduled EDR Contact: 09/16/2024
Data Release Frequency: Annually

LUST SAN MATEO: Fuel Leak List
A listing of leaking underground storage tank sites located in San Mateo county.

Date of Government Version: 03/29/2019
Date Data Arrived at EDR: 03/29/2019
Date Made Active in Reports: 05/29/2019
Number of Days to Update: 61

Source: San Mateo County Environmental Health Services Division
Telephone: 650-363-1921
Last EDR Contact: 05/31/2024
Next Scheduled EDR Contact: 09/16/2024
Data Release Frequency: Semi-Annually

SANTA BARBARA COUNTY:

CUPA SANTA BARBARA: CUPA Facility Listing
CUPA Program Listing from the Environmental Health Services division.

GOVERNMENT RECORDS SEARCHED / DATA CURRENCY TRACKING

Date of Government Version: 09/08/2011
Date Data Arrived at EDR: 09/09/2011
Date Made Active in Reports: 10/07/2011
Number of Days to Update: 28

Source: Santa Barbara County Public Health Department
Telephone: 805-686-8167
Last EDR Contact: 05/09/2024
Next Scheduled EDR Contact: 08/26/2024
Data Release Frequency: No Update Planned

SANTA CLARA COUNTY:

CUPA SANTA CLARA: Cupa Facility List
Cupa facility list

Date of Government Version: 02/21/2024
Date Data Arrived at EDR: 02/22/2024
Date Made Active in Reports: 05/08/2024
Number of Days to Update: 76

Source: Department of Environmental Health
Telephone: 408-918-1973
Last EDR Contact: 05/09/2024
Next Scheduled EDR Contact: 08/26/2024
Data Release Frequency: Varies

HIST LUST SANTA CLARA: HIST LUST - Fuel Leak Site Activity Report
A listing of open and closed leaking underground storage tanks. This listing is no longer updated by the county. Leaking underground storage tanks are now handled by the Department of Environmental Health.

Date of Government Version: 03/29/2005
Date Data Arrived at EDR: 03/30/2005
Date Made Active in Reports: 04/21/2005
Number of Days to Update: 22

Source: Santa Clara Valley Water District
Telephone: 408-265-2600
Last EDR Contact: 03/23/2009
Next Scheduled EDR Contact: 06/22/2009
Data Release Frequency: No Update Planned

LUST SANTA CLARA: LOP Listing
A listing of leaking underground storage tanks located in Santa Clara county.

Date of Government Version: 03/03/2014
Date Data Arrived at EDR: 03/05/2014
Date Made Active in Reports: 03/18/2014
Number of Days to Update: 13

Source: Department of Environmental Health
Telephone: 408-918-3417
Last EDR Contact: 05/17/2024
Next Scheduled EDR Contact: 09/02/2024
Data Release Frequency: No Update Planned

SANTA CRUZ COUNTY:

CUPA SANTA CRUZ: CUPA Facility List
CUPA facility listing.

Date of Government Version: 01/21/2017
Date Data Arrived at EDR: 02/22/2017
Date Made Active in Reports: 05/23/2017
Number of Days to Update: 90

Source: Santa Cruz County Environmental Health
Telephone: 831-464-2761
Last EDR Contact: 05/09/2024
Next Scheduled EDR Contact: 08/26/2024
Data Release Frequency: Varies

SITE MIT SANTA CRUZ: Site Mitigation Santa Cruz County List
Sites may become contaminated with toxic chemicals through illegal dumping or disposal, from leaking underground storage tanks, or through industrial or commercial activities.The goal of the site mitigation program is to protect the public health and the environment while facilitating completion of contaminated site clean-up projects in a timely manner.

Date of Government Version: 12/03/2018
Date Data Arrived at EDR: 06/23/2023
Date Made Active in Reports: 07/13/2023
Number of Days to Update: 20

Source: Santa Cruz Environmental Health Services
Telephone: 831-454-2761
Last EDR Contact: 05/09/2024
Next Scheduled EDR Contact: 08/26/2024
Data Release Frequency: Varies

SHASTA COUNTY:

GOVERNMENT RECORDS SEARCHED / DATA CURRENCY TRACKING

CUPA SHASTA: CUPA Facility List
Cupa Facility List.

Date of Government Version: 06/15/2017
Date Data Arrived at EDR: 06/19/2017
Date Made Active in Reports: 08/09/2017
Number of Days to Update: 51

Source: Shasta County Department of Resource Management
Telephone: 530-225-5789
Last EDR Contact: 05/09/2024
Next Scheduled EDR Contact: 08/26/2024
Data Release Frequency: Varies

SOLANO COUNTY:

LUST SOLANO: Leaking Underground Storage Tanks
A listing of leaking underground storage tank sites located in Solano county.

Date of Government Version: 06/04/2019
Date Data Arrived at EDR: 06/06/2019
Date Made Active in Reports: 08/13/2019
Number of Days to Update: 68

Source: Solano County Department of Environmental Management
Telephone: 707-784-6770
Last EDR Contact: 05/22/2024
Next Scheduled EDR Contact: 09/09/2024
Data Release Frequency: Quarterly

UST SOLANO: Underground Storage Tanks
Underground storage tank sites located in Solano county.

Date of Government Version: 09/15/2021
Date Data Arrived at EDR: 09/16/2021
Date Made Active in Reports: 12/09/2021
Number of Days to Update: 84

Source: Solano County Department of Environmental Management
Telephone: 707-784-6770
Last EDR Contact: 05/22/2024
Next Scheduled EDR Contact: 09/09/2024
Data Release Frequency: Quarterly

SONOMA COUNTY:

CUPA SONOMA: Cupa Facility List
Cupa Facility list

Date of Government Version: 07/02/2021
Date Data Arrived at EDR: 07/06/2021
Date Made Active in Reports: 07/14/2021
Number of Days to Update: 8

Source: County of Sonoma Fire & Emergency Services Department
Telephone: 707-565-1174
Last EDR Contact: 06/13/2024
Next Scheduled EDR Contact: 09/30/2024
Data Release Frequency: Varies

LUST SONOMA: Leaking Underground Storage Tank Sites
A listing of leaking underground storage tank sites located in Sonoma county.

Date of Government Version: 06/30/2021
Date Data Arrived at EDR: 06/30/2021
Date Made Active in Reports: 09/24/2021
Number of Days to Update: 86

Source: Department of Health Services
Telephone: 707-565-6565
Last EDR Contact: 06/13/2024
Next Scheduled EDR Contact: 09/30/2024
Data Release Frequency: Quarterly

STANISLAUS COUNTY:

CUPA STANISLAUS: CUPA Facility List
Cupa facility list

Date of Government Version: 02/08/2022
Date Data Arrived at EDR: 02/10/2022
Date Made Active in Reports: 05/04/2022
Number of Days to Update: 83

Source: Stanislaus County Department of Ennvironmental Protection
Telephone: 209-525-6751
Last EDR Contact: 04/05/2024
Next Scheduled EDR Contact: 07/22/2024
Data Release Frequency: Varies

SUTTER COUNTY:

GOVERNMENT RECORDS SEARCHED / DATA CURRENCY TRACKING

UST SUTTER: Underground Storage Tanks
Underground storage tank sites located in Sutter county.

Date of Government Version: 08/03/2023
Date Data Arrived at EDR: 08/24/2023
Date Made Active in Reports: 09/12/2023
Number of Days to Update: 19

Source: Sutter County Environmental Health Services
Telephone: 530-822-7500
Last EDR Contact: 05/22/2024
Next Scheduled EDR Contact: 09/09/2024
Data Release Frequency: Semi-Annually

TEHAMA COUNTY:

CUPA TEHAMA: CUPA Facility List
Cupa facilities

Date of Government Version: 12/05/2023
Date Data Arrived at EDR: 02/01/2024
Date Made Active in Reports: 02/28/2024
Number of Days to Update: 27

Source: Tehama County Department of Environmental Health
Telephone: 530-527-8020
Last EDR Contact: 06/06/2024
Next Scheduled EDR Contact: 08/12/2024
Data Release Frequency: Varies

TRINITY COUNTY:

CUPA TRINITY: CUPA Facility List
Cupa facility list

Date of Government Version: 01/17/2024
Date Data Arrived at EDR: 01/18/2024
Date Made Active in Reports: 04/03/2024
Number of Days to Update: 76

Source: Department of Toxic Substances Control
Telephone: 760-352-0381
Last EDR Contact: 04/12/2024
Next Scheduled EDR Contact: 07/29/2024
Data Release Frequency: Varies

TULARE COUNTY:

CUPA TULARE: CUPA Facility List
Cupa program facilities

Date of Government Version: 10/07/2022
Date Data Arrived at EDR: 10/07/2022
Date Made Active in Reports: 12/21/2022
Number of Days to Update: 75

Source: Tulare County Environmental Health Services Division
Telephone: 559-624-7400
Last EDR Contact: 04/25/2024
Next Scheduled EDR Contact: 08/12/2024
Data Release Frequency: Varies

TUOLUMNE COUNTY:

CUPA TUOLUMNE: CUPA Facility List
Cupa facility list

Date of Government Version: 04/23/2018
Date Data Arrived at EDR: 04/25/2018
Date Made Active in Reports: 06/25/2018
Number of Days to Update: 61

Source: Divison of Environmental Health
Telephone: 209-533-5633
Last EDR Contact: 04/12/2024
Next Scheduled EDR Contact: 07/29/2024
Data Release Frequency: Varies

VENTURA COUNTY:

GOVERNMENT RECORDS SEARCHED / DATA CURRENCY TRACKING

BWT VENTURA: Business Plan, Hazardous Waste Producers, and Operating Underground Tanks
The BWT list indicates by site address whether the Environmental Health Division has Business Plan (B), Waste Producer (W), and/or Underground Tank (T) information.

Date of Government Version: 12/26/2023
Date Data Arrived at EDR: 01/24/2024
Date Made Active in Reports: 04/08/2024
Number of Days to Update: 75
Source: Ventura County Environmental Health Division
Telephone: 805-654-2813
Last EDR Contact: 04/15/2024
Next Scheduled EDR Contact: 07/29/2024
Data Release Frequency: Quarterly

LF VENTURA: Inventory of Illegal Abandoned and Inactive Sites
Ventura County Inventory of Closed, Illegal Abandoned, and Inactive Sites.

Date of Government Version: 12/01/2011
Date Data Arrived at EDR: 12/01/2011
Date Made Active in Reports: 01/19/2012
Number of Days to Update: 49
Source: Environmental Health Division
Telephone: 805-654-2813
Last EDR Contact: 06/20/2024
Next Scheduled EDR Contact: 10/07/2024
Data Release Frequency: No Update Planned

LUST VENTURA: Listing of Underground Tank Cleanup Sites
Ventura County Underground Storage Tank Cleanup Sites (LUST).

Date of Government Version: 05/29/2008
Date Data Arrived at EDR: 06/24/2008
Date Made Active in Reports: 07/31/2008
Number of Days to Update: 37
Source: Environmental Health Division
Telephone: 805-654-2813
Last EDR Contact: 05/02/2024
Next Scheduled EDR Contact: 08/19/2024
Data Release Frequency: No Update Planned

MED WASTE VENTURA: Medical Waste Program List
To protect public health and safety and the environment from potential exposure to disease causing agents, the Environmental Health Division Medical Waste Program regulates the generation, handling, storage, treatment and disposal of medical waste throughout the County.

Date of Government Version: 12/26/2023
Date Data Arrived at EDR: 01/23/2024
Date Made Active in Reports: 04/09/2024
Number of Days to Update: 77
Source: Ventura County Resource Management Agency
Telephone: 805-654-2813
Last EDR Contact: 04/15/2024
Next Scheduled EDR Contact: 07/29/2024
Data Release Frequency: Quarterly

UST VENTURA: Underground Tank Closed Sites List
Ventura County Operating Underground Storage Tank Sites (UST)/Underground Tank Closed Sites List.

Date of Government Version: 02/27/2024
Date Data Arrived at EDR: 03/05/2024
Date Made Active in Reports: 05/29/2024
Number of Days to Update: 85
Source: Environmental Health Division
Telephone: 805-654-2813
Last EDR Contact: 06/04/2024
Next Scheduled EDR Contact: 09/16/2024
Data Release Frequency: Quarterly

YOLO COUNTY:

UST YOLO: Underground Storage Tank Comprehensive Facility Report
Underground storage tank sites located in Yolo county.

Date of Government Version: 03/22/2024
Date Data Arrived at EDR: 04/04/2024
Date Made Active in Reports: 06/27/2024
Number of Days to Update: 84
Source: Yolo County Department of Health
Telephone: 530-666-8646
Last EDR Contact: 06/20/2024
Next Scheduled EDR Contact: 10/07/2024
Data Release Frequency: Annually

YUBA COUNTY:

GOVERNMENT RECORDS SEARCHED / DATA CURRENCY TRACKING

CUPA YUBA: CUPA Facility List
CUPA facility listing for Yuba County.

Date of Government Version: 01/22/2024
Date Data Arrived at EDR: 01/23/2024
Date Made Active in Reports: 04/08/2024
Number of Days to Update: 76

Source: Yuba County Environmental Health Department
Telephone: 530-749-7523
Last EDR Contact: 04/19/2024
Next Scheduled EDR Contact: 08/05/2024
Data Release Frequency: Varies

OTHER DATABASE(S)

Depending on the geographic area covered by this report, the data provided in these specialty databases may or may not be complete. For example, the existence of wetlands information data in a specific report does not mean that all wetlands in the area covered by the report are included. Moreover, the absence of any reported wetlands information does not necessarily mean that wetlands do not exist in the area covered by the report.

CT MANIFEST: Hazardous Waste Manifest Data
Facility and manifest data. Manifest is a document that lists and tracks hazardous waste from the generator through transporters to a tsd facility.

Date of Government Version: 02/05/2024
Date Data Arrived at EDR: 02/06/2024
Date Made Active in Reports: 04/25/2024
Number of Days to Update: 79

Source: Department of Energy & Environmental Protection
Telephone: 860-424-3375
Last EDR Contact: 05/07/2024
Next Scheduled EDR Contact: 08/19/2024
Data Release Frequency: No Update Planned

NJ MANIFEST: Manifest Information
Hazardous waste manifest information.

Date of Government Version: 12/31/2018
Date Data Arrived at EDR: 04/10/2019
Date Made Active in Reports: 05/16/2019
Number of Days to Update: 36

Source: Department of Environmental Protection
Telephone: N/A
Last EDR Contact: 06/26/2024
Next Scheduled EDR Contact: 10/14/2024
Data Release Frequency: Annually

NY MANIFEST: Facility and Manifest Data
Manifest is a document that lists and tracks hazardous waste from the generator through transporters to a TSD facility.

Date of Government Version: 12/31/2019
Date Data Arrived at EDR: 11/30/2023
Date Made Active in Reports: 12/01/2023
Number of Days to Update: 1

Source: Department of Environmental Conservation
Telephone: 518-402-8651
Last EDR Contact: 04/25/2024
Next Scheduled EDR Contact: 08/05/2024
Data Release Frequency: Quarterly

PA MANIFEST: Manifest Information
Hazardous waste manifest information.

Date of Government Version: 06/30/2018
Date Data Arrived at EDR: 07/19/2019
Date Made Active in Reports: 09/10/2019
Number of Days to Update: 53

Source: Department of Environmental Protection
Telephone: 717-783-8990
Last EDR Contact: 04/08/2024
Next Scheduled EDR Contact: 07/22/2024
Data Release Frequency: Annually

RI MANIFEST: Manifest information
Hazardous waste manifest information

Date of Government Version: 12/31/2020
Date Data Arrived at EDR: 11/30/2021
Date Made Active in Reports: 02/18/2022
Number of Days to Update: 80

Source: Department of Environmental Management
Telephone: 401-222-2797
Last EDR Contact: 05/13/2024
Next Scheduled EDR Contact: 08/26/2024
Data Release Frequency: Annually

GOVERNMENT RECORDS SEARCHED / DATA CURRENCY TRACKING

WI MANIFEST: Manifest Information
Hazardous waste manifest information.

Date of Government Version: 05/31/2018
Date Data Arrived at EDR: 06/19/2019
Date Made Active in Reports: 09/03/2019
Number of Days to Update: 76

Source: Department of Natural Resources
Telephone: N/A
Last EDR Contact: 06/03/2024
Next Scheduled EDR Contact: 09/16/2024
Data Release Frequency: Annually

Oil/Gas Pipelines
Source: Endeavor Business Media
Petroleum Bundle (Crude Oil, Refined Products, Petrochemicals, Gas Liquids (LPG/NGL), and Specialty Gases (Miscellaneous)) N = Natural Gas Bundle (Natural Gas, Gas Liquids (LPG/NGL), and Specialty Gases (Miscellaneous)). This map includes information copyrighted by Endeavor Business Media. This information is provided on a best effort basis and Endeavor Business Media does not guarantee its accuracy nor warrant its fitness for any particular purpose. Such information has been reprinted with the permission of Endeavor Business Media.

Electric Power Transmission Line Data
Source: Endeavor Business Media
This map includes information copyrighted by Endeavor Business Media. This information is provided on a best effort basis and Endeavor Business Media does not guarantee its accuracy nor warrant its fitness for any particular purpose. Such information has been reprinted with the permission of Endeavor Business Media.

Sensitive Receptors: There are individuals deemed sensitive receptors due to their fragile immune systems and special sensitivity to environmental discharges. These sensitive receptors typically include the elderly, the sick, and children. While the location of all sensitive receptors cannot be determined, EDR indicates those buildings and facilities - schools, daycares, hospitals, medical centers, and nursing homes - where individuals who are sensitive receptors are likely to be located.

AHA Hospitals:
Source: American Hospital Association, Inc.
Telephone: 312-280-5991
The database includes a listing of hospitals based on the American Hospital Association's annual survey of hospitals.

Medical Centers: Provider of Services Listing
Source: Centers for Medicare & Medicaid Services
Telephone: 410-786-3000
A listing of hospitals with Medicare provider number, produced by Centers of Medicare & Medicaid Services, a federal agency within the U.S. Department of Health and Human Services.

Nursing Homes
Source: National Institutes of Health
Telephone: 301-594-6248
Information on Medicare and Medicaid certified nursing homes in the United States.

Public Schools
Source: National Center for Education Statistics
Telephone: 202-502-7300
The National Center for Education Statistics' primary database on elementary and secondary public education in the United States. It is a comprehensive, annual, national statistical database of all public elementary and secondary schools and school districts, which contains data that are comparable across all states.

Private Schools
Source: National Center for Education Statistics
Telephone: 202-502-7300
The National Center for Education Statistics' primary database on private school locations in the United States.

Daycare Centers: Licensed Facilities
Source: Department of Social Services
Telephone: 916-657-4041

Flood Zone Data: This data was obtained from the Federal Emergency Management Agency (FEMA). It depicts 100-year and 500-year flood zones as defined by FEMA. It includes the National Flood Hazard Layer (NFHL) which incorporates Flood Insurance Rate Map (FIRM) data and Q3 data from FEMA in areas not covered by NFHL.
Source: FEMA
Telephone: 877-336-2627
Date of Government Version: 2003, 2015

GOVERNMENT RECORDS SEARCHED / DATA CURRENCY TRACKING

NWI: National Wetlands Inventory. This data, available in select counties across the country, was obtained by EDR in 2002, 2005, 2010 and 2015 from the U.S. Fish and Wildlife Service.

State Wetlands Data: Wetland Inventory
Source: Department of Fish and Wildlife
Telephone: 916-445-0411

Current USGS 7.5 Minute Topographic Map
Source: U.S. Geological Survey

STREET AND ADDRESS INFORMATION

© 2015 TomTom North America, Inc. All rights reserved. This material is proprietary and the subject of copyright protection and other intellectual property rights owned by or licensed to Tele Atlas North America, Inc. The use of this material is subject to the terms of a license agreement. You will be held liable for any unauthorized copying or disclosure of this material.

GEOCHECK ®- PHYSICAL SETTING SOURCE ADDENDUM

TARGET PROPERTY ADDRESS

928 CARLETON
928 CARLETON
BERKELEY, CA 94710

TARGET PROPERTY COORDINATES

Latitude (North):	37.85689 - 37° 51' 24.80''
Longitude (West):	122.292173 - 122° 17' 31.82''
Universal Tranverse Mercator:	Zone 10
UTM X (Meters):	562267.8
UTM Y (Meters):	4189967.5
Elevation:	40 ft. above sea level

USGS TOPOGRAPHIC MAP

Target Property Map:	50005378 OAKLAND WEST, CA
Version Date:	2021

EDR's GeoCheck Physical Setting Source Addendum is provided to assist the environmental professional in forming an opinion about the impact of potential contaminant migration.

Assessment of the impact of contaminant migration generally has two principle investigative components:

1. Groundwater flow direction, and
2. Groundwater flow velocity.

Groundwater flow direction may be impacted by surface topography, hydrology, hydrogeology, characteristics of the soil, and nearby wells. Groundwater flow velocity is generally impacted by the nature of the geologic strata.

GEOCHECK® - PHYSICAL SETTING SOURCE SUMMARY

GROUNDWATER FLOW DIRECTION INFORMATION

Groundwater flow direction for a particular site is best determined by a qualified environmental professional using site-specific well data. If such data is not reasonably ascertainable, it may be necessary to rely on other sources of information, such as surface topographic information, hydrologic information, hydrogeologic data collected on nearby properties, and regional groundwater flow information (from deep aquifers).

TOPOGRAPHIC INFORMATION

Surface topography may be indicative of the direction of surficial groundwater flow. This information can be used to assist the environmental professional in forming an opinion about the impact of nearby contaminated properties or, should contamination exist on the target property, what downgradient sites might be impacted.

TARGET PROPERTY TOPOGRAPHY

General Topographic Gradient: General WSW

SURROUNDING TOPOGRAPHY: ELEVATION PROFILES

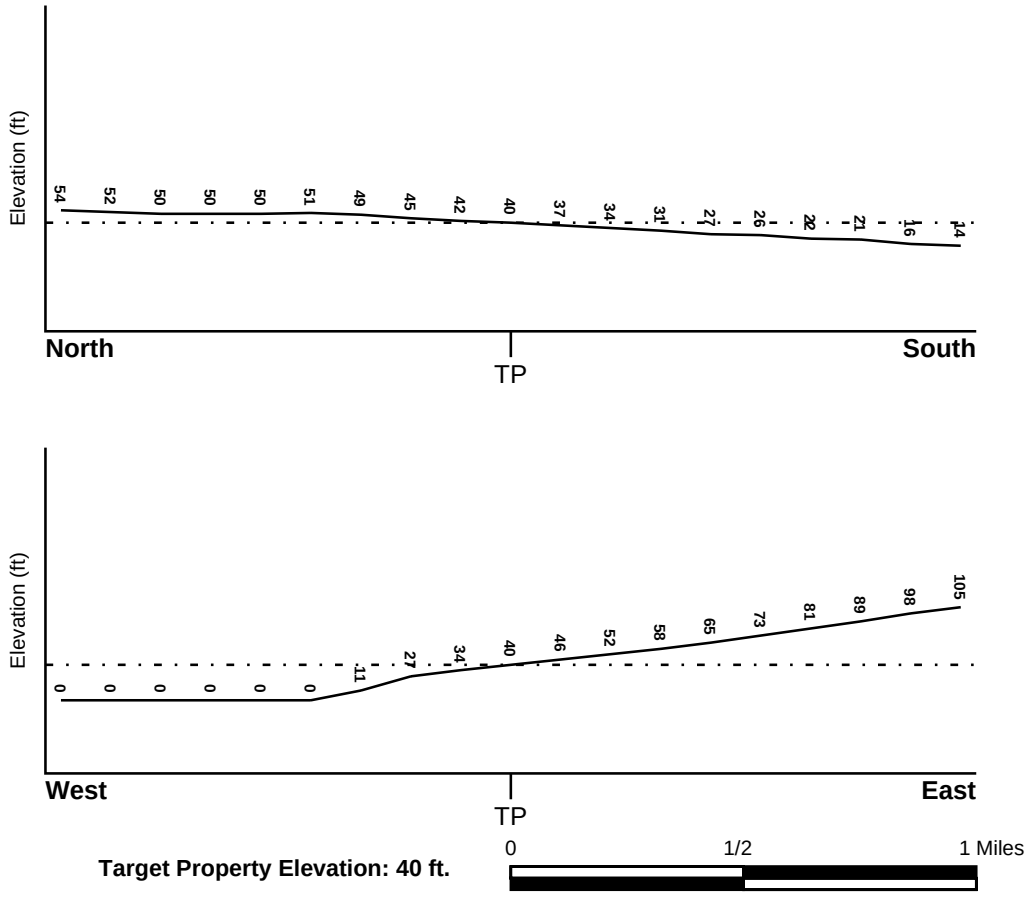

Source: Topography has been determined from the USGS 7.5' Digital Elevation Model and should be evaluated on a relative (not an absolute) basis. Relative elevation information between sites of close proximity should be field verified.

GEOCHECK® - PHYSICAL SETTING SOURCE SUMMARY

HYDROLOGIC INFORMATION

Surface water can act as a hydrologic barrier to groundwater flow. Such hydrologic information can be used to assist the environmental professional in forming an opinion about the impact of nearby contaminated properties or, should contamination exist on the target property, what downgradient sites might be impacted.

Refer to the Physical Setting Source Map following this summary for hydrologic information (major waterways and bodies of water).

FEMA FLOOD ZONE

Flood Plain Panel at Target Property	FEMA Source Type
06001C0056G	FEMA FIRM Flood data

Additional Panels in search area:	FEMA Source Type
06001C0057G	FEMA FIRM Flood data
06001C0058G	FEMA FIRM Flood data

NATIONAL WETLAND INVENTORY

NWI Quad at Target Property	NWI Electronic Data Coverage
OAKLAND WEST	YES - refer to the Overview Map and Detail Map

HYDROGEOLOGIC INFORMATION

Hydrogeologic information obtained by installation of wells on a specific site can often be an indicator of groundwater flow direction in the immediate area. Such hydrogeologic information can be used to assist the environmental professional in forming an opinion about the impact of nearby contaminated properties or, should contamination exist on the target property, what downgradient sites might be impacted.

Site-Specific Hydrogeological Data*:

Search Radius:	1.25 miles
Status:	Not found

AQUIFLOW®

Search Radius: 1.000 Mile.

EDR has developed the AQUIFLOW Information System to provide data on the general direction of groundwater flow at specific points. EDR has reviewed reports submitted by environmental professionals to regulatory authorities at select sites and has extracted the date of the report, groundwater flow direction as determined hydrogeologically, and the depth to water table.

MAP ID	LOCATION FROM TP	GENERAL DIRECTION GROUNDWATER FLOW
1	0 - 1/8 Mile East	NE, SE
A2	1/8 - 1/4 Mile East	Not Reported
A3	1/8 - 1/4 Mile East	Not Reported
25	1/2 - 1 Mile NNW	NW
26	1/2 - 1 Mile SSE	W
E27	1/2 - 1 Mile South	SW
E28	1/2 - 1 Mile South	SW

* ©1996 Site−specific hydrogeological data gathered by CERCLIS Alerts, Inc., Bainbridge Island, WA. All rights reserved. All of the information and opinions presented are those of the cited EPA report(s), which were completed under a Comprehensive Environmental Response Compensation and Liability Information System (CERCLIS) investigation.

GEOCHECK® - PHYSICAL SETTING SOURCE SUMMARY

MAP ID	LOCATION FROM TP	GENERAL DIRECTION GROUNDWATER FLOW
E29	1/2 - 1 Mile South	Varies
E30	1/2 - 1 Mile South	WSW
H48	1/2 - 1 Mile SSW	SW
H49	1/2 - 1 Mile SSW	Varies
H50	1/2 - 1 Mile SSW	Varies
I51	1/2 - 1 Mile SSE	Varies
I52	1/2 - 1 Mile South	Varies
60	1/2 - 1 Mile South	NE
J84	1/2 - 1 Mile SSW	SW
M85	1/2 - 1 Mile South	W
O93	1/2 - 1 Mile SSE	SW, W
M95	1/2 - 1 Mile South	Varies
M96	1/2 - 1 Mile South	Varies
P99	1/2 - 1 Mile NNW	Not Reported
137	1/2 - 1 Mile SE	Not Reported
146	1/2 - 1 Mile NW	NE
1G	1/2 - 1 Mile NW	NE
2G	1/2 - 1 Mile NNW	Not Reported
3G	1/2 - 1 Mile NNW	NW
4G	1/8 - 1/4 Mile East	Not Reported
5G	1/8 - 1/4 Mile East	Not Reported
6G	0 - 1/8 Mile East	NE, SE
7G	1/2 - 1 Mile SSE	W
8G	1/2 - 1 Mile SE	Not Reported
9G	1/2 - 1 Mile South	SW
10G	1/2 - 1 Mile South	SW
11G	1/2 - 1 Mile South	Varies
12G	1/2 - 1 Mile South	WSW
13G	1/2 - 1 Mile SSW	SW
14G	1/2 - 1 Mile SSW	Varies
15G	1/2 - 1 Mile SSW	Varies
16G	1/2 - 1 Mile SSE	Varies
17G	1/2 - 1 Mile South	Varies
18G	1/2 - 1 Mile SSE	SW, W
19G	1/2 - 1 Mile South	NE
20G	1/2 - 1 Mile SSW	SW
21G	1/2 - 1 Mile South	W
22G	1/2 - 1 Mile South	Varies
23G	1/2 - 1 Mile South	Varies

For additional site information, refer to Physical Setting Source Map Findings.

GEOCHECK® - PHYSICAL SETTING SOURCE SUMMARY

GROUNDWATER FLOW VELOCITY INFORMATION

Groundwater flow velocity information for a particular site is best determined by a qualified environmental professional using site specific geologic and soil strata data. If such data are not reasonably ascertainable, it may be necessary to rely on other sources of information, including geologic age identification, rock stratigraphic unit and soil characteristics data collected on nearby properties and regional soil information. In general, contaminant plumes move more quickly through sandy-gravelly types of soils than silty-clayey types of soils.

GEOLOGIC INFORMATION IN GENERAL AREA OF TARGET PROPERTY

Geologic information can be used by the environmental professional in forming an opinion about the relative speed at which contaminant migration may be occurring.

ROCK STRATIGRAPHIC UNIT

Era:	Cenozoic
System:	Quaternary
Series:	Quaternary
Code:	Q *(decoded above as Era, System & Series)*

GEOLOGIC AGE IDENTIFICATION

Category: Stratifed Sequence

Geologic Age and Rock Stratigraphic Unit Source: P.G. Schruben, R.E. Arndt and W.J. Bawiec, Geology of the Conterminous U.S. at 1:2,500,000 Scale - a digital representation of the 1974 P.B. King and H.M. Beikman Map, USGS Digital Data Series DDS - 11 (1994).

SSURGO SOIL MAP - 7699692.2s

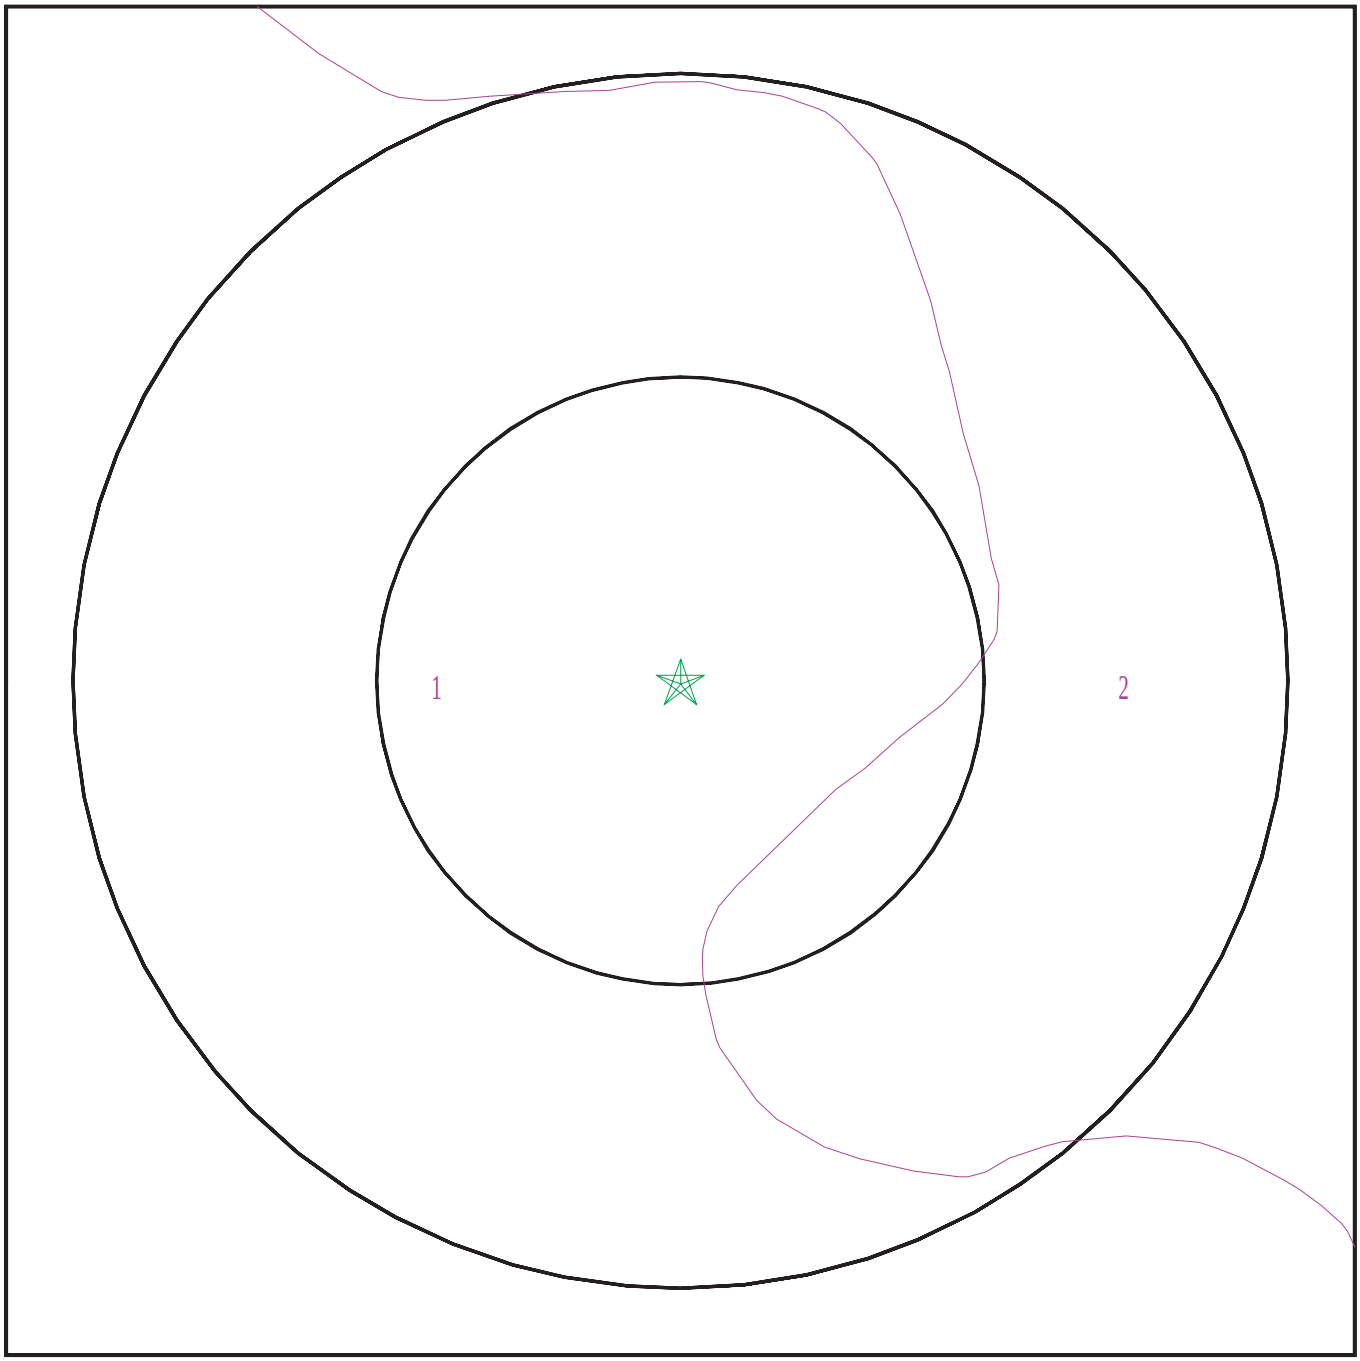

Target Property
SSURGO Soil
Water

0 1/16 1/8 1/4 Miles

N

SITE NAME:	928 Carleton	CLIENT:	Pangea Environmental Services INc.
ADDRESS:	928 Carleton Berkeley CA 94710	CONTACT:	Zachary Rawlins
LAT/LONG:	37.85689 / 122.292173	INQUIRY #:	7699692.2s
		DATE:	July 03, 2024 6:21 pm

Copyright © 2024 EDR, Inc. © 2015 TomTom Rel. 2015.

GEOCHECK® - PHYSICAL SETTING SOURCE SUMMARY

DOMINANT SOIL COMPOSITION IN GENERAL AREA OF TARGET PROPERTY

The U.S. Department of Agriculture's (USDA) Soil Conservation Service (SCS) leads the National Cooperative Soil Survey (NCSS) and is responsible for collecting, storing, maintaining and distributing soil survey information for privately owned lands in the United States. A soil map in a soil survey is a representation of soil patterns in a landscape. The following information is based on Soil Conservation Service SSURGO data.

Soil Map ID: 1

Soil Component Name: Urban land

Soil Surface Texture:
Hydrologic Group: Not reported

Soil Drainage Class:
Hydric Status: Partially hydric

Corrosion Potential - Uncoated Steel: Not Reported

Depth to Bedrock Min: > 0 inches

Depth to Watertable Min: > 0 inches

No Layer Information available.

Soil Map ID: 2

Soil Component Name: Urban land

Soil Surface Texture:
Hydrologic Group: Not reported

Soil Drainage Class:
Hydric Status: Partially hydric

Corrosion Potential - Uncoated Steel: Not Reported

Depth to Bedrock Min: > 0 inches

Depth to Watertable Min: > 153 inches

No Layer Information available.

LOCAL / REGIONAL WATER AGENCY RECORDS

EDR Local/Regional Water Agency records provide water well information to assist the environmental professional in assessing sources that may impact ground water flow direction, and in forming an opinion about the impact of contaminant migration on nearby drinking water wells.

GEOCHECK® - PHYSICAL SETTING SOURCE SUMMARY

WELL SEARCH DISTANCE INFORMATION

DATABASE	SEARCH DISTANCE (miles)
Federal USGS	1.000
Federal FRDS PWS	Nearest PWS within 1 mile
State Database	1.000

FEDERAL USGS WELL INFORMATION

MAP ID	WELL ID	LOCATION FROM TP
No Wells Found		

FEDERAL FRDS PUBLIC WATER SUPPLY SYSTEM INFORMATION

MAP ID	WELL ID	LOCATION FROM TP
No PWS System Found		

Note: PWS System location is not always the same as well location.

STATE DATABASE WELL INFORMATION

MAP ID	WELL ID	LOCATION FROM TP
B4	CAEDF0000111675	1/4 - 1/2 Mile SSE
B5	CAEDF0000048263	1/4 - 1/2 Mile SSE
B6	CAEDF0000055658	1/4 - 1/2 Mile SE
B7	CAEDF0000039268	1/4 - 1/2 Mile SE
B8	CAEDF0000143872	1/4 - 1/2 Mile SSE
9	CAEDF0000064707	1/4 - 1/2 Mile SE
C10	CAEDF0000093758	1/4 - 1/2 Mile SSE
C11	CAEDF0000105874	1/4 - 1/2 Mile South
C12	CAEDF0000063133	1/4 - 1/2 Mile South
C13	CAEDF0000020821	1/4 - 1/2 Mile South
C14	CAEDF0000054720	1/4 - 1/2 Mile SSE
C15	CAEDF0000031533	1/4 - 1/2 Mile South
C16	CAEDF0000055094	1/4 - 1/2 Mile South
C17	CAEDF0000082329	1/4 - 1/2 Mile South
C18	CAEDF0000017878	1/4 - 1/2 Mile South
C19	CAEDF0000132159	1/4 - 1/2 Mile South
D20	CAEDF0000121177	1/4 - 1/2 Mile SE
D21	CAEDF0000053826	1/4 - 1/2 Mile SE
D22	CAEDF0000052199	1/4 - 1/2 Mile SE
D23	CAEDF0000089233	1/4 - 1/2 Mile SE
D24	CAEDF0000057902	1/4 - 1/2 Mile SE
F31	CAEDF0000009490	1/2 - 1 Mile South
F32	CAEDF0000051476	1/2 - 1 Mile South
G33	CAEDF0000053731	1/2 - 1 Mile SSE
G34	CAEDF0000018981	1/2 - 1 Mile SSE

GEOCHECK® - PHYSICAL SETTING SOURCE SUMMARY

STATE DATABASE WELL INFORMATION

MAP ID	WELL ID	LOCATION FROM TP
G35	CAEDF0000087728	1/2 - 1 Mile SE
F36	CAEDF0000023627	1/2 - 1 Mile South
G37	CAEDF0000096117	1/2 - 1 Mile SSE
G38	CAEDF0000085189	1/2 - 1 Mile SSE
F39	CAEDF0000083681	1/2 - 1 Mile South
F40	CAEDF0000010887	1/2 - 1 Mile South
F41	CAEDF0000119923	1/2 - 1 Mile South
F42	CAEDF0000117673	1/2 - 1 Mile South
G43	CAEDF0000014895	1/2 - 1 Mile SSE
G44	CAEDF0000065100	1/2 - 1 Mile SSE
G45	CAEDF0000006774	1/2 - 1 Mile SE
G46	CAEDF0000004507	1/2 - 1 Mile SSE
G47	CAEDF0000096465	1/2 - 1 Mile SSE
J53	CAEDF0000113676	1/2 - 1 Mile SSW
J54	CAEDF0000108143	1/2 - 1 Mile SSW
K55	CAEDF0000000518	1/2 - 1 Mile SSE
K56	CAEDF0000047769	1/2 - 1 Mile SSE
K57	CAEDF0000080643	1/2 - 1 Mile SSE
K58	CAEDF0000093422	1/2 - 1 Mile SSE
K59	CAEDF0000063752	1/2 - 1 Mile SSE
K61	CAEDF0000112303	1/2 - 1 Mile SSE
K62	CAEDF0000104061	1/2 - 1 Mile SSE
K63	CAEDF0000009176	1/2 - 1 Mile SSE
K64	CAEDF0000043624	1/2 - 1 Mile SSE
J65	CAEDF0000008488	1/2 - 1 Mile SSW
K66	CAEDF0000104485	1/2 - 1 Mile SSE
K67	CAEDF0000130787	1/2 - 1 Mile SSE
K68	CAEDF0000110547	1/2 - 1 Mile SSE
K69	CAEDF0000128722	1/2 - 1 Mile SSE
K70	CAEDF0000101481	1/2 - 1 Mile SSE
K71	CAEDF0000005443	1/2 - 1 Mile SSE
K72	CAEDF0000051047	1/2 - 1 Mile SSE
L73	CAEDF0000086122	1/2 - 1 Mile ESE
L74	CAEDF0000065200	1/2 - 1 Mile ESE
J75	CAEDF0000084261	1/2 - 1 Mile SSW
L76	CAEDF0000137647	1/2 - 1 Mile ESE
J77	CAEDF0000077561	1/2 - 1 Mile SSW
L78	CAEDF0000105349	1/2 - 1 Mile ESE
L79	CAEDF0000098172	1/2 - 1 Mile ESE
80	CAEDF0000092107	1/2 - 1 Mile SSW
L81	CAEDF0000099194	1/2 - 1 Mile ESE
J82	CAEDF0000044232	1/2 - 1 Mile SSW
J83	CAEDF0000119414	1/2 - 1 Mile SSW
N86	CAEDF0000011604	1/2 - 1 Mile NNW
N87	CAEDF0000040383	1/2 - 1 Mile NNW
N88	CAEDF0000035009	1/2 - 1 Mile NNW
N89	CAEDF0000007831	1/2 - 1 Mile North
N90	CAEDF0000127380	1/2 - 1 Mile NNW
N91	CAEDF0000022049	1/2 - 1 Mile NNW
N92	CAEDF0000137722	1/2 - 1 Mile NNW
N94	CAEDF0000105633	1/2 - 1 Mile NNW
P97	CAEDF0000090301	1/2 - 1 Mile NNW

GEOCHECK® - PHYSICAL SETTING SOURCE SUMMARY

STATE DATABASE WELL INFORMATION

MAP ID	WELL ID	LOCATION FROM TP
P98	CAEDF0000106656	1/2 - 1 Mile NNW
Q100	CAEDF0000087148	1/2 - 1 Mile South
P101	CAEDF0000080124	1/2 - 1 Mile NNW
P102	CAEDF0000103475	1/2 - 1 Mile NNW
P103	CAEDF0000076038	1/2 - 1 Mile NNW
P104	CAEDF0000050628	1/2 - 1 Mile NNW
P105	CAEDF0000060848	1/2 - 1 Mile NNW
O106	CAEDF0000093781	1/2 - 1 Mile SSE
O107	CAEDF0000010010	1/2 - 1 Mile SSE
R108	CAEDF0000104667	1/2 - 1 Mile North
O109	CAEDF0000082050	1/2 - 1 Mile SSE
O110	CAEDF0000141444	1/2 - 1 Mile SSE
O111	CAEDF0000044437	1/2 - 1 Mile SSE
R112	CAEDF0000098877	1/2 - 1 Mile North
R113	CAEDF0000004605	1/2 - 1 Mile North
Q114	CAEDF0000078863	1/2 - 1 Mile South
O115	CAEDF0000059177	1/2 - 1 Mile SSE
O116	CAEDF0000088465	1/2 - 1 Mile SSE
S117	CAEDF0000014308	1/2 - 1 Mile South
R118	CAEDF0000093043	1/2 - 1 Mile North
O119	CAEDF0000050885	1/2 - 1 Mile SSE
O120	CAEDF0000125113	1/2 - 1 Mile SSE
O121	CAEDF0000048029	1/2 - 1 Mile SSE
R122	CAEDF0000039258	1/2 - 1 Mile North
T123	CAEDF0000125082	1/2 - 1 Mile South
U124	CAEDF0000122109	1/2 - 1 Mile SSE
S125	CAEDF0000135697	1/2 - 1 Mile South
S126	CAEDF0000053330	1/2 - 1 Mile South
V127	CADWR0000017537	1/2 - 1 Mile NNW
T128	CAEDF0000094656	1/2 - 1 Mile South
Q129	CAEDF0000082424	1/2 - 1 Mile South
V130	CADWR9000037811	1/2 - 1 Mile NNW
W131	CAEDF0000109255	1/2 - 1 Mile NNE
T132	CAEDF0000095484	1/2 - 1 Mile South
S133	CAEDF0000003325	1/2 - 1 Mile South
T134	CAEDF0000038822	1/2 - 1 Mile South
W135	CAEDF0000120102	1/2 - 1 Mile NNE
W136	CAEDF0000135865	1/2 - 1 Mile NNE
S138	CAEDF0000088044	1/2 - 1 Mile South
U139	CAEDF0000022263	1/2 - 1 Mile SSE
U140	CAEDF0000059711	1/2 - 1 Mile SSE
S141	CAEDF0000118230	1/2 - 1 Mile South
U142	CAEDF0000074526	1/2 - 1 Mile SSE
U143	CAEDF0000004598	1/2 - 1 Mile SSE
U144	CAEDF0000101051	1/2 - 1 Mile SSE
U145	CAEDF0000039883	1/2 - 1 Mile SSE

PHYSICAL SETTING SOURCE MAP - 7699692.2s

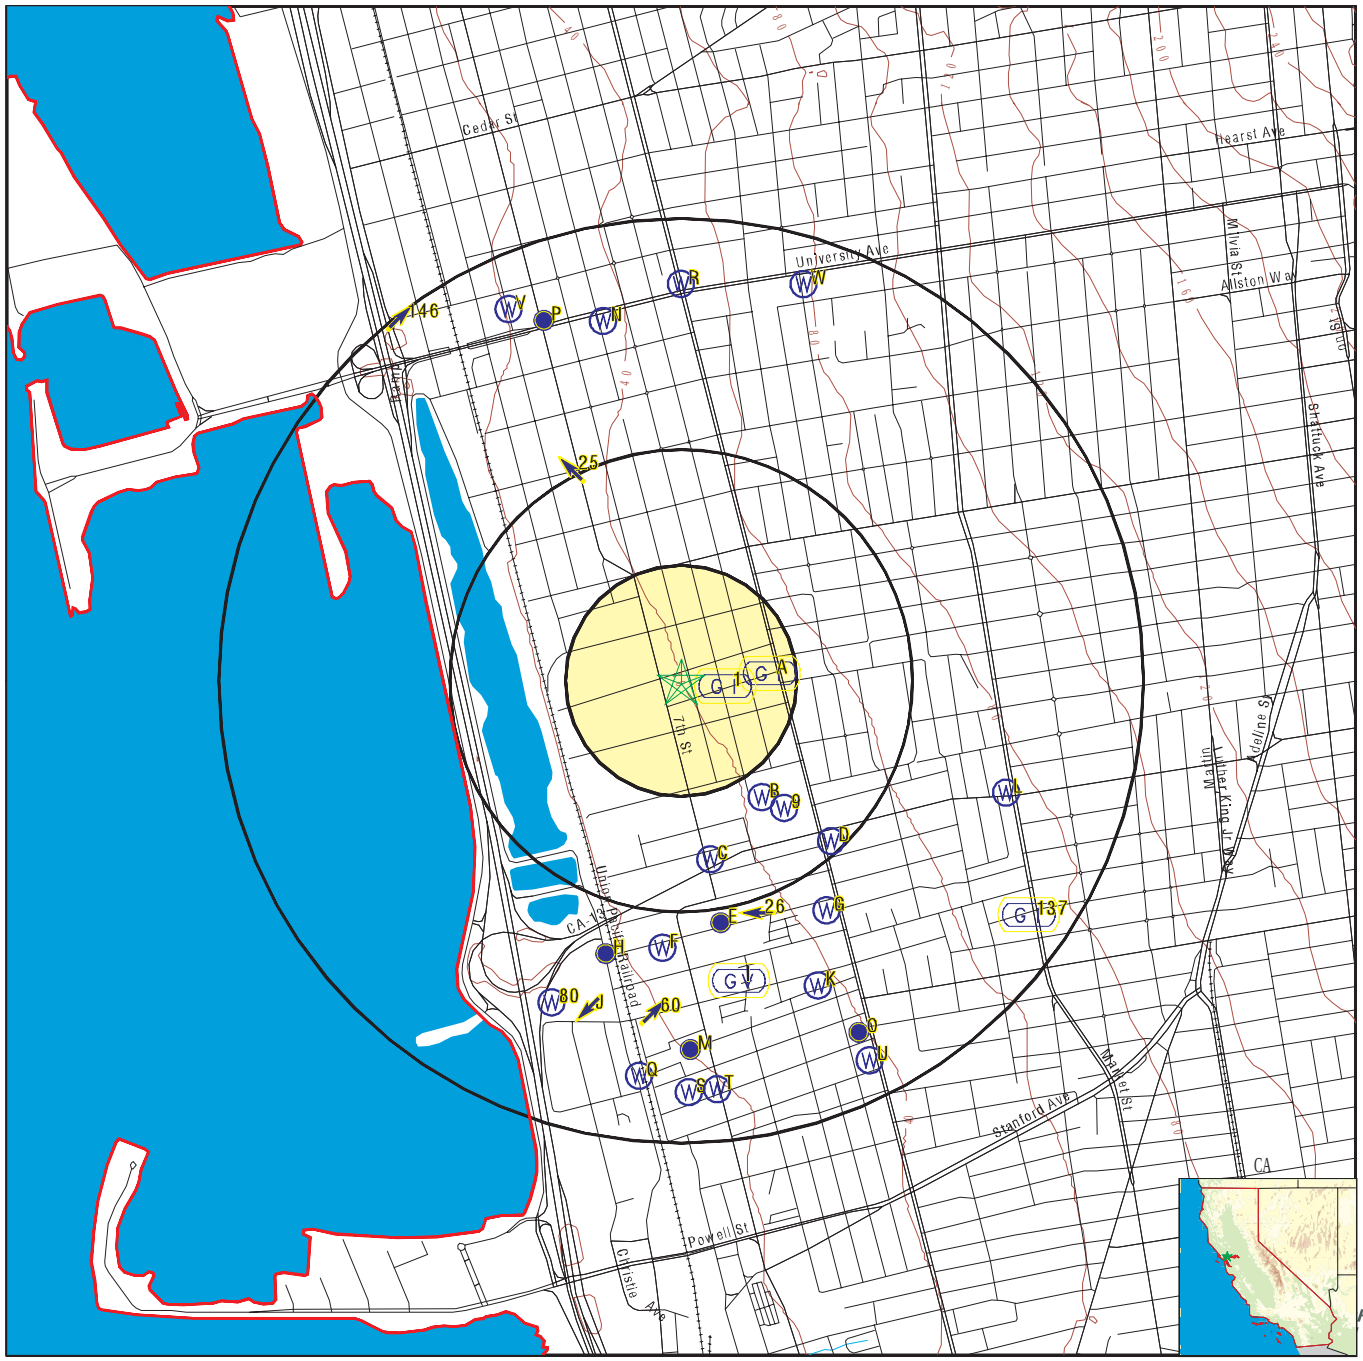

- County Boundary
- Major Roads
- Contour Lines
- Earthquake Fault Lines
- Airports
- Earthquake epicenter, Richter 5 or greater
- Water Wells
- Public Water Supply Wells
- Cluster of Multiple Icons

0 1/4 1/2 1 Miles

- Groundwater Flow Direction
- Indeterminate Groundwater Flow at Location
- Groundwater Flow Varies at Location
- Closest Hydrogeological Data
- Oil, gas or related wells

N

SITE NAME:	928 Carleton	CLIENT:	Pangea Environmental Services INc.
ADDRESS:	928 Carleton Berkeley CA 94710	CONTACT:	Zachary Rawlins
LAT/LONG:	37.85689 / 122.292173	INQUIRY #:	7699692.2s
		DATE:	July 03, 2024 6:20 pm

Copyright © 2024 EDR, Inc. © 2015 TomTom Rel. 2015.

GEOCHECK® - PHYSICAL SETTING SOURCE MAP FINDINGS

Map ID
Direction
Distance
Elevation

			Database	EDR ID Number
1 **East** **0 - 1/8 Mile** **Higher**	Site ID: Groundwater Flow: Shallow Water Depth: Deep Water Depth: Average Water Depth: Date:	01-0436 NE, SE Not Reported Not Reported 20 07/31/1996	**AQUIFLOW**	**65488**
A2 **East** **1/8 - 1/4 Mile** **Higher**	Site ID: Groundwater Flow: Shallow Water Depth: Deep Water Depth: Average Water Depth: Date:	01-1051 Not Reported Not Reported Not Reported 10 09/1993	**AQUIFLOW**	**38237**
A3 **East** **1/8 - 1/4 Mile** **Higher**	Site ID: Groundwater Flow: Shallow Water Depth: Deep Water Depth: Average Water Depth: Date:	01-0195 Not Reported Not Reported Not Reported 9-6 09/06/1988	**AQUIFLOW**	**38199**

B4
SSE
1/4 - 1/2 Mile
Higher

CA WELLS **CAEDF0000111675**

Well ID:	T0600100174-MW-1	Well Type:	MONITORING
Source:	EDF	Other Name:	MW-1
GAMA PFAS Testing:	Not Reported		
Groundwater Quality Data:	https://gamagroundwater.waterboards.ca.gov/gama/gamamap/public/GamaDataDisplay.asp?dataset=EDF&samp_date=&global_id=T0600100174&assigned_name=MW-1&store_num=		
GeoTracker Data:	https://geotracker.waterboards.ca.gov/profile_report.asp?cmd=MWEDFResults&global_id=T0600100174&assigned_name=MW-1		

B5
SSE
1/4 - 1/2 Mile
Higher

CA WELLS **CAEDF0000048263**

Well ID:	T0600100174-MW-2	Well Type:	MONITORING
Source:	EDF	Other Name:	MW-2
GAMA PFAS Testing:	Not Reported		
Groundwater Quality Data:	https://gamagroundwater.waterboards.ca.gov/gama/gamamap/public/GamaDataDisplay.asp?dataset=EDF&samp_date=&global_id=T0600100174&assigned_name=MW-2&store_num=		
GeoTracker Data:	https://geotracker.waterboards.ca.gov/profile_report.asp?cmd=MWEDFResults&global_id=T0600100174&assigned_name=MW-2		

GEOCHECK® - PHYSICAL SETTING SOURCE MAP FINDINGS

Map ID
Direction
Distance
Elevation

	Database	EDR ID Number
B6 **SE** **1/4 - 1/2 Mile** **Higher**	**CA WELLS**	**CAEDF0000055658**

Well ID:	T0600100174-MW-3	Well Type:	MONITORING
Source:	EDF	Other Name:	MW-3
GAMA PFAS Testing:	Not Reported		
Groundwater Quality Data:	https://gamagroundwater.waterboards.ca.gov/gama/gamamap/public/GamaDataDisplay.asp?dataset=EDF&samp_date=&global_id=T0600100174&assigned_name=MW-3&store_num=		
GeoTracker Data:	https://geotracker.waterboards.ca.gov/profile_report.asp?cmd=MWEDFResults&global_id=T0600100174&assigned_name=MW-3		

	Database	EDR ID Number
B7 **SE** **1/4 - 1/2 Mile** **Higher**	**CA WELLS**	**CAEDF0000039268**

Well ID:	T0600100174-MW-6	Well Type:	MONITORING
Source:	EDF	Other Name:	MW-6
GAMA PFAS Testing:	Not Reported		
Groundwater Quality Data:	https://gamagroundwater.waterboards.ca.gov/gama/gamamap/public/GamaDataDisplay.asp?dataset=EDF&samp_date=&global_id=T0600100174&assigned_name=MW-6&store_num=		
GeoTracker Data:	https://geotracker.waterboards.ca.gov/profile_report.asp?cmd=MWEDFResults&global_id=T0600100174&assigned_name=MW-6		

	Database	EDR ID Number
B8 **SSE** **1/4 - 1/2 Mile** **Higher**	**CA WELLS**	**CAEDF0000143872**

Well ID:	T0600100174-MW-4	Well Type:	MONITORING
Source:	EDF	Other Name:	MW-4
GAMA PFAS Testing:	Not Reported		
Groundwater Quality Data:	https://gamagroundwater.waterboards.ca.gov/gama/gamamap/public/GamaDataDisplay.asp?dataset=EDF&samp_date=&global_id=T0600100174&assigned_name=MW-4&store_num=		
GeoTracker Data:	https://geotracker.waterboards.ca.gov/profile_report.asp?cmd=MWEDFResults&global_id=T0600100174&assigned_name=MW-4		

	Database	EDR ID Number
9 **SE** **1/4 - 1/2 Mile** **Higher**	**CA WELLS**	**CAEDF0000064707**

Well ID:	T0600100174-MW-5	Well Type:	MONITORING
Source:	EDF	Other Name:	MW-5
GAMA PFAS Testing:	Not Reported		
Groundwater Quality Data:	https://gamagroundwater.waterboards.ca.gov/gama/gamamap/public/GamaDataDisplay.asp?dataset=EDF&samp_date=&global_id=T0600100174&assigned_name=MW-5&store_num=		
GeoTracker Data:	https://geotracker.waterboards.ca.gov/profile_report.asp?cmd=MWEDFResults&global_id=T0600100174&assigned_name=MW-5		

GEOCHECK® - PHYSICAL SETTING SOURCE MAP FINDINGS

Map ID
Direction
Distance
Elevation

	Database	EDR ID Number
C10 **SSE** **1/4 - 1/2 Mile** **Lower**	**CA WELLS**	**CAEDF0000093758**

Well ID:	T0600101333-MW-8	Well Type:	MONITORING
Source:	EDF	Other Name:	MW-8
GAMA PFAS Testing:	Not Reported		
Groundwater Quality Data:	https://gamagroundwater.waterboards.ca.gov/gama/gamamap/public/GamaDataDisplay.asp?dataset=EDF&samp_date=&global_id=T0600101333&assigned_name=MW-8&store_num=		
GeoTracker Data:	https://geotracker.waterboards.ca.gov/profile_report.asp?cmd=MWEDFResults&global_id=T0600101333&assigned_name=MW-8		

	Database	EDR ID Number
C11 **South** **1/4 - 1/2 Mile** **Lower**	**CA WELLS**	**CAEDF0000105874**

Well ID:	T0600101333-MW-5	Well Type:	MONITORING
Source:	EDF	Other Name:	MW-5
GAMA PFAS Testing:	Not Reported		
Groundwater Quality Data:	https://gamagroundwater.waterboards.ca.gov/gama/gamamap/public/GamaDataDisplay.asp?dataset=EDF&samp_date=&global_id=T0600101333&assigned_name=MW-5&store_num=		
GeoTracker Data:	https://geotracker.waterboards.ca.gov/profile_report.asp?cmd=MWEDFResults&global_id=T0600101333&assigned_name=MW-5		

	Database	EDR ID Number
C12 **South** **1/4 - 1/2 Mile** **Lower**	**CA WELLS**	**CAEDF0000063133**

Well ID:	T0600101333-MW-7	Well Type:	MONITORING
Source:	EDF	Other Name:	MW-7
GAMA PFAS Testing:	Not Reported		
Groundwater Quality Data:	https://gamagroundwater.waterboards.ca.gov/gama/gamamap/public/GamaDataDisplay.asp?dataset=EDF&samp_date=&global_id=T0600101333&assigned_name=MW-7&store_num=		
GeoTracker Data:	https://geotracker.waterboards.ca.gov/profile_report.asp?cmd=MWEDFResults&global_id=T0600101333&assigned_name=MW-7		

	Database	EDR ID Number
C13 **South** **1/4 - 1/2 Mile** **Lower**	**CA WELLS**	**CAEDF0000020821**

Well ID:	T0600101333-W-11	Well Type:	MONITORING
Source:	EDF	Other Name:	W-11
GAMA PFAS Testing:	Not Reported		
Groundwater Quality Data:	https://gamagroundwater.waterboards.ca.gov/gama/gamamap/public/GamaDataDisplay.asp?dataset=EDF&samp_date=&global_id=T0600101333&assigned_name=W-11&store_num=		
GeoTracker Data:	https://geotracker.waterboards.ca.gov/profile_report.asp?cmd=MWEDFResults&global_id=T0600101333&assigned_name=W-11		

GEOCHECK® - PHYSICAL SETTING SOURCE MAP FINDINGS

Map ID
Direction
Distance
Elevation

	Database	EDR ID Number
C14 **SSE** **1/4 - 1/2 Mile** **Lower**	**CA WELLS**	**CAEDF0000054720**

Well ID:	T0600101333-MW-4	Well Type:	MONITORING
Source:	EDF	Other Name:	MW-4
GAMA PFAS Testing:	Not Reported		
Groundwater Quality Data:	https://gamagroundwater.waterboards.ca.gov/gama/gamamap/public/GamaDataDisplay.asp?dataset=EDF&samp_date=&global_id=T0600101333&assigned_name=MW-4&store_num=		
GeoTracker Data:	https://geotracker.waterboards.ca.gov/profile_report.asp?cmd=MWEDFResults&global_id=T0600101333&assigned_name=MW-4		

	Database	EDR ID Number
C15 **South** **1/4 - 1/2 Mile** **Lower**	**CA WELLS**	**CAEDF0000031533**

Well ID:	T0600101333-W-12	Well Type:	MONITORING
Source:	EDF	Other Name:	W-12
GAMA PFAS Testing:	Not Reported		
Groundwater Quality Data:	https://gamagroundwater.waterboards.ca.gov/gama/gamamap/public/GamaDataDisplay.asp?dataset=EDF&samp_date=&global_id=T0600101333&assigned_name=W-12&store_num=		
GeoTracker Data:	https://geotracker.waterboards.ca.gov/profile_report.asp?cmd=MWEDFResults&global_id=T0600101333&assigned_name=W-12		

	Database	EDR ID Number
C16 **South** **1/4 - 1/2 Mile** **Lower**	**CA WELLS**	**CAEDF0000055094**

Well ID:	T0600101333-MW-1	Well Type:	MONITORING
Source:	EDF	Other Name:	MW-1
GAMA PFAS Testing:	Not Reported		
Groundwater Quality Data:	https://gamagroundwater.waterboards.ca.gov/gama/gamamap/public/GamaDataDisplay.asp?dataset=EDF&samp_date=&global_id=T0600101333&assigned_name=MW-1&store_num=		
GeoTracker Data:	https://geotracker.waterboards.ca.gov/profile_report.asp?cmd=MWEDFResults&global_id=T0600101333&assigned_name=MW-1		

	Database	EDR ID Number
C17 **South** **1/4 - 1/2 Mile** **Lower**	**CA WELLS**	**CAEDF0000082329**

Well ID:	T0600101333-MW-3	Well Type:	MONITORING
Source:	EDF	Other Name:	MW-3
GAMA PFAS Testing:	Not Reported		
Groundwater Quality Data:	https://gamagroundwater.waterboards.ca.gov/gama/gamamap/public/GamaDataDisplay.asp?dataset=EDF&samp_date=&global_id=T0600101333&assigned_name=MW-3&store_num=		
GeoTracker Data:	https://geotracker.waterboards.ca.gov/profile_report.asp?cmd=MWEDFResults&global_id=T0600101333&assigned_name=MW-3		

GEOCHECK® - PHYSICAL SETTING SOURCE MAP FINDINGS

Map ID
Direction
Distance
Elevation

	Database	EDR ID Number
C18 **South** **1/4 - 1/2 Mile** **Lower**	**CA WELLS**	**CAEDF0000017878**

Well ID:	T0600101333-MW-2	Well Type:	MONITORING
Source:	EDF	Other Name:	MW-2
GAMA PFAS Testing:	Not Reported		
Groundwater Quality Data:	https://gamagroundwater.waterboards.ca.gov/gama/gamamap/public/GamaDataDisplay.asp?dataset=EDF&samp_date=&global_id=T0600101333&assigned_name=MW-2&store_num=		
GeoTracker Data:	https://geotracker.waterboards.ca.gov/profile_report.asp?cmd=MWEDFResults&global_id=T0600101333&assigned_name=MW-2		

	Database	EDR ID Number
C19 **South** **1/4 - 1/2 Mile** **Lower**	**CA WELLS**	**CAEDF0000132159**

Well ID:	T0600101333-MW-9	Well Type:	MONITORING
Source:	EDF	Other Name:	MW-9
GAMA PFAS Testing:	Not Reported		
Groundwater Quality Data:	https://gamagroundwater.waterboards.ca.gov/gama/gamamap/public/GamaDataDisplay.asp?dataset=EDF&samp_date=&global_id=T0600101333&assigned_name=MW-9&store_num=		
GeoTracker Data:	https://geotracker.waterboards.ca.gov/profile_report.asp?cmd=MWEDFResults&global_id=T0600101333&assigned_name=MW-9		

	Database	EDR ID Number
D20 **SE** **1/4 - 1/2 Mile** **Higher**	**CA WELLS**	**CAEDF0000121177**

Well ID:	T0600167686-MW-4	Well Type:	MONITORING
Source:	EDF	Other Name:	MW-4
GAMA PFAS Testing:	Not Reported		
Groundwater Quality Data:	https://gamagroundwater.waterboards.ca.gov/gama/gamamap/public/GamaDataDisplay.asp?dataset=EDF&samp_date=&global_id=T0600167686&assigned_name=MW-4&store_num=		
GeoTracker Data:	https://geotracker.waterboards.ca.gov/profile_report.asp?cmd=MWEDFResults&global_id=T0600167686&assigned_name=MW-4		

	Database	EDR ID Number
D21 **SE** **1/4 - 1/2 Mile** **Higher**	**CA WELLS**	**CAEDF0000053826**

Well ID:	T0600167686-MW-5	Well Type:	MONITORING
Source:	EDF	Other Name:	MW-5
GAMA PFAS Testing:	Not Reported		
Groundwater Quality Data:	https://gamagroundwater.waterboards.ca.gov/gama/gamamap/public/GamaDataDisplay.asp?dataset=EDF&samp_date=&global_id=T0600167686&assigned_name=MW-5&store_num=		
GeoTracker Data:	https://geotracker.waterboards.ca.gov/profile_report.asp?cmd=MWEDFResults&global_id=T0600167686&assigned_name=MW-5		

GEOCHECK® - PHYSICAL SETTING SOURCE MAP FINDINGS

Map ID
Direction
Distance
Elevation

	Database	EDR ID Number
D22 **SE** **1/4 - 1/2 Mile** **Higher**	**CA WELLS**	**CAEDF0000052199**

Well ID:	T0600167686-MW-3	Well Type:	MONITORING
Source:	EDF	Other Name:	MW-3
GAMA PFAS Testing:	Not Reported		
Groundwater Quality Data:	https://gamagroundwater.waterboards.ca.gov/gama/gamamap/public/GamaDataDisplay.asp?dataset=EDF&samp_date=&global_id=T0600167686&assigned_name=MW-3&store_num=		
GeoTracker Data:	https://geotracker.waterboards.ca.gov/profile_report.asp?cmd=MWEDFResults&global_id=T0600167686&assigned_name=MW-3		

	Database	EDR ID Number
D23 **SE** **1/4 - 1/2 Mile** **Higher**	**CA WELLS**	**CAEDF0000089233**

Well ID:	T0600167686-MW-2	Well Type:	MONITORING
Source:	EDF	Other Name:	MW-2
GAMA PFAS Testing:	Not Reported		
Groundwater Quality Data:	https://gamagroundwater.waterboards.ca.gov/gama/gamamap/public/GamaDataDisplay.asp?dataset=EDF&samp_date=&global_id=T0600167686&assigned_name=MW-2&store_num=		
GeoTracker Data:	https://geotracker.waterboards.ca.gov/profile_report.asp?cmd=MWEDFResults&global_id=T0600167686&assigned_name=MW-2		

	Database	EDR ID Number
D24 **SE** **1/4 - 1/2 Mile** **Higher**	**CA WELLS**	**CAEDF0000057902**

Well ID:	T0600167686-MW-1	Well Type:	MONITORING
Source:	EDF	Other Name:	MW-1
GAMA PFAS Testing:	Not Reported		
Groundwater Quality Data:	https://gamagroundwater.waterboards.ca.gov/gama/gamamap/public/GamaDataDisplay.asp?dataset=EDF&samp_date=&global_id=T0600167686&assigned_name=MW-1&store_num=		
GeoTracker Data:	https://geotracker.waterboards.ca.gov/profile_report.asp?cmd=MWEDFResults&global_id=T0600167686&assigned_name=MW-1		

---

25 **NNW** **1/2 - 1 Mile** **Lower**	Site ID:	01-1496	**AQUIFLOW**	**38262**
	Groundwater Flow:	NW		
	Shallow Water Depth:	9.9		
	Deep Water Depth:	13.0		
	Average Water Depth:	Not Reported		
	Date:	11/04/1988		

---

26 **SSE** **1/2 - 1 Mile** **Lower**	Site ID:	01-2191	**AQUIFLOW**	**51590**
	Groundwater Flow:	W		
	Shallow Water Depth:	Not Reported		
	Deep Water Depth:	Not Reported		
	Average Water Depth:	5 bgs		
	Date:	10/21/1996		

GEOCHECK® - PHYSICAL SETTING SOURCE MAP FINDINGS

Map ID
Direction
Distance
Elevation

			Database	EDR ID Number
E27 **South** **1/2 - 1 Mile** **Lower**	Site ID: Groundwater Flow: Shallow Water Depth: Deep Water Depth: Average Water Depth: Date:	01-0726 SW Not Reported Not Reported 11.02 05/31/1994	**AQUIFLOW**	**51567**
E28 **South** **1/2 - 1 Mile** **Lower**	Site ID: Groundwater Flow: Shallow Water Depth: Deep Water Depth: Average Water Depth: Date:	01-0726 SW Not Reported Not Reported 8 ft. 08/30/1993	**AQUIFLOW**	**51568**
E29 **South** **1/2 - 1 Mile** **Lower**	Site ID: Groundwater Flow: Shallow Water Depth: Deep Water Depth: Average Water Depth: Date:	01-0726 Varies Not Reported Not Reported 11.02 05/31/1995	**AQUIFLOW**	**51566**
E30 **South** **1/2 - 1 Mile** **Lower**	Site ID: Groundwater Flow: Shallow Water Depth: Deep Water Depth: Average Water Depth: Date:	01-2191 WSW Not Reported Not Reported 10’ 02/06/1997	**AQUIFLOW**	**51589**

F31
South
1/2 - 1 Mile
Lower

CA WELLS **CAEDF0000009490**

Well ID:	T0600102099-MW-3	Well Type:	MONITORING
Source:	EDF	Other Name:	MW-3
GAMA PFAS Testing:	Not Reported		
Groundwater Quality Data:	https://gamagroundwater.waterboards.ca.gov/gama/gamamap/public/GamaDataDisplay.asp?dataset=EDF&samp_date=&global_id=T0600102099&assigned_name=MW-3&store_num=		
GeoTracker Data:	https://geotracker.waterboards.ca.gov/profile_report.asp?cmd=MWEDFResults&global_id=T0600102099&assigned_name=MW-3		

F32
South
1/2 - 1 Mile
Lower

CA WELLS **CAEDF0000051476**

Well ID:	T0600102099-AMW-3	Well Type:	MONITORING
Source:	EDF	Other Name:	AMW-3
GAMA PFAS Testing:	Not Reported		
Groundwater Quality Data:	https://gamagroundwater.waterboards.ca.gov/gama/gamamap/public/GamaDataDisplay.asp?dataset=EDF&samp_date=&global_id=T0600102099&assigned_name=AMW-3&store_num=		
GeoTracker Data:	https://geotracker.waterboards.ca.gov/profile_report.asp?cmd=MWEDFResults&global_id=T0600102099&assigned_name=AMW-3		

GEOCHECK® - PHYSICAL SETTING SOURCE MAP FINDINGS

Map ID
Direction
Distance
Elevation

	Database	EDR ID Number
G33 **SSE** **1/2 - 1 Mile** **Higher**	**CA WELLS**	**CAEDF0000053731**

Well ID:	T0600109444-MW-3	Well Type:	MONITORING
Source:	EDF	Other Name:	MW-3
GAMA PFAS Testing:	Not Reported		
Groundwater Quality Data:	https://gamagroundwater.waterboards.ca.gov/gama/gamamap/public/GamaDataDisplay.asp?dataset=EDF&samp_date=&global_id=T0600109444&assigned_name=MW-3&store_num=		
GeoTracker Data:	https://geotracker.waterboards.ca.gov/profile_report.asp?cmd=MWEDFResults&global_id=T0600109444&assigned_name=MW-3		

	Database	EDR ID Number
G34 **SSE** **1/2 - 1 Mile** **Higher**	**CA WELLS**	**CAEDF0000018981**

Well ID:	T0600109444-MW-2	Well Type:	MONITORING
Source:	EDF	Other Name:	MW-2
GAMA PFAS Testing:	Not Reported		
Groundwater Quality Data:	https://gamagroundwater.waterboards.ca.gov/gama/gamamap/public/GamaDataDisplay.asp?dataset=EDF&samp_date=&global_id=T0600109444&assigned_name=MW-2&store_num=		
GeoTracker Data:	https://geotracker.waterboards.ca.gov/profile_report.asp?cmd=MWEDFResults&global_id=T0600109444&assigned_name=MW-2		

	Database	EDR ID Number
G35 **SE** **1/2 - 1 Mile** **Higher**	**CA WELLS**	**CAEDF0000087728**

Well ID:	T06019709731-MW-5	Well Type:	MONITORING
Source:	EDF	Other Name:	MW-5
GAMA PFAS Testing:	Not Reported		
Groundwater Quality Data:	https://gamagroundwater.waterboards.ca.gov/gama/gamamap/public/GamaDataDisplay.asp?dataset=EDF&samp_date=&global_id=T06019709731&assigned_name=MW-5&store_num=		
GeoTracker Data:	https://geotracker.waterboards.ca.gov/profile_report.asp?cmd=MWEDFResults&global_id=T06019709731&assigned_name=MW-5		

	Database	EDR ID Number
F36 **South** **1/2 - 1 Mile** **Lower**	**CA WELLS**	**CAEDF0000023627**

Well ID:	T0600102099-AMW-2	Well Type:	MONITORING
Source:	EDF	Other Name:	AMW-2
GAMA PFAS Testing:	Not Reported		
Groundwater Quality Data:	https://gamagroundwater.waterboards.ca.gov/gama/gamamap/public/GamaDataDisplay.asp?dataset=EDF&samp_date=&global_id=T0600102099&assigned_name=AMW-2&store_num=		
GeoTracker Data:	https://geotracker.waterboards.ca.gov/profile_report.asp?cmd=MWEDFResults&global_id=T0600102099&assigned_name=AMW-2		

GEOCHECK® - PHYSICAL SETTING SOURCE MAP FINDINGS

Map ID
Direction
Distance
Elevation

	Database	EDR ID Number
G37 **SSE** **1/2 - 1 Mile** **Higher**	**CA WELLS**	**CAEDF0000096117**

Well ID:	T06019709731-MW-4	Well Type:	MONITORING
Source:	EDF	Other Name:	MW-4
GAMA PFAS Testing:	Not Reported		
Groundwater Quality Data:	https://gamagroundwater.waterboards.ca.gov/gama/gamamap/public/GamaDataDisplay.asp?dataset=EDF&samp_date=&global_id=T06019709731&assigned_name=MW-4&store_num=		
GeoTracker Data:	https://geotracker.waterboards.ca.gov/profile_report.asp?cmd=MWEDFResults&global_id=T06019709731&assigned_name=MW-4		

	Database	EDR ID Number
G38 **SSE** **1/2 - 1 Mile** **Higher**	**CA WELLS**	**CAEDF0000085189**

Well ID:	T0600109444-MW-4	Well Type:	MONITORING
Source:	EDF	Other Name:	MW-4
GAMA PFAS Testing:	Not Reported		
Groundwater Quality Data:	https://gamagroundwater.waterboards.ca.gov/gama/gamamap/public/GamaDataDisplay.asp?dataset=EDF&samp_date=&global_id=T0600109444&assigned_name=MW-4&store_num=		
GeoTracker Data:	https://geotracker.waterboards.ca.gov/profile_report.asp?cmd=MWEDFResults&global_id=T0600109444&assigned_name=MW-4		

	Database	EDR ID Number
F39 **South** **1/2 - 1 Mile** **Lower**	**CA WELLS**	**CAEDF0000083681**

Well ID:	T0600102099-AMW-1	Well Type:	MONITORING
Source:	EDF	Other Name:	AMW-1
GAMA PFAS Testing:	Not Reported		
Groundwater Quality Data:	https://gamagroundwater.waterboards.ca.gov/gama/gamamap/public/GamaDataDisplay.asp?dataset=EDF&samp_date=&global_id=T0600102099&assigned_name=AMW-1&store_num=		
GeoTracker Data:	https://geotracker.waterboards.ca.gov/profile_report.asp?cmd=MWEDFResults&global_id=T0600102099&assigned_name=AMW-1		

	Database	EDR ID Number
F40 **South** **1/2 - 1 Mile** **Lower**	**CA WELLS**	**CAEDF0000010887**

Well ID:	T0600102099-TMW-07	Well Type:	MONITORING
Source:	EDF	Other Name:	TMW-07
GAMA PFAS Testing:	Not Reported		
Groundwater Quality Data:	https://gamagroundwater.waterboards.ca.gov/gama/gamamap/public/GamaDataDisplay.asp?dataset=EDF&samp_date=&global_id=T0600102099&assigned_name=TMW-07&store_num=		
GeoTracker Data:	https://geotracker.waterboards.ca.gov/profile_report.asp?cmd=MWEDFResults&global_id=T0600102099&assigned_name=TMW-07		

GEOCHECK® - PHYSICAL SETTING SOURCE MAP FINDINGS

Map ID
Direction
Distance
Elevation

	Database	EDR ID Number
F41 **South** **1/2 - 1 Mile** **Lower**	**CA WELLS**	**CAEDF0000119923**

Well ID:	T0600102099-TMW-08	Well Type:	MONITORING
Source:	EDF	Other Name:	TMW-08
GAMA PFAS Testing:	Not Reported		
Groundwater Quality Data:	https://gamagroundwater.waterboards.ca.gov/gama/gamamap/public/GamaDataDisplay.asp?dataset=EDF&samp_date=&global_id=T0600102099&assigned_name=TMW-08&store_num=		
GeoTracker Data:	https://geotracker.waterboards.ca.gov/profile_report.asp?cmd=MWEDFResults&global_id=T0600102099&assigned_name=TMW-08		

F42 **South** **1/2 - 1 Mile** **Lower**	**CA WELLS**	**CAEDF0000117673**

Well ID:	T0600102099-TMW-09	Well Type:	MONITORING
Source:	EDF	Other Name:	TMW-09
GAMA PFAS Testing:	Not Reported		
Groundwater Quality Data:	https://gamagroundwater.waterboards.ca.gov/gama/gamamap/public/GamaDataDisplay.asp?dataset=EDF&samp_date=&global_id=T0600102099&assigned_name=TMW-09&store_num=		
GeoTracker Data:	https://geotracker.waterboards.ca.gov/profile_report.asp?cmd=MWEDFResults&global_id=T0600102099&assigned_name=TMW-09		

G43 **SSE** **1/2 - 1 Mile** **Higher**	**CA WELLS**	**CAEDF0000014895**

Well ID:	T0600109444-MW-1	Well Type:	MONITORING
Source:	EDF	Other Name:	MW-1
GAMA PFAS Testing:	Not Reported		
Groundwater Quality Data:	https://gamagroundwater.waterboards.ca.gov/gama/gamamap/public/GamaDataDisplay.asp?dataset=EDF&samp_date=&global_id=T0600109444&assigned_name=MW-1&store_num=		
GeoTracker Data:	https://geotracker.waterboards.ca.gov/profile_report.asp?cmd=MWEDFResults&global_id=T0600109444&assigned_name=MW-1		

G44 **SSE** **1/2 - 1 Mile** **Higher**	**CA WELLS**	**CAEDF0000065100**

Well ID:	T06019709731-MW-6	Well Type:	MONITORING
Source:	EDF	Other Name:	MW-6
GAMA PFAS Testing:	Not Reported		
Groundwater Quality Data:	https://gamagroundwater.waterboards.ca.gov/gama/gamamap/public/GamaDataDisplay.asp?dataset=EDF&samp_date=&global_id=T06019709731&assigned_name=MW-6&store_num=		
GeoTracker Data:	https://geotracker.waterboards.ca.gov/profile_report.asp?cmd=MWEDFResults&global_id=T06019709731&assigned_name=MW-6		

GEOCHECK® - PHYSICAL SETTING SOURCE MAP FINDINGS

Map ID
Direction
Distance
Elevation

	Database	EDR ID Number
G45 **SE** **1/2 - 1 Mile** **Higher**	**CA WELLS**	**CAEDF0000006774**

Well ID:	T06019709731-MW-7	Well Type:	MONITORING
Source:	EDF	Other Name:	MW-7
GAMA PFAS Testing:	Not Reported		
Groundwater Quality Data:	https://gamagroundwater.waterboards.ca.gov/gama/gamamap/public/GamaDataDisplay.asp?dataset=EDF&samp_date=&global_id=T06019709731&assigned_name=MW-7&store_num=		
GeoTracker Data:	https://geotracker.waterboards.ca.gov/profile_report.asp?cmd=MWEDFResults&global_id=T06019709731&assigned_name=MW-7		

	Database	EDR ID Number
G46 **SSE** **1/2 - 1 Mile** **Higher**	**CA WELLS**	**CAEDF0000004507**

Well ID:	T0600109444-MW-5	Well Type:	MONITORING
Source:	EDF	Other Name:	MW-5
GAMA PFAS Testing:	Not Reported		
Groundwater Quality Data:	https://gamagroundwater.waterboards.ca.gov/gama/gamamap/public/GamaDataDisplay.asp?dataset=EDF&samp_date=&global_id=T0600109444&assigned_name=MW-5&store_num=		
GeoTracker Data:	https://geotracker.waterboards.ca.gov/profile_report.asp?cmd=MWEDFResults&global_id=T0600109444&assigned_name=MW-5		

	Database	EDR ID Number
G47 **SSE** **1/2 - 1 Mile** **Higher**	**CA WELLS**	**CAEDF0000096465**

Well ID:	T06019709731-MW-8	Well Type:	MONITORING
Source:	EDF	Other Name:	MW-8
GAMA PFAS Testing:	Not Reported		
Groundwater Quality Data:	https://gamagroundwater.waterboards.ca.gov/gama/gamamap/public/GamaDataDisplay.asp?dataset=EDF&samp_date=&global_id=T06019709731&assigned_name=MW-8&store_num=		
GeoTracker Data:	https://geotracker.waterboards.ca.gov/profile_report.asp?cmd=MWEDFResults&global_id=T06019709731&assigned_name=MW-8		

H48 **SSW** **1/2 - 1 Mile** **Lower**	Site ID:	01-1415	**AQUIFLOW**	**51570**
	Groundwater Flow:	SW		
	Shallow Water Depth:	9.24		
	Deep Water Depth:	13.55		
	Average Water Depth:	Not Reported		
	Date:	10/07/1992		

H49 **SSW** **1/2 - 1 Mile** **Lower**	Site ID:	01-0971	**AQUIFLOW**	**52485**
	Groundwater Flow:	Varies		
	Shallow Water Depth:	21.5		
	Deep Water Depth:	22.0		
	Average Water Depth:	Not Reported		
	Date:	01/30/1990		

GEOCHECK® - PHYSICAL SETTING SOURCE MAP FINDINGS

Map ID
Direction
Distance
Elevation

			Database	EDR ID Number
H50 **SSW** **1/2 - 1 Mile** **Lower**	Site ID: Groundwater Flow: Shallow Water Depth: Deep Water Depth: Average Water Depth: Date:	01-0971 Varies 5.15 13.13 Not Reported 12/15/1995	**AQUIFLOW**	**52486**
I51 **SSE** **1/2 - 1 Mile** **Lower**	Site ID: Groundwater Flow: Shallow Water Depth: Deep Water Depth: Average Water Depth: Date:	01-1091 Varies Not Reported Not Reported 10.5 03/31/1988	**AQUIFLOW**	**51581**
I52 **South** **1/2 - 1 Mile** **Lower**	Site ID: Groundwater Flow: Shallow Water Depth: Deep Water Depth: Average Water Depth: Date:	01-0753 Varies Not Reported Not Reported 12 ft 07/14/1988	**AQUIFLOW**	**51577**

J53
SSW
1/2 - 1 Mile
Lower

CA WELLS **CAEDF0000113676**

Well ID:	T0600100511-MW-7	Well Type:	MONITORING
Source:	EDF	Other Name:	MW-7
GAMA PFAS Testing:	Not Reported		
Groundwater Quality Data:	https://gamagroundwater.waterboards.ca.gov/gama/gamamap/public/GamaDataDisplay.asp?dataset=EDF&samp_date=&global_id=T0600100511&assigned_name=MW-7&store_num=		
GeoTracker Data:	https://geotracker.waterboards.ca.gov/profile_report.asp?cmd=MWEDFResults&global_id=T0600100511&assigned_name=MW-7		

J54
SSW
1/2 - 1 Mile
Lower

CA WELLS **CAEDF0000108143**

Well ID:	T0600100511-MW-5	Well Type:	MONITORING
Source:	EDF	Other Name:	MW-5
GAMA PFAS Testing:	Not Reported		
Groundwater Quality Data:	https://gamagroundwater.waterboards.ca.gov/gama/gamamap/public/GamaDataDisplay.asp?dataset=EDF&samp_date=&global_id=T0600100511&assigned_name=MW-5&store_num=		
GeoTracker Data:	https://geotracker.waterboards.ca.gov/profile_report.asp?cmd=MWEDFResults&global_id=T0600100511&assigned_name=MW-5		

GEOCHECK® - PHYSICAL SETTING SOURCE MAP FINDINGS

Map ID
Direction
Distance
Elevation

Database | EDR ID Number

K55
SSE
1/2 - 1 Mile
Lower

CA WELLS **CAEDF0000000518**

Well ID:	T0600138389-MW-4B	Well Type:	MONITORING
Source:	EDF	Other Name:	MW-4B
GAMA PFAS Testing:	Not Reported		
Groundwater Quality Data:	https://gamagroundwater.waterboards.ca.gov/gama/gamamap/public/GamaDataDisplay.asp?dataset=EDF&samp_date=&global_id=T0600138389&assigned_name=MW-4B&store_num=		
GeoTracker Data:	https://geotracker.waterboards.ca.gov/profile_report.asp?cmd=MWEDFResults&global_id=T0600138389&assigned_name=MW-4B		

K56
SSE
1/2 - 1 Mile
Lower

CA WELLS **CAEDF0000047769**

Well ID:	T0600138389-MW-4C	Well Type:	MONITORING
Source:	EDF	Other Name:	MW-4C
GAMA PFAS Testing:	Not Reported		
Groundwater Quality Data:	https://gamagroundwater.waterboards.ca.gov/gama/gamamap/public/GamaDataDisplay.asp?dataset=EDF&samp_date=&global_id=T0600138389&assigned_name=MW-4C&store_num=		
GeoTracker Data:	https://geotracker.waterboards.ca.gov/profile_report.asp?cmd=MWEDFResults&global_id=T0600138389&assigned_name=MW-4C		

K57
SSE
1/2 - 1 Mile
Lower

CA WELLS **CAEDF0000080643**

Well ID:	T0600138389-MW-4A	Well Type:	MONITORING
Source:	EDF	Other Name:	MW-4A
GAMA PFAS Testing:	Not Reported		
Groundwater Quality Data:	https://gamagroundwater.waterboards.ca.gov/gama/gamamap/public/GamaDataDisplay.asp?dataset=EDF&samp_date=&global_id=T0600138389&assigned_name=MW-4A&store_num=		
GeoTracker Data:	https://geotracker.waterboards.ca.gov/profile_report.asp?cmd=MWEDFResults&global_id=T0600138389&assigned_name=MW-4A		

K58
SSE
1/2 - 1 Mile
Lower

CA WELLS **CAEDF0000093422**

Well ID:	T0600138389-MW-7C	Well Type:	MONITORING
Source:	EDF	Other Name:	MW-7C
GAMA PFAS Testing:	Not Reported		
Groundwater Quality Data:	https://gamagroundwater.waterboards.ca.gov/gama/gamamap/public/GamaDataDisplay.asp?dataset=EDF&samp_date=&global_id=T0600138389&assigned_name=MW-7C&store_num=		
GeoTracker Data:	https://geotracker.waterboards.ca.gov/profile_report.asp?cmd=MWEDFResults&global_id=T0600138389&assigned_name=MW-7C		

GEOCHECK® - PHYSICAL SETTING SOURCE MAP FINDINGS

Map ID
Direction
Distance
Elevation

	Database	EDR ID Number
K59 **SSE** **1/2 - 1 Mile** **Lower**	**CA WELLS**	**CAEDF0000063752**

Well ID:	T0600138389-MW-7A	Well Type:	MONITORING
Source:	EDF	Other Name:	MW-7A
GAMA PFAS Testing:	Not Reported		
Groundwater Quality Data:	https://gamagroundwater.waterboards.ca.gov/gama/gamamap/public/GamaDataDisplay.asp?dataset=EDF&samp_date=&global_id=T0600138389&assigned_name=MW-7A&store_num=		
GeoTracker Data:	https://geotracker.waterboards.ca.gov/profile_report.asp?cmd=MWEDFResults&global_id=T0600138389&assigned_name=MW-7A		

---

60 **South** **1/2 - 1 Mile** **Lower**	Site ID: Groundwater Flow: Shallow Water Depth: Deep Water Depth: Average Water Depth: Date:	01-1785 NE 4.18 4.94 Not Reported 09/14/1992	**AQUIFLOW**	**52365**

	Database	EDR ID Number
K61 **SSE** **1/2 - 1 Mile** **Lower**	**CA WELLS**	**CAEDF0000112303**

Well ID:	T0600138389-MW-3C	Well Type:	MONITORING
Source:	EDF	Other Name:	MW-3C
GAMA PFAS Testing:	Not Reported		
Groundwater Quality Data:	https://gamagroundwater.waterboards.ca.gov/gama/gamamap/public/GamaDataDisplay.asp?dataset=EDF&samp_date=&global_id=T0600138389&assigned_name=MW-3C&store_num=		
GeoTracker Data:	https://geotracker.waterboards.ca.gov/profile_report.asp?cmd=MWEDFResults&global_id=T0600138389&assigned_name=MW-3C		

	Database	EDR ID Number
K62 **SSE** **1/2 - 1 Mile** **Lower**	**CA WELLS**	**CAEDF0000104061**

Well ID:	T0600138389-MW-3B	Well Type:	MONITORING
Source:	EDF	Other Name:	MW-3B
GAMA PFAS Testing:	Not Reported		
Groundwater Quality Data:	https://gamagroundwater.waterboards.ca.gov/gama/gamamap/public/GamaDataDisplay.asp?dataset=EDF&samp_date=&global_id=T0600138389&assigned_name=MW-3B&store_num=		
GeoTracker Data:	https://geotracker.waterboards.ca.gov/profile_report.asp?cmd=MWEDFResults&global_id=T0600138389&assigned_name=MW-3B		

	Database	EDR ID Number
K63 **SSE** **1/2 - 1 Mile** **Lower**	**CA WELLS**	**CAEDF0000009176**

Well ID:	T0600138389-MW-3A	Well Type:	MONITORING
Source:	EDF	Other Name:	MW-3A

GEOCHECK® - PHYSICAL SETTING SOURCE MAP FINDINGS

GAMA PFAS Testing: Not Reported
Groundwater Quality Data: https://gamagroundwater.waterboards.ca.gov/gama/gamamap/public/GamaDataDisplay.asp?dataset=EDF&samp_date=&global_id=T0600138389&assigned_name=MW-3A&store_num=
GeoTracker Data: https://geotracker.waterboards.ca.gov/profile_report.asp?cmd=MWEDFResults&global_id=T0600138389&assigned_name=MW-3A

K64
SSE **CA WELLS** **CAEDF0000043624**
1/2 - 1 Mile
Lower

Well ID: T0600138389-MW-7B Well Type: MONITORING
Source: EDF Other Name: MW-7B
GAMA PFAS Testing: Not Reported
Groundwater Quality Data: https://gamagroundwater.waterboards.ca.gov/gama/gamamap/public/GamaDataDisplay.asp?dataset=EDF&samp_date=&global_id=T0600138389&assigned_name=MW-7B&store_num=
GeoTracker Data: https://geotracker.waterboards.ca.gov/profile_report.asp?cmd=MWEDFResults&global_id=T0600138389&assigned_name=MW-7B

J65
SSW **CA WELLS** **CAEDF0000008488**
1/2 - 1 Mile
Lower

Well ID: T0600100511-MW-8 Well Type: MONITORING
Source: EDF Other Name: MW-8
GAMA PFAS Testing: Not Reported
Groundwater Quality Data: https://gamagroundwater.waterboards.ca.gov/gama/gamamap/public/GamaDataDisplay.asp?dataset=EDF&samp_date=&global_id=T0600100511&assigned_name=MW-8&store_num=
GeoTracker Data: https://geotracker.waterboards.ca.gov/profile_report.asp?cmd=MWEDFResults&global_id=T0600100511&assigned_name=MW-8

K66
SSE **CA WELLS** **CAEDF0000104485**
1/2 - 1 Mile
Lower

Well ID: T0600138389-MW-6B Well Type: MONITORING
Source: EDF Other Name: MW-6B
GAMA PFAS Testing: Not Reported
Groundwater Quality Data: https://gamagroundwater.waterboards.ca.gov/gama/gamamap/public/GamaDataDisplay.asp?dataset=EDF&samp_date=&global_id=T0600138389&assigned_name=MW-6B&store_num=
GeoTracker Data: https://geotracker.waterboards.ca.gov/profile_report.asp?cmd=MWEDFResults&global_id=T0600138389&assigned_name=MW-6B

K67
SSE **CA WELLS** **CAEDF0000130787**
1/2 - 1 Mile
Lower

Well ID: T0600138389-MW-6C Well Type: MONITORING
Source: EDF Other Name: MW-6C
GAMA PFAS Testing: Not Reported
Groundwater Quality Data: https://gamagroundwater.waterboards.ca.gov/gama/gamamap/public/GamaDataDisplay.asp?dataset=EDF&samp_date=&global_id=T0600138389&assigned_name=MW-6C&store_num=

GEOCHECK® - PHYSICAL SETTING SOURCE MAP FINDINGS

GeoTracker Data: https://geotracker.waterboards.ca.gov/profile_report.asp?cmd=MWEDFResults&global_id=T0600138389&assigned_name=MW-6C

K68
SSE **CA WELLS** **CAEDF0000110547**
1/2 - 1 Mile
Lower

Well ID: T0600138389-MW-6A
Well Type: MONITORING
Source: EDF
Other Name: MW-6A
GAMA PFAS Testing: Not Reported
Groundwater Quality Data: https://gamagroundwater.waterboards.ca.gov/gama/gamamap/public/GamaDataDisplay.asp?dataset=EDF&samp_date=&global_id=T0600138389&assigned_name=MW-6A&store_num=
GeoTracker Data: https://geotracker.waterboards.ca.gov/profile_report.asp?cmd=MWEDFResults&global_id=T0600138389&assigned_name=MW-6A

K69
SSE **CA WELLS** **CAEDF0000128722**
1/2 - 1 Mile
Lower

Well ID: T0600138389-MW-1B
Well Type: MONITORING
Source: EDF
Other Name: MW-1B
GAMA PFAS Testing: Not Reported
Groundwater Quality Data: https://gamagroundwater.waterboards.ca.gov/gama/gamamap/public/GamaDataDisplay.asp?dataset=EDF&samp_date=&global_id=T0600138389&assigned_name=MW-1B&store_num=
GeoTracker Data: https://geotracker.waterboards.ca.gov/profile_report.asp?cmd=MWEDFResults&global_id=T0600138389&assigned_name=MW-1B

K70
SSE **CA WELLS** **CAEDF0000101481**
1/2 - 1 Mile
Lower

Well ID: T0600138389-MW-1C
Well Type: MONITORING
Source: EDF
Other Name: MW-1C
GAMA PFAS Testing: Not Reported
Groundwater Quality Data: https://gamagroundwater.waterboards.ca.gov/gama/gamamap/public/GamaDataDisplay.asp?dataset=EDF&samp_date=&global_id=T0600138389&assigned_name=MW-1C&store_num=
GeoTracker Data: https://geotracker.waterboards.ca.gov/profile_report.asp?cmd=MWEDFResults&global_id=T0600138389&assigned_name=MW-1C

K71
SSE **CA WELLS** **CAEDF0000005443**
1/2 - 1 Mile
Lower

Well ID: T0600138389-MW-1A
Well Type: MONITORING
Source: EDF
Other Name: MW-1A
GAMA PFAS Testing: Not Reported
Groundwater Quality Data: https://gamagroundwater.waterboards.ca.gov/gama/gamamap/public/GamaDataDisplay.asp?dataset=EDF&samp_date=&global_id=T0600138389&assigned_name=MW-1A&store_num=
GeoTracker Data: https://geotracker.waterboards.ca.gov/profile_report.asp?cmd=MWEDFResults&global_id=T0600138389&assigned_name=MW-1A

GEOCHECK® - PHYSICAL SETTING SOURCE MAP FINDINGS

Map ID
Direction
Distance
Elevation

Database | EDR ID Number

K72
SSE
1/2 - 1 Mile
Lower

CA WELLS **CAEDF0000051047**

Well ID:	T0600138389-MW-2A	Well Type:	MONITORING
Source:	EDF	Other Name:	MW-2A
GAMA PFAS Testing:	Not Reported		
Groundwater Quality Data:	https://gamagroundwater.waterboards.ca.gov/gama/gamamap/public/GamaDataDisplay.asp?dataset=EDF&samp_date=&global_id=T0600138389&assigned_name=MW-2A&store_num=		
GeoTracker Data:	https://geotracker.waterboards.ca.gov/profile_report.asp?cmd=MWEDFResults&global_id=T0600138389&assigned_name=MW-2A		

L73
ESE
1/2 - 1 Mile
Higher

CA WELLS **CAEDF0000086122**

Well ID:	T0600100236-MW-2	Well Type:	MONITORING
Source:	EDF	Other Name:	MW-2
GAMA PFAS Testing:	Not Reported		
Groundwater Quality Data:	https://gamagroundwater.waterboards.ca.gov/gama/gamamap/public/GamaDataDisplay.asp?dataset=EDF&samp_date=&global_id=T0600100236&assigned_name=MW-2&store_num=		
GeoTracker Data:	https://geotracker.waterboards.ca.gov/profile_report.asp?cmd=MWEDFResults&global_id=T0600100236&assigned_name=MW-2		

L74
ESE
1/2 - 1 Mile
Higher

CA WELLS **CAEDF0000065200**

Well ID:	T0600100236-MW-4	Well Type:	MONITORING
Source:	EDF	Other Name:	MW-4
GAMA PFAS Testing:	Not Reported		
Groundwater Quality Data:	https://gamagroundwater.waterboards.ca.gov/gama/gamamap/public/GamaDataDisplay.asp?dataset=EDF&samp_date=&global_id=T0600100236&assigned_name=MW-4&store_num=		
GeoTracker Data:	https://geotracker.waterboards.ca.gov/profile_report.asp?cmd=MWEDFResults&global_id=T0600100236&assigned_name=MW-4		

J75
SSW
1/2 - 1 Mile
Lower

CA WELLS **CAEDF0000084261**

Well ID:	T0600100511-EW-1	Well Type:	MONITORING
Source:	EDF	Other Name:	EW-1
GAMA PFAS Testing:	Not Reported		
Groundwater Quality Data:	https://gamagroundwater.waterboards.ca.gov/gama/gamamap/public/GamaDataDisplay.asp?dataset=EDF&samp_date=&global_id=T0600100511&assigned_name=EW-1&store_num=		
GeoTracker Data:	https://geotracker.waterboards.ca.gov/profile_report.asp?cmd=MWEDFResults&global_id=T0600100511&assigned_name=EW-1		

GEOCHECK® - PHYSICAL SETTING SOURCE MAP FINDINGS

Map ID
Direction
Distance
Elevation

Database | EDR ID Number

L76
ESE
1/2 - 1 Mile
Higher

CA WELLS **CAEDF0000137647**

Well ID:	T0600100236-MW-3	Well Type:	MONITORING
Source:	EDF	Other Name:	MW-3
GAMA PFAS Testing:	Not Reported		
Groundwater Quality Data:	https://gamagroundwater.waterboards.ca.gov/gama/gamamap/public/GamaDataDisplay.asp?dataset=EDF&samp_date=&global_id=T0600100236&assigned_name=MW-3&store_num=		
GeoTracker Data:	https://geotracker.waterboards.ca.gov/profile_report.asp?cmd=MWEDFResults&global_id=T0600100236&assigned_name=MW-3		

J77
SSW
1/2 - 1 Mile
Lower

CA WELLS **CAEDF0000077561**

Well ID:	T0600100511-MW-2	Well Type:	MONITORING
Source:	EDF	Other Name:	MW-2
GAMA PFAS Testing:	Not Reported		
Groundwater Quality Data:	https://gamagroundwater.waterboards.ca.gov/gama/gamamap/public/GamaDataDisplay.asp?dataset=EDF&samp_date=&global_id=T0600100511&assigned_name=MW-2&store_num=		
GeoTracker Data:	https://geotracker.waterboards.ca.gov/profile_report.asp?cmd=MWEDFResults&global_id=T0600100511&assigned_name=MW-2		

L78
ESE
1/2 - 1 Mile
Higher

CA WELLS **CAEDF0000105349**

Well ID:	T0600100236-MW-1	Well Type:	MONITORING
Source:	EDF	Other Name:	MW-1
GAMA PFAS Testing:	Not Reported		
Groundwater Quality Data:	https://gamagroundwater.waterboards.ca.gov/gama/gamamap/public/GamaDataDisplay.asp?dataset=EDF&samp_date=&global_id=T0600100236&assigned_name=MW-1&store_num=		
GeoTracker Data:	https://geotracker.waterboards.ca.gov/profile_report.asp?cmd=MWEDFResults&global_id=T0600100236&assigned_name=MW-1		

L79
ESE
1/2 - 1 Mile
Higher

CA WELLS **CAEDF0000098172**

Well ID:	T0600100236-MW-5	Well Type:	MONITORING
Source:	EDF	Other Name:	MW-5
GAMA PFAS Testing:	Not Reported		
Groundwater Quality Data:	https://gamagroundwater.waterboards.ca.gov/gama/gamamap/public/GamaDataDisplay.asp?dataset=EDF&samp_date=&global_id=T0600100236&assigned_name=MW-5&store_num=		
GeoTracker Data:	https://geotracker.waterboards.ca.gov/profile_report.asp?cmd=MWEDFResults&global_id=T0600100236&assigned_name=MW-5		

GEOCHECK® - PHYSICAL SETTING SOURCE MAP FINDINGS

Map ID
Direction
Distance
Elevation

	Database	EDR ID Number
80 **SSW** **1/2 - 1 Mile** **Lower**	**CA WELLS**	**CAEDF0000092107**

Well ID:	T0600100511-MW-3	Well Type:	MONITORING
Source:	EDF	Other Name:	MW-3
GAMA PFAS Testing:	Not Reported		
Groundwater Quality Data:	https://gamagroundwater.waterboards.ca.gov/gama/gamamap/public/GamaDataDisplay.asp?dataset=EDF&samp_date=&global_id=T0600100511&assigned_name=MW-3&store_num=		
GeoTracker Data:	https://geotracker.waterboards.ca.gov/profile_report.asp?cmd=MWEDFResults&global_id=T0600100511&assigned_name=MW-3		

	Database	EDR ID Number
L81 **ESE** **1/2 - 1 Mile** **Higher**	**CA WELLS**	**CAEDF0000099194**

Well ID:	T0600100236-MW-6	Well Type:	MONITORING
Source:	EDF	Other Name:	MW-6
GAMA PFAS Testing:	Not Reported		
Groundwater Quality Data:	https://gamagroundwater.waterboards.ca.gov/gama/gamamap/public/GamaDataDisplay.asp?dataset=EDF&samp_date=&global_id=T0600100236&assigned_name=MW-6&store_num=		
GeoTracker Data:	https://geotracker.waterboards.ca.gov/profile_report.asp?cmd=MWEDFResults&global_id=T0600100236&assigned_name=MW-6		

	Database	EDR ID Number
J82 **SSW** **1/2 - 1 Mile** **Lower**	**CA WELLS**	**CAEDF0000044232**

Well ID:	T0600100511-MW-6	Well Type:	MONITORING
Source:	EDF	Other Name:	MW-6
GAMA PFAS Testing:	Not Reported		
Groundwater Quality Data:	https://gamagroundwater.waterboards.ca.gov/gama/gamamap/public/GamaDataDisplay.asp?dataset=EDF&samp_date=&global_id=T0600100511&assigned_name=MW-6&store_num=		
GeoTracker Data:	https://geotracker.waterboards.ca.gov/profile_report.asp?cmd=MWEDFResults&global_id=T0600100511&assigned_name=MW-6		

	Database	EDR ID Number
J83 **SSW** **1/2 - 1 Mile** **Lower**	**CA WELLS**	**CAEDF0000119414**

Well ID:	T0600100511-MW-4	Well Type:	MONITORING
Source:	EDF	Other Name:	MW-4
GAMA PFAS Testing:	Not Reported		
Groundwater Quality Data:	https://gamagroundwater.waterboards.ca.gov/gama/gamamap/public/GamaDataDisplay.asp?dataset=EDF&samp_date=&global_id=T0600100511&assigned_name=MW-4&store_num=		
GeoTracker Data:	https://geotracker.waterboards.ca.gov/profile_report.asp?cmd=MWEDFResults&global_id=T0600100511&assigned_name=MW-4		

GEOCHECK® - PHYSICAL SETTING SOURCE MAP FINDINGS

Map ID
Direction
Distance
Elevation

			Database	EDR ID Number
J84 **SSW** **1/2 - 1 Mile** **Lower**	Site ID: Groundwater Flow: Shallow Water Depth: Deep Water Depth: Average Water Depth: Date:	01-0558 SW 4.19 12.04 Not Reported 06/30/1995	**AQUIFLOW**	**53573**
M85 **South** **1/2 - 1 Mile** **Lower**	Site ID: Groundwater Flow: Shallow Water Depth: Deep Water Depth: Average Water Depth: Date:	01-0926 W 2.27 3.78 Not Reported 10/26/1995	**AQUIFLOW**	**51572**

N86
NNW
1/2 - 1 Mile
Lower

CA WELLS **CAEDF0000011604**

Well ID:	T0600101334-MW-2	Well Type:	MONITORING
Source:	EDF	Other Name:	MW-2
GAMA PFAS Testing:	Not Reported		
Groundwater Quality Data:	https://gamagroundwater.waterboards.ca.gov/gama/gamamap/public/GamaDataDisplay.asp?dataset=EDF&samp_date=&global_id=T0600101334&assigned_name=MW-2&store_num=		
GeoTracker Data:	https://geotracker.waterboards.ca.gov/profile_report.asp?cmd=MWEDFResults&global_id=T0600101334&assigned_name=MW-2		

N87
NNW
1/2 - 1 Mile
Lower

CA WELLS **CAEDF0000040383**

Well ID:	T0600101334-MW-3	Well Type:	MONITORING
Source:	EDF	Other Name:	MW-3
GAMA PFAS Testing:	Not Reported		
Groundwater Quality Data:	https://gamagroundwater.waterboards.ca.gov/gama/gamamap/public/GamaDataDisplay.asp?dataset=EDF&samp_date=&global_id=T0600101334&assigned_name=MW-3&store_num=		
GeoTracker Data:	https://geotracker.waterboards.ca.gov/profile_report.asp?cmd=MWEDFResults&global_id=T0600101334&assigned_name=MW-3		

N88
NNW
1/2 - 1 Mile
Lower

CA WELLS **CAEDF0000035009**

Well ID:	T0600101334-MW-6	Well Type:	MONITORING
Source:	EDF	Other Name:	MW-6
GAMA PFAS Testing:	Not Reported		
Groundwater Quality Data:	https://gamagroundwater.waterboards.ca.gov/gama/gamamap/public/GamaDataDisplay.asp?dataset=EDF&samp_date=&global_id=T0600101334&assigned_name=MW-6&store_num=		
GeoTracker Data:	https://geotracker.waterboards.ca.gov/profile_report.asp?cmd=MWEDFResults&global_id=T0600101334&assigned_name=MW-6		

GEOCHECK® - PHYSICAL SETTING SOURCE MAP FINDINGS

Map ID
Direction
Distance
Elevation

	Database	EDR ID Number
N89 **North** **1/2 - 1 Mile** **Lower**	**CA WELLS**	**CAEDF0000007831**

Well ID:	T0600101334-MW-8	Well Type:	MONITORING
Source:	EDF	Other Name:	MW-8
GAMA PFAS Testing:	Not Reported		
Groundwater Quality Data:	https://gamagroundwater.waterboards.ca.gov/gama/gamamap/public/GamaDataDisplay.asp?dataset=EDF&samp_date=&global_id=T0600101334&assigned_name=MW-8&store_num=		
GeoTracker Data:	https://geotracker.waterboards.ca.gov/profile_report.asp?cmd=MWEDFResults&global_id=T0600101334&assigned_name=MW-8		

	Database	EDR ID Number
N90 **NNW** **1/2 - 1 Mile** **Lower**	**CA WELLS**	**CAEDF0000127380**

Well ID:	T0600101334-MW-1	Well Type:	MONITORING
Source:	EDF	Other Name:	MW-1
GAMA PFAS Testing:	Not Reported		
Groundwater Quality Data:	https://gamagroundwater.waterboards.ca.gov/gama/gamamap/public/GamaDataDisplay.asp?dataset=EDF&samp_date=&global_id=T0600101334&assigned_name=MW-1&store_num=		
GeoTracker Data:	https://geotracker.waterboards.ca.gov/profile_report.asp?cmd=MWEDFResults&global_id=T0600101334&assigned_name=MW-1		

	Database	EDR ID Number
N91 **NNW** **1/2 - 1 Mile** **Lower**	**CA WELLS**	**CAEDF0000022049**

Well ID:	T0600101334-MW-4	Well Type:	MONITORING
Source:	EDF	Other Name:	MW-4
GAMA PFAS Testing:	Not Reported		
Groundwater Quality Data:	https://gamagroundwater.waterboards.ca.gov/gama/gamamap/public/GamaDataDisplay.asp?dataset=EDF&samp_date=&global_id=T0600101334&assigned_name=MW-4&store_num=		
GeoTracker Data:	https://geotracker.waterboards.ca.gov/profile_report.asp?cmd=MWEDFResults&global_id=T0600101334&assigned_name=MW-4		

	Database	EDR ID Number
N92 **NNW** **1/2 - 1 Mile** **Lower**	**CA WELLS**	**CAEDF0000137722**

Well ID:	T0600101334-MW-5	Well Type:	MONITORING
Source:	EDF	Other Name:	MW-5
GAMA PFAS Testing:	Not Reported		
Groundwater Quality Data:	https://gamagroundwater.waterboards.ca.gov/gama/gamamap/public/GamaDataDisplay.asp?dataset=EDF&samp_date=&global_id=T0600101334&assigned_name=MW-5&store_num=		
GeoTracker Data:	https://geotracker.waterboards.ca.gov/profile_report.asp?cmd=MWEDFResults&global_id=T0600101334&assigned_name=MW-5		

GEOCHECK® - PHYSICAL SETTING SOURCE MAP FINDINGS

Map ID
Direction
Distance
Elevation

			Database	EDR ID Number
O93 **SSE** **1/2 - 1 Mile** **Higher**	Site ID: Groundwater Flow: Shallow Water Depth: Deep Water Depth: Average Water Depth: Date:	01-1142 SW, W 6.0 7.0 Not Reported 01/13/1989	**AQUIFLOW**	**65480**

N94
NNW
1/2 - 1 Mile
Lower

CA WELLS **CAEDF0000105633**

Well ID:	T0600101334-MW-7	Well Type:	MONITORING
Source:	EDF	Other Name:	MW-7
GAMA PFAS Testing:	Not Reported		

Groundwater Quality Data: https://gamagroundwater.waterboards.ca.gov/gama/gamamap/public/GamaDataDisplay.asp?dataset=EDF&samp_date=&global_id=T0600101334&assigned_name=MW-7&store_num=

GeoTracker Data: https://geotracker.waterboards.ca.gov/profile_report.asp?cmd=MWEDFResults&global_id=T0600101334&assigned_name=MW-7

M95 **South** **1/2 - 1 Mile** **Lower**	Site ID: Groundwater Flow: Shallow Water Depth: Deep Water Depth: Average Water Depth: Date:	01-0926 Varies Not Reported Not Reported 14.61 10/09/1991	**AQUIFLOW**	**51571**

M96 **South** **1/2 - 1 Mile** **Lower**	Site ID: Groundwater Flow: Shallow Water Depth: Deep Water Depth: Average Water Depth: Date:	01-0926 Varies Not Reported Not Reported 15.5 01/22/1996	**AQUIFLOW**	**51573**

P97
NNW
1/2 - 1 Mile
Lower

CA WELLS **CAEDF0000090301**

Well ID:	T0600101352-MW-6	Well Type:	MONITORING
Source:	EDF	Other Name:	MW-6
GAMA PFAS Testing:	Not Reported		

Groundwater Quality Data: https://gamagroundwater.waterboards.ca.gov/gama/gamamap/public/GamaDataDisplay.asp?dataset=EDF&samp_date=&global_id=T0600101352&assigned_name=MW-6&store_num=

GeoTracker Data: https://geotracker.waterboards.ca.gov/profile_report.asp?cmd=MWEDFResults&global_id=T0600101352&assigned_name=MW-6

GEOCHECK® - PHYSICAL SETTING SOURCE MAP FINDINGS

Map ID
Direction
Distance
Elevation

	Database	EDR ID Number
P98 **NNW** **1/2 - 1 Mile** **Lower**	**CA WELLS**	**CAEDF0000106656**

Well ID:	T0600101352-MW-4	Well Type:	MONITORING
Source:	EDF	Other Name:	MW-4
GAMA PFAS Testing:	Not Reported		
Groundwater Quality Data:	https://gamagroundwater.waterboards.ca.gov/gama/gamamap/public/GamaDataDisplay.asp?dataset=EDF&samp_date=&global_id=T0600101352&assigned_name=MW-4&store_num=		
GeoTracker Data:	https://geotracker.waterboards.ca.gov/profile_report.asp?cmd=MWEDFResults&global_id=T0600101352&assigned_name=MW-4		

P99 **NNW** **1/2 - 1 Mile** **Lower**	Site ID: Groundwater Flow: Shallow Water Depth: Deep Water Depth: Average Water Depth: Date:	01-1464 Not Reported Not Reported Not Reported 10.0 10/07/1987	**AQUIFLOW**	**38261**

	Database	EDR ID Number
Q100 **South** **1/2 - 1 Mile** **Lower**	**CA WELLS**	**CAEDF0000087148**

Well ID:	SL20259877-SMW-1	Well Type:	MONITORING
Source:	EDF	Other Name:	SMW-1
GAMA PFAS Testing:	Not Reported		
Groundwater Quality Data:	https://gamagroundwater.waterboards.ca.gov/gama/gamamap/public/GamaDataDisplay.asp?dataset=EDF&samp_date=&global_id=SL20259877&assigned_name=SMW-1&store_num=		
GeoTracker Data:	https://geotracker.waterboards.ca.gov/profile_report.asp?cmd=MWEDFResults&global_id=SL20259877&assigned_name=SMW-1		

	Database	EDR ID Number
P101 **NNW** **1/2 - 1 Mile** **Lower**	**CA WELLS**	**CAEDF0000080124**

Well ID:	T0600101352-MW-1	Well Type:	MONITORING
Source:	EDF	Other Name:	MW-1
GAMA PFAS Testing:	Not Reported		
Groundwater Quality Data:	https://gamagroundwater.waterboards.ca.gov/gama/gamamap/public/GamaDataDisplay.asp?dataset=EDF&samp_date=&global_id=T0600101352&assigned_name=MW-1&store_num=		
GeoTracker Data:	https://geotracker.waterboards.ca.gov/profile_report.asp?cmd=MWEDFResults&global_id=T0600101352&assigned_name=MW-1		

	Database	EDR ID Number
P102 **NNW** **1/2 - 1 Mile** **Lower**	**CA WELLS**	**CAEDF0000103475**

Well ID:	T0600101352-MW-7	Well Type:	MONITORING
Source:	EDF	Other Name:	MW-7

GEOCHECK® - PHYSICAL SETTING SOURCE MAP FINDINGS

GAMA PFAS Testing: Not Reported
Groundwater Quality Data: https://gamagroundwater.waterboards.ca.gov/gama/gamamap/public/GamaDataDisplay.asp?dataset=EDF&samp_date=&global_id=T0600101352&assigned_name=MW-7&store_num=
GeoTracker Data: https://geotracker.waterboards.ca.gov/profile_report.asp?cmd=MWEDFResults&global_id=T0600101352&assigned_name=MW-7

P103
NNW
1/2 - 1 Mile
Lower

CA WELLS **CAEDF0000076038**

Well ID: T0600101352-MW-2 Well Type: MONITORING
Source: EDF Other Name: MW-2
GAMA PFAS Testing: Not Reported
Groundwater Quality Data: https://gamagroundwater.waterboards.ca.gov/gama/gamamap/public/GamaDataDisplay.asp?dataset=EDF&samp_date=&global_id=T0600101352&assigned_name=MW-2&store_num=
GeoTracker Data: https://geotracker.waterboards.ca.gov/profile_report.asp?cmd=MWEDFResults&global_id=T0600101352&assigned_name=MW-2

P104
NNW
1/2 - 1 Mile
Lower

CA WELLS **CAEDF0000050628**

Well ID: T0600101352-MW-5 Well Type: MONITORING
Source: EDF Other Name: MW-5
GAMA PFAS Testing: Not Reported
Groundwater Quality Data: https://gamagroundwater.waterboards.ca.gov/gama/gamamap/public/GamaDataDisplay.asp?dataset=EDF&samp_date=&global_id=T0600101352&assigned_name=MW-5&store_num=
GeoTracker Data: https://geotracker.waterboards.ca.gov/profile_report.asp?cmd=MWEDFResults&global_id=T0600101352&assigned_name=MW-5

P105
NNW
1/2 - 1 Mile
Lower

CA WELLS **CAEDF0000060848**

Well ID: T0600101352-MW-3 Well Type: MONITORING
Source: EDF Other Name: MW-3
GAMA PFAS Testing: Not Reported
Groundwater Quality Data: https://gamagroundwater.waterboards.ca.gov/gama/gamamap/public/GamaDataDisplay.asp?dataset=EDF&samp_date=&global_id=T0600101352&assigned_name=MW-3&store_num=
GeoTracker Data: https://geotracker.waterboards.ca.gov/profile_report.asp?cmd=MWEDFResults&global_id=T0600101352&assigned_name=MW-3

O106
SSE
1/2 - 1 Mile
Lower

CA WELLS **CAEDF0000093781**

Well ID: T0600101855-B5 Well Type: MONITORING
Source: EDF Other Name: B5
GAMA PFAS Testing: Not Reported
Groundwater Quality Data: https://gamagroundwater.waterboards.ca.gov/gama/gamamap/public/GamaDataDisplay.asp?dataset=EDF&samp_date=&global_id=T0600101855&assigned_name=B5&store_num=

GEOCHECK® - PHYSICAL SETTING SOURCE MAP FINDINGS

GeoTracker Data: https://geotracker.waterboards.ca.gov/profile_report.asp?cmd=MWEDFResults&global_id=T0600101855&assigned_name=B5

O107
SSE
1/2 - 1 Mile
Lower

CA WELLS **CAEDF0000010010**

Well ID: T0600101855-B8
Well Type: MONITORING
Source: EDF
Other Name: B8
GAMA PFAS Testing: Not Reported
Groundwater Quality Data: https://gamagroundwater.waterboards.ca.gov/gama/gamamap/public/GamaDataDisplay.asp?dataset=EDF&samp_date=&global_id=T0600101855&assigned_name=B8&store_num=
GeoTracker Data: https://geotracker.waterboards.ca.gov/profile_report.asp?cmd=MWEDFResults&global_id=T0600101855&assigned_name=B8

R108
North
1/2 - 1 Mile
Higher

CA WELLS **CAEDF0000104667**

Well ID: T0600100289-MW-28
Well Type: MONITORING
Source: EDF
Other Name: MW-28
GAMA PFAS Testing: Not Reported
Groundwater Quality Data: https://gamagroundwater.waterboards.ca.gov/gama/gamamap/public/GamaDataDisplay.asp?dataset=EDF&samp_date=&global_id=T0600100289&assigned_name=MW-28&store_num=
GeoTracker Data: https://geotracker.waterboards.ca.gov/profile_report.asp?cmd=MWEDFResults&global_id=T0600100289&assigned_name=MW-28

O109
SSE
1/2 - 1 Mile
Higher

CA WELLS **CAEDF0000082050**

Well ID: T0600101855-MW-3
Well Type: MONITORING
Source: EDF
Other Name: MW-3
GAMA PFAS Testing: Not Reported
Groundwater Quality Data: https://gamagroundwater.waterboards.ca.gov/gama/gamamap/public/GamaDataDisplay.asp?dataset=EDF&samp_date=&global_id=T0600101855&assigned_name=MW-3&store_num=
GeoTracker Data: https://geotracker.waterboards.ca.gov/profile_report.asp?cmd=MWEDFResults&global_id=T0600101855&assigned_name=MW-3

O110
SSE
1/2 - 1 Mile
Higher

CA WELLS **CAEDF0000141444**

Well ID: T0600101855-MW-2
Well Type: MONITORING
Source: EDF
Other Name: MW-2
GAMA PFAS Testing: Not Reported
Groundwater Quality Data: https://gamagroundwater.waterboards.ca.gov/gama/gamamap/public/GamaDataDisplay.asp?dataset=EDF&samp_date=&global_id=T0600101855&assigned_name=MW-2&store_num=
GeoTracker Data: https://geotracker.waterboards.ca.gov/profile_report.asp?cmd=MWEDFResults&global_id=T0600101855&assigned_name=MW-2

GEOCHECK® - PHYSICAL SETTING SOURCE MAP FINDINGS

Map ID
Direction
Distance
Elevation

	Database	EDR ID Number
O111 **SSE** **1/2 - 1 Mile** **Lower**	**CA WELLS**	**CAEDF0000044437**

Well ID:	T0600101855-B3	Well Type:	MONITORING
Source:	EDF	Other Name:	B3
GAMA PFAS Testing:	Not Reported		
Groundwater Quality Data:	https://gamagroundwater.waterboards.ca.gov/gama/gamamap/public/GamaDataDisplay.asp?dataset=EDF&samp_date=&global_id=T0600101855&assigned_name=B3&store_num=		
GeoTracker Data:	https://geotracker.waterboards.ca.gov/profile_report.asp?cmd=MWEDFResults&global_id=T0600101855&assigned_name=B3		

	Database	EDR ID Number
R112 **North** **1/2 - 1 Mile** **Higher**	**CA WELLS**	**CAEDF0000098877**

Well ID:	T0600100289-MW-29	Well Type:	MONITORING
Source:	EDF	Other Name:	MW-29
GAMA PFAS Testing:	Not Reported		
Groundwater Quality Data:	https://gamagroundwater.waterboards.ca.gov/gama/gamamap/public/GamaDataDisplay.asp?dataset=EDF&samp_date=&global_id=T0600100289&assigned_name=MW-29&store_num=		
GeoTracker Data:	https://geotracker.waterboards.ca.gov/profile_report.asp?cmd=MWEDFResults&global_id=T0600100289&assigned_name=MW-29		

	Database	EDR ID Number
R113 **North** **1/2 - 1 Mile** **Higher**	**CA WELLS**	**CAEDF0000004605**

Well ID:	T0600100289-A-4	Well Type:	MONITORING
Source:	EDF	Other Name:	A-4
GAMA PFAS Testing:	Not Reported		
Groundwater Quality Data:	https://gamagroundwater.waterboards.ca.gov/gama/gamamap/public/GamaDataDisplay.asp?dataset=EDF&samp_date=&global_id=T0600100289&assigned_name=A-4&store_num=		
GeoTracker Data:	https://geotracker.waterboards.ca.gov/profile_report.asp?cmd=MWEDFResults&global_id=T0600100289&assigned_name=A-4		

	Database	EDR ID Number
Q114 **South** **1/2 - 1 Mile** **Lower**	**CA WELLS**	**CAEDF0000078863**

Well ID:	SL20259877-SMW-2	Well Type:	MONITORING
Source:	EDF	Other Name:	SMW-2
GAMA PFAS Testing:	Not Reported		
Groundwater Quality Data:	https://gamagroundwater.waterboards.ca.gov/gama/gamamap/public/GamaDataDisplay.asp?dataset=EDF&samp_date=&global_id=SL20259877&assigned_name=SMW-2&store_num=		
GeoTracker Data:	https://geotracker.waterboards.ca.gov/profile_report.asp?cmd=MWEDFResults&global_id=SL20259877&assigned_name=SMW-2		

GEOCHECK® - PHYSICAL SETTING SOURCE MAP FINDINGS

Map ID
Direction
Distance
Elevation

	Database	EDR ID Number
O115 **SSE** **1/2 - 1 Mile** **Higher**	**CA WELLS**	**CAEDF0000059177**

Well ID:	T0600101855-MW-5	Well Type:	MONITORING
Source:	EDF	Other Name:	MW-5
GAMA PFAS Testing:	Not Reported		
Groundwater Quality Data:	https://gamagroundwater.waterboards.ca.gov/gama/gamamap/public/GamaDataDisplay.asp?dataset=EDF&samp_date=&global_id=T0600101855&assigned_name=MW-5&store_num=		
GeoTracker Data:	https://geotracker.waterboards.ca.gov/profile_report.asp?cmd=MWEDFResults&global_id=T0600101855&assigned_name=MW-5		

	Database	EDR ID Number
O116 **SSE** **1/2 - 1 Mile** **Lower**	**CA WELLS**	**CAEDF0000088465**

Well ID:	T0600101855-B7	Well Type:	MONITORING
Source:	EDF	Other Name:	B7
GAMA PFAS Testing:	Not Reported		
Groundwater Quality Data:	https://gamagroundwater.waterboards.ca.gov/gama/gamamap/public/GamaDataDisplay.asp?dataset=EDF&samp_date=&global_id=T0600101855&assigned_name=B7&store_num=		
GeoTracker Data:	https://geotracker.waterboards.ca.gov/profile_report.asp?cmd=MWEDFResults&global_id=T0600101855&assigned_name=B7		

	Database	EDR ID Number
S117 **South** **1/2 - 1 Mile** **Lower**	**CA WELLS**	**CAEDF0000014308**

Well ID:	SL20259877-SMW-4	Well Type:	MONITORING
Source:	EDF	Other Name:	SMW-4
GAMA PFAS Testing:	Not Reported		
Groundwater Quality Data:	https://gamagroundwater.waterboards.ca.gov/gama/gamamap/public/GamaDataDisplay.asp?dataset=EDF&samp_date=&global_id=SL20259877&assigned_name=SMW-4&store_num=		
GeoTracker Data:	https://geotracker.waterboards.ca.gov/profile_report.asp?cmd=MWEDFResults&global_id=SL20259877&assigned_name=SMW-4		

	Database	EDR ID Number
R118 **North** **1/2 - 1 Mile** **Higher**	**CA WELLS**	**CAEDF0000093043**

Well ID:	T0600100289-MW-26	Well Type:	MONITORING
Source:	EDF	Other Name:	MW-26
GAMA PFAS Testing:	Not Reported		
Groundwater Quality Data:	https://gamagroundwater.waterboards.ca.gov/gama/gamamap/public/GamaDataDisplay.asp?dataset=EDF&samp_date=&global_id=T0600100289&assigned_name=MW-26&store_num=		
GeoTracker Data:	https://geotracker.waterboards.ca.gov/profile_report.asp?cmd=MWEDFResults&global_id=T0600100289&assigned_name=MW-26		

GEOCHECK® - PHYSICAL SETTING SOURCE MAP FINDINGS

Map ID
Direction
Distance
Elevation

	Database	EDR ID Number
O119 **SSE** **1/2 - 1 Mile** **Higher**	**CA WELLS**	**CAEDF0000050885**

Well ID:	T0600101855-MW6	Well Type:	MONITORING
Source:	EDF	Other Name:	MW6
GAMA PFAS Testing:	Not Reported		
Groundwater Quality Data:	https://gamagroundwater.waterboards.ca.gov/gama/gamamap/public/GamaDataDisplay.asp?dataset=EDF&samp_date=&global_id=T0600101855&assigned_name=MW6&store_num=		
GeoTracker Data:	https://geotracker.waterboards.ca.gov/profile_report.asp?cmd=MWEDFResults&global_id=T0600101855&assigned_name=MW6		

	Database	EDR ID Number
O120 **SSE** **1/2 - 1 Mile** **Higher**	**CA WELLS**	**CAEDF0000125113**

Well ID:	T0600101855-MW7	Well Type:	MONITORING
Source:	EDF	Other Name:	MW7
GAMA PFAS Testing:	Not Reported		
Groundwater Quality Data:	https://gamagroundwater.waterboards.ca.gov/gama/gamamap/public/GamaDataDisplay.asp?dataset=EDF&samp_date=&global_id=T0600101855&assigned_name=MW7&store_num=		
GeoTracker Data:	https://geotracker.waterboards.ca.gov/profile_report.asp?cmd=MWEDFResults&global_id=T0600101855&assigned_name=MW7		

	Database	EDR ID Number
O121 **SSE** **1/2 - 1 Mile** **Higher**	**CA WELLS**	**CAEDF0000048029**

Well ID:	T0600101855-MW8	Well Type:	MONITORING
Source:	EDF	Other Name:	MW8
GAMA PFAS Testing:	Not Reported		
Groundwater Quality Data:	https://gamagroundwater.waterboards.ca.gov/gama/gamamap/public/GamaDataDisplay.asp?dataset=EDF&samp_date=&global_id=T0600101855&assigned_name=MW8&store_num=		
GeoTracker Data:	https://geotracker.waterboards.ca.gov/profile_report.asp?cmd=MWEDFResults&global_id=T0600101855&assigned_name=MW8		

	Database	EDR ID Number
R122 **North** **1/2 - 1 Mile** **Higher**	**CA WELLS**	**CAEDF0000039258**

Well ID:	T0600100289-A-1	Well Type:	MONITORING
Source:	EDF	Other Name:	A-1
GAMA PFAS Testing:	Not Reported		
Groundwater Quality Data:	https://gamagroundwater.waterboards.ca.gov/gama/gamamap/public/GamaDataDisplay.asp?dataset=EDF&samp_date=&global_id=T0600100289&assigned_name=A-1&store_num=		
GeoTracker Data:	https://geotracker.waterboards.ca.gov/profile_report.asp?cmd=MWEDFResults&global_id=T0600100289&assigned_name=A-1		

GEOCHECK® - PHYSICAL SETTING SOURCE MAP FINDINGS

Map ID
Direction
Distance
Elevation

	Database	EDR ID Number
T123 **South** **1/2 - 1 Mile** **Lower**	**CA WELLS**	**CAEDF0000125082**

Well ID:	T0600101925-EW-5	Well Type:	MONITORING
Source:	EDF	Other Name:	EW-5
GAMA PFAS Testing:	Not Reported		
Groundwater Quality Data:	https://gamagroundwater.waterboards.ca.gov/gama/gamamap/public/GamaDataDisplay.asp?dataset=EDF&samp_date=&global_id=T0600101925&assigned_name=EW-5&store_num=		
GeoTracker Data:	https://geotracker.waterboards.ca.gov/profile_report.asp?cmd=MWEDFResults&global_id=T0600101925&assigned_name=EW-5		

	Database	EDR ID Number
U124 **SSE** **1/2 - 1 Mile** **Lower**	**CA WELLS**	**CAEDF0000122109**

Well ID:	T0600101855-B6	Well Type:	MONITORING
Source:	EDF	Other Name:	B6
GAMA PFAS Testing:	Not Reported		
Groundwater Quality Data:	https://gamagroundwater.waterboards.ca.gov/gama/gamamap/public/GamaDataDisplay.asp?dataset=EDF&samp_date=&global_id=T0600101855&assigned_name=B6&store_num=		
GeoTracker Data:	https://geotracker.waterboards.ca.gov/profile_report.asp?cmd=MWEDFResults&global_id=T0600101855&assigned_name=B6		

	Database	EDR ID Number
S125 **South** **1/2 - 1 Mile** **Lower**	**CA WELLS**	**CAEDF0000135697**

Well ID:	T0600101925-EW-1	Well Type:	MONITORING
Source:	EDF	Other Name:	EW-1
GAMA PFAS Testing:	Not Reported		
Groundwater Quality Data:	https://gamagroundwater.waterboards.ca.gov/gama/gamamap/public/GamaDataDisplay.asp?dataset=EDF&samp_date=&global_id=T0600101925&assigned_name=EW-1&store_num=		
GeoTracker Data:	https://geotracker.waterboards.ca.gov/profile_report.asp?cmd=MWEDFResults&global_id=T0600101925&assigned_name=EW-1		

	Database	EDR ID Number
S126 **South** **1/2 - 1 Mile** **Lower**	**CA WELLS**	**CAEDF0000053330**

Well ID:	T0600101068-TR-3	Well Type:	MONITORING
Source:	EDF	Other Name:	TR-3
GAMA PFAS Testing:	Not Reported		
Groundwater Quality Data:	https://gamagroundwater.waterboards.ca.gov/gama/gamamap/public/GamaDataDisplay.asp?dataset=EDF&samp_date=&global_id=T0600101068&assigned_name=TR-3&store_num=		
GeoTracker Data:	https://geotracker.waterboards.ca.gov/profile_report.asp?cmd=MWEDFResults&global_id=T0600101068&assigned_name=TR-3		

GEOCHECK® - PHYSICAL SETTING SOURCE MAP FINDINGS

Map ID
Direction
Distance
Elevation

	Database	EDR ID Number
V127 **NNW** **1/2 - 1 Mile** **Lower**	**CA WELLS**	**CADWR0000017537**

Well ID:	01S04W04R001M	Well Type:	UNK
Source:	Department of Water Resources		
Other Name:	01S04W04R001M	GAMA PFAS Testing:	Not Reported
Groundwater Quality Data:	https://gamagroundwater.waterboards.ca.gov/gama/gamamap/public/GamaDataDisplay.asp?dataset=DWR&samp_date=&global_id=&assigned_name=01S04W04R001M&store_num=		
GeoTracker Data:	Not Reported		

	Database	EDR ID Number
T128 **South** **1/2 - 1 Mile** **Lower**	**CA WELLS**	**CAEDF0000094656**

Well ID:	T0600101925-EW-2	Well Type:	MONITORING
Source:	EDF	Other Name:	EW-2
GAMA PFAS Testing:	Not Reported		
Groundwater Quality Data:	https://gamagroundwater.waterboards.ca.gov/gama/gamamap/public/GamaDataDisplay.asp?dataset=EDF&samp_date=&global_id=T0600101925&assigned_name=EW-2&store_num=		
GeoTracker Data:	https://geotracker.waterboards.ca.gov/profile_report.asp?cmd=MWEDFResults&global_id=T0600101925&assigned_name=EW-2		

	Database	EDR ID Number
Q129 **South** **1/2 - 1 Mile** **Lower**	**CA WELLS**	**CAEDF0000082424**

Well ID:	SL20259877-SMW-3	Well Type:	MONITORING
Source:	EDF	Other Name:	SMW-3
GAMA PFAS Testing:	Not Reported		
Groundwater Quality Data:	https://gamagroundwater.waterboards.ca.gov/gama/gamamap/public/GamaDataDisplay.asp?dataset=EDF&samp_date=&global_id=SL20259877&assigned_name=SMW-3&store_num=		
GeoTracker Data:	https://geotracker.waterboards.ca.gov/profile_report.asp?cmd=MWEDFResults&global_id=SL20259877&assigned_name=SMW-3		

	Database	EDR ID Number
V130 **NNW** **1/2 - 1 Mile** **Lower**	**CA WELLS**	**CADWR9000037811**

State Well #:	01S04W04R001M	Station ID:	26790
Well Name:	Not Reported	Basin Name:	East Bay Plain
Well Use:	Industrial	Well Type:	Unknown
Well Depth:	320	Well Completion Rpt #:	291583

GEOCHECK® - PHYSICAL SETTING SOURCE MAP FINDINGS

Map ID
Direction
Distance
Elevation

	Database	EDR ID Number
W131 **NNE** **1/2 - 1 Mile** **Higher**	**CA WELLS**	**CAEDF0000109255**

Well ID:	T10000005818-S-3	Well Type:	MONITORING
Source:	EDF	Other Name:	S-3
GAMA PFAS Testing:	Not Reported		
Groundwater Quality Data:	https://gamagroundwater.waterboards.ca.gov/gama/gamamap/public/GamaDataDisplay.asp?dataset=EDF&samp_date=&global_id=T10000005818&assigned_name=S-3&store_num=		
GeoTracker Data:	https://geotracker.waterboards.ca.gov/profile_report.asp?cmd=MWEDFResults&global_id=T10000005818&assigned_name=S-3		

T132 **South** **1/2 - 1 Mile** **Lower**	**CA WELLS**	**CAEDF0000095484**

Well ID:	T0600101925-EW-6	Well Type:	MONITORING
Source:	EDF	Other Name:	EW-6
GAMA PFAS Testing:	Not Reported		
Groundwater Quality Data:	https://gamagroundwater.waterboards.ca.gov/gama/gamamap/public/GamaDataDisplay.asp?dataset=EDF&samp_date=&global_id=T0600101925&assigned_name=EW-6&store_num=		
GeoTracker Data:	https://geotracker.waterboards.ca.gov/profile_report.asp?cmd=MWEDFResults&global_id=T0600101925&assigned_name=EW-6		

S133 **South** **1/2 - 1 Mile** **Lower**	**CA WELLS**	**CAEDF0000003325**

Well ID:	T0600101925-EW-4	Well Type:	MONITORING
Source:	EDF	Other Name:	EW-4
GAMA PFAS Testing:	Not Reported		
Groundwater Quality Data:	https://gamagroundwater.waterboards.ca.gov/gama/gamamap/public/GamaDataDisplay.asp?dataset=EDF&samp_date=&global_id=T0600101925&assigned_name=EW-4&store_num=		
GeoTracker Data:	https://geotracker.waterboards.ca.gov/profile_report.asp?cmd=MWEDFResults&global_id=T0600101925&assigned_name=EW-4		

T134 **South** **1/2 - 1 Mile** **Lower**	**CA WELLS**	**CAEDF0000038822**

Well ID:	T0600101925-EW-3	Well Type:	MONITORING
Source:	EDF	Other Name:	EW-3
GAMA PFAS Testing:	Not Reported		
Groundwater Quality Data:	https://gamagroundwater.waterboards.ca.gov/gama/gamamap/public/GamaDataDisplay.asp?dataset=EDF&samp_date=&global_id=T0600101925&assigned_name=EW-3&store_num=		
GeoTracker Data:	https://geotracker.waterboards.ca.gov/profile_report.asp?cmd=MWEDFResults&global_id=T0600101925&assigned_name=EW-3		

GEOCHECK® - PHYSICAL SETTING SOURCE MAP FINDINGS

Map ID
Direction
Distance
Elevation

	Database	EDR ID Number
W135 **NNE** **1/2 - 1 Mile** **Higher**	**CA WELLS**	**CAEDF0000120102**

Well ID:	T10000005818-S-2	Well Type:	MONITORING
Source:	EDF	Other Name:	S-2
GAMA PFAS Testing:	Not Reported		
Groundwater Quality Data:	https://gamagroundwater.waterboards.ca.gov/gama/gamamap/public/GamaDataDisplay.asp?dataset=EDF&samp_date=&global_id=T10000005818&assigned_name=S-2&store_num=		
GeoTracker Data:	https://geotracker.waterboards.ca.gov/profile_report.asp?cmd=MWEDFResults&global_id=T10000005818&assigned_name=S-2		

W136 **NNE** **1/2 - 1 Mile** **Higher**	**CA WELLS**	**CAEDF0000135865**

Well ID:	T10000005818-S-1	Well Type:	MONITORING
Source:	EDF	Other Name:	S-1
GAMA PFAS Testing:	Not Reported		
Groundwater Quality Data:	https://gamagroundwater.waterboards.ca.gov/gama/gamamap/public/GamaDataDisplay.asp?dataset=EDF&samp_date=&global_id=T10000005818&assigned_name=S-1&store_num=		
GeoTracker Data:	https://geotracker.waterboards.ca.gov/profile_report.asp?cmd=MWEDFResults&global_id=T10000005818&assigned_name=S-1		

---

137 **SE** **1/2 - 1 Mile** **Higher**	Site ID:	01-0360	**AQUIFLOW**	**38212**
	Groundwater Flow:	Not Reported		
	Shallow Water Depth:	6.93		
	Deep Water Depth:	8.45		
	Average Water Depth:	Not Reported		
	Date:	06/30/1992		

S138 **South** **1/2 - 1 Mile** **Lower**	**CA WELLS**	**CAEDF0000088044**

Well ID:	T0600101068-TR-4	Well Type:	MONITORING
Source:	EDF	Other Name:	TR-4
GAMA PFAS Testing:	Not Reported		
Groundwater Quality Data:	https://gamagroundwater.waterboards.ca.gov/gama/gamamap/public/GamaDataDisplay.asp?dataset=EDF&samp_date=&global_id=T0600101068&assigned_name=TR-4&store_num=		
GeoTracker Data:	https://geotracker.waterboards.ca.gov/profile_report.asp?cmd=MWEDFResults&global_id=T0600101068&assigned_name=TR-4		

U139 **SSE** **1/2 - 1 Mile** **Lower**	**CA WELLS**	**CAEDF0000022263**

Well ID:	T0600101804-MW-1R	Well Type:	MONITORING
Source:	EDF	Other Name:	MW-1R

GEOCHECK® - PHYSICAL SETTING SOURCE MAP FINDINGS

GAMA PFAS Testing: Not Reported
Groundwater Quality Data: https://gamagroundwater.waterboards.ca.gov/gama/gamamap/public/GamaDataDisplay.asp?dataset=EDF&samp_date=&global_id=T0600101804&assigned_name=MW-1R&store_num=
GeoTracker Data: https://geotracker.waterboards.ca.gov/profile_report.asp?cmd=MWEDFResults&global_id=T0600101804&assigned_name=MW-1R

U140
SSE
1/2 - 1 Mile
Lower

CA WELLS **CAEDF0000059711**

Well ID: T0600101804-MW-6 Well Type: MONITORING
Source: EDF Other Name: MW-6
GAMA PFAS Testing: Not Reported
Groundwater Quality Data: https://gamagroundwater.waterboards.ca.gov/gama/gamamap/public/GamaDataDisplay.asp?dataset=EDF&samp_date=&global_id=T0600101804&assigned_name=MW-6&store_num=
GeoTracker Data: https://geotracker.waterboards.ca.gov/profile_report.asp?cmd=MWEDFResults&global_id=T0600101804&assigned_name=MW-6

S141
South
1/2 - 1 Mile
Lower

CA WELLS **CAEDF0000118230**

Well ID: T0600101068-TR-1 Well Type: MONITORING
Source: EDF Other Name: TR-1
GAMA PFAS Testing: Not Reported
Groundwater Quality Data: https://gamagroundwater.waterboards.ca.gov/gama/gamamap/public/GamaDataDisplay.asp?dataset=EDF&samp_date=&global_id=T0600101068&assigned_name=TR-1&store_num=
GeoTracker Data: https://geotracker.waterboards.ca.gov/profile_report.asp?cmd=MWEDFResults&global_id=T0600101068&assigned_name=TR-1

U142
SSE
1/2 - 1 Mile
Lower

CA WELLS **CAEDF0000074526**

Well ID: T0600101804-MW-2 Well Type: MONITORING
Source: EDF Other Name: MW-2
GAMA PFAS Testing: Not Reported
Groundwater Quality Data: https://gamagroundwater.waterboards.ca.gov/gama/gamamap/public/GamaDataDisplay.asp?dataset=EDF&samp_date=&global_id=T0600101804&assigned_name=MW-2&store_num=
GeoTracker Data: https://geotracker.waterboards.ca.gov/profile_report.asp?cmd=MWEDFResults&global_id=T0600101804&assigned_name=MW-2

U143
SSE
1/2 - 1 Mile
Lower

CA WELLS **CAEDF0000004598**

Well ID: T0600101804-MW-3 Well Type: MONITORING
Source: EDF Other Name: MW-3
GAMA PFAS Testing: Not Reported
Groundwater Quality Data: https://gamagroundwater.waterboards.ca.gov/gama/gamamap/public/GamaDataDisplay.asp?dataset=EDF&samp_date=&global_id=T0600101804&assigned_name=MW-3&store_num=

GEOCHECK® - PHYSICAL SETTING SOURCE MAP FINDINGS

GeoTracker Data: https://geotracker.waterboards.ca.gov/profile_report.asp?cmd=MWEDFResults&global_id=T0600101804&assigned_name=MW-3

U144
SSE
1/2 - 1 Mile
Lower

CA WELLS **CAEDF0000101051**

Well ID:	T0600101804-MW-4	Well Type:	MONITORING
Source:	EDF	Other Name:	MW-4
GAMA PFAS Testing:	Not Reported		

Groundwater Quality Data: https://gamagroundwater.waterboards.ca.gov/gama/gamamap/public/GamaDataDisplay.asp?dataset=EDF&samp_date=&global_id=T0600101804&assigned_name=MW-4&store_num=

GeoTracker Data: https://geotracker.waterboards.ca.gov/profile_report.asp?cmd=MWEDFResults&global_id=T0600101804&assigned_name=MW-4

U145
SSE
1/2 - 1 Mile
Lower

CA WELLS **CAEDF0000039883**

Well ID:	T0600101804-MW-5	Well Type:	MONITORING
Source:	EDF	Other Name:	MW-5
GAMA PFAS Testing:	Not Reported		

Groundwater Quality Data: https://gamagroundwater.waterboards.ca.gov/gama/gamamap/public/GamaDataDisplay.asp?dataset=EDF&samp_date=&global_id=T0600101804&assigned_name=MW-5&store_num=

GeoTracker Data: https://geotracker.waterboards.ca.gov/profile_report.asp?cmd=MWEDFResults&global_id=T0600101804&assigned_name=MW-5

146
NW
1/2 - 1 Mile
Lower

AQUIFLOW **38191**

Site ID:	01-2069
Groundwater Flow:	NE
Shallow Water Depth:	Not Reported
Deep Water Depth:	Not Reported
Average Water Depth:	5
Date:	05/17/1995

1G
NW
1/2 - 1 Mile
Lower

AQUIFLOW **38191**

Site ID:	01-2069
Groundwater Flow:	NE
Shallow Water Depth:	Not Reported
Deep Water Depth:	Not Reported
Average Water Depth:	5
Date:	05/17/1995

2G
NNW
1/2 - 1 Mile
Lower

AQUIFLOW **38261**

Site ID:	01-1464
Groundwater Flow:	Not Reported
Shallow Water Depth:	Not Reported
Deep Water Depth:	Not Reported
Average Water Depth:	10.0
Date:	10/07/1987

GEOCHECK® - PHYSICAL SETTING SOURCE MAP FINDINGS

Map ID Direction Distance Elevation			Database	EDR ID Number
3G **NNW** **1/2 - 1 Mile** **Lower**	Site ID: Groundwater Flow: Shallow Water Depth: Deep Water Depth: Average Water Depth: Date:	01-1496 NW 9.9 13.0 Not Reported 11/04/1988	**AQUIFLOW**	**38262**
4G **East** **1/8 - 1/4 Mile** **Lower**	Site ID: Groundwater Flow: Shallow Water Depth: Deep Water Depth: Average Water Depth: Date:	01-1051 Not Reported Not Reported Not Reported 10 09/1993	**AQUIFLOW**	**38237**
5G **East** **1/8 - 1/4 Mile** **Lower**	Site ID: Groundwater Flow: Shallow Water Depth: Deep Water Depth: Average Water Depth: Date:	01-0195 Not Reported Not Reported Not Reported 9-6 09/06/1988	**AQUIFLOW**	**38199**
6G **East** **0 - 1/8 Mile** **Lower**	Site ID: Groundwater Flow: Shallow Water Depth: Deep Water Depth: Average Water Depth: Date:	01-0436 NE, SE Not Reported Not Reported 20 07/31/1996	**AQUIFLOW**	**65488**
7G **SSE** **1/2 - 1 Mile** **Lower**	Site ID: Groundwater Flow: Shallow Water Depth: Deep Water Depth: Average Water Depth: Date:	01-2191 W Not Reported Not Reported 5 bgs 10/21/1996	**AQUIFLOW**	**51590**
8G **SE** **1/2 - 1 Mile** **Lower**	Site ID: Groundwater Flow: Shallow Water Depth: Deep Water Depth: Average Water Depth: Date:	01-0360 Not Reported 6.93 8.45 Not Reported 06/30/1992	**AQUIFLOW**	**38212**
9G **South** **1/2 - 1 Mile** **Lower**	Site ID: Groundwater Flow: Shallow Water Depth: Deep Water Depth: Average Water Depth: Date:	01-0726 SW Not Reported Not Reported 11.02 05/31/1994	**AQUIFLOW**	**51567**

GEOCHECK® - PHYSICAL SETTING SOURCE MAP FINDINGS

Map ID / Direction / Distance / Elevation			Database	EDR ID Number
10G South 1/2 - 1 Mile Lower	Site ID:	01-0726	**AQUIFLOW**	**51568**
	Groundwater Flow:	SW		
	Shallow Water Depth:	Not Reported		
	Deep Water Depth:	Not Reported		
	Average Water Depth:	8 ft.		
	Date:	08/30/1993		
11G South 1/2 - 1 Mile Lower	Site ID:	01-0726	**AQUIFLOW**	**51566**
	Groundwater Flow:	Varies		
	Shallow Water Depth:	Not Reported		
	Deep Water Depth:	Not Reported		
	Average Water Depth:	11.02		
	Date:	05/31/1995		
12G South 1/2 - 1 Mile Lower	Site ID:	01-2191	**AQUIFLOW**	**51589**
	Groundwater Flow:	WSW		
	Shallow Water Depth:	Not Reported		
	Deep Water Depth:	Not Reported		
	Average Water Depth:	10'		
	Date:	02/06/1997		
13G SSW 1/2 - 1 Mile Lower	Site ID:	01-1415	**AQUIFLOW**	**51570**
	Groundwater Flow:	SW		
	Shallow Water Depth:	9.24		
	Deep Water Depth:	13.55		
	Average Water Depth:	Not Reported		
	Date:	10/07/1992		
14G SSW 1/2 - 1 Mile Lower	Site ID:	01-0971	**AQUIFLOW**	**52485**
	Groundwater Flow:	Varies		
	Shallow Water Depth:	21.5		
	Deep Water Depth:	22.0		
	Average Water Depth:	Not Reported		
	Date:	01/30/1990		
15G SSW 1/2 - 1 Mile Lower	Site ID:	01-0971	**AQUIFLOW**	**52486**
	Groundwater Flow:	Varies		
	Shallow Water Depth:	5.15		
	Deep Water Depth:	13.13		
	Average Water Depth:	Not Reported		
	Date:	12/15/1995		
16G SSE 1/2 - 1 Mile Lower	Site ID:	01-1091	**AQUIFLOW**	**51581**
	Groundwater Flow:	Varies		
	Shallow Water Depth:	Not Reported		
	Deep Water Depth:	Not Reported		
	Average Water Depth:	10.5		
	Date:	03/31/1988		

GEOCHECK® - PHYSICAL SETTING SOURCE MAP FINDINGS

Map ID / Direction / Distance / Elevation			Database	EDR ID Number
17G South 1/2 - 1 Mile Lower	Site ID:	01-0753	**AQUIFLOW**	**51577**
	Groundwater Flow:	Varies		
	Shallow Water Depth:	Not Reported		
	Deep Water Depth:	Not Reported		
	Average Water Depth:	12 ft		
	Date:	07/14/1988		
18G SSE 1/2 - 1 Mile Lower	Site ID:	01-1142	**AQUIFLOW**	**65480**
	Groundwater Flow:	SW, W		
	Shallow Water Depth:	6.0		
	Deep Water Depth:	7.0		
	Average Water Depth:	Not Reported		
	Date:	01/13/1989		
19G South 1/2 - 1 Mile Lower	Site ID:	01-1785	**AQUIFLOW**	**52365**
	Groundwater Flow:	NE		
	Shallow Water Depth:	4.18		
	Deep Water Depth:	4.94		
	Average Water Depth:	Not Reported		
	Date:	09/14/1992		
20G SSW 1/2 - 1 Mile Lower	Site ID:	01-0558	**AQUIFLOW**	**53573**
	Groundwater Flow:	SW		
	Shallow Water Depth:	4.19		
	Deep Water Depth:	12.04		
	Average Water Depth:	Not Reported		
	Date:	06/30/1995		
21G South 1/2 - 1 Mile Lower	Site ID:	01-0926	**AQUIFLOW**	**51572**
	Groundwater Flow:	W		
	Shallow Water Depth:	2.27		
	Deep Water Depth:	3.78		
	Average Water Depth:	Not Reported		
	Date:	10/26/1995		
22G South 1/2 - 1 Mile Lower	Site ID:	01-0926	**AQUIFLOW**	**51571**
	Groundwater Flow:	Varies		
	Shallow Water Depth:	Not Reported		
	Deep Water Depth:	Not Reported		
	Average Water Depth:	14.61		
	Date:	10/09/1991		
23G South 1/2 - 1 Mile Lower	Site ID:	01-0926	**AQUIFLOW**	**51573**
	Groundwater Flow:	Varies		
	Shallow Water Depth:	Not Reported		
	Deep Water Depth:	Not Reported		
	Average Water Depth:	15.5		
	Date:	01/22/1996		

GEOCHECK® - PHYSICAL SETTING SOURCE MAP FINDINGS
RADON

AREA RADON INFORMATION

State Database: CA Radon

Radon Test Results

Zipcode	Num Tests	> 4 pCi/L
94710	7	0

Federal EPA Radon Zone for ALAMEDA County: 2

Note: Zone 1 indoor average level > 4 pCi/L.
: Zone 2 indoor average level >= 2 pCi/L and <= 4 pCi/L.
: Zone 3 indoor average level < 2 pCi/L.

Federal Area Radon Information for ALAMEDA COUNTY, CA

Number of sites tested: 49

Area	Average Activity	% <4 pCi/L	% 4-20 pCi/L	% >20 pCi/L
Living Area - 1st Floor	0.776 pCi/L	100%	0%	0%
Living Area - 2nd Floor	-0.400 pCi/L	100%	0%	0%
Basement	1.338 pCi/L	100%	0%	0%

PHYSICAL SETTING SOURCE RECORDS SEARCHED

TOPOGRAPHIC INFORMATION

USGS 7.5' Digital Elevation Model (DEM)
Source: United States Geologic Survey
EDR acquired the USGS 7.5' Digital Elevation Model in 2002 and updated it in 2006. The 7.5 minute DEM corresponds to the USGS 1:24,000- and 1:25,000-scale topographic quadrangle maps. The DEM provides elevation data with consistent elevation units and projection.

Current USGS 7.5 Minute Topographic Map
Source: U.S. Geological Survey

HYDROLOGIC INFORMATION

Flood Zone Data: This data was obtained from the Federal Emergency Management Agency (FEMA). It depicts 100-year and 500-year flood zones as defined by FEMA. It includes the National Flood Hazard Layer (NFHL) which incorporates Flood Insurance Rate Map (FIRM) data and Q3 data from FEMA in areas not covered by NFHL.
Source: FEMA
Telephone: 877-336-2627
Date of Government Version: 2003, 2015

NWI: National Wetlands Inventory. This data, available in select counties across the country, was obtained by EDR in 2002, 2005, 2010 and 2015 from the U.S. Fish and Wildlife Service.

State Wetlands Data: Wetland Inventory
Source: Department of Fish and Wildlife
Telephone: 916-445-0411

HYDROGEOLOGIC INFORMATION

AQUIFLOW^{R} Information System
Source: EDR proprietary database of groundwater flow information
EDR has developed the AQUIFLOW Information System (AIS) to provide data on the general direction of groundwater flow at specific points. EDR has reviewed reports submitted to regulatory authorities at select sites and has extracted the date of the report, hydrogeologically determined groundwater flow direction and depth to water table information.

GEOLOGIC INFORMATION

Geologic Age and Rock Stratigraphic Unit
Source: P.G. Schruben, R.E. Arndt and W.J. Bawiec, Geology of the Conterminous U.S. at 1:2,500,000 Scale - A digital representation of the 1974 P.B. King and H.M. Beikman Map, USGS Digital Data Series DDS - 11 (1994).

STATSGO: State Soil Geographic Database
Source: Department of Agriculture, Natural Resources Conservation Service (NRCS)
The U.S. Department of Agriculture's (USDA) Natural Resources Conservation Service (NRCS) leads the national Conservation Soil Survey (NCSS) and is responsible for collecting, storing, maintaining and distributing soil survey information for privately owned lands in the United States. A soil map in a soil survey is a representation of soil patterns in a landscape. Soil maps for STATSGO are compiled by generalizing more detailed (SSURGO) soil survey maps.

SSURGO: Soil Survey Geographic Database
Source: Department of Agriculture, Natural Resources Conservation Service (NRCS)
Telephone: 800-672-5559
SSURGO is the most detailed level of mapping done by the Natural Resources Conservation Service, mapping scales generally range from 1:12,000 to 1:63,360. Field mapping methods using national standards are used to construct the soil maps in the Soil Survey Geographic (SSURGO) database. SSURGO digitizing duplicates the original soil survey maps. This level of mapping is designed for use by landowners, townships and county natural resource planning and management.

PHYSICAL SETTING SOURCE RECORDS SEARCHED

LOCAL / REGIONAL WATER AGENCY RECORDS

FEDERAL WATER WELLS

PWS: Public Water Systems
Source: EPA/Office of Drinking Water
Telephone: 202-564-3750
Public Water System data from the Federal Reporting Data System. A PWS is any water system which provides water to at least 25 people for at least 60 days annually. PWSs provide water from wells, rivers and other sources.

PWS ENF: Public Water Systems Violation and Enforcement Data
Source: EPA/Office of Drinking Water
Telephone: 202-564-3750
Violation and Enforcement data for Public Water Systems from the Safe Drinking Water Information System (SDWIS) after August 1995. Prior to August 1995, the data came from the Federal Reporting Data System (FRDS).

USGS Water Wells: USGS National Water Inventory System (NWIS)
This database contains descriptive information on sites where the USGS collects or has collected data on surface water and/or groundwater. The groundwater data includes information on wells, springs, and other sources of groundwater.

OTHER STATE DATABASE INFORMATION

Groundwater Ambient Monitoring & Assessment Program
State Water Resources Control Board
Telephone: 916-341-5577
The GAMA Program is Californias comprehensive groundwater quality monitoring program. GAMA collects data by testing the untreated, raw water in different types of wells for naturally-occurring and man-made chemicals. The GAMA data includes Domestic, Monitoring and Municipal well types from the following sources, Department of Water Resources, Department of Heath Services, EDF, Agricultural Lands, Lawrence Livermore National Laboratory, Department of Pesticide Regulation, United States Geological Survey, Groundwater Ambient Monitoring and Assessment Program and Local Groundwater Projects.

Water Well Database
Source: Department of Water Resources
Telephone: 916-651-9648

California Drinking Water Quality Database
Source: Department of Public Health
Telephone: 916-324-2319
The database includes all drinking water compliance and special studies monitoring for the state of California since 1984. It consists of over 3,200,000 individual analyses along with well and water system information.

Geothermal Wells Listing
Department of Conservation
Telephone: 916-445-9686
Geothermal well means a well constructed to extract or return water to the ground after it has been used for heating or cooling purposes. Geothermal wells in California (except for wells on federal leases which are administered by the Bureau of Land Management) are permitted, drilled, operated, and permanently sealed and closed (plugged and abandoned) under requirements and procedures administered by the Geothermal Section of the Department of Conservations Geologic Energy Management Division (CalGEM, formerly DOGGR).

California Oil and Gas Well Locations
Source: Dept of Conservation, Geologic Energy Management Division
Telephone: 916-323-1779
Oil and Gas well locations in the state.

PHYSICAL SETTING SOURCE RECORDS SEARCHED

California Earthquake Fault Lines
Source: California Division of Mines and Geology
The fault lines displayed on EDR's Topographic map are digitized quaternary fault lines prepared in 1975 by the United State Geological Survey. Additional information (also from 1975) regarding activity at specific fault lines comes from California's Preliminary Fault Activity Map prepared by the California Division of Mines and Geology.

RADON

State Database: CA Radon
Source: Department of Public Health
Telephone: 916-210-8558
Radon Database for California

Area Radon Information
Source: USGS
Telephone: 703-356-4020
The National Radon Database has been developed by the U.S. Environmental Protection Agency (USEPA) and is a compilation of the EPA/State Residential Radon Survey and the National Residential Radon Survey. The study covers the years 1986 - 1992. Where necessary data has been supplemented by information collected at private sources such as universities and research institutions.

EPA Radon Zones
Source: EPA
Telephone: 703-356-4020
Sections 307 & 309 of IRAA directed EPA to list and identify areas of U.S. with the potential for elevated indoor radon levels.

OTHER

Airport Landing Facilities: Private and public use landing facilities
Source: Federal Aviation Administration, 800-457-6656

Epicenters: World earthquake epicenters, Richter 5 or greater
Source: Department of Commerce, National Oceanic and Atmospheric Administration

California Earthquake Fault Lines: The fault lines displayed on EDR's Topographic map are digitized quaternary fault lines, prepared in 1975 by the United State Geological Survey. Additional information (also from 1975) regarding activity at specific fault lines comes from California's Preliminary Fault Activity Map prepared by the California Division of Mines and Geology.

STREET AND ADDRESS INFORMATION

© 2015 TomTom North America, Inc. All rights reserved. This material is proprietary and the subject of copyright protection and other intellectual property rights owned by or licensed to Tele Atlas North America, Inc. The use of this material is subject to the terms of a license agreement. You will be held liable for any unauthorized copying or disclosure of this material.

APPENDIX D

Key Historial Data from Closed Carleton Business Center LUST Case

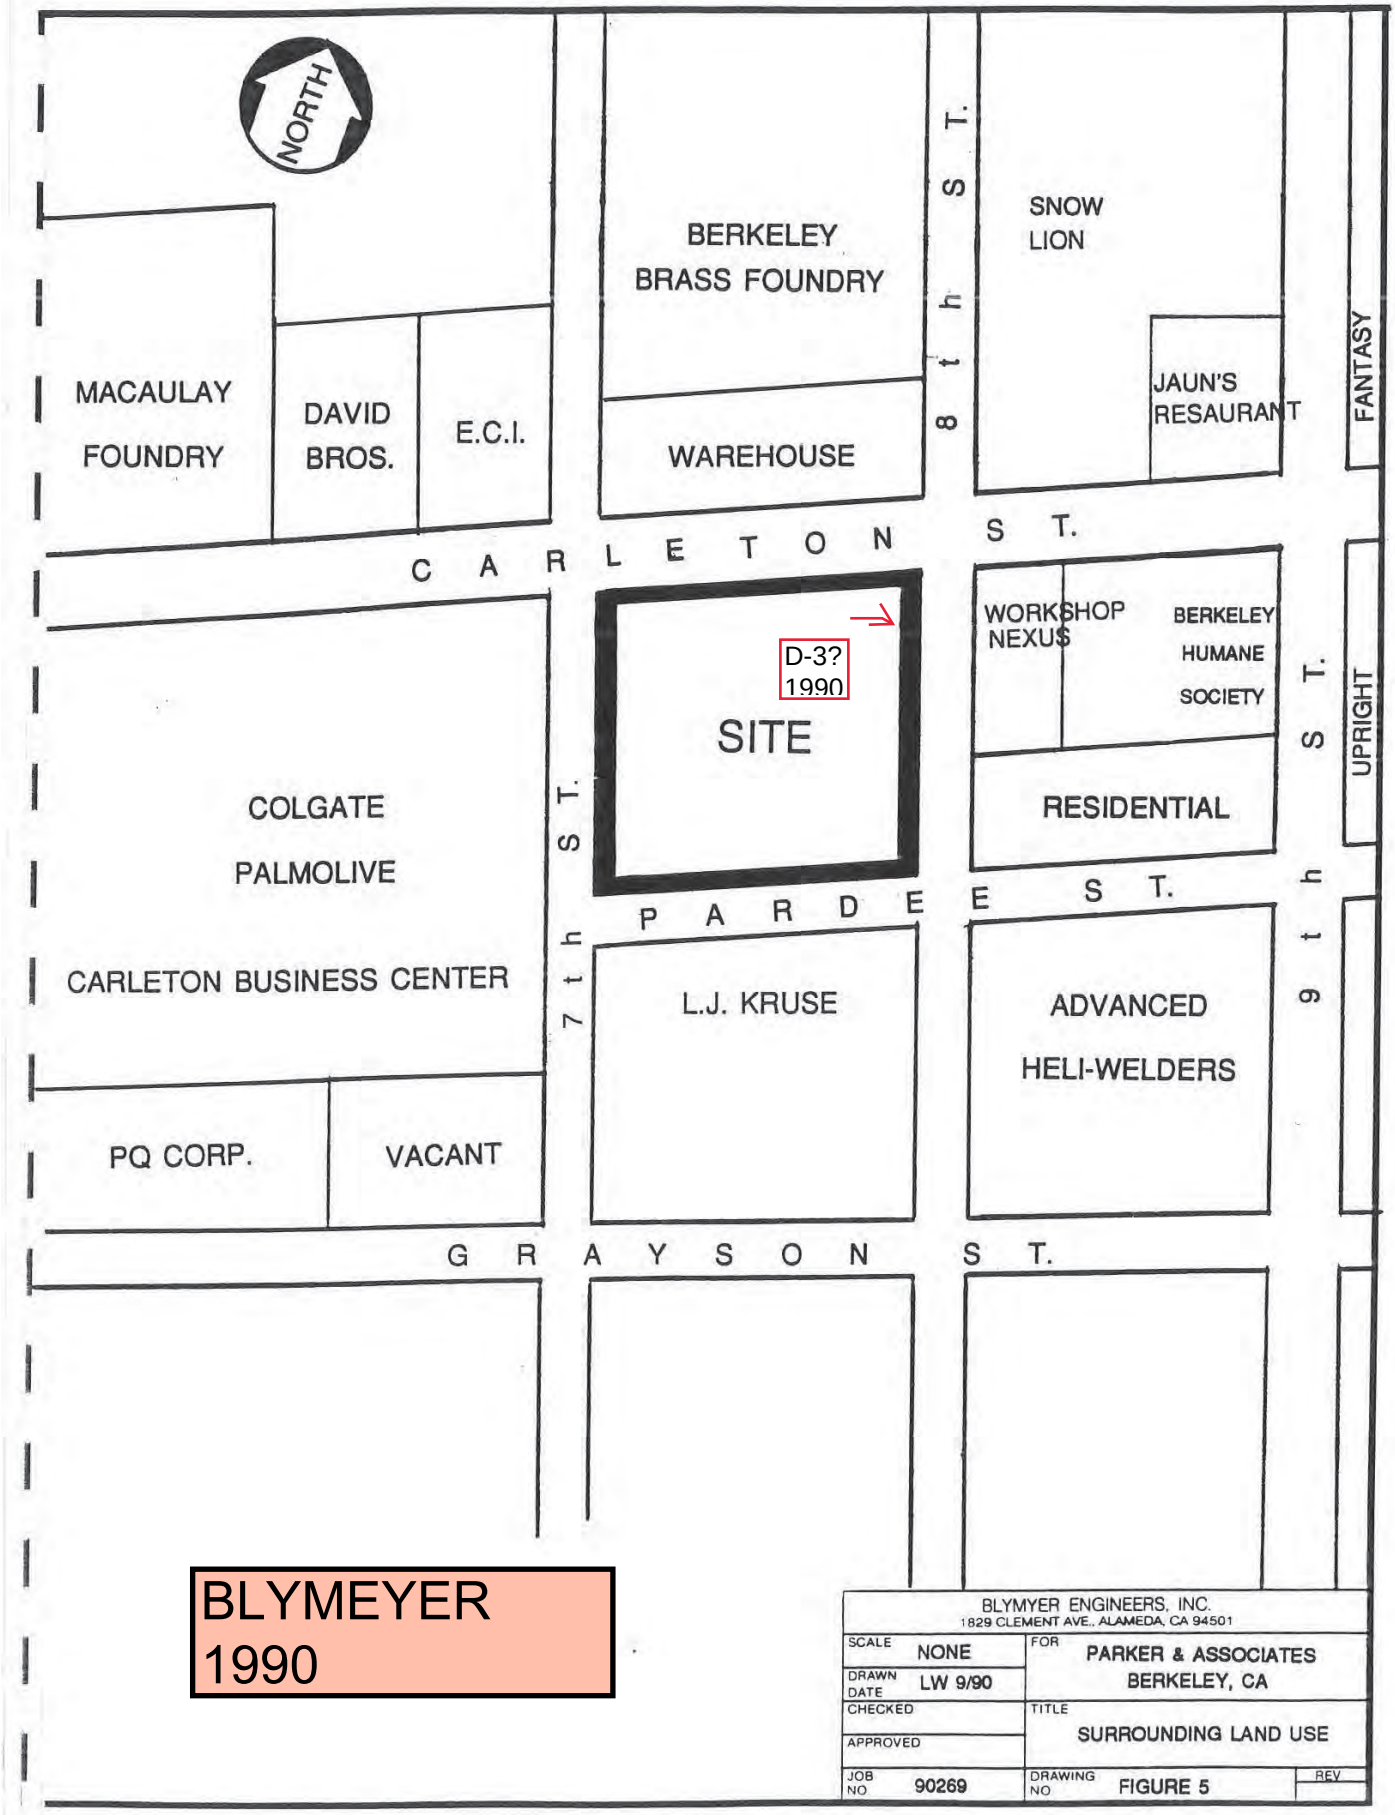
NORTH
MACAULAY FOUNDRY
DAVID BROS.
E.C.I.
BERKELEY BRASS FOUNDRY
WAREHOUSE
8th ST.
SNOW LION
JAUN'S RESAURANT
FANTASY
CARLETON ST.
D-3?
1990
SITE
WORKSHOP NEXUS
BERKELEY HUMANE SOCIETY
RESIDENTIAL
UPRIGHT
9th ST.
7th ST.
PARDEE ST.
COLGATE PALMOLIVE
CARLETON BUSINESS CENTER
L.J. KRUSE
ADVANCED HELI-WELDERS
PQ CORP.
VACANT
GRAYSON ST.
BLYMEYER
1990
BLYMYER ENGINEERS, INC.
1829 CLEMENT AVE., ALAMEDA, CA 94501
SCALE NONE
FOR PARKER & ASSOCIATES
BERKELEY, CA
DRAWN LW 9/90
DATE
CHECKED
APPROVED
TITLE SURROUNDING LAND USE
JOB NO 90269
DRAWING NO FIGURE 5
REV

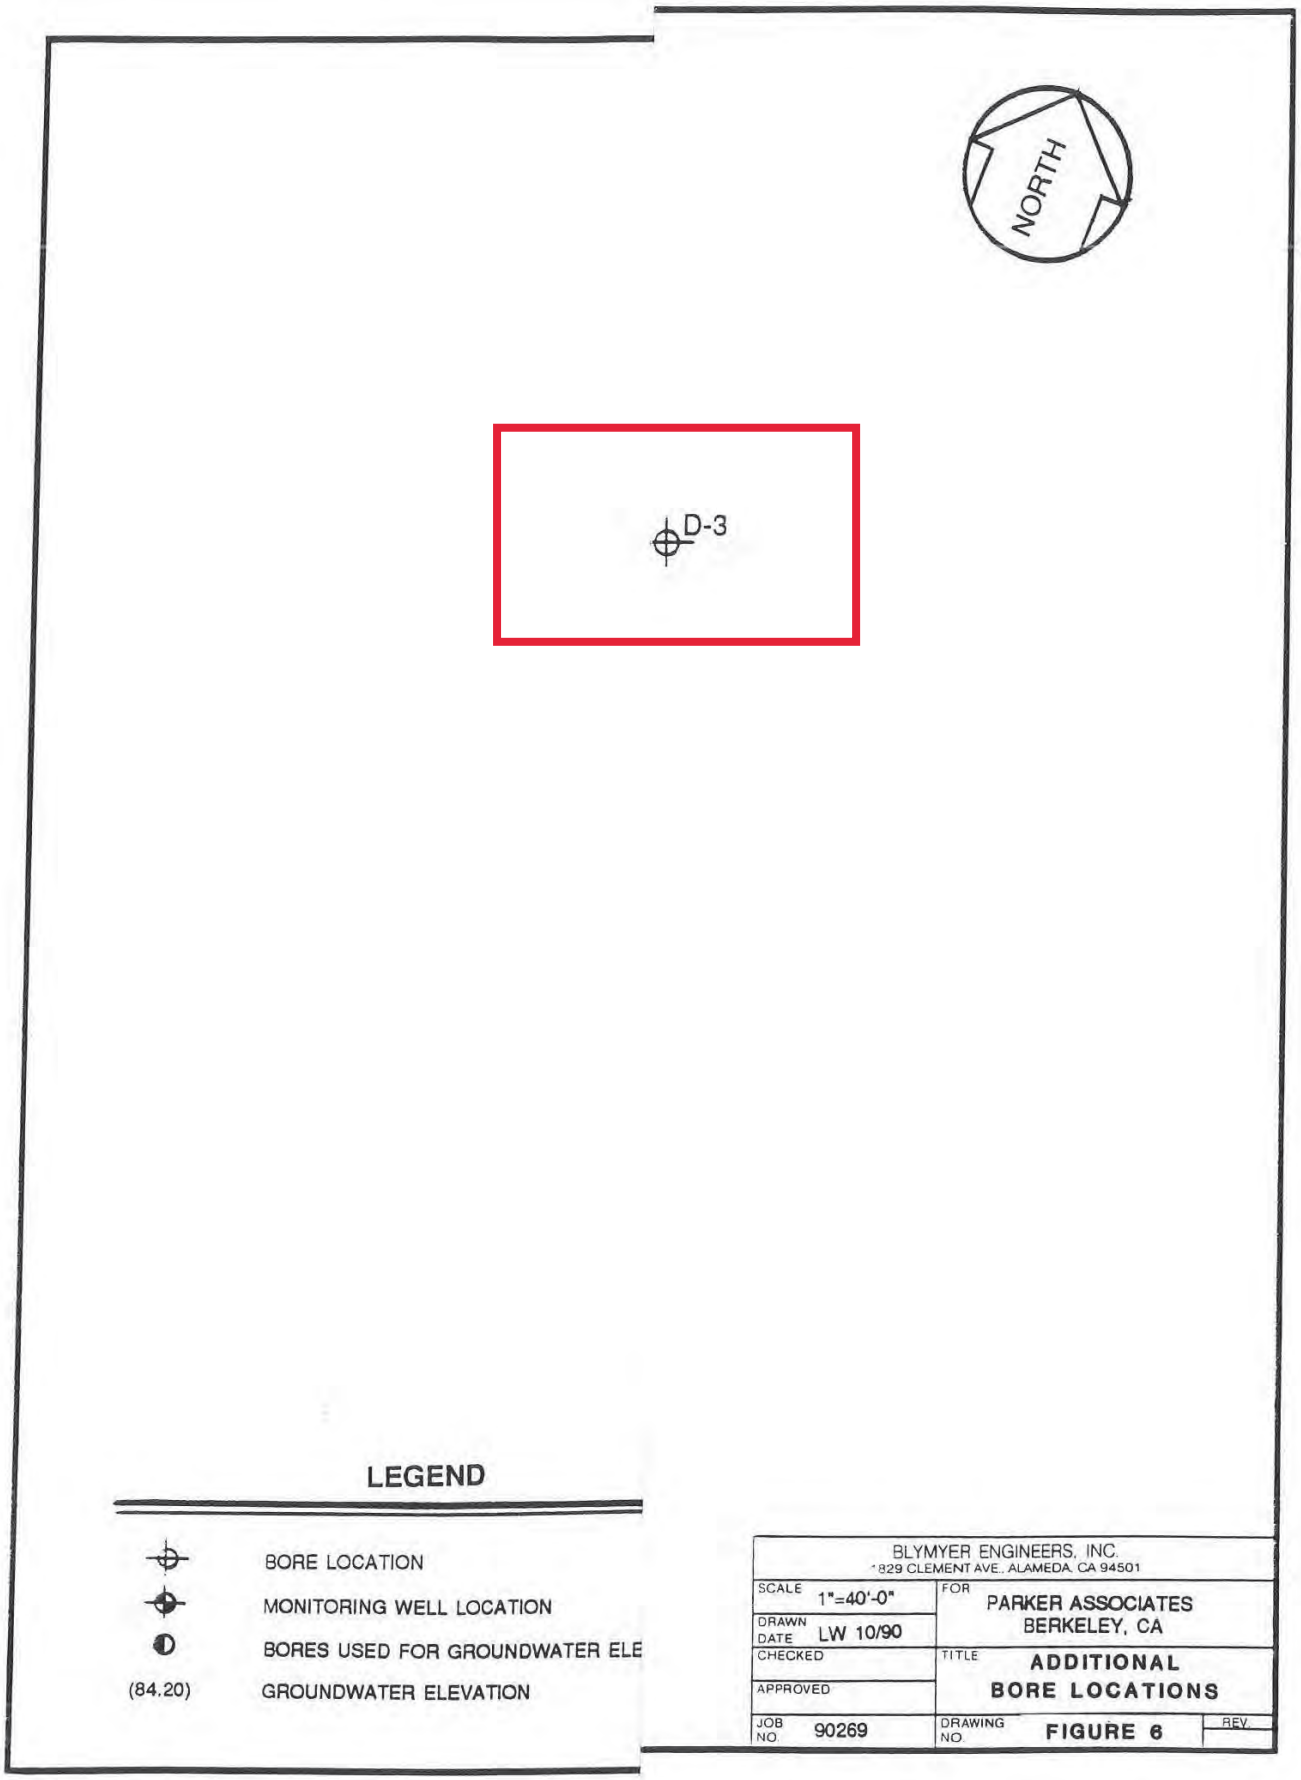
NORTH
D-3
LEGEND
BORE LOCATION
MONITORING WELL LOCATION
BORES USED FOR GROUNDWATER ELE
(84.20)
GROUNDWATER ELEVATION
BLYMYER ENGINEERS, INC.
1829 CLEMENT AVE., ALAMEDA, CA 94501
SCALE 1"=40'-0"
DRAWN LW 10/90
DATE
CHECKED
APPROVED
JOB NO. 90269
FOR PARKER ASSOCIATES
BERKELEY, CA
TITLE ADDITIONAL
BORE LOCATIONS
DRAWING NO. FIGURE 6
REV.

BEI JOB NO. 90269

TABLE III

SUMMARY OF ADDITIONAL SOIL ANALYTICAL RESULTS (ug/kg)

Date Collected	SOIL SAMPLE I.D.		B	T	X	E	TPH-g	TPH-d
9/26/90	C-1	13' - 15'	ND	ND	ND	ND	ND	4,600
9/26/90	C-2	13' - 15'	ND	ND	ND	ND	ND	ND
9/26/90	C-3	13' - 15'	ND	1,100	11,000	1,800	160,000	240,000
9/26/90	C-3	15' - 16.5'	ND	ND	2,500	ND	56,000	370,000
9/26/90	C-4	17'	ND	ND	ND	ND	ND	ND
10/16/90	D-3	2' - 2.5'	15	ND	23	ND	ND	ND
10/16/90	D-3	12.5' - 13'	ND	170	2,000	140	14,000	8,900
9/20/90	MW-1	13' - 14.5'	ND	ND	NA	ND	47,000	73,000

Note:

ug/kg	- micrograms per kilogram (parts per billion)	E	- Ethylbenzene
TPH-d	- Total Petroleum Hydrocarbons as diesel	B	- Benzene
TPH-g	- Total Petroleum Hydrocarbons as gasoline	T	- Toluene
X	- Total Xylenes	ND	- Not detected

BEI JOB NO. 90269

TABLE IV

SUMMARY OF GROUNDWATER ANALYTICAL RESULTS (ug/l)

Date Collected	WATER SAMPLE I.D.	B	T	X	E	TPH-g	TPH-d
9/26/90	C-1	ND	ND	ND	ND	26	ND
9/26/90	C-2	0.55	ND	ND	ND	17	ND
9/26/90	C-3	ND	1,300	3,200	2,000	1,200,000	12,000
9/26/90	C-4	ND	ND	ND	ND	ND	ND
9/20/90	MW-1	ND	ND	NA	ND	2,100	2,900
9/26/90	MW-1	ND	ND	73	82	3,100	1,400
10/16/90	D-1	2,100	ND	ND	ND	3,700	280
10/16/90	D-2	2.2	ND	ND	ND	ND	ND
10/16/90	D-3	7,100	5,600	94,000	9,300	1,000,000	89,000
10/16/90	D-4	ND	ND	ND	ND	270	ND
10/16/90	D-5	1,100	440	1,600	250	33,000	3,500

Note:

ug/l	- micrograms per liter (parts per billion)	E	- Ethylbenzene
TPH-d	- Total Petroleum Hydrocarbons as diesel	B	- Benzene
TPH-g	- Total Petroleum Hydrocarbons as gasoline	T	- Toluene
X	- Total Xylenes	ND	- Not detected

926-930

B&V 1991 ASSESSME

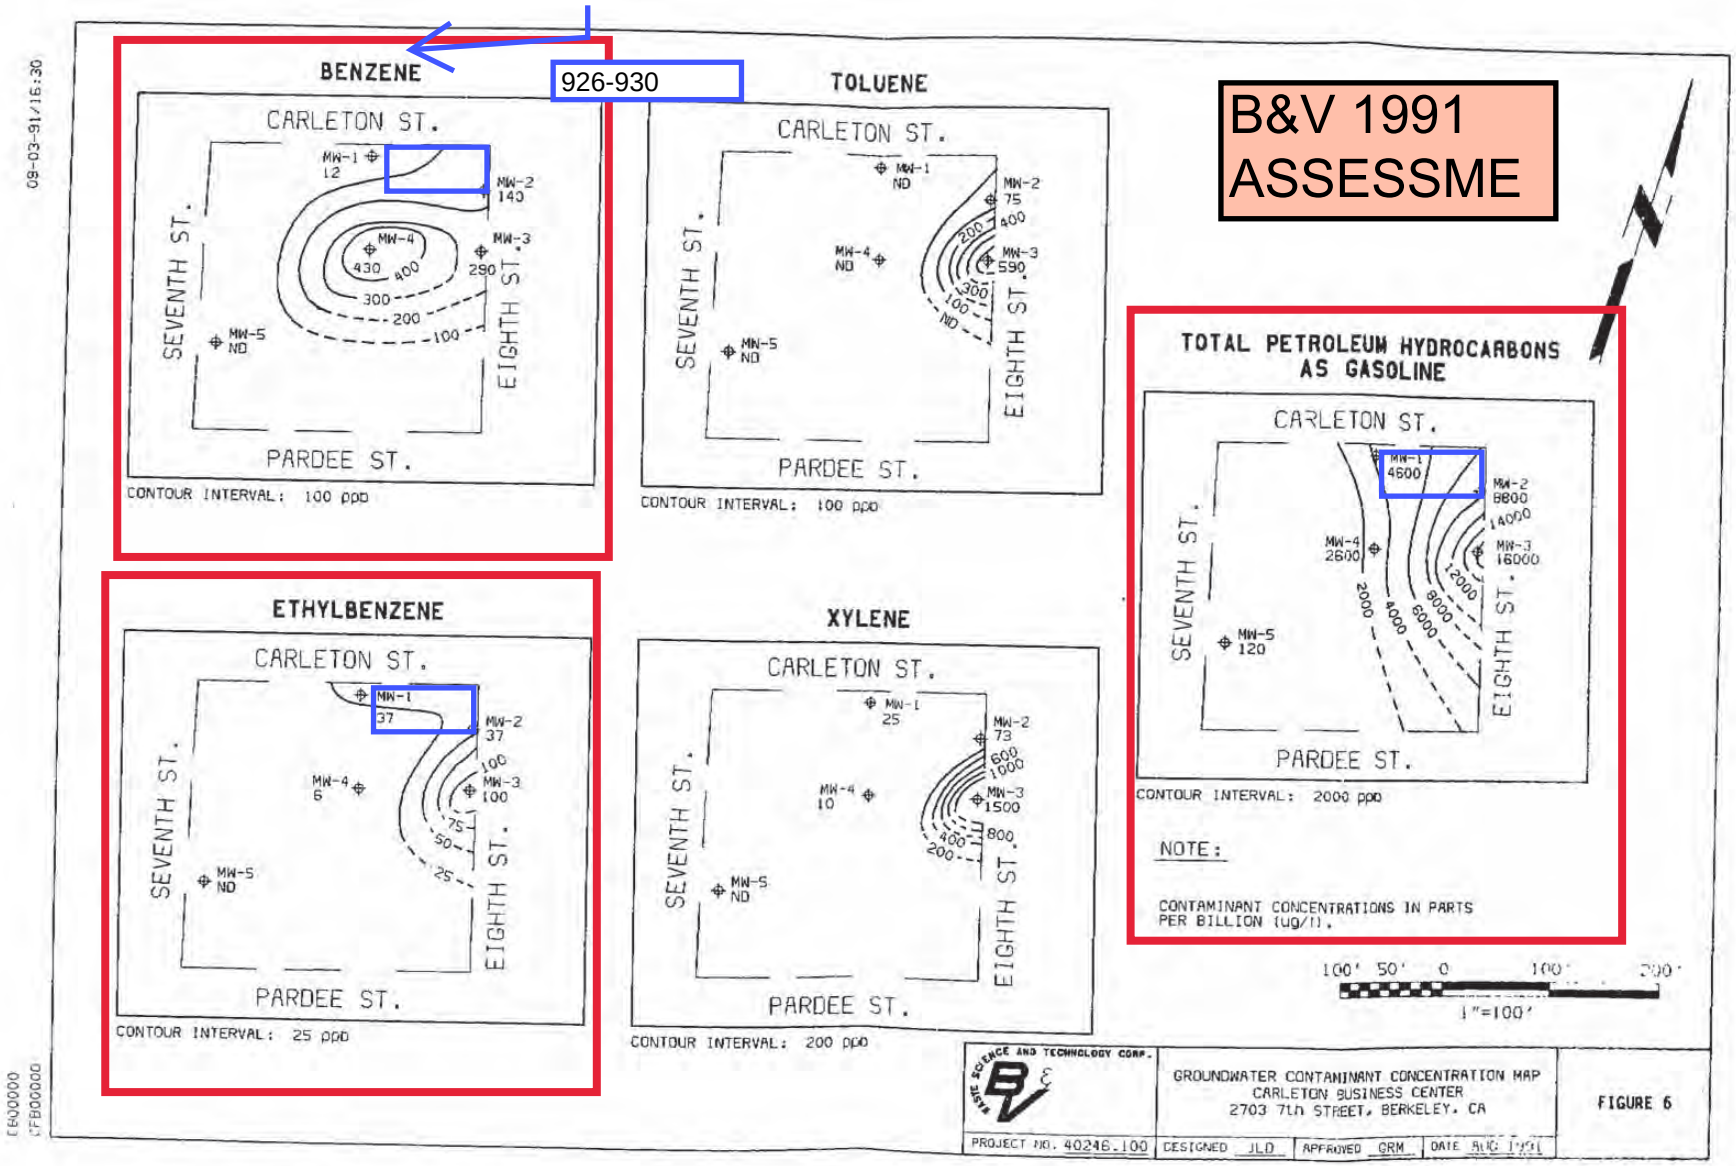

09-04-91/09:00

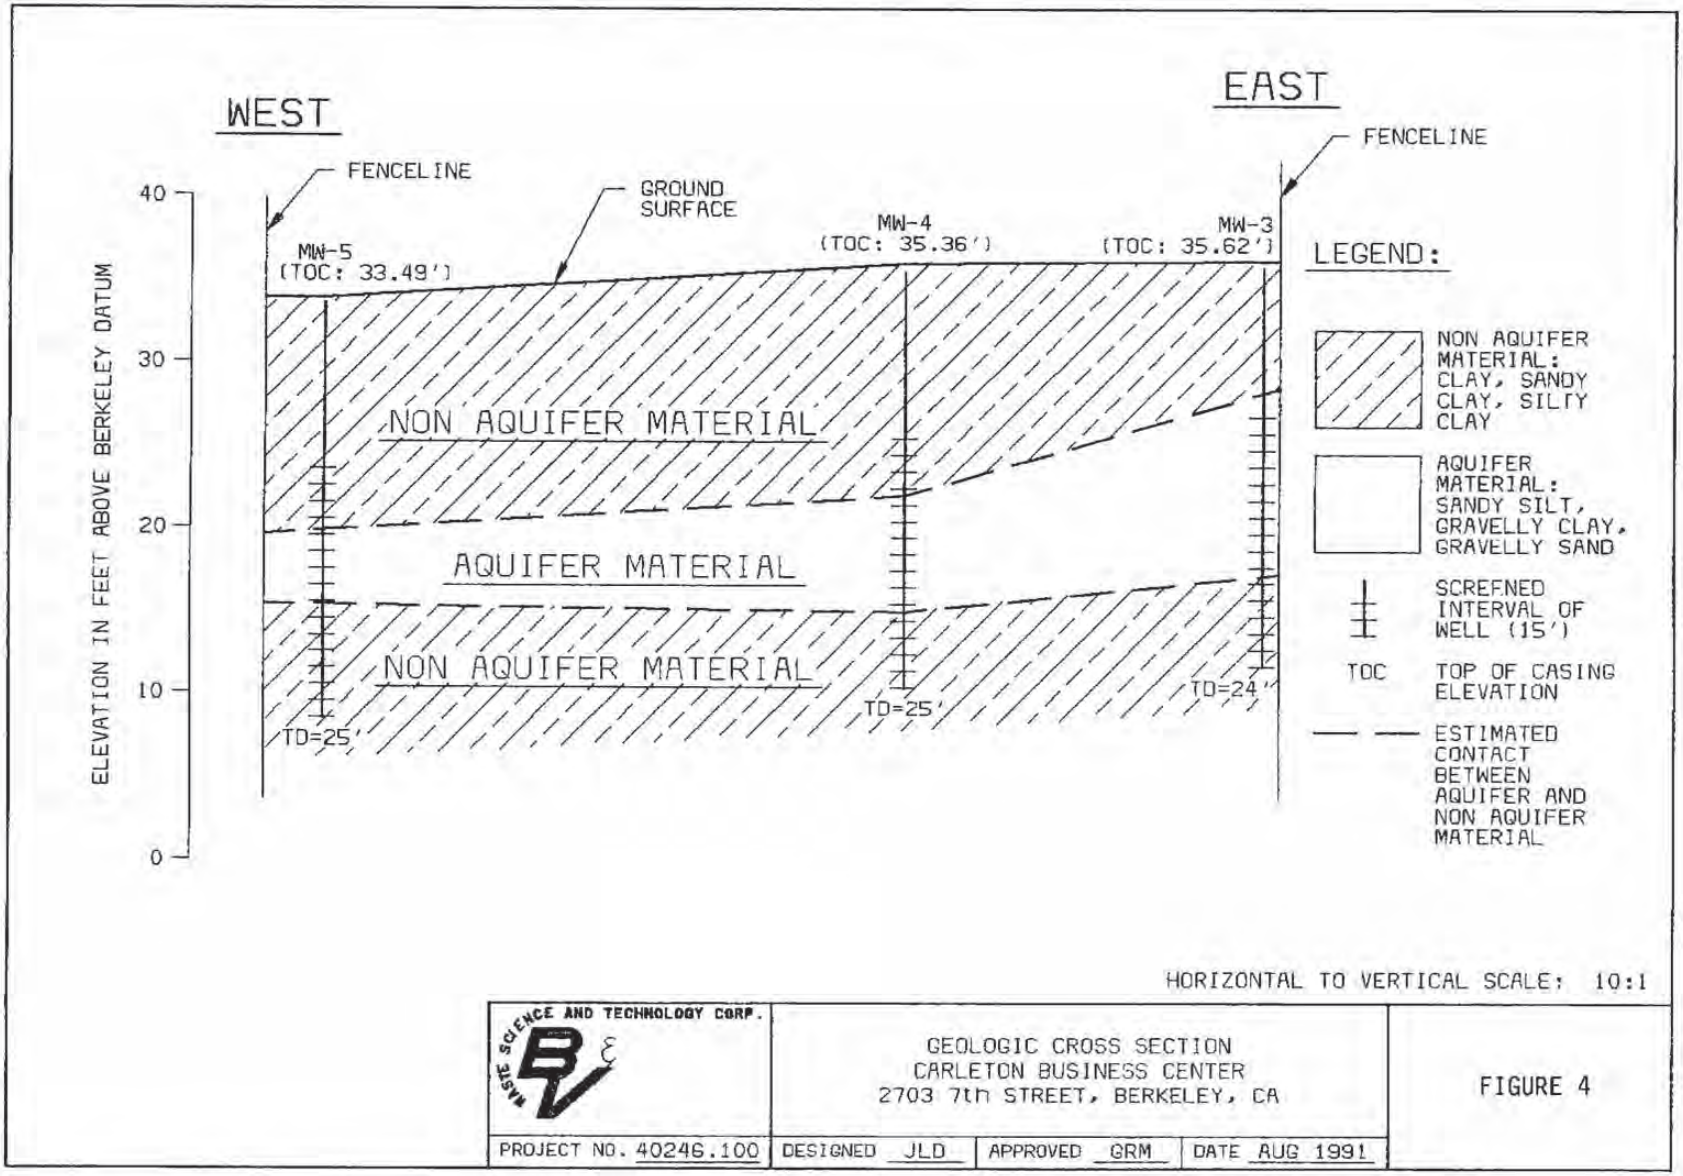

BASIC SCIENCE AND TECHNOLOGY CORP.

GEOLOGIC CROSS SECTION
CARLETON BUSINESS CENTER
2703 7th STREET, BERKELEY, CA

FIGURE 4

PROJECT NO. 40246.100 | DESIGNED JLD | APPROVED GRM | DATE AUG 1991

CCG. DWG. NO:FIG_5

CA00006
CFA00006

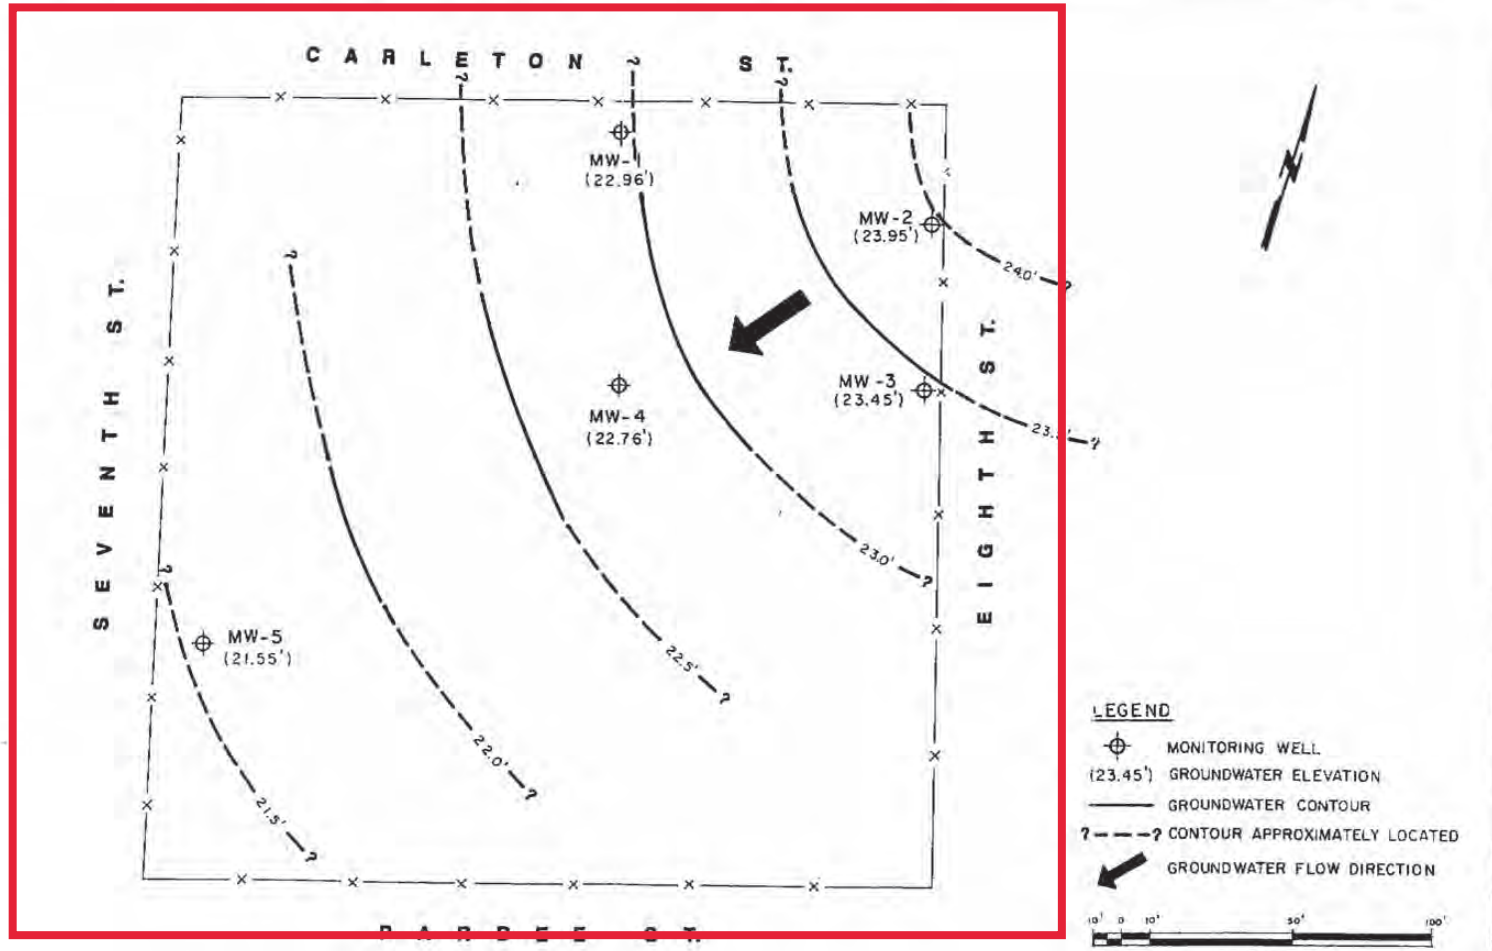

BAY AREA SCIENCE AND TECHNOLOGY CORP.	GRADIENT MAP CARLETON BUSINESS CENTER 2703 7TH STREET, BERKELEY, CA			FIGURE 5
PROJECT NO. 40246.100	DESIGNED JLD	APPROVED GRM	DATE AUG. 1991	

TABLE 3

GROUNDWATER ANALYTICAL RESULTS

Well No.	TPHg (mg/l)	Benzene (ug/l)	Toluene (ug/l)	Ethylbenzene (ug/l)	Xylene (ug/l)
MW-1	4.6	12.0	ND	37.0	25.0
MW-2	8.8	140.0	75.0	37.0	73.0
MW-3	16.0	290.0	590.0	100.0	1500.0
MW-4	2.6	430.0	ND	6.0	10.0
MW-5	0.12	ND	ND	ND	ND

B&V WASTE SCIENCE AND TECHNOLOGY CORP.

LOG OF BORING

BORING NO. MW-3
SHEET 1 OF 1

CLIENT	PROJECT	PROJECT NO.
Carleton Business Center	2703 Seventh Street	40246.100

PROJECT LOCATION	COORDINATES	ELEVATION (DATUM)	TOTAL DEPTH	DATE START
Berkeley, California		36.08' (Berkeley)	24'	08/13/91

SURFACE CONDITIONS	INSPECTOR	DATE FINISH
Flat, asphalt parking lot	J.L. Diridoni	08/13/91

CHECKED BY	APPROVED BY
J.L. Diridoni	E.W. Meyer

SAMPLING: SAMPLE TYPE	SAMPLE NUMBER	SET 6 INCHES	2ND 6 INCHES	3RD 6 INCHES	N VALUE	SAMPLE RECOVERY	CORING: CORE SIZE	RUN NUMBER	RUN LENGTH	RUN RECOVERY	RQD RECOVERY	PERCENT RECOVERY	RQD	DEPTH IN FEET	SAMPLE TYPE	GRAPHIC LOG	CLASSIFICATION OF MATERIAL	REMARKS
														0			Asphalt.	Boring advanced with 12" O.D., 6-5/8" I.D. hollow stem auger.
														1			CLAY; brown-black; very stiff; low plasticity; moist; w/trace sand & silt.	
														2				
														3				
														4				
														5				
SPT	01	9	12	18	30	1.5								6				
														7				
														8			Gravelly CLAY; brown; low plasticity; moist.	
														9			Sandy SILT; brown; very dense; low plasticity; moist; w/some gravel & clay.	
														10				
SPT	02	10	24	35	59	1.7								1				
														2				
														3			Gravelly SAND; brown-gray w/trace green grains; dense; well graded; medium to coarse grained; subangular; wet; w/some silt & clay.	Water encountered @ ~ 13' during drilling.
														4				
														5				
SPT	03	17	20	20	40	1.5								6				
														7				
														8				
														9			Clayey SAND; brown; medium dense; well graded; medium grained; subangular; w/some gravel & silt.	
														20				
SPT	04	10	6	8	14	1.0								1				
														2				
														3				
														4				Bottom of boring @ 24'.
														5				Water level not recorded.
														6				Monitoring well installed 8/13/91.
														7				
														8				
														9				
														30				

Overlying silt and clayey soil tend to mitigate upward migration of organic vapors

Water-Bearing Unit (13-19 ft depth)

III. ANALYTICAL RESULTS

A. Soil

A total of 8 soil samples were submitted to NET Pacific laboratory for EPA Method 8015 modified/8020 analysis to determine the presence/absence of TPHg and BTEX. The analytical results are included as Appendix E. The sample depths are indicated in Table 2.

TPHg analyses detected contamination samples ranging in concentration from 1.5 to 28 mg/kg. According to the laboratory chemist, the chromatographic response indicated a heavier hydrocarbon from the three samples in which no BTEX constituents were detected. The highest concentration of contamination was detected in sample S-2-02, collected at 10' from boring MW-2.

@10'

BTEX constituents were detected in 2 samples (S-2-03 and S-3-03) collected at a depth of 15' near the apparent water table. These samples were collected from the borings located adjacent to the upgradient boundary. The maximum concentrations of BTEX constituents in order are: 91 ug/kg; 15 ug/kg; 13 ug/kg; and 30 ug/kg.

B. Groundwater

Groundwater samples were collected from the four BVWST installed wells and MW-1 which was installed by BEI during a previous investigation. TPHg was detected in all samples, the highest concentration of 10 mg/l was detected in MW-3.

BTEX constituents were detected in all wells except MW-5. The concentrations of TPHg and BTEX detected in the groundwater samples are presented in Table 3. Contaminant isoconcentration maps have been prepared and are included as Figure 6.

IV. SUMMARY

Spectrum conducted a geophysical survey of the site on August 15, 1991. No underground storage tanks were indicated by the magnetic and ground penetrating radar surveys.

BVWST conducted investigations and installed and sampled monitoring wells at the SITE to determine the presence/absence of subsurface contamination. Total petroleum hydrocarbon and benzene, toluene, ethylbenzene, and xylene contamination has been detected in the soil and groundwater beneath the SITE. TPHg analyses detected contamination in five of eight soils samples ranging in concentration from 1.5 to 28 mg/kg. BTEX constituents collected close to the apparent water table in borings located adjacent to the upgradient boundary contained the maximum concentrations, in order: 91 ug/kg, 15 ug/kg, 13 ug/kg, and 30 ug/kg. Table 2 details the groundwater analytical results reflecting a maximum concentration of TPHg of 16 mg/l and maximum BTEX constituent concentrations in the groundwater, in order: 430 ug/l, 590 ug/l, 100 ug/l and 1,500 ug/l. The contaminant concentrations from the BVWST sampling were up to 3 orders of magnitude lower than the previous BEI investigation indicated.

Surveying of the ground surface and casing elevations of the five monitoring wells and water level measurements determined that the verified groundwater gradient is southwest (approximately South 40° West). The Groundwater Contaminant Concentration Maps, Figure 6, indicate primary contamination is present beneath the eastern boundary of the SITE.

V. CONCLUSIONS

BVWST concludes no further action is necessary at the SITE for the following reasons:

- Subsurface investigations did not indicate an on-site source of TPHg or BTEX contamination.
- Gasoline and heavier hydrocarbon contamination have migrated onto the SITE from the verified upgradient direction.
- Contamination as determined by the BVWST investigation is below cleanup levels at other local sites.
- The soil and groundwater contaminant levels at the SITE are consistent with the TPHg and BTEX concentrations found during the Berkeley Humane Society UST removals.
- The Humane Society USTs were located in the verified upgradient direction from the SITE contaminant plume.

VI. RECOMMENDATION

- The CLIENT should request a document from the CITY stating that "No Further Action" at the SITE is required.

APPENDIX E

Standard Operating Procedures and Subslab Gas Sampling Schematic

Standard Operating Procedure Installation and Extraction of the Vapor Pin™

Updated February 27, 2015

Scope:

This standard operating procedure describes the installation and extraction of the Vapor Pin™ for use in sub-slab soil-gas sampling.

Purpose:

The purpose of this procedure is to assure good quality control in field operations and uniformity between field personnel in the use of the Vapor Pin™ for the collection of sub-slab soil-gas samples or pressure readings.

Equipment Needed:

- Assembled Vapor Pin™ [Vapor Pin™ and silicone sleeve(Figure 1)]; Because of sharp edges, gloves are recommended for sleeve installation;
- Hammer drill;
- 5/8-inch (16mm) diameter hammer bit (Hilti™ TE-YX 5/8" x 22" (400 mm) #00206514 or equivalent);
- 1½-inch (38mm) diameter hammer bit (Hilti™ TE-YX 1½" x 23" #00293032 or equivalent) for flush mount applications;
- ¾-inch (19mm) diameter bottle brush;
- Wet/Dry vacuum with HEPA filter (optional);
- Vapor Pin™ installation/extraction tool;
- Dead blow hammer;
- Vapor Pin™ flush mount cover, if desired;
- Vapor Pin™ drilling guide, if desired;
- Vapor Pin™ protective cap; and
- VOC-free hole patching material (hydraulic cement) and putty knife or trowel for repairing the hole following the extraction of the Vapor Pin™.

Figure 1. Assembled Vapor Pin™

Installation Procedure:

1) Check for buried obstacles (pipes, electrical lines, etc.) prior to proceeding.

2) Set up wet/dry vacuum to collect drill cuttings.

3) If a flush mount installation is required, drill a 1½-inch (38mm) diameter hole at least 1¾-inches (45mm) into the slab. Use of a Vapor Pin™ drilling guide is recommended.

4) Drill a 5/8-inch (16mm) diameter hole through the slab and approximately 1-inch (25mm) into the underlying soil to form a void.

5) Remove the drill bit, brush the hole with the bottle brush, and remove the loose cuttings with the vacuum.

Vapor Pin™ protected under US Patent # 8,220,347 B2

6) Place the lower end of Vapor Pin™ assembly into the drilled hole. Place the small hole located in the handle of the installation/extraction tool over the Vapor Pin™ to protect the barb fitting, and tap the Vapor Pin™ into place using a dead blow hammer (Figure 2). Make sure the installation/extraction tool is aligned parallel to the Vapor Pin™ to avoid damaging the barb fitting.

Figure 2. Installing the Vapor Pin™.

During installation, the silicone sleeve will form a slight bulge between the slab and the Vapor Pin™ shoulder. Place the protective cap on Vapor Pin™ to prevent vapor loss prior to sampling (Figure 3).

Figure 3. Installed Vapor Pin™

7) For flush mount installations, cover the Vapor Pin™ with a flush mount cover, using either the plastic cover or the optional stainless-steel Secure Cover (Figure 4).

Figure 4. Secure Cover Installed

8) Allow 20 minutes or more (consult applicable guidance for your situation) for the sub-slab soil-gas conditions to re-equilibrate prior to sampling.

9) Remove protective cap and connect sample tubing to the barb fitting of the Vapor Pin™. This connection can be made using a short piece of Tygon™ tubing to join the Vapor Pin™ with the Nylaflow tubing (Figure 5). Put the Nylaflow tubing as close to the Vapor Pin as possible to minimize contact between soil gas and Tygon™ tubing.

Figure 5. Vapor Pin™ sample connection.

10) Conduct leak tests in accordance with applicable guidance. If the method of leak testing is not specified, an alternative can be the use of a water dam and vacuum pump, as described in SOP Leak Testing the Vapor Pin™ via Mechanical Means (Figure 6). For flush-mount installations, distilled water can be poured directly into the 1 1/2 inch (38mm) hole.

Figure 6. Water dam used for leak detection

11) Collect sub-slab soil gas sample or pressure reading. When finished, replace the protective cap and flush mount cover until the next event. If the sampling is complete, extract the Vapor Pin™.

Extraction Procedure:

1) Remove the protective cap, and thread the installation/extraction tool onto the barrel of the Vapor Pin™ (Figure 7). Continue turning the tool clockwise to pull the Vapor Pin™ from the hole into the installation/extraction tool.

2) Fill the void with hydraulic cement and smooth with a trowel or putty knife.

Figure 7. Removing the Vapor Pin™.

3) Prior to reuse, remove the silicone sleeve and protective cap and discard. Decontaminate the Vapor Pin™ in a hot water and Alconox® wash, then heat in an oven to a temperature of 265° F (130° C) for 15 to 30 minutes.

The Vapor Pin™ to designed be used repeatedly, however, replacement parts and supplies will be required periodically. These parts are available on-line at VaporPin.CoxColvin.com.

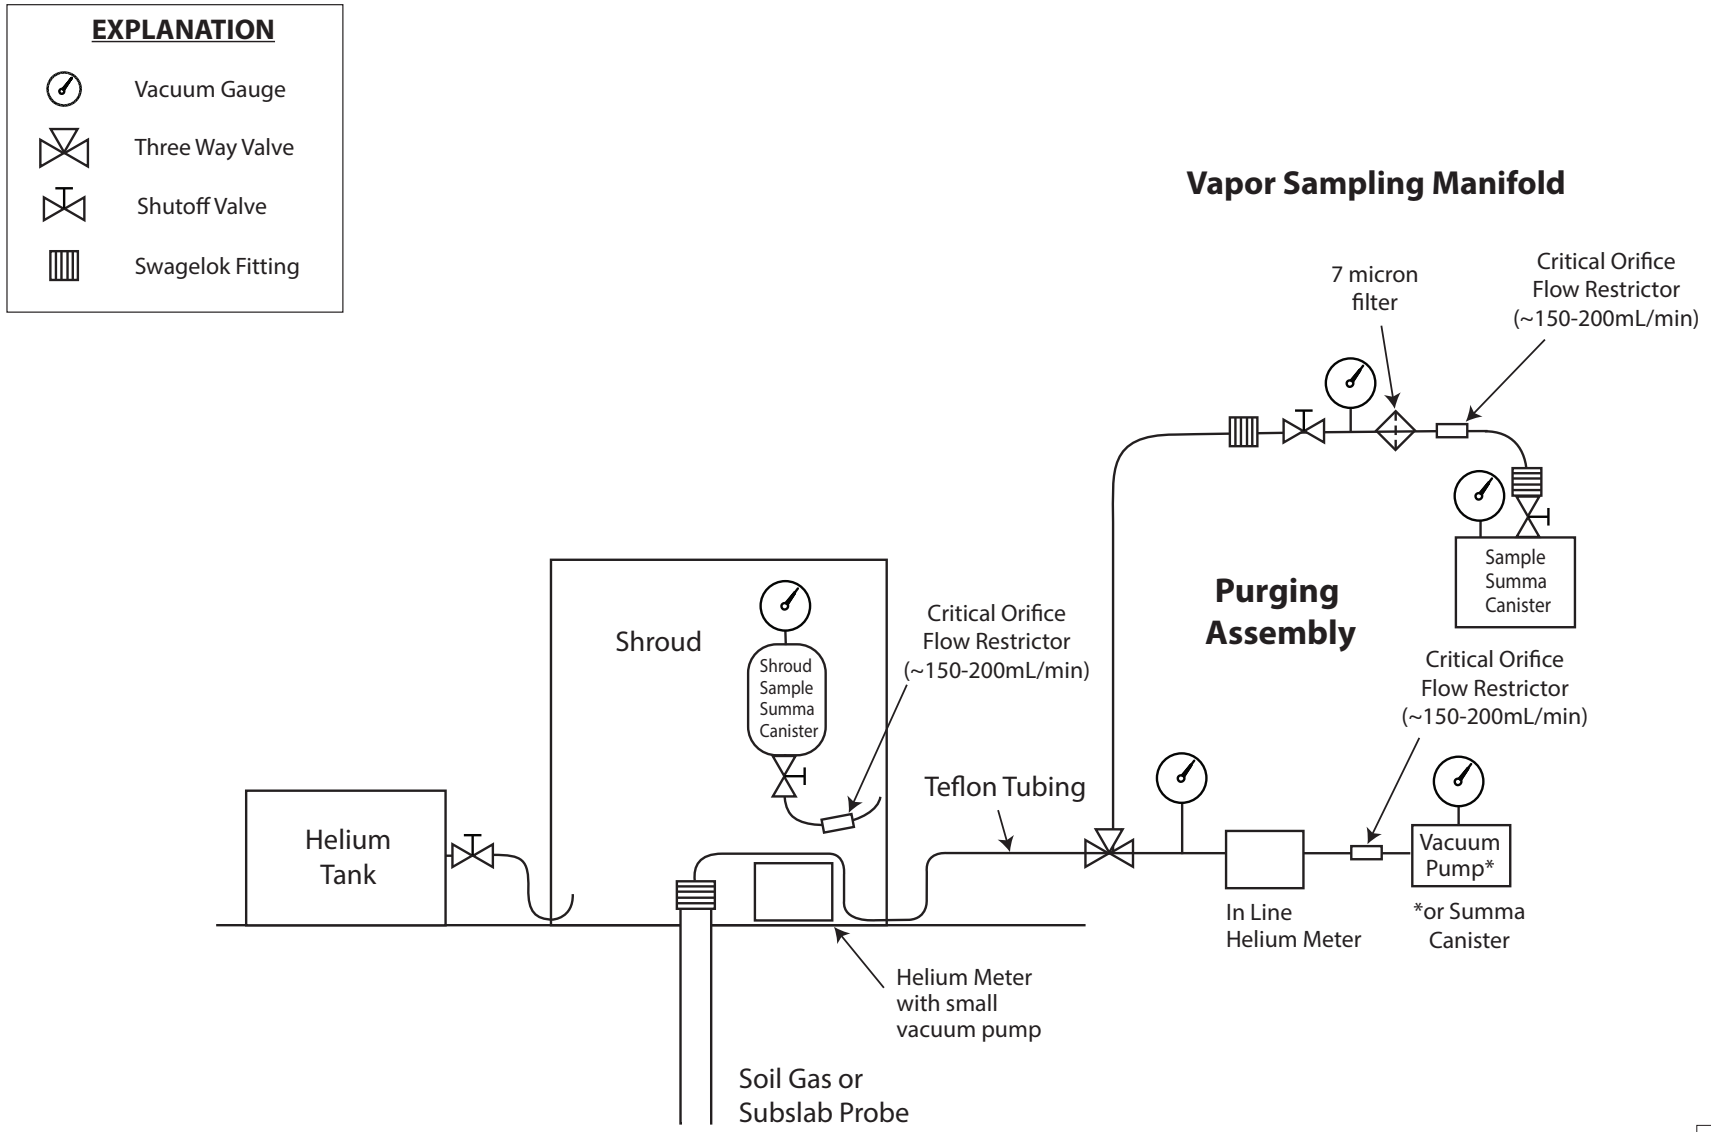

Figure
A

PANGEA

Soil Vapor Sampling Manifold Schematic

APPENDIX F

Subslab Gas Sampling Field Data Sheets

SUBSLAB GAS/SOIL GAS PURGING AND SAMPLING LOG

Project Name: 928 Carleton
Project/Task Number: 2715.001.205
Date: 11.28.23
Sampler(s): E. Lervaag
Sample ID / Time: SS-1 / 1107

Probe / Well ID: SS-1
Canister Serial #: 22205
Flow Controller #: 20804
Initial Lab Vacuum: 29
Start Vacuum: 30
End Vacuum: 5

SPECIFICATIONS

Tubing Length:	3	ft
Tubing Diameter (ID):	0.170	inches
Boring Diameter:	—	inches
Dry Bentonite Thickness:	—	inches
Sandpack Thickness:	—	inches
Purge Method:	Syringe	
Purge Flow Rate:	200	mL/min
Summa Clean Cert.:	Batch	
Summa Flow Rate:	200	mL/min

PURGE VOLUME CALCULATION

Purge Volume = tubing + sandpack+bentonite
Tubing = π x (tubing diameter/2)^2 x length x 16.4
Tubing = 15 mL
Bentonite = π x (boring diameter/2)^2 x bentonite height x .5 [porosity] x 16.4
Sandpack = π x (boring diameter/2)^2 x sandpack height x .4 [porosity] x 16.4
bentonite= — mL
Sandpack = — mL
Single Purge Volume = 15 mL
Three Total Purge Volumes = 45 mL
Total Purge Time = 1450L ~~minutes~~

π = 3.1416 | 1 inch^3 = 16.4 mL | 5 mL purge / 1 ft tubing | Estimated Porosity: Sandpack = 0.4; bentonite = 0.5

CROSS SLAB PRESSURE DIFFERENTIAL ("H_2O): +0.001

SHUT-IN TEST start time/pressure ("H_2O): 1050/100.0 end time/pressure ("H_2O): 1055/99.0

Time (clock)	Purge Time (mins.)	Shroud Leak Detectant Concentration (IPA or He) (ppmv or %)	Helium Concentration in Tubing (%)	Canister Pressure ("Hg)	Probe-side Vacuum ("H_2O)	COMMENTS
	Purge w/	syringe	45 mL			
1103	—	11	—	30	<2	Start Sample
1103	—	23	—	25	<2	
1104	—	25	—	20	<2	
1105	—	17	—	15	<2	
1106	—	26	—	10	<2	
1107	—	28	—	5	<2	Stop Sample
		—				
		TO-17 sample - Sample EQ ID - AK939				
1112	—	—	—	—	<2	Start
1117	—	—	—	—	<2	Finish
Post-Sampling Helium Leak Check						
	NA					Post-sampling PID screening: (ppmv or ppbv) 110

NOTES: ☐ photograph of sampling apparatus

SUBSLAB GAS/SOIL GAS PURGING AND SAMPLING LOG

Project Name: 928 Carleton
Project/Task Number: 2715.001.205
Date: 11.28.23
Sampler(s): E. Lervaag
Sample ID / Time: SS-2 / 1153

PANGEA

Probe / Well ID: SS-2
Canister Serial #: 22051
Flow Controller #: 21847
Initial Lab Vacuum: 29
Start Vacuum: 29
End Vacuum: 5

SPECIFICATIONS

Tubing Length:	3	ft
Tubing Diameter (ID):	0.170	inches
Boring Diameter:	—	inches
Dry Bentonite Thickness:	—	inches
Sandpack Thickness:	—	inches
Purge Method:	Syringe	
Purge Flow Rate:	200	mL/min
Summa Clean Cert.:	Batch	
Summa Flow Rate:	200	mL/min

PURGE VOLUME CALCULATION

Purge Volume = tubing + sandpack+bentonite
Tubing = π x (tubing diameter/2)^2 x length x 16.4
Tubing = 15 mL
Bentonite = π x (boring diameter/2)^2 x bentonite height x .5 [porosity] x 16.4
Sandpack = π x (boring diameter/2)^2 x sandpack height x .4 [porosity] x 16.4
bentonite= — mL
Sandpack = — mL
Single Purge Volume = 15 mL
Three Total Purge Volumes = 45 mL
Total Purge Time = 14 sec minutes

π = 3.1416 | 1 inch^3 = 16.4 mL | 5 mL purge / 1 ft tubing | Estimated Porosity: Sandpack = 0.4; bentonite = 0.5

CROSS SLAB PRESSURE DIFFERENTIAL ("H_2O): -0.001

SHUT-IN TEST start time/pressure ("H_2O): 1139 / 100.0 end time/pressure ("H_2O): 1144 / 99.0

Time (clock)	Purge Time (mins.)	Shroud Leak Detectant Concentration (IPA or He) (ppmv or %)	Helium Concentration in Tubing (%)	Canister Pressure ("Hg)	Probe-side ("H_2O)	
	Purge w/ syringe 45 mL					
1149	—	16.	—	29	<2	Start Sample
1149	—	27	—	25	<2	
1150	—	25	—	20	<2	
1151	—	32	—	15	<2	
1152	—	28	—	10	<2	
1153	—	24	—	5	<2	Stop Sample
		TO-17 - Sample tube ID —				AM410
1216	—	—	—	—	NM	Start time
1321	—	—	—	—	NM	Stop time

Post-Sampling Helium Leak Check: NA

Post-sampling PID screening: (ppmv or ppbv) 10

NOTES: ☐ photograph of sampling apparatus

SUBSLAB GAS/SOIL GAS PURGING AND SAMPLING LOG

Project Name: 928 Carleton
Project/Task Number: 2715.001.205
Date: 11.28.23
Sampler(s): E. Lervaag
Sample ID / Time: SS-3 / 1253

Probe / Well ID: SS-3
Canister Serial #: 22812
Flow Controller #: 21833
Initial Lab Vacuum: 29
Start Vacuum: 30+
End Vacuum: 5

SPECIFICATIONS

Tubing Length:	3	ft
Tubing Diameter (ID):	0.170	inches
Boring Diameter:	—	inches
Dry Bentonite Thickness:	—	inches
Sandpack Thickness:	—	inches
Purge Method:	Syringe	
Purge Flow Rate:	200	mL/min
Summa Clean Cert.:	Batch	
Summa Flow Rate:	200	mL/min

PURGE VOLUME CALCULATION

Purge Volume = tubing + sandpack+bentonite
Tubing = π x (tubing diameter/2)^2 x length x 16.4
Tubing = 15 mL
Bentonite = π x (boring diameter/2)^2 x bentonite height x .5 [porosity] x 16.4
Sandpack = π x (boring diameter/2)^2 x sandpack height x .4 [porosity] x 16.4
bentonite= — mL
Sandpack = — mL
Single Purge Volume = 15 mL
Three Total Purge Volumes = 45 mL
Total Purge Time = 14 sec ~~minutes~~

π = 3.1416 | 1 inch^3 = 16.4 mL | 5 mL purge / 1 ft tubing | Estimated Porosity: Sandpack = 0.4; bentonite = 0.5

CROSS SLAB PRESSURE DIFFERENTIAL ("H_2O): +0.00
SHUT-IN TEST start time/pressure ("H_2O): 1240 / 100.0 end time/pressure ("H_2O): 1245 / 99.0

Time (clock)	Purge Time (mins.)	Shroud Leak Detectant Concentration (IPA or He) (ppmv or %)	Helium Concentration in Tubing (%)	Canister Pressure ("Hg)	Probe-side Vacuum ("H_2O)	COMMENTS
	Purge w/ syringe			45 mL		
1249	—	11	—	30+		Start Sample
1250	—	33	—	25		
1251	—	27	—	20		
1251	—	22	—	15		
1252	—	31	—	10		
1253	—	27	—	5		Stop Sample
			—			
		TO-17 Sample ID - AE862				
1300	—	—	—	—	NM	Start Sample
1305	—	—	—	—	NM	Stop Sample
Post-Sampling Helium Leak Check						
	NA					Post-sampling PID screening: (ppmv or (ppbv)) 50

NOTES: ☐ photograph of sampling apparatus

SUBSLAB GAS/SOIL GAS PURGING AND SAMPLING LOG

Project Name: 928 Carleton
Project/Task Number: 2715.001.205
Date: 11.28.23
Sampler(s): E. Lervaag
Sample ID / Time: SS-4 / 1351

Probe / Well ID: SS-4
Canister Serial #: 24735
Flow Controller #: 22426
Initial Lab Vacuum: 29
Start Vacuum: 29
End Vacuum: 5

SPECIFICATIONS

Tubing Length:	3	ft
Tubing Diameter (ID):	0.170	inches
Boring Diameter:	—	inches
Dry Bentonite Thickness:	—	inches
Sandpack Thickness:	—	inches
Purge Method:	Syringe	
Purge Flow Rate:	200	mL/min
Summa Clean Cert.:	Batch	
Summa Flow Rate:	200	mL/min

PURGE VOLUME CALCULATION

Purge Volume = tubing + sandpack+bentonite
Tubing = π x (tubing diameter/2)^2 x length x 16.4
Tubing = 15 mL
Bentonite = π x (boring diameter/2)^2 x bentonite height x .5 [porosity] x 16.4
Sandpack = π x (boring diameter/2)^2 x sandpack height x .4 [porosity] x 16.4
bentonite= — mL
Sandpack = — mL
Single Purge Volume = 15 mL
Three Total Purge Volumes = 45 mL
Total Purge Time = 1 4 sec ~~minutes~~

π = 3.1416 | 1 inch^3 = 16.4 mL | 5 mL purge / 1 ft tubing | Estimated Porosity: Sandpack = 0.4; bentonite = 0.5

CROSS SLAB PRESSURE DIFFERENTIAL ("H_2O): +0.001

SHUT-IN TEST start time/pressure ("H_2O): 1319 / 100.0 end time/pressure ("H_2O): 1325 / 99.0

Time (clock)	Purge Time (mins.)	Shroud Leak Detectant Concentration (IPA or He) (ppmv or %)	Helium Concentration in Tubing (%)	Canister Pressure ("Hg)	Probe-side Vacuum ("H_2O)	COMMENTS
	Purge w/ syringe 45 mL					
1347	—	33	—	29		Start Sample
1347	—	30	—	25		
1348	—	26	—	20		
1349	—	24	—	15		
1350	—	27	—	10		
1351	—	26	—	5		Stop Sample
		—				
		TO-17 - Sample ID - AL359				
1355	—	—	—	—	NM	
1400	—	—	—	—	NM	
Post-Sampling Helium Leak Check						
	NA					Post-sampling PID screening: (ppmv or ppbv) 0

NOTES: ☐ photograph of sampling apparatus
Shroud collected @ SS-4

SUBSLAB GAS/SOIL GAS PURGING AND SAMPLING LOG

Project Name: 928 Carleton
Project/Task Number: 2715.001.205
Date: 11.28.23
Sampler(s): E. Lervaag
Sample ID / Time: Shroud | 1351

PANGEA

Probe / Well ID: Shroud
Canister Serial #: 21756
Flow Controller #: 6375
Initial Lab Vacuum: 29
Start Vacuum: 29
End Vacuum: 5

SPECIFICATIONS

Tubing Length:	3	ft
Tubing Diameter (ID):		inches
Boring Diameter:		inches
Dry Bentonite Thickness:		inches
Sandpack Thickness:		inches
Purge Method:		
Purge Flow Rate:		mL/min
Summa Clean Cert.:		
Summa Flow Rate:		mL/min

NO purge

PURGE VOLUME CALCULATION

Purge Volume = tubing + sandpack+bentonite
Tubing = π x (tubing diameter/2)^2 x length x 16.4
Tubing = ____ mL
Bentonite = π x (boring diameter/2)^2 x bentonite height x .5 [porosity] x 16.4
Sandpack = π x (boring diameter/2)^2 x sandpack height x .4 [porosity] x 16.4

bentonite=	mL
Sandpack =	mL
Single Purge Volume =	mL
Three Total Purge Volumes =	mL
Total Purge Time =	minutes

π = 3.1416 | 1 inch^3 = 16.4 mL | 5 mL purge / 1 ft tubing | Estimated Porosity: Sandpack = 0.4; bentonite = 0.5

CROSS SLAB PRESSURE DIFFERENTIAL ("H_2O): —

SHUT-IN TEST start time/pressure ("H_2O): 1320 | 100.0 end time/pressure ("H_2O): 1325 | 100.0

Time (clock)	Purge Time (mins.)	Shroud Leak Detectant Concentration (IPA or He) (ppmv or %)	Helium Concentration in Tubing (%)	Canister Pressure ("Hg)	Probe-side Vacuum ("H_2O)	COMMENTS
		NO	Purge			
				5		
1347	—	33	—	29	—	Start Sample
1347	—	30	—	25	—	
1348	—	26	—	20	—	
1349	—	24	—	15	—	
1350	—	27	—	10	—	
1351	—	26	—	5	—	Stop Sample
Post-Sampling Helium Leak Check						
	NA					Post-sampling PID screening: (ppmv or ppbv) —

NOTES: ☐ photograph of sampling apparatus

Shroud sample collected @ SS-4

APPENDIX G

924–930 Carleton Current and Proposed Floor Plans

ABBREVIATIONS

A/C	AIR CONDITIONING
ADJ.	ADJACENT
A.F.F.	ABOVE FINISH FLOOR
ALUM.	ALUMINUM
ALT.	ALTERNATE
APPROX.	APPROXIMATELY
ARCH.	ARCHITECT(URAL)
A.C.T.	ACOUSTIC CEILING TILE
B.BD.	TELEPHONE BACK BOARD
BLDG.	BUILDING
BLKG.	BLOCKING
BOT.	BOTTOM
℄/CL	CENTER LINE
CAB.	CABINET
C.G.	CORNER GUARD
CHG.	CHANGE
CLG.	CEILING
CLOS.	CLOSET
CLR.	CLEAR
C.M.U.	CONCRETE MASONRY UNIT
COL.	COLUMN
CONC.	CONCRETE
CONN.	CONNECTION
CONST.	CONSTRUCTION
CORR.	CORRIDOR
C.T.	CERAMIC TILE
CTR.	CENTER
DET.	DETAIL
DIA/ø	DIAMETER
DIM.	DIMENSION
DN.	DOWN
DWG.	DRAWING
DS.	DOWN SPOUT
(E)	EXISTING
EA.	EACH
EL.	ELEVATION
ELEC.	ELECTRICAL
ELEV.	ELEVATOR
EQ.	EQUAL
EQUIP.	EQUIPMENT
EXP.	EXPANSION
EXPOS.	EXPOSED
EXT.	EXTERIOR
F.D.	FLOOR DRAIN
FIN.	FINISH
FL.	FLOOR
FLASH.	FLASHING
FLUOR.	FLUORESCENT
F.O.F.	FACE OF FINISH
F.O.S.	FACE OF STUD
FPRF.	FIREPROOF
FURR.	FURRING
GA.	GAGE
GALV.	GALVANIZED
G.C.	GENERAL CONTRACTOR
GL.	GLASS
GR.	GRADE
GYP. BD.	GYPSUM BOARD
H.B.	HOSE BIB
HC	HANDICAPPED
H.C.	HOLLOW CORE
HDWR.	HARDWARE
HGT.	HEIGHT
H.M.	HOLLOW METAL
HP	HIGH POINT
HR.	HOUR
H.W.	HOT WATER
INSUL.	INSULATION/INSULATED
INT.	INTERIOR
JAN.	JANITOR
JT.	JOINT
L.P.	LOW POINT
MAX	MAXIMUM
M.C.	MEDICINE CABINET
M.D.	MOTION DETECTOR
MECH.	MECHANICAL
MIN	MINIMUM
MTD.	MOUNTED
MTL.	METAL
(N)	NEW
N.I.C.	NOT IN CONTRACT
NO.	NUMBER
N.T.S.	NOT TO SCALE
O.C.	ON CENTER
OFF.	OFFICE
OPNG.	OPENING
OPP.	OPPOSITE
O.T.B.	OPEN TO BELOW
PR.	PAIR
P-LAM.	PLASTIC LAMINATE
PTD.	PAINTED
PLYWD.	PLYWOOD
P.O.	PRIVATE OFFICE
℄	PROPERTY LINE
R	RISER
R.D.	ROOF DRAIN
REQ.	REQUIRED
RM.	ROOM
R.O.	ROUGH OPENING
S.C.	SOLID CORE
STOR.	STORAGE
SHT.	SHEET
SIM.	SIMILAR
STRL.	STRUCTURAL
T	TREAD
T&G	TONGUE AND GROOVE
TEL.	TELEPHONE
T.O.	TOP OF
TYP.	TYPICAL
U.O.N.	UNLESS OTHERWISE NOTED
V.I.F.	VERIFY IN FIELD
WD.	WOOD
W.P.	WATERPROOF

LEGEND

- DETAIL REFERENCE NUMBER (#, X.XX)
- SHEET WHERE DETAIL IS LOCATED
- DIRECTION OF SECTION VIEW
- INTERIOR SECTION IDENTIFICATION/ #/X.XX
- SHEET WHERE SECTION IS LOCATED
- SHEET WHERE ELEVATION IS LOCATED
- ELEVATION REFERENCE NUMBER
- ITEM TO BE REMOVED
- EXISTING (E) WALL
- NEW WALL
- WINDOWNSYMBOL, SEE SCHEDULE SHEET A7.0
- DOOR SYMBOL, SEE SCHEDULE SHEET A7.0
- ELEVATION DATUM
- DIRECTION OF SLOPE
- REVISION SYMBOL
- ROOF DRAIN (RD)
- FLOOR DRAIN (FD)
- HOSE BIB

GENERAL NOTES

GENERAL CONDITIONS: AIA DOCUMENT A201, GENERAL CONDITIONS FOR THE PERFORMANCE OF THE CONTRACT IS HEREBY INCORPORATED INTO THESE DRAWINGS AND SHALL BE CONSIDERED AS PART OF THE REQUIREMENTS FOR THE COMPLETION OF THE WORK.

EXISTING CONDITIONS: CONDITIONS SHOWN OF THE DRAWINGS ARE AS SHOWN ON THE ORIGINAL DRAWINGS AND AS OBSERVED ON THE SITE, BUT THEIR ACCURACY IS NOT GUARANTEED. THE CONTRACTOR SHALL VERIFY ALL DIMENSIONS AND CONDITIONS AT THE SITE. ANY DISCREPANCIES SHALL BE REPORTED TO ARCHITECT PRIOR TO PROCEEDING WITH THE WORK. NOTE: DIMENSIONS SHALL TAKE PRECEDENCE OVER SCALE OF THE DRAWINGS.

PERMITS: THE CONTRACTOR SHALL OBTAIN AND PAY ALL CITY AND/OR COUNTY FEES RELATING TO PROJECT, EXCEPTING THE GENERAL PERMIT, WHICH IS THE RESPONSIBILITY OF THE OWNERS AND IS REIMBURSABLE TO THE G.C.

CODES: ALL WORK SHALL BE DONE IN COMPLIANCE WITH ALL APPLICABLE CODES, INCLUDING BUT NOT LIMITED TO: CALIFORNIA (INTERNATIONAL) BUILDING CODES, NATIONAL ELECTRICAL, MECHANICAL, AND PLUMBING CODES, HEALTH DEPARTMENT REGULATIONS, FIRE AND SAFETY CODES, CITY AND/OR COUNTY ORDINANCES AND REGULATIONS AND OTHER CODES GOVERNING CONSTRUCTION.

SITE RESPONSIBILITY: IN ACCORDANCE WITH GENERALLY ACCEPTED CONSTRUCTION PRACTICES, THE CONTRACTOR WILL BE SOLELY AND COMPLETELY RESPONSIBLE FOR CONDITIONS ON THE JOB SITE, INCLUDING HEALTH AND SAFETY OF ALL PERSONS AND PROPERTY DURING PERFORMANCE OF THE WORK. CONTRACTOR TO LIMIT TRAFFIC AND ACCESS TO THOSE AREAS WHERE WORK IS PERFORMED.

CLEAN UP AND REPAIRS: THE CONSTRUCTION SITE SHALL BE MAINTAINED IN AN ORDERLY MANNER AT ALL TIMES WITH ALL DEBRIS REMOVED AT THE END OF THE EACH DAY. AT THE COMPLETION OF THE CONSTRUCTION REMOVE ALL EXCESS MATERIALS AND REFUSE FROM SITE. LEAVE ALL SURFACES WITHIN CONSTRUCTION SITE FREE FROM DUST, DIRT AND STAINS. THE CONTRACTOR SHALL REPAIR OR REPLACE ANY SURFACES OR ITEMS DAMAGED BY CONSTRUCTION TO THE SATISFACTION OF THE ARCHITECT AND OWNER.

PATCHING: PROPERLY PREPARE SURFACES FOR RECEIVING THE SPECIFIED FINISHES INCLUDING PATCHING OF SURFACES ALTERED BY CONSTRUCTION. ON PATCHED AREAS OR AREAS WHERE A FINISH IS NOT SPECIFIED, THE FINISH SHALL MATCH ADJACENT MATERIAL IN CONSTRUCTION, COLOR AND TEXTURE.

ALL WORK NOTED "N.I.C." OR NOT IN CONTRACT IS TO BE PROVIDED BY A CONTRACTOR OTHER THAN THE GENERAL CONTRACTOR.

"ALIGN" AS USED IN THESE DOCUMENTS SHALL MEAN TO ACCURATELY LOCATE FINISH FACES ON THE SAME PLANE.

"TYPICAL" AS USED IN THESE DOCUMENTS SHALL MEAN THAT THE CONDITION IS THE SAME OR REPRESENTATIVE FOR SIMILAR CONDITIONS THROUGHOUT, U.O.N.

DETAILS ARE USUALLY KEYED AND NOTED "TYPICAL" ONLY ONCE, WHEN THEY FIRST OCCUR, AND ARE REPRESENTATIVE FOR SIMILAR CONDITIONS THROUGHOUT, U.O.N.

SCHEDULE: UPON SUBMITTAL OF THE FINAL CONSTRUCTION COSTS, THE CONTRACTOR SHALL ALSO SUBMIT A CONSTRUCTION SCHEDULE INDICATING THE REQUIRED CONSTRUCTION TIME FOR ALL SUBCONTRACTOR'S AND CONTRACTOR'S WORK AND A COST-BY-TRADE BREAKDOWN FOR USE IN SCHEDULING AND EVALUATING PAY REQUESTS.

SUBSTITUTIONS: SUBSTITUTIONS, REVISIONS, OR CHANGES MUST HAVE APPROVAL BY THE ARCHITECT PRIOR TO PROCEEDING WITH THE WORK.

DAMAGE: THE CONTRACTOR SHALL REPAIR OR REPLACE ANY SURFACES OR ITEMS DAMAGED BY CONSTRUCTION TO THE SATISFACTION OF THE ARCHITECT OR OWNER.

GUARANTEES: THE CONTRACTOR SHALL GUARANTEE THAT THE PROJECT WILL BE FREE OF DEFECTS OF WORKMANSHIP AND MATERIALS FOR A PERIOD OF ONE YEAR FROM THE DATE OF ACCEPTANCE BY THE OWNER. NO WORK DEFECTIVE IN CONSTRUCTION OR QUALITY DEFICIENT IN ANY REQUIREMENT OF THE DRAWINGS OR NOTES WILL BE ACCEPTABLE IN CONSEQUENCE OF THE OWNER'S OR ARCHITECTS FAILURE TO POINT OUT DEFECTS OR DEFICIENCIES DURING CONSTRUCTION. DEFECTS OF WORKMANSHIP OR MATERIALS REVEALED WITHIN A PERIOD OF ONE YEAR FROM THE ACCEPTANCE SHALL BE REPLACED BY WORK CONFORMING WITH THE INTENT OF THE CONTRACT AT NO COST TO THE OWNER. NO PAYMENT, EITHER PARTIAL OR FINAL, SHALL BE CONSTRUED AS AN ACCEPTANCE OF DEFECTIVE WORK.

COLUMN CENTERLINES (ALSO REFERRED TO AS GRIDLINES) ARE SHOWN FOR DIMENSIONAL PURPOSES. (REFER TO BASE BUILDING DRAWINGS FOR EXACT LOCATIONS.

924-930 Carleton Street Berkeley, California

CONVERSION OF OFFICES TO LIVE/WORK

DESCRIPTION: CONVERSION OF (4) EXISTING 2-STORY OFFICES INTO (4) LIVE/WORK RESIDENCES; NO CHANGES PROPOSED TO EXTERIOR OF BUILDING

SITE ADDRESS: 924-930 CARLETON STREET, BERKELEY, CALIFORNIA, 94710

ZONING: MU-R MIXED-USE RESIDENTIAL DISTRICT

BUILDING TYPE: MULTI-UNIT

ASSESSOR'S PARCEL: 54-1747-30

APPLICABLE CODES:
2022 CALIFORNIA BUILDING CODE (CBC)
2022 CALIFORNIA RESIDENTIAL CODE (CRC)
2022 CALIFORNIA ENERGY CODE (CESC)
2022 CALIFORNIA ELECTRICAL CODE (CEC)
2022 CALIFORNIA PLUMBING CODE (CPC)
2022 CALIFORNIA MECHANICAL CODE (CMC)
2022 CALIFORNIA FIRE CODE (CFC)
2022 CALIFORNIA GREEN BUILDING STANDARDS (CGBSC)
BERKELEY MUNICIPAL CODE

GENERAL PLAN: MANUFACTURING MIXED USE

ALQUIST PRIOLO: NO

LANDSLIDE: NO

LIQUEFACTION: YES

OCCUPANCY: EXISTING: B PROPOSED: R-2

CONSTRUCTION TYPE: VB

FIRE SPRINKLERS: NONE EXISTING; WILL BE PROVIDED AT NEW LIVE/WORK UNITS

ZONING SUMMARY

	EXISTING	PROPOSED	REQUIRED
LOT SIZE	16664	16664	NO MINIMIM
LOT WIDTH	135'-5"	135'-5"	40' MINIMUM
CARLETON BLDG COVERAGE	3024 SF	3024 SF	
8TH STREET BLDG COVERAGE	4410 SF	4410 SF	
TOTAL LOT COVERAGE	44.5%	44.5%	100% ALLOWED
SETBACKS			
FRONT	5'	5'	5'
STREET SIDE	5'	5'	5'
INTERIOR SIDE	43'-3"	43'-3"	NO MINUMIM
REAR	5' TO 8TH ST BLDG 81'-11" TO CARLETON BLDG	5' TO 8TH ST BLDG 81'-11" TO CARLETON BLDG	5' ADJACENT TO STREET
HEIGHT, MAXIMUM	32'-1"	32'-1"	35' FOR MIXED-USE INCL LIVE/WORK
AREAS, GROSS FLOOR			
GROUND FLOOR	2314	2314	EXLCUDES GARAGE
2ND FLOOR	3024	3024	
3RD FLOOR	350	350	UNIT 924 ONLY
TOTAL, CARLETON BLDG	5688	5688	
TOTAL, 8TH ST BLDG	9901	9901	
FLOOR AREA RATIO	0.93	0.93 CONVERSION	1.5 ALLOWED FOR RESIDENTIAL & LIVE/WORK
OPEN SPACE	5250 sf	NO CHANGE (715 SF ALLOCATED TO NEW UNITS AT SHARED COURTYARD	150 SF PER LIVE/WORK UNIT = 600 SF REQ.
PARKING	19	19	NONE REQUIRED
DENSITY	4 OFFICE/ 4 LIVE/WORK	8 LIVE/WORK	13 UNITS DENSITY ALLOWABLE
BIKES	6	6	NA

LIVE/WORK CALCULATIONS

ADDRESS/UNIT	LIVE AREA	WORK AREA	TOTAL (NET AREA)	% LIVE
924 CARLETON	463	426	889	0.52
926 CARLETON	733	530	1263	0.58
928 CARLETON	733	579	1312	0.56
930 CARLETON	793	533	1326	0.60

SHEET INDEX:

ARCHITECTURAL

A0.0 COVER
A0.1 PHOTOGRAPHS
A1.1 SITE PLAN
A2.0 EXISTING FIRST FLOOR PLAN
A2.1 EXISTING SECOND & THIRD FLOOR PLAN
A2.2 PROPOSED FIRST FLOOR PLAN
A2.3 PROPOSED SECOND & THIRD FLOOR PLAN
A3.0 PROPOSED EXTERIOR ELEVATIONS
A3.1 PROPOSED EXTERIOR ELEVATIONS
A4.1 BUILDING SECTION

PROJECT TEAM

ARCHITECT:

DEVI DUTTA-CHOUDHURY, AIA
DEVI DUTTA ARCHITECTURE INC.
928 CARLETON STREET
BERKELEY, CA 94710
510-705-1937
hello@devidutta.com

ZONING MAP

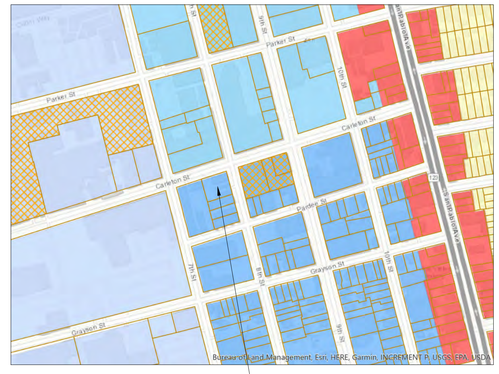
Parker St
Carleton St
Dwight Way
Channing Way
Derby St
Dana St
Shattuck Ave
Martin Luther King Jr Way
Oregon St
Grayson St
Ashby Ave
Bancroft Way
Telegraph Ave
Bowditch St
College Ave
Piedmont Ave
Bay Tr
Bay Tr Shared Path
Bay Trail
Bay Trail Shared Path
Bay Trail Shared Path
Bay Trail
Bay Trail
Bay Trail

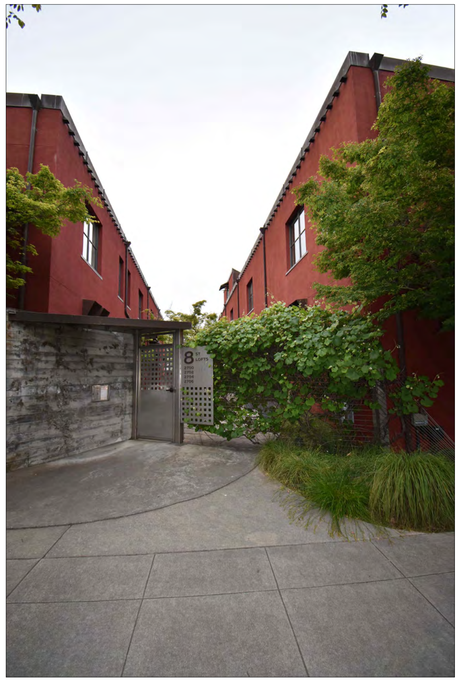

VIEW FROM 8TH STREET TO GATE ENTRANCE

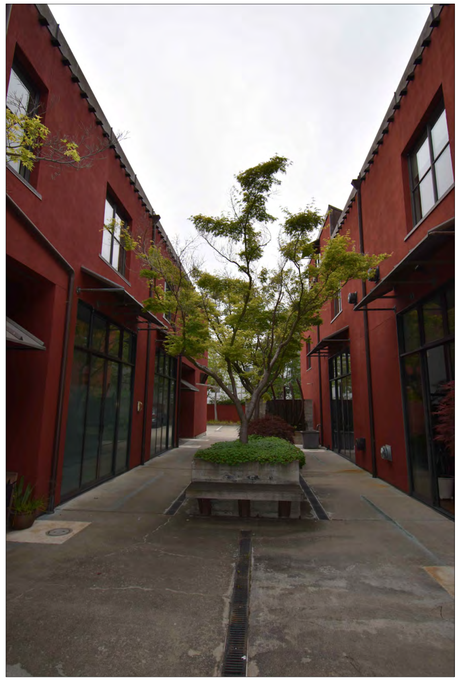

COURTYARD LOOKING WEST

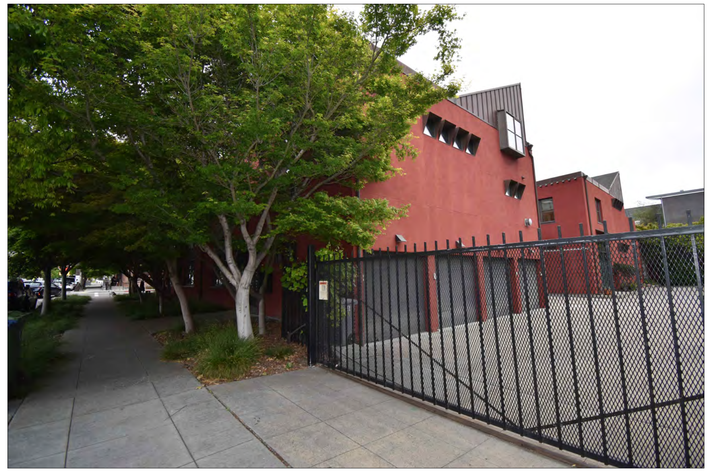

VIEW FROM CARLETON TO PARKING GATE

VIEW FROM PARKING LOT

COURTYARD LOOKING NORTH/WEST

COURTYARD LOOKING EAST

ENTRIES, UNIT 928 & 930

ENTRIES, UNIT 924 & 926

924-930 CARLETON ST. BERKELEY CALIFORNIA

APPLICANT
8th Streets Lofts
000 8th St
Berkeley, CA 94710

ARCHITECT
Devi Dutta Architecture
928 Carleton Street
Berkeley, CA 94710
510-705-1937

STRUCTURAL

issue
ZONING SUBMITTAL

date	issuance
6.28.23	ZONING

sheet revisions

delta	date	description
	8.15.23	ALAMEDA LOP
	6.24.24	cob rev 1
	7.25.24	cob rev 2
	8.28.24	cob rev 3

drawing scale
1/8"=1'-0"

sheet title
PHOTOS

sheet number
A0.1

01 site plan

00 01 02 4'-0" 8 16

924-930 CARLETON ST. BERKELEY CALIFORNIA

APPLICANT
8th Streets Lofts
000 8th St
Berkeley, CA 94710

ARCHITECT
Devi Dutta Architecture
928 Carleton Street
Berkeley, CA 94710
510-705-1937

STRUCTURAL

issue
ZONING SUBMITTAL

date	issuance
6.28.23	ZONING

sheet revisions

delta	date	description
	8.15.23	ALAMEDA LOP
	6.24.24	cob rev 1
	7.25.24	cob rev 2
	8.28.24	cob rev 3

drawing scale
1/8"=1'-0"

sheet title
SITE PLAN

sheet number
A1.1

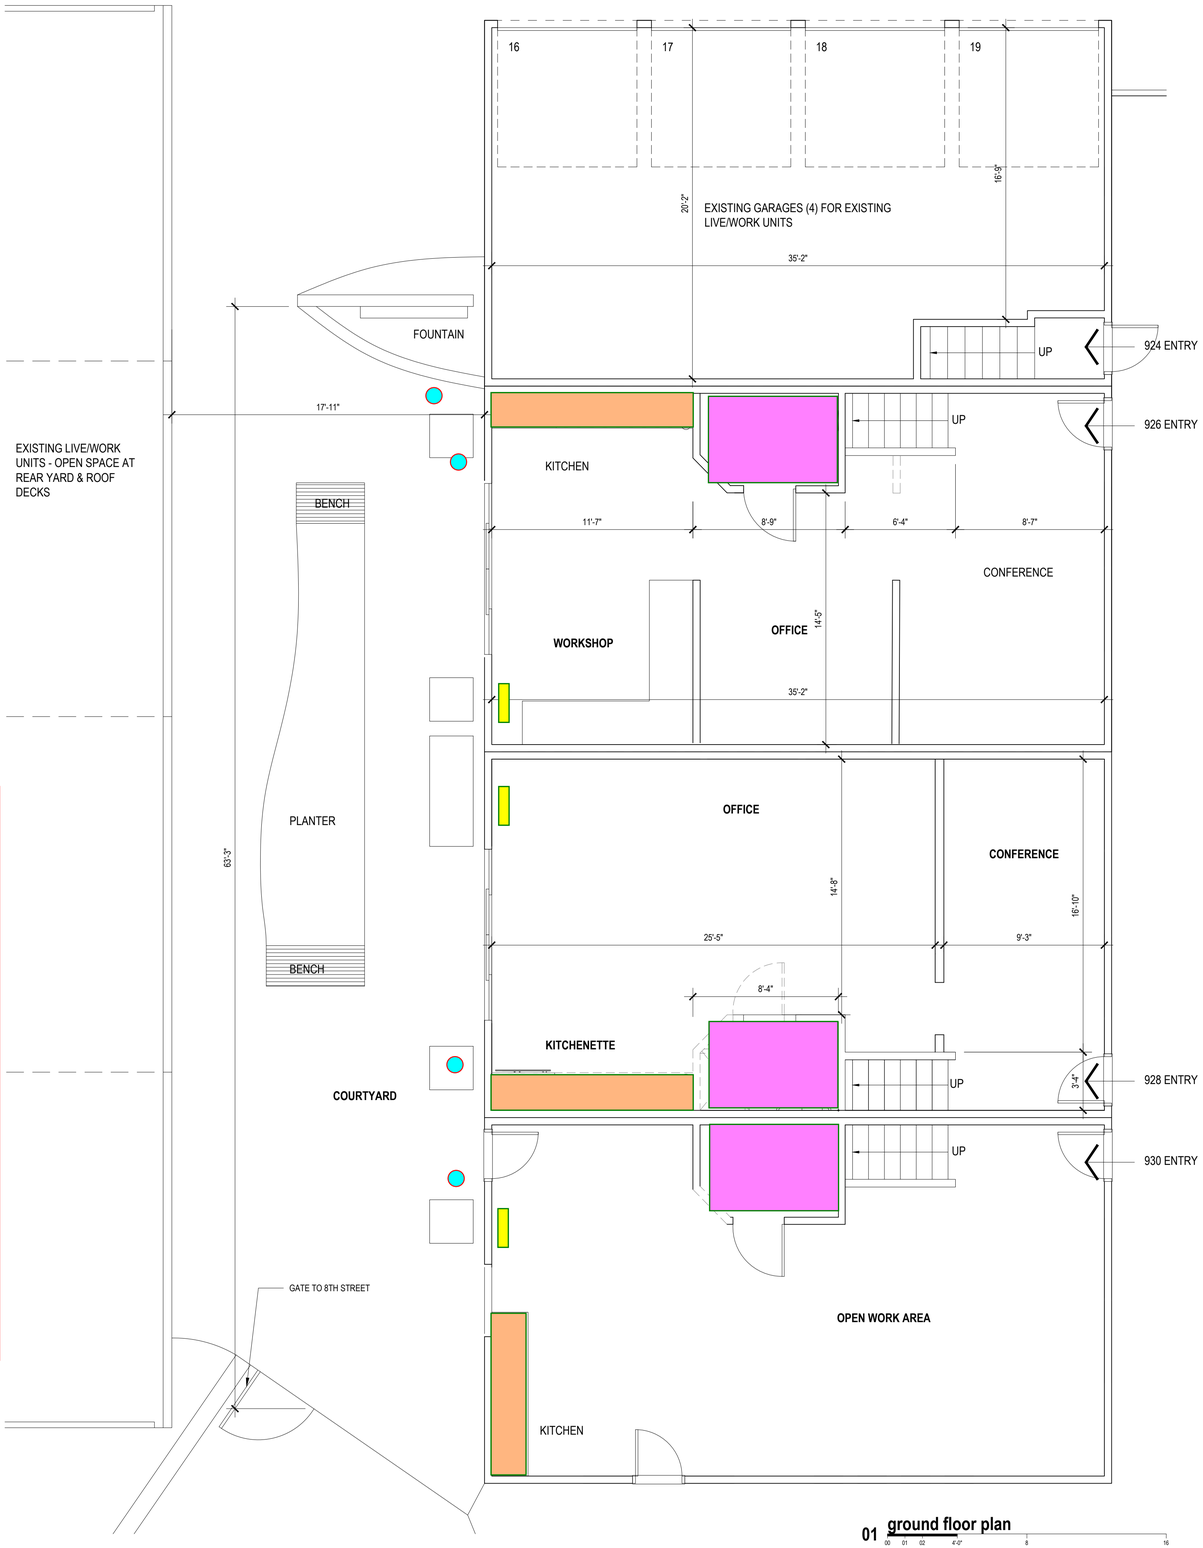

EXISTING BATHROOMS (TOILET & SINK, TYPICALLY)

EXISTING KITCHENETTES

EXISTING WALL MOUNTED HEATER UNITS, TYPICAL TO REMAIN

EXISTING SEWER CLEANOUTS

LEGEND:

(E) WALL/ITEM TO BE DEMOLISHED

(E) WALL TO REMAIN, NEW INSULATION @ EXTERIOR WHERE OPENED UP DURING CONSTRUCTION

01 **ground floor plan**

00 01 02 4'-0" 8 16

924-930 CARLETON ST. BERKELEY CALIFORNIA

APPLICANT
8th Streets Lofts
000 8th St
Berkeley, CA 94710

ARCHITECT
Devi Dutta Architecture
928 Carleton Street
Berkeley, CA 94710
510-705-1937

STRUCTURAL

issue
ZONING SUBMITTAL

date	issuance
6.28.23	ZONING

sheet revisions

delta	date	description
	8.15.23	ALAMEDA LOP
	6.24.24	cob rev 1
	7.25.24	cob rev 2
	8.28.24	cob rev 3

drawing scale
1/4"=1'-0"

sheet title
EXISTING FLOORPLANS

sheet number
A2.0

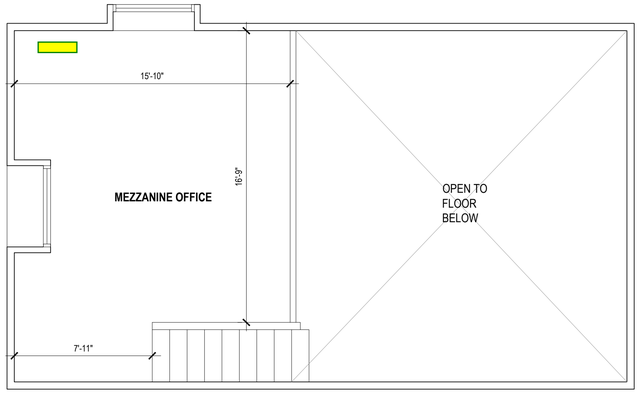

02 **mezzanine, unit 924**

EXISTING
KITCHENETTE

EXISTING
WALL
MOUNTED
HEATER
UNITS,
TYPICAL TO
REMAIN

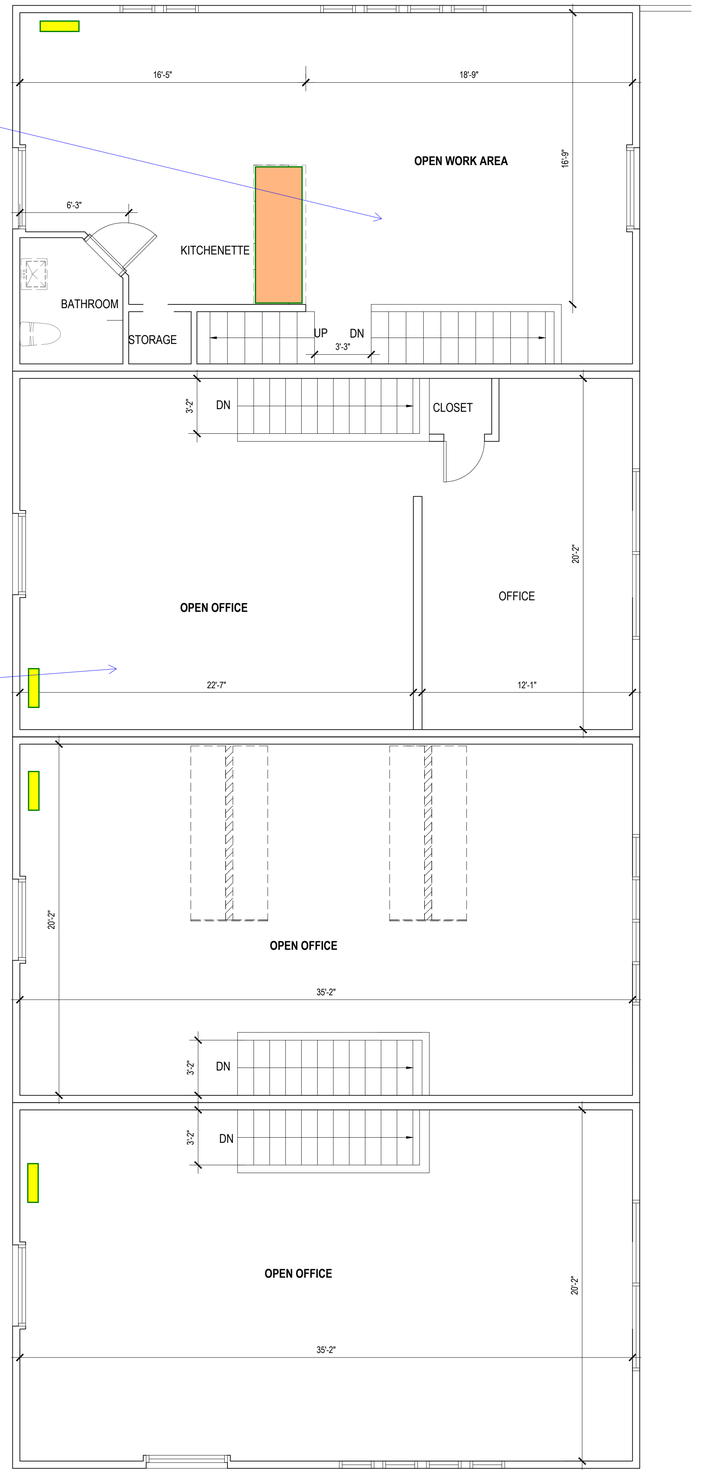

01 **second floor plan**

LEGEND:

(E) WALL/ITEM TO BE DEMOLISHED

(E) WALL TO REMAIN, NEW INSULATION @ EXTERIOR WHERE OPENED UP DURING CONSTRUCTION

924-930 CARLETON ST. BERKELEY CALIFORNIA

APPLICANT
8th Streets Lofts
000 8th St
Berkeley, CA 94710

ARCHITECT
Devi Dutta Architecture
928 Carleton Street
Berkeley, CA 94710
510-705-1937

STRUCTURAL

issue
ZONING SUBMITTAL

date	issuance
6.28.23	ZONING

sheet revisions

delta	date	description
	8.15.23	ALAMEDA LOP
	6.24.24	cob rev 1
	7.25.24	cob rev 2
	8.28.24	cob rev 3

drawing scale
1/4"=1'-0"

sheet title
EXISTING FLOORPLANS

sheet number
A2.1

EXPANDED KITCHENS, FIRST FLOOR, TYP

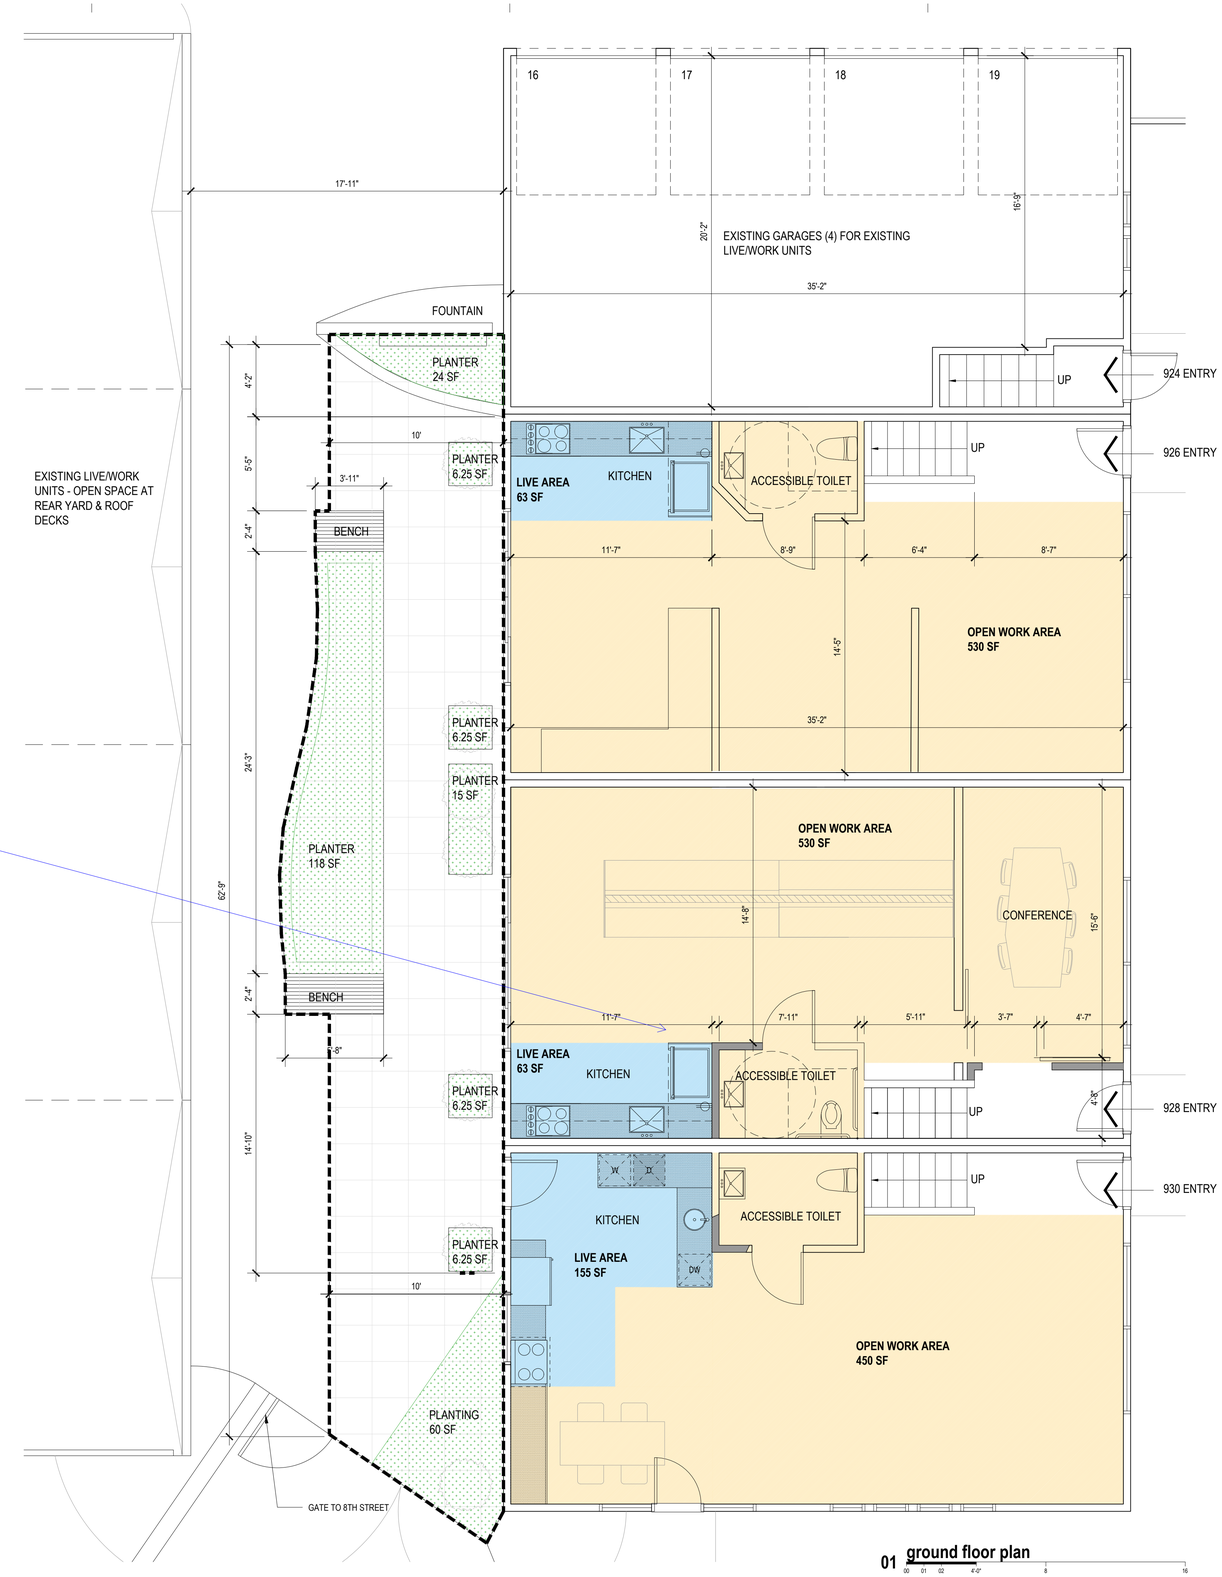

REQUIRED OPEN SPACE: 600 SF
(150 SF PER UNIT)
40% PLANTED AREA = 240 SF

COMMON OPEN SPACE
PROVIDED: 715 SF
PLANTED AREA: 242 SF

LEGEND:

- (E) WALL/ITEM TO BE DEMOLISHED
- (E) WALL TO REMAIN, NEW INSULATION @ EXTERIOR WHERE OPENED UP DURING CONSTRUCTION
- NEW 2X WOOD STUD WALL
- NEW PARTIAL HEIGHT WALL
- NEW CUSTOM/SEMI CUSTOM MILLWORK
- WORK AREA
- LIVE AREA
- EXTENT OF OPEN SPACE

924-930 CARLETON ST. BERKELEY CALIFORNIA

APPLICANT
8th Streets Lofts
000 8th St
Berkeley, CA 94710

ARCHITECT
Devi Dutta Architecture
928 Carleton Street
Berkeley, CA 94710
510-705-1937

STRUCTURAL

issue
ZONING SUBMITTAL

date	issuance
6.28.23	ZONING

sheet revisions

delta	date	description
	8.15.23	ALAMEDA LOP
	6.24.24	cob rev 1
	7.25.24	cob rev 2
	8.28.24	cob rev 3

drawing scale
1/4"=1'-0"

sheet title
PROPOSED FLOORPLANS

sheet number
A2.2

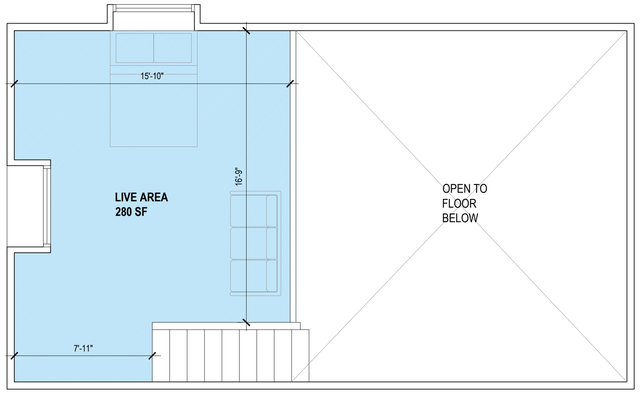

02 **mezzanine, unit 924**

00 01 02 4'-0" 8 16

NEW BATHROOMS AT 2ND FLOOR, TYP OF 3

LEGEND:

- (E) WALL/ITEM TO BE DEMOLISHED
- (E) WALL TO REMAIN, NEW INSULATION @ EXTERIOR WHERE OPENED UP DURING CONSTRUCTION
- NEW 2X WOOD STUD WALL
- NEW PARTIAL HEIGHT WALL
- NEW CUSTOM/SEMI CUSTOM MILLWORK
- WORK AREA
- LIVE AREA

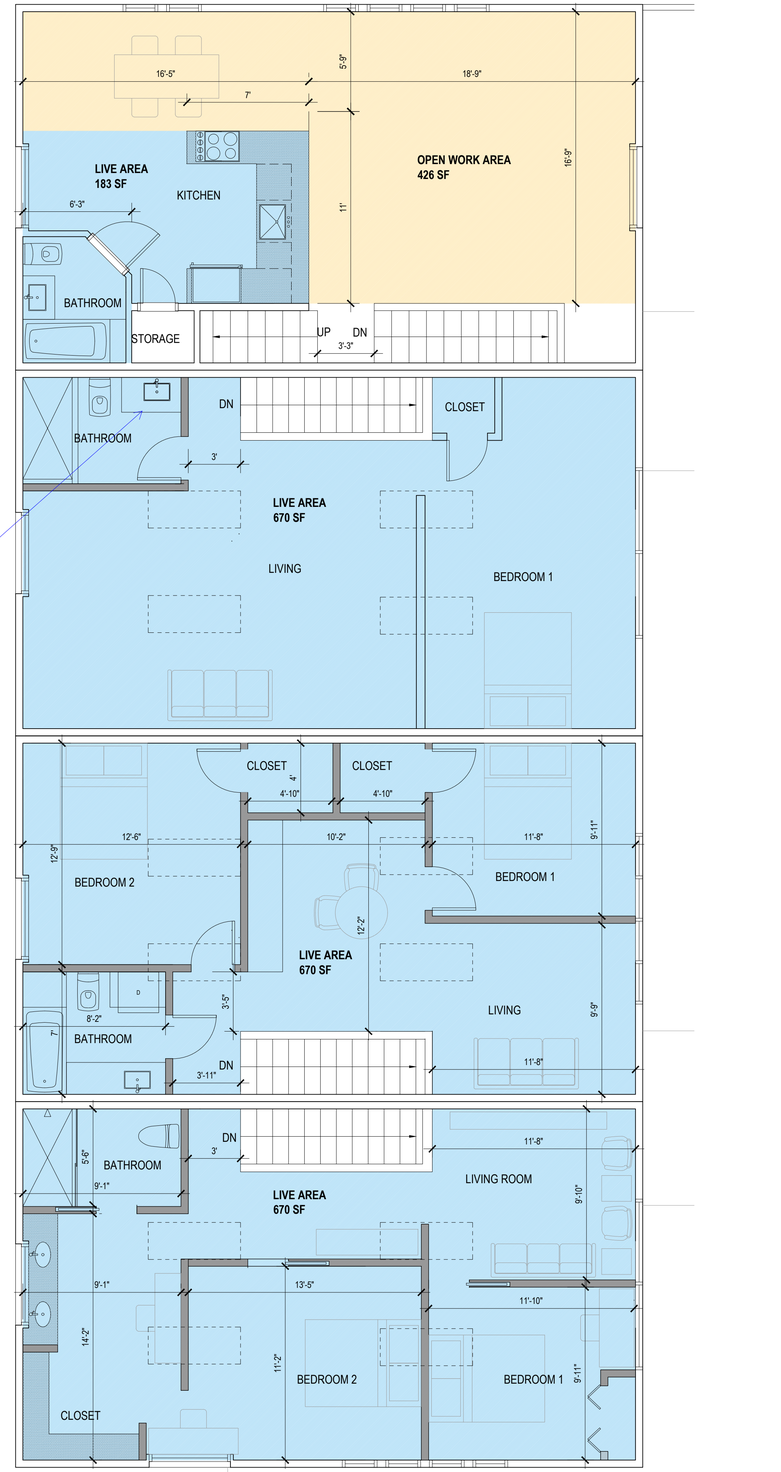

01 **second floor plan**

00 01 02 4'-0" 8 16

924-930 CARLETON ST. BERKELEY CALIFORNIA

APPLICANT
8th Streets Lofts
000 8th St
Berkeley, CA 94710

ARCHITECT
Devi Dutta Architecture
928 Carleton Street
Berkeley, CA 94710
510-705-1937

STRUCTURAL

issue
ZONING SUBMITTAL

date	issuance
6.28.23	ZONING

sheet revisions

delta	date	description
	8.15.23	ALAMEDA LOP
	6.24.24	cob rev 1
	7.25.24	cob rev 2
	8.28.24	cob rev 3

drawing scale
1/4"=1'-0"

sheet title
PROPOSED FLOORPLANS

sheet number
A2.3

02 south elevation
00 01 02 4'-0" 8 16

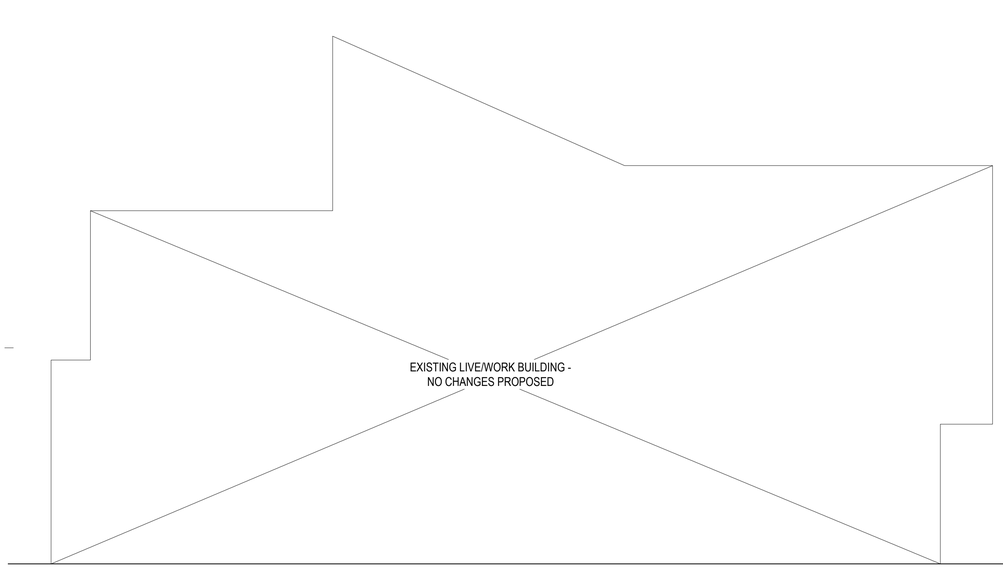

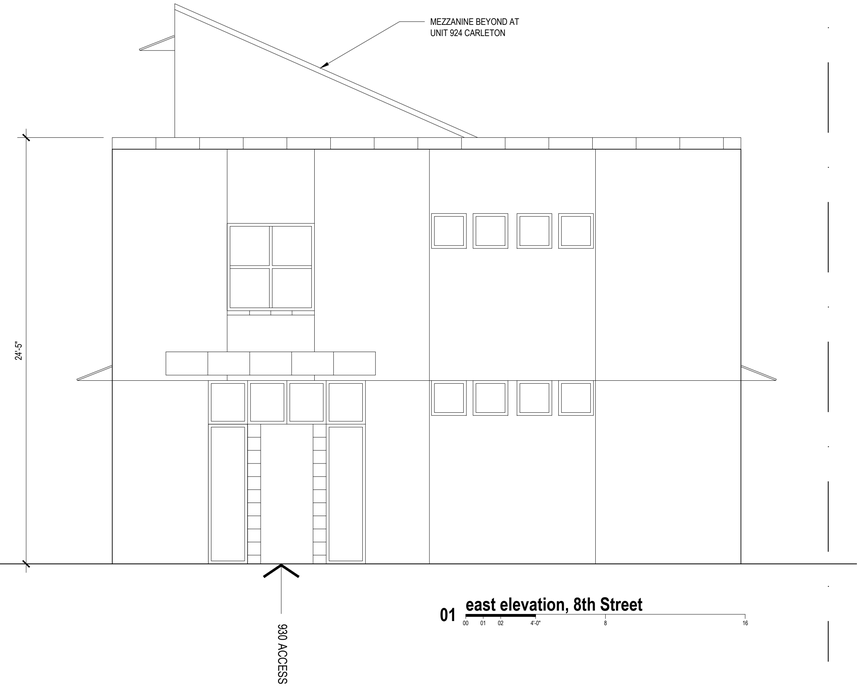

01 east elevation, 8th Street
00 01 02 4'-0" 8 16

924-930 CARLETON ST.
BERKELEY
CALIFORNIA

APPLICANT
8th Streets Lofts
000 8th St
Berkeley, CA 94710

ARCHITECT
Devi Dutta Architecture
928 Carleton Street
Berkeley, CA 94710
510-705-1937

STRUCTURAL

issue
ZONING SUBMITTAL

date	issuance
6.28.23	ZONING

sheet revisions

delta	date	description
	8.15.23	ALAMEDA LOP
	6.24.24	cob rev 1
	7.25.24	cob rev 2
	8.28.24	cob rev 3

drawing scale
1/4"=1'-0"

sheet title
EXTERIOR ELEVATIONS

sheet number
A3.1

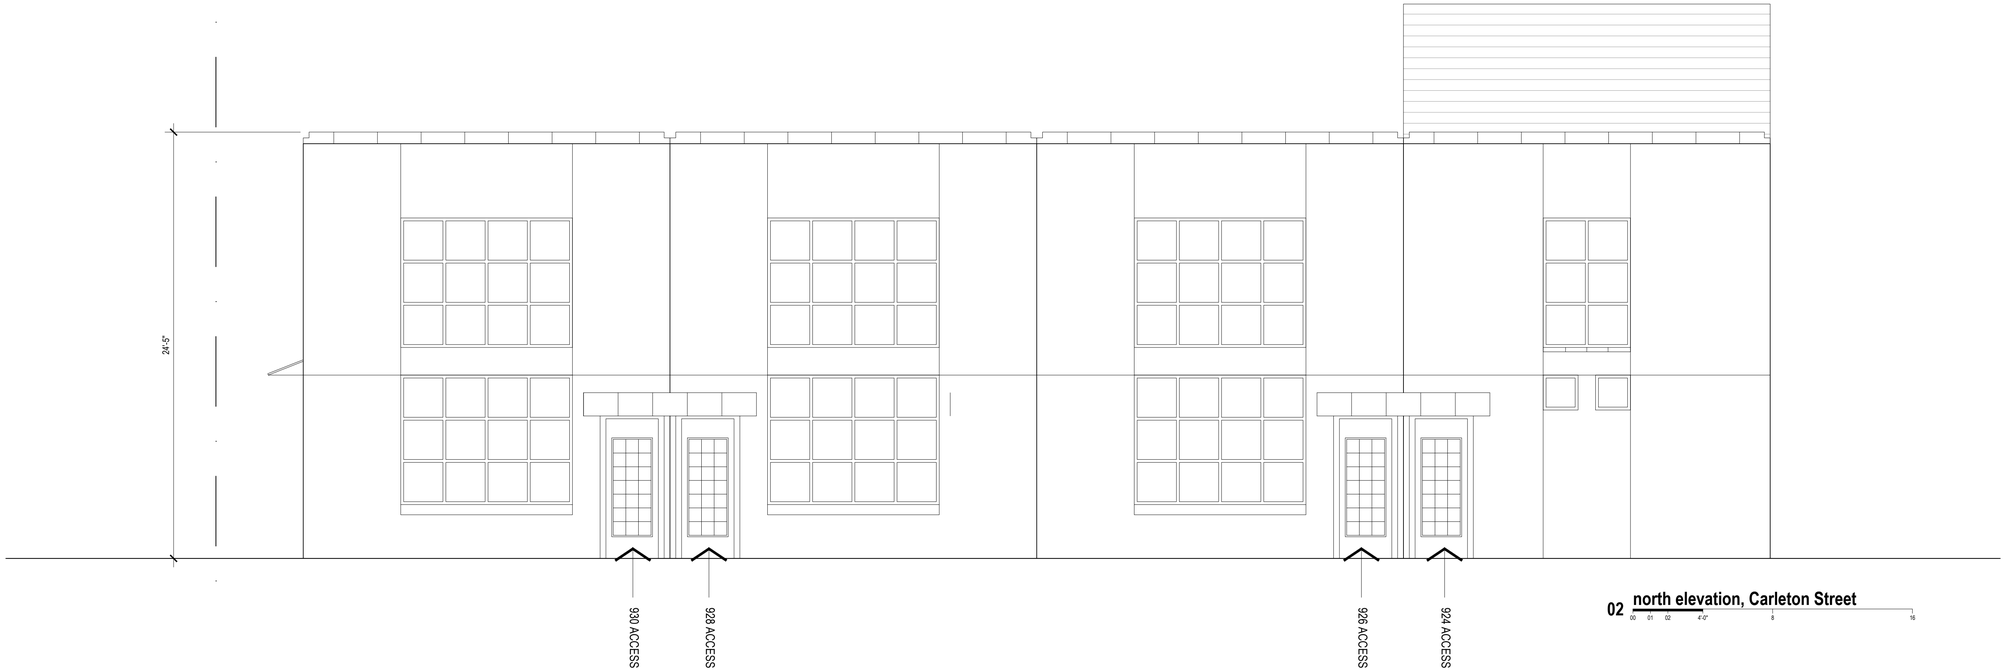

02 north elevation, Carleton Street
00 01 02 4'-0" 8 16

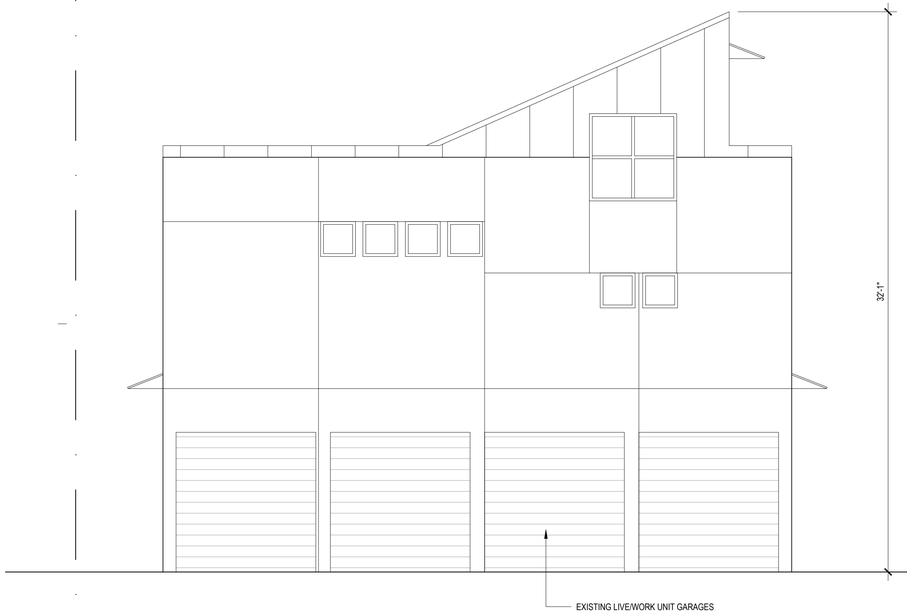

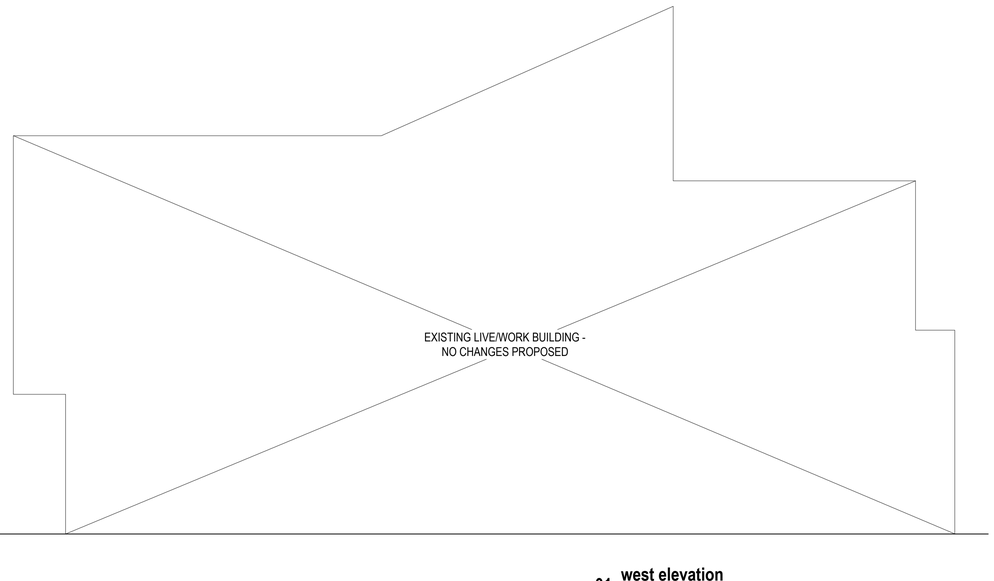

01 west elevation
00 01 02 4'-0" 8 16

924-930 CARLETON ST.
BERKELEY
CALIFORNIA

APPLICANT
8th Streets Lofts
000 8th St
Berkeley, CA 94710

ARCHITECT
Devi Dutta Architecture
928 Carleton Street
Berkeley, CA 94710
510-705-1937

STRUCTURAL

issue
ZONING SUBMITTAL

date	issuance
6.28.23	ZONING

sheet revisions

delta	date	description
	8.15.23	ALAMEDA LOP
	6.24.24	cob rev 1
	7.25.24	cob rev 2
	8.28.24	cob rev 3

drawing scale
1/4"=1'-0"

sheet title
EXTERIOR ELEVATIONS

sheet number
A3.2

924-930 CARLETON ST. BERKELEY CALIFORNIA

APPLICANT
8th Streets Lofts
000 8th St
Berkeley, CA 94710

ARCHITECT
Devi Dutta Architecture
928 Carleton Street
Berkeley, CA 94710
510-705-1937

STRUCTURAL

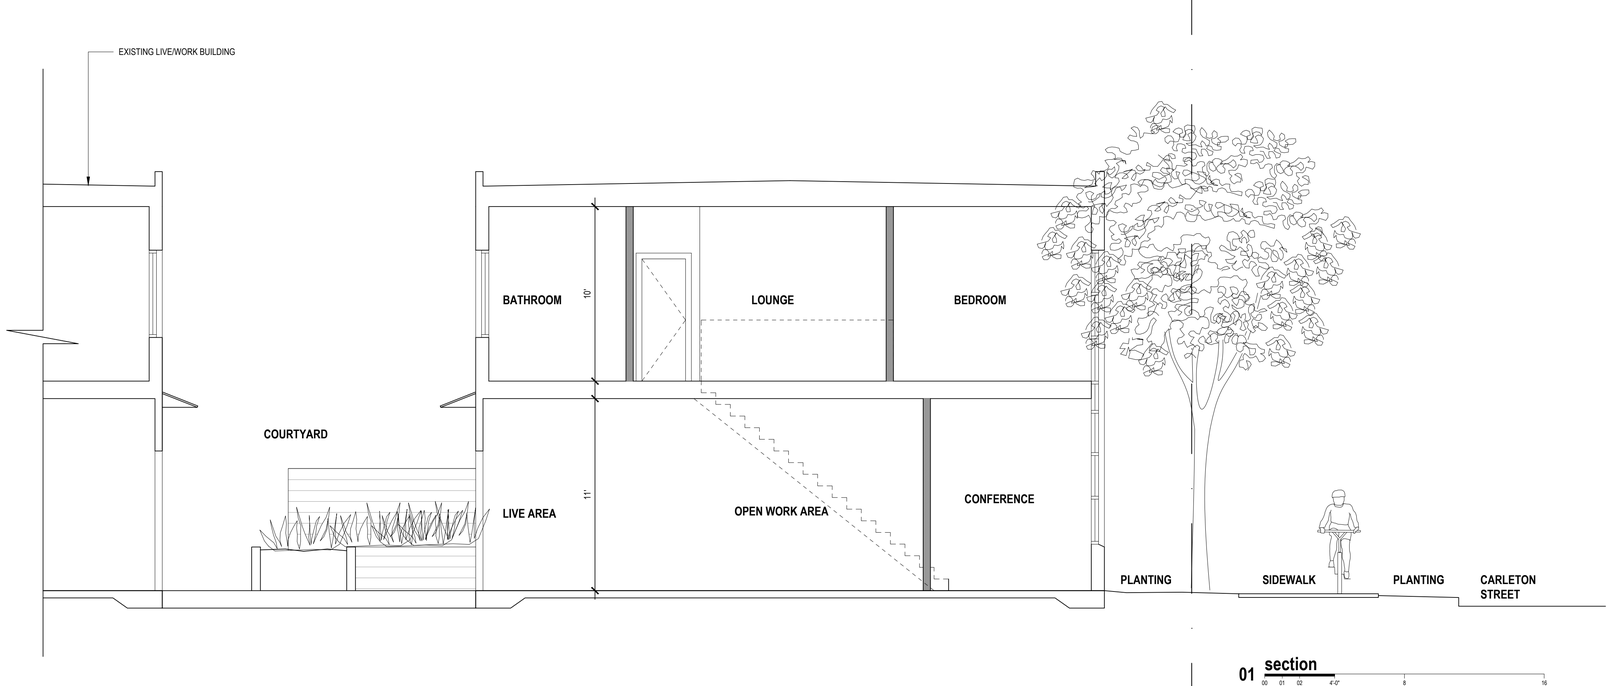

01 section
00 01 02 4'-0" 8 16

issue
ZONING SUBMITTAL

date	issuance
6.28.23	ZONING

sheet revisions

delta	date	description
	8.15.23	ALAMEDA LOP
	6.24.24	cob rev 1
	7.25.24	cob rev 2
	8.28.24	cob rev 3

drawing scale
1/4"=1'-0"

sheet title
SECTIONS

sheet number
A4.1

APPENDIX H

924–930 Site Plan, Including Utility Alignments

APPROVED PLANS
DATE SIGNATURE
DESIGN REVIEW

CARLETON STREET STUDIOS

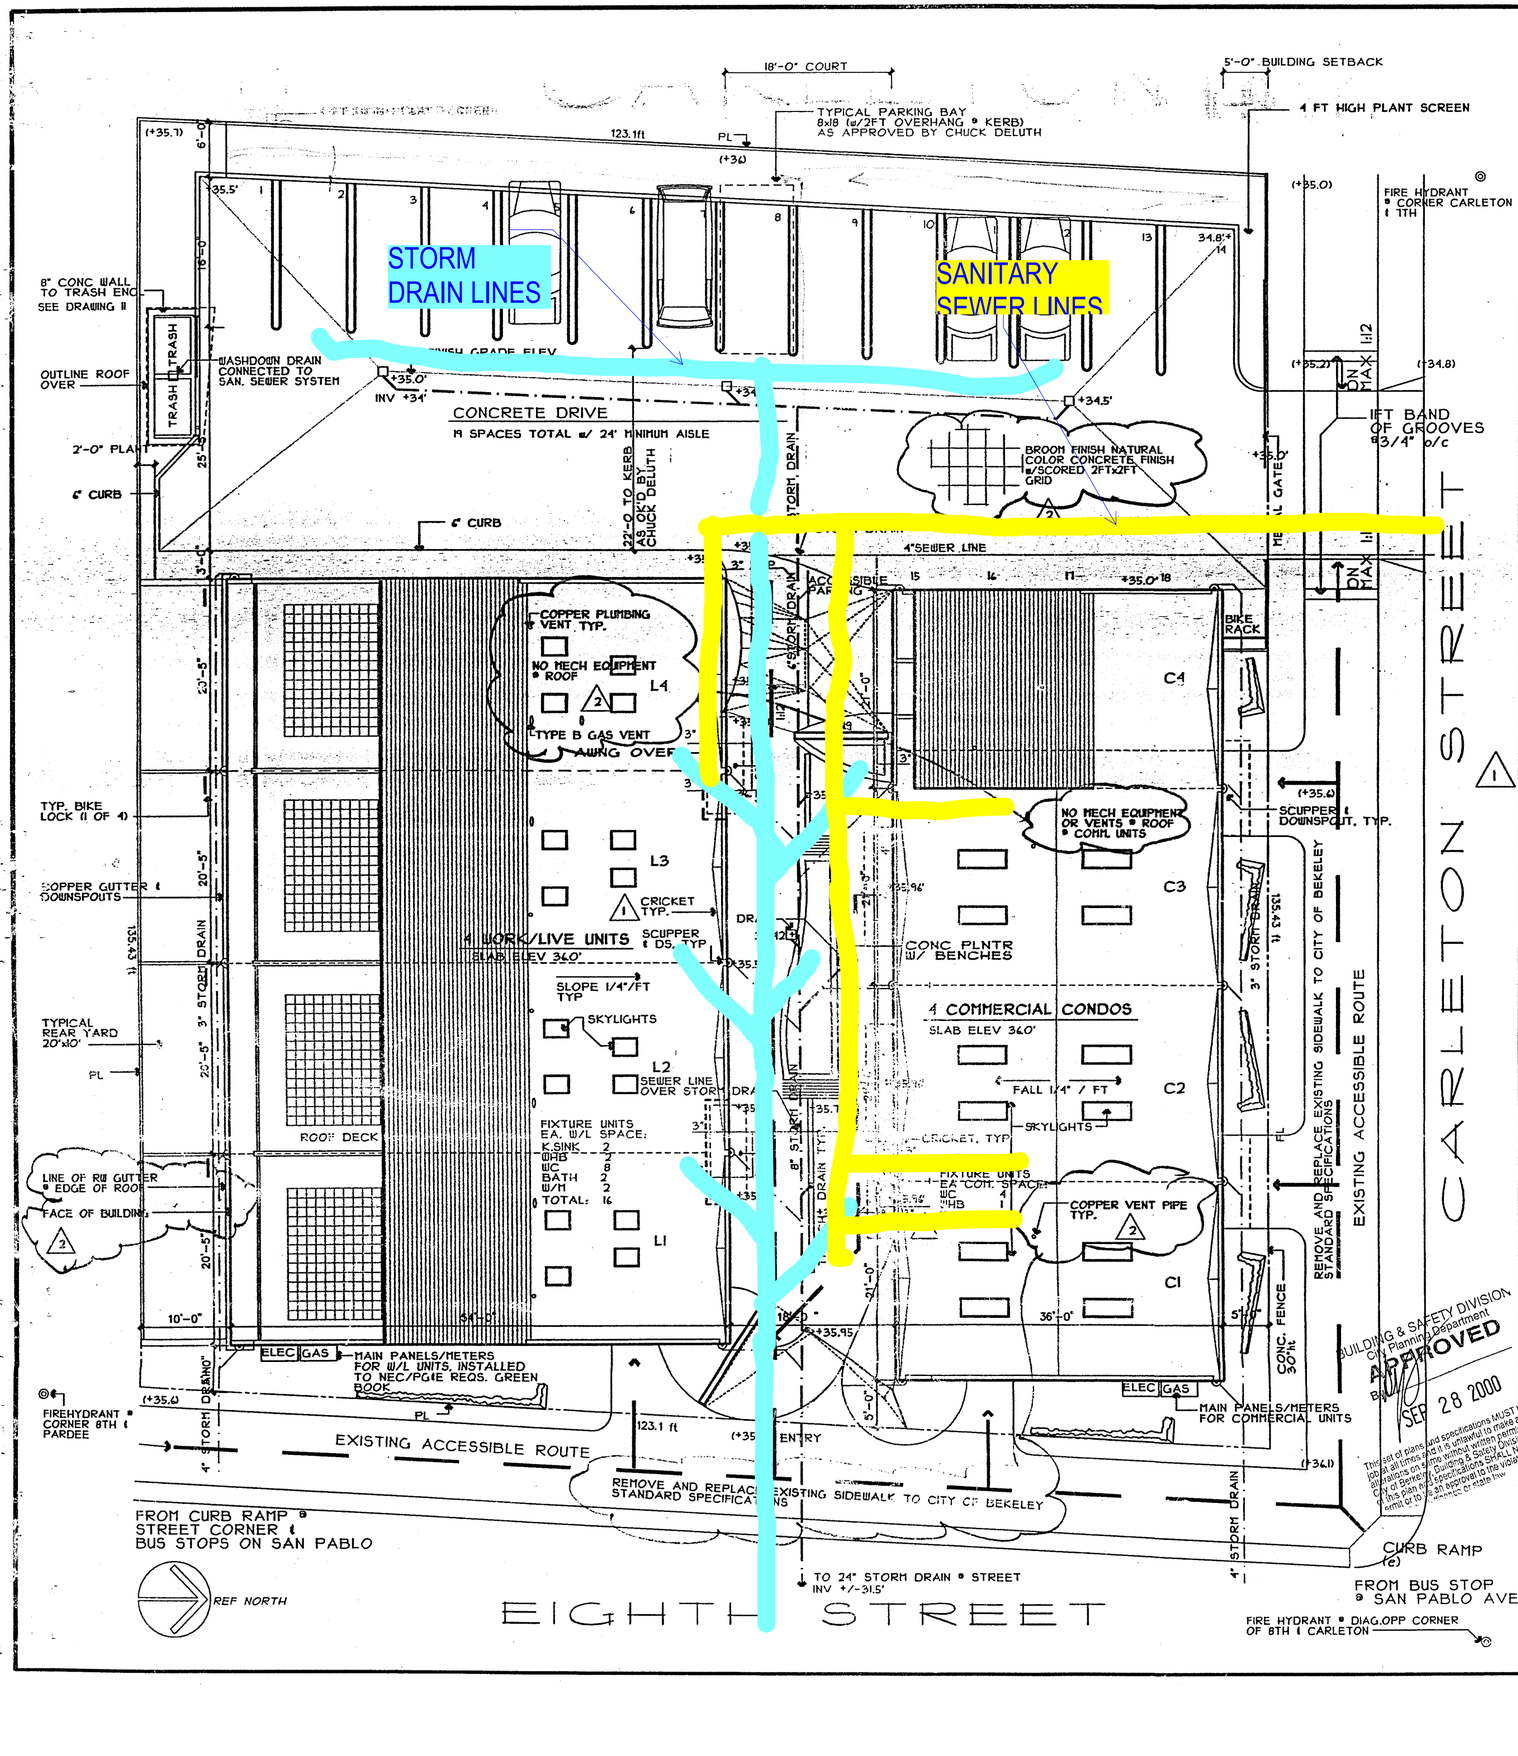

PROJECT DATA

ZONING		
MIXED USE/RESIDENTIAL DISTRICT		
OCCUPANCY	WORK/LIVE & COMMERCIAL PRIVATE GARAGE	B U
LOT AREA	14,632 SQ. FT.	
BUILDING FOOTPRINT	7470 SQ. FT.	
LOT COVERAGE	0.44	
FLOOR AREA	4-WORK/LIVE UNITS @ 1816 SQ.FT.	
	SUB TOTAL	7264 SQ. FT.
	3- COMMERCIAL UNITS @1470 SQ. FT.	
	SUB TOTAL	4410 SQ. FT.
	1- COMMERCIAL UNIT @	1000 SQ. FT.
	4-CAR GARAGE	214 SQ.FT.
	TOTAL	13,454 SQ.FT.
PARKING	19 ON SITE SPACES	

BUILDING CODES: 1997 UBC, UMC, UPC, & 1996 NEC AS AMENDED BY THE STATE OF CALIFORNIA (CBC 1998) & LOCAL JURISDICTIONS w/ AUTHORITY

CONSTRUCTION TYPE:	TYPE V(N)
ALLOWABLE FLOOR AREA (UBC TABLE 5-B MODIFIED UBC 504.2)	16,000 SQ.FT.
FLOOR AREA BULIDING 1	7,264 SQ. FT.
FLOOR AREA BUILDING 2	5,410 SQ. FT.
AREA OF COURTYARD	1491 SQ. FT.
AGGREGATE AREA	14,165 SQ. FT.
REQD IHR CONSTRUCTION	B OCC. (20FT FR. PROPERTY LINE B/U OCCUPANCY SEPARATION UNIT SEPARATION
IHR CONSTRUCTION SHOWN	ON PLANS

WORK/LIVE UNIT BUILDING TO BE EQUIPPED w/ FIRE SPRINKLER SYSTEM AND FIRE ALARM SYSTEM TO CITY OF BERKELEY WORK/LIVE REQS. PROVIDE SYSTEM DRAWINGS DESIGNED BY AN ENGINEER, LICENCED BY THE STATE OF CALIFORNIA, FOR REVIEW UNDER SEPARATE PERMIT PRIOR TO INSTALLATION

DRAWING LIST

ARCHITECTURAL	REV
1 SITE PLAN, TITLE PAGE	2
3 COM UNIT TYPE 1 FLOOR PLANS	2
4 COM UNIT TYPE 2 FLOOR PLANS	2
5 BUILDING ELEVATIONS (SHEET 1)	1
6 BUILDING ELEVATIONS (SHEET 2)	2
8 COM UNIT TYPE 1 SECTIONS	2
9 COM UNIT TYPE 2 SECTIONS	2
12 DETAILS	2
13 DETAILS	1
14 DETAILS	1
15 DETAILS	1
18 TITLE 24 COMPLIANCE	1
19 TITLE 24 COMPLIANCE	
L1 LANDSCAPE PLAN	2
L2 LANDSCAPE SPECS/PLANTING SCHEDULE	

NOTES

*SOILS ENGINEER TO BE RETAINED TO PROVIDE OBSERVATION AND TESTING DURING GRADING AND FOUNDATION CONSTRUCTION. INSPECTION & TEST REPORTS TO BE SUBMITTED TO THE BUILDING DEPT. AND THE ARCHITECT.

*BEST MANAGEMENT PRACTICES FOR THE CONTROL OF CONSTRUCTION POLLUTION, AS SPECIFIED IN "BLUEPRINT FOR A CLEAN BAY", (OBTAINABLE FROM THE PERMIT CENTER) ARE TO BE FOLLOWED DURING CONSTRUCTION

*ACCESSIBLE ROUTES OF TRAVEL TO BE CONTINUOUSLY ACCESSIBLE. w/ MAX 1/2" CHANGES IN ELEVATION. 48" WIDE. WHERE SLOPE)1:20 RAMPS SHALL COMPLY w/ UBC1127B, 1133B.5 & 1133B.7

*PAVED AREAS WITHIN SITE TO BE KEPT CLEAR OF LITTER &DEBRIS. PRESSURE WASHING WITHOUT USE OF SOLVENTS MAY BE USED. CLEAN STORM DRAINS ANNUALLY PRIOR TO RAINY SEASON.

*OPERATION OF TRUCKS & CONSTRUCTION EQUIP. SHALL BE ONLY BETWN HRS OF 8AM &6PM MON. TO FRI. 9AM & NOON SAT. NO CONSTRUCTION WORK ON SUN. NAME & TEL# OF INDIV RESPONSIBLE SHALL BE PROVIDED TO CURRENT PLANNING DIV. & POSTED ON SITE VISIBLE TO PUBLIC. THIS PERSON SHALL PROVIDE WEEKLY REPORTS TO C.P.DIV OF ALL NOISE COMPLAINTS & ACTION TAKEN TO RECTIFY.

BUILDING & SAFETY DIVISION
City Planning Department
APPROVED
Building Official
SEP 28 2000

This set of plans and specifications MUST be kept on the job at all times and it is unlawful to make any changes or alterations on same without written permission from the City of Berkeley Building & Safety Division. The issuance of this permit or approval of plans and specifications SHALL NOT be construed to be a permit for, or an approval of, any violation of any provision of the Uniform Codes or of state law.

LICENSED ARCHITECT
DONALD ROBERTSON
No. C 14706
REN. 6-31-01
STATE OF CALIFORNIA

ARON MILL ARCHITECT
875 OCEAN AVENUE, POINT RICHMOND, CA 94801
(510) 237-7980 FAX 510-237-1937

DEVELOPER
JIM HART
1331 JOSEPHINE
BERKELEY, CA 94703

PROJECT:
CARLETON STUDIOS
A WORK/LIVE & COMMERCIAL DEVELOPMENT
2100 8th STREET,
BERKELEY, CA

REVISIONS
1 7/28/00
2 9/8/00

DRAWN: TGW
SCALE: 3/32"=1'-0"
DATE: 5/18/00
DWG NO. 1

APPENDIX I

Laboratory Analytical Reports

ANALYTICAL REPORT

January 12, 2024

Revised Report

1 Cp
2 Tc
3 Ss
4 Cn
5 Sr
6 Qc
7 Gl
8 Al
9 Sc

Pangea Environmental Serv - Berkeley, CA

Sample Delivery Group:	L1682337
Samples Received:	11/29/2023
Project Number:	2715.001.205
Description:	928 Carleton

Report To: Damon Larson
1250 Addison St.
Ste. #213
Berkeley, CA 94702

Entire Report Reviewed By: Brian Ford

Brian Ford
Project Manager

Results relate only to the items tested or calibrated and are reported as rounded values. This test report shall not be reproduced, except in full, without written approval of the laboratory. Where applicable, sampling conducted by Pace Analytical National is performed per guidance provided in laboratory standard operating procedures ENV-SOP-MTJL-0067 and ENV-SOP-MTJL-0068. Where sampling conducted by the customer, results relate to the accuracy of the information provided, and as the samples are received.

TABLE OF CONTENTS

Cp: Cover Page	1
Tc: Table of Contents	2
Ss: Sample Summary	3
Cn: Case Narrative	4
Sr: Sample Results	5
SS-1 L1682337-01	5
SS-2 L1682337-02	7
SS-3 L1682337-03	9
SS-4 L1682337-04	11
SHROUD L1682337-05	13
Qc: Quality Control Summary	14
Volatile Organic Compounds (MS) by Method TO-15	14
Organic Compounds (GC) by Method ASTM 1946	18
Gl: Glossary of Terms	20
Al: Accreditations & Locations	21
Sc: Sample Chain of Custody	22

SAMPLE SUMMARY

SS-1 L1682337-01 Air

Collected by: E. Lervaag | Collected date/time: 11/28/23 11:07 | Received date/time: 11/29/23 09:00

Method	Batch	Dilution	Preparation date/time	Analysis date/time	Analyst	Location
Volatile Organic Compounds (MS) by Method TO-15	WG2180978	1	12/01/23 14:43	12/01/23 14:43	GH	Mt. Juliet, TN
Organic Compounds (GC) by Method ASTM 1946	WG2184672	1	12/07/23 15:54	12/07/23 15:54	OK	Mt. Juliet, TN

SS-2 L1682337-02 Air

Collected by: E. Lervaag | Collected date/time: 11/28/23 11:53 | Received date/time: 11/29/23 09:00

Method	Batch	Dilution	Preparation date/time	Analysis date/time	Analyst	Location
Volatile Organic Compounds (MS) by Method TO-15	WG2180978	1	12/01/23 15:12	12/01/23 15:12	GH	Mt. Juliet, TN
Organic Compounds (GC) by Method ASTM 1946	WG2184672	1	12/07/23 15:58	12/07/23 15:58	OK	Mt. Juliet, TN

SS-3 L1682337-03 Air

Collected by: E. Lervaag | Collected date/time: 11/28/23 12:53 | Received date/time: 11/29/23 09:00

Method	Batch	Dilution	Preparation date/time	Analysis date/time	Analyst	Location
Volatile Organic Compounds (MS) by Method TO-15	WG2180978	1	12/01/23 15:41	12/01/23 15:41	GH	Mt. Juliet, TN
Organic Compounds (GC) by Method ASTM 1946	WG2184672	1	12/07/23 16:03	12/07/23 16:03	OK	Mt. Juliet, TN

SS-4 L1682337-04 Air

Collected by: E. Lervaag | Collected date/time: 11/28/23 13:51 | Received date/time: 11/29/23 09:00

Method	Batch	Dilution	Preparation date/time	Analysis date/time	Analyst	Location
Volatile Organic Compounds (MS) by Method TO-15	WG2180978	1	12/01/23 16:09	12/01/23 16:09	GH	Mt. Juliet, TN
Organic Compounds (GC) by Method ASTM 1946	WG2184682	1	12/07/23 16:41	12/07/23 16:41	OK	Mt. Juliet, TN

SHROUD L1682337-05 Air

Collected by: E. Lervaag | Collected date/time: 11/28/23 13:51 | Received date/time: 11/29/23 09:00

Method	Batch	Dilution	Preparation date/time	Analysis date/time	Analyst	Location
Organic Compounds (GC) by Method ASTM 1946	WG2184682	1	12/07/23 16:46	12/07/23 16:46	CCM	Mt. Juliet, TN

1 Cp
2 Tc
3 Ss
4 Cn
5 Sr
6 Qc
7 Gl
8 Al
9 Sc

CASE NARRATIVE

All sample aliquots were received at the correct temperature, in the proper containers, with the appropriate preservatives, and within method specified holding times, unless qualified or notated within the report. Where applicable, all MDL (LOD) and RDL (LOQ) values reported for environmental samples have been corrected for the dilution factor used in the analysis. All Method and Batch Quality Control are within established criteria except where addressed in this case narrative, a non-conformance form or properly qualified within the sample results. By my digital signature below, I affirm to the best of my knowledge, all problems/anomalies observed by the laboratory as having the potential to affect the quality of the data have been identified by the laboratory, and no information or data have been knowingly withheld that would affect the quality of the data.

Brian Ford
Project Manager

Report Revision History

Level II Report - Version 1: 12/08/23 10:10
Level II Report - Version 2: 12/12/23 17:24

Project Narrative

revised: Reporting Helium from a different data run. We believe the previously reported data was incorrect.

SS-1
Collected date/time: 11/28/23 11:07

SAMPLE RESULTS - 01

L1682337

Volatile Organic Compounds (MS) by Method TO-15

Analyte	CAS #	Mol. Wt.	RDL1 ppbv	RDL2 ug/m3	Result ppbv	Result ug/m3	Qualifier	Dilution	Batch
Acetone	67-64-1	58.10	1.25	2.97	123	292	E	1	WG2180978
Allyl chloride	107-05-1	76.53	0.200	0.626	ND	ND		1	WG2180978
Benzene	71-43-2	78.10	0.200	0.639	0.323	1.03		1	WG2180978
Benzyl Chloride	100-44-7	127	0.200	1.04	ND	ND		1	WG2180978
Bromodichloromethane	75-27-4	164	0.200	1.34	ND	ND		1	WG2180978
Bromoform	75-25-2	253	0.600	6.21	ND	ND		1	WG2180978
Bromomethane	74-83-9	94.90	0.200	0.776	ND	ND		1	WG2180978
1,3-Butadiene	106-99-0	54.10	2.00	4.43	ND	ND		1	WG2180978
Carbon disulfide	75-15-0	76.10	0.200	0.622	ND	ND		1	WG2180978
Carbon tetrachloride	56-23-5	154	0.200	1.26	ND	ND		1	WG2180978
Chlorobenzene	108-90-7	113	0.200	0.924	0.233	1.08		1	WG2180978
Chloroethane	75-00-3	64.50	0.200	0.528	ND	ND		1	WG2180978
Chloroform	67-66-3	119	0.200	0.973	ND	ND		1	WG2180978
Chloromethane	74-87-3	50.50	0.200	0.413	ND	ND		1	WG2180978
2-Chlorotoluene	95-49-8	126	0.200	1.03	ND	ND		1	WG2180978
Cyclohexane	110-82-7	84.20	0.200	0.689	ND	ND		1	WG2180978
Dibromochloromethane	124-48-1	208	0.200	1.70	ND	ND		1	WG2180978
1,2-Dibromoethane	106-93-4	188	0.200	1.54	ND	ND		1	WG2180978
1,2-Dichlorobenzene	95-50-1	147	0.200	1.20	ND	ND		1	WG2180978
1,3-Dichlorobenzene	541-73-1	147	0.200	1.20	ND	ND		1	WG2180978
1,4-Dichlorobenzene	106-46-7	147	0.200	1.20	ND	ND		1	WG2180978
1,2-Dichloroethane	107-06-2	99	0.200	0.810	ND	ND		1	WG2180978
1,1-Dichloroethane	75-34-3	98	0.200	0.802	ND	ND		1	WG2180978
1,1-Dichloroethene	75-35-4	96.90	0.200	0.793	ND	ND		1	WG2180978
cis-1,2-Dichloroethene	156-59-2	96.90	0.200	0.793	ND	ND		1	WG2180978
trans-1,2-Dichloroethene	156-60-5	96.90	0.200	0.793	ND	ND		1	WG2180978
1,2-Dichloropropane	78-87-5	113	0.200	0.924	ND	ND		1	WG2180978
cis-1,3-Dichloropropene	10061-01-5	111	0.200	0.908	ND	ND		1	WG2180978
trans-1,3-Dichloropropene	10061-02-6	111	0.200	0.908	ND	ND		1	WG2180978
1,4-Dioxane	123-91-1	88.10	0.630	2.27	ND	ND		1	WG2180978
Ethanol	64-17-5	46.10	2.50	4.71	29.1	54.9		1	WG2180978
Ethylbenzene	100-41-4	106	0.200	0.867	ND	ND		1	WG2180978
4-Ethyltoluene	622-96-8	120	0.200	0.982	ND	ND		1	WG2180978
Trichlorofluoromethane	75-69-4	137.40	0.200	1.12	0.213	1.20		1	WG2180978
Dichlorodifluoromethane	75-71-8	120.92	0.200	0.989	0.450	2.23		1	WG2180978
1,1,2-Trichlorotrifluoroethane	76-13-1	187.40	0.200	1.53	ND	ND		1	WG2180978
1,2-Dichlorotetrafluoroethane	76-14-2	171	0.200	1.40	ND	ND		1	WG2180978
Heptane	142-82-5	100	0.200	0.818	ND	ND		1	WG2180978
Hexachloro-1,3-butadiene	87-68-3	261	0.630	6.73	ND	ND		1	WG2180978
n-Hexane	110-54-3	86.20	0.630	2.22	ND	ND		1	WG2180978
Isopropylbenzene	98-82-8	120.20	0.200	0.983	ND	ND		1	WG2180978
Methylene Chloride	75-09-2	84.90	0.200	0.694	0.298	1.03		1	WG2180978
Methyl Butyl Ketone	591-78-6	100	1.25	5.11	ND	ND		1	WG2180978
2-Butanone (MEK)	78-93-3	72.10	1.25	3.69	1.94	5.72		1	WG2180978
4-Methyl-2-pentanone (MIBK)	108-10-1	100.10	1.25	5.12	ND	ND		1	WG2180978
Methyl methacrylate	80-62-6	100.12	0.200	0.819	ND	ND		1	WG2180978
MTBE	1634-04-4	88.10	0.200	0.721	ND	ND		1	WG2180978
Naphthalene	91-20-3	128	0.630	3.30	ND	ND		1	WG2180978
2-Propanol	67-63-0	60.10	1.25	3.07	4.70	11.6		1	WG2180978
Propene	115-07-1	42.10	1.25	2.15	ND	ND		1	WG2180978
Styrene	100-42-5	104	0.200	0.851	ND	ND		1	WG2180978
1,1,2,2-Tetrachloroethane	79-34-5	168	0.200	1.37	ND	ND		1	WG2180978
Tetrachloroethylene	127-18-4	166	0.200	1.36	ND	ND		1	WG2180978
Tetrahydrofuran	109-99-9	72.10	0.200	0.590	1.81	5.34		1	WG2180978
Toluene	108-88-3	92.10	0.500	1.88	1.24	4.67		1	WG2180978
1,2,4-Trichlorobenzene	120-82-1	181	0.630	4.66	ND	ND		1	WG2180978

SS-1
Collected date/time: 11/28/23 11:07

SAMPLE RESULTS - 01

L1682337

Volatile Organic Compounds (MS) by Method TO-15

Analyte	CAS #	Mol. Wt.	RDL1 ppbv	RDL2 ug/m3	Result ppbv	Result ug/m3	Qualifier	Dilution	Batch
1,1,1-Trichloroethane	71-55-6	133	0.200	1.09	ND	ND		1	WG2180978
1,1,2-Trichloroethane	79-00-5	133	0.200	1.09	ND	ND		1	WG2180978
Trichloroethylene	79-01-6	131	0.200	1.07	ND	ND		1	WG2180978
1,2,4-Trimethylbenzene	95-63-6	120	0.200	0.982	ND	ND		1	WG2180978
1,3,5-Trimethylbenzene	108-67-8	120	0.200	0.982	ND	ND		1	WG2180978
2,2,4-Trimethylpentane	540-84-1	114.22	0.200	0.934	ND	ND		1	WG2180978
Vinyl chloride	75-01-4	62.50	0.200	0.511	ND	ND		1	WG2180978
Vinyl Bromide	593-60-2	106.95	0.200	0.875	ND	ND		1	WG2180978
Vinyl acetate	108-05-4	86.10	0.630	2.22	ND	ND		1	WG2180978
m&p-Xylene	179601-23-1	106	0.400	1.73	0.499	2.16		1	WG2180978
o-Xylene	95-47-6	106	0.200	0.867	ND	ND		1	WG2180978
TPH (GC/MS) Low Fraction	8006-61-9	101	200	826	ND	ND		1	WG2180978
(S) 1,4-Bromofluorobenzene	*460-00-4*	*175*	*60.0-140*		*100*				WG2180978

Organic Compounds (GC) by Method ASTM 1946

Analyte	CAS #	Mol. Wt.	RDL %	Result %	Qualifier	Dilution	Batch
Helium	7440-59-7		0.100	ND		1	WG2184672

1 Cp
2 Tc
3 Ss
4 Cn
5 Sr
6 Qc
7 Gl
8 Al
9 Sc

SS-2
Collected date/time: 11/28/23 11:53

SAMPLE RESULTS - 02

L1682337

Volatile Organic Compounds (MS) by Method TO-15

Analyte	CAS #	Mol. Wt.	RDL1 ppbv	RDL2 ug/m3	Result ppbv	Result ug/m3	Qualifier	Dilution	Batch
Acetone	67-64-1	58.10	1.25	2.97	14.4	34.2		1	WG2180978
Allyl chloride	107-05-1	76.53	0.200	0.626	ND	ND		1	WG2180978
Benzene	71-43-2	78.10	0.200	0.639	0.293	0.936		1	WG2180978
Benzyl Chloride	100-44-7	127	0.200	1.04	ND	ND		1	WG2180978
Bromodichloromethane	75-27-4	164	0.200	1.34	ND	ND		1	WG2180978
Bromoform	75-25-2	253	0.600	6.21	ND	ND		1	WG2180978
Bromomethane	74-83-9	94.90	0.200	0.776	ND	ND		1	WG2180978
1,3-Butadiene	106-99-0	54.10	2.00	4.43	ND	ND		1	WG2180978
Carbon disulfide	75-15-0	76.10	0.200	0.622	ND	ND		1	WG2180978
Carbon tetrachloride	56-23-5	154	0.200	1.26	ND	ND		1	WG2180978
Chlorobenzene	108-90-7	113	0.200	0.924	ND	ND		1	WG2180978
Chloroethane	75-00-3	64.50	0.200	0.528	ND	ND		1	WG2180978
Chloroform	67-66-3	119	0.200	0.973	ND	ND		1	WG2180978
Chloromethane	74-87-3	50.50	0.200	0.413	ND	ND		1	WG2180978
2-Chlorotoluene	95-49-8	126	0.200	1.03	ND	ND		1	WG2180978
Cyclohexane	110-82-7	84.20	0.200	0.689	ND	ND		1	WG2180978
Dibromochloromethane	124-48-1	208	0.200	1.70	ND	ND		1	WG2180978
1,2-Dibromoethane	106-93-4	188	0.200	1.54	ND	ND		1	WG2180978
1,2-Dichlorobenzene	95-50-1	147	0.200	1.20	ND	ND		1	WG2180978
1,3-Dichlorobenzene	541-73-1	147	0.200	1.20	ND	ND		1	WG2180978
1,4-Dichlorobenzene	106-46-7	147	0.200	1.20	ND	ND		1	WG2180978
1,2-Dichloroethane	107-06-2	99	0.200	0.810	ND	ND		1	WG2180978
1,1-Dichloroethane	75-34-3	98	0.200	0.802	ND	ND		1	WG2180978
1,1-Dichloroethene	75-35-4	96.90	0.200	0.793	ND	ND		1	WG2180978
cis-1,2-Dichloroethene	156-59-2	96.90	0.200	0.793	ND	ND		1	WG2180978
trans-1,2-Dichloroethene	156-60-5	96.90	0.200	0.793	ND	ND		1	WG2180978
1,2-Dichloropropane	78-87-5	113	0.200	0.924	ND	ND		1	WG2180978
cis-1,3-Dichloropropene	10061-01-5	111	0.200	0.908	ND	ND		1	WG2180978
trans-1,3-Dichloropropene	10061-02-6	111	0.200	0.908	ND	ND		1	WG2180978
1,4-Dioxane	123-91-1	88.10	0.630	2.27	ND	ND		1	WG2180978
Ethanol	64-17-5	46.10	2.50	4.71	21.5	40.5		1	WG2180978
Ethylbenzene	100-41-4	106	0.200	0.867	ND	ND		1	WG2180978
4-Ethyltoluene	622-96-8	120	0.200	0.982	ND	ND		1	WG2180978
Trichlorofluoromethane	75-69-4	137.40	0.200	1.12	0.223	1.25		1	WG2180978
Dichlorodifluoromethane	75-71-8	120.92	0.200	0.989	0.451	2.23		1	WG2180978
1,1,2-Trichlorotrifluoroethane	76-13-1	187.40	0.200	1.53	ND	ND		1	WG2180978
1,2-Dichlorotetrafluoroethane	76-14-2	171	0.200	1.40	ND	ND		1	WG2180978
Heptane	142-82-5	100	0.200	0.818	ND	ND		1	WG2180978
Hexachloro-1,3-butadiene	87-68-3	261	0.630	6.73	ND	ND		1	WG2180978
n-Hexane	110-54-3	86.20	0.630	2.22	ND	ND		1	WG2180978
Isopropylbenzene	98-82-8	120.20	0.200	0.983	ND	ND		1	WG2180978
Methylene Chloride	75-09-2	84.90	0.200	0.694	0.319	1.11		1	WG2180978
Methyl Butyl Ketone	591-78-6	100	1.25	5.11	ND	ND		1	WG2180978
2-Butanone (MEK)	78-93-3	72.10	1.25	3.69	1.33	3.92		1	WG2180978
4-Methyl-2-pentanone (MIBK)	108-10-1	100.10	1.25	5.12	ND	ND		1	WG2180978
Methyl methacrylate	80-62-6	100.12	0.200	0.819	ND	ND		1	WG2180978
MTBE	1634-04-4	88.10	0.200	0.721	ND	ND		1	WG2180978
Naphthalene	91-20-3	128	0.630	3.30	ND	ND		1	WG2180978
2-Propanol	67-63-0	60.10	1.25	3.07	5.31	13.1		1	WG2180978
Propene	115-07-1	42.10	1.25	2.15	ND	ND		1	WG2180978
Styrene	100-42-5	104	0.200	0.851	ND	ND		1	WG2180978
1,1,2,2-Tetrachloroethane	79-34-5	168	0.200	1.37	ND	ND		1	WG2180978
Tetrachloroethylene	127-18-4	166	0.200	1.36	ND	ND		1	WG2180978
Tetrahydrofuran	109-99-9	72.10	0.200	0.590	3.50	10.3		1	WG2180978
Toluene	108-88-3	92.10	0.500	1.88	1.04	3.92		1	WG2180978
1,2,4-Trichlorobenzene	120-82-1	181	0.630	4.66	ND	ND		1	WG2180978

SS-2
Collected date/time: 11/28/23 11:53

SAMPLE RESULTS - 02

L1682337

Volatile Organic Compounds (MS) by Method TO-15

Analyte	CAS #	Mol. Wt.	RDL1 ppbv	RDL2 ug/m3	Result ppbv	Result ug/m3	Qualifier	Dilution	Batch
1,1,1-Trichloroethane	71-55-6	133	0.200	1.09	ND	ND		1	WG2180978
1,1,2-Trichloroethane	79-00-5	133	0.200	1.09	ND	ND		1	WG2180978
Trichloroethylene	79-01-6	131	0.200	1.07	ND	ND		1	WG2180978
1,2,4-Trimethylbenzene	95-63-6	120	0.200	0.982	ND	ND		1	WG2180978
1,3,5-Trimethylbenzene	108-67-8	120	0.200	0.982	ND	ND		1	WG2180978
2,2,4-Trimethylpentane	540-84-1	114.22	0.200	0.934	ND	ND		1	WG2180978
Vinyl chloride	75-01-4	62.50	0.200	0.511	ND	ND		1	WG2180978
Vinyl Bromide	593-60-2	106.95	0.200	0.875	ND	ND		1	WG2180978
Vinyl acetate	108-05-4	86.10	0.630	2.22	ND	ND		1	WG2180978
m&p-Xylene	179601-23-1	106	0.400	1.73	0.443	1.92		1	WG2180978
o-Xylene	95-47-6	106	0.200	0.867	ND	ND		1	WG2180978
TPH (GC/MS) Low Fraction	8006-61-9	101	200	826	ND	ND		1	WG2180978
(S) 1,4-Bromofluorobenzene	*460-00-4*	*175*	*60.0-140*		*99.7*				WG2180978

Organic Compounds (GC) by Method ASTM 1946

Analyte	CAS #	Mol. Wt.	RDL %	Result %	Qualifier	Dilution	Batch
Helium	7440-59-7		0.100	ND		1	WG2184672

1 Cp
2 Tc
3 Ss
4 Cn
5 Sr
6 Qc
7 Gl
8 Al
9 Sc

SS-3
Collected date/time: 11/28/23 12:53

SAMPLE RESULTS - 03

L1682337

Volatile Organic Compounds (MS) by Method TO-15

Analyte	CAS #	Mol. Wt.	RDL1 ppbv	RDL2 ug/m3	Result ppbv	Result ug/m3	Qualifier	Dilution	Batch
Acetone	67-64-1	58.10	1.25	2.97	23.6	56.1		1	WG2180978
Allyl chloride	107-05-1	76.53	0.200	0.626	ND	ND		1	WG2180978
Benzene	71-43-2	78.10	0.200	0.639	0.585	1.87		1	WG2180978
Benzyl Chloride	100-44-7	127	0.200	1.04	ND	ND		1	WG2180978
Bromodichloromethane	75-27-4	164	0.200	1.34	ND	ND		1	WG2180978
Bromoform	75-25-2	253	0.600	6.21	ND	ND		1	WG2180978
Bromomethane	74-83-9	94.90	0.200	0.776	ND	ND		1	WG2180978
1,3-Butadiene	106-99-0	54.10	2.00	4.43	ND	ND		1	WG2180978
Carbon disulfide	75-15-0	76.10	0.200	0.622	ND	ND		1	WG2180978
Carbon tetrachloride	56-23-5	154	0.200	1.26	ND	ND		1	WG2180978
Chlorobenzene	108-90-7	113	0.200	0.924	ND	ND		1	WG2180978
Chloroethane	75-00-3	64.50	0.200	0.528	ND	ND		1	WG2180978
Chloroform	67-66-3	119	0.200	0.973	0.881	4.29		1	WG2180978
Chloromethane	74-87-3	50.50	0.200	0.413	0.229	0.473		1	WG2180978
2-Chlorotoluene	95-49-8	126	0.200	1.03	ND	ND		1	WG2180978
Cyclohexane	110-82-7	84.20	0.200	0.689	0.971	3.34		1	WG2180978
Dibromochloromethane	124-48-1	208	0.200	1.70	ND	ND		1	WG2180978
1,2-Dibromoethane	106-93-4	188	0.200	1.54	ND	ND		1	WG2180978
1,2-Dichlorobenzene	95-50-1	147	0.200	1.20	ND	ND		1	WG2180978
1,3-Dichlorobenzene	541-73-1	147	0.200	1.20	ND	ND		1	WG2180978
1,4-Dichlorobenzene	106-46-7	147	0.200	1.20	ND	ND		1	WG2180978
1,2-Dichloroethane	107-06-2	99	0.200	0.810	ND	ND		1	WG2180978
1,1-Dichloroethane	75-34-3	98	0.200	0.802	ND	ND		1	WG2180978
1,1-Dichloroethene	75-35-4	96.90	0.200	0.793	ND	ND		1	WG2180978
cis-1,2-Dichloroethene	156-59-2	96.90	0.200	0.793	ND	ND		1	WG2180978
trans-1,2-Dichloroethene	156-60-5	96.90	0.200	0.793	ND	ND		1	WG2180978
1,2-Dichloropropane	78-87-5	113	0.200	0.924	ND	ND		1	WG2180978
cis-1,3-Dichloropropene	10061-01-5	111	0.200	0.908	ND	ND		1	WG2180978
trans-1,3-Dichloropropene	10061-02-6	111	0.200	0.908	ND	ND		1	WG2180978
1,4-Dioxane	123-91-1	88.10	0.630	2.27	ND	ND		1	WG2180978
Ethanol	64-17-5	46.10	2.50	4.71	106	200	E	1	WG2180978
Ethylbenzene	100-41-4	106	0.200	0.867	0.686	2.97		1	WG2180978
4-Ethyltoluene	622-96-8	120	0.200	0.982	0.314	1.54		1	WG2180978
Trichlorofluoromethane	75-69-4	137.40	0.200	1.12	0.228	1.28		1	WG2180978
Dichlorodifluoromethane	75-71-8	120.92	0.200	0.989	0.450	2.23		1	WG2180978
1,1,2-Trichlorotrifluoroethane	76-13-1	187.40	0.200	1.53	ND	ND		1	WG2180978
1,2-Dichlorotetrafluoroethane	76-14-2	171	0.200	1.40	ND	ND		1	WG2180978
Heptane	142-82-5	100	0.200	0.818	0.438	1.79		1	WG2180978
Hexachloro-1,3-butadiene	87-68-3	261	0.630	6.73	ND	ND		1	WG2180978
n-Hexane	110-54-3	86.20	0.630	2.22	0.924	3.26		1	WG2180978
Isopropylbenzene	98-82-8	120.20	0.200	0.983	ND	ND		1	WG2180978
Methylene Chloride	75-09-2	84.90	0.200	0.694	3.83	13.3		1	WG2180978
Methyl Butyl Ketone	591-78-6	100	1.25	5.11	ND	ND		1	WG2180978
2-Butanone (MEK)	78-93-3	72.10	1.25	3.69	ND	ND		1	WG2180978
4-Methyl-2-pentanone (MIBK)	108-10-1	100.10	1.25	5.12	ND	ND		1	WG2180978
Methyl methacrylate	80-62-6	100.12	0.200	0.819	ND	ND		1	WG2180978
MTBE	1634-04-4	88.10	0.200	0.721	ND	ND		1	WG2180978
Naphthalene	91-20-3	128	0.630	3.30	ND	ND		1	WG2180978
2-Propanol	67-63-0	60.10	1.25	3.07	17.9	44.0		1	WG2180978
Propene	115-07-1	42.10	1.25	2.15	ND	ND		1	WG2180978
Styrene	100-42-5	104	0.200	0.851	ND	ND		1	WG2180978
1,1,2,2-Tetrachloroethane	79-34-5	168	0.200	1.37	ND	ND		1	WG2180978
Tetrachloroethylene	127-18-4	166	0.200	1.36	ND	ND		1	WG2180978
Tetrahydrofuran	109-99-9	72.10	0.200	0.590	1.54	4.54		1	WG2180978
Toluene	108-88-3	92.10	0.500	1.88	3.42	12.9		1	WG2180978
1,2,4-Trichlorobenzene	120-82-1	181	0.630	4.66	ND	ND		1	WG2180978

SS-3
Collected date/time: 11/28/23 12:53

SAMPLE RESULTS - 03

L1682337

Volatile Organic Compounds (MS) by Method TO-15

Analyte	CAS #	Mol. Wt.	RDL1 ppbv	RDL2 ug/m3	Result ppbv	Result ug/m3	Qualifier	Dilution	Batch
1,1,1-Trichloroethane	71-55-6	133	0.200	1.09	ND	ND		1	WG2180978
1,1,2-Trichloroethane	79-00-5	133	0.200	1.09	ND	ND		1	WG2180978
Trichloroethylene	79-01-6	131	0.200	1.07	2.58	13.8		1	WG2180978
1,2,4-Trimethylbenzene	95-63-6	120	0.200	0.982	1.28	6.28		1	WG2180978
1,3,5-Trimethylbenzene	108-67-8	120	0.200	0.982	0.390	1.91		1	WG2180978
2,2,4-Trimethylpentane	540-84-1	114.22	0.200	0.934	5.44	25.4		1	WG2180978
Vinyl chloride	75-01-4	62.50	0.200	0.511	ND	ND		1	WG2180978
Vinyl Bromide	593-60-2	106.95	0.200	0.875	ND	ND		1	WG2180978
Vinyl acetate	108-05-4	86.10	0.630	2.22	ND	ND		1	WG2180978
m&p-Xylene	179601-23-1	106	0.400	1.73	2.91	12.6		1	WG2180978
o-Xylene	95-47-6	106	0.200	0.867	1.12	4.86		1	WG2180978
TPH (GC/MS) Low Fraction	8006-61-9	101	200	826	ND	ND		1	WG2180978
(S) 1,4-Bromofluorobenzene	*460-00-4*	*175*	*60.0-140*		*101*				WG2180978

Organic Compounds (GC) by Method ASTM 1946

Analyte	CAS #	Mol. Wt.	RDL %	Result %	Qualifier	Dilution	Batch
Helium	7440-59-7		0.100	ND		1	WG2184672

SS-4
Collected date/time: 11/28/23 13:51

SAMPLE RESULTS - 04

L1682337

Volatile Organic Compounds (MS) by Method TO-15

Analyte	CAS #	Mol. Wt.	RDL1 ppbv	RDL2 ug/m3	Result ppbv	Result ug/m3	Qualifier	Dilution	Batch
Acetone	67-64-1	58.10	1.25	2.97	27.7	65.8		1	WG2180978
Allyl chloride	107-05-1	76.53	0.200	0.626	ND	ND		1	WG2180978
Benzene	71-43-2	78.10	0.200	0.639	0.221	0.706		1	WG2180978
Benzyl Chloride	100-44-7	127	0.200	1.04	ND	ND		1	WG2180978
Bromodichloromethane	75-27-4	164	0.200	1.34	ND	ND		1	WG2180978
Bromoform	75-25-2	253	0.600	6.21	ND	ND		1	WG2180978
Bromomethane	74-83-9	94.90	0.200	0.776	ND	ND		1	WG2180978
1,3-Butadiene	106-99-0	54.10	2.00	4.43	ND	ND		1	WG2180978
Carbon disulfide	75-15-0	76.10	0.200	0.622	ND	ND		1	WG2180978
Carbon tetrachloride	56-23-5	154	0.200	1.26	ND	ND		1	WG2180978
Chlorobenzene	108-90-7	113	0.200	0.924	ND	ND		1	WG2180978
Chloroethane	75-00-3	64.50	0.200	0.528	ND	ND		1	WG2180978
Chloroform	67-66-3	119	0.200	0.973	5.12	24.9		1	WG2180978
Chloromethane	74-87-3	50.50	0.200	0.413	0.342	0.706		1	WG2180978
2-Chlorotoluene	95-49-8	126	0.200	1.03	ND	ND		1	WG2180978
Cyclohexane	110-82-7	84.20	0.200	0.689	ND	ND		1	WG2180978
Dibromochloromethane	124-48-1	208	0.200	1.70	ND	ND		1	WG2180978
1,2-Dibromoethane	106-93-4	188	0.200	1.54	ND	ND		1	WG2180978
1,2-Dichlorobenzene	95-50-1	147	0.200	1.20	ND	ND		1	WG2180978
1,3-Dichlorobenzene	541-73-1	147	0.200	1.20	ND	ND		1	WG2180978
1,4-Dichlorobenzene	106-46-7	147	0.200	1.20	ND	ND		1	WG2180978
1,2-Dichloroethane	107-06-2	99	0.200	0.810	ND	ND		1	WG2180978
1,1-Dichloroethane	75-34-3	98	0.200	0.802	ND	ND		1	WG2180978
1,1-Dichloroethene	75-35-4	96.90	0.200	0.793	ND	ND		1	WG2180978
cis-1,2-Dichloroethene	156-59-2	96.90	0.200	0.793	ND	ND		1	WG2180978
trans-1,2-Dichloroethene	156-60-5	96.90	0.200	0.793	ND	ND		1	WG2180978
1,2-Dichloropropane	78-87-5	113	0.200	0.924	ND	ND		1	WG2180978
cis-1,3-Dichloropropene	10061-01-5	111	0.200	0.908	ND	ND		1	WG2180978
trans-1,3-Dichloropropene	10061-02-6	111	0.200	0.908	ND	ND		1	WG2180978
1,4-Dioxane	123-91-1	88.10	0.630	2.27	27.2	98.0		1	WG2180978
Ethanol	64-17-5	46.10	2.50	4.71	42.1	79.4		1	WG2180978
Ethylbenzene	100-41-4	106	0.200	0.867	ND	ND		1	WG2180978
4-Ethyltoluene	622-96-8	120	0.200	0.982	ND	ND		1	WG2180978
Trichlorofluoromethane	75-69-4	137.40	0.200	1.12	0.251	1.41		1	WG2180978
Dichlorodifluoromethane	75-71-8	120.92	0.200	0.989	0.486	2.40		1	WG2180978
1,1,2-Trichlorotrifluoroethane	76-13-1	187.40	0.200	1.53	ND	ND		1	WG2180978
1,2-Dichlorotetrafluoroethane	76-14-2	171	0.200	1.40	ND	ND		1	WG2180978
Heptane	142-82-5	100	0.200	0.818	ND	ND		1	WG2180978
Hexachloro-1,3-butadiene	87-68-3	261	0.630	6.73	ND	ND		1	WG2180978
n-Hexane	110-54-3	86.20	0.630	2.22	ND	ND		1	WG2180978
Isopropylbenzene	98-82-8	120.20	0.200	0.983	ND	ND		1	WG2180978
Methylene Chloride	75-09-2	84.90	0.200	0.694	0.849	2.95		1	WG2180978
Methyl Butyl Ketone	591-78-6	100	1.25	5.11	ND	ND		1	WG2180978
2-Butanone (MEK)	78-93-3	72.10	1.25	3.69	ND	ND		1	WG2180978
4-Methyl-2-pentanone (MIBK)	108-10-1	100.10	1.25	5.12	ND	ND		1	WG2180978
Methyl methacrylate	80-62-6	100.12	0.200	0.819	ND	ND		1	WG2180978
MTBE	1634-04-4	88.10	0.200	0.721	ND	ND		1	WG2180978
Naphthalene	91-20-3	128	0.630	3.30	ND	ND		1	WG2180978
2-Propanol	67-63-0	60.10	1.25	3.07	5.62	13.8		1	WG2180978
Propene	115-07-1	42.10	1.25	2.15	ND	ND		1	WG2180978
Styrene	100-42-5	104	0.200	0.851	ND	ND		1	WG2180978
1,1,2,2-Tetrachloroethane	79-34-5	168	0.200	1.37	ND	ND		1	WG2180978
Tetrachloroethylene	127-18-4	166	0.200	1.36	ND	ND		1	WG2180978
Tetrahydrofuran	109-99-9	72.10	0.200	0.590	0.489	1.44		1	WG2180978
Toluene	108-88-3	92.10	0.500	1.88	0.720	2.71		1	WG2180978
1,2,4-Trichlorobenzene	120-82-1	181	0.630	4.66	ND	ND		1	WG2180978

SS-4

Collected date/time: 11/28/23 13:51

SAMPLE RESULTS - 04

L1682337

Volatile Organic Compounds (MS) by Method TO-15

Analyte	CAS #	Mol. Wt.	RDL1 ppbv	RDL2 ug/m3	Result ppbv	Result ug/m3	Qualifier	Dilution	Batch
1,1,1-Trichloroethane	71-55-6	133	0.200	1.09	0.607	3.30		1	WG2180978
1,1,2-Trichloroethane	79-00-5	133	0.200	1.09	ND	ND		1	WG2180978
Trichloroethylene	79-01-6	131	0.200	1.07	ND	ND		1	WG2180978
1,2,4-Trimethylbenzene	95-63-6	120	0.200	0.982	ND	ND		1	WG2180978
1,3,5-Trimethylbenzene	108-67-8	120	0.200	0.982	ND	ND		1	WG2180978
2,2,4-Trimethylpentane	540-84-1	114.22	0.200	0.934	ND	ND		1	WG2180978
Vinyl chloride	75-01-4	62.50	0.200	0.511	ND	ND		1	WG2180978
Vinyl Bromide	593-60-2	106.95	0.200	0.875	ND	ND		1	WG2180978
Vinyl acetate	108-05-4	86.10	0.630	2.22	ND	ND		1	WG2180978
m&p-Xylene	179601-23-1	106	0.400	1.73	ND	ND		1	WG2180978
o-Xylene	95-47-6	106	0.200	0.867	ND	ND		1	WG2180978
TPH (GC/MS) Low Fraction	8006-61-9	101	200	826	ND	ND		1	WG2180978
(S) 1,4-Bromofluorobenzene	*460-00-4*	*175*	*60.0-140*		*100*				WG2180978

Organic Compounds (GC) by Method ASTM 1946

Analyte	CAS #	Mol. Wt.	RDL %	Result %	Qualifier	Dilution	Batch
Helium	7440-59-7		0.100	ND		1	WG2184682

1 Cp
2 Tc
3 Ss
4 Cn
5 Sr
6 Qc
7 Gl
8 Al
9 Sc

SHROUD
Collected date/time: 11/28/23 13:51

SAMPLE RESULTS - 05

L1682337

Organic Compounds (GC) by Method ASTM 1946

Analyte	CAS #	Mol. Wt.	RDL %	Result %	Qualifier	Dilution	Batch
Helium	7440-59-7		0.100	18.2	E	1	WG2184682

WG2180978

Volatile Organic Compounds (MS) by Method TO-15

QUALITY CONTROL SUMMARY

L1682337-01,02,03,04

Method Blank (MB)

(MB) R4007138-3 12/01/23 09:41

Analyte	MB Result	MB Qualifier	MB MDL	MB RDL
	ppbv		ppbv	ppbv
Acetone	U		0.584	1.25
Allyl chloride	U		0.114	0.200
Benzene	U		0.0715	0.200
Benzyl Chloride	U		0.0598	0.200
Bromodichloromethane	U		0.0702	0.200
Bromoform	U		0.0732	0.600
Bromomethane	U		0.0982	0.200
1,3-Butadiene	U		0.104	2.00
Carbon disulfide	U		0.102	0.200
Carbon tetrachloride	U		0.0732	0.200
Chlorobenzene	U		0.0832	0.200
Chloroethane	U		0.0996	0.200
Chloroform	U		0.0717	0.200
Chloromethane	U		0.103	0.200
2-Chlorotoluene	U		0.0828	0.200
Cyclohexane	U		0.0753	0.200
Dibromochloromethane	U		0.0727	0.200
1,2-Dibromoethane	U		0.0721	0.200
1,2-Dichlorobenzene	U		0.128	0.200
1,3-Dichlorobenzene	U		0.182	0.200
1,4-Dichlorobenzene	U		0.0557	0.200
1,2-Dichloroethane	U		0.0700	0.200
1,1-Dichloroethane	U		0.0723	0.200
1,1-Dichloroethene	U		0.0762	0.200
cis-1,2-Dichloroethene	U		0.0784	0.200
trans-1,2-Dichloroethene	U		0.0673	0.200
1,2-Dichloropropane	U		0.0760	0.200
cis-1,3-Dichloropropene	U		0.0689	0.200
trans-1,3-Dichloropropene	U		0.0728	0.200
1,4-Dioxane	U		0.0833	0.630
Ethanol	1.02	J	0.265	2.50
Ethylbenzene	U		0.0835	0.200
4-Ethyltoluene	U		0.0783	0.200
Trichlorofluoromethane	U		0.0819	0.200
Dichlorodifluoromethane	U		0.137	0.200
1,1,2-Trichlorotrifluoroethane	U		0.0793	0.200
1,2-Dichlorotetrafluoroethane	U		0.0890	0.200
Heptane	U		0.104	0.200
Hexachloro-1,3-butadiene	U		0.105	0.630
n-Hexane	U		0.206	0.630

WG2180978

Volatile Organic Compounds (MS) by Method TO-15

QUALITY CONTROL SUMMARY

L1682337-01,02,03,04

Method Blank (MB)

(MB) R4007138-3 12/01/23 09:41

Analyte	MB Result	MB Qualifier	MB MDL	MB RDL
	ppbv		ppbv	ppbv
Isopropylbenzene	U		0.0777	0.200
Methylene Chloride	U		0.0979	0.200
Methyl Butyl Ketone	U		0.133	1.25
2-Butanone (MEK)	U		0.0814	1.25
4-Methyl-2-pentanone (MIBK)	U		0.0765	1.25
Methyl methacrylate	U		0.0876	0.200
MTBE	U		0.0647	0.200
Naphthalene	U		0.350	0.630
2-Propanol	0.279	J	0.264	1.25
Propene	U		0.0932	1.25
Styrene	U		0.0788	0.200
1,1,2,2-Tetrachloroethane	U		0.0743	0.200
Tetrachloroethylene	U		0.0814	0.200
Tetrahydrofuran	U		0.0734	0.200
Toluene	U		0.0870	0.500
1,2,4-Trichlorobenzene	U		0.148	0.630
1,1,1-Trichloroethane	U		0.0736	0.200
1,1,2-Trichloroethane	U		0.0775	0.200
Trichloroethylene	U		0.0680	0.200
1,2,4-Trimethylbenzene	U		0.0764	0.200
1,3,5-Trimethylbenzene	U		0.0779	0.200
2,2,4-Trimethylpentane	U		0.133	0.200
Vinyl chloride	U		0.0949	0.200
Vinyl Bromide	U		0.0852	0.200
Vinyl acetate	U		0.116	0.630
m&p-Xylene	U		0.135	0.400
o-Xylene	U		0.0828	0.200
TPH (GC/MS) Low Fraction	44.1	J	39.7	200
(S) 1,4-Bromofluorobenzene	*100*			*60.0-140*

Laboratory Control Sample (LCS) • Laboratory Control Sample Duplicate (LCSD)

(LCS) R4007138-1 12/01/23 08:44 • (LCSD) R4007138-2 12/01/23 09:14

Analyte	Spike Amount	LCS Result	LCSD Result	LCS Rec.	LCSD Rec.	Rec. Limits	LCS Qualifier	LCSD Qualifier	RPD	RPD Limits
	ppbv	ppbv	ppbv	%	%	%			%	%
Acetone	3.75	3.61	3.67	96.3	97.9	70.0-130			1.65	25
Allyl chloride	3.75	3.63	3.63	96.8	96.8	70.0-130			0.000	25
Benzene	3.75	3.70	3.77	98.7	101	70.0-130			1.87	25
Benzyl Chloride	3.75	4.02	4.07	107	109	70.0-152			1.24	25

WG2180978

Volatile Organic Compounds (MS) by Method TO-15

QUALITY CONTROL SUMMARY

L1682337-01,02,03,04

Laboratory Control Sample (LCS) • Laboratory Control Sample Duplicate (LCSD)

(LCS) R4007138-1 12/01/23 08:44 • (LCSD) R4007138-2 12/01/23 09:14

Analyte	Spike Amount ppbv	LCS Result ppbv	LCSD Result ppbv	LCS Rec. %	LCSD Rec. %	Rec. Limits %	LCS Qualifier	LCSD Qualifier	RPD %	RPD Limits %
Bromodichloromethane	3.75	3.88	3.92	103	105	70.0-130			1.03	25
Bromoform	3.75	4.22	4.24	113	113	70.0-130			0.473	25
Bromomethane	3.75	3.66	3.77	97.6	101	70.0-130			2.96	25
1,3-Butadiene	3.75	3.62	3.75	96.5	100	70.0-130			3.53	25
Carbon disulfide	3.75	4.83	4.87	129	130	70.0-130			0.825	25
Carbon tetrachloride	3.75	3.78	3.80	101	101	70.0-130			0.528	25
Chlorobenzene	3.75	3.74	3.79	99.7	101	70.0-130			1.33	25
Chloroethane	3.75	3.68	3.77	98.1	101	70.0-130			2.42	25
Chloroform	3.75	3.75	3.80	100	101	70.0-130			1.32	25
Chloromethane	3.75	3.63	3.71	96.8	98.9	70.0-130			2.18	25
2-Chlorotoluene	3.75	3.81	3.87	102	103	70.0-130			1.56	25
Cyclohexane	3.75	3.70	3.76	98.7	100	70.0-130			1.61	25
Dibromochloromethane	3.75	4.04	4.03	108	107	70.0-130			0.248	25
1,2-Dibromoethane	3.75	3.86	3.90	103	104	70.0-130			1.03	25
1,2-Dichlorobenzene	3.75	3.82	3.91	102	104	70.0-130			2.33	25
1,3-Dichlorobenzene	3.75	3.91	4.01	104	107	70.0-130			2.53	25
1,4-Dichlorobenzene	3.75	3.89	3.96	104	106	70.0-130			1.78	25
1,2-Dichloroethane	3.75	3.74	3.78	99.7	101	70.0-130			1.06	25
1,1-Dichloroethane	3.75	3.68	3.72	98.1	99.2	70.0-130			1.08	25
1,1-Dichloroethene	3.75	3.70	3.78	98.7	101	70.0-130			2.14	25
cis-1,2-Dichloroethene	3.75	3.71	3.74	98.9	99.7	70.0-130			0.805	25
trans-1,2-Dichloroethene	3.75	3.70	3.73	98.7	99.5	70.0-130			0.808	25
1,2-Dichloropropane	3.75	3.71	3.77	98.9	101	70.0-130			1.60	25
cis-1,3-Dichloropropene	3.75	3.84	3.91	102	104	70.0-130			1.81	25
trans-1,3-Dichloropropene	3.75	3.84	3.87	102	103	70.0-130			0.778	25
1,4-Dioxane	3.75	3.88	3.93	103	105	70.0-140			1.28	25
Ethanol	3.75	3.92	4.02	105	107	55.0-148			2.52	25
Ethylbenzene	3.75	3.80	3.85	101	103	70.0-130			1.31	25
4-Ethyltoluene	3.75	3.93	4.01	105	107	70.0-130			2.02	25
Trichlorofluoromethane	3.75	3.68	3.75	98.1	100	70.0-130			1.88	25
Dichlorodifluoromethane	3.75	3.60	3.69	96.0	98.4	64.0-139			2.47	25
1,1,2-Trichlorotrifluoroethane	3.75	3.71	3.77	98.9	101	70.0-130			1.60	25
1,2-Dichlorotetrafluoroethane	3.75	3.67	3.78	97.9	101	70.0-130			2.95	25
Heptane	3.75	3.75	3.85	100	103	70.0-130			2.63	25
Hexachloro-1,3-butadiene	3.75	3.86	3.89	103	104	70.0-151			0.774	25
n-Hexane	3.75	3.75	3.81	100	102	70.0-130			1.59	25
Isopropylbenzene	3.75	3.83	3.88	102	103	70.0-130			1.30	25
Methylene Chloride	3.75	3.58	3.63	95.5	96.8	70.0-130			1.39	25
Methyl Butyl Ketone	3.75	3.92	3.97	105	106	70.0-149			1.27	25
2-Butanone (MEK)	3.75	3.73	3.80	99.5	101	70.0-130			1.86	25

WG2180978

Volatile Organic Compounds (MS) by Method TO-15

QUALITY CONTROL SUMMARY

L1682337-01,02,03,04

Laboratory Control Sample (LCS) • Laboratory Control Sample Duplicate (LCSD)

(LCS) R4007138-1 12/01/23 08:44 • (LCSD) R4007138-2 12/01/23 09:14

Analyte	Spike Amount	LCS Result	LCSD Result	LCS Rec.	LCSD Rec.	Rec. Limits	LCS Qualifier	LCSD Qualifier	RPD	RPD Limits
	ppbv	ppbv	ppbv	%	%	%			%	%
4-Methyl-2-pentanone (MIBK)	3.75	3.97	4.01	106	107	70.0-139			1.00	25
Methyl methacrylate	3.75	3.76	3.81	100	102	70.0-130			1.32	25
MTBE	3.75	3.67	3.74	97.9	99.7	70.0-130			1.89	25
Naphthalene	3.75	4.03	4.09	107	109	70.0-159			1.48	25
2-Propanol	3.75	3.66	3.77	97.6	101	70.0-139			2.96	25
Propene	3.75	3.68	3.80	98.1	101	64.0-144			3.21	25
Styrene	3.75	3.87	3.95	103	105	70.0-130			2.05	25
1,1,2,2-Tetrachloroethane	3.75	3.87	3.94	103	105	70.0-130			1.79	25
Tetrachloroethylene	3.75	3.82	3.86	102	103	70.0-130			1.04	25
Tetrahydrofuran	3.75	3.65	3.71	97.3	98.9	70.0-137			1.63	25
Toluene	3.75	3.65	3.70	97.3	98.7	70.0-130			1.36	25
1,2,4-Trichlorobenzene	3.75	3.88	3.91	103	104	70.0-160			0.770	25
1,1,1-Trichloroethane	3.75	3.70	3.74	98.7	99.7	70.0-130			1.08	25
1,1,2-Trichloroethane	3.75	3.74	3.78	99.7	101	70.0-130			1.06	25
Trichloroethylene	3.75	3.78	3.85	101	103	70.0-130			1.83	25
1,2,4-Trimethylbenzene	3.75	4.00	4.03	107	107	70.0-130			0.747	25
1,3,5-Trimethylbenzene	3.75	3.95	3.99	105	106	70.0-130			1.01	25
2,2,4-Trimethylpentane	3.75	3.79	3.85	101	103	70.0-130			1.57	25
Vinyl chloride	3.75	3.63	3.73	96.8	99.5	70.0-130			2.72	25
Vinyl Bromide	3.75	3.68	3.80	98.1	101	70.0-130			3.21	25
Vinyl acetate	3.75	3.59	3.70	95.7	98.7	70.0-130			3.02	25
m&p-Xylene	7.50	7.92	8.00	106	107	70.0-130			1.01	25
o-Xylene	3.75	3.91	3.95	104	105	70.0-130			1.02	25
TPH (GC/MS) Low Fraction	188	189	191	101	102	70.0-130			1.05	25
(S) 1,4-Bromofluorobenzene				*101*	*99.9*	*60.0-140*				

1 Cp
2 Tc
3 Ss
4 Cn
5 Sr
6 Qc
7 Gl
8 Al
9 Sc

WG2184672

Organic Compounds (GC) by Method ASTM 1946

QUALITY CONTROL SUMMARY

L1682337-01,02,03

Method Blank (MB)

(MB) R4009530-3 12/07/23 14:39

Analyte	MB Result	MB Qualifier	MB MDL	MB RDL
	%		%	%
Helium	U		0.0259	0.100

Laboratory Control Sample (LCS) • Laboratory Control Sample Duplicate (LCSD)

(LCS) R4009530-1 12/07/23 14:32 • (LCSD) R4009530-2 12/07/23 14:36

Analyte	Spike Amount	LCS Result	LCSD Result	LCS Rec.	LCSD Rec.	Rec. Limits	LCS Qualifier	LCSD Qualifier	RPD	RPD Limits
	%	%	%	%	%	%			%	%
Helium	2.50	2.50	2.48	100	99.2	70.0-130			0.803	25

1 Cp
2 Tc
3 Ss
4 Cn
5 Sr
6 Qc
7 Gl
8 Al
9 Sc

WG2184682

Organic Compounds (GC) by Method ASTM 1946

QUALITY CONTROL SUMMARY

L1682337-04,05

Method Blank (MB)

(MB) R4009584-3 12/07/23 16:38

Analyte	MB Result	MB Qualifier	MB MDL	MB RDL
	%		%	%
Helium	U		0.0259	0.100

Laboratory Control Sample (LCS) • Laboratory Control Sample Duplicate (LCSD)

(LCS) R4009584-1 12/07/23 16:31 • (LCSD) R4009584-2 12/07/23 16:34

Analyte	Spike Amount	LCS Result	LCSD Result	LCS Rec.	LCSD Rec.	Rec. Limits	LCS Qualifier	LCSD Qualifier	RPD	RPD Limits
	%	%	%	%	%	%			%	%
Helium	2.50	2.52	2.36	101	94.4	70.0-130			6.56	25

1 Cp
2 Tc
3 Ss
4 Cn
5 Sr
6 Qc
7 Gl
8 Al
9 Sc

GLOSSARY OF TERMS

Guide to Reading and Understanding Your Laboratory Report

The information below is designed to better explain the various terms used in your report of analytical results from the Laboratory. This is not intended as a comprehensive explanation, and if you have additional questions please contact your project representative.

Results Disclaimer - Information that may be provided by the customer, and contained within this report, include Permit Limits, Project Name, Sample ID, Sample Matrix, Sample Preservation, Field Blanks, Field Spikes, Field Duplicates, On-Site Data, Sampling Collection Dates/Times, and Sampling Location. Results relate to the accuracy of this information provided, and as the samples are received.

Abbreviations and Definitions

MDL	Method Detection Limit.
ND	Not detected at the Reporting Limit (or MDL where applicable).
RDL	Reported Detection Limit.
Rec.	Recovery.
RPD	Relative Percent Difference.
SDG	Sample Delivery Group.
(S)	Surrogate (Surrogate Standard) - Analytes added to every blank, sample, Laboratory Control Sample/Duplicate and Matrix Spike/Duplicate; used to evaluate analytical efficiency by measuring recovery. Surrogates are not expected to be detected in all environmental media.
U	Not detected at the Reporting Limit (or MDL where applicable).
Analyte	The name of the particular compound or analysis performed. Some Analyses and Methods will have multiple analytes reported.
Dilution	If the sample matrix contains an interfering material, the sample preparation volume or weight values differ from the standard, or if concentrations of analytes in the sample are higher than the highest limit of concentration that the laboratory can accurately report, the sample may be diluted for analysis. If a value different than 1 is used in this field, the result reported has already been corrected for this factor.
Limits	These are the target % recovery ranges or % difference value that the laboratory has historically determined as normal for the method and analyte being reported. Successful QC Sample analysis will target all analytes recovered or duplicated within these ranges.
Qualifier	This column provides a letter and/or number designation that corresponds to additional information concerning the result reported. If a Qualifier is present, a definition per Qualifier is provided within the Glossary and Definitions page and potentially a discussion of possible implications of the Qualifier in the Case Narrative if applicable.
Result	The actual analytical final result (corrected for any sample specific characteristics) reported for your sample. If there was no measurable result returned for a specific analyte, the result in this column may state “ND” (Not Detected) or “BDL” (Below Detectable Levels). The information in the results column should always be accompanied by either an MDL (Method Detection Limit) or RDL (Reporting Detection Limit) that defines the lowest value that the laboratory could detect or report for this analyte.
Uncertainty (Radiochemistry)	Confidence level of 2 sigma.
Case Narrative (Cn)	A brief discussion about the included sample results, including a discussion of any non-conformances to protocol observed either at sample receipt by the laboratory from the field or during the analytical process. If present, there will be a section in the Case Narrative to discuss the meaning of any data qualifiers used in the report.
Quality Control Summary (Qc)	This section of the report includes the results of the laboratory quality control analyses required by procedure or analytical methods to assist in evaluating the validity of the results reported for your samples. These analyses are not being performed on your samples typically, but on laboratory generated material.
Sample Chain of Custody (Sc)	This is the document created in the field when your samples were initially collected. This is used to verify the time and date of collection, the person collecting the samples, and the analyses that the laboratory is requested to perform. This chain of custody also documents all persons (excluding commercial shippers) that have had control or possession of the samples from the time of collection until delivery to the laboratory for analysis.
Sample Results (Sr)	This section of your report will provide the results of all testing performed on your samples. These results are provided by sample ID and are separated by the analyses performed on each sample. The header line of each analysis section for each sample will provide the name and method number for the analysis reported.
Sample Summary (Ss)	This section of the Analytical Report defines the specific analyses performed for each sample ID, including the dates and times of preparation and/or analysis.

Qualifier	Description
E	The analyte concentration exceeds the upper limit of the calibration range of the instrument established by the initial calibration (ICAL).
J	The identification of the analyte is acceptable; the reported value is an estimate.

ACCREDITATIONS & LOCATIONS

Pace Analytical National 12065 Lebanon Rd Mount Juliet, TN 37122

Alabama	40660	Nebraska	NE-OS-15-05
Alaska	17-026	Nevada	TN000032021-1
Arizona	AZ0612	New Hampshire	2975
Arkansas	88-0469	New Jersey–NELAP	TN002
California	2932	New Mexico [1]	TN00003
Colorado	TN00003	New York	11742
Connecticut	PH-0197	North Carolina	Env375
Florida	E87487	North Carolina [1]	DW21704
Georgia	NELAP	North Carolina [3]	41
Georgia [1]	923	North Dakota	R-140
Idaho	TN00003	Ohio–VAP	CL0069
Illinois	200008	Oklahoma	9915
Indiana	C-TN-01	Oregon	TN200002
Iowa	364	Pennsylvania	68-02979
Kansas	E-10277	Rhode Island	LAO00356
Kentucky [1 6]	KY90010	South Carolina	84004002
Kentucky [2]	16	South Dakota	n/a
Louisiana	AI30792	Tennessee [1 4]	2006
Louisiana	LA018	Texas	T104704245-20-18
Maine	TN00003	Texas [5]	LAB0152
Maryland	324	Utah	TN000032021-11
Massachusetts	M-TN003	Vermont	VT2006
Michigan	9958	Virginia	110033
Minnesota	047-999-395	Washington	C847
Mississippi	TN00003	West Virginia	233
Missouri	340	Wisconsin	998093910
Montana	CERT0086	Wyoming	A2LA
A2LA – ISO 17025	1461.01	AIHA-LAP,LLC EMLAP	100789
A2LA – ISO 17025 [5]	1461.02	DOD	1461.01
Canada	1461.01	USDA	P330-15-00234
EPA–Crypto	TN00003		

[1] Drinking Water [2] Underground Storage Tanks [3] Aquatic Toxicity [4] Chemical/Microbiological [5] Mold [6] Wastewater n/a Accreditation not applicable

* Not all certifications held by the laboratory are applicable to the results reported in the attached report.

* Accreditation is only applicable to the test methods specified on each scope of accreditation held by Pace Analytical.

Company Name/Address:
Pangea Environmental Services, Inc
12150 Addison St, Ste 213
Berkeley, CA 94702

Billing Information:
accounts_payable@pangeaenv.com

Analysis

Chain of Custody Page 1 of 1

Pace
PEOPLE ADVANCING SCIENCE
12065 Lebanon Road Mt Juliet, TN 37122
Phone: 615-758-5858 Alt: 800-767-5859
Submitting a sample via this chain of custody constitutes acknowledgment and acceptance of the Pace Terms and Conditions found at: https://info.pacelabs.com/hubfs/pas-standard-terms.pdf

Report To: Damon Larson
Email To: dlarson@pangeaenv.com
Project Description: 928 Carleton
City/State Collected: Berkeley, CA
Please Circle: PT MT CT ET
Phone: 510.836.3700
Client Project # 2715.001.205
Lab Project #
SDG # L1682337
J181
Collected by (print): E. Lervaag
Site/Facility ID #
P.O. #
Collected by (signature):
Rush? (Lab MUST Be Notified)
___ Same Day ___ Three Day
___ Next Day ___ Five Day
___ Two Day
Date Results Needed: Standard TAT
Acctnum:
Template:
Prelogin:
PM:
PB:
Shipped Via:

Sample ID	Can #	Flow Cont. #	Collection Date	Collection Time	Canister Pressure/Vacuum Initial	Canister Pressure/Vacuum Final	TO-15 with Helium	Helium only	Rem./Contaminant	Sample # (lab only)
SS-1	22205	20804	11.28.23	1107	30	5	X			-01
SS-2	22051	21847	11.28.23	1153	29	5	X			-02
SS-3	22812	21833	11.28.23	1253	30+	5	X			-03
SS-4	24735	22426	11.28.23	1351	29	5	X			-04
Shroud	21756	6375	11.28.23	1351	29	5		X		

Sample Receipt Checklist
COC Seal Present/Intact: Y N
COC Signed/Accurate: Y N
Bottles arrive intact: Y N
Correct bottles used: Y N
Size: 4 Airs ___ 1L ___ 6L ___ 1.4L
Tage Color: G__ W__ P__ B__
Tubing ___ Shunt ___
T/P#: ___

Remarks:

Samples returned via: __ UPS __ FedEx __ Courier __ _____
Tracking #
Hold #

Relinquished by: (Signature)	Date:	Time:	Received by: (Signature)	Date:	Time:
	11.28.23	1600			
Relinquished by: (Signature)	Date:	Time:	Received by: (Signature)	Date:	Time:
Relinquished by: (Signature)	Date:	Time:	Received for lab by: (Signature)	Date: 11/29/23	Time: 0900

Condition: (lab use only)
COC Seal Intact: ___Y ___N ___NA
NCF:

Enthalpy Analytical
931 West Barkley Ave
Orange, CA 92868
(714) 771-6900

enthalpy.com

Lab Job Number:	497280
Report Level:	II
Report Date:	12/20/2023

Analytical Report *prepared for:*

Erik Lervaag
Pangea Environmental
1250 Addison Street
Suite 213
Berkeley, CA 94702

Location: 928 Carleton

Authorized for release by:

Sophia Baughman, Project Manager
sophia.baughman@enthalpy.com

This data package has been reviewed for technical correctness and completeness. Release of this data has been authorized by the Laboratory Manager or the Manager's designee, as verified by the above signature which applies to this PDF file as well as any associated electronic data deliverable files. The results contained in this report meet all requirements of NELAP and pertain only to those samples which were submitted for analysis. This report may be reproduced only in its entirety.

CA ELAP# 1338, NELAP# 4038, SCAQMD LAP# 18LA0518, LACSD ID# 10105

ENTHALPY ANALYTICAL

Sample Summary

Erik Lervaag
Pangea
Environmental
1250 Addison Street
Suite 213
Berkeley, CA 94702

Lab Job #:	497280
Location:	928 Carleton
Date Received:	12/06/23

Sample ID	Lab ID	Collected	Matrix
SS-1	497280-001	11/30/23 11:17	Air
SS-2	497280-002	11/30/23 12:21	Air
SS-3	497280-003	11/30/23 13:05	Air

ENTHALPY ANALYTICAL

Case Narrative

Pangea Environmental 1250 Addison Street Suite 213 Berkeley, CA 94702 Erik Lervaag	Lab Job Number: Location: Date Received:	497280 928 Carleton 12/06/23

This data package contains sample and QC results for three air samples, requested for the above referenced project on 12/06/23. The samples were received intact.

EPA TO-17 (EPA TO-17):
Enthalpy - Mt. Pleasant in Mt. Pleasant, MI performed the analysis (see sublab report section for certifications). Please see the Enthalpy - Mt. Pleasant case narrative.

ENTHALPY ANALYTICAL

2625 Denison Drive, Suite D, Mt. Pleasant, MI 48858
Tel: 989-772-5088
Fax: 989-772-5870
Email: mtpinfo@enthalpy.com
www.enthalpy.com

Chain of Custody

IAQ Home Survey™ **IAQ Commercial Survey™**

COC No. _____
Enthalpy Use Only – Do Not Fill In

CONTACT INFORMATION	
Sampling Professional: E. Lervaag	Phone: 510.836.3700
Company: Pangea Env. Svs, Inc	Email: dlarson@pangeaenv.com
Billing Address: 1250 Addison St. Ste 213 Berkeley, CA 94702	

LOCATION TESTED	
Project Name: 928 Carleton	Project No. 2715.001.205
Address: 928 Carleton Berkeley, CA	

It is important to fill out all information so your results can be correctly calculated and returned to you.
Please notify lab when a sample is shipped for any 1 business day (1 BD) rush turnaround request and by checking the box at bottom of page.

*Required Field - Please Write Legibly

Sample Condition: J OK ___ See Notes
Box Condition: ___ OK ___ See Notes
Carrier: USPS ex

	Sample Information						Analysis Requested*									
							Residential			Commercial			Other			
Sample Number Enthalpy Use Only	Tube Number* Ex. AA123	Date Collected*	Pump Start Time*	Pump Stop Time*	Temperature	Humidity	A2-IAQHSB (IAQHS – Basic)	A2-IAQHSP (IAQHS – Predict)	A14-IAQHSF (Formaldehyde) *Min. 30 min. sample*	A2-IAQCSB (IAQCS – Basic)	A2-IAQCSP (IAQCS – Predict)	A14-IAQCSF (Formaldehyde) *Min. 30 min. sample*	A2-TSC (Tobacco Smoke)	TPHd		Sample Name Note: Briefly describe the actual sample collection location. Ex. Kitchen
1	AK939	11.30.23	1112	1117	68	70								X		SS-1 930 Carleton
2	AM4D	"	1216	1221	68	70								X		SS-2 928 Carleton
3	AE862	"	1300	1305	68	70								X		SS-3 926 Carleton
	~~AL359~~	↓	~~1355~~	~~1400~~			~~Broken by sampler~~									SS-4 924 Carleton

Location, notes, and comments about testing:
AL359 received broken – MS 12/6/23 CSQEI

Custody

Turn Around Time (TAT):	Requested Service:
STD: Within 2 business days of receipt for Basic, Predict, Formaldehyde. Within 5 business days for TSC. STD is default. 1 BD: 1 Business Day (2x $)	☒ Standard ☐ 1 BD Note: STD is default

	Sent By:	Date:	Time:
	Erik Lervaag	11.30.23	1100
	Received By: (At Prism)	**Date:**	**Time:**
		12/6/23	9:45

[form: IAQS-COC-1221]

Retention of records is seven years. Records older than seven years will be destroyed without notification.

Laboratory Job Number 497280

Subcontracted Products

Enthalpy - Mt. Pleasant

ENTHALPY ANALYTICAL
formerly Prism Analytical Technologies

Analytical Report

Client: Enthalpy Analytical, LLC
931 W Barkley Ave
Orange, CA 92868

Sampled By: Sophia Baughman
Project: 928 Carleton 2715.001.205
Location: 928 Carleton
Berkely, CA

Client Sample ID: SS-1 930 Carleton 497280-001
Amount: 1 L
Date Sampled: 11/30/2023
Sample Type: TDT AK939

COC: 111446
Laboratory ID: 111446-1

Received Date: 12/06/2023
Approved Date: 12/06/2023
Scanned Date: 12/12/2023
Report Date: 12/20/2023

A2-DRO (C10-C25 Diesel Range Organics)

Determination of Diesel Range Organics (DRO) corresponding to alkanes in the C10-C25 range based on EPA Method 8015c.

Compound	Sample Concentration ng/L	Reporting Limit ng/L	Additional Information
Diesel Range Organics	340	80	C10 - C25 Hydrocarbons

These results pertain only to this sample as it was collected and to the items reported.
These results have been reviewed and approved by the Laboratory Director or authorized representative.

Alice E. Delia, Ph.D., Laboratory Director

Enthalpy Analytical, LLC (MTP)
2625 Denison Dr.
Mt. Pleasant, MI 48858
989-772-5088

Enthalpy Analytical-MTP (ID 166272) is accredited by the AIHA Laboratory Accreditation Programs (AIHA-LAP), LLC in the Industrial Hygiene accreditation program for GC-MS Field of Testing as documented by the Scope of Accreditation Certificate and associated Scope.

ENTHALPY ANALYTICAL
formerly Prism Analytical Technologies

Analytical Report

Client: Enthalpy Analytical, LLC
931 W Barkley Ave
Orange, CA 92868

Sampled By: Sophia Baughman
Project: 928 Carleton 2715.001.205
Location: 928 Carleton
Berkely, CA

Client Sample ID: SS-2 928 Carleton 497280-002
Amount: 1 L
Date Sampled: 11/30/2023
Sample Type: TDT AM410

COC: 111446
Laboratory ID: 111446-2

Received Date: 12/06/2023
Approved Date: 12/06/2023
Scanned Date: 12/12/2023
Report Date: 12/20/2023

A2-DRO (C10-C25 Diesel Range Organics)

Determination of Diesel Range Organics (DRO) corresponding to alkanes in the C10-C25 range based on EPA Method 8015c.

Compound	Sample Concentration ng/L	Reporting Limit ng/L	Additional Information
Diesel Range Organics	260	80	C10 - C25 Hydrocarbons

These results pertain only to this sample as it was collected and to the items reported.
These results have been reviewed and approved by the Laboratory Director or authorized representative.

Alice E. Delia, Ph.D., Laboratory Director

Enthalpy Analytical, LLC (MTP)
2625 Denison Dr.
Mt. Pleasant, MI 48858
989-772-5088

Enthalpy Analytical-MTP (ID 166272) is accredited by the AIHA Laboratory Accreditation Programs (AIHA-LAP), LLC in the Industrial Hygiene accreditation program for GC-MS Field of Testing as documented by the Scope of Accreditation Certificate and associated Scope.

ENTHALPY ANALYTICAL
formerly Prism Analytical Technologies

Analytical Report

Client: Enthalpy Analytical, LLC
931 W Barkley Ave
Orange, CA 92868

Sampled By: Sophia Baughman
Project: 928 Carleton 2715.001.205
Location: 928 Carleton
Berkely, CA

Client Sample ID: SS-3 926 Carleton 497280-003
Amount: 1 L
Date Sampled: 11/30/2023
Sample Type: TDT AE862

COC: 111446
Laboratory ID: 111446-3

Received Date: 12/06/2023
Approved Date: 12/06/2023
Scanned Date: 12/12/2023
Report Date: 12/20/2023

A2-DRO (C10-C25 Diesel Range Organics)

Determination of Diesel Range Organics (DRO) corresponding to alkanes in the C10-C25 range based on EPA Method 8015c.

Compound	Sample Concentration ng/L	Reporting Limit ng/L	Additional Information
Diesel Range Organics	280	80	C10 - C25 Hydrocarbons

These results pertain only to this sample as it was collected and to the items reported.
These results have been reviewed and approved by the Laboratory Director or authorized representative.

Alice E. Delia, Ph.D., Laboratory Director

Enthalpy Analytical, LLC (MTP)
2625 Denison Dr.
Mt. Pleasant, MI 48858
989-772-5088

Enthalpy Analytical-MTP (ID 166272) is accredited by the AIHA Laboratory Accreditation Programs (AIHA-LAP), LLC in the Industrial Hygiene accreditation program for GC-MS Field of Testing as documented by the Scope of Accreditation Certificate and associated Scope.

APPENDIX J

VIMMEC Selection Rubric

VIMMEC Strategy and Design Element Selection

Instructions: Complete this checklist for each structure. Each portion of a structure must be protected by two primary vapor intrusion controls: One barrier system and one ventillation / pressurization system. Portions of a building may have different primary vapor intrusion controls based on configuration and VI Risk Classification.

Table 1 - New Construction, Non Hydrostatic Conditions

			VI Risk Classification			928-930 Carleton				Area ID	Area ID	Area ID
			Low	Mod	High	L	L	L	M	L	M	
Primary Vapor Intrusion Controls												
Barrier Systems		Concrete Slab	P			☐	☐	☐	☐	☐	☐	☐
		Sub-slab Membrane (Occupiable Spaces)	P	P	P	☐	☐	☐	☐	☐	☐	☐
		Crawlspace Membrane (Occupiable Spaces)	P	P	P	☐	☐	☐	☐	☐	☐	☐
		Epoxy Coating for Occupiable Spaces (Contaminant Compatible)	C	C	C	☐	☐	☐	☐	☐	☐	☐
Ventilation / Pressurization Systems	Passive	Sub-Slab Venting [pSSV] (Piping or Aerated Floor Void Space)	P	P		☐	☐	☐	☐	☐	☐	☐
		Crawl Space Ventilation [pCSV]	P	P		☐	☐	☐	☐	☐	☐	☐
		Above Grade Ventilation (Garage / Non-Occupiable Space only) [pAGV]	P	P		☐	☐	☐	☐	☐	☐	☐
	Active	Sub-Slab Ventilation [aSSV]	C	C	P	☐	☐	☐	☐	☐	☐	☐
		Crawlspace Ventilation [aCSV]	C	C	P	☐	☐	☐	☐	☐	☐	☐
		Sub-Slab/Sub-Membrane Depressurization [SSD]	C	C	P	☐	☐	☐	☐	☐	☐	☐
		Above Grade Ventilation (Garage / Non-Occupiable Space only) [aAGV]	C	C	P	☐	☐	☐	☐	☐	☐	☐
		Aerobic Vapor Migration Barrier (petroleum only) [AVMB]	O	O	O	☐	☐	☐	☐	☐	☐	☐
		Indoor Air Filtration	IC	IC	IC	☐	☐	☐	☐	☐	☐	☐
		Building Ventilation	IC	IC	IC	☐	☐	☐	☐	☐	☐	☐
		Building Pressurization	IC	IC	IC	☐	☐	☐	☐	☐	☐	☐
Vapor Migration and Preferential Pathway Controls												
Migration Controls		Trench Dams (At Building Envelope and Property Line)	R	R	R	☐						
		Vapor Plume Interception (e.g., Intercept Trenches, Bioswales)	AR	AR	AR	☐	☐	☐	☐	☐	☐	☐
Point of Entry Controls		Sub-slab Dewatering System										
		Conduit or Cable Seal (*e.g.* , Class I Div. A Sealant)	R	R	R	☐						
		Wet Utility Sealants (*e.g.* , p-trap)	R	R		☐	☐	☐	☐	☐	☐	☐
		Self-Priming Wet Utility Sealants	O	O	R	☐	☐	☐	☐	☐	☐	☐
Operations, Monitoring, and Communications Infrastructure												
Operations and Hazards Communication		Placards / Labels	R	R	R	☐						
		Controls Systems (PLC / Telemetry)	O	O	R	☐	☐	☐	☐	☐	☐	☐
		Alarm Systems (Pressure / Flow)	O	O	R	☐	☐	☐	☐	☐	☐	☐
		Access Restriction	IC	IC	IC	☐	☐	☐	☐	☐	☐	☐
Long-Term Monitoring Infrastructure	Performance	Riser Sampling Ports and Shut-Off Valves	R	R	R	☐						
		Continuous Indoor Air & Ambient Air Radon Monitors (1/2,500 ft^2)	R	R	R	☐						
		Sub-Slab / Membrane (point of control) Monitoring Points (1/2,500 ft^2)	R	R	R	☐						
		Aerobic Zone Monitoring Points	AR	AR	AR	☐	☐	☐	☐	☐	☐	☐
	Risk / Hazard	Source Area Monitoring Points	AR	AR	AR	☐	☐	☐	☐	☐	☐	☐
		Property Line Monitoring Points (migration across property lines)	AR	AR	AR	☐	☐	☐	☐	☐	☐	☐
Long Term Stewardship Controls		Environmental Risk Management Plan	R	R	R	☐						
		Operations, Maintenance, Monitoring and Reporting Plan	R	R	R	☐						
		Tenant Improvement Work Plan	AR	AR	AR	☐	☐	☐	☐	☐	☐	☐
		Land Use Covenant	O	O	O	☐						
		Financial Assurance	O	O	O	☐						

Notes

AR **As Required:** Design Elements that are required to be incorporated into the design as necessary to address site specific conditions.

C **Contingency Primary Controls:** Controls that are required to be implemented if the primary controls fail to achieve performance objectives and cannot be repaired.

IC **Interim Controls:** Controls that must be implemented during construction that may potentially damage the VIMMEC primary controls. Interim Controls must also be implemented within weeks to address catastrophic failures of the VIMMEC primary controls (e.g., if a potential vapor intrusion risk is realized) while primary controls are being repaired or contingency controls are being implemented. Interim controls are not suitable as long-term (*e.g.* , > 1 year) engineering controls.

O **Optional:** Design element that can enhance or improve the performance of the design.

P **Permissible (P):** Permissible as a primary control if, based on the results of a pilot test or engineering calculations, the element is shown to be operationally viable and adequately protective. If during performance verification the control is shown to be ineffective or non-viable, then a contingency primary control must be implemented.

R **Required Element:** Design elements that are required.

Not permissible: Not permissible as a primary control, contingency primary control, or design element.

Prepared by: JES (May 14, 2021)
Approved by: DR (May 14, 2021)

VIMMEC Strategy and Design Element Selection

Instructions: Complete this checklist for each structure. Each portion of a structure must be protected a barrier system. For portions of structures with a Moderate or High VI Risk Classification, a ventillation / pressurization system is also required. Portions of a building may have different primary vapor intrusion controls based on configuration and VI Risk Classification.

Table 2- Existing Construction, Non-Hydrostatic Conditions

			VI Risk Classification			924-926 Carelton	Area ID	Area ID	Area ID	Area ID	Area ID	Area ID
			Low	Mod	High	L	L	L	L	M	L	M
Primary Vapor Intrusion Controls												
Barrier Systems		Concrete Slab	P	P		☐	☐	☐	☐	☐	☐	☐
		Sub-slab Membrane (Occupiable Spaces)	P	P	P	☐	☐	☐	☐	☐	☐	☐
		Crawlspace Membrane (Occupiable Spaces)				☐	☐	☐	☐	☐	☐	☐
		Epoxy Coating for Occupiable Spaces (Contaminant Compatible)	C	C	P	☐	☐	☐	☐	☐	☐	☐
Ventilation / Pressurization Systems	Passive	Sub-Slab Venting [pSSV] (Piping or Aerated Floor Void Space)	C	P		☐	☐	☐	☐	☐	☐	☐
		Crawl Space Ventilation [pCSV]	C	P		☐	☐	☐	☐	☐	☐	☐
		Above Grade Ventilation (Garage / Non-Occupiable Space only) [pAGV]	C	P		☐	☐	☐	☐	☐	☐	☐
	Active	Sub-Slab Ventilation [aSSV]	C	P	P	☐	☐	☐	☐	☐	☐	☐
		Crawlspace Ventilation [aCSV]	C	P	P	☐	☐	☐	☐	☐	☐	☐
		Sub-Slab/Sub-Membrane Depressurization [SSD]	C	P	P	☐	☐	☐	☐	☐	☐	☐
		Above Grade Ventilation (Garage / Non-Occupiable Space only) [aAGV]	C	C	P	☐	☐	☐	☐	☐	☐	☐
		Aerobic Vapor Migration Barrier (petroleum only) [AVMB]	O	O	O	☐	☐	☐	☐	☐	☐	☐
		Indoor Air Filtration	IC	IC	IC	☐	☐	☐	☐	☐	☐	☐
		Building Ventilation	IC	IC	IC	☐	☐	☐	☐	☐	☐	☐
		Building Pressurization	IC	IC	IC	☐	☐	☐	☐	☐	☐	☐
Vapor Migration and Preferential Pathway Controls												
Migration Controls		Trench Dams (At Building Envelope and Property Line)	R	R	R	☐						
		Vapor Plume Interception (e.g., Intercept Trenches, Bioswales)	AR	AR	AR	☐	☐	☐	☐	☐	☐	☐
Point of Entry Controls		Sub-slab Dewatering System										
		Conduit or Cable Seal (*e.g.* , Class I Div. A Sealant)	R	R	R	☐						
		Wet Utility Sealants (*e.g.* , p-trap)	R	R		☐	☐	☐	☐	☐	☐	☐
		Self-Priming Wet Utility Sealants	O	O	R	☐	☐	☐	☐	☐	☐	☐
Operations, Monitoring, and Communications Infrastructure												
Operations and Hazards Communication		Placards / Labels	R	R	R	☐						
		Controls Systems (PLC / Telemetry)	O	O	R	☐	☐	☐	☐	☐	☐	☐
		Alarm Systems (Pressure / Flow)	O	O	R	☐	☐	☐	☐	☐	☐	☐
		Access Restriction	IC	IC	IC	☐	☐	☐	☐	☐	☐	☐
Long-Term Monitoring Infrastructure	Performance	Riser Sampling Ports and Shut-Off Valves	AR	AR	R	☐						
		Continuous Indoor Air & Ambient Air Radon Monitors (1/2,500 ft^2)	R	R	R	☐						
		Sub-Slab / Membrane (point of control) Monitoring Points (1/2,500 ft^2)	R	R	R	☐						
		Aerobic Zone Monitoring Points	AR	AR	AR	☐	☐	☐	☐	☐	☐	☐
	Risk / Hazard	Source Area Monitoring Points	AR	AR	AR	☐	☐	☐	☐	☐	☐	☐
		Property Line Monitoring Points (migration across property lines)	AR	AR	AR	☐	☐	☐	☐	☐	☐	☐
Long Term Stewardship Controls		Environmental Risk Management Plan	R	R	R	☐						
		Operations, Maintenance, Monitoring and Reporting Plan	R	R	R	☐						
		Tenant Improvement Work Plan	AR	AR	AR	☐	☐	☐	☐	☐	☐	☐
		Land Use Covenant	O	O	O	☐						
		Financial Assurance	O	O	O	☐						

Notes

AR **As Required:** Design Elements that are required to be incorporated into the design as necessary to address site specific conditions.

C **Contingency Primary Controls:** Controls that are required to be implemented if the primary controls fail to achieve performance objectives and cannot be repaired.

IC **Interim Controls:** Controls that must be implemented during construction that may potentially damage the VIMMEC primary controls. Interim Controls must also be implemented within weeks to address catastrophic failures of the VIMMEC primary controls (e.g., if a potential vapor intrusion risk is realized) while primary controls are being repaired or contingency controls are being implemented. Interim controls are not suitable as long-term (*e.g.* , > 1 year) engineering controls.

O **Optional:** Design element that can enhance or improve the performance of the design.

P **Permissible (P):** Permissible as a primary control if, based on the results of a pilot test or engineering calculations, the element is shown to be operationally viable and adequately protective. If during performance verification the control is shown to be ineffective or non-viable, then a contingency primary control must be implemented.

R **Required Element:** Design elements that are required.

Not permissible: Not permissible as a primary control, contingency primary control, or design element.

Prepared by: JES (May 14, 2021)
Approved by: DR (May 14, 2021)

VIMMEC Strategy and Design Element Selection

Instructions: Complete this checklist for each structure. Each portion of a structure must be protected by two primary vapor intrusion controls: One barrier system and one ventillation / pressurization system. Portions of a building may have different primary vapor intrusion controls based on configuration and VI Risk Classification.

Table 3 - New Consturction under Constant or Intermittent Hydrostatic Conditions

			VI Risk Classification			Bldg ID	Area ID	Area ID	Area ID	Area ID	Area ID	Area ID
			Low	Mod	High	M	L	L	L	M	L	M
Primary Vapor Intrusion Controls												
Barrier Systems		Concrete Slab				☐	☐	☐	☐	☐	☐	☐
		Sub-slab Membrane (Occupiable Spaces)	P	P	P	☐	☐	☐	☐	☐	☐	☐
		Crawlspace Membrane (Occupiable Spaces)	P	P	P	☐	☐	☐	☐	☐	☐	☐
		Epoxy Coating for Occupiable Spaces (Contaminant Compatible)	P	P	P	☐	☐	☐	☐	☐	☐	☐
Ventilation / Pressurization Systems	Passive	Sub-Slab Venting [pSSV] (Piping or Aerated Floor Void Space)	P[A]	P[A]		☐	☐	☐	☐	☐	☐	☐
		Vented Crawlspace	P	P		☐	☐	☐	☐	☐	☐	☐
		Above Grade Ventilation (Garage / Non-Occupiable Space only)	P	P		☐	☐	☐	☐	☐	☐	☐
	Active	Sub-Slab Ventilation [aSSV]	C[A]	C[A]	P	☐	☐	☐	☐	☐	☐	☐
		Crawlspace Ventilation [CSV]	C[A]	C[A]	P	☐	☐	☐	☐	☐	☐	☐
		Sub-Slab/Sub-Membrane Depressurization [SSD]				☐	☐	☐	☐	☐	☐	☐
		Above Grade Ventilation (Garage / Non-Occupiable Space only)	C	C	P	☐	☐	☐	☐	☐	☐	☐
		Aerobic Vapor Migration Barrier (petroleum only)	O	O	O	☐	☐	☐	☐	☐	☐	☐
		Indoor Air Filtration	IC	IC	IC	☐	☐	☐	☐	☐	☐	☐
		Building Ventilation	P	P	C	☐	☐	☐	☐	☐	☐	☐
		Building Pressurization	P	P		☐	☐	☐	☐	☐	☐	☐
Vapor Migration and Preferential Pathway Controls												
Migration Controls		Trench Dams (At Building Envelope and Property Line)	R	R	R	☐						
		Vapor Plume Interception (*e.g.* , Intercept Trenches, Bioswales)	AR	AR	AR	☐	☐	☐	☐	☐	☐	☐
Point of Entry Controls		Sub-slab Dewatering System	AR	AR	R							
		Conduit or Cable Seal (*e.g.* , Class I Div. A Sealant)	R	R	R	☐						
		Wet Utility Sealants (*e.g.* , p-trap)	R	R		☐	☐	☐	☐	☐	☐	☐
		Self-Priming Wet Utility Sealants	O	O	R	☐	☐	☐	☐	☐	☐	☐
Operations, Monitoring, and Communications Infrastructure												
Operations and Hazards Communication		Placards / Labels	R	R	R	☐						
		Controls Systems (PLC / Telemetry)	O	O	R	☐	☐	☐	☐	☐	☐	☐
		Alarm Systems (Pressure / Flow)	O	O	R	☐	☐	☐	☐	☐	☐	☐
		Access Restriction	IC	IC	IC	☐	☐	☐	☐	☐	☐	☐
Long-Term Monitoring Infrastructure	Performance	Riser Sampling Ports and Shut-Off Valves	AR	AR	R	☐						
		Continuous Indoor Air & Ambient Air Radon Monitors (1/2,500 ft^2)	R	R	R	☐						
		Sub-Slab / Membrane (point of control) Monitoring Points (1/2,500 ft^2)	R	R	R	☐						
		Aerobic Zone Monitoring Points	AR	AR	AR	☐	☐	☐	☐	☐	☐	☐
	Risk / Hazard	Source Area Monitoring Points	AR	AR	AR	☐	☐	☐	☐	☐	☐	☐
		Property Line Monitoring Points (migration across property lines)	AR	AR	AR	☐	☐	☐	☐	☐	☐	☐
Long Term Stewardship Controls		Environmental Risk Management Plan	R	R	R	☐						
		Operations, Maintenance, Monitoring and Reporting Plan	R	R	R	☐						
		Tenant Improvement Work Plan	AR	AR	AR	☐	☐	☐	☐	☐	☐	☐
		Land Use Covenant	O	O	O	☐						
		Financial Assurance	O	O	O	☐						

Notes

AR **As Required:** Design Elements that are required to be incorporated into the design as necessary to address site specific conditions.

C **Contingency Primary Controls:** Controls that are required to be implemented if the primary controls fail to achieve performance objectives and cannot be repaired.

IC **Interim Controls:** Controls that must be implemented during construction that may potentially damage the VIMMEC primary controls. Interim Controls must also be implemented within weeks to address catastrophic failures of the VIMMEC primary controls (e.g., if a potential vapor intrusion risk is realized) while primary controls are being repaired or contingency controls are being implemented. Interim controls are not suitable as long-term (*e.g.* , > 1 year) engineering controls.

O **Optional:** Design element that can enhance or improve the performance of the design.

P **Permissible (P):** Permissible as a primary control if, based on the results of a pilot test or engineering calculations, the element is shown to be operationally viable and adequately protective. If during performance verification the control is shown to be ineffective or non-viable, then a contingency primary control must be implemented.

R **Required Element:** Design elements that are required.

Not permissible: Not permissible as a primary control, contingency primary control, or design element.

A sub-slab ventilation may require dewatering to be considered viable

Prepared by: JES (May 14, 2021)
Approved by: DR (May 14, 2021)

VIMMEC Strategy and Design Element Selection

Instructions: Complete this checklist for each structure. Each portion of a structure must be protected by two primary vapor intrusion controls: One barrier system and one ventillation / pressurization system. Portions of a building may have different primary vapor intrusion controls based on configuration and VI Risk Classification.

Table 4 - Existing Consturction under Constant or Intermittent Hydrostatic Conditions

			VI Risk Classification			Bldg ID	Area ID	Area ID	Area ID	Area ID	Area ID	Area ID
			Low	Mod	High	M	L	L	L	M	L	M
Primary Vapor Intrusion Controls												
Barrier Systems		Concrete Slab				☐	☐	☐	☐	☐	☐	☐
		Sub-slab Membrane (Occupiable Spaces)	P	P	P	☐	☐	☐	☐	☐	☐	☐
		Crawlspace Membrane (Occupiable Spaces)	P	P	P	☐	☐	☐	☐	☐	☐	☐
		Epoxy Coating for Occupiable Spaces (Contaminant Compatible)	P	P	P	☐	☐	☐	☐	☐	☐	☐
Ventilation / Pressurization Systems	Passive	Sub-Slab Venting [pSSV] (Piping or Aerated Floor Void Space)	C[A]	P[A]		☐	☐	☐	☐	☐	☐	☐
		Vented Crawlspace	C	P		☐	☐	☐	☐	☐	☐	☐
		Above Grade Ventilation (Garage / Non-Occupiable Space only)	C	P		☐	☐	☐	☐	☐	☐	☐
	Active	Sub-Slab Ventilation [aSSV]	C[A]	C[A]	P	☐	☐	☐	☐	☐	☐	☐
		Crawlspace Ventilation [CSV]	C[A]	C[A]	P	☐	☐	☐	☐	☐	☐	☐
		Sub-Slab/Sub-Membrane Depressurization [SSD]				☐	☐	☐	☐	☐	☐	☐
		Above Grade Ventilation (Garage / Non-Occupiable Space only)	C	C	P	☐	☐	☐	☐	☐	☐	☐
		Aerobic Vapor Migration Barrier (petroleum only)	O	O	O	☐	☐	☐	☐	☐	☐	☐
		Indoor Air Filtration	IC	IC	IC	☐	☐	☐	☐	☐	☐	☐
		Building Ventilation	P	P	C	☐	☐	☐	☐	☐	☐	☐
		Building Pressurization	P	P		☐	☐	☐	☐	☐	☐	☐
Vapor Migration and Preferential Pathway Controls												
Migration Controls		Trench Dams (At Building Envelope and Property Line)	R	R	R	☐						
		Vapor Plume Interception (*e.g.* , Intercept Trenches, Bioswales)	AR	AR	AR	☐	☐	☐	☐	☐	☐	☐
		Sub-slab Dewatering System	AR	AR	R	☐	☐	☐	☐	☐	☐	☐
Point of Entry Controls		Conduit or Cable Seal (*e.g.* , Class I Div. A Sealant)	R	R	R	☐						
		Wet Utility Sealants (*e.g.* , p-trap)	R	R		☐	☐	☐	☐	☐	☐	☐
		Self-Priming Wet Utility Sealants	O	O	R	☐	☐	☐	☐	☐	☐	☐
Operations, Monitoring, and Communications Infrastructure												
Operations and Hazards Communication		Placards / Labels	R	R	R	☐						
		Controls Systems (PLC / Telemetry)	O	O	R	☐	☐	☐	☐	☐	☐	☐
		Alarm Systems (Pressure / Flow)	O	O	R	☐	☐	☐	☐	☐	☐	☐
		Access Restriction	IC	IC	IC	☐	☐	☐	☐	☐	☐	☐
Long-Term Monitoring Infrastructure	Performance	Riser Sampling Ports and Shut-Off Valves	AR	AR	R	☐						
		Continuous Indoor Air & Ambient Air Radon Monitors (1/2,500 ft^2)	R	R	R	☐						
		Sub-Slab / Membrane (point of control) Monitoring Points (1/2,500 ft^2)	R	R	R	☐						
		Aerobic Zone Monitoring Points	AR	AR	AR	☐	☐	☐	☐	☐	☐	☐
	Risk / Hazard	Source Area Monitoring Points	AR	AR	AR	☐	☐	☐	☐	☐	☐	☐
		Property Line Monitoring Points (migration across property lines)	AR	AR	AR	☐	☐	☐	☐	☐	☐	☐
Long Term Stewardship Controls		Environmental Risk Management Plan	R	R	R	☐						
		Operations, Maintenance, Monitoring and Reporting Plan	R	R	R	☐						
		Tenant Improvement Work Plan	AR	AR	AR	☐	☐	☐	☐	☐	☐	☐
		Land Use Covenant	O	O	O	☐						
		Financial Assurance	O	O	O	☐						

Notes

AR **As Required:** Design Elements that are required to be incorporated into the design as necessary to address site specific conditions.

C **Contingency Primary Controls:** Controls that are required to be implemented if the primary controls fail to achieve performance objectives and cannot be repaired.

IC **Interim Controls:** Controls that must be implemented during construction that may potentially damage the VIMMEC primary controls. Interim Controls must also be implemented within weeks to address catastrophic failures of the VIMMEC primary controls (e.g., if a potential vapor intrusion risk is realized) while primary controls are being repaired or contingency controls are being implemented. Interim controls are not suitable as long-term (*e.g.* , > 1 year) engineering controls.

O **Optional:** Design element that can enhance or improve the performance of the design.

P **Permissible (P):** Permissible as a primary control if, based on the results of a pilot test or engineering calculations, the element is shown to be operationally viable and adequately protective. If during performance verification the control is shown to be ineffective or non-viable, then a contingency primary control must be implemented.

R **Required Element:** Design elements that are required.

Not permissible: Not permissible as a primary control, contingency primary control, or design element.

A sub-slab ventilation may require dewatering to be considered viable

Prepared by: JES (May 14, 2021)
Approved by: DR (May 14, 2021)

CITY OF BERKELEY

ENVIRONMENTAL INITIAL STUDY

1. **Project Title:** 2700 8th Street, UP 99-10000090
2. **Lead Agency Name and Address:** City of Berkeley
3. **Contact Person and Phone Number:** Greg Powell, (510) 705-8114
4. **Project Location:** 2700 8th Street
5. **Project Sponsor's Name and Address:** Jim Hart, 1337 Josephine Street, Berkeley CA 94703
6. **General Plan Designation:** Industrial District
7. **Zoning:** MUR Mixed-Use Residential
8. **Permits Requested:**
   - Use Permit per Section 23E.84.030 to construct four live/work units;
   - Use Permit per Section 23E.84.030 to construct approx. 5,500 square feet of office space;
   - Use Permit per Section 23E.84.080.F to allow the substitution of bicycle parking for the required vehicle parking.
9. **Description of project:** The proposed project consists of the conversion of the existing parking lot to a mixed-use project that includes a two-story, 5,410 square feet general commercial building and a two-story **7,264** square foot live/work building. The project also includes 4 covered parking spaces, 13 uncovered parking spaces and approximately 1,300 square feet of landscaping. The total building area, excluding the covered parking area is **12,674** square feet. The buildings are located eastern property line, with vehicle access from Carleton Street. The live/work units are located along the southern property line and are separated from the MU-LI district north of Carleton Street by the two-story commercial portion of the project. The project includes 17 vehicle parking spaces, 12 bicycle spaces and area for one loading dock. The buildings are separated by an internal courtyard that includes outdoor area for the project.
10. **Surrounding Land uses and Setting:**
    - North: MU-LI - Consolidated Printers
    - South: MU-R - Vacant Parking Lot
    - East: MU-R - Nexus Institute
    - West: MU-R - Vacant Parking Lot
11. **Other public agencies whose approval is required:** None

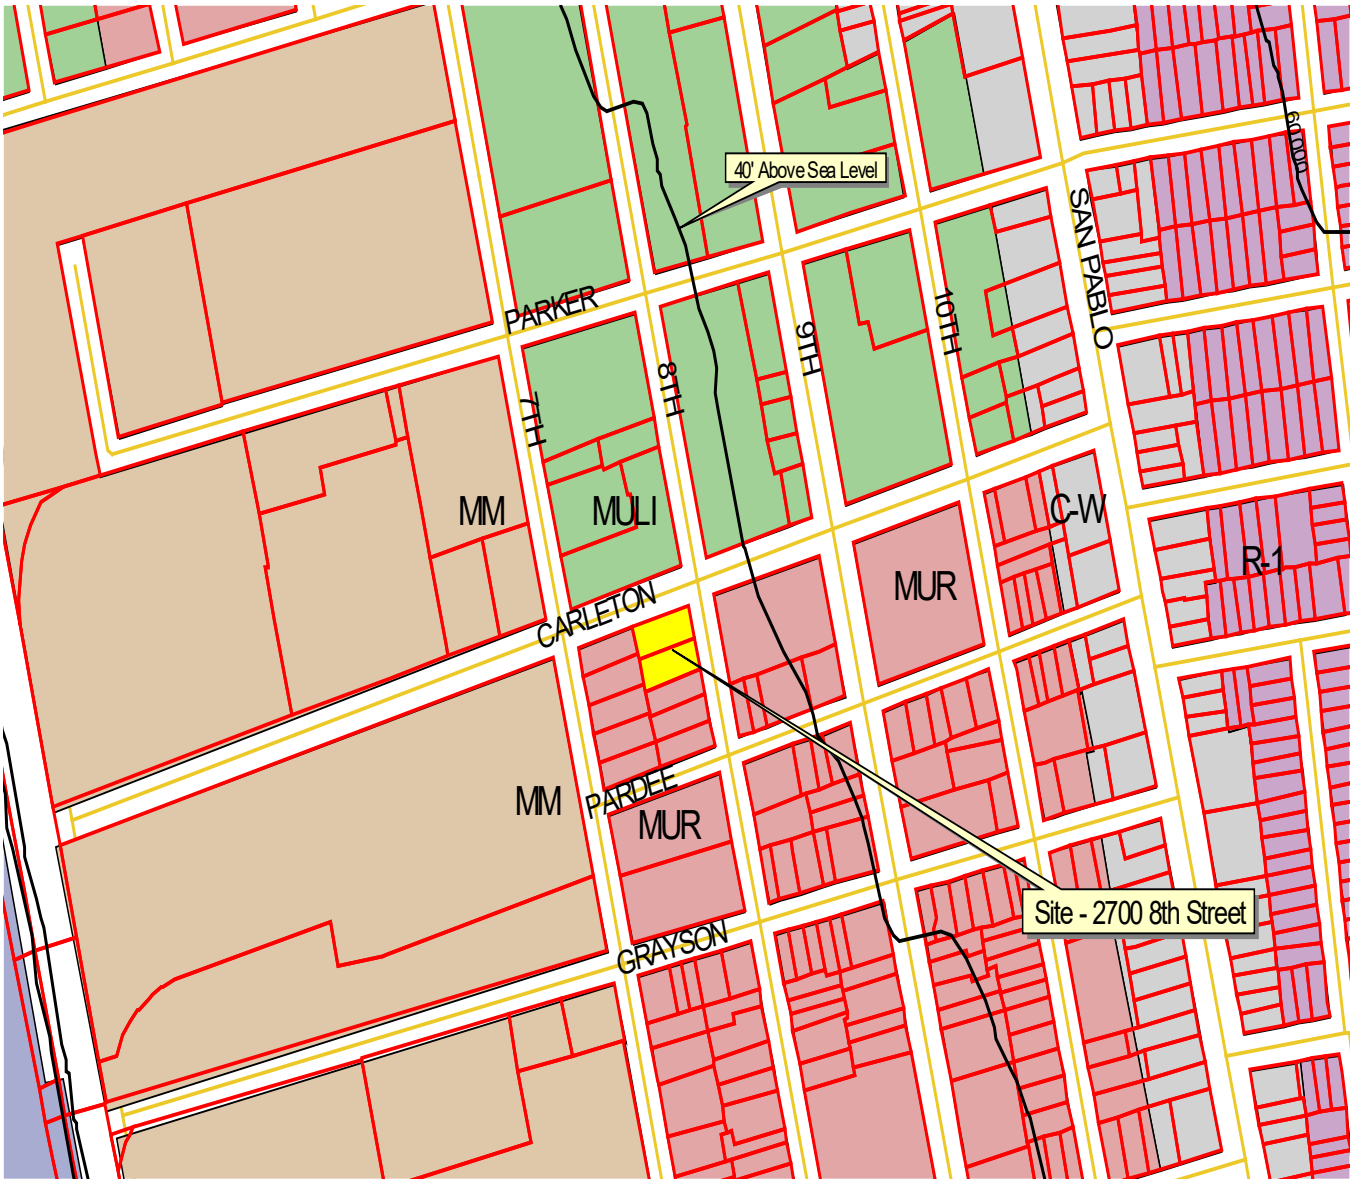

VICINITY, TOPOGRAPHIC & ZONING MAP **FIGURE 1**

Source: City of Berkeley GIS

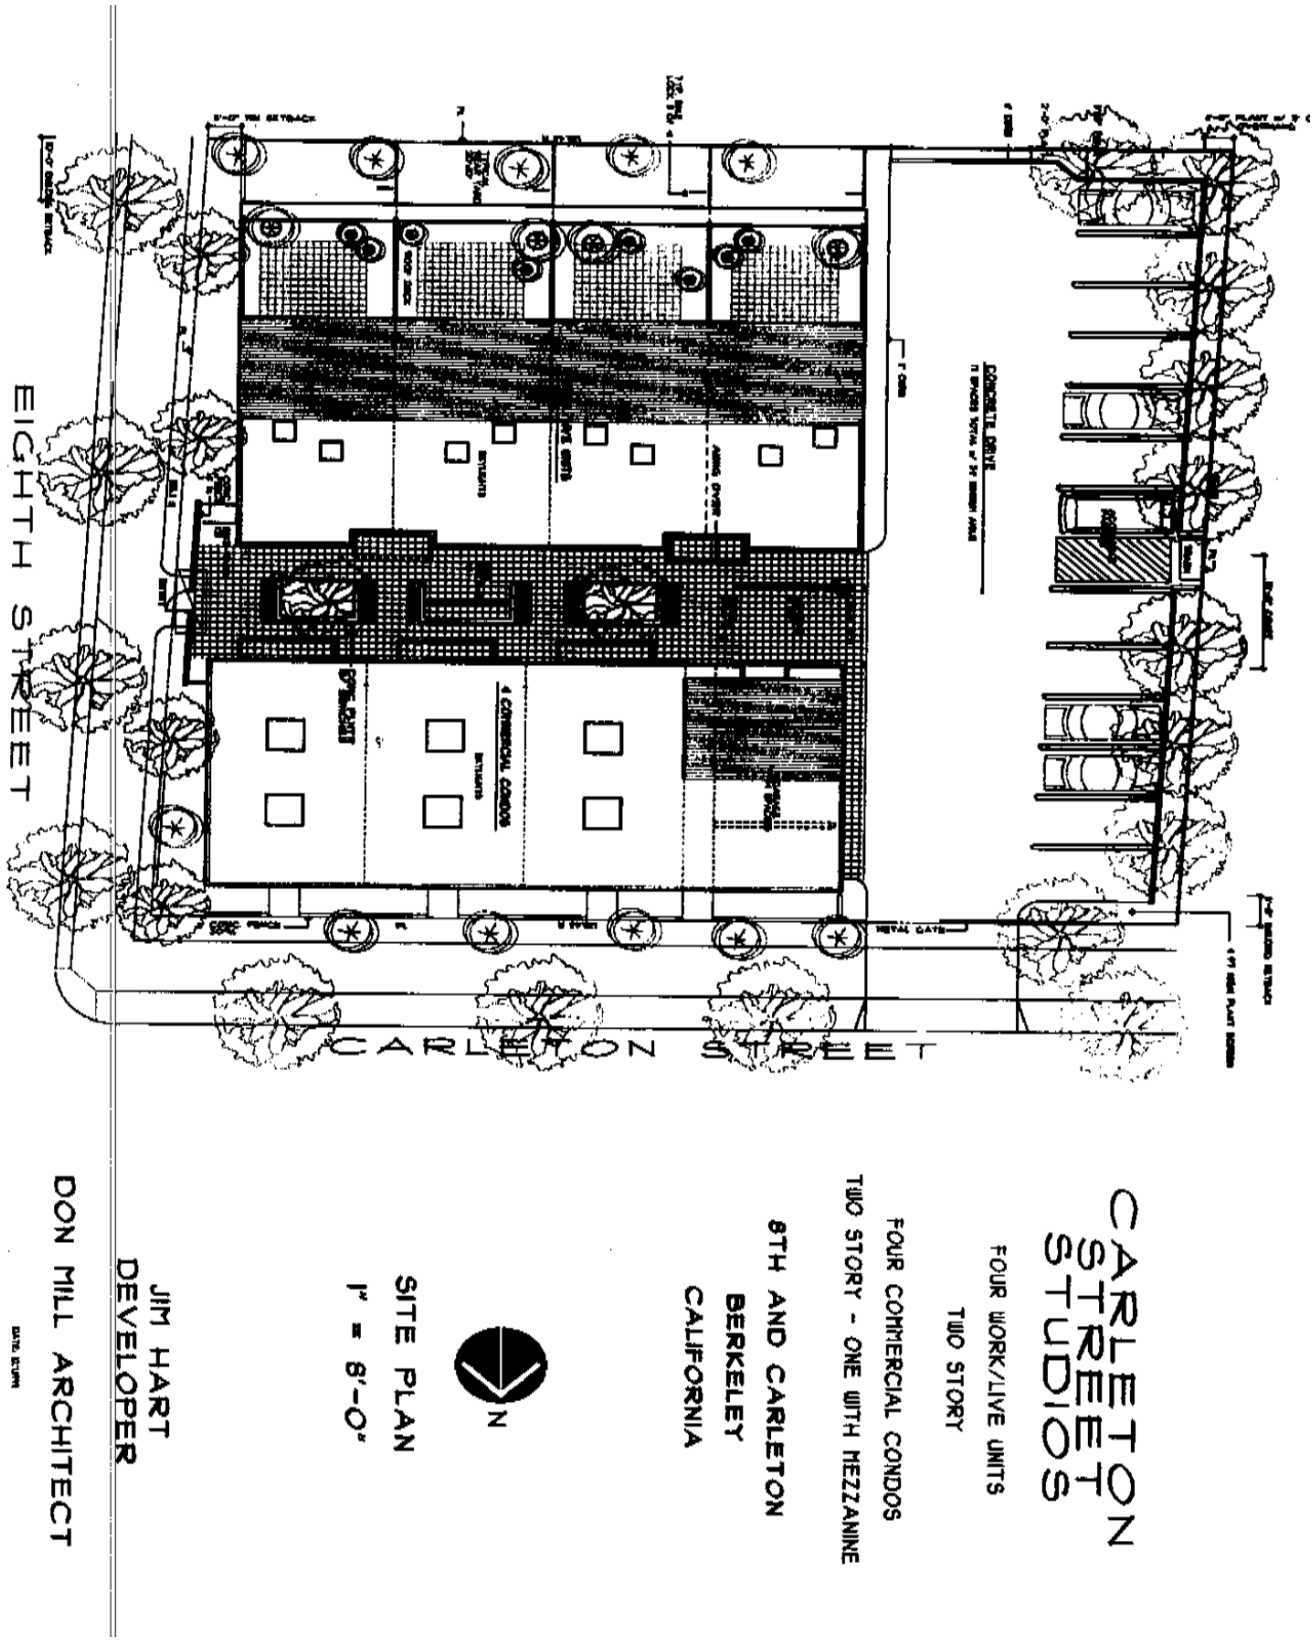

SITE PLAN **FIGURE 2**
Source: Applicant

INITIAL STUDY CHECKLIST

ENVIRONMENTAL FACTORS POTENTIALLY AFFECTED:

The environmental factors checked below would be potentially affected by this project, involving at least one impact that is a "Potentially Significant Impact" as indicated by the checklist on the following pages.

☐ Aesthetics	☐ Agriculture Resources	☐ Air Quality
☐ Biological Resources	☐ Cultural Resources	☐ Geology /Soils
☐ Hazards & Hazardous Materials	☐ Hydrology / Water Quality	☐ Land Use / Planning
☐ Mineral Resources	☐ Noise	☐ Population / Housing
☐ Public Services	☐ Recreation	☐ Transportation/Traffic
☐ Utilities / Service Systems	☐ Mandatory Findings of Significance	

DETERMINATION

On the basis of this initial evaluation:

I find that the proposed project COULD NOT have a significant effect on the environment, and a NEGATIVE DECLARATION will be prepared.	☐
I find that although the proposed project could have a significant effect on the environment, there will not be a significant effect in this case because revisions in the project have been made by or agreed to by the project proponent. A MITIGATED NEGATIVE DECLARATION will be prepared.	☑
I find that the proposed project MAY have a significant effect on the environment, and an ENVIRONMENTAL IMPACT REPORT is required.	☐
I find that the proposed project MAY have a “potentially significant impact” or “potentially significant unless mitigated” impact on the environment, but at least one effect 1) has been adequately analyzed in an earlier document pursuant to applicable legal standards, and 2) has been addressed by mitigation measures based on the earlier analysis as described on attached sheets. An ENVIRONMENTAL IMPACT REPORT is required, but it must analyze only the effects that remain to be addressed.	☐
I find that although the proposed project could have a significant effect on the environment, because all potentially significant effects (a) have been analyzed adequately in an earlier EIR or NEGATIVE DECLARATION pursuant to applicable standards, and (b) have been avoided or mitigated pursuant to that earlier EIR or NEGATIVE DECLARATION, including revisions or mitigation measures that are imposed upon the proposed project, nothing further is required.	☐

Mitigation Measures that have been incorporated into this project:

VIII. HYDROLOGY AND WATER QUALITY --

- The proposed project will not substantially alter the existing drainage pattern of the site. However, the project will be subject to the following mitigation measures to reduce the potential runoff impacts:

1. The project plans shall include storm water pollution prevention and control measures for the operation and maintenance of the project during and after construction for the review and approval of the City Engineer. The project plan shall identify Best Management Practices (BMPs) appropriate to the uses conducted onsite to limit to the maximum extent practicable the entry of pollutants into storm water runoff.
2. The project plan shall also include erosion control measures to prevent soil, dirt and debris from entering the storm drain system, in accordance with the practices outlined in the ABAG Erosion and Sediment Control Handbook, California Storm Water Best Management Practice Handbooks and Regional Water Quality Control Board's Erosion and Sediment Control Field Manual.
3. The applicant is responsible for ensuring that all contractors and sub-contractors are aware of and implement all storm water quality control measures. Failure to comply with the approved construction BMPs shall result in the issuance of correction notices, citations or a project stop order.
4. Trash enclosures and/or recycling area(s) shall be covered; no other area shall drain onto this area. Drains in any wash or process area shall not discharge to the storm drain system; these drains should connect to the sanitary sewer. The applicant shall contact the local permitting authority and sanitary district with jurisdiction for specific connection and discharge requirements.
5. All paved outdoor storage areas must be designed to reduce/limit the potential for runoff to contact pollutants, such as, bulk materials stored outdoors may need to be covered as deemed appropriate by the City Engineer.
6. Landscaping shall be designed with efficient irrigation to reduce runoff and promote surface infiltration and minimize the use of fertilizers and pesticides that can contribute to storm water pollution. Where feasible landscaping should be designed and operated to treat storm water runoff. When and where possible, xeriscape and drought tolerant plants shall be incorporated into new development plans.
7. Sidewalks and parking lots shall be swept regularly to prevent the accumulation of litter and debris. If pressure washed, debris must be trapped and collected to prevent entry to the storm drain system. If any cleaning agent or degreaser is used, wash water shall not discharge to the storm drains; wash waters should be collected and discharged to the sanitary sewer. Discharges to the sanitary sewer are subject to the review, approval and conditions of the sanitary district with jurisdiction for receiving the discharge.
8. All on-site storm drains must be cleaned at least once a year immediately prior to the rainy season. Additional cleaning may be required by the City Engineer.
9. The design, location, maintenance requirements and maintenance schedule for any storm water quality treatment structural controls shall be submitted to the City Engineer for review and approval prior to the issuance of a building permit.

XI. NOISE --

- This project should not create a substantial temporary or periodic increase in ambient noise levels in the project vicinity above levels existing without the project. However, during construction, this site will be the source of temporary noises relating to the operation of various equipment. The following measures mitigate the potential noise levels to less than significant:

1. Operation of trucks and construction equipment shall be restricted to between the hours of 8:00 a.m. and 6:00 p.m. Monday through Friday and between 9:00 a.m. and noon Saturday. No construction related activities shall be allowed on Sunday. Prior to the start of construction the applicant or his agents shall provide the Current Planning Division with the name and telephone number of an individual who is empowered by the applicant to take corrective measures to address noise complaints. The name and telephone number of the individual shall be posted at the property for the duration of the construction activities in a location where it can be easily read by the public, indicating the individual's responsibility and availability to receive noise complaints. The individual shall provide weekly reports to the Current Planning Division of all noise complaints received and all actions taken to prevent any reoccurrence.

XV. TRANSPORTATION/TRAFFIC --

- To reduce the potential parking impacts related to this project, the applicant has agreed to the following:

1. Through purchase agreement/lease notification, the applicant shall promote the use of public transit, bicycles and/or motorcycles by notifying all potential owners/tenants of the transit options in the area and of the availability of bicycle and/or motorcycle parking spaces.
2. To attract users of public transit, bicycles and/or motorcycles to the proposed live/work and commercial units, the applicant shall include in all promotional materials information on the transit options in the area and of the bicycle and/or motorcycle parking spaces.

	CITATION	PSI	<SwM	LS	⊘
I. AESTHETICS -- Would the project[1]:					
a) Have a substantial adverse effect on a scenic vista? • No. The proposed project is not of sufficient scale to affect any scenic vista. In addition, there are no scenic vistas within the vicinity of the project.	1, 2, 4, 6, 8	☐	☐	☐	☑
b) Substantially damage scenic resources, including, but not limited to, trees, rock outcroppings, and historic buildings within a state scenic highway? • No. The proposed project will not impact any scenic resource within a state scenic highway.	1, 2, 4, 6, 8	☐	☐	☐	☑
c) Substantially degrade the existing visual character or quality of the site and its surroundings? • No. The proposed project will not substantially degrade the existing visual character or quality of the site.	1, 2, 4, 6, 8	☐	☐	☐	☑
d) Create a new source of substantial light or glare which would adversely affect day or nighttime views in the area? • No. The proposed project is located within a developed area of the city. All on-site lighting will be subject to review for compliance with applicable City standards.	1, 2, 4, 6, 8	☐	☐	☑	☐
II. AGRICULTURE RESOURCES -- Would the project:					
a) Convert Prime Farmland, Unique Farmland, or Farmland of Statewide Importance (Farmland), as shown on the maps prepared pursuant to the Farmland Mapping and Monitoring Program of the California Resources Agency, to non-agricultural use? • No. There is no farmland as designated in the Farmland Mapping and Monitoring Program within the Berkeley city limits.	1, 2, 4, 6, 8	☐	☐	☐	☑
b) Conflict with existing zoning for agricultural use, or a Williamson Act contract? • No. There is no existing agricultural zoning or properties operating under the Williamson Act within the city limits of Berkeley.	1, 2, 4, 6, 8	☐	☐	☐	☑
c) Involve other changes in the existing environment, which due to their location or nature, could result in conversion of Farmland, to non-agricultural use? • No. There is no active farmland within the city limits of Berkeley.	1, 2, 4, 6, 8	☐	☐	☐	☑
d) Conflict with existing zoning for agricultural use, or a Williamson Act contract? • No. There is no existing agricultural zoning or properties operating under the Williamson Act within the city limits of Berkeley.	1-4, 6, 8	☐	☐	☐	☑
e) Involve other changes in the existing environment, which due to their location or nature, could result in conversion of Farmland, to non-agricultural use? • No. There is no active farmland within the city limits of Berkeley.	1-4, 6, 8	☐	☐	☐	☑

1 The headers of column check boxes are defined as follows: PSI : Potentially Significant Impact, <SwM : Less Than Significant With Mitigation, LS : Less Than Significant Impact, ⊘ : No Impact

	CITATION	PSI	<SwM	LS	⊘
III. AIR QUALITY -- Would the project:					
a) Conflict with or obstruct implementation of the applicable air quality plan? • No. The project will not conflict with nor obstruct implementation of any applicable air quality plan.	1-3, 6	☐	☐	☐	☑
b) Violate any air quality standard or contribute substantially to an existing or projected air quality violation? • No. The project will not have a detrimental impact on any air quality standard.	1-3, 6	☐	☐	☐	☑
c) Result in a cumulatively considerable net increase of any criteria pollutant for which the project region is non- attainment under an applicable federal or state ambient air quality standard (including releasing emissions which exceed quantitative thresholds for ozone precursors)? • No. The proposed use will not have a negative impact on any criteria pollutant.	1-3, 6	☐	☐	☐	☑
d) Expose sensitive receptors to substantial pollutant concentrations? • No. The project will not create substantial pollutant concentrations.	1-4, 6	☐	☐	☐	☑
e) Create objectionable odors affecting a substantial number of people? • No. The project will not create objectionable odors.	1-4, 6	☐	☐	☐	☑
IV. BIOLOGICAL RESOURCES -- Would the project:					
a) Have a substantial adverse effect, either directly or through habitat modifications, on any species identified as a candidate, sensitive, or special status species in local or regional plans, policies, or regulations, or by the California Department of Fish and Game or U.S. Fish and Wildlife Service? • No. This project is located in an urbanized area of the city and is not located in an area known to have species identified as a candidate, sensitive or special status. Therefore, this project will not cause a substantial adverse effect on any candidate, sensitive, or special status species.	1-5, 7	☐	☐	☐	☑
b) Have a substantial adverse effect on any riparian habitat or other sensitive natural community identified in local or regional plans, policies, regulations or by the California Department of Fish and Game or US Fish and Wildlife Service? • No. The project site does not contain riparian habitat or other sensitive natural communities on or abutting the subject property.	1-5, 7	☐	☐	☐	☑
c) Have a substantial adverse effect on federally protected wetlands as defined by Section 404 of the Clean Water Act (including, but not limited to, marsh, vernal pool, coastal, etc.) through direct removal, filling, hydrological interruption, or other means? • No. This project is located in an urbanized area of the city and does not contain, nor is near any federally protected wetlands.	1-5, 7	☐	☐	☐	☑

	CITATION	PSI	<SwM	LS	⊘
d) Interfere substantially with the movement of any native resident or migratory fish or wildlife species or with established native resident or migratory wildlife corridors, or impede the use of native wildlife nursery sites?	1-5, 7				
• No. This project is located in an urbanized area of the city and will not interfere with the movement of any native resident, migratory fish, wildlife species, established native resident, migratory wildlife corridors or impede the use of native wildlife nursery sites.		☐	☐	☐	☑
e) Conflict with any local policies or ordinances protecting biological resources, such as a tree preservation policy or ordinance?	1-5, 7				
• No. This project is located in an urbanized area of the city and will not conflict with any local policies or ordinances protecting biological resources, such as a tree preservation policy or ordinance.		☐	☐	☐	☑
f) Conflict with the provisions of an adopted Habitat Conservation Plan, Natural Community Conservation Plan, or other approved local, regional, or state habitat conservation plan?	1-5, 7				
• No. The project will not conflict with any habitat conservation plan.		☐	☐	☐	☑
V. CULTURAL RESOURCES -- Would the project:					
a) Cause a substantial adverse change in the significance of a historical resource as defined in §15064.5?	1-5, 7				
• No. The subject property does not contain designated city of Berkeley Landmark or Structure of Merit buildings. In addition, the subject property does not contain a historic resource as defined in §15064.5.		☐	☐	☐	☑
b) Cause a substantial adverse change in the significance of an archaeological resource pursuant to §15064.5?	1-5, 7				
• No. The subject property is not located in an area that is known to have an archaeological resource pursuant to §15064.5.		☐	☐	☐	☑
c) Directly or indirectly destroy a unique paleontological resource or site or unique geologic feature?	1-5, 7				
• No. The subject property is not located in an area that is known to have paleontological resources or unique geological features.		☐	☐	☐	☑
d) Disturb any human remains, including those interred outside of formal cemeteries?	1-5, 7				
• No. The subject property is not located in an area that is known to have any human remains.		☐	☐	☐	☑

	CITATION	PSI	<SwM	LS	⊘
VI. GEOLOGY AND SOILS -- Would the project:					
a) Expose people or structures to potential substantial adverse effects, including the risk of loss, injury, or death involving:					
i) Rupture of a known earthquake fault, as delineated on the most recent Alquist-Priolo Earthquake Fault Zoning Map issued by the State Geologist for the area or based on other substantial evidence of a known fault?	1, 5, 7	☐	☐	☐	☑
• No. The City of Berkeley is located in Seismic Zone 4. The Uniform Building Code requires all buildings in this zone to meet minimum standards for seismic safety.					
ii) Strong seismic ground shaking?	1, 5, 7	☐	☐	☐	☑
• No. The City of Berkeley is located in Seismic Zone 4. The proposed buildings will be designed to comply with the Uniform Building Code standards for seismic safety.					
iii) Seismic-related ground failure, including liquefaction?	1, 5, 7	☐	☐	☐	☑
• No. The City of Berkeley is located in Seismic Zone 4. The proposed buildings will be designed to comply with the Uniform Building Code standards for seismic safety.					
iv) Landslides?	1, 5, 7	☐	☐	☐	☑
• No. The City of Berkeley is located in Seismic Zone 4. The subject property is not located in area of the city known to be at risk for landslides.					
b) Result in substantial soil erosion or the loss of topsoil?	1, 5, 7	☐	☐	☐	☑
• No. The subject property is already developed in an urbanized part of the city. In addition, the proposed project will be designed to comply with all local, regional and state standards regarding water use, drainage and on-site methods of runoff control. Therefore, the proposed project will not increase soil erosion or the loss of topsoil.					
c) Be located on a geologic unit or soil that is unstable, or that would become unstable as a result of the project, and potentially result in on- or off-site landslide, lateral spreading, subsidence, liquefaction or collapse?	1, 5, 7	☐	☐	☐	☑
• See VI a ii above.					
d) Be located on expansive soil, as defined in Table 18- 1-B of the Uniform Building Code (1994), creating substantial risks to life or property?	1, 5, 7	☐	☐	☐	☑
• See VI a ii above.					
e) Have soils incapable of adequately supporting the use of septic tanks or alternative wastewater disposal systems where sewers are not available for the disposal of waste water?	1, 5, 7	☐	☐	☐	☑
• Not applicable. The proposed project does not require the use of septic tanks or alternative wastewater disposal systems.					

	CITATION	PSI	<SwM	LS	⊘
VII. HAZARDS AND HAZARDOUS MATERIALS -- Would the project:					
a) Create a significant hazard to the public or the environment through the routine transport, use, or disposal of hazardous materials? • No. The project does not propose any uses involving the transport, use, or disposal of hazardous materials. All future uses will require the review and approval by the city of Berkeley Zoning Department, in consultation with the City's Toxics and Public Works Departments.	1-4, 7, 8	☐	☐	☐	☑
b) Create a significant hazard to the public or the environment through reasonably foreseeable upset and accident conditions involving the release of hazardous materials into the environment? • See VII a above.	1-4, 7, 8	☐	☐	☐	☑
c) Emit hazardous emissions or handle hazardous or acutely hazardous materials, substances or waste within one-quarter mile of an existing or proposed school? • See VII a above.	1-4, 7, 8	☐	☐	☐	☑
d) Be located on a site which is included on a list of hazardous materials sites compiled pursuant to Government Code §65962.5 and, as a result, would it create a significant hazard to the public or the environment? • No. The proposed project is not identified as a site containing hazardous materials. The Phase One Site Assessment completed for this site concluded that further investigation of this site was not necessary.	1-4, 7, 8	☐	☐	☐	☑
e) For a project located within an airport land use plan or, where such a plan has not been adopted, within two miles of a public airport or public use airport, would the project result in a safety hazard for people residing or working in the project area? • No. The city of Berkeley is not within the area covered by an airport land use plan, nor within two miles of a public airport or public use airport.	1-5, 7, 8	☐	☐	☐	☑
f) For a project within the vicinity of a private airstrip, would the project result in a safety hazard for people residing or working in the project area? • See VII e above.	1-5, 7, 8	☐	☐	☐	☑
g) Impair implementation of or physically interfere with an adopted emergency response plan or emergency evacuation plan? • No. The proposed use and location of the subject property will have no known effect on existing emergency plans.	1-4, 7, 8	☐	☐	☐	☑
h) Expose people or structures to a significant risk of loss, injury or death involving wildland fires, including where wildlands are adjacent to urbanized areas or where residences are intermixed with wildlands? • No. This project site is located in the center of a large urbanized area. It is not located on or near wildlands.	1-5, 7, 8	☐	☐	☐	☑

	CITATION	PSI	<SwM	LS	⊘
VIII. HYDROLOGY AND WATER QUALITY -- Would the project:					
a) Violate any water quality standards or waste discharge requirements?	1-4, 7	☐	☐	☐	☑
• No. The City of Berkeley sewer system is equipped to effectively handle the effluent from the project.					
b) Substantially deplete groundwater supplies or interfere substantially with groundwater recharge such that there would be a net deficit in aquifer volume or a lowering of the local groundwater table level (e.g., the production rate of pre-existing nearby wells would drop to a level which would not support existing land uses or planned uses for which permits have been granted)?	1-4, 7	☐	☐	☐	☑
• No. The proposed project has no anticipated impact on groundwater resources. It receives all necessary water from the public water supply and discharges all effluent into the City's Sewer System.					
c) Substantially alter the existing drainage pattern of the site or area, including through the alteration of the course of a stream or river, in a manner which would result in substantial erosion or siltation on- or off-site?	1-5, 7	☐	☐	☑	☐
• No. The proposed project will modify the existing onsite drainage patterns by decreasing the amount of impervious surfaces. The site is currently completely paved and is used as a parking lot. The proposed project includes some landscape areas that will reduce the amount of runoff from the project site. In addition, the proposed project will not alter the course of a stream or river.					
d) Substantially alter the existing drainage pattern of the site or area, including through the alteration of the course of a stream or river, or substantially increase the rate or amount of surface runoff in a manner which would result in flooding on- or off-site?	1-5, 7				
• The proposed project will not substantially alter the existing drainage pattern of the site. However, the project will be subject to the following mitigation measures to reduce the potential runoff impacts:					
1. The project plans shall include storm water pollution prevention and control measures for the operation and maintenance of the project during and after construction for the review and approval of the City Engineer. The project plan shall identify Best Management Practices (BMPs) appropriate to the uses conducted onsite to limit to the maximum extent practicable the entry of pollutants into storm water runoff.		☐	☑	☐	☐
2. The project plan shall also include erosion control measures to prevent soil, dirt and debris from entering the storm drain system, in accordance with the practices outlined in the ABAG Erosion and Sediment Control Handbook, California Storm Water Best Management Practice Handbooks and Regional Water Quality Control Board's Erosion and Sediment Control Field Manual.					
3. The applicant is responsible for ensuring that all contractors and sub-contractors are aware of and implement all storm water quality control measures. Failure to comply with the approved construction BMPs shall result in the issuance of correction notices, citations or a project stop order.					
4. Trash enclosures and/or recycling area(s) shall be covered; no other area shall drain onto this area. Drains in any wash or process area					

	CITATION	PSI	<SwM	LS	⊘
shall not discharge to the storm drain system; these drains should connect to the sanitary sewer. The applicant shall contact the local permitting authority and sanitary district with jurisdiction for specific connection and discharge requirements. 5. All paved outdoor storage areas must be designed to reduce/limit the potential for runoff to contact pollutants, such as, bulk materials stored outdoors may need to be covered as deemed appropriate by the City Engineer. 6. Landscaping shall be designed with efficient irrigation to reduce runoff and promote surface infiltration and minimize the use of fertilizers and pesticides that can contribute to storm water pollution. Where feasible landscaping should be designed and operated to treat storm water runoff. When and where possible, xeriscape and drought tolerant plants shall be incorporated into new development plans. 7. Sidewalks and parking lots shall be swept regularly to prevent the accumulation of litter and debris. If pressure washed, debris must be trapped and collected to prevent entry to the storm drain system. If any cleaning agent or degreaser is used, wash water shall not discharge to the storm drains; wash waters should be collected and discharged to the sanitary sewer. Discharges to the sanitary sewer are subject to the review, approval and conditions of the sanitary district with jurisdiction for receiving the discharge. 8. All on-site storm drains must be cleaned at least once a year immediately prior to the rainy season. Additional cleaning may be required by the City Engineer. 9. The design, location, maintenance requirements and maintenance schedule for any storm water quality treatment structural controls shall be submitted to the City Engineer for review and approval prior to the issuance of a building permit.					
e) Create or contribute runoff water which would exceed the capacity of existing or planned stormwater drainage systems or provide substantial additional sources of polluted runoff? • No. See VIII D above.	1-5, 7	☐	☑	☐	☐
f) Otherwise substantially degrade water quality? • No.	1-5, 7	☐	☐	☐	☑
g) Place housing within a 100-year flood hazard area as mapped on a federal Flood Hazard Boundary or Flood Insurance Rate Map or other flood hazard delineation map? • No. This project is in zone C as shown on the FEMA Flood Insurance Rate Map, (areas of minimal flooding). As a result, this project will not place housing within a 100-year flood hazard area.	1-7	☐	☐	☐	☑
h) Place within a 100-year flood hazard area structures which would impede or redirect flood flows? • No. See VIII g above.	1-7	☐	☐	☐	☑

	CITATION	PSI	<SwM	LS	⊘
i) Expose people or structures to a significant risk of loss, injury or death involving flooding, including flooding as a result of the failure of a levee or dam? • No. See VIII g above. In addition, this project is not within the area impacted by the failure of a levee or dam.	1-7	☐	☐	☐	☑
j) Inundation by seiche, tsunami, or mudflow? • No. The subject property is not within an area of the city that is subject to inundation by seiche, tsunami or mudflow.	1-7	☐	☐	☐	☑
IX. LAND USE AND PLANNING -- Would the project:					
a) Physically divide an established community? • No.	1-4, 7, 9	☐	☐	☐	☑
b) Conflict with any applicable land use plan, policy, or regulation of an agency with jurisdiction over the project (including, but not limited to the general plan, specific plan, local coastal program, or zoning ordinance) adopted for the purpose of avoiding or mitigating an environmental effect? • No. The proposed project, as conditioned, complies with all applicable City policies, including the adopted 1977 Master Plan, the West Berkeley Plan and the Zoning Ordinance. In addition, the proposed reduction in the number of parking spaces conforms with the Master Plans goal of encouraging the reduction of vehicle trips and the use of alternatives means of transportation.	1-4, 7, 9	☐	☐	☐	☑
c) Conflict with any applicable habitat conservation plan or natural community conservation plan? • No. The subject property is not located within any community or habitat conservation plan area.	1-4, 7, 9	☐	☐	☐	☑
X. MINERAL RESOURCES -- Would the project:					
a) Result in the loss of availability of a known mineral resource that would be of value to the region and the residents of the state? • No. The subject property is not noted for containing any known mineral resource. Therefore, the proposed project will not result in the loss of availability of a known mineral resource of state-wide importance.	1-4, 5, 7	☐	☐	☐	☑
b) Result in the loss of availability of a locally-important mineral resource recovery site delineated on a local general plan, specific plan or other land use plan? • No. The subject property is not noted for containing any known mineral resource. Therefore, the proposed project will not result in the loss of availability of a known mineral resource of local importance.	1-4, 5, 7	☐	☐	☐	☑

	CITATION	PSI	<SwM	LS	⊘
XI. NOISE -- Would the project result in:					
a) Exposure of persons to or generation of noise levels in excess of standards established in the local general plan or noise ordinance, or applicable standards of other agencies?	1-4, 7				
• No. The subject property is located in an urbanized area with industrial and commercial uses. No excessive noise levels are anticipated to be associated with the proposed use and the project shall not exceed any applicable noise ordinance standards.		☐	☐	☐	☑
b) Exposure of persons to or generation of excessive ground borne vibration or ground borne noise levels?	1-4, 7				
• No. The subject property is located in an urbanized area with industrial and commercial uses. The proposed project does not include potential sources of excessive vibration or ground borne noise levels. All existing land uses in the vicinity are required to maintain acceptable noise levels in compliance with the municipal code and the master plan. For the proposed Live/work units, the applicant has provided draft proposed purchase agreement/lease text that will notify all prospective owners/tenants of the industrial nature of the area.		☐	☐	☑	☐
c) A substantial permanent increase in ambient noise levels in the project vicinity above levels existing without the project?	1-4, 7				
• No. The subject property is located in an urbanized area with industrial and commercial uses. No excessive noise levels are associated with the proposed use. All future uses will be subject to review and approval by the City to ensure conformance with all applicable ordinances.		☐	☐	☐	☑
d) A substantial temporary or periodic increase in ambient noise levels in the project vicinity above levels existing without the project?	1-4, 7				
• This project should not create a substantial temporary or periodic increase in ambient noise levels in the project vicinity above levels existing without the project. However, during construction, this site will be the source of temporary noises relating to the operation of various equipment. The following measures mitigate the potential noise levels to less than significant:					
1. Operation of trucks and construction equipment shall be restricted to between the hours of 8:00 a.m. and 6:00 p.m. Monday through Friday and between 9:00 a.m. and noon Saturday. No construction related activities shall be allowed on Sunday. Prior to the start of construction the applicant or his agents shall provide the Current Planning Division with the name and telephone number of an individual who is empowered by the applicant to take corrective measures to address noise complaints. The name and telephone number of the individual shall be posted at the property for the duration of the construction activities in a location where it can be easily read by the public, indicating the individual's responsibility and availability to receive noise complaints. The individual shall provide weekly reports to the Current Planning Division of all noise complaints received and all actions taken to prevent any reoccurrence.		☐	☑	☐	☐

	CITATION	PSI	<SwM	LTS	⊘
e) For a project located within an airport land use plan or, where such a plan has not been adopted, within two miles of a public airport or public use airport, would the project expose people residing or working in the project area to excessive noise levels?	1-4, 7	☐	☐	☐	☑
• Not applicable. No section of the current city limits fall under this category.					
f) For a project within the vicinity of a private airstrip, would the project expose people residing or working in the project area to excessive noise levels?	1-4, 7	☐	☐	☐	☑
• No. See XI e above.					
XII. POPULATION AND HOUSING -- Would the project:					
a) Induce substantial population growth in an area, either directly (for example, by proposing new homes and businesses) or indirectly (for example, through extension of roads or other infrastructure)?	1-4, 7	☐	☐	☐	☑
• No. The subject property is located in an urbanized area with industrial and commercial uses.					
b) Displace substantial numbers of existing housing, necessitating the construction of replacement housing elsewhere?	1-4, 7	☐	☐	☐	☑
• No.					
c) Displace substantial numbers of people, necessitating the construction of replacement housing elsewhere?	1-4, 7	☐	☐	☐	☑
• No.					
XIII. PUBLIC SERVICES -- Would the project result in substantial adverse physical impacts associated with the provision of new or physically altered governmental facilities, need for new or physically altered governmental facilities, the construction of which could cause significant environmental impacts, in order to maintain acceptable service ratios, response times or other performance objectives for any of the public services:					
a) Fire protection?	1	☐	☐	☐	☑
• No. The City of Berkeley Fire Department serves the existing property. This development proposal will be subject to review and approval in accordance with the Uniform Fire Code.					
b) Police protection?	1	☐	☐	☐	☑
• The City of Berkeley Police Department serves the existing subject property. This development proposal will be subject to review and approval in accordance with the City of Berkeley Municipal Code and other relevant standards.					
c) Schools?	1, 7	☐	☐	☐	☑
• No impact is anticipated by this project on existing schools.					
d) Parks?	1, 7	☐	☐	☐	☑
• No impact is anticipated by this project on existing parks.					

	CITATION	PSI	<SwM	LTS	⊘
e) Other public facilities? • No impact is anticipated by this project on existing public facilities.	1, 7	☐	☐	☐	☑
XIV. RECREATION -- Would the project:					
a) Increase the use of existing neighborhood and regional parks or other recreational facilities such that substantial physical deterioration of the facility would occur or be accelerated? • No. The proposed project will not significantly increase the use of existing neighborhood and regional parks or other recreational facilities.	1, 7	☐	☐	☐	☑
b) Include recreational facilities or require the construction or expansion of recreational facilities which might have an adverse physical effect on the environment? • No. The proposed project will not significantly increase the use of recreational facilities and therefore, will not have an adverse physical effect on existing recreational facilities.	1, 7	☐	☐	☐	☑
XV. TRANSPORTATION/TRAFFIC -- Would the project:					
a) Cause an increase in traffic which is substantial in relation to the existing traffic load and capacity of the street system (i.e., result in a substantial increase in either the number of vehicle trips, the volume to capacity ratio on roads, or congestion at intersections)? • This project is located adjacent to a collector street (7th Street) and is within one-quarter mile of a major street (San Pablo Avenue). The project vicinity is served by six AC transit lines and supports non-automotive transportation by providing 12 bicycle spaces, where seven are required.	1-4, 7	☐	☐	☑	☐
b) Exceed, either individually or cumulatively, a level of service standard established by the county congestion management agency for designated roads or highways? • No. See XV a above.	1-4, 7	☐	☐	☑	☐
c) Result in a change in air traffic patterns, including either an increase in traffic levels or a change in location that results in substantial safety risks? • No. The proposed project will have no impact on existing air traffic patterns.	1-4, 7	☐	☐	☐	☑
d) Substantially increase hazards due to a design feature (e.g., sharp curves or dangerous intersections) or incompatible uses (e.g., farm equipment)? • No. The proposed project does not increase hazards due to a design feature or incompatible uses.	1-4, 7	☐	☐	☐	☑
e) Result in inadequate emergency access? • No. The project has been reviewed by the City's Public Works Department and the Traffic Engineer and found to have adequate emergency access.	1-4, 7	☐	☐	☐	☑

	CITATION	PSI	<SwM	LS	⊘
f) Result in inadequate parking capacity?	1-4, 7				
• The City of Berkeley has determined, through the implementation of the Zoning Ordinance, that this project is required to provide the following number of parking spaces: -Non-residential Space - 11 Spaces (5,500 Sq. Ft. @ 2 spaces/1,000 Sq. Ft of Gross floor area) -Live/work - 4 Units - 4 Spaces (4 units @ I space/unit); -Work area within the Live/work units - 4 Spaces (4,000 Sq. Ft of work area @ 1 Space/ 1,000 Sq. Ft); -Total required vehicle spaces - **19 Spaces** -Total required bicycle spaces - **5 Spaces** (9,404 Sq. Ft @ 1 space/2,000 Sq. Ft) This project originally proposed 19 spaces. Through the Design Review process, the number was reduced to 17 to improve onsite vehicle circulation. The Zoning Ordinance allows for a 10% reduction in the required vehicle parking spaces with a Use Permit, provided that the project include additional bicycle and motorcycle parking. The applicant has proposed 12 bicycle spaces, seven more than is required by the Zoning Ordinance.		☐	☑	☐	☐
The City of Berkeley, through the adoption of the Master Plan, encourages projects that reduce the dependence on vehicles by promoting alternative forms of transportation, including transit and bicycle use. This reduction in parking complies with this goal.					
To reduce the potential parking impacts related to this project, the applicant has agreed to the following: 1. Through purchase agreement/lease notification, the applicant shall promote the use of public transit, bicycles and/or motorcycles by notifying all potential owners/tenants of the transit options in the area and of the availability of bicycle and/or motorcycle parking spaces. 2. To attract users of public transit, bicycles and/or motorcycles to the proposed live/work and commercial units, the applicant shall include in all promotional materials information on the transit options in the area and of the bicycle and/or motorcycle parking spaces.					
g) Conflict with adopted policies, plans, or programs supporting alternative transportation (e.g., bus turnouts, bicycle racks)?	1-4, 7	☐	☐	☐	☑
• No.					
XVI. UTILITIES AND SERVICE SYSTEMS -- Would the project:					
a) Exceed wastewater treatment requirements of the applicable Regional Water Quality Control Board?	1, 7	☐	☐	☐	☑
• No. The project's need for wastewater treatment requirements is met by the existing infrastructure.					
b) Require or result in the construction of new water or wastewater treatment facilities or expansion of existing facilities, the construction of which could cause significant environmental effects?	1, 7	☐	☐	☐	☑
• No. The project's need for wastewater treatment requirements is met by the existing infrastructure.					

	CITATION	PSI	<SwM	LTS	⊘
c) Require or result in the construction of new storm water drainage facilities or expansion of existing facilities, the construction of which could cause significant environmental effects? • No. The project's need for storm water drainage requirements is met by the existing infrastructure.	1, 7	☐	☐	☐	☑
d) Have sufficient water supplies available to serve the project from existing entitlements and resources, or are new or expanded entitlements needed? • The project's need for a water supply is met by the existing infrastructure.	1, 7	☐	☐	☐	☑
e) Result in a determination by the wastewater treatment provider which serves or may serve the project that it has adequate capacity to serve the project's projected demand in addition to the provider's existing commitments? • No. The project's need for wastewater treatment requirements is met by the existing infrastructure.	1, 7	☐	☐	☐	☑
f) Be served by a landfill with sufficient permitted capacity to accommodate the project's solid waste disposal needs? • The project will not cause a significant impact to the City's landfill.	1, 7	☐	☐	☐	☑
g) Comply with federal, state, and local statutes and regulations related to solid waste? • The project shall comply with all federal, state and local statues and regulations related to solid waste.	1, 7	☐	☐	☐	☑
XVII. MANDATORY FINDINGS OF SIGNIFICANCE -- Does the project:					
a) Have the potential to degrade the quality of the environment, substantially reduce the habitat of a fish or wildlife species, cause a fish or wildlife population to drop below self-sustaining levels, threaten to eliminate a plant or animal community, reduce the number or restrict the range of a rare or endangered plant or animal or eliminate important examples of the major periods of California history or prehistory? • No. The project does not have the potential to degrade the quality of the environment, reduce the habitat of a fish or wildlife species, eliminate a plant or animal community, impact the range or reduce the number of an endangered plant or animal species or impact major periods of California history or pre-history.		☐	☐	☐	☑
b) Have impacts that are individually limited, but cumulatively considerable? (Cumulatively considerable) means that the incremental effects of a project are considerable when viewed in connection with the effects of past projects, the effects of other current projects, and the effects of probable future projects)? • No. The project does not have impacts that are cumulatively considerable.		☐	☐	☐	☑
c) Have environmental effects which will cause substantial adverse effects on human beings, either directly or indirectly? • No. The project does not have environmental effects that will cause substantial effects on humans.		☐	☐	☐	☑

REFERENCE SOURCES:

1. Master Plan, City of Berkeley
2. West Berkeley Plan, City of Berkeley
3. Municipal Code, City of Berkeley
4. Zoning Ordinance, City of Berkeley
5. USGS Topographic Map
6. FEMA Flood Insurance Rate Map, Dated 9/1/1978 (Panel #0600040002A)
7. Application Materials
8. July 1999 Phase 1 Environmental Site Assessment prepared by Stellar Environmental Solutions
9. Data obtained by site visit

PROPOSED MITIGATED NEGATIVE DECLARATION

2700 8th Street

March 23, 2000

This mitigated negative declaration was prepared pursuant to the California Environmental Quality Act and Guidelines (Public Resources Code, Division 13 and California Code of Regulations, Title 14, Chapter 3) for the project, which is described in the attached initial study and briefly described as follows:

PROJECT DESCRIPTION

Existing Conditions: This parcel is currently a parking lot that is leased on a month-to-month basis as overflow parking for Bayer. These parking spaces are not required parking for Bayer and are not associated with any Use Permit or Development Agreement. In addition, Bayer employees are prohibited from parking on the streets in the vicinity by the Development Agreement and is enforced by company policy. In conversations with representatives of Bayer, the automobiles currently using this lot will be relocated to the former Colgate property as part of the Bayer South development proposal.

Neighborhood setting: This project is located within a mixed-use area that includes a variety of light manufacturing, warehouse, workspaces and live/work units. The predominate building pattern in the vicinity is one to two story buildings with 100% lot coverage. Within a three-block radius there are five AC Transit bus lines that serve the project area.

Project Description: The proposed project consists of the conversion of the existing parking lot to a mixed-use project that includes a two-story, 5,410 square feet general office building and a two-story 7,264 square foot four unit live/work building. The project also includes 4 covered parking spaces, 13 uncovered parking spaces, 12 bicycle spaces, one loading space and approximately 1,300 square feet of landscaping. The total building area, excluding the covered parking area is 12,674 square feet. The buildings are located along the eastern property line, with vehicle access to the parking area along the western property line from Carleton Street. The live/work units are located along the southern property line and are separated from the MU-LI district north of Carleton Street by the two-story office portion of the project. The buildings are separated by an internal courtyard that includes outdoor area for the project.

The applicant has proposed a written notice that is intended to inform all occupants of the proposed live/work units, through purchase agreement and deed restrictions, of the mixed-use nature of the area and specifically of the business operations of Consolidated Printers to the North. The proposed written notice includes information regarding the potential noise, dust, odor, vibration, truck and loading impacts relating to the lawful operation of Consolidated Printers. In addition, the written notice requires that all potential occupants visit the site at various times of the day to fully understand the nature of the area and that Consolidated Printers is entitled to operate 24-hours a day, seven days a week.

The proposed project consists of the conversion of the existing parking lot to a mixed-use project that includes a two-story, 5,410 square feet general commercial building and a two-story 3,994 square foot live/work building. The project also includes 4 covered parking spaces, 13 uncovered parking spaces and approximately 1,300 square feet of landscaping. The total building area, excluding the covered parking area is 9,404 square feet. The buildings are located eastern property line, with vehicle access from Carleton Street. The live/work units are located along the southern property line and are separated from the MU-LI district north of Carleton Street by the two-story commercial portion of the project. The project includes 17 vehicle parking spaces, 12 bicycle spaces and area for one loading dock. The buildings are separated by an internal courtyard that includes outdoor area for the project.

PROJECT SPONSOR

Jim Hart, 1337 Josephine Street, Berkeley CA 94703

MANDATORY FINDING OF SIGNIFICANCE

The project sponsor made or agreed to revisions in the project plans or proposals before this mitigated negative declaration and initial study were released for public review. These revisions avoid significant environmental effects or mitigate the effects to a point where clearly no significant effects would occur. These revisions are described below.

Therefore, there is no substantial evidence, in light of the whole record before the agency, that the project as revised may have a significant effect on the environment.

MITIGATION MEASURES

The following Mitigation Measures have been incorporated into this project:

VIII. HYDROLOGY AND WATER QUALITY --

- The proposed project will not substantially alter the existing drainage pattern of the site. However, the project will be subject to the following mitigation measures to reduce the potential runoff impacts:

1. The project plans shall include storm water pollution prevention and control measures for the operation and maintenance of the project during and after construction for the review and approval of the City Engineer. The project plan shall identify Best Management Practices (BMPs) appropriate to the uses conducted onsite to limit to the maximum extent practicable the entry of pollutants into storm water runoff.
2. The project plan shall also include erosion control measures to prevent soil, dirt and debris from entering the storm drain system, in accordance with the practices outlined in the ABAG Erosion and Sediment Control Handbook, California Storm Water Best Management Practice Handbooks and Regional Water Quality Control Board's Erosion and Sediment Control Field Manual.
3. The applicant is responsible for ensuring that all contractors and sub-contractors are aware of and implement all storm water quality control measures. Failure to comply with the approved construction BMPs shall result in the issuance of correction notices, citations or a project stop order.
4. Trash enclosures and/or recycling area(s) shall be covered; no other area shall drain onto this area. Drains in any wash or process area shall not discharge to the storm drain system; these drains should connect to the sanitary sewer. The applicant shall contact the local permitting authority and sanitary district with jurisdiction for specific connection and discharge requirements.
5. All paved outdoor storage areas must be designed to reduce/limit the potential for runoff to contact pollutants, such as, bulk materials stored outdoors may need to be covered as deemed appropriate by the City Engineer.

6. Landscaping shall be designed with efficient irrigation to reduce runoff and promote surface infiltration and minimize the use of fertilizers and pesticides that can contribute to storm water pollution. Where feasible landscaping should be designed and operated to treat storm water runoff. When and where possible, xeriscape and drought tolerant plants shall be incorporated into new development plans.
7. Sidewalks and parking lots shall be swept regularly to prevent the accumulation of litter and debris. If pressure washed, debris must be trapped and collected to prevent entry to the storm drain system. If any cleaning agent or degreaser is used, wash water shall not discharge to the storm drains; wash waters should be collected and discharged to the sanitary sewer. Discharges to the sanitary sewer are subject to the review, approval and conditions of the sanitary district with jurisdiction for receiving the discharge.
8. All on-site storm drains must be cleaned at least once a year immediately prior to the rainy season. Additional cleaning may be required by the City Engineer.
9. The design, location, maintenance requirements and maintenance schedule for any storm water quality treatment structural controls shall be submitted to the City Engineer for review and approval prior to the issuance of a building permit.

XI. NOISE --

- This project should not create a substantial temporary or periodic increase in ambient noise levels in the project vicinity above levels existing without the project. However, during construction, this site will be the source of temporary noises relating to the operation of various equipment. The following measures mitigate the potential noise levels to less than significant:

1. Operation of trucks and construction equipment shall be restricted to between the hours of 8:00 a.m. and 6:00 p.m. Monday through Friday and between 9:00 a.m. and noon Saturday. No construction related activities shall be allowed on Sunday. Prior to the start of construction the applicant or his agents shall provide the Current Planning Division with the name and telephone number of an individual who is empowered by the applicant to take corrective measures to address noise complaints. The name and telephone number of the individual shall be posted at the property for the duration of the construction activities in a location where it can be easily read by the public, indicating the individual's responsibility and availability to receive noise complaints. The individual shall provide weekly reports to the Current Planning Division of all noise complaints received and all actions taken to prevent any reoccurrence.

XV. TRANSPORTATION/TRAFFIC --

- To reduce the potential parking impacts related to this project, the applicant has agreed to the following:

1. Through purchase agreement/lease notification, the applicant shall promote the use of public transit, bicycles and/or motorcycles by notifying all potential owners/tenants of the transit options in the area and of the availability of bicycle and/or motorcycle parking spaces.
2. To attract users of public transit, bicycles and/or motorcycles to the proposed live/work and commercial units, the applicant shall include in all promotional materials information on the transit options in the area and of the additional bicycle and/or motorcycle parking spaces.

ABBREVIATIONS

A/C	AIR CONDITIONING
ADJ.	ADJACENT
A.F.F.	ABOVE FINISH FLOOR
ALUM.	ALUMINUM
ALT.	ALTERNATE
APPROX.	APPROXIMATELY
ARCH.	ARCHITECT(URAL)
A.C.T.	ACOUSTIC CEILING TILE
B.BD.	TELEPHONE BACK BOARD
BLDG.	BUILDING
BLKG.	BLOCKING
BOT.	BOTTOM
℄/CL	CENTER LINE
CAB.	CABINET
C.G.	CORNER GUARD
CHG.	CHANGE
CLG.	CEILING
CLOS.	CLOSET
CLR.	CLEAR
C.M.U.	CONCRETE MASONRY UNIT
COL.	COLUMN
CONC.	CONCRETE
CONN.	CONNECTION
CONST.	CONSTRUCTION
CORR.	CORRIDOR
C.T.	CERAMIC TILE
CTR.	CENTER
DET.	DETAIL
DIA/Ø	DIAMETER
DIM.	DIMENSION
DN.	DOWN
DWG.	DRAWING
DS.	DOWN SPOUT
(E)	EXISTING
EA.	EACH
EL.	ELEVATION
ELEC.	ELECTRICAL
ELEV.	ELEVATOR
EQ.	EQUAL
EQUIP.	EQUIPMENT
EXP.	EXPANSION
EXPOS.	EXPOSED
EXT.	EXTERIOR
F.D.	FLOOR DRAIN
FIN.	FINISH
FL.	FLOOR
FLASH.	FLASHING
FLUOR.	FLUORESCENT
F.O.F.	FACE OF FINISH
F.O.S.	FACE OF STUD
FPRF.	FIREPROOF
FURR.	FURRING
GA.	GAGE
GALV.	GALVANIZED
G.C.	GENERAL CONTRACTOR
GL.	GLASS
GR.	GRADE
GYP. BD.	GYPSUM BOARD
H.B.	HOSE BIB
HC.	HANDICAPPED
H.C.	HOLLOW CORE
HDWR.	HARDWARE
HGT.	HEIGHT
H.M.	HOLLOW METAL
HP	HIGH POINT
HR.	HOUR
H.W.	HOT WATER
INSUL.	INSULATION/INSULATED
INT.	INTERIOR
JAN.	JANITOR
JT.	JOINT
L.P.	LOW POINT
MAX	MAXIMUM
M.C.	MEDICINE CABINET
M.D.	MOTION DETECTOR
MECH.	MECHANICAL
MIN	MINIMUM
MTD.	MOUNTED
MTL.	METAL
(N)	NEW
N.I.C.	NOT IN CONTRACT
NO.	NUMBER
N.T.S.	NOT TO SCALE
O.C.	ON CENTER
OFF.	OFFICE
OPNG.	OPENING
OPP.	OPPOSITE
O.T.B.	OPEN TO BELOW
PR.	PAIR
P-LAM.	PLASTIC LAMINATE
PTD.	PAINTED
PLYWD.	PLYWOOD
P.O.	PRIVATE OFFICE
ℙ	PROPERTY LINE
R	RISER
R.D.	ROOF DRAIN
REQ.	REQUIRED
RM.	ROOM
R.O.	ROUGH OPENING
S.C.	SOLID CORE
STOR.	STORAGE
SHT.	SHEET
SIM.	SIMILAR
STRL.	STRUCTURAL
T	TREAD
T&G	TONGUE AND GROOVE
TEL.	TELEPHONE
T.O.	TOP OF
TYP.	TYPICAL
U.O.N.	UNLESS OTHERWISE NOTED
V.I.F.	VERIFY IN FIELD
WD.	WOOD
W.P.	WATERPROOF

LEGEND

- DETAIL REFERENCE NUMBER / SHEET WHERE DETAIL IS LOCATED
- DIRECTION OF SECTION VIEW / INTERIOR SECTION IDENTIFICATION / SHEET WHERE SECTION IS LOCATED
- SHEET WHERE ELEVATION IS LOCATED / ELEVATION REFERENCE NUMBER
- ITEM TO BE REMOVED
- EXISTING (E) WALL
- NEW WALL
- WINDOWNSYMBOL, SEE SCHEDULE SHEET A7.0
- DOOR SYMBOL, SEE SCHEDULE SHEET A7.0
- ELEVATION DATUM
- DIRECTION OF SLOPE
- REVISION SYMBOL
- ROOF DRAIN
- FLOOR DRAIN
- HOSE BIB

GENERAL NOTES

GENERAL CONDITIONS: AIA DOCUMENT A201, GENERAL CONDITIONS FOR THE PERFORMANCE OF THE CONTRACT IS HEREBY INCORPORATED INTO THESE DRAWINGS AND SHALL BE CONSIDERED AS PART OF THE REQUIREMENTS FOR THE COMPLETION OF THE WORK.

EXISTING CONDITIONS: CONDITIONS SHOWN OF THE DRAWINGS ARE AS SHOWN ON THE ORIGINAL DRAWINGS AND AS OBSERVED ON THE SITE, BUT THEIR ACCURACY IS NOT GUARANTEED. THE CONTRACTOR SHALL VERIFY ALL DIMENSIONS AND CONDITIONS AT THE SITE. ANY DISCREPANCIES SHALL BE REPORTED TO ARCHITECT PRIOR TO PROCEEDING WITH THE WORK. NOTE: DIMENSIONS SHALL TAKE PRECEDENCE OVER SCALE OF THE DRAWINGS.

PERMITS: THE CONTRACTOR SHALL OBTAIN AND PAY ALL CITY AND/OR COUNTY FEES RELATING TO PROJECT, EXCEPTING THE GENERAL PERMIT, WHICH IS THE RESPONSIBILITY OF THE OWNERS AND IS REIMBURSABLE TO THE G.C.

CODES: ALL WORK SHALL BE DONE IN COMPLIANCE WITH ALL APPLICABLE CODES, INCLUDING BUT NOT LIMITED TO: CALIFORNIA (INTERNATIONAL) BUILDING CODES, NATIONAL ELECTRICAL, MECHANICAL, AND PLUMBING CODES, HEALTH DEPARTMENT REGULATIONS, FIRE AND SAFETY CODES, CITY AND/OR COUNTY ORDINANCES AND REGULATIONS AND OTHER CODES GOVERNING CONSTRUCTION.

SITE RESPONSIBILITY: IN ACCORDANCE WITH GENERALLY ACCEPTED CONSTRUCTION PRACTICES, THE CONTRACTOR WILL BE SOLELY AND COMPLETELY RESPONSIBLE FOR CONDITIONS ON THE JOB SITE, INCLUDING HEALTH AND SAFETY OF ALL PERSONS AND PROPERTY DURING PERFORMANCE OF THE WORK. CONTRACTOR TO LIMIT TRAFFIC AND ACCESS TO THOSE AREAS WHERE WORK IS PERFORMED.

CLEAN UP AND REPAIRS: THE CONSTRUCTION SITE SHALL BE MAINTAINED IN AN ORDERLY MANNER AT ALL TIMES WITH ALL DEBRIS REMOVED AT THE END OF THE EACH DAY. AT THE COMPLETION OF THE CONSTRUCTION REMOVE ALL EXCESS MATERIALS AND REFUSE FROM SITE. LEAVE ALL SURFACES WITHIN CONSTRUCTION SITE FREE FROM DUST, DIRT AND STAINS. THE CONTRACTOR SHALL REPAIR OR REPLACE ANY SURFACES OR ITEMS DAMAGED BY CONSTRUCTION TO THE SATISFACTION OF THE ARCHITECT AND OWNER.

PATCHING: PROPERLY PREPARE SURFACES FOR RECEIVING THE SPECIFIED FINISHES INCLUDING PATCHING OF SURFACES ALTERED BY CONSTRUCTION. ON PATCHED AREAS OR AREAS WHERE A FINISH IS NOT SPECIFIED, THE FINISH SHALL MATCH ADJACENT MATERIAL IN CONSTRUCTION, COLOR AND TEXTURE.

ALL WORK NOTED "N.I.C." OR NOT IN CONTRACT IS TO BE PROVIDED BY A CONTRACTOR OTHER THAN THE GENERAL CONTRACTOR.

"ALIGN" AS USED IN THESE DOCUMENTS SHALL MEAN TO ACCURATELY LOCATE FINISH FACES ON THE SAME PLANE.

"TYPICAL" AS USED IN THESE DOCUMENTS SHALL MEAN THAT THE CONDITION IS THE SAME OR REPRESENTATIVE FOR SIMILAR CONDITIONS THROUGHOUT, U.O.N.

DETAILS ARE USUALLY KEYED AND NOTED "TYPICAL" ONLY ONCE, WHEN THEY FIRST OCCUR, AND ARE REPRESENTATIVE FOR SIMILAR CONDITIONS THROUGHOUT, U.O.N.

SCHEDULE: UPON SUBMITTAL OF THE FINAL CONSTRUCTION COSTS, THE CONTRACTOR SHALL ALSO SUBMIT A CONSTRUCTION SCHEDULE INDICATING THE REQUIRED CONSTRUCTION TIME FOR ALL SUBCONTRACTOR'S AND CONTRACTOR'S WORK AND A COST-BY-TRADE BREAKDOWN FOR USE IN SCHEDULING AND EVALUATING PAY REQUESTS.

SUBSTITUTIONS: SUBSTITUTIONS, REVISIONS, OR CHANGES MUST HAVE APPROVAL BY THE ARCHITECT PRIOR TO PROCEEDING WITH THE WORK.

DAMAGE: THE CONTRACTOR SHALL REPAIR OR REPLACE ANY SURFACES OR ITEMS DAMAGED BY CONSTRUCTION TO THE SATISFACTION OF THE ARCHITECT OR OWNER.

GUARANTEES: THE CONTRACTOR SHALL GUARANTEE THAT THE PROJECT WILL BE FREE OF DEFECTS OF WORKMANSHIP AND MATERIALS FOR A PERIOD OF ONE YEAR FROM THE DATE OF ACCEPTANCE BY THE OWNER. NO WORK DEFECTIVE IN CONSTRUCTION OR QUALITY DEFICIENT IN ANY REQUIREMENT OF THE DRAWINGS OR NOTES WILL BE ACCEPTABLE IN CONSEQUENCE OF THE OWNER'S OR ARCHITECT'S FAILURE TO POINT OUT DEFECTS OR DEFICIENCIES DURING CONSTRUCTION. DEFECTS OF WORKMANSHIP OR MATERIALS REVEALED WITHIN A PERIOD OF ONE YEAR FROM THE ACCEPTANCE SHALL BE REPLACED BY WORK CONFORMING WITH THE INTENT OF THE CONTRACT AT NO COST TO THE OWNER. NO PAYMENT, EITHER PARTIAL OR FINAL, SHALL BE CONSTRUED AS AN ACCEPTANCE OF DEFECTIVE WORK.

COLUMN CENTERLINES (ALSO REFERRED TO AS GRIDLINES) ARE SHOWN FOR DIMENSIONAL PURPOSES. (REFER TO BASE BUILDING DRAWINGS FOR EXACT LOCATIONS.

924-930 Carleton Street Berkeley, California

CONVERSION OF OFFICES TO LIVE/WORK

DESCRIPTION: CONVERSION OF (4) EXISTING 2-STORY OFFICES INTO (4) LIVE/WORK RESIDENCES; NO CHANGES PROPOSED TO EXTERIOR OF BUILDING

SITE ADDRESS: 924-930 CARLETON STREET, BERKELEY, CALIFORNIA, 94710

ZONING: MU-R MIXED-USE RESIDENTIAL DISTRICT

BUILDING TYPE: MULTI-UNIT

ASSESSOR'S PARCEL: 54-1747-30

APPLICABLE CODES: 2022 CALIFORNIA BUILDING CODE (CBC)
2022 CALIFORNIA RESIDENTIAL CODE (CRC)
2022 CALIFORNIA ENERGY CODE (CESC)
2022 CALIFORNIA ELECTRICAL CODE (CEC)
2022 CALIFORNIA PLUMBING CODE (CPC)
2022 CALIFORNIA MECHANICAL CODE (CMC)
2022 CALIFORNIA FIRE CODE (CFC)
2022 CALIFORNIA GREEN BUILDING STANDARDS (CGBSC)
BERKELEY MUNICIPAL CODE

GENERAL PLAN: MANUFACTURING MIXED USE

ALQUIST PRIOLO: NO

LANDSLIDE: NO

LIQUEFACTION: YES

OCCUPANCY: EXISTING: B PROPOSED: R-2

CONSTRUCTION TYPE: VB

FIRE SPRINKLERS: NONE EXISTING; WILL BE PROVIDED AT NEW LIVE/WORK UNITS

ZONING SUMMARY

	EXISTING	PROPOSED	REQUIRED
LOT SIZE	16664	16664	NO MINIMIM
LOT WIDTH	135'-5"	135'-5"	40' MINIMUM
CARLETON BLDG COVERAGE	3024 SF	3024 SF	
8TH STREET BLDG COVERAGE	4410 SF	4410 SF	
TOTAL LOT COVERAGE	44.5%	44.5%	100% ALLOWED
SETBACKS			
FRONT	5'	5'	5'
STREET SIDE	5'	5'	5'
INTERIOR SIDE	43'-3"	43'-3"	NO MINUMIM
REAR	5' TO 8TH ST BLDG 81'-11" TO CARLETON BLDG	5' TO 8TH ST BLDG 81'-11" TO CARLETON BLDG	5' ADJACENT TO STREET
HEIGHT, MAXIMUM	32'-1"	32'-1"	35' FOR MIXED-USE INCL LIVE/WORK
AREAS, GROSS FLOOR			
GROUND FLOOR	2311	2311	EXLCUDES GARAGE
2ND FLOOR	3024	3024	
3RD FLOOR	350	350	UNIT 924 ONLY
TOTAL, CARLETON BLDG	5685	5685	
TOTAL, 8TH ST BLDG	9901	9901	
FLOOR AREA RATIO	0.93	0.93 CONVERSION	1.5 ALLOWED FOR RESIDENTIAL & LIVE/WORK
OPEN SPACE	5250 sf	NO CHANGE (715 SF ALLOCATED TO NEW UNITS AT SHARED COURTYARD	150 SF PER LIVE/WORK UNIT = 600 SF REQ.
PARKING	19	19	NONE REQUIRED
DENSITY	4 OFFICE/ 4 LIVE/WORK	8 LIVE/WORK	13 UNITS DENSITY ALLOWABLE
BIKES	6	6	NA

LIVE/WORK CALCULATIONS

ADDRESS/UNIT	LIVE AREA	WORK AREA	TOTAL (NET AREA)	% LIVE	% WORK
924 CARLETON	890	621	1511	0.59	0.41
926 CARLETON	826	685	1511	0.55	0.45
928 CARLETON	763	748	1511	0.50	0.50
930 CARLETON	571	581	1152	0.50	0.50
TOTAL AREA			5685		

SHEET INDEX:

ARCHITECTURAL

A0.0 COVER
A0.1 PHOTOGRAPHS
A1.1 SITE PLAN
A2.0 EXISTING FIRST FLOOR PLAN
A2.1 EXISTING SECOND & THIRD FLOOR PLAN
A2.2 PROPOSED FIRST FLOOR PLAN
A2.3 PROPOSED SECOND & THIRD FLOOR PLAN
A3.0 PROPOSED EXTERIOR ELEVATIONS
A3.1 PROPOSED EXTERIOR ELEVATIONS
A4.1 BUILDING SECTION

PROJECT TEAM

ARCHITECT:

DEVI DUTTA-CHOUDHURY, AIA
DEVI DUTTA ARCHITECTURE INC.
928 CARLETON STREET
BERKELEY, CA 94710
510-705-1937
hello@devidutta.com

ZONING MAP

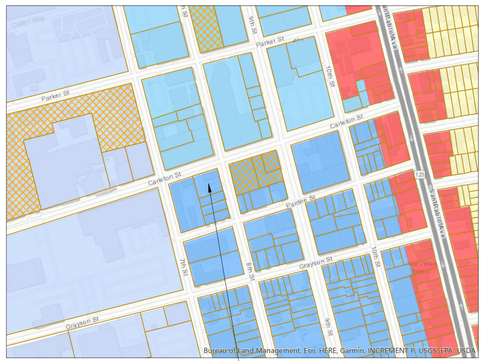

PROJECT SITE

AREA MAP

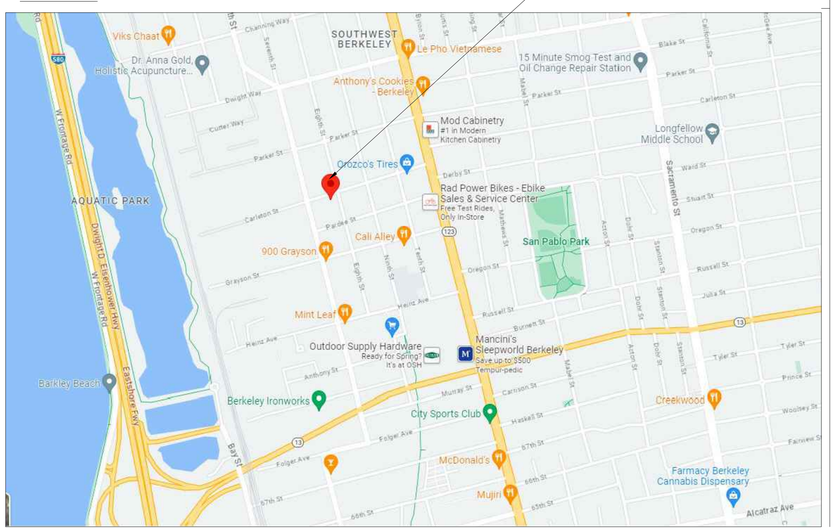

924-930 CARLETON ST. BERKELEY CALIFORNIA

APPLICANT
8th Streets Lofts
000 8th St
Berkeley, CA 94710

ARCHITECT
Devi Dutta Architecture
928 Carleton Street
Berkeley, CA 94710
510-705-1937

STRUCTURAL

issue
ZONING SUBMITTAL

date	issuance
6.28.23	ZONING

sheet revisions

delta	date	description
	8.15.23	ALAMEDA LOP
	6.24.24	cob rev 1
	7.25.24	cob rev 2
	8.28.24	cob rev 3
	10.11.24	cob rev 4

drawing scale
NTS

sheet title
COVER SHEET

sheet number
A0.0

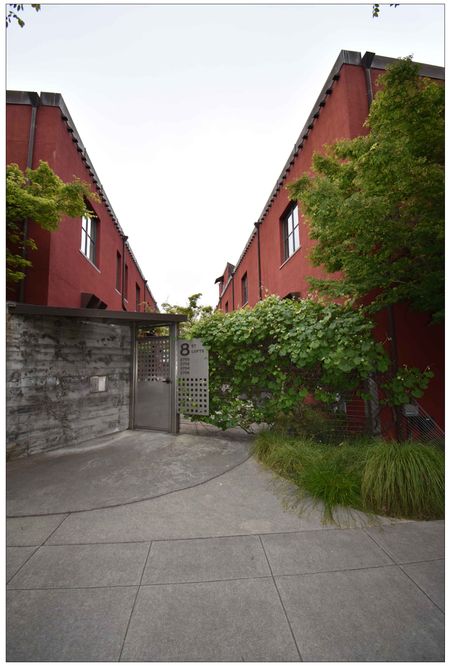

VIEW FROM 8TH STREET TO GATE ENTRANCE

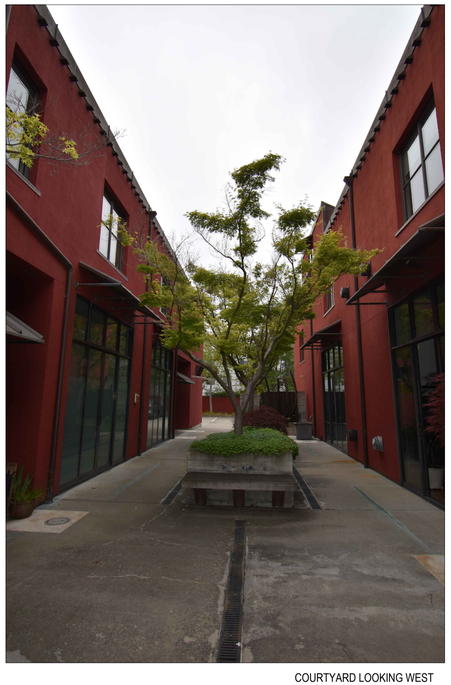

COURTYARD LOOKING WEST

VIEW FROM CARLETON TO PARKING GATE

VIEW FROM PARKING LOT

COURTYARD LOOKING NORTH/WEST

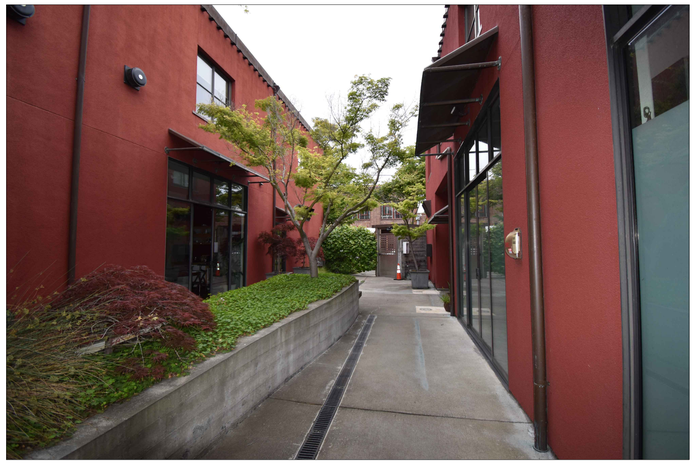

COURTYARD LOOKING EAST

ENTRIES, UNIT 928 & 930

ENTRIES, UNIT 924 & 926

924-930 CARLETON ST. BERKELEY CALIFORNIA

APPLICANT
8th Streets Lofts
000 8th St
Berkeley, CA 94710

ARCHITECT
Devi Dutta Architecture
928 Carleton Street
Berkeley, CA 94710
510-705-1937

STRUCTURAL

issue
ZONING SUBMITTAL

date	issuance
6.28.23	ZONING

sheet revisions

delta	date	description
	8.15.23	ALAMEDA LOP
	6.24.24	cob rev 1
	7.25.24	cob rev 2
	8.28.24	cob rev 3
	10.11.24	cob rev 4

drawing scale
1/8"=1'-0"

sheet title
PHOTOS

sheet number
A0.1

01 site plan

924-930 CARLETON ST.
BERKELEY
CALIFORNIA

APPLICANT
8th Streets Lofts
000 8th St
Berkeley, CA 94710

ARCHITECT
Devi Dutta Architecture
928 Carleton Street
Berkeley, CA 94710
510-705-1937

STRUCTURAL

issue
ZONING SUBMITTAL

date	issuance
6.28.23	ZONING

sheet revisions

delta	date	description
	8.15.23	ALAMEDA LOP
	6.24.24	cob rev 1
	7.25.24	cob rev 2
	8.28.24	cob rev 3
	10.11.24	cob rev 4

drawing scale
1/8"=1'-0"

sheet title
SITE PLAN

sheet number
A1.1

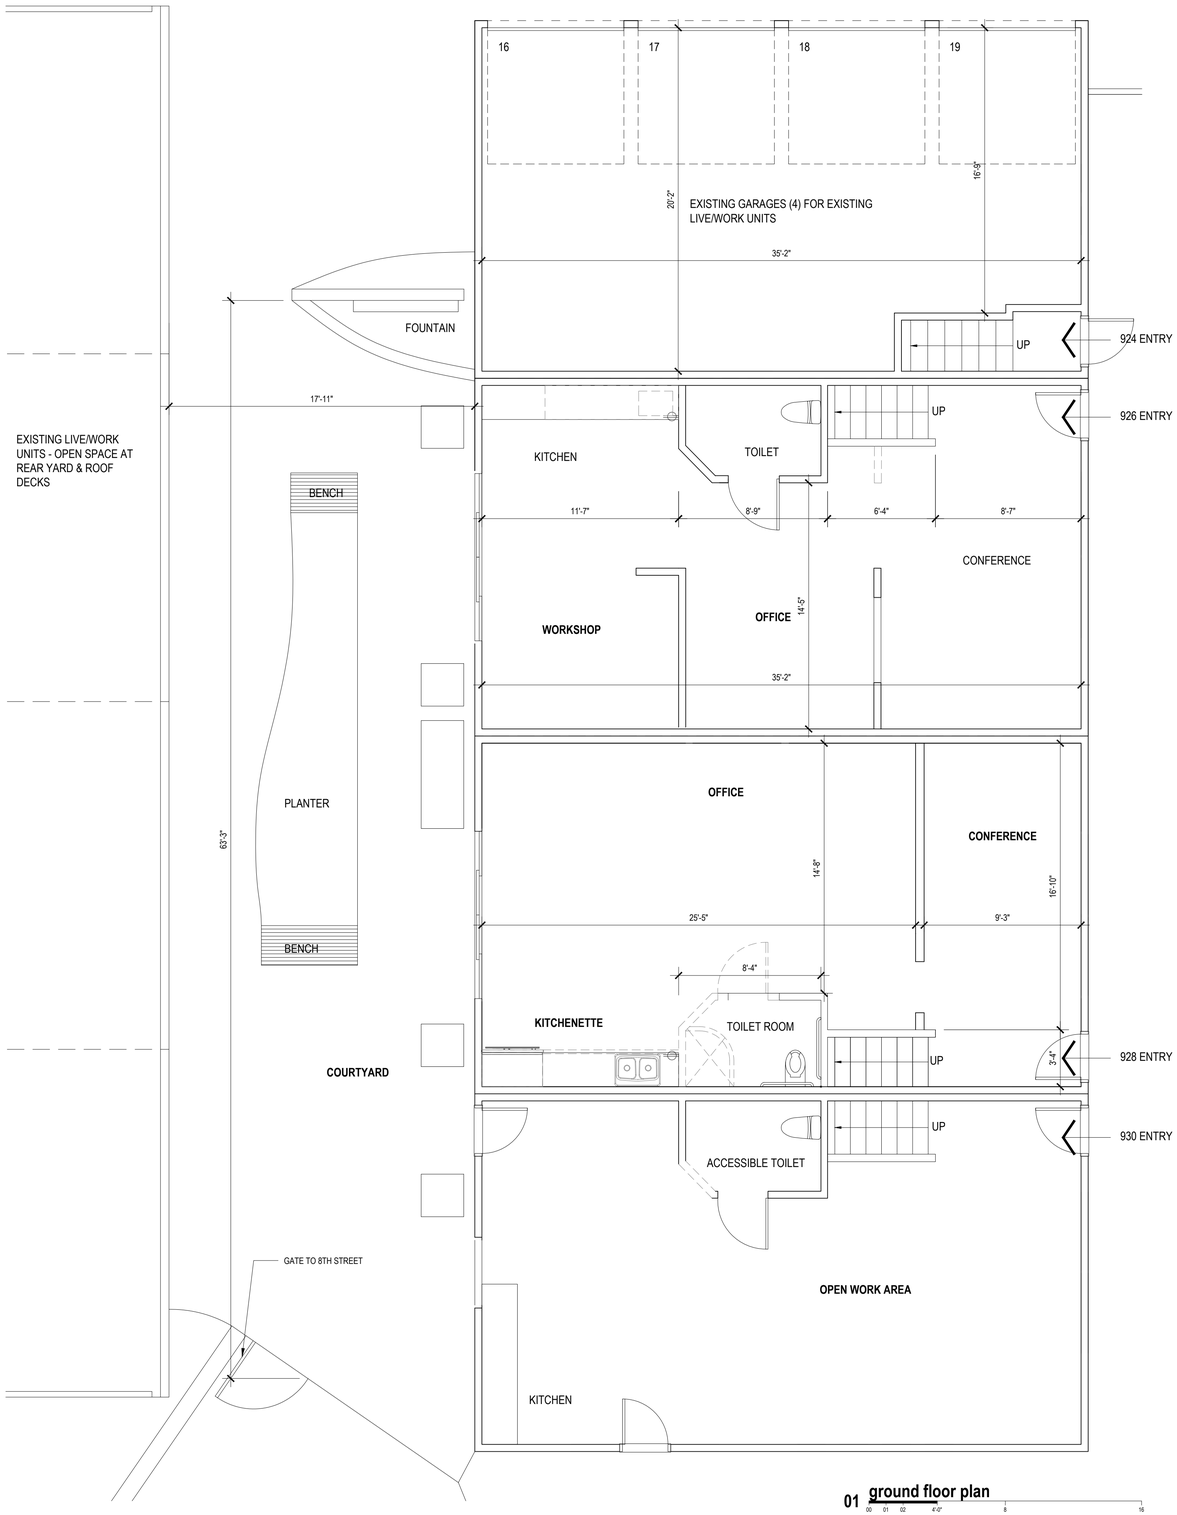

01 ground floor plan
00 01 02 4'-0" 8 16

LEGEND:

(E) WALL/ITEM TO BE DEMOLISHED

(E) WALL TO REMAIN, NEW INSULATION @ EXTERIOR WHERE OPENED UP DURING CONSTRUCTION

924-930 CARLETON ST. BERKELEY CALIFORNIA

APPLICANT
8th Streets Lofts
000 8th St
Berkeley, CA 94710

ARCHITECT
Devi Dutta Architecture
928 Carleton Street
Berkeley, CA 94710
510-705-1937

STRUCTURAL

issue
ZONING SUBMITTAL

date	issuance
6.28.23	ZONING

sheet revisions

delta	date	description
	8.15.23	ALAMEDA LOP
	6.24.24	cob rev 1
	7.25.24	cob rev 2
	8.28.24	cob rev 3
	10.11.24	cob rev 4

drawing scale
1/4"=1'-0"

sheet title
EXISTING FLOORPLANS

sheet number
A2.0

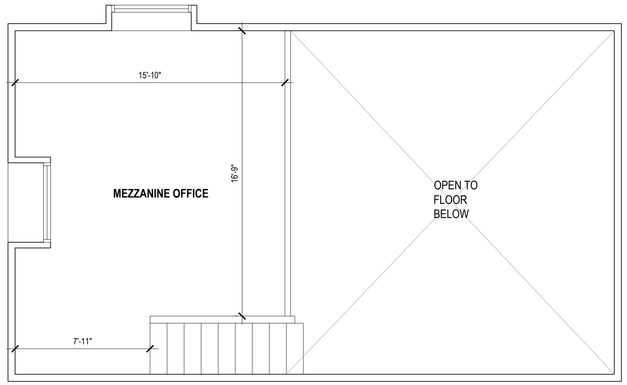

02 **mezzanine, unit 924**

00 01 02 4'-0" 8 16

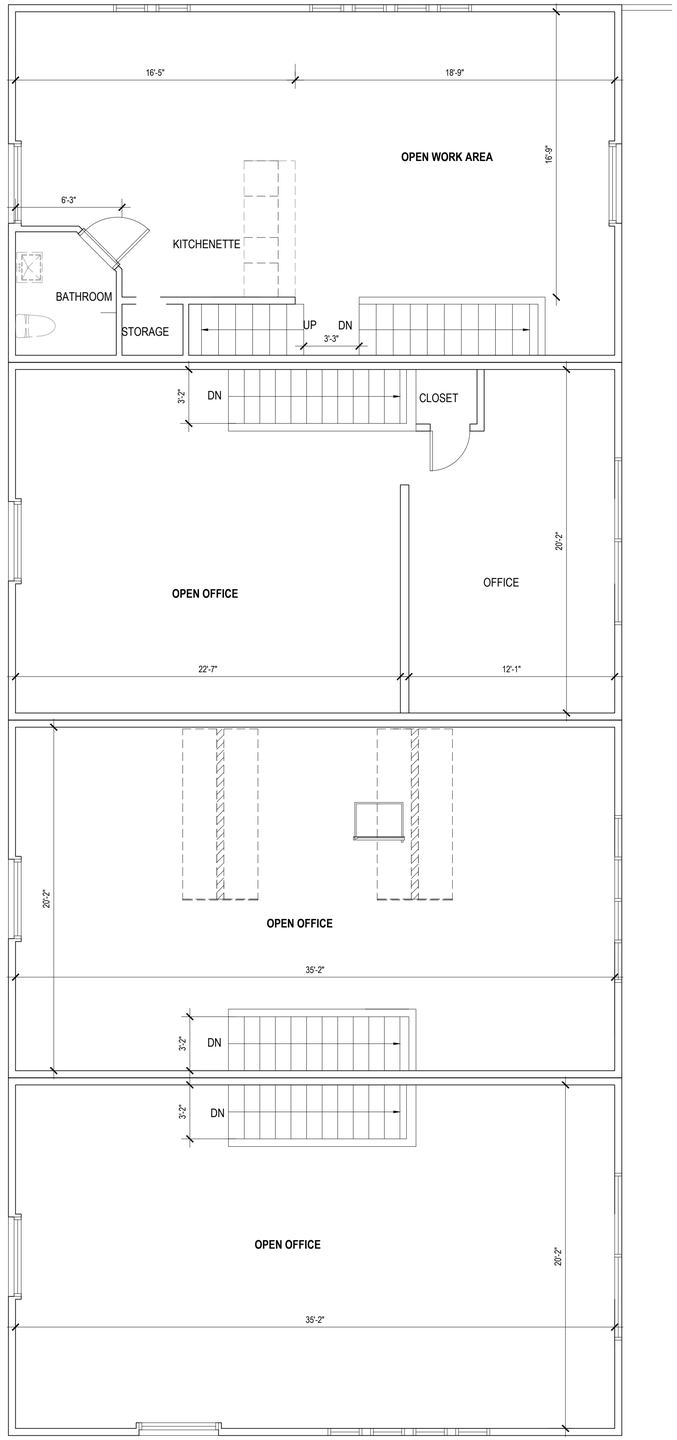

01 **second floor plan**

00 01 02 4'-0" 8 16

LEGEND:

(E) WALL/ITEM TO BE DEMOLISHED

(E) WALL TO REMAIN, NEW INSULATION @ EXTERIOR WHERE OPENED UP DURING CONSTRUCTION

924-930 CARLETON ST. BERKELEY CALIFORNIA

APPLICANT
8th Streets Lofts
000 8th St
Berkeley, CA 94710

ARCHITECT
Devi Dutta Architecture
928 Carleton Street
Berkeley, CA 94710
510-705-1937

STRUCTURAL

issue
ZONING SUBMITTAL

date	issuance
6.28.23	ZONING

sheet revisions

delta	date	description
	8.15.23	ALAMEDA LOP
	6.24.24	cob rev 1
	7.25.24	cob rev 2
	8.28.24	cob rev 3
	10.11.24	cob rev 4

drawing scale
1/4"=1'-0"

sheet title
EXISTING FLOORPLANS

sheet number
A2.1

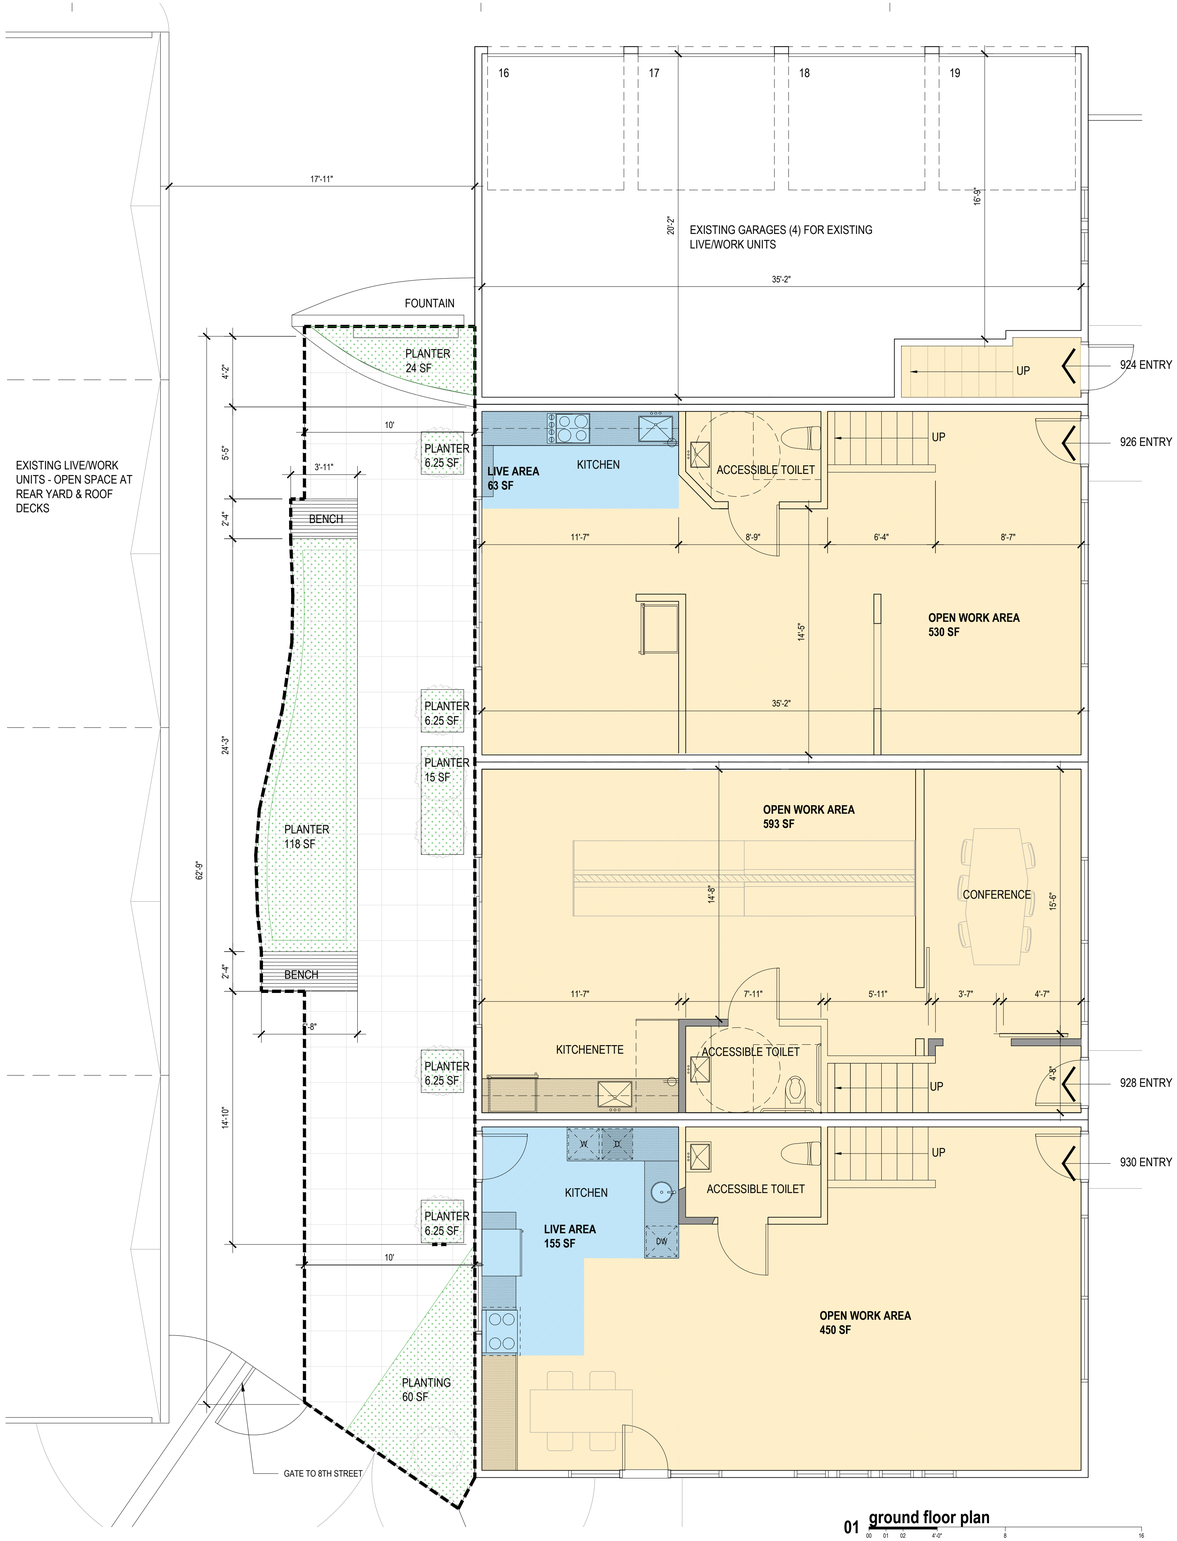

01 ground floor plan
00 01 02 4'-0" 8 16

REQUIRED OPEN SPACE: 600 SF
(150 SF PER UNIT)
40% PLANTED AREA = 240 SF

COMMON OPEN SPACE
PROVIDED: 715 SF
PLANTED AREA: 242 SF

LEGEND:

- (E) WALL/ITEM TO BE DEMOLISHED
- (E) WALL TO REMAIN, NEW INSULATION @ EXTERIOR WHERE OPENED UP DURING CONSTRUCTION
- NEW 2X WOOD STUD WALL
- NEW PARTIAL HEIGHT WALL
- NEW CUSTOM/SEMI CUSTOM MILLWORK
- WORK AREA
- LIVE AREA
- EXTENT OF OPEN SPACE

924-930 CARLETON ST. BERKELEY CALIFORNIA

APPLICANT
8th Streets Lofts
000 8th St
Berkeley, CA 94710

ARCHITECT
Devi Dutta Architecture
928 Carleton Street
Berkeley, CA 94710
510-705-1937

STRUCTURAL

issue
ZONING SUBMITTAL

date	issuance
6.28.23	ZONING

sheet revisions

delta	date	description
	8.15.23	ALAMEDA LOP
	6.24.24	cob rev 1
	7.25.24	cob rev 2
	8.28.24	cob rev 3
	10.11.24	cob rev 4

drawing scale
1/4"=1'-0"

sheet title
PROPOSED FLOORPLANS

sheet number
A2.2

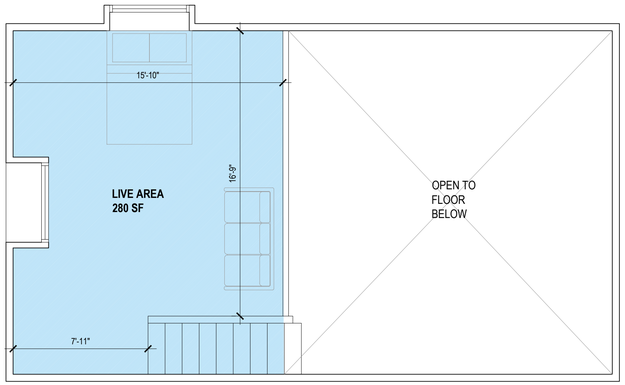

02 mezzanine, unit 924

00 01 02 4'-0" 8 16

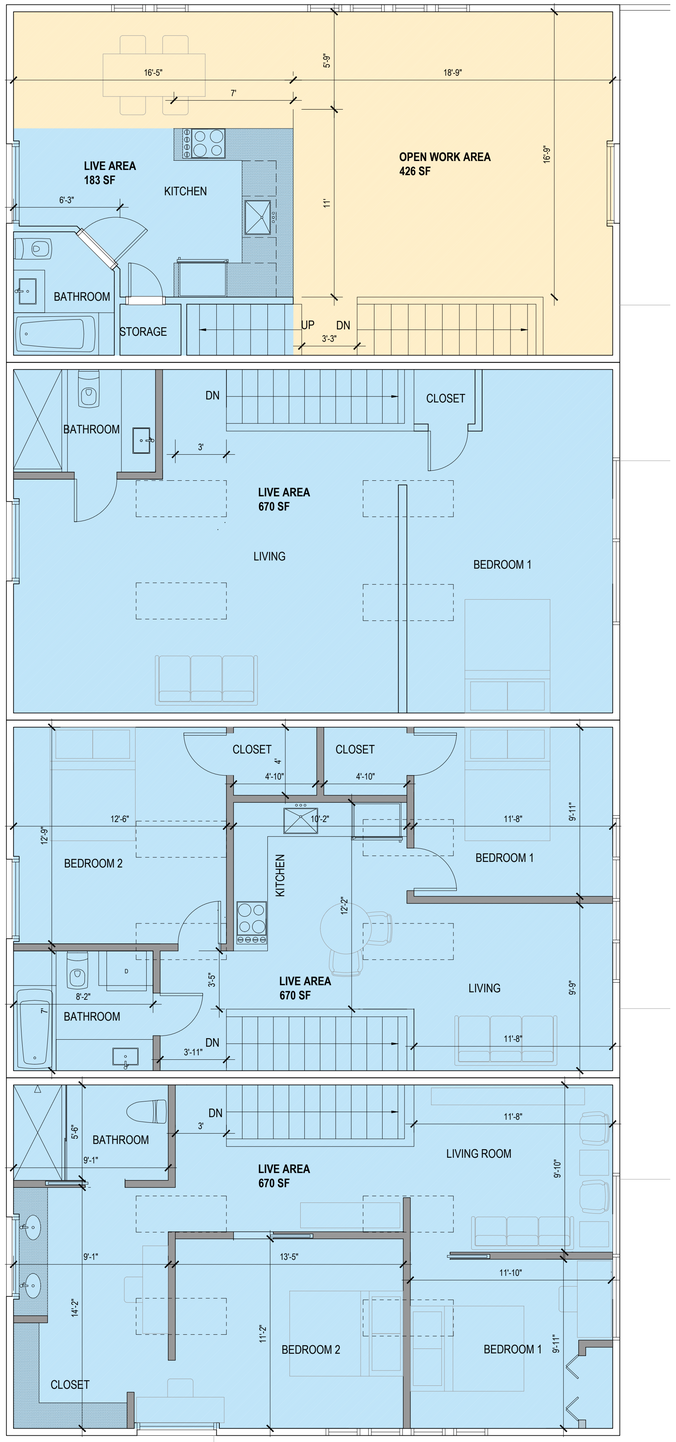

01 second floor plan

00 01 02 4'-0" 8 16

LEGEND:

- (E) WALL/ITEM TO BE DEMOLISHED
- (E) WALL TO REMAIN, NEW INSULATION @ EXTERIOR WHERE OPENED UP DURING CONSTRUCTION
- NEW 2X WOOD STUD WALL
- NEW PARTIAL HEIGHT WALL
- NEW CUSTOM/SEMI CUSTOM MILLWORK
- WORK AREA
- LIVE AREA

924-930 CARLETON ST. BERKELEY CALIFORNIA

APPLICANT
8th Streets Lofts
000 8th St
Berkeley, CA 94710

ARCHITECT
Devi Dutta Architecture
928 Carleton Street
Berkeley, CA 94710
510-705-1937

STRUCTURAL

issue
ZONING SUBMITTAL

date	issuance
6.28.23	ZONING

sheet revisions

delta	date	description
	8.15.23	ALAMEDA LOP
	6.24.24	cob rev 1
	7.25.24	cob rev 2
	8.28.24	cob rev 3
	10.11.24	cob rev 4

drawing scale
1/4"=1'-0"

sheet title
PROPOSED FLOORPLANS

sheet number
A2.3

02 south elevation
00 01 02 4'-0" 8 16

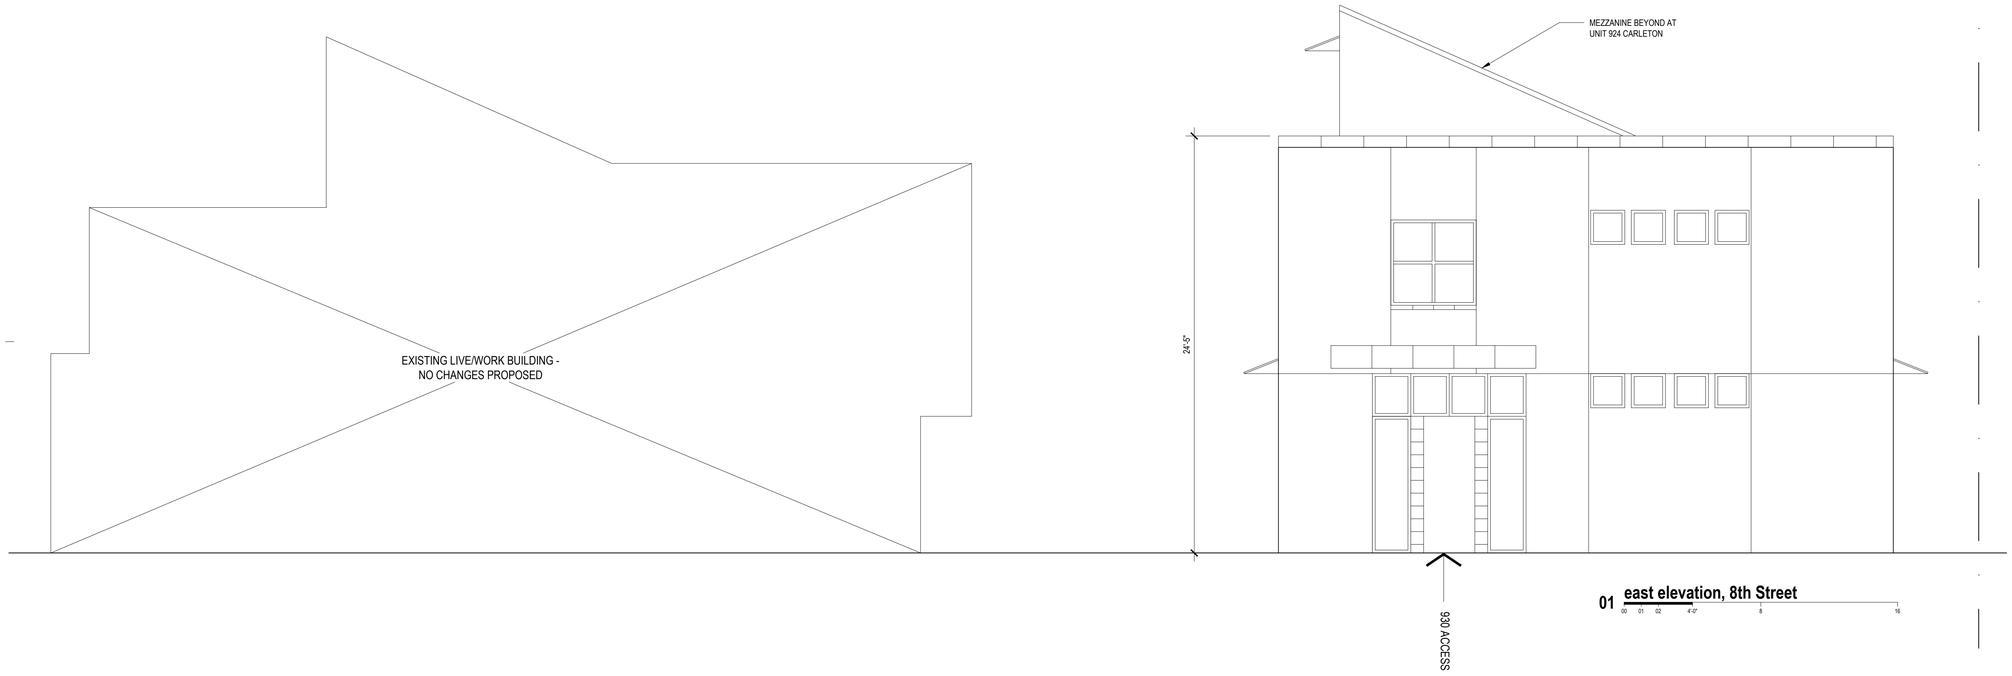

01 east elevation, 8th Street
00 01 02 4'-0" 8 16

924-930 CARLETON ST.
BERKELEY
CALIFORNIA

APPLICANT
8th Streets Lofts
000 8th St
Berkeley, CA 94710

ARCHITECT
Devi Dutta Architecture
928 Carleton Street
Berkeley, CA 94710
510-705-1937

STRUCTURAL

issue
ZONING SUBMITTAL

date	issuance
6.28.23	ZONING

sheet revisions

delta	date	description
	8.15.23	ALAMEDA LOP
	6.24.24	cob rev 1
	7.25.24	cob rev 2
	8.28.24	cob rev 3
	10.11.24	cob rev 4

drawing scale
1/4"=1'-0"

sheet title
EXTERIOR ELEVATIONS

sheet number
A3.1

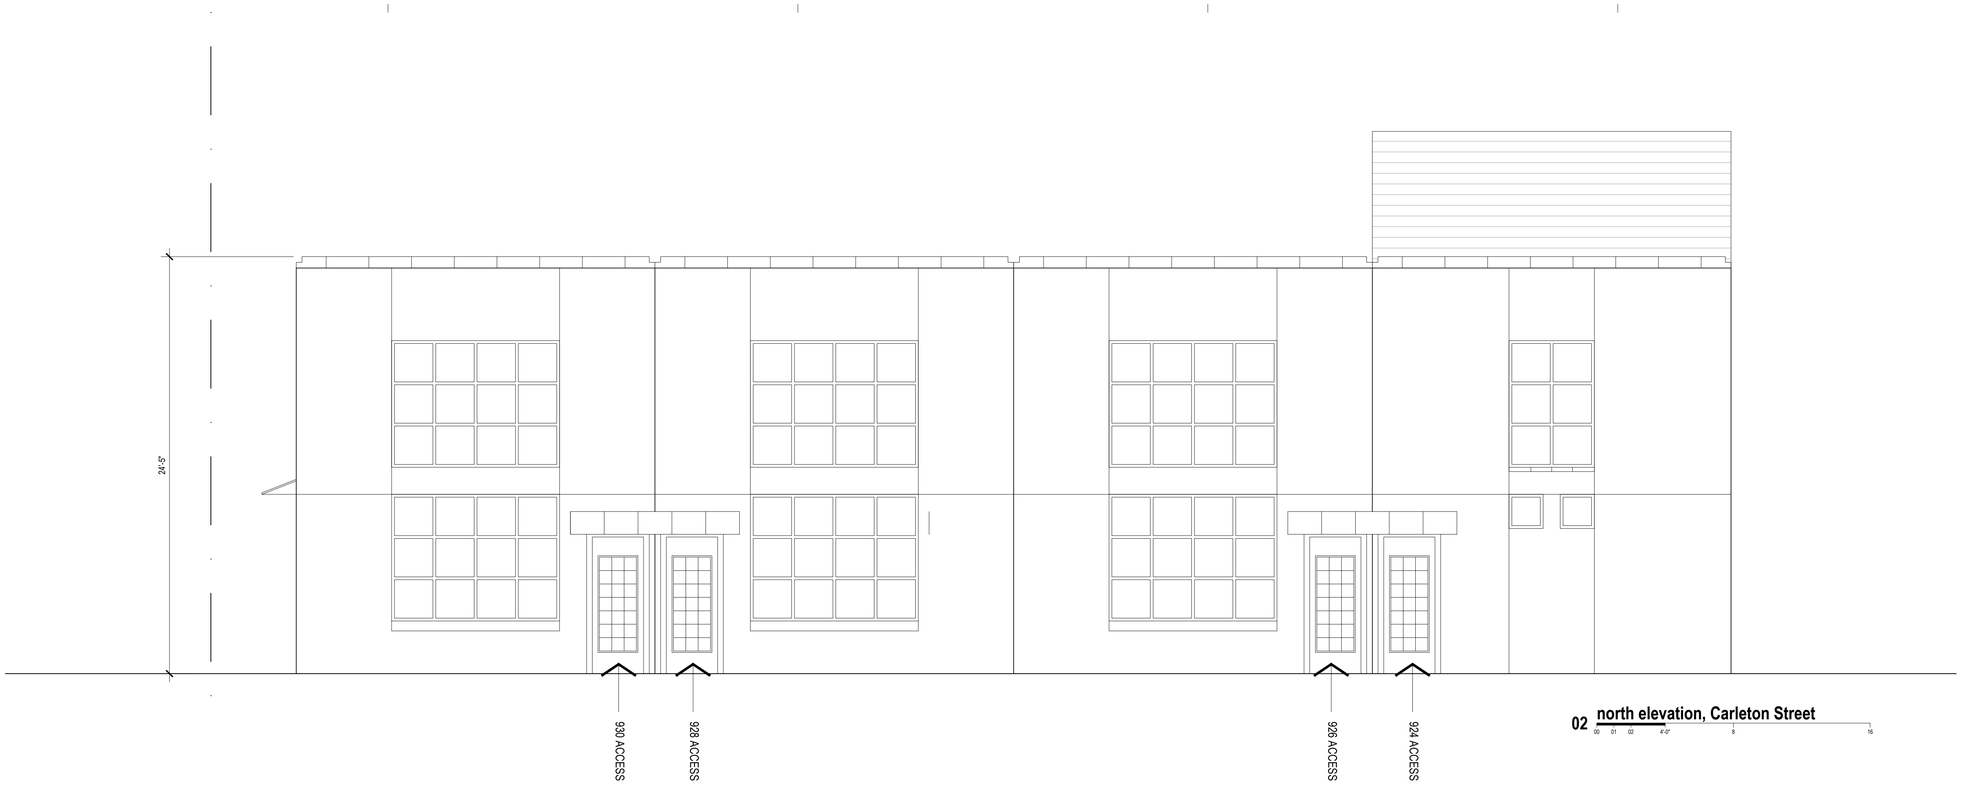

02 north elevation, Carleton Street

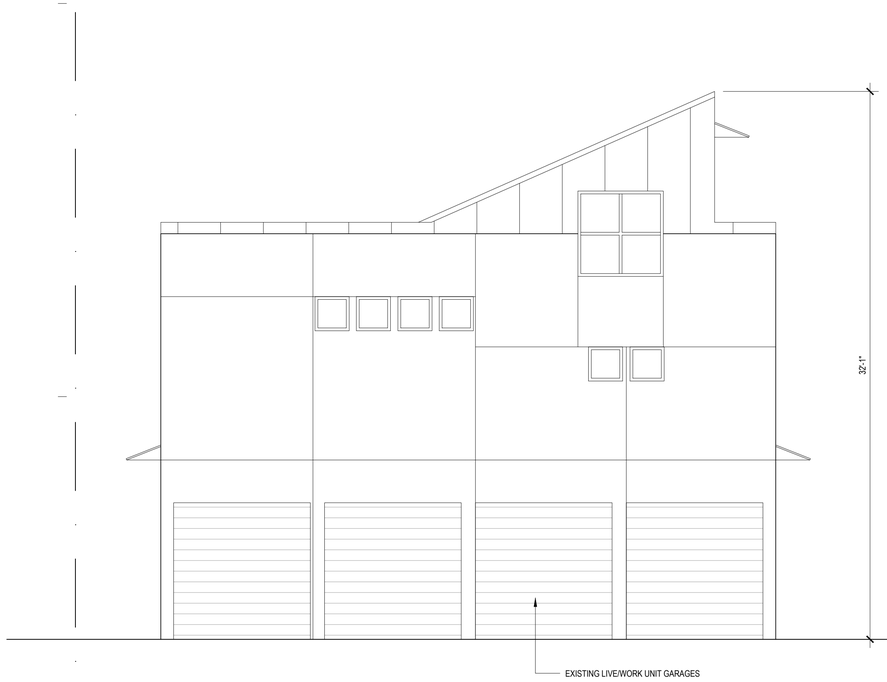

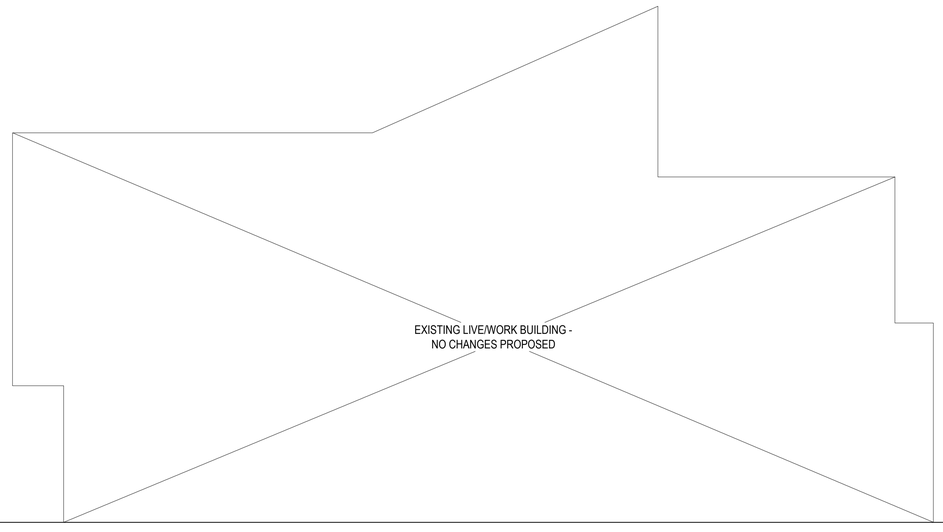

01 west elevation

924-930 CARLETON ST.
BERKELEY
CALIFORNIA

APPLICANT
8th Streets Lofts
000 8th St
Berkeley, CA 94710

ARCHITECT
Devi Dutta Architecture
928 Carleton Street
Berkeley, CA 94710
510-705-1937

STRUCTURAL

issue
ZONING SUBMITTAL

date	issuance
6.28.23	ZONING

sheet revisions

delta	date	description
	8.15.23	ALAMEDA LOP
	6.24.24	cob rev 1
	7.25.24	cob rev 2
	8.28.24	cob rev 3
	10.11.24	cob rev 4

drawing scale
1/4"=1'-0"

sheet title
EXTERIOR ELEVATIONS

sheet number
A3.2

924-930 CARLETON ST. BERKELEY CALIFORNIA

APPLICANT
8th Streets Lofts
000 8th St
Berkeley, CA 94710

ARCHITECT
Devi Dutta Architecture
928 Carleton Street
Berkeley, CA 94710
510-705-1937

STRUCTURAL

01 **section**
00 01 02 4'-0" 8 16

issue
ZONING SUBMITTAL

date	issuance
6.28.23	ZONING

sheet revisions

delta	date	description
	8.15.23	ALAMEDA LOP
	6.24.24	cob rev 1
	7.25.24	cob rev 2
	8.28.24	cob rev 3
	10.11.24	cob rev 4

drawing scale
1/4"=1'-0"

sheet title
SECTIONS

sheet number
A4.1

Planning and Development Department
Current Planning Division

U S E P E R M I T

CITY OF BERKELEY ZONING ORDINANCE
Berkeley Municipal Code Title 23

USE PERMIT #99-10000090

Property Address: **2700 EIGHTH STREET**

Permittee Name: **JIM HART**

Use and/or Construction Permitted:

Use Permit under Section 23E.84.030 of the Zoning Ordinance to construct four live/work units.

Use Permit under Section 23E.84.030 of the Zoning Ordinance to construct approximately 5,500 square feet of office space.

Use Permit under Section 23E.20.040.A of the Zoning Ordinance to allow employee and/or customer visit to each live/work unit.

Use Permit under Section 23E.28.080.B of the Zoning Ordinance to allow parking within 20 feet of the public right-of-way (Carleton Street)

Further, on April 27, 2000 clarified their decision that the proposed 19 parking space layout did not include the requirement for any off-street loading spaces.

GENERAL NON-DETRIMENT FINDINGS

1. Pursuant to and in compliance with BMC Section 23B.32.040, the Zoning Adjustments Board finds that the creation of the live/work and offices units, based on the plan set submitted on April 13, 2000, under the circumstances of this particular case, existing at the time at which the application is granted, will not be detrimental to the health, safety, peace, morals, comfort or general welfare of persons residing or working in the area or neighborhood of such proposed use, or be detrimental or injurious to property and improvements of the adjacent properties, the surrounding area or neighborhood or to the general welfare of the City, for the following reasons:

- This project complies with the applicable **Policies of the 1977 Berkeley Master Plan Transportation Element Plan** by:

  1. Reducing the dependence on the private automobile as the dominant mode of transportation by encouraging the use of alternative means of local and regional transportation.

  2. Permitting the construction of a commercial and live/work project in an area served by existing regional transit.

  3. Conserves energy by initiating incentives to: a) reduce the number of vehicle trips; b) increase walking, transit and bicycle use; and c) develop energy efficient methods for moving people and goods.

  4. Reducing the automobile traffic demand by providing live/work units that diminish the potential trip generation by providing adequate live and work space.

  5. Providing educational and promotional programs to increase community awareness and use of public transportation.

- This project complies with the applicable **Policies of the 1993 West Berkeley Plan** by:

  1. Providing development that continues the evolution of a unique mix of residential, light industrial and arts and crafts uses.

  2. Including live/work development that has become an increasingly important element of the West Berkeley environment.

  3. Proposing live/work development that has been found to generate life in neighborhood and increase activity and safety.

  4. Providing on-site work space does not need to be commuted to.

  5. Providing live/work units that supplies badly needed housing both in Berkeley and in the region.

  6. Providing live/work units that represent West Berkeley's unique contribution to housing Berkeley's population.

- That the proposed project conforms to the applicable **Purposes contained in Chapter 23E.20, Live/Work Provisions,** by:

  1. Providing for the appropriate development of units that incorporate adequate living and working spaces.

  2. Providing opportunities for people to live in the mixed-use industrial area that is

compatible with existing uses.

3. Protecting existing and potential industrial uses from conflicts which neighboring; and nearby residential uses can cause by not including residential uses and by buffering potential residential uses to the south with commercial offices and live/work units; industrial uses operate 24 hours per day, seven days a week; large delivery trucks frequently arrive late at night and early in the morning on surrounding streets with back-up beepers making noise; forklifts travel outside the building and in the loading docks; exhaust fumes unavoidably blow onto neighboring properties.

4. Permitting live/work units that function predominantly as workspaces and secondarily as residences by locating the living space on each mezzanine.

5. Constructing a building that includes industrial design elements to the satisfaction of the Design Review Committee that are compatible with the exterior design of adjacent industrial buildings in the vicinity.

- That the proposed project conforms to the applicable **Purposes in the MU-R District** by:

1. Supporting the continued development of a mixed use district by providing offices and live/work units.

2. Protecting to the extent feasible, the lawful operation of existing or future light industrial uses, from unreasonable intrusions by buffering the potential noise and land use impacts by providing live/work units that are separated from the industrial areas to the north by the proposed two story office building and more than 120 feet, a suitable transition between the light industrial uses to the north.

3. Including development that does not increase the zoning regulations on any expansion of a manufacturing or wholesale trade use, including a light industrial uses.

4. Notifying all future occupants of the live/work units, through lease/deed notification, that each live/work unit is located in the MU-R District, which is primarily a mixed use area that includes manufacturing and other light industrial uses, that each occupant shall not seek to impede their lawful operation and that each live/work unit is not a residential unit.

- That the proposed project conforms to the applicable **Development Standards in the MU-R District** by conforming to the average height limit, number of stories, minimum lot area for four live/work units, minimum front, rear, street side and side yard setbacks, useable open space and exceeds the minimum required bicycle and motorcycle parking spaces.

- The proposed project conforms with the required **Findings in Section 23E.84.090** by:

1. Including design mitigations that prevent the potential land use impacts of the proposed live/work units and the manufacturers and other industrial users in the area by locating the two story commercial portion of the project along the northern property line and by placing the live/work units 120 feet from the printing business, creating a noise buffer.

2. Notifying all future occupants of the live/work units, through lease/deed notification, that each live/work unit is located in the MU-R District, which is primarily a mixed use area that includes manufacturers and other light industrial uses, that each occupant shall not seek to impede their lawful operation and that each live/work unit is not a residential unit.

- The proposed project will not cause **Detriment** because the proposed project:

1. Complies with relevant Master Plan and West Berkeley Plan Goals and Policies and that the project conforms to the Purposes and Development Standards for live/work and office projects in the MU-R District.

- That the **Environmental Initial Study and Mitigated Negative Declaration** are adequate and necessary to protect the environment because:

1. The project does not have the potential to degrade the quality of the environment, reduce the habitat of a fish or wildlife species, eliminate a plant or animal community, impact the range or reduce the number of an endangered plant or animal species or impact major periods of California history or pre-history.

2. The project does not have impacts that are cumulatively considerable.

3. The project does not have environmental effects that will cause substantial effects on humans.

STANDARD CONDITIONS

The following conditions apply to this Permit:

1. Uses Approved Deemed to Exclude Other Uses (Section 23B.56.010)

A. This Permit authorizes only those uses and activities actually proposed in the application and exclude other uses and activities.

B. Except as expressly specified herein, this Permit terminates all other uses at the location subject to it.

2. Modification of Permits (Section 23B.56.020)

No change in the use for which this Permit is approved is permitted unless the Permit is modified by the Zoning Officer or Zoning Adjustments Board, in conformance with Section 23B.56.020.A.

Changes in the plans for the construction of a building or structure, may be modified prior to the completion of construction, in accordance with Section 23B.56.030.D. The Zoning Officer may approve changes to plans approved by the Board, consistent with the Board's policy adopted on May 24, 1978, which reduce the size of the project. The Zoning Officer may also approve a maximum two-foot variation to Board approved plans, provided, that such variation does not increase a structure's height, reduce the minimum distance to any property line, and/or does not conflict with any special objective sought by the Board. In the case of modifications to Use Permits for construction of, or additions of changes to single family homes which required Board review, the Zoning Officer shall follow Board policy adopted March 13, 1997, as follows:

A. Upon applications for modifications to a home where a Use Permit has been granted, Staff shall review the Use Permit to determine if any explicit conditions were placed on the Use Permit that would be affected by the proposed modification.

B. If, prior to acting on a Building Permit, Staff becomes aware of controversy over an earlier application, Staff may choose to conduct a more detailed review of the record to determine if conditions were implied by the Board or offered by the applicant (but not included in the Use Permit conditions) that would be affected by the proposed modification (this does not imply that Staff will review the whole Use Permit record for all applications).

C. If there are explicit conditions (#A) or implied conditions (#B) affected by the proposed modification, the project shall be brought back to the Board as a Use Permit Modification.

D. If there are no explicit conditions that would be affected by the proposed modification, and if Staff is not otherwise aware of implied conditions, and the project would otherwise meet the requirements of the Zoning Ordinance, Staff will approve the Building Permit without Board or public review.

3. Plans and Representations Become Conditions (Section 23B.56.030)

Except as expressly specified herein, the site plan, floor plans, building elevations and any additional information or representations submitted by the applicant during the Staff review and public hearing process leading to the approval of this Permit, whether oral or written, which indicated the proposed structure or manner of operation are deemed conditions of approval**.**

4. Subject to all City and Other Regulations (Section 23B.56.040)

The approved use and/or construction are subject to, and shall comply with, all applicable City Ordinances and laws and regulations of other governmental agencies.

5. Exercised Permit for Use Survives Vacancy of Property (Section 23B.56.080)

Once a Permit for a use is exercised and the use is established, that use is legally recognized, even if the property becomes vacant, except as set forth in Standard Condition #6 below.

6. Exercise and Lapse of Permits (Section 23B.56.100)

A. A permit for the use of a building or a property is exercised when, if required, a valid City business license has been issued, and the permitted use has commenced on the property.

B. A permit for the construction of a building or structure is deemed exercised when a valid City building permit, if required, is issued, and construction has lawfully commenced.

C. A permit may be declared lapsed and of no further force and effect if it is not exercised within one year of its issuance, except that permits for construction or alteration of structures or buildings may not be declared lapsed if the permittee has (1) applied for a building permit or (2) made substantial good faith efforts to obtain a building permit and begin construction, even if a building permit has not been issued and/or construction has not begun.

7. Business License Requires (Section 23E.20.030)

At least one resident in each live/work unit shall maintain at all times a valid City Business License and any applicable Zoning Certificate or Use Permit for a business on the premises.

8. Portions of Unit Not to be Separately Rented or Sold (Section 23E.20.050)

No portion of a live/work unit may be separately rented or sold as a commercial space for a person or persons not living on the premises, or as a residential space for a person or persons not working on the premises.

SPECIAL CONDITIONS PROPOSED AS ENVIRONMENTAL MITIGATIONS:

9. The project plans shall include storm water pollution prevention and control measures for the operation and maintenance of the project during and after construction for the review and approval of the City Engineer. The project plans shall identify Best Management Practices (BMP) appropriate to the uses conducted on-site to limit the maximum extent practicable the entry of pollutants into storm water runoff (Mitigation VII.1).

10. The project plan shall also include erosion control measures to prevent soil, dirt and debris from entering the storm drain system, in accordance with the practices outlined in the ABAG Erosion and Sediment Control Handbook, California Storm Water Best Management Practice Handbooks and Regional Water Quality Control Board's Erosion and Sediment Control field Manual (Mitigation VII.2)

11. The applicant is responsible for ensuring that all contractors and sub-contractors are aware of an implement all storm water quality control measures. Failure to comply with the approved construction BMP shall result in the issuance of correction notices, citations or a project stop order (Mitigation VIII.3)

12. Trash enclosures and/or recycling area(s) shall be covered; no other area shall drain onto this area. Drains in any wash or process area shall not discharge to the storm drain system; these drains should connect to the sanitary sewer. The applicant shall contact the local permitting authority and sanitary district with jurisdiction for specific connection and discharge requirements (Mitigation VIII.4).

13. All paved outdoor storage areas must be designed to reduce/limit the potential for runoff to contact pollutants, such as, bulk materials stored outdoors may need to be covered as deemed appropriate by the City Engineer (Mitigation VIII.5).

14. Landscaping shall be designed with efficient irrigation to reduce the runoff and promote surface infiltration and minimize the use of fertilizers and pesticides that can contribute to storm water pollution. Where feasible, landscaping should be designed and operated to treat storm water runoff. When and where possible, xeriscape and drought tolerant plants shall be incorporated into new development plans (Mitigation VIII.6).

15. Sidewalks and parking lots shall be swept regularly to prevent the accumulation of litter and debris. If pressure washed, debris must be trapped and collected to prevent entry to the storm drain system. If any cleaning agent or degreaser is used, wash water shall not discharge to the storm drains; wash waters should be collected and discharged to the sanitary sewer. Discharges to the sanitary sewer are subject to the review, approval and conditions of the sanitary district with jurisdiction for receiving the discharge (Mitigation VIII.7).

16. All on-site storm drains must be cleaned at least once a year immediately prior to the rainy season. Additional cleaning may be required by the City Engineer (Mitigation VIII.8)

17. The design, location, maintenance requirements and maintenance schedule for any storm water quality treatment structural controls shall be submitted to the City Engineer for review and approval prior to the issuance of a Building Permit (Mitigation VIII.9).

18. Operation of trucks and construction equipment shall be restricted to between the hours of 8:00 AM and 6:00 PM, Monday through Friday and between 9:00 AM and Noon, Saturday. No construction activities shall be allowed on Sunday. Prior to the start of construction, the applicant or his agents shall provide the Current Planning Division with the name and telephone number of an individual who is empowered by the applicant to take corrective measures to address noise complaints. The name and telephone number of the individual shall be posted at the property for the duration of the construction activities in a location where it can be easily read by the public, indicating the individual's responsibility and availability to receive noise complaints. The individual shall provide weekly reports to the Current Planning Division of all noise complaints received and all action taken to prevent any reoccurrence (Mitigation XI.1)

19. Through purchase agreement/lease notification, the applicant shall promote the use of public transit, bicycles and/or motorcycles by notifying all potential owners/tenants of the transit options in the area and of the availability of bicycle and/or motorcycle parking spaces (Mitigation XV.1).

20. To attract users of public transit, bicycles and/or motorcycle to the proposed live/work and commercial units, the applicant shall include in all promotional materials information on the transit options in the area and of the bicycle and/or motorcycle parking spaces (Mitigation XV.2).

SPECIAL CONDITIONS IMPOSED BY THE ZONING ADJUSTMENTS BOARD

Pursuant to BMC Section 23B.32.040.D, the Zoning Adjustments Board attaches the following additional conditions to this Permit:

21. All live/work uses shall conform to the permitted uses of the MU-R District. Any use that is listed as prohibited or is not compatible with the Purposes of the MU-R District is prohibited.

22. That the developer shall provide tenant notification, via a lease rider or deed covenant, that each live/work unit is located in the MU-R District, which is primarily a mixed use area that includes manufacturers and other light industrial uses, that each occupant shall not seek to impede their lawful operation and that each live/work unit is not a residential unit, in accordance with Section 2E.84.090.D.2.

23. The applicant shall be responsible for identifying and securing all applicable permits from the Building and Safety Division and other affected City Divisions/Departments, including the Public Works Department for any work in the public right-of-way (e.g., curb, gutter and sidewalk repair).

24. The developer shall be responsible for repairing any damage that may be done to streets in the project vicinity by construction vehicles and clearing streets of dirt and/or debris that might be deposited by vehicles traveling to or from the construction site.

25. If, during excavations or other construction work, water, sewer, gas or storm drains leading to adjacent properties are uncovered and/or broken, the developer shall immediately notify the Public Works Department and the Building and Safety Division and any necessary corrective measures must be carried out immediately by the developer to the satisfaction of those City agencies.

26. The applicant is responsible for complying with all conditions. Failure to comply with any condition could result in construction work being stopped, issuance of citation(s), as well as further review by the Zoning Officer, who may modify or impose additional conditions, or revoke the Use Permit approval.

27. The applicant/end user shall enter into a First Source Agreement with the City's Work Source Department. The First Source Agreement requires the applicant/end user/tenant to use the City's employment and training system as their first source in recruiting and employing construction and permanent employees. The First Source Program provides free employment services and gives priority to Berkeley residents and other specified groups as potential employees.

28. Exterior signage shall be subject to design review and approval. In addition, this project is subject to final design review and approval prior to issuance of a Building Permit.

29. All exterior lighting shall be shielded and directed on-site.

30. All street trees are subject to the review and approval of the City Forester.

The Use Permit described herein has been duly granted by the Zoning Adjustments Board on April 13, 2000

Attest: _____ _____
Mark Rhoades Date
Secretary to the Zoning Adjustments Board

G:\curplan\00zab\up2700-8.doc

ZONING ADJUSTMENTS BOARD

NOTICE OF PUBLIC HEARING

924-930 Carleton Street

Use Permit #ZP2023-0094, for a change of use from office to live/work units (5,685 square feet total) by converting four existing office spaces into four live/work units within a two-story building (32 feet, 1 inch in maximum height) on a 16,664 square-feet lot that includes four existing live/work units.

The Zoning Adjustments Board of the City of Berkeley will hold a public hearing on the above matter, pursuant to Zoning Ordinance, Section 23.404.050 (Public Hearings and Decisions)

When: Thursday, July 10, 2025, 7:00 pm
Where: Berkeley Unified School District meeting room, 1231 Addison Street, (wheelchair accessible) with remote/hybrid option (via Zoom).

Please visit: https://berkeleyca.gov/your-government/boards-commissions/zoning-adjustments-board and click on the hearing date to access the most up-to-date meeting information, or call the Land Use Planning division (510) 981-7410.

PUBLIC ADVISORY*: *THIS MEETING WILL BE CONDUCTED IN A HYBRID MODEL WITH BOTH IN-PERSON ATTENDANCE AND VIRTUAL PARTICIPATION AVAILABLE FOR MEMBERS OF THE PUBLIC.

For in-person attendees, face coverings or masks that cover both the nose and mouth are encouraged. If you're feeling sick, please do not attend the meeting in-person as a public health precaution.

Currently, there are no physical distancing requirements in place by the State of California or the Local Health Officer for an indoor event similar to a Commission meeting. However, all attendees are requested to be respectful of the personal space of other attendees. An area of the public seating area will be designated as "distanced seating" to accommodate persons that need to distance for personal health reasons.

Land Use Planning Division
1947 Center Street, Second Floor, Berkeley, CA 94704 Tel: 510.981.7410 TDD: 510.981.7474 Fax: 510.981.7420
E-mail: zab@berkeleyca.gov

A. Land Use Designations:

- General Plan: Manufacturing Mixed Use Residential
- Zoning District: Mixed Use-Residential (MU-R)

B. Zoning Permits Required:

- Use Permit, pursuant to Berkeley Municipal Code (BMC) Section 23.312.030(D)(3)(b) to establish four live/work units where 5,000 square feet or more of gross floor area is changed; and
- Use Permit, pursuant to BMC Section 23.206.090(D) to allow for a live/work building with a maximum building height of 35 feet

C. CEQA Exemption Determination: It is staff's recommendation that the Zoning Adjustments Board (ZAB) determine that the Initial Study and Mitigated Negative Declaration (IS/MND) adopted in March, 2000 is adequate as it analyzed live/work uses and finds that no subsequent amendments are required, pursuant to CEQA Guidelines Section 15162.

D. Project Recommendation: Approval. The project is, on balance, consistent with the Zoning Ordinance and General Plan.

E. Parties Involved:

- Applicant: Devi Dutta Architecture, 928 Carleton St, Berkeley, CA 94710
- Property Owner: 8th Street Lofts, Jonathan Burke (HOA President), Berkeley

Further Information:
All application materials are available online at:
https://aca.cityofberkeley.info/CitizenAccess/Welcome.aspx.

The Zoning Adjustments Board final agenda and staff reports will be available online 6 days prior to this meeting at: https://berkeleyca.gov/your-government/boards-commissions/zoning-adjustments-board.

Questions about the project should be directed to the project planners, Boshi Fu, at (510) 981-7544 or bfu@berkeleyca.gov.

Written comments or a request for a Notice of Decision should be directed to the Zoning Adjustments Board Secretary at zab@berkeleyca.gov.

Communication Disclaimer:
Communications to Berkeley boards, commissions or committees are public record and will become part of the City's electronic records, which are accessible through the City's website. **Please note: e-mail addresses, names, addresses, and other contact information are not required, but if included in any communication to a City board, commission or committee, will become part of the public record.** If you do not want your e-mail address or any other contact information to be made public, you may deliver communications via U.S. Postal Service or in person to the secretary of the relevant board, commission or committee. If you do not want your contact information included in the public record, please do not include that information in your communication. Please contact the secretary to the relevant board, commission or committee for further information.

Written Comments, Communications, and Reports:
Written comments must be directed to the ZAB Secretary at the Land Use Planning Division (Attn: ZAB Secretary), or via e-mail to: zab@berkeleyca.gov. All materials will be made available via the Zoning Adjustments Board Agenda page online at this address: https://berkeleyca.gov/your-government/boards-commissions/zoning-adjustments-board

All persons are welcome to attend the hearing and will be given an opportunity to address the Board. Comments may be made verbally at the public hearing and/or in writing before the hearing. The Board may limit the time granted to each speaker.

Correspondence received by 5:00 PM, eight days before this public hearing, will be provided with the agenda materials provided to the Board. Note that if you submit a hard copy document of more than 10 pages, or in color, or with photos, you must provide 15 copies. Correspondence received after this deadline will be conveyed to the Board in the following manner:

- **Correspondence received by 5:00 PM, two days before** this public hearing, will be conveyed to the Board in a Supplemental Communications and Reports #1, which is released around noon one day before the public hearing.
- **Correspondence received by 12:00 PM, the day of** this public hearing, will be conveyed to the Board in a Supplemental Communications and Reports #2, which is released around noon the day of the public hearing.
- **Correspondence received after 12:00 PM, the day of** this public hearing will be saved in the project administrative record.

Accessibility Information / ADA Disclaimer:
To request a disability-related accommodation(s) to participate in the meeting, including auxiliary aids or services, please contact the Disability Services specialist at 981-6342 (V) or 981-6345 (TDD) at least three business days before the meeting date.

SB 343 Disclaimer:
Any writings or documents provided to a majority of the Commission regarding any item on this agenda will be made available to the public. Please contact the Land Use Planning Division (zab@berkeleyca.gov) to request hard-copies or electronic copies.

Notice Concerning Your Legal Rights:
If you object to a decision by the Zoning Adjustments Board regarding a land use permit project, the following requirements and restrictions apply:

1. If you challenge the decision of the City in court, you may be limited to raising only those issues you or someone else raised at the public hearing described in this notice.
2. You must appeal to the City Council within 14 days after the Notice of Decision of the action of the Zoning Adjustments Board is mailed. It is your obligation to notify the Land Use Planning Division in writing of your desire to receive a Notice of Decision when it is completed.
3. Pursuant to Code of Civil Procedure Section 1094.6(b) and Government Code Section 65009(c)(1), no lawsuit challenging a City Council decision, as defined by Code of Civil Procedure Section 1094.6(e), regarding a use permit, variance or other permit may be filed more than 90 days after the date the decision becomes final, as defined in Code of Civil Procedure Section 1094.6(b). Any lawsuit not filed within that 90-day period will be barred.
4. Pursuant to Government Code Section 66020(d)(1), notice is hereby given to the applicant that the 90-day protest period for any fees, dedications, reservations, or other exactions included in any permit approval begins upon final action by the City, and that any challenge must be filed within this 90-day period.
5. If you believe that this decision or any condition attached to it denies you any reasonable economic use of the subject property, was not sufficiently related to a legitimate public purpose, was not sufficiently proportional to any impact of the project, or for any other reason constitutes a “taking” of property for public use without just compensation under the California or United States Constitutions, the following requirements apply:
    a. That this belief is a basis of your appeal.
    b. Why you believe that the decision or condition constitutes a "taking" of property as set forth above.
    c. All evidence and argument in support of your belief that the decision or condition constitutes a “taking” as set forth above. If you do not do so, you will waive any legal right to claim that your property has been taken, both before the City Council and in court.