Zoning Adjustments Board Staff Report

APP #ZP2024-0183


December 11, 2025

Use Permit for a Project at 1890 Alcatraz Avenue



Project Facts	Project Description:
Applicant: Canhui Li; City of Berkeley Department of Parks, Recreation, and Waterfront **Property Owner:** City of Berkeley **Project Address:** 1890 Alcatraz Avenue **Site Size:** .48 acres (21,015 sf) **GP Land Use:** Adeline Corridor Mixed Use (ACMU) **Zoning:** Adeline Corridor Commercial District (C-AC) **CEQA:** Exempt pursuant to Section 15303 (New Construction or Conversion of Small Structures) **Date Submitted:** December 31, 2024 **Date Deemed Complete:** April 4, 2025 **Project Planner:** Singeh Saliki	The applicant is seeking approval to demolish a 1-story commercial building (4,425 square feet) and construct a 2-story (39 feet and 4 inches) 6,016 square-foot community center with three off-street vehicle parking spaces and five bicycle parking spaces. **Zoning Permits Requested:** A Use Permit Public Hearing is required for the following permits: 1. **Demolition.** Use permit under BMC Section 23.326.070(A) **"Main Non-Residential Building"** to demolish a non-residential building. * 2. **New Construction**. Use permit under BMC Section 23.204.020 (A) **"Allowed Land Uses"** to construct a new community center. 3. **New Floor Area.** Use permit under BMC Section 23.204.030(A)(1) **"Floor Area Permit Requirements"** to create a new main building. * *Denotes required findings. **Staff Recommendation:** Staff recommends that ZAB determine the project is exempt from CEQA pursuant to Section 15303 of the CEQA Guidelines ("New Construction or Conversion of Small Structures") and approve ZP2024-0183 pursuant to Section 23.406.040 (E) "**Findings for Approval**" and subject to the attached Findings and Conditions of Approval.

ZONING MAP

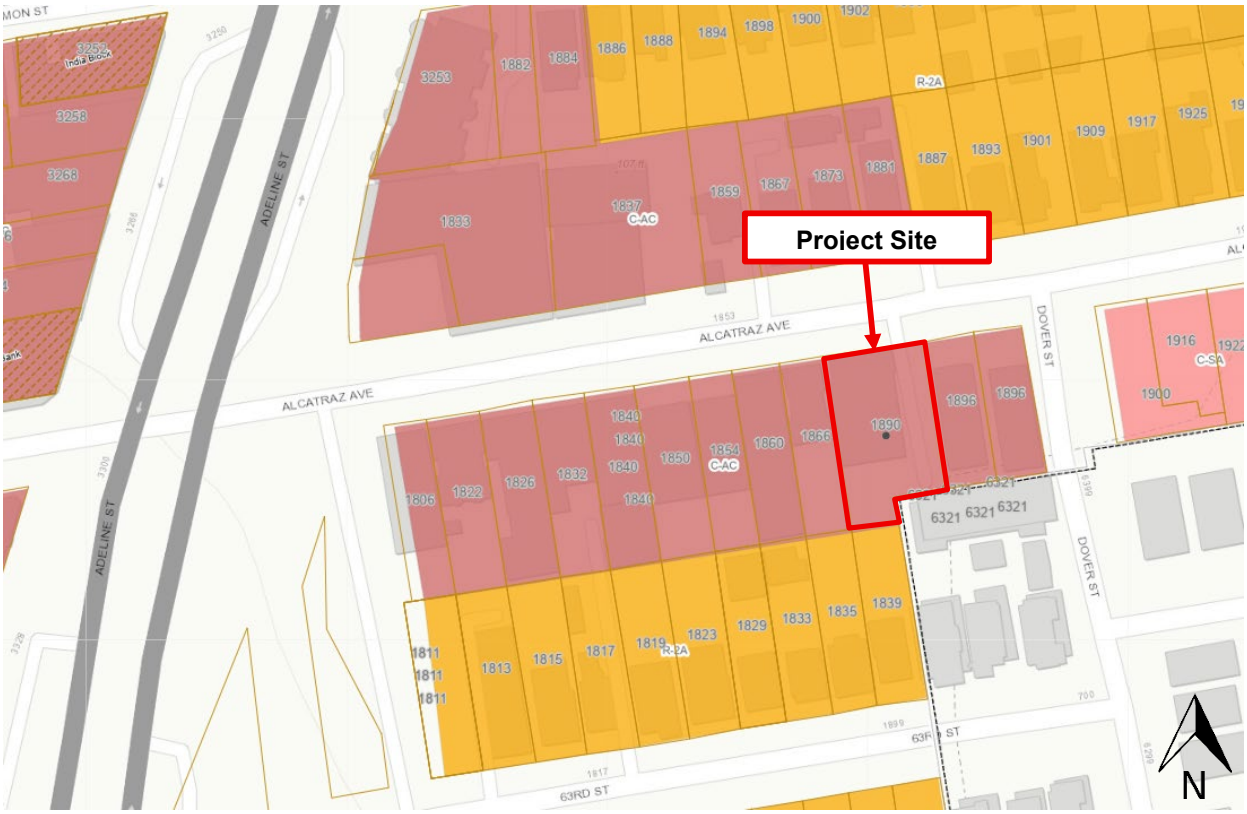

Comparison of Adjacent Properties			
Vicinity	**GP Land Use**	**Zoning**	**Current Use**
Subject Property	Adeline Corridor Mixed Use (ACMU)	Adeline Corridor Commercial (C-AC)	Health center
North	Adeline Corridor Mixed Use (ACMU)	Adeline Corridor Commercial (C-AC) and Restricted Multiple-Family Residential (R-2A)	Residential and commercial buildings
South	Mixed Use Residential (MDR)	Restricted Multiple-Family Residential (R-2A)	Single- and Two-family Residential
East	Adeline Corridor Mixed Use (ACMU	Adeline Corridor Commercial (C-AC)	Multi-family residential
West			Preschool

AERIAL



STREET ELEVATION



BACKGROUND

Subject Site

The subject site is located in South Berkeley, and consists of an approximately 9,700 square-foot parcel (Assessor's Parcel Number 52-1527-24-1). The site is generally level, sloping gently toward the west. It has frontage on the south side of Alcatraz Avenue and is on a block between Adeline Street to the West and Dover Street to the East. It is within the Adeline Corridor Commercial district and the Adeline Corridor Specific Plan area. It is East of the Lorin District, a state-registered historic district that includes several landmarked structures.

The area is characterized by commercial and residential buildings that are one to three stories tall. Commercial uses include a mix of retail, cultural, and community-based uses. The site is served by Alameda County Transit buses and is within a half-mile of the Ashby BART station. Alcatraz Avenue has bike lanes and on-street parking in both directions.

Site History

The site is developed with a one-story building (approximately 3,910 square feet) located on the northern edge of the property along Alcatraz Avenue. The site is accessed via a gated driveway from Alcatraz Avenue. The driveway runs along the eastern side of the property to a small parking lot and gated courtyard to the south behind the building.

The existing building was constructed in 1958 and operated first as a retail store. In 1972, the property was sold to the City of Berkeley who operated the South Berkeley Model Cities Office. The office served the community by operating a resource center for South Berkeley community members to find jobs and housing. The office also provided support services for youth in the South Berkeley community. The property was subsequently occupied by various health organizations throughout the 1980s. In 1989, the building was heavily renovated for the Berkeley Adult Health Center, which operated an office from 1989 to 2023. The building is currently vacant.

ANALYSIS

Project Scope

The proposed project would demolish the existing 1-story building to construct a new 6,016 square-foot community center (the African American Holistic Resource Center) and includes the following primary components:

- Two stories, 39 feet and 4 inches in height to the top of the roof parapet
- Three off-street vehicle parking spaces
- Five bicycle parking spaces

The community center would host services to benefit the community with education, employment, health, mental health, and housing advocacy and support. The building program includes: meditation garden, outdoor event space on the ground floor, offices, teaching kitchen, assembly spaces, conference rooms, library/media room, studios, and a rooftop event space with an edible garden.

Findings

Draft findings for approval can be found in Attachment 2 to the staff report.

Environmental Review

It is staff's recommendation that the project qualifies for a Class 3 Categorical Exemption pursuant to CEQA Guidelines Section 15303 ("New Construction or Conversion of Small Structures"). Section 15303 states that a Class 3 categorical exemption applies to construction and location of limited numbers of new, small facilities or structures; installation of small new equipment and facilities in small structures; and the conversion of existing small structures from one use to another where only minor modifications are made in the exterior of the structure. Section 15303(c) further specifies that new small structures can include non-residential structures up to 10,000 square feet in size in urbanized areas "on sites zoned for such use if not involving the use of significant amounts of hazardous substances."

- The proposed new building would be approximately 6,000 square feet, well under the 10,000 square feet cited in the Guidelines.
- The project site is zoned Adeline Corridor Commercial District (C-AC). A wide range of commercial and institutional uses are allowed uses in this district, including Community Centers (Berkeley Municipal Code Section 23.204.150 and Table 23.204-1); thus, the site is zoned for the proposed use.
- The proposed community center use and anticipated activities at the site, by their nature, would not involve the use of significant amounts of hazardous substances.

Therefore, the project meets the applicability requirements for a Class 3 categorical exemption pursuant to Section 15303 of the CEQA Guidelines.
Additionally, none of the exceptions to eligibility for a categorical exemption as listed under CEQA Guidelines Section 15300.2, apply to the project.

ADVISORY BODY REVIEW

Landmarks Preservation Commission Review: Demolition Referral

The project involves demolition of one commercial building over 40 years in age. A Historic Resources Evaluation (HRE) for the property was completed by Rincon Consultants on December 27, 2024 and found that the building is not eligible for federal, state, or local designation. Pursuant to BMC Section 23.326.070(C)(1) "Demolition of Nonresidential Buildings", the proposed demolition was referred to the Landmarks Preservation Commission (LPC) for review. The LPC reviewed the demolition referral on September 4, 2025, and took no action to designate the building as a City Landmark or Structure of Merit.

Design Review Committee Review: Preliminary Design Review

On October 16, 2025, the Design Review Committee (DRC) reviewed the project design for 1890 Alcatraz Avenue, gave a favorable recommendation on the preliminary design as presented, and provided the following direction for Final Design Review: ***Motion: (Muszynski, Woo) VOTE (5-0-0-2) Gaffney, Tam - absent***

Recommendations:

Site Design / Neighborhood Context

- *Consider if open space could be more accessible to neighbors.*
- *Recommend a display for site / project history.*
- *Designate as many public art locations as possible, including for future opportunities.*
- *Review signage at FDR; consider whether blade may be effective here; flat logo on the wall is too stagnant.*

Building Design / Details

- *Front stairwell - consider more subtlety.*
- *Metal screen - consider more transparency in lobby space.*
- *Stucco surfaces, especially near corners - develop with more details and/or colors so that walls look more finished.*
- *Screens - more welcoming for pedestrian scale; consider more transparency.*
- *Gate design should work with panel design.*
- *Floor depth - impacts elevations with solid bands. Further refine elevations for FDR.*
- *Upper stucco wall / top parapet - consider more detail so it doesn't appear as heavy.*
- *Corner bay could be more dynamic; consider color change at roof.*
- *Consider seating at top of ancestral stair on both the north and south ends.*
- *Recommend local artist for metal screen work.*

Landscaping

- *Street trees - recommend adding trees where possible.*
- *Consider reorganizing the proposed parking to allow more landscape.*
- *More trees, including on the back parcel edge and the northeast corner; any new additions to the landscape plan should be native.*
- *Recommend planting strip at curb if possible.*
- *Recommend more permeable surfaces in parking area.*

Community Meeting

Prior to submitting this application to the city, the applicant (Department of Parks, Recreation, and Waterfront Staff) gathered community feedback on the proposed project over the past two years through the following efforts:

- Community presentation and listening sessions during Juneteenth celebration in 2023, one located at the project site, a second at the Juneteenth Celebration near the project site, to seek input on the programming and design of the facility.

- Programming Design Meeting in July 2023 located at the Francis Albrier Community Center and advertised in the project neighborhood.

- Conceptual Design Meeting in June 2024, located at the Francis Albrier Community Center and advertised in the project neighborhood.

- Community presentation and listening sessions during Juneteenth celebration in 2024, located at the Juneteenth Celebration near the project site, to show conceptual designs and seek feedback.

- Project Website to advertise events and inform the public about the project.

Feedback from the community engagement events was incorporated into the project design. A summary of the community feedback is included as Attachment 6.

The applicant installed a pre-application poster on the site in December 2024. While the application was under review, staff received several emails from community member Jacob Aronson between May and November 2025. Mr. Aronson expressed concerns regarding potential environmental and health impacts on the adjacent preschool and requested updates on the project's status. Staff responded with information about the review process and clarified that the use permit will include conditions of approval to ensure compliance with the Adeline Corridor Specific Plan Area Mitigation Monitoring and Reporting Program, as well as requirements from the Toxics Management Division.

On November 25, 2025, the City mailed public hearing notices to property owners and tenants within 300 feet of the project site, and to interested neighborhood organizations. The City also posted notices in three locations within the neighborhood. The City received three letters from community members expressing concerns about the project's potential impacts on the adjacent preschool and nearby residents. The concerns focused on environmental issues (soil and air quality), construction timing and noise, and pedestrian and vehicular circulation. The commenters requested that mitigation measures be included as conditions of approval to address these concerns.

See Attachment 7 for all public comment letters.

POLICY CONSISTENCY

Adeline Corridor Specific Plan Consistency

The Adeline Corridor Specific Plan, adopted December 8, 2020, contains several policies applicable to the project, including the following:

1. **Land Use 3.1 Overall Mix of Uses:** Encourage a unique, diverse mix of community spaces, service, retail, housing, and creative workspaces along the corridor.
2. **Land Use 3.3 Building Design:** Ensure that the massing, articulation, and design of buildings provides visual interest, integrates with the neighborhood, and creates a pleasant, pedestrian-oriented public realm.
3. **Land Use 3.4 Neighborhood Transitions:** Ensure that new development provides appropriate transitions in height, bulk, and intensity to adjacent residential neighborhoods along the Adeline Corridor.
4. **Land Use 3.5 Ground Floor Frontage and Facades:** Ensure that ground floor uses and façade design in the Adeline Area positively contribute to the pedestrian experience and street character.
5. **Land Use 3.8 Sustainable Building Design and Energy Use:** Ensure that the design of new buildings incorporates features that address energy use and further the goals of Berkeley's Climate Action Plan.
6. **Economic Opportunity 5.5 New Business and Uses:** Attract and encourage new businesses and uses.

Evidence: The proposed project introduces a multi-use community center offering a range of services and creative spaces, contributing to a vibrant mix of uses along the corridor. The two-story building height is consistent with the surrounding context of one- to three-story structures. The ground floor includes active uses and a metal screen design that engages the street and contributes to a welcoming public realm. As new construction, the project includes sustainability features such as a rooftop edible garden and a photovoltaic shading system. These elements contribute to energy efficiency and align with the City's sustainability goals. The project supports economic opportunity by offering job training, advocacy, and support services, which can help residents access employment and housing. Overall, the proposed African American Holistic Resource Center is consistent with the goals and policies of the Adeline Corridor Specific Plan by promoting a diverse mix of uses, contributing to a pedestrian-friendly environment, and providing valuable community services while maintaining compatibility with the surrounding neighborhood.

General Plan Consistency

The 2002 General Plan contains several policies applicable to the project, including the following:

1. **Policy LU-3 Infill Development:** Encourage infill development that is architecturally and environmentally sensitive, embodies principles of sustainable planning and construction, and is compatible with neighboring land uses and architectural design and scale.
2. **Policy LU-7 Neighborhood Quality of Life, Action A:** Require that new development be consistent with zoning standards and compatible with the scale, historic character, and surrounding uses in the area.
3. **Policy LU-46 Adeline Corridor Mixed Use, Action B:** Leverage publicly owned land, such as the Ashby BART Station Area surface parking lots, and the right-of-way to maximize affordable housing, culturally and historically significant uses such as the Berkeley Community Flea Market, community facilities and public improvements desired by the community.
4. **Policy ED-4 Neighborhood and Avenue Commercial Districts, Action 1:** Assist with the retention and development of existing businesses or attract new businesses that serve local neighborhood needs.

Evidence: The project redevelops an existing site with a two-story building that fits the neighborhood scale. It includes sustainable features such as a rooftop garden and photovoltaic shading, and supports walkability and community use. The project complies with zoning standards and is compatible in scale and use with surrounding development. It enhances neighborhood quality of life by offering community-focused services. The project is located on public land and provides culturally relevant services for the African American community, reflecting priorities identified in the Adeline Corridor Specific Plan. The center introduces job training, advocacy, and support services that contribute to local economic opportunity and neighborhood-serving resources. Overall, the proposed African American Holistic Resource Center supports multiple General Plan policies by promoting sustainable infill development, enhancing neighborhood character, and advancing equitable, community-driven goals for the Adeline Corridor.

Attachments

1. Table 1-3: Project Chronology, Special Characteristics, Development Standards
2. Draft Findings
3. Conditions of Approval
4. Project Plans, received November 14, 2025
5. Notice of Public Hearing
6. Summary of Community Feedback
7. Public Correspondence
8. Geotechnical Investigation Report
9. Phase I Environmental Site Assessment

Attachment 1
Table 1-3: Project Chronology, Special Characteristics, Development Standards

Table 1: Project Chronology

Date	Action
December 31, 2024	Application Submitted
April 4, 2025	Application deemed complete
May 2025 – November 2025	Application processing [a]
September 4, 2025	Landmarks Preservation Commission hearing (demo referral)
October 16, 2025	Design Review Committee meeting
November 25, 2025	Public hearing notices mailed/posted
December 11, 2025	ZAB hearing

Notes:
a. Application processing reflects the project compliance review after the application is deemed complete. Submittals are reviewed within 30 days of receipt, pursuant to the Permit Streamlining Act.

Table 2: Special Characteristics

Characteristic	Applicability	Explanation
Affordable Child Care Fee for qualifying non-residential projects (Per Resolution 66,618-N.S.)	No	These fees apply to net newly constructed nonresidential gross floor area over 7,500 square feet. The project includes less than 7,500 square feet of net new commercial space. Therefore, the project is not subject to this fee.
Affordable Housing Fee for qualifying non-residential projects (Per Resolution 66,617-N.S.)		
Affordable / Inclusionary Housing Requirements (BMC Chapter 23.328)	No	The project is not a housing development project, as defined in BMC 23.328.020[a].
Alcohol Sales/Service	No	The project is not proposing any alcohol sales or service with this permit.
Bird Safe Buildings (BMC Section 23.304.150)	Yes	The project is subject to these requirements and a condition of approval to demonstrate compliance at building permit is included.
Coast Live Oak Trees (BMC Chapter 6.52)	No	There are no Coast Live Oak (*Quercus agrifolia*) trees on the project site.
Creeks	No	No creek or culvert, as defined by BMC Chapter 17.08, exists on or within 30 feet of the project site.
Hard Hats (BMC Chapter 13.107)	No	These provisions do not apply to this project because the project is less than 50,000 square feet.
Historic Resources	No	The existing building is more than 40 years old and was referred to the Landmarks Preservation Commission (LPC) for review on September 4, 2025. The LPC took no action to initiate a Landmark or Structure of Merit designation and recommended that the ZAB approve the demolition.

Characteristic	Applicability	Explanation
Housing Accountability Act (HAA) (Gov't Code Section 65589.5(j))	No	The project does not meet the definition of a "Housing Development Project" per Government Code Section 65589.5(h)(2)[b].
Housing Crisis Act of 2019 (SB 330)	No	The project does not meet the definition of a "Housing Development Project" per Government Code Section 65589.5(h)(2)[b].
Rent Controlled Units	No	No rent-controlled units would be demolished.
Residential Preferred Parking (RPP)	No	The site is not located in an RPP zone. The project does not propose residential units.
Seismic Hazards (SHMA)	Yes	The project site is located within an area susceptible to liquefaction as shown on the State Seismic Hazard Zones map. [c] The geotechnical investigation (Attachment 8) conducted a liquefaction evaluation and concluded it is not a concern on the design consideration.
Soil/Groundwater Contamination	Yes	The project site is located within the City's Environmental Management Area. A Phase I Environmental Site Assessment (ESA) (Attachment 9) conducted by Ninyo & Moore Consultants on March 25, 2025, revealed no evidence of Recognized Environmental Conditions (RECs), Controlled RECs (CRECs), or Historical RECs (HRECs) in connection with the site, and no RECs were identified on the adjoining properties. Based on the Phase I findings, no further investigation is recommended at this time. Standard Conditions of Approval related to hazardous materials would apply.
Transit	Yes	The project site is served by multiple Alameda County Transit bus lines, and is within a half mile from the Ashby Bay Area Rapid Transit (BART) Station.

Notes:

a. BMC 23.328.020(E) defines a "Housing Development Project" for purposes of inclusionary housing requirements as "a development project, including a Mixed-Use Residential project involving the new construction of at least one Residential Unit. Projects with one or more buildings or projects including multiple contiguous parcels under common ownership or control shall be considered as a sole Housing Development Project and not as individual projects.

b. Government Code Section 65589.5(h)(2) "Housing development project" means a use consisting of any of the following: (A) residential units only, (B) mixed-use developments consisting of residential and nonresidential uses in which at least two-thirds of the square footage is designated for residential use, and (C) transitional or supportive housing. Government Code Section 65905.5(b)(3)(C) "Housing development project" includes a proposal to construct a single dwelling unit. This subparagraph shall not affect the interpretation of the scope of paragraph (2) of subdivision (h) of Section 65589.5.

c. California Department of Conservation. DOC Maps: Geologic Hazards. Available: https://maps.conservation.ca.gov/geologichazards/

Table 3: Project Data and C-AC Adeline Corridor Commercial District Development Standards BMC Sections 23.204.150 and 23.322 Parking and Loading

Standard		Existing	Addition/ (Reduction)	Proposed Total	Permitted/ Required
Lot Area (sq. ft.)		9,755	No change	No change	N/A
Gross Floor Area (sq. ft.)		3,910	2,106	6,016	N/A
Floor Area Ratio		.40	.25	.65	2.8
Building Height	Maximum (ft.)	-	-	39'-4"	45'
	Stories	1	1	2	3
Building Setbacks (ft. - in.)	Front (North) (Alcatraz)	0'	1'-2"	1'-2"	0'
	Interior Side (East)	28'- 2''	(2'- 8'')	25'-6"	0'
	Interior Side (West)	0'	No change	0'	0'
	Rear (South)	34' to 54'	19'	53' to 73'	10'; 20' when height exceeds 35'
Lot Coverage (%)		40	(9)	31	100%
Usable Open Space (sq. ft.)		5,845	839	6,684	0
Parking	Automobile	6	(3)	3	0 per AB 2097[a]
	Bicycle	0	5	5	3 (1 per 2,000 sq. ft)

Abbreviations: sq. ft. = square feet; max. = maximum; min. = minimum; n/a = not applicable; % = percent; avg. = average, ft = feet ('), in. = inches (")

Notes:

[a] AB-2097, effective January 1, 2023, prohibits local jurisdictions from requiring minimum parking for most non-residential uses located within a 1/2 mile of public transit.

Zoning Adjustments Board Findings

App #ZP2024-0183

December 11, 2025

Use Permit for a Project at 1890 Alcatraz Avenue

Project Facts	Project Description:
Applicant: Canhui Li; City of Berkeley Department of Parks, Recreation, and Waterfront **Property Owner**: City of Berkeley **Project Address:** 1890 Alcatraz Avenue **Site Size:** .48 acres (21,015 sf) **GP Land Use:** Adeline Corridor Mixed Use (ACMU) **Zoning:** Adeline Corridor Commercial District (C-AC) **CEQA:** Exempt pursuant to Section 15303 (New Construction or Conversion of Small Structures) **Submittal Date:** December 31, 2024 **Date Deemed Complete:** April 4, 2025 **Project Planner:** Singeh Saliki	The applicant is seeking approval to demolish a 1-story commercial building (4,425 square feet) and construct a 2-story (39 feet and 4 inches) 6,016 square-foot community center with three off-street vehicle parking spaces and five bicycle parking spaces. **Zoning Permits Requested:** 1. **Demolition.** Use permit under BMC Section 23.326.070(A) **"Main Non-Residential Building"** to demolish a non-residential building. * 2. **New Construction**. Use permit under BMC Section 23.204.020 (A) **"Allowed Land Uses"** to construct a new community center. 3. **New Floor Area.** Use permit under BMC Section 23.204.030(A)(1) **"Floor Area Permit Requirements"** to create a new main building. * *Denotes required findings. **Staff Recommendation** Staff recommends that ZAB determine the project is exempt from CEQA pursuant to Section 15303 of the CEQA Guidelines ("New Construction or Conversion of Small Structures") and approve ZP2024-0183 pursuant to Section 23.406.040 (E) "**Findings for Approval**" and subject to the attached Findings and Conditions of Approval.

I. CEQA

A. The project is categorically exempt from the requirements of CEQA pursuant to CEQA Guidelines Section 15303 ("New Construction or Conversion of Small Structures").

Evidence: The proposed new building would be approximately 6,000 square feet, well under the 10,000 square feet cited in the Guidelines. The project site is zoned Adeline Corridor Commercial District (C-AC). A wide range of commercial and institutional uses are allowed in this district, including Community Centers (Berkeley Municipal Code Section 23.204.150 and Table 23.204-1); thus, the site is zoned for the proposed use. The proposed community center use and anticipated activities at the site, by their nature, would not involve the use of significant amounts of hazardous substances.

II. FINDINGS FOR APPROVAL

A. As required by BMC Section 23.406.040 (E) (1) "Findings for Approval," the ZAB finds that the proposed project or use:

1. Will not be detrimental to the health, safety, peace, morals, comfort, or general welfare of persons residing or visiting in the area or neighborhood of the proposed use; and

Evidence: The project will not be detrimental to the health, safety, peace, morals, comfort, or general welfare of persons residing or visiting in the area or neighborhood because the project is consistent with all applicable C-AC District standards, including height and lot coverage. The building is placed in the northwest corner of the site, with larger setbacks on the east and south sides to reduce privacy impacts on nearby residences.

Shadows: According to the shadow studies submitted for the project (see Attachment 3, Project Plans – Sheets A-205 through A-207), new shadow impacts would occur in the summer and fall months around the hours of sunrise and sunset, on the residential building to the east. All other new shadows would impact the non-residential building to the west of the site. While the project will create some new shadow impacts on nearby residences, these will be limited in area, occur only during certain times of the year, and last for just a few hours each day. The extent of the new shadow impact from the project on the site's adjacent areas would be consistent with what is typical in an urban setting and will be considered reasonable.

Air: The proposed project will be consistent with the existing development and building-to-building separation pattern, or air, in this C-AC District neighborhood. Because the project will meet the required setbacks, the project will not unreasonably obstruct air.

Views: The view corridor as defined in BMC Section 23.502.020 (Glossary) includes views of the Berkeley Hills, San Francisco Bay, Mt. Tamalpais, or a significant landmark such as the campanile, Golden Gate Bridge, or any other views that substantially enhances the value and enjoyment of real property. The project's proposed location is in a generally flat neighborhood, developed with one- to three-story buildings, and includes some mature vegetation that obscures these views from off-street angles. Because significant views are generally not available in this neighborhood due to grade, current development patterns, and mature vegetation, the proposed project will not create detrimental impacts to views.

Finally, the project will be subject to the City's standard conditions of approval regarding construction noise and air quality, waste diversion, toxics, and stormwater requirements.

2. Will not be detrimental or injurious to property and improvements of the adjacent properties, the surrounding area or neighborhood, or to the general welfare of the City.

   Evidence: The project will not be detrimental or injurious to property and improvements of the adjacent properties, the surrounding area or neighborhood, or to the general welfare of the City because the proposed two-story community center is appropriately scaled for the neighborhood, which includes one- to three-story buildings. The project provides essential community services—health, education, housing, and employment support—enhancing public welfare. Outdoor spaces, including a meditation garden and rooftop garden, promote well-being and sustainability. In addition, the findings for required discretionary permits are satisfied per the Evidence in B and C below.

B. As required by BMC Section 23.406.040(E)(2) "Findings for Approval", to approve the Use Permit, the ZAB must also make any other Use Permit findings specifically required by the Zoning Ordinance for the proposed project.

Demolition

1. Pursuant to BMC Section 23.326.070(D) "Demolitions of Non-Residential Buildings," a Use Permit for demolition of a main building used for non-residential purposes on any lot in a non-residential district may be approved only if the ZAB finds that:
   a) The demolition will not be materially detrimental to the commercial needs and public interest of any affected neighborhood or the City of Berkeley; and
   b) The demolition:
      1) Is required to allow a proposed new building or other proposed new use;
      2) Will remove a building which is unusable for activities which are compatible with the purposes of the district in which it is located or which is infeasible to modify for such uses;

3) Will remove a structure which represents an uninhabitable attractive nuisance to the public; or
4) Is required for the furtherance of specific plans or projects sponsored by the City of Berkeley or other local district or authority upon a demonstration by the applicant that it would be infeasible to obtain prior or concurrent approval for the new construction or new use.

Evidence: The proposed project includes the demolition of an existing 4,425 square-foot commercial building and the construction of a 6,016 square-foot community center with three off-street parking spaces and five bicycle parking spaces. The demolition will not be materially detrimental to the commercial needs and public interest because the new building will provide community services, and the use will be compatible with adjacent and nearby commercial and residential uses in the C-AC District. The existing building cannot accommodate the proposed program, making demolition necessary. The project is located on public land and provides culturally relevant services for the African American community, reflecting priorities identified in the Adeline Corridor Specific Plan.

New Floor Area

2. Pursuant to BMC 23.204.030(A)(4), "C-AC Findings," to approve a Use Permit for new floor area in the C-AC district, the review authority must find that the proposed use or structure will:
    a) Be compatible with the purposes of the District;
    b) Be compatible with the design and character within the District and the adjacent residential neighborhoods;
    c) Encourage utilization of public transit and off-street parking facilities in the area of the proposed building; and
    d) If a new residential development, that the proposed use or structure facilitates construction of affordable housing as defined by the US Department of Housing and Urban Development (HUD) Guidelines.

Evidence: The project will be compatible with the purpose of the C-AC District because it will implement the policies of the Adeline Corridor Specific Plan. As a community center, it will offer services and community spaces that add to the area's mix of uses and promote economic opportunity. The two-story height is consistent with the surrounding context of one- to three-story buildings. The active ground floor and metal screen design help create an engaging and welcoming street presence. With only three car parking spaces and five bike spaces, the project encourages public transit use. The site is well-served by AC Transit buses on Alcatraz Avenue and Adeline Street and is within half a mile of the Ashby BART station.

Use Permit in C-AC District

3. Pursuant to BMC 23.204.150(G), "Permit Findings," to approve any AUP or Use Permit for a project in the C-AC district, the review authority must make the findings in Section 23.406.040--Use Permits and find that the proposed use or structure:
    a) Is consistent with the purpose of the district;
    b) Is compatible in design and character with the district and the adjacent residential neighborhoods;
    c) Encourages utilization of public transit and off-street parking facilities in the area of the proposed building; and
    d) Complies with the Adeline Corridor Specific Plan's adopted Mitigation Monitoring and Reporting Program (MMRP).

    Evidence: As discussed above, the project will be consistent with the purpose of the district, will be compatible in design and character with the district and adjacent residential neighborhoods, and will encourage utilization of public transit and off-street parking facilities. The project will comply with the Adeline Corridor Specific Plan's Mitigation Monitoring and Reporting Program during review of the building permit and during construction.

C. As required by BMC Section 23.406.040(E)(3) "Findings for Approval", when taking action on a Use Permit, the ZAB shall consider in its findings:

1. The proposed land use; and

2. The structure or addition that accommodates the use.

    Evidence: The proposed community center meets the findings for approval because it is an allowed land use in the C-AC district and will provide programs and services desired by the community (based on the feedback from several community engagement events). The proposed 2-story design complies with the zoning standards and fits well within the surrounding neighborhood of one- to three-story buildings.

D. As required by BMC Section 23.406.040(E)(4) "Findings for Approval", required findings shall be made based on the circumstances existing at the time a decision is made on the application.

    Evidence: The required findings are satisfied because the project has been determined to be fully compliant with all applicable regulations based on the project plans submitted on November 14, 2025, included as analysis in this report, and evaluated based on the existing conditions of the subject site and surrounding neighborhood at the time of decision.

PLANNING AND DEVELOPMENT

USE PERMIT ZP2024-0183 CONDITIONS OF APPROVAL

December 11, 2025

1890 Alcatraz Avenue

Use Permit #ZP2024-0183 to demolish a 1-story commercial building (4,425 square feet) and construct a 2-story (39 feet and 4 inches) 6,016 square-foot community center with three off-street vehicle parking spaces and five bicycle parking spaces.

I. STANDARD CONDITIONS OF APPROVAL FOR ALL PROJECTS

Pursuant to Berkeley Municipal Code (BMC) Title 23 Zoning Ordinance and Title 13 Public Peace, Morals, and Welfare, the following conditions, as well as all other applicable provisions of the Zoning Ordinance, apply to this Permit:

1. **Conditions and the Adeline Corridor Specific Plan Mitigation Monitoring and Reporting Program Shall be Printed on Plans.** The conditions of this Permit shall be printed on the *second* sheet of each plan set submitted for a building permit pursuant to this Use Permit, under the title 'Use Permit Conditions.' *Additional sheets* may also be used if the *second* sheet is not of sufficient size to list all of the conditions. The sheet(s) containing the conditions shall be of the same size as those sheets containing the construction drawings.
2. **Compliance Required (BMC Section 23.102.050).** All land uses and structures in Berkeley must comply with the Zoning Ordinance and all applicable City ordinances and regulations. Compliance with the Zoning Ordinance does not relieve an applicant from requirements to comply with other federal, state, and City regulations that also apply to the property.
3. **Approval Limited to Proposed Project and Replacement of Existing Uses (BMC Sections 23.404.060(B)(1) and (2)):**
   - **A.** This Permit authorizes only the proposed project described in the application. In no way does an approval authorize other uses, structures or activities not included in the project description.
   - **B.** When the City approves a new use that replaces an existing use, any prior approval of the existing use becomes null and void when permits for the new use are exercised (e.g., building permit or business license issued). To re-establish the previously existing use, an applicant must obtain all permits required by the Zoning Ordinance for the use.

4. **Conformance to Approved Plans (BMC Section 23.404.060(B)(4)).** All work performed under an approved permit shall comply with the approved plans and any conditions of approval.
5. **Exercise and Expiration of Permits (BMC Section 23.404.060(C)):**
   - **A.** A permit authorizing a land use is exercised when both a valid City business license is issued (if required) and the land use is established on the property.
   - **B.** A permit authorizing construction is exercised when both a valid City building permit (if required) is issued and construction has lawfully begun.
   - **C.** The Zoning Officer may declare a permit lapsed if it is not exercised within one year of its issuance, except if the applicant has applied for a building permit or has made a substantial good faith effort to obtain a building permit and begin construction. The Zoning Officer may declare a permit lapsed only after 14 days written notice to the applicant. A determination that a permit has lapsed may be appealed to the ZAB in accordance with BMC Chapter 23.410, Appeals and Certification.
   - **D.** A permit declared lapsed shall be void and of no further force and effect. To establish the use or structure authorized by the lapsed permit, an applicant must apply for and receive City approval of a new permit.
6. **Permit Remains Effective for Vacant Property (BMC Section 23.404.060(D)).** Once a Permit for a use is exercised and the use is established, the permit authorizing the use remains effective even if the property becomes vacant. The same use as allowed by the original permit may be re-established without obtaining a new permit, except as set forth in Standard Condition #5 above.
7. **Permit Modifications (BMC Section 23.404.070).** No change in the use or structure for which this Permit is issued is permitted unless the Permit is modified by the Board. The Zoning Officer may approve changes to plans approved by the Board, consistent with the Board's policy adopted on May 24, 1978, which reduce the size of the project.
8. **Permit Revocation (BMC Section 23.404.080).** The City may revoke or modify a discretionary permit for completed projects due to: 1) violations of permit requirements; 2) Changes to the approved project; and/or 3) Vacancy for one year or more. However, no lawful residential use can lapse, regardless of the length of time of the vacancy. Proceedings to revoke or modify a permit may be initiated by the Zoning Officer, Zoning Adjustments Board (ZAB), or City Council referral.

9. **Hold Harmless.** The permittee agrees as a condition of approval of this application to indemnify, protect, defend with counsel selected by the City, and hold harmless, the City, and any agency or instrumentality thereof, and its elected and appointed officials, officers, employees and agents, from and against any and all liabilities, claims, actions, causes of action, proceedings, suits, damages, judgments, liens, levies, costs and expenses of whatever nature, including reasonable attorney's fees and disbursements (collectively, "Claims") arising out of or in any way relating to the approval of this application, any actions taken by the City related to this entitlement, or any environmental review conducted under the California Environmental Quality Act, Public Resources Code Section 210000 et seq., for this entitlement and related actions. The indemnification shall include any Claims that may be asserted by any person or entity, including the permittee, arising out of or in connection with the approval of this application, whether or not there is concurrent, passive or active negligence on the part of the City, and any agency or instrumentality thereof, and its elected and appointed officials, officers, employees and agents. The permittee's duty to defend the City shall not apply in those instances when the permittee has asserted the Claims, although the permittee shall still have a duty to indemnify, protect and hold harmless the City.

II. ADDITIONAL CONDITIONS IMPOSED BY THE ZONING ADJUSTMENTS BOARD

Pursuant to BMC Section 23.404.050(H) Conditions of Approval, the Zoning Adjustments Board attaches the following additional conditions to this Permit:

Prior to Submittal of Any Building Permit:

10. **Project Liaison.** The applicant shall include in all building permit plans and post onsite the name and telephone number of an individual empowered to manage construction-related complaints generated from the project. The individual's name, telephone number, and responsibility for the project shall be posted at the project site for the duration of the project in a location easily visible to the public. The individual shall record all complaints received and actions taken in response, and submit written reports of such complaints and actions to the project planner on a weekly basis. Please designate the name of this individual below:

☐ **Project Liaison** _____

Name Phone #

11. **Bird Safe Buildings.** Prior to submittal of the building permit, the applicant shall demonstrate compliance with the applicable bird safe building provisions in BMC Section 23.304.150, Bird Safe Buildings.

12. **Compliance with Conditions of Approval and Environmental Mitigations.** The building permit application is subject to verification of compliance of these Conditions of Approval and the adopted Adeline Corridor Specific Plan Mitigation Monitoring and Reporting Program (Attachment 3 - Exhibit A). The applicant shall be responsible for demonstrating compliance with all conditions of approval and mitigation measures per the timeline set forth by this use permit. The applicant shall deposit $10,000 with the City, or less with the approval of the Zoning Officer, to pay for the cost of monitoring compliance with these Conditions of Approval and other applicable conditions and regulations. Should compliance-monitoring expenses exceed the initial deposit, the applicant shall deposit additional funds to cover such additional expenses upon the request of the Zoning Officer; any unused deposit will be refunded to the applicant.

Prior to Issuance of Any Building & Safety Permit (Demolition or Construction)

13. **Demolition.** Demolition of the existing building cannot commence until a complete application is submitted for the replacement building. In addition, all plans presented to the City to obtain a permit to allow the demolition are subject to these conditions.

14. **Construction Noise Management -** Public Notice Required. At least two weeks prior to initiating any construction activities at the site, the applicant shall provide notice to businesses and residents within 500 feet of the project site. This notice shall at a minimum provide the following: (1) project description, (2) description of construction activities during extended work hours and reason for extended hours, (3) daily construction schedule (i.e., time of day) and expected duration (number of months), (4) the name and phone number of the Project Liaison for the project that is responsible for responding to any local complaints, and (5) that construction work is about to commence. The liaison would determine the cause of all construction-related complaints (e.g., starting too early, bad muffler, worker parking, etc.) and institute reasonable measures to correct the problem. A copy of such notice and methodology for distributing the notice shall be provided in advance to the City for review and approval.

15. **Construction Phases.** The applicant shall provide the Zoning Officer with a schedule of major construction phases with start dates and expected duration, a description of the activities and anticipated noise levels of each phase, and the name(s) and phone number(s) of the individual(s) directly supervising each phase. The Zoning Officer or his/her designee shall have the authority to require an on-site meeting with these individuals as necessary to ensure compliance with these conditions. The applicant shall notify the Zoning Officer of any changes to this schedule as soon as possible.

16. **Construction and Demolition Diversion.** Applicant shall submit a Construction Waste Management Plan that meets the requirements of BMC Chapter 19.37 including 100 percent diversion of asphalt, concrete, excavated soil and land-clearing debris and a minimum of 65 percent diversion of other nonhazardous construction and demolition waste.

17. **Toxics.** The applicant shall contact the Toxics Management Division (TMD) at 1947 Center Street or (510) 981-7470 to determine which of the following documents are required and timing for their submittal:

A. **Phase I and Phase II Environmental Site Assessment (ESA) (per ASTM 1527).** A recent Phase I ESA (less than 2 years old) shall be submitted to the Toxics Management Division for developments for: all new commercial, industrial and mixed-use developments and all improvement projects that require work 5 or more feet below grade, and all new residential buildings with more than four dwelling units located in the Environmental Management Area (or EMA). The EMA can be viewed at: City of Berkeley Community GIS Portal (arcgis.com)

B. Depending on the findings in the Phase I, a Phase II or additional investigation may be necessary. Any available soils and groundwater analytical data available for projects listed in this section must also be submitted to TMD.

C. **Environmental Site Clearance.** The applicant shall provide environmental screening clearance from either the San Francisco Bay Regional Water Quality Control Board (RWQCB), Department of Toxic Substances Control (DTSC), or the Alameda County Department of Environmental Health's Local Oversight Program (LOP). Clearance from one of these regulatory agencies will ensure that the property meets development investigation and cleanup standards for the specific use proposed on the property. Environmental screening clearance shall be submitted to the City of Berkeley's Toxics Management Division prior to issuance of any building permits.

D. **Soil and Groundwater Management Plan**. A site-specific Soil and Groundwater Management Plan (SGMP) shall be submitted to Toxics Management Division (TMD) for all non-residential projects, and residential or mixed-use projects with more than four dwelling units, that: (1) are in the Environmental Management Area (EMA), as shown on the most recent City of Berkeley EMA map, and (2) propose any excavations deeper than 5 feet below grade or if significant soils removal is anticipated. The SGMP shall be submitted to the TMD with the project's building permit application and shall be approved by TMD prior to issuance of the building permit.

The SGMP shall comply with the hazardous materials and waste management standards required by BMC Section 15.12.100, the stormwater pollution prevention requirements of San Francisco Bay Regional Water Quality Control Board's Order No. R2-2009-0074, California hazardous waste generator regulations (Title 22 California Code of Regulations (CCR) 66260 et seq.), and the East Bay Municipal Utility District's Ordinance 311, and shall include the following:

i. procedures for soil and groundwater management including identification of pollutants and disposal methods;

ii. procedures to manage odors, dust and other potential nuisance conditions expected during development;

iii. notification to TMD within 24 hours of the discovery of any previously undiscovered contamination; and

iv. the name and phone number of the individual responsible for implementing the SGMP and who will respond to community questions or complaints.

TMD may require additional information or impose additional conditions as deemed necessary to protect human health and the environment. All requirements of the approved SGMP shall be deemed conditions of approval.

E. Demolitions & Renovations – Building Materials Survey. A hazardous materials survey for building materials and plans on hazardous materials and hazardous waste removal and disposal is required and must be prepared by qualified professionals, and submitted to the Toxics Management Division (TMD) prior to issuance of the building permit.

i. The survey shall include the identification of all materials to be disturbed for lead-based paints, PCB containing equipment and caulking, hydraulic fluids, refrigerants, treated wood, and mercury containing devices (including fluorescent light bulbs and mercury switches), asbestos and other hazardous materials and chemicals.

ii. If asbestos is identified, Bay Area Air Quality Management District Regulation 11-2-401.3 a notification must be made and the J number must be made available to the City of Berkeley Permit Service Center. Contractors must follow state regulations where there is asbestos-related work involving 100 square feet or more of asbestos containing material (8 Cal. Code Regs. §1529, §341.6 et seq.)

iii. The report to the TMD shall include, in addition to the survey, plans on hazardous materials and hazardous waste removal and disposal that comply with State and Federal codes including California Code of Regulations (CCR) 66260 et seq.

iv. Documentation evidencing disposal of hazardous waste in compliance with the survey shall be submitted to TMD within 30 days of the completion of the demolition.

Please note, the PCB Screening Form required by Public Works, Engineering, is a separate requirement and does not address the PCB identification requirement of the Toxics Management Division.

F. Hazardous Materials Business Plan. A Hazardous Materials Business Plan (HMBP) in compliance with BMC Section 15.12.040 and California Health & Safety Code, Chapter 6.95 Div. 20, shall be submitted to the Toxics Management Division through the California Environmental Reporting System: http://cers.calepa.ca.gov/ for chemicals used or stored on site during construction that exceed reporting thresholds. The reporting is required if your facility stores or handles hazardous materials in aggregate quantities equal to or greater than 55 gallons for liquids, 500 pounds for solids, or 200 cubic feet of compressed gases, or generates any quantity of hazardous waste. This includes welding gases, emergency generator fuel, paints, etc.

Additionally, the business occupant must submit an HMBP within 30 days of starting operations.

G. Petroleum Storage. An (SPCC) Plan is required to be prepared and implemented for facilities with any one of the following:

i. aggregate aboveground petroleum storage capacities of 1,320 gallons or more stored in aboveground storage containers, tanks, oil-filled equipment, or

ii. one or more tank(s) in an underground area (TIUGA) with petroleum storage capacities of 55 gallons or greater. More information on TIUGAs can be found here: https://osfm.fire.ca.gov/divisions/pipeline-safety-and-cupa/certified-unified-program-agency-cupa/aboveground-petroleum-storage-act/tank-in-an-underground-area-tiuga/

The SPCC plan must be prepared prior to beginning operations and you must submit facility information to Toxics Management Division (TMD) through the California Environmental Reporting System: http://cers.calepa.ca.gov/. The SPCC plan will be reviewed during the site inspection and shall not be submitted in CERS or to the TMD.

Prior to Issuance of Any Building (Construction) Permit

18. **Final Design Review.** The Project requires approval of a Final Design Review application by the Design Review Committee.

19. **HVAC Noise Reduction.** Prior to the issuance of building permits, the project applicant shall submit plans that show the location, type, and design of proposed heating, ventilation, and cooling (HVAC) equipment. In addition, the applicant shall provide product specification sheets or a report from a qualified acoustical consultant showing that operation of the proposed HVAC equipment will meet the City's exterior noise requirements in BMC Section 13.40.050. The City's Planning and Development Department shall review the submitted plans, including the selected HVAC equipment, to verify compliance with exterior noise standards.

20. **Solar Photovoltaic (Solar PV) and Battery Energy Storage Systems (ESS).** A solar PV system shall be installed, subject to specific limited exceptions, as specified by the Berkeley Energy Code (BMC Chapter 19.36). Energy storage system (ESS) readiness (new single-family, duplex, and townhouse homes) or ESS installation (new multifamily and most nonresidential buildings) shall be completed as specified by BMC Chapter 19.36. Location of the solar PV system and the ESS, if applicable, shall be noted on the construction plans. (Project required to meet applicable code at time of building permit application, if different from above.)

21. **Nonresidential Electric Vehicle (EV) Charging.** At least 10 percent of project parking spaces for nonresidential use shall have installed Level 2 (40 amp) electric vehicle (EV) charging stations and/or DC Fast Charging Stations, and least 20 percent shall be "EV Capable" equipped with raceway, electrical panel service capacity, and an electrical system to support future Level 2 (40 amp) EV charging stations, or any more stringent EV charging requirements, as specified by the Berkeley Green Code (BMC Chapter 19.37). EV charging station installations and EV Capable spaces shall be noted on the construction plans. Public access parking spaces shall provide any applicable mandatory accessibility provisions. (Project required to meet applicable code at time of building permit application, if different from above.)

22. **Water Efficient Landscaping.** Landscaping, totaling 500 square feet of more of new landscaping or 2,500 square feet or more of renovated irrigated area, shall comply with the State's Model Water Efficient Landscape Ordinance (MWELO). MWELO-compliant landscape documentation including a planting, grading, and irrigation plan shall be included in site plans. Water budget calculations are also required for landscapes of 2,500 square feet or more and shall be included in site plans. The reference evapotranspiration rate (ETo) for Berkeley is 41.8.
23. **Recycling and Organics Collection.** Applicant shall provide recycling and organics collection areas for occupants, clearly marked on plans, which comply with the Alameda County Organics Reduction and Recycling Ordinance (2021-02). Contact the Zero Waste Division at RecyclingProgram@berkeleyca.gov.
24. **Public Works ADA.** Plans submitted for building permit shall include replacement of sidewalk, curb, gutter, and other streetscape improvements, as necessary to comply with current City of Berkeley standards for accessibility.

Prior to Demolition or Start of Construction:

25. **Construction Meeting.** The applicant shall request of the Zoning Officer an on-site meeting with City staff and key parties involved in the early phases of construction (e.g., applicant, general contractor, foundation subcontractors) to review these conditions and the construction schedule. The general contractor or applicant shall ensure that all subcontractors involved in subsequent phases of construction aware of the conditions of approval.
26. **Construction Plan.** The applicant and all persons associated with the project are hereby notified that a Transportation Construction Plan (TCP) may be required, particularly for the following activities:

    A. Alterations, closures, or blockages to sidewalks, pedestrian paths or vehicle travel lanes (including bicycle lanes);

    B. Storage of building materials, equipment, dumpsters, debris anywhere in the public ROW;

    C. Provision of exclusive contractor parking on-street; or

    D. Significant truck activity.

    Please contact the Office of Transportation at (510) 981-7010, or 1947 Center Street, and ask to speak to a traffic engineer. In addition to other requirements of the Traffic Engineer, this plan shall include the locations of material and equipment storage, trailers, worker parking, a schedule of site operations that may block traffic, and provisions for traffic control. The TCP shall be stamped and signed by a registered engineer prior to submittal. The TCP shall be consistent with any other requirements of the construction phase. A current copy of this Plan shall be available at all times at the construction site for review by City Staff.

27. **Construction/No Parking Permits.** Contact the Permit Service Center (PSC) at 1947 Center Street or 981-7500 for details on obtaining Construction/No Parking Permits (and associated signs and accompanying dashboard permits). Please note that the Zoning Officer and/or Traffic Engineer may limit off-site parking of construction-related vehicles if necessary to protect the health, safety or convenience of the surrounding neighborhood.

During Construction:

28. **Construction Hours.** Construction activity shall be limited to between the hours of 7:00 AM and 6:00 PM on Monday through Friday, and between 9:00 AM and 4:00 PM on Saturday. No construction-related activity shall occur on Sunday or any Federal Holiday.
29. **Construction Hours- Exceptions.** It is recognized that certain construction activities, such as the placement of concrete, must be performed in a continuous manner and may require an extension of these work hours. Prior to initiating any activity that might require a longer period, the developer must notify the Zoning Officer and request an exception for a finite period of time. If the Zoning Officer approves the request, then two weeks prior to the expanded schedule, the developer shall notify businesses and residents within 500 feet of the project site describing the expanded construction hours. A copy of such notice and methodology for distributing the notice shall be provided in advance to the City for review and approval. The project shall not be allowed more than 15 extended working days.
30. **Public Works - Implement Bay Area Air District (BAAD)-**Recommended Measures during Construction. For all proposed projects, BAAD recommends implementing all the Basic Construction Mitigation Measures, listed below to meet the best management practices threshold for fugitive dust:
    - **A.** All exposed surfaces (e.g., parking areas, staging areas, soil piles, graded areas, and unpaved access roads) shall be watered two times per day.
    - **B.** All haul trucks transporting soil, sand, or other loose material off-site shall be covered.
    - **C.** All visible mud or dirt track-out onto adjacent public roads shall be removed using wet power vacuum street sweepers at least once per day. The use of dry power sweeping is prohibited.
    - **D.** All vehicle speeds on unpaved roads shall be limited to 15 mph.
    - **E.** All roadways, driveways, and sidewalks to be paved shall be completed as soon as possible. Building pads shall be laid as soon as possible after grading unless seeding or soil binders are used.
    - **F.** Idling times shall be minimized either by shutting equipment off when not in use or reducing the maximum idling time to 5 minutes (as required by the California airborne toxics control measure Title 13, Section 2485 of California Code of Regulations [CCR]). Clear signage shall be provided for construction workers at all access points.
    - **G.** All construction equipment shall be maintained and properly tuned in accordance with manufacturer specifications. All equipment shall be checked by a certified visible emissions evaluator.

H. Post a publicly visible sign with the telephone number and person to contact at the lead agency regarding dust complaints. This person shall respond and take corrective action within 48 hours. The Air District's phone number shall also be visible to ensure compliance with applicable regulations.

31. **Air Quality - Diesel Particulate Matter Controls during Construction.** All off-road construction equipment used for projects with construction lasting more than 2 months shall comply with one of the following measures:

A. The project applicant shall prepare a health risk assessment that demonstrates the project's on-site emissions of diesel particulate matter during construction will not exceed health risk screening criteria after a screening-level health risk assessment is conducted in accordance with current guidance from BAAD and OEHHA. The health risk assessment shall be submitted to the Land Use Planning Division for review and approval prior to the issuance of building permits; or

B. All construction equipment shall be equipped with Tier 2 or higher engines and the most effective Verified Diesel Emission Control Strategies (VDECS) available for the engine type (Tier 4 engines automatically meet this requirement) as certified by the California Air Resources Board (CARB). The equipment shall be properly maintained and tuned in accordance with manufacturer specifications.

C. In addition, a Construction Emissions Minimization Plan (Emissions Plan) shall be prepared that includes the following:

i. An equipment inventory summarizing the type of off-road equipment required for each phase of construction, including the equipment manufacturer, equipment identification number, engine model year, engine certification (tier rating), horsepower, and engine serial number. For all VDECS, the equipment inventory shall also include the technology type, serial number, make, model, manufacturer, CARB verification number level, and installation date.

ii. A Certification Statement that the Contractor agrees to comply fully with the Emissions Plan and acknowledges that a significant violation of the Emissions Plan shall constitute a material breach of contract. The Emissions Plan shall be submitted to the Public Works Department for review and approval prior to the issuance of building permits.

32. **Construction and Demolition Diversion.** Divert debris according to your plan and collect required documentation. Get construction debris receipts from sorting facilities in order to verify diversion requirements. Upload recycling and disposal receipts if using Green Halo and submit online for City review and approval prior to final inspection. Alternatively, complete the Construction Waste Management Plan and present it, along with your construction debris receipts, to the Building Inspector by the final inspection to demonstrate diversion rate compliance. The Zoning Officer may request summary reports at more frequent intervals, as necessary to ensure compliance with this requirement.

33. **Low-Carbon Concrete.** The project shall maintain compliance with the Berkeley Green Code (BMC Chapter 19.37) including use of concrete mix design with a cement reduction of at least 25 percent. Documentation on concrete mix design shall be available at all times at the construction site for review by City Staff. (Project required to meet applicable code at time of building permit application, if different from above.)

34. **Avoid Disturbance of Nesting Birds.** Initial site disturbance activities, including vegetation and concrete removal, shall be prohibited during the general avian nesting season (February 1 to August 30), if feasible. If nesting season avoidance is not feasible, the applicant shall retain a qualified biologist to conduct a preconstruction nesting bird survey to determine the presence/absence, location, and activity status of any active nests on or adjacent to the project site. The extent of the survey buffer area surrounding the site shall be established by the qualified biologist to ensure that direct and indirect effects to nesting birds are avoided. To avoid the destruction of active nests and to protect the reproductive success of birds protected by the MBTA and CFGC, nesting bird surveys shall be performed not more than 14 days prior to scheduled vegetation and concrete removal. In the event that active nests are discovered, a suitable buffer (typically a minimum buffer of 50 feet for passerines and a minimum buffer of 250 feet for raptors) shall be established around such active nests and no construction shall be allowed inside the buffer areas until a qualified biologist has determined that the nest is no longer active (e.g., the nestlings have fledged and are no longer reliant on the nest). No ground-disturbing activities shall occur within this buffer until the qualified biologist has confirmed that breeding/nesting is completed and the young have fledged the nest. Nesting bird surveys are not required for construction activities occurring between August 31 and January 31.

35. **Archaeological Resources (*Ongoing throughout demolition, grading, and/or construction*).** Pursuant to CEQA Guidelines section 15064.5(f), "provisions for historical or unique archaeological resources accidentally discovered during construction" should be instituted. Therefore:

    A. In the event that any prehistoric or historic subsurface cultural resources are discovered during ground disturbing activities, all work within 50 feet of the resources shall be halted and the project applicant and/or lead agency shall consult with a qualified archaeologist, historian or paleontologist to assess the significance of the find.

    B. If any find is determined to be significant, representatives of the project proponent and/or lead agency and the qualified professional would meet to determine the appropriate avoidance measures or other appropriate measure, with the ultimate determination to be made by the City of Berkeley. All significant cultural materials recovered shall be subject to scientific analysis, professional museum curation, and/or a report prepared by the qualified professional according to current professional standards.

    C. In considering any suggested measure proposed by the qualified professional, the project applicant shall determine whether avoidance is necessary or feasible in light of factors such as the uniqueness of the find, project design, costs, and other considerations.

D. If avoidance is unnecessary or infeasible, other appropriate measures (e.g., data recovery) shall be instituted. Work may proceed on other parts of the project site while mitigation measures for cultural resources is carried out.

E. If significant materials are recovered, the qualified professional shall prepare a report on the findings for submittal to the Northwest Information Center.

36. **Human Remains (*Ongoing throughout demolition, grading, and/or construction*).** In the event that human skeletal remains are uncovered at the project site during ground-disturbing activities, all work shall immediately halt and the Alameda County Coroner shall be contacted to evaluate the remains, and following the procedures and protocols pursuant to Section 15064.5 (e)(1) of the CEQA Guidelines. If the County Coroner determines that the remains are Native American, the City shall contact the California Native American Heritage Commission (NAHC), pursuant to subdivision (c) of Section 7050.5 of the Health and Safety Code, and all excavation and site preparation activities shall cease within a 50-foot radius of the find until appropriate arrangements are made. If the agencies determine that avoidance is not feasible, then an alternative plan shall be prepared with specific steps and timeframe required to resume construction activities. Monitoring, data recovery, determination of significance and avoidance measures (if applicable) shall be completed expeditiously.

37. **Paleontological Resources (*Ongoing throughout demolition, grading, and/or construction*).** In the event of an unanticipated discovery of a paleontological resource during construction, excavations within 50 feet of the find shall be temporarily halted or diverted until the discovery is examined by a qualified paleontologist (per Society of Vertebrate Paleontology standards [SVP 1995,1996]). The qualified paleontologist shall document the discovery as needed, evaluate the potential resource, and assess the significance of the find. The paleontologist shall notify the appropriate agencies to determine procedures that would be followed before construction is allowed to resume at the location of the find. If the City determines that avoidance is not feasible, the paleontologist shall prepare an excavation plan for mitigating the effect of the project on the qualities that make the resource important, and such plan shall be implemented. The plan shall be submitted to the City for review and approval.

38. **Work/Unanticipated Discovery of Tribal Cultural Resources.** In the event that cultural resources of Native American origin are identified during construction, all work within 50 feet of the discovery shall be redirected. The project applicant and project construction contractor shall notify the City Planning Department within 24 hours. The City will again contact any tribes who have requested consultation under AB 52, as well as contact a qualified archaeologist, to evaluate the resources and situation and provide recommendations. If it is determined that the resource is a tribal cultural resource and thus significant under CEQA, a mitigation plan shall be prepared and implemented in accordance with State guidelines and in consultation with Native American groups. If the resource cannot be avoided, additional measures to avoid or reduce impacts to the resource and to address tribal concerns may be required.

39. **Stormwater Requirements.** The applicant shall demonstrate compliance with the requirements of the City's National Pollution Discharge Elimination System (NPDES) permit as described in BMC Section 17.20. The following conditions apply:

A. The project plans shall identify and show site-specific Best Management Practices (BMPs) appropriate to activities conducted on-site to limit to the maximum extent practicable the discharge of pollutants to the City's storm drainage system, regardless of season or weather conditions.

B. Trash enclosures and/or recycling area(s) shall be covered; no other area shall drain onto this area. Drains in any wash or process area shall not discharge to the storm drain system; these drains should connect to the sanitary sewer. Applicant shall contact the City of Berkeley and EBMUD for specific connection and discharge requirements. Discharges to the sanitary sewer are subject to the review, approval and conditions of the City of Berkeley and EBMUD.

C. Landscaping shall be designed with efficient irrigation to reduce runoff, promote surface infiltration and minimize the use of fertilizers and pesticides that contribute to stormwater pollution. Where feasible, landscaping should be designed and operated to treat runoff. When and where possible, xeriscape and drought tolerant plants shall be incorporated into new development plans.

D. Design, location and maintenance requirements and schedules for any stormwater quality treatment structural controls shall be submitted to the Department of Public Works for review with respect to reasonable adequacy of the controls. The review does not relieve the property owner of the responsibility for complying with BMC Chapter 17.20 and future revisions to the City's overall stormwater quality ordinances. This review shall be shall be conducted prior to the issuance of a Building Permit.

E. All paved outdoor storage areas must be designed to reduce/limit the potential for runoff to contact pollutants.

F. All on-site storm drain inlets/catch basins must be cleaned at least once a year immediately prior to the rainy season. The property owner shall be responsible for all costs associated with proper operation and maintenance of all storm drainage facilities (pipelines, inlets, catch basins, outlets, etc.) associated with the project, unless the City accepts such facilities by Council action. Additional cleaning may be required by City of Berkeley Public Works Engineering Dept.

G. All on-site storm drain inlets must be labeled “No Dumping – Drains to Bay” or equivalent using methods approved by the City.

H. Most washing and/or steam cleaning must be done at an appropriately equipped facility that drains to the sanitary sewer. Any outdoor washing or pressure washing must be managed in such a way that there is no discharge or soaps or other pollutants to the storm drain. Sanitary connections are subject to the review, approval and conditions of the sanitary district with jurisdiction for receiving the discharge.

I. All loading areas must be designated to minimize “run-on” or runoff from the area. Accumulated waste water that may contribute to the pollution of stormwater must be drained to the sanitary sewer or intercepted and pretreated prior to discharge to the storm drain system. The property owner shall ensure that BMPs are implemented to prevent potential stormwater pollution. These BMPs shall include, but are not limited to, a regular program of sweeping, litter control and spill cleanup.

J. Sidewalks and parking lots shall be swept regularly to prevent the accumulation of litter and debris. If pressure washed, debris must be trapped and collected to prevent entry to the storm drain system. If any cleaning agent or degreaser is used, wash water shall not discharge to the storm drains; wash waters should be collected and discharged to the sanitary sewer. Discharges to the sanitary sewer are subject to the review, approval and conditions of the sanitary district with jurisdiction for receiving the discharge.

K. The applicant is responsible for ensuring that all contractors and sub-contractors are aware of and implement all stormwater quality control measures. Failure to comply with the approved construction BMPs shall result in the issuance of correction notices, citations, or a project stop work order.

40. **Public Works.** Subject to approval of the Public Works Department, the applicant shall repair any damage to public streets and/or sidewalks by construction vehicles traveling to or from the project site.

41. **Public Works.** All piles of debris, soil, sand, or other loose materials shall be covered at night and during rainy weather with plastic at least one-eighth millimeter thick and secured to the ground.

42. **Public Works.** The applicant shall ensure that all excavation accounts for surface and subsurface waters and underground streams so as not to adversely affect adjacent properties and rights-of-way.

43. **Public Works.** The project sponsor shall maintain sandbags or other devices around the site perimeter during the rainy season to prevent on-site soils from being washed off-site and into the storm drain system. The project sponsor shall comply with all City ordinances regarding construction and grading.

44. **Public Works.** Prior to any excavation, grading, clearing, or other activities involving soil disturbance during the rainy season the applicant shall obtain approval of an erosion prevention plan by the Building and Safety Division and the Public Works Department. The applicant shall be responsible for following these and any other measures required by the Building and Safety Division and the Public Works Department.

45. **Public Works.** The removal or obstruction of any fire hydrant shall require the submission of a plan to the City's Public Works Department for the relocation of the fire hydrant during construction.

46. **Public Works / Building and Safety.** If underground utilities leading to adjacent properties are uncovered and/or broken, the contractor involved shall immediately notify the Public Works Department and the Building & Safety Division, and carry out any necessary corrective action to their satisfaction.

Prior to Final Inspection or Issuance of Occupancy Permit:

47. **Compliance with Conditions and Environmental Mitigations.** The project shall conform to the plans and statements in the Use Permit. The developer is responsible for providing sufficient evidence to demonstrate compliance with the requirements throughout the implementation of this Use Permit. Occupancy is subject to verification of compliance to the Adeline Corridor Specific Plan Mitigation Monitoring and Reporting Program.
48. All landscape, site and architectural improvements shall be completed per the attached approved drawings received November 14, 2025.

At All Times:

49. **Compliance with Approved Plan.** The project shall conform to the plans and statements in the Use Permit.
50. **Exterior Lighting.** All exterior lighting shall be energy efficient where feasible; and shielded and directed downward and away from property lines to prevent excessive glare beyond the subject property.
51. **Rooftop Projections.** No additional rooftop or elevator equipment shall be added to exceed the approved maximum roof height without submission of an application for a Use Permit Modification, subject to Board review and approval.
52. **Design Review.** Signage and any other exterior modifications, including but not limited to landscaping and lighting, shall be subject to Design Review approval.
53. **Drainage Patterns.** The applicant shall establish and maintain drainage patterns that do not adversely affect adjacent properties and rights-of-way. Drainage plans shall be submitted
54. **Loading.** All loading/unloading activities associated with deliveries to all uses shall be restricted to the hours of 7:00 a.m. to 10:00 p.m. daily.
55. **Required Bike Parking.** Secure and on-site bike parking for at least five bicycles shall be provided for the life of the building.
56. **Nonresidential Electric Vehicle (EV) Charging.** Required Level 2 charging stations and DC Fast Charge stations, as specified by the Berkeley Green Code (BMC Chapter 19.37) shall be maintained in *good working condition and made available for building occupant and/or visitor* use. (Project required to **meet applicable code at time of building permit application, if different from above.)**
57. **Transit Subsidy Condition.** If 10 or more employees, the business operator shall reimburse employees the maximum non-taxable cost of commuting to and from work on public transportation (e.g., monthly passes) if they so commute, and a notice informing employees of the availability of such subsidy shall be permanently displayed in the employee area as per BMC Chapter 9.88.

Mitigation Monitoring and Reporting Program

The Environmental Impact Report (EIR) identifies the applicable mitigation measures that will be implemented to reduce the impacts associated with the Adeline Corridor Specific Plan. The California Environmental Quality Act (CEQA) requires a public agency to adopt a monitoring and reporting program for assessing and ensuring compliance with any required mitigation measures applied to proposed development. As stated in section 21081.6(a)(1) of the Public Resources Code:

> *...the public agency shall adopt a reporting or monitoring program for the changes made to the project or conditions of project approval, adopted in order to mitigate or avoid significant effects on the environment*.

Section 21081.6 also provides general guidelines for implementing mitigation monitoring programs and indicates that specific reporting and/or monitoring requirements, to be enforced during project implementation, shall be defined as part of adopting a mitigated negative declaration.

The mitigation monitoring table lists those mitigation measures that may be included as conditions of approval for the project. To ensure that the mitigation measures are properly implemented, a monitoring program has been devised which identifies the timing and responsibility for monitoring each measure. The project applicant will have the responsibility for implementing the measures, and the various City of Berkeley departments will have the primary responsibility for monitoring and reporting the implementation of the mitigation measures.

Mitigation Measure/ Condition of Approval	Action Required	Monitoring Timing	Responsible Agency	Compliance Verification		
				Initial	Date	Comments
AIR QUALITY						
AQ-1: Construction Emissions Measures.						
As part of the City's development approval process, the City shall require applicants for future development projects in the Plan Area to comply with the current Bay Area Air Quality Management District's basic control measures for reducing construction emissions of PM10 (Table 8-2, Basic Construction Mitigation Measures Recommended for All Proposed Projects, of the May 2017 BAAQMD CEQA Guidelines).	Review of all demolition, grading, and building permits to ensure compliance.	Prior to permit approval and during construction.	City of Berkeley Department of Planning & Development.			
AIR-2: Health Risk Assessments.						
As part of the City's development approval process, the City shall require applicants for future development projects in the Plan Area to implement the Bay Area Air Quality Management District Guidelines and State Office of Environmental Health Hazard Assessment policies and procedures requiring health risk assessments (HRA) for residential development and other sensitive receptors near sources of toxic air contaminants, including freeways and roadways with over 10,000 vehicles per day. Based on the results of the HRA, identify and implement measures (such as air filtration systems, waterproofed caulking on windows and doors, and/or requirements for closed windows) to reduce potential exposure to particulate matter, carbon monoxide, diesel fumes, and other potential health hazards. Measures identified in HRAs shall be included into the site development plan as a component of a proposed project.	Verify HRA completed and measures to reduce TACs have been incorporated into plans as appropriate.	Prior to issuance of building permit.	City of Berkeley Department of Planning & Development.			
BIOLOGICAL RESOURCES						
BIO-1: Special-status Bat Species Avoidance and Minimization.						
For projects in the Plan Area, focused surveys to determine the presence/absence of roosting bats shall be conducted prior to the initiation of demolition of buildings and removal of mature trees large enough to contain crevices and hollows that could support bat roosting. If active maternity roosts are identified, a qualified biologist	If applicable, project plans shall include project-specific mitigation	During individual environmental review	City of Berkeley Department of Planning & Development.			

Mitigation Measure/ Condition of Approval	Action Required	Monitoring Timing	Responsible Agency	Compliance Verification		
				Initial	Date	Comments
shall establish avoidance buffers applicable to the species, the roost location and exposure, and the proposed construction activity in the area. If active non-maternity day or night roosts are found on the project site, measures shall be implemented to passively relocate bats from the roosts prior to the onset of construction activities. Such measures may include removal of roosting site during the time of day the roost is unoccupied or the installation of one-way doors, allowing the bats to leave the roost but not to re-enter. These measures shall be presented in a Bat Passive Relocation Plan that shall be submitted to, and approved by, CDFW.	measures to reduce impacts to bat species.					
GREENHOUSE GAS EMISSIONS						
GHG-1: All-Electric New Construction.						
All new buildings constructed in the Plan Area shall be built as all-electric with no natural gas connection to the building, except where new natural gas connections are permitted under the City's Natural Gas Infrastructure Ordinance (BMC Chapter 12.80). This includes all appliances such as electric cooking, clothes drying, water heating, space heating, and air conditioning. Projects shall not be required to employ methods of construction the exceed the requirements of the California Building Standards Code (inclusive of any local amendments approved for enforcement in the City of Berkeley) or install appliances the exceed standards for energy efficiency established under the federal Energy Policy and Conservation Act, as amended, 42 U.S.C. § 6201 *et seq.*	Verify project plans are all-electric, or GHG reduction has occurred through specified means.	Prior to issuance of building permit	City of Berkeley Department of Planning & Development			
GHG-2: Electric Vehicle (EV) Readiness and EV Chargers						
All new development projects in the Plan Area shall conform to the following EV infrastructure requirements or an equivalent City of Berkeley adopted ordinance which meets or exceeds those standards: b. Single Family Homes and Duplexes	Verify project plans meet EV requirements.	Prior to issuance of building permit	City of Berkeley Department of Planning & Development			

Mitigation Measure/ Condition of Approval	Action Required	Monitoring Timing	Responsible Agency	Compliance Verification		
				Initial	Date	Comments
▫ At least one parking space per dwelling unit with on-site parking to be equipped with raceway, wiring, and power to support a future Level 2[1] EV charging station c. Multi-Family Buildings ▫ 20% of parking spaces to be equipped with raceways, wiring, and power to support future Level 2 EV charging stations ▫ 80% of parking spaces to be equipped with connecting raceways (no additional electric service capacity required) d. Non-Residential Buildings ▫ 10% of parking spaces must have Level 2 charging stations installed (a DC Fast Charge station) may be installed in place of 10 required Level 2 stations) ▫ 40% of parking spaces to be equipped with connecting raceways (no additional electric service capacity required) ▫ [1] Level 2 circuit: 40+ Amp, 208/240v AC (standard household washer/dryer outlet), charges approximately 25-30 mile driving distance per hour						
GHG-3 Solar Photovoltaic Power.						
All new buildings, with the exception of accessory buildings and structures, proposed in the Plan Area shall install solar photovoltaic energy systems or purchase 100% carbon neutral or renewable energy through an electric utility serving Berkeley. Solar photovoltaic equipment shall be shown on all plans submitted for individual projects in the Plan Area	Verify project plans meet solar requirements.	Prior to issuance of building permit	City of Berkeley Department of Planning & Development			
NOISE AND VIBRATION						
N-2: Construction-Related Noise Reduction Measures.						
Development projects in the Plan Area that involve construction activities shall apply the following measures during construction for the purpose of reducing construction-related noise:	Review and approve site-specific noise reduction program for the project.	Monitoring during construction.	City of Berkeley Department of			

Mitigation Measure/ Condition of Approval	Action Required	Monitoring Timing	Responsible Agency	Compliance Verification		
				Initial	Date	Comments
▪ **Construction Timing.** Construction activities shall be restricted to the daytime hours of between 7:00 AM and 7:00 PM on weekdays, or between 9:00 AM and 8:00 PM on weekends and legal holidays. ▪ **Mufflers.** Construction equipment shall be properly maintained and all internal combustion engine driven machinery with intake and exhaust mufflers and engine shrouds, as applicable, shall be in good condition and appropriate for the equipment. During construction, all equipment, fixed or mobile, shall be operated with closed engine doors and shall be equipped with properly operating and maintained mufflers, consistent with manufacturers' standards. ▪ **Electrical Power.** Electrical power, rather than diesel equipment, shall be used to run compressors and similar power tools and to power any temporary structures, such as construction trailers or caretaker facilities. ▪ **Equipment Staging.** All stationary equipment shall be staged as far away as feasible from adjacent noise-sensitive receptors. ▪ **Equipment Idling.** Construction vehicles and equipment shall not be left idling for longer than five minutes when not in use. ▪ **Workers' Radios.** All noise from workers' radios shall be controlled to a point that they are not audible at sensitive receptors near construction activity. ▪ **Smart Back-up Alarms.** Mobile construction equipment shall have smart back-up alarms that automatically adjust the sound level of the alarm in response to ambient noise levels. Alternatively, back-up alarms shall be disabled and replaced with human spotters to ensure safety when mobile construction equipment is moving in the reverse direction. ▪ **Disturbance Coordinator.** The applicant shall designate a disturbance coordinator who shall be responsible for responding to any local complaints about construction noise. The noise disturbance coordinator shall determine the cause of the noise complaint (e.g., starting too early, bad muffler, etc.) and shall require that reasonable measures warranted to	Monitor compliance with approved noise reduction program.		Planning and Development.			

Mitigation Measure/ Condition of Approval	Action Required	Monitoring Timing	Responsible Agency	Compliance Verification		
				Initial	Date	Comments
correct the problem be implemented. A telephone number for the disturbance coordinator shall be conspicuously posted at the construction site. ▪ **Additional Noise Attenuation Techniques.** During construction activity that is immediately adjacent to noise-sensitive receptors, temporary sound barriers may be installed and maintained, at the discretion of the City's Department of Planning and Development. Temporary sound barriers, if installed, shall block line of sight between noise-generating construction equipment and adjacent residential windows and shall be placed as close to the source equipment as feasible. Mobile sound barriers may be used as appropriate to attenuate construction noise near the source equipment. During the building construction phase, temporary sound barriers may be applied to generators and cranes used on-site.						
N-3: Vibration Reduction Measures.						
Applicants for new development that would involve construction activity in the Plan Area shall implement the following measures to reduce exposure to vibration from construction activities: ▪ **Best Available Technology.** The applicant shall use the best available technology to reduce construction-related vibration on construction sites within 100 feet of institutional land uses that are sensitive to vibration, and within 50 feet of historic buildings, so that vibration levels do not exceed guidelines in the Federal Transit Administration's *Transit Noise and Vibration Impact Assessment Manual* for annoyance and damage to fragile structures. Appropriate technology may include, but is not limited to: ▫ Drilling of piles instead of pile driving for foundation work ▫ Static rollers instead of vibratory rollers for paving activity ▫ Smaller and well-maintained equipment ▪ **Construction Scheduling.** The applicant shall coordinate with adjacent institutional land uses that are sensitive to vibration	Review and approve site-specific vibration reduction program. Monitor compliance with approved noise reduction program.	Monitoring during construction.	City of Berkeley Department of Planning and Development.			

Mitigation Measure/ Condition of Approval	Action Required	Monitoring Timing	Responsible Agency	Compliance Verification		
				Initial	Date	Comments
and schedule vibration-generating construction activities during less sensitive times of day.						
TRANSPORTATION AND TRAFFIC						
T-2 Signal Warrant Study and Signalization.						
Development projects tiering from the Adeline Street Specific Plan EIR with primary automobile access on one of the following local streets that is currently controlled by a stop-sign at the intersection with a major street shall evaluate traffic operations and the MUTCD signal warrants at the intersection: ▪ Shattuck Avenue at Blake, Parker, and Derby Streets ▪ Adeline Street at Stuart, Russell, Essex, Woolsey, Fairview, and Harmon Streets The signal warrant study shall be completed as part of the environmental review process for the development project. If the intersection meets the signal warrants and the development project would add ten or more trips to the critical movement that operates at LOS F during the AM and/or PM peak hour, the study shall identify improvements to mitigate the impact. The improvements may consist of signalizing the intersection, and/or restricting one or more movements at the intersection. The study shall also evaluate the secondary effects of the identified improvement, such as traffic diverted to other streets due to turn restrictions. The development project shall install the identified improvement.	Verify evaluation of signal warrants has occurred. If signal warrant met, verify improvements developed and installed.	Prior to issuance of building permit.	City of Berkeley Department of Planning and Development.			

This page intentionally left blank.

THE CITY OF BERKELEY

AAHRC

AFRICAN AMERICAN HOLISTIC RESOURCE CENTER

1890 ALCATRAZ AVE., BERKELEY, CA 94703

DESIGN DEVELOPMENT SET

REV 1 NOVEMBER 14, 2025 ⚠




AE3 ARCHITECTURE + CM
11 Embarcadero West, Ste. 205
Oakland, California 94104
Ph: 510-538-9991
www.ae3partners.com

NO.	ISSUE/REVISION	MM-DD-YYYY
	ZONING APPLICATION	10/04/2024
	DESIGN DEVELOPMENT SET	TBD

DISCLAIMER

NOTE:
IT IS THE PURPOSE OF THESE DRAWINGS TO SHOW THE GENERAL ARRAINGEMENT OF RE-MODELING AND ADDITIONS TO THE EXISTING STRUCTURE AND ARCHITECTURAL CONDITIONS OF EXISTING WALLS, FLOORS AND CEILING WHICH WILL NEED TO BE VERIFIED AND PERHAPS MODIFIED AS THE CONDITIONS ARE REVEALED DURING CONSTRUCTION. AE3 DOES NOT ASSUME ANY RESPONSIBILITY FOR THE EXISTING STRUCTURE.

KEY PLAN

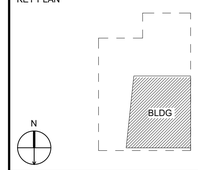

PROFESSIONAL SEALS



PROJECT

AFRICAN AMERICAN HOLISTIC RESOURCE CENTER

1890 ALCATRAZ AVE.
BERKELEY, CA 94703

SHEET TITLE

COVER SHEET

DRAWN BY	REVIEWED BY	SHEET NUMBER
BD, MW	AMS	G-000

PROJECT NUMBER 2022009

DATE 02/13/2025

10/6/2025 2:54:30 PM C:\Users\mwhan\Documents\2022009_AAHRC-Central_MarkWH7X7.rvt
Copyright 2015 AE3 PARTNERS All Rights Reserved – These Plans and/or Specifications are intended for the sole benefit of AE3 Partners client and may not be copied, reproduced, used or reused in any form without the express written consent of AE3 Partners.




AE3
ARCHITECTURE + CM
11 Embarcadero West, Ste. 205
Oakland, California 94104
Ph: 510-538-9991
www.ae3partners.com

NO.	ISSUE/REVISION	MM-DD-YYYY

DISCLAIMER

NOTE:
IT IS THE PURPOSE OF THESE DRAWINGS TO SHOW THE GENERAL ARRAINGEMENT OF RE-MODELING AND ADDITIONS TO THE EXISTING STRUCTURE AND ARCHITECTURAL CONDITIONS OF EXISTING WALLS, FLOORS AND CEILING WHICH WILL NEED TO BE VERIFIED AND PERHAPS MODIFIED AS THE CONDITIONS ARE REVEALED DURING CONSTRUCTION. AE3 DOES NOT ASSUME ANY RESPONSIBILITY FOR THE EXISTING STRUCTURE.

KEY PLAN

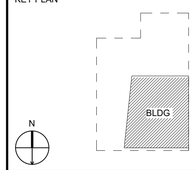

PROFESSIONAL SEALS



PROJECT

AFRICAN AMERICAN HOLISTIC RESOURCE CENTER

1890 ALCATRAZ AVE.
BERKELEY, CA 94703

SHEET TITLE

EXTERIOR IMAGE

DRAWN BY	REVIEWED BY	SHEET NUMBER
BD, MW	AMS	G-000B

PROJECT NUMBER
2022009

DATE
02/13/2025

10/6/2025 2:54:56 PM C:\Users\mwiser\Documents\2022009_AAHRC-Central_MarkWiTX5.rvt
Copyright 2015 AE3 PARTNERS All Rights Reserved - These Plans and/or Specifications are intended for the sole benefit of AE3 Partners client and may not be copied, reproduced, used or reused in any form without the express written consent of AE3 Partners.

PLANNING & DEVELOPMENT
Land Use Planning, 1947 Center Street, Berkeley, CA 94704
Tel: 510.981.7410 TDD: 510.981.6903 Email: Planning@CityofBerkeley.info

TABULATION FORM

Project Address: 1890 ALCATRAZ AVENUE BERKELEY Date: 02/26/2025

Applicant's Name: CITY OF BERKELEY PARKS, RECREATION & WATERFRONT DEPT.

Zoning District: C-AC ADELINE CORRIDOR COMMERCIAL DISTRICT

Please print in ink the following numerical information for your Administrative Use Permit, Use Permit, or Variance application:

	Existing	Proposed	Permitted/ Required[1]
Units, Parking Spaces & Bedrooms			
Number of Dwelling Units (#)	0	0	N/A
Number of Parking Spaces (#)	6	3	0
Number of Bedrooms (#) (R-1, R-1A, R-2, R-2A, and R-3 only)	0	0	N/A
Yards and Height			
Front Yard Setback (Feet)	0	1'-2"	0
Side Yard Setbacks: (facing property) Left: (Feet)	28'-2"	24'-1"	20'
Right: (Feet)	0	0	0
Rear Yard Setback (Feet)	33'-4"	51'-11"	10'
Building Height* (# Stories)	1	2	3
Average* (Feet)	12'	35'-8"	40'-0"
Maximum* (Feet)	12'	37'-9"	45-0"'
Areas			
Lot Area (Square-Feet)	9,755	9,755	9,755
Gross Floor Area* (Square-Feet) Total Area Covered by All Floors	3,910	6,016	21,015
Building Footprint* (Square-Feet) Total of All Structures	3,910	3,071	7,005
Lot Coverage* (%) Residential districts only (Building Footprint/Lot Area)	40%	31%	100%
Useable Open Space* (Square-Feet)	5,845	6,684	0
Floor Area Ratio* Non-Residential districts only (Except ES-R)	.40	.65	2.8


*See Glossary – BMC Chapter 23.502.

Revised: 12/21

E. TABULATION FORM

The demolished building and proposed African American Holistic Resource Center design are compared with the current Berkeley Municipal Code standards.

SECTION 1

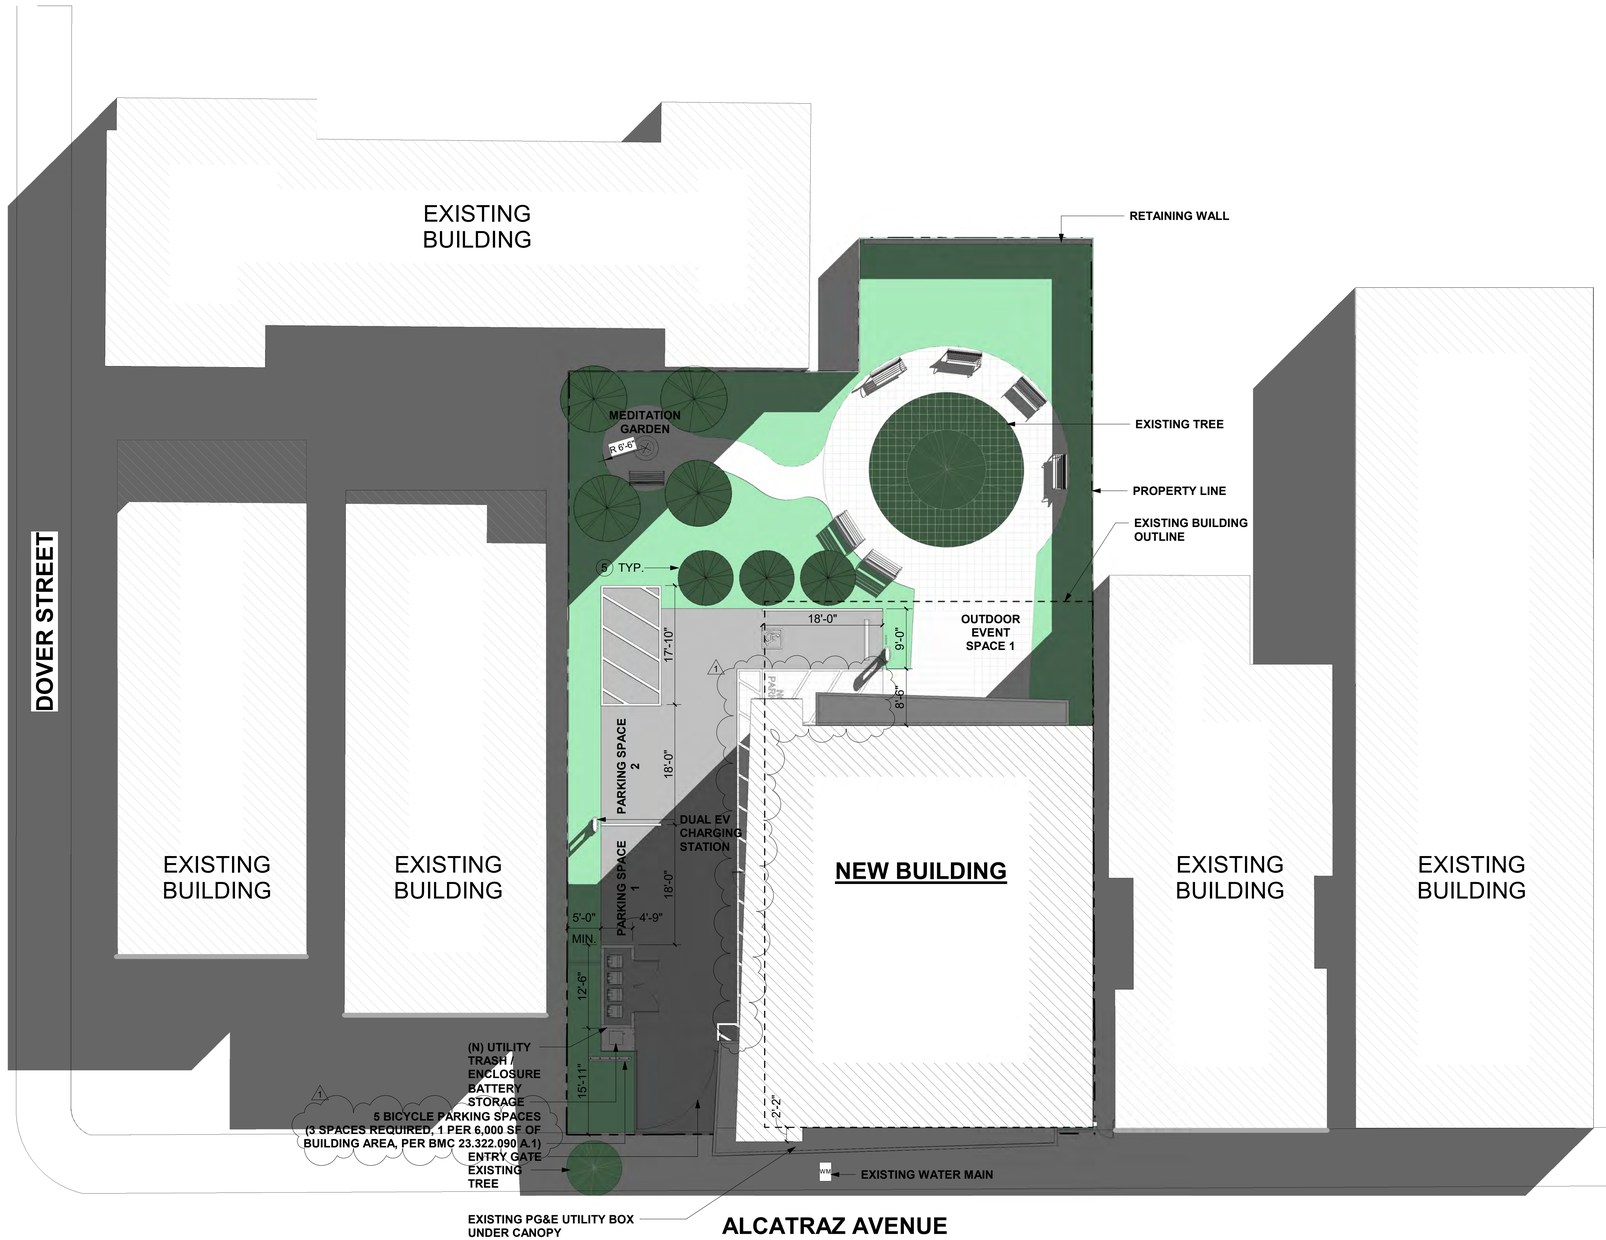

1 SITE PLAN
1" = 10'-0"

GENERAL NOTES

CODE ANALYSIS

1. **PROJECT:** AFRICAN AMERICAN HOLISTIC RESOURCE CENTER
2. **LOCATION:** 1890 ALCATRAZ AVE., BERKELEY, CA 94703
3. **OWNER: CITY OF BERKELEY**
4. **SCOPE:** CONSTRUCTION OF NEW BUILDING
5. **GOVERNING AUTHORITY:** THE CITY OF BERKELEY
6. **SITE AREA:** ~9,303 SF
7. **GROSS BUILDING SF:** 6,016 SF
8. **NO. OF STORIES:** 2-STORY
9. **CONSTRUCTION TYPE:** V-B, NON-RATED
10. **OCCUPANCY GROUP:** B
11. **OCCUPANCY SEPARATION:** 2 HOURS
12. **SPRINKLERS:** NOT SPRINKLERED
13. **MAX BLDG HEIGHT ALLOWED** (TABLE 504.3)**:** 40 FT

SYMBOLS


- BUILDING
- GRASS
- PAVING
- PARKING
- TREE
- VEHICLE CHARGING STATION

AE3 ARCHITECTURE + CM
11 Embarcadero West, Ste. 205
Oakland, California 94104
Ph: 510-538-9991
www.ae3partners.com

NO.	ISSUE/REVISION	MM-DD-YYYY
	ZONING APPLICATION	10/04/2024
1	ZONING REV1	11/14/2025

DISCLAIMER
NOTE:
IT IS THE PURPOSE OF THESE DRAWINGS TO SHOW THE GENERAL ARRAINGEMENT OF RE-MODELING AND ADDITIONS TO THE EXISTING STRUCTURE AND ARCHITECTURAL CONDITIONS OF EXISTING WALLS, FLOORS AND CEILING WHICH WILL NEED TO BE VERIFIED AND PERHAPS MODIFIED AS THE CONDITIONS ARE REVEALED DURING CONSTRUCTION. AE3 DOES NOT ASSUME ANY RESPONSIBILITY FOR THE EXISTING STRUCTURE.

KEY PLAN

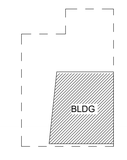

PROFESSIONAL SEALS




PROJECT
AFRICAN AMERICAN HOLISTIC RESOURCE CENTER
1890 ALCATRAZ AVE.
BERKELEY, CA 94703

SHEET TITLE
NEIGHBORHOOD CONTEXTUAL SITE PLAN

DRAWN BY	REVIEWED BY	SHEET NUMBER
BD, MW	AMS	A-101


PROJECT NUMBER 2022009
DATE 02/13/2025

11/14/2025 3:53:45 PM C:\Users\mwiser\Documents\2022009_AAHRC-Central_MarkWITXTS.rvt
Copyright 2015 AE3 PARTNERS All Rights Reserved - These Plans and/or Specifications are intended for the sole benefit of AE3 Partners client and may not be copied, reproduced, used or reused in any form without the express written consent of AE3 Partners.

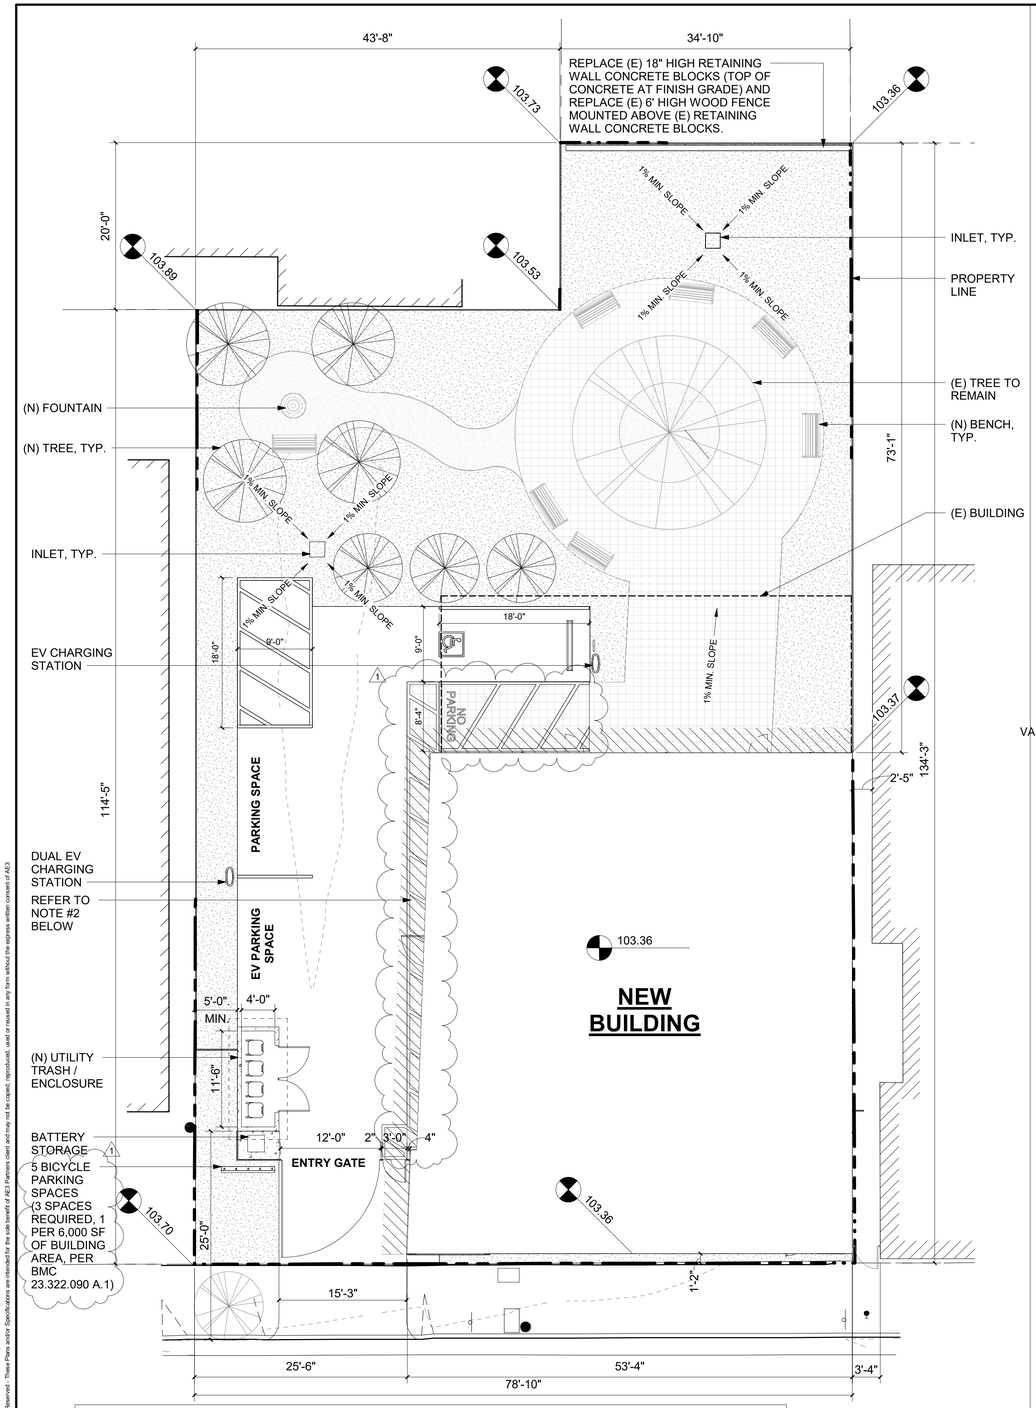

NOTE:
1. CONCRETE MIX DESIGN TO BE REDUCED WITH NOT LESS THAN 25% FLYASH.
2. 3'-3.5' OF UNDOCUMENTED FILL TO BE EXCAVATED AND RECYCLED OFF- SITE. REPLACE WITH ENGINEERED FILL COMPLETELY AND LATERALLY AT LEAST 3 FEET BEYOND THE FACE OF PERIMETER FOUNDATION.

2 GRADING PLAN
1/8" = 1'-0"

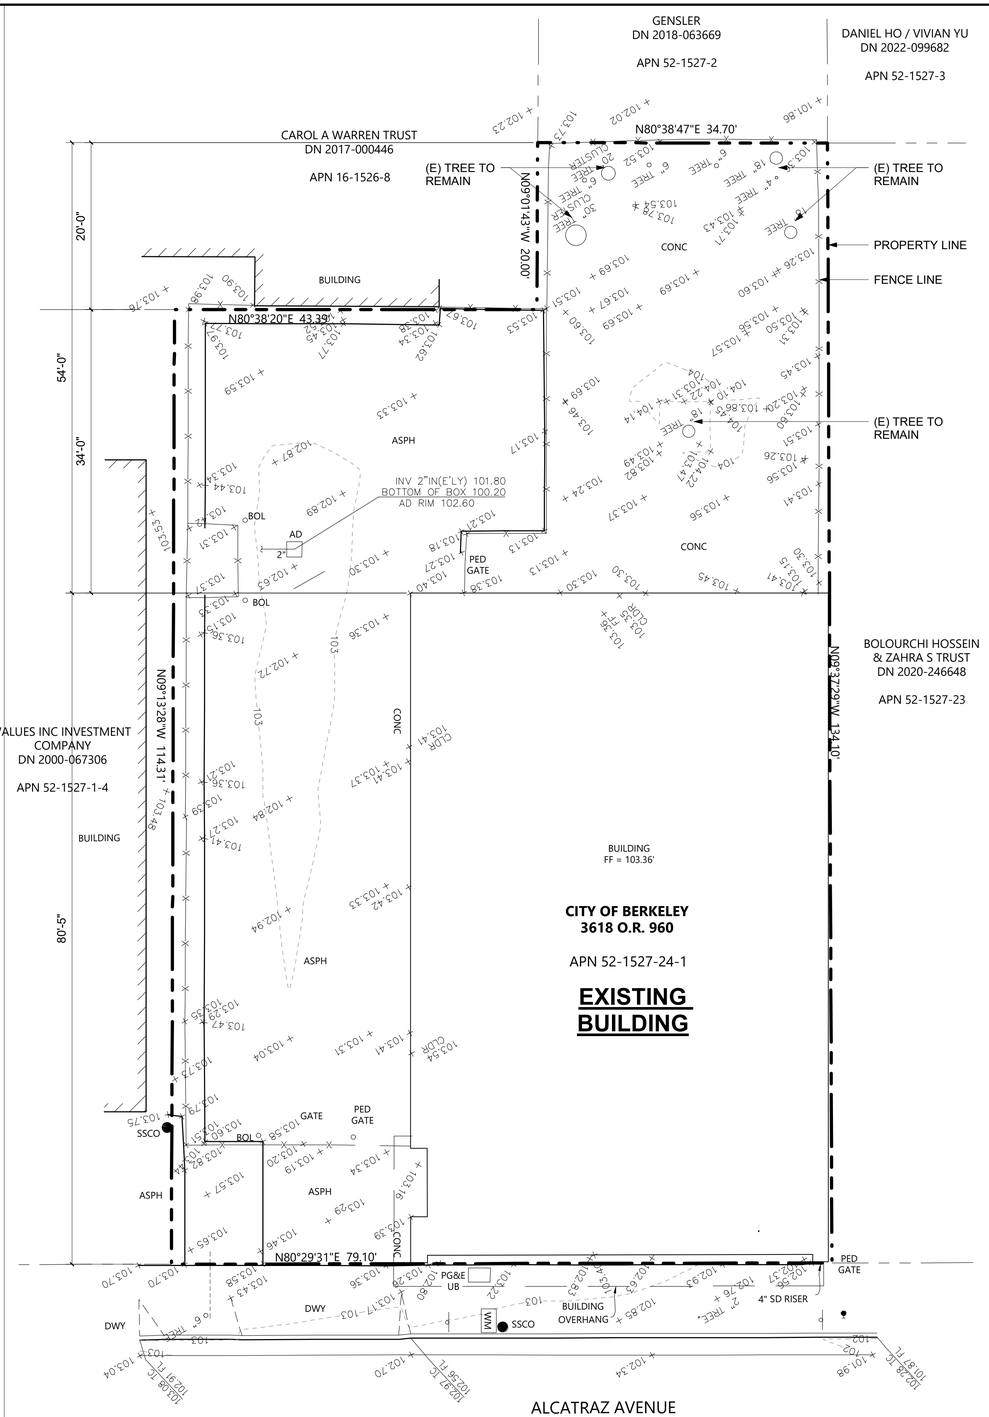

1 SURVEY OF (E) CONDITIONS
1/8" = 1'-0"


AE3 ARCHITECTURE + CM
11 Embarcadero West, Ste. 205
Oakland, California 94104
Ph: 510-538-9991
www.ae3partners.com

BKF ENGINEERS
1646 N. CALIFORNIA BLVD
SUITE 400
WALNUT CREEK, CA 94596
(925) 940-2200
www.bkf.com

REGISTERED PROFESSIONAL ENGINEER
ERIC S. SWANSON
No. 30007
CIVIL
STATE OF CALIFORNIA
NOT FOR CONSTRUCTION
06/30/2027

NO.	ISSUE/REVISION	MM-DD-YYYY
	ZONING APPLICATION	10/04/2024
1	ZONING REV1	11/14/2025

DISCLAIMER
NOTE:
IT IS THE PURPOSE OF THESE DRAWINGS TO SHOW THE GENERAL ARRAINGEMENT OF RE-MODELING AND ADDITIONS TO THE EXISTING STRUCTURE AND ARCHITECTURAL CONDITIONS OF EXISTING WALLS, FLOORS AND CEILING WHICH WILL NEED TO BE VERIFIED AND PERHAPS MODIFIED AS THE CONDITIONS ARE REVEALED DURING CONSTRUCTION. AE3 DOES NOT ASSUME ANY RESPONSIBILITY FOR THE EXISTING STRUCTURE.

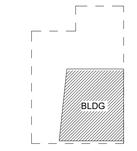KEY PLAN


PROFESSIONAL SEALS
LICENSED ARCHITECT
DOUGLAS A. DAVIS
NO. C-28047
EXP. 08-31-27
STATE OF CALIFORNIA

PROJECT
AFRICAN AMERICAN HOLISTIC RESOURCE CENTER
1890 ALCATRAZ AVE.
BERKELEY, CA 94703


SHEET TITLE
SITE AND GRADING PLANS

DRAWN BY	REVIEWED BY	SHEET NUMBER
BD, MW	AMS	A-102

PROJECT NUMBER
2022009

DATE
02/13/2025

11/14/2025 3:34:37 PM C:\Users\mwhan\Documents\2022009_AAHRC-Central_MaxWITXTr5.rvt
Copyright (2017) AE3 PARTNERS All Rights Reserved - These Plans and/or Specifications are intended for the sole benefit of AE3 Partners client and may not be copied, reproduced, used or reused in any form without the express written consent of AE3.

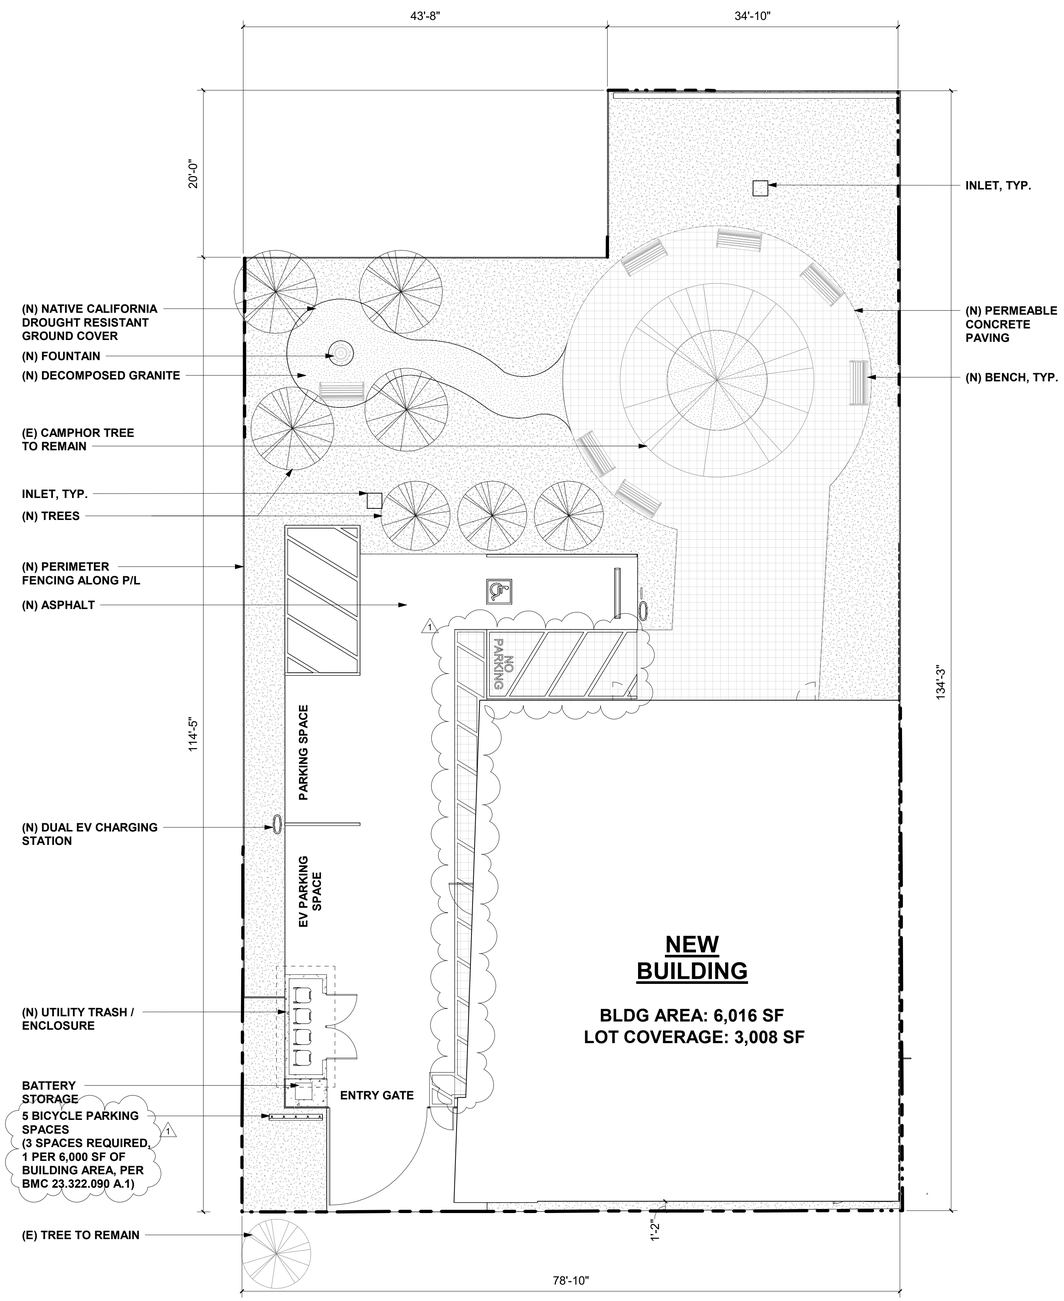

1 LOT COVERAGE DIAGRAM
1/8" = 1'-0"


AE3 ARCHITECTURE + CM
11 Embarcadero West, Ste. 205
Oakland, California 94104
Ph: 510-538-9991
www.ae3partners.com

NO.	ISSUE/REVISION	MM-DD-YYYY
	ZONING APPLICATION	10/04/2024
1	ZONING REV1	11/14/2025

DISCLAIMER

NOTE:
IT IS THE PURPOSE OF THESE DRAWINGS TO SHOW THE GENERAL ARRAINGEMENT OF RE-MODELING AND ADDITIONS TO THE EXISTING STRUCTURE AND ARCHITECTURAL CONDITIONS OF EXISTING WALLS, FLOORS AND CEILING WHICH WILL NEED TO BE VERIFIED AND PERHAPS MODIFIED AS THE CONDITIONS ARE REVEALED DURING CONSTRUCTION. AE3 DOES NOT ASSUME ANY RESPONSIBILITY FOR THE EXISTING STRUCTURE.

KEY PLAN

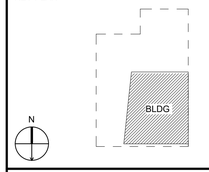

PROFESSIONAL SEALS



PROJECT

AFRICAN AMERICAN HOLISTIC RESOURCE CENTER

1890 ALCATRAZ AVE.
BERKELEY, CA 94703

SHEET TITLE


LOT COVERAGE AND LANDSCAPE DIAGRAM

DRAWN BY	REVIEWED BY	SHEET NUMBER
BD, MW	AMS	A-103

PROJECT NUMBER
2022009

DATE
02/13/2025

11/14/2025 3:35:23 PM C:\Users\mwise\Documents\2022009_AAHRC-Central_MarisW77475.rvt
Copyright 2015 AE3 PARTNERS All Rights Reserved - These Plans and/or Specifications are intended for the sole benefit of AE3 Partners client and may not be copied, reproduced, used or reused in any form without the express written consent of AE3 Partners

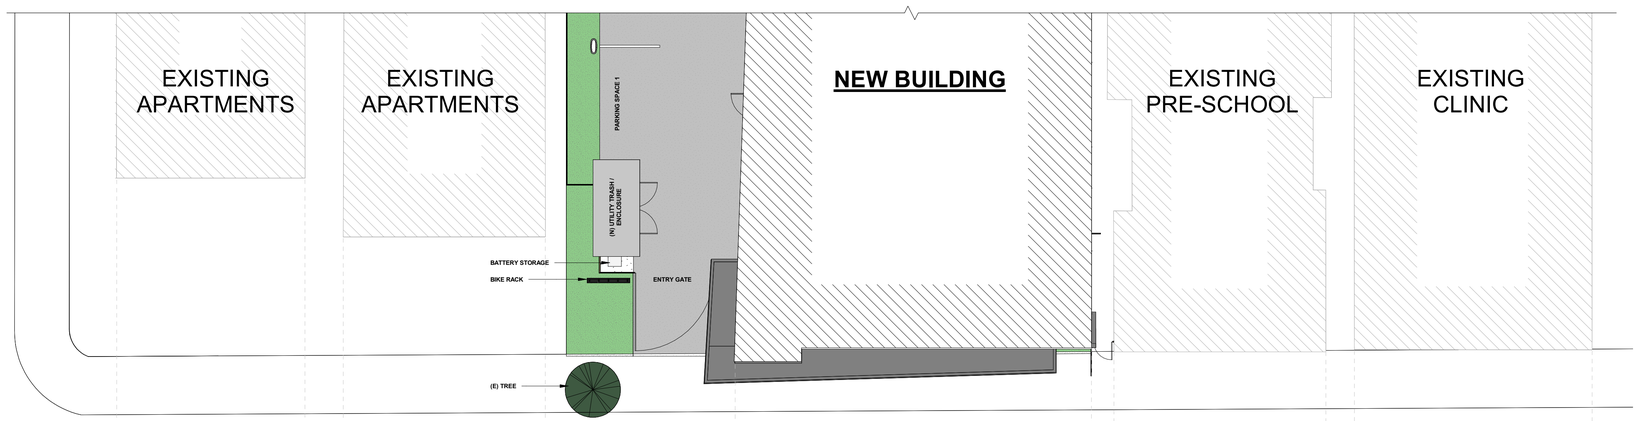

1 STREET ELEVATION
1" = 10'-0"


AE3 ARCHITECTURE • CM
11 Embarcadero West, Ste. 205
Oakland, California 94104
Ph: 510-538-9991
www.ae3partners.com

NO.	ISSUE/REVISION	MM-DD-YYYY
	ZONING APPLICATION	10/04/2024

DISCLAIMER

NOTE:
IT IS THE PURPOSE OF THESE DRAWINGS TO SHOW THE GENERAL ARRAINGEMENT OF RE-MODELING AND ADDITIONS TO THE EXISTING STRUCTURE AND ARCHITECTURAL CONDITIONS OF EXISTING WALLS, FLOORS AND CEILING WHICH WILL NEED TO BE VERIFIED AND PERHAPS MODIFIED AS THE CONDITIONS ARE REVEALED DURING CONSTRUCTION. AE3 DOES NOT ASSUME ANY RESPONSIBILITY FOR THE EXISTING STRUCTURE.

KEY PLAN

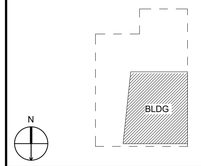

PROFESSIONAL SEALS



PROJECT

AFRICAN AMERICAN HOLISTIC RESOURCE CENTER

1890 ALCATRAZ AVE.
BERKELEY, CA 94703

SHEET TITLE


STREET ELEVATION

DRAWN BY	REVIEWED BY	SHEET NUMBER
BD, MW	AMS	A-104

PROJECT NUMBER
2022009

DATE
02/13/2025

9/24/2025 4:04:42 PM C:\Users\mwise\Documents\2022009_AAHRC-Central_MarshWTX75.rvt
Copyright 2013 (AE3 PARTNERS) All Rights Reserved - These Plans and/or Specifications are intended for the sole benefit of AE3 Partners client and may not be copied, reproduced, used or reused in any form without the express written consent of AE3 Partners.

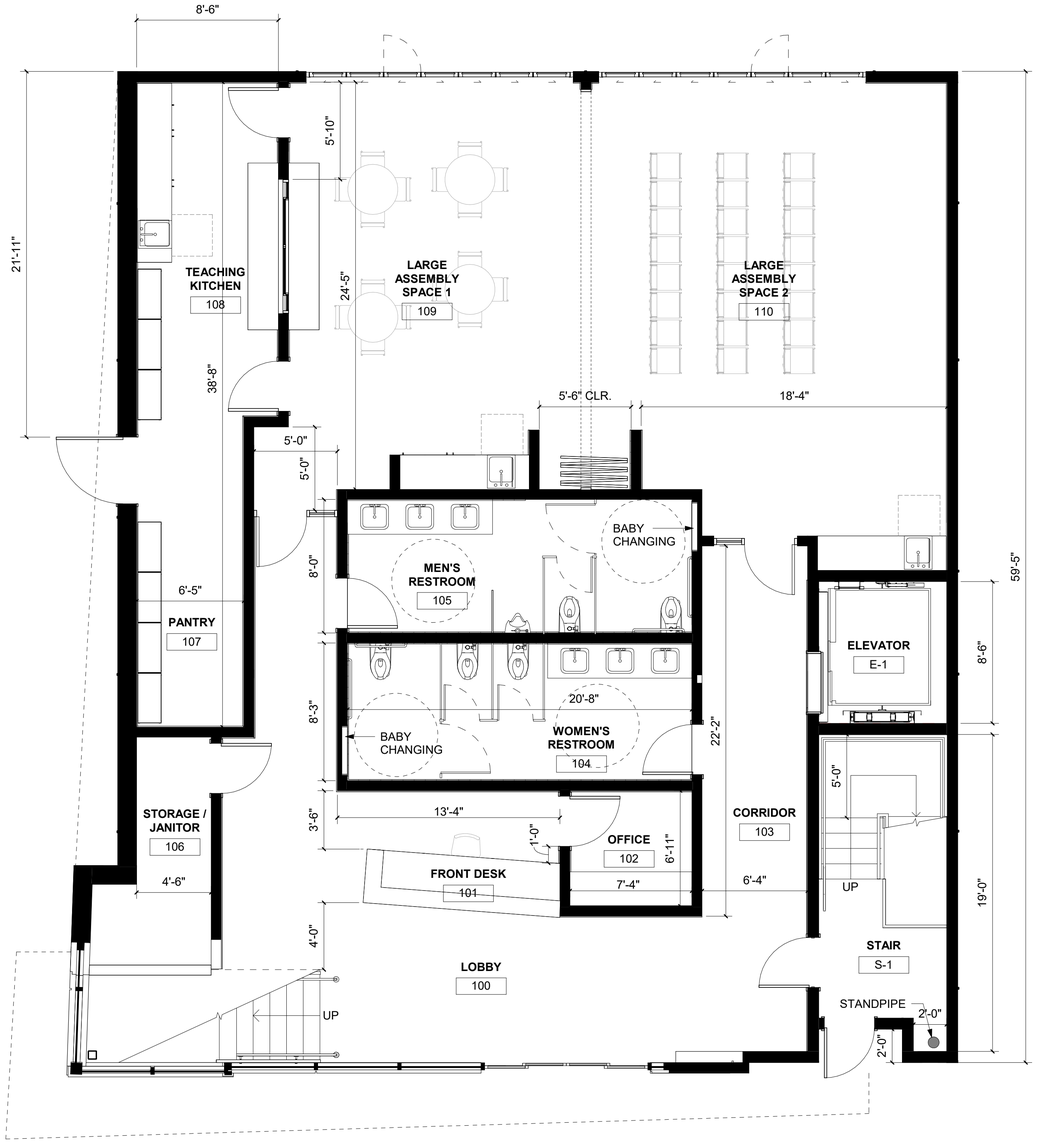

1 FIRST FLOOR PLAN
1/4" = 1'-0"

N


AE3 ARCHITECTURE + CM
11 Embarcadero West, Ste. 205
Oakland, California 94104
Ph: 510-538-9991
www.ae3partners.com

NO.	ISSUE/REVISION	MM-DD-YYYY
	ZONING APPLICATION	10/04/2024

DISCLAIMER

NOTE:
IT IS THE PURPOSE OF THESE DRAWINGS TO SHOW THE GENERAL ARRAINGEMENT OF RE-MODELING AND ADDITIONS TO THE EXISTING STRUCTURE AND ARCHITECTURAL CONDITIONS OF EXISTING WALLS, FLOORS AND CEILING WHICH WILL NEED TO BE VERIFIED AND PERHAPS MODIFIED AS THE CONDITIONS ARE REVEALED DURING CONSTRUCTION. AE3 DOES NOT ASSUME ANY RESPONSIBILITY FOR THE EXISTING STRUCTURE.

KEY PLAN

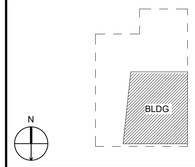

PROFESSIONAL SEALS



PROJECT

AFRICAN AMERICAN HOLISTIC RESOURCE CENTER

1890 ALCATRAZ AVE.
BERKELEY, CA 94703

SHEET TITLE


FIRST FLOOR PLAN

DRAWN BY	REVIEWED BY	SHEET NUMBER
BD, MW	AMS	A-201

PROJECT NUMBER 2022009

DATE 02/13/2025

8/24/2025 4:04:44 PM C:\Users\mwise\Documents\2022009_AAHRC-Central_MaharV77475-rvt
Copyright 2015 AE3 PARTNERS All Rights Reserved - These Plans and/or Specifications are intended for the sole benefit of AE3 Partners client and may not be copied, reproduced, used or reused in any form without the express written consent of AE3 Partners.

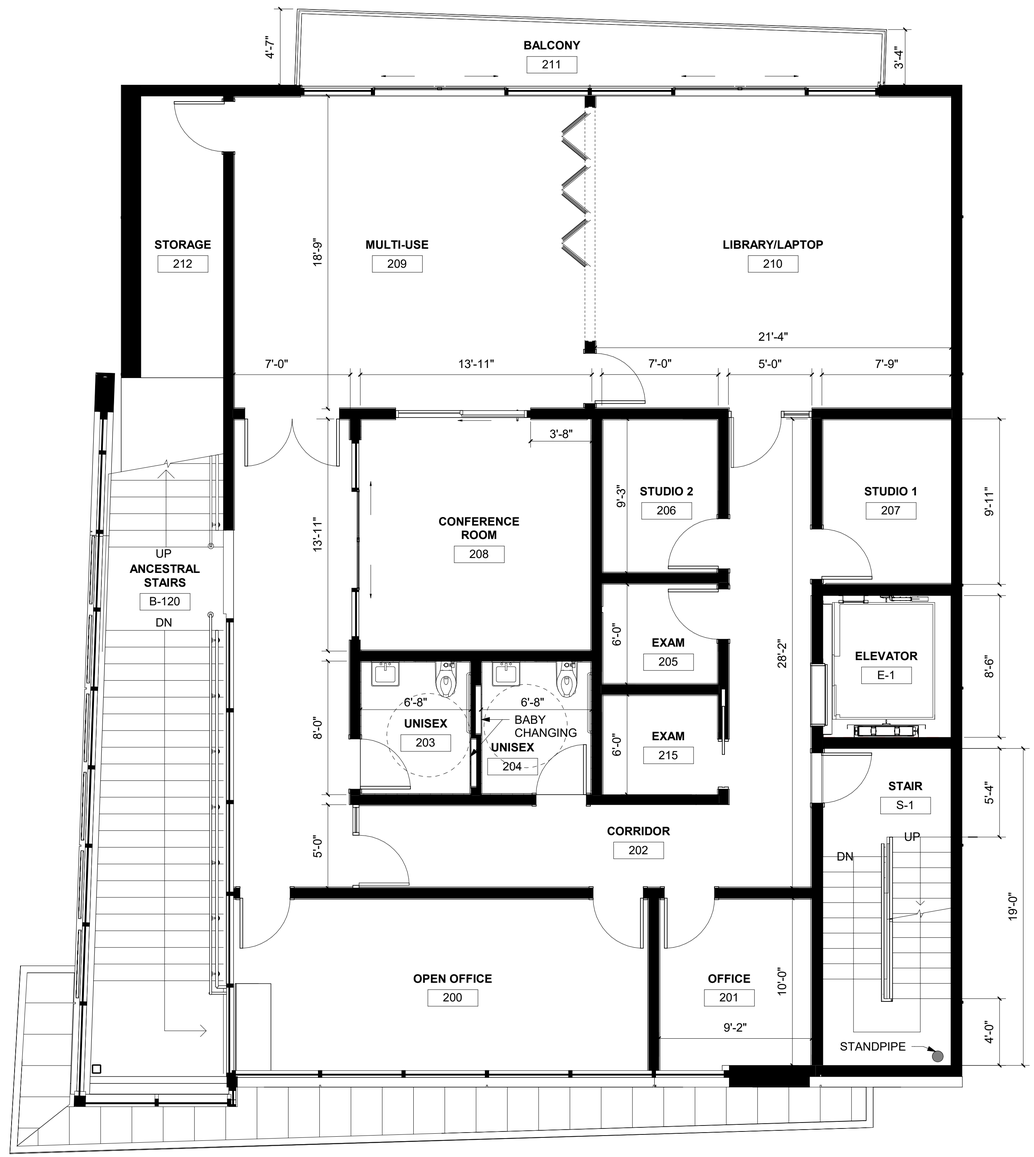

1 SECOND FLOOR PLAN
1/4" = 1'-0"

N


AE3
ARCHITECTURE + CM
11 Embarcadero West, Ste. 205
Oakland, California 94104
Ph: 510-538-9991
www.ae3partners.com

NO.	ISSUE/REVISION	MM-DD-YYYY
	ZONING APPLICATION	10/04/2024

DISCLAIMER

NOTE:
IT IS THE PURPOSE OF THESE DRAWINGS TO SHOW THE GENERAL ARRAINGEMENT OF RE-MODELING AND ADDITIONS TO THE EXISTING STRUCTURE AND ARCHITECTURAL CONDITIONS OF EXISTING WALLS, FLOORS AND CEILING WHICH WILL NEED TO BE VERIFIED AND PERHAPS MODIFIED AS THE CONDITIONS ARE REVEALED DURING CONSTRUCTION. AE3 DOES NOT ASSUME ANY RESPONSIBILITY FOR THE EXISTING STRUCTURE.

KEY PLAN

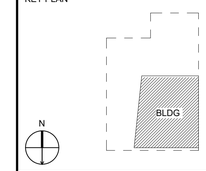

PROFESSIONAL SEALS



PROJECT

AFRICAN AMERICAN HOLISTIC RESOURCE CENTER

1890 ALCATRAZ AVE.
BERKELEY, CA 94703

SHEET TITLE


SECOND FLOOR PLAN

DRAWN BY	REVIEWED BY	SHEET NUMBER
BD, MW	AMS	A-202

PROJECT NUMBER 2022009

DATE 02/13/2025

9/24/2025 4:04:46 PM C:\Users\mwise\Documents\2022009_AAHRC-Central_MarchW7XT5.rvt
Copyright 2015 AE3 PARTNERS All Rights Reserved - These Plans and/or Specifications are intended for the sole benefit of AE3 Partners client and may not be copied, reproduced, used or reused in any form without the express written consent of AE3 Partners.

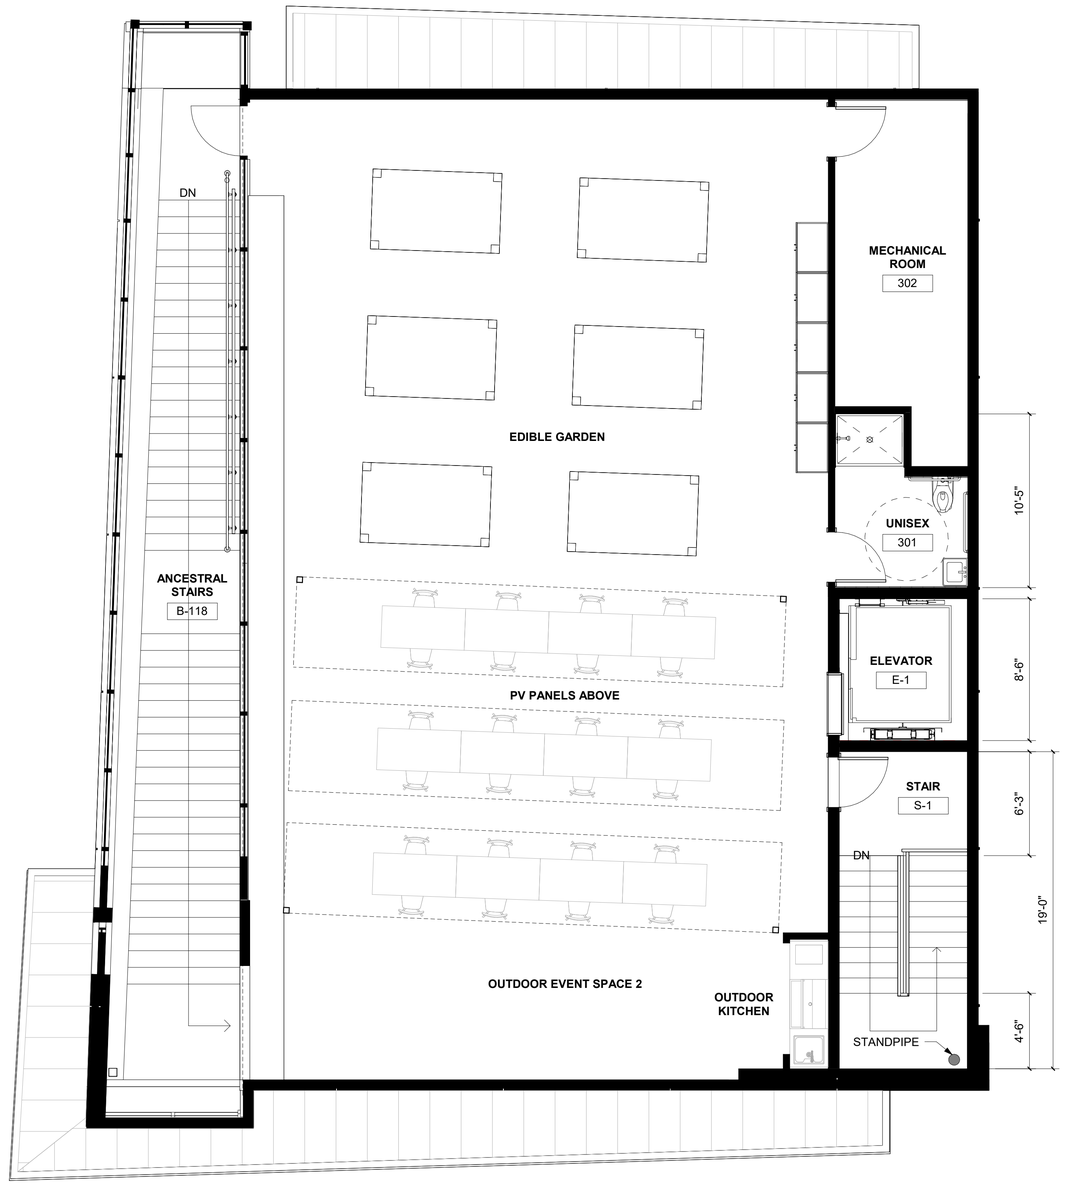

1 ROOF LEVEL PLAN
1/4" = 1'-0"

N


AE3 ARCHITECTURE + CM
11 Embarcadero West, Ste. 205
Oakland, California 94104
Ph: 510-538-9991
www.ae3partners.com

NO.	ISSUE/REVISION	MM-DD-YYYY
	ZONING APPLICATION	10/04/2024

DISCLAIMER

NOTE:
IT IS THE PURPOSE OF THESE DRAWINGS TO SHOW THE GENERAL ARRAINGEMENT OF RE-MODELING AND ADDITIONS TO THE EXISTING STRUCTURE AND ARCHITECTURAL CONDITIONS OF EXISTING WALLS, FLOORS AND CEILING WHICH WILL NEED TO BE VERIFIED AND PERHAPS MODIFIED AS THE CONDITIONS ARE REVEALED DURING CONSTRUCTION. AE3 DOES NOT ASSUME ANY RESPONSIBILITY FOR THE EXISTING STRUCTURE.

KEY PLAN

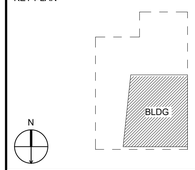

PROFESSIONAL SEALS



PROJECT

AFRICAN AMERICAN HOLISTIC RESOURCE CENTER

1890 ALCATRAZ AVE.
BERKELEY, CA 94703

SHEET TITLE

ROOF TERRACE PLAN

DRAWN BY	REVIEWED BY	SHEET NUMBER
BD, MW	AMS	A-203

PROJECT NUMBER
2022009

DATE
02/13/2025

9/24/2025 4:04:47 PM C:\Users\mwise\Documents\2022009_AAHRC-Central_MaraWI77475.rvt
Copyright 2015 AE3 PARTNERS All Rights Reserved - These Plans and/or Specifications are intended for the sole benefit of AE3 Partners clients and may not be copied, reproduced, used or reused in any form without the express written consent of AE3 Partners.



4 MASSING VIEW SE
1/64" = 1'-0"



2 MASSING VIEW NE
1/64" = 1'-0"



3 MASSING VIEW NW
1/64" = 1'-0"



1 MASSING VIEW SW
1/64" = 1'-0"

AE3
ARCHITECTURE + CM
11 Embarcadero West, Ste. 205
Oakland, California 94104
Ph: 510-538-9991
www.ae3partners.com

NO.	ISSUE/REVISION	MM-DD-YYYY
	ZONING APPLICATION	10/04/2024

DISCLAIMER

NOTE:
IT IS THE PURPOSE OF THESE DRAWINGS TO SHOW THE GENERAL ARRAINGEMENT OF RE-MODELING AND ADDITIONS TO THE EXISTING STRUCTURE AND ARCHITECTURAL CONDITIONS OF EXISTING WALLS, FLOORS AND CEILING WHICH WILL NEED TO BE VERIFIED AND PERHAPS MODIFIED AS THE CONDITIONS ARE REVEALED DURING CONSTRUCTION. AE3 DOES NOT ASSUME ANY RESPONSIBILITY FOR THE EXISTING STRUCTURE.

KEY PLAN

PROFESSIONAL SEALS

LICENSED ARCHITECT
DOUGLAS A. DAVIS
NO. C-28047
EXP. 08-31-27
STATE OF CALIFORNIA

PROJECT

AFRICAN AMERICAN HOLISTIC RESOURCE CENTER

1890 ALCATRAZ AVE.
BERKELEY, CA 94703

SB-1214 ZONING APPLICATION

SHEET TITLE


MASSING VIEW

DRAWN BY	REVIEWED BY	SHEET NUMBER
BD, MW	AMS	A-208


PROJECT NUMBER
2022009

DATE
02/26/2025

11/1/2024 6:18:39 PM C:\Users\brandond\Documents\2022009_AAHRC-Cental_BrandonSDU45LX.rvt
Copyright 2015 AE3 PARTNERS All Rights Reserved - These Plans and/or Specifications are intended for the sole benefit of AE3 Partners client and may not be copied, reproduced, used or reused in any form without the express written consent of AE3 Partners

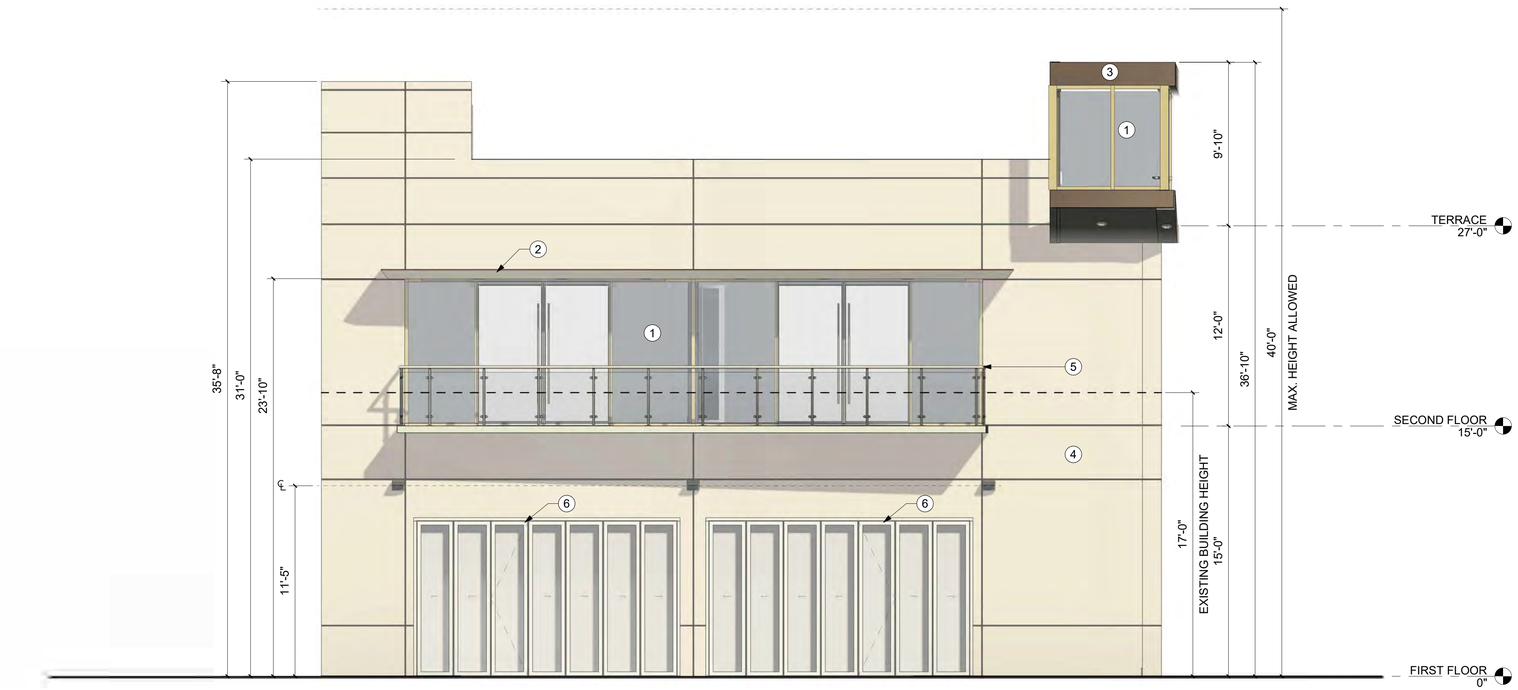

2 SOUTH - ELEVATION
1/4" = 1'-0"

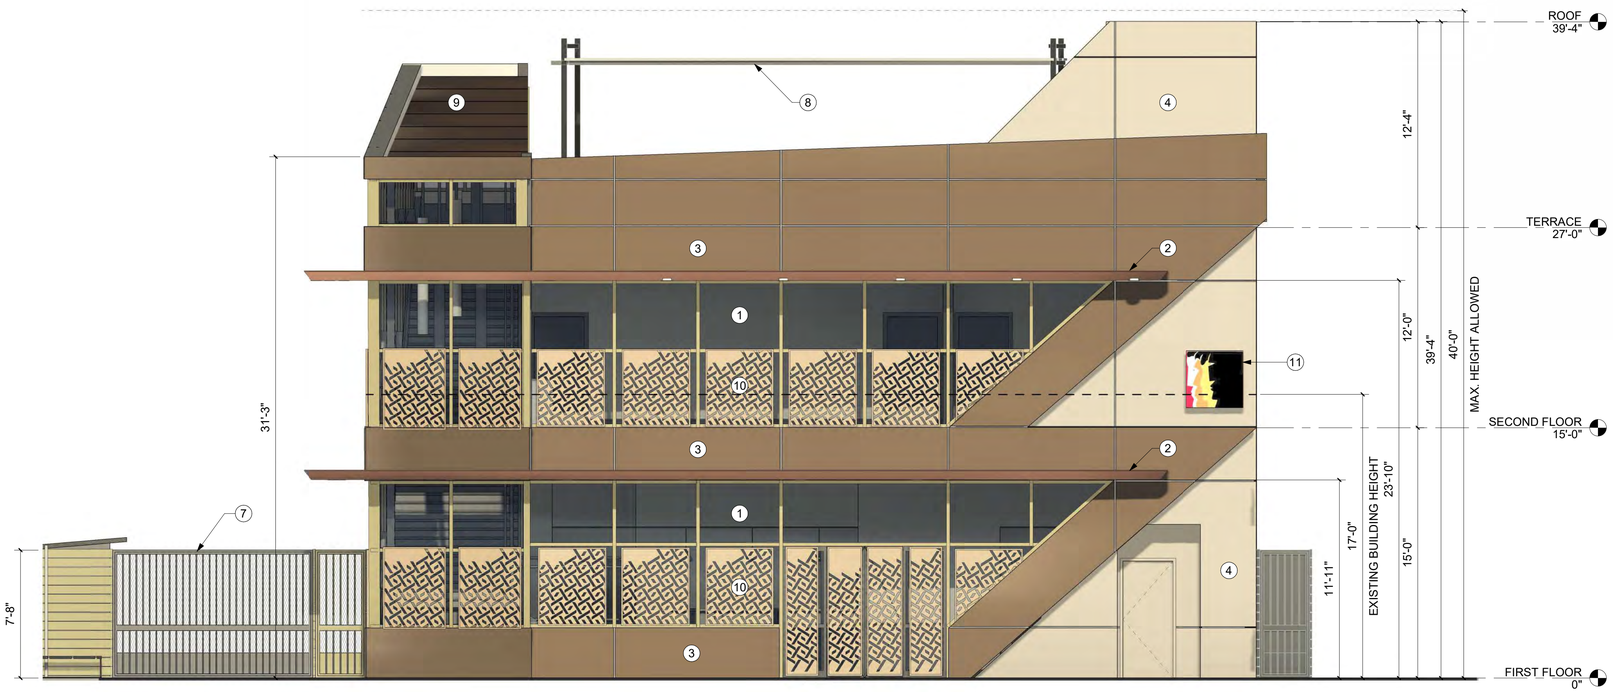

1 NORTH - ELEVATION
1/4" = 1'-0"

GENERAL NOTES


KEY NOTES

1. STOREFRONT SYSTEM
2. CANOPY SYSTEM
3. METAL PANELS
4. STUCCO WALL
5. SAFETY GLASS RAILING
6. FOLDING GLASS WALL
7. ENTRY GATE
8. SHADING SYSTEM
9. SLOPED ROOF SYSTEM
10. PREFORATED METAL PANEL
11. SIGNAGE

MATERIAL LEGEND

- MP-1 METAL CLADDING, ATAS OMAWALL, BRONZE
- MP-2 METAL CLADDING, ATAS OMAWALL, METALLIC COPPER
- STUCCO, BEIGE
- BIRD PROTECTION GLASS

REFERENCE PLAN

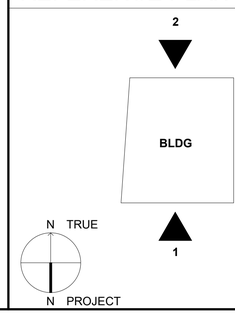


AE3 ARCHITECTURE • CM
11 Embarcadero West, Ste. 205
Oakland, California 94104
Ph: 510-538-9991
www.ae3partners.com

NO.	ISSUE/REVISION	MM-DD-YYYY
	ZONING APPLICATION	10/04/2024

DISCLAIMER
NOTE:
IT IS THE PURPOSE OF THESE DRAWINGS TO SHOW THE GENERAL ARRAINGEMENT OF RE-MODELING AND ADDITIONS TO THE EXISTING STRUCTURE AND ARCHITECTURAL CONDITIONS OF EXISTING WALLS, FLOORS AND CEILING WHICH WILL NEED TO BE VERIFIED AND PERHAPS MODIFIED AS THE CONDITIONS ARE REVEALED DURING CONSTRUCTION. AE3 DOES NOT ASSUME ANY RESPONSIBILITY FOR THE EXISTING STRUCTURE.

KEY PLAN

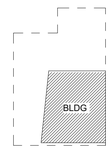

PROFESSIONAL SEALS


LICENSED ARCHITECT
DOUGLAS A. DAVIS
NO. C-28047
EXP. 08-31-27
STATE OF CALIFORNIA

PROJECT
AFRICAN AMERICAN HOLISTIC RESOURCE CENTER
1890 ALCATRAZ AVE.
BERKELEY, CA 94703


SHEET TITLE
EXTERIOR ELEVATIONS

DRAWN BY	REVIEWED BY	SHEET NUMBER
BD, MW	AMS	A-301
PROJECT NUMBER		
2022009		
DATE		
02/13/2025		

9/26/2025 10:36:02 AM C:\Users\mwise\Documents\2022009_AAHRC-Central_MarisaWTX75-rvt
Copyright 2015 AE3 PARTNERS All Rights Reserved - These Plans and/or Specifications are intended for the sole benefit of AE3 Partners client and may not be copied, reproduced, used or reused in any form without the express written consent of AE3 Partners.

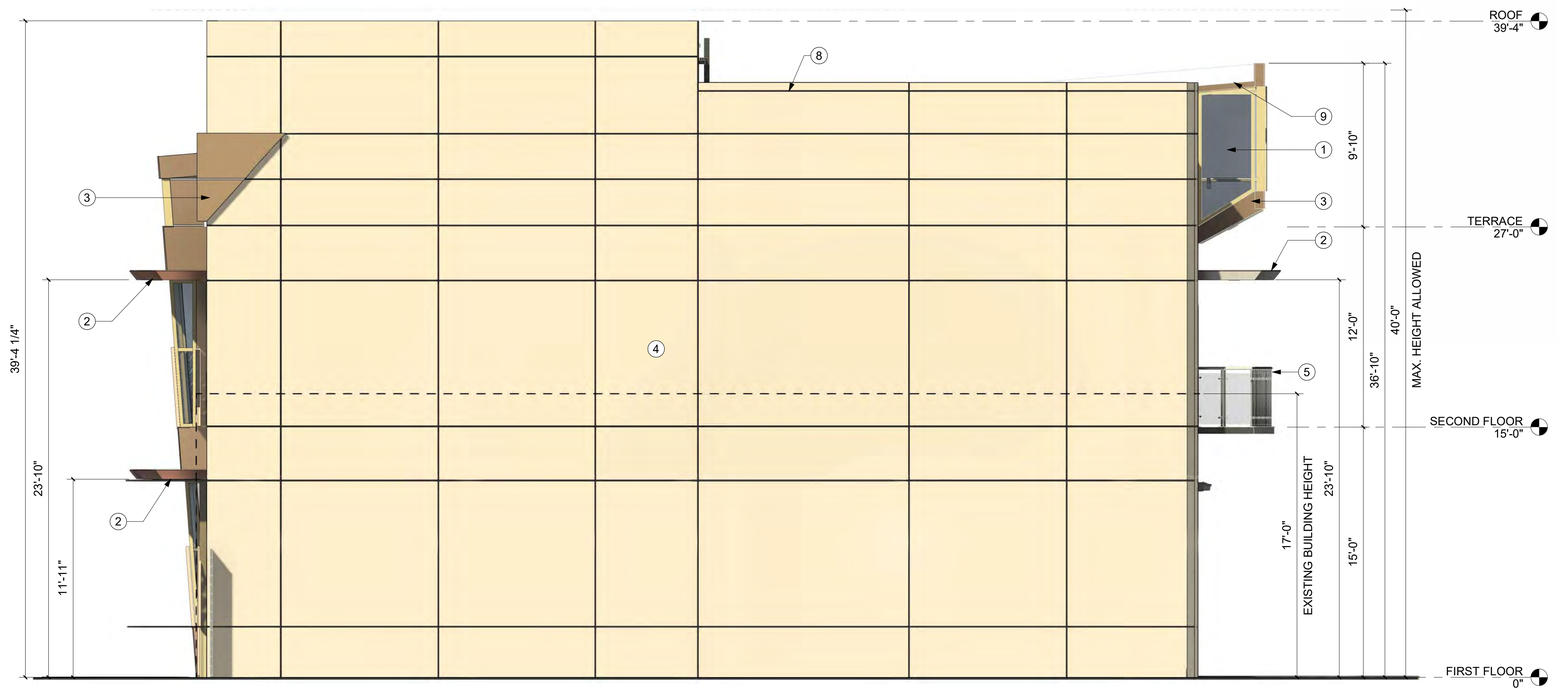

2 WEST - ELEVATION
1/4" = 1'-0"

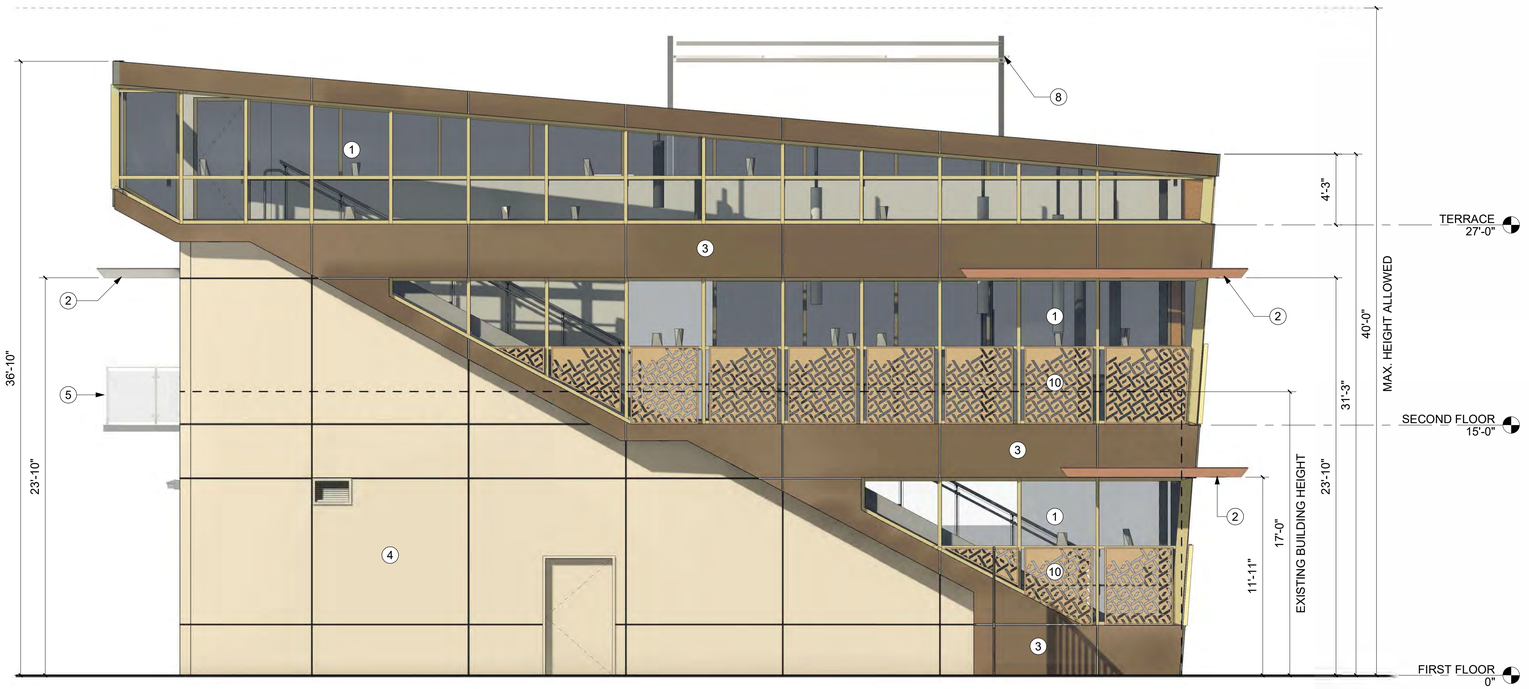

1 EAST - ELEVATION
1/4" = 1'-0"

GENERAL NOTES


KEY NOTES

1. STOREFRONT SYSTEM
2. CANOPY SYSTEM
3. METAL PANELS
4. STUCCO WALL
5. SAFETY GLASS RAILING
6. FOLDING GLASS WALL
7. ENTRY GATE
8. SHADING SYSTEM
9. SLOPED ROOF SYSTEM
10. PREFORATED METAL PANEL
11. SIGNAGE

MATERIAL LEGEND

- MP-1 METAL CLADDING, ATAS OMAWALL, BRONZE
- MP-2 METAL CLADDING, ATAS OMAWALL, METALLIC COPPER
- STUCCO, BEIGE
- BIRD PROTECTION GLASS

REFERENCE PLAN

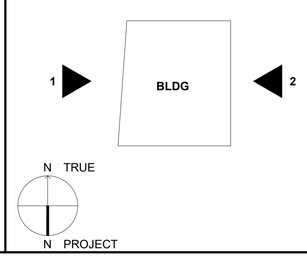


AE3 ARCHITECTURE • CM
11 Embarcadero West, Ste. 205
Oakland, California 94104
Ph: 510-538-9991
www.ae3partners.com

NO.	ISSUE/REVISION	MM-DD-YYYY
	ZONING APPLICATION	10/04/2024

DISCLAIMER

NOTE:
IT IS THE PURPOSE OF THESE DRAWINGS TO SHOW THE GENERAL ARRAINGEMENT OF RE-MODELING AND ADDITIONS TO THE EXISTING STRUCTURE AND ARCHITECTURAL CONDITIONS OF EXISTING WALLS, FLOORS AND CEILING WHICH WILL NEED TO BE VERIFIED AND PERHAPS MODIFIED AS THE CONDITIONS ARE REVEALED DURING CONSTRUCTION. AE3 DOES NOT ASSUME ANY RESPONSIBILITY FOR THE EXISTING STRUCTURE.

KEY PLAN

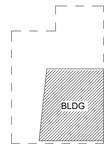

PROFESSIONAL SEALS



PROJECT

AFRICAN AMERICAN HOLISTIC RESOURCE CENTER

1890 ALCATRAZ AVE.
BERKELEY, CA 94703

SHEET TITLE


EXTERIOR ELEVATIONS

DRAWN BY	REVIEWED BY	SHEET NUMBER
BD, MW	AMS	A-302


PROJECT NUMBER 2022009

DATE 02/13/2025

9/30/2025 10:38:42 AM C:\Users\mwan\Documents\2022009_AAHRC-Central_MarkWY7XT5.rvt
Copyright 2019 AE3 PARTNERS All Rights Reserved - These Plans and/or Specifications are intended for the sole benefit of AE3 Partners client and may not be copied, reproduced, used or reused in any form without the express written consent of AE3 Partners

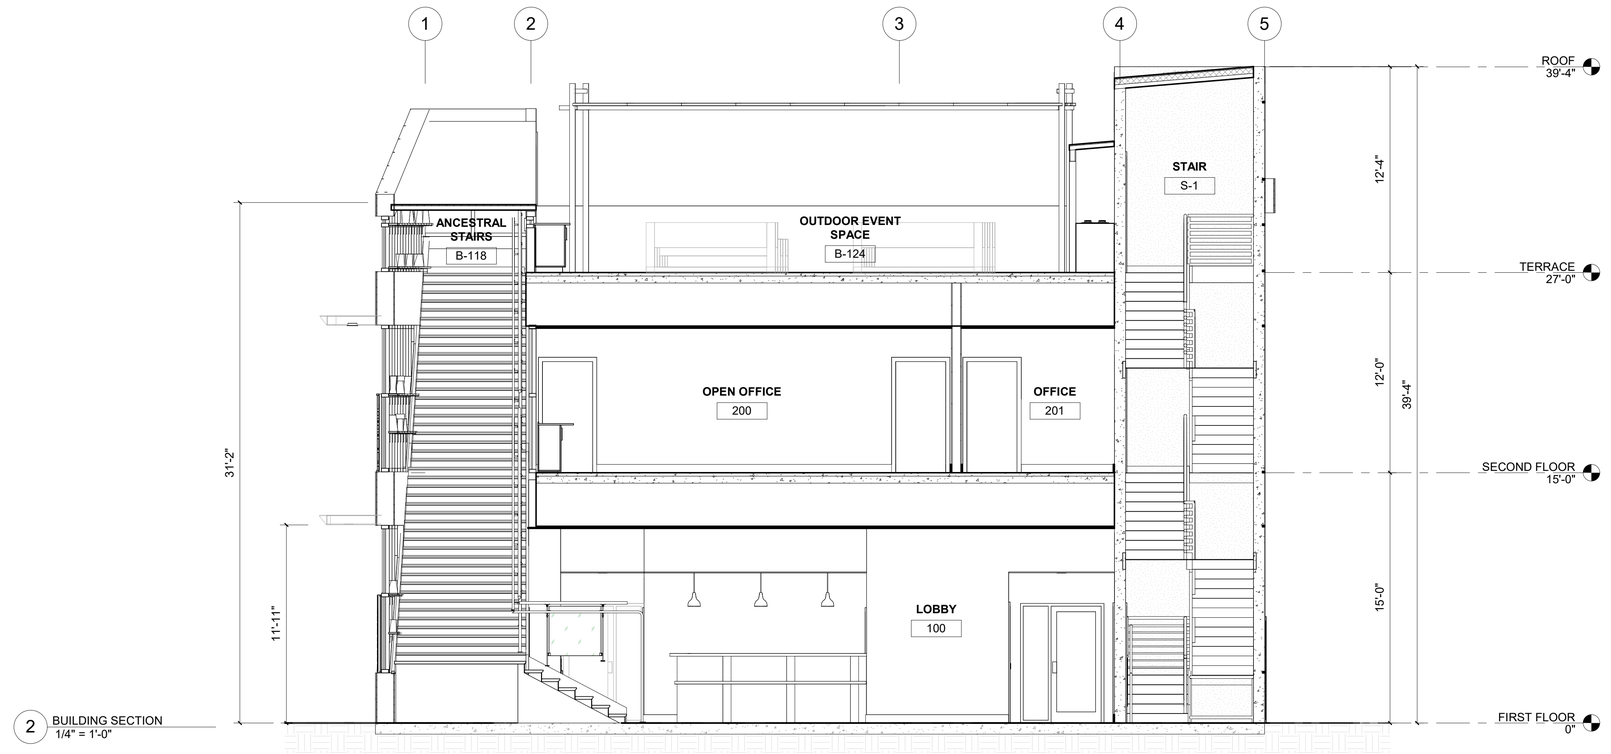

2 BUILDING SECTION
1/4" = 1'-0"

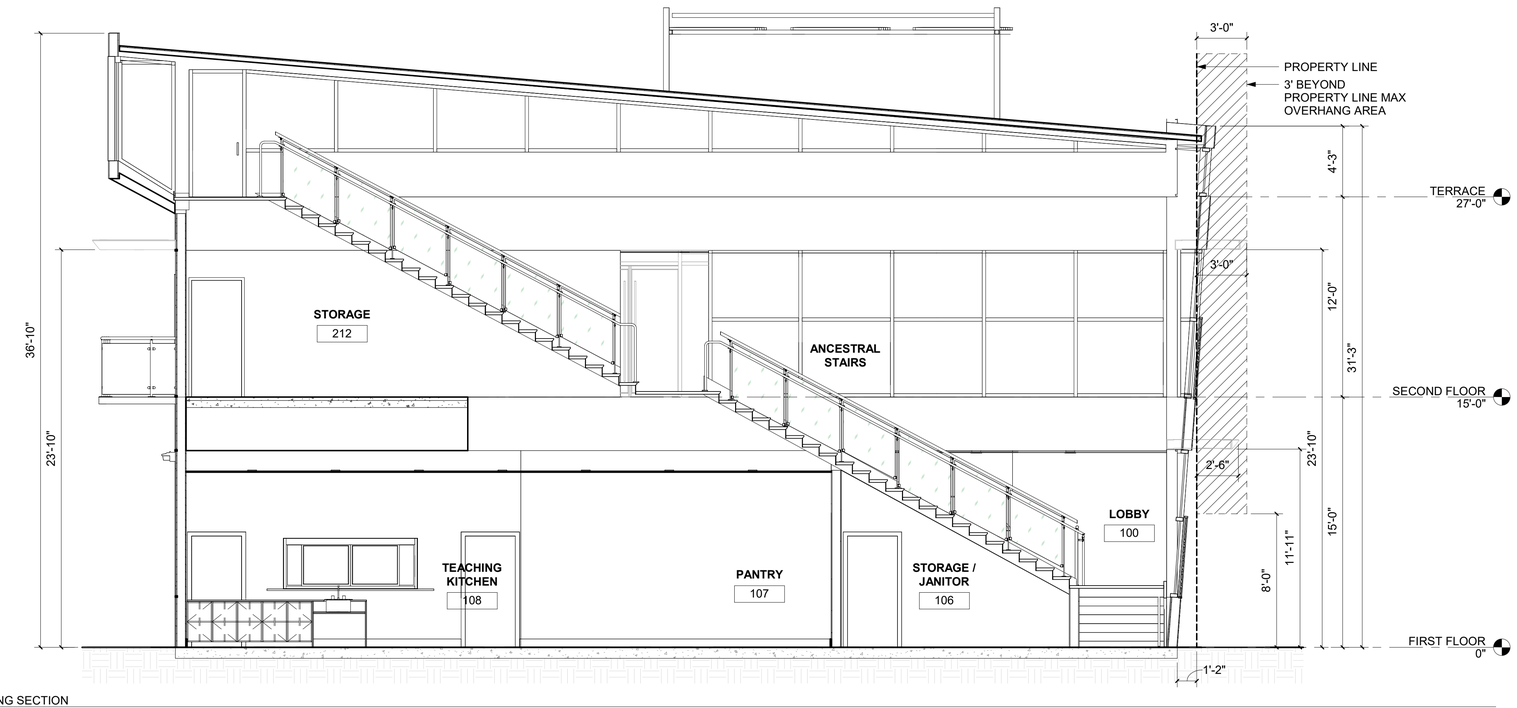

1 BUILDING SECTION
1/4" = 1'-0"


GENERAL NOTES

KEY NOTES

KEY NOTES LISTED HERE ARE FOR ALL ELEVATIONS. NOT EVERY NOTE IS USED ON EVERY ELEVATION

1. ROOF TOP EQUIPMENT- SEE MECHANICAL DRAWINGS
2. STRUCTURAL STEEL - SEE STRUCTURAL DRAWINGS FOR SIZES AND LOCATIONS
3. DRINKING FOUNTAIN - SEE PLUMBING DRAWINGS AND ENLARGED PLAN
4. FIRE EXTINGUISHER- SEE A-001, A-002. AND SPECIFICATIONS
5. ROOF HATCH WITH ACCESS LADDER
6. 48"H CORNER GUARD, SEE FINISH FLOOR PLANS
7. EXTERIOR LIGHT
8. (N) CONCRETE FOOTING, SSD

REFERENCE PLAN

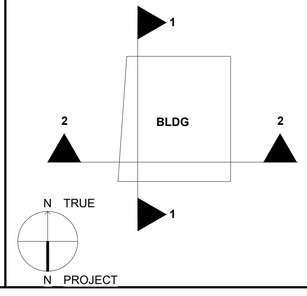


AE3 ARCHITECTURE • CM
11 Embarcadero West, Ste. 205
Oakland, California 94104
Ph: 510-538-9991
www.ae3partners.com

NO.	ISSUE/REVISION	MM-DD-YYYY
	ZONING APPLICATION	10/04/2024
	DESIGN DEVELOPMENT SET	TBD

DISCLAIMER

NOTE:
IT IS THE PURPOSE OF THESE DRAWINGS TO SHOW THE GENERAL ARRAINGEMENT OF RE-MODELING AND ADDITIONS TO THE EXISTING STRUCTURE AND ARCHITECTURAL CONDITIONS OF EXISTING WALLS, FLOORS AND CEILING WHICH WILL NEED TO BE VERIFIED AND PERHAPS MODIFIED AS THE CONDITIONS ARE REVEALED DURING CONSTRUCTION. AE3 DOES NOT ASSUME ANY RESPONSIBILITY FOR THE EXISTING STRUCTURE.

KEY PLAN

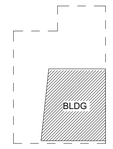

PROFESSIONAL SEALS



PROJECT

AFRICAN AMERICAN HOLISTIC RESOURCE CENTER

1890 ALCATRAZ AVE.
BERKELEY, CA 94703

SHEET TITLE

BUILDING SECTIONS

DRAWN BY	REVIEWED BY	SHEET NUMBER
BD, MW	AMS	A-313

PROJECT NUMBER
2022009


DATE
02/13/2025

9/26/2025 10:49:23 AM C:\Users\mwtaw\Documents\2022009_AAHRC-Central_MarkeWTXT5.rvt
Copyright 2013 AE3 PARTNERS All Rights Reserved - These Plans and/or Specifications are intended for the sole benefit of AE3 Partners client and may not be copied, reproduced, used or reused in any form without the express written consent of AE3 Partners.


A: SITE PHOTOGRAPHS



NORTH ELEVATION – 1890 ALCATRAZ AVE

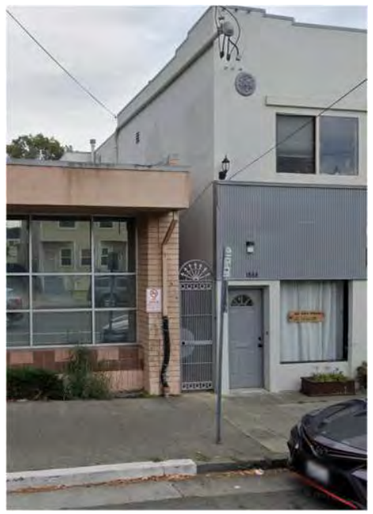

WEST ELEVATION + 1868 ALCATRAZ AVE

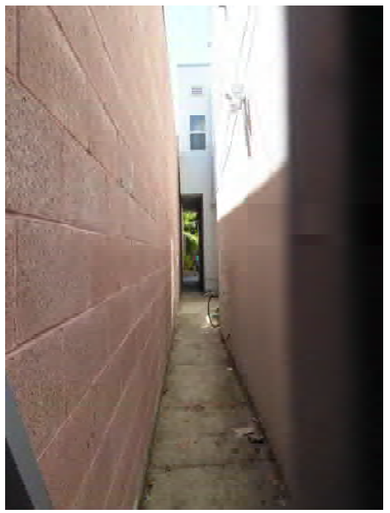

WEST – OUTDOOR EVENT SPACE






NORTH VIEW – OUTDOOR EVENT SPACE




SOUTH ELEVATION – 1890 ALCATRAZ AVE




EAST – PARKING + 1896 ALCATRAZ AVE

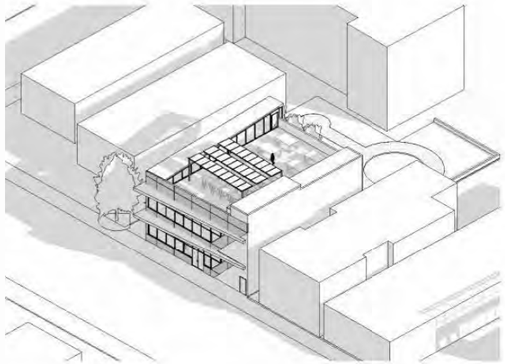


6 SOLAR STUDY - 4PM NEW BUILDING

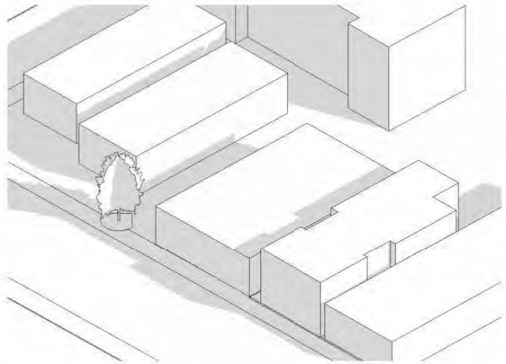


3 SOLAR STUDY - 4PM EXISTING BUILDING

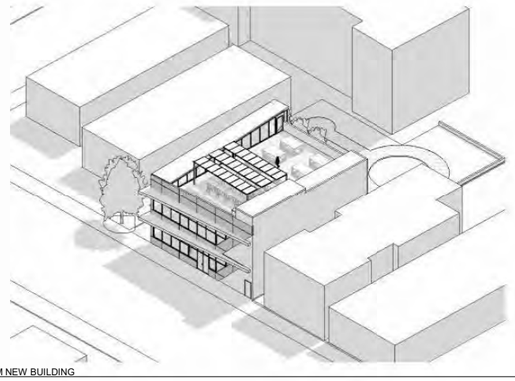


5 SOLAR STUDY - 12PM NEW BUILDING

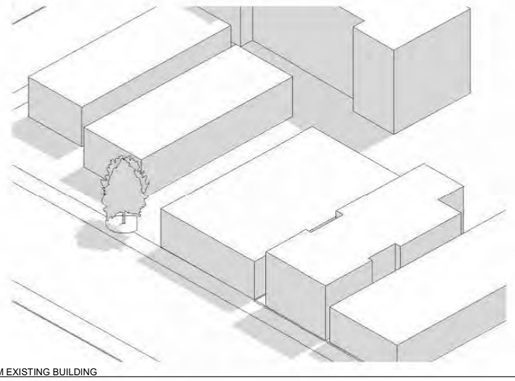

2 SOLAR STUDY - 12PM EXISTING BUILDING

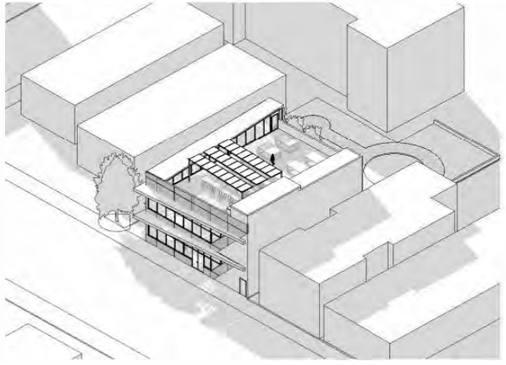

4 SOLAR STUDY - 8AM NEW BUILDING

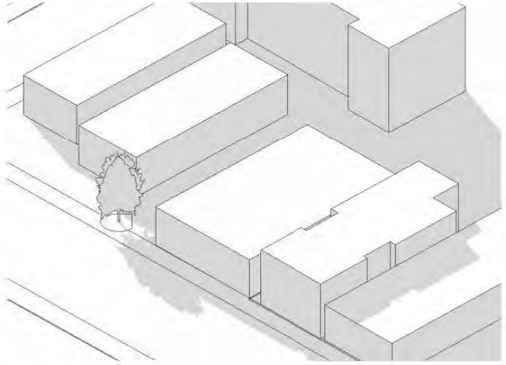

1 SOLAR STUDY - 8AM EXISTING BUILDING

AE3
ARCHITECTURE.COM
11 Embarcadero West, Ste. 205
Oakland, California 94104
Ph: 510-538-9991
www.ae3partners.com

NO.	ISSUE/REVISION	MM-DD-YYYY
	ZONING APPLICATION	10/04/2024

DISCLAIMER

NOTE:
IT IS THE PURPOSE OF THESE DRAWINGS TO SHOW THE GENERAL ARRAINGEMENT OF RE-MODELING AND ADDITIONS TO THE EXISTING STRUCTURE AND ARCHITECTURAL CONDITIONS OF EXISTING WALLS, FLOORS AND CEILING WHICH WILL NEED TO BE VERIFIED AND PERHAPS MODIFIED AS THE CONDITIONS ARE REVEALED DURING CONSTRUCTION. AE3 DOES NOT ASSUME ANY RESPONSIBILITY FOR THE EXISTING STRUCTURE.

KEY PLAN

PROFESSIONAL SEALS

LICENSED ARCHITECT
DOUGLAS A. MAIER
NO. C-28047
EXP. 08-31-27
STATE OF CALIFORNIA

PROJECT
AFRICAN AMERICAN HOLISTIC RESOURCE CENTER
1890 ALCATRAZ AVE.
BERKELEY CA.

SB-1214 ZONING APPLICATION


SHEET TITLE
SOLAR STUDY - DATE OF ZONING SUBMISSION

DRAWN BY	REVIEWED BY	SHEET NUMBER
MW, BD	AMS	A-205


PROJECT NUMBER 2022009

DATE 02/26/2025


9/3/2025 10:25:27 AM C:\Users\mw\Documents\22009_LAAHC\Central_Shrwg_2anuh170v7.rvt
Copyright and Limited License. This file and its contents are the property of AE3 Partners and may not be used, reproduced, sold or resold in any form without the written consent of AE3 Partners. Use of this file is limited to the terms of the agreement.

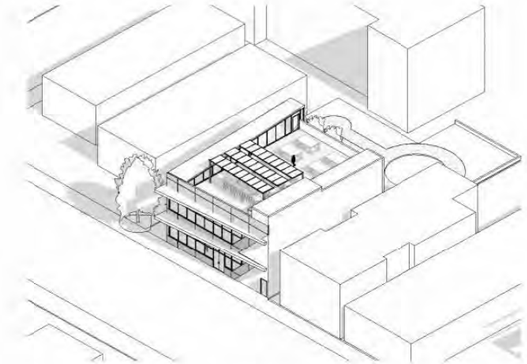


6 SOLAR STUDY - SUMMER 4PM NEW BUILDING

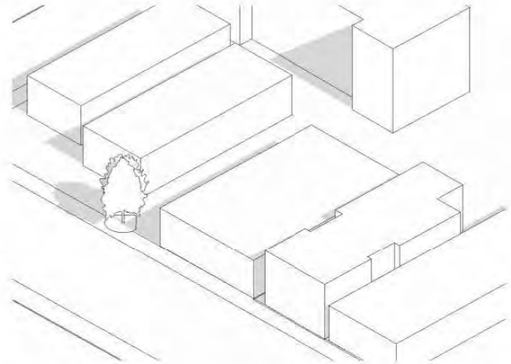


3 SOLAR STUDY - SUMMER 4PM EXISTING BUILDING

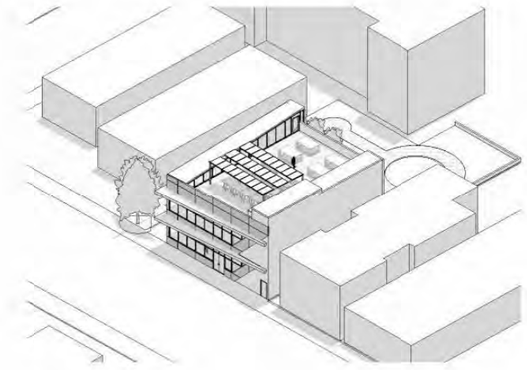


5 SOLAR STUDY - SUMMER 12PM NEW BUILDING

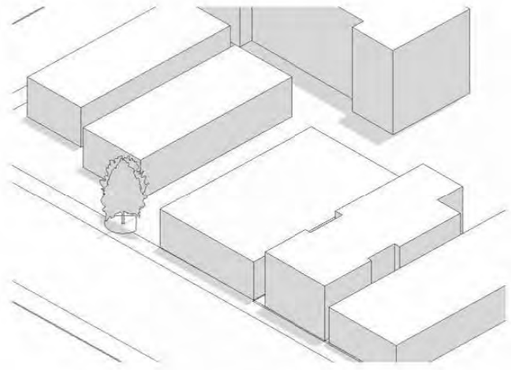

2 SOLAR STUDY - SUMMER 12PM EXISTING BUILDING

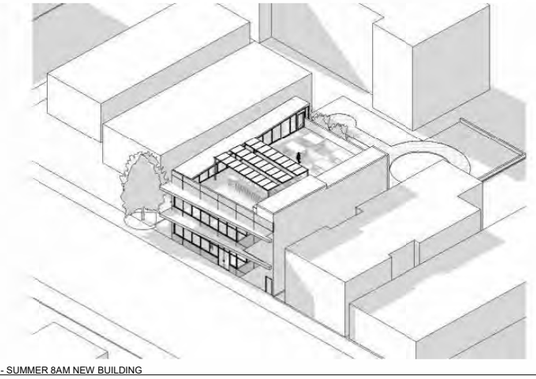

4 SOLAR STUDY - SUMMER 8AM NEW BUILDING

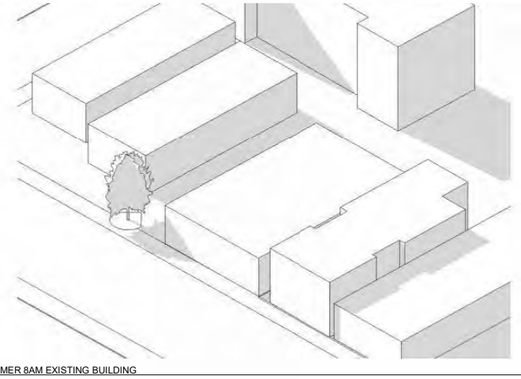

1 SOLAR STUDY - SUMMER 8AM EXISTING BUILDING

AE3
ARCHITECTURE.COM
11 Embarcadero West, Ste. 205
Oakland, California 94104
Ph: 510-538-9991
www.ae3partners.com

NO.	ISSUE/REVISION	MM-DD-YYYY
	ZONING APPLICATION	10/04/2024

DISCLAIMER

NOTE:
IT IS THE PURPOSE OF THESE DRAWINGS TO SHOW THE GENERAL ARRAINGEMENT OF RE-MODELING AND ADDITIONS TO THE EXISTING STRUCTURE AND ARCHITECTURAL CONDITIONS OF EXISTING WALLS, FLOORS AND CEILING WHICH WILL NEED TO BE VERIFIED AND PERHAPS MODIFIED AS THE CONDITIONS ARE REVEALED DURING CONSTRUCTION. AE3 DOES NOT ASSUME ANY RESPONSIBILITY FOR THE EXISTING STRUCTURE.

KEY PLAN

PROFESSIONAL SEALS

LICENSED ARCHITECT DOUGLAS A. DAVIS NO. C-28047 EXP. 08-31-27 STATE OF CALIFORNIA

PROJECT
AFRICAN AMERICAN HOLISTIC RESOURCE CENTER
1890 ALCATRAZ AVE.
BERKELEY CA.

SB-1214 ZONING APPLICATION


SHEET TITLE
SOLAR STUDY - SUMMER SOLSTICE

DRAWN BY	REVIEWED BY	SHEET NUMBER
MW, BD	AMS	A-206


PROJECT NUMBER 2022009

DATE 02/26/2025


9/3/2025 10:25:39 AM C:\Users\mwTrevino\Dropbox\02-22\03-LAAHRC\Central_Zoning_2dwg\A1701.rvt
Copyright © 2025 AE3 Partners. All Rights Reserved. These plans and specifications are the property of AE3 Partners and may not be reproduced or used in any form or by any means whatsoever, without the written permission of AE3 Partners.

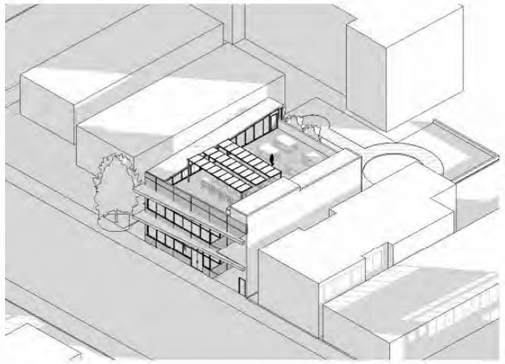


6 SOLAR STUDY - WINTER 4PM NEW BUILDING

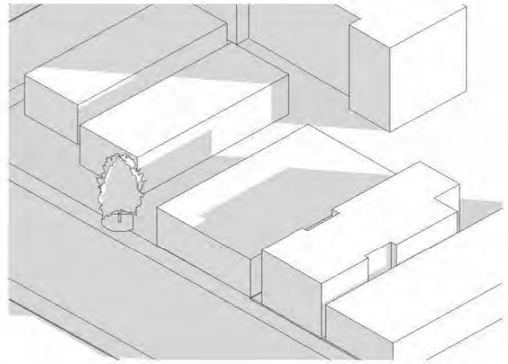


3 SOLAR STUDY - WINTER 4PM EXISTING BUILDING

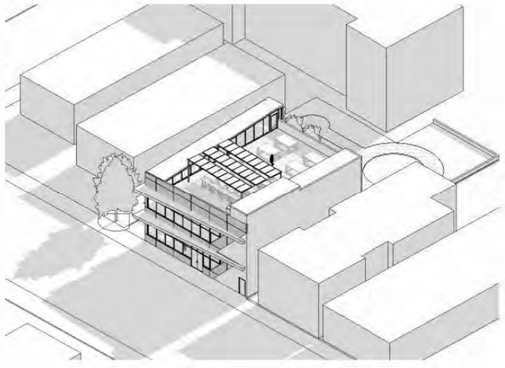


5 SOLAR STUDY - WINTER 12PM NEW BUILDING

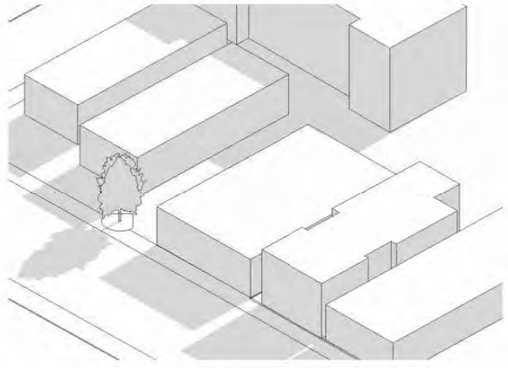

2 SOLAR STUDY - WINTER 12PM EXISTING BUILDING

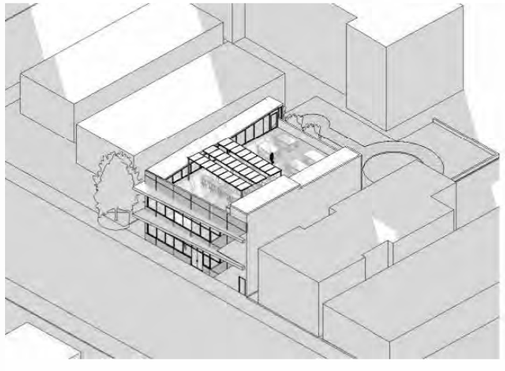

4 SOLAR STUDY - WINTER 8AM NEW BUILDING

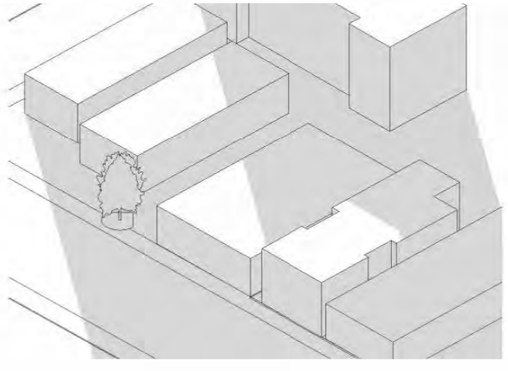

1 SOLAR STUDY - WINTER 8AM EXISTING BUILDING

AE3
ARCHITECTURE.COM
11 Embarcadero West, Ste. 205
Oakland, California 94104
Ph: 510-538-9991
www.ae3partners.com

NO.	ISSUE/REVISION	MM-DD-YYYY
	ZONING APPLICATION	10/04/2024

DISCLAIMER

NOTE:
IT IS THE PURPOSE OF THESE DRAWINGS TO SHOW THE GENERAL ARRAINGEMENT OF RE-MODELING AND ADDITIONS TO THE EXISTING STRUCTURE AND ARCHITECTURAL CONDITIONS OF EXISTING WALLS, FLOORS AND CEILING WHICH WILL NEED TO BE VERIFIED AND PERHAPS MODIFIED AS THE CONDITIONS ARE REVEALED DURING CONSTRUCTION. AE3 DOES NOT ASSUME ANY RESPONSIBILITY FOR THE EXISTING STRUCTURE.

KEY PLAN

PROFESSIONAL SEALS

LICENSED ARCHITECT DOUGLAS A. DAVIS NO. C-28047 EXP. 08-31-27 STATE OF CALIFORNIA

PROJECT

AFRICAN AMERICAN HOLISTIC RESOURCE CENTER

1890 ALCATRAZ AVE.
BERKELEY CA.

SB-1214 ZONING APPLICATION

SHEET TITLE

SOLAR STUDY - WINTER SOLSTICE

DRAWN BY	REVIEWED BY	SHEET NUMBER
MW, BD	AMS	A-207


PROJECT NUMBER 2022009

DATE 02/26/2025

10/3/2024 10:23:39 AM C:\Users\mwise\Documents\2022009_AAHRC-Central_Berkeley_RevitCentral_mwise.rvt
Copyright 2021 AE3 ARCHITECTURE All Rights Reserved - This Plan Set is the property of AE3 Partners and is protected by the work laws of the US. Plans, Sketches and Designs may not be copied, reproduced, used or re-used in any form without the express written consent of AE3



2 SOUTH - ELEVATION
1/4" = 1'-0"

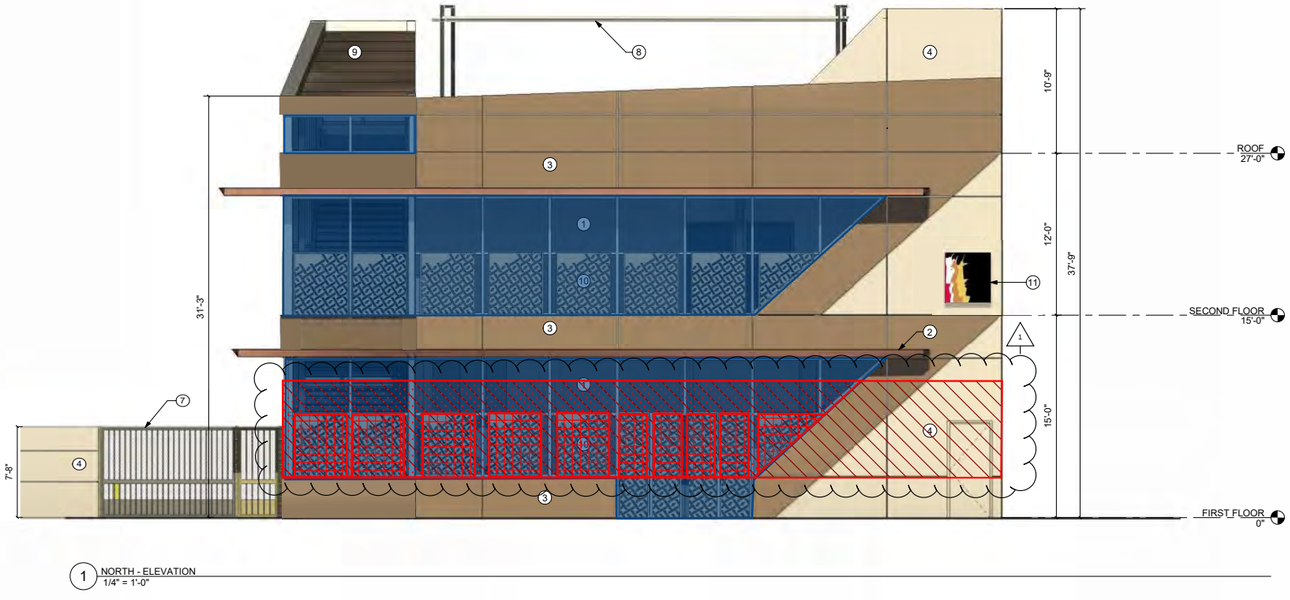

1 NORTH - ELEVATION
1/4" = 1'-0"

GENERAL NOTES

TRANSPARENCY CALCULATION

ALCATRAZ AVENUE FACADE	AREA	CALC.	% TRANSPARENT
TOTAL WALL AREA 3' TO 10' (STUCCO WALL, GLAZING, METAL PANELS.)	374 SF		30% MIN. REQUIRED
TOTAL TRANSPARENCY AREA (UNOBSTRUCTED + OBSTRUCTED)	272 SF	272 / 374	73%
100% TRANSPARENCY (UNOBSTRUCTED GLAZING)	126 SF	126 / 374	**34%**
PERFORATED METAL PANELS (OBSTRUCTIVE PANELS TO BE DESIGNED.)	146 SF	TBD / 374	TBD %


KEY NOTES

1. STOREFRONT SYSTEM
2. CANOPY SYSTEM
3. METAL PANELS
4. STUCCO WALL
5. SAFETY GLASS RAILING
6. FOLDING GLASS WALL
7. ENTRY GATE
8. SHADING SYSTEM
9. SLOPED ROOF SYSTEM
10. PERFORATED METAL PANEL
11. SIGNAGE

MATERIAL LEGEND

- MP-1 METAL CLADDING, ATAS OMAWALL, BRONZE
- MP-2 METAL CLADDING, ATAS OMAWALL, METALLIC COPPER
- STUCCO, BEIGE
- BIRD PROTECTION GLASS
- TOTAL WALL, GLAZING, PERFORATED METAL PANEL FACADE AREA (3'-10')
- TOTAL 100% TRANSPARENCY GLAZING FACADE AREA (3'-10')
- PERFORATED METAL PANEL FACADE AREA (3'-10')

REFERENCE PLAN

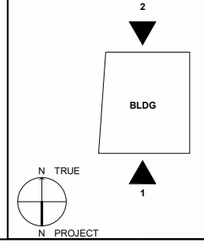

AE3
ARCHITECTURE + CM
11 Embarcadero West, Ste. 205
Oakland, California 94104
Ph: 510-538-9991
www.ae3partners.com

NO.	ISSUE/REVISION	MM-DD-YYYY
	ZONING APPLICATION	10/04/2024
1	ZONING REV1	01/14/2025

DISCLAIMER

NOTE:
IT IS THE PURPOSE OF THESE DRAWINGS TO SHOW THE GENERAL ARRAINGEMENT OF RE-MODELING AND ADDITIONS TO THE EXISTING STRUCTURE AND ARCHITECTURAL CONDITIONS OF EXISTING WALLS, FLOORS AND CEILING WHICH WILL NEED TO BE VERIFIED AND PERHAPS MODIFIED AS THE CONDITIONS ARE REVEALED DURING CONSTRUCTION. AE3 DOES NOT ASSUME ANY RESPONSIBILITY FOR THE EXISTING STRUCTURE.

KEY PLAN

PROFESSIONAL SEALS

LICENSED ARCHITECT DOUGLAS A. DAVIS NO. C-28047 EXP 08-31-27 STATE OF CALIFORNIA

PROJECT

AFRICAN AMERICAN HOLISTIC RESOURCE CENTER

1890 ALCATRAZ AVE.
BERKELEY, CA 94703

SB-1214 ZONING APPLICATION

SHEET TITLE


MATERIAL, BIRD PROTECTION GLASS AND TRANSPARENCY DIAGRAMS

DRAWN BY	REVIEWED BY	SHEET NUMBER
MW, BD	AMS	A-301


PROJECT NUMBER
2022009

DATE
02/26/2025

10/3/2024 7:17:13 PM C:\Users\mwise\Documents\022009_ADAHC-Cnetrp_Mwise(R23).rvt
Copyright 2024 AE3 ARCHITECTURE + CM All Rights Reserved - This Plan, and the ideas & designs incorporated herein, as an unpublished work are the property of AE3. Plans are not to be copied, reproduced, used or created in any form without the express written consent of AE3. Visual Contact with these plans shall constitute prima facie evidence of acceptance of these restrictions.

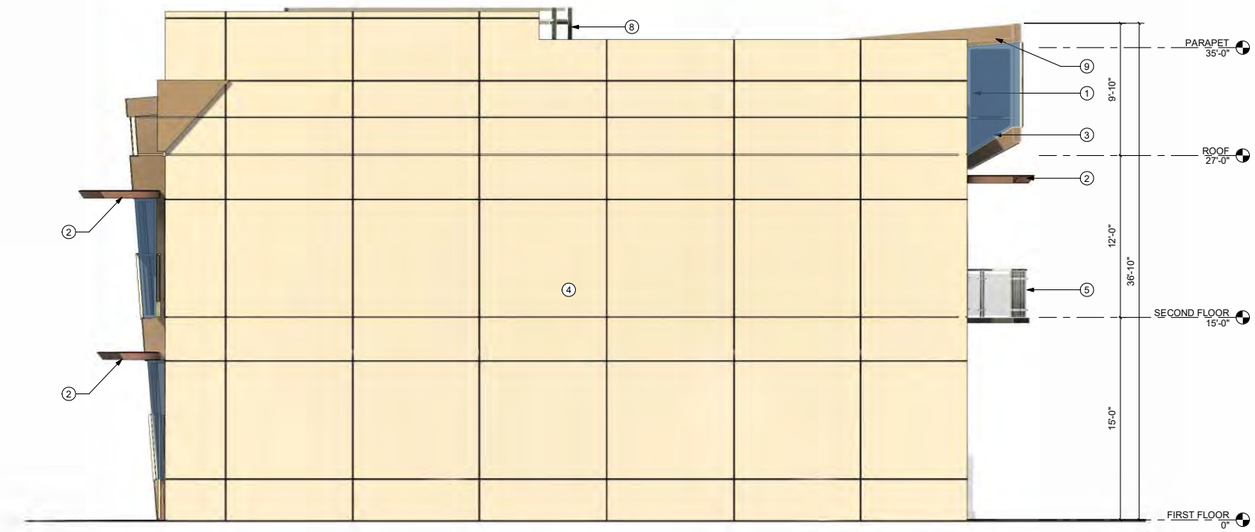

2 WEST - ELEVATION
1/4" = 1'-0"

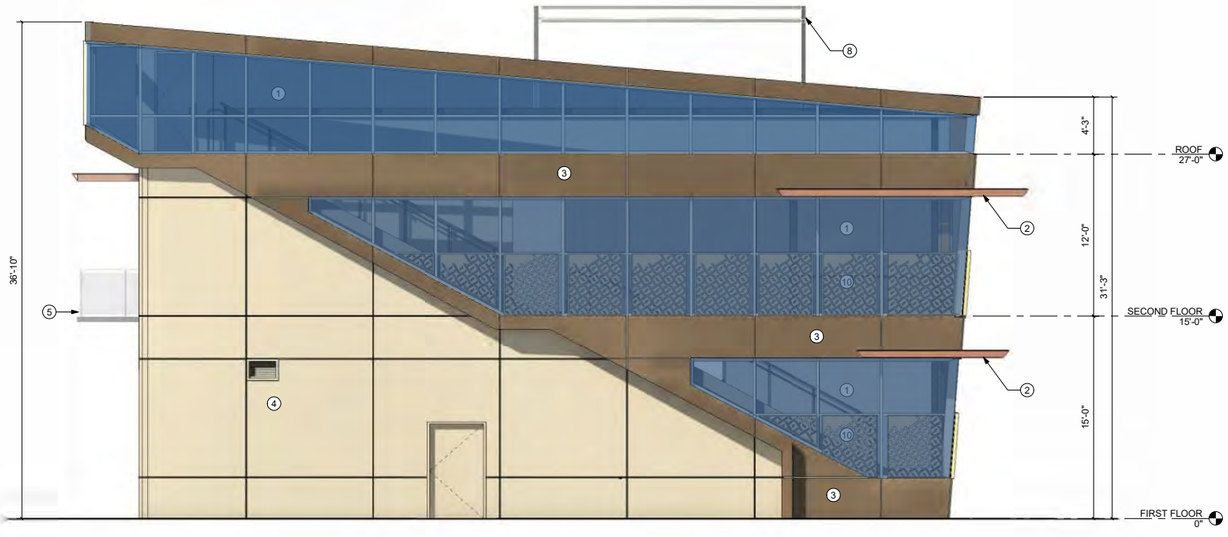

1 EAST - ELEVATION
1/4" = 1'-0"

GENERAL NOTES


KEY NOTES

1. STOREFRONT SYSTEM
2. CANOPY SYSTEM
3. METAL PANELS
4. STUCCO WALL
5. SAFETY GLASS RAILING
6. FOLDING GLASS WALL
7. ENTRY GATE
8. SHADING SYSTEM
9. SLOPED ROOF SYSTEM
10. PREFORATED METAL PANEL
11. SIGNAGE

MATERIAL LEGEND

- MP-1 METAL CLADDING, ATAS OMAWALL, BRONZE
- MP-2 METAL CLADDING, ATAS OMAWALL, METALLIC COPPER
- STUCCO, BEIGE
- BIRD PROTECTION GLASS

REFERENCE PLAN

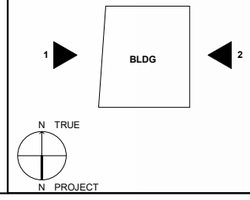

AE3
ARCHITECTURE.COM
11 Embarcadero West, Ste. 205
Oakland, California 94104
Ph: 510-538-9991
www.ae3partners.com

NO.	ISSUE/REVISION	MM-DD-YYYY
	ZONING APPLICATION	10/04/2024

DISCLAIMER

NOTE:
IT IS THE PURPOSE OF THESE DRAWINGS TO SHOW THE GENERAL ARRAINGEMENT OF RE-MODELING AND ADDITIONS TO THE EXISTING STRUCTURE AND ARCHITECTURAL CONDITIONS OF EXISTING WALLS, FLOORS AND CEILING WHICH WILL NEED TO BE VERIFIED AND PERHAPS MODIFIED AS THE CONDITIONS ARE REVEALED DURING CONSTRUCTION. AE3 DOES NOT ASSUME ANY RESPONSIBILITY FOR THE EXISTING STRUCTURE.

KEY PLAN

PROFESSIONAL SEALS

LICENSED ARCHITECT
DOUGLAS A. BAER
NO. C-28047
EXP. 08-31-27
STATE OF CALIFORNIA

PROJECT
AFRICAN AMERICAN HOLISTIC RESOURCE CENTER
1890 ALCATRAZ AVE.
BERKELEY, CA 94703

SB-1214 ZONING APPLICATION

SHEET TITLE
BIRD PROTECTION GLASS DIAGRAMS

DRAWN BY	REVIEWED BY	SHEET NUMBER
MW, BD	AMS	A-302

PROJECT NUMBER
2022009

DATE
02/26/2025

10/3/2024 1:32:24 PM C:\Users\mwe\Documents\2022009_AAHRC-Cental_Marcel81721.rvt
Copyright 2021 AE3 ARCHITECTURE All Rights Reserved. This Plan Set is the property of AE3 Partners and may not be copied, reproduced, used or revised in any form without the express written consent of AE3 Partners and is not to be used for the benefit of AE3 Partners client and for the site listed on this plan set.



1 NORTH - ELEVATION Copy 1
1/4" = 1'-0"


CHAMPAIGNE TONED STOREFRONT SYSTEM.






EARTH TONNED METAL PANEL TBD




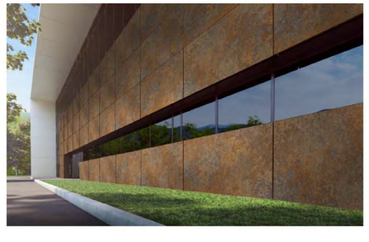


COPPER CANOPY SYSTEM

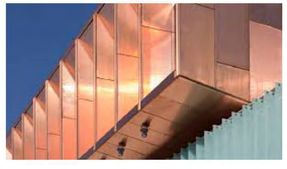

METAL SCREEN SYSTEM - COLOR & PATTERN TBD

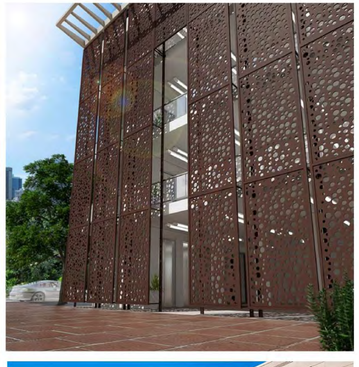

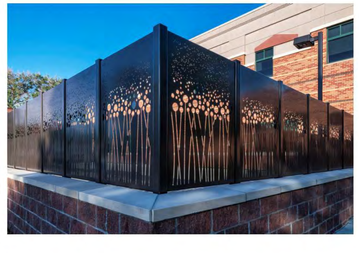

STUCCO



11/10/2024 6:41:28 PM C:\Users\brandon\Documents\2022009_AAHRC-Central_BrandonDU40U5_r.rvt
Copyright 2013 AE3 PARTNERS All Rights Reserved - These Plans and/or Specifications are intended for the sole benefit of AE3 Partners (client and may not be copied, reproduced, used or reused in any form, without the express written consent of AE3 Partners.

AE3 ARCHITECTURE + CM
11 Embarcadero West, Ste. 205
Oakland, California 94104
Ph: 510-538-9991
www.ae3partners.com

NO.	ISSUE/REVISION	MM-DD-YYYY

DISCLAIMER

NOTE:
IT IS THE PURPOSE OF THESE DRAWINGS TO SHOW THE GENERAL ARRAINGEMENT OF RE-MODELING AND ADDITIONS TO THE EXISTING STRUCTURE AND ARCHITECTURAL CONDITIONS OF EXISTING WALLS, FLOORS AND CEILING WHICH WILL NEED TO BE VERIFIED AND PERHAPS MODIFIED AS THE CONDITIONS ARE REVEALED DURING CONSTRUCTION. AE3 DOES NOT ASSUME ANY RESPONSIBILITY FOR THE EXISTING STRUCTURE.

KEY PLAN

PROFESSIONAL SEALS

LICENSED ARCHITECT
DOUGLAS A. DAVIS
NO. C-28047
EXP. 08-31-27
STATE OF CALIFORNIA

PROJECT

AFRICAN AMERICAN HOLISTIC RESOURCE CENTER

1890 ALCATRAZ AVE.
BERKELEY, CA 94703

SB-1214 ZONING APPLICATION

SHEET TITLE

MATERIALS FINISH BOARD

DRAWN BY	REVIEWED BY	SHEET NUMBER
Author	Approver	A-1000

PROJECT NUMBER
2022009

DATE
02/26/2025



2 PERSPECTIVE VIEW
1/16" = 1'-0"



1 PERSPECTIVE VIEW
1/16" = 1'-0"

AE3
ARCHITECTURE • CM
11 Embarcadero West, Ste. 205
Oakland, California 94104
Ph: 510-538-9991
www.ae3partners.com

NO.	ISSUE/REVISION	MM-DD-YYYY

DISCLAIMER

NOTE:
IT IS THE PURPOSE OF THESE DRAWINGS TO SHOW THE GENERAL ARRAINGEMENT OF RE-MODELING AND ADDITIONS TO THE EXISTING STRUCTURE AND ARCHITECTURAL CONDITIONS OF EXISTING WALLS, FLOORS AND CEILING WHICH WILL NEED TO BE VERIFIED AND PERHAPS MODIFIED AS THE CONDITIONS ARE REVEALED DURING CONSTRUCTION. AE3 DOES NOT ASSUME ANY RESPONSIBILITY FOR THE EXISTING STRUCTURE.

KEY PLAN

N

PROFESSIONAL SEALS

LICENSED ARCHITECT
DOUGLAS A. DAVIS
NO. C-28047
EXP. 08-31-27
STATE OF CALIFORNIA

PROJECT

AFRICAN AMERICAN HOLISTIC RESOURCE CENTER

1890 ALCATRAZ AVE.
BERKELEY, CA 94703

SHEET TITLE

INTERIOR PERSPECTIVE VIEWS

DRAWN BY	REVIEWED BY	SHEET NUMBER
BD, MW	AMS	A-1003


PROJECT NUMBER
2022009

DATE
02/13/2025

3/3/2025 3:22:36 PM C:\Users\mwiser\Documents\2022009_AAHRC-Central_MarkWiY7kTs.rvt
Copyright 2015 AE3 PARTNERS All Rights Reserved - These Plans and/or Specifications are intended for the sole benefit of AE3 Partners client and may not be copied, reproduced, used or reused in any form without the express written consent of AE3



2 PERSPECTIVE VIEW
1/16" = 1'-0"

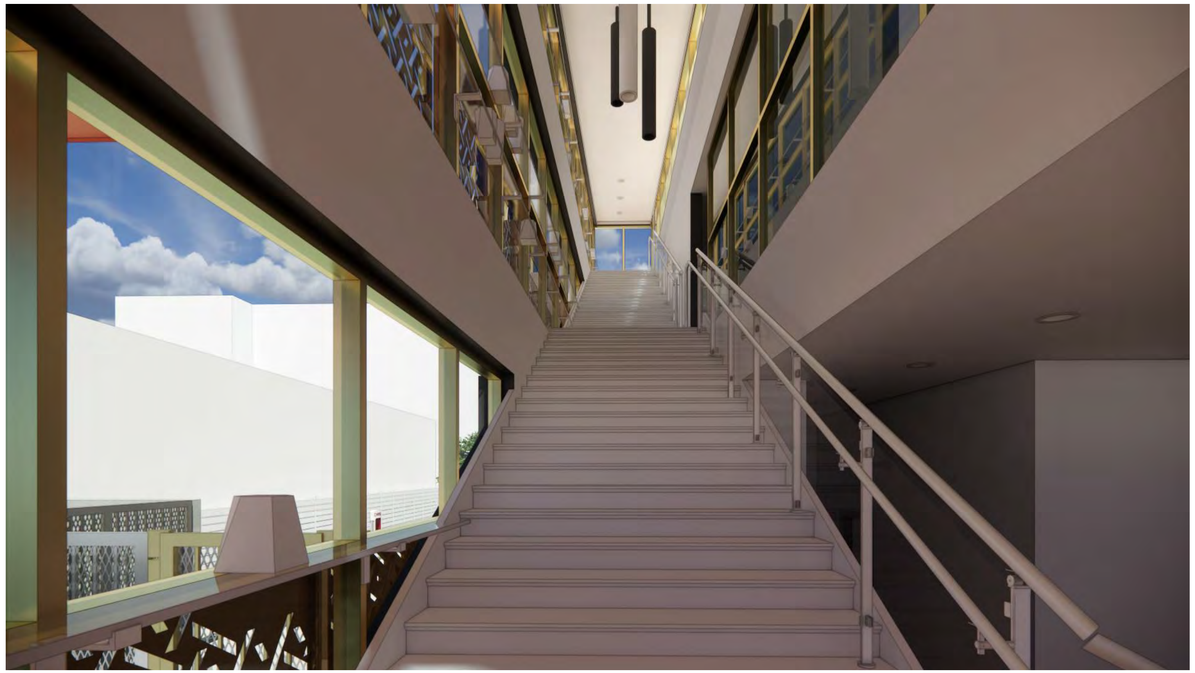

1 PERSPECTIVE VIEW
1/16" = 1'-0"

AE3
ARCHITECTURE • CM
11 Embarcadero West, Ste. 205
Oakland, California 94104
Ph: 510-538-9991
www.ae3partners.com

NO.	ISSUE/REVISION	MM-DD-YYYY

DISCLAIMER

NOTE:
IT IS THE PURPOSE OF THESE DRAWINGS TO SHOW THE GENERAL ARRAINGEMENT OF RE-MODELING AND ADDITIONS TO THE EXISTING STRUCTURE AND ARCHITECTURAL CONDITIONS OF EXISTING WALLS, FLOORS AND CEILING WHICH WILL NEED TO BE VERIFIED AND PERHAPS MODIFIED AS THE CONDITIONS ARE REVEALED DURING CONSTRUCTION. AE3 DOES NOT ASSUME ANY RESPONSIBILITY FOR THE EXISTING STRUCTURE.

KEY PLAN

PROFESSIONAL SEALS

LICENSED ARCHITECT
DOUGLAS A. DAVIS
NO. C-28047
EXP. 08-31-27
STATE OF CALIFORNIA

PROJECT

AFRICAN AMERICAN HOLISTIC RESOURCE CENTER

1890 ALCATRAZ AVE.
BERKELEY, CA 94703

SB-1214 ZONING APPLICATION

SHEET TITLE


INTERIOR PERSPECTIVE VIEWS

DRAWN BY	REVIEWED BY	SHEET NUMBER
BD, MW	AMS	A-1004

PROJECT NUMBER
2022009

DATE
02/26/2025

1/1/2024 6:41:08 PM C:\Users\brandon\Documents\2022009_AARRC-Central_BrandonDS(455).rvt
Copyright 2015 AE3 PARTNERS All Rights Reserved - These Plans and/or Specifications are intended for the sole benefit of AE3 Partners client and may not be copied, reproduced, used or reused in any form without the express written consent of AE3

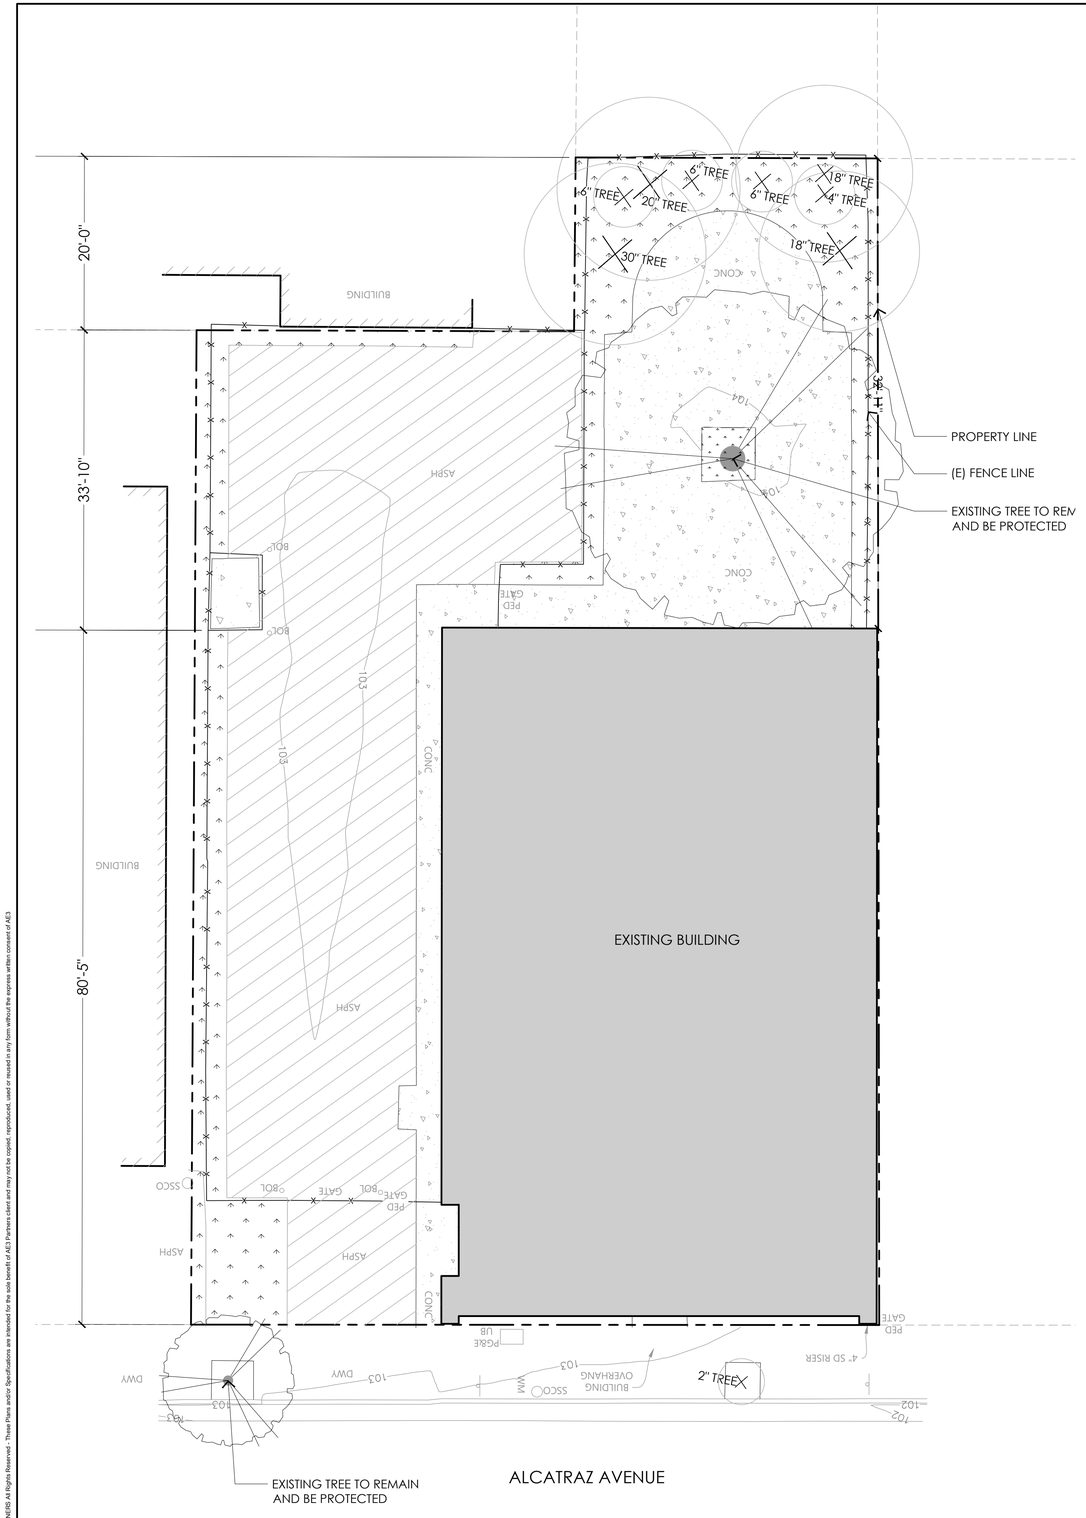

LEGEND

- (E) TREES TO BE REMOVED
- (E) PLANTING AREA
- (E) CONCRETE
- (E) ASPHALT
- PROPERTY LINE
- (E) FENCE LINE

TREE PRESERVATION AND PROTECTION NOTES

THE GOAL OF TREE PRESERVATION IS NOT MERELY TREE SURVIVAL DURING DEVELOPMENT BUT MAINTENANCE OF TREE HEALTH AND BEAUTY FOR MANY YEARS. TREES RETAINED ON SITES THAT ARE EITHER SUBJECT TO EXTENSIVE INJURY DURING CONSTRUCTION OR ARE INADEQUATELY MAINTAINED BECOME A LIABILITY RATHER THAN AN ASSET. THE RESPONSE OF INDIVIDUAL TREES WILL DEPEND ON THE AMOUNT OF EXCAVATION AND GRADING, THE CARE WITH WHICH DEMOLITION IS UNDERTAKEN, AND THE CONSTRUCTION METHODS.

THE FOLLOWING RECOMMENDATIONS WILL HELP REDUCE IMPACTS TO TREES FROM DEVELOPMENT AND MAINTAIN AND IMPROVE THEIR HEALTH AND VITALITY THROUGH THE CLEARING, GRADING AND CONSTRUCTION PHASES.

1. THE DEVELOPMENT AREA IS DEFINED AS ANYWHERE ON PUBLIC OR PRIVATE PROPERTY THAT MOVEMENT OR ACTIVITY TAKES PLACE TO FACILITATE CONSTRUCTION, INCLUDING AREAS WITHIN THE DRIPLINE OF TREES ON ADJACENT PROPERTIES.
2. THE AREA WITHIN THE TREE'S DRIP LINE SHALL BE CONSIDERED THE TREE PROTECTION ZONE AND MUST BE ESTABLISHED BEFORE ANY CONSTRUCTION OR DEVELOPMENT ACTIVITIES BEGIN.
3. ALL TREES DESIGNATED FOR PRESERVATION MUST BE COMPLETELY ENCLOSED WITH 4-FOOT POLYPROPYLENE ORANGE SAFETY FENCING HELD IN PLACE WITH METAL "U" STAKES PRIOR TO DEMOLITION, GRUBBING, OR GRADING ACTIVITIES.
4. TREE TRUNKS REQUIRE PROTECTION USING STRAW WATTLE WRAPPED AROUND THE ENTIRE TRUNK UP TO 12 FEET IN HEIGHT TO PREVENT MECHANICAL DAMAGE DURING DEMOLITION AND CONSTRUCTION ACTIVITIES.
5. THE ENTIRE TREE PROTECTION ZONE MUST BE COVERED WITH 4 TO 6 INCHES OF WOOD CHIP MULCH TO PROTECT SOIL STRUCTURE AND PREVENT ROOT COMPACTION AND OTHER DAMAGE.
6. TREE PROTECTION FENCING MUST REMAIN IN PLACE THROUGHOUT THE ENTIRE CONSTRUCTION PERIOD AND CANNOT BE REMOVED UNTIL ALL GRADING AND CONSTRUCTION ACTIVITIES ARE COMPLETED.
7. CONSTRUCTION ACTIVITIES SHOULD IDEALLY NOT OCCUR WITHIN THE TREE PROTECTION ZONE, AND WHEN WORK IS ABSOLUTELY NECESSARY, SPECIAL PRECAUTIONS MUST BE TAKEN WITH ARBORIST SUPERVISION.
8. A QUALIFIED PROJECT ARBORIST MUST APPROVE ALL WORK PROPOSED WITHIN TREE PROTECTION ZONES AND BE PRESENT ON SITE WHEN ANY WORK IS PERFORMED WITHIN THESE AREAS.
9. NO PARKING OR STORAGE OF MATERIALS, CONSTRUCTION EQUIPMENT, BUILDING MATERIALS, OR EXCAVATED SOIL IS PERMITTED WITHIN ANY TREE PROTECTION ZONE.
10. CHEMICAL DUMPING, CONCRETE WASHOUT, FUEL STORAGE, OR DISPOSAL OF ANY TOXIC MATERIALS IS STRICTLY PROHIBITED WITHIN ANY TREE PROTECTION ZONE AS THESE MATERIALS CAN SEVERELY DAMAGE OR KILL ROOT SYSTEMS.
11. UTILITY LINES SHOULD BE ROUTED AWAY FROM TREE PROTECTION ZONES WHENEVER FEASIBLE TO MINIMIZE ROOT DISTURBANCE AND SOIL COMPACTION THAT CAN HARM TREE HEALTH.
12. ALL EXCAVATION WORK WITHIN THE TREE PROTECTION ZONE MUST USE AIR SPADES OR SOIL SLURRY VACUUM SYSTEMS TO AVOID DAMAGING ROOTS DURING TRENCHING OR UTILITY INSTALLATION.
13. ANY TREE ROOTS THAT BECOME DAMAGED DURING APPROVED CONSTRUCTION ACTIVITIES MUST BE CUT CLEANLY WITH SHARP TOOLS TO PROMOTE PROPER HEALING AND REDUCE DISEASE RISK.
14. IF ROOTS MUST BE EXPOSED FOR MORE THAN 48 HOURS DURING CONSTRUCTION, THE EXPOSED AREA SHALL BE COVERED WITH AT LEAST SIX INCHES OF MULCH AND KEPT MOIST UNTIL BACKFILLING IS COMPLETE.
15. WHEN FILL MATERIAL EXCEEDING 2 FEET IN DEPTH IS PLACED WITHIN THE TREE PROTECTION ZONE, PERFORATED 4-INCH DRAIN LINES MUST BE INSTALLED AT NATURAL GRADE FOR AERATION.
16. THE NUMBER AND PLACEMENT OF AERATION SYSTEMS MUST BE APPROVED BY THE PROJECT ARBORIST TO ENSURE ADEQUATE OXYGEN SUPPLY REACHES THE ROOT SYSTEM.
17. TREE TRIMMING FOR CONSTRUCTION CLEARANCE MUST BE PERFORMED BY OR UNDER THE DIRECTION OF CERTIFIED ARBORISTS AND MUST COMPLY WITH INTERNATIONAL SOCIETY OF ARBORICULTURE STANDARDS.
18. REGULAR MONITORING BY THE PROJECT ARBORIST IS REQUIRED THROUGHOUT CONSTRUCTION TO VERIFY COMPLIANCE WITH TREE PROTECTION MEASURES, ASSESS TREE HEALTH, AND ENSURE PROTECTION SYSTEMS REMAIN EFFECTIVE.
19. ANY DAMAGE TO PROTECTED TREES MUST BE REPORTED IMMEDIATELY TO THE CITY ARBORIST AT TREES@BERKELEYCA.GOV OR BY CALLING 311 WITHIN BERKELEY CITY LIMITS FOR ASSESSMENT AND CORRECTIVE MEASURES.

TREE REMOVAL NOTES

1. BERKELEY'S MUNICIPAL CODE RESTRICTS TREE REMOVAL AND EXCESSIVE PRUNING DEFINED AS REMOVAL OF MORE THAN 25% OF LEAF, STEM, OR ROOT SYSTEM WITHIN ANY 24-MONTH PERIOD.
2. PROTECTED TREES INCLUDE SINGLE STEM SPECIMENS WITH 18-INCH CIRCUMFERENCE OR MULTI-STEM TREES WITH 26-INCH COMBINED CIRCUMFERENCE MEASURED AT 4 FEET FROM GRADE.
3. CITY TREES ON PUBLIC RIGHT-OF-WAY, MEDIANS, PARKS, OR CITY PROPERTY REQUIRE SEPARATE PERMITS AND CAN ONLY BE REMOVED BY THE URBAN FORESTRY UNIT.
4. TREE REMOVAL OR EXCESSIVE PRUNING ON PRIVATE PROPERTY REQUIRES PROPER PERMITS AND EXEMPTIONS APPROVED BY CITY DESIGNEES.
5. THE CITY DOES NOT APPROVE TREE REMOVAL FOR AESTHETIC IMPROVEMENTS, VIEW ENHANCEMENT, SOLAR ACCESS, FRUIT DROP ISSUES, OR MINOR PEST PROBLEMS.
6. ALL TREE REMOVAL WORK MUST BE PERFORMED BY ISA CERTIFIED ARBORISTS WITH STATE CONTRACTOR'S LICENSE, CITY BUSINESS LICENSE, LIABILITY INSURANCE, AND WORKERS COMPENSATION.
7. PERMIT APPLICATIONS REQUIRE DETAILED WORK DESCRIPTIONS, SPECIES IDENTIFICATION, AND ADHERENCE TO ANSI A300 PART 1 STANDARDS AND ISA BEST MANAGEMENT PRACTICES.
8. CITY ARBORIST INSPECTION OCCURS WITHIN 2-4 WEEKS OF PERMIT SUBMISSION, REQUIRING PROJECT SCHEDULES TO ACCOMMODATE REVIEW PERIODS AND POTENTIAL DENIAL.
9. DESIGN TEAMS MUST EXPLORE ALL ALTERNATIVES TO REMOVAL INCLUDING BUILDING REPOSITIONING, UTILITY REROUTING, GRADE MODIFICATIONS, OR SPECIALIZED CONSTRUCTION METHODS BEFORE APPLYING.
10. APPROVED REMOVAL WORK REQUIRES COMPLETION NOTIFICATION TO THE CITY WITHIN ONE WEEK AND COMPLETE SITE RESTORATION WITH DEBRIS REMOVAL.
11. PROFESSIONAL LIABILITY INCLUDES POTENTIAL PROJECT DELAYS FROM PERMIT DENIALS, REPLACEMENT REQUIREMENTS, AND PENALTIES FOR UNAUTHORIZED TREE REMOVAL.
12. CONTACT URBAN FORESTRY UNIT AT TREES@BERKELEYCA.GOV, 311 WITHIN BERKELEY, OR (510) 981-2489 FOR EARLY CONSULTATION DURING DESIGN PHASES.

SCALE: 1/8" = 1'-0"

TRUE NORTH

AE3 ARCHITECTURE + CM
11 Embarcadero West, Ste. 205
Oakland, California 94104
Ph: 510-538-9991
www.ae3partners.com


CK designs
Landscape Architecture
Site Planning
Urban Design
1970 Broadway, Suite 800
Oakland, CA 94612
510 451 9987 | studioCKD.com

NO. ISSUE/REVISION MM-DD-YYYY

DISCLAIMER

NOTE:
IT IS THE PURPOSE OF THESE DRAWINGS TO SHOW THE GENERAL ARRAINGEMENT OF RE-MODELING AND ADDITIONS TO THE EXISTING STRUCTURE AND ARCHITECTURAL CONDITIONS OF EXISTING WALLS, FLOORS AND CEILING WHICH WILL NEED TO BE VERIFIED AND PERHAPS MODIFIED AS THE CONDITIONS ARE REVEALED DURING CONSTRUCTION. AE3 DOES NOT ASSUME ANY RESPONSIBILITY FOR THE EXISTING STRUCTURE.

KEY PLAN

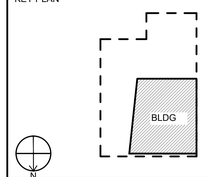

PROFESSIONAL SEALS

PROJECT
AFRICAN AMERICAN HOLISTIC RESOURCE CENTER
1890 ALCATRAZ AVE. BERKELEY, CA 94703


SHEET TITLE
EXISTING SITE PLAN

DRAWN BY	REVIEWED BY	SHEET NUMBER
RPA/NFB	AC	L1.0

PROJECT NUMBER

DATE
8/20/2025

Copyright 2015 AE3 PARTNERS All Rights Reserved - These Plans and/or Specifications are intended for the sole benefit of AE3 Partners client and may not be copied, reproduced, used or reused in any form without the express written consent of AE3 Partners.

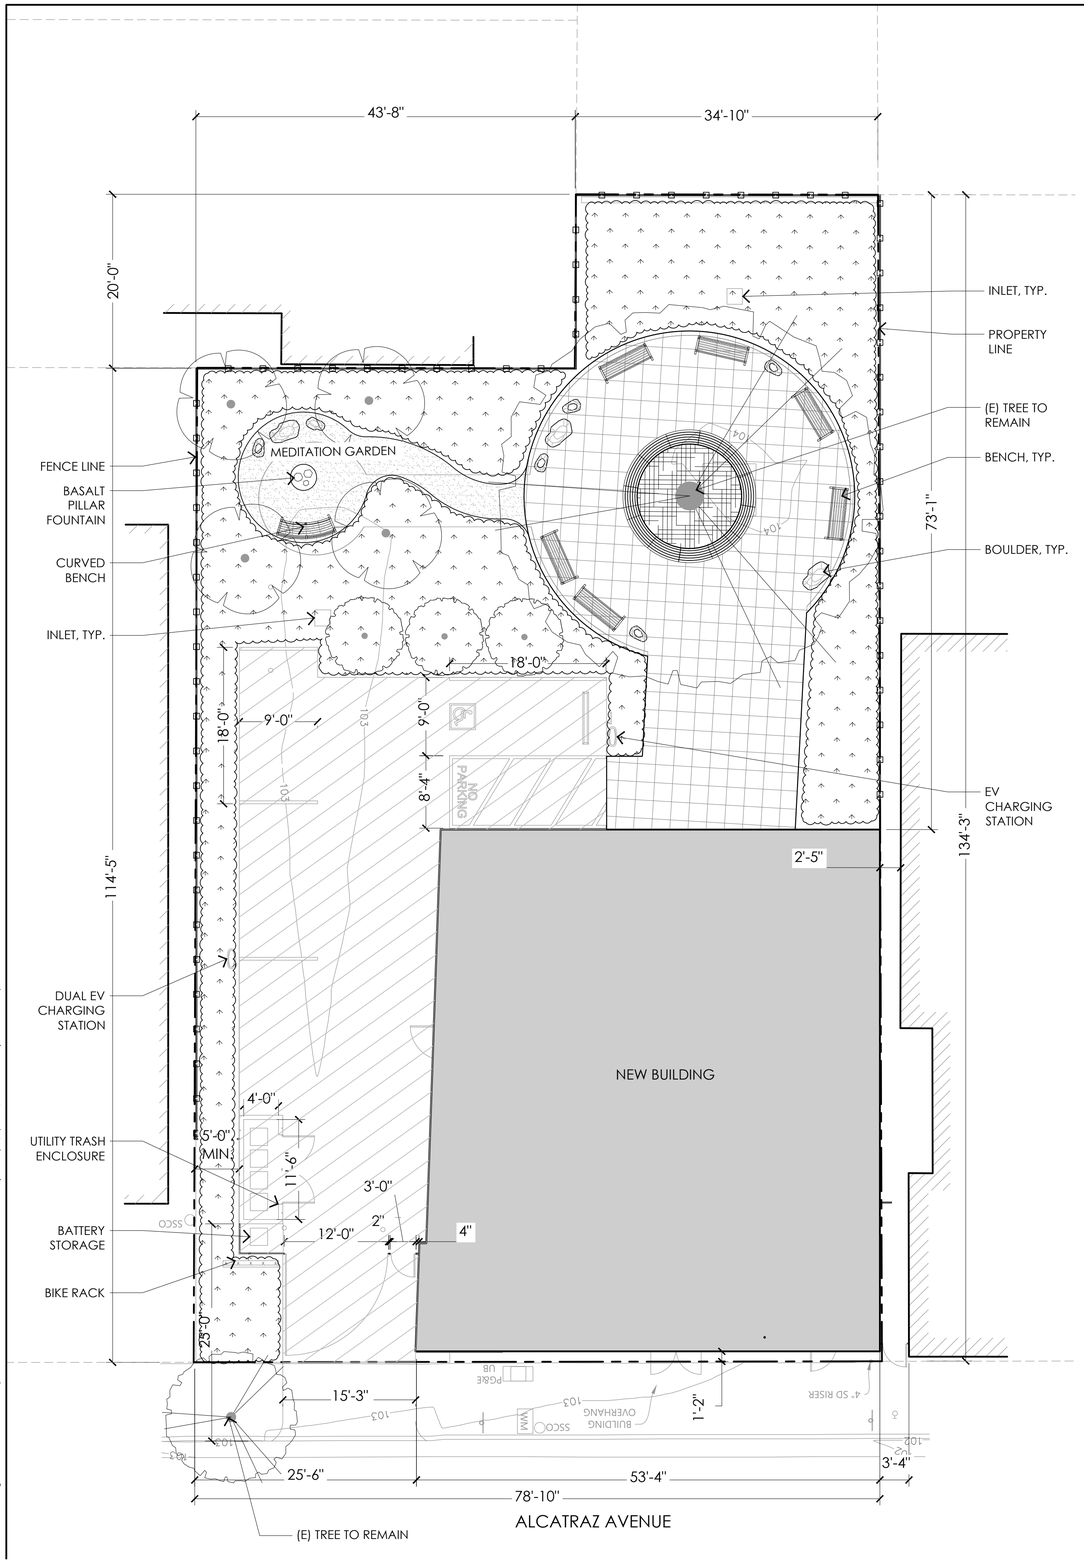

LEGEND

- SHRUBS AND GROUNDCOVER, SEE PLANTING LEGEND
  TOTAL IRRIGATED LANDSCAPE AREA IS 2,350 S.F
- PERVIOUS CONCRETE PAVERS
- ASPHALT
- DECOMPOSED GRANITE
- MULCH
- PROPERTY LINE
- NEW FENCE LINE

PLANTING LEGEND

SYMBOL	BOTANICAL NAME	COMMON NAME	WATER USE	CA NATIVE	SIZE(WXH)	CONT. SIZE
TREES						
	ARBUTUS 'MARINA'	MARINA ARBUTUS	L		25'X25'	24" BOX
	CERCIS OCCIDENTALIS	WESTERN REDBUD	L	Y	15'X20'	24" BOX
SHRUBS AND GROUNDCOVERS						
	SALVIA SPATHACEA	HUMMINGBIRD SAGE	L	Y	3'X3'	1gal
	POLYSTICHUM MUNITUM	SWORD FERN	M	Y	3'X6'	1gal
	RHAMNUS CALIFORNICA	CA COFFEEBERRY	L	Y	8'X8'	1gal
	MUHLENBERGIA RIGENS	DEERGRASS	L	Y	4'x4'	1gal

PLANTING AND IRRIGATION NOTES

1. LOOSEN COMPACTED SOIL IN AREAS TO BE PLANTED TO A DEPTH OF 10 INCHES.
2. REMOVE ALL LIME TREATED SOIL FROM PLANTING AREAS TO A DEPTH OF 3 FEET.
3. SUBMIT SOIL AND SOIL AMENDMENT TEST REPORT FOR LANDSCAPE ARCHITECT'S REVIEW PRIOR TO PURCHASE OF PLANTS.
4. FURNISH ALL NEW PLANTING AREAS WITH 1 TO 2 INCHES DEPTH LAYER OF COMPOST AND ROTOTILL IT IN A DEPTH OF 6 INCHES.
5. FURNISH ALL NEW PLANTING AREAS WITH WOOD CHIP MULCH 3 INCH DEEP AND 6 INCH DEPTH LAYER OF COMPOST.
6. INSTALL ROOT BARRIER ALONG PAVING EDGE OF ALL NEW TREES PLANTED WITHIN 5 FEET OF PAVING BUT DO NOT WRAP ROOT BARRIER AROUND ROOTBALL.
7. DO NOT PLANT NEW TREES DIRECTLY ABOVE UNDERGROUND SITE UTILITY LINES AND PIPING, AND PROTECT ALL EXISTING TREES INDICATED AS 'TREES TO REMAIN'.
8. ALL PLANTING WILL BE IRRIGATED WITH AN AUTOMATICALLY CONTROLLED DRIP SYSTEM IN ACCORDANCE WITH CITY OF BERKELEY WATER EFFICIENCY REQUIREMENTS WITH AUTOMATIC CONTROLLER CONNECTED TO EXTERIOR SOLAR SENSOR.
9. THE INTENT OF THE IRRIGATION SYSTEM IS TO PROVIDE THE MINIMUM AMOUNT OF WATER REQUIRED TO SUSTAIN GOOD PLANT HEALTH.
10. MANUAL SHUT-OFF VALVES SHALL BE INSTALLED AS CLOSE AS POSSIBLE TO THE POINT OF CONNECTION OF THE WATER SUPPLY.
11. 120 VOLT A.C. (2.5 AMP DEMAND PER CONTROLLER) ELECTRICAL SERVICE TO IRRIGATION CONTROLLER LOCATIONS TO BE PROVIDED UNDER ELECTRICAL CONTRACT WORK.
12. WHERE IT IS NECESSARY TO EXCAVATE ADJACENT TO EXISTING TREES, USE ALL POSSIBLE CARE TO AVOID INJURY TO TREES AND TREE ROOTS, WITH EXCAVATION WHERE TWO INCH AND LARGER ROOTS OCCUR TO BE DONE BY HAND, AND ANY DAMAGED ROOTS CUT CLEANLY WITH SHARP TOOLS, AND TRENCHES ADJACENT TO TREES CLOSED WITHIN TWENTY-FOUR HOURS OR KEPT SHADED WITH WET BURLAP OR CANVAS.
13. NEW REPLACEMENT TREES REQUIRE AUTOMATIC IRRIGATION INCLUDING TWO TREE BUBBLERS PROVIDING A MINIMUM OF 20 GALLONS PER WEEK BETWEEN MARCH 15 AND OCTOBER 15 FOR THE FIRST THREE YEARS.
14. TREES MUST BE PROPERLY PLANTED AT GRADE WITH SOIL AMENDMENT GENERALLY NOT RECOMMENDED, AND NO CONSTRUCTION RUBBLE OR NON-ORGANIC MATERIAL SHALL BE PLACED WITHIN TREE WELLS.
15. THE CITY'S ARBORIST MUST BE NOTIFIED PRIOR TO DELIVERY OF REPLACEMENT TREES FOR INSPECTION OF THEIR SIZE AND STRUCTURE.
16. AT THE END OF THE REQUIRED MAINTENANCE PERIOD, THE OWNER SHALL PROVIDE REGULAR MAINTENANCE OF THE IRRIGATION SYSTEM TO ENSURE EFFICIENT USE OF WATER INCLUDING CHECKING, ADJUSTING, AND REPAIRING IRRIGATION EQUIPMENT AND CONTROL SYSTEM.

MWELO STATEMENT OF COMPLIANCE

"I AGREE TO COMPLY WITH THE REQUIREMENTS OF THE MODEL WATER EFFICIENT LANDSCAPE ORDINANCE (MWELO) AND SUBMIT A COMPLETE LANDSCAPE DOCUMENT PACKAGE."

LICENSED LANDSCAPE ARCHITECT
AMY CCUPPLES
4488
Signature
8/31/2025
Renewal Date
STATE OF CALIFORNIA

AMY CUPPLES, PLA
PRINCIPAL-IN-CHARGE
CUPPLES KELLER DESIGNS

08/20/2025
DATE

SCALE: 1/8" = 1'-0"

TRUE NORTH
N

AE3 ARCHITECTURE + CM
11 Embarcadero West, Ste. 205
Oakland, California 94104
Ph: 510-538-9991
www.ae3partners.com


CK designs
Landscape Architecture
Site Planning
Urban Design
1970 Broadway, Suite 800
Oakland, CA 94612
510 451 9987 | studioCKD.com

NO.	ISSUE/REVISION	MM-DD-YYYY

DISCLAIMER

NOTE:
IT IS THE PURPOSE OF THESE DRAWINGS TO SHOW THE GENERAL ARRAINGEMENT OF RE-MODELING AND ADDITIONS TO THE EXISTING STRUCTURE AND ARCHITECTURAL CONDITIONS OF EXISTING WALLS, FLOORS AND CEILING WHICH WILL NEED TO BE VERIFIED AND PERHAPS MODIFIED AS THE CONDITIONS ARE REVEALED DURING CONSTRUCTION. AE3 DOES NOT ASSUME ANY RESPONSIBILITY FOR THE EXISTING STRUCTURE.

KEY PLAN

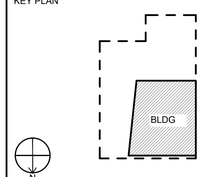

PROFESSIONAL SEALS

PROJECT
AFRICAN AMERICAN HOLISTIC RESOURCE CENTER
1890 ALCATRAZ AVE. BERKELEY, CA 94703

SHEET TITLE
PROPOSED SITE PLAN

DRAWN BY	REVIEWED BY	SHEET NUMBER
RPA/NFB	AC	L2.0

PROJECT NUMBER

DATE
8/20/2025

Copyright 2015 AE3 PARTNERS All Rights Reserved - These Plans and/or Specifications are intended for the sole benefit of AE3 Partners client and may not be copied, reproduced, used or reused in any form without the express written consent of AE3 Partners.

TREES



ARBUTUS 'MARINA'



CERCIS OCCIDENTALIS

SHRUBS



RHAMNUS CALIFORNICA



POLYSTICHUM MUNITUM

GROUNDCOVER/GRASS



SALVIA SPATHACEA



MUHLENBERGIA RIGENS

Copyright 2015 AE3 PARTNERS All Rights Reserved - These Plans and/or Specifications are intended for the sole benefit of AE3 Partners client and may not be copied, reproduced, used or reused in any form without the express written consent of AE3 Partners

AE3 ARCHITECTURE + CM
11 Embarcadero West, Ste. 205
Oakland, California 94104
Ph: 510-538-9991
www.ae3partners.com


CK designs
Landscape Architecture
Site Planning
Urban Design
1970 Broadway, Suite 800
Oakland, CA 94612
510 451 9987 | studioCKD.com

NO. ISSUE/REVISION MM-DD-YYYY

DISCLAIMER

NOTE:
IT IS THE PURPOSE OF THESE DRAWINGS TO SHOW THE GENERAL ARRAINGEMENT OF RE-MODELING AND ADDITIONS TO THE EXISTING STRUCTURE AND ARCHITECTURAL CONDITIONS OF EXISTING WALLS, FLOORS AND CEILING WHICH WILL NEED TO BE VERIFIED AND PERHAPS MODIFIED AS THE CONDITIONS ARE REVEALED DURING CONSTRUCTION. AE3 DOES NOT ASSUME ANY RESPONSIBILITY FOR THE EXISTING STRUCTURE.

KEY PLAN

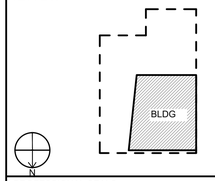

PROFESSIONAL SEALS

PROJECT

AFRICAN AMERICAN HOLISTIC RESOURCE CENTER

1890 ALCATRAZ AVE. BERKELEY, CA 94703

SHEET TITLE

PLANT IMAGE BOARD

DRAWN BY	REVIEWED BY	SHEET NUMBER
RPA/NFB	AC	L2.1

PROJECT NUMBER

DATE
8/20/2025

ZONING ADJUSTMENTS BOARD

NOTICE OF PUBLIC HEARING

1890 Alcatraz Avenue

Use Permit #ZP2024-0183 to demolish a 1-story commercial building (4,425 square feet) and construct a 2-story (39 feet and 4 inches) 6,016 square-foot community center with three off-street vehicle parking spaces and five bicycle parking spaces.

The Zoning Adjustments Board of the City of Berkeley will hold a public hearing on the above matter, pursuant to Zoning Ordinance, Section 23.404.050 (Public Hearings and Decisions)

When: Thursday, December 11, 2025, 7:00 pm
Where: Berkeley Unified School District meeting room, 1231 Addison Street, (wheelchair accessible) with remote/hybrid option (via Zoom).

Please visit: https://berkeleyca.gov/your-government/boards-commissions/zoning-adjustments-board and click on the hearing date to access the most up-to-date meeting information, or call the Land Use Planning division (510) 981-7410.

PUBLIC ADVISORY: THIS MEETING WILL BE CONDUCTED IN A HYBRID MODEL WITH BOTH IN-PERSON ATTENDANCE AND VIRTUAL PARTICIPATION AVAILABLE FOR MEMBERS OF THE PUBLIC.

For in-person attendees, face coverings or masks that cover both the nose and mouth are encouraged. If you're feeling sick, please do not attend the meeting in-person as a public health precaution.

Currently, there are no physical distancing requirements in place by the State of California or the Local Health Officer for an indoor event similar to a Commission meeting. However, all attendees are requested to be respectful of the personal space of other attendees. An area of the public seating area will be designated as "distanced seating" to accommodate persons that need to distance for personal health reasons.

A. Land Use Designations:

- General Plan: ACMU – Adeline Corridor Mixed Use
- Zoning: C-AC – Adeline Corridor Commercial District

B. Zoning Permits Required:

- Use Permit under BMC Section 23.326.070(A) “Main Non-Residential Building” to demolish a non-residential building
- Use Permit under BMC Section 23.204.020(A) “Allowed Land Uses” to construct a new community center
- Use Permit under BMC Section 23.204.030(A)(1) “Floor Area Permit Requirements” to create a new main building

C. CEQA Recommendation: Categorically exempt pursuant to Section 15303 of the CEQA Guidelines (“New Construction or Conversion of Small Structures”).

D. Project Recommendation: Approve Use Permit #ZP2024-0183 pursuant to BMC Section 23.406.040(E) “Findings for Approval”

E. Parties Involved:

- Applicant — Canhui Li, City of Berkeley Department of Parks, Recreation, and Waterfront
- Property Owner — City of Berkeley

Further Information:
All application materials are available online at:
https://aca.cityofberkeley.info/CitizenAccess/Welcome.aspx.

The Zoning Adjustments Board final agenda and staff reports will be available online 6 days prior to this meeting at: https://berkeleyca.gov/your-government/boards-commissions/zoning-adjustments-board.

Questions about the project should be directed to the project planner, Singeh Saliki, at (510) 981-7412 or ssaliki@berkeleyca.gov.

Written comments or a request for a Notice of Decision should be directed to the Zoning Adjustments Board Secretary at zab@berkeleyca.gov.

Communication Disclaimer:
Communications to Berkeley boards, commissions or committees are public record and will become part of the City's electronic records, which are accessible through the City's website. **Please note: e-mail addresses, names, addresses, and other contact information are not required, but if included in any communication to a City board, commission or committee, will become part of the public record.** If you do not want your e-mail address or any other contact information to be made public, you may deliver communications via U.S. Postal Service or in person to the secretary of the relevant board, commission or committee. If you do not want your contact information included in the public record, please do not include that information in your communication. Please contact the secretary to the relevant board, commission or committee for further information.

Written Comments, Communications, and Reports:
Written comments must be directed to the ZAB Secretary at the Land Use Planning Division (Attn: ZAB Secretary), or via e-mail to: zab@berkeleyca.gov. All materials will be made available via the Zoning Adjustments Board Agenda page online at this address: https://berkeleyca.gov/your-government/boards-commissions/zoning-adjustments-board

All persons are welcome to attend the hearing and will be given an opportunity to address the Board. Comments may be made verbally at the public hearing and/or in writing before the hearing. The Board may limit the time granted to each speaker.

Correspondence received by 5:00 PM, eight days before this public hearing, will be provided with the agenda materials provided to the Board. Note that if you submit a hard copy document of more than 10 pages, or in color, or with photos, you must provide 15 copies. Correspondence received after this deadline will be conveyed to the Board in the following manner:

- **Correspondence received by 5:00 PM, two days before** this public hearing, will be conveyed to the Board in a Supplemental Communications and Reports #1, which is released around noon one day before the public hearing.
- **Correspondence received by 12:00 PM, the day of** this public hearing, will be conveyed to the Board in a Supplemental Communications and Reports #2, which is released around noon the day of the public hearing.
- **Correspondence received after 12:00 PM, the day of** this public hearing will be saved in the project administrative record.

Accessibility Information / ADA Disclaimer:
To request a disability-related accommodation(s) to participate in the meeting, including auxiliary aids or services, please contact the Disability Services specialist at 981-6342 (V) or 981-6345 (TDD) at least three business days before the meeting date.

SB 343 Disclaimer:
Any writings or documents provided to a majority of the Commission regarding any item on this agenda will be made available to the public. Please contact the Land Use Planning Division (zab@berkeleyca.gov) to request hard-copies or electronic copies.

Notice Concerning Your Legal Rights:
If you object to a decision by the Zoning Adjustments Board regarding a land use permit project, the following requirements and restrictions apply:

1. If you challenge the decision of the City in court, you may be limited to raising only those issues you or someone else raised at the public hearing described in this notice.
2. You must appeal to the City Council within 14 days after the Notice of Decision of the action of the Zoning Adjustments Board is mailed. It is your obligation to notify the Land Use Planning Division in writing of your desire to receive a Notice of Decision when it is completed.
3. Pursuant to Code of Civil Procedure Section 1094.6(b) and Government Code Section 65009(c)(1), no lawsuit challenging a City Council decision, as defined by Code of Civil Procedure Section 1094.6(e), regarding a use permit, variance or other permit may be filed more than 90 days after the date the decision becomes final, as defined in Code of Civil Procedure Section 1094.6(b). Any lawsuit not filed within that 90-day period will be barred.
4. Pursuant to Government Code Section 66020(d)(1), notice is hereby given to the applicant that the 90-day protest period for any fees, dedications, reservations, or other exactions included in any permit approval begins upon final action by the City, and that any challenge must be filed within this 90-day period.
5. If you believe that this decision or any condition attached to it denies you any reasonable economic use of the subject property, was not sufficiently related to a legitimate public purpose, was not sufficiently proportional to any impact of the project, or for any other reason constitutes a “taking” of property for public use without just compensation under the California or United States Constitutions, the following requirements apply:
    a. That this belief is a basis of your appeal.
    b. Why you believe that the decision or condition constitutes a "taking" of property as set forth above.
    c. All evidence and argument in support of your belief that the decision or condition constitutes a “taking” as set forth above. If you do not do so, you will waive any legal right to claim that your property has been taken, both before the City Council and in court.



AE3
ARCHITECTURE + CM

Programming Workshop Meeting Summary

June 7, 2023
June 12, 2023
June 18, 2023
July 12, 2003

African American Holistic Resource Center (AAHRC)

Compiled/Revised 12/20/23

TABLE OF CONTENTS


Part 1: What We Heard

- Community
- Education
- Arts
- Economics
- Look and Feel

Part 2: The Voting and Commenting Process

Part 3: What We Want In Our Project

Part 4: Our Look and Feel

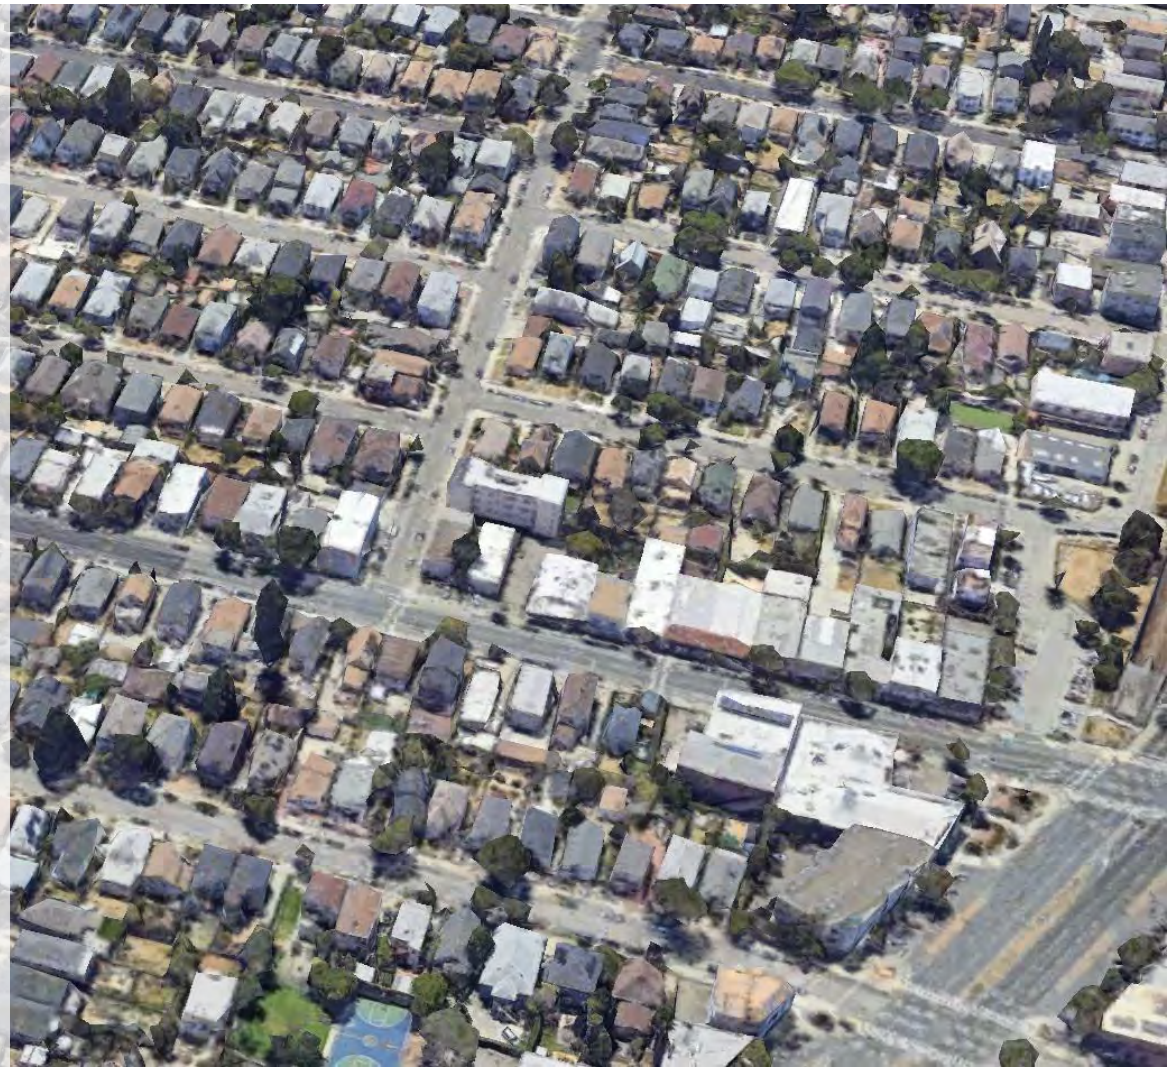

AAHRC: WHAT WE HEARD, PART 1

Color Code for Meeting Dates:
Black Text: *June 7, 2023*
Green Text: *June 12, 2023*
Red Text: *June 18, 2023*

AE3 ARCHITECTURE + CM

- Welcome of Youth and Elders
- Powerful
- Empowering
- Space to share the Gospel
- Revitalize
- Liberation
- Non-destructive space
- Jurisprudence
- Altar Prayer space
- Restrooms - Gender Neutral
- A safe space to address sexual assault
- Community Agreements regularly revised
- Safe loving education on Black Hair/Black hair care
- Access to specialty care services (legal services) through partnerships & hosting of special events
- Opportunities for folks to learn de-escalation strategies.
- Ambassadors, mentors and advocates that can assist both within w/ outside navigation in the mainstream i.e. how to find resources
- Safe areas for socialization for all age groups
- Welcome Elders with their Knowledge and experience
- Information center - Department of Children and families/Parent Guardian Help/Food Housing
- A place of your (Black Community) vision that is actively supported by Berkeley community members and organizations in meaningful, constructive ways
- A building that will be open and inviting to all – and particularly the black residents
- High tech and safe
- Conflict
- Collaborative Space
- Have a 'greeter'
- Conference Space
- Job Development
- Warm and nurturing
- Usable space for other A/O organizations
- Space for all African Projects: Legal Services



- A community resource that connects people
- Organizations and businesses that represent the black community of Berkeley
- Community Center where people meet on the weekends after hours
- **Event Space and Community should be combined space**
- **We don't need another space turning into a rental facility for city funds**
- **Senior spaces & relationships w/youth & pre-k**
- **Space for older adults & youth to interact**
- **"Circle spaces" not linear rows**
- **Elder care respite – shuttles to service centers?**
- **Spiritual Space with African drumming meditations dance**
- Afro-centric – inviting to the Black community especially
- Have a 'greeter' at the door to welcome folks in and direct them to what's available
- Break the cycle: Mass incarceration; work to end homelessness
- I am concerned that the space be a place for all levels
- I worry that the immediate neighbors on this block won't feel that this is their space (along with others)
- Dance R&B music for social interaction for 14–18-year-olds
- Video on demand
- I pray that young children will catch the vision and pass the torch so that others will learn, believe, achieve, succeed
- Assistance and info about tenant rights
- Gathering place for music, arts and culture for black folks
- Rentable event space to give community the opportunity to have events at an affordable price (Birthdays/Baby showers)
- Conference room named after Barbara White
- A football room
- Protection
- A place to play basketball
- Talk about victims of CPS abuse and violent crimes in a private room
- Space to learn about the laws at CPS taking our kids
- Have civil lawyers pro-bono for mothers
- Have a space to help with w/interpersonal violence.
- Hear from foster kids what they need. Share with circles of interest and concerns.
- Circles of inclusion with all ages, colors to play music, do art, share hopes & dreams of future world ideas of how to get together and a list of needs especially and where folks can contribute services money and share the ideas with other
- Help connect foster care/adoptive kids of color w/ mentors/leaders of color in our community

Community

- **Warm welcoming place**
- **A place for "us"**
- **Safe to be unapologetically Black**
- **A place where lost people can find themselves**
- **Accommodate people of all abilities centered in joy**
- **Sanctuary**
- **Own our narrative, change the counter narrative**
- **Storytelling all generations and history of community**
- **"Community Agreement" room**
- **Rules and bylaws to deescalate conflicts**
- **Social agreement**
- **What is said here stays here**
- **Place where everybody knows your name**
- **Safe space to resolve conflict disputes**
- **Space to hold events**
- **"Conference Room" where voices are heard**
- **Welcome Center**

AAHRC: WHAT WE HEARD, PART 2

Color Code for Meeting Dates:
Black Text: *June 7, 2023*
Green Text: *June 12, 2023*
Red Text: *June 18, 2023*

AE3 ARCHITECTURE + CM

- How do we get well rounded youth out of this collective / community learning
- How to balance technology and have tech work for individual / community
- Inspirationally powerful
- Multi-generational programming events together
- Book Club / talks
- Self esteem
- Career Resources for students and professionals
- College application mentorships / workshops
- Wifi / Internet capability
- Computer access / Printing
- Skills Training / Job development
- Book Nook / Reading Area with focus on African American history / African Studies
- Book Club
- Youth Advisory
- Internship Programs
- Multi-Generational programming events together
- Book clubs / talks
- Library w/ robust access to high quality books
- Space for all African Projects:
- Digital Equity Access
- Educational Services
- Place for parents to come with young kids and have storybook and each child gets their own copy of books
- Parent/Grandparent/Guardian help
- Place for teens to hang out informally with mentors to listen and down the line connect them to skills, interests, options to help with school work
- Music classes (enrichment) of all kinds
- Access to computer / printing
- Design Assistant – ways for all to collaborate and share skills needs

- **Stem Programs for youth**
- **Curated book exchange free library**
- **Computer Lab should have the tables that will hide the monitor & keyboard so you can use as classroom**
- **Reading stories with kids and their parents**
- **Classroom – lab – computer should be combined space**
- **I agree with this: "Classroom – lab – computer should be combined space."**
- **Flat screen & digital displays of African American History in Berkeley integrated into the whole building.**
- **Might include archive Dr. Stephanie Jounsor has done a lot of research on black research on black families, businesses etc. in Berkeley – this project could be continuing & physical documents kept & collected here.**

- Resources for students
- Computer / printer station for community
- Stem lab – area to foster tech imagination w/ youth
- Autobiography and poetry written by great leaders
- Have a computer room and chrome books
- I grew up in south Berkeley (but moved to Hayward years ago). I wish the new center would have:
- Tutoring for children and
- A Book library of African-American History. I cried when the Library on Adeline & Woulsa closed and moved away. Let's bring in back this way
- Basic Home Safety protocols. Young people can video on demand
- I need help with depression, job, housing, self-care techniques
- Planning trips for the kids to go to Africa (Ghana, Nigeria) and see the world.

Getty Images

Education

- **Celebrating Black excellence**
- **A place where youth can get correct education**
- **Reeducation of African American kids with own books**
- **Library**
- **Classroom**
- **Computer Lab / Resource Center**
- **Freedom School**
- **How to think outside of box**
- **Independent thinking outside of box - includes critical thinking.**
- **Educational disparities and core fundamentals; understanding the why**
- **Pre-K**
- **Movement**
- **Remove discipline in learning.**
- **Allow kids to learn at their own pace**
- **Emotional intelligence**
- **Learn about our history and culture**
- **Independent study school**
- **Conference room for youth with library**



AAHRC: WHAT WE HEARD, PART 3

Color Code for Meeting Dates::
Black Text: *June 7, 2023*
Green Text: *June 12, 2023*
Red Text: *June 18, 2023*

AE3 ARCHITECTURE + CM

- Recording / Production Studio
- Podcast studio available for rent
- Sankofa (Go back to the past - history)
- Infinity
- Screen recessed into ceiling – drops down into adaptable space
- A place to record music and produce films
- A place to record podcasts
- Exploring how much the African Diaspora affects the world – Black Imagery, black art, gallery of flags w/majority afro spaces
- Creative
- A Place to celebrate black Joy and culture
- Art Area that showcases bay area, artists of color, black artists and guest artists
- Images of Great black Legends around the building
- Paint Spaces
- Theater/Event Hall/live screening
- Outdoor Amphitheater
- Screening Room to show local films; Q/A with directors
- Theater - I want the screen to come down

- **Be sure to consider connecting with the African-American Museum & library. A valuable local resource.**
- **The entire building space should be the gallery not a dedicated space**
- **Entire Space Gallery!**
- **Just an Art Gallery or Art Classes space as well?**
- **Art throughout all spaces need double duty**
- **Exhibits throughout whole building rather than a dedicated room**
- **Will there be digital archives of African American materials available?**
- **Walk of fame could be entrance on walls not a dedicated space**
- **Can there be a digital ancestor walk?**
- **Space for stories & wisdom ancestor stories**

Arts

- **Gallery**
- **Community Meeting Space**
- **Cultural Center**
- **Music / sound**
- **Kings and Queens on walls**
- **Black Hall of Fame. Start with ancestors to Berkeley residents**
- **Connect with art community**
- **Reconnect with old arts, stories, gardening and dolls**
- **Ancestorial walk**



AAHRC: WHAT WE HEARD, PART 4

Color Code for Meeting Dates:
Black Text: *June 7, 2023*
Green Text: *June 12, 2023*
Red Text: *June 18, 2023*

AE3 ARCHITECTURE + CM

- A place to get tools for healing and wellness
- Sound Proof hubs for sensory sensitive individuals – a place to 'reset' – add-on to 'chill space'
- Endowment / Grant Writers / Sponsorships for Health Interns to do natural practices
- Fitness/Wellness Center
- Space for Telehealth appointments
- Medical Information Center – to help locals apply for county assistance
- Groups for people with Multiplicity
- Individual Therapy that's right for the person and choices
- Assistance in health Issues
- Exercise room
- Space for all African Projects: Mental Health Services, Health Services
- Therapy Rooms – Group Therapy meeting Room
- Therapy/Meeting Rooms (Group Therapy)
- Medical Help how to apply for county assistance
- I am concerned about mental health
- Family and mental help
- Community kitchen for skills building exercises and trainings
- **Will there be small rooms/office for medical or therapy meetings one on one?**
- **Clinical care & mental health should be combined**
- **Consider the word culinary instead of kitchen**
- Basic Home safety programs young people conform…
- Getting to eat healthy and knowing resources are….
- Kitchen – food provided for evening meeting i.e. families and babysitting/sitters
- Community Kitchen
- Snacks
- Have mental health created by the cycle of violence
- To learn more about holistic health alternative meds for anxiety
- Resources to black Therapist
- Getting to learn to eat healthy and knowing resource are and creating…
- A place that is a hub for healing, health and joy



Health

- Safe meditation space for healing collectively and individually: yoga, samba
- Traditional and non-traditional health practices
- Resolve mental / physical health disparities
- Healthy food
- Herbalism, natural oils and spices
- Kitchen

AAHRC: WHAT WE HEARD, PART 5

Color Code for Meeting Dates:
Black Text: *June 7, 2023*
Green Text: *June 12, 2023*
Red Text: *June 18, 2023*

AE3 ARCHITECTURE + CM

- Black ownership In the community
- Hub for networking
- Continued Funding to sustain the center
- Collaboration/youth empowerment
- Senior empowerment
- Job development
- Maker space
- Work shared space
- Help for homeless women/men/children
- Food/Housing resources
- Proper Funding
- Worries - Make sure the city follows through their goals for the site
- Worries - That the center won't get started
- My worry is that the progress will slow down and 15 years will pass before it will actually happen in the building.
- I worry about staffing levels. Often programs are understaffed.
- Basic finance management
- Hire Architects that look like us
- Resources
- Financial support and services that Help people gain housing
- Resources for POC by POC provides
- Black Community Center Rental
- **Jobs for Youth!**
- **Please include the "Maker Space" in the Pre-k room or incorporate it in any other room such as the event space.**
- **Limited short-term space for emerging black owned businesses**
- **Good transit connections**
- **Intergenerational tools: Sewing Machines, Table saw, plotters & cutters, etc**



Economics

- **African economics. Deal with spirit**
- **Empowerment and entrepreneurism away from capitalism**
- **Financial literacy**
- **Area to accommodate entrepreneurs.**
- **Pop-ups**
- **Maker Space**

AAHRC: WHAT WE HEARD, PART 6

Color Code for Meeting Dates:
Black Text: *June 7, 2023*
Green Text: *June 12, 2023*
Red Text: *June 18, 2023*

AE3 ARCHITECTURE + CM

- Motivating
- Interactive
- Peaceful
- Impactful
- Relaxing
- Umbutu (I am because we are; We are because I am; May the circle be unbroken)
- Revitalize
- Life
- Child friendly spaces
- Kitchen (No carbs like white flour, rice, pasta) – Hopefully all food is pesticide free – healthy & organic
- A place that is sustainable
- Non-destructive space
- **Sound dampening for open and shared spaces**
- **Movable walls "flex spaces"**
- **Universal Design**
- **What about Pets!?**
- **Lovely at first. How will it be maintained consistently to avoid rodents?**
- **Combine the edible garden and meditation spaces**
- **Maximum outdoor "rooms"**
- **Important that plants are native / edible not just ornamental**
- **Make the most of outdoor spaces vertical / shade / sun. Movable furniture.**
- **Water / fountains**
- **Green roof w/ edible garden**
- **Include a living wall somewhere**




- Space for mediation
- Warm; natural light
- Clean
- Open Concept
- Very Welcoming warm greeting; pleasant attitude; calm voice
- A welcoming inviting 'face' to the street to entice folks to come in
- Colors – Warm earth tones & gold
- A lot of natural light
- A comfort Zone
- A place that is a hub for health and joy
- Place to celebrate black joy and culture
- Chill room
- I'm so happy this space will exist
- Food
- Quiet room/peace room
- Space to get away and have time for myself
- Green Space
- Greenery
- Garden
- Grown Own Food
- Plants and flowers throughout
- KEEP THE TREE!
- Plants and flowing water throughout the building

Look and Feel

- ***Beautiful***
- ***Change the narrative to Afro-centric visually and aesthetically***
- ***Natural lighting***
- ***Natural materials***
- ***Whole spaces where an individual can transition and re-integrate into community e.g., Disneyland***
- ***Ensure institutionalism is not part of space e.g., colors, flooring.***
- ***Chill space away from tech e.g., no phone zones***
- ***Movable walls***
- ***Transformative space – multi-purpose & uses***
- ***Flexible, adaptive safe and open space not facing street. "Atrium"***
- ***Rooftop garden***

AAHRC: VOTING PROCESS (JULY 12, 2023 MEETING)

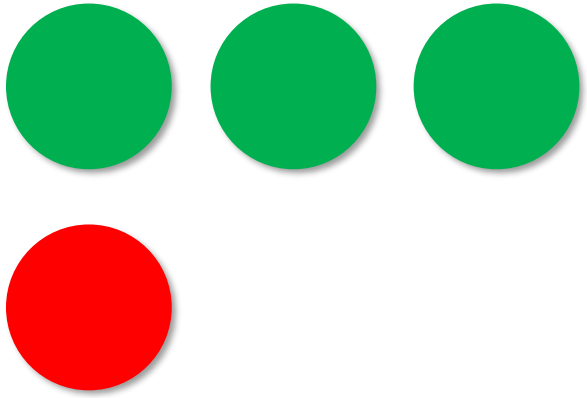



Getting your feedback:

The Voting Process:

- For the next two exercises, each participant will get three (3) **green sticky dots** and (1) **red sticky dot**
- Place **green sticky dots** on the three concept or images that you like the best and most resonate with you.
- Place the **red sticky dot** on the concept or idea that you like the least
- Items that receive the most green will be ranked as a higher priority
- Items that receive the most red will be ranked lower.

Did We Miss Something?

- Use that we feel we should consider
- Other idea or comment
- Please write in on a post it note and attach to the description, picture or element of concern

AAHRC: WHAT WE WANT IN OUR PROJECT, BOARD 1




1. **Event Space**

Votes
7
2



2. **Community Room**

Votes
3
3

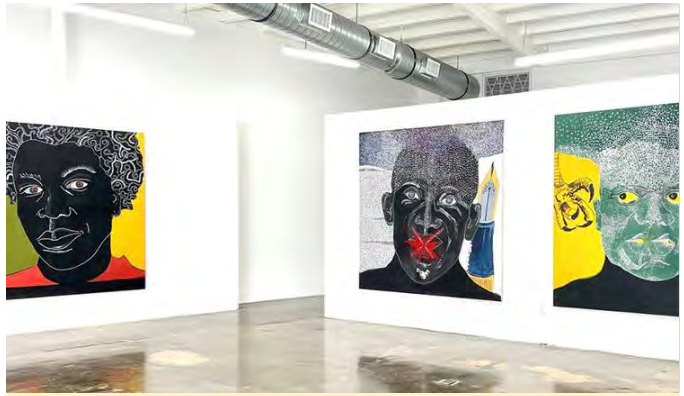

3. **Art Gallery**

Votes
10
0



4. **Conference Space**

Votes
4
0



5. **Library**

Votes
6
0



6. **Youth Center**

Votes
13
0

AAHRC: WHAT WE WANT IN OUR PROJECT, BOARD 2



7. **Mental and Spiritual Health**

Votes
23
0



8. **Clinical Care**

Votes
5
0



9. **Computer Lab**

Votes
7
0



10. **Classroom**

Votes
0
0



11. **Pre-K**

Votes
10
0



12. **Recording / Production Studio**

Votes
10
0

AAHRC: WHAT WE WANT IN OUR PROJECT, BOARD 3



13. **Black Hall of Fame**

Votes
5
0



14. **Ancestral Walk**

Votes
11
2



15. **Maker Space**

Votes
3
0



16. **Edible Garden**

Votes
12
0



17. **Meditation Garden / Space**

Votes
8
0



18. **Kitchen**

Votes
15
0

AAHRC: OUR LOOK AND FEEL, BOARD 1



Lifeworks Foundation Youth & Family Resource Center
Austin, TX

Votes
0
0



August Wilson African Cultural Center
Pittsburg, PA

Votes
1
0



Harvey B Gantt Center for African American Arts - *Charlotte, NC*

Votes
0
1



African American Arts & Cultural Center
Tampa, FL

Votes
8
0



African American Cultural and Heritage Center
Austin, TX

Votes
0
0



African American Performing Arts Center
Clio, NM

Votes
0
1

AAHRC: OUR LOOK AND FEEL, BOARD 2















AAHRC: OUR LOOK AND FEEL, BOARD 3




Arkansas Tech University Student Services
Ozark, AR

Votes
0
0



California African American Museum
Los Angeles, CA

Votes
2
0

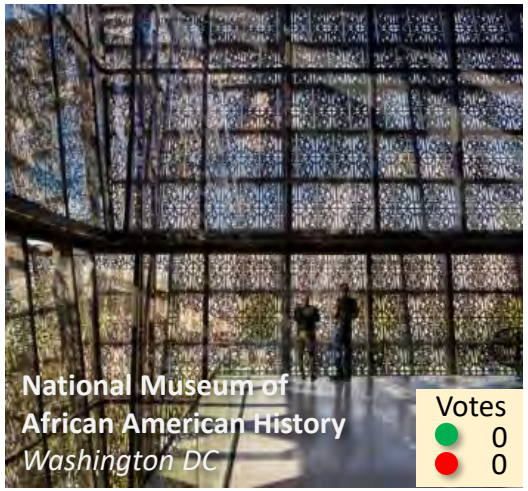

National Museum of African American History
Washington DC

Votes
0
0



Bruce D Nessbit African American Cultural Center - *Urbana IL*

Votes
1
0



Historic Emancipation Park
Houston, TX

Votes
2
1



Mt Holyhoke College Comm. Ctr.
South Hadley, MA

Votes
2
1

AAHRC: OUR LOOK AND FEEL, BOARD 4















Concept Models (Options 1-3)

AFRICAN AMERICAN HOLISTIC RESOURCE CENTER (AAHRC)

AE3
ARCHITECTURE + CM


TODAY'S AGENDA

Our Goal Today: Review and get your comments and feedback on three initial design concepts we put together based in your previous input:

Part 1: What We Heard

Part 2: Earlier Feedback


Part 3: Initial Massing Models

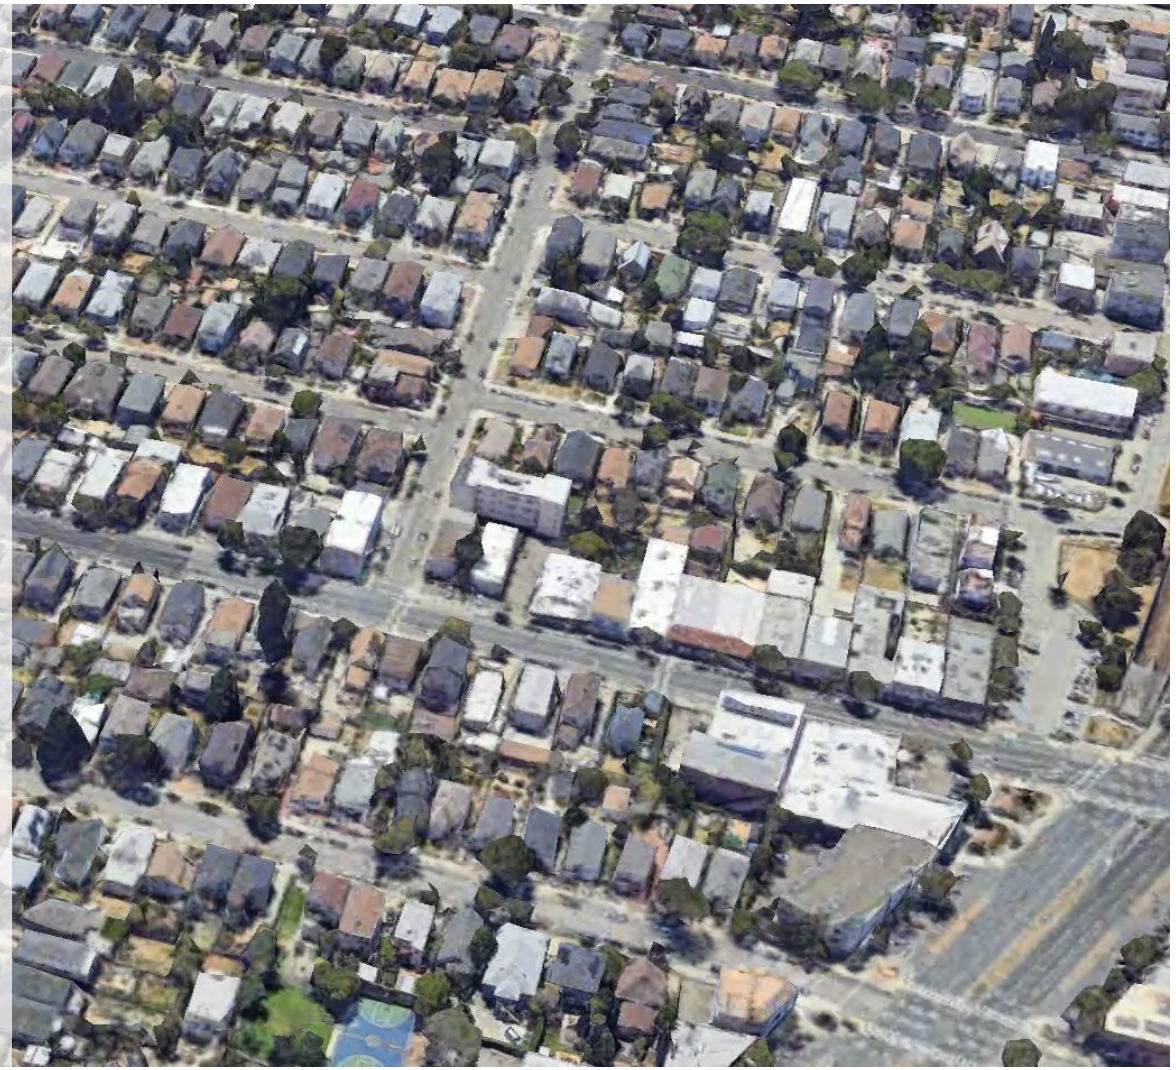


AAHRC: WHAT WE HEARD, PART 1

Color Code for Meeting Dates:
Black Text: *June 7, 2023*
Green Text: *June 12, 2023*
Red Text: *June 18, 2023*



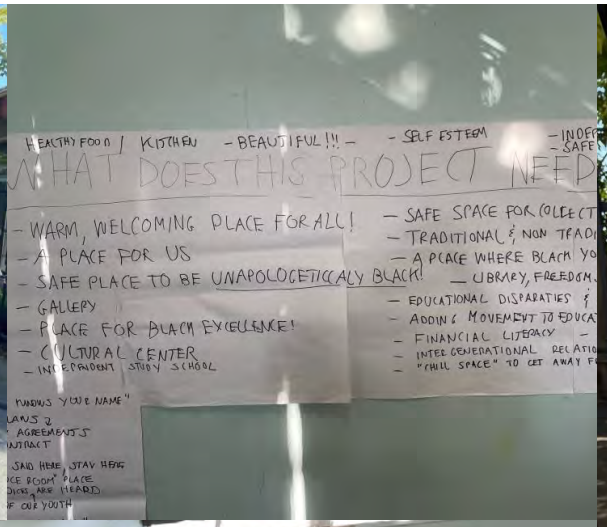



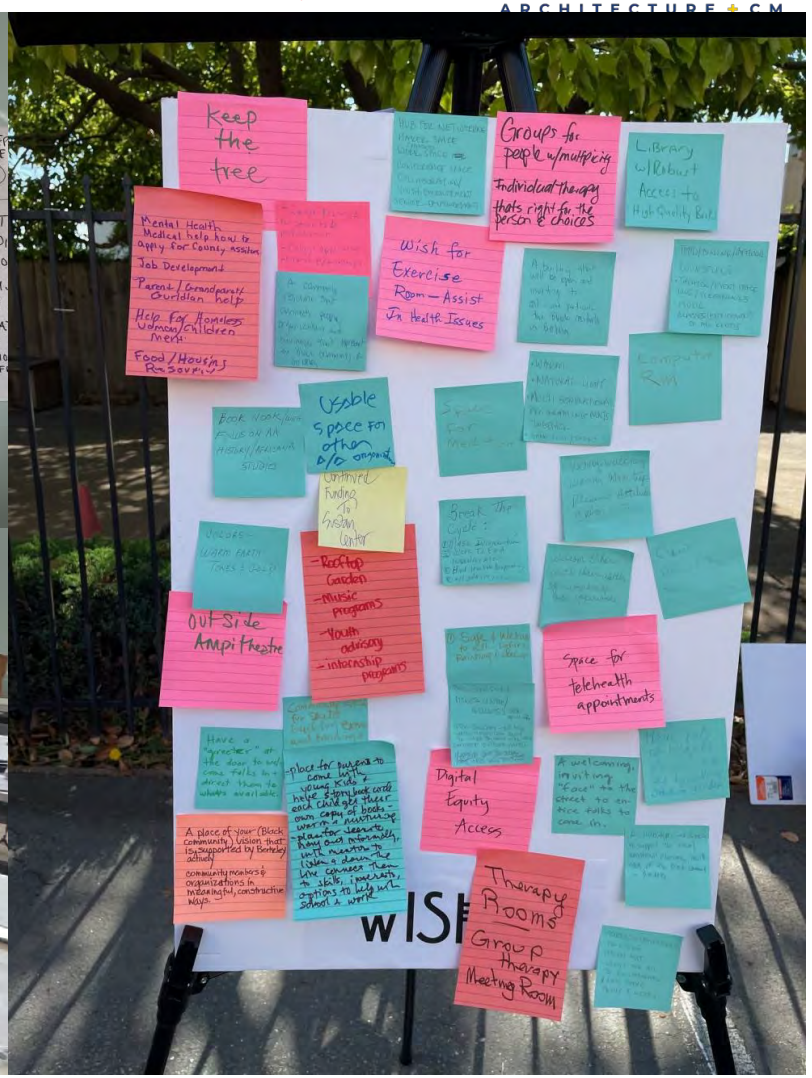

AAHRC: WHAT WE HEARD, PART 1

Color Code for Meeting Dates:
Black Text: *June 7, 2023*
Green Text: *June 12, 2023*
Red Text: *June 18, 2023*

AE3 ARCHITECTURE + CM

- Welcome of Youth and Elders
- Powerful
- Empowering
- Space to share the Gospel
- Revitalize
- Liberation
- Non-destructive space
- Jurisprudence
- Altar Prayer space
- Restrooms - Gender Neutral
- A safe space to address sexual assault
- Community Agreements regularly revised
- Safe loving education on Black Hair/Black hair care
- Access to specialty care services (legal services) through partnerships & hosting of special events
- Opportunities for folks to learn de-escalation strategies.
- Ambassadors, mentors and advocates that can assist both within w/ outside navigation in the mainstream i.e. how to find resources
- Safe areas for socialization for all age groups
- Welcome Elders with their Knowledge and experience
- Information center - Department of Children and families/Parent Guardian Help/Food Housing
- A place of your (Black Community) vision that is actively supported by Berkeley community members and organizations in meaningful, constructive ways
- A building that will be open and inviting to all – and particularly the black residents



- A community resource that connects people
- Organizations and businesses that represent the black community of Berkeley
- Community Center where people meet on the weekends after hours
- **Event Space and Community should be combined space**
- **We don't need another space turning into a rental facility for city funds**
- High tech and safe
- Conflict
- Collaborative Space
- Have a 'greeter'
- Conference Space
- Job Development
- Warm and nurturing
- Usable space for other A/O organizations
- Space for all African Projects: Legal Services

- **Senior spaces & relationships w/youth & pre-k**
- **Space for older adults & youth to interact**
- **"Circle spaces" not linear rows**
- **Elder care respite – shuttles to service centers?**
- **Spiritual Space with African drumming meditations dance**
- Afro-centric – inviting to the Black community especially
- Have a 'greeter' at the door to welcome folks in and direct them to what's available
- Break the cycle: Mass incarceration; work to end homelessness
- I am concerned that the space be a place for all levels
- I worry that the immediate neighbors on this block won't feel that this is their space (along with others)
- Dance R&B music for social interaction for 14–18-year-olds
- Video on demand
- I pray that young children will catch the vision and pass the torch so that others will learn, believe, achieve, succeed
- Assistance and info about tenant rights
- Gathering place for music, arts and culture for black folks
- Rentable event space to give community the opportunity to have events at an affordable price (Birthdays/Baby showers)
- Conference room named after Barbara White
- A football room
- Protection
- A place to play basketball
- Talk about victims of CPS abuse and violent crimes in a private room
- Space to learn about the laws at CPS taking our kids
- Have civil lawyers pro-bono for mothers
- Have a space to help with w/interpersonal violence.
- Hear from foster kids what they need. Share with circles of interest and concerns.
- Circles of inclusion with all ages, colors to play music, do art, share hopes & dreams of future world ideas of how to get together and a list of needs especially and where folks can contribute services money and share the ideas with other
- Help connect foster care/adoptive kids of color w/ mentors/leaders of color in our community

Community

- **Warm welcoming place**
- **A place for "us"**
- **Safe to be unapologetically Black**
- **A place where lost people can find themselves**
- **Accommodate people of all abilities centered in joy**
- **Sanctuary**
- **Own our narrative, change the counter narrative**
- **Storytelling all generations and history of community**
- **"Community Agreement" room**
- **Rules and bylaws to deescalate conflicts**
- **Social agreement**
- **What is said here stays here**
- **Place where everybody knows your name**
- **Safe space to resolve conflict disputes**
- **Space to hold events**
- **"Conference Room" where voices are heard**
- **Welcome Center**

AAHRC: WHAT WE HEARD, PART 2

Color Code for Meeting Dates:
Black Text: *June 7, 2023*
Green Text: *June 12, 2023*
Red Text: *June 18, 2023*

- How do we get well rounded youth out of this collective / community learning
- How to balance technology and have tech work for individual / community
- Inspirationally powerful
- Multi-generational programming events together
- Book Club / talks
- Self esteem
- Career Resources for students and professionals
- College application mentorships / workshops
- Wifi / Internet capability
- Computer access / Printing
- Skills Training / Job development
- Book Nook / Reading Area with focus on African American history / African Studies
- Book Club
- Youth Advisory
- Internship Programs
- Multi-Generational programming events together
- Book clubs / talks
- Library w/ robust access to high quality books
- Space for all African Projects:
- Digital Equity Access
- Educational Services
- Place for parents to come with young kids and have storybook and each child gets their own copy of books
- Parent/Grandparent/Guardian help
- Place for teens to hang out informally with mentors to listen and down the line connect them to skills, interests, options to help with school work
- Music classes (enrichment) of all kinds
- Access to computer / printing
- Design Assistant – ways for all to collaborate and share skills needs

- **Stem Programs for youth**
- **Curated book exchange free library**
- **Computer Lab should have the tables that will hide the monitor & keyboard so you can use as classroom**
- **Reading stories with kids and their parents**
- **Classroom – lab – computer should be combined space**
- **I agree with this: "Classroom – lab – computer should be combined space."**
- **Flat screen & digital displays of African American History in Berkeley integrated into the whole building.**
- **Might include archive Dr. Stephanie Jounsor has done a lot of research on black research on black families, businesses etc. in Berkeley – this project could be continuing & physical documents kept & collected here.**

- Resources for students
- Computer / printer station for community
- Stem lab – area to foster tech imagination w/ youth
- Autobiography and poetry written by great leaders
- Have a computer room and chrome books
- I grew up in south Berkeley (but moved to Hayward years ago). I wish the new center would have:
- Tutoring for children and
- A Book library of African-American History. I cried when the Library on Adeline & Woulsa closed and moved away. Let's bring in back this way
- Basic Home Safety protocols. Young people can video on demand
- I need help with depression, job, housing, self-care techniques
- Planning trips for the kids to go to Africa (Ghana, Nigeria) and see the world.

Getty Images

Education

- **Celebrating Black excellence**
- **A place where youth can get correct education**
- **Reeducation of African American kids with own books**
- **Library**
- **Classroom**
- **Computer Lab / Resource Center**
- **Freedom School**
- **How to think outside of box**
- **Independent thinking outside of box - includes critical thinking.**
- **Educational disparities and core fundamentals; understanding the why**
- **Pre-K**
- **Movement**
- **Remove discipline in learning.**
- **Allow kids to learn at their own pace**
- **Emotional intelligence**
- **Learn about our history and culture**
- **Independent study school**
- **Conference room for youth with library**



AAHRC: WHAT WE HEARD, PART 3

Color Code for Meeting Dates::
Black Text: *June 7, 2023*
Green Text: *June 12, 2023*
Red Text: *June 18, 2023*

AE3 ARCHITECTURE + CM

- Recording / Production Studio
- Podcast studio available for rent
- Sankofa (Go back to the past - history)
- Infinity
- Screen recessed into ceiling – drops down into adaptable space
- A place to record music and produce films
- A place to record podcasts
- Exploring how much the African Diaspora affects the world – Black Imagery, black art, gallery of flags w/majority afro spaces
- Creative
- A Place to celebrate black Joy and culture
- Art Area that showcases bay area, artists of color, black artists and guest artists
- Images of Great black Legends around the building
- Paint Spaces
- Theater/Event Hall/live screening
- Outdoor Amphitheater
- Screening Room to show local films; Q/A with directors
- Theater - I want the screen to come down

- **Be sure to consider connecting with the African-American Museum & library. A valuable local resource.**
- **The entire building space should be the gallery not a dedicated space**
- **Entire Space Gallery!**
- **Just an Art Gallery or Art Classes space as well?**
- **Art throughout all spaces need double duty**
- **Exhibits throughout whole building rather than a dedicated room**
- **Will there be digital archives of African American materials available?**
- **Walk of fame could be entrance on walls not a dedicated space**
- **Can there be a digital ancestor walk?**
- **Space for stories & wisdom ancestor stories**

Arts

- **Gallery**
- **Community Meeting Space**
- **Cultural Center**
- **Music / sound**
- **Kings and Queens on walls**
- **Black Hall of Fame. Start with ancestors to Berkeley residents**
- **Connect with art community**
- **Reconnect with old arts, stories, gardening and dolls**
- **Ancestorial walk**



AAHRC: WHAT WE HEARD, PART 4

Color Code for Meeting Dates:
Black Text: *June 7, 2023*
Green Text: *June 12, 2023*
Red Text: *June 18, 2023*

AE3 ARCHITECTURE + CM

- A place to get tools for healing and wellness
- Sound Proof hubs for sensory sensitive individuals – a place to 'reset' – add-on to 'chill space'
- Endowment / Grant Writers / Sponsorships for Health Interns to do natural practices
- Fitness/Wellness Center
- Space for Telehealth appointments
- Medical Information Center – to help locals apply for county assistance
- Groups for people with Multiplicity
- Individual Therapy that's right for the person and choices
- Assistance in health Issues
- Exercise room
- Space for all African Projects: Mental Health Services, Health Services
- Therapy Rooms – Group Therapy meeting Room
- Therapy/Meeting Rooms (Group Therapy)
- Medical Help how to apply for county assistance
- I am concerned about mental health
- Family and mental help
- Community kitchen for skills building exercises and trainings
- **Will there be small rooms/office for medical or therapy meetings one on one?**
- **Clinical care & mental health should be combined**
- **Consider the word culinary instead of kitchen**
- Basic Home safety programs young people conform…
- Getting to eat healthy and knowing resources are….
- Kitchen – food provided for evening meeting i.e. families and babysitting/sitters
- Community Kitchen
- Snacks
- Have mental health created by the cycle of violence
- To learn more about holistic health alternative meds for anxiety
- Resources to black Therapist
- Getting to learn to eat healthy and knowing resource are and creating…
- A place that is a hub for healing, health and joy



Health

- Safe meditation space for healing collectively and individually: yoga, samba
- Traditional and non-traditional health practices
- Resolve mental / physical health disparities
- Healthy food
- Herbalism, natural oils and spices
- Kitchen

AAHRC: WHAT WE HEARD, PART 5

Color Code for Meeting Dates:
Black Text: *June 7, 2023*
Green Text: *June 12, 2023*
Red Text: *June 18, 2023*

AE3 ARCHITECTURE + CM

- Black ownership In the community
- Hub for networking
- Continued Funding to sustain the center
- Collaboration/youth empowerment
- Senior empowerment
- Job development
- Maker space
- Work shared space
- Help for homeless women/men/children
- Food/Housing resources
- Proper Funding
- Worries - Make sure the city follows through their goals for the site
- Worries - That the center won't get started
- My worry is that the progress will slow down and 15 years will pass before it will actually happen in the building.
- I worry about staffing levels. Often programs are understaffed.
- Basic finance management
- Hire Architects that look like us
- Resources
- Financial support and services that Help people gain housing
- Resources for POC by POC provides
- Black Community Center Rental
- **Jobs for Youth!**
- **Please include the "Maker Space" in the Pre-k room or incorporate it in any other room such as the event space.**
- **Limited short-term space for emerging black owned businesses**
- **Good transit connections**
- **Intergenerational tools: Sewing Machines, Table saw, plotters & cutters, etc**



Economics

- **African economics. Deal with spirit**
- **Empowerment and entrepreneurism away from capitalism**
- **Financial literacy**
- **Area to accommodate entrepreneurs.**
- **Pop-ups**
- **Maker Space**

AAHRC: WHAT WE HEARD, PART 6

Color Code for Meeting Dates:
Black Text: *June 7, 2023*
Green Text: *June 12, 2023*
Red Text: *June 18, 2023*

AE3 ARCHITECTURE + CM

- Motivating
- Interactive
- Peaceful
- Impactful
- Relaxing
- Umbutu (I am because we are; We are because I am; May the circle be unbroken)
- Revitalize
- Life
- Child friendly spaces
- Kitchen (No carbs like white flour, rice, pasta) – Hopefully all food is pesticide free – healthy & organic
- A place that is sustainable
- Non-destructive space
- **Sound dampening for open and shared spaces**
- **Movable walls "flex spaces"**
- **Universal Design**
- **What about Pets!?**
- **Lovely at first. How will it be maintained consistently to avoid rodents?**
- **Combine the edible garden and meditation spaces**
- **Maximum outdoor "rooms"**
- **Important that plants are native / edible not just ornamental**
- **Make the most of outdoor spaces vertical / shade / sun. Movable furniture.**
- **Water / fountains**
- **Green roof w/ edible garden**
- **Include a living wall somewhere**



- Space for mediation
- Warm; natural light
- Clean
- Open Concept
- Very Welcoming warm greeting; pleasant attitude; calm voice
- A welcoming inviting 'face' to the street to entice folks to come in
- Colors – Warm earth tones & gold
- A lot of natural light
- A comfort Zone
- A place that is a hub for health and joy
- Place to celebrate black joy and culture
- Chill room
- I'm so happy this space will exist
- Food
- Quiet room/peace room
- Space to get away and have time for myself
- Green Space
- Greenery
- Garden
- Grown Own Food
- Plants and flowers throughout
- KEEP THE TREE!
- Plants and flowing water throughout the building

Look and Feel

- ***Beautiful***
- ***Change the narrative to Afro-centric visually and aesthetically***
- ***Natural lighting***
- ***Natural materials***
- ***Whole spaces where an individual can transition and re-integrate into community e.g., Disneyland***
- ***Ensure institutionalism is not part of space e.g., colors, flooring.***
- ***Chill space away from tech e.g., no phone zones***
- ***Movable walls***
- ***Transformative space – multi-purpose & uses***
- ***Flexible, adaptive safe and open space not facing street. "Atrium"***
- ***Rooftop garden***

AAHRC: WHAT WE WANT IN OUR PROJECT, BOARD 1




1. **Event Space**

Votes
7
2



2. **Community Room**

Votes
3
3

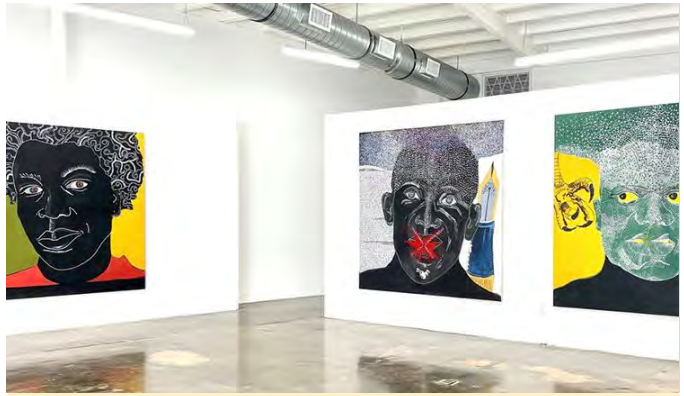

3. **Art Gallery**

Votes
10
0



4. **Conference Space**

Votes
4
0



5. **Library**

Votes
6
0



6. **Youth Center**

Votes
13
0

AAHRC: WHAT WE WANT IN OUR PROJECT, BOARD 2



7. **Mental and Spiritual Health**

Votes
23
0



8. **Clinical Care**

Votes
5
0



9. **Computer Lab**

Votes
7
0



10. **Classroom**

Votes
0
0



11. **Pre-K**

Votes
10
0



12. **Recording / Production Studio**

Votes
10
0

AAHRC: WHAT WE WANT IN OUR PROJECT, BOARD 3



13. **Black Hall of Fame**

Votes
5
0



14. **Ancestral Walk**

Votes
11
2



15. **Maker Space**

Votes
3
0



16. **Edible Garden**

Votes
12
0



17. **Meditation Garden / Space**

Votes
8
0




18. **Kitchen**

Votes
15
0

AAHRC: OUR LOOK AND FEEL, BOARD 1

Lifeworks Foundation Youth & Family Resource Center
Austin, TX

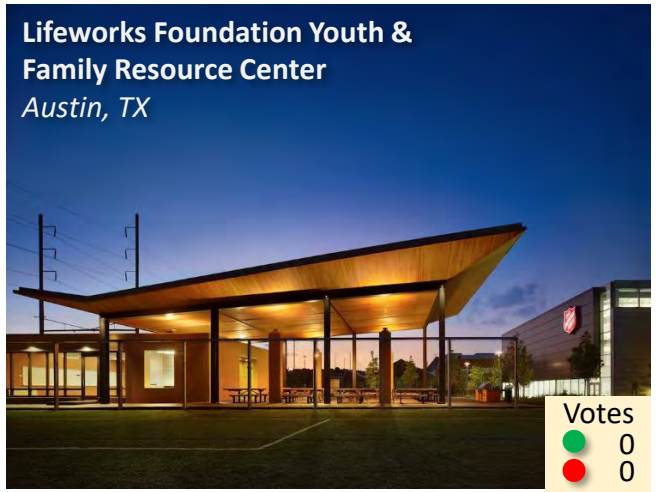

Votes
0
0



August Wilson African Cultural Center
Pittsburg, PA

Votes
1
0



Harvey B Gantt Center for African American Arts - *Charlotte, NC*

Votes
0
1

African American Arts & Cultural Center
Tampa, FL



Votes
8
0



African American Cultural and Heritage Center
Austin, TX

Votes
0
0



African American Performing Arts Center
Clio, NM

Votes
0
1

AAHRC: OUR LOOK AND FEEL, BOARD 2















AAHRC: OUR LOOK AND FEEL, BOARD 3




Arkansas Tech University Student Services
Ozark, AR

Votes
0
0



California African American Museum
Los Angeles, CA

Votes
2
0

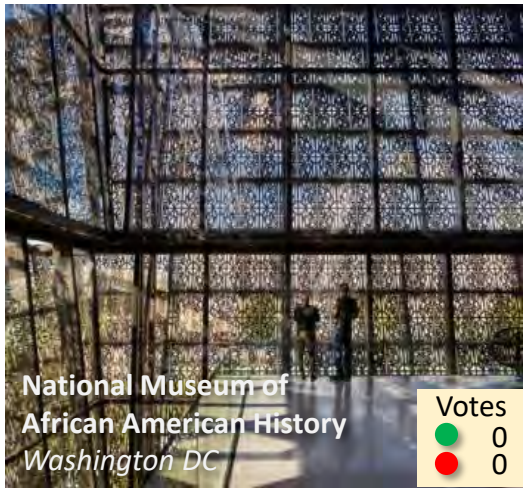

National Museum of African American History
Washington DC

Votes
0
0



Bruce D Nessbit African American Cultural Center - *Urbana IL*

Votes
1
0



Historic Emancipation Park
Houston, TX

Votes
2
1



Mt Holyhoke College Comm. Ctr.
South Hadley, MA

Votes
2
1

AAHRC: OUR LOOK AND FEEL, BOARD 4














AAHRC: VOTING PROCESS (JULY 12, 2023 MEETING)

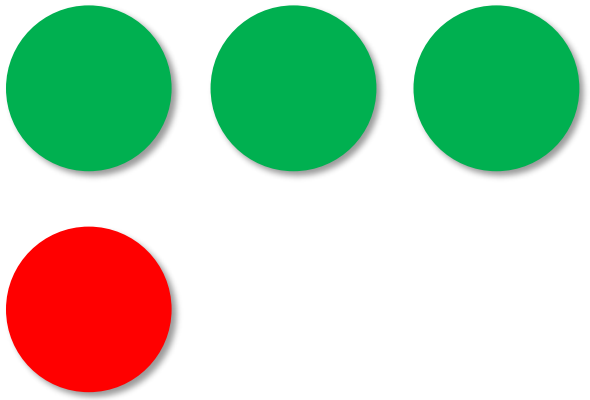



Getting your feedback:

The Voting Process:

- For the next two exercises, each participant will get three (3) **green sticky dots** and (1) **red sticky dot**
- Place **green sticky dots** on the three concept or images that you like the best and most resonate with you.
- Place the **red sticky dot** on the concept or idea that you like the least
- Items that receive the most green will be ranked as a higher priority
- Items that receive the most red will be ranked lower.

Did We Miss Something?


- Use that we feel we should consider
- Other idea or comment
- Please write in on a post it note and attach to the description, picture or element of concern


AAHRC: WHAT WE WANT IN
AE3
Black Hall of Fame
Ancestral Walk
14
Edible Garden
Meditation Garden / Space
AAHRC: OUR LOOK
BOARD 1
Lifeworks Foundation Youth & Family Resource Center
African American Cultural Center

AAHRC: USER PRIORITIZATION OF SPACES

No	Space	Yes	No	Net
7	Mental and Spiritual Health	23	0	23
18	Kitchen	15	0	15
6	Youth Center	13	0	13
16	Edible Garden	12	0	12
3	Art Gallery	10	0	10
11	*Pre-K*	*10*	*0*	*10*
12	Recording / Production Studio	10	0	10
14	Ancestral Walk	11	2	9
17	Meditation Garden Space	8	0	8
9	Computer Lab	7	0	7
5	Library	6	0	6
1	Event Space	7	2	5
8	Clinical Care	5	0	5
13	Black Hall of Fame	5	0	5
4	Conference Space	4	0	4
15	Maker Space	3	0	3
2	Community Room	3	3	0
10	Classroom	0	0	0


- Pre-K requires a larger program area and other specifics beyond the scope of this project.
- Project will look for commonalities in spaces to develop flex / multipurpose spaces that can be joined together into larger spaces as needed.

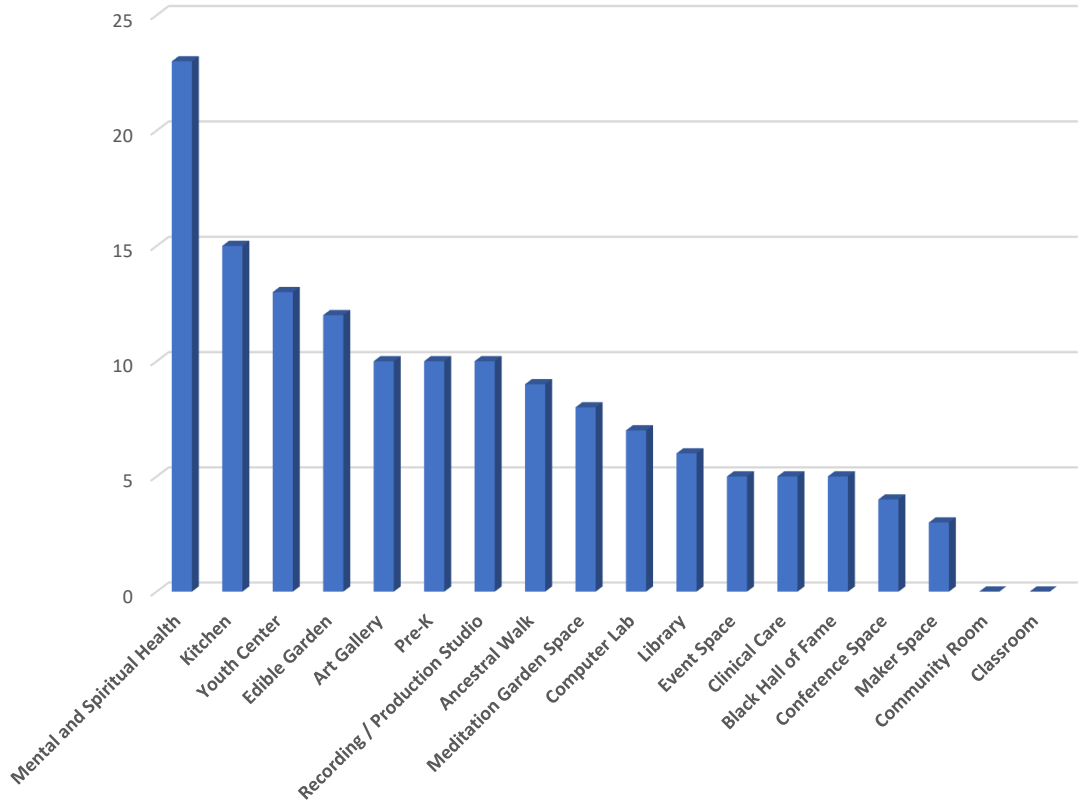

AAHRC: DESIRED OUTCOME FROM TODAY

We are presenting three initial concepts today that capture how the desired uses / spaces can fit on the site.

After this presentation, we would like to capture everyone's vote and other feedback by using the same process as before:

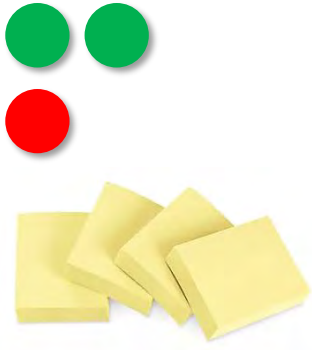

- ***Everyone gets two (2) green dots and one (1) red dot***
  - *Really like an option, add 2 dots to it*
  - *Like two options, add a dot to each (can only pick two)*
  - *Don't like an option, add a red dot (you don't have to though)*
- ***We also have yellow stickies for additional comments***

Today we are focusing on:

- ***Overall building form***
- ***Overall relationship and configuration spaces***
- ***General size of spaces***

We want to get these items right before we proceed on additional design!

We are not focusing on the following items today
(we will in future sessions):


- ***Detailed layout / fittings within each space***
- ***Specific colors, materials or finishes on the interior and exterior***
- ***Specific architectural elements or furnishings***



CONCEPT – OPTION 1
1890 Alcatraz Ave
Mi Mundo Preschool
Pelican Plumbers
Satellite Affordable Housing Associates
Chen's Carpet
Yeti Sports Bar and
Mayat Cafe
Vault Cafe
EL TINY CAFE
Washington Laundry

OVERALL SITE – OPTION 1




FIRST FLOOR – OPTION 1

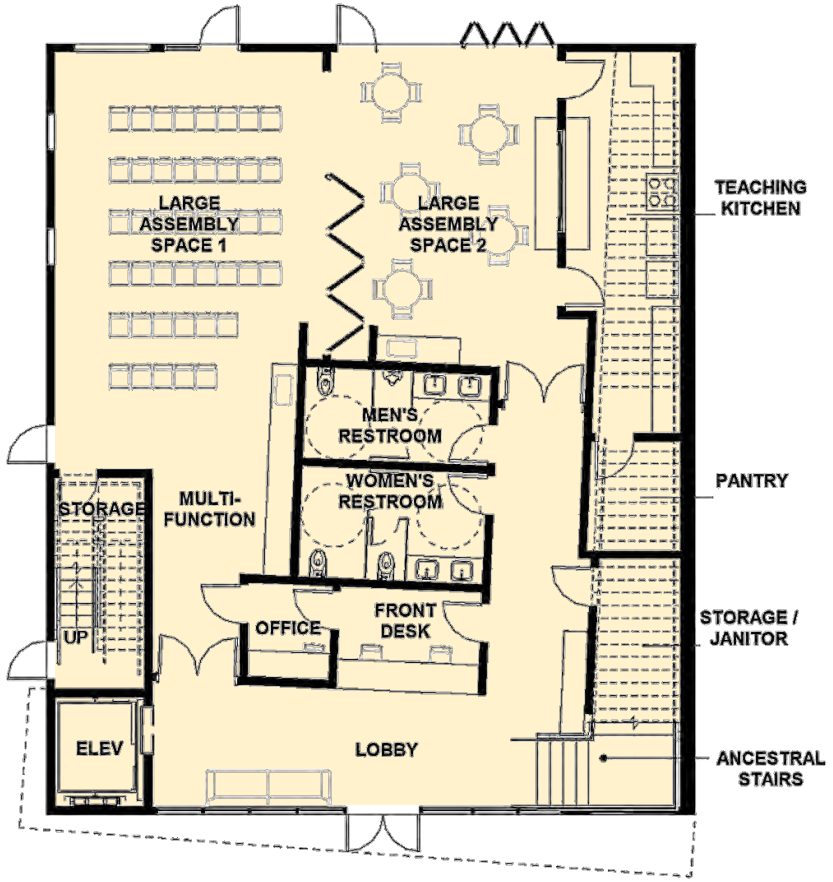

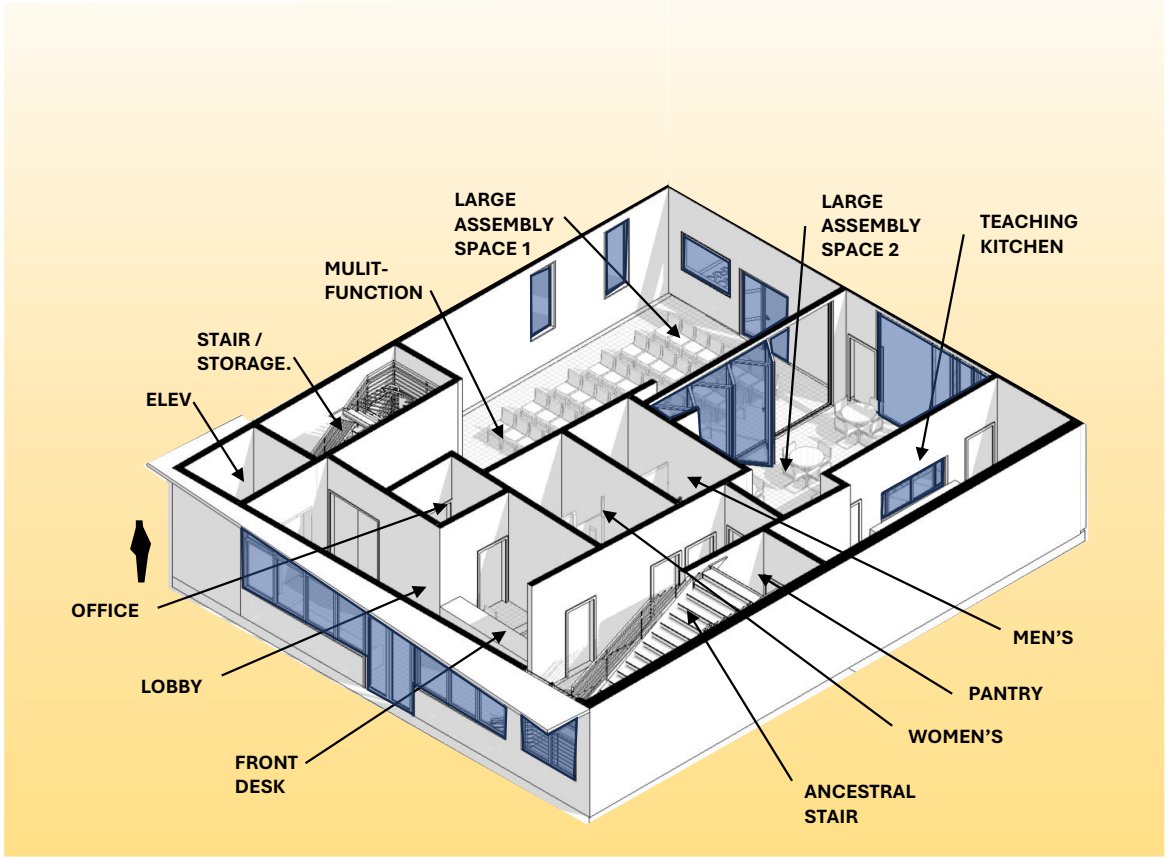



SECOND FLOOR – OPTION 1



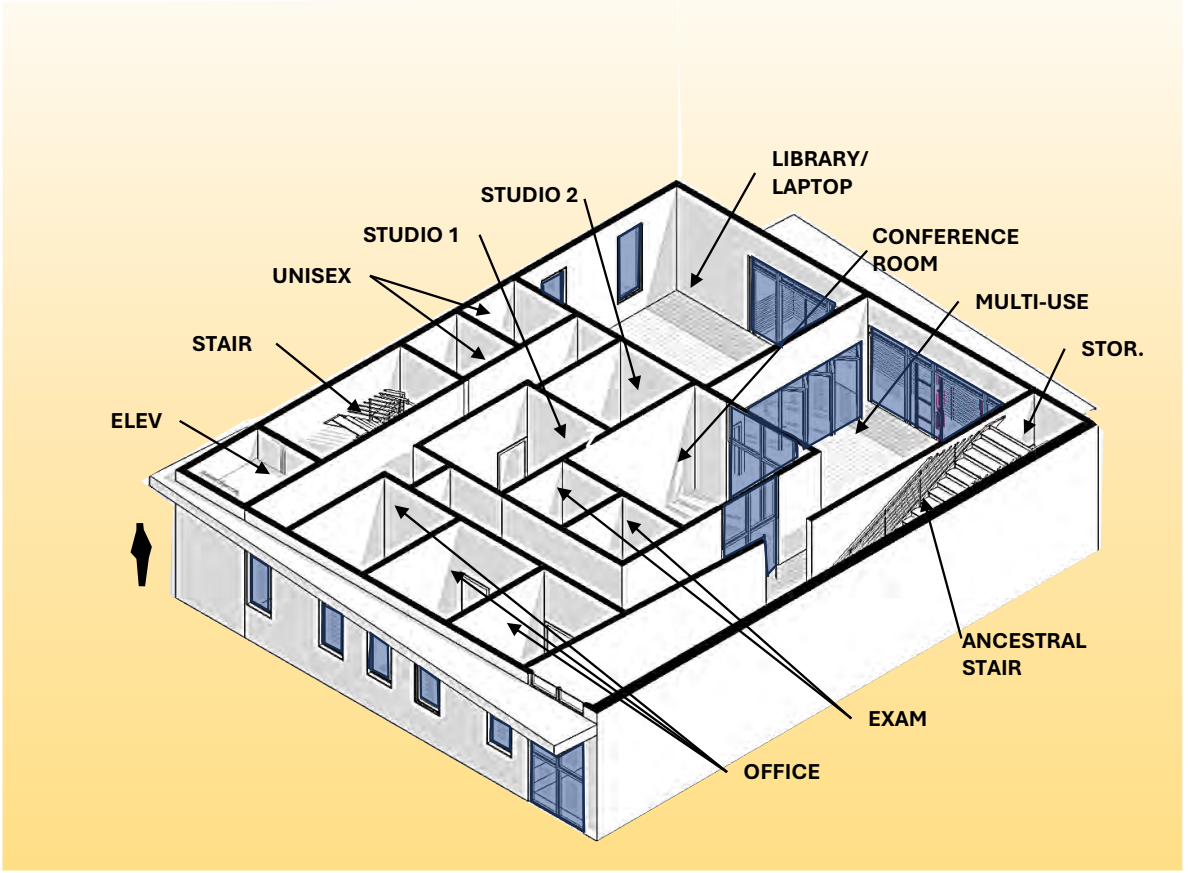


ROOF LEVEL – OPTION 1

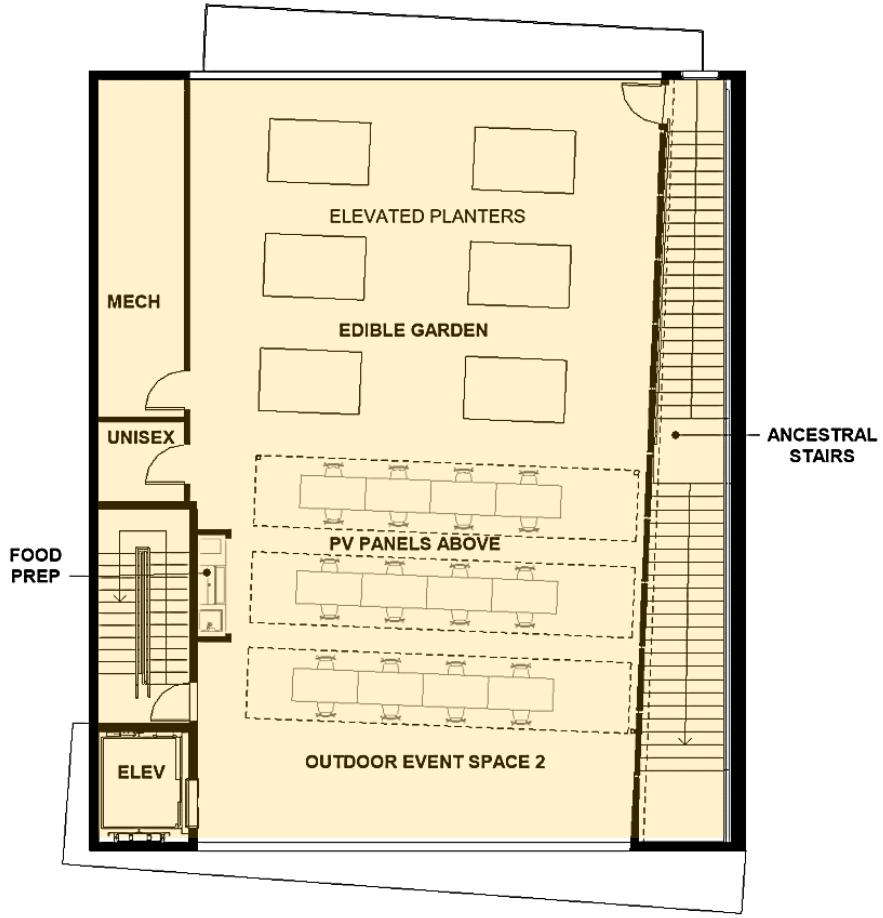

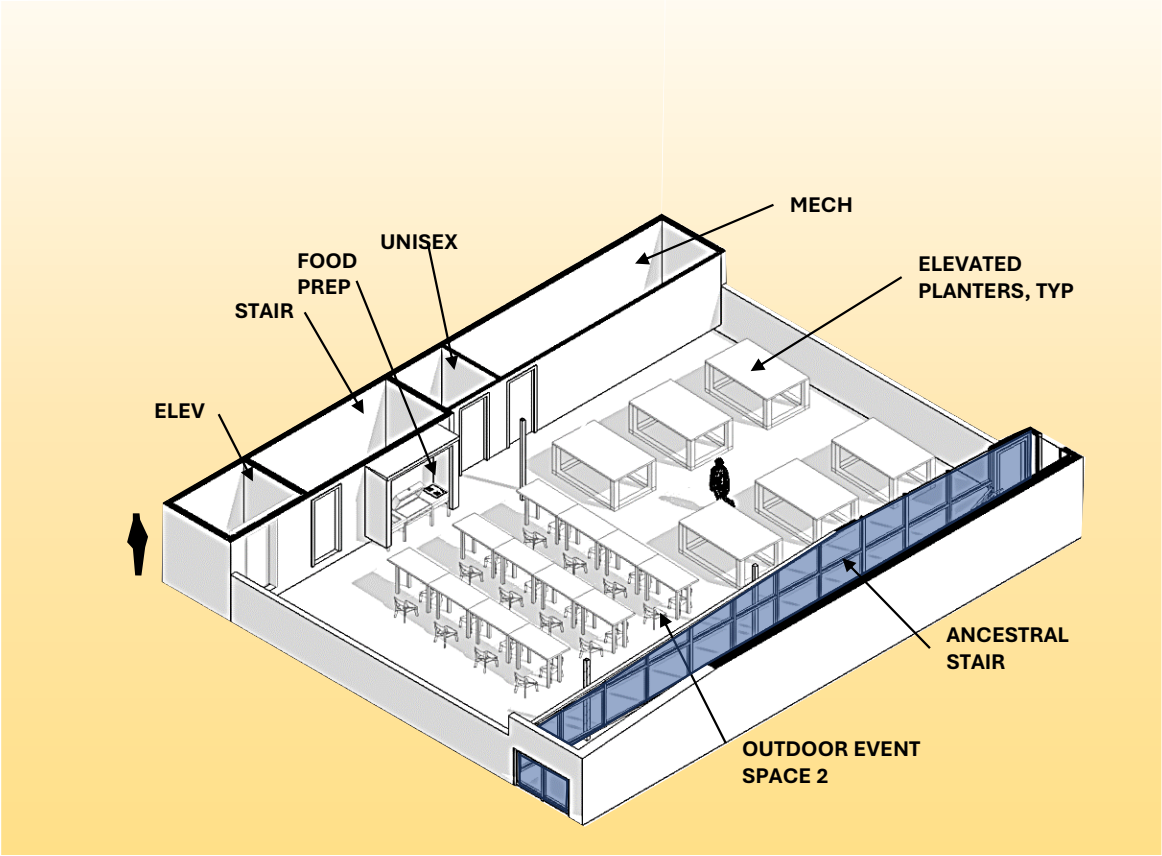

STAIR ELEMENT – OPTION 2

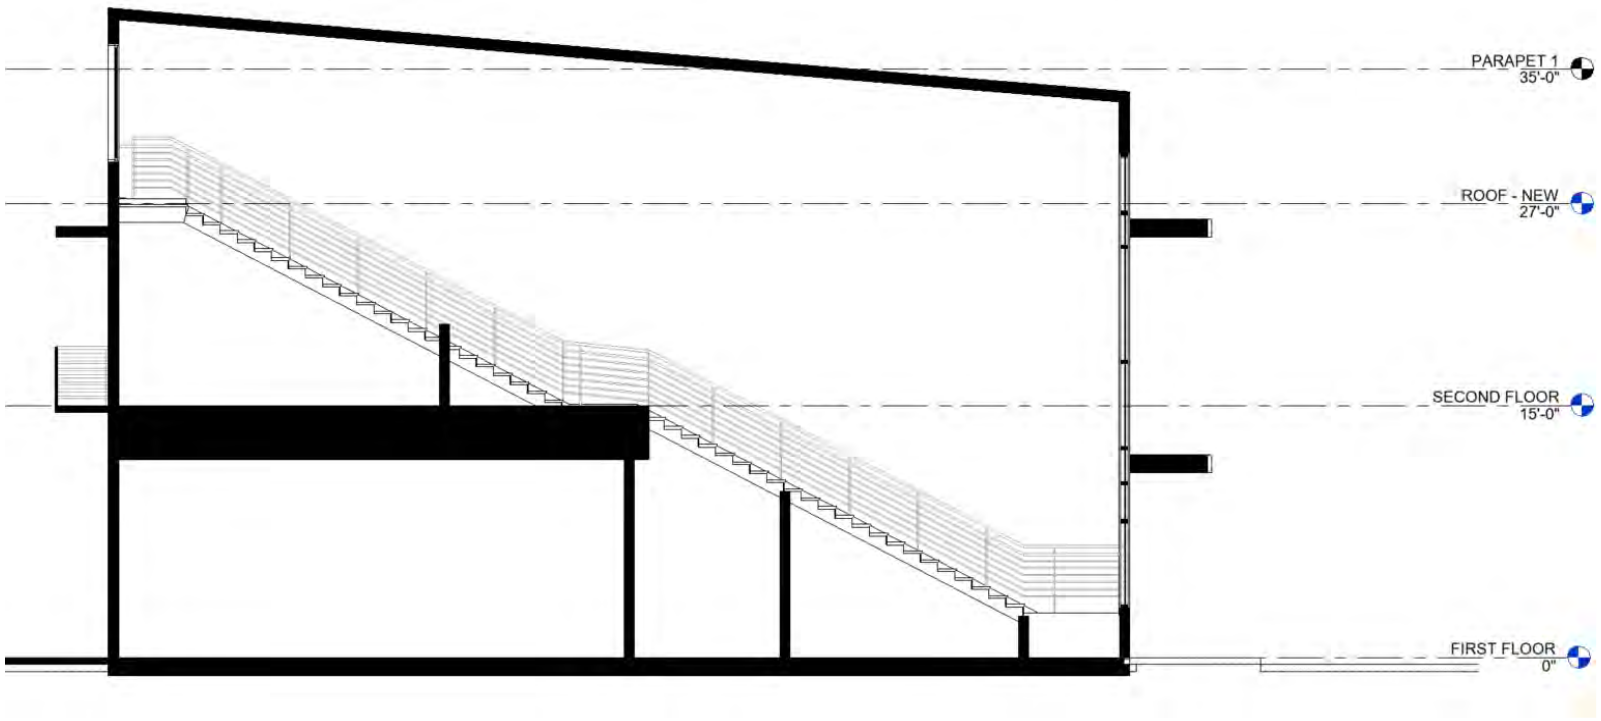

VIEW POTENTIAL - WEST

AE3 ARCHITECTURE + CM





VIEW POTENTIAL - EAST


AE3 ARCHITECTURE + CM



MASSING MODEL – OPTION 1

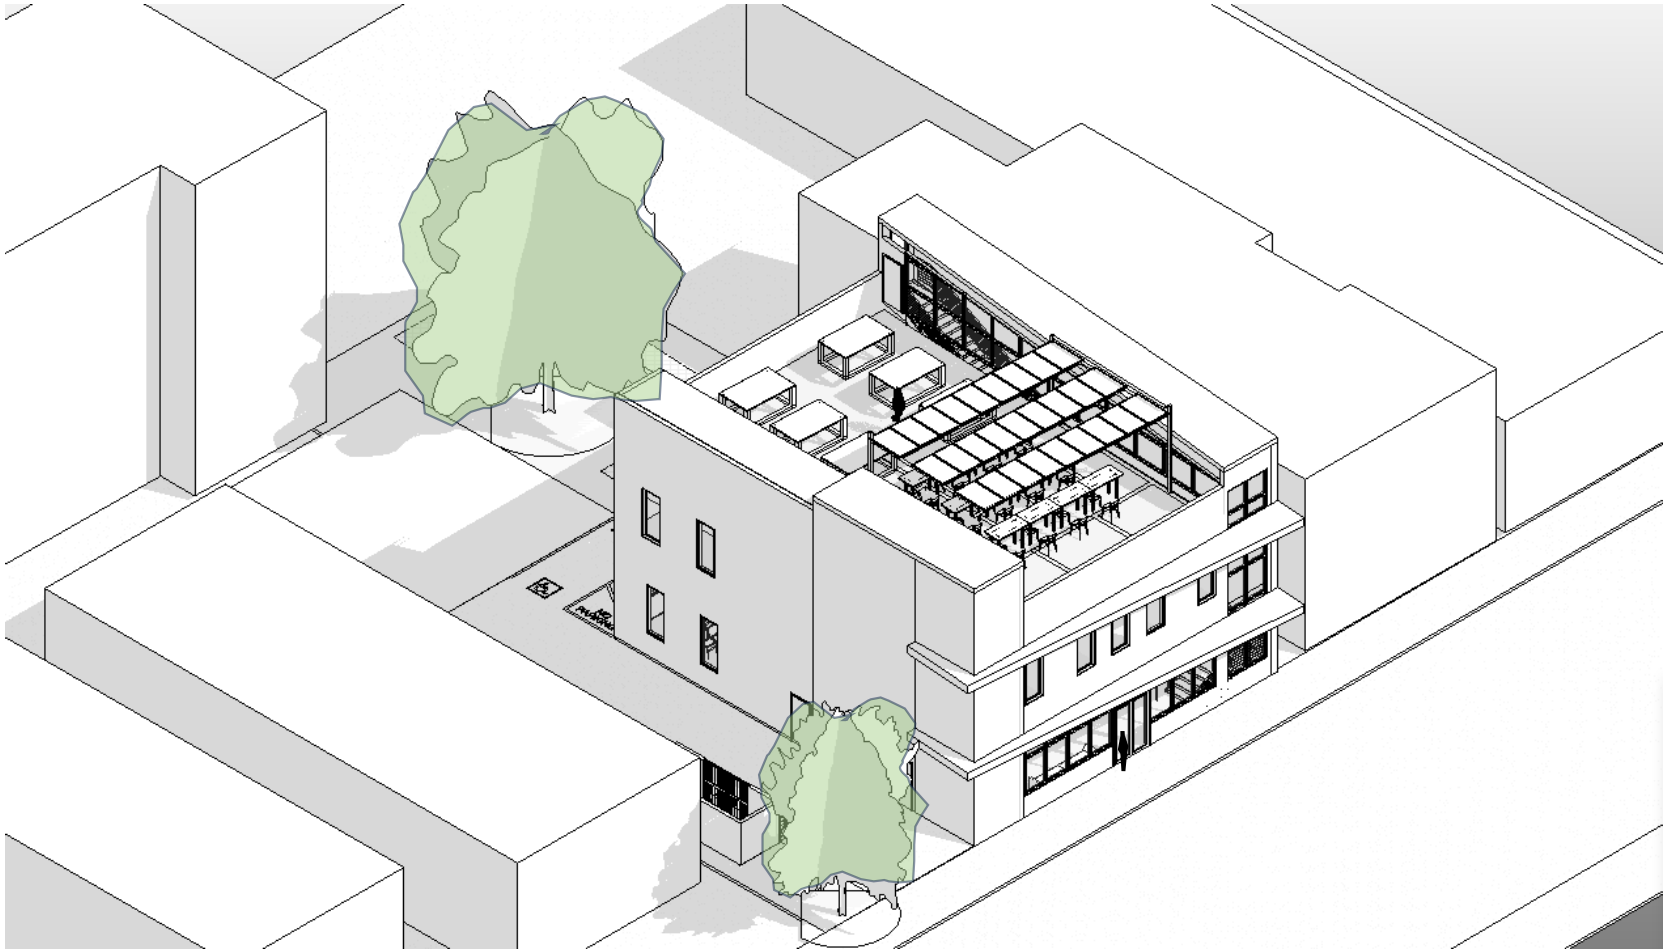

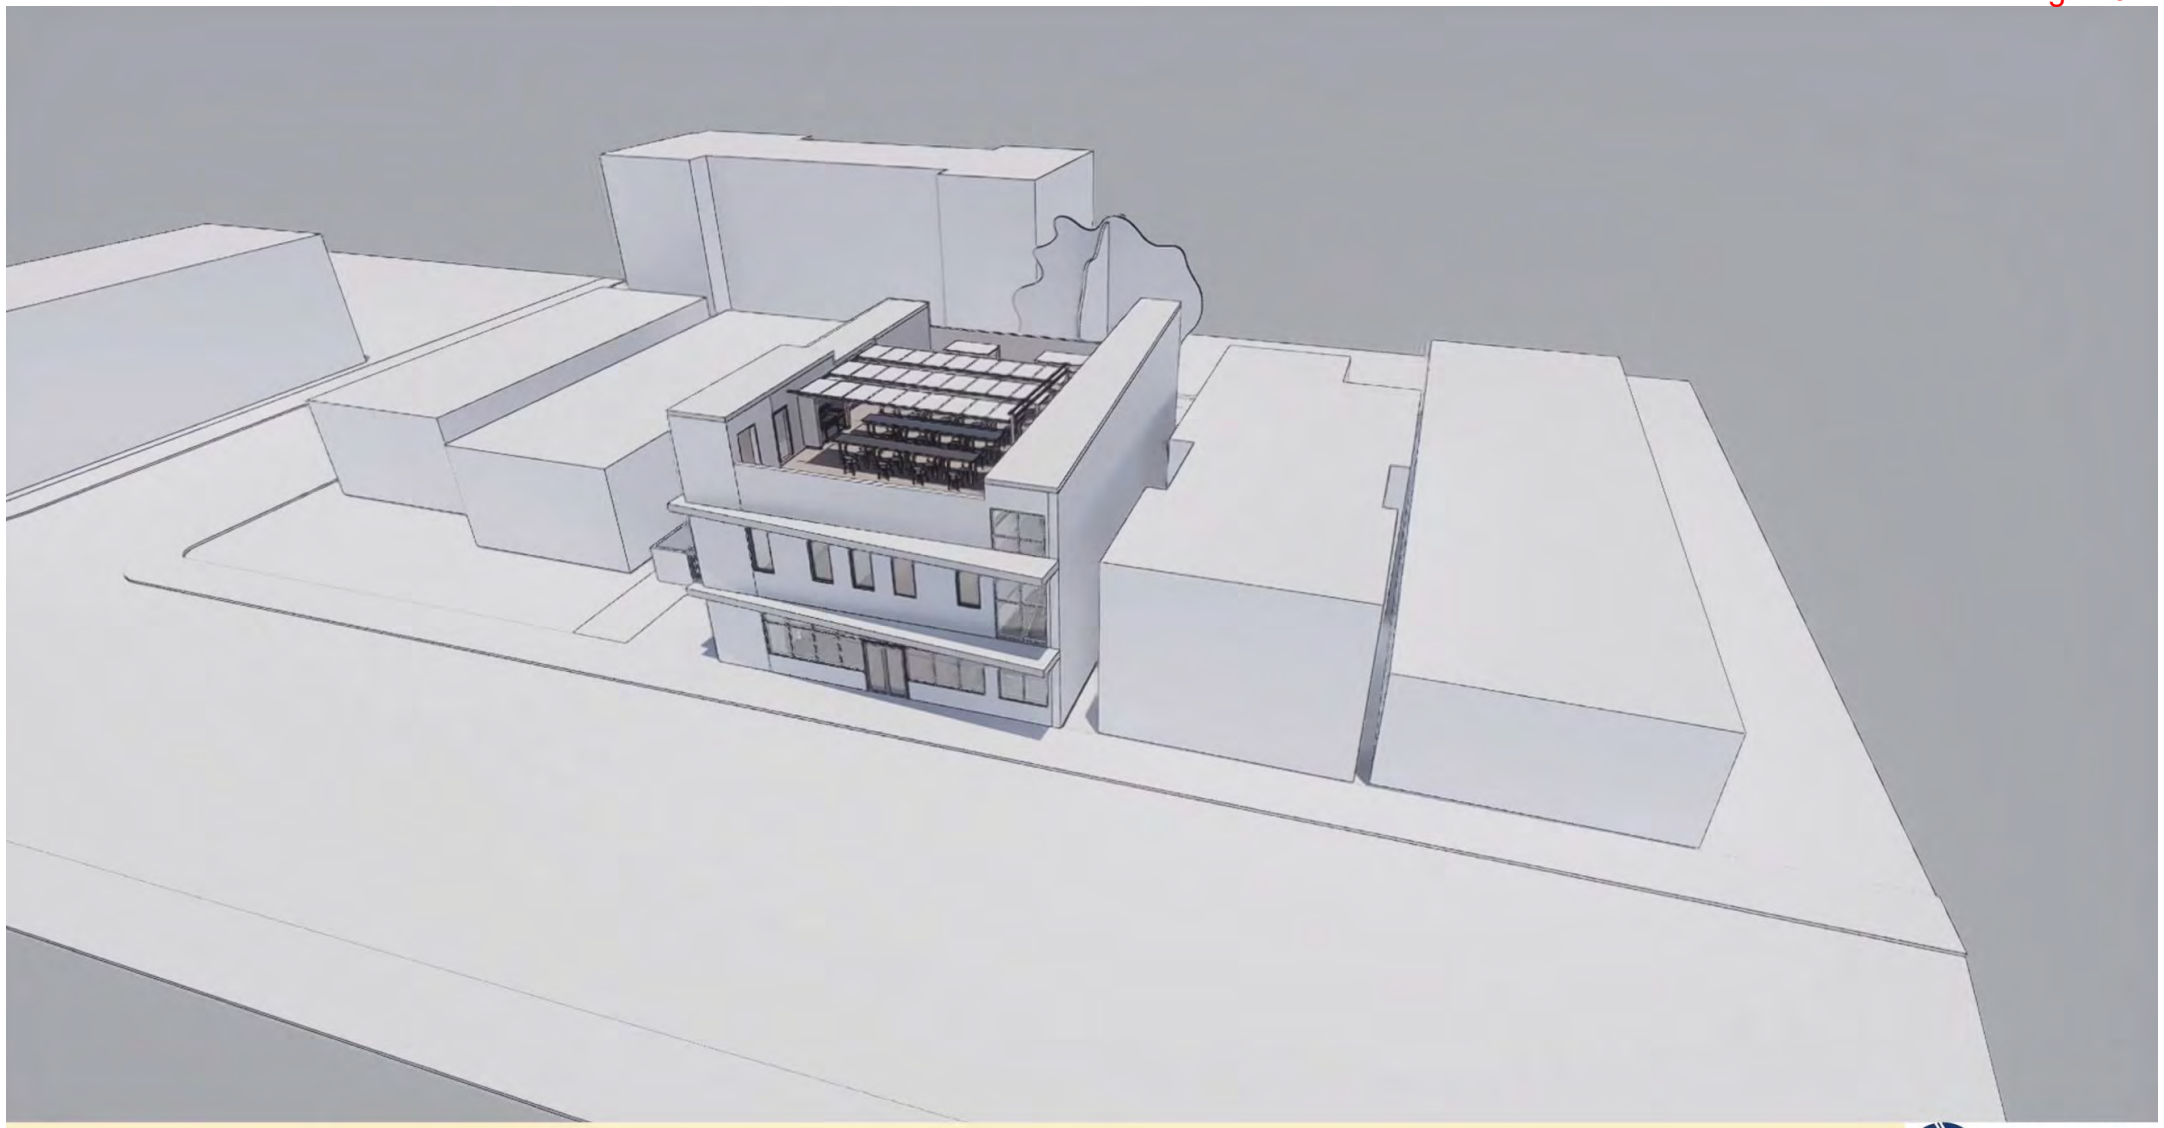

OPTION 1

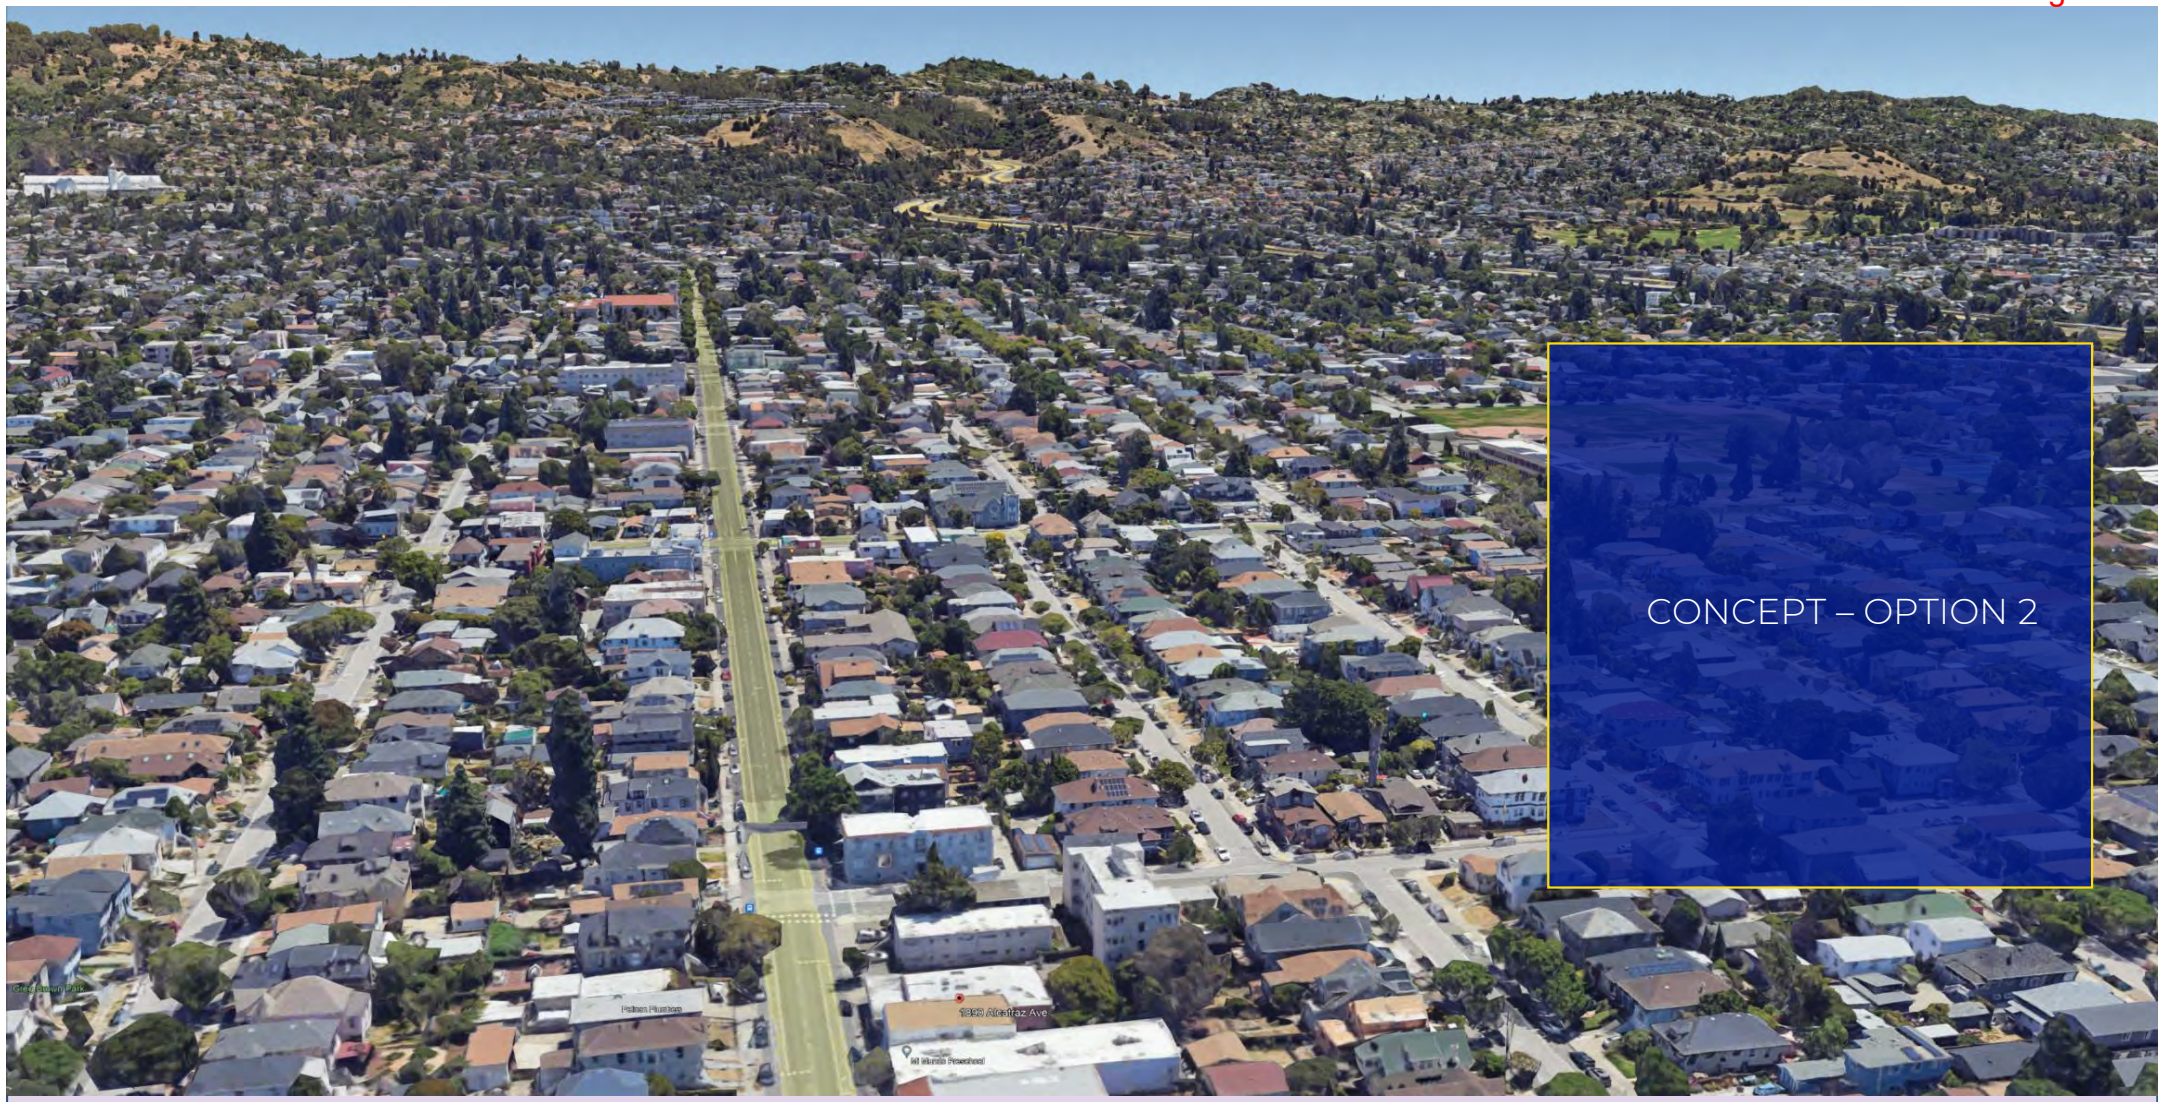

CONCEPT – OPTION 2

OVERALL SITE – OPTION 2





FIRST FLOOR – OPTION 2

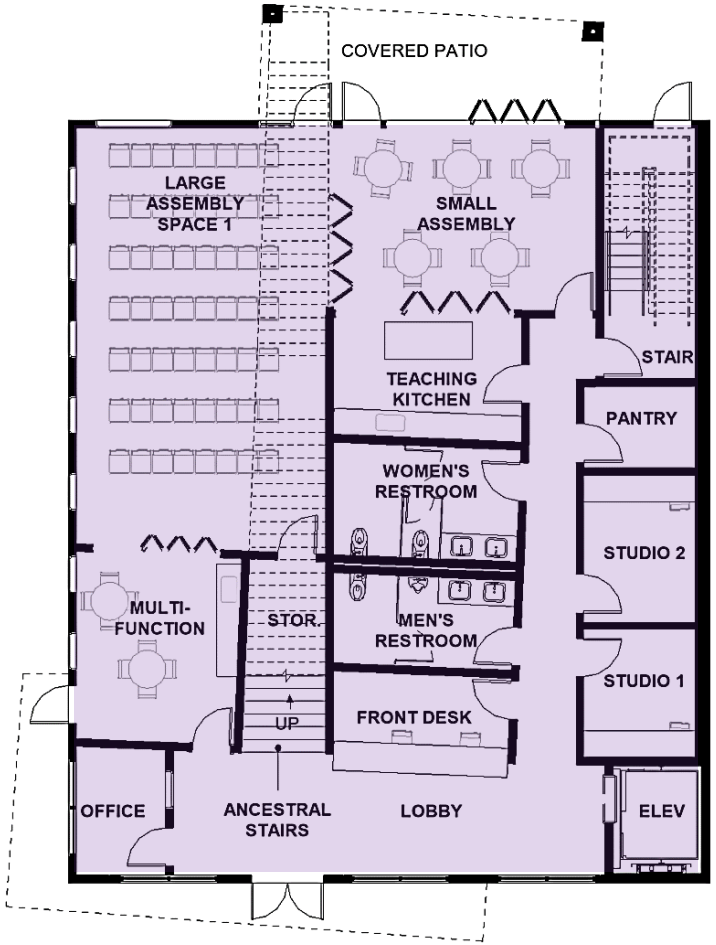

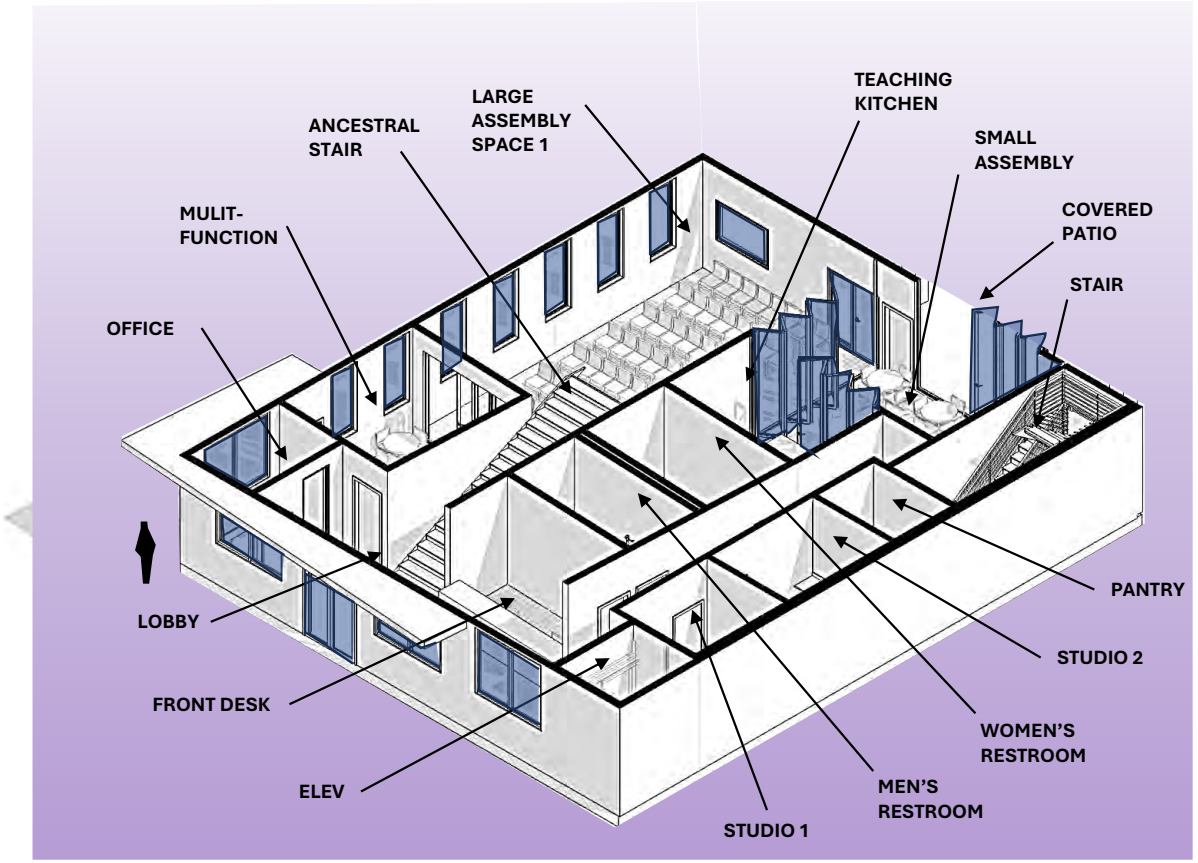



SECOND FLOOR – OPTION 2

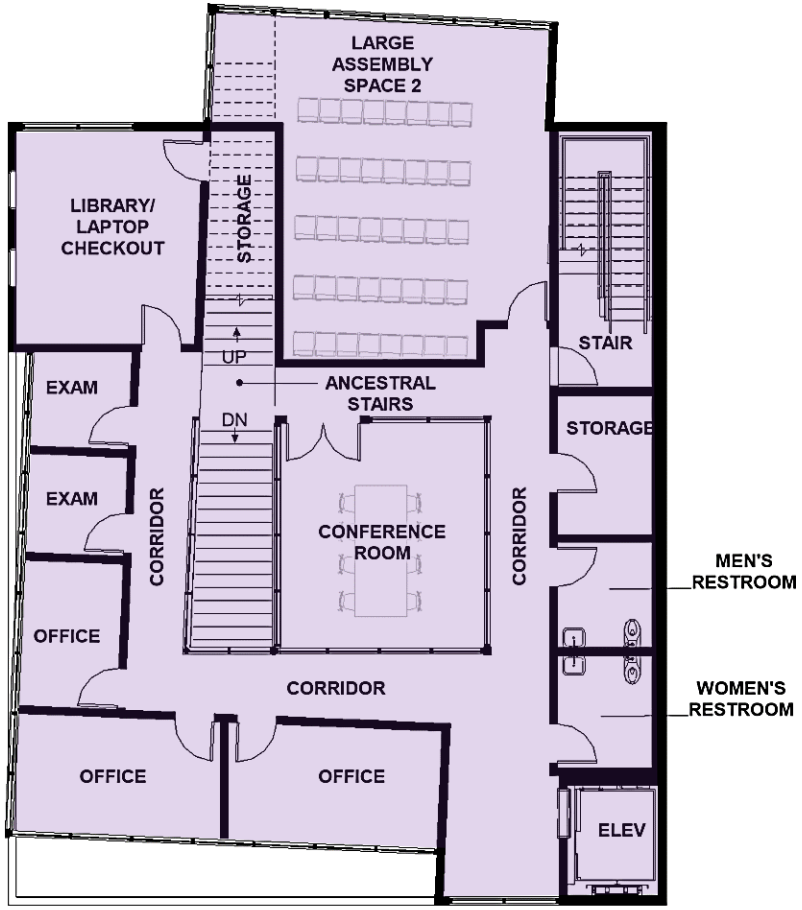

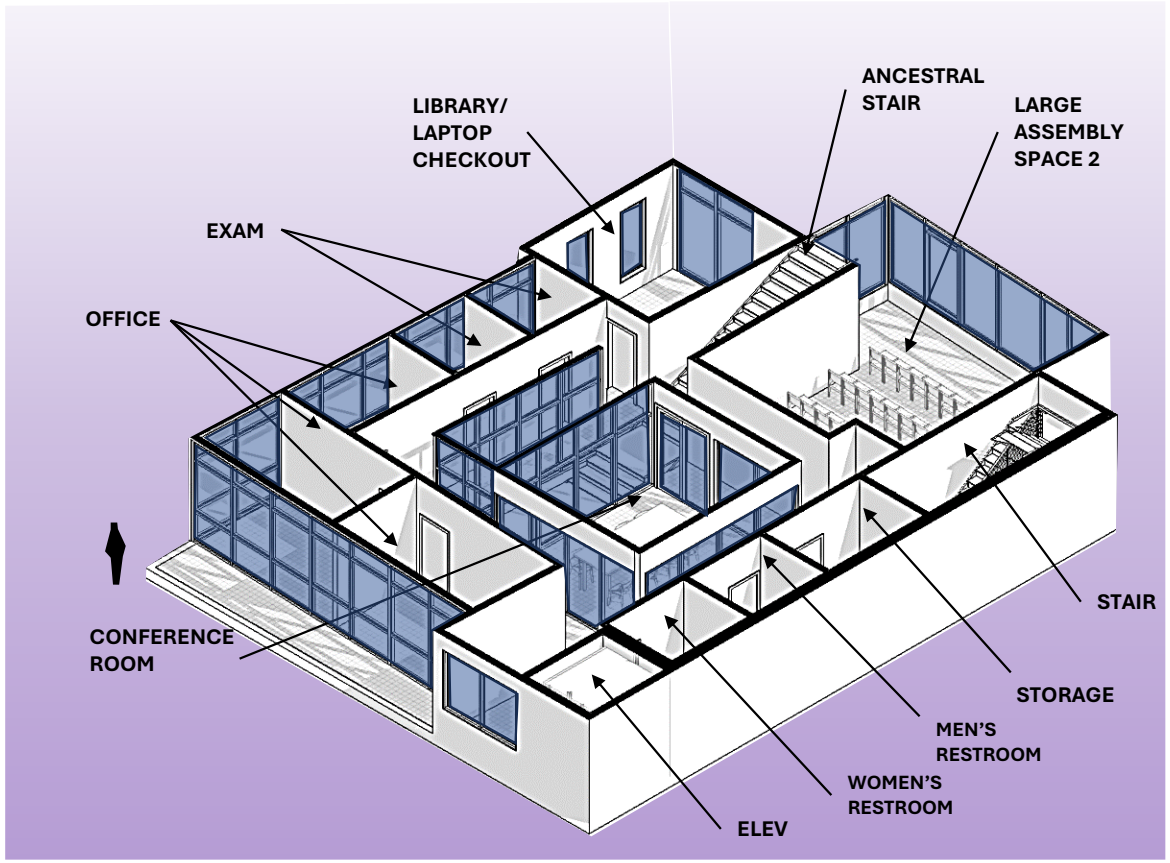


ROOF LEVEL – OPTION 2

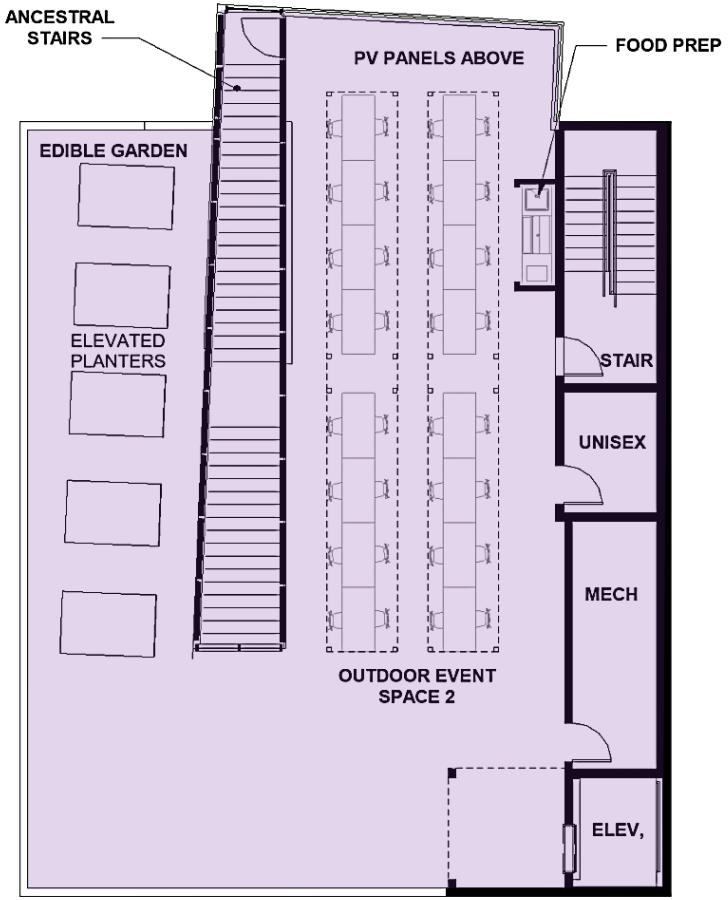


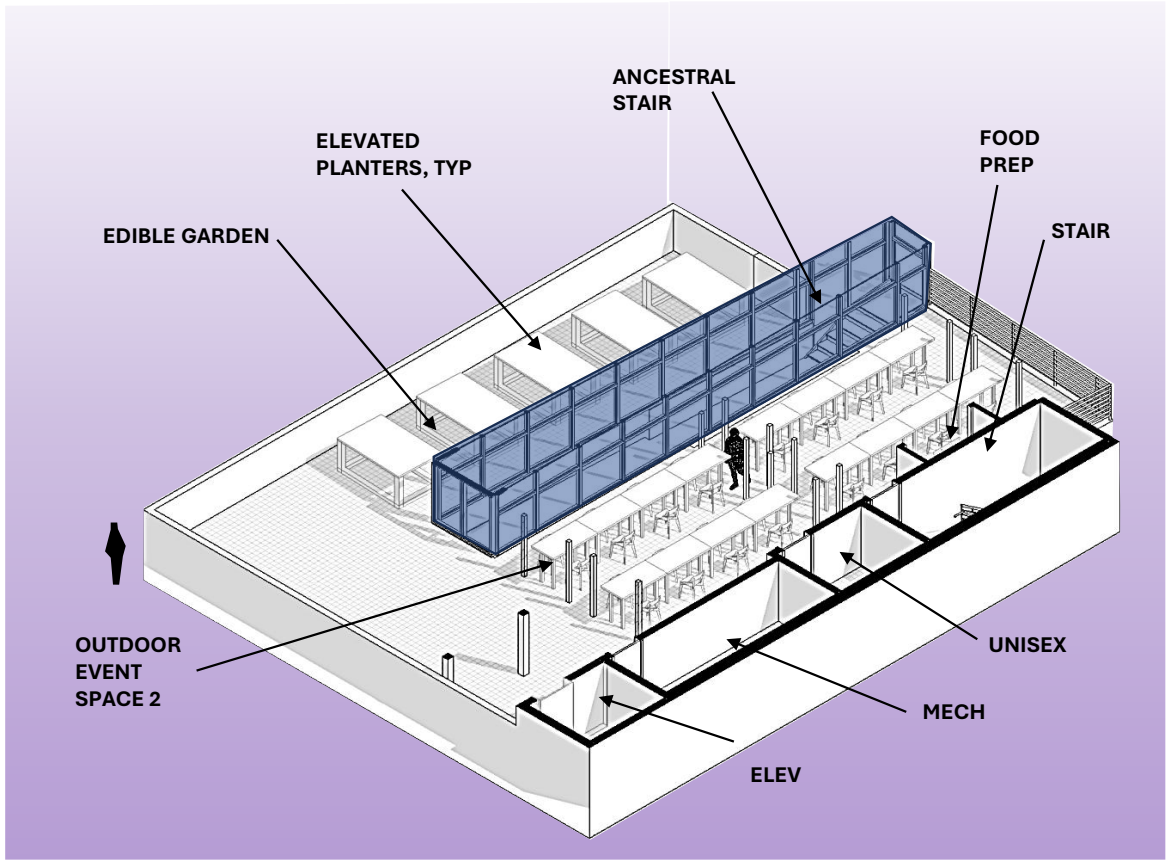


STAIR ELEMENT – OPTION 2

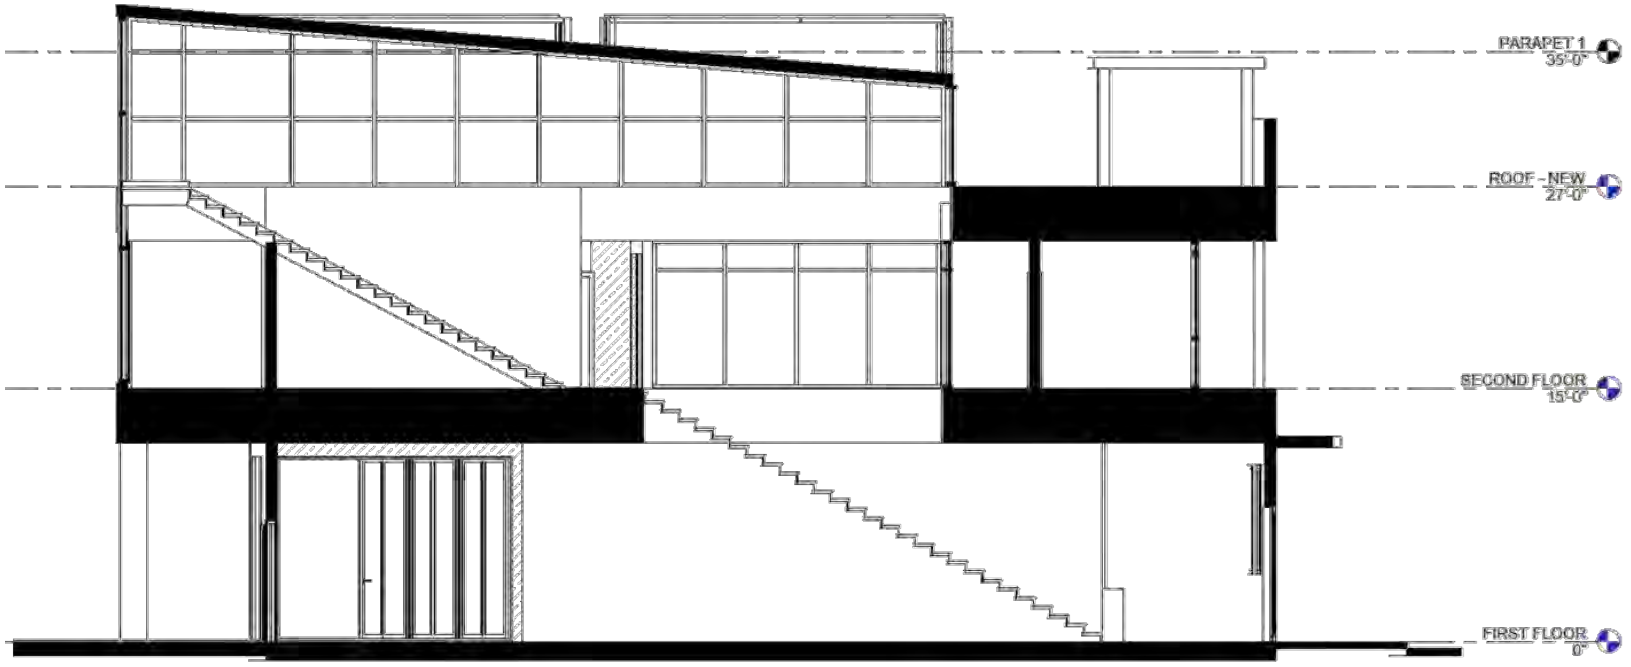


MASSING MODEL – OPTION 2

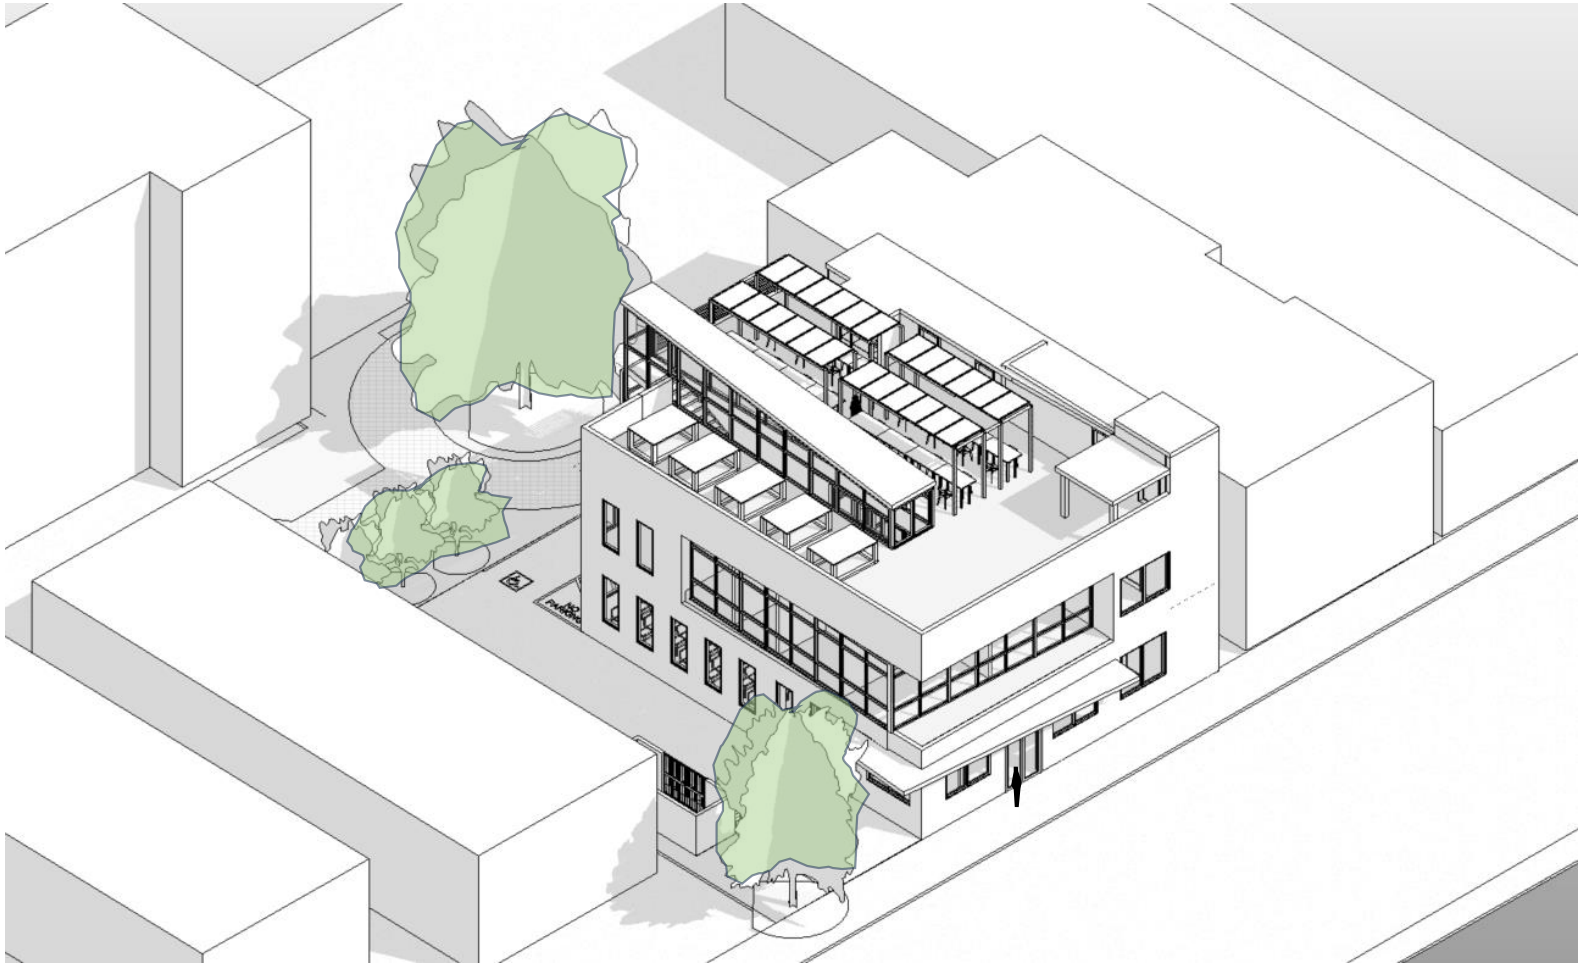

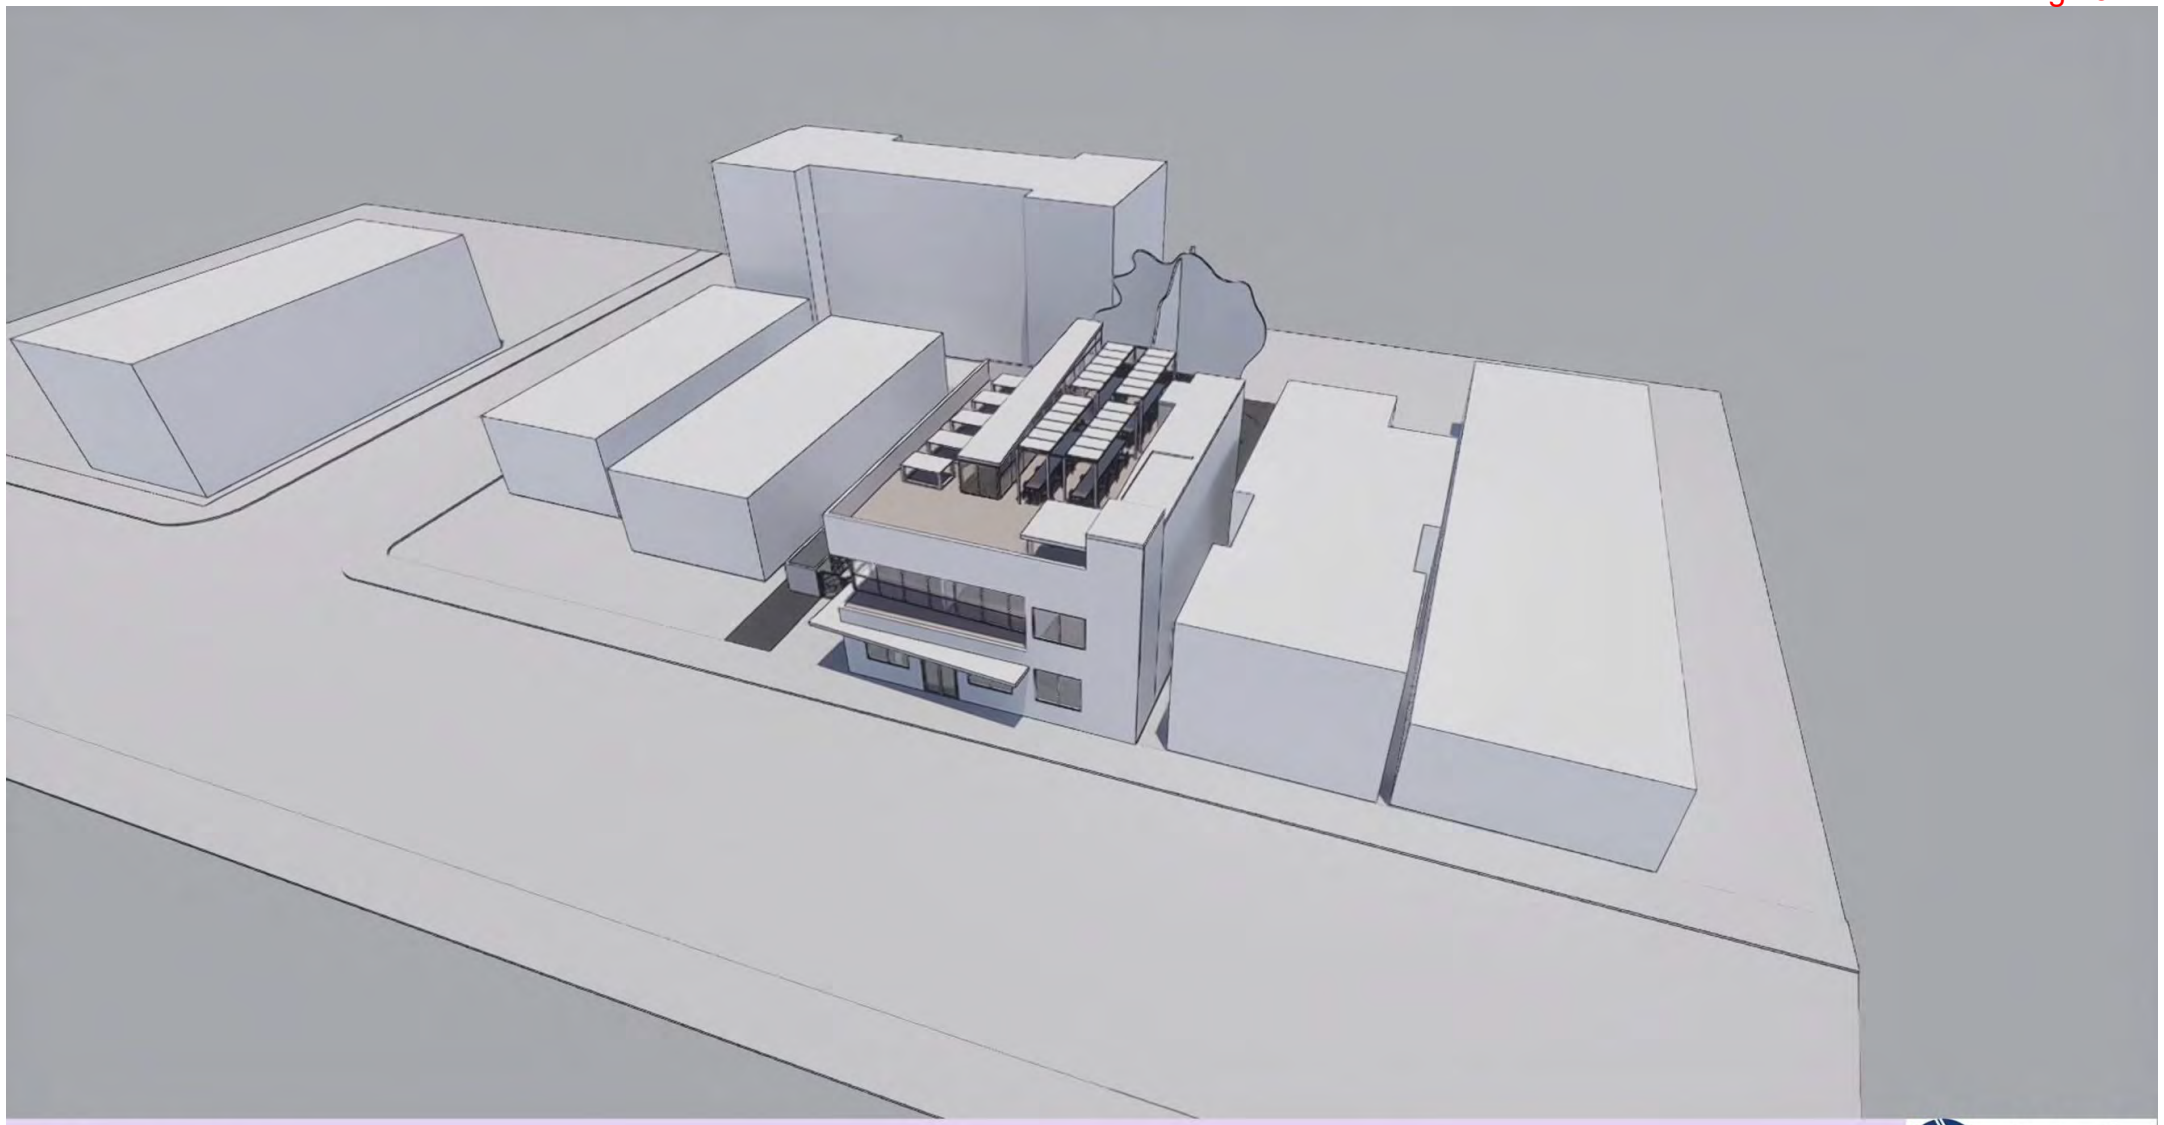


OPTION 2


AE3
ARCHITECTURE + CM

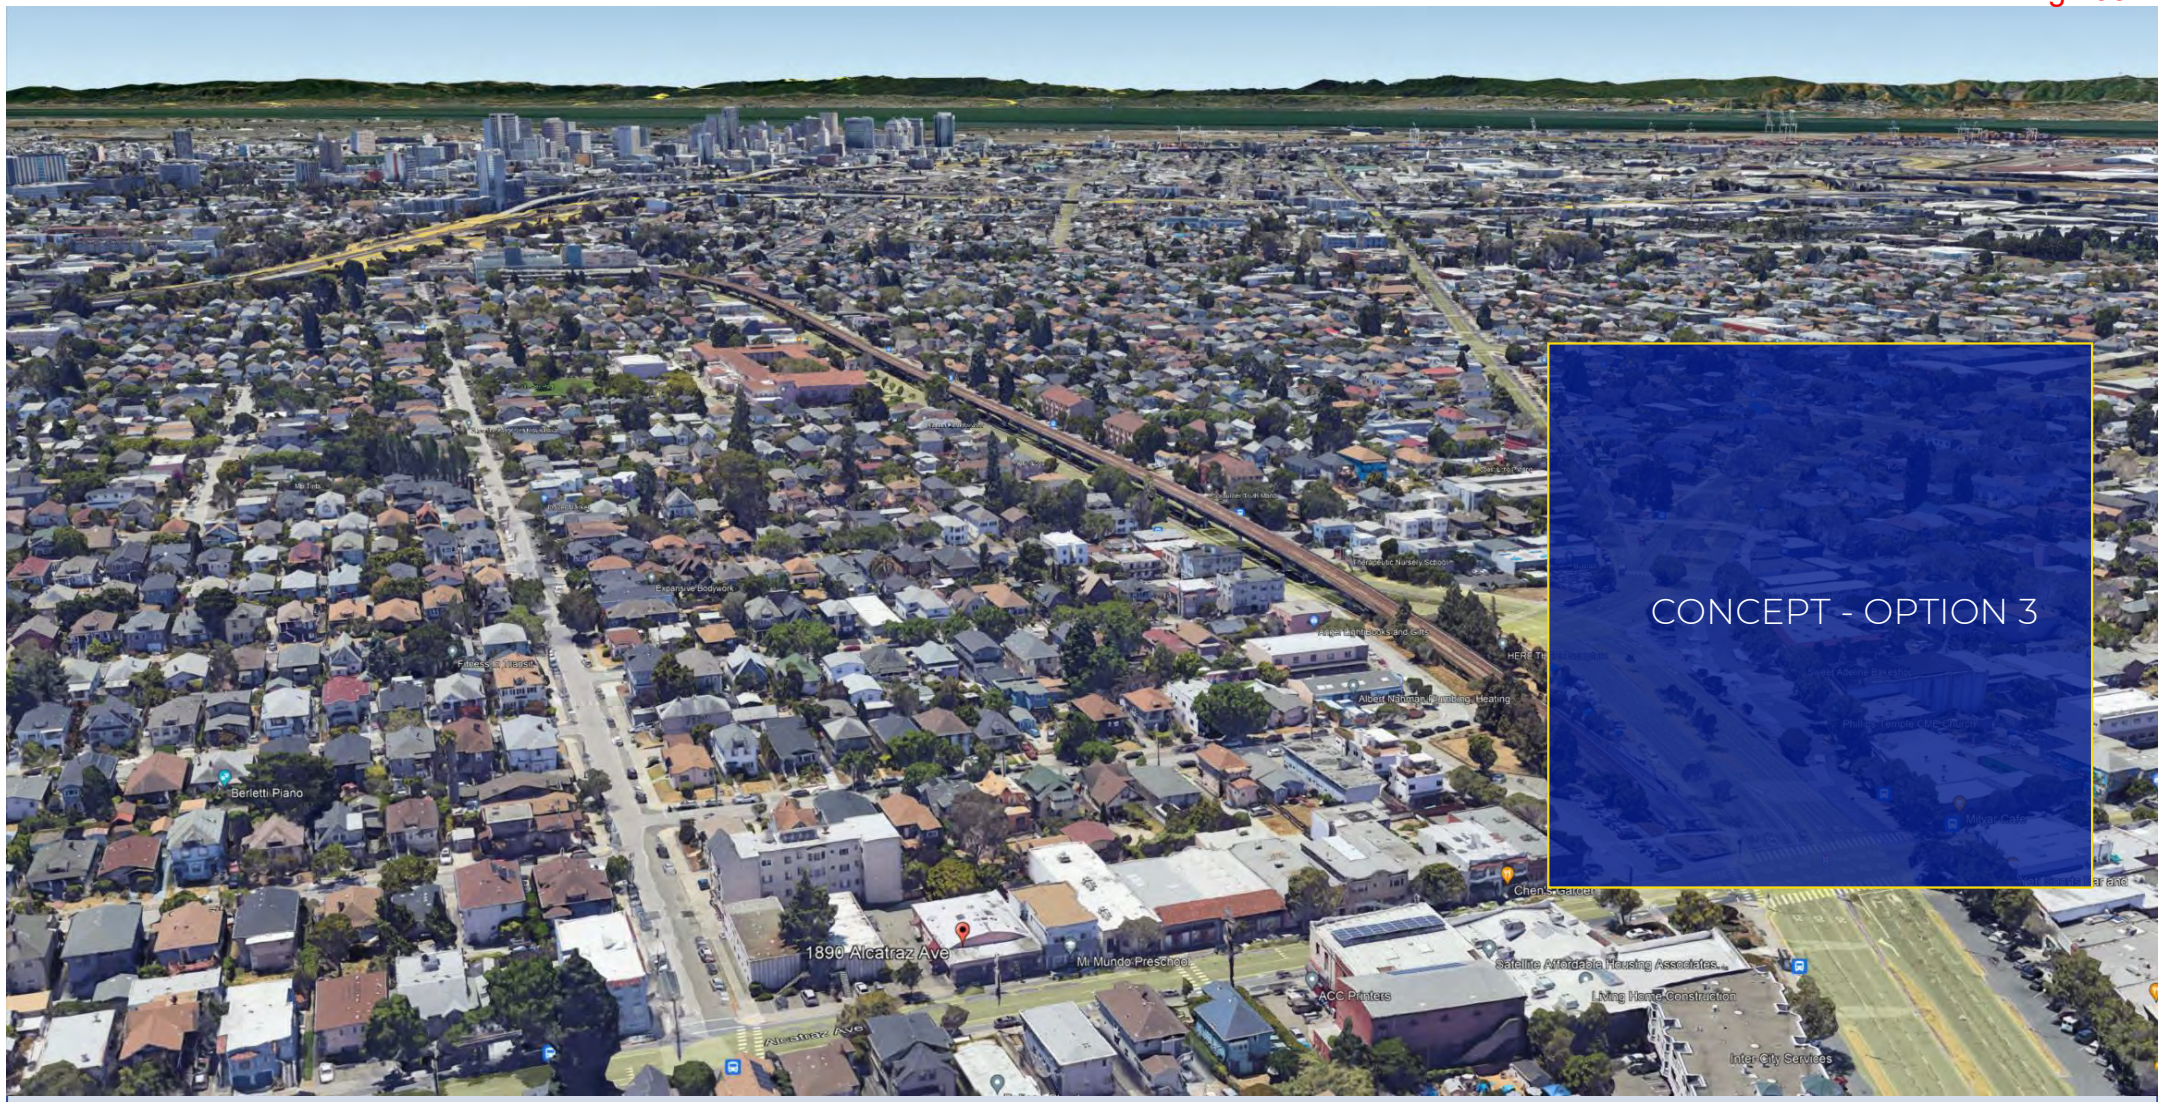

CONCEPT - OPTION 3
1890 Alcatraz Ave
Mi Mundo Preschool
ACC Printers
Satellite Affordable Housing Associates...
Living Home Construction
Inter-City Services
Berletti Piano
Albert Nahmad Plumbing, Heating
Alcatraz Ave

OVERALL SITE – OPTION 3

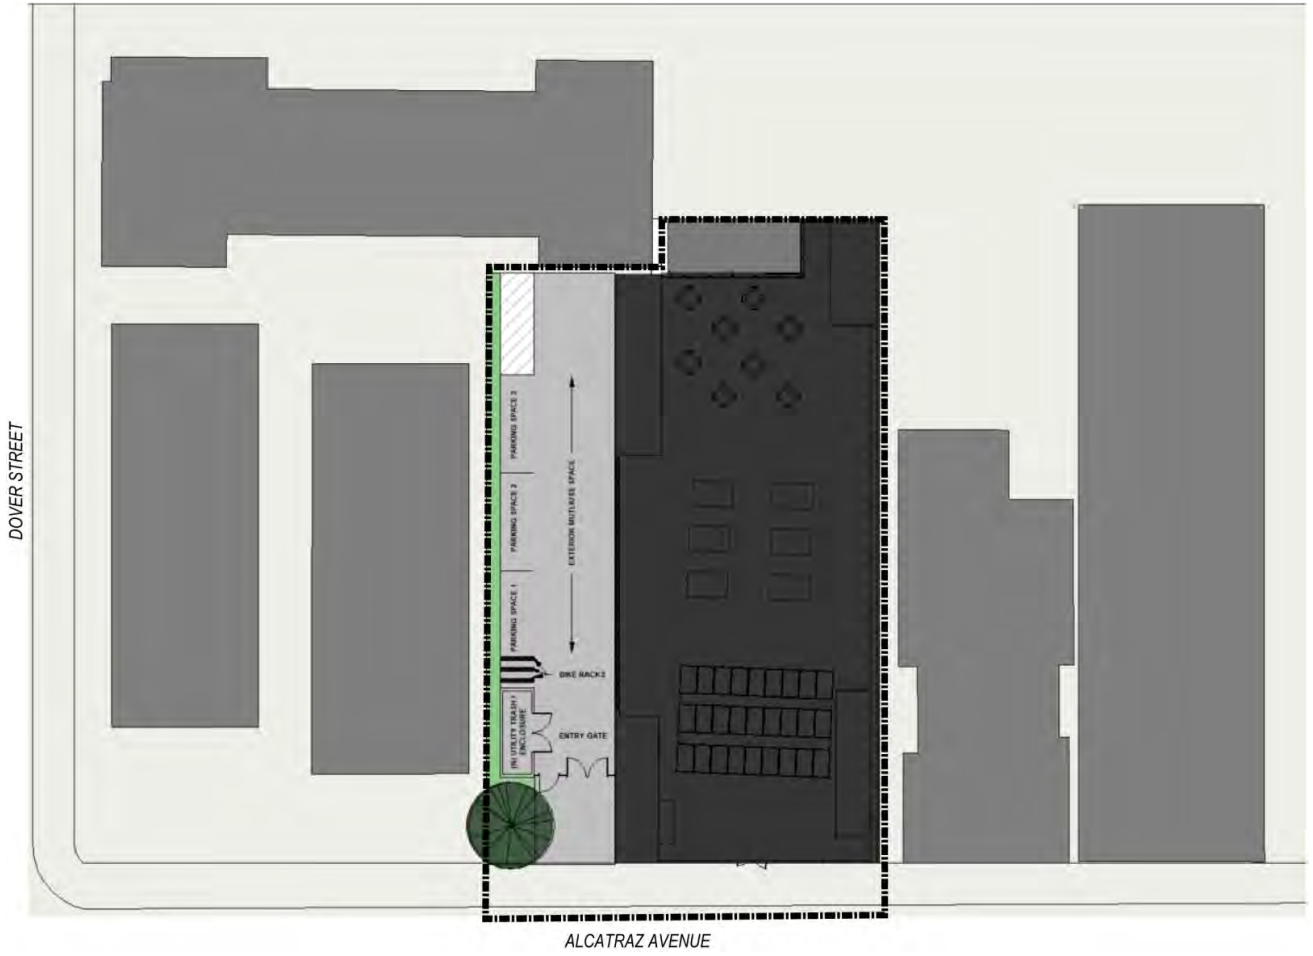



FIRST FLOOR – OPTION 3

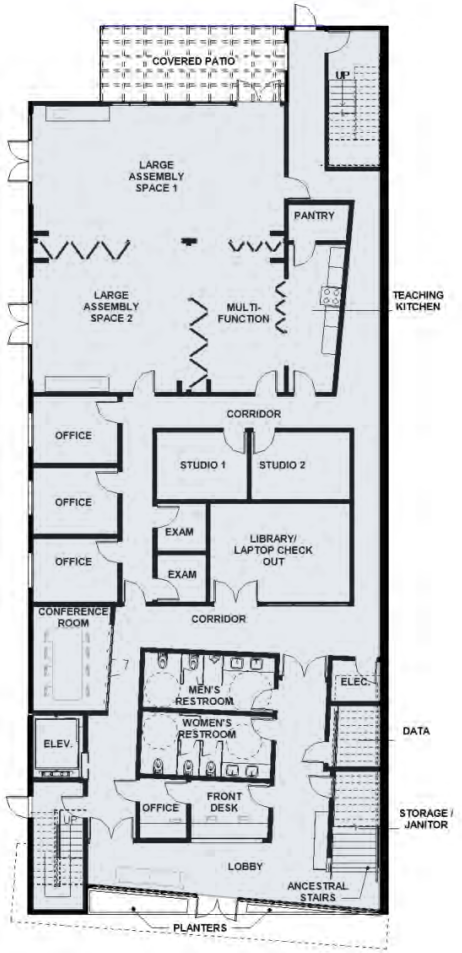

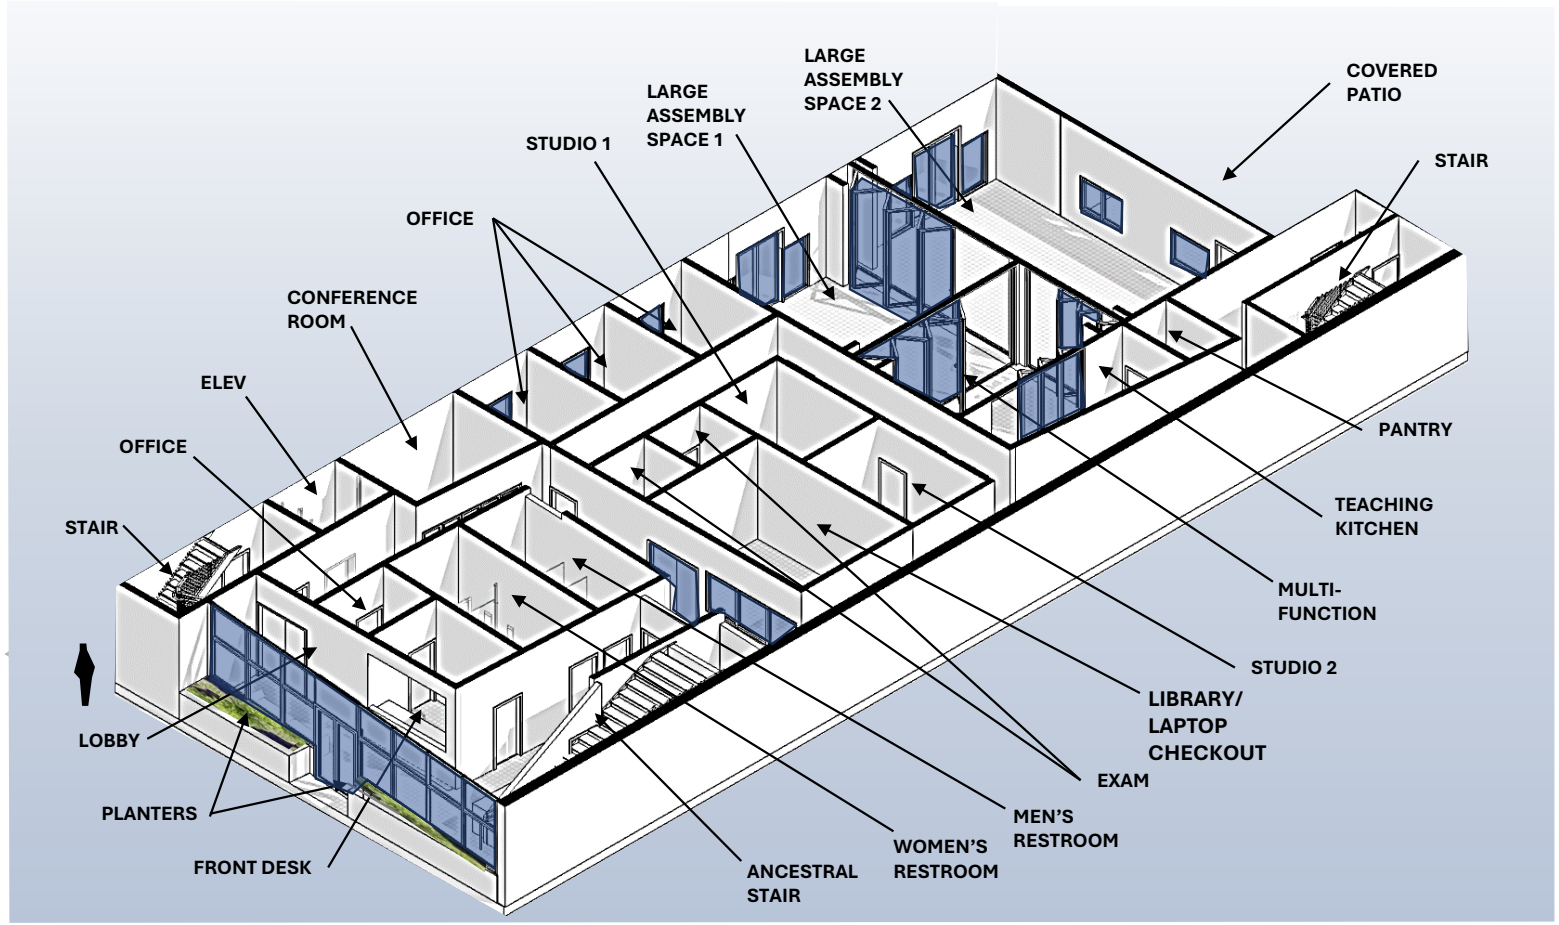


ROOF LEVEL – OPTION 3

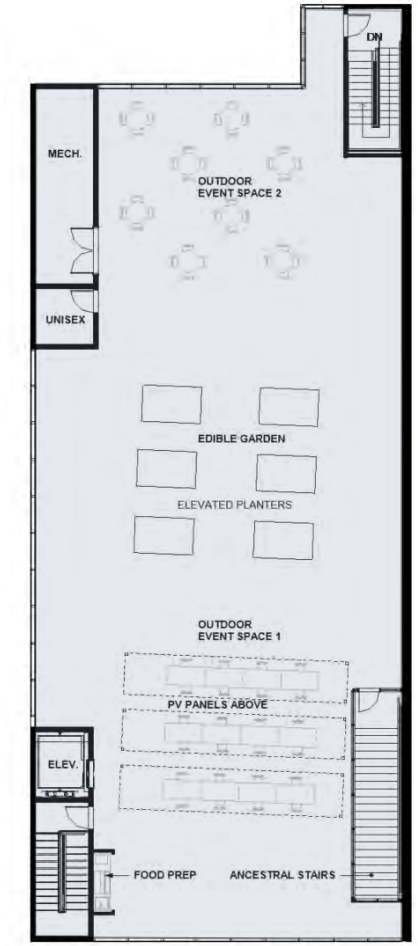

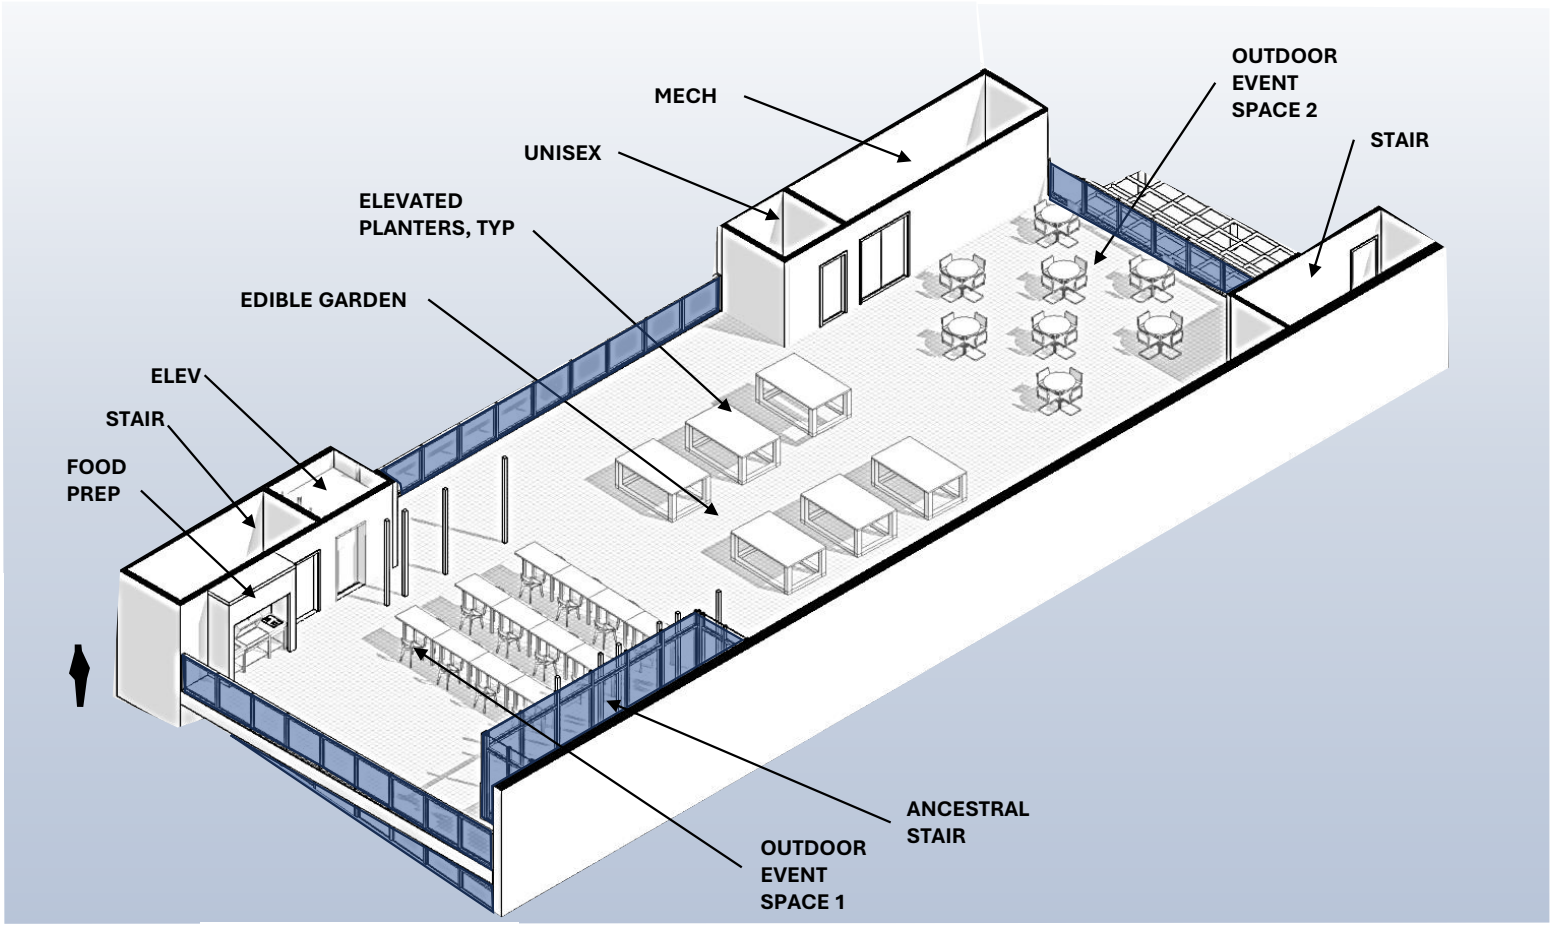

MASSING MODEL – OPTION 3

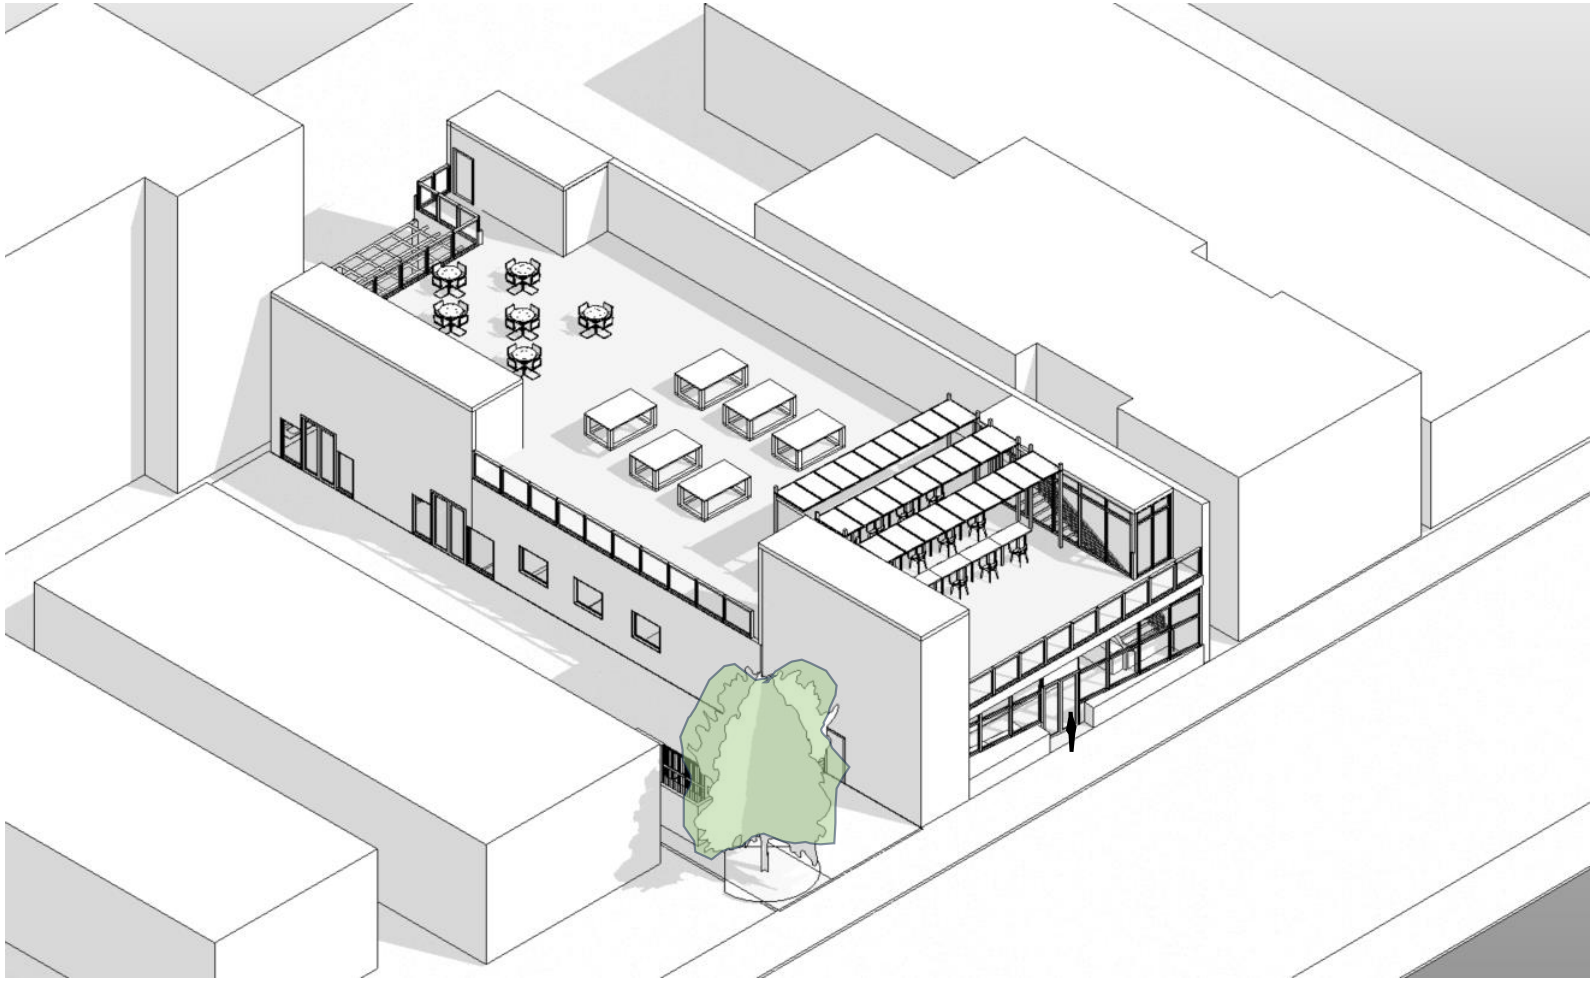


OPTION 3
AE3
ARCHITECTURE


1890 Alcatraz Ave
Alcatraz Ave
Data MBARI
CLOSING

Saliki, Singeh

From: Jacob Aronson <jacob.aronson@gmail.com>
Sent: Saturday, November 22, 2025 8:10 AM
To: Saliki, Singeh
Cc: Hersch, Anne; Gong, Sharon
Subject: Re: City of Berkeley African American Holistic Center (ZP2024-0183)

Thank you.

On Nov 21, 2025, at 14:47, Saliki, Singeh <SSaliki@berkeleyca.gov> wrote:

Hello Jacob,

This project is on the agenda for the December 11th ZAB hearing. The agenda packet, including the final Staff Report, Findings and Conditions, will be published online on December 4th before the public hearing. Best regards,

---

Singeh Saliki, AICP (she/her)
Senior Planner
Planning and Development, Land Use Division
ssaliki@berkeleyca.gov

From: Jacob Aronson <jacob.aronson@gmail.com>
Sent: Friday, November 21, 2025 2:00 PM
To: Saliki, Singeh <SSaliki@berkeleyca.gov>
Cc: Hersch, Anne <AHersch@berkeleyca.gov>; Gong, Sharon <SGong@berkeleyca.gov>
Subject: Re: City of Berkeley African American Holistic Center (ZP2024-0183)

Hi Singeh,

Can you confirm if this project is still scheduled for a ZAB hearing on December 11? Also, can you please send me the conditions of approval that staff will recommend?

Thank you,
Jacob

On Fri, Oct 24, 2025 at 3:20 PM Jacob Aronson <jacob.aronson@gmail.com> wrote:

> Thank you.
>
> On Oct 24, 2025, at 14:57, Saliki, Singeh <SSaliki@berkeleyca.gov> wrote:

Hello Jacob,

The DRC gave a favorable recommendation to the ZAB with direction for Final Design Review. The DRC meeting minutes are in this link and can be accessed on the DRC webpage.

The project is tentatively scheduled for the December 11 ZAB hearing. Best regards,

---

Singeh Saliki, AICP (she/her)

Senior Planner

Planning and Development, Land Use Division

ssaliki@berkeleyca.gov

From: Jacob Aronson <jacob.aronson@gmail.com>
Sent: Friday, October 17, 2025 1:29 PM
To: Saliki, Singeh <SSaliki@berkeleyca.gov>
Cc: Hersch, Anne <AHersch@berkeleyca.gov>; Gong, Sharon <SGong@berkeleyca.gov>
Subject: Re: City of Berkeley African American Holistic Center (ZP2024-0183)

Hi Singeh,

I was not able to attend last night's DRC meeting due to childcare responsibilities. Can you share the outcome of the DRC's actions on this project? Additionally, please let me know if a ZAB hearing date has been scheduled yet for this project.

As always, I appreciate your helpfulness and responsiveness.

Thanks,

Jacob

> On Oct 6, 2025, at 11:21, Saliki, Singeh <SSaliki@berkeleyca.gov> wrote:
>
> Hello Jacob,
>
> Planning will ask for the installation of sound barriers where feasible.
>
> The applicant has not applied for the building permit; therefore, the reports you've requested are unavailable. Best regards,
>
> ---
>
> **Singeh Saliki, AICP** (she/her)
>
> Senior Planner
>
> Planning and Development, Land Use Division
>
> ssaliki@berkeleyca.gov
>
> ---
>
> **From:** Jacob Aronson <jacob.aronson@gmail.com>
> **Sent:** Wednesday, October 1, 2025 10:41 AM
> **To:** Saliki, Singeh <SSaliki@berkeleyca.gov>
> **Cc:** Hersch, Anne <AHersch@berkeleyca.gov>; Gong, Sharon <SGong@berkeleyca.gov>
> **Subject:** Re: City of Berkeley African American Holistic Center (ZP2024-0183)

Hi Singeh,

Thank you for sharing this information.

Mitigation Measure N-2 provides that "During construction activity that is immediately adjacent to noise-sensitive receptors, temporary sound barriers may be installed and maintained, **at the discretion of the City's Department of Planning and Development**." Since this project is adjacent to noise-sensitive receptors (preschool and residences), this raises the question of whether the Department of Planning and Development will exercise its discretion to require installation and maintenance of temporary sound barriers. Can you clarify whether the Department will require temporary sound barriers for this project?

Additionally, can you provide (if available) the following reports required by the Adeline Corridor Specific Plan MMRP and standard COAs?

-Health Risk Assessment (ACSP MM AIR-2)

-Site-Specific Noise Reduction Program (ACSP MM N-2)

-Site-Specific Vibration Reduction Program (ACSP MM N-3)

-Soil and Groundwater Management Plan (Toxics COA D)

-Building Materials Survey (Toxics COA E)

Thank you,

Jacob

On Thu, Sep 18, 2025 at 2:45 PM Saliki, Singeh <SSaliki@berkeleyca.gov> wrote:

Saliki, Singeh

From: Saliki, Singeh
Sent: Thursday, September 18, 2025 2:46 PM
To: Jacob Aronson
Cc: Hersch, Anne; Gong, Sharon
Subject: Re: City of Berkeley African American Holistic Center (ZP2024-0183)
Attachments: Adeline Corridor MMRP.pdf; Toxics Standard COAs.pdf

Hello Jacob,

Please see my responses below in red text. Given your questions, I recommend writing a letter to the ZAB to share your concerns about this project. Your input will be included in staff's analysis and recommendation to the ZAB. Best regards,

---

Singeh Saliki, AICP (she/her)
Senior Planner
Planning and Development, Land Use Division
ssaliki@berkeleyca.gov

From: Jacob Aronson <jacob.aronson@gmail.com>
Sent: Wednesday, September 17, 2025 9:53 AM
To: Saliki, Singeh <SSaliki@berkeleyca.gov>
Cc: Hersch, Anne <AHersch@berkeleyca.gov>; Gong, Sharon <SGong@berkeleyca.gov>
Subject: Re: City of Berkeley African American Holistic Center (ZP2024-0183)

Hi Singeh,

Circling back to our earlier correspondence regarding the African-American Holistic Resource Center, I had some follow-up questions:

1. Has the Toxics Management Division provided comments on the application? I did not see anything from them uploaded to the Permits Online website as of yet.

> The applicant attended an interdepartmental roundtable meeting in July and received comments directly from multiple City departments including Toxics. The Toxics Division informed the applicant that because the Phase I ESA recommended no further investigation, standard conditions of approval (see attachment) would apply to the use permit.

2. Given that the Phase 1 ESA noted the potential for soil contamination due to the site's prior use as a gas station (at a time that preceded modern regulations of gas stations, underground storage tanks, hazardous substances, etc.), and you stated that no soils testing has been conducted at this time, will city staff be recommending or requiring any soils testing prior to construction?

> See Toxics standard conditions in attachment

3. Are you able to share any measures that city staff will propose the ZAB adopt to avoid or mitigate adverse environmental and health impacts during construction, specifically regarding noise, air quality, and hazardous substances impacts on the adjacent preschool?

The project site is within the Adeline Corridor Specific Plan Area, so the use permit would include a condition of approval to comply with the Mitigation Monitoring and Reporting Program (see attachment).

4. Do you have any update on an estimated timeline for when this project application will be brought to ZAB for consideration?

The project is tentatively scheduled for the October DRC; however a ZAB hearing date has not been set.

Thank you for your helpful assistance and continued responsiveness to my questions.

Best,
Jacob

On Mon, Jun 23, 2025 at 11:41 AM Jacob Aronson <jacob.aronson@gmail.com> wrote:

Singeh,

Thank you very much for your responsiveness and all the information you've been able to provide. I appreciate it.

Jacob

> On Jun 23, 2025, at 11:05, Saliki, Singeh <SSaliki@berkeleyca.gov> wrote:
>
> Hello Mr. Aronson,
>
> No further study has been conducted at this time. I've routed the plans and technical reports submitted in the application for review and comment by other divisions (i.e., Toxics Management, Public Works, Green Energy, etc.). I'll update you in a couple of weeks on any comments I receive from the other division. Best regards,
>
> ---
>
> **Singeh Saliki, AICP** (she/her)
> Senior Planner
> Planning and Development, Land Use Division
> ssaliki@berkeleyca.gov
>
> ---
>
> **From:** Jacob Aronson <jacob.aronson@gmail.com>
> **Sent:** Thursday, June 12, 2025 10:55 PM
> **To:** Saliki, Singeh <SSaliki@berkeleyca.gov>
> **Cc:** Hersch, Anne <AHersch@berkeleyca.gov>; Gong, Sharon <SGong@berkeleyca.gov>
> **Subject:** Re: City of Berkeley African American Holistic Center (ZP2024-0183)
>
> Hi Singeh,

I see a number of documents, including the Phase 1 ESA, were uploaded to the public-facing zoning permit application website you reference earlier this week. After reviewing the documents, I didn't locate any applicant-proposed or staff-recommended measures to mitigate the project's construction noise, air quality, and hazardous materials impacts—are you able to share that with me? Also, the Phase 1 report indicates the possibility of contaminated soils due to the old gas station on the property—has any soil testing been conducted to investigate this issue? Thank you for your continued assistance and responsiveness, I do appreciate it.

Best,
Jacob

On Jun 9, 2025, at 15:58, Saliki, Singeh <SSaliki@berkeleyca.gov> wrote:

Hello Mr. Aronson,

You can find the plans and documents for Zoning projects here (you don't need to log in, just search by address or application number, select the application, select Record Info, and then select Attachments). The attached PDF provides a step-by-step guide to accessing the documents. Best regards,

---

Singeh Saliki, AICP (she/her)
Senior Planner
Planning and Development, Land Use Division
ssaliki@berkeleyca.gov

From: Jacob Aronson <jacob.aronson@gmail.com>
Sent: Thursday, June 5, 2025 7:40 PM
To: Saliki, Singeh <SSaliki@berkeleyca.gov>
Cc: Hersch, Anne <AHersch@berkeleyca.gov>; Gong, Sharon <SGong@berkeleyca.gov>
Subject: Re: City of Berkeley African American Holistic Center (ZP2024-0183)

Hi Ms. Saliki,

Thank you for sharing this information.

Would you be able to share with me the text of any applicant-proposed or staff-recommended measures to mitigate the project's construction noise, air quality, and hazardous materials impacts? Also, would you be able to share any Phase 1 and Phase 2 reports for the property?

To be transparent and candid with you, my specific concerns are related to construction impacts on the preschool (which has an outdoor backyard

play area) located on the adjacent property. Any information you can provide me to help allay these concerns would be appreciated.

Thank you,
Jacob

> On Jun 3, 2025, at 15:42, Saliki, Singeh <SSaliki@berkeleyca.gov> wrote:
>
> Hello Mr. Aronson,
>
> Please see my responses below in blue text. Best regards,
>
> ---
>
> **Singeh Saliki, AICP** (she/her)
> Senior Planner
> Planning and Development, Land Use Division
> ssaliki@berkeleyca.gov
>
> ---
>
> **From:** Jacob Aronson <jacob.aronson@gmail.com>
> **Sent:** Monday, June 2, 2025 10:15 AM
> **To:** Saliki, Singeh <SSaliki@berkeleyca.gov>
> **Cc:** Hersch, Anne <AHersch@berkeleyca.gov>; Gong, Sharon <SGong@berkeleyca.gov>
> **Subject:** Re: City of Berkeley African American Holistic Center (ZP2024-0183)
>
> **WARNING:** This is not a City of Berkeley email. Do not click links or attachments unless you trust the sender and know the content is safe.
> Hello,
>
> The project's "application complete" letter dated April 24 indicated that a CEQA determination would be made within 30 days. Since it has now been more than 30 days, I am wondering if you can provide any updated information regarding my prior questions below.
>
> Thank you,
> Jacob
>
> > On May 5, 2025, at 10:44, Hersch, Anne <AHersch@berkeleyca.gov> wrote:
> >
> > Good morning Mr. Aronson,

I am in receipt of your email regarding the African American Holistic Center proposed for 1890 Alcatraz (ZP2024-0183). Answers to your questions are included below.

1. I was told that the Zoning Adjustments Board is planning to consider approving the project in May. Can you share the anticipated date of the ZAB meeting for this project?
   The application was deemed complete on April 24, 2025 and a public hearing date has not been scheduled.

   The applicant is working to correct/clarify/supplement details of the application submittal. A public hearing date has not been scheduled.

2. How does the city intend to comply with CEQA for this project? Can you please share any associated CEQA document (e.g., EIR, Negative Declaration, exemption-related documentation)?
   The CEQA pathway is under review.

   Staff has determined that this project is eligible for a Class 32 Infill Exemption (CEQA Guidelines Section 15332). Staff will recommend this exemption determination to the Zoning Adjustments Board.

3. Can you please share any anticipated/proposed mitigation measures and conditions of approval for the project?
   Since the project is under review for CEQA pathway and analysis, there are no mitigation measures or Conditions of Approval that have been prepared for the project at this time.

   The final determination and conditions are made by the Zoning Adjustments Board.

Singeh Saliki is the project planner for the application. She is copied on this email.

Sincerely,
Anne

Anne Hersch, AICP (she/her)
Land Use Planning Manager
Planning and Development, Land Use Division
1947 Center St., 2nd Floor, Berkeley, CA 94704
Phone: (510) 981-7411
Email: ahersch@berkeleyca.gov

The Permit Service Center (PSC), including the zoning counter, is open *between 8:30 am – 2:30 pm (final check in at 2:00 pm) Monday through Thursday*.

All permit-related and Zoning services are available online. Please visit us online for more information.

Mitigation Monitoring and Reporting Program

The Environmental Impact Report (EIR) identifies the applicable mitigation measures that will be implemented to reduce the impacts associated with the Adeline Corridor Specific Plan. The California Environmental Quality Act (CEQA) requires a public agency to adopt a monitoring and reporting program for assessing and ensuring compliance with any required mitigation measures applied to proposed development. As stated in section 21081.6(a)(1) of the Public Resources Code:

> *...the public agency shall adopt a reporting or monitoring program for the changes made to the project or conditions of project approval, adopted in order to mitigate or avoid significant effects on the environment*.

Section 21081.6 also provides general guidelines for implementing mitigation monitoring programs and indicates that specific reporting and/or monitoring requirements, to be enforced during project implementation, shall be defined as part of adopting a mitigated negative declaration.

The mitigation monitoring table lists those mitigation measures that may be included as conditions of approval for the project. To ensure that the mitigation measures are properly implemented, a monitoring program has been devised which identifies the timing and responsibility for monitoring each measure. The project applicant will have the responsibility for implementing the measures, and the various City of Berkeley departments will have the primary responsibility for monitoring and reporting the implementation of the mitigation measures.

Mitigation Measure/ Condition of Approval	Action Required	Monitoring Timing	Responsible Agency	Compliance Verification		
				Initial	Date	Comments
AIR QUALITY						
AQ-1: Construction Emissions Measures.						
As part of the City's development approval process, the City shall require applicants for future development projects in the Plan Area to comply with the current Bay Area Air Quality Management District's basic control measures for reducing construction emissions of PM10 (Table 8-2, Basic Construction Mitigation Measures Recommended for All Proposed Projects, of the May 2017 BAAQMD CEQA Guidelines).	Review of all demolition, grading, and building permits to ensure compliance.	Prior to permit approval and during construction.	City of Berkeley Department of Planning & Development.			
AIR-2: Health Risk Assessments.						
As part of the City's development approval process, the City shall require applicants for future development projects in the Plan Area to implement the Bay Area Air Quality Management District Guidelines and State Office of Environmental Health Hazard Assessment policies and procedures requiring health risk assessments (HRA) for residential development and other sensitive receptors near sources of toxic air contaminants, including freeways and roadways with over 10,000 vehicles per day. Based on the results of the HRA, identify and implement measures (such as air filtration systems, waterproofed caulking on windows and doors, and/or requirements for closed windows) to reduce potential exposure to particulate matter, carbon monoxide, diesel fumes, and other potential health hazards. Measures identified in HRAs shall be included into the site development plan as a component of a proposed project.	Verify HRA completed and measures to reduce TACs have been incorporated into plans as appropriate.	Prior to issuance of building permit.	City of Berkeley Department of Planning & Development.			
BIOLOGICAL RESOURCES						
BIO-1: Special-status Bat Species Avoidance and Minimization.						
For projects in the Plan Area, focused surveys to determine the presence/absence of roosting bats shall be conducted prior to the initiation of demolition of buildings and removal of mature trees large enough to contain crevices and hollows that could support bat roosting. If active maternity roosts are identified, a qualified biologist	If applicable, project plans shall include project-specific mitigation	During individual environmental review	City of Berkeley Department of Planning & Development.			

Mitigation Measure/ Condition of Approval	Action Required	Monitoring Timing	Responsible Agency	Compliance Verification		
				Initial	Date	Comments
shall establish avoidance buffers applicable to the species, the roost location and exposure, and the proposed construction activity in the area. If active non-maternity day or night roosts are found on the project site, measures shall be implemented to passively relocate bats from the roosts prior to the onset of construction activities. Such measures may include removal of roosting site during the time of day the roost is unoccupied or the installation of one-way doors, allowing the bats to leave the roost but not to re-enter. These measures shall be presented in a Bat Passive Relocation Plan that shall be submitted to, and approved by, CDFW.	measures to reduce impacts to bat species.					
GREENHOUSE GAS EMISSIONS						
GHG-1: All-Electric New Construction.						
All new buildings constructed in the Plan Area shall be built as all-electric with no natural gas connection to the building, except where new natural gas connections are permitted under the City's Natural Gas Infrastructure Ordinance (BMC Chapter 12.80). This includes all appliances such as electric cooking, clothes drying, water heating, space heating, and air conditioning. Projects shall not be required to employ methods of construction the exceed the requirements of the California Building Standards Code (inclusive of any local amendments approved for enforcement in the City of Berkeley) or install appliances the exceed standards for energy efficiency established under the federal Energy Policy and Conservation Act, as amended, 42 U.S.C. § 6201 *et seq.*	Verify project plans are all-electric, or GHG reduction has occurred through specified means.	Prior to issuance of building permit	City of Berkeley Department of Planning & Development			
GHG-2: Electric Vehicle (EV) Readiness and EV Chargers						
All new development projects in the Plan Area shall conform to the following EV infrastructure requirements or an equivalent City of Berkeley adopted ordinance which meets or exceeds those standards: b. Single Family Homes and Duplexes	Verify project plans meet EV requirements.	Prior to issuance of building permit	City of Berkeley Department of Planning & Development			

Mitigation Measure/ Condition of Approval	Action Required	Monitoring Timing	Responsible Agency	Compliance Verification		
				Initial	Date	Comments
▫ At least one parking space per dwelling unit with on-site parking to be equipped with raceway, wiring, and power to support a future Level 2[1] EV charging station c. Multi-Family Buildings ▫ 20% of parking spaces to be equipped with raceways, wiring, and power to support future Level 2 EV charging stations ▫ 80% of parking spaces to be equipped with connecting raceways (no additional electric service capacity required) d. Non-Residential Buildings ▫ 10% of parking spaces must have Level 2 charging stations installed (a DC Fast Charge station) may be installed in place of 10 required Level 2 stations) ▫ 40% of parking spaces to be equipped with connecting raceways (no additional electric service capacity required) ▫ [1] Level 2 circuit: 40+ Amp, 208/240v AC (standard household washer/dryer outlet), charges approximately 25-30 mile driving distance per hour						
GHG-3 Solar Photovoltaic Power.						
All new buildings, with the exception of accessory buildings and structures, proposed in the Plan Area shall install solar photovoltaic energy systems or purchase 100% carbon neutral or renewable energy through an electric utility serving Berkeley. Solar photovoltaic equipment shall be shown on all plans submitted for individual projects in the Plan Area	Verify project plans meet solar requirements.	Prior to issuance of building permit	City of Berkeley Department of Planning & Development			
NOISE AND VIBRATION						
N-2: Construction-Related Noise Reduction Measures.						
Development projects in the Plan Area that involve construction activities shall apply the following measures during construction for the purpose of reducing construction-related noise:	Review and approve site-specific noise reduction program for the project.	Monitoring during construction.	City of Berkeley Department of			

Mitigation Measure/ Condition of Approval	Action Required	Monitoring Timing	Responsible Agency	Compliance Verification		
				Initial	Date	Comments
▪ **Construction Timing.** Construction activities shall be restricted to the daytime hours of between 7:00 AM and 7:00 PM on weekdays, or between 9:00 AM and 8:00 PM on weekends and legal holidays. ▪ **Mufflers.** Construction equipment shall be properly maintained and all internal combustion engine driven machinery with intake and exhaust mufflers and engine shrouds, as applicable, shall be in good condition and appropriate for the equipment. During construction, all equipment, fixed or mobile, shall be operated with closed engine doors and shall be equipped with properly operating and maintained mufflers, consistent with manufacturers' standards. ▪ **Electrical Power.** Electrical power, rather than diesel equipment, shall be used to run compressors and similar power tools and to power any temporary structures, such as construction trailers or caretaker facilities. ▪ **Equipment Staging.** All stationary equipment shall be staged as far away as feasible from adjacent noise-sensitive receptors. ▪ **Equipment Idling.** Construction vehicles and equipment shall not be left idling for longer than five minutes when not in use. ▪ **Workers' Radios.** All noise from workers' radios shall be controlled to a point that they are not audible at sensitive receptors near construction activity. ▪ **Smart Back-up Alarms.** Mobile construction equipment shall have smart back-up alarms that automatically adjust the sound level of the alarm in response to ambient noise levels. Alternatively, back-up alarms shall be disabled and replaced with human spotters to ensure safety when mobile construction equipment is moving in the reverse direction. ▪ **Disturbance Coordinator.** The applicant shall designate a disturbance coordinator who shall be responsible for responding to any local complaints about construction noise. The noise disturbance coordinator shall determine the cause of the noise complaint (e.g., starting too early, bad muffler, etc.) and shall require that reasonable measures warranted to	Monitor compliance with approved noise reduction program.		Planning and Development.			

Mitigation Measure/ Condition of Approval	Action Required	Monitoring Timing	Responsible Agency	Compliance Verification		
				Initial	Date	Comments
correct the problem be implemented. A telephone number for the disturbance coordinator shall be conspicuously posted at the construction site. ▪ **Additional Noise Attenuation Techniques.** During construction activity that is immediately adjacent to noise-sensitive receptors, temporary sound barriers may be installed and maintained, at the discretion of the City's Department of Planning and Development. Temporary sound barriers, if installed, shall block line of sight between noise-generating construction equipment and adjacent residential windows and shall be placed as close to the source equipment as feasible. Mobile sound barriers may be used as appropriate to attenuate construction noise near the source equipment. During the building construction phase, temporary sound barriers may be applied to generators and cranes used on-site.						
N-3: Vibration Reduction Measures.						
Applicants for new development that would involve construction activity in the Plan Area shall implement the following measures to reduce exposure to vibration from construction activities: ▪ **Best Available Technology.** The applicant shall use the best available technology to reduce construction-related vibration on construction sites within 100 feet of institutional land uses that are sensitive to vibration, and within 50 feet of historic buildings, so that vibration levels do not exceed guidelines in the Federal Transit Administration's *Transit Noise and Vibration Impact Assessment Manual* for annoyance and damage to fragile structures. Appropriate technology may include, but is not limited to: ▫ Drilling of piles instead of pile driving for foundation work ▫ Static rollers instead of vibratory rollers for paving activity ▫ Smaller and well-maintained equipment ▪ **Construction Scheduling.** The applicant shall coordinate with adjacent institutional land uses that are sensitive to vibration	Review and approve site-specific vibration reduction program. Monitor compliance with approved noise reduction program.	Monitoring during construction.	City of Berkeley Department of Planning and Development.			

Mitigation Measure/ Condition of Approval	Action Required	Monitoring Timing	Responsible Agency	Compliance Verification		
				Initial	Date	Comments
and schedule vibration-generating construction activities during less sensitive times of day.						
TRANSPORTATION AND TRAFFIC						
T-2 Signal Warrant Study and Signalization.						
Development projects tiering from the Adeline Street Specific Plan EIR with primary automobile access on one of the following local streets that is currently controlled by a stop-sign at the intersection with a major street shall evaluate traffic operations and the MUTCD signal warrants at the intersection: ▪ Shattuck Avenue at Blake, Parker, and Derby Streets ▪ Adeline Street at Stuart, Russell, Essex, Woolsey, Fairview, and Harmon Streets The signal warrant study shall be completed as part of the environmental review process for the development project. If the intersection meets the signal warrants and the development project would add ten or more trips to the critical movement that operates at LOS F during the AM and/or PM peak hour, the study shall identify improvements to mitigate the impact. The improvements may consist of signalizing the intersection, and/or restricting one or more movements at the intersection. The study shall also evaluate the secondary effects of the identified improvement, such as traffic diverted to other streets due to turn restrictions. The development project shall install the identified improvement.	Verify evaluation of signal warrants has occurred. If signal warrant met, verify improvements developed and installed.	Prior to issuance of building permit.	City of Berkeley Department of Planning and Development.			

This page intentionally left blank.

Toxics. The applicant shall contact the Toxics Management Division (TMD) at 1947 Center Street or (510) 981-7470 to determine which of the following documents are required and timing for their submittal:

A. Phase I and Phase II Environmental Site Assessment (ESA) (per ASTM 1527). A recent Phase I ESA (less than 2 years old) shall be submitted to the Toxics Management Division for developments for: all new commercial, industrial and mixed-use developments and all improvement projects that require work 5 or more feet below grade, and all new residential buildings with more than four dwelling units located in the Environmental Management Area (or EMA). The EMA can be viewed at: City of Berkeley Community GIS Portal (arcgis.com)

B. Depending on the findings in the Phase I, a Phase II or additional investigation may be necessary. Any available soils and groundwater analytical data available for projects listed in this section must also be submitted to TMD.

C. Environmental Site Clearance. The applicant shall provide environmental screening clearance from either the San Francisco Bay Regional Water Quality Control Board (RWQCB), Department of Toxic Substances Control (DTSC), or the Alameda County Department of Environmental Health's Local Oversight Program (LOP). Clearance from one of these regulatory agencies will ensure that the property meets development investigation and cleanup standards for the specific use proposed on the property. Environmental screening clearance shall be submitted to the City of Berkeley's Toxics Management Division prior to issuance of any building permits.

D. Soil and Groundwater Management Plan. A site-specific Soil and Groundwater Management Plan (SGMP) shall be submitted to Toxics Management Division (TMD) for all non-residential projects, and residential or mixed-use projects with more than four dwelling units, that: (1) are in the Environmental Management Area (EMA), as shown on the most recent City of Berkeley EMA map, and (2) propose any excavations deeper than 5 feet below grade or if significant soils removal is anticipated. The SGMP shall be submitted to the TMD with the project's building permit application and shall be approved by TMD prior to issuance of the building permit.

The SGMP shall comply with the hazardous materials and waste management standards required by BMC Section 15.12.100, the stormwater pollution prevention requirements of San Francisco Bay Regional Water Quality Control Board's Order No. R2-2009-0074, California hazardous waste generator regulations (Title 22 California Code of Regulations (CCR) 66260 et seq.), and the East Bay Municipal Utility District's Ordinance 311, and shall include the following:

i. procedures for soil and groundwater management including identification of pollutants and disposal methods;

ii. procedures to manage odors, dust and other potential nuisance conditions expected during development;

iii. notification to TMD within 24 hours of the discovery of any previously undiscovered contamination; and

iv. the name and phone number of the individual responsible for implementing the SGMP and who will respond to community questions or complaints.

TMD may require additional information or impose additional conditions as deemed necessary to protect human health and the environment. All requirements of the approved SGMP shall be deemed conditions of approval.

E. <u>Demolitions & Renovations – Building Materials Survey.</u> A hazardous materials survey for building materials and plans on hazardous materials and hazardous waste removal and disposal is required and must be prepared by qualified professionals, and submitted to the Toxics Management Division (TMD) prior to issuance of the building permit.

i. The survey shall include the identification of all materials to be disturbed for lead-based paints, PCB containing equipment and caulking, hydraulic fluids, refrigerants, treated wood, and mercury containing devices (including fluorescent light bulbs and mercury switches), asbestos and other hazardous materials and chemicals.

ii. If asbestos is identified, Bay Area Air Quality Management District Regulation 11-2-401.3 a notification must be made and the J number must be made available to the City of Berkeley Permit Service Center. Contractors must follow state regulations where there is asbestos-related work involving 100 square feet or more of asbestos containing material (8 Cal. Code Regs. §1529, §341.6 et seq.)

iii. The report to the TMD shall include, in addition to the survey, plans on hazardous materials and hazardous waste removal and disposal that comply with State and Federal codes including California Code of Regulations (CCR) 66260 et seq.

iv. Documentation evidencing disposal of hazardous waste in compliance with the survey shall be submitted to TMD within 30 days of the completion of the demolition.

Please note, the PCB Screening Form required by Public Works, Engineering, is a separate requirement and does not address the PCB identification requirement of the Toxics Management Division.

F. **Hazardous Materials Business Plan.** A Hazardous Materials Business Plan (HMBP) in compliance with BMC Section 15.12.040 and California Health & Safety Code, Chapter 6.95 Div. 20, shall be submitted to the Toxics Management Division through the California Environmental Reporting System: http://cers.calepa.ca.gov/ for chemicals used or stored on site during construction that exceed reporting thresholds. The reporting is required if your facility stores or handles hazardous materials in aggregate quantities equal to or greater than 55 gallons for liquids, 500 pounds for solids, or 200 cubic feet of compressed gases, or generates any quantity of hazardous waste. This includes welding gases, emergency generator fuel, paints, etc.

Additionally, the business occupant must submit an HMBP within 30 days of starting operations.

G. **Petroleum Storage.** An (SPCC) Plan is required to be prepared and implemented for facilities with any one of the following:

i. aggregate aboveground petroleum storage capacities of 1,320 gallons or more stored in aboveground storage containers, tanks, oil-filled equipment, or

ii. one or more tank(s) in an underground area (TIUGA) with petroleum storage capacities of 55 gallons or greater. More information on TIUGAs can be found here: https://osfm.fire.ca.gov/divisions/pipeline-safety-and-cupa/certified-unified-program-agency-cupa/aboveground-petroleum-storage-act/tank-in-an-underground-area-tiuga/

The SPCC plan must be prepared prior to beginning operations and you must submit facility information to Toxics Management Division (TMD) through the California Environmental Reporting System: http://cers.calepa.ca.gov/. The SPCC plan will be reviewed during the site inspection and shall not be submitted in CERS or to the TMD.

Saliki, Singeh

From: Zoning Adjustments Board (ZAB)
Sent: Monday, December 1, 2025 11:34 AM
To: Saliki, Singeh
Subject: FW: Request for Additional Mitigation Measures for the Proposed 1890 Alcatraz AAHRC Project

Good morning Singeh. Forwarding you an email from a Berkeley resident who has comments on your project going to ZAB.

Thanks,

Melinda Jacob
Office Specialist II
Planning and Development, Land Use Division
1947 Center St., 2nd Floor
Berkeley, CA 94704
Phone: (510) 981-7421
Email: mjacob@berkeleyca.gov
In Office Days: Monday-Thursday
Remote Days: Friday

The Permit Service Center (PSC), including the zoning counter, is open between 8:30 am – 2:30 pm (final check in at 2:00 pm) Monday through Thursday.

All permit-related and Zoning services are available online. Please visit us online for more information.

Construction & Development | City of Berkeley (berkeleyca.gov)
https://berkeleyca.gov/construction-development/permits-design-parameters/permit-process/permit-service-center
Zoning Lookup | City of Berkeley (berkeleyca.gov)

From: Ari Morimoto <ari.morimoto@gmail.com>
Sent: Monday, December 1, 2025 10:27 AM
To: Zoning Adjustments Board (ZAB) <Planningzab@berkeleyca.gov>
Subject: Request for Additional Mitigation Measures for the Proposed 1890 Alcatraz AAHRC Project

WARNING: This is not a City of Berkeley email. Do not click links or attachments unless you trust the sender and know the content is safe.

Dear Members of the Zoning Adjustments Board,

I am a life long Berkeley resident and parent of a child attending Mi Mundo Preschool right next door to the proposed African American Holistic Resource Center at 1890 Alcatraz. I fully support the mission and purpose of the AAHRC and welcome the investment in our community. My comments today focus solely

on ensuring that construction of the project proceeds in a manner that protects the health, safety, and well-being of the young children who attend Mi Mundo each day.

Given the close proximity between the school and the project site, I respectfully request that the Board require additional mitigation measures to minimize construction-related impacts. These measures are common in urban infill projects and represent reasonable protections for children, staff, and nearby residents.

Specifically, I ask the Board to consider requiring the following:

1. Soil, Environmental, and Air Quality Safety (Highest Priority)

- Require pre-construction soil testing for contamination. The City's consultant identified possible soil contamination from a former gas station on the site, yet no testing has been required to date.
- Remediate any hazardous substances found—including petroleum residues, lead paint, and asbestos—before demolition and grading activities begin.
- Limit diesel construction equipment and prioritize electric or low-emission alternatives to reduce exhaust exposure.
- Require dust-control and air-quality monitoring to ensure particulate levels remain safe for young children.

2. Construction Timing and Noise Mitigation

- Restrict demolition and high-noise activities during school hours, particularly during mid-day naptime when quiet is essential for children's well-being.
- Install temporary sound walls along shared property lines.
- Implement noise monitoring with required corrective action if noise thresholds are exceeded.

3. Pedestrian, Traffic, and Site Safety

- Maintain unobstructed access to sidewalks, bike lanes, crosswalks, and Mi Mundo's loading zone throughout construction.
- Implement clear safety plans for truck access, equipment staging, and temporary closures to prevent risks to children and families during drop-off and pick-up.

These requests do not oppose the AAHRC project; rather, they seek to ensure the project moves forward responsibly with appropriate safeguards for children located directly next to the construction site.

Thank you for your consideration and for your service to the City. I respectfully request that these mitigation measures be incorporated as conditions of approval.

Sincerely,

Ari K. Morimoto

2 Rosemont Ave. Berkeley, Ca 94708

(510) 292-6836

Berkeley Resident and Parent at Mi Mundo Preschool

Saliki, Singeh

From: Zoning Adjustments Board (ZAB)
Sent: Wednesday, December 3, 2025 9:55 AM
To: Saliki, Singeh
Subject: FW: Concerns Regarding Proposed Construction at 1890 Alcatraz

---

From: Lauren Silverman <lrnsilverman@gmail.com>
Sent: Tuesday, December 2, 2025 10:24 AM
To: Zoning Adjustments Board (ZAB) <Planningzab@berkeleyca.gov>
Cc: Paulo Esperon <pauloesperon@gmail.com>
Subject: Concerns Regarding Proposed Construction at 1890 Alcatraz

WARNING: This is not a City of Berkeley email. Do not click links or attachments unless you trust the sender and know the content is safe.

Dear Members of the Board,

We are writing in advance of the December 11th board meeting to express our concerns about the proposed construction at 1890 Alcatraz Avenue. We are the parents of a 3-year-old who attends the preschool next door, Mi Mundo.

Unfortunately, we are very familiar with the issue of lead contamination—our daughter had elevated blood lead levels when she was younger—so we know how easy it is for children to accidentally ingest or inhale lead from soil, paint, and especially construction dust.

Given the proximity of this project to a preschool, we respectfully request that the Board require the following safeguards:
• **Soil testing and remediation:** Test the soil for contamination prior to beginning construction, and safely remediate any hazardous substances that may be found. The City's consultant has already concluded that there is possible contamination due to a former gas station on the site, but the City has declined to test the soil.
• **Lead paint and asbestos abatement:** Identify and safely remediate any lead paint and asbestos in the existing building before demolition.
• **Cleaner construction equipment:** Limit the use of diesel construction equipment and require electric equipment to the extent feasible.
• **Safe access and circulation:** Ensure that the loading zone, sidewalk, bike lanes, and crosswalks are not obstructed during construction, so children and families can safely access the preschool.

We appreciate your attention to these concerns and your consideration of measures that prioritize the health and safety of young children.

Sincerely,
Lauren Silverman and Paulo Esperon
(Gaia's mother and father)

Saliki, Singeh

From: Zoning Adjustments Board (ZAB)
Sent: Wednesday, December 3, 2025 9:55 AM
To: Saliki, Singeh
Subject: FW: 1890 Alcatraz

From: Tyler Kennedy <mrtylerkennedy@gmail.com>
Sent: Tuesday, December 2, 2025 2:58 PM
To: Zoning Adjustments Board (ZAB) <Planningzab@berkeleyca.gov>
Subject: 1890 Alcatraz

WARNING: This is not a City of Berkeley email. Do not click links or attachments unless you trust the sender and know the content is safe.

Hello,

I am writing because my daughter attends preschool at Mi Mundo at 1866 Alcatraz, next door to the 1890 Alcatraz property that is to be the site of the new African American Holistic Resource Center. I am all for the new building. However from what I have read, the 1890 site adjoins another site that used to be a gas station, and the building at 1890 is quite old and likely to contain lead and asbestos. From what I have heard there isn't currently a plan to test the soil at 1890 or provide any remediation for toxins.

I am writing this email to ask that the soil and structure at 1890 Alcatraz be tested and preventative measures put in place to not expose the children at Mi Mundo to harmful contaminants such as lead and petrol products during the construction, as this can have significant impact on their health and brain development.

Thank you,

Tyler Kennedy

CONSTRUCTION
TESTING SERVICES

GEOTECHNICAL INVESTIGATION REPORT

CITY OF BERKELEY
AFRICAN AMERICAN HOLISTIC RESOURCE CENTER
1890 ALCATRAZ AVENUE
BERKELEY, CA

September 2, 2022

Prepared for

Mr. Isaac Carnegie
Parks, Recreation and Waterfront Department
City of Berkeley

CTS Project 18735

Unauthorized use or copying of this document is strictly prohibited.

4400 Yankee Hill Road, Rocklin, CA 95677 • Phone (916) 419-4747 • Fax (916) 419-4774
2118 Rheem Drive, Pleasanton, CA 94588 • Phone (925) 462-5151 • Fax (925) 462-5183
One Embarcadero Center, Suite 535, San Francisco, CA 94111 • Phone (415) 438-2357 • Fax (415) 334-4747
246 30th St., Suite 101, Oakland, CA 94601 • Phone (510) 444-4747 • Fax (510) 835-1825

CONSTRUCTION TESTING SERVICES

CTS Project 18735
African American Holistic Resource Center

September 2, 2022

Mr. Isaac Carnegie
City of Berkeley - Parks, Recreation & Waterfront Department
2180 Milvia Street
Berkeley, CA 94704

Subject: **City of Berkeley**
African American Holistic Resource Center
1890 Alcatraz Avenue
Berkeley, CA 94703

Geotechnical Investigation Report

Dear Mr. Isaac,

Construction Testing Services (CTS) is pleased to present this Geotechnical Investigation Report for the subject property located at 1890 Alcatraz Avenue in Berkeley, California. The purpose of our investigation was to explore and evaluate the subsurface conditions at the site and develop soils engineering conclusions and recommendations for project design and construction as well as provide an assessment the of geohazards present at and in the vicinity of the property.

Our explorations and analysis conclude the project is feasible for design and construction from a geotechnical engineering perspective. Due to the presence of near surface expansive soils, undocumented fill, and the potential for strong ground shaking, designs and construction details related to the geotechnical engineering aspects will be needed to accommodate such effects. A discussion of the subsurface conditions, our conclusions, and recommendations for geotechnical aspects of design and construction for the planned site improvements are presented in the following report.

We appreciate the opportunity to be of service to you over the course of this project. If you have any questions regarding the contents of this report, or if we could provide further assistance, please contact the undersigned.

Sincerely,

CONSTRUCTION TESTING SERVICES

REGISTERED PROFESSIONAL ENGINEER
BRADFORD LEE QUON
GE 2841
EXP. 6/30/2024
GEOTECHNICAL
STATE OF CALIFORNIA

for

Gavin Lynch
Staff Engineer

Bradford Quon, GE
Principal Geotechnical Engineer

4400 Yankee Hill Road, Rocklin, CA 95677 • Phone (916) 419-4747 • Fax (916) 419-4774
2118 Rheem Drive, Pleasanton, CA 94588 • Phone (925) 462-5151 • Fax (925) 462-5183
One Embarcadero Center, Suite 535, San Francisco, CA 94111 • Phone (415) 438-2357 • Fax (415) 334-4747
246 30th St., Suite 101, Oakland, CA 94601 • Phone (510) 444-4747 • Fax (510) 835-1825

CONSTRUCTION TESTING SERVICES

TABLE OF CONTENTS

INTRODUCTION **1**
1.1 GENERAL **1**
1.2 PROJECT DESCRIPTION **1**
1.3 SCOPE OF SERVICES **1**
FIELD EXPLORATIONS AND LABORATORY TESTING **3**
2.1 FIELD EXPLORATION **3**
2.2 LABORATORY TEST RESULTS **4**
FINDINGS **5**
3.1 SITE DESCRIPTION **5**
3.2 SUBSURFACE CONDITIONS **5**
3.1.1 Borings 5
3.1.2 Cone Penetration Tests 6
3.3 GROUNDWATER CONDITIONS **7**
3.3.1 On-Site Conditions 7
3.3.2 Regional Groundwater Conditions 8
GEOGLOGIC HAZARDS **9**
4.1 LIQUEFACTION **9**
4.2 UNDOCUMENTED FILL **9**
4.3 EXPANSIVE SOILS **9**
CONCLUSIONS and RECOMMENDATIONS **10**
5.1 GENERAL **10**
5.2 UNDOCUMENTED FILL SOILS **10**
5.3 EXPANSIVE SOILS **10**
5.4 EARTHWORK **11**
5.4.1 Site Preparation 11
5.4.2 Engineered Fill 11
5.4.3 Compaction Criteria Engineered Fill 12
5.4.4 Controlled Low-Strength Material (CLSM) 13
5.4.5 Construction Considerations 13
5.4.6 Wet Weather Construction and/or Unstable Soil Conditions 13
5.5 TEMPORARY EXCAVATIONS **14**
5.6 SHALLOW SPREAD FOUNDATIONS FOR BUILDING STRUCTURES **14**
5.6.1 Allowable Bearing Capacity 14
5.6.2 Estimated Settlement 15
5.6.3 Lateral Resistance 15
5.6.4 Construction Considerations 15
5.7 SEISMIC DESIGN PARAMETERS **16**
5.7.1. Seismic Design Parameters from Mapped Values 16
5.8 CORROSIVITY **17**
5.9 CONCRETE **18**
5.10 INTERIOR CONCRETE SLAB-ON-GRADE **18**
5.11 EXTERIOR FLATWORK **19**
5.12 DRAINAGE **19**
5.13 BURIED SHALLOW EXISTING UTILITIES **20**
5.14 FLEXIBLE AND RIGID PAVEMENTS **20**

4400 Yankee Hill Road, Rocklin, CA 95677 • Phone (916) 419-4747 • Fax (916) 419-4774
2118 Rheem Drive, Pleasanton, CA 94588 • Phone (925) 462-5151 • Fax (925) 462-5183
One Embarcadero Center, Suite 535, San Francisco, CA 94111 • Phone (415) 438-2357 • Fax (415) 334-4747
246 30th St., Suite 101, Oakland, CA 94601 • Phone (510) 444-4747 • Fax (510) 835-1825

CONSTRUCTION TESTING SERVICES

5.14.1. Flexible (Asphalt Concrete) Pavements 20
5.14.2. Rigid (Portland Cement Concrete) Pavements 20
5.14.3. Construction Considerations for Pavements 21
ADDITIONAL SERVICES 22
6.1 PLAN AND SPECIFICATIONS REVIEW 22
6.2 EARTHWORK OBSERVATIONS, SPECIAL INSPECTIONS, AND MATERIALS TESTING 22
LIMITATIONS 23
REFERENCES 24

4400 Yankee Hill Road, Rocklin, CA 95677 • Phone (916) 419-4747 • Fax (916) 419-4774
2118 Rheem Drive, Pleasanton, CA 94588 • Phone (925) 462-5151 • Fax (925) 462-5183
One Embarcadero Center, Suite 535, San Francisco, CA 94111 • Phone (415) 438-2357 • Fax (415) 334-4747
246 30th St., Suite 101, Oakland, CA 94601 • Phone (510) 444-4747 • Fax (510) 835-1825

CONSTRUCTION TESTING SERVICES

GRAPHICS

Plates

Plate 1 Site Location Map
Plate 2 Topographic Map
Plate 3 Exploration Location Map
Plate 4 Liquefaction Susceptibility

Appendix A Field Exploration

A-1 Key to Logs
A-2 Boring Logs
A-3 CPT Data Files (Middle Earth GeoTesting, Inc.)

Appendix B Laboratory Testing

B-1 Summary of Laboratory Results
B-2 Atterberg Limits
B-3 Particle Size Distribution
B-4 Expansion Index
B-5 Corrosion

4400 Yankee Hill Road, Rocklin, CA 95677 • Phone (916) 419-4747 • Fax (916) 419-4774
2118 Rheem Drive, Pleasanton, CA 94588 • Phone (925) 462-5151 • Fax (925) 462-5183
One Embarcadero Center, Suite 535, San Francisco, CA 94111 • Phone (415) 438-2357 • Fax (415) 334-4747
246 30th St., Suite 101, Oakland, CA 94601 • Phone (510) 444-4747 • Fax (510) 835-1825

CONSTRUCTION
TESTING SERVICES

INTRODUCTION

1.1 GENERAL

Presented herein is a Geotechnical Investigation Report for the subject project located at 1890 Alcatraz Avenue, Berkeley, California, as shown on Plate 1. The purpose of our investigation was to explore and evaluate the subsurface conditions at the site and develop soils engineering conclusions and recommendations for project design and construction.

1.2 PROJECT DESCRIPTION

Based on our discussions with you and review of the Request for Proposal and Addendum dated May 9, 2022, we understand the City of Berkeley is seeking to renovate and/or rebuild the existing building located at 1890 Alcatraz Avenue. There are no details for the planned development at this time, however the following improvements are being considered:

- A second story addition **or** an expanded footprint for the existing structure
- Underground utilities and concrete flatwork, and
- Asphalt and rigid concrete pavements.

Building materials and structure type are not finalized at this time, but we assume the new buildings will be lightly to moderately loaded and constructed with concrete slab-on-grade floors with maximum wall and column loads of 2 kips per lineal foot and 100 kips maximum for walls and columns respectively. The structural loads were not provided and will need to be verified by the project Structural Engineer for the final foundations design.

1.3 SCOPE OF SERVICES

Our scope of services was outlined in our Proposal dated May 19, 2022 (CTS Proposal P21730) and authorized under City of Berkeley Contract No. 10907, dated and signed on June 10, 2021, as well as City of Berkeley Purchase Order No. 22204423 dated and signed on June 6, 2022. Our scope of services generally included the following:

- Review of readily available background materials, including geologic maps, aerial photographs, topographic maps, and hazard maps;
- Coordination with Underground Service Alert (USA) to locate underground utilities in the vicinity of our subsurface explorations;
- Coordination with you to locate underground utilities not covered by USA;
- Subsurface exploration consisting of two (2) borings using hand-auger techniques to depths of up to 7 feet below the ground surface. A Staff Engineer from CTS logged the subsurface conditions and collected disturbed samples for testing;

4400 Yankee Hill Road, Rocklin, CA 95677 • Phone (916) 419-4747 • Fax (916) 419-4774
2118 Rheem Drive, Pleasanton, CA 94588 • Phone (925) 462-5151 • Fax (925) 462-5183
One Embarcadero Center, Suite 535, San Francisco, CA 94111 • Phone (415) 438-2357 • Fax (415) 334-4747
246 30th St., Suite 101, Oakland, CA 94601 • Phone (510) 444-4747 • Fax (510) 835-1825

CONSTRUCTION
TESTING SERVICES

- Advancement of two (2) cone penetration tests (CPTs) to depths of up to 65 feet below the ground surface with performance of seismic velocity measurements;
- Laboratory testing on selected samples to evaluate the in-situ moisture content, grain size distribution, Atterberg Limits, Expansion Index, and soil corrosion potential;
- CPT based Liquefaction analyses;
- Engineering analysis and compilation of the field and laboratory data collected, and our findings from the background research; and
- Preparation of this report to presenting our findings, conclusions, and recommendations related to geotechnical conditions observed at the project site, and our and our recommendations or the proposed improvements.

4400 Yankee Hill Road, Rocklin, CA 95677 • Phone (916) 419-4747 • Fax (916) 419-4774
2118 Rheem Drive, Pleasanton, CA 94588 • Phone (925) 462-5151 • Fax (925) 462-5183
One Embarcadero Center, Suite 535, San Francisco, CA 94111 • Phone (415) 438-2357 • Fax (415) 334-4747
246 30th St., Suite 101, Oakland, CA 94601 • Phone (510) 444-4747 • Fax (510) 835-1825

CONSTRUCTION TESTING SERVICES

FIELD EXPLORATIONS AND LABORATORY TESTING

2.1 FIELD EXPLORATION

Prior to initiating our field exploration, the planned exploration locations were checked for underground utilities by contacting Underground Service Alert (USA) which located underground and aboveground utilities within the vicinity of our proposed explorations. Based on the planned depths of the explorations and review of the available data regarding depth to groundwater, it was determined drilling permits with the City of Berkeley Toxics Management Division would be required for the CPTs.

The subsurface CPT and boring explorations were conducted on July 21, 2022. The locations of the CPT probes and the soil borings related to the proposed performing arts building are shown on Plates 3.

The CPT exploration program was originally planned to consist of the advancement of two (2) CPTs to depths of 100 feet and 50 feet below the ground surface (bgs); however, CPT-01 met refusal at approximately 63 ½ feet bgs due to friction from the sidewalls of the excavation on the probe. CPT-2 was also attempted to advance to 100 feet bgs; however, the CPT also met refusal at a depth of approximately 63 ½ feet bgs due to friction from the sidewalls of the excavation on the probe.

The boring exploration program consisted hand auguring two (2) soil borings identified as Borings B1 and B2 to depths of between approximately 5 to 7 feet bgs. The borings were advanced using a 4-inch diameter geotechnical hand auger with an open bucket. Table 2-1 below summarized the CPT and Boring depths and approximate locations.

Table 2-1 – Exploration Depths and Locations

Exploration ID	Depth of Exploration (ft)	Type of Exploration	Approximate Latitude	Approximate Longitude	General Location
CPT-01	63.65	CPT	37.848840°	-122.269444°	Northeast corner of parking lot
CPT-02	63.48	CPT	37.848638°	-122.269481°	Southwest corner of parking lot
B-1	7	HA	37.848661°	-122.269651°	Southwest corner of existing building
B-2	5	HA	37.848905°	-122.269702°	Northwest corner of existing building

Notes:
1. HA = Hand Auger; CPT – Cone Penetration Test
2. Latitude and longitude estimated from Google Earth.

Bulk samples were collected at select depths from the borings and transported to our laboratory for further analysis and geotechnical testing.

4400 Yankee Hill Road, Rocklin, CA 95677 • Phone (916) 419-4747 • Fax (916) 419-4774
2118 Rheem Drive, Pleasanton, CA 94588 • Phone (925) 462-5151 • Fax (925) 462-5183
One Embarcadero Center, Suite 535, San Francisco, CA 94111 • Phone (415) 438-2357 • Fax (415) 334-4747
246 30th St., Suite 101, Oakland, CA 94601 • Phone (510) 444-4747 • Fax (510) 835-1825

CONSTRUCTION
TESTING SERVICES

2.2 LABORATORY TEST RESULTS

Laboratory testing was performed to quantify and evaluate the geotechnical characteristics of the soil samples obtained at the site. The following laboratory tests were performed on selected samples from the borings:

- Moisture Content (ASTM D 2216)
- Atterberg Limits (ASTM D 4318)
- Particle Size Distribution (ASTM D6913/D1140)
- Expansion Index (ASTM D4829)
- pH and Electrical Resistivity (CT 643)
- Sulfate and Chloride Content (CT417 and CT422)

The results of the tests performed above are discussed in the Subsurface Conditions section of the report (Section 3.4). They are also presented on the boring logs provide in Appendix A, and as summaries and reports provided in Appendix B.

4400 Yankee Hill Road, Rocklin, CA 95677 • Phone (916) 419-4747 • Fax (916) 419-4774
2118 Rheem Drive, Pleasanton, CA 94588 • Phone (925) 462-5151 • Fax (925) 462-5183
One Embarcadero Center, Suite 535, San Francisco, CA 94111 • Phone (415) 438-2357 • Fax (415) 334-4747
246 30th St., Suite 101, Oakland, CA 94601 • Phone (510) 444-4747 • Fax (510) 835-1825

CONSTRUCTION TESTING SERVICES

FINDINGS

3.1 SITE DESCRIPTION

The site is located at 1890 Alcatraz Avenue in Berkeley, California. The property fronts on the south side of Alcatraz Avenue, and east side of Dover Street. A single-story building with a mezzanine storage area is currently located on northwest portion of the property. An asphalt concrete parking area is located on the east and southeast portion of the property. A courtyard is located to the south of the building and is primary paved with concrete flatwork. A large tree is located at the center of the courtyard, with smaller plants and trees located around the perimeter. Small shrubbery is also located along the north face of the building. The property if generally free of overhead utilities, with the exception of power lines leading from Alcatraz Avenue to the north face of the building.

The property slopes very gently down from the south to the north with elevations ranging from approximately 109 feet above MSL in the south to approximately 108 feet in the north as shown on Plate 2. (Google Earth, 2020; USGS 2018). Residential properties border to the east, west, and south, and Alcatraz Avenue to the north.

The coordinates near the center of the planned performing arts center referenced from Google Earth are:

38.848762º N Latitude
122.269512º W Longitude

Based on a review of available aerial photographs and construction documents, the construction of the existing building appears to have been started in the late 1950's. A new mezzanine area also appears to have been constructed in the building in the late 1980's. Prior to the construction of the existing building the site appears to have been used as a residential property.

3.2 SUBSURFACE CONDITIONS

3.1.1 Borings

Borings B-1 and B-2 were performed on July 21, 2022 to depths between approximately 5 and 7 feet below the ground surface (bgs). Borings B-1 and B-2 encountered undocumented fill material consisting of Silty Sand (SM) with gravel and debris consisting of brick and concrete to a depth of approximately 1-foot bgs. Beneath the fill material in Boring B-1, Sandy Lean Clay (CL) and Lean Clay with Sand (CL) were encountered to a final depth of approximately 7 feet bgs. Beneath the fill material in Boring B-2, Sandy Fat Clay (CH) was encountered to a depth of approximately 3.5 feet bgs, and the boring was terminated in Clayey Sand (SC) at a final depth of approximately 5 feet bgs.

Plate 3 shows the locations of the borings and CPT's. Graphical presentations of the boring logs are shown in Appendix A.

4400 Yankee Hill Road, Rocklin, CA 95677 • Phone (916) 419-4747 • Fax (916) 419-4774
2118 Rheem Drive, Pleasanton, CA 94588 • Phone (925) 462-5151 • Fax (925) 462-5183
One Embarcadero Center, Suite 535, San Francisco, CA 94111 • Phone (415) 438-2357 • Fax (415) 334-4747
246 30th St., Suite 101, Oakland, CA 94601 • Phone (510) 444-4747 • Fax (510) 835-1825

3.1.2 Cone Penetration Tests

The CPT exploration program was originally planned to consist of two (2) CPTs to depths of 100 feet and 50 feet below the ground surface (bgs); however, CPT-01 met hydraulic refusal at approximately 63 ½ feet bgs due to friction from the sidewalls of the excavation on the probe. CPT-2 was also attempted to advance to 100 feet bgs; however, the CPT also met hydraulic refusal at a depth of approximately 63 ½ feet bgs due to friction from the sidewalls of the excavation on the probe.

Data files and plots generated by Middle Earth Geo Testing, Inc. are provided in Appendix A.

The material behavior types listed are consistent with those observed in the soil borings with higher resistant materials encountered with depth.

Middle Earth GeoTesting also recorded the average shear wave velocities at 5-foot intervals in CPT-01 and CPT-02 by measuring the time for the produced seismic energy to travel from the ground surface from the drive of a sledgehammer through the ground and to the seismometer mounted in the cone. The distance to the seismometer divided by the travel time of the shear-wave is approximately the average shear-wave velocity. Table 3-1 below summarizes their measurements.

4400 Yankee Hill Road, Rocklin, CA 95677 • Phone (916) 419-4747 • Fax (916) 419-4774
2118 Rheem Drive, Pleasanton, CA 94588 • Phone (925) 462-5151 • Fax (925) 462-5183
One Embarcadero Center, Suite 535, San Francisco, CA 94111 • Phone (415) 438-2357 • Fax (415) 334-4747
246 30th St., Suite 101, Oakland, CA 94601 • Phone (510) 444-4747 • Fax (510) 835-1825

Table 3-1 Average Seismic Velocities			
Exploration ID	**CPT Refusal Depth (ft)**	**Approximate Test Depth (ft)**	**Average Recorded Shear Wave Velocity (ft/sec)**
CPT-01	63.65 (hydraulic refusal)	10	515.77
		15	1209.70
		20	930.94
		25	1090.89
		30	1452.06
		35	1610.96
		40	1113.86
		45	1664.26
		50	1468.42
		55	1391.35
		60	913.25
		63	1437.28
CPT-02	63.55 (hydraulic refusal)	10	528.56
		15	636.57
		2	806.81
		25	1295.43
		30	904.9
		35	1334.79
		40	1092.05
		45	1020.03
		50	1099.59
		55	1132.95
		60	954.14
		63	932.05

3.3 GROUNDWATER CONDITIONS

3.3.1 On-Site Conditions

Groundwater was encountered in the CPTs. Table 3.2, below summarizes these findings.

4400 Yankee Hill Road, Rocklin, CA 95677 • Phone (916) 419-4747 • Fax (916) 419-4774
2118 Rheem Drive, Pleasanton, CA 94588 • Phone (925) 462-5151 • Fax (925) 462-5183
One Embarcadero Center, Suite 535, San Francisco, CA 94111 • Phone (415) 438-2357 • Fax (415) 334-4747
246 30th St., Suite 101, Oakland, CA 94601 • Phone (510) 444-4747 • Fax (510) 835-1825

CONSTRUCTION TESTING SERVICES

Table 3.2 – Observed Local Groundwater Conditions at Time of Exploration			
Exploration ID	**Approx. Ground Surface Elevation (ft, msl)**	**Approx. Depth to Groundwater (ft)[1]**	**Approx. Groundwater Surface Elevation (ft, msl)**
Boring B-1	109	Not Encountered	N/A
Boring B-2	108	Not Encountered	N/A
CPT-01	108	10	98
CPT-02	109	14	95
[1] The groundwater depths reported in the CPT's were recorded during drilling with a tape measure and do not represent stabilized groundwater conditions because the borings commenced immediately after completion of the borings.			

3.3.2 Regional Groundwater Conditions

The Department of Water Resources Water Data Library for wells and related depths to groundwater in the vicinity of the site were reviewed. Table 3.3 below summarizes these findings.

Table 3.3 – Regional Groundwater Conditions (lowest site elevation = approx. 108 feet)				
Well ID	**Ground Surface Elevation (ft, msl)**	**Distance/Direction from Site**	**Reported Range in Depth to Groundwater/ Record Dates**	**Approx. Groundwater Surface Elevation (ft, msl)**
01S04W11K001M	116.8	0.2 miles Northwest	16.4 to 20.3 1993 to 1995	100.4 to 96.5
OW-4	98.0	0.8 miles Southeast	9.9 to 24.1 2016 to 2022	88.1 to 73.9
01S04W23E001M	59.7	1.2 miles Southwest	8.4 to 12.1 1993 to 2000	51.3 to 47.6
01S04W03H001M	86.1	1.7 miles Southwest	9.5 to 11.6 1993 to 1994	76.6 to 74.5
Source: http://wdl.water.ca.gov/waterdatalibrary/				

Variations in groundwater levels may occur due to variations in ground surface topography, subsurface geologic conditions and structure, seasonal rainfall, local irrigation practices, new construction, and/or other factors beyond our control.

Based on the review of the existing available groundwater elevation data and that obtained from this study, it is recommended a ground water depth of 7 feet below the ground surface should be used in design.

4400 Yankee Hill Road, Rocklin, CA 95677 • Phone (916) 419-4747 • Fax (916) 419-4774
2118 Rheem Drive, Pleasanton, CA 94588 • Phone (925) 462-5151 • Fax (925) 462-5183
One Embarcadero Center, Suite 535, San Francisco, CA 94111 • Phone (415) 438-2357 • Fax (415) 334-4747
246 30th St., Suite 101, Oakland, CA 94601 • Phone (510) 444-4747 • Fax (510) 835-1825

CONSTRUCTION
TESTING SERVICES

GEOGLOGIC HAZARDS

This investigation considered the geologic hazards relevant to the proposed construction, including liquefaction, undocumented fill, and expansive soils. These hazards are discussed in the following subsections.

4.1 LIQUEFACTION

Soil liquefaction results from loss of strength during cyclic loading, such as imposed by earthquakes. Soils most susceptible to liquefaction are clean, loose, saturated, uniformly graded sand below the groundwater table. Empirical evidence indicates that low plasticity silt and clay are also potentially liquefiable, though this phenomenon is commonly referred to as cyclic softening. When seismic ground shaking occurs, the soil is subjected to cyclic shear stresses that can cause excess hydrostatic pressures to develop. This can lead to lateral spreading of sloping or unconfined ground. Sand boils can also develop and lead to subsidence of the ground surface. The site is mapped having moderate liquefaction susceptibility (Knudsen, 2000 and 2006). The Liquefaction Potential Map is shown as Plate 4.

Based on the field explorations conducted, liquefaction evaluation was conducted using CPT based methods and concluded not to be a design consideration.

4.2 UNDOCUMENTED FILL

Undocumented fill was encountered in the borings to depths of about 3 to 3 ½ feet below existing site grade. The undocumented fill will cause non-uniform bearing support and cause potential for intolerable foundation, or slab differential settlement. **It is concluded that the presence of undocumented fill is a concern for the project.**

4.3 EXPANSIVE SOILS

Expansive soils are common in the area and have the potential to impact the development where fluctuations in the moisture contents can cause unacceptable shrinkage and/or swell beneath buildings and/or flatwork. The Mediterranean climate, with dry summers and wet winters, causes these clays to cyclically shrink as they dry and then swell as they become wetter. Controlling this moisture change will reduce this shrink-swell capability.

The near-surface soils at our exploratory borings are classified as Fat Clay (CH). Atterberg Limits testing was performed on select samples and show:

- A range of Plasticity Indices of between 33 and 50 and Liquid Limits of between 51 and 66, and
- Expansion Index values of 112 and 122, indicating high expansion potential

Expansive soils are expected to be an impact and design consideration.

4400 Yankee Hill Road, Rocklin, CA 95677 • Phone (916) 419-4747 • Fax (916) 419-4774
2118 Rheem Drive, Pleasanton, CA 94588 • Phone (925) 462-5151 • Fax (925) 462-5183
One Embarcadero Center, Suite 535, San Francisco, CA 94111 • Phone (415) 438-2357 • Fax (415) 334-4747
246 30th St., Suite 101, Oakland, CA 94601 • Phone (510) 444-4747 • Fax (510) 835-1825

CONSTRUCTION TESTING SERVICES

CONCLUSIONS AND RECOMMENDATIONS

5.1 GENERAL

Based on the results of our findings and analysis, the project is feasible for design and construction from a geotechnical engineering perspective. Our exploratory borings show the near-surface soils are undocumented fill comprised of medium to high plasticity Fat Clay. The site is also located in an area subject to strong ground shaking. Specific recommendations to accommodate the expansive soils and strong ground shaking are presented below.

5.2 UNDOCUMENTED FILL SOILS

Undocumented fill was encountered in the borings to depths of about 3 to 3 ½ feet below existing site grade. The presence undocumented fill will cause non-uniform bearing support and cause potential for intolerable foundation, or slab differential settlement.

In building areas and where structural improvements are intended, undocumented fills should be removed completely and laterally to at least 3 feet beyond the face of the foundation for perimeter foundations. and backfilled with engineered fill. For design and estimating purposes and assuming the current grade will be constructed as the pad grade, a depth of 3 feet of complete over-excavation and replacement with engineered fill across the pad should be anticipated with deeper excavations required for elevator pits, etc. The Geotechnical Engineer of Record, or his representative should be present during grading operations to verify the undocumented fill materials are removed to expose firm native soils prior to backfill.

In pavement areas, undocumented fills should be removed to a depth of at least 2 feet and replaced with engineered fill. The upper 12 inches of paved areas should consist of non-expansive fill as discussed in the Expansive Soils and Earthwork sections of this report.

In sitework areas consisting of exterior flatwork, or landscape areas, no over-excavation is required provide the areas are prepared in accordance with the Earthwork recommendations presented in this report.

5.3 EXPANSIVE SOILS

Expansive soils are common in the area and have the potential to impact the project where fluctuations in the moisture contents can cause unacceptable shrinkage and/or swell beneath buildings and/or flatwork. We have evaluated acceptable methods to address expansive soils to include specific earthwork construction guidelines or use of structural alternatives for structures as summarized below:

- Earthwork solutions:
  - Strict moisture conditioning and compaction control during mass grading, and
  - Use of non-expansive fill in the upper portions of building pad, concrete flatwork, or pavements are feasible alternatives to reduce the expansion potential. Use of non-expansive fill should meet the requirements for fill material as described in Section 5.4.2 and be spread within the upper 12 inches of building pads to at least 3 feet beyond the building

4400 Yankee Hill Road, Rocklin, CA 95677 • Phone (916) 419-4747 • Fax (916) 419-4774
2118 Rheem Drive, Pleasanton, CA 94588 • Phone (925) 462-5151 • Fax (925) 462-5183
One Embarcadero Center, Suite 535, San Francisco, CA 94111 • Phone (415) 438-2357 • Fax (415) 334-4747
246 30th St., Suite 101, Oakland, CA 94601 • Phone (510) 444-4747 • Fax (510) 835-1825

footprint. This option is discussed in this report and used in conjunction with shallow spread foundations as described in Section 5.4.

- Structural solutions that require design considerations from the structural engineer may consist of mat foundation or post tensioned slabs. Given the complexity of the structure with the various elevations, mat foundations could be feasible.

The solutions presented herein are typical in the project area and should be evaluated by the project design team in consultation with the Owner. Recommendations for each of these alternatives are discussed in this report.

5.4 EARTHWORK

5.4.1 Site Preparation

Prior to any site grading, any existing flatwork, pavements, or existing structures and associated foundations requiring demolition should be removed from the construction limits. Where roots are less than an 1/8-inch diameter, they may remain in place provided they do not comprise more than 3 percent by dry weight of organics in the surrounding native soil. Where trees are removed, the entire tree root ball should also be removed and backfilled with compacted engineered fill.

After stripping and any required over-excavation of undocumented fills, the exposed subgrade to receive engineered fill or to be used for future support of structural improvements (i.e., foundations or slabs-on-grade), should be scarified to a depth of at least 8 inches. Fill material encountered during our explorations should be removed completely. The exposed native subgrade should be moisture conditioned to no less than two percent above the optimum moisture content, and then compacted to no less than 90 percent relative compaction based on the ASTM D 1557 test method, latest edition. Fills 5 feet and thicker should be compacted to a minimum of 95 percent relative compaction for the full depth. In paved areas, the level of compaction should be increased to at least 95 percent in the upper 6 inches.

All excavations should be observed by the project Geotechnical Engineer or their designated representative to verify any fill encountered have been removed and the subgrade meets the intent of this report.

5.4.2 Engineered Fill

If fill is to be imported from off-site, it should meet the requirements of engineered fill above as well as those for Class 3 Subbase in the State of California Standard Specifications, Chapter 25 (latest edition). Any imported fill should be sampled by the project Geotechnical Engineer prior to being imported to evaluate its suitability for its intended use and to perform confirmatory testing listed below, if necessary. Imported fill should be nearly free of organic or other deleterious debris, essentially non-plastic, and less than 6 inches in maximum dimension; except that in the upper two feet of subgrade material, the maximum size shall be 3 inches. Specific requirements for engineered fill including the applicable test procedures to verify suitability are presented in the following table.

4400 Yankee Hill Road, Rocklin, CA 95677 • Phone (916) 419-4747 • Fax (916) 419-4774
2118 Rheem Drive, Pleasanton, CA 94588 • Phone (925) 462-5151 • Fax (925) 462-5183
One Embarcadero Center, Suite 535, San Francisco, CA 94111 • Phone (415) 438-2357 • Fax (415) 334-4747
246 30th St., Suite 101, Oakland, CA 94601 • Phone (510) 444-4747 • Fax (510) 835-1825

CONSTRUCTION TESTING SERVICES

Table 5.1 –Suitable Materials for Engineered Fill		
Gradation		
Sieve Size	Percent Passing	Test Procedures
3-Inch	100	ASTM[1] D 422
No. 200	More than 15	ASTM[1] D 422
Atterberg Limits		
Liquid Limit	Plasticity Index	Test Procedures
Less than 30	Less than 12	ASTM[1] D 4318
Expansion Potential (EI)		Test Procedures
Less than 20		ASTM[1] D 4829
Sand Equivalent		Test Procedures
Greater than 20		Caltrans Test 217
R-Value		Test Procedures
Greater than 40		Caltrans Test 301

1 – American Society for Testing and Materials Standards

It should be noted that onsite clay soils are considered expansive and do not meet the requirements of engineered fill as presented in Table 5.1. However, they may be used if they are clean and free of organic laden material, debris, and are moisture conditioned and compacted per the requirements presented for engineered fill. Clay soils should also be moisture conditioned to over-optimum conditions as presented in Table 5-2. The moisture content shall be maintained until it is covered with overlying flatwork.

5.4.3 Compaction Criteria Engineered Fill

Engineered fill within building areas, trench backfill, flatwork, and pavement subgrades should be placed uniformly in horizontal loose lifts not exceeding 8 inches.

Exposed subgrades and subsequent engineered fill should be uniformly compacted, and moisture conditioned according to the recommended criteria presented in Table 5.2 below.

4400 Yankee Hill Road, Rocklin, CA 95677 • Phone (916) 419-4747 • Fax (916) 419-4774
2118 Rheem Drive, Pleasanton, CA 94588 • Phone (925) 462-5151 • Fax (925) 462-5183
One Embarcadero Center, Suite 535, San Francisco, CA 94111 • Phone (415) 438-2357 • Fax (415) 334-4747
246 30th St., Suite 101, Oakland, CA 94601 • Phone (510) 444-4747 • Fax (510) 835-1825

CONSTRUCTION TESTING SERVICES

Table 5.2 – Recommended Compaction and Moisture Conditioning for Subgrade and Engineered Fills			
Material Type and Location	Compaction and Moisture Content per Modified Proctor ASTM D1557		
	Minimum Compaction Requirement, %	Range of Moisture Contents Above Optimum	
		Minimum	Maximum
Non-Expansive soils / Engineered fill	90	0%	+5%
Expansive Soils / Engineered fill			
Beneath Foundations	90	+2%	+5%
Beneath Slabs	90	+2%	+5%
Exterior Flatwork	90	+2%	+5%
Trench[1] and/or Structure Backfill	90	+2%	+5%
Pavement	95	+2%	+5%
Fills 5 feet and greater w/i building pad	95	+2%	+5%
[1]Trench backfill may consist of onsite expansive soils provided they are not used in the upper 12 inches of subgrades			

As previously mentioned, onsite soil is considered expansive and does not meet the non-expansive fill requirements. However, expansive soils may be used provided they meet the dual requirement for compaction and moisture content, and they are not used in the upper 12 inches of building pads or flatwork areas. The moisture content shall be maintained until it is covered with overlying flatwork.

5.4.4 Controlled Low-Strength Material (CLSM)

Where access may be limited when conventional compaction methods are used, a flowable type fill or controlled low-strength material (CLSM) may be used in lieu of compacted engineered fill. This material is typically prepared and batched by ready mix suppliers. A material having a 28-day strength of at least 50 psi and maximum 150 psi per ASTM D4832 is typical for properly compacted engineered fill. This strength requirement is based on an average of two strength specimen fabricated in 6-inch diameter by 12-inch-tall cylindrical molds. The CLSM shall be sampled at least once per placement or every 150 cubic yards placed. The intended use and application and material including historical strength data should be submitted to the Geotechnical Engineer of Record for approval prior to use.

5.4.5 Construction Considerations

Based on our exploratory borings, it is anticipated that excavation may generally be accomplished with typical earthwork grading equipment in good operating condition. It is anticipated that the soils will generally consist of alluvial materials.

5.4.6 Wet Weather Construction and/or Unstable Soil Conditions

The in-situ moisture content of the site soils may increase after long periods of rainfall. Soil subgrades may become saturated due to exposure to wet weather conditions. When wet soils are encountered, they should

4400 Yankee Hill Road, Rocklin, CA 95677 • Phone (916) 419-4747 • Fax (916) 419-4774
2118 Rheem Drive, Pleasanton, CA 94588 • Phone (925) 462-5151 • Fax (925) 462-5183
One Embarcadero Center, Suite 535, San Francisco, CA 94111 • Phone (415) 438-2357 • Fax (415) 334-4747
246 30th St., Suite 101, Oakland, CA 94601 • Phone (510) 444-4747 • Fax (510) 835-1825

be remediated by aeration, removing, and replacing with drier material, or chemically treated with lime or cement combinations. Additionally, deeper excavations, such as those for the elevator pits, may encounter groundwater seepage. These conditions may be addressed with localized sump pumps to lower the groundwater temporarily to facilitate construction.

CTS should be contacted if these conditions are encountered for assurance of the method selection, specifications, acceptance criteria, and quality assurance.

5.5 TEMPORARY EXCAVATIONS

Excavations for foundations can be performed with typical conventional excavating machines generally in use for such projects. During construction, excavations as deep as 4 feet should temporarily stand vertically. Most of the soils will be OSHA Types C. Although not anticipated, temporary cuts deeper/higher than 4 feet should be sloped back at maximum 1 horizontal to 1 vertical, 1(h) to 1(v), above the 4-foot level, or stabilized by shoring in accordance with OSHA regulations. The contractor is responsible for providing suitable shoring systems, if required, based on the soils encountered. Deeper excavations may require a shoring system designed by an experienced and licensed civil engineer.

5.6 SHALLOW SPREAD FOUNDATIONS FOR BUILDING STRUCTURES

5.6.1 Allowable Bearing Capacity

Shallow spread foundations may be incorporated for the new structure or rehabbed foundation. An ultimate bearing capacity of 11,400 psf should be used for the design of spread footings supported on firm native soil. A corresponding allowable bearing capacity of 3,800 psf may be used based on a safety factor of 3. The minimum width and embedment depths as shown below.

Table 5.3 – Minimum Footing Dimensions

Performing Arts Center		
Footing Type	**Minimum Depth (inches)**	**Minimum Width (Inches)**
Continuous	24	12
Isolated	24	18

Allowable bearing capacity may be increased at a rate of 20 percent for each additional foot of embedment to a maximum of three times the designated value. The allowable bearing capacity is a net value so the weight of the foundation extending below grade may be disregarded when computing dead loads. The allowable bearing capacity is based on a factor of safety of 3 and applies to dead- plus live load conditions. The allowable bearing capacity may be increased by 1/3 for short-term loading due to wind or seismic forces.

4400 Yankee Hill Road, Rocklin, CA 95677 • Phone (916) 419-4747 • Fax (916) 419-4774
2118 Rheem Drive, Pleasanton, CA 94588 • Phone (925) 462-5151 • Fax (925) 462-5183
One Embarcadero Center, Suite 535, San Francisco, CA 94111 • Phone (415) 438-2357 • Fax (415) 334-4747
246 30th St., Suite 101, Oakland, CA 94601 • Phone (510) 444-4747 • Fax (510) 835-1825

5.6.2 Estimated Settlement

Total static and any minor anticipated seismic settlement may vary depending on the plan dimensions of the foundation and the actual load supported. Total combined static and seismic settlements of foundations designed in accordance with the recommendations of this report are estimated to be on the order of 1 inch. Differential settlements between adjacent footings are expected to be less than ¾ of the estimated total settlement, provided footings are founded on similar materials. The differential settlement of approximately ¾ inch is expected over a span of 20 feet. Settlement of all foundations is anticipated to occur rapidly and should be essentially complete following initial application of the loads.

5.6.3 Lateral Resistance

Resistance to lateral loads may be provided from frictional forces between the bottom of the footing and the underlying soils, and by passive soil resistance against the sides of the foundations. An allowable coefficient of friction equal to 0.30 may be used between existing cast-in-place concrete footings and the underlying soil or lean concrete. If moisture barriers or other substances are placed beneath footings, the coefficient of friction can be significantly lower. Allowable passive pressure from engineered fill or undisturbed native soil may be taken as equivalent to the pressure exerted by a fluid pressure of 250 pounds per square foot, per foot of depth, (psf/ft or pcf) acting over the existing foundation depth. The passive pressure should be neglected to a depth of 1 foot where the ground adjacent to the foundation is not covered by a slab or pavement. Lateral resistance parameters provided are based on a factor of safety of at least 1.5. The appropriate factor of safety should be determined by the project Structural Engineer. Allowable passive resistance and sliding friction may be combined without reduction.

5.6.4 Construction Considerations

Foundation excavations should be firm, neat, and clean of debris, loose or soft soil, or water prior to placing any reinforcement. All footings excavations should be observed by the project Geotechnical Engineer or their designated representative just prior to placing reinforcing steel or concrete to verify the recommendations presented herein are implemented during construction.

Additionally, footings may experience an overall loss of bearing capacity or an increased potential for settlement when located near existing or future utility trenches. Further, stresses imposed by the footings on the utility lines may cause cracking, collapse, and/or a loss of serviceability. To reduce this risk, open or backfilled trenches parallel with a footing shall not be below a plane having a downward slope of 2 horizontal to 1 vertical (2:1) slope from a line 9 inches above the bottom edge of the footing and not closer than 18 inches from the face of the footing. When pipes cross under footings, the footings shall be specially designed. This may require encasement of the pipe with lean concrete. Pipe sleeves shall be provided where pipes cross through footings or footing walls and sleeve clearances shall provide for possible footing settlement but not less than 1 inch all around the pipe.

4400 Yankee Hill Road, Rocklin, CA 95677 • Phone (916) 419-4747 • Fax (916) 419-4774
2118 Rheem Drive, Pleasanton, CA 94588 • Phone (925) 462-5151 • Fax (925) 462-5183
One Embarcadero Center, Suite 535, San Francisco, CA 94111 • Phone (415) 438-2357 • Fax (415) 334-4747
246 30th St., Suite 101, Oakland, CA 94601 • Phone (510) 444-4747 • Fax (510) 835-1825

CONSTRUCTION TESTING SERVICES

5.7 SEISMIC DESIGN PARAMETERS

5.7.1. Seismic Design Parameters from Mapped Values

The design of the proposed improvements should be performed in accordance with the requirements of governing jurisdictions and applicable building codes. The structural engineer should confirm the appropriate values to use for this structure. Map-based design criteria presented in this section are based on entering the site coordinates (latitude and longitude), the risk category, and the Site Class.

Based on the data the shear wave velocity obtained from the CPT, the generalized profile is characterized by a stiff soil profile. It was determined the site may be classified as Site Class D. If the building is designed per ASCE 41-17 requirements the parameter in Table 5.4 should be used. If the building and new foundations are designed per ASCE 7-16 the parameters in Table 5.5 should be used with account to the exceptions allowed in Section 11.4.8.

Table 5.4–Seismic Design Criteria per 2019 California Building Code and ASCE 41-17

Reference	Seismic Parameter	Value	
Google Earth	Latitude	38.848762	
Google Earth	Longitude	-122.269512	
	Site Class	D – Stiff Soil	
		BPON[1]	BPOE[2]
Variable	Seismic Parameter	BSE-2N[3]	BSE-1E[4]
S_s	Spectral Response at 0.2s	2.041g	0.918g
S_1	Spectral Response at 1.0s	0.784g	0.321g
S_{xs}	Site Modified Spectral Response at 0.2s	2.041g	1.040g
S_{x1}	Site Modified Spectral Response at 1.0s	0.784g	0.635g
F_a	Site Amplification Factor at 0.2s	1.0	1.133
F_v	Site Amplification Factor at 1.0s	1.7	1.979
T_L	Long Period Transition Period in seconds	8	8

[1]BPON – Building Performance Objective Equivalent to New Building Standards
[2]BPOE – Building Performance Objective for Existing Buildings
[3]BSE-2N – Basic Safety Earthquake-2 for use with the BPON, taken as the ground shaking based on the Risk-Targeted Maximum Considered Earthquake (MCE_R) per ASCE 7 at a site
[4]BSE-1E – Basic Safety Earthquake-1 for use with BPOE, taken as a seismic hazard with a 20% probability of exceedance in 50 years, but not greater than the BSE-1N, at a site

4400 Yankee Hill Road, Rocklin, CA 95677 • Phone (916) 419-4747 • Fax (916) 419-4774
2118 Rheem Drive, Pleasanton, CA 94588 • Phone (925) 462-5151 • Fax (925) 462-5183
One Embarcadero Center, Suite 535, San Francisco, CA 94111 • Phone (415) 438-2357 • Fax (415) 334-4747
246 30th St., Suite 101, Oakland, CA 94601 • Phone (510) 444-4747 • Fax (510) 835-1825

CONSTRUCTION TESTING SERVICES

Table 5.5 – Seismic Design Criteria per 2019 California Building Code and ASCE 7-16			
Reference		**Seismic Parameter**	**Value**
ASCE 7-16	Google Earth	38.848762	38.848762
	Google Earth	Longitude	-122.269512
	Table 20.3-1	Site Class	D
	Table 1.5-1	Risk Category	II
	Table 11.4-1	Site Coefficient for Short Period, F_A	1.0
	Table 11.4-2	Site Coefficient for Long Period, F_v (Note 1)	1.7
	Figure 22-7	Peak Ground Acceleration, PGA	0.857
	Table 11.8-1	Site Amplification Factor, F_{PGA}	1.1
	Equation 11.8-1	Peak Ground Acceleration, PGA_M	0.943
	Figure 22-1	Mapped MCE_R Spectral Response Acceleration at 0.2-second period, S_s	2.041
	Figure 22-2	Mapped MCE_R Spectral Response Acceleration at 1.0-second period, S_1	0.784
	Equation 11.4-1	Site-Adjusted MCE_R Spectral Acceleration at 0.2-second period, S_{MS}	2.041
	Equation 11.4-2	Site-Adjusted MCE_R Spectral Acceleration at 1.0-second period, S_{M1}	1.333
	Equation 11.4-3	Design Spectral Response Acceleration at 0.2-second period, S_{DS}	1.361
	Equation 11.4-4	Design Spectral Response Acceleration at 1.0-second period, S_{D1}	0.889
	Table 11.6-1	Seismic Design Category for Short Period Response Acceleration	D
	Table 11.6-2	Seismic Design Category for 1-s Period Response Acceleration	D
		TL	8
		$Ts = S_{D1}/S_{DS}$	0.653

Note 1: The value of 1.7 was applied for F_v per the 2019 CBC, Table 1613.2.3(2).

A site-specific response spectra and ground motion study was not performed for this study. The structural engineer should confirm the appropriate values for use on the project during foundation design.

5.8 CORROSIVITY

Laboratory testing was performed on a representative sample of the on-site earth materials to evaluate pH and electrical resistivity, as well as chloride and sulfate contents. These laboratory test results are summarized below in Table 5.6 and presented in Appendix B.

4400 Yankee Hill Road, Rocklin, CA 95677 • Phone (916) 419-4747 • Fax (916) 419-4774
2118 Rheem Drive, Pleasanton, CA 94588 • Phone (925) 462-5151 • Fax (925) 462-5183
One Embarcadero Center, Suite 535, San Francisco, CA 94111 • Phone (415) 438-2357 • Fax (415) 334-4747
246 30th St., Suite 101, Oakland, CA 94601 • Phone (510) 444-4747 • Fax (510) 835-1825

CONSTRUCTION TESTING SERVICES

Table 5.6 – Evaluation for Soil Corrosion					
Boring	Depth	Soil pH	Minimum Resistivity	Chloride Content	Sulfate Content
B-1	1 to 3 feet	5.9	4690 Ohm-cm	8.8 ppm	27.7 ppm
B-2	1 to 3 ½ feet	6.9	4434 Ohm-cm	12.9 ppm	52.6 ppm

Based on the Caltrans Highway Design Manual corrosion criteria (Caltrans, 2018), corrosive soils are defined as soils with an electrical resistivity of 1,000 ohm-cm or less, more than 500 ppm chlorides, more than 0.2 percent sulfates, and a pH less than 5.5. Based on the Minimum Resistivity results, the on-site soils would not be classified as corrosive.

5.9 CONCRETE

Concrete in contact with soil or water that contains high concentrations of water-soluble sulfates can be subject to premature chemical and/or physical deterioration. The soil samples tested in this evaluation indicated a maximum water-soluble sulfate content of 0.00526 percent by weight (52.6 ppm). According to American Concrete Institute (ACI) 318, the potential for sulfate attack is negligible for water-soluble sulfate contents in soil ranging from 0.00 to 0.10 percent by weight (i.e., 0 to 1,000 ppm). Based on the testing, the soils may be classified as Exposure Class S0 per ACI 318, Table 19.3.1.1. Soils identified as Exposure Class S0 are assigned for conditions where the water-soluble sulfate concentration in contact with concrete is low and injurious sulfate attack is not a concern

CTS does not practice in the field of corrosion engineering and mitigation. If corrosion sensitive improvement are planned, it is recommended that a corrosion engineer be retained to evaluate corrosion test results and incorporate the necessary precautions to avoid premature corrosion of buried metal pipes and concrete structures in direct contact with the subject soils.

5.10 INTERIOR CONCRETE SLAB-ON-GRADE

We understand the building will be a permanent structure with slab-on-grade floors. The subgrade should be prepared in accordance with the earthwork recommendations included herein as well as the following:

- Thickness of reinforced concrete shall be determined by the Structural Engineer. Where moisture sensitive floor coverings are used, the slab reinforcing should be designed by the Structural Engineer. At a minimum, the slab reinforcement should consist of No. 4 bars spaced 16 inches on-center each way.
    - A vapor retarding membrane consisting that conforms to ASTM E 1745-97 Class A requirements. Placement of the vapor retarder and “welding” of overlaps should follow the manufacturer’s guidelines and is the responsibility of the foundation contractor.

4400 Yankee Hill Road, Rocklin, CA 95677 • Phone (916) 419-4747 • Fax (916) 419-4774
2118 Rheem Drive, Pleasanton, CA 94588 • Phone (925) 462-5151 • Fax (925) 462-5183
One Embarcadero Center, Suite 535, San Francisco, CA 94111 • Phone (415) 438-2357 • Fax (415) 334-4747
246 30th St., Suite 101, Oakland, CA 94601 • Phone (510) 444-4747 • Fax (510) 835-1825

CONSTRUCTION TESTING SERVICES

- A layer of crushed rock at least 4 inches thick should underlie the vapor retarding membrane. The rock shall be clean, crushed, and free-draining having a nominal 1-inch maximum size with less than 3 percent passing the No. 200 sieve.

Some cracking of the slabs-on-grade may be anticipated at the site because of concrete shrinkage and the expansive nature of the onsite soils. Frequent control joints should be provided to control the cracking. As a general guideline, control joints should be spaced at distances equal to 24 to 36 times the slab thickness. Joint spacing that is greater than 15 feet require the use of load transfer devices (dowels or diamond plates). Added steel or slab thickness would also serve to improve the performance of the slabs. Subgrade materials should not be allowed to desiccate between grading and the construction of the concrete slabs.

5.11 EXTERIOR FLATWORK

Prior to constructing exterior slabs-on-grade (i.e., sidewalks), the near surface soils should be prepared as indicated in Earthwork section of this report. Exterior slabs should be at least 4 inches thick and placed over a subgrade prepared in accordance with the recommendations of this report. For shrinkage control, we recommend the slabs be reinforced with minimum No. 4 bars at 18 inch-centers both ways centered at midpoint throughout the slab. The design professional should determine the final slab thickness, reinforcing, and joint spacing based upon the anticipated loads. Slab support may be derived from at least 12 inches of aggregate base soil beneath exterior slabs. Slab reinforcement should be supported on dobie blocks or similar. Due to the expansive soils, slabs should be provided with contraction joints on a rectangular pattern, no greater than 10 feet square and with a length-to-width ratio not exceeding 3. Tee-joints should be avoided. Place trimmer bars at least 4 feet long diagonally across L-corners. Provide expansion joints in any concrete paving at 30-foot maximum centers to accommodate expansive soil and thermal expansion. These should have ½" or thicker joint board and greased dowels. The moisture content of subgrade soils shall be maintained until it is covered with overlying aggregate base, and not be allowed to dry out.

5.12 DRAINAGE

To minimize moisture intrusion into foundation and slab subgrades, we recommend the ground surface should slope away from building pad and pavement areas in accordance with jurisdictional and/or California Building Code requirements toward the appropriate drop inlets or other surface drainage devices. These grades should be maintained for the life of the project. Building pads should also be designed such that the lowest adjacent grade surrounding the building is at or below the elevation of the building pad surface (at or below the bottom of the capillary break material beneath the floor slab. Downspouts should be directed to discharge away from the building to an appropriate catch basin.

Landscaping after construction should not promote ponding of water adjacent to the structures. Landscaping adjacent to foundations should include vegetation with low-water demands and irrigation should be limited to that which is needed to sustain the plants. Trees should be restricted from the areas adjacent to foundations a distance equivalent to the canopy radius of the mature tree. Stormwater management facilities that percolate water into the subgrade soil should not be located within a distance of 20 feet from structure foundations.

4400 Yankee Hill Road, Rocklin, CA 95677 • Phone (916) 419-4747 • Fax (916) 419-4774
2118 Rheem Drive, Pleasanton, CA 94588 • Phone (925) 462-5151 • Fax (925) 462-5183
One Embarcadero Center, Suite 535, San Francisco, CA 94111 • Phone (415) 438-2357 • Fax (415) 334-4747
246 30th St., Suite 101, Oakland, CA 94601 • Phone (510) 444-4747 • Fax (510) 835-1825

CONSTRUCTION TESTING SERVICES

5.13 BURIED SHALLOW EXISTING UTILITIES

Based on our experience at existing school sites, buried shallow existing utilities may be present near the upper 12 to 18 inches of subgrades that may impact site grading. Provision should be considered to allow for a modified section over the pipe to allow for protection of the pipe during construction and to facilitate construction. A suitable means to protect pipes in place during pavement subgrade preparation would be to encase the pipe with CLSM or utilize geotextile (i.e., Mirifi Rs380i, or approved equivalent) over the pipe to provide additional stability to the pavement section. A separate line item unit price should be provided by the Contractor to allow for such conditions if they occur.

5.14 FLEXIBLE AND RIGID PAVEMENTS

5.14.1. Flexible (Asphalt Concrete) Pavements

Asphalt and base course materials should meet the requirements of the *Caltrans Standard Specifications, latest edition*. Pavement sections were determined per the California Highway Design Manual are shown below. The pavement sections are based on a subgrade R-value equal to the minimum design value of 5.

Table 5.7 –Recommended Pavement Sections

Traffic Index[1]	Asphalt Concrete (in)	Class 2 Aggregate Base (in)
4	3	8
5	3	12
6	3	18
7	3	22

[1]Traffic Indices were assumed.

If adverse conditions are encountered during the preparation of subgrade materials, special construction methods may need to be employed. Subgrade materials should be processed to a minimum depth of 12 inches below the Class II aggregate base and compacted to a minimum 95 percent of ASTM D1557 laboratory maximum dry density at or near the optimum moisture content. Class II Aggregate Base material should be compacted to 95 percent of ASTM D1557 laboratory maximum dry density at or near optimum moisture content. The base should meet the quality requirements outlined in Section 26 of the Caltrans Standard Specifications.

The pavement section is intended as a minimum. Positive site drainage should be always maintained. Water should not be allowed to pond or seep into the ground. If the average daily traffic (ADT) increases beyond that intended, as reflected by the assumed traffic designation, increased maintenance could be required for the pavement section. The project Civil Engineer should determine the Traffic Index appropriate for the project.

5.14.2. Rigid (Portland Cement Concrete) Pavements

Where rigidity of pavement is desired for areas designed for, high volume vehicular traffic, heavy maintenance or equipment traffic, entry driveways or trash enclosure slabs, it is recommend using Portland cement concrete paving. The slab should be at least 8 inches thick over a 12-inch thick layer of compacted

4400 Yankee Hill Road, Rocklin, CA 95677 • Phone (916) 419-4747 • Fax (916) 419-4774
2118 Rheem Drive, Pleasanton, CA 94588 • Phone (925) 462-5151 • Fax (925) 462-5183
One Embarcadero Center, Suite 535, San Francisco, CA 94111 • Phone (415) 438-2357 • Fax (415) 334-4747
246 30th St., Suite 101, Oakland, CA 94601 • Phone (510) 444-4747 • Fax (510) 835-1825

aggregate baserock based on a Traffic Index up to 7 and assuming lateral support is provided. In addition, the driveway slabs should be designed with thickened edges at least twice the slab thickness and slabs reinforced with at least No. 4 reinforcing bars placed 12 inches on center both ways at the midpoint of the slab. The design and thickness of rigid pavement slabs should be confirmed with the design professional.

5.14.3. Construction Considerations for Pavements

Additional requirements and/or assumptions for pavements are outlined below:

- Baserock materials used should comply with the requirements outlined in Section 26 of the State Standard Specifications. We strongly recommend that baserock be a virgin, crushed aggregate product.
- Baserock should be firm and stable prior to placing asphalt and compacted to a minimum of 95 percent based on the ASTM D 1557 test method.
- Subgrade beneath paved areas shall be compacted to a minimum of 95 percent based on the ASTM D 1557 test method.
- Proof rolling of subgrade and of baserock with fully loaded water truck, or equivalent, should be performed under observation of our field representatives to detect for any instabilities of pavement subgrade and baserock following final grading. Proof rolling of subgrade should occur immediately (i.e., less than 24 hours) before placement of baserock. Baserock should be proofrolled immediately prior to placement of tack coat.
- Subgrade preparation is performed as outlined in the Earthwork sections of this report.

4400 Yankee Hill Road, Rocklin, CA 95677 • Phone (916) 419-4747 • Fax (916) 419-4774
2118 Rheem Drive, Pleasanton, CA 94588 • Phone (925) 462-5151 • Fax (925) 462-5183
One Embarcadero Center, Suite 535, San Francisco, CA 94111 • Phone (415) 438-2357 • Fax (415) 334-4747
246 30th St., Suite 101, Oakland, CA 94601 • Phone (510) 444-4747 • Fax (510) 835-1825

CONSTRUCTION
TESTING SERVICES

ADDITIONAL SERVICES

6.1 PLAN AND SPECIFICATIONS REVIEW

The preparation of the geotechnical investigation for design purposes is a portion of the services CTS can provide. It is essential that CTS be requested to perform a general review of the plans and specifications to evaluate if the recommendations contained in this report are properly interpreted and implemented during the design phase. CTS will not be responsible for any misinterpretation of our recommendations if we are not retained to perform this recommended task.

6.2 EARTHWORK OBSERVATIONS, SPECIAL INSPECTIONS, AND MATERIALS TESTING

To provide project continuity, it is essential that CTS be retained to observe earthwork construction, to evaluate exposed foundation soils for appropriate bearing capacity, and provide special inspections and materials testing. The purpose in having a representative of CTS observe the grading operations during site preparation, and test trench backfill, engineered fill, would be to observe the surface and subsurface conditions during construction, evaluate the applicability of the recommendations contained in this report, and recommend appropriate changes in construction procedures if conditions are found to differ from those encountered during this investigation.

Separate proposals and estimates can be provided for each of the additional services described above when requested. CTS can also prepare a master agreement for providing these services.

4400 Yankee Hill Road, Rocklin, CA 95677 • Phone (916) 419-4747 • Fax (916) 419-4774
2118 Rheem Drive, Pleasanton, CA 94588 • Phone (925) 462-5151 • Fax (925) 462-5183
One Embarcadero Center, Suite 535, San Francisco, CA 94111 • Phone (415) 438-2357 • Fax (415) 334-4747
246 30th St., Suite 101, Oakland, CA 94601 • Phone (510) 444-4747 • Fax (510) 835-1825

CONSTRUCTION
TESTING SERVICES

LIMITATIONS

The conclusions and recommendations provided in this report are based on our understanding of the proposed improvements, data developed from the results of our field and laboratory testing program laboratory testing, and our engineering analyses. The field explorations were located in the field by pacing from available landmarks as surveying was not part of our work scope. It is possible that actual subsurface conditions can vary between the points of exploration provided during this investigation. If this is found to be the case, CTS should be notified and requested to review the changes and provide appropriate modifications to our recommendations if needed.

We have strived to prepare this report in substantial accordance with generally accepted geotechnical engineering practice as it exists in the local area at the time of the work. No warranty, express or implied, is made. This report may be used by the Client, for the purposes stated, for a maximum of two years from the date of the report. If construction is delayed, or if the final construction varies from that stated herein, and land use or other factors modify site and subsurface conditions beyond our control, additional field explorations, laboratory testing, and an updated analysis and report may be required. CTS shall be released from any liability resulting from any misuse of the report by the authorized party.

4400 Yankee Hill Road, Rocklin, CA 95677 • Phone (916) 419-4747 • Fax (916) 419-4774
2118 Rheem Drive, Pleasanton, CA 94588 • Phone (925) 462-5151 • Fax (925) 462-5183
One Embarcadero Center, Suite 535, San Francisco, CA 94111 • Phone (415) 438-2357 • Fax (415) 334-4747
246 30th St., Suite 101, Oakland, CA 94601 • Phone (510) 444-4747 • Fax (510) 835-1825

CONSTRUCTION TESTING SERVICES

REFERENCES

ASTM International, American Society for Testing and Materials, annual books of standards, current edition.

Boulanger, R. W. and Idriss, I. M; CPT and SPT Based Liquefaction Procedures; UCD/CGM-14/01

Bryant, W.A., Jennings, C.W.; Fault Activity Map of California, California Geologic Survey; 2010.

California Department of Transportation (Caltrans); Highway Design Manual; Sixth Edition; 2018.

California Building Code; 2019 Edition.

California Geologic Survey; Note 36, California Geomorphic Provinces; 2002;
Website: https://www.coastal.ca.gov/coastalvoices/resources/California_Geomorphic_Provinces.pdf.

California Geologic Survey, Earthquake Zones of Required Investigation;
Website: https://maps.conservation.ca.gov/cgs/EQZApp/app/.

Google Earth™

Graymer, R. W.; Geologic Map and Map Database of the Oakland Metropolitan Area, Alameda, Contra Costa, and San Francisco Counties, California; 2000.

Ishihara, K.; Stability of Natural Deposits During Earthquakes, Proceedings 11th International Conference on Soil Mechanics and Foundation Engineering, San Francisco; 1985.

State of California; Standard Specifications; latest edition; issued by the Department of Transportation, (Caltrans).

State of California, California Geologic Survey; Earthquake Zones of Required Investigation, Oakland West Quadrangle; Earthquake Zones, January 1, 1982; Seismic Hazard Zones, February 14, 2003.

State of California, Department of Conservation, California Geologic Survey; Seismic Hazard Zone Report for the Oakland West 7½ Minute Quadrangle, Alameda County, California, Seismic Hazard Zone Report 081; 2003.

Structural Engineers Association of California (SEAOC) Seismic Design Maps;
Website: https://seismicmaps.org.

U.S. Geological Survey; Quaternary Fault and Fold Database of the United States; Website:https://earthquake.usgs.gov/cfusion/qfault/show_report_AB_archive.cfm?fault_id=1&section_id=c).

4400 Yankee Hill Road, Rocklin, CA 95677 • Phone (916) 419-4747 • Fax (916) 419-4774
2118 Rheem Drive, Pleasanton, CA 94588 • Phone (925) 462-5151 • Fax (925) 462-5183
One Embarcadero Center, Suite 535, San Francisco, CA 94111 • Phone (415) 438-2357 • Fax (415) 334-4747
246 30th St., Suite 101, Oakland, CA 94601 • Phone (510) 444-4747 • Fax (510) 835-1825

CONSTRUCTION
TESTING SERVICES


Witter, R.C., Knudsen, K. L., Sowers, J.M., Wentworth, C.M., Koehler, R. D., Randolph, C.E.; Map of Quaternary Deposits and Liquefaction Susceptibility in the Central San Francisco Bay Region, California; U.S. Geological Survey, Open File report 2006-1037; 2006 (2 Maps).

4400 Yankee Hill Road, Rocklin, CA 95677 • Phone (916) 419-4747 • Fax (916) 419-4774
2118 Rheem Drive, Pleasanton, CA 94588 • Phone (925) 462-5151 • Fax (925) 462-5183
One Embarcadero Center, Suite 535, San Francisco, CA 94111 • Phone (415) 438-2357 • Fax (415) 334-4747
246 30th St., Suite 101, Oakland, CA 94601 • Phone (510) 444-4747 • Fax (510) 835-1825

CONSTRUCTION
TESTING SERVICES

PLATES

Site Location Map
Topographic Map
Exploration Location Map
Liquefaction Susceptibility

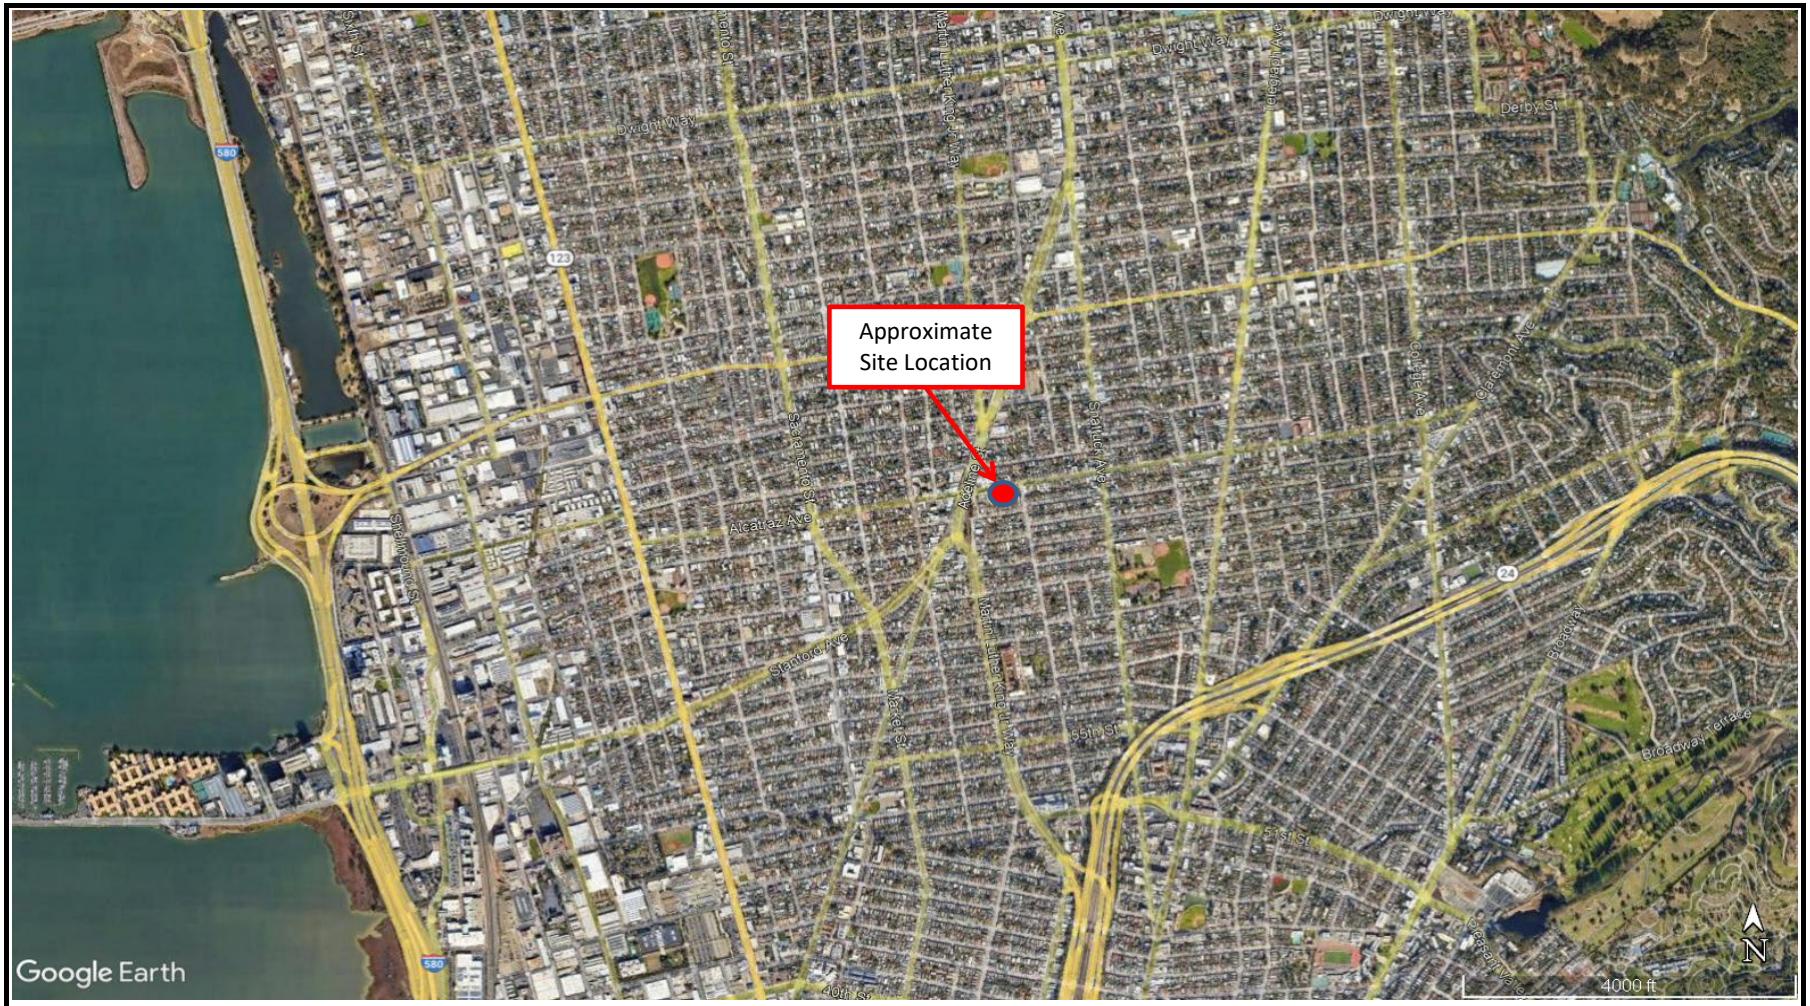

North

Not to Scale

Legend

Approximate site location

Notes:
1. Site image referenced from "Google Earth"


CONSTRUCTION TESTING SERVICES

Drawn by: Gavin Lynch
CTS Job: 18735

Date: 7/29/2021
File: Site Location

SITE LOCATION MAP
AFRICAN AMERICAN HOLISTIC RESOURCE CENTER
1890 ALCATRAZ AVENUE
BERKELEY, CA

PLATE
1

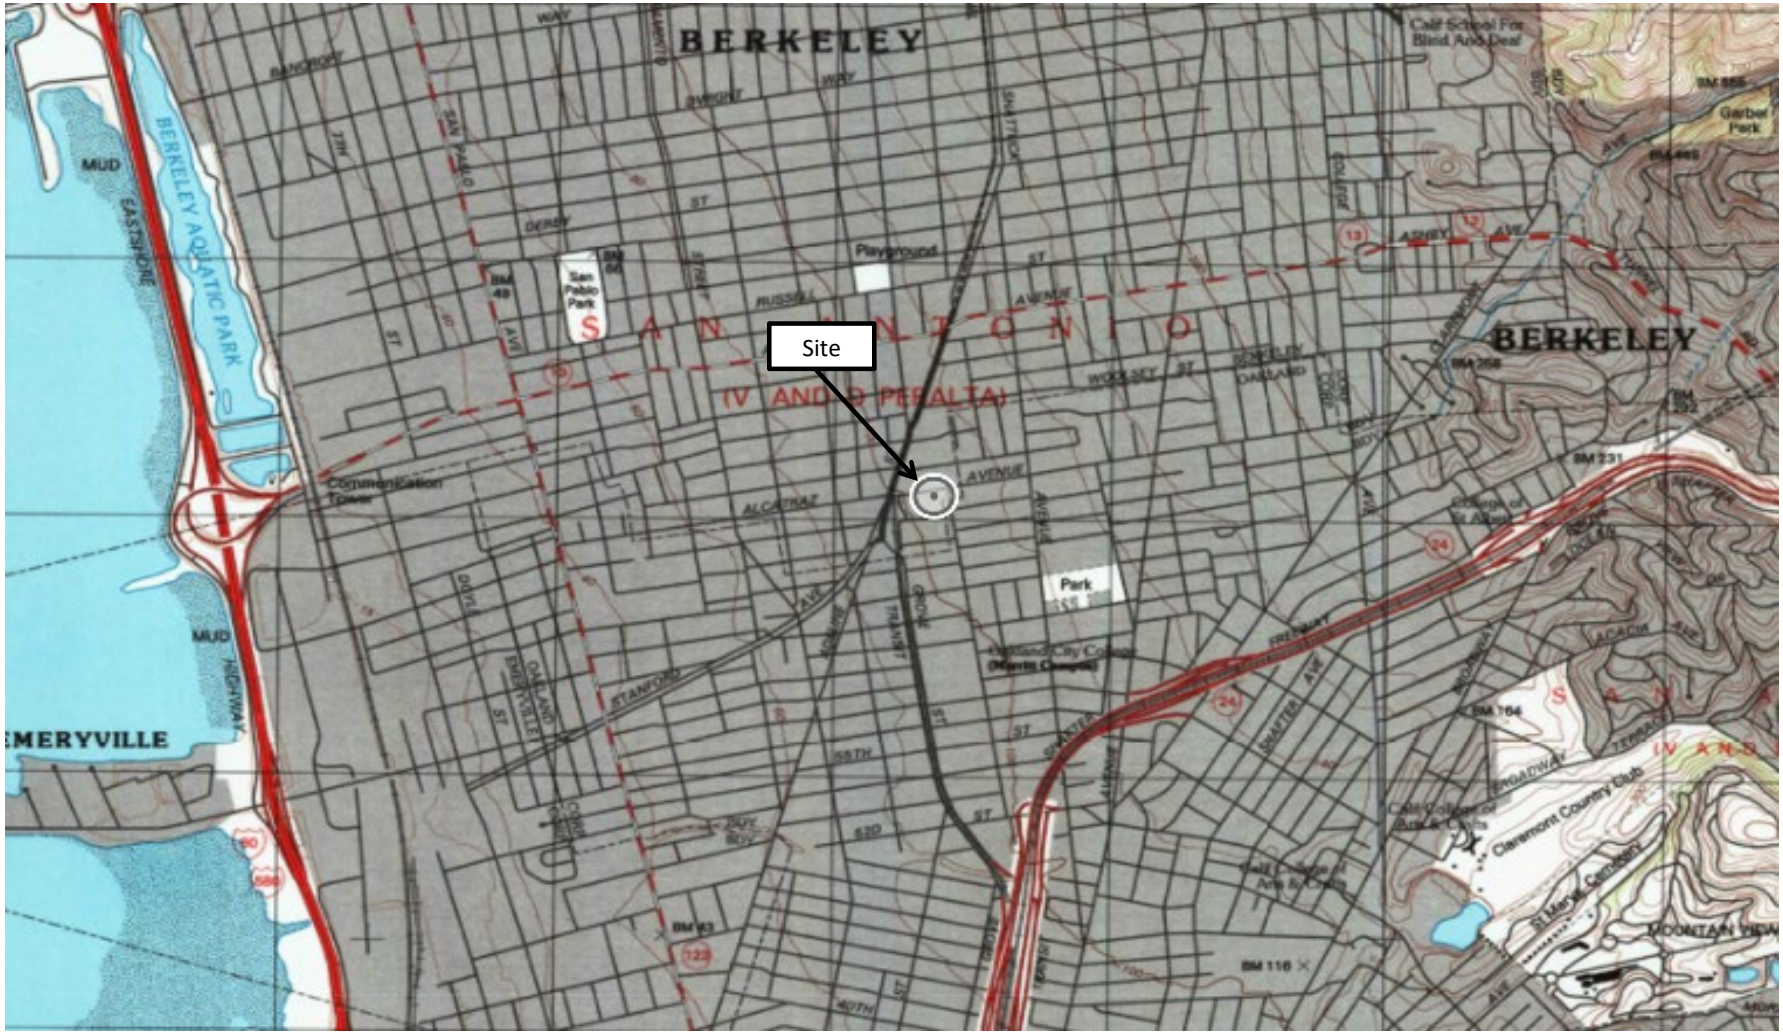

SCALE: Approx. 1-MIle

North

Ref: Gaiagps.com, USGS Topo

CONSTRUCTION TESTING SERVICES

Drawn by: G. Lynch
CTS Job: 18735

Date: 8/18/2022
File: Topo Map

TOPOGRAPHIC MAP
AFRICAN AMERICAN HOLISTIC RESOURCE CENTER
1890 ALCATRAZ AVENUE
BERKELEY, CA

PLATE
2



North

Not to Scale

Legend

Approximate Boring Location

Approximate Cone Penetration Test Location

Notes:
1. Site image referenced from "Google Earth"


CONSTRUCTION TESTING SERVICES

Drawn by: Gavin Lynch
CTS Job: 18735

Date: 7/29/2022
File: Exp Locations

EXPLORATION LOCATION MAP
AFRICAN AMERICAN HOLISTIC RESOURCE CENTER
1890 ALCATRAZ AVENUE
BERKELEY, CA

PLATE
3

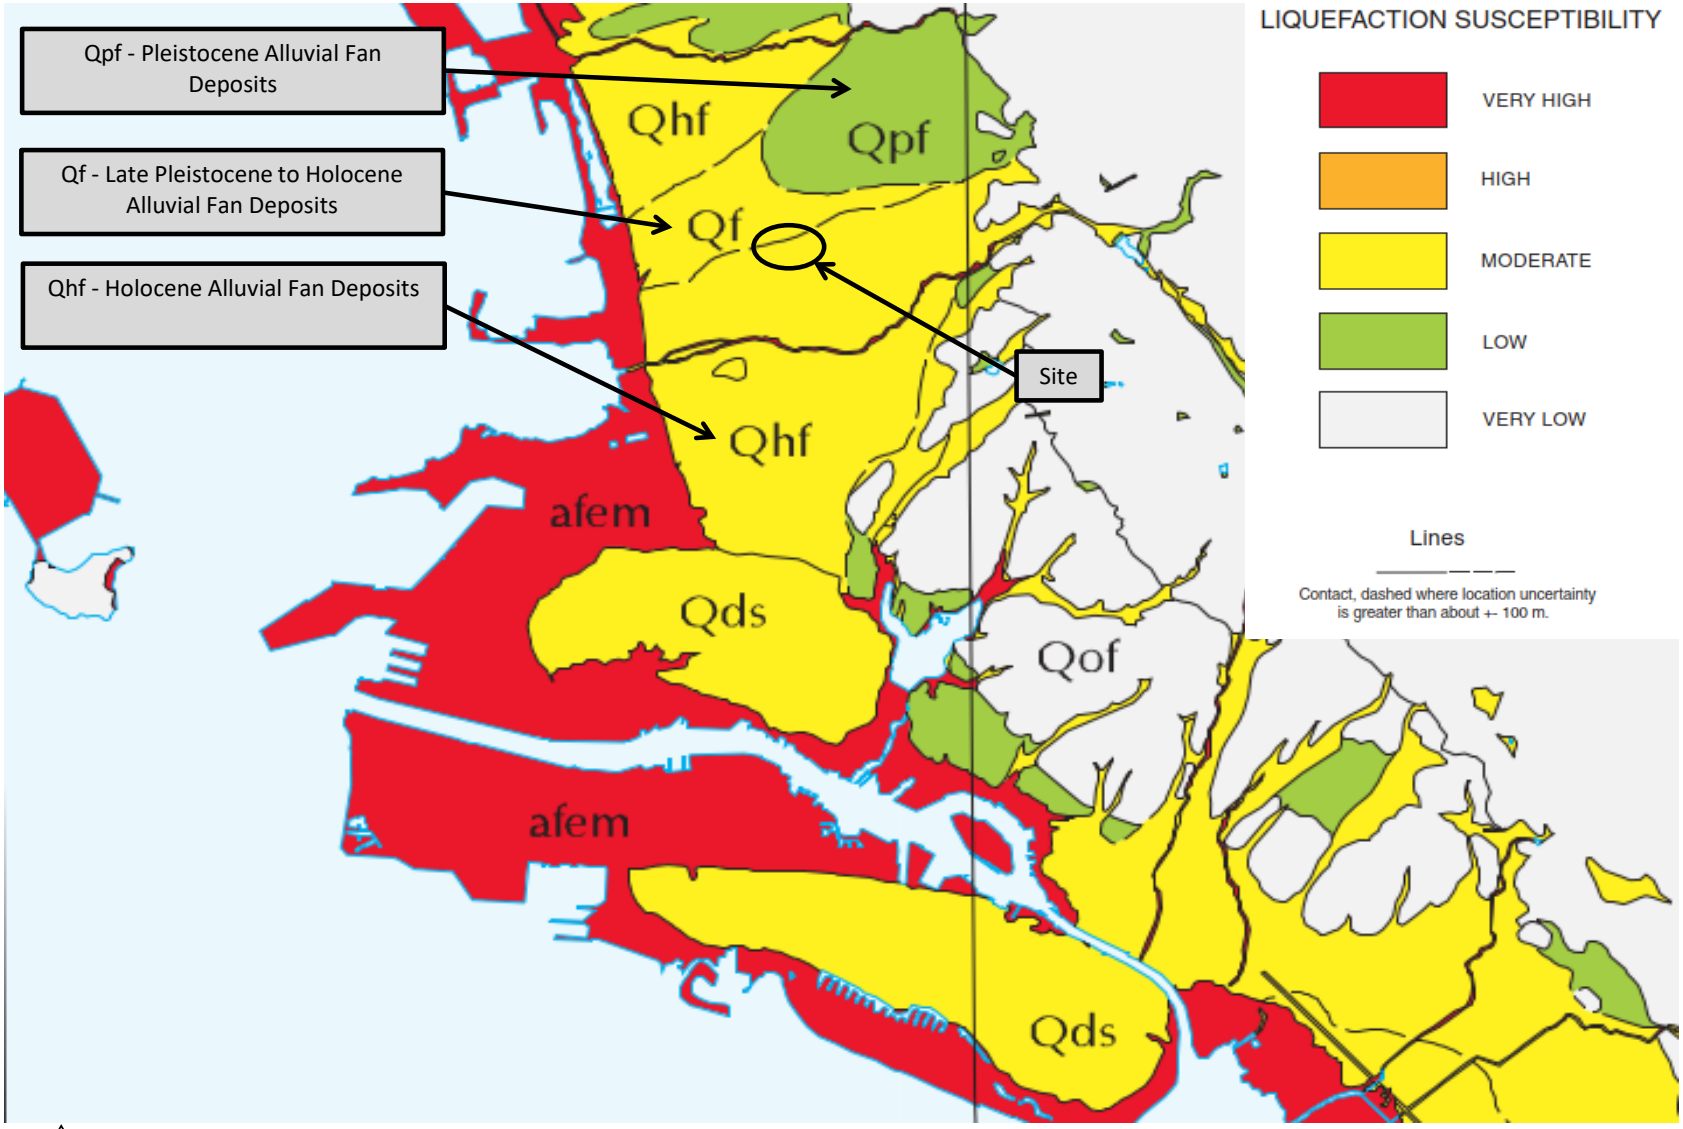

North

No SCALE

Ref: Witter, R.C., Knudsen, K. L., Sowers, J.M., Wentworth, C.M., Koehler, R. D., Randolph, C.E.; Map of Quaternary Deposits and Liquefaction Susceptibility in the Central San Francisco Bay Region, California; U.S. Geological Survey, Open File report 2006-1037; 2006 (2 Maps).

CONSTRUCTION TESTING SERVICES

Drawn by: G. Lynch
CTS Job: 18735

Date: 8/18/2022
File: Liq Sus.

LIQ. SUSCEPTIBILITY
AFRICAN AMERICAN HOLISTIC RESOURCE CENTER
1890 ALCATRAZ AVENUE
BERKELEY, CA

PLATE
4

CONSTRUCTION
TESTING SERVICES

APPENDIX A
FIELD EXPLORATION

Collection of Disturbed Samples

Bulk Samples

Bulk samples of representative earth materials were obtained from the exploratory borings

Middle Earth Geo Testing – Cone Penetration Test Reports, dated August July 22, 2022

Construction Testing Services
2118 Rheem Drive
Pleasanton, CA 94588
Telephone: 925-462-5151

BORING NUMBER B-1

CLIENT City of Berkeley
PROJECT NAME African American Hollistic Resource Center
PROJECT NUMBER 18735
PROJECT LOCATION 1890 Alcatraz Ave, Berkeley, CA
DATE STARTED 7/21/2022 **COMPLETED** 7/21/2022
GROUND ELEVATION 108 ft msl **HOLE SIZE** 4 inches
DRILLING CONTRACTOR CTS
GROUND WATER LEVELS:
DRILLING METHOD Hand Auger
AT TIME OF DRILLING --- Not encountered.
LOGGED BY Gavin Lynch **CHECKED BY** Brad Quon, GE
AT END OF DRILLING ---
NOTES
AFTER DRILLING ---

DEPTH (ft)	GRAPHIC LOG	MATERIAL DESCRIPTION	ELEVATION (FT)	SAMPLE TYPE NUMBER	POCKET PEN (tsf)	BLOW COUNTS (N VALUE)	UNCONFINED STRENGTH (tsf)	DRY UNIT WT. (pcf)	MOISTURE CONTENT (%)	ATTERBERG LIMITS: LIQUID LIMIT	ATTERBERG LIMITS: PLASTIC LIMIT	ATTERBERG LIMITS: PLASTICITY INDEX	FINES CONTENT (%)
0		(SM) FILL: Dark brown, dry to moist, silty **SAND** with gravel; debris (brick and concrete) and gravel (< 1.5").	107.0	1									
		(CH) FILL: Brown, dry to moist, sandy **FAT CLAY**.	105.0	2						51	18	33	54
		(CL) Mottled grayish brown and light brown, moist, **LEAN CLAY** with sand.	104.0	3									81
5		(CL) Light yellowish brown, moist, **LEAN CLAY**; lenses of weathered grayish white siltstone.	102.0	4									92
		(CL) Light yellowish brown, moist, **LEAN CLAY** with sand.	101.0	5									85

Bottom of borehole at 7.0 feet.

BORING LOG WITH ELEVATIONS - GINT STD US LAB.GDT - 9/1/22 15:14 - F:\ENGINEERING\GEOTECHNICAL ENGINEERING\GINT\PROJECTS\18735_AAHRC BERKELEY.GPJ

Construction Testing Services
2118 Rheem Drive
Pleasanton, CA 94588
Telephone: 925-462-5151

BORING NUMBER B-2

CLIENT City of Berkeley
PROJECT NAME African American Hollistic Resource Center
PROJECT NUMBER 18735
PROJECT LOCATION 1890 Alcatraz Ave, Berkeley, CA
DATE STARTED 7/21/2022 **COMPLETED** 7/21/2022
GROUND ELEVATION 108 ft msl **HOLE SIZE** 4 inches
DRILLING CONTRACTOR CTS
GROUND WATER LEVELS:
DRILLING METHOD Hand Auger
AT TIME OF DRILLING --- Not encountered.
LOGGED BY Gavin Lynch **CHECKED BY** Brad Quon, GE
AT END OF DRILLING ---
NOTES
AFTER DRILLING ---

DEPTH (ft)	GRAPHIC LOG	MATERIAL DESCRIPTION	ELEVATION (FT)	SAMPLE TYPE NUMBER	POCKET PEN (tsf)	BLOW COUNTS (N VALUE)	UNCONFINED STRENGTH (tsf)	DRY UNIT WT. (pcf)	MOISTURE CONTENT (%)	ATTERBERG LIMITS: LIQUID LIMIT	ATTERBERG LIMITS: PLASTIC LIMIT	ATTERBERG LIMITS: PLASTICITY INDEX	FINES CONTENT (%)
0		(SM) FILL: Grayish brown, dry to moist, silty **SAND**; trace gravel (< 3/4").	107.0	1									
		(CH) FILL: Light brown, dry to moist, **FAT CLAY** with sand; trace gravel (< 1").	104.5	2						66	16	50	67
5		(SC) Dark brown, moist, clayey **SAND**; trace gravel (< 3/4"), lenses of iron-oxide staining.	103.0	3									40

Bottom of borehole at 5.0 feet.

BORING LOG WITH ELEVATIONS - GINT STD US LAB.GDT - 9/1/22 15:14 - F:\ENGINEERING\GEOTECHNICAL ENGINEERING\GINT\PROJECTS\18735_AAHRC BERKELEY.GPJ

African American Hollister Resources Center

Project ID: Construction Testing Services
Data File: SDF(319).cpt
CPT Date: 7/21/2022 2:23:53 PM
GW During Test: 10 ft

Sounding ID: CPT-01
Project No: 18735
Cone/Rig: DDG1627

Depth ft	qc PS tsf	qcln PS -	qlncs PS -	qt PS tsf	Slv Stss tsf	pore prss (psi)	Frct Ratio %	Mat Typ Zon	Material Behavior Description	Unit Wght pcf	Qc to N	SPT R-N1 60%	SPT R-N 60%	SPT IcN1 60%	Rel Den %	Ftn Ang deg	Und Shr tsf	OCR -	Fin Ic %	D50 - mm	Ic SBT Indx	Nk -
0.33	119.9	192.3	192.3	119.9	0.6	1.1	0.5	6	clean SAND to silty SAND	125	5.0	38	24	32	89	48	-	-	5	0.350	1.51	16
0.49	80.5	129.1	148.6	80.5	0.9	1.2	1.1	6	clean SAND to silty SAND	125	5.0	26	16	24	75	48	-	-	9	0.350	1.86	16
0.66	45.9	73.6	126.2	45.9	0.9	0.7	2.1	5	silty SAND to sandy SILT	120	4.0	18	11	16	57	48	-	-	20	0.200	2.22	16
0.82	25.4	40.7	134.6	25.4	1.0	0.7	3.9	4	clayy SILT to silty CLAY	115	2.0	20	13	10	-	-	1.8	9.9	35	0.070	2.60	15
0.98	16.7	26.8	-	16.8	1.0	4.5	6.0	3	silty CLAY to CLAY	115	1.5	18	11	8	-	-	1.2	9.9	49	0.005	2.86	15
1.15	19.8	31.8	-	20.0	1.0	8.8	4.8	3	silty CLAY to CLAY	115	1.5	21	13	9	-	-	1.4	9.9	43	0.005	2.74	15
1.31	20.2	32.3	-	20.3	1.0	4.5	4.8	3	silty CLAY to CLAY	115	1.5	22	13	9	-	-	1.4	9.9	42	0.005	2.73	15
1.48	17.7	28.3	-	17.7	0.8	1.2	4.6	3	silty CLAY to CLAY	115	1.5	19	12	8	-	-	1.2	9.9	44	0.005	2.76	15
1.64	15.0	24.0	-	15.0	0.6	0.1	4.0	3	silty CLAY to CLAY	115	1.5	16	10	7	-	-	1.1	9.9	45	0.005	2.78	15
1.80	12.4	19.9	-	12.4	0.6	0.9	5.2	3	silty CLAY to CLAY	115	1.5	13	8	6	-	-	0.9	9.9	53	0.005	2.91	15
1.97	11.2	17.9	-	11.2	0.8	1.9	7.0	3	silty CLAY to CLAY	115	1.5	12	7	6	-	-	0.8	9.9	61	0.005	3.03	15
2.13	12.1	19.4	-	12.2	0.8	4.0	6.9	3	silty CLAY to CLAY	115	1.5	13	8	6	-	-	0.8	9.9	59	0.005	3.00	15
2.30	12.2	19.6	-	12.3	0.8	3.7	6.9	3	silty CLAY to CLAY	115	1.5	13	8	6	-	-	0.9	9.9	58	0.005	3.00	15
2.46	12.3	19.7	-	12.4	0.8	4.7	7.0	3	silty CLAY to CLAY	115	1.5	13	8	6	-	-	0.9	9.9	59	0.005	3.00	15
2.62	13.1	21.1	-	13.2	0.9	5.1	7.3	3	silty CLAY to CLAY	115	1.5	14	9	7	-	-	0.9	9.9	58	0.005	3.00	15
2.79	14.0	22.4	-	14.1	1.0	5.1	7.3	3	silty CLAY to CLAY	115	1.5	15	9	7	-	-	1.0	9.9	57	0.005	2.98	15
2.95	14.1	22.7	-	14.2	1.0	4.9	6.9	3	silty CLAY to CLAY	115	1.5	15	9	7	-	-	1.0	9.9	56	0.005	2.96	15
3.12	13.7	21.9	-	13.8	0.8	5.7	5.9	3	silty CLAY to CLAY	115	1.5	15	9	7	-	-	1.0	9.9	53	0.005	2.92	15
3.28	13.8	22.1	-	13.9	0.7	6.8	5.3	3	silty CLAY to CLAY	115	1.5	15	9	7	-	-	1.0	9.9	51	0.005	2.89	15
3.45	15.0	24.0	-	15.2	0.7	8.9	4.9	3	silty CLAY to CLAY	115	1.5	16	10	7	-	-	1.0	9.9	48	0.005	2.83	15
3.61	16.5	26.5	-	16.7	0.8	8.0	5.2	3	silty CLAY to CLAY	115	1.5	18	11	8	-	-	1.2	9.9	47	0.005	2.82	15
3.77	18.4	29.4	-	18.5	0.9	8.1	5.1	3	silty CLAY to CLAY	115	1.5	20	12	8	-	-	1.3	9.9	45	0.005	2.78	15
3.94	19.7	31.6	-	19.9	1.0	8.5	4.9	3	silty CLAY to CLAY	115	1.5	21	13	9	-	-	1.4	9.9	43	0.005	2.75	15
4.10	20.3	32.6	-	20.6	0.9	10.6	4.6	3	silty CLAY to CLAY	115	1.5	22	14	9	-	-	1.4	9.9	42	0.005	2.72	15
4.27	20.5	32.9	-	20.7	0.9	11.3	4.4	4	clayy SILT to silty CLAY	115	2.0	16	10	9	-	-	1.4	9.9	41	0.070	2.70	15
4.43	21.1	33.8	-	21.4	1.0	12.8	4.6	3	silty CLAY to CLAY	115	1.5	23	14	9	-	-	1.5	9.9	41	0.005	2.71	15
4.59	20.8	33.3	-	21.1	1.0	16.4	4.9	3	silty CLAY to CLAY	115	1.5	22	14	9	-	-	1.4	9.9	42	0.005	2.73	15
4.76	22.1	35.4	-	22.4	1.0	18.5	4.8	3	silty CLAY to CLAY	115	1.5	24	15	10	-	-	1.5	9.9	41	0.005	2.71	15
4.92	20.9	33.5	-	21.3	1.0	21.1	4.9	3	silty CLAY to CLAY	115	1.5	22	14	9	-	-	1.5	9.9	42	0.005	2.73	15
5.09	19.6	31.5	-	19.8	1.0	10.7	5.0	3	silty CLAY to CLAY	115	1.5	21	13	9	-	-	1.4	9.9	43	0.005	2.76	15
5.25	17.9	28.6	-	18.0	0.9	7.3	5.0	3	silty CLAY to CLAY	115	1.5	19	12	8	-	-	1.2	9.9	45	0.005	2.79	15
5.41	13.9	22.3	-	14.0	0.7	4.5	5.2	3	silty CLAY to CLAY	115	1.5	15	9	7	-	-	1.0	9.9	51	0.005	2.88	15
5.58	13.2	21.1	-	13.2	0.8	4.3	6.0	3	silty CLAY to CLAY	115	1.5	14	9	6	-	-	0.9	9.9	54	0.005	2.94	15
5.74	14.1	22.6	-	14.2	0.9	6.8	6.8	3	silty CLAY to CLAY	115	1.5	15	9	7	-	-	1.0	9.9	56	0.005	2.96	15
5.91	23.5	37.7	-	23.7	1.0	11.7	4.4	4	clayy SILT to silty CLAY	115	2.0	19	12	10	-	-	1.6	9.9	39	0.070	2.66	15
6.07	24.7	39.7	-	24.9	1.1	7.7	4.6	4	clayy SILT to silty CLAY	115	2.0	20	12	10	-	-	1.7	9.9	38	0.070	2.66	15
6.23	23.7	38.1	-	24.0	1.1	15.7	4.8	3	silty CLAY to CLAY	115	1.5	25	16	10	-	-	1.7	9.9	40	0.005	2.69	15
6.40	23.2	37.3	-	23.6	1.2	17.8	5.2	3	silty CLAY to CLAY	115	1.5	25	15	10	-	-	1.6	9.9	41	0.005	2.72	15
6.56	24.4	39.2	-	24.8	1.2	19.2	5.1	3	silty CLAY to CLAY	115	1.5	26	16	11	-	-	1.7	9.9	40	0.005	2.70	15
6.73	24.4	39.1	-	24.8	1.2	21.4	5.1	3	silty CLAY to CLAY	115	1.5	26	16	10	-	-	1.7	9.9	40	0.005	2.70	15
6.89	24.3	39.0	-	24.8	1.2	23.1	5.0	3	silty CLAY to CLAY	115	1.5	26	16	10	-	-	1.7	9.9	40	0.005	2.69	15
7.05	24.3	39.0	-	24.8	1.2	24.0	4.9	3	silty CLAY to CLAY	115	1.5	26	16	10	-	-	1.7	9.9	40	0.005	2.68	15
7.22	22.6	36.3	-	23.1	1.0	25.5	4.4	4	clayy SILT to silty CLAY	115	2.0	18	11	10	-	-	1.6	9.9	39	0.070	2.68	15
7.38	22.2	35.6	-	22.7	0.8	27.4	3.9	4	clayy SILT to silty CLAY	115	2.0	18	11	9	-	-	1.5	9.9	38	0.070	2.64	15
7.55	23.4	37.6	-	24.1	0.8	35.3	3.6	4	clayy SILT to silty CLAY	115	2.0	19	12	10	-	-	1.6	9.9	36	0.070	2.60	15
7.71	25.3	40.6	134.3	26.0	1.0	36.4	3.8	4	clayy SILT to silty CLAY	115	2.0	20	13	10	-	-	1.8	9.9	35	0.070	2.60	15
7.87	26.7	42.9	142.1	27.5	1.1	37.4	4.1	4	clayy SILT to silty CLAY	115	2.0	21	13	11	-	-	1.9	9.9	35	0.070	2.60	15
8.04	26.9	43.1	-	27.5	1.2	33.1	4.6	4	clayy SILT to silty CLAY	115	2.0	22	13	11	-	-	1.9	9.9	37	0.070	2.63	15
8.20	25.6	41.0	-	26.1	1.3	26.9	5.0	3	silty CLAY to CLAY	115	1.5	27	17	11	-	-	1.8	9.9	39	0.005	2.68	15
8.37	24.5	39.3	-	25.0	1.3	21.8	5.2	3	silty CLAY to CLAY	115	1.5	26	16	11	-	-	1.7	9.9	41	0.005	2.70	15
8.53	24.6	39.5	-	25.0	1.2	19.9	5.1	3	silty CLAY to CLAY	115	1.5	26	16	11	-	-	1.7	9.9	40	0.005	2.70	15
8.69	23.6	37.8	-	23.9	1.1	15.8	5.0	3	silty CLAY to CLAY	115	1.5	25	16	10	-	-	1.6	9.9	40	0.005	2.70	15
8.86	22.4	36.0	-	22.7	1.0	15.4	4.5	4	clayy SILT to silty CLAY	115	2.0	18	11	10	-	-	1.5	9.9	40	0.070	2.69	15
9.02	22.2	35.7	-	22.6	1.0	16.0	4.5	4	clayy SILT to silty CLAY	115	2.0	18	11	10	-	-	1.5	9.9	40	0.070	2.69	15
9.19	21.8	35.0	-	22.2	1.0	18.4	4.6	3	silty CLAY to CLAY	115	1.5	23	15	9	-	-	1.5	9.9	41	0.005	2.70	15
9.35	22.1	35.4	-	22.5	1.0	19.5	4.6	3	silty CLAY to CLAY	115	1.5	24	15	10	-	-	1.5	9.9	40	0.005	2.70	15
9.51	21.3	34.2	-	21.7	1.0	18.7	5.0	3	silty CLAY to CLAY	115	1.5	23	14	9	-	-	1.5	9.9	42	0.005	2.73	15
9.68	21.8	35.0	-	22.2	1.1	21.1	5.2	3	silty CLAY to CLAY	115	1.5	23	15	10	-	-	1.5	9.9	43	0.005	2.74	15
9.84	23.3	37.4	-	23.7	1.0	19.6	4.6	4	clayy SILT to silty CLAY	115	2.0	19	12	10	-	-	1.6	9.9	39	0.070	2.68	15
10.01	23.3	37.3	-	23.6	1.0	18.1	4.6	4	clayy SILT to silty CLAY	115	2.0	19	12	10	-	-	1.6	9.9	39	0.070	2.68	15
10.17	23.1	37.1	-	23.6	1.1	25.4	4.7	3	silty CLAY to CLAY	115	1.5	25	15	10	-	-	1.6	9.9	40	0.005	2.69	15
10.34	25.0	40.0	-	25.4	1.2	24.1	5.1	3	silty CLAY to CLAY	115	1.5	27	17	11	-	-	1.7	9.9	40	0.005	2.69	15
10.50	26.2	42.0	-	26.7	1.1	28.7	4.5	4	clayy SILT to silty CLAY	115	2.0	21	13	11	-	-	1.8	9.9	37	0.070	2.64	15
10.66	27.4	43.9	-	28.0	1.2	32.8	4.6	4	clayy SILT to silty CLAY	115	2.0	22	14	11	-	-	1.9	9.9	37	0.070	2.63	15
10.83	26.5	42.5	-	27.2	1.1	36.7	4.4	4	clayy SILT to silty CLAY	115	2.0	21	13	11	-	-	1.8	9.9	37	0.070	2.63	15
10.99	28.5	45.7	-	28.7	1.2	11.8	4.4	4	clayy SILT to silty CLAY	115	2.0	23	14	12	-	-	2.0	9.9	36	0.070	2.60	15
11.16	22.6	36.3	-	23.1	1.5	26.0	6.9	3	silty CLAY to CLAY	115	1.5	24	15	10	-	-	1.6	9.9	47	0.005	2.82	15
11.32	32.7	52.4	-	33.3	2.9	33.8	9.1	3	silty CLAY to CLAY	115	1.5	35	22	15	-	-	2.3	9.9	46	0.005	2.80	15
11.48	75.5	93.8	224.7	76.3	3.6	37.7	4.8	9	very stiff fine SOIL	120	2.0	47	38	22	65	42	-	-	27	0.250	2.42	30
11.65	81.1	100.3	243.8	81.2	4.1	2.8	5.1	9	very stiff fine SOIL	120	2.0	50	41	24	67	42	-	-	28	0.250	2.43	30
11.81	96.5	118.9	245.8	96.5	4.3	2.8	4.5	9	very stiff fine SOIL	120	2.0	59	48	27	73	43	-	-	24	0.250	2.34	30
11.98	110.5	135.7	259.7	110.6	4.7	1.8	4.3	9	very stiff fine SOIL	120	2.0	68	55	30	77	43	-	-	22	0.250	2.29	30
12.14	98.7	120.7	297.1	98.6	5.9	-2.2	6.0	9	very stiff fine SOIL	120	2.0	60	49	28	73	43	-	-	28	0.250	2.44	30
12.30	85.1	103.7	291.6	85.1	5.6	0.1	6.6	9	very stiff fine SOIL	120	2.0	52	43	25	68	42	-	-	31	0.250	2.51	30
12.47	95.5	116.0	298.7	95.5	5.9	-0.4	6.3	9	very stiff fine SOIL	120	2.0	58	48	28	72	43	-	-	29	0.250	2.46	30
12.63	83.5	101.0	264.8	83.6	4.8	3.2	5.8	9	very stiff fine SOIL	120	2.0	51	42	24	67	42	-	-	29	0.250	2.47	30
12.80	78.4	94.5	253.7	78.5	4.5	5.1	5.8	9	very stiff fine SOIL	120	2.0	47	39	23	65	42	-	-	30	0.250	2.48	30
12.96	63.1	83.5	-	63.4	4.8	12.5	7.6	9	very stiff fine SOIL	120	2.0	42	32	21	61	40	-	-	36	0.250	2.61	30
13.12	80.6	96.4	266.5	81.0	4.9	23.2	6.1	9	very stiff fine SOIL	120	2.0	48	40	23	66	42	-	-	31	0.250	2.50	30
13.29	80.7	96.1	247.8	80.8	4.4	9.2	5.5	9	very stiff fine SOIL	120	2.0	48	40	23	66	42	-	-	29	0.250	2.46	30
13.45	52.6	78.6	-	52.8	3.7	11.2	7.1	9	very stiff fine SOIL	120	2.0	39	26	20	59	39	-	-	36	0.250	2.61	30
13.62	40.7	60.5	-	41.3	3.6	29.9	9.0	9	very stiff fine SOIL	120	2.0	30	20	17	50	38	-	-	44	0.250	2.76	30
13.78	76.2	89.8	242.5	77.5	4.2	70.1	5.6	9	very stiff fine SOIL	120	2.0	45	38	22	63	41	-	-	30	0.250	2.49	30
13.94	74.8	87.9	260.2	75.3	4.7	26.3	6.3	9	very stiff fine SOIL	120	2.0	44	37	22	63	41	-	-	32	0.250	2.54	30
14.11	68.0	79.7	242.0	68.8	4.1	39.6	6.1	9	very stiff fine SOIL	120	2.0	40	34	20	60	40	-	-	33	0.250	2.55	30
14.27	63.5	74.1	231.2	64.5	3.8	53.4	6.0	9	very stiff fine SOIL	120	2.0	37	32	19	57	40	-	-	34	0.250	2.57	30
14.44	57.8	67.3	222.1	58.7	3.5	43.5	6.1	9	very stiff fine SOIL	120	2.0	34	29	17	54	39	-	-	35	0.250	2.60	30
14.60	52.3	65.8	-	53.2	3.1	46.8	6.1	9	very stiff fine SOIL	120	2.0	33	26	17	53	39	-	-	36	0.250	2.60	30
14.76	50.9	72.1	-	51.9	3.4	48.3	6.9	9	very stiff fine SOIL	120	2.0	36	25	19	56	39	-	-	36	0.250	2.62	30
14.93	52.6	73.9	-	53.7	3.5	58.6	6.8	9	very stiff fine SOIL	120	2.0	37	26	19	57	39	-	-	36	0.250	2.61	30
15.09	56.9	65.3	212.9	57.6	3.3	32.9	5.8	4	clayy SILT to silty CLAY	115	2.0	33	28	17	-	-	4.0	9.9	35	0.070	2.59	15
15.26	50.2	62.1	-	50.9	2.9	34.2	5.9	4	clayy SILT to silty CLAY	115	2.0	31	25	16	-	-	3.5	9.9	36	0.070	2.61	15
15.42	48.9	60.2	-	49.7	2.7	38.7	5.7	4	clayy SILT to silty CLAY	115	2.0	30	24	15	-	-	3.4	9.9	36	0.070	2.61	15

* Indicates the parameter was calculated using the normalized point stress.
The parameters listed above were determined using empirical correlations.
A Professional Engineer must determine their suitability for analysis and design.

African American Hollister Resources Center

Project ID: Construction Testing Services
Data File: SDF(319).cpt
CPT Date: 7/21/2022 2:23:53 PM
GW During Test: 10 ft

Sounding ID: CPT-01
Project No: 18735
Cone/Rig: DDG1627

Depth ft	qc PS tsf	qcln PS -	qlncs PS -	qt PS tsf	Slv Stss tsf	pore prss (psi)	Frct Ratio %	Mat Typ Zon	Material Behavior Description	Unit Wght pcf	Qc to N	SPT R-N1 60%	SPT R-N 60%	SPT IcN1 60%	Rel Den %	Ftn Ang deg	Und Shr tsf	OCR -	Fin Ic %	D50 - mm	Ic SBT Indx	Nk -
15.58	49.7	60.9	196.6	50.4	2.6	39.4	5.4	4	clayy SILT to silty CLAY	115	2.0	30	25	15	-	-	3.5	9.9	35	0.070	2.58	15
15.75	45.5	55.5	-	46.4	2.5	49.6	5.7	3	silty CLAY to CLAY	115	1.5	37	30	14	-	-	3.2	9.9	37	0.005	2.63	15
15.91	43.9	59.6	-	44.9	2.6	48.2	6.0	3	silty CLAY to CLAY	115	1.5	40	29	15	-	-	3.1	9.9	37	0.005	2.63	15
16.08	42.4	57.1	-	43.3	2.5	48.7	6.0	3	silty CLAY to CLAY	115	1.5	38	28	15	-	-	2.9	9.9	37	0.005	2.64	15
16.24	41.6	55.7	-	42.5	2.3	45.5	5.6	4	clayy SILT to silty CLAY	115	2.0	28	21	14	-	-	2.9	9.9	37	0.070	2.62	15
16.40	41.0	54.7	-	42.0	2.1	50.8	5.2	4	clayy SILT to silty CLAY	115	2.0	27	21	14	-	-	2.8	9.9	36	0.070	2.60	15
16.57	41.3	54.7	-	42.4	2.1	54.9	5.2	4	clayy SILT to silty CLAY	115	2.0	27	21	14	-	-	2.9	9.9	36	0.070	2.61	15
16.73	40.5	53.3	-	41.4	2.4	50.0	6.1	3	silty CLAY to CLAY	115	1.5	36	27	14	-	-	2.8	9.9	38	0.005	2.66	15
16.90	40.9	53.5	-	41.8	2.7	48.5	6.8	3	silty CLAY to CLAY	115	1.5	36	27	14	-	-	2.8	9.9	40	0.005	2.70	15
17.06	47.1	61.3	-	47.8	3.2	39.4	7.0	3	silty CLAY to CLAY	115	1.5	41	31	16	-	-	3.3	9.9	39	0.005	2.67	15
17.23	51.5	66.7	-	52.4	3.9	45.5	7.7	9	very stiff fine SOIL	120	2.0	33	26	18	54	38	-	-	39	0.250	2.68	30
17.39	57.9	74.6	-	58.7	3.9	38.9	6.8	9	very stiff fine SOIL	120	2.0	37	29	19	57	39	-	-	36	0.250	2.60	30
17.55	52.2	66.7	-	52.5	3.5	17.9	6.8	9	very stiff fine SOIL	120	2.0	33	26	17	54	38	-	-	37	0.250	2.63	30
17.72	41.5	52.8	-	42.1	3.5	30.9	8.6	3	silty CLAY to CLAY	115	1.5	35	28	15	-	-	2.9	9.9	45	0.005	2.78	15
17.88	44.2	55.9	-	45.2	3.7	54.1	8.6	3	silty CLAY to CLAY	115	1.5	37	29	16	-	-	3.1	9.9	44	0.005	2.76	15
18.05	64.2	74.1	-	64.9	4.2	35.3	6.7	9	very stiff fine SOIL	120	2.0	37	32	19	57	39	-	-	35	0.250	2.60	30
18.21	56.3	70.4	-	56.8	4.4	25.1	7.9	9	very stiff fine SOIL	120	2.0	35	28	19	55	39	-	-	39	0.250	2.67	30
18.37	56.2	69.9	-	56.9	3.9	34.0	7.0	9	very stiff fine SOIL	120	2.0	35	28	18	55	39	-	-	37	0.250	2.63	30
18.54	63.2	78.1	-	63.6	4.6	21.5	7.4	9	very stiff fine SOIL	120	2.0	39	32	20	59	39	-	-	36	0.250	2.62	30
18.70	75.6	81.4	262.3	76.2	5.1	29.9	6.8	9	very stiff fine SOIL	120	2.0	41	38	21	60	40	-	-	35	0.250	2.58	30
18.87	99.7	107.0	259.0	100.2	5.3	26.3	5.3	9	very stiff fine SOIL	120	2.0	54	50	25	69	42	-	-	27	0.250	2.43	30
19.03	73.1	82.3	270.4	73.4	5.1	16.2	7.1	9	very stiff fine SOIL	120	2.0	41	37	21	61	40	-	-	35	0.250	2.59	30
19.19	58.7	70.9	-	59.1	4.2	23.0	7.2	9	very stiff fine SOIL	120	2.0	35	29	18	56	39	-	-	37	0.250	2.64	30
19.36	49.6	59.6	-	50.1	3.7	27.7	7.6	3	silty CLAY to CLAY	115	1.5	40	33	16	-	-	3.4	9.9	41	0.005	2.71	15
19.52	50.1	59.9	-	51.1	3.4	47.7	7.0	3	silty CLAY to CLAY	115	1.5	40	33	16	-	-	3.5	9.9	39	0.005	2.68	15
19.69	56.3	66.9	-	57.0	3.7	37.0	6.7	9	very stiff fine SOIL	120	2.0	33	28	17	54	38	-	-	37	0.250	2.63	30
19.85	51.9	61.3	-	52.5	3.6	32.4	7.1	3	silty CLAY to CLAY	115	1.5	41	35	16	-	-	3.6	9.9	39	0.005	2.68	15
20.01	55.9	65.7	-	56.4	4.1	30.0	7.4	9	very stiff fine SOIL	120	2.0	33	28	17	53	38	-	-	39	0.250	2.67	30
20.18	60.7	71.0	-	61.2	4.4	23.6	7.4	9	very stiff fine SOIL	120	2.0	36	30	19	56	39	-	-	38	0.250	2.65	30
20.34	73.1	76.6	234.0	73.5	4.3	18.7	6.0	9	very stiff fine SOIL	120	2.0	38	37	19	58	40	-	-	33	0.250	2.55	30
20.51	50.1	58.0	-	50.6	3.8	24.6	7.7	3	silty CLAY to CLAY	115	1.5	39	33	16	-	-	3.5	9.9	41	0.005	2.72	15
20.67	43.4	49.9	-	44.0	2.5	29.4	6.0	3	silty CLAY to CLAY	115	1.5	33	29	13	-	-	3.0	9.9	39	0.005	2.68	15
20.83	31.5	36.0	-	32.2	2.3	36.1	7.7	3	silty CLAY to CLAY	115	1.5	24	21	11	-	-	2.2	9.9	49	0.005	2.86	15
21.00	31.1	35.5	-	32.2	2.6	51.8	8.6	3	silty CLAY to CLAY	115	1.5	24	21	11	-	-	2.1	9.9	52	0.005	2.90	15
21.16	48.4	54.9	-	49.6	2.6	62.6	5.6	4	clayy SILT to silty CLAY	115	2.0	27	24	14	-	-	3.4	9.9	37	0.070	2.63	15
21.33	53.1	54.8	171.5	53.9	2.4	40.8	4.6	4	clayy SILT to silty CLAY	115	2.0	27	27	14	-	-	3.7	9.9	34	0.070	2.57	15
21.49	36.1	40.6	-	37.2	1.9	56.4	5.5	3	silty CLAY to CLAY	115	1.5	27	24	11	-	-	2.5	9.9	41	0.005	2.72	15
21.65	33.7	37.6	-	35.1	1.6	73.8	4.9	3	silty CLAY to CLAY	115	1.5	25	22	10	-	-	2.3	9.9	41	0.005	2.70	15
21.82	33.7	37.5	-	35.1	1.6	70.7	5.0	3	silty CLAY to CLAY	115	1.5	25	22	10	-	-	2.3	9.9	41	0.005	2.71	15
21.98	36.0	39.8	-	37.5	1.7	78.2	5.0	3	silty CLAY to CLAY	115	1.5	27	24	11	-	-	2.5	9.9	40	0.005	2.69	15
22.15	40.7	44.8	-	42.2	1.9	76.2	4.8	4	clayy SILT to silty CLAY	115	2.0	22	20	12	-	-	2.8	9.9	37	0.070	2.64	15
22.31	41.0	44.9	-	42.5	2.1	78.9	5.2	3	silty CLAY to CLAY	115	1.5	30	27	12	-	-	2.8	9.9	39	0.005	2.67	15
22.47	42.8	46.7	-	44.5	2.2	83.8	5.3	3	silty CLAY to CLAY	115	1.5	31	29	12	-	-	3.0	9.9	38	0.005	2.66	15
22.64	43.6	47.4	-	45.1	2.5	77.8	5.9	3	silty CLAY to CLAY	115	1.5	32	29	13	-	-	3.0	9.9	40	0.005	2.69	15
22.80	39.9	43.1	-	41.1	2.6	62.4	6.8	3	silty CLAY to CLAY	115	1.5	29	27	12	-	-	2.8	9.9	44	0.005	2.76	15
22.97	31.7	34.2	-	32.5	2.3	41.0	7.5	3	silty CLAY to CLAY	115	1.5	23	21	10	-	-	2.2	9.9	50	0.005	2.87	15
23.13	27.8	29.7	-	28.4	1.9	34.5	7.1	3	silty CLAY to CLAY	115	1.5	20	19	9	-	-	1.9	9.3	52	0.005	2.89	15
23.30	25.8	27.5	-	26.8	1.7	50.0	6.8	3	silty CLAY to CLAY	115	1.5	18	17	8	-	-	1.8	8.6	52	0.005	2.90	15
23.46	25.9	27.5	-	26.9	1.6	46.9	6.6	3	silty CLAY to CLAY	115	1.5	18	17	8	-	-	1.8	8.6	52	0.005	2.90	15
23.62	26.2	27.7	-	27.1	1.5	42.8	6.1	3	silty CLAY to CLAY	115	1.5	18	17	8	-	-	1.8	8.7	50	0.005	2.87	15
23.79	25.3	26.7	-	26.2	1.4	42.9	5.6	3	silty CLAY to CLAY	115	1.5	18	17	8	-	-	1.7	8.3	49	0.005	2.86	15
23.95	24.8	25.9	-	25.6	1.5	44.4	6.3	3	silty CLAY to CLAY	115	1.5	17	17	8	-	-	1.7	8.1	52	0.005	2.90	15
24.12	24.8	25.8	-	25.7	1.9	47.7	8.3	3	silty CLAY to CLAY	115	1.5	17	17	8	-	-	1.7	8.0	57	0.005	2.98	15
24.28	31.6	32.8	-	32.5	2.6	43.1	8.5	3	silty CLAY to CLAY	115	1.5	22	21	10	-	-	2.2	9.9	53	0.005	2.92	15
24.44	40.0	41.3	-	40.7	3.3	35.4	8.6	3	silty CLAY to CLAY	115	1.5	28	27	12	-	-	2.8	9.9	49	0.005	2.85	15
24.61	45.3	46.6	-	46.0	3.8	35.2	8.5	3	silty CLAY to CLAY	115	1.5	31	30	13	-	-	3.1	9.9	47	0.005	2.82	15
24.77	50.6	51.8	-	51.2	4.2	32.1	8.6	3	silty CLAY to CLAY	115	1.5	35	34	15	-	-	3.5	9.9	45	0.005	2.79	15
24.94	50.4	51.4	-	51.0	4.6	28.2	9.4	3	silty CLAY to CLAY	115	1.5	34	34	15	-	-	3.5	9.9	47	0.005	2.82	15
25.10	62.3	63.2	-	62.8	5.1	23.2	8.4	9	very stiff fine SOIL	120	2.0	32	31	17	52	38	-	-	42	0.250	2.72	30
25.26	78.2	76.3	234.1	78.6	4.6	22.3	6.0	9	very stiff fine SOIL	120	2.0	38	39	19	58	39	-	-	33	0.250	2.56	30
25.43	67.4	67.7	-	67.8	4.3	23.4	6.6	9	very stiff fine SOIL	120	2.0	34	34	17	54	38	-	-	36	0.250	2.62	30
25.59	50.3	50.4	-	51.3	4.0	51.1	8.3	3	silty CLAY to CLAY	115	1.5	34	34	14	-	-	3.5	9.9	45	0.005	2.78	15
25.76	56.9	56.7	-	57.8	4.3	44.9	7.7	3	silty CLAY to CLAY	115	1.5	38	38	15	-	-	3.9	9.9	42	0.005	2.72	15
25.92	56.3	55.9	-	57.1	4.4	39.4	8.1	3	silty CLAY to CLAY	115	1.5	37	38	15	-	-	3.9	9.9	43	0.005	2.75	15
26.08	57.2	56.5	-	58.2	4.4	48.4	7.9	3	silty CLAY to CLAY	115	1.5	38	38	15	-	-	4.0	9.9	42	0.005	2.73	15
26.25	57.1	56.2	-	58.1	4.4	50.2	8.0	3	silty CLAY to CLAY	115	1.5	37	38	15	-	-	4.0	9.9	43	0.005	2.74	15
26.41	67.9	66.5	-	68.9	5.0	47.1	7.5	9	very stiff fine SOIL	120	2.0	33	34	18	54	38	-	-	39	0.250	2.67	30
26.58	77.6	75.7	-	78.3	5.3	33.3	6.9	9	very stiff fine SOIL	120	2.0	38	39	19	58	39	-	-	36	0.250	2.61	30
26.74	67.3	65.3	-	68.0	5.5	35.3	8.4	9	very stiff fine SOIL	120	2.0	33	34	18	53	38	-	-	41	0.250	2.71	30
26.90	70.9	68.5	-	71.6	5.4	35.9	7.8	9	very stiff fine SOIL	120	2.0	34	35	18	55	38	-	-	39	0.250	2.68	30
27.07	70.2	67.5	-	70.8	5.5	30.9	8.0	9	very stiff fine SOIL	120	2.0	34	35	18	54	38	-	-	40	0.250	2.69	30
27.23	66.0	63.2	-	66.6	5.5	26.2	8.6	9	very stiff fine SOIL	120	2.0	32	33	17	52	38	-	-	42	0.250	2.73	30
27.40	68.0	64.8	-	68.5	5.1	28.6	7.6	9	very stiff fine SOIL	120	2.0	32	34	17	53	38	-	-	40	0.250	2.69	30
27.56	61.4	58.2	-	61.9	5.0	25.7	8.4	3	silty CLAY to CLAY	115	1.5	39	41	16	-	-	4.3	9.9	43	0.005	2.75	15
27.72	69.4	65.6	-	70.0	4.8	32.1	7.1	9	very stiff fine SOIL	120	2.0	33	35	17	53	38	-	-	38	0.250	2.66	30
27.89	77.7	73.1	-	78.2	5.3	25.5	7.0	9	very stiff fine SOIL	120	2.0	37	39	19	57	39	-	-	36	0.250	2.62	30
28.05	71.6	67.1	-	72.2	5.2	27.4	7.4	9	very stiff fine SOIL	120	2.0	34	36	18	54	38	-	-	39	0.250	2.67	30
28.22	62.6	58.4	-	63.2	4.8	26.6	7.9	3	silty CLAY to CLAY	115	1.5	39	42	16	-	-	4.4	9.9	42	0.005	2.72	15
28.38	56.8	52.7	-	57.6	4.8	42.6	8.6	3	silty CLAY to CLAY	115	1.5	35	38	15	-	-	3.9	9.9	45	0.005	2.78	15
28.54	77.0	71.3	-	77.8	5.2	38.4	6.9	9	very stiff fine SOIL	120	2.0	36	39	18	56	39	-	-	37	0.250	2.63	30
28.71	71.5	65.9	-	72.2	5.1	32.5	7.3	9	very stiff fine SOIL	120	2.0	33	36	17	53	38	-	-	39	0.250	2.66	30
28.87	59.8	54.9	-	60.3	4.9	24.9	8.5	3	silty CLAY to CLAY	115	1.5	37	40	15	-	-	4.2	9.9	44	0.005	2.77	15
29.04	45.3	41.3	-	45.9	4.0	31.6	9.2	3	silty CLAY to CLAY	115	1.5	28	30	12	-	-	3.1	9.9	51	0.005	2.88	15
29.20	46.5	42.3	-	47.4	3.6	46.5	8.0	3	silty CLAY to CLAY	115	1.5	28	31	12	-	-	3.2	9.9	47	0.005	2.82	15
29.36	45.8	41.5	-	46.8	3.5	50.2	7.9	3	silty CLAY to CLAY	115	1.5	28	31	12	-	-	3.2	9.9	48	0.005	2.83	15
29.53	42.4	38.2	-	43.6	3.9	61.8	9.6	3	silty CLAY to CLAY	115	1.5	25	28	12	-	-	2.9	9.9	53	0.005	2.91	15
29.69	58.4	52.5	-	59.7	4.4	67.7	7.7	3	silty CLAY to CLAY	115	1.5	35	39	14	-	-	4.0	9.9	43	0.005	2.75	15
29.86	66.7	59.7	-	67.3	4.4	33.9	6.8	3	silty CLAY to CLAY	115	1.5	40	44	16	-	-	4.6	9.9	39	0.005	2.67	15
30.02	65.2	58.2	-	66.5	4.1	64.7	6.4	3	silty CLAY to CLAY	115	1.5	39	43	15	-	-	4.5	9.9	38	0.005	2.66	15
30.19	57.7	51.3	-	59.1	3.6	73.1	6.3	3	silty CLAY to CLAY	115	1.5	34	38	14	-	-	4.0	9.9	40	0.005	2.69	15
30.35	65.5	58.0	-	66.6	3.7	54.3	5.8	4	clayy SILT to silty CLAY	115	2.0	29	33	15	-	-	4.5	9.9	36	0.070	2.62	15
30.51	56.9	50.2	-	58.6	4.3	90.9	7.8	3	silty CLAY to CLAY	115	1.5	33	38	14	-	-	3.9	9.9	44	0.005	2.77	15
30.68	71.2	62.5	-	73.1	5.7	99.7	8.2	9	very stiff fine SOIL	120	2.0	31	36	17	52	38	-	-	41	0.250	2.72	30
30.84	117.6	106.8	267.3	118.6	6.5	53.1	5.6	9	very stiff fine SOIL	120	2.0	53	59	25	69	41	-	-	28	0.250	2.44	30

* Indicates the parameter was calculated using the normalized point stress.
The parameters listed above were determined using empirical correlations.
A Professional Engineer must determine their suitability for analysis and design.

African American Hollister Resources Center

Project ID: Construction Testing Services
Data File: SDF(319).cpt
CPT Date: 7/21/2022 2:23:53 PM
GW During Test: 10 ft

Sounding ID: CPT-01
Project No: 18735
Cone/Rig: DDG1627

Depth ft	qc PS tsf	*qcln PS -	qlncs PS -	*qt PS tsf	Slv Stss tsf	pore prss (psi)	Frct Ratio %	Mat Typ Zon	*Material Behavior Description	Unit Wght pcf	Qc to N	*SPT R-N1 60%	SPT R-N 60%	*SPT IcN1 60%	Rel Den %	Ftn Ang deg	Und Shr tsf	OCR -	Fin Ic %	D50 - mm	*Ic SBT Indx	Nk -
31.01	101.8	92.3	260.9	102.4	6.1	30.3	6.1	9	very stiff fine SOIL	120	2.0	46	51	23	64	40	-	-	31	0.250	2.51	30
31.17	76.0	65.9	-	77.0	5.3	51.8	7.1	9	very stiff fine SOIL	120	2.0	33	38	17	53	38	-	-	38	0.250	2.65	30
31.33	80.8	69.8	-	82.1	5.7	67.9	7.2	9	very stiff fine SOIL	120	2.0	35	40	18	55	39	-	-	38	0.250	2.64	30
31.50	88.7	76.4	-	90.2	6.5	77.3	7.4	9	very stiff fine SOIL	120	2.0	38	44	20	58	39	-	-	37	0.250	2.63	30
31.66	99.9	89.8	276.8	100.5	6.7	32.0	6.8	9	very stiff fine SOIL	120	2.0	45	50	22	63	40	-	-	33	0.250	2.56	30
31.83	89.8	76.7	-	90.5	6.6	37.1	7.5	9	very stiff fine SOIL	120	2.0	38	45	20	58	39	-	-	37	0.250	2.63	30
31.99	98.3	83.6	-	99.1	7.4	41.1	7.7	9	very stiff fine SOIL	120	2.0	42	49	22	61	40	-	-	36	0.250	2.62	30
32.15	117.4	104.9	286.7	118.1	7.3	38.9	6.4	9	very stiff fine SOIL	120	2.0	52	59	25	69	40	-	-	30	0.250	2.49	30
32.32	102.1	91.1	267.5	102.7	6.4	29.0	6.4	9	very stiff fine SOIL	120	2.0	46	51	22	64	40	-	-	32	0.250	2.53	30
32.48	68.9	57.9	-	69.6	3.8	36.1	5.7	4	clayy SILT to silty CLAY	115	2.0	29	34	15	-	-	4.8	9.9	36	0.070	2.62	15
32.65	47.8	40.1	-	49.4	2.3	79.3	5.1	3	silty CLAY to CLAY	115	1.5	27	32	11	-	-	3.3	9.9	40	0.005	2.69	15
32.81	38.6	32.2	-	41.1	1.8	126.6	4.8	3	silty CLAY to CLAY	115	1.5	21	26	9	-	-	2.6	9.9	43	0.005	2.75	15
32.97	34.7	28.9	-	36.6	1.6	97.3	5.0	3	silty CLAY to CLAY	115	1.5	19	23	8	-	-	2.4	9.0	46	0.005	2.79	15
33.14	35.4	29.3	-	37.7	1.7	117.3	5.1	3	silty CLAY to CLAY	115	1.5	20	24	8	-	-	2.4	9.2	46	0.005	2.80	15
33.30	35.7	29.5	-	38.0	2.1	116.6	6.1	3	silty CLAY to CLAY	115	1.5	20	24	9	-	-	2.4	9.2	49	0.005	2.85	15
33.47	38.5	31.6	-	40.7	2.9	114.6	8.1	3	silty CLAY to CLAY	115	1.5	21	26	10	-	-	2.6	9.9	53	0.005	2.91	15
33.63	50.9	41.7	-	53.1	3.2	111.1	6.6	3	silty CLAY to CLAY	115	1.5	28	34	12	-	-	3.5	9.9	44	0.005	2.76	15
33.79	52.8	43.2	-	53.8	3.3	49.3	6.5	3	silty CLAY to CLAY	115	1.5	29	35	12	-	-	3.6	9.9	43	0.005	2.75	15
33.96	45.1	36.7	-	46.9	2.7	91.9	6.4	3	silty CLAY to CLAY	115	1.5	24	30	10	-	-	3.1	9.9	46	0.005	2.79	15
34.12	43.3	35.1	-	45.1	2.7	91.1	6.6	3	silty CLAY to CLAY	115	1.5	23	29	10	-	-	3.0	9.9	47	0.005	2.82	15
34.29	41.9	33.9	-	43.7	2.8	89.4	7.0	3	silty CLAY to CLAY	115	1.5	23	28	10	-	-	2.9	9.9	49	0.005	2.85	15
34.45	40.9	33.0	-	42.7	2.7	89.9	6.8	3	silty CLAY to CLAY	115	1.5	22	27	10	-	-	2.8	9.9	49	0.005	2.85	15
34.61	41.3	33.1	-	42.9	2.5	82.8	6.4	3	silty CLAY to CLAY	115	1.5	22	28	10	-	-	2.8	9.9	48	0.005	2.83	15
34.78	41.2	32.9	-	42.9	2.6	85.7	6.6	3	silty CLAY to CLAY	115	1.5	22	27	10	-	-	2.8	9.9	48	0.005	2.84	15
34.94	40.9	32.6	-	42.6	2.8	85.9	7.3	3	silty CLAY to CLAY	115	1.5	22	27	10	-	-	2.8	9.9	50	0.005	2.87	15
35.11	45.4	36.1	-	47.1	3.2	87.4	7.4	3	silty CLAY to CLAY	115	1.5	24	30	11	-	-	3.1	9.9	49	0.005	2.85	15
35.27	50.6	40.1	-	52.0	3.0	73.1	6.2	3	silty CLAY to CLAY	115	1.5	27	34	11	-	-	3.5	9.9	44	0.005	2.76	15
35.43	55.4	43.7	-	56.9	2.6	76.7	4.9	4	clayy SILT to silty CLAY	115	2.0	22	28	11	-	-	3.8	9.9	38	0.070	2.66	15
35.60	45.5	35.8	-	47.0	2.4	71.7	5.6	3	silty CLAY to CLAY	115	1.5	24	30	10	-	-	3.1	9.9	44	0.005	2.76	15
35.76	46.2	36.2	-	48.3	3.0	106.5	6.9	3	silty CLAY to CLAY	115	1.5	24	31	10	-	-	3.2	9.9	47	0.005	2.82	15
35.93	48.3	37.7	-	51.0	4.3	135.8	9.3	3	silty CLAY to CLAY	115	1.5	25	32	11	-	-	3.3	9.9	52	0.005	2.90	15
36.09	70.2	54.6	-	72.0	5.4	94.1	7.9	3	silty CLAY to CLAY	115	1.5	36	47	15	-	-	4.9	9.9	43	0.005	2.75	15
36.26	74.9	58.1	-	75.9	5.8	51.9	7.9	3	silty CLAY to CLAY	115	1.5	39	50	16	-	-	5.2	9.9	42	0.005	2.73	15
36.42	76.0	58.7	-	77.3	6.0	68.3	8.1	3	silty CLAY to CLAY	115	1.5	39	51	16	-	-	5.3	9.9	42	0.005	2.73	15
36.58	76.6	59.0	-	78.1	6.3	78.7	8.4	3	silty CLAY to CLAY	115	1.5	39	51	16	-	-	5.3	9.9	43	0.005	2.74	15
36.75	104.9	89.3	266.3	105.9	6.6	49.1	6.4	9	very stiff fine SOIL	120	2.0	45	52	22	63	39	-	-	33	0.250	2.54	30
36.91	93.1	71.2	-	93.9	6.3	40.6	7.0	9	very stiff fine SOIL	120	2.0	36	47	18	56	39	-	-	37	0.250	2.63	30
37.08	68.5	52.2	-	69.0	5.9	25.8	8.8	3	silty CLAY to CLAY	115	1.5	35	46	15	-	-	4.7	9.9	46	0.005	2.80	15
37.24	65.7	49.9	-	66.3	5.3	30.6	8.3	3	silty CLAY to CLAY	115	1.5	33	44	14	-	-	4.6	9.9	45	0.005	2.79	15
37.40	67.8	51.3	-	68.5	5.6	37.7	8.5	3	silty CLAY to CLAY	115	1.5	34	45	14	-	-	4.7	9.9	45	0.005	2.79	15
37.57	73.0	55.1	-	73.9	6.0	47.7	8.4	3	silty CLAY to CLAY	115	1.5	37	49	15	-	-	5.1	9.9	44	0.005	2.76	15
37.73	84.7	63.8	-	85.5	6.1	41.5	7.4	9	very stiff fine SOIL	120	2.0	32	42	17	52	38	-	-	39	0.250	2.68	30
37.90	75.8	56.8	-	76.3	5.5	28.7	7.5	3	silty CLAY to CLAY	115	1.5	38	51	15	-	-	5.3	9.9	41	0.005	2.72	15
38.06	64.7	48.4	-	65.6	4.8	46.7	7.7	3	silty CLAY to CLAY	115	1.5	32	43	14	-	-	4.5	9.9	44	0.005	2.77	15
38.22	54.6	40.7	-	55.7	4.5	55.4	8.6	3	silty CLAY to CLAY	115	1.5	27	36	12	-	-	3.8	9.9	49	0.005	2.86	15
38.39	65.4	48.6	-	66.6	4.8	63.6	7.6	3	silty CLAY to CLAY	115	1.5	32	44	14	-	-	4.5	9.9	44	0.005	2.77	15
38.55	56.3	41.7	-	57.4	4.6	54.2	8.5	3	silty CLAY to CLAY	115	1.5	28	38	12	-	-	3.9	9.9	49	0.005	2.85	15
38.72	60.1	44.4	-	61.3	4.3	57.7	7.5	3	silty CLAY to CLAY	115	1.5	30	40	12	-	-	4.2	9.9	45	0.005	2.79	15
38.88	51.9	38.1	-	53.2	4.6	68.7	9.2	3	silty CLAY to CLAY	115	1.5	25	35	11	-	-	3.6	9.9	52	0.005	2.90	15
39.04	57.1	41.9	-	58.8	4.5	89.8	8.2	3	silty CLAY to CLAY	115	1.5	28	38	12	-	-	3.9	9.9	48	0.005	2.83	15
39.21	69.0	50.5	-	70.1	4.9	56.3	7.3	3	silty CLAY to CLAY	115	1.5	34	46	14	-	-	4.8	9.9	43	0.005	2.74	15
39.37	55.0	40.1	-	56.6	4.4	79.4	8.3	3	silty CLAY to CLAY	115	1.5	27	37	12	-	-	3.8	9.9	49	0.005	2.85	15
39.54	62.9	45.7	-	64.5	4.7	80.8	7.7	3	silty CLAY to CLAY	115	1.5	30	42	13	-	-	4.3	9.9	45	0.005	2.79	15
39.70	76.0	55.0	-	77.7	5.2	87.1	7.0	3	silty CLAY to CLAY	115	1.5	37	51	15	-	-	5.3	9.9	41	0.005	2.70	15
39.86	90.0	65.0	-	91.6	6.3	80.3	7.2	9	very stiff fine SOIL	120	2.0	32	45	17	53	38	-	-	39	0.250	2.66	30
40.03	115.5	95.2	271.9	116.3	7.2	40.8	6.3	9	very stiff fine SOIL	120	2.0	48	58	23	65	40	-	-	31	0.250	2.52	30
40.19	110.2	90.6	277.1	111.3	7.3	58.5	6.8	9	very stiff fine SOIL	120	2.0	45	55	23	64	39	-	-	33	0.250	2.55	30
40.36	106.5	76.1	-	107.6	7.2	53.0	6.9	9	very stiff fine SOIL	120	2.0	38	53	20	58	39	-	-	36	0.250	2.61	30
40.52	100.5	71.6	-	101.8	8.2	63.5	8.4	9	very stiff fine SOIL	120	2.0	36	50	19	56	39	-	-	40	0.250	2.69	30
40.68	129.7	92.0	-	130.6	10.3	45.7	8.1	9	very stiff fine SOIL	120	2.0	46	65	24	64	40	-	-	36	0.250	2.61	30
40.85	221.1	180.6	338.6	221.7	11.0	30.5	5.0	9	very stiff fine SOIL	120	2.0	90	100	40	87	43	-	-	22	0.250	2.28	30
41.01	159.9	130.4	320.8	160.6	9.9	35.0	6.3	9	very stiff fine SOIL	120	2.0	65	80	31	76	41	-	-	28	0.250	2.43	30
41.18	112.8	79.3	-	113.2	7.9	20.3	7.2	9	very stiff fine SOIL	120	2.0	40	56	20	59	39	-	-	36	0.250	2.61	30
41.34	102.3	71.6	-	103.2	7.0	48.7	7.0	9	very stiff fine SOIL	120	2.0	36	51	19	56	39	-	-	37	0.250	2.63	30
41.50	99.5	69.4	-	100.8	7.9	66.7	8.1	9	very stiff fine SOIL	120	2.0	35	50	19	55	38	-	-	40	0.250	2.69	30
41.67	116.4	81.0	-	117.6	8.7	56.7	7.7	9	very stiff fine SOIL	120	2.0	41	58	21	60	39	-	-	37	0.250	2.63	30
41.83	135.9	109.9	281.2	137.2	7.9	64.8	5.9	9	very stiff fine SOIL	120	2.0	55	68	26	70	40	-	-	29	0.250	2.46	30
42.00	122.0	98.5	275.8	123.0	7.5	51.6	6.3	9	very stiff fine SOIL	120	2.0	49	61	24	66	40	-	-	31	0.250	2.51	30
42.16	105.8	72.9	-	107.1	7.0	64.0	6.7	9	very stiff fine SOIL	120	2.0	36	53	19	57	39	-	-	36	0.250	2.61	30
42.32	113.0	90.9	264.3	114.9	6.9	99.3	6.3	9	very stiff fine SOIL	120	2.0	45	56	22	64	39	-	-	32	0.250	2.53	30
42.49	110.0	88.4	265.5	110.7	6.9	33.7	6.5	9	very stiff fine SOIL	120	2.0	44	55	22	63	39	-	-	33	0.250	2.54	30
42.65	88.2	60.2	-	89.2	6.6	49.3	7.8	3	silty CLAY to CLAY	115	1.5	40	59	16	-	-	6.1	9.9	41	0.005	2.71	15
42.82	86.7	59.0	-	88.4	6.4	87.6	7.6	3	silty CLAY to CLAY	115	1.5	39	58	16	-	-	6.0	9.9	41	0.005	2.71	15
42.98	82.1	55.7	-	83.2	6.7	58.2	8.4	3	silty CLAY to CLAY	115	1.5	37	55	15	-	-	5.7	9.9	44	0.005	2.76	15
43.15	80.6	54.5	-	82.3	6.8	87.1	8.7	3	silty CLAY to CLAY	115	1.5	36	54	15	-	-	5.6	9.9	45	0.005	2.78	15
43.31	83.8	56.5	-	84.6	6.8	38.2	8.4	3	silty CLAY to CLAY	115	1.5	38	56	16	-	-	5.8	9.9	43	0.005	2.75	15
43.47	77.7	52.3	-	78.5	5.6	38.9	7.4	3	silty CLAY to CLAY	115	1.5	35	52	14	-	-	5.4	9.9	42	0.005	2.74	15
43.64	73.4	49.2	-	74.2	4.7	42.3	6.7	3	silty CLAY to CLAY	115	1.5	33	49	13	-	-	5.1	9.9	42	0.005	2.72	15
43.80	61.7	41.2	-	63.6	5.5	100.7	9.3	3	silty CLAY to CLAY	115	1.5	27	41	12	-	-	4.3	9.9	51	0.005	2.88	15
43.97	80.6	53.7	-	82.8	7.0	111.1	9.0	3	silty CLAY to CLAY	115	1.5	36	54	15	-	-	5.6	9.9	46	0.005	2.79	15
44.13	117.3	77.9	-	118.0	8.2	37.2	7.2	9	very stiff fine SOIL	120	2.0	39	59	20	59	39	-	-	36	0.250	2.61	30
44.29	105.8	70.1	-	106.5	7.7	32.4	7.5	9	very stiff fine SOIL	120	2.0	35	53	18	55	39	-	-	38	0.250	2.66	30
44.46	91.2	60.3	-	92.3	7.1	54.1	8.1	3	silty CLAY to CLAY	115	1.5	40	61	16	-	-	6.3	9.9	42	0.005	2.72	15
44.62	83.3	54.9	-	85.0	6.8	84.6	8.5	3	silty CLAY to CLAY	115	1.5	37	56	15	-	-	5.8	9.9	44	0.005	2.77	15
44.79	99.3	65.2	-	100.6	7.4	67.0	7.7	9	very stiff fine SOIL	120	2.0	33	50	17	53	38	-	-	40	0.250	2.69	30
44.95	124.8	98.1	286.4	125.6	8.2	41.6	6.7	9	very stiff fine SOIL	120	2.0	49	62	24	66	39	-	-	32	0.250	2.53	30
45.11	110.8	72.3	-	111.6	7.4	43.6	6.9	9	very stiff fine SOIL	120	2.0	36	55	19	56	39	-	-	36	0.250	2.62	30
45.28	91.5	59.5	-	92.1	5.9	32.1	6.6	3	silty CLAY to CLAY	115	1.5	40	61	16	-	-	6.4	9.9	38	0.005	2.66	15
45.44	67.7	43.9	-	68.6	3.9	41.9	6.0	3	silty CLAY to CLAY	115	1.5	29	45	12	-	-	4.7	9.9	41	0.005	2.72	15
45.61	52.9	34.2	-	54.6	2.5	83.1	5.0	3	silty CLAY to CLAY	115	1.5	23	35	9	-	-	3.6	9.9	43	0.005	2.74	15
45.77	48.2	31.1	-	50.1	2.1	96.6	4.6	3	silty CLAY to CLAY	115	1.5	21	32	9	-	-	3.3	9.7	43	0.005	2.75	15
45.93	44.6	28.7	-	46.4	2.0	93.6	4.8	3	silty CLAY to CLAY	115	1.5	19	30	8	-	-	3.0	8.9	45	0.005	2.79	15
46.10	41.7	26.7	-	43.5	1.9	91.5	4.9	3	silty CLAY to CLAY	115	1.5	18	28	8	-	-	2.8	8.3	47	0.005	2.82	15
46.26	40.1	25.6	-	41.5	1.8	73.6	4.8	3	silty CLAY to CLAY	115	1.5	17	27	7	-	-	2.7	7.9	48	0.005	2.83	15

* Indicates the parameter was calculated using the normalized point stress.
The parameters listed above were determined using empirical correlations.
A Professional Engineer must determine their suitability for analysis and design.

African American Hollister Resources Center

Project ID: Construction Testing Services
Data File: SDF(319).cpt
CPT Date: 7/21/2022 2:23:53 PM
GW During Test: 10 ft

Sounding ID: CPT-01
Project No: 18735
Cone/Rig: DDG1627

Depth ft	qc PS tsf	qcln PS -	qlncs PS -	qt PS tsf	Slv Stss tsf	pore prss (psi)	Frct Ratio %	Mat Typ Zon	Material Behavior Description	Unit Wght pcf	Qc to N	SPT R-N1 60%	SPT R-N 60%	SPT IcN1 60%	Rel Den %	Ftn Ang deg	Und Shr tsf	OCR -	Fin Ic %	D50 - mm	Ic SBT Indx	Nk -
46.43	38.1	24.3	-	39.6	1.7	76.7	4.7	3	silty CLAY to CLAY	115	1.5	16	25	7	-	-	2.6	7.5	48	0.005	2.84	15
46.59	37.3	23.7	-	38.7	1.6	75.7	4.6	3	silty CLAY to CLAY	115	1.5	16	25	7	-	-	2.5	7.3	48	0.005	2.84	15
46.75	37.6	23.9	-	39.1	1.6	76.3	4.6	3	silty CLAY to CLAY	115	1.5	16	25	7	-	-	2.5	7.3	48	0.005	2.84	15
46.92	38.2	24.2	-	39.6	1.8	74.7	5.0	3	silty CLAY to CLAY	115	1.5	16	25	7	-	-	2.6	7.4	49	0.005	2.86	15
47.08	39.6	25.0	-	41.0	1.8	72.2	4.8	3	silty CLAY to CLAY	115	1.5	17	26	7	-	-	2.7	7.7	48	0.005	2.83	15
47.25	38.7	24.4	-	40.1	1.7	70.0	4.6	3	silty CLAY to CLAY	115	1.5	16	26	7	-	-	2.6	7.5	48	0.005	2.83	15
47.41	38.5	24.1	-	39.8	1.6	69.3	4.6	3	silty CLAY to CLAY	115	1.5	16	26	7	-	-	2.6	7.4	48	0.005	2.83	15
47.57	38.6	24.2	-	40.0	1.6	73.5	4.6	3	silty CLAY to CLAY	115	1.5	16	26	7	-	-	2.6	7.4	48	0.005	2.83	15
47.74	40.2	25.1	-	41.6	2.2	75.7	5.8	3	silty CLAY to CLAY	115	1.5	17	27	7	-	-	2.7	7.7	51	0.005	2.89	15
47.90	42.0	26.2	-	43.5	2.7	74.7	6.8	3	silty CLAY to CLAY	115	1.5	17	28	8	-	-	2.9	8.1	53	0.005	2.92	15
48.07	48.8	30.3	-	50.3	2.8	74.0	6.2	3	silty CLAY to CLAY	115	1.5	20	33	9	-	-	3.3	9.4	49	0.005	2.85	15
48.23	52.2	32.4	-	53.5	3.3	64.5	6.7	3	silty CLAY to CLAY	115	1.5	22	35	9	-	-	3.6	9.9	49	0.005	2.85	15
48.39	51.9	32.1	-	53.5	3.6	78.0	7.3	3	silty CLAY to CLAY	115	1.5	21	35	10	-	-	3.6	9.9	51	0.005	2.88	15
48.56	67.9	41.8	-	69.9	3.2	105.1	4.9	4	clayy SILT to silty CLAY	115	2.0	21	34	11	-	-	4.7	9.9	39	0.070	2.67	15
48.72	74.6	56.8	152.0	75.5	2.6	45.9	3.6	4	clayy SILT to silty CLAY	115	2.0	28	37	14	-	-	5.2	9.9	30	0.070	2.48	15
48.89	43.3	26.5	-	45.4	1.7	106.8	4.2	3	silty CLAY to CLAY	115	1.5	18	29	7	-	-	2.9	8.2	45	0.005	2.78	15
49.05	41.6	25.4	-	44.0	1.6	122.4	4.2	3	silty CLAY to CLAY	115	1.5	17	28	7	-	-	2.8	7.8	45	0.005	2.79	15
49.22	43.5	26.5	-	45.9	1.7	122.0	4.1	3	silty CLAY to CLAY	115	1.5	18	29	7	-	-	3.0	8.2	44	0.005	2.77	15
49.38	45.1	27.5	-	47.7	1.8	128.3	4.4	3	silty CLAY to CLAY	115	1.5	18	30	8	-	-	3.1	8.5	45	0.005	2.77	15
49.54	47.1	28.6	-	49.6	2.2	129.0	4.9	3	silty CLAY to CLAY	115	1.5	19	31	8	-	-	3.2	8.8	46	0.005	2.80	15
49.71	49.6	30.0	-	52.0	2.2	122.9	4.8	3	silty CLAY to CLAY	115	1.5	20	33	8	-	-	3.4	9.3	44	0.005	2.77	15
49.87	52.1	31.4	-	54.6	2.8	128.1	5.6	3	silty CLAY to CLAY	115	1.5	21	35	9	-	-	3.6	9.8	46	0.005	2.81	15
50.04	54.1	32.5	-	56.3	3.5	113.1	6.9	3	silty CLAY to CLAY	115	1.5	22	36	10	-	-	3.7	9.9	49	0.005	2.86	15
50.20	57.5	34.5	-	59.8	3.6	117.3	6.6	3	silty CLAY to CLAY	115	1.5	23	38	10	-	-	3.9	9.9	48	0.005	2.83	15
50.36	68.3	40.9	-	69.6	3.6	69.2	5.6	3	silty CLAY to CLAY	115	1.5	27	46	11	-	-	4.7	9.9	41	0.005	2.72	15
50.53	53.8	32.1	-	55.9	3.0	108.2	6.0	3	silty CLAY to CLAY	115	1.5	21	36	9	-	-	3.7	9.9	47	0.005	2.82	15
50.69	51.4	30.6	-	53.6	2.8	112.1	5.8	3	silty CLAY to CLAY	115	1.5	20	34	9	-	-	3.5	9.5	47	0.005	2.82	15
50.86	50.1	29.8	-	52.5	2.7	122.4	5.7	3	silty CLAY to CLAY	115	1.5	20	33	9	-	-	3.4	9.2	48	0.005	2.83	15
51.02	49.2	29.2	-	51.8	2.7	128.6	5.8	3	silty CLAY to CLAY	115	1.5	19	33	8	-	-	3.4	9.0	48	0.005	2.84	15
51.18	48.5	28.6	-	50.8	2.6	118.6	5.8	3	silty CLAY to CLAY	115	1.5	19	32	8	-	-	3.3	8.9	49	0.005	2.85	15
51.35	47.4	27.9	-	49.7	2.6	118.1	5.9	3	silty CLAY to CLAY	115	1.5	19	32	8	-	-	3.2	8.6	49	0.005	2.86	15
51.51	46.5	27.3	-	48.9	2.5	124.3	5.7	3	silty CLAY to CLAY	115	1.5	18	31	8	-	-	3.2	8.4	49	0.005	2.86	15
51.68	46.5	27.3	-	48.9	2.5	126.1	5.7	3	silty CLAY to CLAY	115	1.5	18	31	8	-	-	3.2	8.4	49	0.005	2.85	15
51.84	47.1	27.6	-	49.7	2.5	128.7	5.7	3	silty CLAY to CLAY	115	1.5	18	31	8	-	-	3.2	8.5	49	0.005	2.85	15
52.00	48.1	28.0	-	50.6	2.7	127.9	5.9	3	silty CLAY to CLAY	115	1.5	19	32	8	-	-	3.3	8.7	49	0.005	2.86	15
52.17	48.2	28.0	-	50.7	2.7	128.8	6.0	3	silty CLAY to CLAY	115	1.5	19	32	8	-	-	3.3	8.7	50	0.005	2.86	15
52.33	47.7	27.7	-	50.3	2.7	130.1	6.0	3	silty CLAY to CLAY	115	1.5	18	32	8	-	-	3.3	8.6	50	0.005	2.87	15
52.50	47.1	27.3	-	49.5	2.5	122.2	5.6	3	silty CLAY to CLAY	115	1.5	18	31	8	-	-	3.2	8.4	49	0.005	2.85	15
52.66	45.9	26.5	-	48.4	2.3	125.2	5.4	3	silty CLAY to CLAY	115	1.5	18	31	8	-	-	3.1	8.2	49	0.005	2.85	15
52.82	43.3	24.9	-	45.8	2.3	127.3	5.6	3	silty CLAY to CLAY	115	1.5	17	29	7	-	-	2.9	7.6	51	0.005	2.88	15
52.99	42.0	24.2	-	44.4	2.3	122.4	5.9	3	silty CLAY to CLAY	115	1.5	16	28	7	-	-	2.8	7.4	53	0.005	2.91	15
53.15	40.6	23.3	-	42.6	2.5	103.0	6.7	3	silty CLAY to CLAY	115	1.5	16	27	7	-	-	2.7	7.1	56	0.005	2.96	15
53.32	38.8	22.2	-	41.1	2.9	117.8	8.2	3	silty CLAY to CLAY	115	1.5	15	26	7	-	-	2.6	6.7	61	0.005	3.03	15
53.48	42.2	24.1	-	44.3	3.5	108.5	8.9	3	silty CLAY to CLAY	115	1.5	16	28	8	-	-	2.9	7.4	61	0.005	3.03	15
53.64	52.8	30.0	-	55.0	3.3	115.0	6.7	3	silty CLAY to CLAY	115	1.5	20	35	9	-	-	3.6	9.3	50	0.005	2.87	15
53.81	48.9	27.8	-	49.9	2.0	46.8	4.3	3	silty CLAY to CLAY	115	1.5	19	33	8	-	-	3.3	8.6	44	0.005	2.77	15
53.97	37.7	21.4	-	39.4	1.6	87.3	4.7	3	silty CLAY to CLAY	115	1.5	14	25	6	-	-	2.5	6.5	51	0.005	2.89	15
54.14	35.2	19.9	-	37.4	1.6	115.3	5.0	3	silty CLAY to CLAY	115	1.5	13	23	6	-	-	2.4	6.0	54	0.005	2.93	15
54.30	33.4	18.8	-	35.8	1.7	123.8	5.5	3	silty CLAY to CLAY	115	1.5	13	22	6	-	-	2.2	5.6	57	0.005	2.98	15
54.46	33.8	19.0	-	36.3	1.7	127.5	5.6	3	silty CLAY to CLAY	115	1.5	13	23	6	-	-	2.3	5.7	57	0.005	2.98	15
54.63	34.2	19.2	-	36.7	1.6	128.2	5.2	3	silty CLAY to CLAY	115	1.5	13	23	6	-	-	2.3	5.7	56	0.005	2.96	15
54.79	33.7	18.8	-	36.1	1.6	124.9	5.2	3	silty CLAY to CLAY	115	1.5	13	22	6	-	-	2.3	5.6	56	0.005	2.96	15
54.96	33.9	18.9	-	36.5	1.6	137.0	5.1	3	silty CLAY to CLAY	115	1.5	13	23	6	-	-	2.3	5.6	55	0.005	2.95	15
55.12	35.5	19.8	-	38.2	1.7	135.2	5.3	3	silty CLAY to CLAY	115	1.5	13	24	6	-	-	2.4	5.9	55	0.005	2.95	15
55.28	37.6	20.9	-	40.4	1.9	138.9	5.6	3	silty CLAY to CLAY	115	1.5	14	25	6	-	-	2.5	6.3	55	0.005	2.94	15
55.45	39.3	21.8	-	41.7	2.1	124.2	5.8	3	silty CLAY to CLAY	115	1.5	15	26	7	-	-	2.6	6.6	54	0.005	2.94	15
55.61	39.9	22.1	-	42.2	2.2	115.7	5.9	3	silty CLAY to CLAY	115	1.5	15	27	7	-	-	2.7	6.7	55	0.005	2.94	15
55.78	39.7	21.9	-	42.0	2.2	121.5	6.0	3	silty CLAY to CLAY	115	1.5	15	26	7	-	-	2.7	6.6	55	0.005	2.95	15
55.94	41.9	23.1	-	44.6	2.1	136.1	5.5	3	silty CLAY to CLAY	115	1.5	15	28	7	-	-	2.8	7.0	52	0.005	2.91	15
56.11	42.8	23.5	-	45.4	2.2	132.4	5.5	3	silty CLAY to CLAY	115	1.5	16	29	7	-	-	2.9	7.2	52	0.005	2.90	15
56.27	41.6	22.8	-	44.5	2.1	146.1	5.6	3	silty CLAY to CLAY	115	1.5	15	28	7	-	-	2.8	6.9	53	0.005	2.91	15
56.43	40.0	21.8	-	42.7	1.9	140.6	5.2	3	silty CLAY to CLAY	115	1.5	15	27	7	-	-	2.7	6.6	52	0.005	2.91	15
56.60	40.3	22.0	-	42.8	1.9	127.0	5.2	3	silty CLAY to CLAY	115	1.5	15	27	7	-	-	2.7	6.7	52	0.005	2.90	15
56.76	38.2	20.8	-	41.2	2.0	151.7	5.8	3	silty CLAY to CLAY	115	1.5	14	25	6	-	-	2.6	6.3	56	0.005	2.96	15
56.93	39.2	21.3	-	42.1	2.1	144.9	5.8	3	silty CLAY to CLAY	115	1.5	14	26	7	-	-	2.6	6.4	55	0.005	2.95	15
57.09	40.6	22.0	-	43.4	2.1	144.8	5.6	3	silty CLAY to CLAY	115	1.5	15	27	7	-	-	2.7	6.7	54	0.005	2.93	15
57.25	41.5	22.4	-	44.3	2.1	145.4	5.5	3	silty CLAY to CLAY	115	1.5	15	28	7	-	-	2.8	6.8	53	0.005	2.92	15
57.42	42.5	22.9	-	45.4	2.1	150.1	5.5	3	silty CLAY to CLAY	115	1.5	15	28	7	-	-	2.9	7.0	52	0.005	2.90	15
57.58	43.2	23.2	-	46.3	2.2	159.8	5.6	3	silty CLAY to CLAY	115	1.5	15	29	7	-	-	2.9	7.1	52	0.005	2.91	15
57.75	44.8	24.0	-	47.8	2.2	156.2	5.4	3	silty CLAY to CLAY	115	1.5	16	30	7	-	-	3.0	7.3	51	0.005	2.89	15
57.91	45.4	24.3	-	48.4	2.4	152.2	5.6	3	silty CLAY to CLAY	115	1.5	16	30	7	-	-	3.1	7.4	51	0.005	2.89	15
58.07	44.2	23.6	-	47.2	2.6	152.9	6.4	3	silty CLAY to CLAY	115	1.5	16	29	7	-	-	3.0	7.2	55	0.005	2.94	15
58.24	45.5	24.2	-	48.2	2.8	138.7	6.7	3	silty CLAY to CLAY	115	1.5	16	30	7	-	-	3.1	7.4	55	0.005	2.95	15
58.40	47.1	25.0	-	49.9	3.1	142.7	7.0	3	silty CLAY to CLAY	115	1.5	17	31	8	-	-	3.2	7.7	55	0.005	2.95	15
58.57	48.0	25.5	-	51.1	3.0	155.4	6.7	3	silty CLAY to CLAY	115	1.5	17	32	8	-	-	3.3	7.8	54	0.005	2.93	15
58.73	49.8	26.3	-	52.8	2.7	153.3	5.9	3	silty CLAY to CLAY	115	1.5	18	33	8	-	-	3.4	8.1	51	0.005	2.88	15
58.89	49.4	26.1	-	52.7	2.4	168.3	5.2	3	silty CLAY to CLAY	115	1.5	17	33	8	-	-	3.4	8.0	49	0.005	2.85	15
59.06	47.1	24.8	-	50.5	2.5	177.2	5.7	3	silty CLAY to CLAY	115	1.5	17	31	7	-	-	3.2	7.6	51	0.005	2.89	15
59.22	49.2	25.9	-	53.0	2.7	192.5	5.9	3	silty CLAY to CLAY	115	1.5	17	33	8	-	-	3.3	7.9	51	0.005	2.88	15
59.39	52.8	27.7	-	55.8	3.1	155.7	6.2	3	silty CLAY to CLAY	115	1.5	18	35	8	-	-	3.6	8.5	51	0.005	2.88	15
59.55	52.8	27.6	-	56.1	3.2	166.3	6.4	3	silty CLAY to CLAY	115	1.5	18	35	8	-	-	3.6	8.5	51	0.005	2.89	15
59.71	52.9	27.6	-	55.9	3.2	153.2	6.4	3	silty CLAY to CLAY	115	1.5	18	35	8	-	-	3.6	8.5	51	0.005	2.89	15
59.88	52.0	27.1	-	55.4	3.9	171.0	7.9	3	silty CLAY to CLAY	115	1.5	18	35	8	-	-	3.5	8.3	56	0.005	2.96	15
60.04	59.8	31.1	-	62.2	4.8	119.9	8.5	3	silty CLAY to CLAY	115	1.5	21	40	10	-	-	4.1	9.7	54	0.005	2.94	15
60.21	73.6	38.2	-	75.6	5.6	101.3	7.9	3	silty CLAY to CLAY	115	1.5	25	49	11	-	-	5.1	9.9	49	0.005	2.85	15
60.37	80.9	41.8	-	82.0	5.4	56.2	7.0	3	silty CLAY to CLAY	115	1.5	28	54	12	-	-	5.6	9.9	45	0.005	2.79	15
60.53	70.1	36.2	-	70.8	5.2	36.5	7.8	3	silty CLAY to CLAY	115	1.5	24	47	11	-	-	4.8	9.9	50	0.005	2.87	15
60.70	65.9	33.9	-	67.3	4.4	71.4	7.1	3	silty CLAY to CLAY	115	1.5	23	44	10	-	-	4.5	9.9	49	0.005	2.85	15
60.86	64.3	33.0	-	65.4	3.6	56.2	5.9	3	silty CLAY to CLAY	115	1.5	22	43	9	-	-	4.4	9.9	46	0.005	2.80	15
61.03	52.8	27.0	-	54.2	2.7	73.3	5.5	3	silty CLAY to CLAY	115	1.5	18	35	8	-	-	3.6	8.3	49	0.005	2.85	15
61.19	44.9	22.9	-	47.0	2.3	108.3	5.6	3	silty CLAY to CLAY	115	1.5	15	30	7	-	-	3.0	7.0	53	0.005	2.91	15
61.35	42.7	21.8	-	45.0	2.2	117.5	5.7	3	silty CLAY to CLAY	115	1.5	15	28	7	-	-	2.9	6.6	54	0.005	2.93	15
61.52	43.0	21.9	-	45.3	2.3	118.5	5.7	3	silty CLAY to CLAY	115	1.5	15	29	7	-	-	2.9	6.6	54	0.005	2.93	15
61.68	42.5	21.6	-	44.7	2.3	112.5	5.8	3	silty CLAY to CLAY	115	1.5	14	28	7	-	-	2.9	6.5	55	0.005	2.94	15

* Indicates the parameter was calculated using the normalized point stress.
The parameters listed above were determined using empirical correlations.
A Professional Engineer must determine their suitability for analysis and design.

African American Hollister Resources Center

Project ID: Construction Testing Services
Data File: SDF(319).cpt
CPT Date: 7/21/2022 2:23:53 PM
GW During Test: 10 ft

Sounding ID: CPT-01
Project No: 18735
Cone/Rig: DDG1627

Depth ft	qc PS tsf	qc1n PS -	qIncs PS -	qt PS tsf	Slv Stss tsf	pore prss (psi)	Frct Ratio %	Mat Typ Zon	Material Behavior Description	Unit Wght pcf	Qc to N	SPT R-N1 60%	SPT R-N 60%	SPT IcN1 60%	Rel Den %	Ftn Ang deg	Und Shr tsf	OCR -	Fin Ic %	D50 - mm	Ic SBT Indx	Nk -
61.85	44.2	22.4	-	46.5	2.3	118.1	5.7	3	silty CLAY to CLAY	115	1.5	15	29	7	-	-	3.0	6.8	53	0.005	2.92	15
62.01	44.9	22.7	-	47.4	2.8	128.7	6.8	3	silty CLAY to CLAY	115	1.5	15	30	7	-	-	3.0	6.9	57	0.005	2.97	15
62.17	52.2	26.3	-	55.3	4.2	159.2	8.7	3	silty CLAY to CLAY	115	1.5	18	35	8	-	-	3.5	8.1	58	0.005	3.00	15
62.34	75.5	38.0	-	77.8	5.7	114.9	8.0	3	silty CLAY to CLAY	115	1.5	25	50	11	-	-	5.2	9.9	49	0.005	2.86	15
62.50	97.3	48.9	-	98.5	6.9	57.7	7.3	3	silty CLAY to CLAY	115	1.5	33	65	14	-	-	6.7	9.9	43	0.005	2.75	15
62.67	97.9	49.1	-	98.4	7.7	26.6	8.1	3	silty CLAY to CLAY	115	1.5	33	65	14	-	-	6.8	9.9	45	0.005	2.79	15
62.83	97.2	48.6	-	97.7	6.1	27.2	6.5	3	silty CLAY to CLAY	115	1.5	32	65	13	-	-	6.7	9.9	41	0.005	2.71	15
63.00	75.3	37.6	-	75.6	4.6	13.1	6.4	3	silty CLAY to CLAY	115	1.5	25	50	11	-	-	5.2	9.9	45	0.005	2.79	15
63.16	51.6	25.7	-	53.1	3.3	77.1	7.0	3	silty CLAY to CLAY	115	1.5	17	34	8	-	-	3.5	7.9	54	0.005	2.94	15

* Indicates the parameter was calculated using the normalized point stress.
The parameters listed above were determined using empirical correlations.
A Professional Engineer must determine their suitability for analysis and design.


Middle Earth Geo Testing

Construction Testing Services

Project	African American Hollister Resources Cen	Operator	JM-GM	Filename	SDF(319).cpt
Job Number	18735	Cone Number	DDG1627	GPS	
Hole Number	CPT-01	Date and Time	7/21/2022 2:23:53 PM	Maximum Depth	63.65 ft
EST GW Depth During Test		10.00 ft			

Net Area Ratio .8

CPT DATA

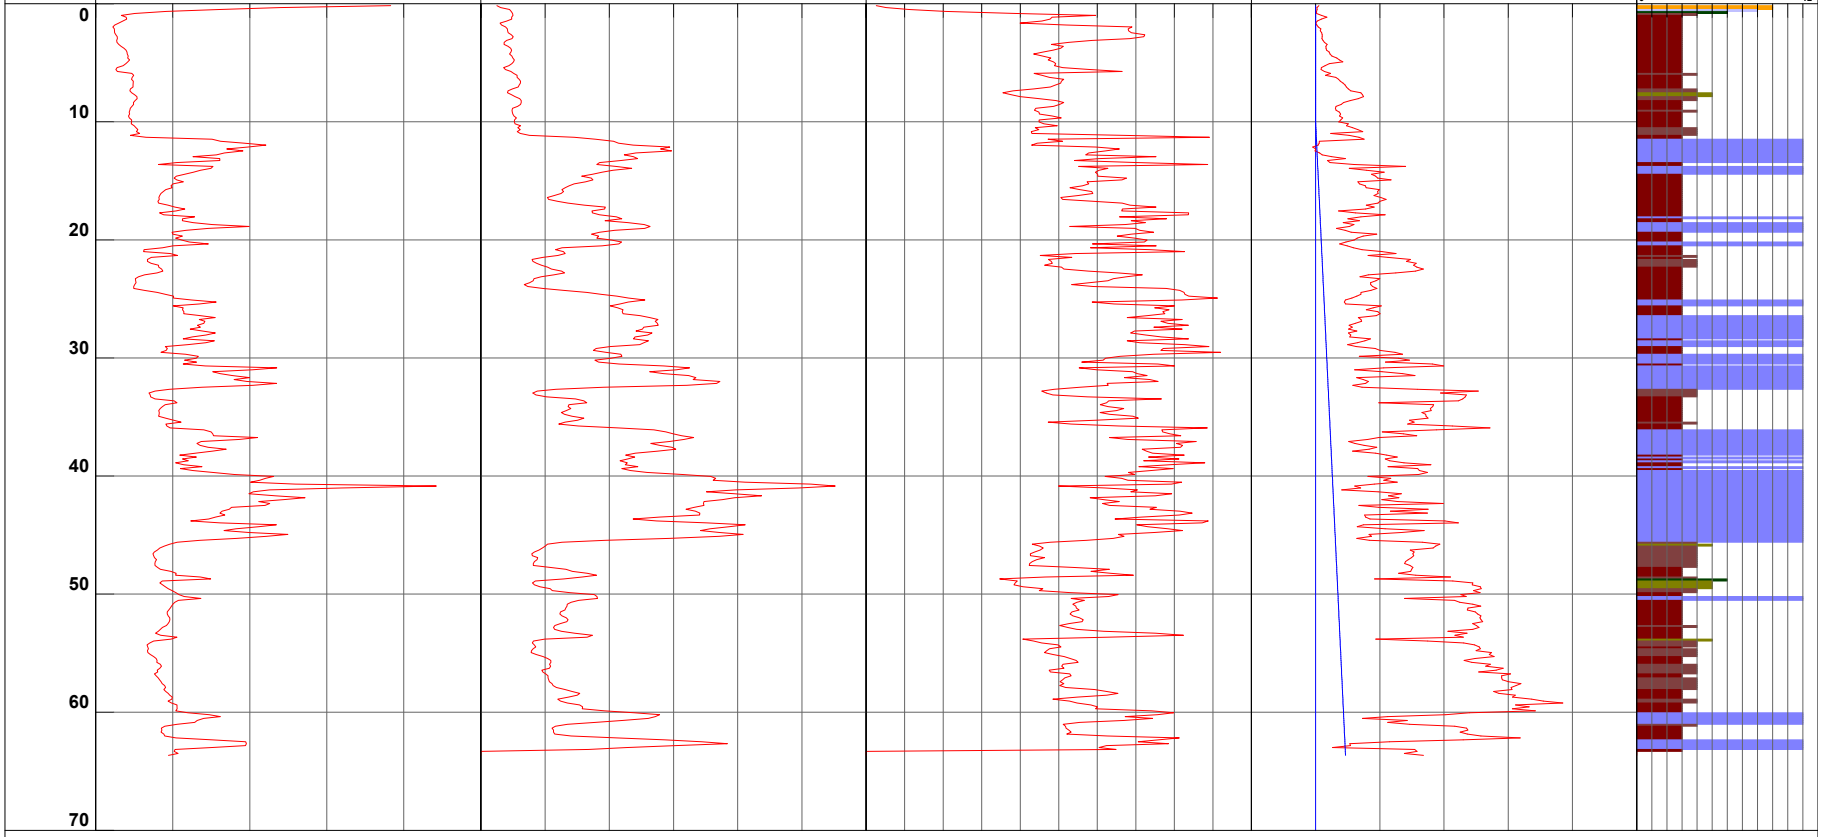


1 - sensitive fine grained
2 - organic material
3 - clay
4 - silty clay to clay
5 - clayey silt to silty clay
6 - sandy silt to clayey silt
7 - silty sand to sandy silt
8 - sand to silty sand
9 - sand
10 - gravelly sand to sand
11 - very stiff fine grained (*)
12 - sand to clayey sand (*)

Cone Size 15cm squared

S*Soil behavior type and SPT based on data from UBC-1983

CPT-01 Construction Testing Services African American Hollister Resources Center

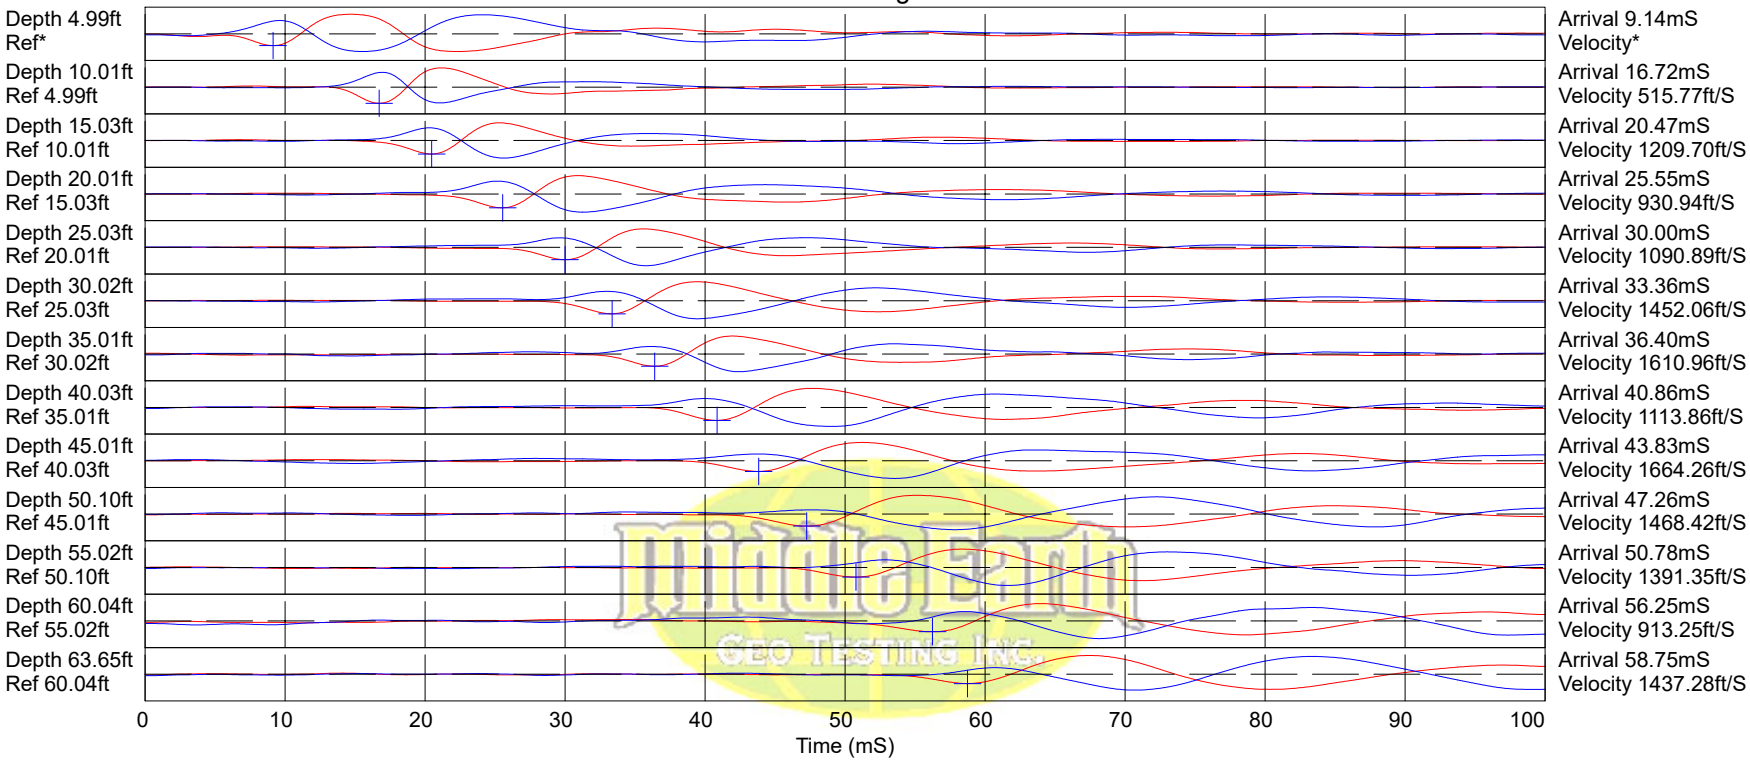

Hammer to Rod String Distance (ft): 5.83
* = Not Determined

COMMENT:

African American Hollister Resources Center

Project ID: Construction Testing Services
Data File: SDF(320).cpt
CPT Date: 7/21/2022 4:13:39 PM
GW During Test: 14 ft

Sounding ID: CPT-02
Project No: 18735
Cone/Rig: DDG1627

Depth ft	qc PS tsf	qcln * PS -	qlncs PS -	qt * PS tsf	Slv Stss tsf	pore prss (psi)	Frct Rato %	Mat Typ Zon	Material Behavior Description	Unit Wght pcf	Qc to N	SPT R-N1 60%	SPT R-N 60%	SPT IcN1 60%	Rel Den %	Ftn Ang deg	Und Shr tsf	OCR -	Fin Ic %	D50 - mm	Ic * SBT Indx	Nk -
0.33	183.8	294.8	294.8	183.9	0.9	5.2	0.5	6	clean SAND to silty SAND	125	5.0	59	37	46	95	48	-	-	5	0.350	1.36	16
0.49	111.4	178.7	191.8	111.6	1.2	6.6	1.1	6	clean SAND to silty SAND	125	5.0	36	22	32	86	48	-	-	7	0.350	1.75	16
0.66	55.1	88.3	152.9	55.2	1.4	4.4	2.5	5	silty SAND to sandy SILT	120	4.0	22	14	19	63	48	-	-	20	0.200	2.23	16
0.82	28.4	45.5	-	28.4	1.3	3.5	4.8	4	clayy SILT to silty CLAY	115	2.0	23	14	12	-	-	2.0	9.9	37	0.070	2.62	15
0.98	18.3	29.4	-	18.4	1.2	5.1	6.5	3	silty CLAY to CLAY	115	1.5	20	12	9	-	-	1.3	9.9	49	0.005	2.85	15
1.15	16.8	26.9	-	16.9	1.1	5.4	6.8	3	silty CLAY to CLAY	115	1.5	18	11	8	-	-	1.2	9.9	52	0.005	2.90	15
1.31	16.9	27.1	-	17.0	1.1	5.8	6.7	3	silty CLAY to CLAY	115	1.5	18	11	8	-	-	1.2	9.9	51	0.005	2.89	15
1.48	15.0	24.1	-	15.1	0.9	4.5	5.7	3	silty CLAY to CLAY	115	1.5	16	10	7	-	-	1.1	9.9	51	0.005	2.88	15
1.64	14.6	23.5	-	14.7	0.7	5.0	4.9	3	silty CLAY to CLAY	115	1.5	16	10	7	-	-	1.0	9.9	48	0.005	2.84	15
1.80	12.5	20.1	-	12.6	0.6	4.8	5.0	3	silty CLAY to CLAY	115	1.5	13	8	6	-	-	0.9	9.9	52	0.005	2.90	15
1.97	12.0	19.3	-	12.1	0.6	5.0	4.9	3	silty CLAY to CLAY	115	1.5	13	8	6	-	-	0.8	9.9	52	0.005	2.91	15
2.13	11.5	18.5	-	11.6	0.6	4.9	5.5	3	silty CLAY to CLAY	115	1.5	12	8	6	-	-	0.8	9.9	55	0.005	2.95	15
2.30	11.8	18.9	-	11.9	0.6	5.0	5.4	3	silty CLAY to CLAY	115	1.5	13	8	6	-	-	0.8	9.9	54	0.005	2.94	15
2.46	11.4	18.3	-	11.5	0.6	4.8	5.5	3	silty CLAY to CLAY	115	1.5	12	8	6	-	-	0.8	9.9	55	0.005	2.95	15
2.62	11.3	18.1	-	11.4	0.6	5.0	5.3	3	silty CLAY to CLAY	115	1.5	12	8	6	-	-	0.8	9.9	55	0.005	2.95	15
2.79	10.2	16.4	-	10.3	0.6	4.8	5.6	3	silty CLAY to CLAY	115	1.5	11	7	5	-	-	0.7	9.9	58	0.005	3.00	15
2.95	10.3	16.6	-	10.4	0.6	4.8	5.6	3	silty CLAY to CLAY	115	1.5	11	7	5	-	-	0.7	9.9	58	0.005	2.99	15
3.12	10.0	16.0	-	10.1	0.6	5.1	6.0	3	silty CLAY to CLAY	115	1.5	11	7	5	-	-	0.7	9.9	60	0.005	3.03	15
3.28	9.5	15.2	-	9.6	0.7	5.2	7.2	3	silty CLAY to CLAY	115	1.5	10	6	5	-	-	0.7	9.9	65	0.005	3.10	15
3.45	9.7	15.6	-	9.9	0.7	5.3	7.8	3	silty CLAY to CLAY	115	1.5	10	6	5	-	-	0.7	9.9	66	0.005	3.11	15
3.61	10.8	17.3	-	10.9	0.8	5.4	7.5	3	silty CLAY to CLAY	115	1.5	12	7	6	-	-	0.7	9.9	63	0.005	3.07	15
3.77	11.6	18.6	-	11.7	0.8	5.5	7.2	3	silty CLAY to CLAY	115	1.5	12	8	6	-	-	0.8	9.9	61	0.005	3.03	15
3.94	11.9	19.1	-	12.0	0.8	5.7	6.7	3	silty CLAY to CLAY	115	1.5	13	8	6	-	-	0.8	9.9	59	0.005	3.00	15
4.10	12.6	20.2	-	12.7	0.8	5.6	6.2	3	silty CLAY to CLAY	115	1.5	13	8	6	-	-	0.9	9.9	56	0.005	2.96	15
4.27	12.4	20.0	-	12.6	0.7	5.8	6.0	3	silty CLAY to CLAY	115	1.5	13	8	6	-	-	0.9	9.9	55	0.005	2.95	15
4.43	12.3	19.8	-	12.5	0.7	5.8	5.7	3	silty CLAY to CLAY	115	1.5	13	8	6	-	-	0.9	9.9	55	0.005	2.95	15
4.59	12.4	19.9	-	12.5	0.7	5.8	5.8	3	silty CLAY to CLAY	115	1.5	13	8	6	-	-	0.9	9.9	55	0.005	2.95	15
4.76	12.8	20.5	-	12.9	0.8	5.9	6.3	3	silty CLAY to CLAY	115	1.5	14	9	6	-	-	0.9	9.9	56	0.005	2.96	15
4.92	15.6	25.0	-	15.7	0.9	6.1	5.8	3	silty CLAY to CLAY	115	1.5	17	10	7	-	-	1.1	9.9	50	0.005	2.87	15
5.09	20.3	32.6	-	20.5	1.0	6.2	5.1	3	silty CLAY to CLAY	115	1.5	22	14	9	-	-	1.4	9.9	43	0.005	2.75	15
5.25	20.3	32.5	-	20.4	1.1	6.4	5.5	3	silty CLAY to CLAY	115	1.5	22	14	9	-	-	1.4	9.9	45	0.005	2.78	15
5.41	16.5	26.5	-	16.6	1.1	4.9	6.7	3	silty CLAY to CLAY	115	1.5	18	11	8	-	-	1.1	9.9	52	0.005	2.90	15
5.58	13.2	21.2	-	13.3	1.0	4.7	7.5	3	silty CLAY to CLAY	115	1.5	14	9	7	-	-	0.9	9.9	59	0.005	3.01	15
5.74	14.4	23.1	-	14.5	1.1	5.7	7.9	3	silty CLAY to CLAY	115	1.5	15	10	7	-	-	1.0	9.9	58	0.005	2.99	15
5.91	19.4	31.1	-	19.5	1.6	6.7	8.4	3	silty CLAY to CLAY	115	1.5	21	13	9	-	-	1.3	9.9	53	0.005	2.92	15
6.07	27.6	44.3	-	27.8	2.1	6.7	7.8	3	silty CLAY to CLAY	115	1.5	30	18	13	-	-	1.9	9.9	46	0.005	2.79	15
6.23	36.0	57.8	-	36.1	2.7	5.6	7.5	3	silty CLAY to CLAY	115	1.5	39	24	16	-	-	2.5	9.9	41	0.005	2.71	15
6.40	39.3	63.0	-	39.4	2.4	5.6	6.2	9	very stiff fine SOIL	120	2.0	31	20	16	52	41	-	-	36	0.250	2.62	30
6.56	36.6	57.6	180.4	36.7	1.8	5.5	4.9	4	clayy SILT to silty CLAY	115	2.0	29	18	14	-	-	2.6	9.9	34	0.070	2.57	15
6.73	26.9	43.2	-	27.1	1.3	6.5	4.9	4	clayy SILT to silty CLAY	115	2.0	22	13	11	-	-	1.9	9.9	38	0.070	2.65	15
6.89	17.5	28.1	-	17.6	1.0	6.1	5.7	3	silty CLAY to CLAY	115	1.5	19	12	8	-	-	1.2	9.9	48	0.005	2.83	15
7.05	12.4	19.9	-	12.5	0.8	4.1	6.3	3	silty CLAY to CLAY	115	1.5	13	8	6	-	-	0.8	9.7	57	0.005	2.98	15
7.22	12.3	19.7	-	12.4	0.7	3.8	5.8	3	silty CLAY to CLAY	115	1.5	13	8	6	-	-	0.8	9.4	55	0.005	2.95	15
7.38	12.7	20.3	-	12.7	0.6	3.4	4.8	3	silty CLAY to CLAY	115	1.5	14	8	6	-	-	0.9	9.5	51	0.005	2.89	15
7.55	12.0	19.2	-	12.0	0.6	3.5	5.0	3	silty CLAY to CLAY	115	1.5	13	8	6	-	-	0.8	8.7	53	0.005	2.92	15
7.71	9.7	15.5	-	9.8	0.6	3.3	6.6	3	silty CLAY to CLAY	115	1.5	10	6	5	-	-	0.7	6.8	64	0.005	3.07	15
7.87	9.8	15.8	-	9.9	0.6	3.2	6.9	3	silty CLAY to CLAY	115	1.5	11	7	5	-	-	0.7	6.8	64	0.005	3.08	15
8.04	12.0	19.2	-	12.0	0.7	3.4	5.8	3	silty CLAY to CLAY	115	1.5	13	8	6	-	-	0.8	8.2	56	0.005	2.97	15
8.20	15.0	24.0	-	15.1	0.7	4.4	4.8	3	silty CLAY to CLAY	115	1.5	16	10	7	-	-	1.0	9.9	48	0.005	2.84	15
8.37	13.0	20.9	-	13.1	0.8	4.3	6.1	3	silty CLAY to CLAY	115	1.5	14	9	6	-	-	0.9	8.5	55	0.005	2.95	15
8.53	14.8	23.8	-	14.9	0.8	3.7	5.7	3	silty CLAY to CLAY	115	1.5	16	10	7	-	-	1.0	9.6	51	0.005	2.89	15
8.69	22.0	35.3	-	22.1	0.9	5.2	4.2	4	clayy SILT to silty CLAY	115	2.0	18	11	9	-	-	1.5	9.9	39	0.070	2.67	15
8.86	24.2	38.9	-	24.4	1.0	7.8	4.4	4	clayy SILT to silty CLAY	115	2.0	19	12	10	-	-	1.7	9.9	38	0.070	2.65	15
9.02	24.0	38.5	-	24.2	1.1	8.5	4.6	4	clayy SILT to silty CLAY	115	2.0	19	12	10	-	-	1.7	9.9	39	0.070	2.67	15
9.19	25.4	40.7	-	25.5	1.2	8.9	4.8	4	clayy SILT to silty CLAY	115	2.0	20	13	11	-	-	1.8	9.9	39	0.070	2.67	15
9.35	26.4	42.4	-	26.6	1.3	9.4	4.8	4	clayy SILT to silty CLAY	115	2.0	21	13	11	-	-	1.8	9.9	38	0.070	2.66	15
9.51	27.2	43.7	-	27.4	1.3	9.6	5.0	4	clayy SILT to silty CLAY	115	2.0	22	14	11	-	-	1.9	9.9	38	0.070	2.66	15
9.68	27.6	44.3	-	27.8	1.4	9.6	5.3	3	silty CLAY to CLAY	115	1.5	30	18	12	-	-	1.9	9.9	39	0.005	2.67	15
9.84	27.6	44.2	-	27.8	1.4	9.8	5.3	3	silty CLAY to CLAY	115	1.5	29	18	12	-	-	1.9	9.9	39	0.005	2.67	15
10.01	27.3	43.7	-	27.4	1.5	9.5	5.5	3	silty CLAY to CLAY	115	1.5	29	18	12	-	-	1.9	9.9	40	0.005	2.69	15
10.17	25.9	41.6	-	26.1	1.5	9.4	6.0	3	silty CLAY to CLAY	115	1.5	28	17	11	-	-	1.8	9.9	42	0.005	2.73	15
10.34	24.7	39.6	-	24.9	1.5	9.7	6.1	3	silty CLAY to CLAY	115	1.5	26	16	11	-	-	1.7	9.9	43	0.005	2.75	15
10.50	23.8	38.2	-	24.0	1.4	8.8	5.9	3	silty CLAY to CLAY	115	1.5	25	16	11	-	-	1.6	9.9	43	0.005	2.75	15
10.66	22.3	35.8	-	22.5	1.2	8.9	5.3	3	silty CLAY to CLAY	115	1.5	24	15	10	-	-	1.5	9.9	43	0.005	2.74	15
10.83	21.5	34.4	-	21.7	1.0	9.1	5.0	3	silty CLAY to CLAY	115	1.5	23	14	9	-	-	1.5	9.9	42	0.005	2.73	15
10.99	20.8	32.8	-	21.0	0.9	9.4	4.7	3	silty CLAY to CLAY	115	1.5	22	14	9	-	-	1.4	9.9	42	0.005	2.73	15
11.16	19.5	30.3	-	19.7	1.0	9.1	5.2	3	silty CLAY to CLAY	115	1.5	20	13	9	-	-	1.3	9.7	45	0.005	2.78	15
11.32	19.4	29.7	-	19.6	0.9	9.0	5.0	3	silty CLAY to CLAY	115	1.5	20	13	8	-	-	1.3	9.5	45	0.005	2.78	15
11.48	20.6	31.0	-	20.7	0.9	8.8	4.4	3	silty CLAY to CLAY	115	1.5	21	14	8	-	-	1.4	9.9	42	0.005	2.73	15
11.65	21.1	31.3	-	21.3	0.9	9.1	4.2	4	clayy SILT to silty CLAY	115	2.0	16	11	8	-	-	1.4	9.9	41	0.070	2.71	15
11.81	20.7	30.4	-	20.9	0.9	9.3	4.7	3	silty CLAY to CLAY	115	1.5	20	14	8	-	-	1.4	9.7	43	0.005	2.75	15
11.98	23.1	33.4	-	23.3	1.2	9.7	5.4	3	silty CLAY to CLAY	115	1.5	22	15	9	-	-	1.6	9.9	44	0.005	2.77	15
12.14	24.5	35.0	-	24.7	1.2	9.5	5.1	3	silty CLAY to CLAY	115	1.5	23	16	10	-	-	1.7	9.9	42	0.005	2.73	15
12.30	26.7	37.6	-	26.9	1.1	9.7	4.3	4	clayy SILT to silty CLAY	115	2.0	19	13	10	-	-	1.8	9.9	38	0.070	2.66	15
12.47	24.1	33.4	-	24.3	1.0	9.9	4.2	4	clayy SILT to silty CLAY	115	2.0	17	12	9	-	-	1.7	9.9	40	0.070	2.69	15
12.63	24.8	34.0	-	25.0	1.0	9.9	4.3	4	clayy SILT to silty CLAY	115	2.0	17	12	9	-	-	1.7	9.9	40	0.070	2.69	15
12.80	23.0	31.2	-	23.2	1.2	10.0	5.4	3	silty CLAY to CLAY	115	1.5	21	15	9	-	-	1.6	9.9	45	0.005	2.79	15
12.96	25.4	33.9	-	25.6	1.4	10.7	5.6	3	silty CLAY to CLAY	115	1.5	23	17	9	-	-	1.7	9.9	44	0.005	2.77	15
13.12	32.5	42.9	-	32.7	1.6	11.4	5.0	3	silty CLAY to CLAY	115	1.5	29	22	11	-	-	2.2	9.9	39	0.005	2.67	15
13.29	36.4	47.5	-	36.7	1.8	12.3	5.0	4	clayy SILT to silty CLAY	115	2.0	24	18	12	-	-	2.5	9.9	37	0.070	2.63	15
13.45	37.0	47.7	-	37.3	1.9	12.9	5.2	3	silty CLAY to CLAY	115	1.5	32	25	12	-	-	2.6	9.9	38	0.005	2.65	15
13.62	35.9	45.7	-	36.1	1.9	12.8	5.3	3	silty CLAY to CLAY	115	1.5	30	24	12	-	-	2.5	9.9	39	0.005	2.66	15
13.78	33.7	42.4	-	34.0	1.7	12.7	5.3	3	silty CLAY to CLAY	115	1.5	28	22	11	-	-	2.3	9.9	40	0.005	2.69	15
13.94	30.7	38.2	-	31.0	1.5	13.1	5.1	3	silty CLAY to CLAY	115	1.5	25	20	10	-	-	2.1	9.9	41	0.005	2.71	15
14.11	28.7	35.5	-	29.0	1.4	13.2	4.9	3	silty CLAY to CLAY	115	1.5	24	19	10	-	-	2.0	9.9	41	0.005	2.72	15
14.27	28.7	35.3	-	29.0	1.3	13.9	4.5	4	clayy SILT to silty CLAY	115	2.0	18	14	9	-	-	2.0	9.9	40	0.070	2.69	15
14.44	28.2	34.5	-	28.5	1.2	14.1	4.5	3	silty CLAY to CLAY	115	1.5	23	19	9	-	-	1.9	9.9	41	0.005	2.70	15
14.60	27.0	32.9	-	27.3	1.1	13.8	4.4	4	clayy SILT to silty CLAY	115	2.0	16	14	9	-	-	1.9	9.9	41	0.070	2.71	15
14.76	24.9	30.1	-	25.2	1.1	14.0	4.7	3	silty CLAY to CLAY	115	1.5	20	17	8	-	-	1.7	9.6	43	0.005	2.76	15
14.93	23.6	28.5	-	23.9	1.0	13.9	4.5	3	silty CLAY to CLAY	115	1.5	19	16	8	-	-	1.6	9.0	44	0.005	2.77	15
15.09	24.8	29.7	-	25.1	1.1	14.1	4.5	3	silty CLAY to CLAY	115	1.5	20	17	8	-	-	1.7	9.5	43	0.005	2.75	15
15.26	24.6	29.3	-	24.9	1.1	14.8	4.5	3	silty CLAY to CLAY	115	1.5	20	16	8	-	-	1.7	9.3	43	0.005	2.75	15
15.42	24.4	28.9	-	24.7	1.0	14.4	4.3	3	silty CLAY to CLAY	115	1.5	19	16	8	-	-	1.7	9.2	43	0.005	2.75	15

* Indicates the parameter was calculated using the normalized point stress.
The parameters listed above were determined using empirical correlations.
A Professional Engineer must determine their suitability for analysis and design.

Middle Earth Geo Testing

African American Hollister Resources Center

Project ID: Construction Testing Services
Data File: SDF(320).cpt
CPT Date: 7/21/2022 4:13:39 PM
GW During Test: 14 ft

Sounding ID: CPT-02
Project No: 18735
Cone/Rig: DDG1627

Depth ft	qc PS tsf	*qcln PS -	qlncs PS -	qt PS tsf	Slv Stss tsf	pore prss (psi)	Frct Ratio %	Mat Typ Zon	Material Behavior Description	Unit Wght pcf	Qc to N	*SPT R-N1 60%	SPT R-N 60%	*SPT IcN1 60%	Rel Den %	Ftn Ang deg	Und Shr tsf	OCR -	Fin Ic %	D50 - mm	Ic SBT Indx	*Nk -
15.58	24.2	28.5	-	24.5	0.9	14.6	3.9	4	clayy SILT to silty CLAY	115	2.0	14	12	8	-	-	1.7	9.1	42	0.070	2.72	15
15.75	23.4	27.4	-	23.7	0.8	14.7	3.7	4	clayy SILT to silty CLAY	115	2.0	14	12	7	-	-	1.6	8.7	41	0.070	2.72	15
15.91	22.6	26.3	-	22.9	0.8	14.9	3.6	4	clayy SILT to silty CLAY	115	2.0	13	11	7	-	-	1.5	8.3	42	0.070	2.72	15
16.08	22.7	26.4	-	23.0	0.8	15.2	3.8	4	clayy SILT to silty CLAY	115	2.0	13	11	7	-	-	1.5	8.3	43	0.070	2.74	15
16.24	23.7	27.3	-	24.0	0.8	15.3	3.6	4	clayy SILT to silty CLAY	115	2.0	14	12	7	-	-	1.6	8.7	41	0.070	2.71	15
16.40	23.6	27.1	-	23.9	0.8	15.1	3.6	4	clayy SILT to silty CLAY	115	2.0	14	12	7	-	-	1.6	8.6	41	0.070	2.72	15
16.57	22.5	25.7	-	22.8	0.9	15.5	4.3	3	silty CLAY to CLAY	115	1.5	17	15	7	-	-	1.5	8.1	45	0.005	2.78	15
16.73	22.7	25.8	-	23.0	1.0	15.4	4.5	3	silty CLAY to CLAY	115	1.5	17	15	7	-	-	1.5	8.2	46	0.005	2.80	15
16.90	23.5	26.6	-	23.8	1.0	15.0	4.3	3	silty CLAY to CLAY	115	1.5	18	16	7	-	-	1.6	8.4	45	0.005	2.78	15
17.06	22.9	25.8	-	23.2	0.9	15.7	4.2	3	silty CLAY to CLAY	115	1.5	17	15	7	-	-	1.6	8.1	45	0.005	2.78	15
17.23	22.9	25.6	-	23.2	0.8	15.9	3.8	4	clayy SILT to silty CLAY	115	2.0	13	11	7	-	-	1.6	8.1	43	0.070	2.75	15
17.39	23.0	25.7	-	23.3	0.8	16.0	3.7	4	clayy SILT to silty CLAY	115	2.0	13	11	7	-	-	1.6	8.1	43	0.070	2.74	15
17.55	22.9	25.4	-	23.2	0.9	16.6	4.0	3	silty CLAY to CLAY	115	1.5	17	15	7	-	-	1.6	8.0	44	0.005	2.77	15
17.72	23.8	26.3	-	24.1	1.2	16.8	5.4	3	silty CLAY to CLAY	115	1.5	18	16	8	-	-	1.6	8.3	48	0.005	2.84	15
17.88	26.8	29.5	-	27.1	1.7	17.1	6.4	3	silty CLAY to CLAY	115	1.5	20	18	9	-	-	1.8	9.4	50	0.005	2.86	15
18.05	35.5	38.8	-	35.8	2.2	17.2	6.5	3	silty CLAY to CLAY	115	1.5	26	24	11	-	-	2.4	9.9	45	0.005	2.78	15
18.21	40.0	43.7	-	40.4	3.2	16.3	8.1	3	silty CLAY to CLAY	115	1.5	29	27	12	-	-	2.8	9.9	47	0.005	2.82	15
18.37	90.9	91.9	228.6	91.2	4.5	18.3	5.0	9	very stiff fine SOIL	120	2.0	46	45	22	64	40	-	-	28	0.250	2.44	30
18.54	134.4	135.6	306.3	134.7	7.6	16.6	5.7	9	very stiff fine SOIL	120	2.0	68	67	31	77	42	-	-	26	0.250	2.39	30
18.70	172.8	173.9	314.8	173.0	8.0	12.9	4.7	9	very stiff fine SOIL	120	2.0	87	86	38	85	44	-	-	21	0.250	2.25	30
18.87	122.1	122.6	297.6	122.2	7.2	5.3	5.9	9	very stiff fine SOIL	120	2.0	61	61	29	74	42	-	-	28	0.250	2.43	30
19.03	71.8	76.4	-	72.0	5.0	8.1	7.1	9	very stiff fine SOIL	120	2.0	38	36	20	58	39	-	-	36	0.250	2.61	30
19.19	49.6	52.4	-	49.9	5.4	18.5	9.9	3	silty CLAY to CLAY	115	1.5	35	33	15	-	-	3.4	9.9	48	0.005	2.83	15
19.36	80.4	84.7	-	81.0	5.9	29.1	7.4	9	very stiff fine SOIL	120	2.0	42	40	22	62	40	-	-	35	0.250	2.60	30
19.52	143.8	143.0	325.0	144.3	8.5	23.8	5.9	9	very stiff fine SOIL	120	2.0	72	72	33	79	43	-	-	26	0.250	2.39	30
19.69	190.8	189.2	346.0	191.3	9.5	25.9	5.0	9	very stiff fine SOIL	120	2.0	95	95	41	88	44	-	-	21	0.250	2.26	30
19.85	201.3	199.2	361.6	201.7	10.2	20.4	5.1	9	very stiff fine SOIL	120	2.0	100	100	43	90	44	-	-	21	0.250	2.26	30
20.01	168.9	166.7	356.6	169.4	10.0	23.0	6.0	9	very stiff fine SOIL	120	2.0	83	84	38	84	43	-	-	25	0.250	2.36	30
20.18	149.7	147.4	353.0	150.2	9.8	24.1	6.6	9	very stiff fine SOIL	120	2.0	74	75	35	80	43	-	-	27	0.250	2.42	30
20.34	116.1	114.1	354.4	116.5	9.5	19.4	8.2	9	very stiff fine SOIL	120	2.0	57	58	29	71	41	-	-	34	0.250	2.56	30
20.51	121.8	119.4	364.4	122.4	10.0	26.7	8.3	9	very stiff fine SOIL	120	2.0	60	61	30	73	42	-	-	33	0.250	2.55	30
20.67	187.6	183.4	335.4	188.9	9.1	67.3	4.9	9	very stiff fine SOIL	120	2.0	92	94	40	87	44	-	-	21	0.250	2.26	30
20.83	193.4	188.6	319.5	194.4	8.4	49.4	4.4	9	very stiff fine SOIL	120	2.0	94	97	40	88	44	-	-	19	0.250	2.21	30
21.00	191.0	185.8	292.6	191.5	7.1	25.7	3.7	8	stiff SAND to clayy SAND	115	1.0	100	100	39	-	-	12.6	9.9	18	0.250	2.16	16
21.16	188.1	182.6	287.7	188.4	6.9	17.2	3.7	8	stiff SAND to clayy SAND	115	1.0	100	100	38	-	-	12.4	9.9	18	0.250	2.16	16
21.33	167.5	162.2	319.9	168.0	8.5	26.2	5.1	9	very stiff fine SOIL	120	2.0	81	84	36	83	43	-	-	23	0.250	2.31	30
21.49	177.2	171.2	312.2	177.6	8.2	24.2	4.7	9	very stiff fine SOIL	120	2.0	86	89	37	85	43	-	-	21	0.250	2.26	30
21.65	162.2	156.4	278.8	162.9	6.8	32.1	4.2	9	very stiff fine SOIL	120	2.0	78	81	34	82	43	-	-	21	0.250	2.24	30
21.82	103.0	99.1	217.1	103.9	4.3	42.9	4.3	9	very stiff fine SOIL	120	2.0	50	52	23	67	41	-	-	25	0.250	2.37	30
21.98	74.6	71.6	207.0	77.8	3.8	167.5	5.2	4	clayy SILT to silty CLAY	115	2.0	36	37	18	-	-	5.2	9.9	32	0.070	2.52	15
22.15	64.5	62.7	-	67.4	4.9	149.1	7.8	9	very stiff fine SOIL	120	2.0	31	32	17	52	38	-	-	40	0.250	2.70	30
22.31	104.4	99.7	234.5	105.1	5.0	34.8	4.8	9	very stiff fine SOIL	120	2.0	50	52	23	67	41	-	-	27	0.250	2.41	30
22.47	80.9	77.2	215.9	81.4	4.2	23.4	5.2	4	clayy SILT to silty CLAY	115	2.0	39	40	19	-	-	5.6	9.9	31	0.070	2.51	15
22.64	44.1	42.3	-	44.8	2.4	37.7	5.6	3	silty CLAY to CLAY	115	1.5	28	29	11	-	-	3.0	9.9	41	0.005	2.71	15
22.80	35.9	34.3	-	37.2	1.4	67.4	4.0	4	clayy SILT to silty CLAY	115	2.0	17	18	9	-	-	2.5	9.9	39	0.070	2.67	15
22.97	34.2	32.6	-	35.5	1.4	67.7	4.3	4	clayy SILT to silty CLAY	115	2.0	16	17	9	-	-	2.3	9.9	41	0.070	2.71	15
23.13	34.7	32.9	-	36.0	1.5	68.0	4.4	3	silty CLAY to CLAY	115	1.5	22	23	9	-	-	2.4	9.9	41	0.005	2.71	15
23.30	38.8	36.6	-	39.8	1.6	51.1	4.2	4	clayy SILT to silty CLAY	115	2.0	18	19	10	-	-	2.7	9.9	38	0.070	2.66	15
23.46	38.4	36.1	-	39.5	1.6	53.7	4.4	4	clayy SILT to silty CLAY	115	2.0	18	19	10	-	-	2.6	9.9	39	0.070	2.68	15
23.62	39.4	36.9	-	40.4	1.8	51.6	4.6	3	silty CLAY to CLAY	115	1.5	25	26	10	-	-	2.7	9.9	40	0.005	2.69	15
23.79	40.1	37.4	-	41.1	1.9	51.0	4.9	3	silty CLAY to CLAY	115	1.5	25	27	10	-	-	2.8	9.9	41	0.005	2.70	15
23.95	38.2	35.4	-	39.1	1.9	46.4	5.3	3	silty CLAY to CLAY	115	1.5	24	25	10	-	-	2.6	9.9	43	0.005	2.74	15
24.12	35.4	32.8	-	36.2	1.9	38.7	5.7	3	silty CLAY to CLAY	115	1.5	22	24	9	-	-	2.4	9.9	46	0.005	2.79	15
24.28	31.5	29.0	-	32.2	1.8	36.0	6.1	3	silty CLAY to CLAY	115	1.5	19	21	8	-	-	2.1	9.1	49	0.005	2.85	15
24.44	30.3	27.8	-	31.0	1.7	35.0	6.0	3	silty CLAY to CLAY	115	1.5	19	20	8	-	-	2.1	8.8	50	0.005	2.86	15
24.61	29.9	27.3	-	30.5	1.6	34.4	5.5	3	silty CLAY to CLAY	115	1.5	18	20	8	-	-	2.0	8.6	48	0.005	2.84	15
24.77	29.7	27.1	-	30.3	1.6	30.3	5.6	3	silty CLAY to CLAY	115	1.5	18	20	8	-	-	2.0	8.5	49	0.005	2.85	15
24.94	30.3	27.5	-	30.9	1.6	29.6	5.5	3	silty CLAY to CLAY	115	1.5	18	20	8	-	-	2.1	8.6	48	0.005	2.84	15
25.10	31.9	28.8	-	32.4	1.6	26.3	5.3	3	silty CLAY to CLAY	115	1.5	19	21	8	-	-	2.2	9.1	47	0.005	2.81	15
25.26	32.8	29.5	-	33.3	1.7	27.5	5.5	3	silty CLAY to CLAY	115	1.5	20	22	8	-	-	2.2	9.3	47	0.005	2.82	15
25.43	33.1	29.7	-	33.7	1.8	26.8	5.7	3	silty CLAY to CLAY	115	1.5	20	22	9	-	-	2.3	9.4	47	0.005	2.82	15
25.59	37.4	33.4	-	38.0	1.9	27.8	5.3	3	silty CLAY to CLAY	115	1.5	22	25	9	-	-	2.6	9.9	44	0.005	2.76	15
25.76	37.5	33.4	-	38.1	2.4	28.8	6.6	3	silty CLAY to CLAY	115	1.5	22	25	10	-	-	2.6	9.9	48	0.005	2.83	15
25.92	40.2	35.6	-	40.8	3.0	30.4	7.6	3	silty CLAY to CLAY	115	1.5	24	27	10	-	-	2.8	9.9	49	0.005	2.86	15
26.08	55.7	49.2	-	56.3	3.9	28.1	7.1	3	silty CLAY to CLAY	115	1.5	33	37	13	-	-	3.9	9.9	43	0.005	2.74	15
26.25	54.8	48.2	-	55.3	4.7	26.0	8.9	3	silty CLAY to CLAY	115	1.5	32	37	14	-	-	3.8	9.9	47	0.005	2.82	15
26.41	73.7	64.5	-	74.2	5.5	28.4	7.6	9	very stiff fine SOIL	120	2.0	32	37	17	53	38	-	-	40	0.250	2.68	30
26.58	88.0	76.8	-	88.5	6.8	24.8	7.9	9	very stiff fine SOIL	120	2.0	38	44	20	58	39	-	-	38	0.250	2.65	30
26.74	90.8	78.9	-	91.2	6.6	21.3	7.4	9	very stiff fine SOIL	120	2.0	39	45	20	59	39	-	-	36	0.250	2.62	30
26.90	83.5	72.2	-	83.9	6.1	22.2	7.4	9	very stiff fine SOIL	120	2.0	36	42	19	56	39	-	-	38	0.250	2.64	30
27.07	63.0	54.3	-	63.5	4.4	28.1	7.1	3	silty CLAY to CLAY	115	1.5	36	42	15	-	-	4.4	9.9	41	0.005	2.71	15
27.23	51.3	44.0	-	51.9	2.8	29.6	5.7	3	silty CLAY to CLAY	115	1.5	29	34	12	-	-	3.5	9.9	40	0.005	2.70	15
27.40	35.0	29.9	-	35.6	1.5	33.4	4.4	3	silty CLAY to CLAY	115	1.5	20	23	8	-	-	2.4	9.4	43	0.005	2.75	15
27.56	29.5	25.2	-	30.5	1.4	47.9	5.1	3	silty CLAY to CLAY	115	1.5	17	20	7	-	-	2.0	7.9	48	0.005	2.84	15
27.72	32.8	27.8	-	33.8	1.9	51.6	6.2	3	silty CLAY to CLAY	115	1.5	19	22	8	-	-	2.2	8.7	50	0.005	2.87	15
27.89	38.2	32.3	-	39.3	2.2	54.3	6.1	3	silty CLAY to CLAY	115	1.5	22	25	9	-	-	2.6	9.9	47	0.005	2.82	15
28.05	56.9	50.8	157.2	57.9	2.3	51.7	4.2	4	clayy SILT to silty CLAY	115	2.0	25	28	13	-	-	3.9	9.9	33	0.070	2.56	15
28.22	43.8	36.7	-	44.7	2.2	49.7	5.2	3	silty CLAY to CLAY	115	1.5	24	29	10	-	-	3.0	9.9	42	0.005	2.73	15
28.38	42.8	35.8	-	43.9	2.0	53.5	4.7	3	silty CLAY to CLAY	115	1.5	24	29	10	-	-	2.9	9.9	41	0.005	2.71	15
28.54	42.1	35.1	-	43.2	1.5	56.0	3.7	4	clayy SILT to silty CLAY	115	2.0	18	21	9	-	-	2.9	9.9	37	0.070	2.64	15
28.71	33.8	28.1	-	34.8	1.3	48.7	4.1	3	silty CLAY to CLAY	115	1.5	19	23	8	-	-	2.3	8.8	43	0.005	2.75	15
28.87	30.1	24.9	-	31.2	1.7	55.0	6.1	3	silty CLAY to CLAY	115	1.5	17	20	7	-	-	2.0	7.8	52	0.005	2.90	15
29.04	32.2	26.5	-	33.3	1.9	57.2	6.2	3	silty CLAY to CLAY	115	1.5	18	21	8	-	-	2.2	8.3	51	0.005	2.89	15
29.20	48.8	40.1	-	49.9	2.0	55.2	4.2	4	clayy SILT to silty CLAY	115	2.0	20	24	10	-	-	3.4	9.9	37	0.070	2.63	15
29.36	39.1	32.0	-	39.9	1.8	42.1	4.9	3	silty CLAY to CLAY	115	1.5	21	26	9	-	-	2.7	9.9	44	0.005	2.76	15
29.53	34.9	28.5	-	35.8	1.7	46.1	5.2	3	silty CLAY to CLAY	115	1.5	19	23	8	-	-	2.4	8.9	47	0.005	2.81	15
29.69	37.7	30.7	-	38.6	1.6	43.8	4.6	3	silty CLAY to CLAY	115	1.5	20	25	8	-	-	2.6	9.7	43	0.005	2.75	15
29.86	37.4	30.3	-	38.1	2.5	37.5	6.9	3	silty CLAY to CLAY	115	1.5	20	25	9	-	-	2.6	9.5	51	0.005	2.88	15
30.02	37.8	30.5	-	38.6	3.5	42.3	9.7	3	silty CLAY to CLAY	115	1.5	20	25	10	-	-	2.6	9.6	57	0.005	2.98	15
30.19	74.0	59.6	-	74.8	5.1	37.3	7.1	3	silty CLAY to CLAY	115	1.5	40	49	16	-	-	5.1	9.9	40	0.005	2.68	15
30.35	87.7	70.4	-	88.4	6.5	31.3	7.6	9	very stiff fine SOIL	120	2.0	35	44	19	55	39	-	-	38	0.250	2.66	30
30.51	126.7	110.0	290.6	127.2	7.8	28.0	6.2	9	very stiff fine SOIL	120	2.0	55	63	26	70	41	-	-	30	0.250	2.47	30
30.68	198.0	171.6	318.6	198.3	9.4	13.4	4.8	9	very stiff fine SOIL	120	2.0	86	99	38	85	43	-	-	21	0.250	2.27	30
30.84	166.7	144.2	303.1	167.0	8.7	16.7	5.3	9	very stiff fine SOIL	120	2.0	72	83	33	79	42	-	-	24	0.250	2.35	30

* Indicates the parameter was calculated using the normalized point stress.
The parameters listed above were determined using empirical correlations.
A Professional Engineer must determine their suitability for analysis and design.

African American Hollister Resources Center

Project ID: Construction Testing Services
Data File: SDF(320).cpt
CPT Date: 7/21/2022 4:13:39 PM
GW During Test: 14 ft

Sounding ID: CPT-02
Project No: 18735
Cone/Rig: DDG1627

Depth ft	qc tsf	qcln * PS -	qlncs * PS -	qt * PS tsf	Slv Stss tsf	pore prss (psi)	Frct Ratio %	Mat Typ Zon	Material Behavior Description	Unit Wght pcf	Qc to N	SPT R-N1 60%	SPT R-N 60%	SPT IcN1 60%	Rel Den %	Ftn Ang deg	Und Shr tsf	OCR -	Fin Ic %	D50 - mm	Ic SBT Indx	Nk -
31.01	117.4	101.3	258.1	117.6	6.4	14.3	5.6	9	very stiff fine SOIL	120	2.0	51	59	24	67	40	-	-	29	0.250	2.45	30
31.17	79.7	68.6	217.1	80.1	4.5	25.3	5.7	4	clayy SILT to silty CLAY	115	2.0	34	40	17	-	-	5.5	9.9	34	0.070	2.57	15
31.33	49.2	38.6	-	50.0	2.0	41.9	4.2	4	clayy SILT to silty CLAY	115	2.0	19	25	10	-	-	3.4	9.9	38	0.070	2.65	15
31.50	41.1	32.2	-	42.3	1.5	57.5	3.9	4	clayy SILT to silty CLAY	115	2.0	16	21	9	-	-	2.8	9.9	40	0.070	2.69	15
31.66	38.8	30.3	-	40.2	1.4	69.2	3.9	4	clayy SILT to silty CLAY	115	2.0	15	19	8	-	-	2.7	9.5	41	0.070	2.71	15
31.83	36.1	28.1	-	37.6	1.5	76.6	4.3	3	silty CLAY to CLAY	115	1.5	19	24	8	-	-	2.5	8.8	44	0.005	2.76	15
31.99	34.9	27.0	-	36.4	1.4	74.8	4.3	3	silty CLAY to CLAY	115	1.5	18	23	8	-	-	2.4	8.4	44	0.005	2.77	15
32.15	34.1	26.3	-	35.6	1.4	74.2	4.3	3	silty CLAY to CLAY	115	1.5	18	23	7	-	-	2.3	8.2	45	0.005	2.78	15
32.32	33.2	25.6	-	34.7	1.2	75.0	4.0	4	clayy SILT to silty CLAY	115	2.0	13	17	7	-	-	2.3	8.0	44	0.070	2.77	15
32.48	32.1	24.6	-	33.5	1.3	71.4	4.3	3	silty CLAY to CLAY	115	1.5	16	21	7	-	-	2.2	7.6	46	0.005	2.80	15
32.65	30.7	23.5	-	32.1	1.6	69.6	5.5	3	silty CLAY to CLAY	115	1.5	16	20	7	-	-	2.1	7.3	51	0.005	2.89	15
32.81	34.8	26.5	-	36.1	2.2	69.5	6.7	3	silty CLAY to CLAY	115	1.5	18	23	8	-	-	2.4	8.3	53	0.005	2.91	15
32.97	45.6	34.6	-	47.1	3.7	74.7	8.5	3	silty CLAY to CLAY	115	1.5	23	30	10	-	-	3.1	9.9	52	0.005	2.90	15
33.14	52.8	39.9	-	54.1	5.4	66.0	9.9	3	silty CLAY to CLAY	115	1.5	27	35	12	-	-	3.6	9.9	53	0.005	2.91	15
33.30	98.0	73.9	-	99.1	6.8	54.4	7.1	9	very stiff fine SOIL	120	2.0	37	49	19	57	39	-	-	36	0.250	2.62	30
33.47	130.8	110.1	313.1	131.3	9.0	24.8	7.0	9	very stiff fine SOIL	120	2.0	55	65	27	70	40	-	-	31	0.250	2.51	30
33.63	196.6	165.2	313.7	197.1	9.5	29.7	4.9	9	very stiff fine SOIL	120	2.0	83	98	36	84	43	-	-	22	0.250	2.28	30
33.79	154.3	129.4	314.3	154.6	9.4	14.1	6.1	9	very stiff fine SOIL	120	2.0	65	77	30	76	41	-	-	28	0.250	2.43	30
33.96	118.1	98.9	227.2	118.7	5.3	30.6	4.6	9	very stiff fine SOIL	120	2.0	49	59	23	67	40	-	-	26	0.250	2.40	30
34.12	84.2	70.4	178.3	84.7	3.3	28.5	4.1	4	clayy SILT to silty CLAY	115	2.0	35	42	17	-	-	5.9	9.9	29	0.070	2.45	15
34.29	48.5	35.8	-	49.9	2.1	72.2	4.5	4	clayy SILT to silty CLAY	115	2.0	18	24	10	-	-	3.3	9.9	40	0.070	2.69	15
34.45	44.2	32.5	-	45.7	2.1	76.5	5.0	3	silty CLAY to CLAY	115	1.5	22	29	9	-	-	3.0	9.9	44	0.005	2.76	15
34.61	44.3	32.5	-	46.1	2.3	89.7	5.5	3	silty CLAY to CLAY	115	1.5	22	30	9	-	-	3.0	9.9	45	0.005	2.79	15
34.78	49.7	36.3	-	51.5	2.5	91.3	5.2	3	silty CLAY to CLAY	115	1.5	24	33	10	-	-	3.4	9.9	42	0.005	2.73	15
34.94	47.9	34.9	-	49.5	2.4	80.9	5.2	3	silty CLAY to CLAY	115	1.5	23	32	10	-	-	3.3	9.9	43	0.005	2.75	15
35.11	46.3	33.7	-	47.8	2.2	76.1	4.9	3	silty CLAY to CLAY	115	1.5	22	31	9	-	-	3.2	9.9	43	0.005	2.74	15
35.27	47.1	34.1	-	48.7	2.0	81.2	4.4	4	clayy SILT to silty CLAY	115	2.0	17	24	9	-	-	3.2	9.9	41	0.070	2.70	15
35.43	43.4	31.3	-	45.3	1.8	99.2	4.4	3	silty CLAY to CLAY	115	1.5	21	29	9	-	-	3.0	9.8	42	0.005	2.73	15
35.60	42.4	30.5	-	44.2	1.8	94.5	4.5	3	silty CLAY to CLAY	115	1.5	20	28	8	-	-	2.9	9.6	43	0.005	2.75	15
35.76	42.0	30.1	-	43.9	1.9	99.1	4.7	3	silty CLAY to CLAY	115	1.5	20	28	8	-	-	2.9	9.5	44	0.005	2.76	15
35.93	42.6	30.5	-	44.5	2.2	96.4	5.5	3	silty CLAY to CLAY	115	1.5	20	28	9	-	-	2.9	9.6	46	0.005	2.81	15
36.09	46.3	33.0	-	48.2	2.8	97.4	6.2	3	silty CLAY to CLAY	115	1.5	22	31	9	-	-	3.2	9.9	47	0.005	2.82	15
36.26	55.0	39.1	-	56.9	2.9	96.1	5.5	3	silty CLAY to CLAY	115	1.5	26	37	11	-	-	3.8	9.9	42	0.005	2.73	15
36.42	57.3	40.6	-	58.5	2.8	61.3	5.0	3	silty CLAY to CLAY	115	1.5	27	38	11	-	-	3.9	9.9	40	0.005	2.69	15
36.58	50.8	35.9	-	52.5	2.3	86.7	4.7	3	silty CLAY to CLAY	115	1.5	24	34	10	-	-	3.5	9.9	41	0.005	2.71	15
36.75	45.5	32.1	-	48.0	1.8	128.3	4.2	4	clayy SILT to silty CLAY	115	2.0	16	23	9	-	-	3.1	9.9	41	0.070	2.71	15
36.91	43.2	30.4	-	45.6	1.8	122.9	4.4	3	silty CLAY to CLAY	115	1.5	20	29	8	-	-	3.0	9.5	43	0.005	2.74	15
37.08	39.5	27.7	-	41.9	2.0	120.2	5.3	3	silty CLAY to CLAY	115	1.5	18	26	8	-	-	2.7	8.6	48	0.005	2.83	15
37.24	39.3	27.5	-	41.4	2.0	107.0	5.5	3	silty CLAY to CLAY	115	1.5	18	26	8	-	-	2.7	8.6	48	0.005	2.84	15
37.40	39.7	27.7	-	41.8	2.0	105.0	5.3	3	silty CLAY to CLAY	115	1.5	18	26	8	-	-	2.7	8.6	48	0.005	2.83	15
37.57	40.0	27.8	-	42.1	1.9	105.5	5.1	3	silty CLAY to CLAY	115	1.5	19	27	8	-	-	2.7	8.7	47	0.005	2.82	15
37.73	40.8	28.2	-	43.0	2.1	110.9	5.5	3	silty CLAY to CLAY	115	1.5	19	27	8	-	-	2.8	8.8	48	0.005	2.83	15
37.90	41.9	28.9	-	44.1	2.3	111.9	5.9	3	silty CLAY to CLAY	115	1.5	19	28	8	-	-	2.9	9.0	49	0.005	2.84	15
38.06	43.7	30.1	-	45.5	2.4	91.4	5.9	3	silty CLAY to CLAY	115	1.5	20	29	9	-	-	3.0	9.4	48	0.005	2.83	15
38.22	43.3	29.7	-	45.3	3.0	101.1	7.2	3	silty CLAY to CLAY	115	1.5	20	29	9	-	-	3.0	9.3	52	0.005	2.90	15
38.39	48.3	33.0	-	50.2	3.9	98.5	8.5	3	silty CLAY to CLAY	115	1.5	22	32	10	-	-	3.3	9.9	53	0.005	2.92	15
38.55	61.3	41.8	-	62.5	3.9	63.2	6.7	3	silty CLAY to CLAY	115	1.5	28	41	12	-	-	4.2	9.9	44	0.005	2.77	15
38.72	56.0	38.1	-	56.9	3.2	43.3	6.0	3	silty CLAY to CLAY	115	1.5	25	37	11	-	-	3.9	9.9	44	0.005	2.76	15
38.88	43.1	29.2	-	44.1	2.1	54.3	5.2	3	silty CLAY to CLAY	115	1.5	19	29	8	-	-	2.9	9.1	46	0.005	2.80	15
39.04	36.3	24.6	-	38.2	1.8	95.3	5.3	3	silty CLAY to CLAY	115	1.5	16	24	7	-	-	2.5	7.6	50	0.005	2.86	15
39.21	34.1	23.0	-	36.1	2.1	98.3	6.7	3	silty CLAY to CLAY	115	1.5	15	23	7	-	-	2.3	7.1	56	0.005	2.96	15
39.37	39.3	26.4	-	41.2	3.0	98.3	8.2	3	silty CLAY to CLAY	115	1.5	18	26	8	-	-	2.7	8.2	57	0.005	2.98	15
39.54	63.7	42.7	-	65.6	3.6	97.9	5.9	3	silty CLAY to CLAY	115	1.5	28	42	12	-	-	4.4	9.9	42	0.005	2.72	15
39.70	60.8	40.6	-	61.7	2.9	49.3	4.9	3	silty CLAY to CLAY	115	1.5	27	41	11	-	-	4.2	9.9	39	0.005	2.68	15
39.86	42.2	28.1	-	43.1	2.1	45.6	5.3	3	silty CLAY to CLAY	115	1.5	19	28	8	-	-	2.9	8.8	47	0.005	2.82	15
40.03	30.1	20.0	-	31.7	1.3	81.4	4.8	3	silty CLAY to CLAY	115	1.5	13	20	6	-	-	2.0	6.1	53	0.005	2.91	15
40.19	32.5	21.5	-	34.2	1.2	88.1	4.0	3	silty CLAY to CLAY	115	1.5	14	22	6	-	-	2.2	6.6	48	0.005	2.83	15
40.36	29.4	19.4	-	31.3	1.1	97.7	4.2	3	silty CLAY to CLAY	115	1.5	13	20	6	-	-	2.0	5.9	51	0.005	2.88	15
40.52	26.8	17.6	-	28.6	0.9	93.7	3.8	3	silty CLAY to CLAY	115	1.5	12	18	5	-	-	1.8	5.3	52	0.005	2.89	15
40.68	25.3	16.6	-	27.0	0.9	87.7	3.9	3	silty CLAY to CLAY	115	1.5	11	17	5	-	-	1.7	5.0	53	0.005	2.92	15
40.85	24.9	16.3	-	26.7	0.9	93.6	4.1	3	silty CLAY to CLAY	115	1.5	11	17	5	-	-	1.6	4.9	55	0.005	2.95	15
41.01	25.5	16.7	-	27.4	1.0	94.3	4.5	3	silty CLAY to CLAY	115	1.5	11	17	5	-	-	1.7	5.0	56	0.005	2.96	15
41.18	29.5	19.2	-	31.4	1.0	100.4	3.6	3	silty CLAY to CLAY	115	1.5	13	20	6	-	-	2.0	5.8	49	0.005	2.85	15
41.34	31.6	20.5	-	33.6	1.0	99.3	3.4	3	silty CLAY to CLAY	115	1.5	14	21	6	-	-	2.1	6.3	46	0.005	2.81	15
41.50	30.5	19.7	-	32.6	0.9	107.6	3.3	3	silty CLAY to CLAY	115	1.5	13	20	6	-	-	2.0	6.0	47	0.005	2.82	15
41.67	27.4	17.7	-	29.2	1.0	95.7	4.0	3	silty CLAY to CLAY	115	1.5	12	18	5	-	-	1.8	5.3	52	0.005	2.90	15
41.83	30.0	19.3	-	32.1	1.0	106.1	3.5	3	silty CLAY to CLAY	115	1.5	13	20	6	-	-	2.0	5.9	48	0.005	2.84	15
42.00	30.2	19.4	-	32.2	1.0	101.4	3.6	3	silty CLAY to CLAY	115	1.5	13	20	6	-	-	2.0	5.9	49	0.005	2.84	15
42.16	30.3	19.4	-	32.4	1.0	108.8	3.7	3	silty CLAY to CLAY	115	1.5	13	20	6	-	-	2.0	5.9	49	0.005	2.85	15
42.32	29.8	19.0	-	31.9	1.0	108.3	3.8	3	silty CLAY to CLAY	115	1.5	13	20	6	-	-	2.0	5.8	50	0.005	2.87	15
42.49	30.6	19.5	-	32.8	1.1	108.1	3.8	3	silty CLAY to CLAY	115	1.5	13	20	6	-	-	2.1	5.9	49	0.005	2.85	15
42.65	30.9	19.6	-	33.2	1.1	114.9	3.8	3	silty CLAY to CLAY	115	1.5	13	21	6	-	-	2.1	6.0	49	0.005	2.85	15
42.82	31.8	20.1	-	34.0	1.1	115.2	3.8	3	silty CLAY to CLAY	115	1.5	13	21	6	-	-	2.1	6.1	49	0.005	2.85	15
42.98	33.1	20.9	-	35.5	1.1	121.0	3.6	3	silty CLAY to CLAY	115	1.5	14	22	6	-	-	2.2	6.4	47	0.005	2.82	15
43.15	34.7	21.9	-	37.2	1.1	128.1	3.6	3	silty CLAY to CLAY	115	1.5	15	23	6	-	-	2.3	6.7	46	0.005	2.80	15
43.31	37.8	23.8	-	40.6	1.2	138.8	3.5	4	clayy SILT to silty CLAY	115	2.0	12	19	7	-	-	2.6	7.3	44	0.070	2.76	15
43.47	41.4	25.9	-	44.3	1.4	150.0	3.7	4	clayy SILT to silty CLAY	115	2.0	13	21	7	-	-	2.8	8.0	43	0.070	2.74	15
43.64	45.2	28.3	-	48.3	1.6	156.3	3.6	4	clayy SILT to silty CLAY	115	2.0	14	23	8	-	-	3.1	8.8	41	0.070	2.71	15
43.80	49.3	30.7	-	52.5	2.1	165.0	4.4	3	silty CLAY to CLAY	115	1.5	20	33	8	-	-	3.4	9.6	43	0.005	2.74	15
43.97	51.7	32.1	-	55.0	2.7	168.1	5.5	3	silty CLAY to CLAY	115	1.5	21	34	9	-	-	3.5	9.9	45	0.005	2.79	15
44.13	47.3	29.3	-	49.8	3.7	127.2	8.3	3	silty CLAY to CLAY	115	1.5	20	32	9	-	-	3.2	9.2	55	0.005	2.95	15
44.29	78.2	48.3	-	80.9	5.4	137.2	7.1	3	silty CLAY to CLAY	115	1.5	32	52	13	-	-	5.4	9.9	43	0.005	2.75	15
44.46	122.0	93.0	253.5	122.9	6.9	45.3	5.8	9	very stiff fine SOIL	120	2.0	47	61	23	65	39	-	-	30	0.250	2.49	30
44.62	114.4	87.1	247.0	115.3	6.5	46.3	5.8	9	very stiff fine SOIL	120	2.0	44	57	21	62	39	-	-	31	0.250	2.51	30
44.79	90.1	55.2	-	91.0	6.7	43.7	7.6	3	silty CLAY to CLAY	115	1.5	37	60	15	-	-	6.3	9.9	42	0.005	2.73	15
44.95	75.0	45.9	-	76.3	5.8	66.8	8.0	3	silty CLAY to CLAY	115	1.5	31	50	13	-	-	5.2	9.9	46	0.005	2.80	15
45.11	90.4	55.1	-	91.2	4.7	41.6	5.3	4	clayy SILT to silty CLAY	115	2.0	28	45	14	-	-	6.3	9.9	36	0.070	2.61	15
45.28	59.9	36.5	-	60.8	3.3	42.5	5.8	3	silty CLAY to CLAY	115	1.5	24	40	10	-	-	4.1	9.9	44	0.005	2.76	15
45.44	45.5	27.6	-	47.5	2.2	102.1	5.2	3	silty CLAY to CLAY	115	1.5	18	30	8	-	-	3.1	8.6	47	0.005	2.82	15
45.61	43.8	26.5	-	46.3	1.8	124.7	4.4	3	silty CLAY to CLAY	115	1.5	18	29	7	-	-	3.0	8.2	45	0.005	2.79	15
45.77	42.8	25.8	-	45.5	1.9	137.3	4.6	3	silty CLAY to CLAY	115	1.5	17	29	7	-	-	2.9	8.0	47	0.005	2.81	15
45.93	42.0	25.3	-	44.7	1.9	140.0	4.7	3	silty CLAY to CLAY	115	1.5	17	28	7	-	-	2.9	7.8	47	0.005	2.83	15
46.10	42.9	25.8	-	45.5	1.9	131.6	4.6	3	silty CLAY to CLAY	115	1.5	17	29	7	-	-	2.9	8.0	47	0.005	2.81	15
46.26	43.0	25.7	-	45.5	1.8	130.0	4.5	3	silty CLAY to CLAY	115	1.5	17	29	7	-	-	2.9	8.0	46	0.005	2.80	15

* Indicates the parameter was calculated using the normalized point stress.
The parameters listed above were determined using empirical correlations.
A Professional Engineer must determine their suitability for analysis and design.

African American Hollister Resources Center

Project ID: Construction Testing Services
Data File: SDF(320).cpt
CPT Date: 7/21/2022 4:13:39 PM
GW During Test: 14 ft

Sounding ID: CPT-02
Project No: 18735
Cone/Rig: DDG1627

Depth ft	qc PS tsf	*qcln PS -	qlncs PS -	qt PS tsf	Slv Stss tsf	pore prss (psi)	Frct Rato %	Mat Typ Zon	Material Behavior Description	Unit Wght pcf	Qc to N	SPT R-N1 60%	SPT R-N 60%	SPT IcN1 60%	Rel Den %	Ftn Ang deg	Und Shr tsf	OCR -	Fin Ic %	D50 - mm	*Ic SBT Indx	Nk -
46.43	42.9	25.6	-	45.4	1.7	124.3	4.3	3	silty CLAY to CLAY	115	1.5	17	29	7	-	-	2.9	7.9	46	0.005	2.80	15
46.59	42.5	25.3	-	45.0	1.8	128.1	4.6	3	silty CLAY to CLAY	115	1.5	17	28	7	-	-	2.9	7.8	47	0.005	2.82	15
46.75	41.6	24.7	-	43.9	1.9	118.3	4.9	3	silty CLAY to CLAY	115	1.5	16	28	7	-	-	2.8	7.6	49	0.005	2.85	15
46.92	40.6	24.1	-	42.8	1.7	110.4	4.4	3	silty CLAY to CLAY	115	1.5	16	27	7	-	-	2.8	7.4	47	0.005	2.82	15
47.08	39.9	23.6	-	41.9	1.8	103.8	4.9	3	silty CLAY to CLAY	115	1.5	16	27	7	-	-	2.7	7.2	50	0.005	2.86	15
47.25	37.2	21.9	-	39.2	1.7	104.9	4.8	3	silty CLAY to CLAY	115	1.5	15	25	7	-	-	2.5	6.7	51	0.005	2.88	15
47.41	29.8	17.5	-	31.5	1.5	89.8	5.5	3	silty CLAY to CLAY	115	1.5	12	20	6	-	-	2.0	5.2	58	0.005	3.00	15
47.57	32.3	18.9	-	34.2	1.3	99.8	4.5	3	silty CLAY to CLAY	115	1.5	13	22	6	-	-	2.2	5.7	53	0.005	2.91	15
47.74	29.5	17.3	-	31.5	1.2	100.8	4.5	3	silty CLAY to CLAY	115	1.5	12	20	5	-	-	2.0	5.2	55	0.005	2.95	15
47.90	29.5	17.2	-	31.6	1.2	103.2	4.5	3	silty CLAY to CLAY	115	1.5	11	20	5	-	-	2.0	5.2	55	0.005	2.95	15
48.07	30.6	17.8	-	32.7	1.2	107.5	4.3	3	silty CLAY to CLAY	115	1.5	12	20	5	-	-	2.0	5.3	54	0.005	2.93	15
48.23	30.9	17.9	-	32.9	1.2	103.9	4.3	3	silty CLAY to CLAY	115	1.5	12	21	5	-	-	2.1	5.4	53	0.005	2.92	15
48.39	31.2	18.1	-	33.2	1.3	106.1	4.4	3	silty CLAY to CLAY	115	1.5	12	21	6	-	-	2.1	5.4	54	0.005	2.93	15
48.56	32.1	18.6	-	34.4	1.6	116.2	5.3	3	silty CLAY to CLAY	115	1.5	12	21	6	-	-	2.1	5.6	56	0.005	2.97	15
48.72	35.1	20.3	-	37.3	1.8	108.8	5.5	3	silty CLAY to CLAY	115	1.5	14	23	6	-	-	2.4	6.1	55	0.005	2.95	15
48.89	39.4	22.7	-	41.4	2.1	100.6	5.6	3	silty CLAY to CLAY	115	1.5	15	26	7	-	-	2.7	6.9	53	0.005	2.91	15
49.05	40.2	23.0	-	42.0	2.5	94.8	6.6	3	silty CLAY to CLAY	115	1.5	15	27	7	-	-	2.7	7.1	56	0.005	2.96	15
49.22	48.3	27.6	-	50.7	2.8	123.0	6.1	3	silty CLAY to CLAY	115	1.5	18	32	8	-	-	3.3	8.6	50	0.005	2.87	15
49.38	58.5	33.4	-	60.4	2.7	94.7	4.9	3	silty CLAY to CLAY	115	1.5	22	39	9	-	-	4.0	9.9	43	0.005	2.74	15
49.54	53.2	30.3	-	55.2	2.6	102.4	5.2	3	silty CLAY to CLAY	115	1.5	20	35	9	-	-	3.6	9.5	45	0.005	2.79	15
49.71	47.0	26.7	-	49.5	2.8	124.5	6.4	3	silty CLAY to CLAY	115	1.5	18	31	8	-	-	3.2	8.3	52	0.005	2.90	15
49.87	52.9	29.9	-	56.1	3.9	164.6	7.9	3	silty CLAY to CLAY	115	1.5	20	35	9	-	-	3.6	9.3	54	0.005	2.93	15
50.04	65.9	37.3	-	67.3	5.1	69.4	8.1	3	silty CLAY to CLAY	115	1.5	25	44	11	-	-	4.5	9.9	50	0.005	2.87	15
50.20	80.6	45.4	-	82.2	5.2	80.3	6.7	3	silty CLAY to CLAY	115	1.5	30	54	13	-	-	5.6	9.9	43	0.005	2.75	15
50.36	67.4	37.9	-	68.3	4.0	45.8	6.2	3	silty CLAY to CLAY	115	1.5	25	45	11	-	-	4.6	9.9	45	0.005	2.78	15
50.53	51.4	28.8	-	52.7	2.5	69.5	5.1	3	silty CLAY to CLAY	115	1.5	19	34	8	-	-	3.5	9.0	46	0.005	2.80	15
50.69	42.0	23.5	-	44.7	2.0	134.9	5.0	3	silty CLAY to CLAY	115	1.5	16	28	7	-	-	2.8	7.2	50	0.005	2.87	15
50.86	42.9	24.0	-	46.3	1.9	174.4	4.7	3	silty CLAY to CLAY	115	1.5	16	29	7	-	-	2.9	7.4	49	0.005	2.84	15
51.02	43.8	24.4	-	47.1	2.0	165.9	4.8	3	silty CLAY to CLAY	115	1.5	16	29	7	-	-	3.0	7.5	48	0.005	2.84	15
51.18	43.8	24.3	-	47.2	2.1	176.4	5.1	3	silty CLAY to CLAY	115	1.5	16	29	7	-	-	3.0	7.5	50	0.005	2.86	15
51.35	44.4	24.6	-	47.9	2.0	182.9	4.9	3	silty CLAY to CLAY	115	1.5	16	30	7	-	-	3.0	7.6	49	0.005	2.85	15
51.51	45.7	25.3	-	49.0	2.1	168.5	4.9	3	silty CLAY to CLAY	115	1.5	17	30	7	-	-	3.1	7.8	48	0.005	2.84	15
51.68	45.3	25.0	-	48.6	2.3	168.0	5.3	3	silty CLAY to CLAY	115	1.5	17	30	7	-	-	3.1	7.7	50	0.005	2.86	15
51.84	46.0	25.3	-	49.2	2.3	162.0	5.4	3	silty CLAY to CLAY	115	1.5	17	31	7	-	-	3.1	7.8	50	0.005	2.87	15
52.00	47.1	25.8	-	50.0	2.5	147.5	5.7	3	silty CLAY to CLAY	115	1.5	17	31	8	-	-	3.2	8.0	50	0.005	2.87	15
52.17	46.9	25.7	-	49.9	2.5	154.4	5.8	3	silty CLAY to CLAY	115	1.5	17	31	8	-	-	3.2	7.9	51	0.005	2.88	15
52.33	46.8	25.6	-	49.7	2.6	147.5	5.9	3	silty CLAY to CLAY	115	1.5	17	31	8	-	-	3.2	7.9	51	0.005	2.89	15
52.50	45.6	24.9	-	48.4	2.5	139.3	5.8	3	silty CLAY to CLAY	115	1.5	17	30	7	-	-	3.1	7.7	51	0.005	2.89	15
52.66	42.4	23.0	-	44.7	2.4	117.9	6.1	3	silty CLAY to CLAY	115	1.5	15	28	7	-	-	2.9	7.1	54	0.005	2.93	15
52.82	44.8	24.3	-	47.7	2.4	151.1	5.7	3	silty CLAY to CLAY	115	1.5	16	30	7	-	-	3.0	7.5	52	0.005	2.90	15
52.99	44.5	24.1	-	47.6	2.4	155.9	5.9	3	silty CLAY to CLAY	115	1.5	16	30	7	-	-	3.0	7.4	52	0.005	2.91	15
53.15	45.6	24.6	-	48.5	2.5	150.5	5.8	3	silty CLAY to CLAY	115	1.5	16	30	7	-	-	3.1	7.6	52	0.005	2.90	15
53.32	46.5	25.1	-	49.5	2.4	151.8	5.6	3	silty CLAY to CLAY	115	1.5	17	31	7	-	-	3.2	7.7	51	0.005	2.88	15
53.48	45.8	24.6	-	48.7	2.3	150.8	5.4	3	silty CLAY to CLAY	115	1.5	16	31	7	-	-	3.1	7.6	51	0.005	2.88	15
53.64	44.7	24.0	-	48.1	2.2	174.9	5.4	3	silty CLAY to CLAY	115	1.5	16	30	7	-	-	3.0	7.4	51	0.005	2.88	15
53.81	44.3	23.7	-	47.5	2.3	164.7	5.7	3	silty CLAY to CLAY	115	1.5	16	30	7	-	-	3.0	7.3	52	0.005	2.90	15
53.97	44.0	23.5	-	47.3	2.8	168.8	6.9	3	silty CLAY to CLAY	115	1.5	16	29	7	-	-	3.0	7.2	56	0.005	2.96	15
54.14	45.8	24.4	-	49.2	3.5	171.0	8.3	3	silty CLAY to CLAY	115	1.5	16	31	8	-	-	3.1	7.5	59	0.005	3.01	15
54.30	53.9	28.7	-	56.6	3.5	137.8	6.9	3	silty CLAY to CLAY	115	1.5	19	36	9	-	-	3.7	8.9	52	0.005	2.90	15
54.46	65.2	34.6	-	66.8	3.2	79.9	5.2	3	silty CLAY to CLAY	115	1.5	23	43	10	-	-	4.5	9.9	43	0.005	2.75	15
54.63	49.6	26.2	-	50.8	2.2	58.2	4.7	3	silty CLAY to CLAY	115	1.5	17	33	7	-	-	3.4	8.1	47	0.005	2.81	15
54.79	37.0	19.5	-	39.2	2.0	112.5	5.8	3	silty CLAY to CLAY	115	1.5	13	25	6	-	-	2.5	5.9	57	0.005	2.98	15
54.96	37.1	19.5	-	39.7	1.9	132.9	5.6	3	silty CLAY to CLAY	115	1.5	13	25	6	-	-	2.5	5.9	56	0.005	2.97	15
55.12	35.9	18.9	-	38.5	1.9	131.3	5.7	3	silty CLAY to CLAY	115	1.5	13	24	6	-	-	2.4	5.7	57	0.005	2.98	15
55.28	36.2	19.0	-	39.6	1.8	170.8	5.3	3	silty CLAY to CLAY	115	1.5	13	24	6	-	-	2.4	5.7	56	0.005	2.96	15
55.45	34.0	17.8	-	37.5	1.6	182.3	5.1	3	silty CLAY to CLAY	115	1.5	12	23	6	-	-	2.3	5.3	57	0.005	2.98	15
55.61	32.4	16.9	-	35.6	1.5	166.2	5.2	3	silty CLAY to CLAY	115	1.5	11	22	5	-	-	2.2	5.0	58	0.005	3.00	15
55.78	31.8	16.6	-	35.4	1.5	181.4	5.1	3	silty CLAY to CLAY	115	1.5	11	21	5	-	-	2.1	4.9	58	0.005	3.00	15
55.94	32.9	17.1	-	36.4	1.5	178.0	5.1	3	silty CLAY to CLAY	115	1.5	11	22	5	-	-	2.2	5.1	58	0.005	2.99	15
56.11	32.5	16.9	-	35.9	1.6	174.1	5.5	3	silty CLAY to CLAY	115	1.5	11	22	5	-	-	2.2	5.0	59	0.005	3.01	15
56.27	33.7	17.4	-	37.1	1.6	174.8	5.4	3	silty CLAY to CLAY	115	1.5	12	22	6	-	-	2.2	5.2	58	0.005	2.99	15
56.43	36.6	18.9	-	40.3	1.7	186.1	5.2	3	silty CLAY to CLAY	115	1.5	13	24	6	-	-	2.5	5.7	56	0.005	2.96	15
56.60	38.8	20.0	-	42.3	2.0	181.9	5.5	3	silty CLAY to CLAY	115	1.5	13	26	6	-	-	2.6	6.0	55	0.005	2.95	15
56.76	39.8	20.4	-	43.3	1.8	176.7	5.0	3	silty CLAY to CLAY	115	1.5	14	27	6	-	-	2.7	6.2	53	0.005	2.92	15
56.93	40.0	20.5	-	43.3	1.8	169.3	4.8	3	silty CLAY to CLAY	115	1.5	14	27	6	-	-	2.7	6.2	52	0.005	2.91	15
57.09	39.0	20.0	-	42.0	1.7	153.6	4.7	3	silty CLAY to CLAY	115	1.5	13	26	6	-	-	2.6	6.0	53	0.005	2.91	15
57.25	35.4	18.1	-	38.5	1.7	154.8	5.3	3	silty CLAY to CLAY	115	1.5	12	24	6	-	-	2.4	5.4	57	0.005	2.98	15
57.42	35.1	17.9	-	38.3	1.7	163.4	5.4	3	silty CLAY to CLAY	115	1.5	12	23	6	-	-	2.3	5.3	58	0.005	2.99	15
57.58	35.6	18.1	-	38.6	1.7	153.0	5.4	3	silty CLAY to CLAY	115	1.5	12	24	6	-	-	2.4	5.4	57	0.005	2.98	15
57.75	35.4	17.9	-	38.7	1.7	169.4	5.4	3	silty CLAY to CLAY	115	1.5	12	24	6	-	-	2.4	5.4	57	0.005	2.98	15
57.91	36.0	18.2	-	39.5	1.8	177.4	5.4	3	silty CLAY to CLAY	115	1.5	12	24	6	-	-	2.4	5.5	57	0.005	2.98	15
58.07	38.1	19.3	-	41.4	1.9	166.4	5.4	3	silty CLAY to CLAY	115	1.5	13	25	6	-	-	2.6	5.8	56	0.005	2.96	15
58.24	39.9	20.1	-	43.3	1.9	170.1	5.3	3	silty CLAY to CLAY	115	1.5	13	27	6	-	-	2.7	6.1	55	0.005	2.94	15
58.40	40.4	20.3	-	43.9	2.0	175.6	5.3	3	silty CLAY to CLAY	115	1.5	14	27	6	-	-	2.7	6.1	54	0.005	2.94	15
58.57	40.9	20.5	-	44.2	2.0	172.5	5.3	3	silty CLAY to CLAY	115	1.5	14	27	6	-	-	2.7	6.2	54	0.005	2.93	15
58.73	41.4	20.7	-	44.9	2.0	179.0	5.3	3	silty CLAY to CLAY	115	1.5	14	28	6	-	-	2.8	6.3	54	0.005	2.93	15
58.89	42.2	21.1	-	45.8	2.1	184.0	5.3	3	silty CLAY to CLAY	115	1.5	14	28	6	-	-	2.8	6.4	54	0.005	2.93	15
59.06	43.0	21.4	-	46.6	2.2	183.0	5.4	3	silty CLAY to CLAY	115	1.5	14	29	7	-	-	2.9	6.5	54	0.005	2.92	15
59.22	43.6	21.7	-	47.0	2.2	175.0	5.5	3	silty CLAY to CLAY	115	1.5	14	29	7	-	-	2.9	6.6	54	0.005	2.93	15
59.39	43.7	21.7	-	47.2	2.2	176.1	5.5	3	silty CLAY to CLAY	115	1.5	14	29	7	-	-	2.9	6.6	53	0.005	2.92	15
59.55	43.5	21.5	-	47.0	2.1	179.2	5.2	3	silty CLAY to CLAY	115	1.5	14	29	7	-	-	2.9	6.5	53	0.005	2.91	15
59.71	43.9	21.7	-	47.6	2.1	188.3	5.1	3	silty CLAY to CLAY	115	1.5	14	29	7	-	-	3.0	6.6	52	0.005	2.90	15
59.88	44.2	21.8	-	47.9	2.1	190.9	5.2	3	silty CLAY to CLAY	115	1.5	15	29	7	-	-	3.0	6.6	52	0.005	2.90	15
60.04	43.2	21.3	-	47.0	2.0	194.7	5.1	3	silty CLAY to CLAY	115	1.5	14	29	6	-	-	2.9	6.5	52	0.005	2.91	15
60.21	45.0	22.1	-	48.5	2.2	179.6	5.2	3	silty CLAY to CLAY	115	1.5	15	30	7	-	-	3.0	6.7	52	0.005	2.90	15
60.37	45.1	22.1	-	49.5	2.3	226.2	5.5	3	silty CLAY to CLAY	115	1.5	15	30	7	-	-	3.0	6.7	53	0.005	2.92	15
60.53	47.4	23.2	-	51.3	2.5	201.8	5.7	3	silty CLAY to CLAY	115	1.5	15	32	7	-	-	3.2	7.1	53	0.005	2.91	15
60.70	47.9	23.4	-	52.1	2.6	213.5	5.8	3	silty CLAY to CLAY	115	1.5	16	32	7	-	-	3.2	7.2	53	0.005	2.91	15
60.86	48.3	23.5	-	52.4	2.7	210.6	6.1	3	silty CLAY to CLAY	115	1.5	16	32	7	-	-	3.3	7.2	54	0.005	2.93	15
61.03	47.4	23.0	-	51.8	2.7	224.9	6.2	3	silty CLAY to CLAY	115	1.5	15	32	7	-	-	3.2	7.0	55	0.005	2.94	15
61.19	48.1	23.3	-	52.1	2.7	201.8	6.2	3	silty CLAY to CLAY	115	1.5	16	32	7	-	-	3.3	7.1	54	0.005	2.93	15
61.35	46.3	22.4	-	50.5	2.6	212.7	6.0	3	silty CLAY to CLAY	115	1.5	15	31	7	-	-	3.1	6.8	54	0.005	2.94	15
61.52	45.8	22.1	-	49.9	2.7	209.0	6.3	3	silty CLAY to CLAY	115	1.5	15	31	7	-	-	3.1	6.7	56	0.005	2.96	15
61.68	47.2	22.7	-	51.3	2.8	208.1	6.5	3	silty CLAY to CLAY	115	1.5	15	31	7	-	-	3.2	6.9	56	0.005	2.96	15

* Indicates the parameter was calculated using the normalized point stress.
The parameters listed above were determined using empirical correlations.
A Professional Engineer must determine their suitability for analysis and design.

African American Hollister Resources Center

Project ID: Construction Testing Services
Data File: SDF(320).cpt
CPT Date: 7/21/2022 4:13:39 PM
GW During Test: 14 ft

Sounding ID: CPT-02
Project No: 18735
Cone/Rig: DDG1627

Depth ft	qc PS tsf	* qc1n PS -	qincs PS -	qt PS tsf	Slv Stss tsf	pore prss (psi)	Frct Ratio %	Mat Typ Zon	* Material Behavior Description	Unit Wght pcf	Qc to N	* SPT R-N1 60%	SPT R-N 60%	* SPT IcN1 60%	Rel Den %	Ftn Ang deg	Und Shr tsf	OCR -	Fin Ic %	D50 - mm	* Ic SBT Indx	* Nk -
61.85	49.6	23.8	-	52.6	2.9	156.0	6.4	3	silty CLAY to CLAY	115	1.5	16	33	7	-	-	3.4	7.3	54	0.005	2.94	15
62.01	48.8	23.4	-	52.1	2.6	168.5	5.7	3	silty CLAY to CLAY	115	1.5	16	33	7	-	-	3.3	7.2	52	0.005	2.91	15
62.17	48.0	23.0	-	51.3	2.3	167.2	5.2	3	silty CLAY to CLAY	115	1.5	15	32	7	-	-	3.2	7.0	51	0.005	2.89	15
62.34	44.0	21.0	-	47.7	2.3	191.3	5.8	3	silty CLAY to CLAY	115	1.5	14	29	7	-	-	3.0	6.4	55	0.005	2.95	15
62.50	43.8	20.9	-	47.5	2.1	187.8	5.2	3	silty CLAY to CLAY	115	1.5	14	29	6	-	-	2.9	6.3	53	0.005	2.92	15
62.67	46.4	22.1	-	49.9	2.0	176.6	4.8	3	silty CLAY to CLAY	115	1.5	15	31	7	-	-	3.1	6.7	51	0.005	2.88	15
62.83	45.5	21.6	-	49.2	2.0	189.4	4.8	3	silty CLAY to CLAY	115	1.5	14	30	6	-	-	3.1	6.6	51	0.005	2.89	15
63.00	43.1	20.4	-	46.9	1.8	195.8	4.7	3	silty CLAY to CLAY	115	1.5	14	29	6	-	-	2.9	6.2	52	0.005	2.90	15

* Indicates the parameter was calculated using the normalized point stress.
The parameters listed above were determined using empirical correlations.
A Professional Engineer must determine their suitability for analysis and design.


Middle Earth Geo Testing

Construction Testing Services

Project	African American Hollister Resources Cen	Operator	JM-GM	Filename	SDF(320).cpt
Job Number	18735	Cone Number	DDG1627	GPS	
Hole Number	CPT-02	Date and Time	7/21/2022 4:13:39 PM	Maximum Depth	63.48 ft
EST GW Depth During Test		14.00 ft			

Net Area Ratio .8

CPT DATA

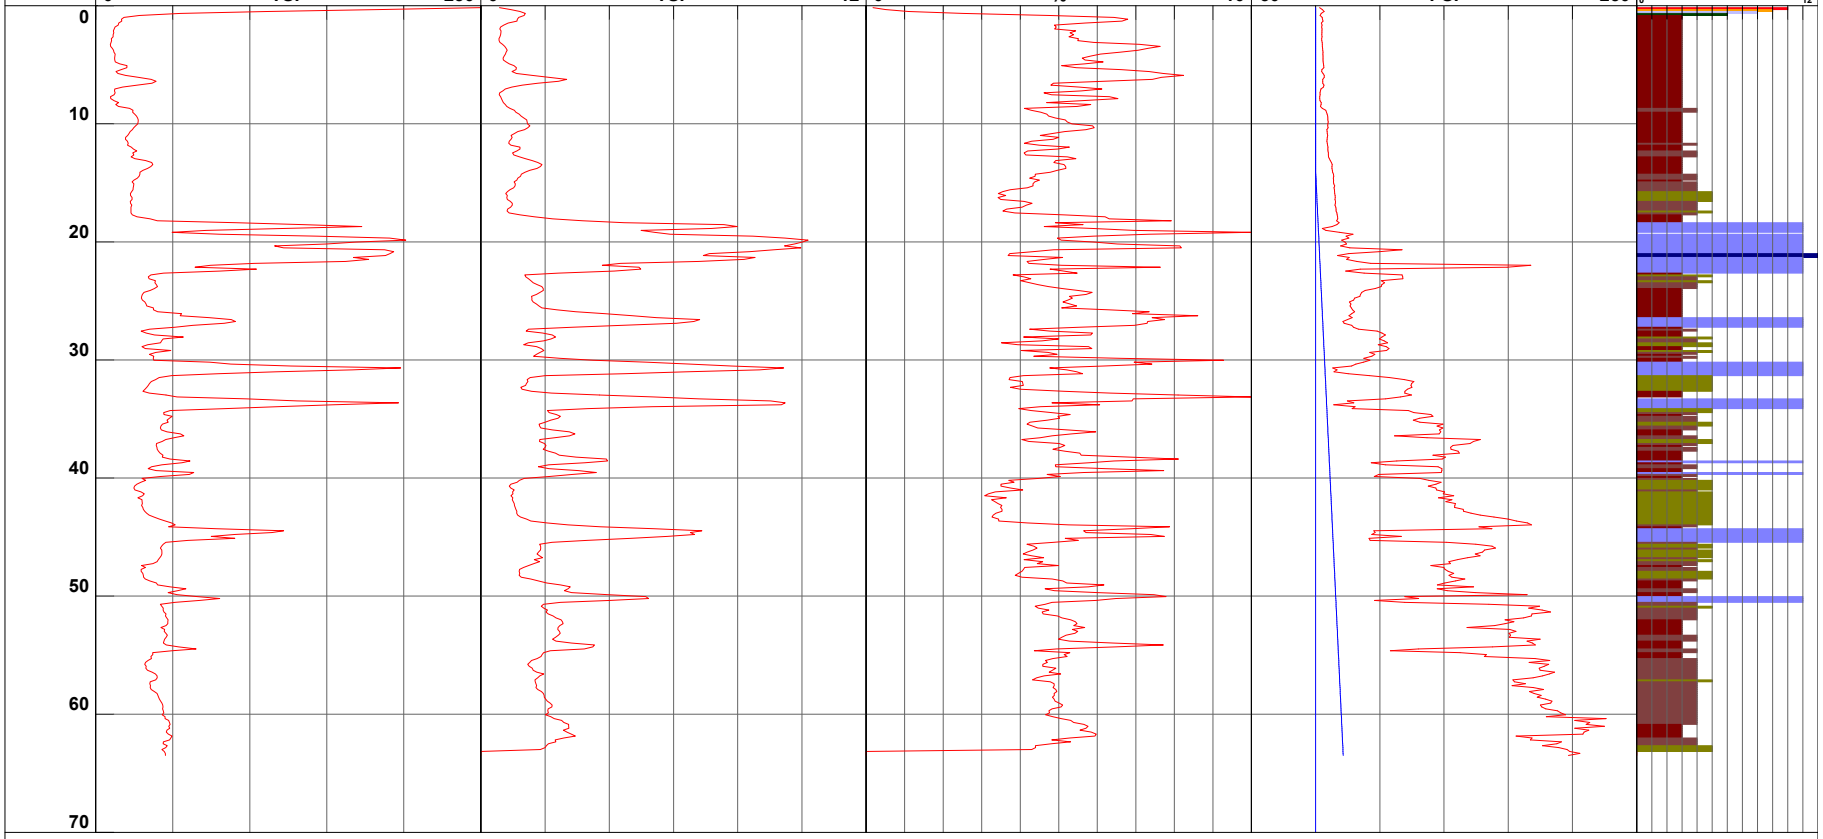

1 - sensitive fine grained
2 - organic material
3 - clay
4 - silty clay to clay
5 - clayey silt to silty clay
6 - sandy silt to clayey silt
7 - silty sand to sandy silt
8 - sand to silty sand
9 - sand
10 - gravelly sand to sand
11 - very stiff fine grained (*)
12 - sand to clayey sand (*)


Cone Size 15cm squared

S*Soil behavior type and SPT based on data from UBC-1983

CPT-02

Construction Testing Services

African American Hollister Resources Center

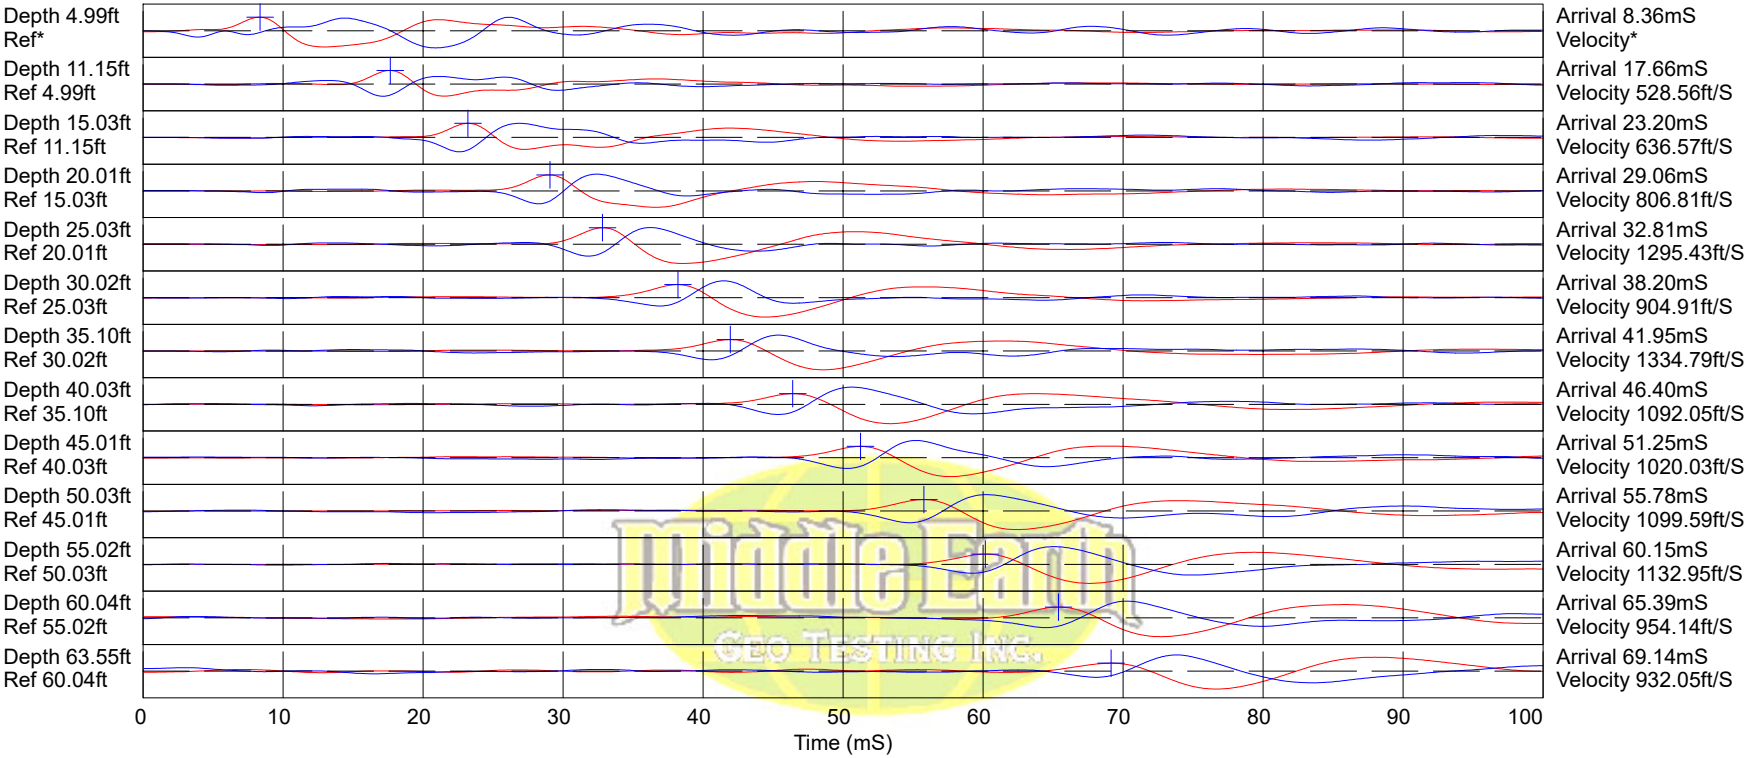

Hammer to Rod String Distance (ft): 5.83
* = Not Determined

COMMENT:

CONSTRUCTION
TESTING SERVICES

CTS Project 18735
African American Holistic Resource Center

APPENDIX B
LABORATORY TESTING

Classification
Soils were classified in accordance with the Unified Soil Classification System (USCS) in general accordance with ASTM D 2488 and modified as necessary in general accordance with ASTM D 2487 based on laboratory results. The classifications are indicated on the boring logs in Appendix A.

Moisture Tests
The moisture content and dry density of relatively undisturbed samples obtained from the exploratory borings were evaluated in general accordance with ASTM D 2937. The test results are indicated on the boring logs in Appendix A.

Atterberg Limits
Tests were performed on selected representative fine-grained soil samples to evaluate the liquid limit, plastic limit, and plasticity index in general accordance with ASTM D 4318.

Particle Size Distribution
Gradation analysis testing was performed on selected representative soil samples in general accordance with ASTM D 6913 and D 1140.

Expansion Index
Expansion Index testing was performed on selected representative soil samples in general accordance with ASTM D 4829.

Evaluation for Soil Corrosion
Evaluation for soil corrosion was performed on a selected representative soil sample in general accordance with CA DOT Test #643 for pH and minimum resistivity, CA DOT Test #417 for sulfate, and CA DOT Test #422 for chloride.

Construction Testing Services
2118 Rheem Drive
Pleasanton, CA 94588
Telephone: 925-462-5151

SUMMARY OF LABORATORY RESULTS

CLIENT City of Berkeley **PROJECT NAME** African American Hollistic Resource Center

PROJECT NUMBER 18735 **PROJECT LOCATION** 1890 Alcatraz Ave, Berkeley, CA

Borehole	Depth	Liquid Limit	Plastic Limit	Plasticity Index	Maximum Size (mm)	%<#200 Sieve	Class-ification	Water Content (%)	Dry Density (pcf)	Satur-ation (%)	Unconfined Compressive Strength (tsf)
B-1	1.0	51	18	33	9.5	54	CH				
B-1	3.0				9.5	81	CL				
B-1	4.0				9.5	92	CL				
B-1	6.0				9.5	85	CL				
B-2	1.0	66	16	50	25	67	CH				
B-2	3.5				19	40	SC				


LAB SUMMARY - GINT STD US LAB.GDT - 8/12/22 10:08 - F:\ENGINEERING\GEOTECHNICAL ENGINEERING\GINT\PROJECTS\18735_AAHRC BERKELEY.GPJ

ATTERBERG LIMITS' RESULTS

Construction Testing Services
2118 Rheem Drive
Pleasanton, CA 94588
Telephone: 925-462-5151

CLIENT City of Berkeley **PROJECT NAME** African American Hollistic Resource Center

PROJECT NUMBER 18735 **PROJECT LOCATION** 1890 Alcatraz Ave, Berkeley, CA

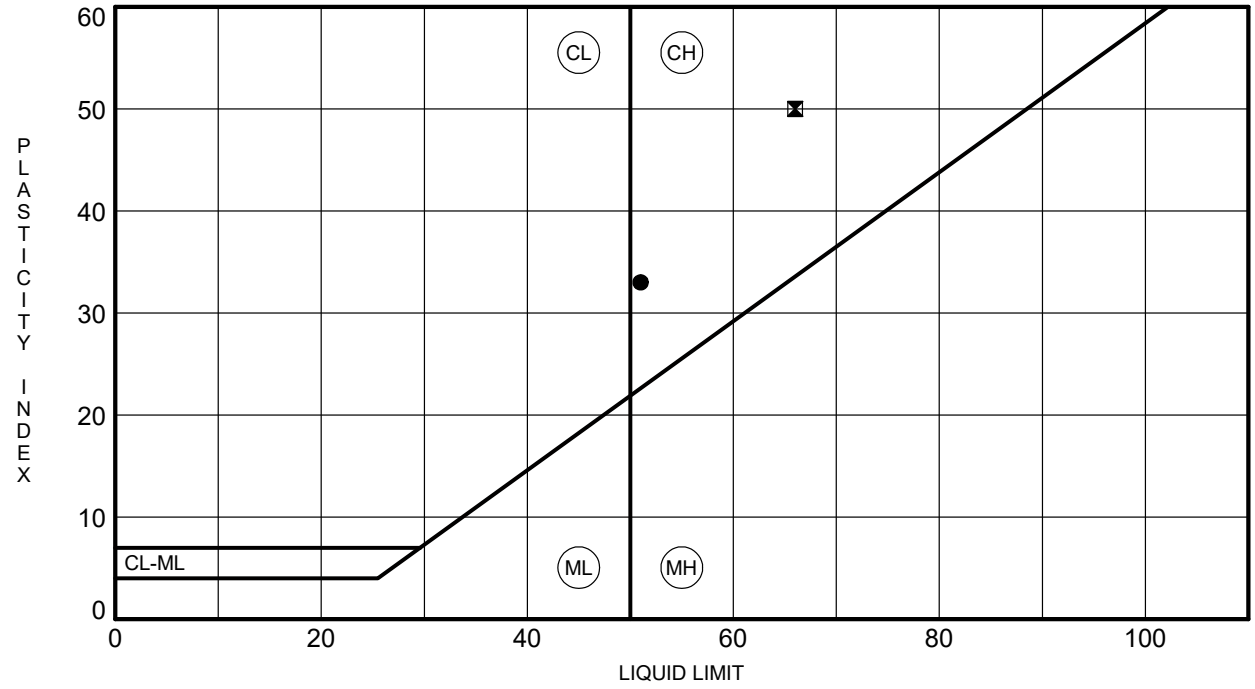

	BOREHOLE	DEPTH	LL	PL	PI	Fines	Classification
●	**B-1**	**1.0**	**51**	**18**	**33**	**54**	**CH**
⊠	**B-2**	**1.0**	**66**	**16**	**50**	**67**	**CH**


ATTERBERG LIMITS - GINT STD US LAB.GDT - 8/12/22 10:05 - F:\ENGINEERING\GEOTECHNICAL ENGINEERING\GINT\PROJECTS\18735_AAHRC BERKELEY.GPJ

GRAIN SIZE DISTRIBUTION

Construction Testing Services
2118 Rheem Drive
Pleasanton, CA 94588
Telephone: 925-462-5151

CLIENT City of Berkeley **PROJECT NAME** African American Hollistic Resource Center

PROJECT NUMBER 18735 **PROJECT LOCATION** 1890 Alcatraz Ave, Berkeley, CA

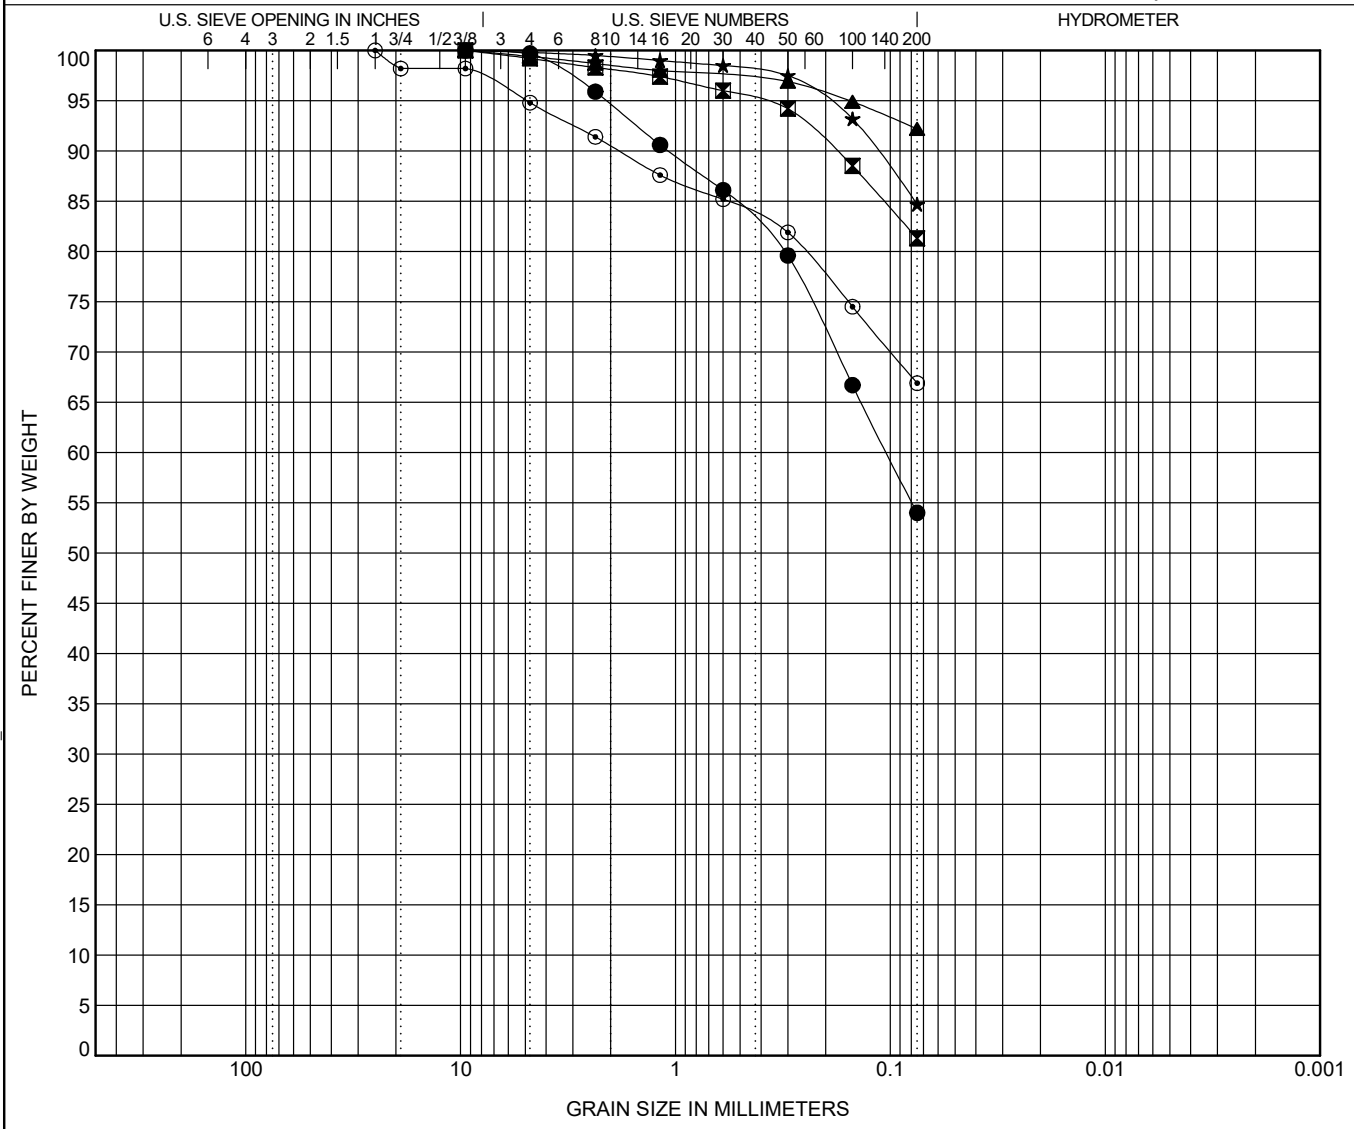

COBBLES	GRAVEL		SAND			SILT OR CLAY
	coarse	fine	coarse	medium	fine	

	BOREHOLE	DEPTH	Classification	LL	PL	PI	Cc	Cu
●	B-1	1.0	CH	51	18	33		
⊠	B-1	3.0	CL					
▲	B-1	4.0	CL					
★	B-1	6.0	CL					
⊙	B-2	1.0	CH	66	16	50		

	BOREHOLE	DEPTH	D100	D60	D30	D10	%Gravel	%Sand	%Silt	%Clay
●	B-1	1.0	9.5	0.104			0.3	45.7	54.0	
⊠	B-1	3.0	9.5				0.8	17.9	81.3	
▲	B-1	4.0	9.5				0.6	7.2	92.2	
★	B-1	6.0	9.5				0.2	15.1	84.7	
⊙	B-2	1.0	25				5.2	27.9	66.9	


GRAIN SIZE - GINT STD US LAB.GDT - 8/12/22 10:06 - F:\ENGINEERING\GEOTECHNICAL ENGINEERING\GINT\PROJECTS\18735_AAHRC BERKELEY.GPJ

GRAIN SIZE DISTRIBUTION

Construction Testing Services
2118 Rheem Drive
Pleasanton, CA 94588
Telephone: 925-462-5151

CLIENT City of Berkeley **PROJECT NAME** African American Hollistic Resource Center

PROJECT NUMBER 18735 **PROJECT LOCATION** 1890 Alcatraz Ave, Berkeley, CA

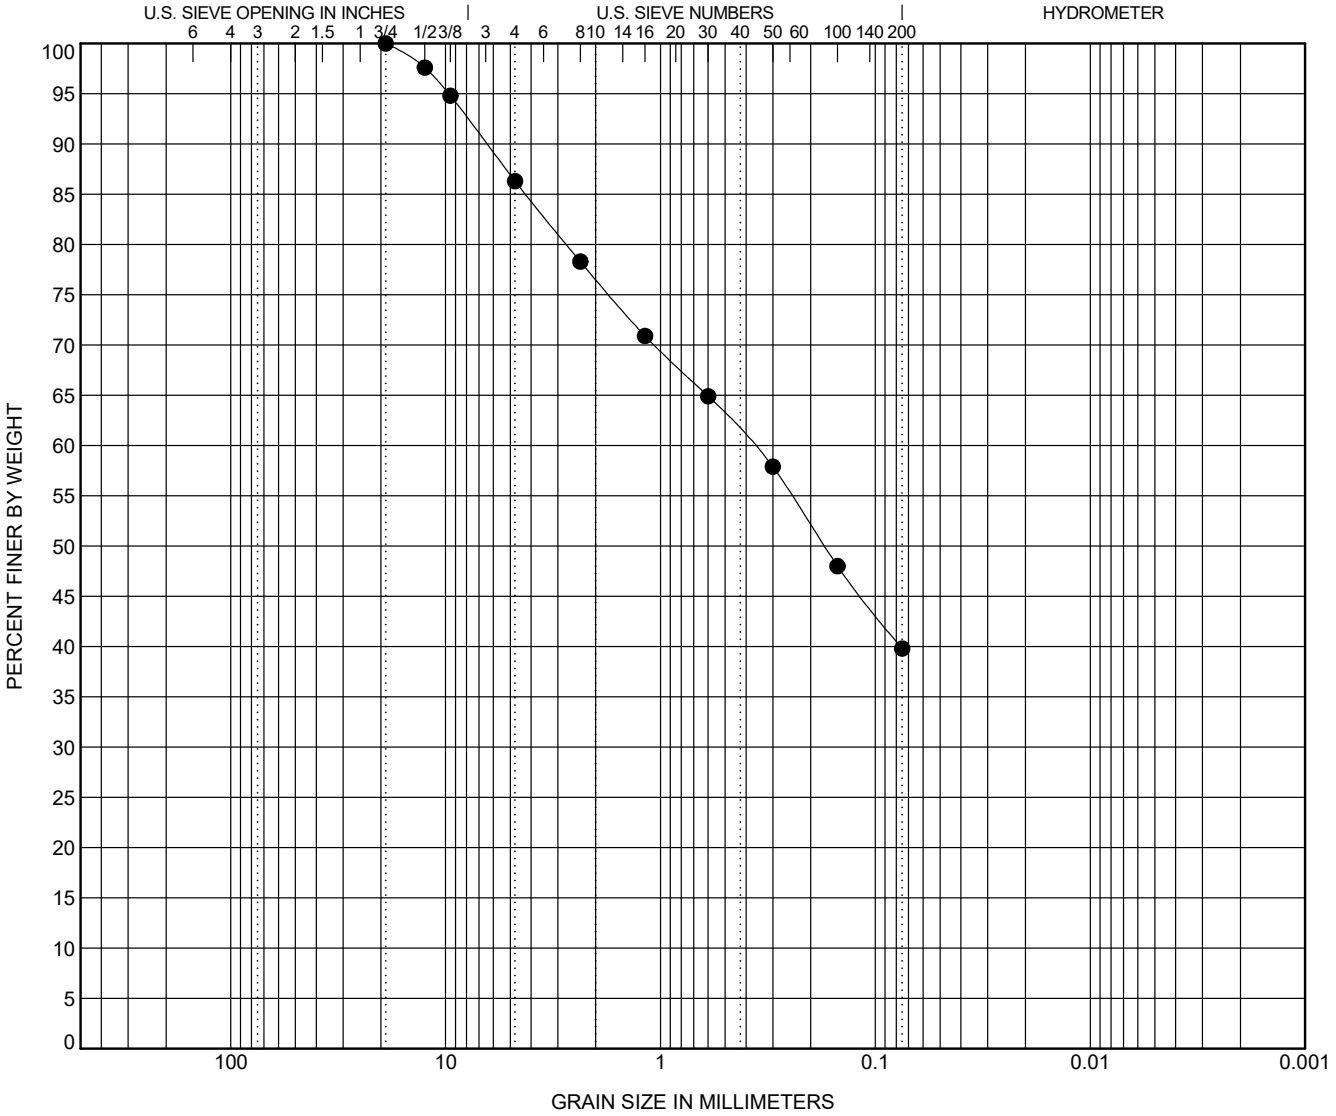

COBBLES	GRAVEL		SAND			SILT OR CLAY
	coarse	fine	coarse	medium	fine	

BOREHOLE	DEPTH	Classification	LL	PL	PI	Cc	Cu
● B-2	3.5	SC					

BOREHOLE	DEPTH	D100	D60	D30	D10	%Gravel	%Sand	%Silt	%Clay
● B-2	3.5	19	0.369			13.7	46.5	39.8	

GRAIN SIZE - GINT STD US LAB.GDT - 8/12/22 10:06 - F:\ENGINEERING\GEOTECHNICAL ENGINEERING\GINT\PROJECTS\18735_AAHRC BERKELEY.GPJ

CONSTRUCTION TESTING SERVICES

Expansion Index

Test Performed in General Accordance with ☑ ASTM D 4829-08 ☐ UBC 29-2

Project Name:	AAHRC	**CTS Job No.**	18735
Project Location:	7/21/2022	**Log #**	248573
Date Sampled:	7/22/2022	**Sample Description:**	Fat Clay
Date Tested:	8/4/2022	**Sampled by:**	G. Lynch
Tested By:	M. Mahurin		

Measured

Expansion Index (EI)	112
Molding Water Content (%)	13.35%
Final Water Content (%)	16.47%
Initial Dry Density (pcf)	121.1

Comments

Expansion Index determined by adjusting water content to achieve a degree of saturation of 48-52%.

Classification of Potentially Expansive Soil

Expansion Index, EI	Potential Expansion
0-20	Very Low
21-50	Low
51-90	Medium
91-130	High
>130	Very High

Tested by: M. Mahurin	Reviewed by: Gavin Lynch
Title: Senior Lab Tech	Title: Staff Engineer
Date: 8/6/2022	Date: 8/12/2022

Limitations: Testing was performed by qualified personnel in accordance with specification requirements, but please note this report shall not be relied upon by others, as acceptance or guarantee of the work. Even with diligent testing and inspection techniques, the contractor is solely liable for defects or failures to adhere to the code. This report is applicable only to the items listed herein.

CONSTRUCTION TESTING SERVICES

Expansion Index

Test Performed in General Accordance with ☑ ASTM D 4829-08 ☐ UBC 29-2

Project Name:	AAHRC	**CTS Job No.**	18735
Project Location:	7/21/2022	**Log #**	248578
Date Sampled:	7/22/2022	**Sample Description:**	Fat Clay
Date Tested:	8/8/2022	**Sampled by:**	G. Lynch
Tested By:	M. Mahurin		

Measured

Expansion Index (EI)	122
Molding Water Content (%)	15.84%
Final Water Content (%)	19.22%
Initial Dry Density (pcf)	119.9

Comments

Expansion Index determined by adjusting water content to achieve a degree of saturation of 48-52%.

Classification of Potentially Expansive Soil

Expansion Index, EI	Potential Expansion
0-20	Very Low
21-50	Low
51-90	Medium
91-130	High
>130	Very High

Tested by: M. Mahurin	Reviewed by: Gavin Lynch
Title: Senior Lab Tech	Title: Staff Engineer
Date: 8/12/2022	Date: 8/15/2022

Limitations: Testing was performed by qualified personnel in accordance with specification requirements, but please note this report shall not be relied upon by others, as acceptance or guarantee of the work. Even with diligent testing and inspection techniques, the contractor is solely liable for defects or failures to adhere to the code. This report is applicable only to the items listed herein.

COOPER TESTING LABORATORY

Corrosivity Test Summary

CTL # 568-159 **Date:** 8/25/2022 **Tested By:** PJ **Checked:** PJ
Client: CTS **Project:** AAHRC Berkeley **Proj. No:** 18735
Remarks:

Sample Location or ID			Resistivity @ 15.5 °C (Ohm-cm)			Chloride	Sulfate		pH	ORP	Moisture	Soil Visual Description
Boring	Sample, No.	Depth, ft.	As Rec.	Minimum	Saturated	mg/kg	mg/kg	%		(Redox)	At Test	
						Dry Wt.	Dry Wt.	Dry Wt.		mv	%	
			ASTM G57	Cal 643	ASTM G57	Cal 422-mod.	Cal 417-mod.	Cal 417-mod.	Cal 643	SM 2580B	ASTM D2216	
B-1	A	1 - 3	-	4690	-	8.8	27.7	0.0028	5.9	-	5.4	Very Dark Brown CLAY w/ Sand
B-2	B	1 - 3.5	-	4434	-	12.9	52.6	0.0053	6.9	-	2.5	Brown CLAY w/ Sand, trace Gravel

Phase I Environmental Site Assessment

1890 Alcatraz Avenue

Berkeley, California

City of Berkeley
1947 Center Street, 5th Floor | Berkeley, CA 94704

March 14, 2025 | Project No. 404439003



Geotechnical | Environmental | Construction Inspection & Testing | Forensic Engineering & Expert Witness
Geophysics | Engineering Geology | Laboratory Testing | Industrial Hygiene | Occupational Safety | Air Quality | GIS

Ninyo & Moore
Geotechnical & Environmental Sciences Consultants

Ninyo & Moore
Geotechnical & Environmental Sciences Consultants

Phase I Environmental Site Assessment

1890 Alcatraz Avenue
Berkeley, California

Ms. Csilla Kenny
City of Berkeley
1947 Center Street, 5th Floor | Berkeley, CA 94704

March 14, 2025 | Project No. 404439003

Luke I. Swickard
Project Manager

Brandon S. Wilken
Principal Environmental Geologist

CONTENTS

EXECUTIVE SUMMARY 1
Certification Statement 3
1 INTRODUCTION 5
1.1 Purpose 5
1.2 Involved Parties 6
1.3 Scope of Services 6
1.4 Tasks Not Undertaken 7
1.5 Limitations and Exceptions 7
1.6 Special Terms and Conditions 8
1.7 Reliance 8
2 PROPERTY OVERVIEW 8
2.1 Property Location and Land Use(s) 8
2.1.1 Property Location 8
2.1.2 Adjacent Property Location and Land Uses 8
2.1.3 Utilities 8
2.1.3.1 Potable Water 8
2.1.3.2 Sewage Disposal System 9
2.1.3.3 Source of Fuel for Heating and Cooling 9
2.1.4 Description of Structures, Roads, and Other Improvements 9
2.2 Physical Setting 9
2.2.1 Topography 9
2.2.2 Geology/Hydrogeology 9
2.2.3 Surface Water Bodies 10
2.2.4 Groundwater 10
2.2.6 Flood Maps 10
3 PROPERTY BACKGROUND 10
3.1 Interviews 10
3.1.1 Current Owner/Site Manager or Occupant 10
3.1.2 Past Owner/Site Manager or Occupant 10
3.1.3 State and/or Local Agencies 11
3.2 Review of Aerial Photographs 11
3.3 Review of Topographic Maps 11
3.4 Review of Fire Insurance Maps 12
3.5 Review of Reverse City Directories 13
3.6 Title Records 14
3.7 Recorded Environmental Covenants and AULs 14

CONTENTS

3.8 Previous Investigations 14
3.9 User-Provided Information 14
3.9.1 Environmental Lien and Activity and Use Limitations Search Results 15
3.9.2 Specialized Knowledge 15
3.9.3 Relationship of Purchase Price to Fair Market Value 15
3.9.4 Commonly Known or Reasonable Ascertainable Information 15
3.9.5 Owner, Property Manager, and Occupant Information 15
4 REGULATORY DATABASE SEARCH AND SIGNIFICANT FINDINGS 15
4.1 Subject Property 17
4.2 Surrounding Properties 17
4.3 Additional Environmental Record Sources 19
4.3.1 State/County Environmental Record Sources 19
4.3.2 Local Environmental Record Sources 19
4.3.3 Federal Environmental Record Sources 20
4.3.4 Gas & Oil Maps 20
5 SITE RECONNAISSANCE 20
5.1 Adjoining Properties 21
6 VAPOR ENCROACHMENT 21
7 NON-SCOPE CONSIDERATIONS 22
8 FINDINGS AND OPINIONS 22
8.1 Recognized Environmental Conditions 24
8.2 Controlled Recognized Environmental Conditions 24
8.3 Historical Recognized Environmental Conditions 24
8.4 Business Environmental Risks 24
9 DATA GAPS 24
10 CONCLUSIONS 25
11 RECOMMENDATIONS 25
12 LIMITING CONDITIONS/DEVIATIONS 25
13 REFERENCES 26
14 ENVIRONMENTAL PROFESSIONAL STATEMENT 27

Figures

CONTENTS

Figure 1 - Site Location
Figure 2 - Site Plan

Appendices

Appendix A - Resumes
Appendix B - Assessor's Information and Questionnaires
Appendix C - Environmental Data Resources (EDR) Radius Report
Appendix D - Historical Research Documentation
Appendix E - Site Documentation and Regulatory Records
Appendix F - Site Photographs
Appendix G - Vapor Encroachment Screening Matrix

EXECUTIVE SUMMARY

CONCLUSIONS

Ninyo & Moore has performed this Phase I ESA in conformance with the scope and limitations of ASTM E1527-21 of the 1890 Alcatraz Avenue property located at 1890 Alcatraz Avenue in Berkeley, Alameda County, California (the Site). Based on the information compiled during the preparation of this report, this assessment has revealed no evidence of Recognized Environmental Conditions (RECs), Controlled RECs (CRECs), or Historical RECs (HRECs) in connection with the Site, and no RECs were identified on the adjoining properties.

FINDINGS AND OPINIONS

Ninyo & Moore performed a Phase I Environmental Site Assessment (ESA) on the Site located at 1890 Alcatraz Avenue, in Berkeley, Alameda County, California. A Summary of Findings is provided below. It should be recognized that all report details are not included in this Summary, and the report should be read in its entirety.

Site Location and Use

The approximately 0.22-acre Site is located along Alcatraz Avenue. The Site consisted of a vacant commercial office building and parking lot.

Historical Information

Review of historical resources, such as aerial photographs, topographic maps, fire insurance maps, and available City Directory listings, as well as through review of historical records, interviews, and research, revealed that the Site was vacant land associated with the east adjoining gasoline service station, from the mid-1930s, until the mid-1950s, when a commercial building and parking lot were constructed on the Site. The Site has historically been occupied by several tenants including Langlois Maynard Gas Station, Rollier Jesse E Gas Station, Joe & Paul S Mobil Service, Mayo S Associated Service, Jas O Rauch & Monroe Refrigeration Equipment, Berkeley Art Center, Berkeley Neighborhood Legal Services Senior Citizens, South Berkeley Model Cities Neighborhood Council, Young Adult Project, Berkeley Adult Day Care Center, and Health Housing & Community Services.

Adjoining properties have primarily been residential houses, residential apartment buildings, and commercial buildings from at least 1939 until the present, with the following exceptions on the eastern adjoining property: A gasoline service station was present from prior to 1939 to the mid-1950s. No RECs were identified in the historical review.

Records Review

Review of an environmental database report obtained for this project indicated that the Site was not listed on any of the *Standard Federal, State, and Tribal Environmental Record sources*. The Site was listed on the *Additional Federal, State, Tribal and Local Environmental*

Record sources regulatory databases researched by EDR, including the EDR Hist Auto, E MANIFEST, RCRA NonGen / NLR, HWTS, HAZNET, FINDS, and ECHO databases. Selected federal and state environmental regulatory databases as well as responses from state and local regulatory agencies were reviewed, as available. Based on the available EDR information and the nature of these specific databases listing types, no RECs were identified at the Site in connection with these database listings.

As noted above, from the mid-1930s to the mid-1950s, the Site was vacant land associated with the eastern adjoining gasoline service station. The EDR Hist Auto database listing identifies a gasoline service station at 1890 Alcatraz Avenue from 1933 to 1943. While the current Site address is 1890 Alcatraz Avenue, the historical gasoline service station also had the address of 1890 Alcatraz Avenue, but was located to the east of the Site, where the current apartment buildings at 1896 and 1898 Alcatraz are located. Based on the lack of records indicating a release from the gasoline service station, as well as the age associated with the gasoline service station (around 70 years since removal), it is not considered a REC. However, the presence of a historical gasoline service station adjacent to the Site is considered a Business Environmental Risk (BER).

Selected federal and state environmental regulatory databases as well as responses from state and local regulatory agencies were reviewed, as available. Several off-Site facilities were located within the EDR search radius from the Site. None of the listed facilities are considered to be a REC to the Site based on several factors, including distance from the Site, location relative to the regional groundwater flow direction (e.g. hydraulically downgradient or crossgradient to the Site), database listing type, and/or affected media (soil only).

Based on the completion of the Vapor Encroachment Condition (VEC) screening matrix, it is presumed unlikely that a VEC currently exists beneath the Site.

Site Reconnaissance

On March 10, 2025, Mr. Luke Swickard with Ninyo & Moore conducted a Site reconnaissance of the property that included a visual inspection of the Site, and observations of adjoining properties. At the time of the Site reconnaissance, the Site was improved with a single story, commercial office building. The building was built for health services for adults, and therefore had a lobby area, multiple offices, multiple appointment rooms, two large bathrooms, a large central area, a loft storage area, and a concrete patio. A parking lot was located on the eastern portion of the Site.

Adjoining Properties

The areas surrounding the Site consist primarily of commercial, residential, and school properties. The Site is bordered on the north by an apartment building (1871 Alcatraz Ave),

and Pelican Plumbers (1881 Alcatraz Ave); on the south by an apartment building (6321 Dover St), and residential house (1839 63rd St); on the east by an apartment building (1896 Alcatraz Ave); and on the west by Mi Mundo Preschool (1866 Alcatraz Ave).

Based on observations made during the Site reconnaissance and review of agency file information, the adjoining properties were not identified as a REC.

Recognized Environmental Conditions:
This assessment has revealed no evidence of RECs in connection with the Site or adjoining properties.

Controlled Recognized Environmental Conditions:
This assessment has revealed no evidence of CRECs in connection with the Site.

Historical Recognized Environmental Conditions:
This assessment has revealed no evidence of HRECs in connection with the Site.

Business Environmental Risks:
The following Business Environmental Risks were identified:

- Due to the age of the Site building, it is likely that asbestos-containing building materials (ACBMs) and lead-based paint (LBP) is present on the Site.
- Due to the presence of a historical gasoline service station adjacent to the east of the Site, and a lack of records indicating the complete removal of the station, it is possible contamination associated with the historical gasoline service station remains beneath the Site and property adjoining to the east.

RECOMMENDATIONS
Based on the findings of this ESA, no further investigation is recommended at this time.

Certification Statement

This report has been prepared by the staff of Ninyo & Moore for City of Berkeley under the professional supervision of the principal and/or senior staff whose signatures appear hereon. Neither Ninyo & Moore, nor any staff member assigned to this assessment, has any interest or contemplated interest, financial or otherwise, in the subject or surrounding properties, or in any entity which owns, leases, or occupies the subject or surrounding properties or which may be responsible for environmental issues observed during the course of this assessment, and has no personal bias with respect to the parties involved. The information contained in this report has received appropriate technical review and approval. The conclusions represent professional judgments founded upon the findings of the assessment summarized in the report and the interpretation of such data based on our experience and expertise according to the

existing standard of care. No other warranty or limitation exists, either expressed or implied. Anyone seeking defenses to Comprehensive Environmental Response, Compensation and Liability Act liability must take independent action to protect their position.

1 INTRODUCTION

Ninyo & Moore has performed this Phase I Environmental Site Assessment (ESA) of the property located at 1890 Alcatraz Avenue in Berkeley, Alameda County, California (Site). This ESA was conducted for City of Berkeley as part of their due diligence on the property. This Phase I ESA meets the criteria set forth in the ASTM International (ASTM) E1527-21 Standard, was conducted by an Environmental Professional as defined by §312.10 of 40 CFR 312 and satisfies all appropriate inquiries in conformance with the standards and practices set forth in 40 CFR Part 312. The following sections identify the purpose, the involved parties, the scope of services, and the limitations and exceptions associated with this Phase I ESA.

1.1 Purpose

In accordance with the ASTM Standard Practice for ESAs on Commercial Real Estate E1527-21, the objective of the Phase I ESA is to identify recognized environmental conditions (RECs). The term recognized environmental conditions means: "*(1) the presence of hazardous substances or petroleum products in, on, or at the subject property due to a release to the environment; (2) the likely presence of hazardous substances or petroleum products in, on, or at the subject property due to a release or likely release to the environment; or (3) the presence of hazardous substances or petroleum products in, on, or at the subject property under conditions that pose a material threat of a future release to the environment."*

Identification of RECs fall into three categories: an existing REC (as defined above), a Historical REC, or a Controlled REC, as defined below.

Historical Recognized Environmental Condition (HREC) An HREC is defined as "a previous release of *hazardous substances* or *petroleum products* affecting the subject property that has been addressed to the satisfaction of the applicable regulatory authority or authorities and meeting unrestricted use criteria established by the applicable regulatory authority or authorities without subjecting the subject property to any controls (for example, *activity and use limitations* or *other property use limitations*). A *historical recognized environmental condition* is not a *recognized environmental condition*."

Controlled Recognized Environmental Condition (CREC) A CREC is defined as a "*recognized environmental condition* affecting the subject property that has been addressed to the satisfaction of the applicable regulatory authority or authorities with *hazardous substances* or *petroleum products* allowed to remain in place subject to implementation of required controls (for example, *activity and use limitations* or *other property use limitations*)."

Business Environmental Risk (BER) - A BER is defined as a "risk which can have a *material environmental* or *environmentally-driven impact* on the business associated with the current or planned use of *commercial real estate*, not necessarily related to those *environmental issues*

required to be investigated in this practice." BERs include risks to the subject property that are outside the scope of the ASTM standard. BERs are not considered RECs.

1.2 Involved Parties

Mr. Luke Swickard, Project Manager with Ninyo & Moore, conducted the Site visit and performed the project reporting and research. Mr. Brandon Wilken, Principal Geologist with Ninyo & Moore, was the environmental professional assigned to this project, and performed project oversight and quality review. Resumes of these individuals are included in Appendix A.

1.3 Scope of Services

Ninyo & Moore's scope of services for this Phase I ESA included the following:

- Performed a Site reconnaissance to visually and/or physically observe the interior and exterior of structures and other features on the Site, as well as observe visible exterior features of adjoining properties to observe areas of possibly contaminated surface soil or surface water, improperly stored hazardous materials, and possible risks of contamination from activities at the Site and adjoining properties.
- Reviewed reasonably ascertainable standard and additional environmental record sources including federal, state, local, and tribal regulatory agency databases for the Site and for properties located within a specified radius of the Site.
- Reviewed reasonably ascertainable standard physical setting sources including a current United States Geological Survey (USGS) topographic map, or historical 7.5-minute topographic map, and possibly including USGS and/or state groundwater and geologic maps, and soil maps. The purpose of this review was to note information about the geologic, hydrologic, or topographic characteristics of the Site and Site vicinity.
- Reviewed reasonably ascertainable standard historical resources, including aerial photographs, historical fire insurance rate maps, and city directories, as available. The purpose of this review was to review obvious uses of the Site from the present, back to the Site's first developed use, or back to 1940, whichever is earlier. The term "developed use" includes agricultural uses and placement of fill dirt, and other uses that may not involve structures.
- Conducted interviews with present owners, operators, and/or occupants, or a designated representative, of the Site, as well as other knowledgeable parties as appropriate. The purpose of these interviews was to obtain information regarding potential RECs in connection with the Site.
- Performed a preliminary vapor encroachment screening assessment on the Site and adjoining properties.
- Prepared this ESA report documenting the methodology, significant data gaps, and findings and opinions regarding identified RECs, HRECs, and CRECs.

1.4 Tasks Not Undertaken

Non-scope considerations, as noted in ASTM E 1527-21, are discussed in Section 7 as appropriate. Ninyo & Moore did not address interpretations of zoning regulations, building code requirements, or property title issues.

1.5 Limitations and Exceptions

The environmental services described in this report have been conducted in general accordance with current regulatory guidelines and the standard of care exercised by environmental consultants performing similar work in the project area. No other warranty, expressed or implied, is made regarding the professional opinions presented in this report.

This document is intended to be used only in its entirety. No portion of the document, by itself, is designed to completely represent any aspect of the project described herein. Ninyo & Moore should be contacted if the reader requires any additional information or has questions regarding the content, interpretations presented, or completeness of this document.

Our conclusions, recommendations, and opinions are based on an analysis of the observed Site conditions and the referenced literature. It should be understood that the conditions of a Site could change with time as a result of natural processes or the activities of man at the subject property or nearby sites. In addition, changes to the applicable laws, regulations, codes, and standards of practice may occur due to government action or the broadening of knowledge. The findings of this report may, therefore, be invalidated over time, in part or in whole, by changes over which Ninyo & Moore has no control.

Per Section 4.6 of the ASTM E1527-21 Standard, "an environmental Site assessment meeting or exceeding this practice is presumed to be viable when it is completed within 180 days prior to the date of acquisition of the subject property (or for transactions not involving an acquisition such as a lease or refinance, the date of the intended transaction). The dates of the components (*interviews*, *review of government records, visual Site inspections, and declaration by the environmental professiona*l, shall be identified in the report."

All of the following components must be conducted or updated within 180 days prior to the date of acquisition or prior to the date of the transaction:

- (i) interviews with owners, operators, and occupants;
- (ii) searches for recorded environmental cleanup liens;
- (iii) reviews of federal, tribal, state, and local government records;
- (iv) visual inspections of the subject property and of adjoining properties; and
- (v) the declaration by the environmental professional responsible for the assessment or update.

1.6 Special Terms and Conditions

Ninyo & Moore was not made aware of any special terms and conditions associated with the Site.

1.7 Reliance

This report may be relied upon by, and is intended exclusively for, the *Users* of this report, including City of Berkeley, and any of its affiliates. Any use or reuse of the findings, conclusions, and/or recommendations of this report by parties other than the aforementioned *Users* is undertaken at said parties' sole risk.

2 PROPERTY OVERVIEW

The following sections describe the location and the current uses of the Site and adjoining properties. The Site Location is presented on Figure 1 and the Site Vicinity with additional information concerning the Site and surrounding properties is presented on Figure 2. At the time of the Site reconnaissance, the Site was improved with a vacant commercial office building and parking lot. The Site is generally located in Berkeley, Alameda County, California. The 0.22-acre Site is designated by Alameda County Assessor's Parcel Number 52-1527-24-1.

2.1 Property Location and Land Use(s)

2.1.1 Property Location

The Site is located at 1890 Alcatraz Avenue in Berkeley, Alameda County, California.

2.1.2 Adjacent Property Location and Land Uses

Table 1 lists the properties adjoining the Site and associated land use. Based on the nature of the current uses of the adjoining properties and observations made during the Site reconnaissance, it is unlikely that the current uses of these properties have impacted the environmental integrity of the Site.

Table 1 - Adjoining Properties

Location	Description
North	Alcatraz Avenue, apartment building (1871 Alcatraz Ave), and Pelican Plumbers (1881 Alcatraz Ave)
South	Apartment building (6321 Dover St), and residential house (1839 63rd St)
East	Apartment building (1896 Alcatraz Ave)
West	Mi Mundo Preschool (1866 Alcatraz Ave)

2.1.3 Utilities

2.1.3.1Potable Water

East Bay Municipal Utilities District (EBMUD) provides potable water to the Site and vicinity.

2.1.3.2 Sewage Disposal System

The East Bay Municipal Utilities District (EBMUD) provides municipal sewer service to the Site and surrounding areas.

2.1.3.3 Source of Fuel for Heating and Cooling

The fuel source for the on-Site heating and cooling systems was provided by PG&E.

2.1.4 Description of Structures, Roads, and Other Improvements

As shown on Figure 2, the Site is accessible from Alcatraz Avenue. At the time of the Site reconnaissance, the Site was improved with a single story, commercial office building. The building was built for health services for adults, and therefore had a lobby area, multiple offices, multiple appointment rooms, two large bathrooms, a large central area, a loft storage area, and a concrete patio. A parking lot was located on the eastern portion of the Site.

2.2 Physical Setting

The following sections include discussions of topographic, geologic, and hydrologic conditions.

2.2.1 Topography

Based on a review of the United States Geological Survey (USGS) 7.5-Minute Topographic Quadrangle Map Series of the Oakland West, California 2021 Quadrangle, the Site is situated at an elevation of approximately 109 feet above mean sea level. The general topographic gradient (EDR 2025a) is in a west-southwesterly direction.

2.2.2 Geology/Hydrogeology

The Site is located in the Coast Range geomorphic province of California. The Coast Ranges are northwest-trending mountain ranges (2,000 to 4,000, occasionally 6,000 feet elevation above sea level), and valleys. The ranges and valleys trend northwest, subparallel to the San Andreas Fault. Strata dip beneath alluvium of the Great Valley. To the west is the Pacific Ocean. The coastline is uplifted, terraced and wave-cut. The Coast Ranges are composed of thick Mesozoic and Cenozoic sedimentary strata. The northern and southern ranges are separated by a depression containing the San Francisco Bay. The northern Coast Ranges are dominated by irregular, knobby, landslide-topography of the Franciscan Complex. The eastern border is characterized by strike-ridges and valleys in Upper Mesozoic strata. In several areas, Franciscan rocks are overlain by volcanic cones and flows of the Quien Sabe, Sonoma and Clear Lake volcanic fields. The Coast Ranges are subparallel to the active San Andreas Fault. The San Andreas is more than 600 miles long, extending from Pt. Arena to the Gulf of California. West of the San Andreas is the Salinian Block, a granitic core extending from the southern extremity of the Coast Ranges to the north of the Farallon Islands (CGS, 2002). The 1977 California Division of Mines and Geology, *Geologic Map of California*: (Jennings C.W.) shows the Site to be underlain by Quaternary Older Alluvium Deposits (Qoa). Based on our review of the EDR

Radius Map report, the primary soil type beneath the Site is mapped as Tierra loam (EDR, 2025a).

2.2.3 Surface Water Bodies

Natural surface water bodies, including streams or other bodies of water, are not present on or adjoining to the Site. The nearest body of water is the San Francisco Bay, located approximately 1.7-miles west of the Site.

2.2.4 Groundwater

Groundwater information for the Site was not available. Ninyo & Moore reviewed the State Water Resources Control Board's GeoTracker website (GeoTracker) for groundwater information in the Site vicinity. According to GeoTracker, groundwater information reported in a Groundwater Monitoring Report Second Half 2024 for the ARCO Service Station No. 0374 located at 6407 Telegraph Avenue (approximately 2,500 feet northeast of the Site), the groundwater flow direction in the Site vicinity was reported to be in a southwesterly direction and the depth to groundwater was reported to be approximately 6 to 8 feet below ground surface. Groundwater depths and flow directions can vary due to seasonal variations, groundwater withdrawal or injection, and other factors.

2.2.6 Flood Maps

According to the FEMA flood maps, the Site lies in the flood zone classified as Zone X. Zone X designates an area that has been determined to be outside of the 0.2% annual chance floodplain.

3 PROPERTY BACKGROUND

3.1 Interviews

Interviews were conducted by Ninyo & Moore with the objective of obtaining information regarding potential RECs in connection with the Site. Interviews with the present owners, operators, and/or occupants of the Site, as available, as well as other knowledgeable parties as appropriate, is mandated by ASTM E1527-21.

3.1.1 Current Owner/Site Manager or Occupant

Ms. Csilla Kenny, Assistant Civil Engineer with the City of Berkeley, was interviewed during the Site reconnaissance on March 10, 2025. Ms. Kenny provided access during the Site visit. Ms. Kenny was not aware of any hazardous materials incidents, spills, leaks or violations related to the Site.

3.1.2 Past Owner/Site Manager or Occupant

Past ownership entities were not made available to Ninyo & Moore during the preparation of this ESA. Therefore, interviews with past Site owners were not conducted.

3.1.3 State and/or Local Agencies

State and/or local agencies were contacted regarding available records for the Site. These interviews and the records reviewed are summarized in Section 4.3.

3.2 Review of Aerial Photographs

Ninyo & Moore reviewed the EDR Aerial Photo Decade Package report (EDR, 2025a) dated March 6, 2025. The report included aerial photographs that begin in 1939. A listing of the photographs reviewed is presented in Table 2. Copies of the historical aerial photographs are provided in Appendix D.

Based on the review of the aerial photographs listed below, the Site was vacant land associated with the east adjoining gasoline service station, from sometime prior to 1939, until the late 1950s, when a commercial building and parking lot were constructed on the Site. The Site vicinity appeared to be developed since at least the 1930s. No RECs were identified for the Site or adjoining properties based on historical aerial photograph review.

Table 2 -Aerial Photographs Summary

Date	Sources	Site	Adjoining Properties
1939	EDR	The Site was noted to be vacant land associated with the east adjoining gasoline service station.	The area surrounding the Site were noted to be developed with Commercial and residential buildings to the north, commercial buildings to the west, a gasoline service station to the east, and residential houses to the south. Alcatraz Avenue was noted to the north of the Site.
1946-1950	EDR	No significant changes noted.	No significant changes noted.
1958	EDR	A commercial building and parking lot were noted on the Site.	The gasoline service station to the east of the Site was replaced with two apartment buildings. An apartment building was noted to the south of the Site.
1963-2020	EDR	No significant changes noted.	No significant changes noted.

3.3 Review of Topographic Maps

Ninyo & Moore reviewed the EDR Historical Topo Map Report, dated March 6, 2025 (EDR, 2025b). A listing of the maps reviewed is presented in Table 3 below. Copies of the historical topographic maps are provided in Appendix D.

The review of topographic maps listed below indicates the Site was undeveloped prior to 1948. Structures were depicted adjacent to the north and south of the Site since at least 1895. No RECs were identified for the Site or adjoining properties based on a review of the historical topographic maps.

Table 3 - Topographic Maps Summary		
Date	**Quadrangle**	**Uses**
1895-1915	San Francisco,Concord	The Site was mapped as vacant land. Buildings were mapped to the north and south of the Site.
1948-1996	San Francisco,Concord,Oakland West,Oakland East	The Site and Site vicinity were mapped as urban land.
2012-2021	Oakland West,Oakland East	No buildings were mapped on the 2012 through 2021 topographic maps.

3.4 Review of Fire Insurance Maps

Ninyo & Moore reviewed the EDR Certified Sanborn Map Report, dated March 6, 2025 (EDR, 2025c) for historical fire insurance rate maps (Sanborn Maps) of the Site. A summary of the Sanborn Map coverage is discussed in Table 4 below. A copy of the EDR Sanborn Map Report is included in Appendix D.

Table 4 - Summary of Sanborn Map Listings		
Year(s)	**Site Comments**	**Adjoining Area Comments**
1903	The Site was depicted as vacant land.	The Site vicinity was depicted as vacant land. Alcatraz Avenue was depicted to the north of the Site.
1911-1950	The Site was unmapped.	Residential houses were depicted to the north of the Site. The properties to the east, west, and south of the Site were unmapped.
1951	The Site was depicted as vacant land, part of the east adjoining gasoline service station.	Commercial buildings were depicted to the east, a gasoline service station was depicted to the west, and an apartment building and two residential houses were depicted to the south of the Site. The properties to the north of the Site were unmapped.
1952	No significant changes depicted.	The properties to the north and east of the Site were unmapped.
1959-1966	The Site was unmapped.	The Site vicinity was unmapped.
1967-1969	The Site was depicted as vacant land.	The gasoline service station to the east of the Site was removed and replaced with two apartment buildings.
1969	No significant changes depicted.	No significant changes depicted.
1980	The Site was depicted with the current commercial building and parking lot.	An apartment building and a commercial building were depicted to the north of the Site.

3.5 Review of Reverse City Directories

Ninyo & Moore reviewed the EDR City Directory Image Report, dated March 6, 2025 (EDR, 2025d), for the Site and adjoining properties, to evaluate facilities of potential concern, which may have been historically located on or adjoining to the Site. A summary of historical City Directory listings for the Site and adjoining properties, as warranted, are discussed in Table 5 below. City directories for the Site and adjoining properties were researched from 1928 through 2020. A copy of the EDR City Directory Image report is included in Appendix D. Review of the City Directory listings did not identify any RECs associated with the Site or adjoining properties.

Table 5 - City Directory Summary

Site Address	Source Years	Site Uses
1890 Alcatraz Avenue	1933-2020	1933: Langlois Maynard Gas Sta Berkeley 1943: Rollier Jesse E gas sta 1950: Boyichi Paul R Joe & Paul S Mobil Service, Joe & Paul S Mobil Service 1955: Mayo S Associated Service Berkeley 1962-1970: Monroe Jas O Rauch & Monroe refrigtn equip 1975: Berkeley Art Center 1980: Berkeley Neighborhood Legal Services Senior Citizens, South Berkeley Model Cities Neighborhood Council, Young Adult Project 1986: Berkeley Albany, Licensed Day Care Operators 1991-1992: Berkeley Adult Day Care Center, Community Energy Services Corp 1995-2017: Berkeley Adult Day Care Center 2020: Carter Laloni Rn, Guy Karl Rn, Health Housing & Community Svc
Site Vicinity: 1839 63rd Street	1928-2020	1928-2020: Residential house
Site Vicinity: 1866 Alcatraz Avenue	1928-2020	1928: Alcatraz Louise Mrs beauty shop 1933-1962: Gedge Beauty Shop 1970: Afro American Airlines Inc, Berkeley Music City Berkeley, Music City Distributing Co Berkeley Music City Berkeley, Music City Record Shop No 1 Berkeley 1980-1986: Music City Records 1991-2006: Dobard Ray 2014-2020: Mi Mundo Preschool
Site Vicinity: 1871 Alcatraz Avenue	1955-2020	1955: Ferguson Jesse R Berkeley 1980: Sandefur Ira Jr 2000-2017: John Gomes 2020: Venetia Vonich, James Vonich

Site Address	Source Years	Site Uses
Site Vicinity: 1881 Alcatraz Avenue	1933-2020	1933: Bonner J H H Berkeley 1938-1945: Graham Evelyn Marie R 1955: Kinsner Pat Berkeley 1970-1986: Cramer S Style House Berkeley 1991: Arceneaux Cleo Beauty Salon, Cramer S Style House 1992-2010: Cramer S Style House 2014-2017: Pelican Plumbers 2020: Pelican Plumbers, Raul Delgado
Site Vicinity: 1896 Alcatraz Avenue	1962-2020	1962-2020: Apartment building
Site Vicinity: 6321 Dover Street	1933-2020	1933-2020: Apartment building

3.6 Title Records

A title report was provided to Ninyo & Moore by the client. Old Republic National Title Insurance Company issued a title report for the Site in December 2024. A copy of the report is included in Appendix E.

3.7 Recorded Environmental Covenants and AULs

The EDR database report included a review of both Federal and State Engineering Control (EC) and Institutional Control (IC) databases, such as the *Engineering Controls Sites List* (US ENG CONTROLS), and *Institutional Controls Sites List* (US INST CONTROLS). Based on a review of the database report, the Site was not listed on the EC or IC databases, and ECs and ICs were not identified through review of the Department of Toxics Substances Control *Land Use Restriction Sites database,* or through review of the State Water Resources, *Sites with Deed Restrictions* database. In addition to these federal and state listings, AULs can be recorded at the county and municipal level that may not be listed in the regulatory database report. Environmental lien and AUL records recorded against the Site were not provided by the client. Performance of a review of these records was not included as part of the Phase I ESA scope of services, and unless notified otherwise, Ninyo & Moore assumes that the client is evaluating this information outside the scope of this report. An environmental lien search report was not requested by the client for review by Ninyo & Moore during the completion of this ESA.

3.8 Previous Investigations

Ninyo & Moore was not provided copies of prior environmental reports completed for the Site.

3.9 User-Provided Information

The following sections summarize information provided by the user to assist the Environmental Professional in identifying the possibility of RECs in connection with the Site and to fulfill the user's Title Records responsibilities in accordance with ASTM E1527-21. The User

Questionnaire was completed by Ms. Csilla Kenny, Assistant Civil Engineer with the City of Berkeley. A copy of the User Questionnaire is included in Appendix B.

3.9.1 Environmental Lien and Activity and Use Limitations Search Results

Ninyo & Moore was not informed of the existence of environmental liens or AULs associated with the Site.

3.9.2 Specialized Knowledge

Ninyo & Moore was not informed of the existence of specialized knowledge pertaining to the Site that is material to the identification of RECs in connection with the Site.

3.9.3 Relationship of Purchase Price to Fair Market Value

Information pertaining to valuation reduction was not communicated to Ninyo & Moore for the purpose of this assessment since the purpose of the Phase I ESA was not for the sale of the property.

3.9.4 Commonly Known or Reasonable Ascertainable Information

Commonly known or reasonably ascertainable information pertaining to the Site that is material to RECs in connection with the Site was identified by Ms. Csilla Kenny. According to Ms. Kenny, the Site was used as a gasoline service station sometime around the 1930s.

3.9.5 Owner, Property Manager, and Occupant Information

According to the Alameda County Assessor's website, the Site is currently owned by the City of Berkeley.

4 REGULATORY DATABASE SEARCH AND SIGNIFICANT FINDINGS

REGULATORY DATABASE SEARCH AND FINDINGS

Environmental Data Resources, Inc. (EDR) performed a computerized environmental information database search for the Site and Site vicinity on March 6, 2025 (EDR, 2025e) that included searches of federal, state, tribal, and local databases. The purpose of the database search was to determine if the Site or adjoining properties were listed on one or more of the standard government environmental records resources, and if so, review agency records to determine if a REC, HREC, CREC, or de minimis condition exists at the Site. A summary of the listed properties of potential environmental concern to the Site are presented in Table 6 below. A list of the environmental databases searched, and their corresponding search distance is included in the EDR Radius Map Report provided in Appendix C.

Table 6 - Summary of Environmental Records Sources Database Search

Database	Target Property	Search Distance (Miles)	< 1/8	1/8 - 1/4	1/4 - 1/2	1/2 - 1	> 1	Total Plotted

Database	Target Property	Search Distance (Miles)	< 1/8	1/8 - 1/4	1/4 - 1/2	1/2 - 1	> 1	Total Plotted
Superfund Enterprise Management System Archive		0.5	0	0	1	NR	NR	1
RCRA - Large Quantity Generators		0.25	0	1	NR	NR	NR	1
RCRA - Small Quantity Generators		0.25	1	2	NR	NR	NR	3
RCRA - Very Small Quantity Generators (Formerly Conditionally Exempt Small Quantity Generators)		0.25	0	1	NR	NR	NR	1
Facility Index System/Facility Registry System	1	TP	NR	NR	NR	NR	NR	1
Facilities in Industries that May Be Handling PFAS Listing		0.25	0	1	NR	NR	NR	1
UST Finder Releases Database		0.5	0	2	17	NR	NR	19
RCRA - Non Generators / No Longer Regulated	1	0.25	11	38	NR	NR	NR	50
EDR Exclusive Historical Auto Stations	1	0.125	0	NR	NR	NR	NR	1
Hazardous Waste Electronic Manifest System	1	0.25	6	27	NR	NR	NR	34
Enforcement & Compliance History Information	1	TP	NR	NR	NR	NR	NR	1
EDR Exclusive Historical Cleaners		0.125	1	NR	NR	NR	NR	1
Leaking Underground Fuel Tank Report (GEOTRACKER)		0.5	0	2	20	NR	NR	22
Cleaner Facilities		0.25	1	1	NR	NR	NR	2
Considered Brownfieds Sites Listing		0.5	0	0	1	NR	NR	1
Statewide SLIC Cases (GEOTRACKER)		0.5	0	1	4	NR	NR	5
EnviroStor Database		1	0	1	1	5	NR	7
Hazardous Waste Tracking System	1	TP	NR	NR	NR	NR	NR	1

Database	Target Property	Search Distance (Miles)	< 1/8	1/8 - 1/4	1/4 - 1/2	1/2 - 1	> 1	Total Plotted
California Environmental Reporting System Hazardous Waste		0.25	0	3	NR	NR	NR	3
State Response Sites		1	0	0	0	1	NR	1
"Cortese" Hazardous Waste & Substances Sites List		0.5	0	2	17	NR	NR	19
Contaminated Sites		0.5	0	3	8	NR	NR	11
Hazardous Waste & Substance Site List		0.5	0	0	14	NR	NR	14
Facility and Manifest Data	1	TP	NR	NR	NR	NR	NR	1
Calsites Database		1	0	0	0	1	NR	1

4.1 Subject Property

The following Table 7 summarizes the database listings associated with the Site.

Table 7 - On-Site Database Listings	
Site Name	LANGLOIS MAYNARD, BERKELEY MENTAL HEALTH
Site Address	1890 ALCATRAZ AVE
Database	EDR Hist Auto, E MANIFEST, RCRA NonGen / NLR, HWTS, HAZNET, FINDS, ECHO
Comments	The Site is listed on the EDR Hist Auto database for being a registered gasoline station from 1933 to 1943; on the RCRA NonGen / NLR, FINDS, ECHO, and E MANIFEST databases for handling but not generating hazardous waste in 2019; on the HWTS database for having tracked hazardous waste on the property from 2019 to 2021; and on the HAZNET database for transferring and storing less than a ton of pharmaceutical waste in 2020. Based on the lack of records indicating a release associated with these listings, as well as the age of the EDR Hist Auto listing, these are not considered RECs.

4.2 Surrounding Properties

Off-Site properties/facilities listed in the Summary of Environmental Records Sources table above were evaluated for their potential to impact soil, soil vapor, and/or groundwater at the Site. Table 8 below presents the off-Site properties/facilities that were interpreted to represent a potential environmental concern to the Site, based on their proximity to the Site, the nature of the database(s) on which they are listed, and/or the location of the off-Site property in relation to the Site with respect to topography or expected groundwater flow direction (southwesterly).

Table 8 - Facilities of Potential Concern	
Facility Name	CAROL A WARREN COMPANY
Address	6321 DOVER STREET
Direction from Site	Southeast and crossgradient
Distance from Site	28 feet
Database	RCRA NonGen / NLR
Notes/Comments	This property is listed on the RCRA NonGen / NLR database for handling but not generating hazardous waste in 2018. Based on the lack of records indicating a release associated with this listing, this is not considered a REC.

Facility Name	BRIAN EDWARDS-TIEKERT & CHRIS SCHILDT
Address	1829 63RD ST.
Direction from Site	Southwest and downgradient
Distance from Site	70 feet
Database	E MANIFEST, RCRA NonGen / NLR
Notes/Comments	This property is listed on the RCRA NonGen / NLR, and E MANIFEST databases for handling but not generating hazardous waste in 2019. Based on the lack of records indicating a release associated with these listings, this is not considered a REC.

Facility Name	CAMPBELL HELEN MRS
Address	1852 ALCATRAZ AVE
Direction from Site	West-Northwest and crossgradient
Distance from Site	85 feet
Database	EDR Hist Cleaner
Notes/Comments	This property is listed on the EDR Hist Cleaner database for being a registered laundry facility in 1933. Based on the lack of records indicating a release associated with this listing, as well as the age of the listing and the crossgradient relationship to the Site, this is not considered a REC.

Facility Name	EASY DOES IT EMERGENCY SERVICES
Address	3271 ADELINE ST UNIT B
Direction from Site	West-Northwest and crossgradient
Distance from Site	276 feet
Database	RCRA NonGen / NLR
Notes/Comments	This property is listed on the RCRA NonGen / NLR database for handling but not generating hazardous waste in 2020 and 2021. Based on the lack of records indicating a release associated with this listing, this is not considered a REC.

Facility Name	EUWELL'S CLEANERS
Address	1806 ALCATRAZ AVE
Direction from Site	West and crossgradient
Distance from Site	316 feet
Database	DRYCLEANERS, EMI, CERS, RCRA-SQG
Notes/Comments	This property is listed on the DRYCLEANERS database for being a registered drycleaning facility from 1989 to 2007; on the RCRA-SQG database for generating a small quantity of hazardous waste in 1996; and on the EMI, and CERS databases for emitting several tons of organic hydrocarbon gases from 1990 to 2006. Based on the lack of records indicating a release associated with this listing, as well as the age of the listing, the distance from the Site, and the crossgradient relationship to the Site, this is not considered a REC.

Facility Name	JONATHAN CHANG
Address	1814 63RD ST #A
Direction from Site	Southwest and downgradient
Distance from Site	333 feet
Database	E MANIFEST, RCRA NonGen / NLR
Notes/Comments	This property is listed on the RCRA NonGen / NLR, and E MANIFEST databases for handling but not generating hazardous waste in 2020 and 2022. Based on the lack of records indicating a release associated with these listings, this is not considered a REC.

4.3 Additional Environmental Record Sources

Local and state departments were contacted regarding available records for the Site. Results of the contacts and file reviews, as available, are discussed below. Copies of requests and responses, including public records, are included as Appendix E.

4.3.1 State/County Environmental Record Sources

Ninyo & Moore reviewed the Department of Toxic Substances Control (DTSC) EnviroStor and the State Water Resources Control Board (SWRCB) GeoTracker websites for hazardous materials records for the Site address on March 11, 2025. No records were available for the Site through review of these agency databases.

The Alameda County Environmental Health Department (ACEHD) was contacted regarding hazardous materials records associated with the Site address on March 5, 2025. Files or records were not available for the Site address. A copy of the file review request response is included in Appendix E.

4.3.2 Local Environmental Record Sources

A Public Records Request was submitted to the City of Berkeley regarding hazardous materials records for the Site March 5, 2024. The City of Berkeley has not responded by the publication of this report. If the City of Berkeley responds, and if their response

indicates a REC or alters the conclusions or recommendations of this report, an addendum will be issued.

4.3.3 Federal Environmental Record Sources

Ninyo & Moore conducted an online search of the USEPA's MyPropertyInfo database for the Site and the vicinity. The Site address was not listed in the database.

4.3.4 Gas & Oil Maps

According to the CalGEM Online Mapping System, the Site does not lie within the administrative boundaries of an oil field and no oil or gas wells are located on the Site.

5 SITE RECONNAISSANCE

SITE RECONNAISSANCE

The following sections provide a general description of the Site and adjoining properties. The Site reconnaissance was conducted on March 10, 2025, by Mr. Luke Swickard with Ninyo & Moore. Mr. Swickard was accompanied by Ms. Csilla Kenny, Assistant Civil Engineer with the City of Berkeley. Table 9 below summarizes key on-Site observations. Conditions of significant concern are discussed following the table. Photographs taken during the Site reconnaissance are provided in Appendix F.

Table 9 - On-Site Observations

Conditions	Not Observed or Noted	Observed or Noted	Significant Concerns?
Hazardous Substances		X	No
Petroleum Products	X		
Underground Storage Tanks (USTs)	X		
Aboveground Storage Tanks (ASTs)	X		
Chemical/Petroleum Odors or Staining	X		
Standing Water/Pools/Sumps	X		
Drums and Totes	X		
Unidentified Hazardous Substance Containers	X		
Transformers/Potentially PCB-Containing Materials	X		
Stains or Corrosion on Floors, Walls, or Ceilings	X		
Drains and Sumps		X	No
Pits, Ponds, Lagoons	X		
Solid Waste	X		
Stained Soil or Pavement	X		
Stressed Vegetation	X		
Elevators	X		
Waste or Storm Water Discharges		X	No
Septic Systems	X		

Conditions	Not Observed or Noted	Observed or Noted	Significant Concerns?
Wells	X		
Other	X		

Drains and Sumps

Drains were located throughout the Site bathrooms.

Waste or Storm Water Discharges

Storm drain inlets were observed throughout the asphalt-paved parking areas. Indications of spills were not observed around the drain inlets.

ASSOCIATED PHOTOGRAPHS



View of a typical storm drain inlet.

5.1 Adjoining Properties

The areas surrounding the Site consist primarily of commercial, residential, and school properties. The Site is bordered on the north by an apartment building (1871 Alcatraz Ave), and Pelican Plumbers (1881 Alcatraz Ave); on the south by an apartment building (6321 Dover St), and residential house (1839 63rd St); on the east by an apartment building (1896 Alcatraz Ave); and on the west by Mi Mundo Preschool (1866 Alcatraz Ave).

COCs include: VOCs, cholrinated solvents, Naphtalene, mercury, PCBs, Radon, pesticides

6 VAPOR ENCROACHMENT

Ninyo & Moore conducted a preliminary vapor encroachment screen (pVES) for potential chemicals of concern (COCs) that may migrate as vapors onto the Site as a result of contaminated soil and/or groundwater near the Site. The purpose of the pVES is to identify a vapor encroachment condition (VEC), which is the presence or likely presence of COC vapors in subsurface soils at the Site caused by the release of vapors from contaminated soil or groundwater either on or near the Site. The potential for VEC beneath the Site was evaluated using a Vapor Encroachment Screening Matrix (VESM). The VESM included performing a Search Distance Test to identify if there are any known or suspect contaminated properties surrounding or upgradient of the Site within specific search radii, a COC Test (for those known or suspect contaminated properties identified within the Search Distance Test) to evaluate

whether or not COCs are likely to be present, and a Critical Distance Test to evaluate whether or not COCs in a contaminated plume may be within the critical distance of the Site (100 feet for non-petroleum contaminants, and 30 feet for petroleum hydrocarbon contaminants).

Based on the results of the VESM, it is unlikely a VEC currently exists beneath the Site. A copy of the VESM is included in Appendix G.

7 NON-SCOPE CONSIDERATIONS

In accordance with ASTM E1527-21, the following, which is not intended to be all inclusive, represent non-scope considerations and, therefore, were not addressed in this Phase I ESA: asbestos, radon, lead-based paint, lead in drinking water, emerging contaminants, regulatory compliance, cultural and historical risk, industrial hygiene, health and safety, ecological resources, endangered species, indoor air quality, and high voltage power lines. In addition, Ninyo & Moore did not address interpretations of zoning regulations, building code requirements, or property title issues.

8 FINDINGS AND OPINIONS

FINDINGS AND OPINIONS

Ninyo & Moore performed a Phase I Environmental Site Assessment (ESA) on the Site located at 1890 Alcatraz Avenue, in Berkeley, Alameda County, California. A Summary of Findings is provided below. It should be recognized that all report details are not included in this Summary, and the report should be read in its entirety.

Site Location and Use

The approximately 0.22-acre Site is located along Alcatraz Avenue. The Site consisted of a vacant commercial office building and parking lot.

Historical Information

Review of historical resources, such as aerial photographs, topographic maps, fire insurance maps, and available City Directory listings, as well as through review of historical records, interviews, and research, revealed that the Site was vacant land associated with the east adjoining gasoline service station, from the mid-1930s, until the mid-1950s, when a commercial building and parking lot were constructed on the Site. The Site has historically been occupied by several tenants including Langlois Maynard Gas Station, Rollier Jesse E Gas Station, Joe & Paul S Mobil Service, Mayo S Associated Service, Jas O Rauch & Monroe Refrigeration Equipment, Berkeley Art Center, Berkeley Neighborhood Legal Services Senior Citizens, South Berkeley Model Cities Neighborhood Council, Young Adult Project, Berkeley Adult Day Care Center, and Health Housing & Community Services.

Adjoining properties have primarily been residential houses, residential apartment buildings, and commercial buildings from at least 1939 until the present, with the following exceptions on

the eastern adjoining property: A gasoline service station was present from prior to 1939 to the mid-1950s. No RECs were identified in the historical review.

Records Review

Review of an environmental database report obtained for this project indicated that the Site was not listed on any of the *Standard Federal, State, and Tribal Environmental Record sources*. The Site was listed on the *Additional Federal, State, Tribal and Local Environmental Record sources* regulatory databases researched by EDR, including the EDR Hist Auto, E MANIFEST, RCRA NonGen / NLR, HWTS, HAZNET, FINDS, and ECHO databases. Selected federal and state environmental regulatory databases as well as responses from state and local regulatory agencies were reviewed, as available. Based on the available EDR information and the nature of these specific databases listing types, no RECs were identified at the Site in connection with these database listings.

As noted above, from the mid-1930s to the mid-1950s, the Site was vacant land associated with the eastern adjoining gasoline service station. The EDR Hist Auto database listing identifies a gasoline service station at 1890 Alcatraz Avenue from 1933 to 1943. While the current Site address is 1890 Alcatraz Avenue, the historical gasoline service station also had the address of 1890 Alcatraz Avenue, but was located to the east of the Site, where the current apartment buildings at 1896 and 1898 Alcatraz are located. Based on the lack of records indicating a release from the gasoline service station, as well as the age associated with the gasoline service station (around 70 years since removal), it is not considered a REC. However, the presence of a historical gasoline service station adjacent to the Site is considered a Business Environmental Risk (BER).

Selected federal and state environmental regulatory databases as well as responses from state and local regulatory agencies were reviewed, as available. Several off-Site facilities were located within the EDR search radius from the Site. None of the listed facilities are considered to be a REC to the Site based on several factors, including distance from the Site, location relative to the regional groundwater flow direction (e.g. hydraulically downgradient or crossgradient to the Site), database listing type, and/or affected media (soil only).

Based on the completion of the Vapor Encroachment Condition (VEC) screening matrix, it is presumed unlikely that a VEC currently exists beneath the Site.

Site Reconnaissance

On March 10, 2025, Mr. Luke Swickard with Ninyo & Moore conducted a Site reconnaissance of the property that included a visual inspection of the Site, and observations of adjoining properties. At the time of the Site reconnaissance, the Site was improved with a single story, commercial office building. The building was built for health services for adults, and therefore

had a lobby area, multiple offices, multiple appointment rooms, two large bathrooms, a large central area, a loft storage area, and a concrete patio. A parking lot was located on the eastern portion of the Site.

Adjoining Properties

The areas surrounding the Site consist primarily of commercial, residential, and school properties. The Site is bordered on the north by an apartment building (1871 Alcatraz Ave), and Pelican Plumbers (1881 Alcatraz Ave); on the south by an apartment building (6321 Dover St), and residential house (1839 63rd St); on the east by an apartment building (1896 Alcatraz Ave); and on the west by Mi Mundo Preschool (1866 Alcatraz Ave).

Based on observations made during the Site reconnaissance and review of agency file information, the adjoining properties were not identified as a REC.

8.1 Recognized Environmental Conditions

Recognized Environmental Conditions:

This assessment has revealed no evidence of RECs in connection with the Site or adjoining properties.

8.2 Controlled Recognized Environmental Conditions

Controlled Recognized Environmental Conditions:

This assessment has revealed no evidence of CRECs in connection with the Site.

8.3 Historical Recognized Environmental Conditions

Historical Recognized Environmental Conditions:

This assessment has revealed no evidence of HRECs in connection with the Site.

8.4 Business Environmental Risks

Business Environmental Risks:

The following Business Environmental Risks were identified:

- Due to the age of the Site building, it is likely that asbestos-containing building materials (ACBMs) and lead-based paint (LBP) is present on the Site.
- Due to the presence of a historical gasoline service station adjacent to the east of the Site, and a lack of records indicating the complete removal of the station, it is possible contamination associated with the historical gasoline service station remains beneath the Site and property adjoining to the east.

9 DATA GAPS

No data gaps were encountered during this Phase I ESA.

10 CONCLUSIONS

CONCLUSIONS

Ninyo & Moore has performed this Phase I ESA in conformance with the scope and limitations of ASTM E1527-21 of the 1890 Alcatraz Avenue property located at 1890 Alcatraz Avenue in Berkeley, Alameda County, California (the Site). Based on the information compiled during the preparation of this report, this assessment has revealed no evidence of Recognized Environmental Conditions (RECs), Controlled RECs (CRECs), or Historical RECs (HRECs) in connection with the Site, and no RECs were identified on the adjoining properties.

11 RECOMMENDATIONS

RECOMMENDATIONS

Based on the findings of this ESA, no further investigation is recommended at this time.

12 LIMITING CONDITIONS/DEVIATIONS

This report was prepared in accordance with ASTM E1527-21. No deviations from the standard occurred in this ESA. Based on the information gathered by Ninyo & Moore for the purposes of this ESA, it is Ninyo & Moore's opinion the data obtained from the Site reconnaissance, records reviewed, and interviews conducted, is adequate to make a conclusion on the environmental condition of the Site with respect to the existence or lack of RECs.

13 REFERENCES

ASTM International, 2021, Standard Practice for Environmental Site Assessments: Phase I Environmental Site Assessment Process, Designation E1527-21.

California Department of Conservation, California Geological Survey (CGS), 2010. California Geomorphic Provinces, Note 36.

Department of Toxic Substances Control, EnviroStor Online Database.

Environmental Data Resources (EDR 2025a), The Environmental Data Resources Radius Map Report with GeoCheck, dated March 6.

Environmental Data Resources (EDR, 2025b), The Environmental Data Resources Sanborn Map Report, dated March 6.

Environmental Data Resources (EDR 2025c), The Environmental Data Resources Aerial Photo Decade Package, dated March 6.

Environmental Data Resources (EDR, 2025d), The Environmental Data Resources City Directory Report, dated March 6.

Environmental Data Resources (EDR, 2025e), The Environmental Data Resources Historical Topographic Map Report, dated March 6.

State Water Resources Control Board, GeoTracker Online Database.

US Environmental Protection Agency (EPA). All Appropriate Inquiry (AAI), Title 40 of Code of Federal Regulations (CFR) Section 312.10.

14 ENVIRONMENTAL PROFESSIONAL STATEMENT


I declare that, to the best of my professional knowledge and belief, I meet the definition of Environmental Professional as defined by 312.10 of 40 CFR 312. I have the specific qualifications based on education, training, and experience to assess a property of the nature, history, and setting of the subject property. I have developed and performed the all appropriate inquires in conformance with the standards and practices set forth in 40 CFR Part 312.



Brandon S. Wilken
Principal Environmental Geologist

March 14, 2025
Date

Figures

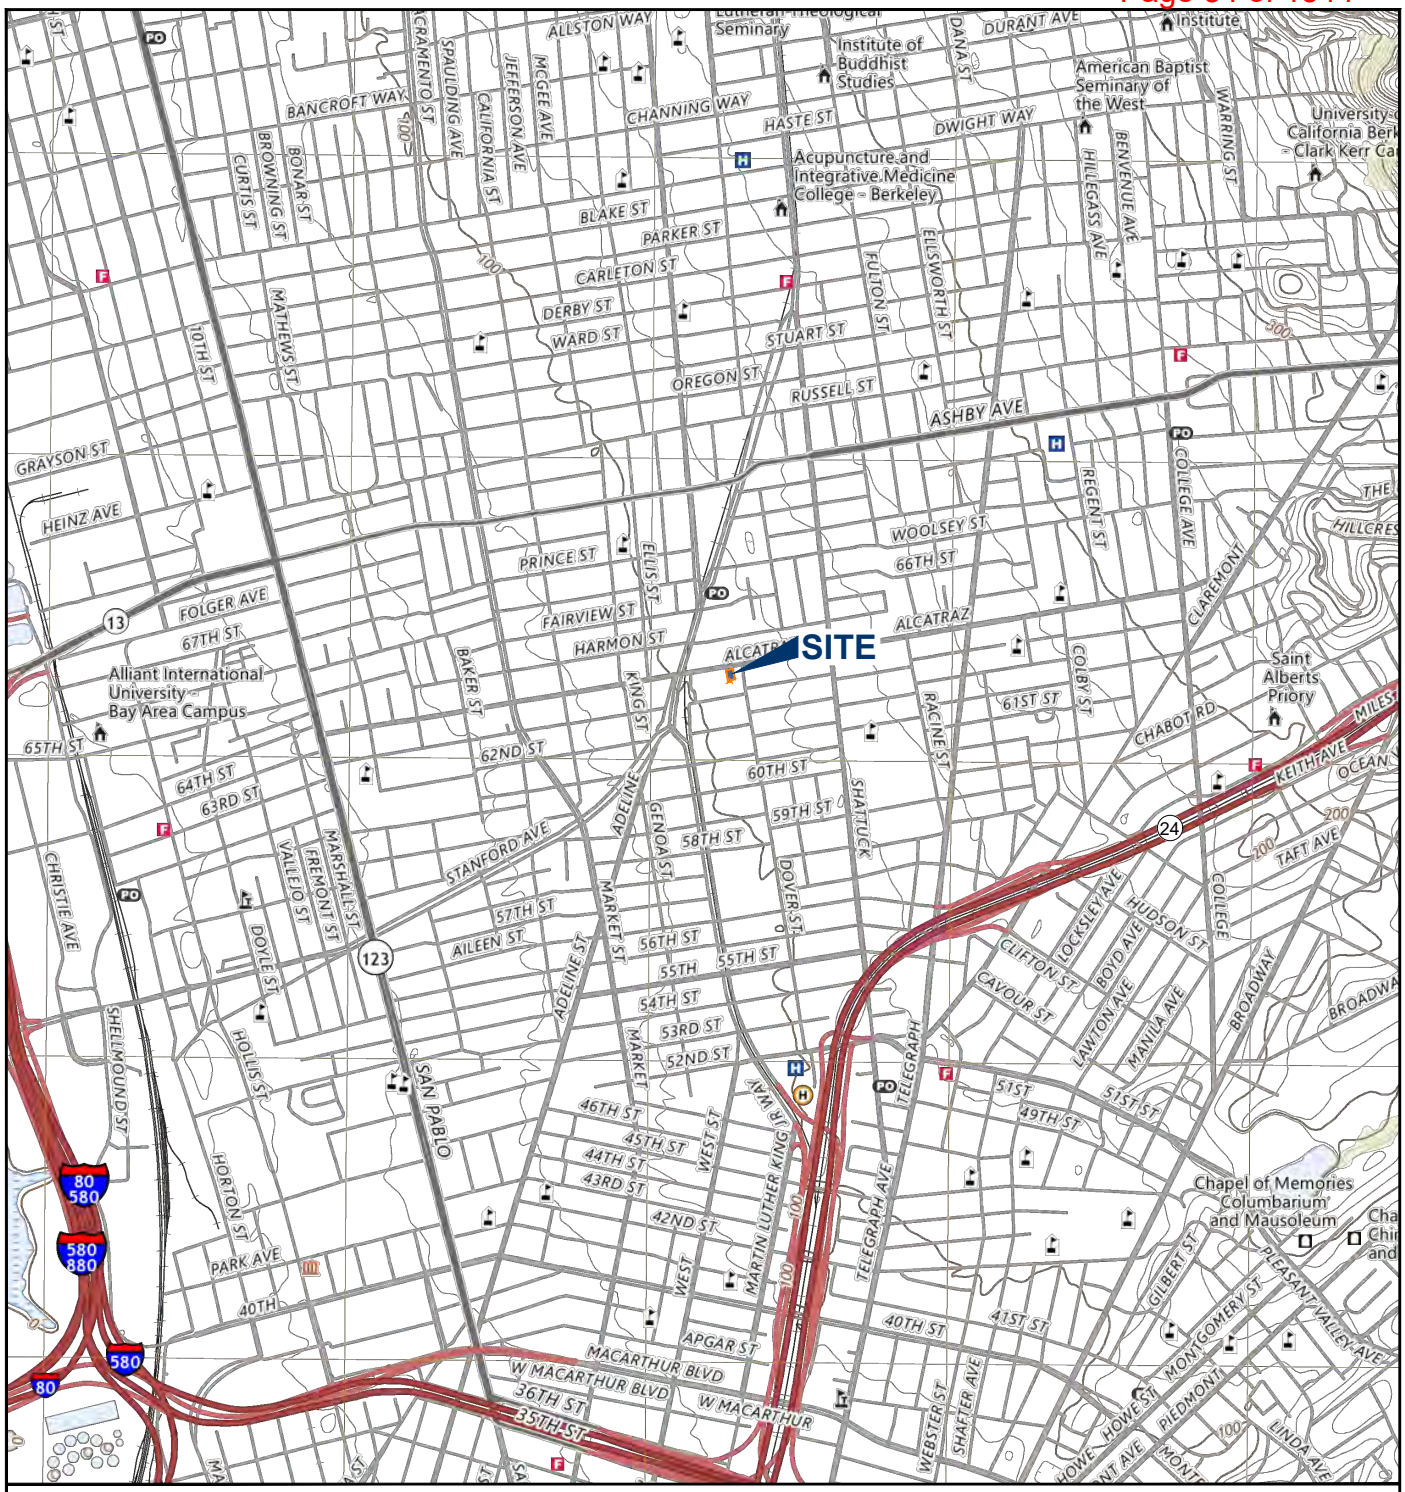

404439003.dwg 03/17/2025 AEK

NOTE: DIMENSIONS, DIRECTIONS, AND LOCATIONS ARE APPROXIMATE I REFERENCE: USGS, 2025

N

SCALE (FEET)
0 2,000 4,000

FIGURE 1

SITE LOCATION

PHASE I ENVIRONMENTAL SITE ASSESSMENT
1890 ALCATRAZ AVENUE
BERKELEY, CALIFORNIA
404439003 I 03/25

Ninyo & Moore
Geotechnical & Environmental Sciences Consultants

LEGEND
SITE BOUNDARY

LIVING HOME CONTRUCTION
3271 ADELINE ST

BAY AREA ALTERNATIVE PRESS (BAAP)
1847 ALCATRAZ AVE

APARTMENT BUILDING
1861 ALCATRAZ AVE

APARTMENT BUILDING
1871 ALCATRAZ AVE

PELICAN PLUMBERS
1881 ALCATRAZ AVE

RESIDENTIAL HOUSES
1889-1937 ALCATRAZ AVE

TAMRA MARIE ARTISTRY
1855 ALCATRAZ AVE

ALCATRAZ AVE

FORMER GASOLINE SERVICE STATION (REMOVED MID-1950's)

MI MUNDO PRESCHOOL
1866 ALCATRAZ AVE

RESIDENTIAL HOUSES
1916-1927 ALCATRAZ AVE

APARTMENT BUILDING
1900 ALCATRAZ AVE

1890 ALCATRAZ AVE
(EDR HIST AUTO, E MANIFEST, RCRA NONGEN/NLR, HWTS, HAZNET, FINDS, ECHO)

STUDIO 4 ARCHITECTURE
1840 ALCATRAZ AVE

1854 ALCATRAZ AVE

HALCYON INSURANCE AGENCY
1834 ALCATRAZ AVE

IMRSV SOUND, VO ADR STUDIO
1850 ALCATRAZ AVE

MONITA WONG
1860 ALCATRAZ AVE

APARTMENT BUILDING
1896 ALCATRAZ AVE

APARTMENT BUILDING
1898 ALCATRAZ AVE

APARTMENT BUILDING
6321 DOVER ST
(RCRA NONGEN/NLR)

RESIDENTIAL HOUSES
1916-1927 ALCATRAZ AVE

DOVER ST

63RD ST

706 63rd ST

710 63rd ST

6301-6303 DOVER ST

6234 DOVER ST

RESIDENTIAL HOUSES
1819-1839 63RD ST
(E MANIFEST, RCRA NONGEN/NLR)

N

SCALE (FEET)
0 50 100

NOTE: DIMENSIONS, DIRECTIONS, AND LOCATIONS ARE APPROXIMATE | REFERENCE: GOOGLE EARTH, 2025

404439003.dwg 03/17/2025 AEK

FIGURE 2

Ninyo & Moore
Geotechnical & Environmental Sciences Consultants

SITE PLAN

PHASE I ENVIRONMENTAL SITE ASSESSMENT
1890 ALCATRAZ AVENUE
BERKELEY, CALIFORNIA
404439003 I 03/25

Appendix A -

Resumes

Luke I. Swickard

Project Manager



EDUCATION

B.S., Environmental Science and Management, 2017, University of California, Davis, California

REGISTRATIONS/CERTIFICATIONS

AHERA Accredited Asbestos Inspector, #45593

40-Hour HAZWOPER with Annual Updates

As a Project Manager for Ninyo & Moore, Mr. Swickard has 6 years of experience in various environmental field work, including Phase I and Phase II ESAs, corridor studies, oversight of soil boring drilling, well installation and UST removal activities, as well as water, soil and soil vapor sampling. He has also conducted Spill Prevention, Control, and Countermeasure (SPCC) audits, prepared Storm Water Pollution Prevention Plan (SWPPP), and designed stormwater Best Management Practices (BMP).

EXPERIENCE

FCS New Solano County Hall of Justice Phase I Environmental Site Assessment (ESA), **Fairfield**, California: Provided project management for the completion of a Phase I ESA on the approximately 15-acre Solano County Justice Campus that includes the Solano County Courthouse, Law Library, Office of Emergency Operations, Solano County Coroner, and the Solano County Jail. The Phase I ESA was conducted to evaluate the potential for Recognized Environmental Conditions (RECs) on and adjacent to the site for ongoing use of the property. Phase I ESA activities included reviewing historical and regulatory environmental data, conducting a site reconnaissance and preparing the Phase I ESA Report.

US Agriculture Phase I ESA, **Yakima, Washington:** Provided project management for the completion of four Phase I ESAs on approximately 350-acres of agricultural property that are utilized as fruit orchards. The Phase I ESAs were conducted to evaluate the potential for RECs on and adjacent to the sites for ongoing use of the properties. Phase I ESA activities included reviewing historical and regulatory environmental data, conducting a site reconnaissance and preparing the Phase I ESA Reports.

SWCA, Transmission Line Corridor Assessments, California: Provided project management for the completion of three corridor assessments on over 1,000 parcels along over 100-mile long transmission line routes in San Jose and the California Valley. Activities included the created of parcel information databases, reviewing historical and regulatory environmental data, conducting site reconnaissance and preparing the corridor assessments and figures.

Mikesell Avenue Properties Reports Manteca, California: Provided project management and oversight for the completion of six Phase I ESAs, Pipeline Risk Analyses, Railroad Safety Studies, Geotechnical Hazard Surveys, and California Department of Education Checklists, for the Manteca Unified School District. The reports were conducted to evaluate the potential for environmental hazards and RECs. Activities included reviewing historical and regulatory environmental data, conducting a site reconnaissance and preparing the Phase I ESA Report.

City of West Sacramento Sacramento River West North Levee Corridor Assessment, West Sacramento, California: Provided project management and implementation for the completion of a corridor assessment on over 200 parcels along a 5.8-mile long area, as part of the Sacramento River levee expansion project. Activities included reviewing historical and regulatory environmental data, conducting site reconnaissance and preparing the corridor assessment. The project was conducted in accordance with EPA Brownfields Grant guidelines and requirements.

Luke I. Swickard

Project Manager

MIG Anthony Chabot Sewer Line Project San Leandro, California: Provided project management for the completion of a Phase I ESA for the nee sewer line installation in the Anthony Chabot Regional Park. Ninyo & Moore conducted the Phase I ESA to evaluate the potential for Recognized Environmental Conditions (RECs) along the 8-mile long project route, through the regional park and adjacent golf course. Activities included reviewing historical and regulatory environmental data, conducting a site reconnaissance and preparing the Phase I ESA Report.

Floating Photovoltaic (PV) Solar Array, Windsor, California: Provided project support for the completion of a Phase I Environmental Site Assessment (ESA) of a proposed floating PV solar array on an existing water treatment facility. Ninyo & Moore conducted the Phase I ESA to evaluate the potential for Recognized Environmental Conditions (RECs) adjacent to the site so that electrical infrastructure could be installed from the floating PV solar array to a collection system. Phase I ESA activities included reviewing historical and regulatory environmental data, conducting a site reconnaissance and preparing the Phase I ESA Report.

Duncan Enterprises Phase I Environmental Site Assessment (ESA), Fresno, California: Provided project management for the completion of a Phase I ESA on an approximate 14-acre industrial property that is utilized for paint, ceramics, and craft goods manufacturing and distribution. The Phase I ESA was conducted to evaluate the potential for Recognized Environmental Conditions (RECs) on and adjacent to the site for ongoing use of the property. Phase I ESA activities included reviewing historical and regulatory environmental data, conducting a site reconnaissance and preparing the Phase I ESA Report.

Lemoine Ranch Property Phase I ESA, Alturas, California: Provided project management for the completion of a Phase I ESA on an approximate 2,026-acre agricultural property that is utilized for cattle grazing. The Phase I ESA was conducted to evaluate the potential for RECs on and adjacent to the site for ongoing use of the property. Phase I ESA activities included reviewing historical and regulatory environmental data, conducting a site reconnaissance and preparing the Phase I ESA Report.

Former Richmond Hospital, Richmond, California: Provided project support for the completion of a Phase I Environmental Site Assessment (ESA) of the former Richmond Hospital for potential redevelopment. Ninyo & Moore conducted the Phase I ESA to evaluate the potential for Recognized Environmental Conditions (RECs) on or adjacent to the site. Phase I ESA Activities included reviewing historical and regulatory environmental data, conducting a site reconnaissance and preparing the Phase I ESA Report.

City of Sacramento, 3739 Marysville Boulevard Phase II ESA, Sacramento, California: Staff Environmental Scientist a Community Wide Assessment under an existing US EPA Brownfields grant. Review of historical information indicated the site was formerly a gasoline station and convenience store and a former dry cleaner was also identified on the adjacent parcel. Soil samples collected from beneath seven former USTs and the associated piping and dispensers indicated that an unauthorized release of petroleum hydrocarbons had occurred from the former fuel dispensing system. In 2018, Ninyo & Moore conducted a Phase I ESA on the site and the adjoining dry cleaner property. Results of the Phase I ESA, along with the results of the prior sampling and remediation were used to prepare a Sampling and Analysis Plan (SAP) for review by the RWQCB to conduct a Phase II ESA, which included installing and sampling 33 temporary soil gas samples, collecting soil samples from five soil borings, and collecting grab groundwater samples from three on-site borings.

Brandon S. Wilken, PG

Principal Geologist



EDUCATION

B.S., Geology, 1996, University of Nebraska-Lincoln

REGISTRATIONS/ CERTIFICATIONS

PG 7564 (California)

OSHA 8 hour Refresher

PROFESSIONAL AFFILIATIONS

California Groundwater Resource Association (GRA)

Geologic Society of America (GSA) – Hydrogeology Division

As a Principal Geologist for Ninyo & Moore, Mr. Wilken has 25 years of experience in the Environmental industry and started his career working in the field all over North America for a hard rock mineral exploration company. His experience in field geophysics led him to the contaminant assessment and remediation industry, providing professional geologic services including environmental hydrogeology, site investigation, remedial planning and implementation, health risk screening, due diligence, regulatory negotiations, and litigation support. Mr. Wilken has lead investigation and remediation projects driving risk-based solutions to successfully close environmental projects and reduce client's costs. He works closely with regulators, stakeholders, and clients to negotiate effective solutions utilizing sound science, strong technical expertise, and clear communication skills. Mr. Wilken has completed projects for a wide range of clients, including major oil companies, municipalities, manufacturing groups, and individual small business owners.

EXPERIENCE

Aerospace Manufacturing, Confidential Manufacturing Business, Torrance, California: Principal Geologist for the PFAS assessment at an operating Aerospace manufacturing facility. Assessed PFAS in soil, wastewater effluent, storm water, and groundwater by advancing five soil borings, installing three monitoring wells, collecting wastewater effluent, municipal water, and storm water samples. The data was compared, and recommendations were provided to the RWQCB.

Major Oil Company Refinery, Martinez, California: Principal Geologist for the environmental services at a 640-acre refining complex. The team is developing a PFAS assessment strategy for the facility to comply with a RWQCB request for assessment. Furthermore, the project team was planning to demolish an old wastewater treatment pond and developing a replacement treatment facility. Lastly the team operated, maintained, and optimized 27 groundwater extraction systems for contaminant plume control, to limit impacts to adjacent wetlands and surface water bodies.

S Street Redevelopment Project, Sacramento, California: Principal Geologist for the soil, soil vapor, and groundwater assessment and in situ ELSTM and zero valent iron injections to remediate site CVOC's. Assessment included advancement of soil borings, installation of groundwater monitoring and soil vapor wells, and routine sampling. Remedial activities included closing an UST in-place and injecting approximately 6,900 pounds of ELSTM and 58,000 pounds of zero valent iron into targeted areas. Interfaced with multiple stakeholders and agencies including property owner/client (Capitol Area Development Authority), City of Sacramento, RWQCB, and SCEMD.

Former Orchard Supply Facility, Sacramento, California: Principal Geologist for in situ EHC® injections to remediate site VOC's. Approximately 24,525 gallons of 30% EHC® slurry was injected into the subsurface; approximately 1,272 gallons of EHC® slurry was injected into the shallow zone aquifer; and approximately 23,253 gallons of EHC® slurry was injected into the deep zone aquifer. Interfaced with multiple stakeholders and agencies including property owner, client (Capitol Area Development Authority), DTSC, City of Sacramento, RWQCB, and SCEMD.

Stewart's Automotive, Sacramento, California: Principal Geologist for

Brandon S. Wilken
Principal Geologist

soil, soil vapor, and groundwater assessments, SVE system operation, and in situ EDS-ERTM and zero valent iron injections to remediate site CVOC's. Assessment included vertical delineation of groundwater, the installation of soil vapor wells, and routine sampling. Remedial activities included upgrading and operating an SVE system and the injection of approximately 31,900 pounds of EDS-ERTM; 19,900 pounds of mZVI; and 82 liters of KB-1 into targeted areas. Interfaced with multiple stakeholders and agencies including property owner/client, site tenant, City of Sacramento, Caltrans, RWQCB, and SCEMD.

Manufacturing Facilities, San Carlos, California: Principal Geologist and previous Senior Project Manager for assessment and remediation of PCBs and CVOCs at two adjacent manufacturing facilities. Project required managing corrective action account between two clients that at times had competing interests. Also, over saw the sale of one of the properties and the development of a plan to meet redevelopment goals which included a cap for PCBs, stormwater infrastructure decontamination, and other redevelopment activities.

Ecodyne Pond Site, Windsor, California: Principal Geologist for the assessment and remediation of a former wood treatment facility that utilized creosote and pentachlorophenol to treat lumber. The facility also had a lead dip-treatment tank for coating metal hardware. Brandon's team designed a remedial excavation to remove residual dioxin, lead, and poly aromatic hydrocarbons from soil at the site. The excavation extended offsite, which involved removing soil beneath a concrete-lined drainage ditch that conveyed stormwater from the site to a nearby creek. In addition, a natural gas transmission line was located approximately 2 to 4 feet below the grade of the drainage ditch. To minimize potential damage, Brandon's team worked closely with the owner of the natural gas line and excavated soil by hand digging around the natural gas line. The work was completed safely without incident. A total of 15,587 tons of non-hazardous and 6,411 tons of hazardous soil were excavated, and 4,718,739 gallons of water were extracted, and properly handled and disposed of offsite. The team also provided technical assistance to the client's legal team prior to and during remedial activities for several lawsuits related to the site. All lawsuits were resolved in our client's favor.

Ranch Headquarters, Woodland, California: Principal Geologist and previous Senior Project Manager for fixed fee remediation of a several acre light non aqueous phase liquid plume near a network of irrigation canals at an operating ranch/farm headquarters. He managed a cost cap and a pollution liability limit insurance policy to provide long term liability protection for the client. This project also utilized a land discharge permit obtained from the RWQCB to discharge treated groundwater from the multi-phase extraction treatment system. Successfully negotiated with the RWQCB to shut down and remove the remediation system after no reoccurrences of LNAPL were observed and approximately 1 month after the treatment system's mass removal rate went asymptotic. Post-remediation groundwater monitoring has ceased. He was working with the stakeholders to get a land covenant in place to facilitate case low threat case closure.

Former Paint Manufacturing Facility, San Leandro, California: Senior Project Manager for a former paint manufacturing facility contaminated with various chlorinated and non-chlorinated volatile organic compounds (VOCs). The project consisted of environmental investigations, agency liaison, and the operation and maintenance of a multi-phase extraction treatment system. The team successfully implemented a carbohydrate injection program, after active mechanical remediation reached asymptotic recovery, to increase the rate of reductive dechlorination to accelerate the timeframe to regulatory case closure.

Service Station Site, Fremont, California: Senior Project Manager for a service station that has petroleum hydrocarbons impacts in the first water-bearing zone, in an aquitard, and the Newark Aquifer. He was given this site to manage, and he completely reevaluated the conceptual site model during the production of a remedial action plan proposing the installation of multiple groundwater extraction recirculation wells screened in the Newark Aquifer. He convinced the client to not invest in the $1,800,000 remediation project and to challenge the regulatory agency. He was successful in negotiating with the regulatory agency that remediation in the drinking water aquifer was not necessary. Allowing the client to pursue a more cost feasible remedial solution.

Former Bulk Terminal, Rio Vista, California: Senior Project Manager for a former bulk terminal with LNAPL detections directly adjacent to the Sacramento River. The site had been utilized by many businesses in its history and the first known crude oil above ground storage tank (AST) was onsite as early as 1896. Defined the extent of hydrocarbons in soil and groundwater, including LNAPL plume. Planned and submitted a remedial excavation along the Sacramento River to the Army Corps of Engineers and received approval without further review. During negotiations with the RWQCB, successfully negotiated a soil cleanup goal of 1,000 milligrams per kilogram (mg/kg) total petroleum hydrocarbons (TPH), which saved the client hundreds of thousands of dollars in cleanup costs.

Brandon S. Wilken, PG, QSD/P

Principal Geologist



EDUCATION

B.S., Geology, 1996, University of Nebraska-Lincoln

REGISTRATIONS/ CERTIFICATIONS

PG 7564 (California)

Qualified SWPPP Developer/Practitioner, QSD/P, No. 28075 (California)

OSHA 8 hour Refresher

PROFESSIONAL AFFILIATIONS

California Groundwater Resource Association (GRA)

Geologic Society of America (GSA) – Hydrogeology Division

As a Principal Geologist for Ninyo & Moore, Mr. Wilken started his career working in the field all over North America for a hard rock mineral exploration company. His experience in field geophysics led him to the contaminant assessment and remediation industry, providing professional geologic services including environmental hydrogeology, site investigation, remedial planning and implementation, health risk screening, due diligence, regulatory negotiations, and litigation support. Mr. Wilken has lead investigation and remediation projects driving risk-based solutions to successfully close environmental projects and reduce client's costs. He works closely with regulators, stakeholders, and clients to negotiate effective solutions utilizing sound science, strong technical expertise, and clear communication skills. Mr. Wilken has completed projects for a wide range of clients, including, school districts and universities, municipalities, manufacturing groups, major oil companies, and individual small business owners.

REPRESENTATIVE EXPERIENCE

Judicial Council of California, San Francisco Civic Center Courthouse, Phase I ESA, San Francisco, California: Principal Geologist during a Phase I Environmental Site Assessment (ESA) on the San Francisco Civic Center Courthouse ito evaluate the suitability of the Site for facility improvements. The courthouse consisted of six floors including 33 courtrooms, judge's chambers, judge's conference room, staff offices, mechanical rooms, seven elevators, sheriff's offices, holding cells, bathrooms, and a cafeteria. A basement floor consisted of an underground parking area, a security room, maintenance supply room, and mechanical rooms. The Phase I ESA consisted of evaluating the Site's historical uses, past investigations, adjoining properties, utilities, occupants, regulatory database records, maps, city directories, as well as geography, topography, and hydrology, for recognized environmental conditions (RECs). Historical research revealed that the Site was developed sometime prior to the late 1880s with a residential building and several store buildings. Residential and store buildings, a warehouse, auto repair shop, fire station, gas station, office building, and parking lot were added and removed from the Site until the late 1990s, when all of the buildings were removed and replaced with the current municipal courthouse building. The Site had a leaking underground storage tank case in 1993 and 1994. No corresponding records for the former gasoline stations, or records indicating the type of leak, the contaminant of concern, the affected media, nor any environmental investigations, or remediation activities related to the leaking UST case were found. The lack of records for these items were considered a REC.

Smiling Monkey Ranch, Factory Road, Sunnyside, California: Principal Geologist during a Phase I ESA on the Smiling Monkey Ranch property located on Factory Road. We reviewed the historical aerial photographs, Sanborn fire insurance maps, topographic maps, city directories, as well as records in the State, County, and Local databases for the Site. We concluded that no evidence of RECs, HRECs, or CRECs were found. Concerning the agricultural history of the site, irrigated cultivated surficial soils can become contaminated with hazardous substances as a result of the application of agricultural chemicals. Certain organochlorine pesticides are persistent in the environment and residual pesticide concentrations in surface soils are consequently a possible contaminant on irrigated agricultural sites. We encountered no evidence during review of historic information suggesting that the site contained any agricultural chemicals mixing or staging area, or manufacturing

Brandon S. Wilken
Principal Geologist

or warehousing facility, where pesticide residuals in soils could accumulate at concentrations greater than those that can occur as a result of normal cultivated field applications. However, a pesticide/insecticide/fungicide storage shed was observed on the site during site reconnaissance, but no signs of leaks or spills were observed. Based on these circumstances, the health risk associated with former applications of agricultural chemicals to the property is likely low, and no further investigation for potential pesticides in soil is recommended at this time.

Robla School District, Bell Avenue Elementary School Phase I ESA, Sacramento, California: Principal Geologist during a DTSC compliant Phase I ESA for a site, which is located in a mixed residential/commercial land use area to assist Robla School District complete a redevelopment of the Site. Additionally, a supplemental evaluation to comply with the California Department of Education checklist requirements was completed. At the time of the Site reconnaissance, the Site was a portion of the Bell Avenue Elementary School campus. The Site was improved with a portable preschool and transitional Kindergarten classroom building consisting of 5 classrooms and an office. The classrooms were open floor plans with an attached bathroom, and the office included a reception area, offices, storage rooms, a staff kitchen, and bathrooms. Based on historical information compiled during this Phase I ESA, no evidence of Recognized Environmental Conditions (RECs), Historical RECs (HRECs), or Controlled RECs (CRECs) associated with the Site. No evidence of RECs was identified for the adjoining or nearby properties.

San Pablo Avenue, Phase I ESA, Berkeley, California: Principal Geologist during a Phase I Environmental Site Assessment (ESA) on the San Pablo Avenue property, which was developed with two 2-story apartment buildings and occupied by the tenants of the apartment buildings. Services included a site reconnaissance to visually and/or physically observe the interior and exterior of structures and other features on the site as well as visible exterior features of adjoining properties to identify areas of possibly contaminated surface soil or surface water, and possible risks of contamination from activities at the site and adjoining properties; review of reasonably ascertainable standard environmental record sources including federal, state, and tribal regulatory agency databases for the site and for properties located within a specified radius of the site; review of reasonably ascertainable additional environmental record resources including local records and/or additional state or tribal records for the site and for properties located within a specified radius of the site; review of reasonably ascertainable standard physical setting sources including a current United States Geological Survey (USGS) 7.5-minute topographic map, and possibly including USGS and/or state groundwater and geologic maps, and soil maps; performance of interviews with present owners, operators, and occupants of the site as well as other knowledgeable parties as appropriate; review of reasonably ascertainable standard historical sources including aerial photographs, historical fire insurance rate maps, topographic maps, and city directories, as available; performance of a preliminary vapor encroachment screening assessment on the site and adjoining properties; and preparation of an ESA report documenting the methodology, findings and opinions regarding RECs on and adjoining the site.

Judicial Council of California, Solano County Hall of Justice, Phase I ESA, Fairfield, California: Principal Geologist during a Phase I Environmental Site Assessment (ESA) on the Solano County Hall of Justice to evaluate the suitability of the Site. The property consisted of three separate Sites which included a parking lot associated with the adjacent Old Solano County Courthouse, a portion of the Solano County Justice Campus including the Solano County Courthouse, Fleet Services, and the UC Cooperative Agricultural Extension building, and a parking lot, and two vacant lots. The Phase I ESA consisted of evaluating the Site's historical uses, past investigations, adjoining properties, utilities, occupants, regulatory database records, maps, city directories, as well as geography, topography, and hydrology, for recognized environmental conditions (RECs). Historical research revealed that the Sites were developed sometime prior to the late 1880s with the old Solano County Jail, Union High School, and several commercial and residential buildings. By the late 1990s, the majority of the buildings had been removed and replaced with the current buildings. The parking associated with the adjacent Old Solano County Courthouse and the area of the old Solano County Jail, had two underground storage tanks (USTs) that were removed in the late 1990s. No corresponding confirmation sampling or regulatory closure letters related to the removal of the USTs were found. The lack of records for these items were considered a REC.

Manteca Unified School District, 4th Street, Phase I Environmental Site Assessment, French Camp, California: Principal Geologist during environmental services for two properties adjacent to the existing French Camp Elementary School property. The California Department of Education (CDE) Reports are required by the State of California for property that will be developed with school buildings. The CDE Checklist Reports included a Phase I Environmental Site Assessment (ESA), which consisted of evaluating the site's historical uses, past investigations, adjoining properties, utilities, occupants, regulatory database records, maps, city directories, as well as geography, topography, and hydrology, for recognized environmental conditions (RECs). The ESA concluded that no

Brandon S. Wilken
Principal Geologist

evidence of RECs were identified for the site. However, the power lines in the vicinity of the site were a maximum of 60 kV and are within 100 feet of the site, in violation of Title 5, Section 14010 of the California Code of Regulations (CCR).

SJ Distributors, Cold Producers Storage Facility, Environmental Site Assessment and UST Investigation, Fresno, California: Principal Geologist for a Phase I Environmental Site Assessment (ESA), a Limited Phase II ESA, and an additional investigation to verify the potential presence of underground storage tanks (USTs) for a Cold Producers Storage Facility. Based on information reviewed during preparation of the Phase I ESA, the site had a 12,800-gallon and a 7,775-gallon oil underground storage tank (UST) depicted on a 1918 Sanborn Fire Insurance Map of the site. Review of historical information and agency records did not provide any details as to the disposition of the two USTs, therefore, a Limited Phase II ESA to assess the potential presence of USTs was recommended.

Santa Clara County Facilities and Fleet Department and Parks and Recreation On Call Environmental Service Contract, Santa Clara County, California: Technical Advisor for two On-Call Environmental Services contracts with separate Santa Clara County Agencies, including the Facilities and Fleet Department and the Department of Parks and Recreation. Our contract with the Facilities and Fleet Department (FFD) is mainly for conducting Phase I and Phase II ESAs on properties that the County is interested in purchasing. The types of properties that interest the FFD are generally commercial properties; however, in some cases the FFD has expressed interest in properties that have been involved in light industrial and manufacturing. The Phase I ESAs conducted for the FFD following of the Phase I ESA ASTM E1527-13 guidelines, which includes a review of historical and regulatory documents and databases, a site reconnaissance, interviews with persons associated and familiar with the property, and preparation of the Phase I ESA report. We have also conducted Phase II ESAs for the FFD, and our services have included soil, soil vapor and groundwater sampling, analysis, and reporting and regulatory agency correspondence. Our Phase I ESAs prepared for the Parks and Recreation District (PRD) have a much broader scope due to the rural nature of the properties the County is interested in purchasing for either new park lands, or augmenting current park properties. As part of Santa Clara County's Charter Park Fund, they have been provided $72 million for park land acquisition until the year 2026. Most of the sites we have investigated as part of our contract with the PRD were either vacant properties with limited historical site use or cattle ranches.

Robla School District, Bell Avenue Elementary School, Sacramento, California: Principal Geologist during a Phase I Environmental Site Assessment (ESA) for a site located in a mixed residential/commercial land use area at the corner of Bell Avenue and Pinell Street to assist Robla School District complete a redevelopment of the Site. At the time of the Site reconnaissance, the Site was a portion of the Bell Avenue Elementary School campus. The Site was improved with a portable preschool and transitional-Kindergarten classroom building consisting of 5 classrooms and an office. The classrooms were open floor plans with an attached bathroom, and the office included a reception area, offices, storage rooms, a staff kitchen, and bathrooms. Historical research revealed that the Site was vacant land from sometime prior to 1891 until the late 1960s, when the current portable classroom building was constructed on the Site. No significant changes have occurred on the Site since the late 1960s. The Site has historically been occupied by the Robla School District as the Robla Pre-School. Based on the information compiled during this Phase I ESA, no evidence of Recognized Environmental Conditions (RECs), Historical RECs (HRECs), or Controlled RECs (CRECs) associated with the Site. No evidence of RECs was identified for the adjoining or nearby properties.

Appendix B -

Assessor's Information and Questionnaires

Site Name: African American Holistic Resource Center
Site Address: 1890 Alcatraz Ave. Berkeley, CA

Type of Business: Health Clinic and Community Center
Current Owner: City of Berkeley
Dates of Ownership: 1974 to present
Previous Owner: Joseph and Jeanne Landisman
Dates of Ownership: 1968 to 1974
Type(s) of Business: unknown
Date of Original Construction of Site Building(s): 1958

BACKGROUND & USE

What is the current use of the property?

	Hotel/Motel		Industrial/Storage/Warehouse: Type:
	Warehouse (type):		Vacant Land/Farming/Agricultural/Cattle Grazing
	Office		Multi-Family Residential
	Retail	x	Other: vacant

What is the intended future use of the property? Health Clinic and Community Building

Site Tenant History

Year(s)	Tenant / Type of Business
1936-1958	Gas service station
1958-1968	Wholesale refrigeration equipment sales
1968-1972	unknown
1972-1982	Young Adult Program/Community Resources Office
1982-2023	Various health organizations

Please fill in the following information regarding the site utilities, as appropriate and indicate the date service was originally initiated/installed:

Water Provider: EBMUD
Sewer Provider: EBMUD
Electrical Provider: PG&E
Natural Gas Provider: PG&E

Is the property currently used, or previously been used, for an industrial or manufacturing operation, as a gasoline station, a motor repair facility, a commercial printing facility, a dry cleaners, a photo developing laboratory, a junkyard or a landfill, or as a waste treatment, storage, disposal, processing or recycling facility?

x Yes Type: gas station
___ No
___ Unknown

Has the facility or the property ever generated, treated, stored, transported or disposed of hazardous waste or hazardous substances other than on an incidental basis? Are waste manifest forms available?

___ Yes Description:_____
___ No
_X_ Unknown

Have any demolition debris, hazardous substances, petroleum products, unidentified waste materials, automotive or industrial batteries, tires, trash or refuse been dumped, buried and/or burned on the property?

___ Yes Description:_____
___ No
_X_ Unknown

TANKS (fuel tanks, oil tanks, etc)

Are there currently, or have there been previously, any underground storage tanks on the property such as gasoline/diesel fuel tanks, waste oil tanks?

___Yes _____ No _X_Unknown

If YES, please provide number, size, age of tanks

Tanks_____ Size_____ Contents_____ Age_____
Tanks_____ Size_____ Contents_____ Age_____
Tanks_____ Size_____ Contents_____ Age_____
Tanks_____ Size_____ Contents_____ Age_____

Has there ever been a reported or unreported release or spill (including failed leak tests) from the tank? (If YES, provide details).

___Yes _____ No _X_Unknown

Are there currently, or have there been previously, any above ground storage tanks on the property?

___Yes _____ No _X_Unknown

If YES, please provide number, size, age of tanks

Tanks_____ Size_____ Contents_____ Age_____
Tanks_____ Size_____ Contents_____ Age_____
Tanks_____ Size_____ Contents_____ Age_____
Tanks_____ Size_____ Contents_____ Age_____

Has there ever been a reported or unreported release or spill (including failed leak tests) from the tank? (If YES, provide details).

___Yes _____ No _X_Unknown

Has there ever been a reported or unreported release or spill from the tank? (If YES, provide details).

___Yes _____ No _X_Unknown

Details:_____

_____

UTILITIES/DISCHARGES

Is the property served, or has the property been served, by a private water well?

___Yes _____ No ___X___Unknown

If yes, is groundwater under the property used as a source of drinking water?

___Yes _____ No ___Unknown

Has the water from the well ever been tested? (If YES, please provide test results)

___Yes _____ No ___Unknown

Has the well water been identified as contaminated by any governmental agency?

___Yes _____ No ___Unknown

Are there any groundwater monitoring wells or irrigation wells on the property?

___Yes _____ No ___X___Unknown

If Yes, how many____ and when were they installed?_____

Does the property discharge waste water, or storm water into a municipal sanitary sewer system? If Yes, does the facility discharge under an NPDES Permit or Waste Discharge Permit?

___X___Yes _____ No ___Unknown Permit Number/Agency:_____

Are there any current or previous sumps used for waste-water collection/treatment on the property?

___Yes ___X___ No ___Unknown

Are there any septic systems, dry wells or leach fields on the property?

___Yes _____ No ___X___Unknown If Yes, Where?:_____

ENVIRONMENTAL COMPLIANCE

Is there knowledge of environmental liens or governmental notification or involvement relating to past or current use or disposal of hazardous substances?

___Yes ___X___ No ___Unknown

Is there any environmental litigation, administrative action or cleanup action involving the property related to a release or threatened release of any hazardous substance or petroleum product?

___Yes ___X___ No ___Unknown

Has the property or related facilities or operations ever been the subject of enforcement actions by governmental authorities resulting in penalties of any kind?

___Yes ___X___ No ___Unknown

ENVIRONMENTAL CONDITIONS

Has groundwater or soils on the property ever been tested?

___Yes __X__ No ___Unknown

If Yes, provide details:

_____

Have any contaminants been identified which exceed standards or guidelines levels?

___Yes __X__ No ___Unknown

If Yes, provide details:

_____

BUILDING CONDITIONS

What is/are the age of the structure(s)? Built in 1958.

Have any major renovations been completed and if so, describe type and when completed:

Yes, 1989

Has an asbestos and/or lead-based paint survey been performed on the site structure(s)?

__X__ Yes ____ No ___Unknown

If Yes, was asbestos containing materials identified?

__X__ Yes ____ No

If Yes, was lead-based paint present identified?

___Yes ____ No

THIS QUESTIONNAIRE WAS COMPLETED BY

Name (Print) Csilla Kenny

Signature Assistant Civil Engineer, PRW Department

Title Csilla Kenny

Address 1947 Center St

Phone Number 510-981-6346

Date 03/07/2025

Please return the completed questionnaire by email to Ninyo & Moore at the following address:

Luke Swickard, Senior Staff Environmental Scientist
Ninyo & Moore
1401 Halyard Drive, Suite 110
West Sacramento, California 95691
916-373-9858 EX 15403 (office)
530-219-3575 (cell)
lswickard@ninyoandmoore.com

PHASE I ESA/AAI REQUIREMENTS

According to the All Appropriate Inquiry (AAI, 40 CFR 312) requirements and ASTM (E 1527-21) guidance on conducting Phase I Environmental Site Assessments, the "user" of the assessment must provide the following information, if available, to the environmental professional in order to qualify for Landowner Liability Protections (LLPs) offered by the Small Business Liability Relief and Brownfields Revitalization Act of 2001. Please check yes or no and provide any additional information you may have regarding the site. Failure to provide this information could result in a determination that "all appropriate inquiry" is not complete.

(1) Environmental cleanup liens that are filed or recorded against the site (40 CFR 132.25).
Are you aware of any environmental cleanup liens against the property that are filed or recorded under federal, tribal, state, or local law?

☐ Yes ☑ No

If yes, please explain:

(2) Activity and land use limitations that are in place on the site or that have been filed or recorded in a registry (40 CFR 312.26).
Are you aware of any activity use limitations (AULs), such as engineering controls, land use restrictions, or institutional controls that are in place at the site and/or have been filed or recorded in a registry under federal, tribal, state or local law?

☐ Yes ☑ No

If yes, please explain:

(3) Specialized knowledge or experience of the person/department requesting the Phase I ESA and seeking to qualify for the landowner liability protections (40 CFR 312.28).
As the user of this ESA, do you have any specialized knowledge or experience related to the property or adjoining properties? For example, are you involved in the same line of business as the current or former occupants of the property or an adjoining property so that you would have specialized knowledge of the chemicals and processes used by this type of business?

☐ Yes ☑ No

If yes, please explain:

(4) Relationship of the purchase price to the fair market value of the property, if it were not contaminated (40 CFR 312.29).
Does the purchase price offered for this property reasonably reflect the fair market value of the property? If there is a difference between the purchase price and the fair market value, have you considered whether the lower purchase price is because contamination is known or believed to be at the property?

Please discuss: no property transaction planned

(5) Commonly known or reasonably ascertainable information about the property (40 CFR 312.30).
Are you aware of commonly known or reasonably ascertainable information about the property that would help the environmental professional to identify conditions indicative of releases or threatened releases? For example, as user,
(a) Do you know the past uses of the property? yes
(b) Do you know of specific chemicals that are present or once were present at the property? no
(c) Do you know of spills or other chemical releases that have taken place at the property? no
(d) Do you know of any environmental cleanups that have taken place or are ongoing at the property? no

☐ Yes ☑ No

If yes, please explain:

(6) The degree of obviousness of the presence or likely presence of contamination at the property and the ability to detect the contamination by appropriate investigation (40 CFR 312.31).
As the user of this ESA, based on your knowledge and experience related to the property, are there any obvious indicators that point to the presence or likely presence of contamination at the property?

☑ Yes ☐ No

If yes, please explain: Former use of property as gas station

Csilla Kenny Assistant Civil Engineer, PRW COB	Csilla K	03/07/2025
Print Name	Signature	Date

Appendix C -

Environmental Data Resources (EDR) Radius Report

1890 Alcatraz Avenue
1890 Alcatraz Avenue
Berkeley, CA 94703

Inquiry Number: 7917334.2s
March 06, 2025

The EDR Radius Map™ Report with GeoCheck®

6 Armstrong Road, 4th floor
Shelton, CT 06484
Toll Free: 800.352.0050
www.edrnet.com

TABLE OF CONTENTS

SECTION	PAGE
Executive Summary	ES1
Overview Map	2
Detail Map	3
Map Findings Summary	4
Map Findings	9
Orphan Summary	606
Government Records Searched/Data Currency Tracking	GR-1

GEOCHECK ADDENDUM

Physical Setting Source Addendum	A-1
Physical Setting Source Summary	A-2
Physical Setting SSURGO Soil Map	A-6
Physical Setting Source Map	A-12
Physical Setting Source Map Findings	A-14
Physical Setting Source Records Searched	PSGR-1

Thank you for your business.
Please contact EDR at 1-800-352-0050
with any questions or comments.

Disclaimer - Copyright and Trademark Notice

This Report contains certain information obtained from a variety of public and other sources reasonably available to Environmental Data Resources, LLC. It cannot be concluded from this Report that coverage information for the target and surrounding properties does not exist from other sources. This Report is provided on an "AS IS", "AS AVAILABLE" basis. **NO WARRANTY EXPRESS OR IMPLIED IS MADE WHATSOEVER IN CONNECTION WITH THIS REPORT. ENVIRONMENTAL DATA RESOURCES, LLC AND ITS SUBSIDIARIES, AFFILIATES AND THIRD PARTY SUPPLIERS DISCLAIM ALL WARRANTIES, OF ANY KIND OR NATURE, EXPRESS OR IMPLIED, ARISING OUT OF OR RELATED TO THIS REPORT OR ANY OF THE DATA AND INFORMATION PROVIDED IN THIS REPORT, INCLUDING WITHOUT LIMITATION, ANY WARRANTIES REGARDING ACCURACY, QUALITY, CORRECTNESS, COMPLETENESS, COMPREHENSIVENESS, SUITABILITY, MERCHANTABILITY, FITNESS FOR A PARTICULAR PURPOSE, TITLE, NON-INFRINGEMENT, MISAPPROPRIATION, OR OTHERWISE. ALL RISK IS ASSUMED BY THE USER. IN NO EVENT SHALL ENVIRONMENTAL DATA RESOURCES, LLC OR ITS SUBSIDIARIES, AFFILIATES OR THIRD PARTY SUPPLIERS BE LIABLE TO ANYONE FOR ANY DIRECT, INCIDENTAL, INDIRECT, SPECIAL, CONSEQUENTIAL OR OTHER DAMAGES OF ANY TYPE OR KIND (INCLUDING BUT NOT LIMITED TO LOSS OF PROFITS, LOSS OF USE, OR LOSS OF DATA) INFORMATION PROVIDED IN THIS REPORT.** Any analyses, estimates, ratings, environmental risk levels, or risk codes provided in this Report are provided for illustrative purposes only, and are not intended to provide, nor should they be interpreted as providing any facts regarding, or prediction or forecast of, any environmental risk for any property. Only an assessment performed by a qualified environmental professional can provide findings, opinions or conclusions regarding the environmental risk or conditions in, on or at any property.

Copyright 2025 by Environmental Data Resources, LLC. All rights reserved. Reproduction in any media or format, in whole or in part, of any report or map of Environmental Data Resources, LLC, or its affiliates, is prohibited without prior written permission.

EDR and its logos (including Sanborn and Sanborn Map) are trademarks of Environmental Data Resources, LLC or its affiliates. All other trademarks used herein are the property of their respective owners.

EXECUTIVE SUMMARY

A search of available environmental records was conducted by Environmental Data Resources, Inc (EDR). The report was designed to assist parties seeking to meet the search requirements of EPA's Standards and Practices for All Appropriate Inquiries (40 CFR Part 312), the ASTM Standard Practice for Environmental Site Assessments (E1527 - 21), the ASTM Standard Practice for Environmental Site Assessments for Forestland or Rural Property (E2247 - 16), the ASTM Standard Practice for Limited Environmental Due Diligence: Transaction Screen Process (E1528 - 22) or custom requirements developed for the evaluation of environmental risk associated with a parcel of real estate.

TARGET PROPERTY INFORMATION

ADDRESS

1890 ALCATRAZ AVENUE
BERKELEY, CA 94703

COORDINATES

Latitude (North):	37.8487290 - 37° 50' 55.42''
Longitude (West):	122.2695470 - 122° 16' 10.36''
Universal Tranverse Mercator:	Zone 10
UTM X (Meters):	564265.4
UTM Y (Meters):	4189077.5
Elevation:	109 ft. above sea level

USGS TOPOGRAPHIC MAP ASSOCIATED WITH TARGET PROPERTY

Target Property Map:	50005378 OAKLAND WEST, CA
Version Date:	2021
Southeast Map:	50005377 OAKLAND EAST, CA
Version Date:	2021

AERIAL PHOTOGRAPHY IN THIS REPORT

Portions of Photo from:	20200524
Source:	USDA

MAPPED SITES SUMMARY

Target Property Address:
1890 ALCATRAZ AVENUE
BERKELEY, CA 94703

Click on Map ID to see full detail.

MAP ID	SITE NAME	ADDRESS	DATABASE ACRONYMS	RELATIVE ELEVATION	DIST (ft. & mi.) DIRECTION
A1	LANGLOIS MAYNARD	1890 ALCATRAZ AVE	EDR Hist Auto		TP
A2	BERKELEY MENTAL HEAL	1890 ALCATRAZ AVE	RCRA NonGen / NLR, E MANIFEST		TP
A3	BERKELEY MENTAL HEAL	1890 ALCATRAZ AVE	HWTS, HAZNET		TP
A4	BERKELEY MENTAL HEAL	1890 ALCATRAZ AVE	FINDS		TP
A5	BERKELEY MENTAL HEAL	1890 ALCATRAZ AVE	ECHO		TP
A6	BRIAN EDWARDS-TIEKER	1829 63RD ST.	RCRA NonGen / NLR, E MANIFEST	Higher	1 ft.
A7	CAROL A WARREN COMPA	6321 DOVER STREET	RCRA NonGen / NLR	Higher	28, 0.005, SE
A8	CAMPBELL HELEN MRS	1852 ALCATRAZ AVE	EDR Hist Cleaner	Lower	85, 0.016, WNW
B9	EASY DOES IT EMERGEN	3271 ADELINE ST UNIT	RCRA NonGen / NLR	Lower	276, 0.052, WNW
B10	EASY DOES IT EMERGEN	3271 ADELINE ST	RCRA NonGen / NLR	Lower	276, 0.052, WNW
B11	EUWELL'S CLEANERS	1806 ALCATRAZ AVE	DRYCLEANERS	Lower	316, 0.060, West
B12	EUWELL CLEANERS	1806 ALCATRAZ AVE	RCRA-SQG, EMI, CERS	Lower	316, 0.060, West
C13	JONATHAN CHANG	1814 63RD ST #A	RCRA NonGen / NLR, E MANIFEST	Lower	333, 0.063, SW
C14	JONATHAN CHANG	1814 63RD STREET UNI	RCRA NonGen / NLR, E MANIFEST	Lower	333, 0.063, SW
D15	JARED NOLAN	759 ALCATRAZ AVENUE	RCRA NonGen / NLR, E MANIFEST	Higher	565, 0.107, ENE
E16	PAMALA AND MICHAEL T	1824 62ND STREET	RCRA NonGen / NLR, E MANIFEST	Lower	598, 0.113, South
F17	ANDY PINOST	1912 FAIRVIEW ST.	RCRA NonGen / NLR, E MANIFEST	Higher	621, 0.118, North
F18	ANDY PINOST	1912 FAIRVIEW ST.	RCRA NonGen / NLR	Higher	621, 0.118, North
D19	OAKLAND HOUSING AUTH	755 ALCATRAZ AVE	RCRA NonGen / NLR	Higher	638, 0.121, East
G20	SARAH WYMAN	755 65TH STREET	RCRA NonGen / NLR, E MANIFEST	Higher	725, 0.137, NE
H21	MACE CAMPBELL	654 POIRIER STREET	RCRA NonGen / NLR, E MANIFEST	Higher	771, 0.146, SE
E22	PETE BAKER	736 61ST STREET	RCRA NonGen / NLR, E MANIFEST	Lower	781, 0.148, South
G23	ESTATE OF ERSLARIOR	6526 TREMONT ST	RCRA NonGen / NLR, E MANIFEST	Higher	844, 0.160, NE
G24	RACHEL EVANS	6526 TREMONT ST	RCRA NonGen / NLR, E MANIFEST	Higher	844, 0.160, NE
I25	AKXNER CONSTRUCTION	1929 FAIRVIEW	RCRA NonGen / NLR, FINDS, ECHO, HWTS, HAZNET	Higher	852, 0.161, North
J26	GREG MAXWELL	628-62ND ST	RCRA NonGen / NLR, E MANIFEST	Higher	855, 0.162, ESE
J27	PETER FRANKEL	623 63RD STREET	RCRA NonGen / NLR, E MANIFEST	Higher	855, 0.162, East
K28	MONSEN PLATING & SIL		PFAS ECHO	Lower	887, 0.168, SW
29	ELLA MURRAY	682 61ST STREET	RCRA NonGen / NLR, E MANIFEST	Higher	897, 0.170, SSE
L30	KEALIE & ALEX PRETZL	745 61ST ST	RCRA NonGen / NLR, E MANIFEST	Lower	909, 0.172, South
K31	UNIVERSE PAINTING AN	3370 ADELINE ST	RCRA NonGen / NLR, E MANIFEST	Lower	919, 0.174, WSW
K32	UNIVERSE PAINTING IN	3370 ADELINE ST	RCRA NonGen / NLR	Lower	919, 0.174, WSW
K33	MONSEN SILVERSMITHS	3370 ADELINE ST	RCRA-VSQG, ENVIROSTOR, CPS-SLIC, FINDS, ECHO, E...	Lower	919, 0.174, WSW
K34	3370 ADELINE LLC	3370 ADELINE STREET	RCRA NonGen / NLR, E MANIFEST	Lower	919, 0.174, WSW
35	LAURIE WILKIE	6019 DOVER STREET	RCRA NonGen / NLR, E MANIFEST	Lower	960, 0.182, SSE
M36	ASA KRAMER	6527 WHITNEY ST	RCRA NonGen / NLR, E MANIFEST	Higher	968, 0.183, NE
M37	ASA KAMER-SR79608	6527 WHITNEY ST	RCRA NonGen / NLR, E MANIFEST	Higher	968, 0.183, NE
38	EPHESIAN CHURCH OF G	1709 ALCATRAZ AVENUE	RCRA NonGen / NLR, E MANIFEST	Lower	979, 0.185, West
K39	THE BUSLAB	3407 ADELINE ST	RCRA NonGen / NLR, E MANIFEST	Lower	991, 0.188, SW

MAPPED SITES SUMMARY

Target Property Address:
1890 ALCATRAZ AVENUE
BERKELEY, CA 94703

Click on Map ID to see full detail.

MAP ID	SITE NAME	ADDRESS	DATABASE ACRONYMS	RELATIVE ELEVATION	DIST (ft. & mi.) DIRECTION
K40	THE BUSLAB	3407 ADELINE ST	CERS HAZ WASTE, HWTS, CERS	Lower	991, 0.188, SW
M41	CHRISTOPHER LESSER	6600 TREMONT ST	RCRA NonGen / NLR	Higher	996, 0.189, NNE
H42	JEROME CLARK	627 POIRER ST	RCRA NonGen / NLR, E MANIFEST	Higher	1008, 0.191, SE
I43	NATHAN JOHN	6624 DOVER STREET	RCRA NonGen / NLR, E MANIFEST	Higher	1021, 0.193, NNE
M44	CHAUN LOWE	6512 WHITNEY STREET	RCRA NonGen / NLR, E MANIFEST	Higher	1023, 0.194, NE
K45	ALLYSON APPEN	3396 ADELINE ST	RCRA NonGen / NLR	Lower	1034, 0.196, SW
46	6 UNIT COMPLEX	818 61ST STREET	RCRA-LQG, FINDS, ECHO	Lower	1038, 0.197, SW
L47	CHRISTOPHER JACOBY	748 60TH STREET	RCRA NonGen / NLR	Lower	1100, 0.208, South
N48	GAS STATION / EAST B	6501 SHATTUCK AVE	UST FINDER RELEASE	Higher	1123, 0.213, ENE
N49	GAS STATION / EAST B	6501 SHATTUCK AVE	LUST, Alameda County CS, Cortese, CERS	Higher	1123, 0.213, ENE
N50	BRUDER LLC	6501 SHATTUCK AVE	Alameda County CS, HWTS, HAZNET	Higher	1123, 0.213, ENE
M51	CHRIS BROWN	6542 WHITNEY STREET	RCRA NonGen / NLR, E MANIFEST	Higher	1128, 0.214, NE
O52	MASTER MOBILE MECHAN	6200 SHATTUCK AVENUE	RCRA NonGen / NLR	Higher	1192, 0.226, ESE
O53	6200 SHATTUCK PARTNE	6200 SHATTUCK AVE	RCRA NonGen / NLR	Higher	1192, 0.226, ESE
O54	SHATTUCK PARTNERS, L	6200 SHATTUCK AVENUE	RCRA NonGen / NLR, E MANIFEST	Higher	1192, 0.226, ESE
O55	AUTOMASTERS	6200 SHATTUCK AVE.	LUST, Alameda County CS, Cortese, HWTS, CERS	Higher	1192, 0.226, ESE
O56	AUTOMASTERS	6200 SHATTUCK AVE.	UST FINDER RELEASE	Higher	1192, 0.226, ESE
N57	CHILTON AUTO BODY BE	6426 SHATTUCK AVE	RCRA NonGen / NLR, E MANIFEST	Higher	1218, 0.231, ENE
N58	BOB MOTTER BODY SHOP	6426 SHATTUCK AVE	RCRA-SQG, CERS HAZ WASTE, FINDS, ECHO, E MANIFEST,...	Higher	1218, 0.231, ENE
N59	ROCKRIDGE TWO WHEELS	6432 SHATTUCK AVE	RCRA NonGen / NLR	Higher	1227, 0.232, ENE
N60	ROCKRIDGE TWO WHEELS	6432 SHATTUCK AVE	RCRA NonGen / NLR	Higher	1227, 0.232, ENE
N61	ROCKRIDGE TWO WHEELS	6432 SHATTUCK AVE	RCRA NonGen / NLR	Higher	1227, 0.232, ENE
N62	ROCKRIDGE TWO WHEELS	6432 SHATTUCK AVE	CERS HAZ WASTE, HWTS	Higher	1227, 0.232, ENE
N63	ROCKRIDGE TWO WHEELS	6432 SHATTUCK AVE.	RCRA NonGen / NLR	Higher	1227, 0.232, ENE
64	OAKLAND AFFORDABLE H	594 63RD STREET	RCRA NonGen / NLR	Higher	1246, 0.236, East
O65	ONE HGI, LLC	594 62ND ST	RCRA NonGen / NLR, E MANIFEST	Higher	1247, 0.236, ESE
66	BART/ASHBY STATION	3100 ADELINE ST	RCRA NonGen / NLR, E MANIFEST	Higher	1257, 0.238, North
P67	DARNELL APPLING	615 61ST STREET	RCRA NonGen / NLR, E MANIFEST	Higher	1279, 0.242, SE
P68	OMEERA LLC DBA SHATT	6103 SHATTUCK AVE	RCRA-SQG, FINDS, ECHO, DRYCLEANERS, EMI, HWTS,...	Higher	1285, 0.243, ESE
P69	OMEERA LLC DBA SHATT	6103 SHATTUCK AVE	RCRA NonGen / NLR	Higher	1285, 0.243, ESE
Q70	SHATTUCK IMPORTS	6562 SHATTUCK AVE	UST FINDER RELEASE	Higher	1393, 0.264, NE
Q71	SHATTUCK IMPORT SERV	6562 SHATTUCK AVE	LUST, Alameda County CS, SWEEPS UST, HIST UST, CA...	Higher	1393, 0.264, NE
72	GRANT LABORATORIES	6020 ADELINE ST	SEMS-ARCHIVE, RCRA NonGen / NLR, FINDS, ECHO	Lower	1439, 0.273, SW
R73	MALCOM X SCHOOL	1734 PRINCE ST	UST FINDER RELEASE	Lower	1569, 0.297, NW
R74	MALCOM X SCHOOL	1734 PRINCE ST	LUST, Cortese, HIST CORTESE, CERS	Lower	1569, 0.297, NW
S75	LACLAIRE & DI FRANCE	5901 SHATTUCK	LUST, Alameda County CS, Cortese, HIST CORTESE,...	Higher	1840, 0.348, SE
S76	LACLAIRE & DI FRANCE	5901 SHATTUCK	UST FINDER RELEASE	Higher	1840, 0.348, SE
T77	MOTOR CITY AUTOMOTIV	3058 SHATTUCK AVE	UST FINDER RELEASE	Higher	1899, 0.360, NNE
T78	MOTOR CITY AUTOMOTIV	3058 SHATTUCK AVE	RCRA-SQG, LUST, CERS HAZ WASTE, SWEEPS UST, CA FID...	Higher	1899, 0.360, NNE

MAPPED SITES SUMMARY

Target Property Address:
1890 ALCATRAZ AVENUE
BERKELEY, CA 94703

Click on Map ID to see full detail.

MAP ID	SITE NAME	ADDRESS	DATABASE ACRONYMS	RELATIVE ELEVATION	DIST (ft. & mi.) DIRECTION
U79	VACANT LOT OWNER KEI	5829 ADELINE ST	LUST	Lower	2134, 0.404, SSW
U80	VACANT LOT OWNER KEI	5829 ADELINE	LUST, Alameda County CS, Cortese, HIST CORTESE,...	Lower	2134, 0.404, SSW
U81	EXXON	5829 ADELINE	UST FINDER RELEASE	Lower	2134, 0.404, SSW
V82	MARTIN LUTHER KING J	5714 MARTIN LUTHER K	UST FINDER RELEASE	Lower	2219, 0.420, South
V83	MARTIN LUTHER KING J	5714 MARTIN LUTHER K	LUST, Alameda County CS, Cortese, HIST CORTESE,...	Lower	2219, 0.420, South
W84	ARCO # 00414	3000 SHATTUCK AVE	UST FINDER RELEASE	Higher	2347, 0.445, NNE
W85	ARCO # 00414	3000 SHATTUCK AVE	LUST, SWEEPS UST, HIST UST, CA FID UST, Cortese,...	Higher	2347, 0.445, NNE
W86	U.S. SMOG AND GAS	3000 SHATTUCK AVENUE	CPS-SLIC, CERS	Higher	2347, 0.445, NNE
X87	2001 ASHBY REDEVELOP	2001 ASHBY AVENUE	CPS-SLIC	Higher	2387, 0.452, North
Y88	MOORE PROPERTY	3155 SACRAMENTO ST	UST FINDER RELEASE	Lower	2389, 0.452, West
Y89	MOORE PROPERTY	3155 SACRAMENTO ST	LUST, Cortese, HIST CORTESE, CERS	Lower	2389, 0.452, West
Z90	THRIFTY OIL	6125 TELEGRAPH AVE	LUST, SWEEPS UST, HIST UST, CA FID UST, Cortese,...	Higher	2414, 0.457, East
Z91	THRIFTY OIL #063 / A	6129 TELEGRAPH AVE	Alameda County CS, CERS	Higher	2414, 0.457, East
Z92	THRIFTY OIL #063 / A	6129 TELEGRAPH AVE	UST FINDER RELEASE	Higher	2414, 0.457, East
AA93	CHEVRON #306799	5815 MARKET STREET	UST FINDER RELEASE	Lower	2425, 0.459, SW
AA94	CHEVRON #306799	5815 MARKET STREET	LUST, Alameda County CS, Cortese, CERS	Lower	2425, 0.459, SW
W95	ENTERPRISE CAR RENTA	3001 SHATTUCK AVE	UST FINDER RELEASE	Higher	2435, 0.461, NNE
W96	ENTERPRISE CAR RENTA	3001 SHATTUCK AVE	LUST, Cortese, CERS	Higher	2435, 0.461, NNE
X97	MAUDELLE MILLER SHIR	2925 ADELINE STREET	CPS-SLIC	Higher	2457, 0.465, North
AB98	CHEVRON	3250 SACRAMENTO ST	UST FINDER RELEASE	Lower	2474, 0.469, West
AB99	LIFELONG MEDICAL CAR	3250 SACRAMENTO STRE	ENVIROSTOR	Lower	2474, 0.469, West
AB100	CHEVRON	3250 SACRAMENTO ST	LUST, Cortese, CERS	Lower	2474, 0.469, West
AB101	CHEVRON	3250 SACRAMENTO	LUST, HIST CORTESE	Lower	2474, 0.469, West
W102	SHELL	2996 SHATTUCK AVE	LUST, SWEEPS UST, Cortese, HIST CORTESE, Notify...	Higher	2476, 0.469, NNE
W103	FORMER SHELL	2996 SHATTUCK AVE	UST FINDER RELEASE	Higher	2476, 0.469, NNE
W104	SOUTHWICK CHRYSLER P	2900 SHATTUCK AVE	UST FINDER RELEASE	Higher	2510, 0.475, NNE
W105	SOUTHWICK CHRYSLER P	2900 SHATTUCK AVE	LUST, Cortese, CERS	Higher	2510, 0.475, NNE
W106	IMPORTED CARS OF BER	2900 SHATTUCK AVE	LUST, SWEEPS UST, CA FID UST, HIST CORTESE	Higher	2510, 0.475, NNE
X107	HUB PAINT CENTER	2917 ADELINE ST	LUST, Cortese, HIST CORTESE, CERS	Higher	2573, 0.487, North
X108	HUB PAINT CENTER	2917 ADELINE ST	UST FINDER RELEASE	Higher	2573, 0.487, North
AC109	ARCO #0374	6407 TELEGRAPH	UST FINDER RELEASE	Higher	2577, 0.488, ENE
AC110	ARCO SERVICE STATION	6407 TELEGRAPH AVENU	Notify 65	Higher	2577, 0.488, ENE
AC111	ARCO	6407 TELEGRAPH AVE	LUST, Alameda County CS, SWEEPS UST, Cortese, HIST...	Higher	2577, 0.488, ENE
AD112	WILLBETT COMPANY	925 STANFORD AVE	LUST, Alameda County CS, Cortese, CERS	Lower	2597, 0.492, SW
AD113	WILLBETT COMPANY	925 STANFORD AVE	UST FINDER RELEASE	Lower	2597, 0.492, SW
114	5976-5998 TELEGRAPH	5976-5998 TELEGRAPH	CPS-SLIC, BROWNFIELDS	Higher	2629, 0.498, ESE
115	BERKELEY UNIFIED SCH	1707 RUSSELL ST	ENVIROSTOR, SWEEPS UST, CA FID UST	Lower	2884, 0.546, NNW
116	SERVICE STATION # 15	5509 MARTIN LUTHER K	Notify 65	Lower	3065, 0.580, South
117	CHEVRON	5500 TELEGRAPH AVE	LUST, Alameda County CS, CHMIRS, Cortese, HIST...	Higher	3756, 0.711, SE

MAPPED SITES SUMMARY

Target Property Address:
1890 ALCATRAZ AVENUE
BERKELEY, CA 94703

Click on Map ID to see full detail.

MAP ID	SITE NAME	ADDRESS	DATABASE ACRONYMS	RELATIVE ELEVATION	DIST (ft. & mi.) DIRECTION
118	PCC	6400 SAN PABLO AVE	LUST, Cortese, HIST CORTESE, Notify 65, CERS	Lower	4369, 0.827, West
119	MARCHANT CORPORATION	6701 SAN PABLO AVENU	ENVIROSTOR, VCP, ENF	Lower	4762, 0.902, West
AE120	MYERS DRUM - OAKLAND	6549 SAN PABLO AVENU	HIST Cal-Sites	Lower	4782, 0.906, West
AE121	MYERS CONTAINER CORP	6549 SAN PABLO AVE	RESPONSE, ENVIROSTOR, HIST UST, CA FID UST, DEED,...	Lower	4782, 0.906, West
122	1171 OCEAN AVENUE	1171 OCEAN AVENUE	ENVIROSTOR, LUST, CPS-SLIC, Alameda County CS,...	Lower	4907, 0.929, West
123	48TH STREET COMMUNIT	1042 48TH STREET	ENVIROSTOR, VCP	Lower	4974, 0.942, SSW
124	HAMZEH CHEVRON STATI	5800 COLLEGE AVENUE	Notify 65	Higher	5124, 0.970, East

EXECUTIVE SUMMARY

TARGET PROPERTY SEARCH RESULTS

The target property was identified in the following records. For more information on this property see page 9 of the attached EDR Radius Map report:

Site	Database(s)	EPA ID
LANGLOIS MAYNARD 1890 ALCATRAZ AVE OAKLAND, CA	EDR Hist Auto	N/A
BERKELEY MENTAL HEAL 1890 ALCATRAZ AVE BERKELEY, CA 94703	RCRA NonGen / NLR EPA ID:: CAL000446752 E MANIFEST	CAL000446752
BERKELEY MENTAL HEAL 1890 ALCATRAZ AVE BERKELEY, CA 94703	HWTS HAZNET GEPAID: CAL000446752	N/A
BERKELEY MENTAL HEAL 1890 ALCATRAZ AVE BERKELEY, CA 94703	FINDS Registry ID:: 110070593083	N/A
BERKELEY MENTAL HEAL 1890 ALCATRAZ AVE BERKELEY, CA 94703	ECHO Registry ID: 110070593083	N/A

DATABASES WITH NO MAPPED SITES

No mapped sites were found in EDR's search of available ("reasonably ascertainable ") government records either on the target property or within the search radius around the target property for the following databases:

STANDARD ENVIRONMENTAL RECORDS

Lists of Federal NPL (Superfund) sites

NPL ---------- National Priority List
Proposed NPL ---------- Proposed National Priority List Sites
NPL LIENS ---------- Federal Superfund Liens

Lists of Federal Delisted NPL sites

Delisted NPL ---------- National Priority List Deletions

EXECUTIVE SUMMARY

Lists of Federal sites subject to CERCLA removals and CERCLA orders

FEDERAL FACILITY..... Federal Facility Site Information listing
SEMS..... Superfund Enterprise Management System

Lists of Federal RCRA facilities undergoing Corrective Action

CORRACTS..... Corrective Action Report

Lists of Federal RCRA TSD facilities

RCRA-TSDF..... RCRA - Treatment, Storage and Disposal

Federal institutional controls / engineering controls registries

LUCIS..... Land Use Control Information System
US ENG CONTROLS..... Engineering Controls Sites List
US INST CONTROLS..... Institutional Controls Sites List

Federal ERNS list

ERNS..... Emergency Response Notification System

Lists of state and tribal landfills and solid waste disposal facilities

SWF/LF..... Solid Waste Information System

Lists of state and tribal leaking storage tanks

INDIAN LUST..... Leaking Underground Storage Tanks on Indian Land

Lists of state and tribal registered storage tanks

FEMA UST..... Underground Storage Tank Listing
UST..... Active UST Facilities
AST..... Aboveground Petroleum Storage Tank Facilities
INDIAN UST..... Underground Storage Tanks on Indian Land

Lists of state and tribal voluntary cleanup sites

INDIAN VCP..... Voluntary Cleanup Priority Listing
VCP..... Voluntary Cleanup Program Properties

ADDITIONAL ENVIRONMENTAL RECORDS

Local Brownfield lists

US BROWNFIELDS..... A Listing of Brownfields Sites

Local Lists of Landfill / Solid Waste Disposal Sites

WMUDS/SWAT..... Waste Management Unit Database
SWRCY..... Recycler Database

EXECUTIVE SUMMARY

HAULERS ---- Registered Waste Tire Haulers Listing
INDIAN ODI ---- Report on the Status of Open Dumps on Indian Lands
ODI ---- Open Dump Inventory
DEBRIS REGION 9 ---- Torres Martinez Reservation Illegal Dump Site Locations
IHS OPEN DUMPS ---- Open Dumps on Indian Land

Local Lists of Hazardous waste / Contaminated Sites

US HIST CDL ---- Delisted National Clandestine Laboratory Register
SCH ---- School Property Evaluation Program
CDL ---- Clandestine Drug Labs
Toxic Pits ---- Toxic Pits Cleanup Act Sites
US CDL ---- National Clandestine Laboratory Register

Local Lists of Registered Storage Tanks

SWEEPS UST ---- SWEEPS UST Listing
HIST UST ---- Hazardous Substance Storage Container Database
CERS TANKS ---- California Environmental Reporting System (CERS) Tanks
CA FID UST ---- Facility Inventory Database

Local Land Records

LIENS ---- Environmental Liens Listing
LIENS 2 ---- CERCLA Lien Information
DEED ---- Deed Restriction Listing

Records of Emergency Release Reports

HMIRS ---- Hazardous Materials Information Reporting System
CHMIRS ---- California Hazardous Material Incident Report System
LDS ---- Land Disposal Sites Listing
MCS ---- Military Cleanup Sites Listing
SPILLS 90 ---- SPILLS 90 data from FirstSearch

Other Ascertainable Records

FUDS ---- Formerly Used Defense Sites
DOD ---- Department of Defense Sites
SCRD DRYCLEANERS ---- State Coalition for Remediation of Drycleaners Listing
US FIN ASSUR ---- Financial Assurance Information
EPA WATCH LIST ---- EPA WATCH LIST
2020 COR ACTION ---- 2020 Corrective Action Program List
TSCA ---- Toxic Substances Control Act
TRIS ---- Toxic Chemical Release Inventory System
SSTS ---- Section 7 Tracking Systems
ROD ---- Records Of Decision
RMP ---- Risk Management Plans
RAATS ---- RCRA Administrative Action Tracking System
PRP ---- Potentially Responsible Parties
PADS ---- PCB Activity Database System
ICIS ---- Integrated Compliance Information System
FTTS ---- FIFRA/ TSCA Tracking System - FIFRA (Federal Insecticide, Fungicide, & Rodenticide Act)/TSCA (Toxic Substances Control Act)
MLTS ---- Material Licensing Tracking System

EXECUTIVE SUMMARY

COAL ASH DOE	Steam-Electric Plant Operation Data
COAL ASH EPA	Coal Combustion Residues Surface Impoundments List
PCB TRANSFORMER	PCB Transformer Registration Database
RADINFO	Radiation Information Database
HIST FTTS	FIFRA/TSCA Tracking System Administrative Case Listing
DOT OPS	Incident and Accident Data
CONSENT	Superfund (CERCLA) Consent Decrees
INDIAN RESERV	Indian Reservations
FUSRAP	Formerly Utilized Sites Remedial Action Program
UMTRA	Uranium Mill Tailings Sites
LEAD SMELTERS	Lead Smelter Sites
US AIRS	Aerometric Information Retrieval System Facility Subsystem
US MINES	Mines Master Index File
MINES MRDS	Mineral Resources Data System
ABANDONED MINES	Abandoned Mines
UXO	Unexploded Ordnance Sites
DOCKET HWC	Hazardous Waste Compliance Docket Listing
FUELS PROGRAM	EPA Fuels Program Registered Listing
PFAS NPL	Superfund Sites with PFAS Detections Information
PFAS FEDERAL SITES	Federal Sites PFAS Information
PFAS TRIS	List of PFAS Added to the TRI
PFAS TSCA	PFAS Manufacture and Imports Information
PFAS RCRA MANIFEST	PFAS Transfers Identified In the RCRA Database Listing
PFAS ATSDR	PFAS Contamination Site Location Listing
PFAS WQP	Ambient Environmental Sampling for PFAS
PFAS PROJECT	NORTHEASTERN UNIVERSITY PFAS PROJECT
PFAS NPDES	Clean Water Act Discharge Monitoring Information
PFAS ECHO FIRE TRAIN	Facilities in Industries that May Be Handling PFAS Listing
PFAS PT 139 AIRPORT	All Certified Part 139 Airports PFAS Information Listing
AQUEOUS FOAM NRC	Aqueous Foam Related Incidents Listing
BIOSOLIDS	ICIS-NPDES Biosolids Facility Data
UST FINDER	UST Finder Database
PFAS	PFAS Investigation Site Location Listing
AQUEOUS FOAM	Former Fire Training Facility Assessments Listing
CA BOND EXP. PLAN	Bond Expenditure Plan
CHROME PLATING	Chrome Plating Facilities Listing
CUPA Listings	CUPA Resources List
EMI	Emissions Inventory Data
ENF	Enforcement Action Listing
Financial Assurance	Financial Assurance Information Listing
ICE	Inspection, Compliance and Enforcement
HWP	EnviroStor Permitted Facilities Listing
HWT	Registered Hazardous Waste Transporter Database
MINES	Mines Site Location Listing
MWMP	Medical Waste Management Program Listing
NPDES	NPDES Permits Listing
PEST LIC	Pesticide Regulation Licenses Listing
PROC	Certified Processors Database
HAZMAT	Hazardous Material Facilities
UIC	UIC Listing
UIC GEO	UIC GEO (GEOTRACKER)
WASTEWATER PITS	Oil Wastewater Pits Listing
WDS	Waste Discharge System
WIP	Well Investigation Program Case List
MILITARY PRIV SITES	MILITARY PRIV SITES (GEOTRACKER)

EXECUTIVE SUMMARY

PROJECT ..... PROJECT (GEOTRACKER)
WDR ..... Waste Discharge Requirements Listing
CIWQS ..... California Integrated Water Quality System
CERS ..... CERS
NON-CASE INFO ..... NON-CASE INFO (GEOTRACKER)
OTHER OIL GAS ..... OTHER OIL & GAS (GEOTRACKER)
PROD WATER PONDS ..... PROD WATER PONDS (GEOTRACKER)
SAMPLING POINT ..... SAMPLING POINT (GEOTRACKER)
WELL STIM PROJ ..... Well Stimulation Project (GEOTRACKER)

EDR HIGH RISK HISTORICAL RECORDS

EDR Exclusive Records

EDR MGP ..... EDR Proprietary Manufactured Gas Plants

EDR RECOVERED GOVERNMENT ARCHIVES

Exclusive Recovered Govt. Archives

RGA LF ..... Recovered Government Archive Solid Waste Facilities List
RGA LUST ..... Recovered Government Archive Leaking Underground Storage Tank

SURROUNDING SITES: SEARCH RESULTS

Surrounding sites were identified in the following databases.

Elevations have been determined from the USGS Digital Elevation Model and should be evaluated on a relative (not an absolute) basis. Relative elevation information between sites of close proximity should be field verified. Sites with an elevation equal to or higher than the target property have been differentiated below from sites with an elevation lower than the target property.
Page numbers and map identification numbers refer to the EDR Radius Map report where detailed data on individual sites can be reviewed.

Sites listed in ***bold italics*** are in multiple databases.

Unmappable (orphan) sites are not considered in the foregoing analysis.

STANDARD ENVIRONMENTAL RECORDS

Lists of Federal CERCLA sites with NFRAP

SEMS-ARCHIVE: SEMS-ARCHIVE (Superfund Enterprise Management System Archive) tracks sites that have no further interest under the Federal Superfund Program based on available information. The list was formerly known as the CERCLIS-NFRAP, renamed to SEMS ARCHIVE by the EPA in 2015. EPA may perform a minimal level of assessment work at a site while it is archived if site conditions change and/or new information becomes available. Archived sites have been removed and archived from the inventory of SEMS sites. Archived status indicates that, to the best of EPA's knowledge, assessment at a site has been completed and that EPA has determined no further steps will be taken to list the site on the National Priorities List (NPL), unless information indicates this decision was not appropriate or other considerations require a recommendation for listing at a later time. The decision does not necessarily mean that there is no hazard associated with a given site; it only means that. based upon available information, the location is not judged to be potential NPL site.

A review of the SEMS-ARCHIVE list, as provided by EDR, and dated 12/19/2024 has revealed that there

is 1 SEMS-ARCHIVE site within approximately 0.5 miles of the target property.

Lower Elevation	Address	Direction / Distance	Map ID	Page
GRANT LABORATORIES Site ID: 0901672 EPA Id: CAD093982866	***6020 ADELINE ST***	***SW 1/4 - 1/2 (0.273 mi.)***	***72***	***343***

Lists of Federal RCRA generators

RCRA-LQG: RCRAInfo is EPA's comprehensive information system, providing access to data supporting the Resource Conservation and Recovery Act (RCRA) of 1976 and the Hazardous and Solid Waste Amendments (HSWA) of 1984. The database includes selective information on sites which generate, transport, store, treat and/or dispose of hazardous waste as defined by the Resource Conservation and Recovery Act (RCRA). Large quantity generators (LQGs) generate over 1,000 kilograms (kg) of hazardous waste, or over 1 kg of acutely hazardous waste per month.

A review of the RCRA-LQG list, as provided by EDR, and dated 09/16/2024 has revealed that there is 1 RCRA-LQG site within approximately 0.25 miles of the target property.

Lower Elevation	Address	Direction / Distance	Map ID	Page
6 UNIT COMPLEX EPA ID:: CAP000216853	***818 61ST STREET***	***SW 1/8 - 1/4 (0.197 mi.)***	***46***	***181***

RCRA-SQG: RCRAInfo is EPA's comprehensive information system, providing access to data supporting the Resource Conservation and Recovery Act (RCRA) of 1976 and the Hazardous and Solid Waste Amendments (HSWA) of 1984. The database includes selective information on sites which generate, transport, store, treat and/or dispose of hazardous waste as defined by the Resource Conservation and Recovery Act (RCRA). Small quantity generators (SQGs) generate between 100 kg and 1,000 kg of hazardous waste per month.

A review of the RCRA-SQG list, as provided by EDR, and dated 09/16/2024 has revealed that there are 3 RCRA-SQG sites within approximately 0.25 miles of the target property.

Equal/Higher Elevation	Address	Direction / Distance	Map ID	Page
BOB MOTTER BODY SHOP EPA ID:: CAD982014656	***6426 SHATTUCK AVE***	***ENE 1/8 - 1/4 (0.231 mi.)***	***N58***	***235***
OMEERA LLC DBA SHATT EPA ID:: CAD982011066	***6103 SHATTUCK AVE***	***ESE 1/8 - 1/4 (0.243 mi.)***	***P68***	***319***

Lower Elevation	Address	Direction / Distance	Map ID	Page
EUWELL CLEANERS EPA ID:: CAD981975626	***1806 ALCATRAZ AVE***	***W 0 - 1/8 (0.060 mi.)***	***B12***	***28***

EXECUTIVE SUMMARY

RCRA-VSQG: RCRAInfo is EPA's comprehensive information system, providing access to data supporting the Resource Conservation and Recovery Act (RCRA) of 1976 and the Hazardous and Solid Waste Amendments (HSWA) of 1984. The database includes selective information on sites which generate, transport, store, treat and/or dispose of hazardous waste as defined by the Resource Conservation and Recovery Act (RCRA). Very small quantity generators (VSQGs) generate less than 100 kg of hazardous waste, or less than 1 kg of acutely hazardous waste per month.

A review of the RCRA-VSQG list, as provided by EDR, and dated 09/16/2024 has revealed that there is 1 RCRA-VSQG site within approximately 0.25 miles of the target property.

Lower Elevation	Address	Direction / Distance	Map ID	Page
MONSEN SILVERSMITHS	***3370 ADELINE ST***	***WSW 1/8 - 1/4 (0.174 mi.)***	***K33***	***114***
EPA ID:: CAD981981665				

Lists of state- and tribal (Superfund) equivalent sites

RESPONSE: Identifies confirmed release sites where DTSC is involved in remediation, either in a lead or oversight capacity. These confirmed release sites are generally high-priority and high potential risk.

A review of the RESPONSE list, as provided by EDR, has revealed that there is 1 RESPONSE site within approximately 1 mile of the target property.

Lower Elevation	Address	Direction / Distance	Map ID	Page
MYERS CONTAINER CORP	***6549 SAN PABLO AVE***	***W 1/2 - 1 (0.906 mi.)***	***AE121***	***555***
Database: RESPONSE, Date of Government Version: 10/21/2024				
Status: Certified O&M - Land Use Restrictions Only				
Facility Id: 01340111				

Lists of state- and tribal hazardous waste facilities

ENVIROSTOR: The Department of Toxic Substances Control's (DTSC's) Site Mitigation and Brownfields Reuse Program's (SMBRP's) EnviroStor database identifes sites that have known contamination or sites for which there may be reasons to investigate further. The database includes the following site types: Federal Superfund sites (National Priorities List (NPL)); State Response, including Military Facilities and State Superfund; Voluntary Cleanup; and School sites. EnviroStor provides similar information to the information that was available in CalSites, and provides additional site information, including, but not limited to, identification of formerly-contaminated properties that have been released for reuse, properties where environmental deed restrictions have been recorded to prevent inappropriate land uses, and risk characterization information that is used to assess potential impacts to public health and the environment at contaminated sites.

A review of the ENVIROSTOR list, as provided by EDR, and dated 10/21/2024 has revealed that there are 7 ENVIROSTOR sites within approximately 1 mile of the target property.

Lower Elevation	Address	Direction / Distance	Map ID	Page
MONSEN SILVERSMITHS	***3370 ADELINE ST***	***WSW 1/8 - 1/4 (0.174 mi.)***	***K33***	***114***
Facility Id: 71002939				
Status: Inactive - Needs Evaluation				
LIFELONG MEDICAL CAR	3250 SACRAMENTO STRE	W 1/4 - 1/2 (0.469 mi.)	AB99	450

EXECUTIVE SUMMARY

Facility Id: 01800001
Status: No Action Required

BERKELEY UNIFIED SCH ***1707 RUSSELL ST*** ***NNW 1/2 - 1 (0.546 mi.)*** ***115*** ***508***
Facility Id: 60000204
Status: Refer: Local Agency

MARCHANT CORPORATION ***6701 SAN PABLO AVENU*** ***W 1/2 - 1 (0.902 mi.)*** ***119*** ***521***
Facility Id: 60000410
Status: Active

MYERS CONTAINER CORP ***6549 SAN PABLO AVE*** ***W 1/2 - 1 (0.906 mi.)*** ***AE121*** ***555***
Facility Id: 01340111
Status: Certified O&M - Land Use Restrictions Only

1171 OCEAN AVENUE ***1171 OCEAN AVENUE*** ***W 1/2 - 1 (0.929 mi.)*** ***122*** ***584***
Facility Id: 60000896
Status: Inactive - Action Required

48TH STREET COMMUNIT ***1042 48TH STREET*** ***SSW 1/2 - 1 (0.942 mi.)*** ***123*** ***602***
Facility Id: 60001474
Status: Refer: Other Agency

Lists of state and tribal leaking storage tanks

LUST: Leaking Underground Storage Tank (LUST) Sites included in GeoTracker. GeoTracker is the Water Boards data management system for sites that impact, or have the potential to impact, water quality in California, with emphasis on groundwater.

A review of the LUST list, as provided by EDR, has revealed that there are 22 LUST sites within approximately 0.5 miles of the target property.

Equal/Higher Elevation	Address	Direction / Distance	Map ID	Page
GAS STATION / EAST B	***6501 SHATTUCK AVE***	***ENE 1/8 - 1/4 (0.213 mi.)***	***N49***	***188***
Database: LUST, Date of Government Version: 02/24/2025 Status: Completed - Case Closed Global Id: T10000002456				
AUTOMASTERS	***6200 SHATTUCK AVE.***	***ESE 1/8 - 1/4 (0.226 mi.)***	***O55***	***210***
Database: LUST, Date of Government Version: 02/24/2025 Status: Completed - Case Closed Global Id: T0619748201				
SHATTUCK IMPORT SERV	***6562 SHATTUCK AVE***	***NE 1/4 - 1/2 (0.264 mi.)***	***Q71***	***336***
Database: LUST, Date of Government Version: 02/24/2025 Status: Completed - Case Closed Global Id: T0600101219				
LACLAIRE & DI FRANCE	***5901 SHATTUCK***	***SE 1/4 - 1/2 (0.348 mi.)***	***S75***	***351***
Database: LUST REG 2, Date of Government Version: 09/30/2004 Database: LUST, Date of Government Version: 02/24/2025 Status: Completed - Case Closed Facility Id: 01-2099 Facility Status: Case Closed Global Id: T0600101929 date9: 3/4/1997				
MOTOR CITY AUTOMOTIV	***3058 SHATTUCK AVE***	***NNE 1/4 - 1/2 (0.360 mi.)***	***T78***	***356***
Database: LUST REG 2, Date of Government Version: 09/30/2004 Database: LUST, Date of Government Version: 02/24/2025				

EXECUTIVE SUMMARY

Status: Completed - Case Closed
Facility Id: 01-1023
Facility Status: Case Closed
Global Id: T0600100944
date9: 8/16/1999

ARCO # 00414 ***3000 SHATTUCK AVE*** ***NNE 1/4 - 1/2 (0.445 mi.)*** ***W85*** ***401***
Database: LUST REG 2, Date of Government Version: 09/30/2004
Database: LUST, Date of Government Version: 02/24/2025
Status: Completed - Case Closed
Facility Id: 01-0102
Facility Status: Post remedial action monitoring
Global Id: T0600100094

THRIFTY OIL ***6125 TELEGRAPH AVE*** ***E 1/4 - 1/2 (0.457 mi.)*** ***Z90*** ***426***
Database: LUST REG 2, Date of Government Version: 09/30/2004
Database: LUST, Date of Government Version: 02/24/2025
Status: Completed - Case Closed
Facility Id: 01-1479
Facility Status: Remediation Plan
Global Id: T0600101366

ENTERPRISE CAR RENTA ***3001 SHATTUCK AVE*** ***NNE 1/4 - 1/2 (0.461 mi.)*** ***W96*** ***446***
Database: LUST REG 2, Date of Government Version: 09/30/2004
Database: LUST, Date of Government Version: 02/24/2025
Status: Completed - Case Closed
Facility Id: 01-2523
Facility Status: Case Closed
Global Id: T0600191130
date9: 4/20/2001

SHELL ***2996 SHATTUCK AVE*** ***NNE 1/4 - 1/2 (0.469 mi.)*** ***W102*** ***460***
Database: LUST REG 2, Date of Government Version: 09/30/2004
Database: LUST, Date of Government Version: 02/24/2025
Status: Completed - Case Closed
Facility Id: 01-1352
Facility Status: Remedial action (cleanup) Underway
Global Id: T0600101247

SOUTHWICK CHRYSLER P ***2900 SHATTUCK AVE*** ***NNE 1/4 - 1/2 (0.475 mi.)*** ***W105*** ***473***
Database: LUST REG 2, Date of Government Version: 09/30/2004
Facility Id: 01-1419
Facility Status: Case Closed
date9: 10/17/1995

IMPORTED CARS OF BER ***2900 SHATTUCK AVE*** ***NNE 1/4 - 1/2 (0.475 mi.)*** ***W106*** ***474***
Database: LUST, Date of Government Version: 02/24/2025
Status: Completed - Case Closed
Global Id: T0600101310

HUB PAINT CENTER ***2917 ADELINE ST*** ***N 1/4 - 1/2 (0.487 mi.)*** ***X107*** ***478***
Database: LUST REG 2, Date of Government Version: 09/30/2004
Database: LUST, Date of Government Version: 02/24/2025
Status: Completed - Case Closed
Facility Id: 01-0783
Facility Status: Leak being confirmed
Global Id: T0600100720

ARCO ***6407 TELEGRAPH AVE*** ***ENE 1/4 - 1/2 (0.488 mi.)*** ***AC111*** ***483***
Database: LUST REG 2, Date of Government Version: 09/30/2004
Database: LUST, Date of Government Version: 02/24/2025

EXECUTIVE SUMMARY

Status: Open - Verification Monitoring
Facility Id: 01-0114
Facility Status: Pollution Characterization
Global Id: T0600100106

Lower Elevation	Address	Direction / Distance	Map ID	Page
MALCOM X SCHOOL	***1734 PRINCE ST***	***NW 1/4 - 1/2 (0.297 mi.)***	***R74***	***348***
Database: LUST REG 2, Date of Government Version: 09/30/2004 Database: LUST, Date of Government Version: 02/24/2025 Status: Completed - Case Closed Facility Id: 01-1983 Facility Status: Case Closed Global Id: T0600101832 date9: 1/25/1996				
VACANT LOT OWNER KEI	5829 ADELINE ST	SSW 1/4 - 1/2 (0.404 mi.)	U79	392
Database: LUST REG 2, Date of Government Version: 09/30/2004 Facility Id: 01-1239 Facility Status: Case Closed date9: 8/2/1996				
VACANT LOT OWNER KEI	***5829 ADELINE***	***SSW 1/4 - 1/2 (0.404 mi.)***	***U80***	***393***
Database: LUST, Date of Government Version: 02/24/2025 Status: Completed - Case Closed Global Id: T0600101138				
MARTIN LUTHER KING J	***5714 MARTIN LUTHER K***	***S 1/4 - 1/2 (0.420 mi.)***	***V83***	***397***
Database: LUST REG 2, Date of Government Version: 09/30/2004 Database: LUST, Date of Government Version: 02/24/2025 Status: Completed - Case Closed Facility Id: 01-1779 Facility Status: Case Closed Global Id: T0600101647 date9: 9/18/1996				
MOORE PROPERTY	***3155 SACRAMENTO ST***	***W 1/4 - 1/2 (0.452 mi.)***	***Y89***	***422***
Database: LUST REG 2, Date of Government Version: 09/30/2004 Database: LUST, Date of Government Version: 02/24/2025 Status: Completed - Case Closed Facility Id: 01-1016 Facility Status: Case Closed Global Id: T0600100938 date9: 7/25/1994				
CHEVRON #306799	***5815 MARKET STREET***	***SW 1/4 - 1/2 (0.459 mi.)***	***AA94***	***437***
Database: LUST, Date of Government Version: 02/24/2025 Status: Open - Site Assessment Global Id: T10000009600				
CHEVRON	***3250 SACRAMENTO ST***	***W 1/4 - 1/2 (0.469 mi.)***	***AB100***	***452***
Database: LUST REG 2, Date of Government Version: 09/30/2004 Facility Id: 01-0360 Facility Status: Case Closed date9: 6/25/1999				
CHEVRON	***3250 SACRAMENTO***	***W 1/4 - 1/2 (0.469 mi.)***	***AB101***	***453***
Database: LUST, Date of Government Version: 02/24/2025 Status: Completed - Case Closed				

EXECUTIVE SUMMARY

Global Id: T0600100332

WILLBETT COMPANY ***925 STANFORD AVE*** ***SW 1/4 - 1/2 (0.492 mi.)*** ***AD112*** ***501***
Database: LUST, Date of Government Version: 02/24/2025
Status: Completed - Case Closed
Global Id: T10000000420

CPS-SLIC: Cleanup Program Sites (CPS; also known as Site Cleanups [SC] and formerly known as Spills, Leaks, Investigations, and Cleanups [SLIC] sites) included in GeoTracker. GeoTracker is the Water Boards data management system for sites that impact, or have the potential to impact, water quality in California, with emphasis on groundwater.

A review of the CPS-SLIC list, as provided by EDR, has revealed that there are 5 CPS-SLIC sites within approximately 0.5 miles of the target property.

Equal/Higher Elevation	Address	Direction / Distance	Map ID	Page
U.S. SMOG AND GAS	***3000 SHATTUCK AVENUE***	***NNE 1/4 - 1/2 (0.445 mi.)***	***W86***	***417***
Database: CPS-SLIC, Date of Government Version: 02/24/2025 Global Id: T10000004483 Facility Status: Completed - Case Closed				
2001 ASHBY REDEVELOP	2001 ASHBY AVENUE	N 1/4 - 1/2 (0.452 mi.)	X87	419
Database: CPS-SLIC, Date of Government Version: 02/24/2025 Global Id: T10000014891 Facility Status: Open - Verification Monitoring				
MAUDELLE MILLER SHIR	2925 ADELINE STREET	N 1/4 - 1/2 (0.465 mi.)	X97	449
Database: CPS-SLIC, Date of Government Version: 02/24/2025 Global Id: T10000022863 Facility Status: Open - Long Term Management				
5976-5998 TELEGRAPH	***5976-5998 TELEGRAPH***	***ESE 1/4 - 1/2 (0.498 mi.)***	***114***	***506***
Database: CPS-SLIC, Date of Government Version: 02/24/2025 Global Id: T10000013910 Facility Status: Completed - Case Closed				

Lower Elevation	Address	Direction / Distance	Map ID	Page
MONSEN SILVERSMITHS	***3370 ADELINE ST***	***WSW 1/8 - 1/4 (0.174 mi.)***	***K33***	***114***
Database: CPS-SLIC, Date of Government Version: 02/24/2025 Global Id: T10000021706 Facility Status: Open - Site Assessment				

Alameda County CS: A listing of contaminated sites overseen by the Toxic Release Program (oil and groundwater contamination from chemical releases and spills) and the Leaking Underground Storage Tank Program (soil and ground water contamination from leaking petroleum USTs).

A review of the Alameda County CS list, as provided by EDR, and dated 01/09/2019 has revealed that there are 11 Alameda County CS sites within approximately 0.5 miles of the target property.

Equal/Higher Elevation	Address	Direction / Distance	Map ID	Page
GAS STATION / EAST B	***6501 SHATTUCK AVE***	***ENE 1/8 - 1/4 (0.213 mi.)***	***N49***	***188***
Record Id: RO0003066				

EXECUTIVE SUMMARY

Status: Leak Confirmation
Status: Pollution Characterization
Status: Case Closed

BRUDER LLC ***6501 SHATTUCK AVE*** ***ENE 1/8 - 1/4 (0.213 mi.)*** ***N50*** ***193***
Record Id: RO0003207
Status: Preliminary Site Assessment Underway

AUTOMASTERS ***6200 SHATTUCK AVE.*** ***ESE 1/8 - 1/4 (0.226 mi.)*** ***O55*** ***210***
Record Id: RO0002935
Status: Preliminary Site Assessment Underway
Status: Pollution Characterization

SHATTUCK IMPORT SERV ***6562 SHATTUCK AVE*** ***NE 1/4 - 1/2 (0.264 mi.)*** ***Q71*** ***336***
Record Id: RO0003045
Status: Leak Confirmation
Status: Pollution Characterization
Status: Case Closed

LACLAIRE & DI FRANCE ***5901 SHATTUCK*** ***SE 1/4 - 1/2 (0.348 mi.)*** ***S75*** ***351***
Record Id: RO0000667
Status: Case Closed

THRIFTY OIL #063 / A ***6129 TELEGRAPH AVE*** ***E 1/4 - 1/2 (0.457 mi.)*** ***Z91*** ***434***
Record Id: RO0000005
Status: Leak Confirmation
Status: Preliminary Site Assessment Underway
Status: Pollution Characterization
Status: Remediation Plan
Status: Case Closed

ARCO ***6407 TELEGRAPH AVE*** ***ENE 1/4 - 1/2 (0.488 mi.)*** ***AC111*** ***483***
Record Id: RO0000078
Status: Leak Confirmation
Status: Preliminary Site Assessment Workplan Submitted
Status: Preliminary Site Assessment Underway
Status: Pollution Characterization

Lower Elevation	Address	Direction / Distance	Map ID	Page

VACANT LOT OWNER KEI ***5829 ADELINE*** ***SSW 1/4 - 1/2 (0.404 mi.)*** ***U80*** ***393***
Record Id: RO0000555
Status: Case Closed

MARTIN LUTHER KING J ***5714 MARTIN LUTHER K*** ***S 1/4 - 1/2 (0.420 mi.)*** ***V83*** ***397***
Record Id: RO0000543
Status: Case Closed

CHEVRON #306799 ***5815 MARKET STREET*** ***SW 1/4 - 1/2 (0.459 mi.)*** ***AA94*** ***437***
Record Id: RO0003224
Status: Leak Confirmation

WILLBETT COMPANY ***925 STANFORD AVE*** ***SW 1/4 - 1/2 (0.492 mi.)*** ***AD112*** ***501***
Record Id: RO0002983
Status: Leak Confirmation
Status: Verificaiton Monitoring Underway
Status: Case Closed

EXECUTIVE SUMMARY

Lists of state and tribal brownfield sites

BROWNFIELDS: A listing of sites the SWRCB considers to be Brownfields since these are sites have come to them through the MOA Process.

A review of the BROWNFIELDS list, as provided by EDR, and dated 12/11/2024 has revealed that there is 1 BROWNFIELDS site within approximately 0.5 miles of the target property.

Equal/Higher Elevation	Address	Direction / Distance	Map ID	Page
5976-5998 TELEGRAPH	*5976-5998 TELEGRAPH*	*ESE 1/4 - 1/2 (0.498 mi.)*	*114*	*506*

ADDITIONAL ENVIRONMENTAL RECORDS

Local Lists of Hazardous waste / Contaminated Sites

HIST Cal-Sites: Formerly known as ASPIS, this database contains both known and potential hazardous substance sites. The source is the California Department of Toxic Substance Control. No longer updated by the state agency. It has been replaced by ENVIROSTOR.

A review of the HIST Cal-Sites list, as provided by EDR, and dated 08/08/2005 has revealed that there is 1 HIST Cal-Sites site within approximately 1 mile of the target property.

Lower Elevation	Address	Direction / Distance	Map ID	Page
MYERS DRUM - OAKLAND	6549 SAN PABLO AVENU	W 1/2 - 1 (0.906 mi.)	AE120	546

CERS HAZ WASTE: List of sites in the California Environmental Protection Agency (CalEPA) Regulated Site Portal which fall under the Hazardous Chemical Management, Hazardous Waste Onsite Treatment, Household Hazardous Waste Collection, Hazardous Waste Generator, and RCRA LQ HW Generator programs.

A review of the CERS HAZ WASTE list, as provided by EDR, and dated 10/15/2024 has revealed that there are 3 CERS HAZ WASTE sites within approximately 0.25 miles of the target property.

Equal/Higher Elevation	Address	Direction / Distance	Map ID	Page
BOB MOTTER BODY SHOP	*6426 SHATTUCK AVE*	*ENE 1/8 - 1/4 (0.231 mi.)*	*N58*	*235*
ROCKRIDGE TWO WHEELS	*6432 SHATTUCK AVE*	*ENE 1/8 - 1/4 (0.232 mi.)*	*N62*	*284*

Lower Elevation	Address	Direction / Distance	Map ID	Page
THE BUSLAB	*3407 ADELINE ST*	*SW 1/8 - 1/4 (0.188 mi.)*	*K40*	*151*

Other Ascertainable Records

RCRA NonGen / NLR: RCRAInfo is EPA's comprehensive information system, providing access to data supporting the Resource Conservation and Recovery Act (RCRA) of 1976 and the Hazardous and Solid Waste Amendments (HSWA) of 1984. The database includes selective information on sites which generate, transport, store, treat and/or dispose of hazardous waste as defined by the Resource Conservation and Recovery Act (RCRA). Non-Generators do not presently generate hazardous waste.

A review of the RCRA NonGen / NLR list, as provided by EDR, and dated 09/16/2024 has revealed that

EXECUTIVE SUMMARY

there are 49 RCRA NonGen / NLR sites within approximately 0.25 miles of the target property.

Equal/Higher Elevation	Address	Direction / Distance	Map ID	Page
BRIAN EDWARDS-TIEKER EPA ID:: CAC002988779	***1829 63RD ST.***	***0 - 1/8 (0.000 mi.)***	***A6***	***17***
CAROL A WARREN COMPA EPA ID:: CAC002975070	6321 DOVER STREET	SE 0 - 1/8 (0.005 mi.)	A7	21
JARED NOLAN EPA ID:: CAC003113966	***759 ALCATRAZ AVENUE***	***ENE 0 - 1/8 (0.107 mi.)***	***D15***	***43***
ANDY PINOST EPA ID:: CAC003014861	***1912 FAIRVIEW ST.***	***N 0 - 1/8 (0.118 mi.)***	***F17***	***51***
ANDY PINOST EPA ID:: CAC003014860	1912 FAIRVIEW ST.	N 0 - 1/8 (0.118 mi.)	F18	55
OAKLAND HOUSING AUTH EPA ID:: CAC003228833	755 ALCATRAZ AVE	E 0 - 1/8 (0.121 mi.)	D19	57
SARAH WYMAN EPA ID:: CAC003092495	***755 65TH STREET***	***NE 1/8 - 1/4 (0.137 mi.)***	***G20***	***60***
MACE CAMPBELL EPA ID:: CAC002990254	***654 POIRIER STREET***	***SE 1/8 - 1/4 (0.146 mi.)***	***H21***	***64***
ESTATE OF ERSLARIOR EPA ID:: CAC002988848	***6526 TREMONT ST***	***NE 1/8 - 1/4 (0.160 mi.)***	***G23***	***72***
RACHEL EVANS EPA ID:: CAC003009266	***6526 TREMONT ST***	***NE 1/8 - 1/4 (0.160 mi.)***	***G24***	***76***
AKXNER CONSTRUCTION EPA ID:: CAR000014266	***1929 FAIRVIEW***	***N 1/8 - 1/4 (0.161 mi.)***	***I25***	***80***
GREG MAXWELL EPA ID:: CAC003240604	***628-62ND ST***	***ESE 1/8 - 1/4 (0.162 mi.)***	***J26***	***83***
PETER FRANKEL EPA ID:: CAC003182596	***623 63RD STREET***	***E 1/8 - 1/4 (0.162 mi.)***	***J27***	***87***
ELLA MURRAY EPA ID:: CAC003027169	***682 61ST STREET***	***SSE 1/8 - 1/4 (0.170 mi.)***	***29***	***93***
ASA KRAMER EPA ID:: CAC003058564	***6527 WHITNEY ST***	***NE 1/8 - 1/4 (0.183 mi.)***	***M36***	***136***
ASA KAMER-SR79608 EPA ID:: CAC003039944	***6527 WHITNEY ST***	***NE 1/8 - 1/4 (0.183 mi.)***	***M37***	***140***
CHRISTOPHER LESSER EPA ID:: CAC003150686	6600 TREMONT ST	NNE 1/8 - 1/4 (0.189 mi.)	M41	163
JEROME CLARK EPA ID:: CAC003049757	***627 POIRER ST***	***SE 1/8 - 1/4 (0.191 mi.)***	***H42***	***165***
NATHAN JOHN EPA ID:: CAC003138782	***6624 DOVER STREET***	***NNE 1/8 - 1/4 (0.193 mi.)***	***I43***	***171***
CHAUN LOWE EPA ID:: CAC003192772	***6512 WHITNEY STREET***	***NE 1/8 - 1/4 (0.194 mi.)***	***M44***	***175***
CHRIS BROWN EPA ID:: CAC003188574	***6542 WHITNEY STREET***	***NE 1/8 - 1/4 (0.214 mi.)***	***M51***	***197***
MASTER MOBILE MECHAN EPA ID:: CAL000442407	6200 SHATTUCK AVENUE	ESE 1/8 - 1/4 (0.226 mi.)	O52	201
6200 SHATTUCK PARTNE	6200 SHATTUCK AVE	ESE 1/8 - 1/4 (0.226 mi.)	O53	204

EXECUTIVE SUMMARY

EPA ID:: CAC002984772				
SHATTUCK PARTNERS, L EPA ID:: CAC003257193	***6200 SHATTUCK AVENUE***	***ESE 1/8 - 1/4 (0.226 mi.)***	***O54***	***206***
CHILTON AUTO BODY BE EPA ID:: CAL000472155	***6426 SHATTUCK AVE***	***ENE 1/8 - 1/4 (0.231 mi.)***	***N57***	***225***
ROCKRIDGE TWO WHEELS EPA ID:: CAL000443345	6432 SHATTUCK AVE	ENE 1/8 - 1/4 (0.232 mi.)	N59	277
ROCKRIDGE TWO WHEELS EPA ID:: CAL000478940	6432 SHATTUCK AVE	ENE 1/8 - 1/4 (0.232 mi.)	N60	279
ROCKRIDGE TWO WHEELS EPA ID:: CAC003266053	6432 SHATTUCK AVE	ENE 1/8 - 1/4 (0.232 mi.)	N61	282
ROCKRIDGE TWO WHEELS EPA ID:: CAC003289024	6432 SHATTUCK AVE.	ENE 1/8 - 1/4 (0.232 mi.)	N63	301
OAKLAND AFFORDABLE H EPA ID:: CAC003292791	594 63RD STREET	E 1/8 - 1/4 (0.236 mi.)	64	303
ONE HGI, LLC EPA ID:: CAC002973333	***594 62ND ST***	***ESE 1/8 - 1/4 (0.236 mi.)***	***O65***	***305***
BART/ASHBY STATION EPA ID:: CAL000015907	***3100 ADELINE ST***	***N 1/8 - 1/4 (0.238 mi.)***	***66***	***309***
DARNELL APPLING EPA ID:: CAC003129143	***615 61ST STREET***	***SE 1/8 - 1/4 (0.242 mi.)***	***P67***	***315***
OMEERA LLC DBA SHATT EPA ID:: CAL000447391	6103 SHATTUCK AVE	ESE 1/8 - 1/4 (0.243 mi.)	P69	333

Lower Elevation	Address	Direction / Distance	Map ID	Page
EASY DOES IT EMERGEN EPA ID:: CAC003108325	3271 ADELINE ST UNIT	WNW 0 - 1/8 (0.052 mi.)	B9	23
EASY DOES IT EMERGEN EPA ID:: CAC003089152	3271 ADELINE ST	WNW 0 - 1/8 (0.052 mi.)	B10	25
JONATHAN CHANG EPA ID:: CAC003074301	***1814 63RD ST #A***	***SW 0 - 1/8 (0.063 mi.)***	***C13***	***35***
JONATHAN CHANG EPA ID:: CAC003184495	***1814 63RD STREET UNI***	***SW 0 - 1/8 (0.063 mi.)***	***C14***	***39***
PAMALA AND MICHAEL T EPA ID:: CAC003173900	***1824 62ND STREET***	***S 0 - 1/8 (0.113 mi.)***	***E16***	***47***
PETE BAKER EPA ID:: CAC003172975	***736 61ST STREET***	***S 1/8 - 1/4 (0.148 mi.)***	***E22***	***68***
KEALIE & ALEX PRETZL EPA ID:: CAC003046958	***745 61ST ST***	***S 1/8 - 1/4 (0.172 mi.)***	***L30***	***97***
UNIVERSE PAINTING AN EPA ID:: CAC003264110	***3370 ADELINE ST***	***WSW 1/8 - 1/4 (0.174 mi.)***	***K31***	***101***
UNIVERSE PAINTING IN EPA ID:: CAC003259809	3370 ADELINE ST	WSW 1/8 - 1/4 (0.174 mi.)	K32	112
3370 ADELINE LLC EPA ID:: CAC003264388	***3370 ADELINE STREET***	***WSW 1/8 - 1/4 (0.174 mi.)***	***K34***	***126***
LAURIE WILKIE	***6019 DOVER STREET***	***SSE 1/8 - 1/4 (0.182 mi.)***	***35***	***132***

EXECUTIVE SUMMARY

EPA ID:: CAC003016694				
EPHESIAN CHURCH OF G	***1709 ALCATRAZ AVENUE***	***W 1/8 - 1/4 (0.185 mi.)***	***38***	***144***
EPA ID:: CAC003282317				
THE BUSLAB	***3407 ADELINE ST***	***SW 1/8 - 1/4 (0.188 mi.)***	***K39***	***148***
EPA ID:: CAL000367476				
ALLYSON APPEN	3396 ADELINE ST	SW 1/8 - 1/4 (0.196 mi.)	K45	179
EPA ID:: CAC002984472				
CHRISTOPHER JACOBY	748 60TH STREET	S 1/8 - 1/4 (0.208 mi.)	L47	185
EPA ID:: CAC003223004				

PFAS ECHO: Regulators and the public have expressed interest in knowing which regulated entities may be using PFAS. EPA has developed a dataset from various sources that show which industries may be handling PFAS. Approximately 120,000 facilities subject to federal environmental programs have operated or currently operate in industry sectors with processes that may involve handling and/or release of PFAS.

A review of the PFAS ECHO list, as provided by EDR, and dated 12/30/2024 has revealed that there is 1 PFAS ECHO site within approximately 0.25 miles of the target property.

Lower Elevation	Address	Direction / Distance	Map ID	Page
MONSEN PLATING & SIL		SW 1/8 - 1/4 (0.168 mi.)	K28	91

UST FINDER RELEASE: US EPA's UST Finder data is a national composite of leaking underground storage tanks. This data contains information about, and locations of, leaking underground storage tanks. Data was collected from state sources and standardized into a national profile by EPA's Office of Underground Storage Tanks, Office of Research and Development, and the Association of State and Territorial Solid Waste Management Officials.

A review of the UST FINDER RELEASE list, as provided by EDR, and dated 06/08/2023 has revealed that there are 19 UST FINDER RELEASE sites within approximately 0.5 miles of the target property.

Equal/Higher Elevation	Address	Direction / Distance	Map ID	Page
GAS STATION / EAST B	6501 SHATTUCK AVE	ENE 1/8 - 1/4 (0.213 mi.)	N48	187
AUTOMASTERS	6200 SHATTUCK AVE.	ESE 1/8 - 1/4 (0.226 mi.)	O56	224
SHATTUCK IMPORTS	6562 SHATTUCK AVE	NE 1/4 - 1/2 (0.264 mi.)	Q70	335
LACLAIRE & DI FRANCE	5901 SHATTUCK	SE 1/4 - 1/2 (0.348 mi.)	S76	354
MOTOR CITY AUTOMOTIV	3058 SHATTUCK AVE	NNE 1/4 - 1/2 (0.360 mi.)	T77	355
ARCO # 00414	3000 SHATTUCK AVE	NNE 1/4 - 1/2 (0.445 mi.)	W84	400
THRIFTY OIL #063 / A	6129 TELEGRAPH AVE	E 1/4 - 1/2 (0.457 mi.)	Z92	435
ENTERPRISE CAR RENTA	3001 SHATTUCK AVE	NNE 1/4 - 1/2 (0.461 mi.)	W95	445
FORMER SHELL	2996 SHATTUCK AVE	NNE 1/4 - 1/2 (0.469 mi.)	W103	471
SOUTHWICK CHRYSLER P	2900 SHATTUCK AVE	NNE 1/4 - 1/2 (0.475 mi.)	W104	472
HUB PAINT CENTER	2917 ADELINE ST	N 1/4 - 1/2 (0.487 mi.)	X108	481
ARCO #0374	6407 TELEGRAPH	ENE 1/4 - 1/2 (0.488 mi.)	AC109	482

Lower Elevation	Address	Direction / Distance	Map ID	Page
MALCOM X SCHOOL	1734 PRINCE ST	NW 1/4 - 1/2 (0.297 mi.)	R73	347
EXXON	5829 ADELINE	SSW 1/4 - 1/2 (0.404 mi.)	U81	395
MARTIN LUTHER KING J	5714 MARTIN LUTHER K	S 1/4 - 1/2 (0.420 mi.)	V82	396
MOORE PROPERTY	3155 SACRAMENTO ST	W 1/4 - 1/2 (0.452 mi.)	Y88	421
CHEVRON #306799	5815 MARKET STREET	SW 1/4 - 1/2 (0.459 mi.)	AA93	436
CHEVRON	3250 SACRAMENTO ST	W 1/4 - 1/2 (0.469 mi.)	AB98	450

EXECUTIVE SUMMARY

Lower Elevation	Address	Direction / Distance	Map ID	Page
WILLBETT COMPANY	925 STANFORD AVE	SW 1/4 - 1/2 (0.492 mi.)	AD113	506

E MANIFEST: EPA established a national system for tracking hazardous waste shipments electronically. This system, known as ?e-Manifest,? will modernize the nation?s cradle-to-grave hazardous waste tracking process while saving valuable time, resources, and dollars for industry and states.

A review of the E MANIFEST list, as provided by EDR, and dated 09/16/2024 has revealed that there are 33 E MANIFEST sites within approximately 0.25 miles of the target property.

Equal/Higher Elevation	Address	Direction / Distance	Map ID	Page
BRIAN EDWARDS-TIEKER	*1829 63RD ST.*	*0 - 1/8 (0.000 mi.)*	*A6*	*17*
JARED NOLAN	*759 ALCATRAZ AVENUE*	*ENE 0 - 1/8 (0.107 mi.)*	*D15*	*43*
ANDY PINOST	*1912 FAIRVIEW ST.*	*N 0 - 1/8 (0.118 mi.)*	*F17*	*51*
SARAH WYMAN	*755 65TH STREET*	*NE 1/8 - 1/4 (0.137 mi.)*	*G20*	*60*
MACE CAMPBELL	*654 POIRIER STREET*	*SE 1/8 - 1/4 (0.146 mi.)*	*H21*	*64*
ESTATE OF ERSLARIOR	*6526 TREMONT ST*	*NE 1/8 - 1/4 (0.160 mi.)*	*G23*	*72*
RACHEL EVANS	*6526 TREMONT ST*	*NE 1/8 - 1/4 (0.160 mi.)*	*G24*	*76*
GREG MAXWELL	*628-62ND ST*	*ESE 1/8 - 1/4 (0.162 mi.)*	*J26*	*83*
PETER FRANKEL	*623 63RD STREET*	*E 1/8 - 1/4 (0.162 mi.)*	*J27*	*87*
ELLA MURRAY	*682 61ST STREET*	*SSE 1/8 - 1/4 (0.170 mi.)*	*29*	*93*
ASA KRAMER	*6527 WHITNEY ST*	*NE 1/8 - 1/4 (0.183 mi.)*	*M36*	*136*
ASA KAMER-SR79608	*6527 WHITNEY ST*	*NE 1/8 - 1/4 (0.183 mi.)*	*M37*	*140*
JEROME CLARK	*627 POIRER ST*	*SE 1/8 - 1/4 (0.191 mi.)*	*H42*	*165*
NATHAN JOHN	*6624 DOVER STREET*	*NNE 1/8 - 1/4 (0.193 mi.)*	*I43*	*171*
CHAUN LOWE	*6512 WHITNEY STREET*	*NE 1/8 - 1/4 (0.194 mi.)*	*M44*	*175*
CHRIS BROWN	*6542 WHITNEY STREET*	*NE 1/8 - 1/4 (0.214 mi.)*	*M51*	*197*
SHATTUCK PARTNERS, L	*6200 SHATTUCK AVENUE*	*ESE 1/8 - 1/4 (0.226 mi.)*	*O54*	*206*
CHILTON AUTO BODY BE	*6426 SHATTUCK AVE*	*ENE 1/8 - 1/4 (0.231 mi.)*	*N57*	*225*
BOB MOTTER BODY SHOP	*6426 SHATTUCK AVE*	*ENE 1/8 - 1/4 (0.231 mi.)*	*N58*	*235*
ONE HGI, LLC	*594 62ND ST*	*ESE 1/8 - 1/4 (0.236 mi.)*	*O65*	*305*
BART/ASHBY STATION	*3100 ADELINE ST*	*N 1/8 - 1/4 (0.238 mi.)*	*66*	*309*
DARNELL APPLING	*615 61ST STREET*	*SE 1/8 - 1/4 (0.242 mi.)*	*P67*	*315*

Lower Elevation	Address	Direction / Distance	Map ID	Page
JONATHAN CHANG	*1814 63RD ST #A*	*SW 0 - 1/8 (0.063 mi.)*	*C13*	*35*
JONATHAN CHANG	*1814 63RD STREET UNI*	*SW 0 - 1/8 (0.063 mi.)*	*C14*	*39*
PAMALA AND MICHAEL T	*1824 62ND STREET*	*S 0 - 1/8 (0.113 mi.)*	*E16*	*47*
PETE BAKER	*736 61ST STREET*	*S 1/8 - 1/4 (0.148 mi.)*	*E22*	*68*
KEALIE & ALEX PRETZL	*745 61ST ST*	*S 1/8 - 1/4 (0.172 mi.)*	*L30*	*97*
UNIVERSE PAINTING AN	*3370 ADELINE ST*	*WSW 1/8 - 1/4 (0.174 mi.)*	*K31*	*101*
MONSEN SILVERSMITHS	*3370 ADELINE ST*	*WSW 1/8 - 1/4 (0.174 mi.)*	*K33*	*114*
3370 ADELINE LLC	*3370 ADELINE STREET*	*WSW 1/8 - 1/4 (0.174 mi.)*	*K34*	*126*
LAURIE WILKIE	*6019 DOVER STREET*	*SSE 1/8 - 1/4 (0.182 mi.)*	*35*	*132*
EPHESIAN CHURCH OF G	*1709 ALCATRAZ AVENUE*	*W 1/8 - 1/4 (0.185 mi.)*	*38*	*144*
THE BUSLAB	*3407 ADELINE ST*	*SW 1/8 - 1/4 (0.188 mi.)*	*K39*	*148*

EXECUTIVE SUMMARY

Cortese: The sites for the list are designated by the State Water Resource Control Board (LUST), the Integrated Waste Board (SWF/LS), and the Department of Toxic Substances Control (Cal-Sites).

A review of the Cortese list, as provided by EDR, and dated 12/11/2024 has revealed that there are 19 Cortese sites within approximately 0.5 miles of the target property.

Equal/Higher Elevation	Address	Direction / Distance	Map ID	Page
GAS STATION / EAST B	***6501 SHATTUCK AVE***	***ENE 1/8 - 1/4 (0.213 mi.)***	***N49***	***188***
Cleanup Status: COMPLETED - CASE CLOSED				
AUTOMASTERS	***6200 SHATTUCK AVE.***	***ESE 1/8 - 1/4 (0.226 mi.)***	***O55***	***210***
Cleanup Status: COMPLETED - CASE CLOSED				
SHATTUCK IMPORT SERV	***6562 SHATTUCK AVE***	***NE 1/4 - 1/2 (0.264 mi.)***	***Q71***	***336***
Cleanup Status: COMPLETED - CASE CLOSED				
LACLAIRE & DI FRANCE	***5901 SHATTUCK***	***SE 1/4 - 1/2 (0.348 mi.)***	***S75***	***351***
Cleanup Status: COMPLETED - CASE CLOSED				
MOTOR CITY AUTOMOTIV	***3058 SHATTUCK AVE***	***NNE 1/4 - 1/2 (0.360 mi.)***	***T78***	***356***
Cleanup Status: COMPLETED - CASE CLOSED				
ARCO # 00414	***3000 SHATTUCK AVE***	***NNE 1/4 - 1/2 (0.445 mi.)***	***W85***	***401***
Cleanup Status: COMPLETED - CASE CLOSED				
THRIFTY OIL	***6125 TELEGRAPH AVE***	***E 1/4 - 1/2 (0.457 mi.)***	***Z90***	***426***
Cleanup Status: COMPLETED - CASE CLOSED				
ENTERPRISE CAR RENTA	***3001 SHATTUCK AVE***	***NNE 1/4 - 1/2 (0.461 mi.)***	***W96***	***446***
Cleanup Status: COMPLETED - CASE CLOSED				
SHELL	***2996 SHATTUCK AVE***	***NNE 1/4 - 1/2 (0.469 mi.)***	***W102***	***460***
Cleanup Status: COMPLETED - CASE CLOSED				
SOUTHWICK CHRYSLER P	***2900 SHATTUCK AVE***	***NNE 1/4 - 1/2 (0.475 mi.)***	***W105***	***473***
Cleanup Status: COMPLETED - CASE CLOSED				
HUB PAINT CENTER	***2917 ADELINE ST***	***N 1/4 - 1/2 (0.487 mi.)***	***X107***	***478***
Cleanup Status: COMPLETED - CASE CLOSED				
ARCO	***6407 TELEGRAPH AVE***	***ENE 1/4 - 1/2 (0.488 mi.)***	***AC111***	***483***
Cleanup Status: OPEN - VERIFICATION MONITORING				

Lower Elevation	Address	Direction / Distance	Map ID	Page
MALCOM X SCHOOL	***1734 PRINCE ST***	***NW 1/4 - 1/2 (0.297 mi.)***	***R74***	***348***
Cleanup Status: COMPLETED - CASE CLOSED				
VACANT LOT OWNER KEI	***5829 ADELINE***	***SSW 1/4 - 1/2 (0.404 mi.)***	***U80***	***393***
Cleanup Status: COMPLETED - CASE CLOSED				
MARTIN LUTHER KING J	***5714 MARTIN LUTHER K***	***S 1/4 - 1/2 (0.420 mi.)***	***V83***	***397***
Cleanup Status: COMPLETED - CASE CLOSED				
MOORE PROPERTY	***3155 SACRAMENTO ST***	***W 1/4 - 1/2 (0.452 mi.)***	***Y89***	***422***
Cleanup Status: COMPLETED - CASE CLOSED				
CHEVRON #306799	***5815 MARKET STREET***	***SW 1/4 - 1/2 (0.459 mi.)***	***AA94***	***437***
Cleanup Status: OPEN - SITE ASSESSMENT				
CHEVRON	***3250 SACRAMENTO ST***	***W 1/4 - 1/2 (0.469 mi.)***	***AB100***	***452***
Cleanup Status: COMPLETED - CASE CLOSED				
WILLBETT COMPANY	***925 STANFORD AVE***	***SW 1/4 - 1/2 (0.492 mi.)***	***AD112***	***501***
Cleanup Status: COMPLETED - CASE CLOSED				

EXECUTIVE SUMMARY

DRYCLEANERS: A list of drycleaner related facilities that have EPA ID numbers. These are facilities with certain SIC codes: power laundries, family and commercial; garment pressing and cleaners' agents; linen supply; coin-operated laundries and cleaning; drycleaning plants except rugs; carpet and upholster cleaning; industrial launderers; laundry and garment services.

A review of the DRYCLEANERS list, as provided by EDR, has revealed that there are 2 DRYCLEANERS sites within approximately 0.25 miles of the target property.

Equal/Higher Elevation	Address	Direction / Distance	Map ID	Page
OMEERA LLC DBA SHATT	***6103 SHATTUCK AVE***	***ESE 1/8 - 1/4 (0.243 mi.)***	***P68***	***319***
Database: DRYCLEAN BAY AREA, Date of Government Version: 02/20/2019 Database: DRYCLEANERS, Date of Government Version: 08/28/2024 EPA Id: CAL000447391 EPA Id: CAD982011066				

Lower Elevation	Address	Direction / Distance	Map ID	Page
EUWELL'S CLEANERS	1806 ALCATRAZ AVE	W 0 - 1/8 (0.060 mi.)	B11	28
Database: DRYCLEANERS, Date of Government Version: 08/28/2024 EPA Id: CAL000007018				

HIST CORTESE: The sites for the list are designated by the State Water Resource Control Board [LUST], the Integrated Waste Board [SWF/LS], and the Department of Toxic Substances Control [CALSITES]. This listing is no longer updated by the state agency.

A review of the HIST CORTESE list, as provided by EDR, and dated 04/01/2001 has revealed that there are 14 HIST CORTESE sites within approximately 0.5 miles of the target property.

Equal/Higher Elevation	Address	Direction / Distance	Map ID	Page
SHATTUCK IMPORT SERV Reg Id: 01-1324	***6562 SHATTUCK AVE***	***NE 1/4 - 1/2 (0.264 mi.)***	***Q71***	***336***
LACLAIRE & DI FRANCE Reg Id: 01-2099	***5901 SHATTUCK***	***SE 1/4 - 1/2 (0.348 mi.)***	***S75***	***351***
MOTOR CITY AUTOMOTIV Reg Id: 01-1023	***3058 SHATTUCK AVE***	***NNE 1/4 - 1/2 (0.360 mi.)***	***T78***	***356***
ARCO # 00414 Reg Id: 01-0102	***3000 SHATTUCK AVE***	***NNE 1/4 - 1/2 (0.445 mi.)***	***W85***	***401***
THRIFTY OIL Reg Id: 01-1479	***6125 TELEGRAPH AVE***	***E 1/4 - 1/2 (0.457 mi.)***	***Z90***	***426***
SHELL Reg Id: 01-1352	***2996 SHATTUCK AVE***	***NNE 1/4 - 1/2 (0.469 mi.)***	***W102***	***460***
IMPORTED CARS OF BER Reg Id: 01-1419	***2900 SHATTUCK AVE***	***NNE 1/4 - 1/2 (0.475 mi.)***	***W106***	***474***
HUB PAINT CENTER Reg Id: 01-0783	***2917 ADELINE ST***	***N 1/4 - 1/2 (0.487 mi.)***	***X107***	***478***
ARCO Reg Id: 01-0114	***6407 TELEGRAPH AVE***	***ENE 1/4 - 1/2 (0.488 mi.)***	***AC111***	***483***

Lower Elevation	Address	Direction / Distance	Map ID	Page
MALCOM X SCHOOL	***1734 PRINCE ST***	***NW 1/4 - 1/2 (0.297 mi.)***	***R74***	***348***

EXECUTIVE SUMMARY

Reg Id: 01-1983				
VACANT LOT OWNER KEI	***5829 ADELINE***	***SSW 1/4 - 1/2 (0.404 mi.)***	***U80***	***393***
Reg Id: 01-1239				
MARTIN LUTHER KING J	***5714 MARTIN LUTHER K***	***S 1/4 - 1/2 (0.420 mi.)***	***V83***	***397***
Reg Id: 01-1779				
MOORE PROPERTY	***3155 SACRAMENTO ST***	***W 1/4 - 1/2 (0.452 mi.)***	***Y89***	***422***
Reg Id: 01-1016				
CHEVRON	***3250 SACRAMENTO***	***W 1/4 - 1/2 (0.469 mi.)***	***AB101***	***453***
Reg Id: 01-0360				

Notify 65: Listings of all Proposition 65 incidents reported to counties by the State Water Resources Control Board and the Regional Water Quality Control Board. This database is no longer updated by the reporting agency.

A review of the Notify 65 list, as provided by EDR, and dated 09/05/2024 has revealed that there are 6 Notify 65 sites within approximately 1 mile of the target property.

Equal/Higher Elevation	Address	Direction / Distance	Map ID	Page
SHELL	***2996 SHATTUCK AVE***	***NNE 1/4 - 1/2 (0.469 mi.)***	***W102***	***460***
ARCO SERVICE STATION	6407 TELEGRAPH AVENU	ENE 1/4 - 1/2 (0.488 mi.)	AC110	483
CHEVRON	***5500 TELEGRAPH AVE***	***SE 1/2 - 1 (0.711 mi.)***	***117***	***510***
HAMZEH CHEVRON STATI	5800 COLLEGE AVENUE	E 1/2 - 1 (0.970 mi.)	124	604

Lower Elevation	Address	Direction / Distance	Map ID	Page
SERVICE STATION # 15	5509 MARTIN LUTHER K	S 1/2 - 1 (0.580 mi.)	116	510
PCC	***6400 SAN PABLO AVE***	***W 1/2 - 1 (0.827 mi.)***	***118***	***518***

EDR HIGH RISK HISTORICAL RECORDS

EDR Exclusive Records

EDR Hist Cleaner: EDR has searched selected national collections of business directories and has collected listings of potential dry cleaner sites that were available to EDR researchers. EDR's review was limited to those categories of sources that might, in EDR's opinion, include dry cleaning establishments. The categories reviewed included, but were not limited to dry cleaners, cleaners, laundry, laundromat, cleaning/laundry, wash & dry etc. This database falls within a category of information EDR classifies as "High Risk Historical Records", or HRHR. EDR's HRHR effort presents unique and sometimes proprietary data about past sites and operations that typically create environmental concerns, but may not show up in current government records searches.

A review of the EDR Hist Cleaner list, as provided by EDR, has revealed that there is 1 EDR Hist Cleaner site within approximately 0.125 miles of the target property.


Lower Elevation	Address	Direction / Distance	Map ID	Page
CAMPBELL HELEN MRS	1852 ALCATRAZ AVE	WNW 0 - 1/8 (0.016 mi.)	A8	23

EXECUTIVE SUMMARY

Due to poor or inadequate address information, the following sites were not mapped. Count: 4 records.

Site Name	Database(s)
UNKNOWN	LUST
BERKELEY SANTA FE TRACKBED TO PARK	ENVIROSTOR, VCP
3600 SAN PABLO	ENVIROSTOR, VCP
KRENZ INC	ENVIROSTOR

OVERVIEW MAP - 7917334.2S

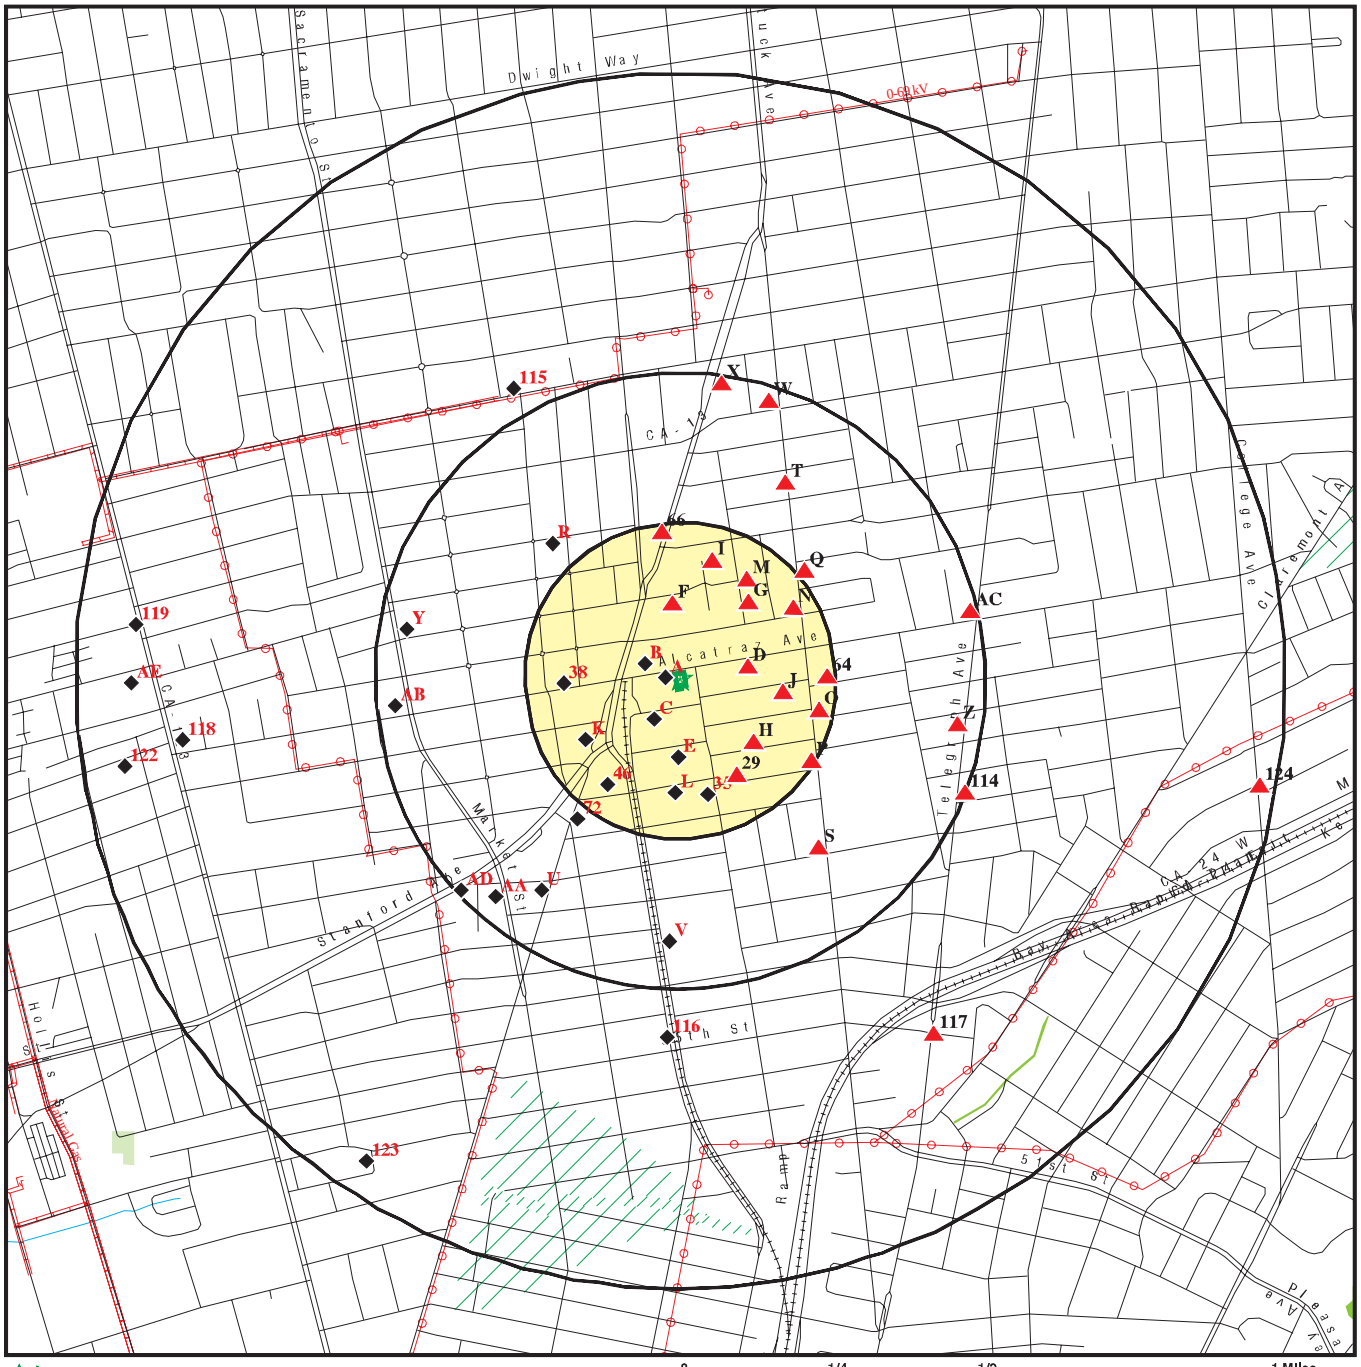


- Target Property
- Sites at elevations higher than or equal to the target property
- Sites at elevations lower than the target property
- Manufactured Gas Plants
- National Priority List Sites
- Dept. Defense Sites
- Indian Reservations BIA
- Power transmission lines
- Pipelines
- Special Flood Hazard Area (1%)
- 0.2% Annual Chance Flood Hazard
- National Wetland Inventory
- State Wetlands
- Areas of Concern

This report includes Interactive Map Layers to display and/or hide map information. The legend includes only those icons for the default map view.

SITE NAME:	1890 Alcatraz Avenue	CLIENT:	Ninyo & Moore
ADDRESS:	1890 Alcatraz Avenue Berkeley CA 94703	CONTACT:	Luke Swickard
		INQUIRY #:	7917334.2s
LAT/LONG:	37.848729 / 122.269547	DATE:	March 06, 2025 9:54 am

Copyright © 2025 EDR, Inc. © 2015 TomTom Rel. 2015.

DETAIL MAP - 7917334.2S

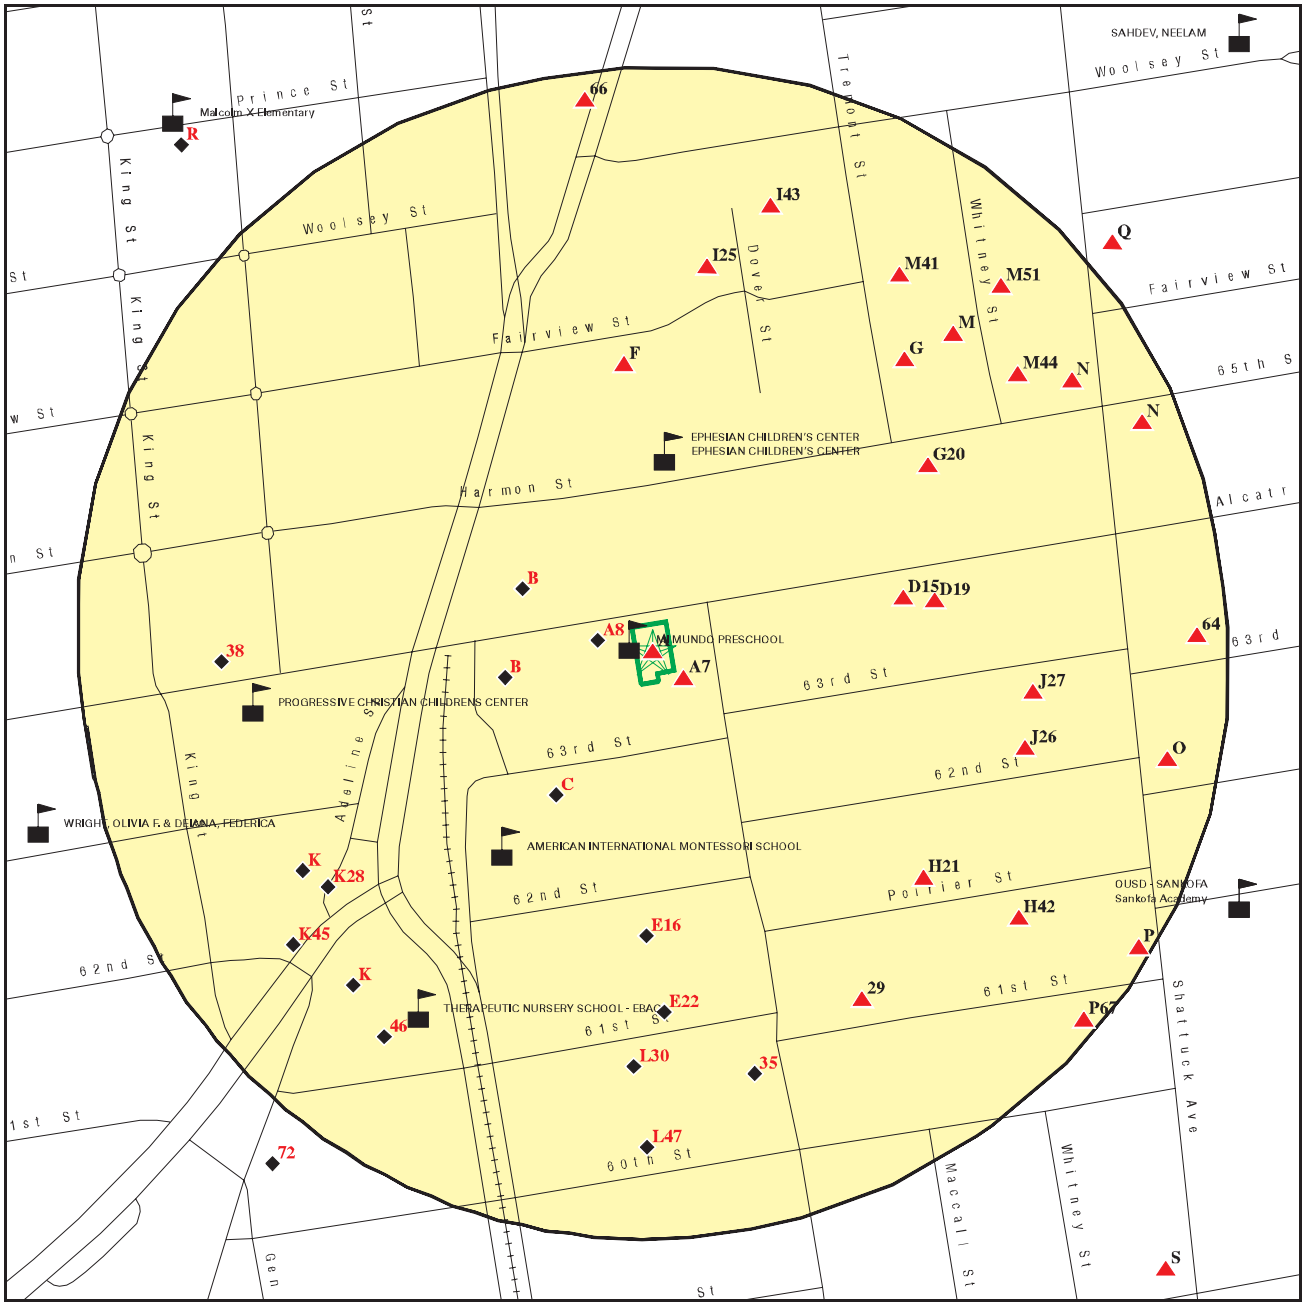

0 1/16 1/8 1/4 Miles

- Target Property
- Sites at elevations higher than or equal to the target property
- Sites at elevations lower than the target property
- Manufactured Gas Plants
- Sensitive Receptors
- National Priority List Sites
- Dept. Defense Sites
- Indian Reservations BIA
- Special Flood Hazard Area (1%)
- 0.2% Annual Chance Flood Hazard
- Areas of Concern

This report includes Interactive Map Layers to display and/or hide map information. The legend includes only those icons for the default map view.

SITE NAME: 1890 Alcatraz Avenue	CLIENT: Ninyo & Moore
ADDRESS: 1890 Alcatraz Avenue Berkeley CA 94703	CONTACT: Luke Swickard
LAT/LONG: 37.848729 / 122.269547	INQUIRY #: 7917334.2s DATE: March 06, 2025 9:55 am

Copyright © 2025 EDR, Inc. © 2015 TomTom Rel. 2015.

MAP FINDINGS SUMMARY

Database	Search Distance (Miles)	Target Property	< 1/8	1/8 - 1/4	1/4 - 1/2	1/2 - 1	> 1	Total Plotted
STANDARD ENVIRONMENTAL RECORDS								
Lists of Federal NPL (Superfund) sites								
NPL	1.000		0	0	0	0	NR	0
Proposed NPL	1.000		0	0	0	0	NR	0
NPL LIENS	1.000		0	0	0	0	NR	0
Lists of Federal Delisted NPL sites								
Delisted NPL	1.000		0	0	0	0	NR	0
Lists of Federal sites subject to CERCLA removals and CERCLA orders								
FEDERAL FACILITY	0.500		0	0	0	NR	NR	0
SEMS	0.500		0	0	0	NR	NR	0
Lists of Federal CERCLA sites with NFRAP								
SEMS-ARCHIVE	0.500		0	0	1	NR	NR	1
Lists of Federal RCRA facilities undergoing Corrective Action								
CORRACTS	1.000		0	0	0	0	NR	0
Lists of Federal RCRA TSD facilities								
RCRA-TSDF	0.500		0	0	0	NR	NR	0
Lists of Federal RCRA generators								
RCRA-LQG	0.250		0	1	NR	NR	NR	1
RCRA-SQG	0.250		1	2	NR	NR	NR	3
RCRA-VSQG	0.250		0	1	NR	NR	NR	1
Federal institutional controls / engineering controls registries								
LUCIS	0.500		0	0	0	NR	NR	0
US ENG CONTROLS	0.500		0	0	0	NR	NR	0
US INST CONTROLS	0.500		0	0	0	NR	NR	0
Federal ERNS list								
ERNS	TP		NR	NR	NR	NR	NR	0
Lists of state- and tribal (Superfund) equivalent sites								
RESPONSE	1.000		0	0	0	1	NR	1
Lists of state- and tribal hazardous waste facilities								
ENVIROSTOR	1.000		0	1	1	5	NR	7
Lists of state and tribal landfills and solid waste disposal facilities								
SWF/LF	0.500		0	0	0	NR	NR	0

MAP FINDINGS SUMMARY

Database	Search Distance (Miles)	Target Property	< 1/8	1/8 - 1/4	1/4 - 1/2	1/2 - 1	> 1	Total Plotted
Lists of state and tribal leaking storage tanks								
LUST	0.500		0	2	20	NR	NR	22
INDIAN LUST	0.500		0	0	0	NR	NR	0
CPS-SLIC	0.500		0	1	4	NR	NR	5
Alameda County CS	0.500		0	3	8	NR	NR	11
Lists of state and tribal registered storage tanks								
FEMA UST	0.250		0	0	NR	NR	NR	0
UST	0.250		0	0	NR	NR	NR	0
AST	0.250		0	0	NR	NR	NR	0
INDIAN UST	0.250		0	0	NR	NR	NR	0
Lists of state and tribal voluntary cleanup sites								
INDIAN VCP	0.500		0	0	0	NR	NR	0
VCP	0.500		0	0	0	NR	NR	0
Lists of state and tribal brownfield sites								
BROWNFIELDS	0.500		0	0	1	NR	NR	1
ADDITIONAL ENVIRONMENTAL RECORDS								
Local Brownfield lists								
US BROWNFIELDS	0.500		0	0	0	NR	NR	0
Local Lists of Landfill / Solid Waste Disposal Sites								
WMUDS/SWAT	0.500		0	0	0	NR	NR	0
SWRCY	0.500		0	0	0	NR	NR	0
HAULERS	TP		NR	NR	NR	NR	NR	0
INDIAN ODI	0.500		0	0	0	NR	NR	0
ODI	0.500		0	0	0	NR	NR	0
DEBRIS REGION 9	0.500		0	0	0	NR	NR	0
IHS OPEN DUMPS	0.500		0	0	0	NR	NR	0
Local Lists of Hazardous waste / Contaminated Sites								
US HIST CDL	TP		NR	NR	NR	NR	NR	0
HIST Cal-Sites	1.000		0	0	0	1	NR	1
SCH	0.250		0	0	NR	NR	NR	0
CDL	TP		NR	NR	NR	NR	NR	0
CERS HAZ WASTE	0.250		0	3	NR	NR	NR	3
Toxic Pits	1.000		0	0	0	0	NR	0
US CDL	TP		NR	NR	NR	NR	NR	0
Local Lists of Registered Storage Tanks								
SWEEPS UST	0.250		0	0	NR	NR	NR	0
HIST UST	0.250		0	0	NR	NR	NR	0
CERS TANKS	0.250		0	0	NR	NR	NR	0
CA FID UST	0.250		0	0	NR	NR	NR	0

MAP FINDINGS SUMMARY

Database	Search Distance (Miles)	Target Property	< 1/8	1/8 - 1/4	1/4 - 1/2	1/2 - 1	> 1	Total Plotted
Local Land Records								
LIENS	TP		NR	NR	NR	NR	NR	0
LIENS 2	TP		NR	NR	NR	NR	NR	0
DEED	0.500		0	0	0	NR	NR	0
Records of Emergency Release Reports								
HMIRS	TP		NR	NR	NR	NR	NR	0
CHMIRS	TP		NR	NR	NR	NR	NR	0
LDS	TP		NR	NR	NR	NR	NR	0
MCS	TP		NR	NR	NR	NR	NR	0
SPILLS 90	TP		NR	NR	NR	NR	NR	0
Other Ascertainable Records								
RCRA NonGen / NLR	0.250	1	11	38	NR	NR	NR	50
FUDS	1.000		0	0	0	0	NR	0
DOD	1.000		0	0	0	0	NR	0
SCRD DRYCLEANERS	0.500		0	0	0	NR	NR	0
US FIN ASSUR	TP		NR	NR	NR	NR	NR	0
EPA WATCH LIST	TP		NR	NR	NR	NR	NR	0
2020 COR ACTION	0.250		0	0	NR	NR	NR	0
TSCA	TP		NR	NR	NR	NR	NR	0
TRIS	TP		NR	NR	NR	NR	NR	0
SSTS	TP		NR	NR	NR	NR	NR	0
ROD	1.000		0	0	0	0	NR	0
RMP	TP		NR	NR	NR	NR	NR	0
RAATS	TP		NR	NR	NR	NR	NR	0
PRP	TP		NR	NR	NR	NR	NR	0
PADS	TP		NR	NR	NR	NR	NR	0
ICIS	TP		NR	NR	NR	NR	NR	0
FTTS	TP		NR	NR	NR	NR	NR	0
MLTS	TP		NR	NR	NR	NR	NR	0
COAL ASH DOE	TP		NR	NR	NR	NR	NR	0
COAL ASH EPA	0.500		0	0	0	NR	NR	0
PCB TRANSFORMER	TP		NR	NR	NR	NR	NR	0
RADINFO	TP		NR	NR	NR	NR	NR	0
HIST FTTS	TP		NR	NR	NR	NR	NR	0
DOT OPS	TP		NR	NR	NR	NR	NR	0
CONSENT	1.000		0	0	0	0	NR	0
INDIAN RESERV	1.000		0	0	0	0	NR	0
FUSRAP	1.000		0	0	0	0	NR	0
UMTRA	0.500		0	0	0	NR	NR	0
LEAD SMELTERS	TP		NR	NR	NR	NR	NR	0
US AIRS	TP		NR	NR	NR	NR	NR	0
US MINES	0.250		0	0	NR	NR	NR	0
MINES MRDS	0.250		0	0	NR	NR	NR	0
ABANDONED MINES	0.250		0	0	NR	NR	NR	0
FINDS	TP	1	NR	NR	NR	NR	NR	1
ECHO	TP	1	NR	NR	NR	NR	NR	1
UXO	1.000		0	0	0	0	NR	0
DOCKET HWC	TP		NR	NR	NR	NR	NR	0

MAP FINDINGS SUMMARY

Database	Search Distance (Miles)	Target Property	< 1/8	1/8 - 1/4	1/4 - 1/2	1/2 - 1	> 1	Total Plotted
FUELS PROGRAM	0.250		0	0	NR	NR	NR	0
PFAS NPL	0.250		0	0	NR	NR	NR	0
PFAS FEDERAL SITES	0.250		0	0	NR	NR	NR	0
PFAS TRIS	0.250		0	0	NR	NR	NR	0
PFAS TSCA	0.250		0	0	NR	NR	NR	0
PFAS RCRA MANIFEST	0.250		0	0	NR	NR	NR	0
PFAS ATSDR	0.250		0	0	NR	NR	NR	0
PFAS WQP	0.250		0	0	NR	NR	NR	0
PFAS PROJECT	0.250		0	0	NR	NR	NR	0
PFAS NPDES	0.250		0	0	NR	NR	NR	0
PFAS ECHO	0.250		0	1	NR	NR	NR	1
PFAS ECHO FIRE TRAIN	0.250		0	0	NR	NR	NR	0
PFAS PT 139 AIRPORT	0.250		0	0	NR	NR	NR	0
AQUEOUS FOAM NRC	0.250		0	0	NR	NR	NR	0
BIOSOLIDS	TP		NR	NR	NR	NR	NR	0
UST FINDER	0.250		0	0	NR	NR	NR	0
UST FINDER RELEASE	0.500		0	2	17	NR	NR	19
E MANIFEST	0.250	1	6	27	NR	NR	NR	34
PFAS	0.250		0	0	NR	NR	NR	0
AQUEOUS FOAM	0.250		0	0	NR	NR	NR	0
CA BOND EXP. PLAN	1.000		0	0	0	0	NR	0
CHROME PLATING	0.500		0	0	0	NR	NR	0
Cortese	0.500		0	2	17	NR	NR	19
CUPA Listings	0.250		0	0	NR	NR	NR	0
DRYCLEANERS	0.250		1	1	NR	NR	NR	2
EMI	TP		NR	NR	NR	NR	NR	0
ENF	TP		NR	NR	NR	NR	NR	0
Financial Assurance	TP		NR	NR	NR	NR	NR	0
ICE	TP		NR	NR	NR	NR	NR	0
HIST CORTESE	0.500		0	0	14	NR	NR	14
HWP	1.000		0	0	0	0	NR	0
HWT	0.250		0	0	NR	NR	NR	0
HWTS	TP	1	NR	NR	NR	NR	NR	1
HAZNET	TP	1	NR	NR	NR	NR	NR	1
MINES	0.250		0	0	NR	NR	NR	0
MWMP	0.250		0	0	NR	NR	NR	0
NPDES	TP		NR	NR	NR	NR	NR	0
PEST LIC	TP		NR	NR	NR	NR	NR	0
PROC	0.500		0	0	0	NR	NR	0
Notify 65	1.000		0	0	2	4	NR	6
HAZMAT	0.250		0	0	NR	NR	NR	0
UIC	TP		NR	NR	NR	NR	NR	0
UIC GEO	TP		NR	NR	NR	NR	NR	0
WASTEWATER PITS	0.500		0	0	0	NR	NR	0
WDS	TP		NR	NR	NR	NR	NR	0
WIP	0.250		0	0	NR	NR	NR	0
MILITARY PRIV SITES	TP		NR	NR	NR	NR	NR	0
PROJECT	TP		NR	NR	NR	NR	NR	0
WDR	TP		NR	NR	NR	NR	NR	0
CIWQS	TP		NR	NR	NR	NR	NR	0
CERS	TP		NR	NR	NR	NR	NR	0

MAP FINDINGS SUMMARY

Database	Search Distance (Miles)	Target Property	< 1/8	1/8 - 1/4	1/4 - 1/2	1/2 - 1	> 1	Total Plotted
NON-CASE INFO	TP		NR	NR	NR	NR	NR	0
OTHER OIL GAS	TP		NR	NR	NR	NR	NR	0
PROD WATER PONDS	TP		NR	NR	NR	NR	NR	0
SAMPLING POINT	TP		NR	NR	NR	NR	NR	0
WELL STIM PROJ	TP		NR	NR	NR	NR	NR	0
EDR HIGH RISK HISTORICAL RECORDS								
EDR Exclusive Records								
EDR MGP	1.000		0	0	0	0	NR	0
EDR Hist Auto	0.125	1	0	NR	NR	NR	NR	1
EDR Hist Cleaner	0.125		1	NR	NR	NR	NR	1
EDR RECOVERED GOVERNMENT ARCHIVES								
Exclusive Recovered Govt. Archives								
RGA LF	TP		NR	NR	NR	NR	NR	0
RGA LUST	TP		NR	NR	NR	NR	NR	0
- Totals --		7	20	85	85	11	0	208

NOTES:

TP = Target Property

NR = Not Requested at this Search Distance

Sites may be listed in more than one database

MAP FINDINGS

Map ID / Direction / Distance / Elevation	Site	Database(s)	EDR ID Number / EPA ID Number
A1 **Target Property**	**LANGLOIS MAYNARD** **1890 ALCATRAZ AVE** **OAKLAND, CA**	**EDR Hist Auto**	**1009012591** **N/A**

Site 1 of 8 in cluster A

Actual: 109 ft.

EDR Hist Auto

Year:	Name:	Type:
1933	LANGLOIS MAYNARD	GASOLINE AND OIL SERVICE STATIONS
1943	ROLLIER J E	GASOLINE AND OIL SERVICE STATIONS

Map ID / Direction / Distance / Elevation	Site	Database(s)	EDR ID Number / EPA ID Number
A2 **Target Property**	**BERKELEY MENTAL HEALTH** **1890 ALCATRAZ AVE** **BERKELEY, CA 94703**	**RCRA NonGen / NLR** **E MANIFEST**	**1025873625** **CAL000446752**

Site 2 of 8 in cluster A

Actual: 109 ft.

RCRA Listings:

Date Form Received by Agency:	20190620
Handler Name:	Berkeley Mental Health
Handler Address:	1890 Alcatraz Ave
Handler City,State,Zip:	BERKELEY, CA 94703
EPA ID:	CAL000446752
Contact Name:	JEFFREY JOHNS
Contact Address:	1890 ALCATRAZ AVE
Contact City,State,Zip:	BERKELEY, CA 94703
Contact Telephone:	510-981-5290
Contact Fax:	510-981-5265
Contact Email:	JJOHNS@CITYOFBERKELEY.INFO
Contact Title:	Not reported
EPA Region:	09
Land Type:	Not reported
Federal Waste Generator Description:	Not a generator, verified
Non-Notifier:	Not reported
Biennial Report Cycle:	Not reported
Accessibility:	Not reported
Active Site Indicator:	Handler Activities
State District Owner:	Not reported
State District:	Not reported
Mailing Address:	1890 ALCATRAZ AVE
Mailing City,State,Zip:	BERKELEY, CA 94703
Owner Name: City Of Berkeley	
Owner Type:	Other
Operator Name: Jeffrey Johns	
Operator Type:	Other
Short-Term Generator Activity:	No
Importer Activity:	No
Mixed Waste Generator:	No
Transporter Activity:	No
Transfer Facility Activity:	No
Recycler Activity with Storage:	Yes
Small Quantity On-Site Burner Exemption:	No
Smelting Melting and Refining Furnace Exemption:	No
Underground Injection Control:	No
Off-Site Waste Receipt:	No
Universal Waste Indicator:	Yes
Universal Waste Destination Facility:	Yes
Federal Universal Waste:	No
Active Site State-Reg Handler:	---

Map ID
Direction
Distance
Elevation Site

MAP FINDINGS

Database(s)

EDR ID Number
EPA ID Number

BERKELEY MENTAL HEALTH (Continued) **1025873625**

Federal Facility Indicator:	Not reported
Hazardous Secondary Material Indicator:	N
Sub-Part K Indicator:	Not reported
2018 GPRA Permit Baseline:	Not on the Baseline
2018 GPRA Renewals Baseline:	Not on the Baseline
202 GPRA Corrective Action Baseline:	No
Subject to Corrective Action Universe:	No
Non-TSDFs Where RCRA CA has Been Imposed Universe:	No
Corrective Action Priority Ranking:	No NCAPS ranking
Environmental Control Indicator:	No
Institutional Control Indicator:	No
Human Exposure Controls Indicator:	N/A
Groundwater Controls Indicator:	N/A
Significant Non-Complier Universe:	No
Unaddressed Significant Non-Complier Universe:	No
Addressed Significant Non-Complier Universe:	No
Significant Non-Complier With a Compliance Schedule Universe:	No
Financial Assurance Required:	Not reported
Handler Date of Last Change:	20190628
Recognized Trader-Importer:	No
Recognized Trader-Exporter:	No
Importer of Spent Lead Acid Batteries:	No
Exporter of Spent Lead Acid Batteries:	No
Recycler Activity Without Storage:	No
Manifest Broker:	No
Sub-Part P Indicator:	No

Handler - Owner Operator:

Owner/Operator Indicator:	Operator
Owner/Operator Name: JEFFREY JOHNS	
Legal Status:	Other
Date Became Current:	Not reported
Date Ended Current:	Not reported
Owner/Operator Address:	1890 ALCATRAZ AVE
Owner/Operator City,State,Zip:	BERKELEY, CA 94703
Owner/Operator Telephone:	510-981-5290
Owner/Operator Telephone Ext:	Not reported
Owner/Operator Fax:	Not reported
Owner/Operator Email:	Not reported

Owner/Operator Indicator:	Owner
Owner/Operator Name: CITY OF BERKELEY	
Legal Status:	Other
Date Became Current:	Not reported
Date Ended Current:	Not reported
Owner/Operator Address:	1890 ALCATRAZ AVE
Owner/Operator City,State,Zip:	BERKELEY, CA 94703-0000
Owner/Operator Telephone:	510-981-5290
Owner/Operator Telephone Ext:	Not reported
Owner/Operator Fax:	Not reported
Owner/Operator Email:	Not reported

Historic Generators:

Receive Date:	20190620
Handler Name:	BERKELEY MENTAL HEALTH

Map ID
Direction
Distance
Elevation Site

MAP FINDINGS

Database(s) EDR ID Number EPA ID Number

BERKELEY MENTAL HEALTH (Continued) **1025873625**

Federal Waste Generator Description:	Not a generator, verified
State District Owner:	Not reported
Large Quantity Handler of Universal Waste:	No
Recognized Trader Importer:	No
Recognized Trader Exporter:	No
Spent Lead Acid Battery Importer:	No
Spent Lead Acid Battery Exporter:	No
Current Record:	Yes
Non Storage Recycler Activity:	Not reported
Electronic Manifest Broker:	Not reported

List of NAICS Codes and Descriptions:

NAICS Code:	56299
NAICS Description:	All Other Waste Management Services

Facility Has Received Notices of Violations:

Violations:	No Violations Found

Evaluation Action Summary:

Evaluations:	No Evaluations Found

E MANIFEST:

Manifest Tracking Number:	012414685FLE
Last Updated Date:	20190121
Shipped Date:	20181231
Received Date:	20190118
Manifest Status:	Signed
Submission Type:	DataImage5Copy
Origin Type:	Service
Generator EPA ID:	CAL000404174
Generator Name:	Berkeley Mental Health
Generator Location Street Number:	Not reported
Generator Location Street 1:	1890 ALCATRAZ AVE
Generator Location Street 2:	Not reported
Generator Location City:	BERKELEY
Generator Location State:	CA
Generator Location Zip:	94704
Generator Mail Street Number:	Not reported
Generator Mail Street 1:	1890 Alcatraz
Generator Mail Street 2:	Not reported
Generator Mail City:	Berkeley
Generator Mail Zip:	94704
Generator Mail State:	CA
Generator Contact Company Name:	Not reported
Designated Facility EPA ID:	CAD008364432
Designated Facility Name:	Rho Chem Llc
Designated Facility Mail Street Number:	Not reported
Designated Facility Mail Street 1:	Not reported
Designated Facility Mail Street 2:	425 Isis Ave.
Designated Facility Mail City:	Inglewood
Designated Facility Mail Zip:	90301
Designated Facility Mail State:	CA
Designated Facility Location Street Number:	Not reported
Designated Facility Location Street 1:	425 Isis Ave.

Map ID
Direction
Distance
Elevation Site

MAP FINDINGS

Database(s) EDR ID Number EPA ID Number

BERKELEY MENTAL HEALTH (Continued) **1025873625**

Designated Facility Location Street 2: Not reported
Designated Facility Location City: Inglewood
Designated Facility Location Zip: 90301
Designated Facility Location State: CA
Designated Facility Contact Company Name: Not reported
Manifest Residue Indicator: N
Rejection Indicator: N

Manifest Tracking Number: 014922410FLE
Last Updated Date: 20200715
Shipped Date: 20200625
Received Date: 20200710
Manifest Status: Signed
Submission Type: DataImage5Copy
Origin Type: Service
Generator EPA ID: CAL000446752
Generator Name: Berkeley Mental Health
Generator Location Street Number: Not reported
Generator Location Street 1: 1890 ALCATRAZ AVE
Generator Location Street 2: Not reported
Generator Location City: BERKELEY
Generator Location State: CA
Generator Location Zip: 94704
Generator Mail Street Number: Not reported
Generator Mail Street 1: 1890 Alcatraz
Generator Mail Street 2: Not reported
Generator Mail City: Berkeley
Generator Mail Zip: 94704
Generator Mail State: CA
Generator Contact Company Name: Not reported
Designated Facility EPA ID: CAD980884183
Designated Facility Name: Gem Rancho Cordova Llc
Designated Facility Mail Street Number: Not reported
Designated Facility Mail Street 1: Not reported
Designated Facility Mail Street 2: 11855 White Rock Road
Designated Facility Mail City: Rancho Cordova
Designated Facility Mail Zip: 95742
Designated Facility Mail State: CA
Designated Facility Location Street Number: Not reported
Designated Facility Location Street 1: 11855 White Rock Road
Designated Facility Location Street 2: Not reported
Designated Facility Location City: Rancho Cordova
Designated Facility Location Zip: 95742
Designated Facility Location State: CA
Designated Facility Contact Company Name: Not reported
Manifest Residue Indicator: N
Rejection Indicator: N

Federal Waste:
Manifest Tracking Number: 014922410FLE
Waste Line Number: 1
Federal Waste Code: D001
Federal Waste: IGNITABLE WASTE

Manifest Tracking Number: 014922410FLE
Waste Line Number: 1
Federal Waste Code: D005

BERKELEY MENTAL HEALTH (Continued) **1025873625**

Federal Waste: BARIUM

Manifest Tracking Number: 014922410FLE
Waste Line Number: 1
Federal Waste Code: D007
Federal Waste: CHROMIUM

Manifest Tracking Number: 014922410FLE
Waste Line Number: 1
Federal Waste Code: D022
Federal Waste: CHLOROFORM

Manifest Tracking Number: 014922410FLE
Waste Line Number: 1
Federal Waste Code: D024
Federal Waste: M-CRESOL

State Waste:
Manifest Tracking Number: 014922410FLE
Waste Line Number: 1
State Waste Code Owner: CA
State Waste Code: 311
State Waste: Pharmaceutical waste

Manifest Tracking Number: 014922410FLE
Waste Line Number: 1
State Waste Code Owner: CA
State Waste Code: 311
State Waste: Pharmaceutical waste

Transporter:
Manifest Tracking Number: 014922410FLE
Transporter Line Number: 1
Transporter EPA ID: MNS000110924
Transporter Name: Stericycle Specialty Waste Solutions Inc

Manifest Tracking Number: 014922410FLE
Transporter Line Number: 2
Transporter EPA ID: MNS000110924
Transporter Name: Stericycle Specialty Waste Solutions Inc

Waste Line:
Manifest Tracking Number: 014922410FLE
Waste Line Number: 1
U.S. DOT Hazardous Indicator: Y
U.S. DOT ID Number: UN3248
U.S. DOT Description: Un3248, Waste Medicine, Liquid, Flammable, Toxic, N.O.S. (Alcohol, Phenol), 3 (6.1), Pg Ii, (Ltd Qty), Erg#131
Non-Hazardous Waste Description: Not reported
Number of Containers: 1
Container Type Code: CF
Container Type Description: Fiber or plastic boxes, cartons, cases
Waste Quantity: 24
Quantity Unit of Measure Code: P
Quantity Unit of Measure Description: Pounds
Waste Quantity, in Tons: 0.012

Map ID
Direction
Distance
Elevation | Site | MAP FINDINGS | Database(s) | EDR ID Number
EPA ID Number

BERKELEY MENTAL HEALTH (Continued) **1025873625**

Acute Waste Quantity, in Tons:	0
Non-Acute Waste Quantity, in Tons:	0.012
Waste Quantity, in Kilograms:	10.88436
Acute Waste Quantity, in Kilograms:	0
Non-Acute Waste Quantity, in Kilorgrams:	10.88436
Management Method Code:	H141
Management Method Description:	STORAGE, BULKING AND/OR TRANSFER OFF SITE
Waste Residue Indicator:	N
Quantity Discrepancy Indicator:	N
Waste Type Discrepancy Indicator:	N
Waste Density:	Not reported
Waste Density Unit of Measure Code:	Not reported
Waste Density Unit of Measure Description:	Not reported
Form Code:	Not reported
Form Code Description:	Not reported
Source Code:	Not reported
Source Code Description:	Not reported
Waste Minimization Code:	Not reported
Waste Minimization Code Description:	Not reported
Consent Number:	Not reported
EPA Waste Indicator:	Y

A3
Target
Property

BERKELEY MENTAL HEALTH
1890 ALCATRAZ AVE
BERKELEY, CA 94703

HWTS **S124932162**
HAZNET **N/A**

Site 3 of 8 in cluster A

Actual:
109 ft.

HWTS:

Name:	BERKELEY MENTAL HEALTH
Address:	1890 ALCATRAZ AVE
Address 2:	Not reported
City,State,Zip:	BERKELEY, CA 94703
EPA ID:	CAL000446752
Inactive Date:	06/30/2021
Create Date:	06/20/2019
Last Act Date:	Not reported
Mailing Name:	Not reported
Mailing Address:	2640 MARTIN LUTHER KING JR WAY
Mailing Address 2:	Not reported
Mailing City,State,Zip:	BERKELEY, CA 94704
Owner Name:	CITY OF BERKELEY
Owner Address:	2640 MARTIN LUTHER KING JR WAY
Owner Address 2:	Not reported
Owner City,State,Zip:	BERKELEY, CA 94704
Owner Phone:	Not reported
Owner Fax:	Not reported
Contact Name:	JEFFREY JOHNS, MD
Contact Address:	2640 MARTIN LUTHER KING JR WAY
Contact Address 2:	Not reported
City,State,Zip:	BERKELEY, CA 94704
Contact Phone:	Not reported
Contact Fax:	Not reported
Facility Status:	Inactive
Facility Type:	PERMANENT
Category:	STATE
Latitude:	37.84878
Longitude:	-122.2695945

Map ID
Direction
Distance
Elevation Site

MAP FINDINGS

Database(s) EDR ID Number EPA ID Number

BERKELEY MENTAL HEALTH (Continued) **S124932162**

NAICS:

EPA ID:	CAL000446752
Create Date:	2019-06-20 13:41:05.223
NAICS Code:	99999
NAICS Description:	Not Otherwise Specified
Issued EPA ID Date:	2019-06-20 13:41:05.21000
Inactive Date:	Not reported
Facility Name:	BERKELEY MENTAL HEALTH
Facility Address:	1890 ALCATRAZ AVE
Facility Address 2:	Not reported
Facility City:	BERKELEY
Facility County:	Not reported
Facility State:	CA
Facility Zip:	94703

HAZNET:

Name:	BERKELEY MENTAL HEALTH
Address:	1890 ALCATRAZ AVE
Address 2:	Not reported
City,State,Zip:	BERKELEY, CA 94703
Contact:	JEFFREY JOHNS MD
Telephone:	5109815290
Mailing Name:	Not reported
Mailing Address:	2640 MARTIN LUTHER KING JR WAY
Year:	2020
Gepaid:	CAL000446752
TSD EPA ID:	CAD980884183
CA Waste Code:	311 - Pharmaceutical waste
Disposal Method:	H141 - Storage, Bulking, And/Or Transfer Off Site--No Treatment/Reovery (H010-H129) Or (H131-H135)
Tons:	0.012

Additional Information:

Year:	2020
EM Manifest ID:	Not reported
Shipment Date:	6/25/2020
Shipment Date:	6/25/2020
Receipt Date:	7/10/2020
Manifest Number:	014922410FLE
Generator EPA ID:	CAL000446752
Name:	BERKELEY MENTAL HEALTH
Address:	1890 ALCATRAZ AVE
Address 2:	Not reported
City,State,Zip:	BERKELEY, CA 94704
Telephone:	Not reported
Contact:	Not reported
Contact Telephone:	916-351-0980
Contact Email:	Not reported
Transporter 1 EPA ID:	MNS000110924
Transporter Name:	Stericycle Specialty Waste Solutions Inc
Transporter 1 Emergency Number:	Not reported
Transporter 2 EPA ID:	MNS000110924
Transporter Name 2:	Stericycle Specialty Waste Solutions Inc

Map ID
Direction
Distance
Elevation | Site | MAP FINDINGS | Database(s) | EDR ID Number
EPA ID Number

BERKELEY MENTAL HEALTH (Continued) **S124932162**

Transporter 2 Emergency Number:	Not reported
TSDF EPA ID:	CAD980884183
TSDF Name:	GEM Rancho Cordova LLC
TSDF Address 1:	11855 White Rock Road
TSDF Address 2:	Not reported
TSDF City,State,Zip:	Rancho Cordova, CA 95742
TSDF Telephone:	Not reported
TSDFA EPA ID:	Not reported
Waste Code Description:	311 - Not reported
RCRA Code:	D001,D005,D007,
Meth Code:	H141 - Not reported
Quantity Tons:	0.012
Waste Quantity:	24
Quantity Unit:	P

A4
Target Property
Actual: 109 ft.

BERKELEY MENTAL HEALTH
1890 ALCATRAZ AVE
BERKELEY, CA 94703

FINDS **1025981483**
N/A

Site 4 of 8 in cluster A

FINDS:
Registry ID: 110070593083

Click Here for FRS Facility Detail Report:

Environmental Interest/Information System:
The Resource Conservation and Recovery Act Information System (RCRAInfo) is EPA's comprehensive information system in support of the Resource Conservation and Recovery Act (RCRA) of 1976 and the Hazardous and Solid Waste Amendments (HSWA) of 1984. It tracks many types of information about generators, transporters, treaters, storers, and disposers of hazardous waste.

Click this hyperlink while viewing on your computer to access additional FINDS: detail in the EDR Site Report.

A5
Target Property
Actual: 109 ft.

BERKELEY MENTAL HEALTH
1890 ALCATRAZ AVE
BERKELEY, CA 94703

ECHO **1025912600**
N/A

Site 5 of 8 in cluster A

ECHO:

Envid:	1025912600
Registry ID:	110070593083

DFR URL:

Name:	BERKELEY MENTAL HEALTH
Address:	1890 ALCATRAZ AVE
City,State,Zip:	BERKELEY, CA 94703

MAP FINDINGS

Map ID / Direction / Distance / Elevation	Site	Database(s)	EDR ID Number / EPA ID Number
A6	**BRIAN EDWARDS-TIEKERT & CHRIS SCHILDT**	**RCRA NonGen / NLR**	**1024768891**
	1829 63RD ST.	**E MANIFEST**	**CAC002988779**
< 1/8	**BERKELEY, CA 94703**		
1 ft.			
	Site 6 of 8 in cluster A		

Relative: Higher

Actual: 109 ft.

RCRA Listings:

Date Form Received by Agency:	20181109
Handler Name:	Brian Edwards-Tiekert & Chris Schildt
Handler Address:	1829 63rd St.
Handler City,State,Zip:	BERKELEY, CA 94703
EPA ID:	CAC002988779
Contact Name:	BRIAN EDWARDS-TIEKERT & CHRIS SCHIL
Contact Address:	1829 63RD ST.
Contact City,State,Zip:	BERKELEY, CA 94703
Contact Telephone:	510-394-5043
Contact Fax:	Not reported
Contact Email:	LILIAN.RAMOS@SYNERGYCOMPANIES.ORG
Contact Title:	Not reported
EPA Region:	09
Land Type:	Not reported
Federal Waste Generator Description:	Not a generator, verified
Non-Notifier:	Not reported
Biennial Report Cycle:	Not reported
Accessibility:	Not reported
Active Site Indicator:	Handler Activities
State District Owner:	Not reported
State District:	Not reported
Mailing Address:	1829 63RD ST.
Mailing City,State,Zip:	BERKELEY, CA 94703
Owner Name:	Brian Edwards-Tiekert & Chris Schil
Owner Type:	Other
Operator Name:	Brian Edwards-Tiekert & Chris Schil
Operator Type:	Other
Short-Term Generator Activity:	No
Importer Activity:	No
Mixed Waste Generator:	No
Transporter Activity:	No
Transfer Facility Activity:	No
Recycler Activity with Storage:	No
Small Quantity On-Site Burner Exemption:	No
Smelting Melting and Refining Furnace Exemption:	No
Underground Injection Control:	No
Off-Site Waste Receipt:	No
Universal Waste Indicator:	Yes
Universal Waste Destination Facility:	Yes
Federal Universal Waste:	No
Active Site State-Reg Handler:	---
Federal Facility Indicator:	Not reported
Hazardous Secondary Material Indicator:	N
Sub-Part K Indicator:	Not reported
2018 GPRA Permit Baseline:	Not on the Baseline
2018 GPRA Renewals Baseline:	Not on the Baseline
202 GPRA Corrective Action Baseline:	No
Subject to Corrective Action Universe:	No
Non-TSDFs Where RCRA CA has Been Imposed Universe:	No
Corrective Action Priority Ranking:	No NCAPS ranking
Environmental Control Indicator:	No
Institutional Control Indicator:	No

Map ID
Direction
Distance
Elevation Site

MAP FINDINGS

Database(s) EDR ID Number EPA ID Number

BRIAN EDWARDS-TIEKERT & CHRIS SCHILDT (Continued) **1024768891**

Human Exposure Controls Indicator:	N/A
Groundwater Controls Indicator:	N/A
Significant Non-Complier Universe:	No
Unaddressed Significant Non-Complier Universe:	No
Addressed Significant Non-Complier Universe:	No
Significant Non-Complier With a Compliance Schedule Universe:	No
Financial Assurance Required:	Not reported
Handler Date of Last Change:	20181120
Recognized Trader-Importer:	No
Recognized Trader-Exporter:	No
Importer of Spent Lead Acid Batteries:	No
Exporter of Spent Lead Acid Batteries:	No
Recycler Activity Without Storage:	No
Manifest Broker:	No
Sub-Part P Indicator:	No

Handler - Owner Operator:

Owner/Operator Indicator:	Operator
Owner/Operator Name:	BRIAN EDWARDS-TIEKERT & CHRIS SCHIL
Legal Status:	Other
Date Became Current:	Not reported
Date Ended Current:	Not reported
Owner/Operator Address:	1829 63RD ST.
Owner/Operator City,State,Zip:	BERKELEY, CA 94703
Owner/Operator Telephone:	510-394-5043
Owner/Operator Telephone Ext:	Not reported
Owner/Operator Fax:	Not reported
Owner/Operator Email:	Not reported

Owner/Operator Indicator:	Owner
Owner/Operator Name:	BRIAN EDWARDS-TIEKERT & CHRIS SCHIL
Legal Status:	Other
Date Became Current:	Not reported
Date Ended Current:	Not reported
Owner/Operator Address:	1829 63RD ST.
Owner/Operator City,State,Zip:	BERKELEY, CA 94703
Owner/Operator Telephone:	510-394-5043
Owner/Operator Telephone Ext:	Not reported
Owner/Operator Fax:	Not reported
Owner/Operator Email:	Not reported

Historic Generators:

Receive Date:	20181109
Handler Name:	BRIAN EDWARDS-TIEKERT & CHRIS SCHILDT
Federal Waste Generator Description:	Not a generator, verified
State District Owner:	Not reported
Large Quantity Handler of Universal Waste:	No
Recognized Trader Importer:	No
Recognized Trader Exporter:	No
Spent Lead Acid Battery Importer:	No
Spent Lead Acid Battery Exporter:	No
Current Record:	Yes
Non Storage Recycler Activity:	Not reported
Electronic Manifest Broker:	Not reported

BRIAN EDWARDS-TIEKERT & CHRIS SCHILDT (Continued) **1024768891**

List of NAICS Codes and Descriptions:
NAICS Code: 56299
NAICS Description: All Other Waste Management Services

Facility Has Received Notices of Violations:
Violations: No Violations Found

Evaluation Action Summary:
Evaluations: No Evaluations Found

E MANIFEST:

Manifest Tracking Number:	013457674JJK
Last Updated Date:	20190606
Shipped Date:	20181109
Received Date:	20181119
Manifest Status:	Signed
Submission Type:	DataImage5Copy
Origin Type:	Mail
Generator EPA ID:	CAC002988779
Generator Name:	Brian Edwards-Tiekert & Chris Schildt
Generator Location Street Number:	Not reported
Generator Location Street 1:	1829 63RD ST.
Generator Location Street 2:	Not reported
Generator Location City:	BERKELEY
Generator Location State:	CA
Generator Location Zip:	94703
Generator Mail Street Number:	Not reported
Generator Mail Street 1:	1829 63RD ST.
Generator Mail Street 2:	Not reported
Generator Mail City:	BERKELEY
Generator Mail Zip:	94703
Generator Mail State:	CA
Generator Contact Company Name:	Not reported
Designated Facility EPA ID:	CAD028409019
Designated Facility Name:	Crosby & Overton
Designated Facility Mail Street Number:	Not reported
Designated Facility Mail Street 1:	CA90813 CA037US 1630
Designated Facility Mail Street 2:	1630 W. 17TH STREET
Designated Facility Mail City:	LONG BEACH
Designated Facility Mail Zip:	90813
Designated Facility Mail State:	CA
Designated Facility Location Street Number:	Not reported
Designated Facility Location Street 1:	1630 W. 17TH STREET
Designated Facility Location Street 2:	Not reported
Designated Facility Location City:	LONG BEACH
Designated Facility Location Zip:	90813-0000
Designated Facility Location State:	CA
Designated Facility Contact Company Name:	Not reported
Manifest Residue Indicator:	N
Rejection Indicator:	N

Federal Waste:

Manifest Tracking Number:	013457674JJK
Waste Line Number:	1

Map ID
Direction
Distance
Elevation Site

MAP FINDINGS

Database(s) EDR ID Number EPA ID Number

BRIAN EDWARDS-TIEKERT & CHRIS SCHILDT (Continued) **1024768891**

Federal Waste Code: D008
Federal Waste: LEAD

State Waste:
Manifest Tracking Number: 013457674JJK
Waste Line Number: 1
State Waste Code Owner: CA
State Waste Code: 352
State Waste: Other organic solids

Transporter:
Manifest Tracking Number: 013457674JJK
Transporter Line Number: 1
Transporter EPA ID: CAL000291177
Transporter Name: Synergy Enterprises Inc

Manifest Tracking Number: 013457674JJK
Transporter Line Number: 2
Transporter EPA ID: CAD028409019
Transporter Name: Crosby & Overton

Manifest Tracking Number: 013457674JJK
Transporter Line Number: 3
Transporter EPA ID: CAR000163097
Transporter Name: Kvac Environmental Services Inc

Waste Line:
Manifest Tracking Number: 013457674JJK
Waste Line Number: 1
U.S. DOT Hazardous Indicator: Y
U.S. DOT ID Number: NA3077
U.S. DOT Description: Rq Na3077, Hazardous Waste Solid, N.O.S. (Lead Paint Chips) 9, Iii
Non-Hazardous Waste Description: Not reported
Number of Containers: 1
Container Type Code: DM
Container Type Description: Metal drums, barrels, kegs
Waste Quantity: 20
Quantity Unit of Measure Code: P
Quantity Unit of Measure Description: Pounds
Waste Quantity, in Tons: 0.01
Acute Waste Quantity, in Tons: 0
Non-Acute Waste Quantity, in Tons: 0.01
Waste Quantity, in Kilograms: 9.0703
Acute Waste Quantity, in Kilograms: 0
Non-Acute Waste Quantity, in Kilorgrams: 9.0703
Management Method Code: H141
Management Method Description: STORAGE, BULKING AND/OR TRANSFER OFF SITE
Waste Residue Indicator: N
Quantity Discrepancy Indicator: N
Waste Type Discrepancy Indicator: N
Waste Density: Not reported
Waste Density Unit of Measure Code: Not reported
Waste Density Unit of Measure Description: Not reported
Form Code: Not reported
Form Code Description: Not reported
Source Code: Not reported

MAP FINDINGS

Map ID / Direction / Distance / Elevation | Site | Database(s) | EDR ID Number / EPA ID Number

BRIAN EDWARDS-TIEKERT & CHRIS SCHILDT (Continued) **1024768891**

Source Code Description:	Not reported
Waste Minimization Code:	Not reported
Waste Minimization Code Description:	Not reported
Consent Number:	Not reported
EPA Waste Indicator:	Y

A7 **CAROL A WARREN COMPANY** **RCRA NonGen / NLR** **1024755249**
SE **6321 DOVER STREET** **CAC002975070**
< 1/8 **OAKLAND, CA 94609**
0.005 mi.
28 ft. **Site 7 of 8 in cluster A**

Relative: **Higher**
Actual: **110 ft.**

RCRA Listings:

Date Form Received by Agency:	20180809
Handler Name:	Carol A Warren Company
Handler Address:	6321 Dover Street
Handler City,State,Zip:	OAKLAND, CA 94609
EPA ID:	CAC002975070
Contact Name:	CHRISTOPHER SPARACINO
Contact Address:	6321 DOVER STREET
Contact City,State,Zip:	OAKLAND, CA 94609
Contact Telephone:	925-348-6900
Contact Fax:	510-652-1313
Contact Email:	SPARACINO.C@GMAIL.COM
Contact Title:	Not reported
EPA Region:	09
Land Type:	Not reported
Federal Waste Generator Description:	Not a generator, verified
Non-Notifier:	Not reported
Biennial Report Cycle:	Not reported
Accessibility:	Not reported
Active Site Indicator:	Handler Activities
State District Owner:	Not reported
State District:	Not reported
Mailing Address:	660 BLAIR AVENUE
Mailing City,State,Zip:	PIEDMONT, CA 94611
Owner Name:	Carol A Warren C/O Kim Heller
Owner Type:	Other
Operator Name:	Christopher Sparacino
Operator Type:	Other
Short-Term Generator Activity:	No
Importer Activity:	No
Mixed Waste Generator:	No
Transporter Activity:	No
Transfer Facility Activity:	No
Recycler Activity with Storage:	No
Small Quantity On-Site Burner Exemption:	No
Smelting Melting and Refining Furnace Exemption:	No
Underground Injection Control:	No
Off-Site Waste Receipt:	No
Universal Waste Indicator:	Yes
Universal Waste Destination Facility:	Yes
Federal Universal Waste:	No
Active Site State-Reg Handler:	---
Federal Facility Indicator:	Not reported
Hazardous Secondary Material Indicator:	N
Sub-Part K Indicator:	Not reported
2018 GPRA Permit Baseline:	Not on the Baseline

CAROL A WARREN COMPANY (Continued) **1024755249**

2018 GPRA Renewals Baseline:	Not on the Baseline
202 GPRA Corrective Action Baseline:	No
Subject to Corrective Action Universe:	No
Non-TSDFs Where RCRA CA has Been Imposed Universe:	No
Corrective Action Priority Ranking:	No NCAPS ranking
Environmental Control Indicator:	No
Institutional Control Indicator:	No
Human Exposure Controls Indicator:	N/A
Groundwater Controls Indicator:	N/A
Significant Non-Complier Universe:	No
Unaddressed Significant Non-Complier Universe:	No
Addressed Significant Non-Complier Universe:	No
Significant Non-Complier With a Compliance Schedule Universe:	No
Financial Assurance Required:	Not reported
Handler Date of Last Change:	20180831
Recognized Trader-Importer:	No
Recognized Trader-Exporter:	No
Importer of Spent Lead Acid Batteries:	No
Exporter of Spent Lead Acid Batteries:	No
Recycler Activity Without Storage:	No
Manifest Broker:	No
Sub-Part P Indicator:	No

Handler - Owner Operator:

Owner/Operator Indicator:	Owner
Owner/Operator Name:	CAROL A WARREN C/O KIM HELLER
Legal Status:	Other
Date Became Current:	Not reported
Date Ended Current:	Not reported
Owner/Operator Address:	660 BLAIR AVENUE
Owner/Operator City,State,Zip:	PIEDMONT, CA 94611
Owner/Operator Telephone:	510-652-4800
Owner/Operator Telephone Ext:	Not reported
Owner/Operator Fax:	Not reported
Owner/Operator Email:	Not reported

Owner/Operator Indicator:	Operator
Owner/Operator Name:	CHRISTOPHER SPARACINO
Legal Status:	Other
Date Became Current:	Not reported
Date Ended Current:	Not reported
Owner/Operator Address:	6321 DOVER STREET
Owner/Operator City,State,Zip:	OAKLAND, CA 94609
Owner/Operator Telephone:	925-348-6900
Owner/Operator Telephone Ext:	Not reported
Owner/Operator Fax:	Not reported
Owner/Operator Email:	Not reported

Historic Generators:

Receive Date:	20180809
Handler Name:	CAROL A WARREN COMPANY
Federal Waste Generator Description:	Not a generator, verified
State District Owner:	Not reported
Large Quantity Handler of Universal Waste:	No
Recognized Trader Importer:	No

MAP FINDINGS

Map ID / Direction / Distance / Elevation | Site | Database(s) | EDR ID Number / EPA ID Number

CAROL A WARREN COMPANY (Continued) **1024755249**

Recognized Trader Exporter: No
Spent Lead Acid Battery Importer: No
Spent Lead Acid Battery Exporter: No
Current Record: Yes
Non Storage Recycler Activity: Not reported
Electronic Manifest Broker: Not reported

List of NAICS Codes and Descriptions:
NAICS Code: 531110
NAICS Description: Lessors Of Residential Buildings And Dwellings

Facility Has Received Notices of Violations:
Violations: No Violations Found

Evaluation Action Summary:
Evaluations: No Evaluations Found

A8
WNW
< 1/8
0.016 mi.
85 ft.

CAMPBELL HELEN MRS **EDR Hist Cleaner** **1009139887**
1852 ALCATRAZ AVE **N/A**
OAKLAND, CA

Site 8 of 8 in cluster A

Relative:
Lower

Actual:
107 ft.

EDR Hist Cleaner

Year:	Name:	Type:
1933	CAMPBELL HELEN MRS	CLOTHES PRESSERS AND CLEANERS

B9
WNW
< 1/8
0.052 mi.
276 ft.

EASY DOES IT EMERGENCY SERVICES **RCRA NonGen / NLR** **1026719671**
3271 ADELINE ST UNIT B **CAC003108325**
BERKELEY, CA 94703

Site 1 of 4 in cluster B

Relative:
Lower

Actual:
105 ft.

RCRA Listings:
Date Form Received by Agency: 20210303
Handler Name: Easy Does It Emergency Services
Handler Address: 3271 Adeline St Unit B
Handler City,State,Zip: BERKELEY, CA 94703
EPA ID: CAC003108325
Contact Name: SUZETTE DAVIDSON
Contact Address: 3271 ADELINE ST UNIT B
Contact City,State,Zip: BERKELEY, CA 94703
Contact Telephone: 415-999-2170
Contact Fax: Not reported
Contact Email: SUZETTE@EASYDOESITSERVICES.ORG
Contact Title: Not reported
EPA Region: 09
Land Type: Not reported
Federal Waste Generator Description: Not a generator, verified
Non-Notifier: Not reported
Biennial Report Cycle: Not reported
Accessibility: Not reported
Active Site Indicator: Not reported

Map ID
Direction
Distance
Elevation Site

MAP FINDINGS

Database(s) EDR ID Number EPA ID Number

EASY DOES IT EMERGENCY SERVICES (Continued) **1026719671**

State District Owner:		Not reported
State District:		Not reported
Mailing Address:		3271 ADELINE ST UNIT B
Mailing City,State,Zip:		BERKELEY, CA 94703
Owner Name:	Michele Blackwell	
Owner Type:		Other
Operator Name:	Suzette Davidson	
Operator Type:		Other
Short-Term Generator Activity:		No
Importer Activity:		No
Mixed Waste Generator:		No
Transporter Activity:		No
Transfer Facility Activity:		No
Recycler Activity with Storage:		No
Small Quantity On-Site Burner Exemption:		No
Smelting Melting and Refining Furnace Exemption:		No
Underground Injection Control:		No
Off-Site Waste Receipt:		No
Universal Waste Indicator:		No
Universal Waste Destination Facility:		No
Federal Universal Waste:		No
Active Site State-Reg Handler:		---
Federal Facility Indicator:		Not reported
Hazardous Secondary Material Indicator:		N
Sub-Part K Indicator:		Not reported
2018 GPRA Permit Baseline:		Not on the Baseline
2018 GPRA Renewals Baseline:		Not on the Baseline
202 GPRA Corrective Action Baseline:		No
Subject to Corrective Action Universe:		No
Non-TSDFs Where RCRA CA has Been Imposed Universe:		No
Corrective Action Priority Ranking:		No NCAPS ranking
Environmental Control Indicator:		No
Institutional Control Indicator:		No
Human Exposure Controls Indicator:		N/A
Groundwater Controls Indicator:		N/A
Significant Non-Complier Universe:		No
Unaddressed Significant Non-Complier Universe:		No
Addressed Significant Non-Complier Universe:		No
Significant Non-Complier With a Compliance Schedule Universe:		No
Financial Assurance Required:		Not reported
Handler Date of Last Change:		20210312
Recognized Trader-Importer:		No
Recognized Trader-Exporter:		No
Importer of Spent Lead Acid Batteries:		No
Exporter of Spent Lead Acid Batteries:		No
Recycler Activity Without Storage:		No
Manifest Broker:		No
Sub-Part P Indicator:		No

Handler - Owner Operator:

Owner/Operator Indicator:	Owner
Owner/Operator Name: MICHELE BLACKWELL	
Legal Status:	Other
Date Became Current:	Not reported
Date Ended Current:	Not reported
Owner/Operator Address:	3271 ADELINE ST UNIT B

Map ID
Direction
Distance
Elevation | Site | MAP FINDINGS | Database(s) | EDR ID Number
EPA ID Number

EASY DOES IT EMERGENCY SERVICES (Continued) **1026719671**

Owner/Operator City,State,Zip: BERKELEY, CA 94703
Owner/Operator Telephone: 510-438-1643
Owner/Operator Telephone Ext: Not reported
Owner/Operator Fax: Not reported
Owner/Operator Email: Not reported

Owner/Operator Indicator: Operator
Owner/Operator Name: SUZETTE DAVIDSON
Legal Status: Other
Date Became Current: Not reported
Date Ended Current: Not reported
Owner/Operator Address: 3271 ADELINE ST UNIT B
Owner/Operator City,State,Zip: BERKELEY, CA 94703
Owner/Operator Telephone: 415-999-2170
Owner/Operator Telephone Ext: Not reported
Owner/Operator Fax: Not reported
Owner/Operator Email: Not reported

Historic Generators:
Receive Date: 20210303
Handler Name: EASY DOES IT EMERGENCY SERVICES
Federal Waste Generator Description: Not a generator, verified
State District Owner: Not reported
Large Quantity Handler of Universal Waste: No
Recognized Trader Importer: No
Recognized Trader Exporter: No
Spent Lead Acid Battery Importer: No
Spent Lead Acid Battery Exporter: No
Current Record: Yes
Non Storage Recycler Activity: No
Electronic Manifest Broker: No

List of NAICS Codes and Descriptions:
NAICS Code: 62141
NAICS Description: Family Planning Centers

Facility Has Received Notices of Violations:
Violations: No Violations Found

Evaluation Action Summary:
Evaluations: No Evaluations Found

B10 **EASY DOES IT EMERGENCY SERVICE** **RCRA NonGen / NLR** **1026483090**
WNW **3271 ADELINE ST** **CAC003089152**
< 1/8 **BERKELEY, CA 94703**
0.052 mi.
276 ft. **Site 2 of 4 in cluster B**

Relative:
Lower

Actual:
105 ft.

RCRA Listings:
Date Form Received by Agency: 20201020
Handler Name: Easy Does It Emergency Service
Handler Address: 3271 Adeline St
Handler City,State,Zip: BERKELEY, CA 94703
EPA ID: CAC003089152
Contact Name: RICHARD WOOLBERT

Map ID
Direction
Distance
Elevation Site

MAP FINDINGS

Database(s) EDR ID Number EPA ID Number

EASY DOES IT EMERGENCY SERVICE (Continued) **1026483090**

Contact Address:		3271 ADELINE ST
Contact City,State,Zip:		BERKELEY, CA 94703
Contact Telephone:		510-845-5513
Contact Fax:		510-845-2115
Contact Email:		RICH@EASYDOESITSERVICES.ORG
Contact Title:		Not reported
EPA Region:		09
Land Type:		Not reported
Federal Waste Generator Description:		Not a generator, verified
Non-Notifier:		Not reported
Biennial Report Cycle:		Not reported
Accessibility:		Not reported
Active Site Indicator:		Not reported
State District Owner:		Not reported
State District:		Not reported
Mailing Address:		3271 ADELINE ST
Mailing City,State,Zip:		BERKELEY, CA 94703
Owner Name:	Board Of Directors	
Owner Type:		Other
Operator Name:	Richard Woolbert	
Operator Type:		Other
Short-Term Generator Activity:		No
Importer Activity:		No
Mixed Waste Generator:		No
Transporter Activity:		No
Transfer Facility Activity:		No
Recycler Activity with Storage:		No
Small Quantity On-Site Burner Exemption:		No
Smelting Melting and Refining Furnace Exemption:		No
Underground Injection Control:		No
Off-Site Waste Receipt:		No
Universal Waste Indicator:		No
Universal Waste Destination Facility:		No
Federal Universal Waste:		No
Active Site State-Reg Handler:		---
Federal Facility Indicator:		Not reported
Hazardous Secondary Material Indicator:		N
Sub-Part K Indicator:		Not reported
2018 GPRA Permit Baseline:		Not on the Baseline
2018 GPRA Renewals Baseline:		Not on the Baseline
202 GPRA Corrective Action Baseline:		No
Subject to Corrective Action Universe:		No
Non-TSDFs Where RCRA CA has Been Imposed Universe:		No
Corrective Action Priority Ranking:		No NCAPS ranking
Environmental Control Indicator:		No
Institutional Control Indicator:		No
Human Exposure Controls Indicator:		N/A
Groundwater Controls Indicator:		N/A
Significant Non-Complier Universe:		No
Unaddressed Significant Non-Complier Universe:		No
Addressed Significant Non-Complier Universe:		No
Significant Non-Complier With a Compliance Schedule Universe:		No
Financial Assurance Required:		Not reported
Handler Date of Last Change:		20201026
Recognized Trader-Importer:		No
Recognized Trader-Exporter:		No
Importer of Spent Lead Acid Batteries:		No

Map ID
Direction
Distance
Elevation Site

MAP FINDINGS

Database(s) EDR ID Number EPA ID Number

EASY DOES IT EMERGENCY SERVICE (Continued) **1026483090**

Exporter of Spent Lead Acid Batteries: No
Recycler Activity Without Storage: No
Manifest Broker: No
Sub-Part P Indicator: No

Handler - Owner Operator:
Owner/Operator Indicator: Owner
Owner/Operator Name: BOARD OF DIRECTORS
Legal Status: Other
Date Became Current: Not reported
Date Ended Current: Not reported
Owner/Operator Address: 3271 ADELINE ST
Owner/Operator City,State,Zip: BERKELEY, CA 94703
Owner/Operator Telephone: 510-845-5513
Owner/Operator Telephone Ext: Not reported
Owner/Operator Fax: Not reported
Owner/Operator Email: Not reported

Owner/Operator Indicator: Operator
Owner/Operator Name: RICHARD WOOLBERT
Legal Status: Other
Date Became Current: Not reported
Date Ended Current: Not reported
Owner/Operator Address: 3271 ADELINE ST
Owner/Operator City,State,Zip: BERKELEY, CA 94703
Owner/Operator Telephone: 510-845-5513
Owner/Operator Telephone Ext: Not reported
Owner/Operator Fax: Not reported
Owner/Operator Email: Not reported

Historic Generators:
Receive Date: 20201020
Handler Name: EASY DOES IT EMERGENCY SERVICE
Federal Waste Generator Description: Not a generator, verified
State District Owner: Not reported
Large Quantity Handler of Universal Waste: No
Recognized Trader Importer: No
Recognized Trader Exporter: No
Spent Lead Acid Battery Importer: No
Spent Lead Acid Battery Exporter: No
Current Record: Yes
Non Storage Recycler Activity: Not reported
Electronic Manifest Broker: Not reported

List of NAICS Codes and Descriptions:
NAICS Code: 81131
NAICS Description: Commercial And Industrial Machinery And Equipment (Except Automotive And Electronic) Repair And Maintenance

Facility Has Received Notices of Violations:
Violations: No Violations Found

Evaluation Action Summary:
Evaluations: No Evaluations Found

MAP FINDINGS

Map ID / Direction / Distance / Elevation	Site	Database(s)	EDR ID Number / EPA ID Number
B11	**EUWELL'S CLEANERS**	**DRYCLEANERS**	**S100861592**
West	**1806 ALCATRAZ AVE**		**N/A**
< 1/8	**BERKELEY, CA 94703**		
0.060 mi.			
316 ft.	**Site 3 of 4 in cluster B**		

Relative: **Lower**

Actual: **103 ft.**

DRYCLEANERS:

Name:	EUWELL'S CLEANERS
Address:	1806 ALCATRAZ AVE
City,State,Zip:	BERKELEY, CA 947030000
EPA Id:	CAL000007018
NAICS Code:	81232
NAICS Description:	Drycleaning and Laundry Services (except Coin-Operated)
SIC Code:	7211
SIC Description:	Power Laundries, Family and Commercial
Create Date:	11/14/1989
Facility Active:	No
Inactive Date:	06/30/2007
Facility Addr2:	Not reported
Owner Name:	TOMMIE BATES
Owner Address:	1806 ALCATRAZ AVE
Owner Address 2:	Not reported
Owner Telephone:	0
Contact Name:	CHRIS BATES
Contact Address:	1806 ALCATRAZ AVE
Contact Address 2:	Not reported
Contact Telephone:	4156557889
Contact Fax:	Not reported
Mailing Name:	Not reported
Mailing Address 1:	1806 ALCATRAZ AVE
Mailing Address 2:	Not reported
Mailing City:	BERKELEY
Mailing State:	CA
Mailing Zip:	947032715
Owner Fax:	Not reported
Region Code:	2
Latitude:	37.848767
Longitude:	-122.271078

Map ID / Direction / Distance / Elevation	Site	Database(s)	EDR ID Number / EPA ID Number
B12	**EUWELL CLEANERS**	**RCRA-SQG**	**1000204993**
West	**1806 ALCATRAZ AVE**	**EMI**	**CAD981975626**
< 1/8	**BERKELEY, CA 94703**	**CERS**	
0.060 mi.			
316 ft.	**Site 4 of 4 in cluster B**		

Relative: **Lower**

Actual: **103 ft.**

RCRA Listings:

Date Form Received by Agency:	19960901
Handler Name:	Euwell Cleaners
Handler Address:	Alcatraz Ave
Handler City,State,Zip:	BERKELEY, CA 94703
EPA ID:	CAD981975626
Contact Name:	Not reported
Contact Address:	Not reported
Contact City,State,Zip:	Not reported
Contact Telephone:	Not reported
Contact Fax:	Not reported
Contact Email:	Not reported
Contact Title:	Not reported
EPA Region:	09
Land Type:	Not reported

Map ID
Direction
Distance
Elevation Site

MAP FINDINGS

Database(s) EDR ID Number EPA ID Number

EUWELL CLEANERS (Continued) **1000204993**

Federal Waste Generator Description:		Small Quantity Generator
Non-Notifier:		Not reported
Biennial Report Cycle:		Not reported
Accessibility:		Not reported
Active Site Indicator:		Handler Activities
State District Owner:		Ca
State District:		2
Mailing Address:		ALCATRAZ AVE
Mailing City,State,Zip:		BERKELEY, CA 94703
Owner Name:	Euwells Cleaners	
Owner Type:		Private
Operator Name:	Not Required	
Operator Type:		Private
Short-Term Generator Activity:		No
Importer Activity:		No
Mixed Waste Generator:		No
Transporter Activity:		No
Transfer Facility Activity:		No
Recycler Activity with Storage:		No
Small Quantity On-Site Burner Exemption:		No
Smelting Melting and Refining Furnace Exemption:		No
Underground Injection Control:		No
Off-Site Waste Receipt:		No
Universal Waste Indicator:		No
Universal Waste Destination Facility:		No
Federal Universal Waste:		No
Active Site State-Reg Handler:		---
Federal Facility Indicator:		Not reported
Hazardous Secondary Material Indicator:		N
Sub-Part K Indicator:		Not reported
2018 GPRA Permit Baseline:		Not on the Baseline
2018 GPRA Renewals Baseline:		Not on the Baseline
202 GPRA Corrective Action Baseline:		No
Subject to Corrective Action Universe:		No
Non-TSDFs Where RCRA CA has Been Imposed Universe:		No
Corrective Action Priority Ranking:		No NCAPS ranking
Environmental Control Indicator:		No
Institutional Control Indicator:		No
Human Exposure Controls Indicator:		N/A
Groundwater Controls Indicator:		N/A
Significant Non-Complier Universe:		No
Unaddressed Significant Non-Complier Universe:		No
Addressed Significant Non-Complier Universe:		No
Significant Non-Complier With a Compliance Schedule Universe:		No
Financial Assurance Required:		Not reported
Handler Date of Last Change:		20000915
Recognized Trader-Importer:		No
Recognized Trader-Exporter:		No
Importer of Spent Lead Acid Batteries:		No
Exporter of Spent Lead Acid Batteries:		No
Recycler Activity Without Storage:		No
Manifest Broker:		No
Sub-Part P Indicator:		No

Handler - Owner Operator:
Owner/Operator Indicator: Operator

Map ID
Direction
Distance
Elevation | Site | MAP FINDINGS | Database(s) | EDR ID Number
EPA ID Number

EUWELL CLEANERS (Continued) **1000204993**

Owner/Operator Name: NOT REQUIRED
Legal Status: Private
Date Became Current: Not reported
Date Ended Current: Not reported
Owner/Operator Address: NOT REQUIRED
Owner/Operator City,State,Zip: NOT REQUIRED, ME 99999
Owner/Operator Telephone: 415-555-1212
Owner/Operator Telephone Ext: Not reported
Owner/Operator Fax: Not reported
Owner/Operator Email: Not reported

Owner/Operator Indicator: Owner
Owner/Operator Name: EUWELLS CLEANERS
Legal Status: Private
Date Became Current: Not reported
Date Ended Current: Not reported
Owner/Operator Address: NOT REQUIRED
Owner/Operator City,State,Zip: NOT REQUIRED, ME 99999
Owner/Operator Telephone: 415-555-1212
Owner/Operator Telephone Ext: Not reported
Owner/Operator Fax: Not reported
Owner/Operator Email: Not reported

Historic Generators:
Receive Date: 19960901
Handler Name: EUWELL CLEANERS
Federal Waste Generator Description: Small Quantity Generator
State District Owner: Ca
Large Quantity Handler of Universal Waste: No
Recognized Trader Importer: No
Recognized Trader Exporter: No
Spent Lead Acid Battery Importer: No
Spent Lead Acid Battery Exporter: No
Current Record: Yes
Non Storage Recycler Activity: Not reported
Electronic Manifest Broker: Not reported

List of NAICS Codes and Descriptions:
NAICS Codes: No NAICS Codes Found

Facility Has Received Notices of Violations:
Violations: No Violations Found

Evaluation Action Summary:
Evaluations: No Evaluations Found

EMI:
Name: EUWELL'S CLEANERS
Address: 1806 ALCATRAZ AVENUE
City,State,Zip: BERKELEY, CA 94703
Year: 1990
County Code: 1
Air Basin: SF
Facility ID: 4460

Map ID
Direction
Distance
Elevation | Site | MAP FINDINGS | Database(s) | EDR ID Number
EPA ID Number

EUWELL CLEANERS (Continued) **1000204993**

Air District Name:	BA
SIC Code:	7216
Air District Name:	BAY AREA AQMD
Community Health Air Pollution Info System:	Not reported
Consolidated Emission Reporting Rule:	Not reported
Total Organic Hydrocarbon Gases Tons/Yr:	4
Reactive Organic Gases Tons/Yr:	0
Carbon Monoxide Emissions Tons/Yr:	0
NOX - Oxides of Nitrogen Tons/Yr:	0
SOX - Oxides of Sulphur Tons/Yr:	0
Particulate Matter Tons/Yr:	0
Part. Matter 10 Micrometers and Smllr Tons/Yr:	0

Name:	EUWELL & SONS CLEANERS
Address:	1806 ALCATRAZ AVENUE
City,State,Zip:	BERKELEY, CA 94703
Year:	1993
County Code:	1
Air Basin:	SF
Facility ID:	4460
Air District Name:	BA
SIC Code:	7216
Air District Name:	BAY AREA AQMD
Community Health Air Pollution Info System:	Not reported
Consolidated Emission Reporting Rule:	Not reported
Total Organic Hydrocarbon Gases Tons/Yr:	1
Reactive Organic Gases Tons/Yr:	0
Carbon Monoxide Emissions Tons/Yr:	0
NOX - Oxides of Nitrogen Tons/Yr:	0
SOX - Oxides of Sulphur Tons/Yr:	0
Particulate Matter Tons/Yr:	0
Part. Matter 10 Micrometers and Smllr Tons/Yr:	0

Name:	EUWELL & SONS CLEANERS
Address:	1806 ALCATRAZ AVENUE
City,State,Zip:	BERKELEY, CA 94703
Year:	1996
County Code:	1
Air Basin:	SF
Facility ID:	4460
Air District Name:	BA
SIC Code:	7216
Air District Name:	BAY AREA AQMD
Community Health Air Pollution Info System:	Not reported
Consolidated Emission Reporting Rule:	Not reported
Total Organic Hydrocarbon Gases Tons/Yr:	1
Reactive Organic Gases Tons/Yr:	0
Carbon Monoxide Emissions Tons/Yr:	0
NOX - Oxides of Nitrogen Tons/Yr:	0
SOX - Oxides of Sulphur Tons/Yr:	0
Particulate Matter Tons/Yr:	0
Part. Matter 10 Micrometers and Smllr Tons/Yr:	0

Name:	EUWELL & SONS CLEANERS
Address:	1806 ALCATRAZ AVENUE
City,State,Zip:	BERKELEY, CA 94703
Year:	1997

Map ID
Direction
Distance
Elevation | Site | MAP FINDINGS | Database(s) | EDR ID Number
EPA ID Number

EUWELL CLEANERS (Continued) **1000204993**

County Code:	1
Air Basin:	SF
Facility ID:	4460
Air District Name:	BA
SIC Code:	7216
Air District Name:	BAY AREA AQMD
Community Health Air Pollution Info System:	Not reported
Consolidated Emission Reporting Rule:	Not reported
Total Organic Hydrocarbon Gases Tons/Yr:	0
Reactive Organic Gases Tons/Yr:	0
Carbon Monoxide Emissions Tons/Yr:	0
NOX - Oxides of Nitrogen Tons/Yr:	0
SOX - Oxides of Sulphur Tons/Yr:	0
Particulate Matter Tons/Yr:	0
Part. Matter 10 Micrometers and Smllr Tons/Yr:	0

Name:	EUWELL & SONS CLEANERS
Address:	1806 ALCATRAZ AVENUE
City,State,Zip:	BERKELEY, CA 94703
Year:	1998
County Code:	1
Air Basin:	SF
Facility ID:	4460
Air District Name:	BA
SIC Code:	7216
Air District Name:	BAY AREA AQMD
Community Health Air Pollution Info System:	Not reported
Consolidated Emission Reporting Rule:	Not reported
Total Organic Hydrocarbon Gases Tons/Yr:	1
Reactive Organic Gases Tons/Yr:	0
Carbon Monoxide Emissions Tons/Yr:	0
NOX - Oxides of Nitrogen Tons/Yr:	0
SOX - Oxides of Sulphur Tons/Yr:	0
Particulate Matter Tons/Yr:	0
Part. Matter 10 Micrometers and Smllr Tons/Yr:	0

Name:	EUWELL & SONS CLEANERS
Address:	1806 ALCATRAZ AVENUE
City,State,Zip:	BERKELEY, CA 94703
Year:	1999
County Code:	1
Air Basin:	SF
Facility ID:	4460
Air District Name:	BA
SIC Code:	7216
Air District Name:	BAY AREA AQMD
Community Health Air Pollution Info System:	Not reported
Consolidated Emission Reporting Rule:	Not reported
Total Organic Hydrocarbon Gases Tons/Yr:	0
Reactive Organic Gases Tons/Yr:	0
Carbon Monoxide Emissions Tons/Yr:	0
NOX - Oxides of Nitrogen Tons/Yr:	0
SOX - Oxides of Sulphur Tons/Yr:	0
Particulate Matter Tons/Yr:	0
Part. Matter 10 Micrometers and Smllr Tons/Yr:	0

Name:	EUWELL & SONS CLEANERS

Map ID
Direction
Distance
Elevation | Site | MAP FINDINGS | Database(s) | EDR ID Number
EPA ID Number

EUWELL CLEANERS (Continued) **1000204993**

Address:	1806 ALCATRAZ AVENUE
City,State,Zip:	BERKELEY, CA 94703
Year:	2000
County Code:	1
Air Basin:	SF
Facility ID:	4460
Air District Name:	BA
SIC Code:	7216
Air District Name:	BAY AREA AQMD
Community Health Air Pollution Info System:	Not reported
Consolidated Emission Reporting Rule:	Not reported
Total Organic Hydrocarbon Gases Tons/Yr:	0
Reactive Organic Gases Tons/Yr:	0
Carbon Monoxide Emissions Tons/Yr:	0
NOX - Oxides of Nitrogen Tons/Yr:	0
SOX - Oxides of Sulphur Tons/Yr:	0
Particulate Matter Tons/Yr:	0
Part. Matter 10 Micrometers and Smllr Tons/Yr:	0

Name:	EUWELL & SONS CLEANERS
Address:	1806 ALCATRAZ AVENUE
City,State,Zip:	BERKELEY, CA 94703
Year:	2001
County Code:	1
Air Basin:	SF
Facility ID:	4460
Air District Name:	BA
SIC Code:	7216
Air District Name:	BAY AREA AQMD
Community Health Air Pollution Info System:	Not reported
Consolidated Emission Reporting Rule:	Not reported
Total Organic Hydrocarbon Gases Tons/Yr:	0
Reactive Organic Gases Tons/Yr:	0
Carbon Monoxide Emissions Tons/Yr:	0
NOX - Oxides of Nitrogen Tons/Yr:	0
SOX - Oxides of Sulphur Tons/Yr:	0
Particulate Matter Tons/Yr:	0
Part. Matter 10 Micrometers and Smllr Tons/Yr:	0

Name:	EUWELL & SONS CLEANERS
Address:	1806 ALCATRAZ AVENUE
City,State,Zip:	BERKELEY, CA 94703
Year:	2003
County Code:	1
Air Basin:	SF
Facility ID:	4460
Air District Name:	BA
SIC Code:	7216
Air District Name:	BAY AREA AQMD
Community Health Air Pollution Info System:	Not reported
Consolidated Emission Reporting Rule:	Not reported
Total Organic Hydrocarbon Gases Tons/Yr:	0
Reactive Organic Gases Tons/Yr:	0
Carbon Monoxide Emissions Tons/Yr:	0
NOX - Oxides of Nitrogen Tons/Yr:	0
SOX - Oxides of Sulphur Tons/Yr:	0
Particulate Matter Tons/Yr:	0

Map ID
Direction
Distance
Elevation Site

MAP FINDINGS

Database(s) EDR ID Number EPA ID Number

EUWELL CLEANERS (Continued) **1000204993**

Part. Matter 10 Micrometers and Smllr Tons/Yr:0

Name:	EUWELL & SONS CLEANERS
Address:	1806 ALCATRAZ AVENUE
City,State,Zip:	BERKELEY, CA 94703
Year:	2004
County Code:	1
Air Basin:	SF
Facility ID:	4460
Air District Name:	BA
SIC Code:	7216
Air District Name:	BAY AREA AQMD
Community Health Air Pollution Info System:	Not reported
Consolidated Emission Reporting Rule:	Not reported
Total Organic Hydrocarbon Gases Tons/Yr:	0.349
Reactive Organic Gases Tons/Yr:	0
Carbon Monoxide Emissions Tons/Yr:	0
NOX - Oxides of Nitrogen Tons/Yr:	0
SOX - Oxides of Sulphur Tons/Yr:	0
Particulate Matter Tons/Yr:	0
Part. Matter 10 Micrometers and Smllr Tons/Yr:	0

Name:	EUWELL & SONS CLEANERS
Address:	1806 ALCATRAZ AVENUE
City,State,Zip:	BERKELEY, CA 94703
Year:	2005
County Code:	1
Air Basin:	SF
Facility ID:	4460
Air District Name:	BA
SIC Code:	7216
Air District Name:	BAY AREA AQMD
Community Health Air Pollution Info System:	Not reported
Consolidated Emission Reporting Rule:	Not reported
Total Organic Hydrocarbon Gases Tons/Yr:	0
Reactive Organic Gases Tons/Yr:	0
Carbon Monoxide Emissions Tons/Yr:	0
NOX - Oxides of Nitrogen Tons/Yr:	0
SOX - Oxides of Sulphur Tons/Yr:	0
Particulate Matter Tons/Yr:	0
Part. Matter 10 Micrometers and Smllr Tons/Yr:	0

Name:	EUWELL & SONS CLEANERS
Address:	1806 ALCATRAZ AVENUE
City,State,Zip:	BERKELEY, CA 94703
Year:	2006
County Code:	1
Air Basin:	SF
Facility ID:	4460
Air District Name:	BA
SIC Code:	7216
Air District Name:	BAY AREA AQMD
Community Health Air Pollution Info System:	Not reported
Consolidated Emission Reporting Rule:	Not reported
Total Organic Hydrocarbon Gases Tons/Yr:	.386
Reactive Organic Gases Tons/Yr:	0
Carbon Monoxide Emissions Tons/Yr:	0

Map ID
Direction
Distance
Elevation | Site | MAP FINDINGS | Database(s) | EDR ID Number
EPA ID Number

EUWELL CLEANERS (Continued) **1000204993**

NOX - Oxides of Nitrogen Tons/Yr: 0
SOX - Oxides of Sulphur Tons/Yr: 0
Particulate Matter Tons/Yr: 0
Part. Matter 10 Micrometers and Smllr Tons/Yr: 0

CERS:
Name: EUWELL & SONS CLEANERS
Address: 1806 ALCATRAZ AVENUE
City,State,Zip: BERKELEY, CA 94703-2715
Site ID: 466953
CERS ID: 110040903779
CERS Description: US EPA Air Emission Inventory System (EIS)

C13 **JONATHAN CHANG** **RCRA NonGen / NLR** **1026468863**
SW **1814 63RD ST #A** **E MANIFEST** **CAC003074301**
< 1/8 **BERKELEY, CA 94703**
0.063 mi.
333 ft. **Site 1 of 2 in cluster C**

Relative:
Lower

Actual:
103 ft.

RCRA Listings:

Date Form Received by Agency:		20200710
Handler Name:		Jonathan Chang
Handler Address:		1814 63rd St. #A
Handler City,State,Zip:		BERKELEY, CA 94703
EPA ID:		CAC003074301
Contact Name:		JONATHAN CHANG
Contact Address:		1814 63RD ST. #A
Contact City,State,Zip:		BERKELEY, CA 94703
Contact Telephone:		408-242-4327
Contact Fax:		Not reported
Contact Email:		GISELLE.ESPIRITU@SYNERGYCOMPANIES.ORG
Contact Title:		Not reported
EPA Region:		09
Land Type:		Not reported
Federal Waste Generator Description:		Not a generator, verified
Non-Notifier:		Not reported
Biennial Report Cycle:		Not reported
Accessibility:		Not reported
Active Site Indicator:		Not reported
State District Owner:		Not reported
State District:		Not reported
Mailing Address:		1814 63RD ST. #A
Mailing City,State,Zip:		BERKELEY, CA 94703
Owner Name:	Jonathan Chang	
Owner Type:		Other
Operator Name:	Jonathan Chang	
Operator Type:		Other
Short-Term Generator Activity:		No
Importer Activity:		No
Mixed Waste Generator:		No
Transporter Activity:		No
Transfer Facility Activity:		No
Recycler Activity with Storage:		No
Small Quantity On-Site Burner Exemption:		No
Smelting Melting and Refining Furnace Exemption:		No
Underground Injection Control:		No
Off-Site Waste Receipt:		No

Map ID
Direction
Distance
Elevation Site

MAP FINDINGS

Database(s) EDR ID Number EPA ID Number

JONATHAN CHANG (Continued) **1026468863**

Universal Waste Indicator:	No
Universal Waste Destination Facility:	No
Federal Universal Waste:	No
Active Site State-Reg Handler:	---
Federal Facility Indicator:	Not reported
Hazardous Secondary Material Indicator:	N
Sub-Part K Indicator:	Not reported
2018 GPRA Permit Baseline:	Not on the Baseline
2018 GPRA Renewals Baseline:	Not on the Baseline
202 GPRA Corrective Action Baseline:	No
Subject to Corrective Action Universe:	No
Non-TSDFs Where RCRA CA has Been Imposed Universe:	No
Corrective Action Priority Ranking:	No NCAPS ranking
Environmental Control Indicator:	No
Institutional Control Indicator:	No
Human Exposure Controls Indicator:	N/A
Groundwater Controls Indicator:	N/A
Significant Non-Complier Universe:	No
Unaddressed Significant Non-Complier Universe:	No
Addressed Significant Non-Complier Universe:	No
Significant Non-Complier With a Compliance Schedule Universe:	No
Financial Assurance Required:	Not reported
Handler Date of Last Change:	20200710
Recognized Trader-Importer:	No
Recognized Trader-Exporter:	No
Importer of Spent Lead Acid Batteries:	No
Exporter of Spent Lead Acid Batteries:	No
Recycler Activity Without Storage:	No
Manifest Broker:	No
Sub-Part P Indicator:	No

Handler - Owner Operator:

Owner/Operator Indicator:	Owner
Owner/Operator Name: JONATHAN CHANG	
Legal Status:	Other
Date Became Current:	Not reported
Date Ended Current:	Not reported
Owner/Operator Address:	1814 63RD ST. #A
Owner/Operator City,State,Zip:	BERKELEY, CA 94703
Owner/Operator Telephone:	408-242-4327
Owner/Operator Telephone Ext:	Not reported
Owner/Operator Fax:	Not reported
Owner/Operator Email:	Not reported

Owner/Operator Indicator:	Operator
Owner/Operator Name: JONATHAN CHANG	
Legal Status:	Other
Date Became Current:	Not reported
Date Ended Current:	Not reported
Owner/Operator Address:	1814 63RD ST. #A
Owner/Operator City,State,Zip:	BERKELEY, CA 94703
Owner/Operator Telephone:	408-242-4327
Owner/Operator Telephone Ext:	Not reported
Owner/Operator Fax:	Not reported
Owner/Operator Email:	Not reported

Map ID
Direction
Distance
Elevation Site

MAP FINDINGS

Database(s) EDR ID Number EPA ID Number

JONATHAN CHANG (Continued) **1026468863**

Historic Generators:
Receive Date: 20200710
Handler Name: JONATHAN CHANG
Federal Waste Generator Description: Not a generator, verified
State District Owner: Not reported
Large Quantity Handler of Universal Waste: No
Recognized Trader Importer: No
Recognized Trader Exporter: No
Spent Lead Acid Battery Importer: No
Spent Lead Acid Battery Exporter: No
Current Record: Yes
Non Storage Recycler Activity: Not reported
Electronic Manifest Broker: Not reported

List of NAICS Codes and Descriptions:
NAICS Code: 56299
NAICS Description: All Other Waste Management Services

Facility Has Received Notices of Violations:
Violations: No Violations Found

Evaluation Action Summary:
Evaluations: No Evaluations Found

E MANIFEST:
Manifest Tracking Number: 021918673JJK
Last Updated Date: 20200803
Shipped Date: 20200713
Received Date: 20200715
Manifest Status: Signed
Submission Type: DataImage5Copy
Origin Type: Service
Generator EPA ID: CAC003074301
Generator Name: Jonathan Chang
Generator Location Street Number: Not reported
Generator Location Street 1: 1814 63RD ST #A
Generator Location Street 2: Not reported
Generator Location City: BERKELEY
Generator Location State: CA
Generator Location Zip: 94703
Generator Mail Street Number: Not reported
Generator Mail Street 1: 1814 63RD ST #A
Generator Mail Street 2: Not reported
Generator Mail City: BERKELEY
Generator Mail Zip: 94703
Generator Mail State: CA
Generator Contact Company Name: Not reported
Designated Facility EPA ID: CAD981382732
Designated Facility Name: Altamont Landfill & Resource Recovery Facility
Designated Facility Mail Street Number: 10840
Designated Facility Mail Street 1: Not reported
Designated Facility Mail Street 2: ALTAMONT PASS RD
Designated Facility Mail City: LIVERMORE
Designated Facility Mail Zip: 94551

JONATHAN CHANG (Continued) **1026468863**

Designated Facility Mail State: CA
Designated Facility Location Street Number: 10840
Designated Facility Location Street 1: ALTAMONT PASS RD
Designated Facility Location Street 2: Not reported
Designated Facility Location City: LIVERMORE
Designated Facility Location Zip: 94551
Designated Facility Location State: CA
Designated Facility Contact Company Name: Not reported
Manifest Residue Indicator: N
Rejection Indicator: N

State Waste:
Manifest Tracking Number: 021918673JJK
Waste Line Number: 1
State Waste Code Owner: CA
State Waste Code: 151
State Waste: Asbestos-containing waste

Transporter:
Manifest Tracking Number: 021918673JJK
Transporter Line Number: 1
Transporter EPA ID: CAL000291177
Transporter Name: Synergy Enterprises Inc

Manifest Tracking Number: 021918673JJK
Transporter Line Number: 2
Transporter EPA ID: CAR000272773
Transporter Name: Uni Waste Llc

Waste Line:
Manifest Tracking Number: 021918673JJK
Waste Line Number: 1
U.S. DOT Hazardous Indicator: Y
U.S. DOT ID Number: NA2212
U.S. DOT Description: Rq Na2212, Asbestos, 9, Pg Iii
Non-Hazardous Waste Description: Not reported
Number of Containers: 22
Container Type Code: BA
Container Type Description: Burlap, cloth, paper, or plastic bags
Waste Quantity: 2
Quantity Unit of Measure Code: Y
Quantity Unit of Measure Description: Cubic Yards
Waste Quantity, in Tons: 1.68
Acute Waste Quantity, in Tons: 0
Non-Acute Waste Quantity, in Tons: 1.68
Waste Quantity, in Kilograms: 1523.8104
Acute Waste Quantity, in Kilograms: 0
Non-Acute Waste Quantity, in Kilorgrams: 1523.8104
Management Method Code: H132
Management Method Description: LANDFILL (WITH PRIOR TREATMENT AND/OR STABILIZATION)
Waste Residue Indicator: N
Quantity Discrepancy Indicator: N
Waste Type Discrepancy Indicator: N
Waste Density: Not reported
Waste Density Unit of Measure Code: Not reported
Waste Density Unit of Measure Description: Not reported

Map ID
Direction
Distance
Elevation | Site | MAP FINDINGS | Database(s) | EDR ID Number
EPA ID Number

JONATHAN CHANG (Continued) **1026468863**

Form Code:	Not reported
Form Code Description:	Not reported
Source Code:	Not reported
Source Code Description:	Not reported
Waste Minimization Code:	Not reported
Waste Minimization Code Description:	Not reported
Consent Number:	Not reported
EPA Waste Indicator:	N

C14 **JONATHAN CHANG** **RCRA NonGen / NLR** **1027446897**
SW **1814 63RD STREET UNIT- B** **E MANIFEST** **CAC003184495**
< 1/8 **BERKELEY, CA 94703**
0.063 mi.
333 ft. **Site 2 of 2 in cluster C**

Relative:
Lower

Actual:
103 ft.

RCRA Listings:

Date Form Received by Agency:		20220708
Handler Name:		Jonathan Chang
Handler Address:		1814 63rd Street Unit- B
Handler City,State,Zip:		BERKELEY, CA 94703
EPA ID:		CAC003184495
Contact Name:		JONATHAN CHANG
Contact Address:		1814 63RD STREET UNIT- B
Contact City,State,Zip:		BERKELEY, CA 94703
Contact Telephone:		408-242-1327
Contact Fax:		Not reported
Contact Email:		GISELLE.ESPIRITU@SYNERGYCOMPANIES.ORG
Contact Title:		Not reported
EPA Region:		09
Land Type:		Not reported
Federal Waste Generator Description:		Not a generator, verified
Non-Notifier:		Not reported
Biennial Report Cycle:		Not reported
Accessibility:		Not reported
Active Site Indicator:		Not reported
State District Owner:		Not reported
State District:		Not reported
Mailing Address:		1814 63RD STREET UNIT- B
Mailing City,State,Zip:		BERKELEY, CA 94703
Owner Name:	Jonathan Chang	
Owner Type:		Other
Operator Name:	Jonathan Chang	
Operator Type:		Other
Short-Term Generator Activity:		No
Importer Activity:		No
Mixed Waste Generator:		No
Transporter Activity:		No
Transfer Facility Activity:		No
Recycler Activity with Storage:		No
Small Quantity On-Site Burner Exemption:		No
Smelting Melting and Refining Furnace Exemption:		No
Underground Injection Control:		No
Off-Site Waste Receipt:		No
Universal Waste Indicator:		No
Universal Waste Destination Facility:		No
Federal Universal Waste:		No
Active Site State-Reg Handler:		---
Federal Facility Indicator:		Not reported

Map ID
Direction
Distance
Elevation | Site | MAP FINDINGS | Database(s) | EDR ID Number
EPA ID Number

JONATHAN CHANG (Continued) **1027446897**

Hazardous Secondary Material Indicator:	N
Sub-Part K Indicator:	Not reported
2018 GPRA Permit Baseline:	Not on the Baseline
2018 GPRA Renewals Baseline:	Not on the Baseline
202 GPRA Corrective Action Baseline:	No
Subject to Corrective Action Universe:	No
Non-TSDFs Where RCRA CA has Been Imposed Universe:	No
Corrective Action Priority Ranking:	No NCAPS ranking
Environmental Control Indicator:	No
Institutional Control Indicator:	No
Human Exposure Controls Indicator:	N/A
Groundwater Controls Indicator:	N/A
Significant Non-Complier Universe:	No
Unaddressed Significant Non-Complier Universe:	No
Addressed Significant Non-Complier Universe:	No
Significant Non-Complier With a Compliance Schedule Universe:	No
Financial Assurance Required:	Not reported
Handler Date of Last Change:	20220711
Recognized Trader-Importer:	No
Recognized Trader-Exporter:	No
Importer of Spent Lead Acid Batteries:	No
Exporter of Spent Lead Acid Batteries:	No
Recycler Activity Without Storage:	No
Manifest Broker:	No
Sub-Part P Indicator:	No

Handler - Owner Operator:

Owner/Operator Indicator:	Operator
Owner/Operator Name: JONATHAN CHANG	
Legal Status:	Other
Date Became Current:	Not reported
Date Ended Current:	Not reported
Owner/Operator Address:	1814 63RD STREET UNIT- B
Owner/Operator City,State,Zip:	BERKELEY, CA 94703
Owner/Operator Telephone:	408-242-1327
Owner/Operator Telephone Ext:	Not reported
Owner/Operator Fax:	Not reported
Owner/Operator Email:	Not reported

Owner/Operator Indicator:	Owner
Owner/Operator Name: JONATHAN CHANG	
Legal Status:	Other
Date Became Current:	Not reported
Date Ended Current:	Not reported
Owner/Operator Address:	1814 63RD STREET UNIT- B
Owner/Operator City,State,Zip:	BERKELEY, CA 94703
Owner/Operator Telephone:	408-242-1327
Owner/Operator Telephone Ext:	Not reported
Owner/Operator Fax:	Not reported
Owner/Operator Email:	Not reported

Historic Generators:

Receive Date:	20220708
Handler Name: JONATHAN CHANG	
Federal Waste Generator Description:	Not a generator, verified

Map ID
Direction
Distance
Elevation Site

MAP FINDINGS

Database(s) EDR ID Number EPA ID Number

JONATHAN CHANG (Continued) **1027446897**

State District Owner: Not reported
Large Quantity Handler of Universal Waste: No
Recognized Trader Importer: No
Recognized Trader Exporter: No
Spent Lead Acid Battery Importer: No
Spent Lead Acid Battery Exporter: No
Current Record: Yes
Non Storage Recycler Activity: No
Electronic Manifest Broker: No

List of NAICS Codes and Descriptions:
NAICS Code: 56299
NAICS Description: All Other Waste Management Services

Facility Has Received Notices of Violations:
Violations: No Violations Found

Evaluation Action Summary:
Evaluations: No Evaluations Found

E MANIFEST:
Manifest Tracking Number: 022694498JJK
Last Updated Date: 20220804
Shipped Date: 20220714
Received Date: 20220721
Manifest Status: Signed
Submission Type: DataImage5Copy
Origin Type: Service
Generator EPA ID: CAC003184495
Generator Name: Jonathan Chang
Generator Location Street Number: Not reported
Generator Location Street 1: 1814 63RD STREET UNIT- B
Generator Location Street 2: Not reported
Generator Location City: BERKELEY
Generator Location State: CA
Generator Location Zip: 94703
Generator Mail Street Number: Not reported
Generator Mail Street 1: 1814 63RD STREET UNIT- B
Generator Mail Street 2: Not reported
Generator Mail City: BERKELEY
Generator Mail Zip: 94703
Generator Mail State: CA
Generator Contact Company Name: Not reported
Designated Facility EPA ID: CAD981382732
Designated Facility Name: Altamont Landfill & Resource Recovery Facility
Designated Facility Mail Street Number: 10840
Designated Facility Mail Street 1: Not reported
Designated Facility Mail Street 2: ALTAMONT PASS RD
Designated Facility Mail City: LIVERMORE
Designated Facility Mail Zip: 94551
Designated Facility Mail State: CA
Designated Facility Location Street Number: 10840
Designated Facility Location Street 1: ALTAMONT PASS RD
Designated Facility Location Street 2: Not reported

Map ID
Direction
Distance
Elevation | Site | MAP FINDINGS | Database(s) | EDR ID Number
EPA ID Number

JONATHAN CHANG (Continued) **1027446897**

Designated Facility Location City:	LIVERMORE
Designated Facility Location Zip:	94551
Designated Facility Location State:	CA
Designated Facility Contact Company Name:	Not reported
Manifest Residue Indicator:	N
Rejection Indicator:	N
Manifest Tracking Number:	024442566JJK
Last Updated Date:	20220728
Shipped Date:	20220715
Received Date:	20220719
Manifest Status:	Signed
Submission Type:	DataImage5Copy
Origin Type:	Service
Generator EPA ID:	CAC003184495
Generator Name:	Jonathan Chang
Generator Location Street Number:	Not reported
Generator Location Street 1:	1814 63RD STREET UNIT- B
Generator Location Street 2:	Not reported
Generator Location City:	BERKELEY
Generator Location State:	CA
Generator Location Zip:	94703
Generator Mail Street Number:	Not reported
Generator Mail Street 1:	1814 63RD STREET UNIT- B
Generator Mail Street 2:	Not reported
Generator Mail City:	BERKELEY
Generator Mail Zip:	94703
Generator Mail State:	CA
Generator Contact Company Name:	Not reported
Designated Facility EPA ID:	CAD981382732
Designated Facility Name:	Altamont Landfill & Resource Recovery Facility
Designated Facility Mail Street Number:	10840
Designated Facility Mail Street 1:	Not reported
Designated Facility Mail Street 2:	ALTAMONT PASS RD
Designated Facility Mail City:	LIVERMORE
Designated Facility Mail Zip:	94551
Designated Facility Mail State:	CA
Designated Facility Location Street Number:	10840
Designated Facility Location Street 1:	ALTAMONT PASS RD
Designated Facility Location Street 2:	Not reported
Designated Facility Location City:	LIVERMORE
Designated Facility Location Zip:	94551
Designated Facility Location State:	CA
Designated Facility Contact Company Name:	Not reported
Manifest Residue Indicator:	N
Rejection Indicator:	N

State Waste:

Manifest Tracking Number:	024442566JJK
Waste Line Number:	1
State Waste Code Owner:	CA
State Waste Code:	151
State Waste:	Asbestos-containing waste

Transporter:

Manifest Tracking Number:	024442566JJK

Map ID
Direction
Distance
Elevation | Site | MAP FINDINGS | Database(s) | EDR ID Number
EPA ID Number

JONATHAN CHANG (Continued) **1027446897**

Transporter Line Number: 1
Transporter EPA ID: CAL000438487
Transporter Name: Synergy Ee Inc

Manifest Tracking Number: 024442566JJK
Transporter Line Number: 2
Transporter EPA ID: CAR000272773
Transporter Name: Uni Waste Llc

Waste Line:
Manifest Tracking Number: 024442566JJK
Waste Line Number: 1
U.S. DOT Hazardous Indicator: Y
U.S. DOT ID Number: NA2212
U.S. DOT Description: Na2212, Asbestos, 9, Pg Iii, Rq
Non-Hazardous Waste Description: Not reported
Number of Containers: 300
Container Type Code: BA
Container Type Description: Burlap, cloth, paper, or plastic bags
Waste Quantity: 30
Quantity Unit of Measure Code: Y
Quantity Unit of Measure Description: Cubic Yards
Waste Quantity, in Tons: 25.199999
Acute Waste Quantity, in Tons: 0
Non-Acute Waste Quantity, in Tons: 25.199999
Waste Quantity, in Kilograms: 22857.156
Acute Waste Quantity, in Kilograms: 0
Non-Acute Waste Quantity, in Kilorgrams: 22857.156
Management Method Code: H132
Management Method Description: LANDFILL (WITH PRIOR TREATMENT AND/OR STABILIZATION)
Waste Residue Indicator: N
Quantity Discrepancy Indicator: N
Waste Type Discrepancy Indicator: N
Waste Density: Not reported
Waste Density Unit of Measure Code: Not reported
Waste Density Unit of Measure Description: Not reported
Form Code: Not reported
Form Code Description: Not reported
Source Code: Not reported
Source Code Description: Not reported
Waste Minimization Code: Not reported
Waste Minimization Code Description: Not reported
Consent Number: Not reported
EPA Waste Indicator: N

D15 **JARED NOLAN** **RCRA NonGen / NLR** **1026801990**
ENE **759 ALCATRAZ AVENUE** **E MANIFEST** **CAC003113966**
< 1/8 **OAKLAND, CA 94609**
0.107 mi.
565 ft. **Site 1 of 2 in cluster D**

Relative:
Higher

Actual:
119 ft.

RCRA Listings:
Date Form Received by Agency: 20210408
Handler Name: Jared Nolan
Handler Address: 759 Alcatraz Avenue
Handler City,State,Zip: OAKLAND, CA 94609
EPA ID: CAC003113966

Map ID
Direction
Distance
Elevation Site

MAP FINDINGS

Database(s) EDR ID Number EPA ID Number

JARED NOLAN (Continued) **1026801990**

Contact Name:		JARED NOLAN
Contact Address:		759 ALCATRAZ AVENUE
Contact City,State,Zip:		OAKLAND, CA 94609
Contact Telephone:		508-361-3618
Contact Fax:		Not reported
Contact Email:		ALONDRA.DIAZ@SYNERGYCOMPANIES.ORG
Contact Title:		Not reported
EPA Region:		09
Land Type:		Not reported
Federal Waste Generator Description:		Not a generator, verified
Non-Notifier:		Not reported
Biennial Report Cycle:		Not reported
Accessibility:		Not reported
Active Site Indicator:		Not reported
State District Owner:		Not reported
State District:		Not reported
Mailing Address:		759 ALCATRAZ AVENUE
Mailing City,State,Zip:		OAKLAND, CA 94609
Owner Name:	Jared Nolan	
Owner Type:		Other
Operator Name:	Jared Nolan	
Operator Type:		Other
Short-Term Generator Activity:		No
Importer Activity:		No
Mixed Waste Generator:		No
Transporter Activity:		No
Transfer Facility Activity:		No
Recycler Activity with Storage:		No
Small Quantity On-Site Burner Exemption:		No
Smelting Melting and Refining Furnace Exemption:		No
Underground Injection Control:		No
Off-Site Waste Receipt:		No
Universal Waste Indicator:		No
Universal Waste Destination Facility:		No
Federal Universal Waste:		No
Active Site State-Reg Handler:		---
Federal Facility Indicator:		Not reported
Hazardous Secondary Material Indicator:		N
Sub-Part K Indicator:		Not reported
2018 GPRA Permit Baseline:		Not on the Baseline
2018 GPRA Renewals Baseline:		Not on the Baseline
202 GPRA Corrective Action Baseline:		No
Subject to Corrective Action Universe:		No
Non-TSDFs Where RCRA CA has Been Imposed Universe:		No
Corrective Action Priority Ranking:		No NCAPS ranking
Environmental Control Indicator:		No
Institutional Control Indicator:		No
Human Exposure Controls Indicator:		N/A
Groundwater Controls Indicator:		N/A
Significant Non-Complier Universe:		No
Unaddressed Significant Non-Complier Universe:		No
Addressed Significant Non-Complier Universe:		No
Significant Non-Complier With a Compliance Schedule Universe:		No
Financial Assurance Required:		Not reported
Handler Date of Last Change:		20210415
Recognized Trader-Importer:		No
Recognized Trader-Exporter:		No

Map ID
Direction
Distance
Elevation Site

MAP FINDINGS

Database(s) EDR ID Number EPA ID Number

JARED NOLAN (Continued) **1026801990**

Importer of Spent Lead Acid Batteries: No
Exporter of Spent Lead Acid Batteries: No
Recycler Activity Without Storage: No
Manifest Broker: No
Sub-Part P Indicator: No

Handler - Owner Operator:
Owner/Operator Indicator: Operator
Owner/Operator Name: JARED NOLAN
Legal Status: Other
Date Became Current: Not reported
Date Ended Current: Not reported
Owner/Operator Address: 759 ALCATRAZ AVENUE
Owner/Operator City,State,Zip: OAKLAND, CA 94609
Owner/Operator Telephone: 508-361-3618
Owner/Operator Telephone Ext: Not reported
Owner/Operator Fax: Not reported
Owner/Operator Email: Not reported

Owner/Operator Indicator: Owner
Owner/Operator Name: JARED NOLAN
Legal Status: Other
Date Became Current: Not reported
Date Ended Current: Not reported
Owner/Operator Address: 759 ALCATRAZ AVENUE
Owner/Operator City,State,Zip: OAKLAND, CA 94609
Owner/Operator Telephone: 508-361-3618
Owner/Operator Telephone Ext: Not reported
Owner/Operator Fax: Not reported
Owner/Operator Email: Not reported

Historic Generators:
Receive Date: 20210408
Handler Name: JARED NOLAN
Federal Waste Generator Description: Not a generator, verified
State District Owner: Not reported
Large Quantity Handler of Universal Waste: No
Recognized Trader Importer: No
Recognized Trader Exporter: No
Spent Lead Acid Battery Importer: No
Spent Lead Acid Battery Exporter: No
Current Record: Yes
Non Storage Recycler Activity: No
Electronic Manifest Broker: No

List of NAICS Codes and Descriptions:
NAICS Code: 56299
NAICS Description: All Other Waste Management Services

Facility Has Received Notices of Violations:
Violations: No Violations Found

Evaluation Action Summary:
Evaluations: No Evaluations Found

JARED NOLAN (Continued) **1026801990**

E MANIFEST:

Manifest Tracking Number:	022688259JJK
Last Updated Date:	20210506
Shipped Date:	20210412
Received Date:	20210414
Manifest Status:	Signed
Submission Type:	DataImage5Copy
Origin Type:	Service
Generator EPA ID:	CAC003113966
Generator Name:	Jared Nolan
Generator Location Street Number:	Not reported
Generator Location Street 1:	759 ALCATRAZ AVENUE
Generator Location Street 2:	Not reported
Generator Location City:	OAKLAND
Generator Location State:	CA
Generator Location Zip:	94609
Generator Mail Street Number:	Not reported
Generator Mail Street 1:	759 ALCATRAZ AVENUE
Generator Mail Street 2:	Not reported
Generator Mail City:	OAKLAND
Generator Mail Zip:	94609
Generator Mail State:	CA
Generator Contact Company Name:	Not reported
Designated Facility EPA ID:	CAD981382732
Designated Facility Name:	Altamont Landfill & Resource Recovery Facility
Designated Facility Mail Street Number:	10840
Designated Facility Mail Street 1:	Not reported
Designated Facility Mail Street 2:	ALTAMONT PASS RD
Designated Facility Mail City:	LIVERMORE
Designated Facility Mail Zip:	94551
Designated Facility Mail State:	CA
Designated Facility Location Street Number:	10840
Designated Facility Location Street 1:	ALTAMONT PASS RD
Designated Facility Location Street 2:	Not reported
Designated Facility Location City:	LIVERMORE
Designated Facility Location Zip:	94551
Designated Facility Location State:	CA
Designated Facility Contact Company Name:	Not reported
Manifest Residue Indicator:	N
Rejection Indicator:	N

State Waste:

Manifest Tracking Number:	022688259JJK
Waste Line Number:	1
State Waste Code Owner:	CA
State Waste Code:	151
State Waste:	Asbestos-containing waste

Transporter:

Manifest Tracking Number:	022688259JJK
Transporter Line Number:	1
Transporter EPA ID:	CAL000438487
Transporter Name:	Synergy Ee Inc

Manifest Tracking Number:	022688259JJK
Transporter Line Number:	2

MAP FINDINGS

Map ID / Direction / Distance / Elevation | Site | Database(s) | EDR ID Number / EPA ID Number

JARED NOLAN (Continued) **1026801990**

Transporter EPA ID: CAR000272773
Transporter Name: Uni Waste Llc

Waste Line:
Manifest Tracking Number: 022688259JJK
Waste Line Number: 1
U.S. DOT Hazardous Indicator: Y
U.S. DOT ID Number: NA2212
U.S. DOT Description: Na2212, Asbestos, 9, Pg Iii, Rq
Non-Hazardous Waste Description: Not reported
Number of Containers: 9
Container Type Code: BA
Container Type Description: Burlap, cloth, paper, or plastic bags
Waste Quantity: 1
Quantity Unit of Measure Code: Y
Quantity Unit of Measure Description: Cubic Yards
Waste Quantity, in Tons: 0.84
Acute Waste Quantity, in Tons: 0
Non-Acute Waste Quantity, in Tons: 0.84
Waste Quantity, in Kilograms: 761.9052
Acute Waste Quantity, in Kilograms: 0
Non-Acute Waste Quantity, in Kilorgrams: 761.9052
Management Method Code: H132
Management Method Description: LANDFILL (WITH PRIOR TREATMENT AND/OR STABILIZATION)
Waste Residue Indicator: N
Quantity Discrepancy Indicator: N
Waste Type Discrepancy Indicator: N
Waste Density: Not reported
Waste Density Unit of Measure Code: Not reported
Waste Density Unit of Measure Description: Not reported
Form Code: Not reported
Form Code Description: Not reported
Source Code: Not reported
Source Code Description: Not reported
Waste Minimization Code: Not reported
Waste Minimization Code Description: Not reported
Consent Number: Not reported
EPA Waste Indicator: N

E16 **PAMALA AND MICHAEL THOMAS** **RCRA NonGen / NLR** **1027209589**
South **1824 62ND STREET** **E MANIFEST** **CAC003173900**
< 1/8 **BERKELEY, CA 94703**
0.113 mi.
598 ft. **Site 1 of 2 in cluster E**

Relative: **Lower**
Actual: **105 ft.**

RCRA Listings:
Date Form Received by Agency: 20220502
Handler Name: Pamala And Michael Thomas
Handler Address: 1824 62nd Street
Handler City,State,Zip: BERKELEY, CA 94703
EPA ID: CAC003173900
Contact Name: PAMALA AND MICHAEL THOMAS
Contact Address: 1824 62ND STREET
Contact City,State,Zip: BERKELEY, CA 94703
Contact Telephone: 510-604-2432
Contact Fax: Not reported
Contact Email: CHELSEY@ENV-REM.COM

Map ID
Direction
Distance
Elevation Site

MAP FINDINGS

Database(s) EDR ID Number EPA ID Number

PAMALA AND MICHAEL THOMAS (Continued) **1027209589**

Contact Title:		Not reported
EPA Region:		09
Land Type:		Not reported
Federal Waste Generator Description:		Not a generator, verified
Non-Notifier:		Not reported
Biennial Report Cycle:		Not reported
Accessibility:		Not reported
Active Site Indicator:		Not reported
State District Owner:		Not reported
State District:		Not reported
Mailing Address:		1824 62ND STREET
Mailing City,State,Zip:		BERKELEY, CA 94703
Owner Name:	Pamala And Michael Thomas	
Owner Type:		Other
Operator Name:	Pamala And Michael Thomas	
Operator Type:		Other
Short-Term Generator Activity:		No
Importer Activity:		No
Mixed Waste Generator:		No
Transporter Activity:		No
Transfer Facility Activity:		No
Recycler Activity with Storage:		No
Small Quantity On-Site Burner Exemption:		No
Smelting Melting and Refining Furnace Exemption:		No
Underground Injection Control:		No
Off-Site Waste Receipt:		No
Universal Waste Indicator:		No
Universal Waste Destination Facility:		No
Federal Universal Waste:		No
Active Site State-Reg Handler:		---
Federal Facility Indicator:		Not reported
Hazardous Secondary Material Indicator:		N
Sub-Part K Indicator:		Not reported
2018 GPRA Permit Baseline:		Not on the Baseline
2018 GPRA Renewals Baseline:		Not on the Baseline
202 GPRA Corrective Action Baseline:		No
Subject to Corrective Action Universe:		No
Non-TSDFs Where RCRA CA has Been Imposed Universe:		No
Corrective Action Priority Ranking:		No NCAPS ranking
Environmental Control Indicator:		No
Institutional Control Indicator:		No
Human Exposure Controls Indicator:		N/A
Groundwater Controls Indicator:		N/A
Significant Non-Complier Universe:		No
Unaddressed Significant Non-Complier Universe:		No
Addressed Significant Non-Complier Universe:		No
Significant Non-Complier With a Compliance Schedule Universe:		No
Financial Assurance Required:		Not reported
Handler Date of Last Change:		20220504
Recognized Trader-Importer:		No
Recognized Trader-Exporter:		No
Importer of Spent Lead Acid Batteries:		No
Exporter of Spent Lead Acid Batteries:		No
Recycler Activity Without Storage:		No
Manifest Broker:		No
Sub-Part P Indicator:		No

Map ID
Direction
Distance
Elevation | Site | MAP FINDINGS | Database(s) | EDR ID Number
EPA ID Number

PAMALA AND MICHAEL THOMAS (Continued) **1027209589**

Handler - Owner Operator:
Owner/Operator Indicator: Owner
Owner/Operator Name: PAMALA AND MICHAEL THOMAS
Legal Status: Other
Date Became Current: Not reported
Date Ended Current: Not reported
Owner/Operator Address: 1824 62ND STREET
Owner/Operator City,State,Zip: BERKELEY, CA 94703
Owner/Operator Telephone: 510-604-2432
Owner/Operator Telephone Ext: Not reported
Owner/Operator Fax: Not reported
Owner/Operator Email: Not reported

Owner/Operator Indicator: Operator
Owner/Operator Name: PAMALA AND MICHAEL THOMAS
Legal Status: Other
Date Became Current: Not reported
Date Ended Current: Not reported
Owner/Operator Address: 1824 62ND STREET
Owner/Operator City,State,Zip: BERKELEY, CA 94703
Owner/Operator Telephone: 510-604-2432
Owner/Operator Telephone Ext: Not reported
Owner/Operator Fax: Not reported
Owner/Operator Email: Not reported

Historic Generators:
Receive Date: 20220502
Handler Name: PAMALA AND MICHAEL THOMAS
Federal Waste Generator Description: Not a generator, verified
State District Owner: Not reported
Large Quantity Handler of Universal Waste: No
Recognized Trader Importer: No
Recognized Trader Exporter: No
Spent Lead Acid Battery Importer: No
Spent Lead Acid Battery Exporter: No
Current Record: Yes
Non Storage Recycler Activity: No
Electronic Manifest Broker: No

List of NAICS Codes and Descriptions:
NAICS Code: 56299
NAICS Description: All Other Waste Management Services

Facility Has Received Notices of Violations:
Violations: No Violations Found

Evaluation Action Summary:
Evaluations: No Evaluations Found

E MANIFEST:
Manifest Tracking Number: 000342356DAT
Last Updated Date: 20220603
Shipped Date: 20220503

Map ID
Direction
Distance
Elevation | Site | MAP FINDINGS | Database(s) | EDR ID Number
EPA ID Number

PAMALA AND MICHAEL THOMAS (Continued) **1027209589**

Received Date:	20220512
Manifest Status:	Signed
Submission Type:	DataImage5Copy
Origin Type:	Service
Generator EPA ID:	CAC003173900
Generator Name:	Pamala And Michael Thomas
Generator Location Street Number:	Not reported
Generator Location Street 1:	1824 62ND STREET
Generator Location Street 2:	Not reported
Generator Location City:	BERKELEY
Generator Location State:	CA
Generator Location Zip:	94703
Generator Mail Street Number:	Not reported
Generator Mail Street 1:	1824 62ND STREET
Generator Mail Street 2:	Not reported
Generator Mail City:	BERKELEY
Generator Mail Zip:	94703
Generator Mail State:	CA
Generator Contact Company Name:	Not reported
Designated Facility EPA ID:	CAD981382732
Designated Facility Name:	Not reported
Designated Facility Mail Street Number:	10840
Designated Facility Mail Street 1:	Not reported
Designated Facility Mail Street 2:	ALTAMONT PASS RD
Designated Facility Mail City:	LIVERMORE
Designated Facility Mail Zip:	94551
Designated Facility Mail State:	CA
Designated Facility Location Street Number:	10840
Designated Facility Location Street 1:	ALTAMONT PASS RD
Designated Facility Location Street 2:	Not reported
Designated Facility Location City:	LIVERMORE
Designated Facility Location Zip:	94551
Designated Facility Location State:	CA
Designated Facility Contact Company Name:	ALTAMONT LANDFILL & RESOURCE RECOVERY FACILITY
Manifest Residue Indicator:	N
Rejection Indicator:	N

State Waste:

Manifest Tracking Number:	000342356DAT
Waste Line Number:	1
State Waste Code Owner:	CA
State Waste Code:	151
State Waste:	Asbestos-containing waste

Transporter:

Manifest Tracking Number:	000342356DAT
Transporter Line Number:	1
Transporter EPA ID:	CAL000371038
Transporter Name:	Environmental Remedies Inc

Manifest Tracking Number:	000342356DAT
Transporter Line Number:	2
Transporter EPA ID:	CAR000272773
Transporter Name:	Uni Waste Llc

Map ID
Direction
Distance
Elevation | Site | MAP FINDINGS | Database(s) | EDR ID Number
EPA ID Number

PAMALA AND MICHAEL THOMAS (Continued) **1027209589**

Waste Line:

Manifest Tracking Number:	000342356DAT
Waste Line Number:	1
U.S. DOT Hazardous Indicator:	Y
U.S. DOT ID Number:	NA2212
U.S. DOT Description:	R.Q Na2212, Asbestos, 9, Pg Iii
Non-Hazardous Waste Description:	Not reported
Number of Containers:	18
Container Type Code:	BA
Container Type Description:	Burlap, cloth, paper, or plastic bags
Waste Quantity:	1
Quantity Unit of Measure Code:	Y
Quantity Unit of Measure Description:	Cubic Yards
Waste Quantity, in Tons:	0.84
Acute Waste Quantity, in Tons:	0
Non-Acute Waste Quantity, in Tons:	0.84
Waste Quantity, in Kilograms:	761.9052
Acute Waste Quantity, in Kilograms:	0
Non-Acute Waste Quantity, in Kilorgrams:	761.9052
Management Method Code:	H132
Management Method Description:	LANDFILL (WITH PRIOR TREATMENT AND/OR STABILIZATION)
Waste Residue Indicator:	N
Quantity Discrepancy Indicator:	N
Waste Type Discrepancy Indicator:	N
Waste Density:	Not reported
Waste Density Unit of Measure Code:	Not reported
Waste Density Unit of Measure Description:	Not reported
Form Code:	Not reported
Form Code Description:	Not reported
Source Code:	Not reported
Source Code Description:	Not reported
Waste Minimization Code:	Not reported
Waste Minimization Code Description:	Not reported
Consent Number:	Not reported
EPA Waste Indicator:	N

F17 **ANDY PINOST** **RCRA NonGen / NLR** **1025835277**
North **1912 FAIRVIEW ST.** **E MANIFEST** **CAC003014861**
< 1/8 **BERKELEY, CA 94703**
0.118 mi.
621 ft. **Site 1 of 2 in cluster F**

Relative:
Higher

Actual:
114 ft.

RCRA Listings:

Date Form Received by Agency:	20190514
Handler Name:	Andy Pinost
Handler Address:	1912 Fairview St.
Handler City,State,Zip:	BERKELEY, CA 94703
EPA ID:	CAC003014861
Contact Name:	ANDY PINOST
Contact Address:	1912 FAIRVIEW ST.
Contact City,State,Zip:	BERKELEY, CA 94703
Contact Telephone:	202-277-2100
Contact Fax:	Not reported
Contact Email:	SARA.GOMEZ@SYNERGYCOMPANIES.ORG
Contact Title:	Not reported
EPA Region:	09
Land Type:	Not reported

Map ID
Direction
Distance
Elevation Site

MAP FINDINGS

Database(s) EDR ID Number EPA ID Number

ANDY PINOST (Continued) **1025835277**

Federal Waste Generator Description:		Not a generator, verified
Non-Notifier:		Not reported
Biennial Report Cycle:		Not reported
Accessibility:		Not reported
Active Site Indicator:		Handler Activities
State District Owner:		Not reported
State District:		Not reported
Mailing Address:		1912 FAIRVIEW ST.
Mailing City,State,Zip:		BERKELEY, CA 94703
Owner Name:	Andy Pinost	
Owner Type:		Other
Operator Name:	Andy Pinost	
Operator Type:		Other
Short-Term Generator Activity:		No
Importer Activity:		No
Mixed Waste Generator:		No
Transporter Activity:		No
Transfer Facility Activity:		No
Recycler Activity with Storage:		No
Small Quantity On-Site Burner Exemption:		No
Smelting Melting and Refining Furnace Exemption:		No
Underground Injection Control:		No
Off-Site Waste Receipt:		No
Universal Waste Indicator:		Yes
Universal Waste Destination Facility:		Yes
Federal Universal Waste:		No
Active Site State-Reg Handler:		---
Federal Facility Indicator:		Not reported
Hazardous Secondary Material Indicator:		N
Sub-Part K Indicator:		Not reported
2018 GPRA Permit Baseline:		Not on the Baseline
2018 GPRA Renewals Baseline:		Not on the Baseline
202 GPRA Corrective Action Baseline:		No
Subject to Corrective Action Universe:		No
Non-TSDFs Where RCRA CA has Been Imposed Universe:		No
Corrective Action Priority Ranking:		No NCAPS ranking
Environmental Control Indicator:		No
Institutional Control Indicator:		No
Human Exposure Controls Indicator:		N/A
Groundwater Controls Indicator:		N/A
Significant Non-Complier Universe:		No
Unaddressed Significant Non-Complier Universe:		No
Addressed Significant Non-Complier Universe:		No
Significant Non-Complier With a Compliance Schedule Universe:		No
Financial Assurance Required:		Not reported
Handler Date of Last Change:		20190627
Recognized Trader-Importer:		No
Recognized Trader-Exporter:		No
Importer of Spent Lead Acid Batteries:		No
Exporter of Spent Lead Acid Batteries:		No
Recycler Activity Without Storage:		No
Manifest Broker:		No
Sub-Part P Indicator:		No

Handler - Owner Operator:
Owner/Operator Indicator: Owner

Map ID
Direction
Distance
Elevation Site

MAP FINDINGS

Database(s) EDR ID Number EPA ID Number

ANDY PINOST (Continued) **1025835277**

Owner/Operator Name: ANDY PINOST
Legal Status: Other
Date Became Current: Not reported
Date Ended Current: Not reported
Owner/Operator Address: 1912 FAIRVIEW ST.
Owner/Operator City,State,Zip: BERKELEY, CA 94703
Owner/Operator Telephone: 202-277-2100
Owner/Operator Telephone Ext: Not reported
Owner/Operator Fax: Not reported
Owner/Operator Email: Not reported

Owner/Operator Indicator: Operator
Owner/Operator Name: ANDY PINOST
Legal Status: Other
Date Became Current: Not reported
Date Ended Current: Not reported
Owner/Operator Address: 1912 FAIRVIEW ST.
Owner/Operator City,State,Zip: BERKELEY, CA 94703
Owner/Operator Telephone: 202-277-2100
Owner/Operator Telephone Ext: Not reported
Owner/Operator Fax: Not reported
Owner/Operator Email: Not reported

Historic Generators:
Receive Date: 20190514
Handler Name: ANDY PINOST
Federal Waste Generator Description: Not a generator, verified
State District Owner: Not reported
Large Quantity Handler of Universal Waste: No
Recognized Trader Importer: No
Recognized Trader Exporter: No
Spent Lead Acid Battery Importer: No
Spent Lead Acid Battery Exporter: No
Current Record: Yes
Non Storage Recycler Activity: Not reported
Electronic Manifest Broker: Not reported

List of NAICS Codes and Descriptions:
NAICS Code: 56299
NAICS Description: All Other Waste Management Services

Facility Has Received Notices of Violations:
Violations: No Violations Found

Evaluation Action Summary:
Evaluations: No Evaluations Found

E MANIFEST:
Manifest Tracking Number: 020138103JJK
Last Updated Date: 20190618
Shipped Date: 20190517
Received Date: 20190521
Manifest Status: Signed
Submission Type: DataImage5Copy

Map ID
Direction
Distance
Elevation | Site | MAP FINDINGS | Database(s) | EDR ID Number
EPA ID Number

ANDY PINOST (Continued) **1025835277**

Origin Type:	Service
Generator EPA ID:	CAC003014861
Generator Name:	Andy Pinost Sr77641
Generator Location Street Number:	Not reported
Generator Location Street 1:	1912 FAIRVIEW ST.
Generator Location Street 2:	Not reported
Generator Location City:	BERKELEY
Generator Location State:	CA
Generator Location Zip:	94703
Generator Mail Street Number:	Not reported
Generator Mail Street 1:	1912 FAIRVIEW ST.
Generator Mail Street 2:	Not reported
Generator Mail City:	BERKELEY
Generator Mail Zip:	94703
Generator Mail State:	CA
Generator Contact Company Name:	Not reported
Designated Facility EPA ID:	CAD981382732
Designated Facility Name:	Altamont Landfill & Resource Recovery Facility
Designated Facility Mail Street Number:	10840
Designated Facility Mail Street 1:	Not reported
Designated Facility Mail Street 2:	10840 ALTAMONT PASS RD
Designated Facility Mail City:	LIVERMORE
Designated Facility Mail Zip:	94551
Designated Facility Mail State:	CA
Designated Facility Location Street Number:	10840
Designated Facility Location Street 1:	10840 ALTAMONT PASS RD
Designated Facility Location Street 2:	Not reported
Designated Facility Location City:	LIVERMORE
Designated Facility Location Zip:	94551
Designated Facility Location State:	CA
Designated Facility Contact Company Name:	Not reported
Manifest Residue Indicator:	N
Rejection Indicator:	N

State Waste:

Manifest Tracking Number:	020138103JJK
Waste Line Number:	1
State Waste Code Owner:	CA
State Waste Code:	151
State Waste:	Asbestos-containing waste

Transporter:

Manifest Tracking Number:	020138103JJK
Transporter Line Number:	1
Transporter EPA ID:	CAL000291177
Transporter Name:	Synergy Enterprises Inc
Manifest Tracking Number:	020138103JJK
Transporter Line Number:	2
Transporter EPA ID:	CAR000272773
Transporter Name:	Uni Waste Llc

Waste Line:

Manifest Tracking Number:	020138103JJK
Waste Line Number:	1
U.S. DOT Hazardous Indicator:	Y

Map ID
Direction
Distance
Elevation | Site | MAP FINDINGS | Database(s) | EDR ID Number
EPA ID Number

ANDY PINOST (Continued) **1025835277**

U.S. DOT ID Number:	NA2212
U.S. DOT Description:	Na2212, Asbestos, 9, Pg Iii, Rq
Non-Hazardous Waste Description:	Not reported
Number of Containers:	9
Container Type Code:	BA
Container Type Description:	Burlap, cloth, paper, or plastic bags
Waste Quantity:	1
Quantity Unit of Measure Code:	Y
Quantity Unit of Measure Description:	Cubic Yards
Waste Quantity, in Tons:	0.84
Acute Waste Quantity, in Tons:	0
Non-Acute Waste Quantity, in Tons:	0.84
Waste Quantity, in Kilograms:	761.9052
Acute Waste Quantity, in Kilograms:	0
Non-Acute Waste Quantity, in Kilorgrams:	761.9052
Management Method Code:	H132
Management Method Description:	LANDFILL (WITH PRIOR TREATMENT AND/OR STABILIZATION)
Waste Residue Indicator:	N
Quantity Discrepancy Indicator:	N
Waste Type Discrepancy Indicator:	N
Waste Density:	Not reported
Waste Density Unit of Measure Code:	Not reported
Waste Density Unit of Measure Description:	Not reported
Form Code:	Not reported
Form Code Description:	Not reported
Source Code:	Not reported
Source Code Description:	Not reported
Waste Minimization Code:	Not reported
Waste Minimization Code Description:	Not reported
Consent Number:	Not reported
EPA Waste Indicator:	N

F18 **ANDY PINOST** **RCRA NonGen / NLR** **1025835276**
North **1912 FAIRVIEW ST.** **CAC003014860**
< 1/8 **BERKELEY, CA 94703**
0.118 mi.
621 ft. **Site 2 of 2 in cluster F**

Relative:
Higher

Actual:
114 ft.

RCRA Listings:

Date Form Received by Agency:	20190514
Handler Name:	Andy Pinost
Handler Address:	1912 Fairview St.
Handler City,State,Zip:	BERKELEY, CA 94703
EPA ID:	CAC003014860
Contact Name:	ANDY PINOST
Contact Address:	1912 FAIRVIEW ST.
Contact City,State,Zip:	BERKELEY, CA 94703
Contact Telephone:	202-277-2100
Contact Fax:	Not reported
Contact Email:	SARA.GOMEZ@SYNERGYCOMPANIES.ORG
Contact Title:	Not reported
EPA Region:	09
Land Type:	Not reported
Federal Waste Generator Description:	Not a generator, verified
Non-Notifier:	Not reported
Biennial Report Cycle:	Not reported
Accessibility:	Not reported
Active Site Indicator:	Handler Activities

Map ID
Direction
Distance
Elevation Site

MAP FINDINGS

Database(s) EDR ID Number EPA ID Number

ANDY PINOST (Continued) **1025835276**

State District Owner:		Not reported
State District:		Not reported
Mailing Address:		1912 FAIRVIEW ST.
Mailing City,State,Zip:		BERKELEY, CA 94703
Owner Name:	Andy Pinost	
Owner Type:		Other
Operator Name:	Andy Pinost	
Operator Type:		Other
Short-Term Generator Activity:		No
Importer Activity:		No
Mixed Waste Generator:		No
Transporter Activity:		No
Transfer Facility Activity:		No
Recycler Activity with Storage:		No
Small Quantity On-Site Burner Exemption:		No
Smelting Melting and Refining Furnace Exemption:		No
Underground Injection Control:		No
Off-Site Waste Receipt:		No
Universal Waste Indicator:		Yes
Universal Waste Destination Facility:		Yes
Federal Universal Waste:		No
Active Site State-Reg Handler:		---
Federal Facility Indicator:		Not reported
Hazardous Secondary Material Indicator:		N
Sub-Part K Indicator:		Not reported
2018 GPRA Permit Baseline:		Not on the Baseline
2018 GPRA Renewals Baseline:		Not on the Baseline
202 GPRA Corrective Action Baseline:		No
Subject to Corrective Action Universe:		No
Non-TSDFs Where RCRA CA has Been Imposed Universe:		No
Corrective Action Priority Ranking:		No NCAPS ranking
Environmental Control Indicator:		No
Institutional Control Indicator:		No
Human Exposure Controls Indicator:		N/A
Groundwater Controls Indicator:		N/A
Significant Non-Complier Universe:		No
Unaddressed Significant Non-Complier Universe:		No
Addressed Significant Non-Complier Universe:		No
Significant Non-Complier With a Compliance Schedule Universe:		No
Financial Assurance Required:		Not reported
Handler Date of Last Change:		20190627
Recognized Trader-Importer:		No
Recognized Trader-Exporter:		No
Importer of Spent Lead Acid Batteries:		No
Exporter of Spent Lead Acid Batteries:		No
Recycler Activity Without Storage:		No
Manifest Broker:		No
Sub-Part P Indicator:		No

Handler - Owner Operator:

Owner/Operator Indicator:	Owner
Owner/Operator Name: ANDY PINOST	
Legal Status:	Other
Date Became Current:	Not reported
Date Ended Current:	Not reported
Owner/Operator Address:	1912 FAIRVIEW ST.

Map ID
Direction
Distance
Elevation | Site | MAP FINDINGS | Database(s) | EDR ID Number
EPA ID Number

ANDY PINOST (Continued) **1025835276**

Owner/Operator City,State,Zip: BERKELEY, CA 94703
Owner/Operator Telephone: 202-277-2100
Owner/Operator Telephone Ext: Not reported
Owner/Operator Fax: Not reported
Owner/Operator Email: Not reported

Owner/Operator Indicator: Operator
Owner/Operator Name: ANDY PINOST
Legal Status: Other
Date Became Current: Not reported
Date Ended Current: Not reported
Owner/Operator Address: 1912 FAIRVIEW ST.
Owner/Operator City,State,Zip: BERKELEY, CA 94703
Owner/Operator Telephone: 202-277-2100
Owner/Operator Telephone Ext: Not reported
Owner/Operator Fax: Not reported
Owner/Operator Email: Not reported

Historic Generators:
Receive Date: 20190514
Handler Name: ANDY PINOST
Federal Waste Generator Description: Not a generator, verified
State District Owner: Not reported
Large Quantity Handler of Universal Waste: No
Recognized Trader Importer: No
Recognized Trader Exporter: No
Spent Lead Acid Battery Importer: No
Spent Lead Acid Battery Exporter: No
Current Record: Yes
Non Storage Recycler Activity: Not reported
Electronic Manifest Broker: Not reported

List of NAICS Codes and Descriptions:
NAICS Code: 56299
NAICS Description: All Other Waste Management Services

Facility Has Received Notices of Violations:
Violations: No Violations Found

Evaluation Action Summary:
Evaluations: No Evaluations Found

D19 **OAKLAND HOUSING AUTHORITY** **RCRA NonGen / NLR** **1027686649**
East **755 ALCATRAZ AVE** **CAC003228833**
< 1/8 **OAKLAND, CA 94609**
0.121 mi.
638 ft. **Site 2 of 2 in cluster D**

Relative:
Higher

Actual:
121 ft.

RCRA Listings:
Date Form Received by Agency: 20230421
Handler Name: Oakland Housing Authority
Handler Address: 755 Alcatraz Ave
Handler City,State,Zip: OAKLAND, CA 94609
EPA ID: CAC003228833
Contact Name: JON MONTE SCOTT

Map ID
Direction
Distance
Elevation | Site | MAP FINDINGS | Database(s) | EDR ID Number
EPA ID Number

OAKLAND HOUSING AUTHORITY (Continued) **1027686649**

Contact Address:		JON MONTE SCOTT
Contact City,State,Zip:		OAKLAND, CA 94612
Contact Telephone:		510-535-3144
Contact Fax:		Not reported
Contact Email:		JMONTESCOTT@OAKHA.ORG
Contact Title:		Not reported
EPA Region:		09
Land Type:		Not reported
Federal Waste Generator Description:		Not a generator, verified
Non-Notifier:		Not reported
Biennial Report Cycle:		Not reported
Accessibility:		Not reported
Active Site Indicator:		Not reported
State District Owner:		Not reported
State District:		Not reported
Mailing Address:		1619 HARRISON STREET
Mailing City,State,Zip:		OAKLAND, CA 94612
Owner Name:	Oakland Housing Authority	
Owner Type:		Other
Operator Name:	Jon Monte Scott	
Operator Type:		Other
Short-Term Generator Activity:		No
Importer Activity:		No
Mixed Waste Generator:		No
Transporter Activity:		No
Transfer Facility Activity:		No
Recycler Activity with Storage:		No
Small Quantity On-Site Burner Exemption:		No
Smelting Melting and Refining Furnace Exemption:		No
Underground Injection Control:		No
Off-Site Waste Receipt:		No
Universal Waste Indicator:		No
Universal Waste Destination Facility:		No
Federal Universal Waste:		No
Active Site State-Reg Handler:		---
Federal Facility Indicator:		Not reported
Hazardous Secondary Material Indicator:		N
Sub-Part K Indicator:		Not reported
2018 GPRA Permit Baseline:		Not on the Baseline
2018 GPRA Renewals Baseline:		Not on the Baseline
202 GPRA Corrective Action Baseline:		No
Subject to Corrective Action Universe:		No
Non-TSDFs Where RCRA CA has Been Imposed Universe:		No
Corrective Action Priority Ranking:		No NCAPS ranking
Environmental Control Indicator:		No
Institutional Control Indicator:		No
Human Exposure Controls Indicator:		N/A
Groundwater Controls Indicator:		N/A
Significant Non-Complier Universe:		No
Unaddressed Significant Non-Complier Universe:		No
Addressed Significant Non-Complier Universe:		No
Significant Non-Complier With a Compliance Schedule Universe:		No
Financial Assurance Required:		Not reported
Handler Date of Last Change:		20230421
Recognized Trader-Importer:		No
Recognized Trader-Exporter:		No
Importer of Spent Lead Acid Batteries:		No

OAKLAND HOUSING AUTHORITY (Continued) **1027686649**

Exporter of Spent Lead Acid Batteries: No
Recycler Activity Without Storage: No
Manifest Broker: No
Sub-Part P Indicator: No

Handler - Owner Operator:
Owner/Operator Indicator: Operator
Owner/Operator Name: JON MONTE SCOTT
Legal Status: Other
Date Became Current: Not reported
Date Ended Current: Not reported
Owner/Operator Address: JON MONTE SCOTT
Owner/Operator City,State,Zip: OAKLAND, CA 94612
Owner/Operator Telephone: 510-535-3144
Owner/Operator Telephone Ext: Not reported
Owner/Operator Fax: Not reported
Owner/Operator Email: Not reported

Owner/Operator Indicator: Owner
Owner/Operator Name: OAKLAND HOUSING AUTHORITY
Legal Status: Other
Date Became Current: Not reported
Date Ended Current: Not reported
Owner/Operator Address: 1619 HARRISON STREET
Owner/Operator City,State,Zip: OAKLAND, CA 94612
Owner/Operator Telephone: 510-535-3144
Owner/Operator Telephone Ext: Not reported
Owner/Operator Fax: Not reported
Owner/Operator Email: Not reported

Historic Generators:
Receive Date: 20230421
Handler Name: OAKLAND HOUSING AUTHORITY
Federal Waste Generator Description: Not a generator, verified
State District Owner: Not reported
Large Quantity Handler of Universal Waste: No
Recognized Trader Importer: No
Recognized Trader Exporter: No
Spent Lead Acid Battery Importer: No
Spent Lead Acid Battery Exporter: No
Current Record: Yes
Non Storage Recycler Activity: No
Electronic Manifest Broker: No

List of NAICS Codes and Descriptions:
NAICS Code: 56299
NAICS Description: All Other Waste Management Services

Facility Has Received Notices of Violations:
Violations: No Violations Found

Evaluation Action Summary:
Evaluations: No Evaluations Found

MAP FINDINGS

Map ID
Direction
Distance
Elevation | Site | Database(s) | EDR ID Number / EPA ID Number

G20
NE
1/8-1/4
0.137 mi.
725 ft.

SARAH WYMAN
755 65TH STREET
OAKLAND, CA 94609

Site 1 of 3 in cluster G

RCRA NonGen / NLR **1026486341**
E MANIFEST **CAC003092495**

Relative:
Higher

Actual:
122 ft.

RCRA Listings:

Date Form Received by Agency:		20201111
Handler Name:		Sarah Wyman
Handler Address:		755 65th Street
Handler City,State,Zip:		OAKLAND, CA 94609
EPA ID:		CAC003092495
Contact Name:		SARAH WYMAN
Contact Address:		755 65TH STREET
Contact City,State,Zip:		OAKLAND, CA 94609
Contact Telephone:		917-723-9431
Contact Fax:		Not reported
Contact Email:		ALONDRA.DIAZ@SYNERGYCOMPANIES.ORG
Contact Title:		Not reported
EPA Region:		09
Land Type:		Not reported
Federal Waste Generator Description:		Not a generator, verified
Non-Notifier:		Not reported
Biennial Report Cycle:		Not reported
Accessibility:		Not reported
Active Site Indicator:		Not reported
State District Owner:		Not reported
State District:		Not reported
Mailing Address:		755 65TH STREET
Mailing City,State,Zip:		OAKLAND, CA 94609
Owner Name:	Sarah Wyman	
Owner Type:		Other
Operator Name:	Sarah Wyman	
Operator Type:		Other
Short-Term Generator Activity:		No
Importer Activity:		No
Mixed Waste Generator:		No
Transporter Activity:		No
Transfer Facility Activity:		No
Recycler Activity with Storage:		No
Small Quantity On-Site Burner Exemption:		No
Smelting Melting and Refining Furnace Exemption:		No
Underground Injection Control:		No
Off-Site Waste Receipt:		No
Universal Waste Indicator:		No
Universal Waste Destination Facility:		No
Federal Universal Waste:		No
Active Site State-Reg Handler:		---
Federal Facility Indicator:		Not reported
Hazardous Secondary Material Indicator:		N
Sub-Part K Indicator:		Not reported
2018 GPRA Permit Baseline:		Not on the Baseline
2018 GPRA Renewals Baseline:		Not on the Baseline
202 GPRA Corrective Action Baseline:		No
Subject to Corrective Action Universe:		No
Non-TSDFs Where RCRA CA has Been Imposed Universe:		No
Corrective Action Priority Ranking:		No NCAPS ranking
Environmental Control Indicator:		No
Institutional Control Indicator:		No

Map ID
Direction
Distance
Elevation Site

MAP FINDINGS

Database(s) EDR ID Number EPA ID Number

SARAH WYMAN (Continued) **1026486341**

Human Exposure Controls Indicator:	N/A
Groundwater Controls Indicator:	N/A
Significant Non-Complier Universe:	No
Unaddressed Significant Non-Complier Universe:	No
Addressed Significant Non-Complier Universe:	No
Significant Non-Complier With a Compliance Schedule Universe:	No
Financial Assurance Required:	Not reported
Handler Date of Last Change:	20201117
Recognized Trader-Importer:	No
Recognized Trader-Exporter:	No
Importer of Spent Lead Acid Batteries:	No
Exporter of Spent Lead Acid Batteries:	No
Recycler Activity Without Storage:	No
Manifest Broker:	No
Sub-Part P Indicator:	No

Handler - Owner Operator:

Owner/Operator Indicator:	Operator
Owner/Operator Name: SARAH WYMAN	
Legal Status:	Other
Date Became Current:	Not reported
Date Ended Current:	Not reported
Owner/Operator Address:	755 65TH STREET
Owner/Operator City,State,Zip:	OAKLAND, CA 94609
Owner/Operator Telephone:	917-723-9431
Owner/Operator Telephone Ext:	Not reported
Owner/Operator Fax:	Not reported
Owner/Operator Email:	Not reported

Owner/Operator Indicator:	Owner
Owner/Operator Name: SARAH WYMAN	
Legal Status:	Other
Date Became Current:	Not reported
Date Ended Current:	Not reported
Owner/Operator Address:	755 65TH STREET
Owner/Operator City,State,Zip:	OAKLAND, CA 94609
Owner/Operator Telephone:	917-723-9431
Owner/Operator Telephone Ext:	Not reported
Owner/Operator Fax:	Not reported
Owner/Operator Email:	Not reported

Historic Generators:

Receive Date:	20201111
Handler Name: SARAH WYMAN	
Federal Waste Generator Description:	Not a generator, verified
State District Owner:	Not reported
Large Quantity Handler of Universal Waste:	No
Recognized Trader Importer:	No
Recognized Trader Exporter:	No
Spent Lead Acid Battery Importer:	No
Spent Lead Acid Battery Exporter:	No
Current Record:	Yes
Non Storage Recycler Activity:	Not reported
Electronic Manifest Broker:	Not reported

Map ID
Direction
Distance
Elevation | Site | MAP FINDINGS | Database(s) | EDR ID Number
EPA ID Number

SARAH WYMAN (Continued) **1026486341**

List of NAICS Codes and Descriptions:
NAICS Code: 56299
NAICS Description: All Other Waste Management Services

Facility Has Received Notices of Violations:
Violations: No Violations Found

Evaluation Action Summary:
Evaluations: No Evaluations Found

E MANIFEST:

Manifest Tracking Number:	013457331JJK
Last Updated Date:	20201203
Shipped Date:	20201116
Received Date:	20201117
Manifest Status:	Signed
Submission Type:	DataImage5Copy
Origin Type:	Service
Generator EPA ID:	CAC003092495
Generator Name:	Sarah Wyman
Generator Location Street Number:	Not reported
Generator Location Street 1:	755 65TH STREET
Generator Location Street 2:	Not reported
Generator Location City:	OAKLAND
Generator Location State:	CA
Generator Location Zip:	94609
Generator Mail Street Number:	Not reported
Generator Mail Street 1:	755 65TH STREET
Generator Mail Street 2:	Not reported
Generator Mail City:	OAKLAND
Generator Mail Zip:	94609
Generator Mail State:	CA
Generator Contact Company Name:	Not reported
Designated Facility EPA ID:	CAD981382732
Designated Facility Name:	Altamont Landfill & Resource Recovery Facility
Designated Facility Mail Street Number:	10840
Designated Facility Mail Street 1:	Not reported
Designated Facility Mail Street 2:	ALTAMONT PASS RD
Designated Facility Mail City:	LIVERMORE
Designated Facility Mail Zip:	94551
Designated Facility Mail State:	CA
Designated Facility Location Street Number:	10840
Designated Facility Location Street 1:	ALTAMONT PASS RD
Designated Facility Location Street 2:	Not reported
Designated Facility Location City:	LIVERMORE
Designated Facility Location Zip:	94551
Designated Facility Location State:	CA
Designated Facility Contact Company Name:	Not reported
Manifest Residue Indicator:	N
Rejection Indicator:	N

State Waste:

Manifest Tracking Number:	013457331JJK
Waste Line Number:	1

SARAH WYMAN (Continued) **1026486341**

State Waste Code Owner: CA
State Waste Code: 151
State Waste: Asbestos-containing waste

Transporter:
Manifest Tracking Number: 013457331JJK
Transporter Line Number: 1
Transporter EPA ID: CAL000438487
Transporter Name: Synergy Ee Inc

Manifest Tracking Number: 013457331JJK
Transporter Line Number: 2
Transporter EPA ID: CAR000272773
Transporter Name: Uni Waste Llc

Waste Line:
Manifest Tracking Number: 013457331JJK
Waste Line Number: 1
U.S. DOT Hazardous Indicator: Y
U.S. DOT ID Number: NA2212
U.S. DOT Description: Na2212, Asbestos, 9, Pg Iii, Rq
Non-Hazardous Waste Description: Not reported
Number of Containers: 9
Container Type Code: BA
Container Type Description: Burlap, cloth, paper, or plastic bags
Waste Quantity: 1
Quantity Unit of Measure Code: Y
Quantity Unit of Measure Description: Cubic Yards
Waste Quantity, in Tons: 0.84
Acute Waste Quantity, in Tons: 0
Non-Acute Waste Quantity, in Tons: 0.84
Waste Quantity, in Kilograms: 761.9052
Acute Waste Quantity, in Kilograms: 0
Non-Acute Waste Quantity, in Kilorgrams: 761.9052
Management Method Code: H132
Management Method Description: LANDFILL (WITH PRIOR TREATMENT AND/OR STABILIZATION)
Waste Residue Indicator: N
Quantity Discrepancy Indicator: N
Waste Type Discrepancy Indicator: N
Waste Density: Not reported
Waste Density Unit of Measure Code: Not reported
Waste Density Unit of Measure Description: Not reported
Form Code: Not reported
Form Code Description: Not reported
Source Code: Not reported
Source Code Description: Not reported
Waste Minimization Code: Not reported
Waste Minimization Code Description: Not reported
Consent Number: Not reported
EPA Waste Indicator: N

MAP FINDINGS

Map ID / Direction / Distance / Elevation	Site	Database(s)	EDR ID Number / EPA ID Number
H21	**MACE CAMPBELL**	**RCRA NonGen / NLR**	**1024770349**
SE	**654 POIRIER STREET**	**E MANIFEST**	**CAC002990254**
1/8-1/4	**OAKLAND, CA 94609**		
0.146 mi.			
771 ft.	**Site 1 of 2 in cluster H**		

Relative:
Higher

Actual:
117 ft.

RCRA Listings:

Date Form Received by Agency:		20181121
Handler Name:		Mace Campbell
Handler Address:		654 Poirier Street
Handler City,State,Zip:		OAKLAND, CA 94609
EPA ID:		CAC002990254
Contact Name:		MACE CAMPBELL
Contact Address:		654 POIRIER STREET
Contact City,State,Zip:		OAKLAND, CA 94609
Contact Telephone:		510-332-2696
Contact Fax:		Not reported
Contact Email:		SHACARRAHENDERSON@ALLIANCE-ENVIRO.COM
Contact Title:		Not reported
EPA Region:		09
Land Type:		Not reported
Federal Waste Generator Description:		Not a generator, verified
Non-Notifier:		Not reported
Biennial Report Cycle:		Not reported
Accessibility:		Not reported
Active Site Indicator:		Handler Activities
State District Owner:		Not reported
State District:		Not reported
Mailing Address:		654 POIRIER STREET
Mailing City,State,Zip:		OAKLAND, CA 94609
Owner Name:	Mace Campbell	
Owner Type:		Other
Operator Name:	Mace Campbell	
Operator Type:		Other
Short-Term Generator Activity:		No
Importer Activity:		No
Mixed Waste Generator:		No
Transporter Activity:		No
Transfer Facility Activity:		No
Recycler Activity with Storage:		No
Small Quantity On-Site Burner Exemption:		No
Smelting Melting and Refining Furnace Exemption:		No
Underground Injection Control:		No
Off-Site Waste Receipt:		No
Universal Waste Indicator:		Yes
Universal Waste Destination Facility:		Yes
Federal Universal Waste:		No
Active Site State-Reg Handler:		---
Federal Facility Indicator:		Not reported
Hazardous Secondary Material Indicator:		N
Sub-Part K Indicator:		Not reported
2018 GPRA Permit Baseline:		Not on the Baseline
2018 GPRA Renewals Baseline:		Not on the Baseline
202 GPRA Corrective Action Baseline:		No
Subject to Corrective Action Universe:		No
Non-TSDFs Where RCRA CA has Been Imposed Universe:		No
Corrective Action Priority Ranking:		No NCAPS ranking
Environmental Control Indicator:		No
Institutional Control Indicator:		No

Map ID
Direction
Distance
Elevation Site

MAP FINDINGS

Database(s) EDR ID Number EPA ID Number

MACE CAMPBELL (Continued) **1024770349**

Human Exposure Controls Indicator:	N/A
Groundwater Controls Indicator:	N/A
Significant Non-Complier Universe:	No
Unaddressed Significant Non-Complier Universe:	No
Addressed Significant Non-Complier Universe:	No
Significant Non-Complier With a Compliance Schedule Universe:	No
Financial Assurance Required:	Not reported
Handler Date of Last Change:	20181220
Recognized Trader-Importer:	No
Recognized Trader-Exporter:	No
Importer of Spent Lead Acid Batteries:	No
Exporter of Spent Lead Acid Batteries:	No
Recycler Activity Without Storage:	No
Manifest Broker:	No
Sub-Part P Indicator:	No

Handler - Owner Operator:

Owner/Operator Indicator:	Owner
Owner/Operator Name: MACE CAMPBELL	
Legal Status:	Other
Date Became Current:	Not reported
Date Ended Current:	Not reported
Owner/Operator Address:	654 POIRIER STREET
Owner/Operator City,State,Zip:	OAKLAND, CA 94609
Owner/Operator Telephone:	510-332-2696
Owner/Operator Telephone Ext:	Not reported
Owner/Operator Fax:	Not reported
Owner/Operator Email:	Not reported

Owner/Operator Indicator:	Operator
Owner/Operator Name: MACE CAMPBELL	
Legal Status:	Other
Date Became Current:	Not reported
Date Ended Current:	Not reported
Owner/Operator Address:	654 POIRIER STREET
Owner/Operator City,State,Zip:	OAKLAND, CA 94609
Owner/Operator Telephone:	510-332-2696
Owner/Operator Telephone Ext:	Not reported
Owner/Operator Fax:	Not reported
Owner/Operator Email:	Not reported

Historic Generators:

Receive Date:	20181121
Handler Name: MACE CAMPBELL	
Federal Waste Generator Description:	Not a generator, verified
State District Owner:	Not reported
Large Quantity Handler of Universal Waste:	No
Recognized Trader Importer:	No
Recognized Trader Exporter:	No
Spent Lead Acid Battery Importer:	No
Spent Lead Acid Battery Exporter:	No
Current Record:	Yes
Non Storage Recycler Activity:	Not reported
Electronic Manifest Broker:	Not reported

MACE CAMPBELL (Continued) **1024770349**

List of NAICS Codes and Descriptions:
NAICS Code: 56299
NAICS Description: All Other Waste Management Services

Facility Has Received Notices of Violations:
Violations: No Violations Found

Evaluation Action Summary:
Evaluations: No Evaluations Found

E MANIFEST:

Manifest Tracking Number:	018476590JJK
Last Updated Date:	20190508
Shipped Date:	20181119
Received Date:	20181207
Manifest Status:	Signed
Submission Type:	DataImage5Copy
Origin Type:	Mail
Generator EPA ID:	CAC002990254
Generator Name:	Mace Campbell
Generator Location Street Number:	Not reported
Generator Location Street 1:	654 POIRIER STREET
Generator Location Street 2:	Not reported
Generator Location City:	OAKLAND
Generator Location State:	CA
Generator Location Zip:	94609
Generator Mail Street Number:	Not reported
Generator Mail Street 1:	654 POIRIER STREET
Generator Mail Street 2:	Not reported
Generator Mail City:	OAKLAND
Generator Mail Zip:	94609
Generator Mail State:	CA
Generator Contact Company Name:	Not reported
Designated Facility EPA ID:	CAD982042475
Designated Facility Name:	B & J Landfill
Designated Facility Mail Street Number:	Not reported
Designated Facility Mail Street 1:	Not reported
Designated Facility Mail Street 2:	831 DAVIS ST
Designated Facility Mail City:	VACAVILLE
Designated Facility Mail Zip:	95688
Designated Facility Mail State:	CA
Designated Facility Location Street Number:	Not reported
Designated Facility Location Street 1:	6426 HAY RD
Designated Facility Location Street 2:	Not reported
Designated Facility Location City:	VACAVILLE
Designated Facility Location Zip:	95688
Designated Facility Location State:	CA
Designated Facility Contact Company Name:	Not reported
Manifest Residue Indicator:	N
Rejection Indicator:	N

State Waste:

Manifest Tracking Number:	018476590JJK
Waste Line Number:	1

MACE CAMPBELL (Continued) **1024770349**

State Waste Code Owner: CA
State Waste Code: 151
State Waste: Asbestos-containing waste

Transporter:
Manifest Tracking Number: 018476590JJK
Transporter Line Number: 1
Transporter EPA ID: CAL000160111
Transporter Name: Alliance Evironmental Group

Manifest Tracking Number: 018476590JJK
Transporter Line Number: 2
Transporter EPA ID: CAR000049064
Transporter Name: E C T I

Waste Line:
Manifest Tracking Number: 018476590JJK
Waste Line Number: 1
U.S. DOT Hazardous Indicator: Y
U.S. DOT ID Number: NA2212
U.S. DOT Description: Rq Na2212, Asbestos, 9, Pgiii
Non-Hazardous Waste Description: Not reported
Number of Containers: 15
Container Type Code: BA
Container Type Description: Burlap, cloth, paper, or plastic bags
Waste Quantity: 1
Quantity Unit of Measure Code: Y
Quantity Unit of Measure Description: Cubic Yards
Waste Quantity, in Tons: 0.84
Acute Waste Quantity, in Tons: 0
Non-Acute Waste Quantity, in Tons: 0.84
Waste Quantity, in Kilograms: 761.9052
Acute Waste Quantity, in Kilograms: 0
Non-Acute Waste Quantity, in Kilorgrams: 761.9052
Management Method Code: H132
Management Method Description: LANDFILL (WITH PRIOR TREATMENT AND/OR STABILIZATION)
Waste Residue Indicator: N
Quantity Discrepancy Indicator: N
Waste Type Discrepancy Indicator: N
Waste Density: Not reported
Waste Density Unit of Measure Code: Not reported
Waste Density Unit of Measure Description: Not reported
Form Code: Not reported
Form Code Description: Not reported
Source Code: Not reported
Source Code Description: Not reported
Waste Minimization Code: Not reported
Waste Minimization Code Description: Not reported
Consent Number: Not reported
EPA Waste Indicator: N

MAP FINDINGS

Map ID / Direction / Distance / Elevation	Site	Database(s)	EDR ID Number / EPA ID Number
E22	**PETE BAKER**	**RCRA NonGen / NLR**	**1027208725**
South	**736 61ST STREET**	**E MANIFEST**	**CAC003172975**
1/8-1/4	**OAKLAND, CA 94609**		
0.148 mi.			
781 ft.	**Site 2 of 2 in cluster E**		

Relative: **Lower**

Actual: **105 ft.**

RCRA Listings:

Date Form Received by Agency:		20220426
Handler Name:		Pete Baker
Handler Address:		736 61st Street
Handler City,State,Zip:		OAKLAND, CA 94609
EPA ID:		CAC003172975
Contact Name:		PETE BAKER
Contact Address:		736 61ST STREET
Contact City,State,Zip:		OAKLAND, CA 94609
Contact Telephone:		510-612-3324
Contact Fax:		Not reported
Contact Email:		PETEB4KER@GMAIL.COM
Contact Title:		Not reported
EPA Region:		09
Land Type:		Not reported
Federal Waste Generator Description:		Not a generator, verified
Non-Notifier:		Not reported
Biennial Report Cycle:		Not reported
Accessibility:		Not reported
Active Site Indicator:		Not reported
State District Owner:		Not reported
State District:		Not reported
Mailing Address:		736 61ST STREET
Mailing City,State,Zip:		OAKLAND, CA 94609
Owner Name:	Pete Baker	
Owner Type:		Other
Operator Name:	Pete Baker	
Operator Type:		Other
Short-Term Generator Activity:		No
Importer Activity:		No
Mixed Waste Generator:		No
Transporter Activity:		No
Transfer Facility Activity:		No
Recycler Activity with Storage:		No
Small Quantity On-Site Burner Exemption:		No
Smelting Melting and Refining Furnace Exemption:		No
Underground Injection Control:		No
Off-Site Waste Receipt:		No
Universal Waste Indicator:		No
Universal Waste Destination Facility:		No
Federal Universal Waste:		No
Active Site State-Reg Handler:		---
Federal Facility Indicator:		Not reported
Hazardous Secondary Material Indicator:		N
Sub-Part K Indicator:		Not reported
2018 GPRA Permit Baseline:		Not on the Baseline
2018 GPRA Renewals Baseline:		Not on the Baseline
202 GPRA Corrective Action Baseline:		No
Subject to Corrective Action Universe:		No
Non-TSDFs Where RCRA CA has Been Imposed Universe:		No
Corrective Action Priority Ranking:		No NCAPS ranking
Environmental Control Indicator:		No
Institutional Control Indicator:		No

Map ID
Direction
Distance
Elevation Site

MAP FINDINGS

Database(s) EDR ID Number EPA ID Number

PETE BAKER (Continued) **1027208725**

Human Exposure Controls Indicator:	N/A
Groundwater Controls Indicator:	N/A
Significant Non-Complier Universe:	No
Unaddressed Significant Non-Complier Universe:	No
Addressed Significant Non-Complier Universe:	No
Significant Non-Complier With a Compliance Schedule Universe:	No
Financial Assurance Required:	Not reported
Handler Date of Last Change:	20220428
Recognized Trader-Importer:	No
Recognized Trader-Exporter:	No
Importer of Spent Lead Acid Batteries:	No
Exporter of Spent Lead Acid Batteries:	No
Recycler Activity Without Storage:	No
Manifest Broker:	No
Sub-Part P Indicator:	No

Handler - Owner Operator:

Owner/Operator Indicator:	Operator
Owner/Operator Name: PETE BAKER	
Legal Status:	Other
Date Became Current:	Not reported
Date Ended Current:	Not reported
Owner/Operator Address:	736 61ST STREET
Owner/Operator City,State,Zip:	OAKLAND, CA 94609
Owner/Operator Telephone:	510-612-3324
Owner/Operator Telephone Ext:	Not reported
Owner/Operator Fax:	Not reported
Owner/Operator Email:	Not reported

Owner/Operator Indicator:	Owner
Owner/Operator Name: PETE BAKER	
Legal Status:	Other
Date Became Current:	Not reported
Date Ended Current:	Not reported
Owner/Operator Address:	736 61ST STREET
Owner/Operator City,State,Zip:	OAKLAND, CA 94609
Owner/Operator Telephone:	510-612-3324
Owner/Operator Telephone Ext:	Not reported
Owner/Operator Fax:	Not reported
Owner/Operator Email:	Not reported

Historic Generators:

Receive Date:	20220426
Handler Name: PETE BAKER	
Federal Waste Generator Description:	Not a generator, verified
State District Owner:	Not reported
Large Quantity Handler of Universal Waste:	No
Recognized Trader Importer:	No
Recognized Trader Exporter:	No
Spent Lead Acid Battery Importer:	No
Spent Lead Acid Battery Exporter:	No
Current Record:	Yes
Non Storage Recycler Activity:	No
Electronic Manifest Broker:	No

PETE BAKER (Continued) **1027208725**

List of NAICS Codes and Descriptions:
NAICS Code: 56299
NAICS Description: All Other Waste Management Services

Facility Has Received Notices of Violations:
Violations: No Violations Found

Evaluation Action Summary:
Evaluations: No Evaluations Found

E MANIFEST:

Manifest Tracking Number:	023653525JJK
Last Updated Date:	20220606
Shipped Date:	20220517
Received Date:	20220528
Manifest Status:	Signed
Submission Type:	DataImage5Copy
Origin Type:	Web
Generator EPA ID:	CAC003172975
Generator Name:	Pete Baker
Generator Location Street Number:	Not reported
Generator Location Street 1:	736 61ST STREET
Generator Location Street 2:	Not reported
Generator Location City:	OAKLAND
Generator Location State:	CA
Generator Location Zip:	94609
Generator Mail Street Number:	Not reported
Generator Mail Street 1:	736 61ST STREET
Generator Mail Street 2:	Not reported
Generator Mail City:	OAKLAND
Generator Mail Zip:	94609
Generator Mail State:	CA
Generator Contact Company Name:	Not reported
Designated Facility EPA ID:	CAL000190080
Designated Facility Name:	Forward Landfill Inc Disposal
Designated Facility Mail Street Number:	9999
Designated Facility Mail Street 1:	Not reported
Designated Facility Mail Street 2:	SOUTH AUSTIN ROAD
Designated Facility Mail City:	MANTECA
Designated Facility Mail Zip:	95336
Designated Facility Mail State:	CA
Designated Facility Location Street Number:	9999
Designated Facility Location Street 1:	SOUTH AUSTIN ROAD
Designated Facility Location Street 2:	Not reported
Designated Facility Location City:	MANTECA
Designated Facility Location Zip:	95366
Designated Facility Location State:	CA
Designated Facility Contact Company Name:	Not reported
Manifest Residue Indicator:	N
Rejection Indicator:	N

State Waste:

Manifest Tracking Number:	023653525JJK
Waste Line Number:	1

PETE BAKER (Continued) **1027208725**

State Waste Code Owner: CA
State Waste Code: 151
State Waste: Asbestos-containing waste

Transporter:
Manifest Tracking Number: 023653525JJK
Transporter Line Number: 1
Transporter EPA ID: CAL000160111
Transporter Name: Alliance Evironmental Group

Manifest Tracking Number: 023653525JJK
Transporter Line Number: 2
Transporter EPA ID: CAR000049064
Transporter Name: E C T I

Waste Line:
Manifest Tracking Number: 023653525JJK
Waste Line Number: 1
U.S. DOT Hazardous Indicator: Y
U.S. DOT ID Number: NA2212
U.S. DOT Description: Rq, Na2212, Asbestos, 9, Pgiii
Non-Hazardous Waste Description: Not reported
Number of Containers: 40
Container Type Code: BA
Container Type Description: Burlap, cloth, paper, or plastic bags
Waste Quantity: 3
Quantity Unit of Measure Code: Y
Quantity Unit of Measure Description: Cubic Yards
Waste Quantity, in Tons: 2.52
Acute Waste Quantity, in Tons: 0
Non-Acute Waste Quantity, in Tons: 2.52
Waste Quantity, in Kilograms: 2285.7156
Acute Waste Quantity, in Kilograms: 0
Non-Acute Waste Quantity, in Kilorgrams: 2285.7156
Management Method Code: H132
Management Method Description: LANDFILL (WITH PRIOR TREATMENT AND/OR STABILIZATION)
Waste Residue Indicator: N
Quantity Discrepancy Indicator: N
Waste Type Discrepancy Indicator: N
Waste Density: Not reported
Waste Density Unit of Measure Code: Not reported
Waste Density Unit of Measure Description: Not reported
Form Code: Not reported
Form Code Description: Not reported
Source Code: Not reported
Source Code Description: Not reported
Waste Minimization Code: Not reported
Waste Minimization Code Description: Not reported
Consent Number: Not reported
EPA Waste Indicator: N

MAP FINDINGS

Map ID
Direction
Distance
Elevation | Site | Database(s) | EDR ID Number / EPA ID Number

G23
NE
1/8-1/4
0.160 mi.
844 ft.

ESTATE OF ERSLARIOR J. DAVIS
6526 TREMONT ST
OAKLAND, CA 94609

Site 2 of 3 in cluster G

RCRA NonGen / NLR **1024768960**
E MANIFEST **CAC002988848**

Relative:
Higher

Actual:
123 ft.

RCRA Listings:

Date Form Received by Agency:		20181112
Handler Name:		Estate Of Erslarior J. Davis
Handler Address:		6526 Tremont St
Handler City,State,Zip:		OAKLAND, CA 94609
EPA ID:		CAC002988848
Contact Name:		ESTATE OF ERSLARIOR J. DAVIS
Contact Address:		6526 TREMONT ST
Contact City,State,Zip:		OAKLAND, CA 94609
Contact Telephone:		510-414-0213
Contact Fax:		Not reported
Contact Email:		ELIZABETH.GARCIA@SYNERGYCOMPANIES.ORG
Contact Title:		Not reported
EPA Region:		09
Land Type:		Not reported
Federal Waste Generator Description:		Not a generator, verified
Non-Notifier:		Not reported
Biennial Report Cycle:		Not reported
Accessibility:		Not reported
Active Site Indicator:		Handler Activities
State District Owner:		Not reported
State District:		Not reported
Mailing Address:		6526 TREMONT ST
Mailing City,State,Zip:		OAKLAND, CA 94609
Owner Name:	Estate Of Erslarior J. Davis	
Owner Type:		Other
Operator Name:	Estate Of Erslarior J. Davis	
Operator Type:		Other
Short-Term Generator Activity:		No
Importer Activity:		No
Mixed Waste Generator:		No
Transporter Activity:		No
Transfer Facility Activity:		No
Recycler Activity with Storage:		No
Small Quantity On-Site Burner Exemption:		No
Smelting Melting and Refining Furnace Exemption:		No
Underground Injection Control:		No
Off-Site Waste Receipt:		No
Universal Waste Indicator:		Yes
Universal Waste Destination Facility:		Yes
Federal Universal Waste:		No
Active Site State-Reg Handler:		---
Federal Facility Indicator:		Not reported
Hazardous Secondary Material Indicator:		N
Sub-Part K Indicator:		Not reported
2018 GPRA Permit Baseline:		Not on the Baseline
2018 GPRA Renewals Baseline:		Not on the Baseline
202 GPRA Corrective Action Baseline:		No
Subject to Corrective Action Universe:		No
Non-TSDFs Where RCRA CA has Been Imposed Universe:		No
Corrective Action Priority Ranking:		No NCAPS ranking
Environmental Control Indicator:		No
Institutional Control Indicator:		No

Map ID
Direction
Distance
Elevation Site

MAP FINDINGS

Database(s) EDR ID Number EPA ID Number

ESTATE OF ERSLARIOR J. DAVIS (Continued) **1024768960**

Human Exposure Controls Indicator:	N/A
Groundwater Controls Indicator:	N/A
Significant Non-Complier Universe:	No
Unaddressed Significant Non-Complier Universe:	No
Addressed Significant Non-Complier Universe:	No
Significant Non-Complier With a Compliance Schedule Universe:	No
Financial Assurance Required:	Not reported
Handler Date of Last Change:	20181120
Recognized Trader-Importer:	No
Recognized Trader-Exporter:	No
Importer of Spent Lead Acid Batteries:	No
Exporter of Spent Lead Acid Batteries:	No
Recycler Activity Without Storage:	No
Manifest Broker:	No
Sub-Part P Indicator:	No

Handler - Owner Operator:

Owner/Operator Indicator:	Operator
Owner/Operator Name:	ESTATE OF ERSLARIOR J. DAVIS
Legal Status:	Other
Date Became Current:	Not reported
Date Ended Current:	Not reported
Owner/Operator Address:	6526 TREMONT ST
Owner/Operator City,State,Zip:	OAKLAND, CA 94609
Owner/Operator Telephone:	510-414-0213
Owner/Operator Telephone Ext:	Not reported
Owner/Operator Fax:	Not reported
Owner/Operator Email:	Not reported

Owner/Operator Indicator:	Owner
Owner/Operator Name:	ESTATE OF ERSLARIOR J. DAVIS
Legal Status:	Other
Date Became Current:	Not reported
Date Ended Current:	Not reported
Owner/Operator Address:	6526 TREMONT ST
Owner/Operator City,State,Zip:	OAKLAND, CA 94609
Owner/Operator Telephone:	510-414-0213
Owner/Operator Telephone Ext:	Not reported
Owner/Operator Fax:	Not reported
Owner/Operator Email:	Not reported

Historic Generators:

Receive Date:	20181112
Handler Name:	ESTATE OF ERSLARIOR J. DAVIS
Federal Waste Generator Description:	Not a generator, verified
State District Owner:	Not reported
Large Quantity Handler of Universal Waste:	No
Recognized Trader Importer:	No
Recognized Trader Exporter:	No
Spent Lead Acid Battery Importer:	No
Spent Lead Acid Battery Exporter:	No
Current Record:	Yes
Non Storage Recycler Activity:	Not reported
Electronic Manifest Broker:	Not reported

Map ID
Direction
Distance
Elevation | Site | MAP FINDINGS | Database(s) | EDR ID Number
EPA ID Number

ESTATE OF ERSLARIOR J. DAVIS (Continued) **1024768960**

List of NAICS Codes and Descriptions:
NAICS Code: 56299
NAICS Description: All Other Waste Management Services

Facility Has Received Notices of Violations:
Violations: No Violations Found

Evaluation Action Summary:
Evaluations: No Evaluations Found

E MANIFEST:

Manifest Tracking Number:	019902738JJK
Last Updated Date:	20181130
Shipped Date:	20181115
Received Date:	20181119
Manifest Status:	Signed
Submission Type:	DataImage5Copy
Origin Type:	Service
Generator EPA ID:	CAC002988848
Generator Name:	Estate Of Erslarior J. Davis Sr75734
Generator Location Street Number:	Not reported
Generator Location Street 1:	6526 TREMONT ST
Generator Location Street 2:	Not reported
Generator Location City:	OAKLAND
Generator Location State:	CA
Generator Location Zip:	94609
Generator Mail Street Number:	Not reported
Generator Mail Street 1:	6526 TREMONT ST
Generator Mail Street 2:	Not reported
Generator Mail City:	OAKLAND
Generator Mail Zip:	94609
Generator Mail State:	CA
Generator Contact Company Name:	Not reported
Designated Facility EPA ID:	CAD981382732
Designated Facility Name:	Altamont Landfill & Resource Recovery Facility
Designated Facility Mail Street Number:	10840
Designated Facility Mail Street 1:	Not reported
Designated Facility Mail Street 2:	10840 ALTAMONT PASS RD
Designated Facility Mail City:	LIVERMORE
Designated Facility Mail Zip:	94551
Designated Facility Mail State:	CA
Designated Facility Location Street Number:	10840
Designated Facility Location Street 1:	10840 ALTAMONT PASS RD
Designated Facility Location Street 2:	Not reported
Designated Facility Location City:	LIVERMORE
Designated Facility Location Zip:	94551
Designated Facility Location State:	CA
Designated Facility Contact Company Name:	Not reported
Manifest Residue Indicator:	N
Rejection Indicator:	N

State Waste:

Manifest Tracking Number:	019902738JJK
Waste Line Number:	1

ESTATE OF ERSLARIOR J. DAVIS (Continued) **1024768960**

State Waste Code Owner: CA
State Waste Code: 151
State Waste: Asbestos-containing waste

Transporter:
Manifest Tracking Number: 019902738JJK
Transporter Line Number: 1
Transporter EPA ID: CAL000291177
Transporter Name: Synergy Enterprises Inc

Manifest Tracking Number: 019902738JJK
Transporter Line Number: 2
Transporter EPA ID: CAR000272773
Transporter Name: Uni Waste Llc

Waste Line:
Manifest Tracking Number: 019902738JJK
Waste Line Number: 1
U.S. DOT Hazardous Indicator: Y
U.S. DOT ID Number: NA2212
U.S. DOT Description: Na2212, Asbestos, 9, Pg Iii, Rq
Non-Hazardous Waste Description: Not reported
Number of Containers: 10
Container Type Code: BA
Container Type Description: Burlap, cloth, paper, or plastic bags
Waste Quantity: 1
Quantity Unit of Measure Code: Y
Quantity Unit of Measure Description: Cubic Yards
Waste Quantity, in Tons: 0.84
Acute Waste Quantity, in Tons: 0
Non-Acute Waste Quantity, in Tons: 0.84
Waste Quantity, in Kilograms: 761.9052
Acute Waste Quantity, in Kilograms: 0
Non-Acute Waste Quantity, in Kilorgrams: 761.9052
Management Method Code: H132
Management Method Description: LANDFILL (WITH PRIOR TREATMENT AND/OR STABILIZATION)
Waste Residue Indicator: N
Quantity Discrepancy Indicator: N
Waste Type Discrepancy Indicator: N
Waste Density: Not reported
Waste Density Unit of Measure Code: Not reported
Waste Density Unit of Measure Description: Not reported
Form Code: Not reported
Form Code Description: Not reported
Source Code: Not reported
Source Code Description: Not reported
Waste Minimization Code: Not reported
Waste Minimization Code Description: Not reported
Consent Number: Not reported
EPA Waste Indicator: N

MAP FINDINGS

Map ID / Direction / Distance / Elevation	Site	Database(s)	EDR ID Number / EPA ID Number
G24	**RACHEL EVANS**	**RCRA NonGen / NLR**	**1025829712**
NE	**6526 TREMONT ST**	**E MANIFEST**	**CAC003009266**
1/8-1/4	**OAKLAND, CA 94609**		
0.160 mi.			
844 ft.	**Site 3 of 3 in cluster G**		

Relative:
Higher

Actual:
123 ft.

RCRA Listings:

Date Form Received by Agency:		20190408
Handler Name:		Rachel Evans
Handler Address:		6526 Tremont St
Handler City,State,Zip:		OAKLAND, CA 94609
EPA ID:		CAC003009266
Contact Name:		RACHEL EVANS
Contact Address:		6526 TREMONT ST
Contact City,State,Zip:		OAKLAND, CA 94609
Contact Telephone:		949-351-5077
Contact Fax:		Not reported
Contact Email:		ELIZABETH.GARCIA@SYNERGYCOMPANIES.ORG
Contact Title:		Not reported
EPA Region:		09
Land Type:		Not reported
Federal Waste Generator Description:		Not a generator, verified
Non-Notifier:		Not reported
Biennial Report Cycle:		Not reported
Accessibility:		Not reported
Active Site Indicator:		Handler Activities
State District Owner:		Not reported
State District:		Not reported
Mailing Address:		6526 TREMONT ST
Mailing City,State,Zip:		OAKLAND, CA 94609
Owner Name:	Rachel Evans	
Owner Type:		Other
Operator Name:	Rachel Evans	
Operator Type:		Other
Short-Term Generator Activity:		No
Importer Activity:		No
Mixed Waste Generator:		No
Transporter Activity:		No
Transfer Facility Activity:		No
Recycler Activity with Storage:		No
Small Quantity On-Site Burner Exemption:		No
Smelting Melting and Refining Furnace Exemption:		No
Underground Injection Control:		No
Off-Site Waste Receipt:		No
Universal Waste Indicator:		Yes
Universal Waste Destination Facility:		Yes
Federal Universal Waste:		No
Active Site State-Reg Handler:		---
Federal Facility Indicator:		Not reported
Hazardous Secondary Material Indicator:		N
Sub-Part K Indicator:		Not reported
2018 GPRA Permit Baseline:		Not on the Baseline
2018 GPRA Renewals Baseline:		Not on the Baseline
202 GPRA Corrective Action Baseline:		No
Subject to Corrective Action Universe:		No
Non-TSDFs Where RCRA CA has Been Imposed Universe:		No
Corrective Action Priority Ranking:		No NCAPS ranking
Environmental Control Indicator:		No
Institutional Control Indicator:		No

Map ID
Direction
Distance
Elevation Site

MAP FINDINGS

Database(s) EDR ID Number EPA ID Number

RACHEL EVANS (Continued) **1025829712**

Human Exposure Controls Indicator:	N/A
Groundwater Controls Indicator:	N/A
Significant Non-Complier Universe:	No
Unaddressed Significant Non-Complier Universe:	No
Addressed Significant Non-Complier Universe:	No
Significant Non-Complier With a Compliance Schedule Universe:	No
Financial Assurance Required:	Not reported
Handler Date of Last Change:	20190626
Recognized Trader-Importer:	No
Recognized Trader-Exporter:	No
Importer of Spent Lead Acid Batteries:	No
Exporter of Spent Lead Acid Batteries:	No
Recycler Activity Without Storage:	No
Manifest Broker:	No
Sub-Part P Indicator:	No

Handler - Owner Operator:

Owner/Operator Indicator:	Operator
Owner/Operator Name: RACHEL EVANS	
Legal Status:	Other
Date Became Current:	Not reported
Date Ended Current:	Not reported
Owner/Operator Address:	6526 TREMONT ST
Owner/Operator City,State,Zip:	OAKLAND, CA 94609
Owner/Operator Telephone:	949-351-5077
Owner/Operator Telephone Ext:	Not reported
Owner/Operator Fax:	Not reported
Owner/Operator Email:	Not reported

Owner/Operator Indicator:	Owner
Owner/Operator Name: RACHEL EVANS	
Legal Status:	Other
Date Became Current:	Not reported
Date Ended Current:	Not reported
Owner/Operator Address:	6526 TREMONT ST
Owner/Operator City,State,Zip:	OAKLAND, CA 94609
Owner/Operator Telephone:	949-351-5077
Owner/Operator Telephone Ext:	Not reported
Owner/Operator Fax:	Not reported
Owner/Operator Email:	Not reported

Historic Generators:

Receive Date:	20190408
Handler Name: RACHEL EVANS	
Federal Waste Generator Description:	Not a generator, verified
State District Owner:	Not reported
Large Quantity Handler of Universal Waste:	No
Recognized Trader Importer:	No
Recognized Trader Exporter:	No
Spent Lead Acid Battery Importer:	No
Spent Lead Acid Battery Exporter:	No
Current Record:	Yes
Non Storage Recycler Activity:	Not reported
Electronic Manifest Broker:	Not reported

Map ID
Direction
Distance
Elevation | Site | MAP FINDINGS | Database(s) | EDR ID Number
EPA ID Number

RACHEL EVANS (Continued) **1025829712**

List of NAICS Codes and Descriptions:
NAICS Code: 56299
NAICS Description: All Other Waste Management Services

Facility Has Received Notices of Violations:
Violations: No Violations Found

Evaluation Action Summary:
Evaluations: No Evaluations Found

E MANIFEST:

Manifest Tracking Number:	020137649JJK
Last Updated Date:	20190503
Shipped Date:	20190409
Received Date:	20190411
Manifest Status:	Signed
Submission Type:	DataImage5Copy
Origin Type:	Service
Generator EPA ID:	CAC003009266
Generator Name:	Rachel Evans Sr77166
Generator Location Street Number:	Not reported
Generator Location Street 1:	6526 TREMONT ST
Generator Location Street 2:	Not reported
Generator Location City:	OAKLAND
Generator Location State:	CA
Generator Location Zip:	94609
Generator Mail Street Number:	Not reported
Generator Mail Street 1:	6526 TREMONT ST
Generator Mail Street 2:	Not reported
Generator Mail City:	OAKLAND
Generator Mail Zip:	94609
Generator Mail State:	CA
Generator Contact Company Name:	Not reported
Designated Facility EPA ID:	CAD981382732
Designated Facility Name:	Altamont Landfill & Resource Recovery Facility
Designated Facility Mail Street Number:	10840
Designated Facility Mail Street 1:	Not reported
Designated Facility Mail Street 2:	10840 ALTAMONT PASS RD
Designated Facility Mail City:	LIVERMORE
Designated Facility Mail Zip:	94551
Designated Facility Mail State:	CA
Designated Facility Location Street Number:	10840
Designated Facility Location Street 1:	10840 ALTAMONT PASS RD
Designated Facility Location Street 2:	Not reported
Designated Facility Location City:	LIVERMORE
Designated Facility Location Zip:	94551
Designated Facility Location State:	CA
Designated Facility Contact Company Name:	Not reported
Manifest Residue Indicator:	N
Rejection Indicator:	N

State Waste:

Manifest Tracking Number:	020137649JJK
Waste Line Number:	1

RACHEL EVANS (Continued) **1025829712**

State Waste Code Owner: CA
State Waste Code: 151
State Waste: Asbestos-containing waste

Transporter:
Manifest Tracking Number: 020137649JJK
Transporter Line Number: 1
Transporter EPA ID: CAL000291177
Transporter Name: Synergy Enterprises Inc

Manifest Tracking Number: 020137649JJK
Transporter Line Number: 2
Transporter EPA ID: CAR000272773
Transporter Name: Uni Waste Llc

Waste Line:
Manifest Tracking Number: 020137649JJK
Waste Line Number: 1
U.S. DOT Hazardous Indicator: Y
U.S. DOT ID Number: NA2212
U.S. DOT Description: Na2212, Asbestos, 9, Pg Iii, Rq
Non-Hazardous Waste Description: Not reported
Number of Containers: 12
Container Type Code: BA
Container Type Description: Burlap, cloth, paper, or plastic bags
Waste Quantity: 1
Quantity Unit of Measure Code: Y
Quantity Unit of Measure Description: Cubic Yards
Waste Quantity, in Tons: 0.84
Acute Waste Quantity, in Tons: 0
Non-Acute Waste Quantity, in Tons: 0.84
Waste Quantity, in Kilograms: 761.9052
Acute Waste Quantity, in Kilograms: 0
Non-Acute Waste Quantity, in Kilorgrams: 761.9052
Management Method Code: H132
Management Method Description: LANDFILL (WITH PRIOR TREATMENT AND/OR STABILIZATION)
Waste Residue Indicator: N
Quantity Discrepancy Indicator: N
Waste Type Discrepancy Indicator: N
Waste Density: Not reported
Waste Density Unit of Measure Code: Not reported
Waste Density Unit of Measure Description: Not reported
Form Code: Not reported
Form Code Description: Not reported
Source Code: Not reported
Source Code Description: Not reported
Waste Minimization Code: Not reported
Waste Minimization Code Description: Not reported
Consent Number: Not reported
EPA Waste Indicator: N

MAP FINDINGS

Map ID / Direction / Distance / Elevation	Site	Database(s)	EDR ID Number / EPA ID Number
I25	**AKXNER CONSTRUCTION**	**RCRA NonGen / NLR**	**1001115491**
North	**1929 FAIRVIEW**	**FINDS**	**CAR000014266**
1/8-1/4	**BERKELEY, CA 94703**	**ECHO**	
0.161 mi.		**HWTS**	
852 ft.	**Site 1 of 2 in cluster I**	**HAZNET**	

Relative:
Higher

Actual:
119 ft.

RCRA Listings:

Date Form Received by Agency:		19960805
Handler Name:		Akxner Construction
Handler Address:		Fairview
Handler City,State,Zip:		BERKELEY, CA 94703
EPA ID:		CAR000014266
Contact Name:		JACEK PURAT
Contact Address:		1931 FAIRVIEW STREET
Contact City,State,Zip:		BERKELEY, CA 94703
Contact Telephone:		510-428-2568
Contact Fax:		Not reported
Contact Email:		Not reported
Contact Title:		Not reported
EPA Region:		09
Land Type:		Private
Federal Waste Generator Description:		Not a generator, verified
Non-Notifier:		Not reported
Biennial Report Cycle:		Not reported
Accessibility:		Not reported
Active Site Indicator:		Not reported
State District Owner:		Not reported
State District:		Not reported
Mailing Address:		1931 FAIRVIEW STREET
Mailing City,State,Zip:		BERKELEY, CA 94703
Owner Name:	Jasek Purat	
Owner Type:		Private
Operator Name:	Not reported	
Operator Type:		Not reported
Short-Term Generator Activity:		No
Importer Activity:		No
Mixed Waste Generator:		No
Transporter Activity:		No
Transfer Facility Activity:		No
Recycler Activity with Storage:		No
Small Quantity On-Site Burner Exemption:		No
Smelting Melting and Refining Furnace Exemption:		No
Underground Injection Control:		No
Off-Site Waste Receipt:		No
Universal Waste Indicator:		No
Universal Waste Destination Facility:		No
Federal Universal Waste:		No
Active Site State-Reg Handler:		---
Federal Facility Indicator:		Not reported
Hazardous Secondary Material Indicator:		N
Sub-Part K Indicator:		Not reported
2018 GPRA Permit Baseline:		Not on the Baseline
2018 GPRA Renewals Baseline:		Not on the Baseline
202 GPRA Corrective Action Baseline:		No
Subject to Corrective Action Universe:		No
Non-TSDFs Where RCRA CA has Been Imposed Universe:		No
Corrective Action Priority Ranking:		No NCAPS ranking
Environmental Control Indicator:		No
Institutional Control Indicator:		No

Map ID
Direction
Distance
Elevation Site

MAP FINDINGS

Database(s) EDR ID Number EPA ID Number

AKXNER CONSTRUCTION (Continued) **1001115491**

Human Exposure Controls Indicator:	N/A
Groundwater Controls Indicator:	N/A
Significant Non-Complier Universe:	No
Unaddressed Significant Non-Complier Universe:	No
Addressed Significant Non-Complier Universe:	No
Significant Non-Complier With a Compliance Schedule Universe:	No
Financial Assurance Required:	Not reported
Handler Date of Last Change:	20050401
Recognized Trader-Importer:	No
Recognized Trader-Exporter:	No
Importer of Spent Lead Acid Batteries:	No
Exporter of Spent Lead Acid Batteries:	No
Recycler Activity Without Storage:	No
Manifest Broker:	No
Sub-Part P Indicator:	No

Handler - Owner Operator:

Owner/Operator Indicator:	Owner
Owner/Operator Name: JASEK PURAT	
Legal Status:	Private
Date Became Current:	Not reported
Date Ended Current:	Not reported
Owner/Operator Address:	1929 FAIRVIEW
Owner/Operator City,State,Zip:	BERKELEY, CA 94703
Owner/Operator Telephone:	510-534-1565
Owner/Operator Telephone Ext:	Not reported
Owner/Operator Fax:	Not reported
Owner/Operator Email:	Not reported

Historic Generators:

Receive Date:	19960805
Handler Name: AKXNER CONSTRUCTION	
Federal Waste Generator Description:	Not a generator, verified
State District Owner:	Not reported
Large Quantity Handler of Universal Waste:	No
Recognized Trader Importer:	No
Recognized Trader Exporter:	No
Spent Lead Acid Battery Importer:	No
Spent Lead Acid Battery Exporter:	No
Current Record:	Yes
Non Storage Recycler Activity:	Not reported
Electronic Manifest Broker:	Not reported

List of NAICS Codes and Descriptions:

NAICS Codes:	No NAICS Codes Found

Facility Has Received Notices of Violations:

Violations:	No Violations Found

Evaluation Action Summary:

Evaluations:	No Evaluations Found

Map ID
Direction
Distance
Elevation | Site | MAP FINDINGS | Database(s) | EDR ID Number
EPA ID Number

AKXNER CONSTRUCTION (Continued) **1001115491**

FINDS:
Registry ID: 110002913358

Click Here for FRS Facility Detail Report:

Environmental Interest/Information System:
The Resource Conservation and Recovery Act Information System (RCRAInfo) is EPA's comprehensive information system in support of the Resource Conservation and Recovery Act (RCRA) of 1976 and the Hazardous and Solid Waste Amendments (HSWA) of 1984. It tracks many types of information about generators, transporters, treaters, storers, and disposers of hazardous waste.

Click this hyperlink while viewing on your computer to access additional FINDS: detail in the EDR Site Report.

ECHO:
Envid: 1001115491
Registry ID: 110002913358

DFR URL:
Name: AKXNER CONSTRUCTION
Address: 1929 FAIRVIEW
City,State,Zip: BERKELEY, CA 94703

HWTS:
Name: AKXNER CONSTRUCTION
Address: 1929 FAIRVIEW
Address 2: Not reported
City,State,Zip: BERKELEY, CA 94703
EPA ID: CAR000014266
Inactive Date: 06/30/1998
Create Date: 02/26/1997
Last Act Date: Not reported
Mailing Name: Not reported
Mailing Address: 1929 FAIRVIEW
Mailing Address 2: Not reported
Mailing City,State,Zip: BERKELEY, CA 947030000
Owner Name: JASEK PURAT
Owner Address: 1929 FAIRVIEW
Owner Address 2: Not reported
Owner City,State,Zip: OAKLAND, CA 947030000
Owner Phone: Not reported
Owner Fax: Not reported
Contact Name: JASEK PURAT
Contact Address: INACTIVE PER NON-DELIVERABLE
Contact Address 2: Not reported
City,State,Zip: OAKLAND, CA 947030000
Contact Phone: Not reported
Contact Fax: Not reported
Facility Status: Inactive
Facility Type: PERMANENT
Category: FEDERAL
Latitude: 37.850935
Longitude: -122.269376

Map ID
Direction
Distance
Elevation | Site | MAP FINDINGS | Database(s) | EDR ID Number
EPA ID Number

AKXNER CONSTRUCTION (Continued) **1001115491**

HAZNET:

Name:	AKXNER CONSTRUCTION
Address:	1929 FAIRVIEW
Address 2:	Not reported
City,State,Zip:	BERKELEY, CA 947030000
Contact:	JASEK PURAT
Telephone:	5105341565
Mailing Name:	Not reported
Mailing Address:	1929 FAIRVIEW
Year:	1996
Gepaid:	CAR000014266
TSD EPA ID:	CAD028409019
CA Waste Code:	352 - Other organic solids
Disposal Method:	H01 - Transfer Station
Tons:	0.1

Additional Information:

Year:	1996
Gen EPA ID:	CAR000014266
Shipment Date:	19961205
Creation Date:	5/20/1997 0:00:00
Receipt Date:	19961212
Manifest ID:	95277132
Trans EPA ID:	CAD983668583
Trans Name:	Not reported
Trans 2 EPA ID:	Not reported
Trans 2 Name:	Not reported
TSDF EPA ID:	CAD028409019
Trans Name:	Not reported
TSDF Alt EPA ID:	Not reported
TSDF Alt Name:	Not reported
Waste Code Description:	352 - Other organic solids
RCRA Code:	D008
Meth Code:	H01 - Transfer Station
Quantity Tons:	0.1
Waste Quantity:	200
Quantity Unit:	P
Additional Code 1:	Not reported
Additional Code 2:	Not reported
Additional Code 3:	Not reported
Additional Code 4:	Not reported
Additional Code 5:	Not reported

J26 **GREG MAXWELL** **RCRA NonGen / NLR** **1027697660**
ESE **628-62ND ST** **E MANIFEST** **CAC003240604**
1/8-1/4 **OAKLAND, CA 94609**
0.162 mi.
855 ft. **Site 1 of 2 in cluster J**

Relative:
Higher

Actual:
123 ft.

RCRA Listings:

Date Form Received by Agency:	20230706
Handler Name:	Greg Maxwell
Handler Address:	628-62nd St
Handler City,State,Zip:	OAKLAND, CA 94609

Map ID
Direction
Distance
Elevation | Site | MAP FINDINGS | Database(s) | EDR ID Number
EPA ID Number

GREG MAXWELL (Continued) **1027697660**

EPA ID:		CAC003240604
Contact Name:		GREG MAXWELL
Contact Address:		2532 TAYLOR AVE
Contact City,State,Zip:		OAKLAND, CA 94605
Contact Telephone:		510-508-4376
Contact Fax:		Not reported
Contact Email:		GREGMAXWELL@MSN.COM
Contact Title:		Not reported
EPA Region:		09
Land Type:		Not reported
Federal Waste Generator Description:		Not a generator, verified
Non-Notifier:		Not reported
Biennial Report Cycle:		Not reported
Accessibility:		Not reported
Active Site Indicator:		Not reported
State District Owner:		Not reported
State District:		Not reported
Mailing Address:		2532 TAYLOR AVE
Mailing City,State,Zip:		OAKLAND, CA 94605
Owner Name:	Greg Maxwell	
Owner Type:		Other
Operator Name:	Greg Maxwell	
Operator Type:		Other
Short-Term Generator Activity:		No
Importer Activity:		No
Mixed Waste Generator:		No
Transporter Activity:		No
Transfer Facility Activity:		No
Recycler Activity with Storage:		No
Small Quantity On-Site Burner Exemption:		No
Smelting Melting and Refining Furnace Exemption:		No
Underground Injection Control:		No
Off-Site Waste Receipt:		No
Universal Waste Indicator:		No
Universal Waste Destination Facility:		No
Federal Universal Waste:		No
Active Site State-Reg Handler:		---
Federal Facility Indicator:		Not reported
Hazardous Secondary Material Indicator:		N
Sub-Part K Indicator:		Not reported
2018 GPRA Permit Baseline:		Not on the Baseline
2018 GPRA Renewals Baseline:		Not on the Baseline
202 GPRA Corrective Action Baseline:		No
Subject to Corrective Action Universe:		No
Non-TSDFs Where RCRA CA has Been Imposed Universe:		No
Corrective Action Priority Ranking:		No NCAPS ranking
Environmental Control Indicator:		No
Institutional Control Indicator:		No
Human Exposure Controls Indicator:		N/A
Groundwater Controls Indicator:		N/A
Significant Non-Complier Universe:		No
Unaddressed Significant Non-Complier Universe:		No
Addressed Significant Non-Complier Universe:		No
Significant Non-Complier With a Compliance Schedule Universe:		No
Financial Assurance Required:		Not reported
Handler Date of Last Change:		20230707
Recognized Trader-Importer:		No

Map ID
Direction
Distance
Elevation Site

MAP FINDINGS

Database(s) EDR ID Number EPA ID Number

GREG MAXWELL (Continued) **1027697660**

Recognized Trader-Exporter: No
Importer of Spent Lead Acid Batteries: No
Exporter of Spent Lead Acid Batteries: No
Recycler Activity Without Storage: No
Manifest Broker: No
Sub-Part P Indicator: No

Handler - Owner Operator:
Owner/Operator Indicator: Owner
Owner/Operator Name: GREG MAXWELL
Legal Status: Other
Date Became Current: Not reported
Date Ended Current: Not reported
Owner/Operator Address: 2532 TAYLOR AVE
Owner/Operator City,State,Zip: OAKLAND, CA 94605
Owner/Operator Telephone: 510-508-4376
Owner/Operator Telephone Ext: Not reported
Owner/Operator Fax: Not reported
Owner/Operator Email: Not reported

Owner/Operator Indicator: Operator
Owner/Operator Name: GREG MAXWELL
Legal Status: Other
Date Became Current: Not reported
Date Ended Current: Not reported
Owner/Operator Address: 2532 TAYLOR AVE
Owner/Operator City,State,Zip: OAKLAND, CA 94605
Owner/Operator Telephone: 510-508-4376
Owner/Operator Telephone Ext: Not reported
Owner/Operator Fax: Not reported
Owner/Operator Email: Not reported

Historic Generators:
Receive Date: 20230706
Handler Name: GREG MAXWELL
Federal Waste Generator Description: Not a generator, verified
State District Owner: Not reported
Large Quantity Handler of Universal Waste: No
Recognized Trader Importer: No
Recognized Trader Exporter: No
Spent Lead Acid Battery Importer: No
Spent Lead Acid Battery Exporter: No
Current Record: Yes
Non Storage Recycler Activity: No
Electronic Manifest Broker: No

List of NAICS Codes and Descriptions:
NAICS Code: 56299
NAICS Description: All Other Waste Management Services

Facility Has Received Notices of Violations:
Violations: No Violations Found

Map ID
Direction
Distance
Elevation | Site | MAP FINDINGS | Database(s) | EDR ID Number
EPA ID Number

GREG MAXWELL (Continued) **1027697660**

Evaluation Action Summary:
Evaluations: No Evaluations Found

E MANIFEST:

Manifest Tracking Number:	015005515FLE
Last Updated Date:	20230822
Shipped Date:	20230714
Received Date:	20230728
Manifest Status:	Signed
Submission Type:	DataImage5Copy
Origin Type:	Service
Generator EPA ID:	CAC003240604
Generator Name:	Greg Maxwell
Generator Location Street Number:	Not reported
Generator Location Street 1:	628-62ND ST
Generator Location Street 2:	Not reported
Generator Location City:	OAKLAND
Generator Location State:	CA
Generator Location Zip:	94609
Generator Mail Street Number:	Not reported
Generator Mail Street 1:	2532 TAYLOR AVE
Generator Mail Street 2:	Not reported
Generator Mail City:	OAKLAND
Generator Mail Zip:	94605
Generator Mail State:	CA
Generator Contact Company Name:	Not reported
Designated Facility EPA ID:	NVT330010000
Designated Facility Name:	Us Ecology Nevada, Inc.
Designated Facility Mail Street Number:	Not reported
Designated Facility Mail Street 1:	Not reported
Designated Facility Mail Street 2:	HWY 95 11 MILES S. OF BEATTY
Designated Facility Mail City:	BEATTY
Designated Facility Mail Zip:	89003
Designated Facility Mail State:	NV
Designated Facility Location Street Number:	Not reported
Designated Facility Location Street 1:	HWY 95 11 MILES S. OF BEATTY
Designated Facility Location Street 2:	Not reported
Designated Facility Location City:	BEATTY
Designated Facility Location Zip:	89003
Designated Facility Location State:	NV
Designated Facility Contact Company Name:	Not reported
Manifest Residue Indicator:	N
Rejection Indicator:	N

Transporter:

Manifest Tracking Number:	015005515FLE
Transporter Line Number:	1
Transporter EPA ID:	CAR000049064
Transporter Name:	E.C.T.I.
Manifest Tracking Number:	015005515FLE
Transporter Line Number:	2
Transporter EPA ID:	CAR000045963
Transporter Name:	Aro Trucking

MAP FINDINGS

Map ID / Direction / Distance / Elevation | Site | Database(s) | EDR ID Number / EPA ID Number

GREG MAXWELL (Continued) **1027697660**

Waste Line:

Manifest Tracking Number:	015005515FLE
Waste Line Number:	1
U.S. DOT Hazardous Indicator:	Y
U.S. DOT ID Number:	NA3077
U.S. DOT Description:	Rq, Na3077, Hazardous Waste, Solid, N.O.S., (Lead), 9, Pg Iii
Non-Hazardous Waste Description:	Not reported
Number of Containers:	1
Container Type Code:	DM
Container Type Description:	Metal drums, barrels, kegs
Waste Quantity:	125
Quantity Unit of Measure Code:	P
Quantity Unit of Measure Description:	Pounds
Waste Quantity, in Tons:	0.0625
Acute Waste Quantity, in Tons:	0
Non-Acute Waste Quantity, in Tons:	0.0625
Waste Quantity, in Kilograms:	56.689377
Acute Waste Quantity, in Kilograms:	0
Non-Acute Waste Quantity, in Kilorgrams:	56.689377
Management Method Code:	H132
Management Method Description:	LANDFILL (WITH PRIOR TREATMENT AND/OR STABILIZATION)
Waste Residue Indicator:	N
Quantity Discrepancy Indicator:	N
Waste Type Discrepancy Indicator:	N
Waste Density:	Not reported
Waste Density Unit of Measure Code:	Not reported
Waste Density Unit of Measure Description:	Not reported
Form Code:	Not reported
Form Code Description:	Not reported
Source Code:	Not reported
Source Code Description:	Not reported
Waste Minimization Code:	Not reported
Waste Minimization Code Description:	Not reported
Consent Number:	Not reported
EPA Waste Indicator:	Y

J27 **PETER FRANKEL** **RCRA NonGen / NLR** **1027445131**
East **623 63RD STREET** **E MANIFEST** **CAC003182596**
1/8-1/4 **OAKLAND, CA 94609**
0.162 mi.
855 ft. **Site 2 of 2 in cluster J**

Relative: **Higher**

Actual: **125 ft.**

RCRA Listings:

Date Form Received by Agency:	20220627
Handler Name:	Peter Frankel
Handler Address:	623 63rd Street
Handler City,State,Zip:	OAKLAND, CA 94609
EPA ID:	CAC003182596
Contact Name:	PETER FRANKEL
Contact Address:	623 63RD STREET
Contact City,State,Zip:	OAKLAND, CA 94609
Contact Telephone:	510-654-5999
Contact Fax:	Not reported
Contact Email:	GISELLE.ESPIRITU@SYNERGYCOMPANIES.ORG
Contact Title:	Not reported
EPA Region:	09
Land Type:	Not reported

Map ID
Direction
Distance
Elevation Site

MAP FINDINGS

Database(s) EDR ID Number EPA ID Number

PETER FRANKEL (Continued) **1027445131**

Federal Waste Generator Description:		Not a generator, verified
Non-Notifier:		Not reported
Biennial Report Cycle:		Not reported
Accessibility:		Not reported
Active Site Indicator:		Not reported
State District Owner:		Not reported
State District:		Not reported
Mailing Address:		623 63RD STREET
Mailing City,State,Zip:		OAKLAND, CA 94609
Owner Name:	Peter Frankel	
Owner Type:		Other
Operator Name:	Peter Frankel	
Operator Type:		Other
Short-Term Generator Activity:		No
Importer Activity:		No
Mixed Waste Generator:		No
Transporter Activity:		No
Transfer Facility Activity:		No
Recycler Activity with Storage:		No
Small Quantity On-Site Burner Exemption:		No
Smelting Melting and Refining Furnace Exemption:		No
Underground Injection Control:		No
Off-Site Waste Receipt:		No
Universal Waste Indicator:		No
Universal Waste Destination Facility:		No
Federal Universal Waste:		No
Active Site State-Reg Handler:		---
Federal Facility Indicator:		Not reported
Hazardous Secondary Material Indicator:		N
Sub-Part K Indicator:		Not reported
2018 GPRA Permit Baseline:		Not on the Baseline
2018 GPRA Renewals Baseline:		Not on the Baseline
202 GPRA Corrective Action Baseline:		No
Subject to Corrective Action Universe:		No
Non-TSDFs Where RCRA CA has Been Imposed Universe:		No
Corrective Action Priority Ranking:		No NCAPS ranking
Environmental Control Indicator:		No
Institutional Control Indicator:		No
Human Exposure Controls Indicator:		N/A
Groundwater Controls Indicator:		N/A
Significant Non-Complier Universe:		No
Unaddressed Significant Non-Complier Universe:		No
Addressed Significant Non-Complier Universe:		No
Significant Non-Complier With a Compliance Schedule Universe:		No
Financial Assurance Required:		Not reported
Handler Date of Last Change:		20220629
Recognized Trader-Importer:		No
Recognized Trader-Exporter:		No
Importer of Spent Lead Acid Batteries:		No
Exporter of Spent Lead Acid Batteries:		No
Recycler Activity Without Storage:		No
Manifest Broker:		No
Sub-Part P Indicator:		No

Handler - Owner Operator:
Owner/Operator Indicator: Owner

Map ID
Direction
Distance
Elevation Site

MAP FINDINGS

Database(s) EDR ID Number EPA ID Number

PETER FRANKEL (Continued) **1027445131**

Owner/Operator Name: PETER FRANKEL
Legal Status: Other
Date Became Current: Not reported
Date Ended Current: Not reported
Owner/Operator Address: 623 63RD STREET
Owner/Operator City,State,Zip: OAKLAND, CA 94609
Owner/Operator Telephone: 510-654-5999
Owner/Operator Telephone Ext: Not reported
Owner/Operator Fax: Not reported
Owner/Operator Email: Not reported

Owner/Operator Indicator: Operator
Owner/Operator Name: PETER FRANKEL
Legal Status: Other
Date Became Current: Not reported
Date Ended Current: Not reported
Owner/Operator Address: 623 63RD STREET
Owner/Operator City,State,Zip: OAKLAND, CA 94609
Owner/Operator Telephone: 510-654-5999
Owner/Operator Telephone Ext: Not reported
Owner/Operator Fax: Not reported
Owner/Operator Email: Not reported

Historic Generators:
Receive Date: 20220627
Handler Name: PETER FRANKEL
Federal Waste Generator Description: Not a generator, verified
State District Owner: Not reported
Large Quantity Handler of Universal Waste: No
Recognized Trader Importer: No
Recognized Trader Exporter: No
Spent Lead Acid Battery Importer: No
Spent Lead Acid Battery Exporter: No
Current Record: Yes
Non Storage Recycler Activity: No
Electronic Manifest Broker: No

List of NAICS Codes and Descriptions:
NAICS Code: 56299
NAICS Description: All Other Waste Management Services

Facility Has Received Notices of Violations:
Violations: No Violations Found

Evaluation Action Summary:
Evaluations: No Evaluations Found

E MANIFEST:
Manifest Tracking Number: 022694463JJK
Last Updated Date: 20220722
Shipped Date: 20220701
Received Date: 20220707
Manifest Status: Signed
Submission Type: DataImage5Copy

Map ID
Direction
Distance
Elevation | Site | MAP FINDINGS | Database(s) | EDR ID Number
EPA ID Number

PETER FRANKEL (Continued) **1027445131**

Origin Type:	Service
Generator EPA ID:	CAC003182596
Generator Name:	Peter Frankel
Generator Location Street Number:	Not reported
Generator Location Street 1:	623 63RD STREET
Generator Location Street 2:	Not reported
Generator Location City:	OAKLAND
Generator Location State:	CA
Generator Location Zip:	94609
Generator Mail Street Number:	Not reported
Generator Mail Street 1:	623 63RD STREET
Generator Mail Street 2:	Not reported
Generator Mail City:	OAKLAND
Generator Mail Zip:	94609
Generator Mail State:	CA
Generator Contact Company Name:	Not reported
Designated Facility EPA ID:	CAD981382732
Designated Facility Name:	Altamont Landfill & Resource Recovery Facility
Designated Facility Mail Street Number:	10840
Designated Facility Mail Street 1:	Not reported
Designated Facility Mail Street 2:	ALTAMONT PASS RD
Designated Facility Mail City:	LIVERMORE
Designated Facility Mail Zip:	94551
Designated Facility Mail State:	CA
Designated Facility Location Street Number:	10840
Designated Facility Location Street 1:	ALTAMONT PASS RD
Designated Facility Location Street 2:	Not reported
Designated Facility Location City:	LIVERMORE
Designated Facility Location Zip:	94551
Designated Facility Location State:	CA
Designated Facility Contact Company Name:	Not reported
Manifest Residue Indicator:	N
Rejection Indicator:	N

State Waste:

Manifest Tracking Number:	022694463JJK
Waste Line Number:	1
State Waste Code Owner:	CA
State Waste Code:	151
State Waste:	Asbestos-containing waste

Transporter:

Manifest Tracking Number:	022694463JJK
Transporter Line Number:	1
Transporter EPA ID:	CAL000438487
Transporter Name:	Synergy Ee Inc
Manifest Tracking Number:	022694463JJK
Transporter Line Number:	2
Transporter EPA ID:	CAR000272773
Transporter Name:	Uni Waste Llc

Waste Line:

Manifest Tracking Number:	022694463JJK
Waste Line Number:	1
U.S. DOT Hazardous Indicator:	Y

MAP FINDINGS

Map ID / Direction / Distance / Elevation	Site	Database(s)	EDR ID Number / EPA ID Number

PETER FRANKEL (Continued) **1027445131**

U.S. DOT ID Number:	NA2212
U.S. DOT Description:	Rq, Na2212, Asbestos, 9, Pg Iii
Non-Hazardous Waste Description:	Not reported
Number of Containers:	8
Container Type Code:	BA
Container Type Description:	Burlap, cloth, paper, or plastic bags
Waste Quantity:	1
Quantity Unit of Measure Code:	Y
Quantity Unit of Measure Description:	Cubic Yards
Waste Quantity, in Tons:	0.84
Acute Waste Quantity, in Tons:	0
Non-Acute Waste Quantity, in Tons:	0.84
Waste Quantity, in Kilograms:	761.9052
Acute Waste Quantity, in Kilograms:	0
Non-Acute Waste Quantity, in Kilorgrams:	761.9052
Management Method Code:	H132
Management Method Description:	LANDFILL (WITH PRIOR TREATMENT AND/OR STABILIZATION)
Waste Residue Indicator:	N
Quantity Discrepancy Indicator:	N
Waste Type Discrepancy Indicator:	N
Waste Density:	Not reported
Waste Density Unit of Measure Code:	Not reported
Waste Density Unit of Measure Description:	Not reported
Form Code:	Not reported
Form Code Description:	Not reported
Source Code:	Not reported
Source Code Description:	Not reported
Waste Minimization Code:	Not reported
Waste Minimization Code Description:	Not reported
Consent Number:	Not reported
EPA Waste Indicator:	N

K28 **MONSEN PLATING & SILVERSMITHS** **PFAS ECHO** **1027389951**
SW **N/A**
1/8-1/4 **BERKELEY, CA**
0.168 mi.
887 ft. **Site 1 of 8 in cluster K**

Relative: **Lower**

Actual: **92 ft.**

PFAS ECHO:

Name:	Monsen Plating & Silversmiths
Address:	Not reported
City,State,Zip:	BERKELEY, CA
Latitude:	37.84719
Longitude:	-122.27222
Count:	1
County:	ALAMEDA
Status:	Active
Region:	09
Industry:	Metal Coating

ECHO Facility Report:

Facility Percent Minority:	51.927
Facility Derived Tribes:	Lytton Rancheria of California - 8 mile(s)
Facility Population:	9580.39
EPA Programs:	CWA; RCRA
Federal Facility:	No
Federal Agency:	-
Facility FIPS Code:	06001

Map ID
Direction
Distance
Elevation | Site | MAP FINDINGS | Database(s) | EDR ID Number
EPA ID Number

MONSEN PLATING & SILVERSMITHS (Continued) **1027389951**

Facility Indian Country Flag:	N
Facility Collection Method:	ADDRESS MATCHING-HOUSE NUMBER
Facility Derived HUC:	18050002
Facility Derived WBD:	180500020904
Facility Derived CD113:	13
Facility Derived CB2010:	060014240014012
Facility Major Flag:	-
Facility Active Flag:	Y
Facility Inspection Count:	0
Facility Date Last Inspection:	-
Facility Days Last Inspection:	-
Facility Informal Count:	0
Facility Date Last Informal Action:	-
Facility Formal Action Count:	0
Facility Date Last Formal Action:	-
Facility Total Penalties:	0
Facility Penalty Count:	-
Facility Date Last Penalty:	-
Facility Last Penalty AMT:	-
Facility QTRS With NC:	0
Facility Programs With SNC:	0
Facility Compliance Status:	No Violation Identified
Facility SNC Flag:	N
AIR Flag:	N
NPDES Flag:	Y
SDWIS Flag:	N
RCRA Flag:	Y
TRI Flag:	N
GHG Flag:	N
AIR IDS:	-
CAA Permit Types:	-
CAA NAICS:	-
CAA SICS:	-
NPDES IDS:	CAU000558
CWA Permit Types:	Non-M
CWA NAICS:	-
CWA SICS:	3451
RCRA IDS:	CAD981981665
RCRA Permit Types:	VSQG
RCRA NAICS:	332813
SDWA IDS:	-
SDWA System Types:	-
SDWA Compliance Status:	-
SDWA SNC Flag:	N
TRI IDS:	-
TRI Releases Transfers:	-
TRI On Site Releases:	-
TRI Off Site Transfers:	-
TRI Reporter:	-
Facility IMP Water Flag:	-
EJSCREEN Flag US:	Y

EJSCREEN Report:

MAP FINDINGS

Map ID / Direction / Distance / Elevation	Site	Database(s)	EDR ID Number / EPA ID Number
29 SSE 1/8-1/4 0.170 mi. 897 ft.	**ELLA MURRAY 682 61ST STREET OAKLAND, CA 94609**	**RCRA NonGen / NLR E MANIFEST**	**1025847160 CAC003027169**

Relative: Higher

Actual: 112 ft.

RCRA Listings:

Date Form Received by Agency:		20190731
Handler Name:		Ella Murray
Handler Address:		682 61st Street
Handler City,State,Zip:		OAKLAND, CA 94609
EPA ID:		CAC003027169
Contact Name:		ELLA MURRAY
Contact Address:		682 61ST STREET
Contact City,State,Zip:		OAKLAND, CA 94609
Contact Telephone:		510-547-8656
Contact Fax:		Not reported
Contact Email:		SHACARRAHENDERSON@ALLIANCE-ENVIRO.COM
Contact Title:		Not reported
EPA Region:		09
Land Type:		Not reported
Federal Waste Generator Description:		Not a generator, verified
Non-Notifier:		Not reported
Biennial Report Cycle:		Not reported
Accessibility:		Not reported
Active Site Indicator:		Not reported
State District Owner:		Not reported
State District:		Not reported
Mailing Address:		682 61ST STREET
Mailing City,State,Zip:		OAKLAND, CA 94609
Owner Name:	Ella Murray	
Owner Type:		Other
Operator Name:	Ella Murray	
Operator Type:		Other
Short-Term Generator Activity:		No
Importer Activity:		No
Mixed Waste Generator:		No
Transporter Activity:		No
Transfer Facility Activity:		No
Recycler Activity with Storage:		No
Small Quantity On-Site Burner Exemption:		No
Smelting Melting and Refining Furnace Exemption:		No
Underground Injection Control:		No
Off-Site Waste Receipt:		No
Universal Waste Indicator:		No
Universal Waste Destination Facility:		No
Federal Universal Waste:		No
Active Site State-Reg Handler:		---
Federal Facility Indicator:		Not reported
Hazardous Secondary Material Indicator:		N
Sub-Part K Indicator:		Not reported
2018 GPRA Permit Baseline:		Not on the Baseline
2018 GPRA Renewals Baseline:		Not on the Baseline
202 GPRA Corrective Action Baseline:		No
Subject to Corrective Action Universe:		No
Non-TSDFs Where RCRA CA has Been Imposed Universe:		No
Corrective Action Priority Ranking:		No NCAPS ranking
Environmental Control Indicator:		No
Institutional Control Indicator:		No

Map ID
Direction
Distance
Elevation Site

MAP FINDINGS

Database(s) EDR ID Number EPA ID Number

ELLA MURRAY (Continued) **1025847160**

Human Exposure Controls Indicator:	N/A
Groundwater Controls Indicator:	N/A
Significant Non-Complier Universe:	No
Unaddressed Significant Non-Complier Universe:	No
Addressed Significant Non-Complier Universe:	No
Significant Non-Complier With a Compliance Schedule Universe:	No
Financial Assurance Required:	Not reported
Handler Date of Last Change:	20190910
Recognized Trader-Importer:	No
Recognized Trader-Exporter:	No
Importer of Spent Lead Acid Batteries:	No
Exporter of Spent Lead Acid Batteries:	No
Recycler Activity Without Storage:	No
Manifest Broker:	No
Sub-Part P Indicator:	No

Handler - Owner Operator:

Owner/Operator Indicator:	Owner
Owner/Operator Name: ELLA MURRAY	
Legal Status:	Other
Date Became Current:	Not reported
Date Ended Current:	Not reported
Owner/Operator Address:	682 61ST STREET
Owner/Operator City,State,Zip:	OAKLAND, CA 94609
Owner/Operator Telephone:	510-547-8656
Owner/Operator Telephone Ext:	Not reported
Owner/Operator Fax:	Not reported
Owner/Operator Email:	Not reported

Owner/Operator Indicator:	Operator
Owner/Operator Name: ELLA MURRAY	
Legal Status:	Other
Date Became Current:	Not reported
Date Ended Current:	Not reported
Owner/Operator Address:	682 61ST STREET
Owner/Operator City,State,Zip:	OAKLAND, CA 94609
Owner/Operator Telephone:	510-547-8656
Owner/Operator Telephone Ext:	Not reported
Owner/Operator Fax:	Not reported
Owner/Operator Email:	Not reported

Historic Generators:

Receive Date:	20190731
Handler Name: ELLA MURRAY	
Federal Waste Generator Description:	Not a generator, verified
State District Owner:	Not reported
Large Quantity Handler of Universal Waste:	No
Recognized Trader Importer:	No
Recognized Trader Exporter:	No
Spent Lead Acid Battery Importer:	No
Spent Lead Acid Battery Exporter:	No
Current Record:	Yes
Non Storage Recycler Activity:	Not reported
Electronic Manifest Broker:	Not reported

ELLA MURRAY (Continued) **1025847160**

List of NAICS Codes and Descriptions:
NAICS Code: 56299
NAICS Description: All Other Waste Management Services

Facility Has Received Notices of Violations:
Violations: No Violations Found

Evaluation Action Summary:
Evaluations: No Evaluations Found

E MANIFEST:

Manifest Tracking Number:	019647602JJK
Last Updated Date:	20190918
Shipped Date:	20190801
Received Date:	20190820
Manifest Status:	Signed
Submission Type:	DataImage5Copy
Origin Type:	Mail
Generator EPA ID:	CAC003027169
Generator Name:	Ella Murray
Generator Location Street Number:	Not reported
Generator Location Street 1:	682 61ST STREET
Generator Location Street 2:	Not reported
Generator Location City:	OAKLAND
Generator Location State:	CA
Generator Location Zip:	94609
Generator Mail Street Number:	Not reported
Generator Mail Street 1:	682 61ST STREET
Generator Mail Street 2:	Not reported
Generator Mail City:	OAKLAND
Generator Mail Zip:	94609
Generator Mail State:	CA
Generator Contact Company Name:	Not reported
Designated Facility EPA ID:	CAD982042475
Designated Facility Name:	Recology Hay Road
Designated Facility Mail Street Number:	Not reported
Designated Facility Mail Street 1:	Not reported
Designated Facility Mail Street 2:	235 N FIRST ST
Designated Facility Mail City:	DIXON
Designated Facility Mail Zip:	95620
Designated Facility Mail State:	CA
Designated Facility Location Street Number:	Not reported
Designated Facility Location Street 1:	6426 HAY RD
Designated Facility Location Street 2:	Not reported
Designated Facility Location City:	VACAVILLE
Designated Facility Location Zip:	95687-0000
Designated Facility Location State:	CA
Designated Facility Contact Company Name:	Not reported
Manifest Residue Indicator:	N
Rejection Indicator:	N

State Waste:

Manifest Tracking Number:	019647602JJK
Waste Line Number:	1

ELLA MURRAY (Continued) **1025847160**

State Waste Code Owner: CA
State Waste Code: 151
State Waste: Asbestos-containing waste

Transporter:
Manifest Tracking Number: 019647602JJK
Transporter Line Number: 1
Transporter EPA ID: CAL000160111
Transporter Name: Alliance Environmental Group Llc

Manifest Tracking Number: 019647602JJK
Transporter Line Number: 2
Transporter EPA ID: CAR000049064
Transporter Name: E C T I

Waste Line:
Manifest Tracking Number: 019647602JJK
Waste Line Number: 1
U.S. DOT Hazardous Indicator: Y
U.S. DOT ID Number: NA2212
U.S. DOT Description: Rq Na2212, Asbestos, 9, Pgiii
Non-Hazardous Waste Description: Not reported
Number of Containers: 2
Container Type Code: BA
Container Type Description: Burlap, cloth, paper, or plastic bags
Waste Quantity: 1
Quantity Unit of Measure Code: Y
Quantity Unit of Measure Description: Cubic Yards
Waste Quantity, in Tons: 0.84
Acute Waste Quantity, in Tons: 0
Non-Acute Waste Quantity, in Tons: 0.84
Waste Quantity, in Kilograms: 761.9052
Acute Waste Quantity, in Kilograms: 0
Non-Acute Waste Quantity, in Kilorgrams: 761.9052
Management Method Code: H132
Management Method Description: LANDFILL (WITH PRIOR TREATMENT AND/OR STABILIZATION)
Waste Residue Indicator: N
Quantity Discrepancy Indicator: N
Waste Type Discrepancy Indicator: N
Waste Density: Not reported
Waste Density Unit of Measure Code: Not reported
Waste Density Unit of Measure Description: Not reported
Form Code: Not reported
Form Code Description: Not reported
Source Code: Not reported
Source Code Description: Not reported
Waste Minimization Code: Not reported
Waste Minimization Code Description: Not reported
Consent Number: Not reported
EPA Waste Indicator: Y

MAP FINDINGS

Map ID
Direction
Distance
Elevation | Site | Database(s) | EDR ID Number / EPA ID Number

L30
South
1/8-1/4
0.172 mi.
909 ft.

KEALIE & ALEX PRETZLAC SR81120
745 61ST ST
OAKLAND, CA 94609

Site 1 of 2 in cluster L

RCRA NonGen / NLR **1026040839**
E MANIFEST **CAC003046958**

Relative:
Lower

Actual:
103 ft.

RCRA Listings:

Date Form Received by Agency:		20191212
Handler Name:		Kealie & Alex Pretzlav
Handler Address:		745 61st St
Handler City,State,Zip:		OAKLAND, CA 94609
EPA ID:		CAC003046958
Contact Name:		KEALIE & ALEX PRETZLAV
Contact Address:		745 61ST ST
Contact City,State,Zip:		OAKLAND, CA 94609
Contact Telephone:		510-213-0267
Contact Fax:		Not reported
Contact Email:		RUTH.DELGADILLO@SYNERGYCOMPANIES.ORG
Contact Title:		Not reported
EPA Region:		09
Land Type:		Not reported
Federal Waste Generator Description:		Not a generator, verified
Non-Notifier:		Not reported
Biennial Report Cycle:		Not reported
Accessibility:		Not reported
Active Site Indicator:		Not reported
State District Owner:		Not reported
State District:		Not reported
Mailing Address:		745 61ST ST
Mailing City,State,Zip:		OAKLAND, CA 94609
Owner Name:	Kealie & Alex Pretzlav	
Owner Type:		Other
Operator Name:	Kealie & Alex Pretzlav	
Operator Type:		Other
Short-Term Generator Activity:		No
Importer Activity:		No
Mixed Waste Generator:		No
Transporter Activity:		No
Transfer Facility Activity:		No
Recycler Activity with Storage:		No
Small Quantity On-Site Burner Exemption:		No
Smelting Melting and Refining Furnace Exemption:		No
Underground Injection Control:		No
Off-Site Waste Receipt:		No
Universal Waste Indicator:		No
Universal Waste Destination Facility:		No
Federal Universal Waste:		No
Active Site State-Reg Handler:		---
Federal Facility Indicator:		Not reported
Hazardous Secondary Material Indicator:		N
Sub-Part K Indicator:		Not reported
2018 GPRA Permit Baseline:		Not on the Baseline
2018 GPRA Renewals Baseline:		Not on the Baseline
202 GPRA Corrective Action Baseline:		No
Subject to Corrective Action Universe:		No
Non-TSDFs Where RCRA CA has Been Imposed Universe:		No
Corrective Action Priority Ranking:		No NCAPS ranking
Environmental Control Indicator:		No
Institutional Control Indicator:		No

KEALIE & ALEX PRETZLAC SR81120 (Continued) **1026040839**

Human Exposure Controls Indicator:	N/A
Groundwater Controls Indicator:	N/A
Significant Non-Complier Universe:	No
Unaddressed Significant Non-Complier Universe:	No
Addressed Significant Non-Complier Universe:	No
Significant Non-Complier With a Compliance Schedule Universe:	No
Financial Assurance Required:	Not reported
Handler Date of Last Change:	20200210
Recognized Trader-Importer:	No
Recognized Trader-Exporter:	No
Importer of Spent Lead Acid Batteries:	No
Exporter of Spent Lead Acid Batteries:	No
Recycler Activity Without Storage:	No
Manifest Broker:	No
Sub-Part P Indicator:	No

Handler - Owner Operator:

Owner/Operator Indicator:	Operator
Owner/Operator Name: KEALIE & ALEX PRETZLAV	
Legal Status:	Other
Date Became Current:	Not reported
Date Ended Current:	Not reported
Owner/Operator Address:	745 61ST ST
Owner/Operator City,State,Zip:	OAKLAND, CA 94609
Owner/Operator Telephone:	510-213-0267
Owner/Operator Telephone Ext:	Not reported
Owner/Operator Fax:	Not reported
Owner/Operator Email:	Not reported

Owner/Operator Indicator:	Owner
Owner/Operator Name: KEALIE & ALEX PRETZLAV	
Legal Status:	Other
Date Became Current:	Not reported
Date Ended Current:	Not reported
Owner/Operator Address:	745 61ST ST
Owner/Operator City,State,Zip:	OAKLAND, CA 94609
Owner/Operator Telephone:	510-213-0267
Owner/Operator Telephone Ext:	Not reported
Owner/Operator Fax:	Not reported
Owner/Operator Email:	Not reported

Historic Generators:

Receive Date:	20191212
Handler Name: KEALIE & ALEX PRETZLAV	
Federal Waste Generator Description:	Not a generator, verified
State District Owner:	Not reported
Large Quantity Handler of Universal Waste:	No
Recognized Trader Importer:	No
Recognized Trader Exporter:	No
Spent Lead Acid Battery Importer:	No
Spent Lead Acid Battery Exporter:	No
Current Record:	Yes
Non Storage Recycler Activity:	Not reported
Electronic Manifest Broker:	Not reported

Map ID
Direction
Distance
Elevation | Site | MAP FINDINGS | Database(s) | EDR ID Number
EPA ID Number

KEALIE & ALEX PRETZLAC SR81120 (Continued) **1026040839**

List of NAICS Codes and Descriptions:
NAICS Code: 56299
NAICS Description: All Other Waste Management Services

Facility Has Received Notices of Violations:
Violations: No Violations Found

Evaluation Action Summary:
Evaluations: No Evaluations Found

E MANIFEST:

Manifest Tracking Number:	021326502JJK
Last Updated Date:	20200108
Shipped Date:	20191213
Received Date:	20191217
Manifest Status:	Signed
Submission Type:	DataImage5Copy
Origin Type:	Service
Generator EPA ID:	CAC003046958
Generator Name:	Kealie & Alex Pretzlac Sr81120
Generator Location Street Number:	Not reported
Generator Location Street 1:	745 61ST ST
Generator Location Street 2:	Not reported
Generator Location City:	OAKLAND
Generator Location State:	CA
Generator Location Zip:	94609
Generator Mail Street Number:	Not reported
Generator Mail Street 1:	745 61ST ST
Generator Mail Street 2:	Not reported
Generator Mail City:	OAKLAND
Generator Mail Zip:	94609
Generator Mail State:	CA
Generator Contact Company Name:	Not reported
Designated Facility EPA ID:	CAD981382732
Designated Facility Name:	Altamont Landfill & Resource Recovery Facility
Designated Facility Mail Street Number:	10840
Designated Facility Mail Street 1:	Not reported
Designated Facility Mail Street 2:	10840 ALTAMONT PASS RD
Designated Facility Mail City:	LIVERMORE
Designated Facility Mail Zip:	94551
Designated Facility Mail State:	CA
Designated Facility Location Street Number:	10840
Designated Facility Location Street 1:	10840 ALTAMONT PASS RD
Designated Facility Location Street 2:	Not reported
Designated Facility Location City:	LIVERMORE
Designated Facility Location Zip:	94551
Designated Facility Location State:	CA
Designated Facility Contact Company Name:	Not reported
Manifest Residue Indicator:	N
Rejection Indicator:	N

State Waste:

Manifest Tracking Number:	021326502JJK
Waste Line Number:	1

KEALIE & ALEX PRETZLAC SR81120 (Continued) **1026040839**

State Waste Code Owner: CA
State Waste Code: 151
State Waste: Asbestos-containing waste

Transporter:
Manifest Tracking Number: 021326502JJK
Transporter Line Number: 1
Transporter EPA ID: CAL000291177
Transporter Name: Synergy Enterprises Inc

Manifest Tracking Number: 021326502JJK
Transporter Line Number: 2
Transporter EPA ID: CAR000272773
Transporter Name: Uni Waste Llc

Waste Line:
Manifest Tracking Number: 021326502JJK
Waste Line Number: 1
U.S. DOT Hazardous Indicator: Y
U.S. DOT ID Number: NA2212
U.S. DOT Description: Rq Na2212, Asbestos, 9, Pgiii
Non-Hazardous Waste Description: Not reported
Number of Containers: 10
Container Type Code: BA
Container Type Description: Burlap, cloth, paper, or plastic bags
Waste Quantity: 1
Quantity Unit of Measure Code: Y
Quantity Unit of Measure Description: Cubic Yards
Waste Quantity, in Tons: 0.84
Acute Waste Quantity, in Tons: 0
Non-Acute Waste Quantity, in Tons: 0.84
Waste Quantity, in Kilograms: 761.9052
Acute Waste Quantity, in Kilograms: 0
Non-Acute Waste Quantity, in Kilorgrams: 761.9052
Management Method Code: H132
Management Method Description: LANDFILL (WITH PRIOR TREATMENT AND/OR STABILIZATION)
Waste Residue Indicator: N
Quantity Discrepancy Indicator: N
Waste Type Discrepancy Indicator: N
Waste Density: Not reported
Waste Density Unit of Measure Code: Not reported
Waste Density Unit of Measure Description: Not reported
Form Code: Not reported
Form Code Description: Not reported
Source Code: Not reported
Source Code Description: Not reported
Waste Minimization Code: Not reported
Waste Minimization Code Description: Not reported
Consent Number: Not reported
EPA Waste Indicator: N

MAP FINDINGS

Map ID / Direction / Distance / Elevation	Site	Database(s)	EDR ID Number / EPA ID Number
K31	**UNIVERSE PAINTING AND CONSTRUCTION**	**RCRA NonGen / NLR**	**1031037984**
WSW	**3370 ADELINE ST**	**E MANIFEST**	**CAC003264110**
1/8-1/4	**BERKELEY, CA 94703**		
0.174 mi.			
919 ft.	**Site 2 of 8 in cluster K**		

Relative: **Lower**

Actual: **91 ft.**

RCRA Listings:

Date Form Received by Agency:		20231207
Handler Name:		Universe Painting And Construction
Handler Address:		3370 Adeline St
Handler City,State,Zip:		BERKELEY, CA 94703
EPA ID:		CAC003264110
Contact Name:		ASEN ANGELOV
Contact Address:		3370 ADELINE ST
Contact City,State,Zip:		BERKELEY, CA 94703
Contact Telephone:		510-520-2171
Contact Fax:		Not reported
Contact Email:		ASEN@UNIVERSEPAINTING.COM
Contact Title:		Not reported
EPA Region:		09
Land Type:		Not reported
Federal Waste Generator Description:		Not a generator, verified
Non-Notifier:		Not reported
Biennial Report Cycle:		Not reported
Accessibility:		Not reported
Active Site Indicator:		Not reported
State District Owner:		Not reported
State District:		Not reported
Mailing Address:		3370 ADELINE ST
Mailing City,State,Zip:		BERKELEY, CA 94703
Owner Name:	Asen Angelov	
Owner Type:		Other
Operator Name:	Asen Angelov	
Operator Type:		Other
Short-Term Generator Activity:		No
Importer Activity:		No
Mixed Waste Generator:		No
Transporter Activity:		No
Transfer Facility Activity:		No
Recycler Activity with Storage:		No
Small Quantity On-Site Burner Exemption:		No
Smelting Melting and Refining Furnace Exemption:		No
Underground Injection Control:		No
Off-Site Waste Receipt:		No
Universal Waste Indicator:		No
Universal Waste Destination Facility:		No
Federal Universal Waste:		No
Active Site State-Reg Handler:		---
Federal Facility Indicator:		Not reported
Hazardous Secondary Material Indicator:		N
Sub-Part K Indicator:		Not reported
2018 GPRA Permit Baseline:		Not on the Baseline
2018 GPRA Renewals Baseline:		Not on the Baseline
202 GPRA Corrective Action Baseline:		No
Subject to Corrective Action Universe:		No
Non-TSDFs Where RCRA CA has Been Imposed Universe:		No
Corrective Action Priority Ranking:		No NCAPS ranking
Environmental Control Indicator:		No
Institutional Control Indicator:		No

UNIVERSE PAINTING AND CONSTRUCTION (Continued) **1031037984**

Human Exposure Controls Indicator:	N/A
Groundwater Controls Indicator:	N/A
Significant Non-Complier Universe:	No
Unaddressed Significant Non-Complier Universe:	No
Addressed Significant Non-Complier Universe:	No
Significant Non-Complier With a Compliance Schedule Universe:	No
Financial Assurance Required:	Not reported
Handler Date of Last Change:	20231207
Recognized Trader-Importer:	No
Recognized Trader-Exporter:	No
Importer of Spent Lead Acid Batteries:	No
Exporter of Spent Lead Acid Batteries:	No
Recycler Activity Without Storage:	No
Manifest Broker:	No
Sub-Part P Indicator:	No

Handler - Owner Operator:

Owner/Operator Indicator:	Operator
Owner/Operator Name: ASEN ANGELOV	
Legal Status:	Other
Date Became Current:	Not reported
Date Ended Current:	Not reported
Owner/Operator Address:	3370 ADELINE ST
Owner/Operator City,State,Zip:	BERKELEY, CA 94703
Owner/Operator Telephone:	510-520-2171
Owner/Operator Telephone Ext:	Not reported
Owner/Operator Fax:	Not reported
Owner/Operator Email:	Not reported

Owner/Operator Indicator:	Owner
Owner/Operator Name: ASEN ANGELOV	
Legal Status:	Other
Date Became Current:	Not reported
Date Ended Current:	Not reported
Owner/Operator Address:	3370 ADELINE ST
Owner/Operator City,State,Zip:	BERKELEY, CA 94703
Owner/Operator Telephone:	510-520-2171
Owner/Operator Telephone Ext:	Not reported
Owner/Operator Fax:	Not reported
Owner/Operator Email:	Not reported

Historic Generators:

Receive Date:	20231207
Handler Name:	UNIVERSE PAINTING AND CONSTRUCTION
Federal Waste Generator Description:	Not a generator, verified
State District Owner:	Not reported
Large Quantity Handler of Universal Waste:	No
Recognized Trader Importer:	No
Recognized Trader Exporter:	No
Spent Lead Acid Battery Importer:	No
Spent Lead Acid Battery Exporter:	No
Current Record:	Yes
Non Storage Recycler Activity:	No
Electronic Manifest Broker:	No

Map ID
Direction
Distance
Elevation | Site | MAP FINDINGS | Database(s) | EDR ID Number
EPA ID Number

UNIVERSE PAINTING AND CONSTRUCTION (Continued) **1031037984**

List of NAICS Codes and Descriptions:
NAICS Code: 54162
NAICS Description: Environmental Consulting Services

Facility Has Received Notices of Violations:
Violations: No Violations Found

Evaluation Action Summary:
Evaluations: No Evaluations Found

E MANIFEST:

Manifest Tracking Number:	024412199JJK
Last Updated Date:	20240216
Shipped Date:	20231213
Received Date:	20240103
Manifest Status:	Signed
Submission Type:	DataImage5Copy
Origin Type:	Service
Generator EPA ID:	CAC003264110
Generator Name:	Universe Painting And Construction
Generator Location Street Number:	Not reported
Generator Location Street 1:	3370 ADELINE ST
Generator Location Street 2:	Not reported
Generator Location City:	BERKELEY
Generator Location State:	CA
Generator Location Zip:	94703
Generator Mail Street Number:	Not reported
Generator Mail Street 1:	3370 Adeline St
Generator Mail Street 2:	Not reported
Generator Mail City:	Berkeley
Generator Mail Zip:	94703
Generator Mail State:	CA
Generator Contact Company Name:	Not reported
Designated Facility EPA ID:	CAD982444481
Designated Facility Name:	Hazmat Tsdf Inc, Former Filter Recycling Services Inc
Designated Facility Mail Street Number:	180
Designated Facility Mail Street 1:	Not reported
Designated Facility Mail Street 2:	WEST MONTE AVENUE
Designated Facility Mail City:	RIALTO
Designated Facility Mail Zip:	92316
Designated Facility Mail State:	CA
Designated Facility Location Street Number:	180
Designated Facility Location Street 1:	WEST MONTE AVENUE
Designated Facility Location Street 2:	Not reported
Designated Facility Location City:	RIALTO
Designated Facility Location Zip:	92316
Designated Facility Location State:	CA
Designated Facility Contact Company Name:	Not reported
Manifest Residue Indicator:	N
Rejection Indicator:	N

Manifest Tracking Number:	024412215JJK
Last Updated Date:	20240202
Shipped Date:	20231213

UNIVERSE PAINTING AND CONSTRUCTION (Continued) **1031037984**

Received Date:	20240117
Manifest Status:	Signed
Submission Type:	DataImage5Copy
Origin Type:	Web
Generator EPA ID:	CAC003264110
Generator Name:	Universe Painting And Construction
Generator Location Street Number:	Not reported
Generator Location Street 1:	3370 ADELINE ST
Generator Location Street 2:	Not reported
Generator Location City:	BERKELEY
Generator Location State:	CA
Generator Location Zip:	94703
Generator Mail Street Number:	Not reported
Generator Mail Street 1:	3370 ADELINE ST
Generator Mail Street 2:	Not reported
Generator Mail City:	BERKELEY
Generator Mail Zip:	94703
Generator Mail State:	CA
Generator Contact Company Name:	Not reported
Designated Facility EPA ID:	MOD981123391
Designated Facility Name:	Hazmat Inc
Designated Facility Mail Street Number:	Not reported
Designated Facility Mail Street 1:	Not reported
Designated Facility Mail Street 2:	6300 STADIUM DR
Designated Facility Mail City:	KANSAS CITY
Designated Facility Mail Zip:	64129-1737
Designated Facility Mail State:	MO
Designated Facility Location Street Number:	Not reported
Designated Facility Location Street 1:	6300 STADIUM DR
Designated Facility Location Street 2:	Not reported
Designated Facility Location City:	KANSAS CITY
Designated Facility Location Zip:	64129-1737
Designated Facility Location State:	MO
Designated Facility Contact Company Name:	Not reported
Manifest Residue Indicator:	N
Rejection Indicator:	N

Transporter:

Manifest Tracking Number:	024412215JJK
Transporter Line Number:	1
Transporter EPA ID:	CAR000217513
Transporter Name:	Environmental Logistics Inc

Waste Line:

Manifest Tracking Number:	024412215JJK
Waste Line Number:	1
U.S. DOT Hazardous Indicator:	Y
U.S. DOT ID Number:	UN3264
U.S. DOT Description:	Un3264, Waste Corrosive Liquid, Acidic, Inorganic N.O.S, (Hydrochloric Acid, Water), 8, Ii
Non-Hazardous Waste Description:	Not reported
Number of Containers:	10
Container Type Code:	DF
Container Type Description:	Fiberboard or plastic drums, barrels, kegs
Waste Quantity:	550
Quantity Unit of Measure Code:	G

Map ID
Direction
Distance
Elevation | Site | MAP FINDINGS | Database(s) | EDR ID Number
EPA ID Number

UNIVERSE PAINTING AND CONSTRUCTION (Continued) **1031037984**

Quantity Unit of Measure Description:	Gallons
Waste Quantity, in Tons:	2.293578
Acute Waste Quantity, in Tons:	0
Non-Acute Waste Quantity, in Tons:	2.293578
Waste Quantity, in Kilograms:	2080.344
Acute Waste Quantity, in Kilograms:	0
Non-Acute Waste Quantity, in Kilorgrams:	2080.344
Management Method Code:	H141
Management Method Description:	STORAGE, BULKING AND/OR TRANSFER OFF SITE
Waste Residue Indicator:	N
Quantity Discrepancy Indicator:	N
Waste Type Discrepancy Indicator:	N
Waste Density:	Not reported
Waste Density Unit of Measure Code:	Not reported
Waste Density Unit of Measure Description:	Not reported
Form Code:	Not reported
Form Code Description:	Not reported
Source Code:	Not reported
Source Code Description:	Not reported
Waste Minimization Code:	Not reported
Waste Minimization Code Description:	Not reported
Consent Number:	Not reported
EPA Waste Indicator:	Y
Manifest Tracking Number:	024412215JJK
Waste Line Number:	2
U.S. DOT Hazardous Indicator:	Y
U.S. DOT ID Number:	UN2789
U.S. DOT Description:	Un2789, Waste Acetic Acid Glacial, 8, Ii
Non-Hazardous Waste Description:	Not reported
Number of Containers:	1
Container Type Code:	DF
Container Type Description:	Fiberboard or plastic drums, barrels, kegs
Waste Quantity:	60
Quantity Unit of Measure Code:	P
Quantity Unit of Measure Description:	Pounds
Waste Quantity, in Tons:	0.03
Acute Waste Quantity, in Tons:	0
Non-Acute Waste Quantity, in Tons:	0.03
Waste Quantity, in Kilograms:	27.2109
Acute Waste Quantity, in Kilograms:	0
Non-Acute Waste Quantity, in Kilorgrams:	27.2109
Management Method Code:	H141
Management Method Description:	STORAGE, BULKING AND/OR TRANSFER OFF SITE
Waste Residue Indicator:	N
Quantity Discrepancy Indicator:	N
Waste Type Discrepancy Indicator:	N
Waste Density:	Not reported
Waste Density Unit of Measure Code:	Not reported
Waste Density Unit of Measure Description:	Not reported
Form Code:	Not reported
Form Code Description:	Not reported
Source Code:	Not reported
Source Code Description:	Not reported
Waste Minimization Code:	Not reported
Waste Minimization Code Description:	Not reported
Consent Number:	Not reported

UNIVERSE PAINTING AND CONSTRUCTION (Continued) **1031037984**

EPA Waste Indicator:	Y
Manifest Tracking Number:	024412215JJK
Waste Line Number:	3
U.S. DOT Hazardous Indicator:	Y
U.S. DOT ID Number:	NA3077
U.S. DOT Description:	Na3077, Hazardous Waste, Solid N.O.S., (Lead, Chrome, Sand), 9, Iii
Non-Hazardous Waste Description:	Not reported
Number of Containers:	2
Container Type Code:	DF
Container Type Description:	Fiberboard or plastic drums, barrels, kegs
Waste Quantity:	680
Quantity Unit of Measure Code:	P
Quantity Unit of Measure Description:	Pounds
Waste Quantity, in Tons:	0.34
Acute Waste Quantity, in Tons:	0
Non-Acute Waste Quantity, in Tons:	0.34
Waste Quantity, in Kilograms:	308.39023
Acute Waste Quantity, in Kilograms:	0
Non-Acute Waste Quantity, in Kilorgrams:	308.39023
Management Method Code:	H141
Management Method Description:	STORAGE, BULKING AND/OR TRANSFER OFF SITE
Waste Residue Indicator:	N
Quantity Discrepancy Indicator:	N
Waste Type Discrepancy Indicator:	N
Waste Density:	Not reported
Waste Density Unit of Measure Code:	Not reported
Waste Density Unit of Measure Description:	Not reported
Form Code:	Not reported
Form Code Description:	Not reported
Source Code:	Not reported
Source Code Description:	Not reported
Waste Minimization Code:	Not reported
Waste Minimization Code Description:	Not reported
Consent Number:	Not reported
EPA Waste Indicator:	Y
Manifest Tracking Number:	024412215JJK
Waste Line Number:	4
U.S. DOT Hazardous Indicator:	Y
U.S. DOT ID Number:	UN2922
U.S. DOT Description:	Un2922, Waste Corrosive Liquids, Toxic N.O.S., (Hydrochloric Acid, Lead), 8, Ii
Non-Hazardous Waste Description:	Not reported
Number of Containers:	5
Container Type Code:	CF
Container Type Description:	Fiber or plastic boxes, cartons, cases
Waste Quantity:	3700
Quantity Unit of Measure Code:	P
Quantity Unit of Measure Description:	Pounds
Waste Quantity, in Tons:	1.85
Acute Waste Quantity, in Tons:	0
Non-Acute Waste Quantity, in Tons:	1.85
Waste Quantity, in Kilograms:	1678.0056
Acute Waste Quantity, in Kilograms:	0
Non-Acute Waste Quantity, in Kilorgrams:	1678.0056
Management Method Code:	H141

Map ID
Direction
Distance
Elevation | Site | MAP FINDINGS | Database(s) | EDR ID Number
EPA ID Number

UNIVERSE PAINTING AND CONSTRUCTION (Continued) **1031037984**

Management Method Description: STORAGE, BULKING AND/OR TRANSFER OFF SITE
Waste Residue Indicator: N
Quantity Discrepancy Indicator: N
Waste Type Discrepancy Indicator: N
Waste Density: Not reported
Waste Density Unit of Measure Code: Not reported
Waste Density Unit of Measure Description: Not reported
Form Code: Not reported
Form Code Description: Not reported
Source Code: Not reported
Source Code Description: Not reported
Waste Minimization Code: Not reported
Waste Minimization Code Description: Not reported
Consent Number: Not reported
EPA Waste Indicator: Y

Manifest Tracking Number: 024412215JJK
Waste Line Number: 5
U.S. DOT Hazardous Indicator: Y
U.S. DOT ID Number: UN1680
U.S. DOT Description: Un1680, Waste Potassium Cyanide Solid, 6.1, I
Non-Hazardous Waste Description: Not reported
Number of Containers: 1
Container Type Code: DF
Container Type Description: Fiberboard or plastic drums, barrels, kegs
Waste Quantity: 60
Quantity Unit of Measure Code: P
Quantity Unit of Measure Description: Pounds
Waste Quantity, in Tons: 0.03
Acute Waste Quantity, in Tons: 0.03
Non-Acute Waste Quantity, in Tons: 0
Waste Quantity, in Kilograms: 27.2109
Acute Waste Quantity, in Kilograms: 27.2109
Non-Acute Waste Quantity, in Kilorgrams: 0
Management Method Code: H141
Management Method Description: STORAGE, BULKING AND/OR TRANSFER OFF SITE
Waste Residue Indicator: N
Quantity Discrepancy Indicator: N
Waste Type Discrepancy Indicator: N
Waste Density: Not reported
Waste Density Unit of Measure Code: Not reported
Waste Density Unit of Measure Description: Not reported
Form Code: Not reported
Form Code Description: Not reported
Source Code: Not reported
Source Code Description: Not reported
Waste Minimization Code: Not reported
Waste Minimization Code Description: Not reported
Consent Number: Not reported
EPA Waste Indicator: Y

Manifest Tracking Number: 024412215JJK
Waste Line Number: 6
U.S. DOT Hazardous Indicator: Y
U.S. DOT ID Number: UN1689
U.S. DOT Description: Un1689, Waste Sodium Cyanide Solid, 6.1, I
Non-Hazardous Waste Description: Not reported

Map ID
Direction
Distance
Elevation | Site | MAP FINDINGS | Database(s) | EDR ID Number
EPA ID Number

UNIVERSE PAINTING AND CONSTRUCTION (Continued) **1031037984**

Number of Containers:	1
Container Type Code:	DF
Container Type Description:	Fiberboard or plastic drums, barrels, kegs
Waste Quantity:	60
Quantity Unit of Measure Code:	P
Quantity Unit of Measure Description:	Pounds
Waste Quantity, in Tons:	0.03
Acute Waste Quantity, in Tons:	0.03
Non-Acute Waste Quantity, in Tons:	0
Waste Quantity, in Kilograms:	27.2109
Acute Waste Quantity, in Kilograms:	27.2109
Non-Acute Waste Quantity, in Kilorgrams:	0
Management Method Code:	H141
Management Method Description:	STORAGE, BULKING AND/OR TRANSFER OFF SITE
Waste Residue Indicator:	N
Quantity Discrepancy Indicator:	N
Waste Type Discrepancy Indicator:	N
Waste Density:	Not reported
Waste Density Unit of Measure Code:	Not reported
Waste Density Unit of Measure Description:	Not reported
Form Code:	Not reported
Form Code Description:	Not reported
Source Code:	Not reported
Source Code Description:	Not reported
Waste Minimization Code:	Not reported
Waste Minimization Code Description:	Not reported
Consent Number:	Not reported
EPA Waste Indicator:	Y

Manifest Tracking Number:	024412215JJK
Waste Line Number:	7
U.S. DOT Hazardous Indicator:	Y
U.S. DOT ID Number:	UN2031
U.S. DOT Description:	Un2031, Waste Nitric Acid, 8, Ii
Non-Hazardous Waste Description:	Not reported
Number of Containers:	1
Container Type Code:	DF
Container Type Description:	Fiberboard or plastic drums, barrels, kegs
Waste Quantity:	160
Quantity Unit of Measure Code:	P
Quantity Unit of Measure Description:	Pounds
Waste Quantity, in Tons:	0.08
Acute Waste Quantity, in Tons:	0
Non-Acute Waste Quantity, in Tons:	0.08
Waste Quantity, in Kilograms:	72.5624
Acute Waste Quantity, in Kilograms:	0
Non-Acute Waste Quantity, in Kilorgrams:	72.5624
Management Method Code:	H141
Management Method Description:	STORAGE, BULKING AND/OR TRANSFER OFF SITE
Waste Residue Indicator:	N
Quantity Discrepancy Indicator:	N
Waste Type Discrepancy Indicator:	N
Waste Density:	Not reported
Waste Density Unit of Measure Code:	Not reported
Waste Density Unit of Measure Description:	Not reported
Form Code:	Not reported
Form Code Description:	Not reported

UNIVERSE PAINTING AND CONSTRUCTION (Continued) **1031037984**

Source Code: Not reported
Source Code Description: Not reported
Waste Minimization Code: Not reported
Waste Minimization Code Description: Not reported
Consent Number: Not reported
EPA Waste Indicator: Y

Manifest Tracking Number: 024412215JJK
Waste Line Number: 8
U.S. DOT Hazardous Indicator: Y
U.S. DOT ID Number: UN3266
U.S. DOT Description: Un3266, Waste Corrosive Liquid, Basic, Inorganic N.O.S, (Sodium Hydroxide, Water), 8, Ii
Non-Hazardous Waste Description: Not reported
Number of Containers: 2
Container Type Code: DF
Container Type Description: Fiberboard or plastic drums, barrels, kegs
Waste Quantity: 85
Quantity Unit of Measure Code: G
Quantity Unit of Measure Description: Gallons
Waste Quantity, in Tons: 0.35446206
Acute Waste Quantity, in Tons: 0
Non-Acute Waste Quantity, in Tons: 0.35446206
Waste Quantity, in Kilograms: 321.50772
Acute Waste Quantity, in Kilograms: 0
Non-Acute Waste Quantity, in Kilorgrams: 321.50772
Management Method Code: H141
Management Method Description: STORAGE, BULKING AND/OR TRANSFER OFF SITE
Waste Residue Indicator: N
Quantity Discrepancy Indicator: N
Waste Type Discrepancy Indicator: N
Waste Density: Not reported
Waste Density Unit of Measure Code: Not reported
Waste Density Unit of Measure Description: Not reported
Form Code: Not reported
Form Code Description: Not reported
Source Code: Not reported
Source Code Description: Not reported
Waste Minimization Code: Not reported
Waste Minimization Code Description: Not reported
Consent Number: Not reported
EPA Waste Indicator: Y

Manifest Tracking Number: 024412215JJK
Waste Line Number: 9
U.S. DOT Hazardous Indicator: Y
U.S. DOT ID Number: UN1992
U.S. DOT Description: Un1992, Waste Flammable Liquids, Toxic N.O.S., (Methyl Ethyl Ketone), 3, Ii
Non-Hazardous Waste Description: Not reported
Number of Containers: 1
Container Type Code: DM
Container Type Description: Metal drums, barrels, kegs
Waste Quantity: 5
Quantity Unit of Measure Code: G
Quantity Unit of Measure Description: Gallons
Waste Quantity, in Tons: 0.020850709

Map ID
Direction
Distance
Elevation Site

MAP FINDINGS

Database(s) EDR ID Number EPA ID Number

UNIVERSE PAINTING AND CONSTRUCTION (Continued) **1031037984**

Acute Waste Quantity, in Tons:	0
Non-Acute Waste Quantity, in Tons:	0.020850709
Waste Quantity, in Kilograms:	18.912218
Acute Waste Quantity, in Kilograms:	0
Non-Acute Waste Quantity, in Kilorgrams:	18.912218
Management Method Code:	H141
Management Method Description:	STORAGE, BULKING AND/OR TRANSFER OFF SITE
Waste Residue Indicator:	N
Quantity Discrepancy Indicator:	N
Waste Type Discrepancy Indicator:	N
Waste Density:	Not reported
Waste Density Unit of Measure Code:	Not reported
Waste Density Unit of Measure Description:	Not reported
Form Code:	Not reported
Form Code Description:	Not reported
Source Code:	Not reported
Source Code Description:	Not reported
Waste Minimization Code:	Not reported
Waste Minimization Code Description:	Not reported
Consent Number:	Not reported
EPA Waste Indicator:	Y

Manifest Tracking Number:	024412215JJK
Waste Line Number:	10
U.S. DOT Hazardous Indicator:	Y
U.S. DOT ID Number:	UN1759
U.S. DOT Description:	Un1759, Waste Corrosive Solids N.O.S., (Potassium Hydroxide, Sodium Hydroxide), 8, Ii
Non-Hazardous Waste Description:	Not reported
Number of Containers:	1
Container Type Code:	DF
Container Type Description:	Fiberboard or plastic drums, barrels, kegs
Waste Quantity:	95
Quantity Unit of Measure Code:	P
Quantity Unit of Measure Description:	Pounds
Waste Quantity, in Tons:	0.0475
Acute Waste Quantity, in Tons:	0
Non-Acute Waste Quantity, in Tons:	0.0475
Waste Quantity, in Kilograms:	43.083927
Acute Waste Quantity, in Kilograms:	0
Non-Acute Waste Quantity, in Kilorgrams:	43.083927
Management Method Code:	H141
Management Method Description:	STORAGE, BULKING AND/OR TRANSFER OFF SITE
Waste Residue Indicator:	N
Quantity Discrepancy Indicator:	N
Waste Type Discrepancy Indicator:	N
Waste Density:	Not reported
Waste Density Unit of Measure Code:	Not reported
Waste Density Unit of Measure Description:	Not reported
Form Code:	Not reported
Form Code Description:	Not reported
Source Code:	Not reported
Source Code Description:	Not reported
Waste Minimization Code:	Not reported
Waste Minimization Code Description:	Not reported
Consent Number:	Not reported
EPA Waste Indicator:	Y

Map ID
Direction
Distance
Elevation | Site | MAP FINDINGS | Database(s) | EDR ID Number
EPA ID Number

UNIVERSE PAINTING AND CONSTRUCTION (Continued) **1031037984**

Manifest Tracking Number: 024412215JJK
Waste Line Number: 11
U.S. DOT Hazardous Indicator: Y
U.S. DOT ID Number: UN1587
U.S. DOT Description: Un1587, Waste Copper Cyanide, 6.1, Ii
Non-Hazardous Waste Description: Not reported
Number of Containers: 1
Container Type Code: DF
Container Type Description: Fiberboard or plastic drums, barrels, kegs
Waste Quantity: 50
Quantity Unit of Measure Code: P
Quantity Unit of Measure Description: Pounds
Waste Quantity, in Tons: 0.025
Acute Waste Quantity, in Tons: 0.025
Non-Acute Waste Quantity, in Tons: 0
Waste Quantity, in Kilograms: 22.67575
Acute Waste Quantity, in Kilograms: 22.67575
Non-Acute Waste Quantity, in Kilorgrams: 0
Management Method Code: H141
Management Method Description: STORAGE, BULKING AND/OR TRANSFER OFF SITE
Waste Residue Indicator: N
Quantity Discrepancy Indicator: N
Waste Type Discrepancy Indicator: N
Waste Density: Not reported
Waste Density Unit of Measure Code: Not reported
Waste Density Unit of Measure Description: Not reported
Form Code: Not reported
Form Code Description: Not reported
Source Code: Not reported
Source Code Description: Not reported
Waste Minimization Code: Not reported
Waste Minimization Code Description: Not reported
Consent Number: Not reported
EPA Waste Indicator: Y

Manifest Tracking Number: 024412215JJK
Waste Line Number: 12
U.S. DOT Hazardous Indicator: Y
U.S. DOT ID Number: UN3288
U.S. DOT Description: Un3288, Waste Toxic Solid, Inorganic N.O.S., (Sodium Fluoride), 6.1, Iii
Non-Hazardous Waste Description: Not reported
Number of Containers: 1
Container Type Code: DF
Container Type Description: Fiberboard or plastic drums, barrels, kegs
Waste Quantity: 190
Quantity Unit of Measure Code: P
Quantity Unit of Measure Description: Pounds
Waste Quantity, in Tons: 0.095
Acute Waste Quantity, in Tons: 0
Non-Acute Waste Quantity, in Tons: 0.095
Waste Quantity, in Kilograms: 86.167854
Acute Waste Quantity, in Kilograms: 0
Non-Acute Waste Quantity, in Kilorgrams: 86.167854
Management Method Code: H141
Management Method Description: STORAGE, BULKING AND/OR TRANSFER OFF SITE
Waste Residue Indicator: N

MAP FINDINGS

Map ID / Direction / Distance / Elevation | Site | Database(s) | EDR ID Number / EPA ID Number

UNIVERSE PAINTING AND CONSTRUCTION (Continued) **1031037984**

Quantity Discrepancy Indicator:	N
Waste Type Discrepancy Indicator:	N
Waste Density:	Not reported
Waste Density Unit of Measure Code:	Not reported
Waste Density Unit of Measure Description:	Not reported
Form Code:	Not reported
Form Code Description:	Not reported
Source Code:	Not reported
Source Code Description:	Not reported
Waste Minimization Code:	Not reported
Waste Minimization Code Description:	Not reported
Consent Number:	Not reported
EPA Waste Indicator:	N

K32 **UNIVERSE PAINTING INC** **RCRA NonGen / NLR** **1028898163**
WSW **3370 ADELINE ST** **CAC003259809**
1/8-1/4 **BERKELEY, CA 94703**
0.174 mi.
919 ft. **Site 3 of 8 in cluster K**

Relative: **Lower**

Actual: **91 ft.**

RCRA Listings:

Date Form Received by Agency:		20231106
Handler Name:		Universe Painting Inc
Handler Address:		3370 Adeline St
Handler City,State,Zip:		BERKELEY, CA 94703
EPA ID:		CAC003259809
Contact Name:		HRISTO ANGELOV
Contact Address:		3370 ADELINE ST
Contact City,State,Zip:		BERKELEY, CA 94703
Contact Telephone:		510-367-7094
Contact Fax:		Not reported
Contact Email:		CHRIS@UNIVERSEPAINTING.COM
Contact Title:		Not reported
EPA Region:		09
Land Type:		Not reported
Federal Waste Generator Description:		Not a generator, verified
Non-Notifier:		Not reported
Biennial Report Cycle:		Not reported
Accessibility:		Not reported
Active Site Indicator:		Not reported
State District Owner:		Not reported
State District:		Not reported
Mailing Address:		1029A 62ND ST
Mailing City,State,Zip:		OAKLAND, CA 94608
Owner Name:	3370 Adeline St Llc	
Owner Type:		Other
Operator Name:	Hristo Angelov	
Operator Type:		Other
Short-Term Generator Activity:		No
Importer Activity:		No
Mixed Waste Generator:		No
Transporter Activity:		No
Transfer Facility Activity:		No
Recycler Activity with Storage:		No
Small Quantity On-Site Burner Exemption:		No
Smelting Melting and Refining Furnace Exemption:		No
Underground Injection Control:		No
Off-Site Waste Receipt:		No

Map ID
Direction
Distance
Elevation Site

MAP FINDINGS

Database(s)

EDR ID Number
EPA ID Number

UNIVERSE PAINTING INC (Continued) **1028898163**

Universal Waste Indicator:	No
Universal Waste Destination Facility:	No
Federal Universal Waste:	No
Active Site State-Reg Handler:	---
Federal Facility Indicator:	Not reported
Hazardous Secondary Material Indicator:	N
Sub-Part K Indicator:	Not reported
2018 GPRA Permit Baseline:	Not on the Baseline
2018 GPRA Renewals Baseline:	Not on the Baseline
202 GPRA Corrective Action Baseline:	No
Subject to Corrective Action Universe:	No
Non-TSDFs Where RCRA CA has Been Imposed Universe:	No
Corrective Action Priority Ranking:	No NCAPS ranking
Environmental Control Indicator:	No
Institutional Control Indicator:	No
Human Exposure Controls Indicator:	N/A
Groundwater Controls Indicator:	N/A
Significant Non-Complier Universe:	No
Unaddressed Significant Non-Complier Universe:	No
Addressed Significant Non-Complier Universe:	No
Significant Non-Complier With a Compliance Schedule Universe:	No
Financial Assurance Required:	Not reported
Handler Date of Last Change:	20231106
Recognized Trader-Importer:	No
Recognized Trader-Exporter:	No
Importer of Spent Lead Acid Batteries:	No
Exporter of Spent Lead Acid Batteries:	No
Recycler Activity Without Storage:	No
Manifest Broker:	No
Sub-Part P Indicator:	No

Handler - Owner Operator:

Owner/Operator Indicator:	Operator
Owner/Operator Name: HRISTO ANGELOV	
Legal Status:	Other
Date Became Current:	Not reported
Date Ended Current:	Not reported
Owner/Operator Address:	3370 ADELINE ST
Owner/Operator City,State,Zip:	BERKELEY, CA 94703
Owner/Operator Telephone:	510-367-7094
Owner/Operator Telephone Ext:	Not reported
Owner/Operator Fax:	Not reported
Owner/Operator Email:	Not reported

Owner/Operator Indicator:	Owner
Owner/Operator Name: 3370 ADELINE ST LLC	
Legal Status:	Other
Date Became Current:	Not reported
Date Ended Current:	Not reported
Owner/Operator Address:	1029A 62ND ST
Owner/Operator City,State,Zip:	OAKLAND, CA 94608
Owner/Operator Telephone:	510-367-7094
Owner/Operator Telephone Ext:	Not reported
Owner/Operator Fax:	Not reported
Owner/Operator Email:	Not reported

MAP FINDINGS

Map ID
Direction
Distance
Elevation | Site | Database(s) | EDR ID Number
EPA ID Number

UNIVERSE PAINTING INC (Continued) **1028898163**

Historic Generators:
- Receive Date: 20231106
- Handler Name: UNIVERSE PAINTING INC
- Federal Waste Generator Description: Not a generator, verified
- State District Owner: Not reported
- Large Quantity Handler of Universal Waste: No
- Recognized Trader Importer: No
- Recognized Trader Exporter: No
- Spent Lead Acid Battery Importer: No
- Spent Lead Acid Battery Exporter: No
- Current Record: Yes
- Non Storage Recycler Activity: No
- Electronic Manifest Broker: No

List of NAICS Codes and Descriptions:
- NAICS Code: 238320
- NAICS Description: Painting And Wall Covering Contractors

Facility Has Received Notices of Violations:
- Violations: No Violations Found

Evaluation Action Summary:
- Evaluations: No Evaluations Found

K33 **MONSEN SILVERSMITHS** **RCRA-VSQG** **1000379853**
WSW **3370 ADELINE ST** **ENVIROSTOR** **CAD981981665**
1/8-1/4 **BERKELEY, CA 94703** **CPS-SLIC**
0.174 mi. **FINDS**
919 ft. **Site 4 of 8 in cluster K** **ECHO**
E MANIFEST

Relative:
Lower

Actual:
91 ft.

RCRA Listings:
- Date Form Received by Agency: 20040329
- Handler Name: Monsen Plating And Silversmiths
- Handler Address: 3370 Adeline St
- Handler City,State,Zip: BERKELEY, CA 94703
- EPA ID: CAD981981665
- Contact Name: JON E DIAMOND
- Contact Address: Not reported
- Contact City,State,Zip: Not reported
- Contact Telephone: 510-655-0890
- Contact Fax: Not reported
- Contact Email: JON@MONSENPLATING.COM
- Contact Title: Not reported
- EPA Region: 09
- Land Type: Private
- Federal Waste Generator Description: Conditionally Exempt Small Quantity Generator
- Non-Notifier: Not reported
- Biennial Report Cycle: 2003
- Accessibility: Not reported
- Active Site Indicator: Handler Activities
- State District Owner: Not reported
- State District: Not reported
- Mailing Address: 3370 ADELINE ST
- Mailing City,State,Zip: BERKELEY, CA 94703

Map ID
Direction
Distance
Elevation | Site | MAP FINDINGS | Database(s) | EDR ID Number
EPA ID Number

MONSEN SILVERSMITHS (Continued) **1000379853**

Owner Name:	Gary Reopple	
Owner Type:		Private
Operator Name:	Jon Diamond	
Operator Type:		Private
Short-Term Generator Activity:		No
Importer Activity:		No
Mixed Waste Generator:		No
Transporter Activity:		No
Transfer Facility Activity:		No
Recycler Activity with Storage:		No
Small Quantity On-Site Burner Exemption:		No
Smelting Melting and Refining Furnace Exemption:		No
Underground Injection Control:		No
Off-Site Waste Receipt:		No
Universal Waste Indicator:		No
Universal Waste Destination Facility:		No
Federal Universal Waste:		No
Active Site State-Reg Handler:		---
Federal Facility Indicator:		Not reported
Hazardous Secondary Material Indicator:		N
Sub-Part K Indicator:		Not reported
2018 GPRA Permit Baseline:		Not on the Baseline
2018 GPRA Renewals Baseline:		Not on the Baseline
202 GPRA Corrective Action Baseline:		No
Subject to Corrective Action Universe:		No
Non-TSDFs Where RCRA CA has Been Imposed Universe:		No
Corrective Action Priority Ranking:		No NCAPS ranking
Environmental Control Indicator:		No
Institutional Control Indicator:		No
Human Exposure Controls Indicator:		N/A
Groundwater Controls Indicator:		N/A
Significant Non-Complier Universe:		No
Unaddressed Significant Non-Complier Universe:		No
Addressed Significant Non-Complier Universe:		No
Significant Non-Complier With a Compliance Schedule Universe:		No
Financial Assurance Required:		Not reported
Handler Date of Last Change:		20041203
Recognized Trader-Importer:		No
Recognized Trader-Exporter:		No
Importer of Spent Lead Acid Batteries:		No
Exporter of Spent Lead Acid Batteries:		No
Recycler Activity Without Storage:		No
Manifest Broker:		No
Sub-Part P Indicator:		No

Biennial: List of Years
Year: 2003

Click Here for Biennial Reporting System Data:

Hazardous Waste Summary:
Waste Code: D002
Waste Description: Corrosive Waste

Waste Code: F002
Waste Description: The Following Spent Halogenated Solvents: Tetrachloroethylene,

MONSEN SILVERSMITHS (Continued) **1000379853**

Methylene Chloride, Trichloroethylene, 1,1,1-Trichloroethane, Chlorobenzene, 1,1,2-Trichloro-1,2,2-Trifluoroethane, Ortho-Dichlorobenzene, Trichlorofluoromethane, And 1,1,2, Trichloroethane; All Spent Solvent Mixtures/Blends Containing, Before Use, A Total Of Ten Percent Or More (By Volume) Of One Or More Of The Above Halogenated Solvents Or Those Solvents Listed In F001, F004, And F005; And Still Bottoms From The Recovery Of These Spent Solvents And Spent Solvent Mixtures.

Waste Code: F006
Waste Description: Wastewater Treatment Sludges From Electroplating Operations, Except From The Following Processes: (1) Sulfuric Acid Anodizing Of Aluminum; (2) Tin Plating On Carbon Steel; (3) Zinc Plating (Segregated Basis) On Carbon Steel; (4) Aluminum Or Zinc-Aluminum Plating On Carbon Steel; (5) Cleaning/Stripping Associated With Tin, Zinc, And Aluminum Plating On Carbon Steel; And (6) Chemical Etching And Milling Of Aluminum.

Waste Code: F008
Waste Description: Plating Bath Residues From The Bottom Of Plating Baths From Electroplating Operations In Which Cyanides Are Used In The Process.

Handler - Owner Operator:

Owner/Operator Indicator:	Owner
Owner/Operator Name: THE REOPELLE CORP	
Legal Status:	Private
Date Became Current:	Not reported
Date Ended Current:	Not reported
Owner/Operator Address:	NOT REQUIRED
Owner/Operator City,State,Zip:	NOT REQUIRED, ME 99999
Owner/Operator Telephone:	415-555-1212
Owner/Operator Telephone Ext:	Not reported
Owner/Operator Fax:	Not reported
Owner/Operator Email:	Not reported

Owner/Operator Indicator:	Operator
Owner/Operator Name: JON DIAMOND	
Legal Status:	Private
Date Became Current:	20030101
Date Ended Current:	Not reported
Owner/Operator Address:	Not reported
Owner/Operator City,State,Zip:	Not reported
Owner/Operator Telephone:	Not reported
Owner/Operator Telephone Ext:	Not reported
Owner/Operator Fax:	Not reported
Owner/Operator Email:	Not reported

Owner/Operator Indicator:	Operator
Owner/Operator Name: NOT REQUIRED	
Legal Status:	Private
Date Became Current:	Not reported
Date Ended Current:	Not reported
Owner/Operator Address:	NOT REQUIRED
Owner/Operator City,State,Zip:	NOT REQUIRED, ME 99999
Owner/Operator Telephone:	415-555-1212
Owner/Operator Telephone Ext:	Not reported
Owner/Operator Fax:	Not reported

MONSEN SILVERSMITHS (Continued) **1000379853**

Owner/Operator Email: Not reported

Owner/Operator Indicator: Owner
Owner/Operator Name: GARY REOPPLE
Legal Status: Private
Date Became Current: 19641001
Date Ended Current: Not reported
Owner/Operator Address: 3370 ADELINE ST
Owner/Operator City,State,Zip: BERKELEY, CA 94703
Owner/Operator Telephone: Not reported
Owner/Operator Telephone Ext: Not reported
Owner/Operator Fax: Not reported
Owner/Operator Email: Not reported

Historic Generators:
Receive Date: 19870406
Handler Name: MONSEN PLATING & SILVERSMITHS
Federal Waste Generator Description: Small Quantity Generator
State District Owner: Ca
Large Quantity Handler of Universal Waste: No
Recognized Trader Importer: No
Recognized Trader Exporter: No
Spent Lead Acid Battery Importer: No
Spent Lead Acid Battery Exporter: No
Current Record: No
Non Storage Recycler Activity: Not reported
Electronic Manifest Broker: Not reported

Receive Date: 20040329
Handler Name: MONSEN PLATING AND SILVERSMITHS
Federal Waste Generator Description: Very Small Quantity Generator (formerly Conditionally-Exempt Small Quantity Generator
State District Owner: Not reported
Large Quantity Handler of Universal Waste: No
Recognized Trader Importer: No
Recognized Trader Exporter: No
Spent Lead Acid Battery Importer: No
Spent Lead Acid Battery Exporter: No
Current Record: Yes
Non Storage Recycler Activity: Not reported
Electronic Manifest Broker: Not reported

List of NAICS Codes and Descriptions:
NAICS Code: 332813
NAICS Description: Electroplating, Plating, Polishing, Anodizing, And Coloring

NAICS Code: 81149
NAICS Description: Other Personal And Household Goods Repair And Maintenance

Facility Has Received Notices of Violations:
Violations: No Violations Found

Evaluation Action Summary:
Evaluations: No Evaluations Found

Map ID
Direction
Distance
Elevation Site

MAP FINDINGS

Database(s)

EDR ID Number
EPA ID Number

MONSEN SILVERSMITHS (Continued) **1000379853**

ENVIROSTOR:

Name:	MONSEN PLTG & SILVERSMITHS
Address:	3370 ADELINE STREET
City,State,Zip:	BERKELEY, CA 94703
Facility ID:	71002939
Status:	Inactive - Needs Evaluation
Status Date:	Not reported
Site Code:	Not reported
Site Type:	Tiered Permit
Site Type Detailed:	Tiered Permit
Acres:	Not reported
NPL:	NO
Regulatory Agencies:	NONE SPECIFIED
Lead Agency:	NONE SPECIFIED
Program Manager:	Not reported
Supervisor:	Not reported
Division Branch:	Cleanup Berkeley
Assembly:	14
Senate:	07
Special Program:	Not reported
Restricted Use:	NO
Site Mgmt Req:	NONE SPECIFIED
Funding:	Not reported
Latitude:	37.84729
Longitude:	-122.2724
APN:	NONE SPECIFIED
Past Use:	NONE SPECIFIED
Potential COC:	NONE SPECIFIED
Confirmed COC:	NONE SPECIFIED
Potential Description:	NONE SPECIFIED
Alias Name:	CAD981981665
Alias Type:	EPA Identification Number
Alias Name:	110002763787
Alias Type:	EPA (FRS #)
Alias Name:	T10000021706
Alias Type:	GeoTracker Global ID
Alias Name:	71002939
Alias Type:	Envirostor ID Number

Completed Info:

Completed Area Name:	PROJECT WIDE
Completed Sub Area Name:	Not reported
Completed Document Type:	Phase 1
Completed Date:	03/01/1997
Comments:	Phase 1 checklist indicates no releases
Future Area Name:	Not reported
Future Sub Area Name:	Not reported
Future Document Type:	Not reported
Future Due Date:	Not reported
Schedule Area Name:	Not reported
Schedule Sub Area Name:	Not reported
Schedule Document Type:	Not reported
Schedule Due Date:	Not reported
Schedule Revised Date:	Not reported

Map ID
Direction
Distance
Elevation Site

MAP FINDINGS

Database(s) EDR ID Number EPA ID Number

MONSEN SILVERSMITHS (Continued) **1000379853**

CPS-SLIC:

Name:	FORMER MONSEN'S PLATING & SILVERSMITHS
Address:	3370 ADELINE STREET
City,State,Zip:	BERKELEY, CA 94703
Region:	STATE
Facility Status:	**Open - Site Assessment**
Status Date:	02/29/2024
Global Id:	T10000021706
Lead Agency:	ALAMEDA COUNTY LOP
Lead Agency Case Number:	RO0003628
Latitude:	37.84735
Longitude:	-122.27239
Case Type:	Cleanup Program Site
Case Worker:	NL
Local Agency:	ALAMEDA COUNTY LOP
RB Case Number:	Not reported
File Location:	Not reported
Potential Media Affected:	Indoor Air, Other Groundwater (uses other than drinking water), Soil, Soil Vapor, Under Investigation
Potential Contaminants of Concern:	Arsenic, Lead, Nickel, Other Metal, Zinc
EPA Region:	9
Coordinate Source:	Not reported
Quantity Released Gallons:	Not reported
Begin Date:	02/23/2024
Leak Reported Date:	02/23/2024
How Discovered:	Not reported
How Discovered Description:	Not reported
Discharge Source:	Not reported
Discharge Cause:	Not reported
Stop Method:	Not reported
Stop Description:	Not reported
No Further Action Date:	Not reported
CA Water Watershed Name:	Bay Bridges - Berkeley (203.30)
Dwr Groundwater Subbasin Name:	Santa Clara Valley - East Bay Plain (2-009.04)
Disadvantaged Community:	Severely Disadvantaged Community
CA Enviroscreen 3 Score:	36-40%
CA Enviroscreen 4 Score:	45-50%
Military DOD Site:	No
Facility Project Subtype:	Not reported
RWQCB Region:	SAN FRANCISCO BAY RWQCB (REGION 2)
Claim No:	Not reported
Claim Status:	Not reported
Site History:	Alameda County Environmental Health Department (ACEHD) is the lead regulatory agency for oversight of investigation and cleanup of the subject property (the "Site") for the Cleanup Program Site (CPS) Case (the "Case") under a Voluntary Remedial Action Agreement (VRAA) executed on April 11, 2024 between ACEHD and 3370 Adeline LLC. The Site was referred to ACEHD by the City of Berkeley Toxics Management Department (the lead agency for oversight of closure of the former plating facility at the Site) in February 2024 based on a history of discharge violations including plating bath tanks plumbed directly into the sanitary sewer and illegal disposal of solid hazardous waste at the City Transfer Station. The VRAA was executed with the new property owners, due to historical land use as a metal finishing and repair business that operated at the Site from 1904 to 2023. The Site formerly housed plating room, spray room, storage room adjacent to plating room, exterior drain collector in back, and sump pump basin.

MONSEN SILVERSMITHS (Continued) **1000379853**

Based on review of available documents in the Case record, ACEHD has determined that additional investigation is warranted due to the historic presence of the former plating shop infrastructure, poor housekeeping and violations associated with hazardous materials storage and use including past unauthorized chemical discharges/disposal to the sanitary sewer.

Click here to access the California GeoTracker records for this facility:

FINDS:
Registry ID: 110002763787

Click Here for FRS Facility Detail Report:

Environmental Interest/Information System:
All generators and treatment, storage, and disposal (TSD) facilities who handle hazardous waste are required to report to the EPA Administrator at least once every two years. The data collected is used to create the National Biennial Resource Conservation and Recovery Act (RCRA) Hazardous Waste Report. This data is processed within the RCRA Information (RCRAInfo) database
The California Environmental Protection Agency (CalEPA) has recently implemented a new data warehouse system (nSite). This data warehouse combines and merges facility and site information from five different systems managed within CalEPA. The five systems are: California Environmental Reporting System (CERS),EnviroStor, GeoTracker, California Integrated Water Quality System (CIWQS), andToxic Release Inventory (TRI).
The National Pollutant Discharge Elimination System (NPDES) module of the Integrated Compliance Information System (ICIS). Under NPDES, all facilities that discharge pollutants from any point source into waters of the United States are required to obtain a permit. The permit will likely contain limits on what can be discharged, impose monitoring and reporting requirements, and include other provisions to ensure that the discharge does not adversely affect water quality.
The Resource Conservation and Recovery Act Information System (RCRAInfo) is EPA's comprehensive information system in support of the Resource Conservation and Recovery Act (RCRA) of 1976 and the Hazardous and Solid Waste Amendments (HSWA) of 1984. It tracks many types of information about generators, transporters, treaters, storers, and disposers of hazardous waste.
California's Hazardous Waste Tracking System Data Mart (HWTS-DATAMART) provides information on hazardous waste shipments for generators, transporters, and treatment, storage, and disposal facilities.

Registry ID: 110071682113

Click Here for FRS Facility Detail Report:

Environmental Interest/Information System:
The Resource Conservation and Recovery Act Information System (RCRAInfo) is EPA's comprehensive information system in support of the Resource Conservation and Recovery Act (RCRA) of 1976 and the Hazardous and Solid Waste Amendments (HSWA) of 1984. It tracks many types of information about generators, transporters, treaters, storers, and disposers of hazardous waste.

Click this hyperlink while viewing on your computer to access additional FINDS: detail in the EDR Site Report.

Map ID
Direction
Distance
Elevation Site

MAP FINDINGS

Database(s)

EDR ID Number
EPA ID Number

MONSEN SILVERSMITHS (Continued) **1000379853**

ECHO:
Envid: 1000379853
Registry ID: 110002763787

DFR URL:
Name: MONSEN PLATING & SILVERSMITHS
Address: 3370 ADELINE ST
City,State,Zip: BERKELEY, CA 94703

E MANIFEST:
Manifest Tracking Number: 019423216JJK
Last Updated Date: 20181217
Shipped Date: 20181031
Received Date: 20181112
Manifest Status: Signed
Submission Type: DataImage5Copy
Origin Type: Service
Generator EPA ID: CAD981981665
Generator Name: Monsen Plating & Silversmiths
Generator Location Street Number: Not reported
Generator Location Street 1: 3370 ADELINE STREET
Generator Location Street 2: Not reported
Generator Location City: BERKELEY
Generator Location State: CA
Generator Location Zip: 94703
Generator Mail Street Number: Not reported
Generator Mail Street 1: 3370 Adeline Street
Generator Mail Street 2: Not reported
Generator Mail City: Berkeley
Generator Mail Zip: 94703
Generator Mail State: CA
Generator Contact Company Name: Not reported
Designated Facility EPA ID: CAD059494310
Designated Facility Name: Clean Harbors San Jose Llc
Designated Facility Mail Street Number: Not reported
Designated Facility Mail Street 1: Not reported
Designated Facility Mail Street 2: 1021 Berryessa Road
Designated Facility Mail City: San Jose
Designated Facility Mail Zip: 95133
Designated Facility Mail State: CA
Designated Facility Location Street Number: Not reported
Designated Facility Location Street 1: 1021 Berryessa Road
Designated Facility Location Street 2: Not reported
Designated Facility Location City: San Jose
Designated Facility Location Zip: 95133
Designated Facility Location State: CA
Designated Facility Contact Company Name: Not reported
Manifest Residue Indicator: N
Rejection Indicator: N

Manifest Tracking Number: 019423217JJK
Last Updated Date: 20181210
Shipped Date: 20181031
Received Date: 20181115
Manifest Status: Corrected
Submission Type: DataImage5Copy

MONSEN SILVERSMITHS (Continued) **1000379853**

Origin Type:	Service
Generator EPA ID:	CAD981981665
Generator Name:	Monsen Plating And Silversmiths
Generator Location Street Number:	Not reported
Generator Location Street 1:	3370 ADELINE ST
Generator Location Street 2:	Not reported
Generator Location City:	BERKELEY
Generator Location State:	CA
Generator Location Zip:	94703
Generator Mail Street Number:	Not reported
Generator Mail Street 1:	3370 ADELINE ST
Generator Mail Street 2:	Not reported
Generator Mail City:	BERKELEY
Generator Mail Zip:	94703
Generator Mail State:	CA
Generator Contact Company Name:	Not reported
Designated Facility EPA ID:	NVT330010000
Designated Facility Name:	Us Ecology Nevada, Inc
Designated Facility Mail Street Number:	Not reported
Designated Facility Mail Street 1:	Not reported
Designated Facility Mail Street 2:	PO BOX 578
Designated Facility Mail City:	BEATTY
Designated Facility Mail Zip:	89003
Designated Facility Mail State:	NV
Designated Facility Location Street Number:	Not reported
Designated Facility Location Street 1:	HWY 95 11 MI S OF BEATTY
Designated Facility Location Street 2:	Not reported
Designated Facility Location City:	BEATTY
Designated Facility Location Zip:	89003
Designated Facility Location State:	NV
Designated Facility Contact Company Name:	Not reported
Manifest Residue Indicator:	N
Rejection Indicator:	N

Manifest Tracking Number:	017254198JJK
Last Updated Date:	20190910
Shipped Date:	20190416
Received Date:	20190417
Manifest Status:	Corrected
Submission Type:	DataImage5Copy
Origin Type:	Service
Generator EPA ID:	CAD981981665
Generator Name:	Monsen Plating & Silversmiths
Generator Location Street Number:	Not reported
Generator Location Street 1:	3370 ADELINE STREET
Generator Location Street 2:	Not reported
Generator Location City:	BERKELEY
Generator Location State:	CA
Generator Location Zip:	94703
Generator Mail Street Number:	Not reported
Generator Mail Street 1:	3370 Adeline Street
Generator Mail Street 2:	Not reported
Generator Mail City:	Berkeley
Generator Mail Zip:	94703
Generator Mail State:	CA
Generator Contact Company Name:	Not reported
Designated Facility EPA ID:	CAD059494310

MONSEN SILVERSMITHS (Continued) **1000379853**

Designated Facility Name:	Clean Harbors San Jose Llc
Designated Facility Mail Street Number:	Not reported
Designated Facility Mail Street 1:	Not reported
Designated Facility Mail Street 2:	1021 Berryessa Road
Designated Facility Mail City:	San Jose
Designated Facility Mail Zip:	95133
Designated Facility Mail State:	CA
Designated Facility Location Street Number:	Not reported
Designated Facility Location Street 1:	1021 Berryessa Road
Designated Facility Location Street 2:	Not reported
Designated Facility Location City:	San Jose
Designated Facility Location Zip:	95133
Designated Facility Location State:	CA
Designated Facility Contact Company Name:	Not reported
Manifest Residue Indicator:	N
Rejection Indicator:	N

Manifest Tracking Number:	017254199JJK
Last Updated Date:	20191001
Shipped Date:	20190416
Received Date:	20190430
Manifest Status:	Corrected
Submission Type:	DataImage5Copy
Origin Type:	Service
Generator EPA ID:	CAD981981665
Generator Name:	Monsen Silversmiths
Generator Location Street Number:	Not reported
Generator Location Street 1:	3370 ADELINE ST
Generator Location Street 2:	Not reported
Generator Location City:	BERKELEY
Generator Location State:	CA
Generator Location Zip:	94703-0000
Generator Mail Street Number:	Not reported
Generator Mail Street 1:	3370 ADELINE ST
Generator Mail Street 2:	Not reported
Generator Mail City:	BERKELEY
Generator Mail Zip:	94703-2737
Generator Mail State:	CA
Generator Contact Company Name:	Not reported
Designated Facility EPA ID:	NVT330010000
Designated Facility Name:	Us Ecology Nevada, Inc
Designated Facility Mail Street Number:	Not reported
Designated Facility Mail Street 1:	Not reported
Designated Facility Mail Street 2:	PO BOX 578
Designated Facility Mail City:	BEATTY
Designated Facility Mail Zip:	89003
Designated Facility Mail State:	NV
Designated Facility Location Street Number:	Not reported
Designated Facility Location Street 1:	HWY 95 11 MI S OF BEATTY
Designated Facility Location Street 2:	Not reported
Designated Facility Location City:	BEATTY
Designated Facility Location Zip:	89003
Designated Facility Location State:	NV
Designated Facility Contact Company Name:	Not reported
Manifest Residue Indicator:	N
Rejection Indicator:	N

MONSEN SILVERSMITHS (Continued) **1000379853**

Manifest Tracking Number:	020787161JJK
Last Updated Date:	20191203
Shipped Date:	20191107
Received Date:	20191126
Manifest Status:	Signed
Submission Type:	DataImage5Copy
Origin Type:	Service
Generator EPA ID:	CAD981981665
Generator Name:	Monsen Silversmiths
Generator Location Street Number:	Not reported
Generator Location Street 1:	3370 ADELINE ST
Generator Location Street 2:	Not reported
Generator Location City:	BERKELEY
Generator Location State:	CA
Generator Location Zip:	94703-0000
Generator Mail Street Number:	Not reported
Generator Mail Street 1:	3370 ADELINE ST
Generator Mail Street 2:	Not reported
Generator Mail City:	BERKELEY
Generator Mail Zip:	94703-2737
Generator Mail State:	CA
Generator Contact Company Name:	Not reported
Designated Facility EPA ID:	NVT330010000
Designated Facility Name:	Us Ecology Nevada, Inc
Designated Facility Mail Street Number:	Not reported
Designated Facility Mail Street 1:	Not reported
Designated Facility Mail Street 2:	PO BOX 578
Designated Facility Mail City:	BEATTY
Designated Facility Mail Zip:	89003
Designated Facility Mail State:	NV
Designated Facility Location Street Number:	Not reported
Designated Facility Location Street 1:	HWY 95 11 MI S OF BEATTY
Designated Facility Location Street 2:	Not reported
Designated Facility Location City:	BEATTY
Designated Facility Location Zip:	89003
Designated Facility Location State:	NV
Designated Facility Contact Company Name:	Not reported
Manifest Residue Indicator:	N
Rejection Indicator:	N

Manifest Tracking Number:	020787160JJK
Last Updated Date:	20191206
Shipped Date:	20191107
Received Date:	20191115
Manifest Status:	Signed
Submission Type:	DataImage5Copy
Origin Type:	Service
Generator EPA ID:	CAD981981665
Generator Name:	Monsen Plating & Silversmiths
Generator Location Street Number:	Not reported
Generator Location Street 1:	3370 ADELINE STREET
Generator Location Street 2:	Not reported
Generator Location City:	BERKELEY
Generator Location State:	CA
Generator Location Zip:	94703
Generator Mail Street Number:	Not reported
Generator Mail Street 1:	3370 Adeline Street

MONSEN SILVERSMITHS (Continued) **1000379853**

Generator Mail Street 2:	Not reported
Generator Mail City:	Berkeley
Generator Mail Zip:	94703
Generator Mail State:	CA
Generator Contact Company Name:	Not reported
Designated Facility EPA ID:	CAD059494310
Designated Facility Name:	Clean Harbors San Jose Llc
Designated Facility Mail Street Number:	Not reported
Designated Facility Mail Street 1:	Not reported
Designated Facility Mail Street 2:	1021 Berryessa Road
Designated Facility Mail City:	San Jose
Designated Facility Mail Zip:	95133
Designated Facility Mail State:	CA
Designated Facility Location Street Number:	Not reported
Designated Facility Location Street 1:	1021 Berryessa Road
Designated Facility Location Street 2:	Not reported
Designated Facility Location City:	San Jose
Designated Facility Location Zip:	95133
Designated Facility Location State:	CA
Designated Facility Contact Company Name:	Not reported
Manifest Residue Indicator:	N
Rejection Indicator:	N

Federal Waste:

Manifest Tracking Number:	020787160JJK
Waste Line Number:	1
Federal Waste Code:	D003
Federal Waste:	REACTIVE WASTE

State Waste:

Manifest Tracking Number:	020787160JJK
Waste Line Number:	1
State Waste Code Owner:	CA
State Waste Code:	352
State Waste:	Other organic solids

Transporter:

Manifest Tracking Number:	020787160JJK
Transporter Line Number:	1
Transporter EPA ID:	CAR000276295
Transporter Name:	Enviroserv Waste Management

Waste Line:

Manifest Tracking Number:	020787160JJK
Waste Line Number:	1
U.S. DOT Hazardous Indicator:	Y
U.S. DOT ID Number:	UN1588
U.S. DOT Description:	Un1588, Waste Cyanides, Inorganic, Solid, N.O.S. (Cyanide), 6.1, Pg Ii
Non-Hazardous Waste Description:	Not reported
Number of Containers:	1
Container Type Code:	DF
Container Type Description:	Fiberboard or plastic drums, barrels, kegs
Waste Quantity:	167
Quantity Unit of Measure Code:	P
Quantity Unit of Measure Description:	Pounds

Map ID
Direction
Distance
Elevation | Site | MAP FINDINGS | Database(s) | EDR ID Number
EPA ID Number

MONSEN SILVERSMITHS (Continued) **1000379853**

Waste Quantity, in Tons:	0.0835
Acute Waste Quantity, in Tons:	0
Non-Acute Waste Quantity, in Tons:	0.0835
Waste Quantity, in Kilograms:	75.73701
Acute Waste Quantity, in Kilograms:	0
Non-Acute Waste Quantity, in Kilorgrams:	75.73701
Management Method Code:	H141
Management Method Description:	STORAGE, BULKING AND/OR TRANSFER OFF SITE
Waste Residue Indicator:	N
Quantity Discrepancy Indicator:	N
Waste Type Discrepancy Indicator:	N
Waste Density:	Not reported
Waste Density Unit of Measure Code:	Not reported
Waste Density Unit of Measure Description:	Not reported
Form Code:	Not reported
Form Code Description:	Not reported
Source Code:	Not reported
Source Code Description:	Not reported
Waste Minimization Code:	Not reported
Waste Minimization Code Description:	Not reported
Consent Number:	Not reported
EPA Waste Indicator:	Y

K34 **3370 ADELINE LLC** **RCRA NonGen / NLR** **1031038243**
WSW **3370 ADELINE STREET** **E MANIFEST** **CAC003264388**
1/8-1/4 **BERKELEY, CA 94703**
0.174 mi.
919 ft. **Site 5 of 8 in cluster K**

Relative:
Lower

Actual:
91 ft.

RCRA Listings:

Date Form Received by Agency:		20231211
Handler Name:		3370 Adeline Llc
Handler Address:		3370 Adeline Street
Handler City,State,Zip:		BERKELEY, CA 94703
EPA ID:		CAC003264388
Contact Name:		ASEN ANGELOV
Contact Address:		1029A 62ND STREET
Contact City,State,Zip:		OAKLAND, CA 94608
Contact Telephone:		510-520-2171
Contact Fax:		Not reported
Contact Email:		ASEN@UNIVERSEPAINTING.COM
Contact Title:		Not reported
EPA Region:		09
Land Type:		Not reported
Federal Waste Generator Description:		Not a generator, verified
Non-Notifier:		Not reported
Biennial Report Cycle:		Not reported
Accessibility:		Not reported
Active Site Indicator:		Not reported
State District Owner:		Not reported
State District:		Not reported
Mailing Address:		1029A 62ND STREET
Mailing City,State,Zip:		OAKLAND, CA 94608
Owner Name:	Asen Angelov	
Owner Type:		Other
Operator Name:	Asen Angelov	
Operator Type:		Other
Short-Term Generator Activity:		No

Map ID
Direction
Distance
Elevation | Site | MAP FINDINGS | Database(s) | EDR ID Number
EPA ID Number

3370 ADELINE LLC (Continued) **1031038243**

Importer Activity:	No
Mixed Waste Generator:	No
Transporter Activity:	No
Transfer Facility Activity:	No
Recycler Activity with Storage:	No
Small Quantity On-Site Burner Exemption:	No
Smelting Melting and Refining Furnace Exemption:	No
Underground Injection Control:	No
Off-Site Waste Receipt:	No
Universal Waste Indicator:	No
Universal Waste Destination Facility:	No
Federal Universal Waste:	No
Active Site State-Reg Handler:	---
Federal Facility Indicator:	Not reported
Hazardous Secondary Material Indicator:	N
Sub-Part K Indicator:	Not reported
2018 GPRA Permit Baseline:	Not on the Baseline
2018 GPRA Renewals Baseline:	Not on the Baseline
202 GPRA Corrective Action Baseline:	No
Subject to Corrective Action Universe:	No
Non-TSDFs Where RCRA CA has Been Imposed Universe:	No
Corrective Action Priority Ranking:	No NCAPS ranking
Environmental Control Indicator:	No
Institutional Control Indicator:	No
Human Exposure Controls Indicator:	N/A
Groundwater Controls Indicator:	N/A
Significant Non-Complier Universe:	No
Unaddressed Significant Non-Complier Universe:	No
Addressed Significant Non-Complier Universe:	No
Significant Non-Complier With a Compliance Schedule Universe:	No
Financial Assurance Required:	Not reported
Handler Date of Last Change:	20231211
Recognized Trader-Importer:	No
Recognized Trader-Exporter:	No
Importer of Spent Lead Acid Batteries:	No
Exporter of Spent Lead Acid Batteries:	No
Recycler Activity Without Storage:	No
Manifest Broker:	No
Sub-Part P Indicator:	No

Handler - Owner Operator:

Owner/Operator Indicator:	Operator
Owner/Operator Name: ASEN ANGELOV	
Legal Status:	Other
Date Became Current:	Not reported
Date Ended Current:	Not reported
Owner/Operator Address:	1029A 62ND STREET
Owner/Operator City,State,Zip:	OAKLAND, CA 94608
Owner/Operator Telephone:	510-520-2171
Owner/Operator Telephone Ext:	Not reported
Owner/Operator Fax:	Not reported
Owner/Operator Email:	Not reported
Owner/Operator Indicator:	Owner
Owner/Operator Name: ASEN ANGELOV	
Legal Status:	Other

Map ID
Direction
Distance
Elevation | Site | MAP FINDINGS | Database(s) | EDR ID Number
EPA ID Number

3370 ADELINE LLC (Continued) **1031038243**

Date Became Current: Not reported
Date Ended Current: Not reported
Owner/Operator Address: 1029A 62ND STREET
Owner/Operator City,State,Zip: OAKLAND, CA 94608
Owner/Operator Telephone: 510-520-2171
Owner/Operator Telephone Ext: Not reported
Owner/Operator Fax: Not reported
Owner/Operator Email: Not reported

Historic Generators:
Receive Date: 20231211
Handler Name: 3370 ADELINE LLC
Federal Waste Generator Description: Not a generator, verified
State District Owner: Not reported
Large Quantity Handler of Universal Waste: No
Recognized Trader Importer: No
Recognized Trader Exporter: No
Spent Lead Acid Battery Importer: No
Spent Lead Acid Battery Exporter: No
Current Record: Yes
Non Storage Recycler Activity: No
Electronic Manifest Broker: No

List of NAICS Codes and Descriptions:
NAICS Code: 56299
NAICS Description: All Other Waste Management Services

Facility Has Received Notices of Violations:
Violations: No Violations Found

Evaluation Action Summary:
Evaluations: No Evaluations Found

E MANIFEST:
Manifest Tracking Number: 024412320JJK
Last Updated Date: 20240131
Shipped Date: 20240108
Received Date: 20240117
Manifest Status: Signed
Submission Type: DataImage5Copy
Origin Type: Service
Generator EPA ID: CAC003264388
Generator Name: 3370 Adeline Llc
Generator Location Street Number: Not reported
Generator Location Street 1: 3370 ADELINE ST
Generator Location Street 2: Not reported
Generator Location City: BERKELEY
Generator Location State: CA
Generator Location Zip: 94703
Generator Mail Street Number: Not reported
Generator Mail Street 1: 1029A 62ND STREET
Generator Mail Street 2: Not reported
Generator Mail City: OAKLAND
Generator Mail Zip: 94608

Map ID
Direction
Distance
Elevation | Site | MAP FINDINGS | Database(s) | EDR ID Number
EPA ID Number

3370 ADELINE LLC (Continued) **1031038243**

Generator Mail State:	CA
Generator Contact Company Name:	Not reported
Designated Facility EPA ID:	CAT000646117
Designated Facility Name:	Chemical Waste Management, Inc.
Designated Facility Mail Street Number:	35251
Designated Facility Mail Street 1:	PO BOX 471
Designated Facility Mail Street 2:	OLD SKYLINE ROAD
Designated Facility Mail City:	KETTLEMAN CITY
Designated Facility Mail Zip:	93239
Designated Facility Mail State:	CA
Designated Facility Location Street Number:	35251
Designated Facility Location Street 1:	OLD SKYLINE ROAD
Designated Facility Location Street 2:	Not reported
Designated Facility Location City:	KETTLEMAN CITY
Designated Facility Location Zip:	93239
Designated Facility Location State:	CA
Designated Facility Contact Company Name:	Not reported
Manifest Residue Indicator:	N
Rejection Indicator:	N

Manifest Tracking Number:	024412336JJK
Last Updated Date:	20240129
Shipped Date:	20240108
Received Date:	20240116
Manifest Status:	Signed
Submission Type:	DataImage5Copy
Origin Type:	Service
Generator EPA ID:	CAC003264388
Generator Name:	3370 Adeline Llc
Generator Location Street Number:	Not reported
Generator Location Street 1:	3370 ADELINE LLC
Generator Location Street 2:	Not reported
Generator Location City:	BERKELEY
Generator Location State:	CA
Generator Location Zip:	94703
Generator Mail Street Number:	Not reported
Generator Mail Street 1:	1029A 62ND STREET
Generator Mail Street 2:	Not reported
Generator Mail City:	OAKLAND
Generator Mail Zip:	94608
Generator Mail State:	CA
Generator Contact Company Name:	Not reported
Designated Facility EPA ID:	CAT000646117
Designated Facility Name:	Chemical Waste Management, Inc.
Designated Facility Mail Street Number:	35251
Designated Facility Mail Street 1:	PO BOX 471
Designated Facility Mail Street 2:	OLD SKYLINE ROAD
Designated Facility Mail City:	KETTLEMAN CITY
Designated Facility Mail Zip:	93239
Designated Facility Mail State:	CA
Designated Facility Location Street Number:	35251
Designated Facility Location Street 1:	OLD SKYLINE ROAD
Designated Facility Location Street 2:	Not reported
Designated Facility Location City:	KETTLEMAN CITY
Designated Facility Location Zip:	93239
Designated Facility Location State:	CA
Designated Facility Contact Company Name:	Not reported

3370 ADELINE LLC (Continued) **1031038243**

Manifest Residue Indicator:	N
Rejection Indicator:	N
Manifest Tracking Number:	024412337JJK
Last Updated Date:	20240131
Shipped Date:	20240108
Received Date:	20240117
Manifest Status:	Signed
Submission Type:	DataImage5Copy
Origin Type:	Service
Generator EPA ID:	CAC003264388
Generator Name:	3370 Adeline Llc
Generator Location Street Number:	Not reported
Generator Location Street 1:	3370 ADELINE STREET
Generator Location Street 2:	Not reported
Generator Location City:	BERKELEY
Generator Location State:	CA
Generator Location Zip:	94703
Generator Mail Street Number:	Not reported
Generator Mail Street 1:	1029A 62ND STREET
Generator Mail Street 2:	Not reported
Generator Mail City:	OAKLAND
Generator Mail Zip:	94608
Generator Mail State:	CA
Generator Contact Company Name:	Not reported
Designated Facility EPA ID:	CAT000646117
Designated Facility Name:	Chemical Waste Management, Inc.
Designated Facility Mail Street Number:	35251
Designated Facility Mail Street 1:	PO BOX 471
Designated Facility Mail Street 2:	OLD SKYLINE ROAD
Designated Facility Mail City:	KETTLEMAN CITY
Designated Facility Mail Zip:	93239
Designated Facility Mail State:	CA
Designated Facility Location Street Number:	35251
Designated Facility Location Street 1:	OLD SKYLINE ROAD
Designated Facility Location Street 2:	Not reported
Designated Facility Location City:	KETTLEMAN CITY
Designated Facility Location Zip:	93239
Designated Facility Location State:	CA
Designated Facility Contact Company Name:	Not reported
Manifest Residue Indicator:	N
Rejection Indicator:	N
Manifest Tracking Number:	024412338JJK
Last Updated Date:	20240129
Shipped Date:	20240108
Received Date:	20240116
Manifest Status:	Signed
Submission Type:	DataImage5Copy
Origin Type:	Service
Generator EPA ID:	CAC003264388
Generator Name:	Adeline Llc
Generator Location Street Number:	Not reported
Generator Location Street 1:	3370 ADELINE LLC
Generator Location Street 2:	3370 ADELINE ST
Generator Location City:	BERKELEY
Generator Location State:	CA

3370 ADELINE LLC (Continued) **1031038243**

Generator Location Zip:	94703
Generator Mail Street Number:	Not reported
Generator Mail Street 1:	1029A 62ND STREET
Generator Mail Street 2:	Not reported
Generator Mail City:	OAKLAND
Generator Mail Zip:	94608
Generator Mail State:	CA
Generator Contact Company Name:	Not reported
Designated Facility EPA ID:	CAT000646117
Designated Facility Name:	Chemical Waste Management, Inc.
Designated Facility Mail Street Number:	35251
Designated Facility Mail Street 1:	PO BOX 471
Designated Facility Mail Street 2:	OLD SKYLINE ROAD
Designated Facility Mail City:	KETTLEMAN CITY
Designated Facility Mail Zip:	93239
Designated Facility Mail State:	CA
Designated Facility Location Street Number:	35251
Designated Facility Location Street 1:	OLD SKYLINE ROAD
Designated Facility Location Street 2:	Not reported
Designated Facility Location City:	KETTLEMAN CITY
Designated Facility Location Zip:	93239
Designated Facility Location State:	CA
Designated Facility Contact Company Name:	Not reported
Manifest Residue Indicator:	N
Rejection Indicator:	N

Transporter:

Manifest Tracking Number:	024412338JJK
Transporter Line Number:	1
Transporter EPA ID:	CAR000217513
Transporter Name:	Environmental Logistics Inc

Waste Line:

Manifest Tracking Number:	024412338JJK
Waste Line Number:	1
U.S. DOT Hazardous Indicator:	Y
U.S. DOT ID Number:	UN3077
U.S. DOT Description:	Rq, Un3077, Environmentally Hazardous Substance, Solid N.O.S, 9, Iii, (Lead)
Non-Hazardous Waste Description:	Not reported
Number of Containers:	1
Container Type Code:	CM
Container Type Description:	Metal boxes, cartons, cases (including roll offs)
Waste Quantity:	20
Quantity Unit of Measure Code:	Y
Quantity Unit of Measure Description:	Cubic Yards
Waste Quantity, in Tons:	16.8
Acute Waste Quantity, in Tons:	0
Non-Acute Waste Quantity, in Tons:	16.8
Waste Quantity, in Kilograms:	15238.104
Acute Waste Quantity, in Kilograms:	0
Non-Acute Waste Quantity, in Kilorgrams:	15238.104
Management Method Code:	H132
Management Method Description:	LANDFILL (WITH PRIOR TREATMENT AND/OR STABILIZATION)
Waste Residue Indicator:	N
Quantity Discrepancy Indicator:	N

MAP FINDINGS

Map ID / Direction / Distance / Elevation | Site | Database(s) | EDR ID Number / EPA ID Number

3370 ADELINE LLC (Continued) **1031038243**

Waste Type Discrepancy Indicator:	N
Waste Density:	Not reported
Waste Density Unit of Measure Code:	Not reported
Waste Density Unit of Measure Description:	Not reported
Form Code:	Not reported
Form Code Description:	Not reported
Source Code:	Not reported
Source Code Description:	Not reported
Waste Minimization Code:	Not reported
Waste Minimization Code Description:	Not reported
Consent Number:	Not reported
EPA Waste Indicator:	N

---

35 SSE 1/8-1/4 0.182 mi. 960 ft. **LAURIE WILKIE** **RCRA NonGen / NLR** **1025837104**
6019 DOVER STREET **E MANIFEST** **CAC003016694**
OAKLAND, CA 94609

Relative: Lower

Actual: 107 ft.

RCRA Listings:

Date Form Received by Agency:		20190524
Handler Name:		Laurie Wilkie
Handler Address:		6019 Dover Street
Handler City,State,Zip:		OAKLAND, CA 94609
EPA ID:		CAC003016694
Contact Name:		LAURIE WILKIE
Contact Address:		6019 DOVER STREET
Contact City,State,Zip:		OAKLAND, CA 94609
Contact Telephone:		510-593-3491
Contact Fax:		Not reported
Contact Email:		NICOLE@ENV-REM.COM
Contact Title:		Not reported
EPA Region:		09
Land Type:		Not reported
Federal Waste Generator Description:		Not a generator, verified
Non-Notifier:		Not reported
Biennial Report Cycle:		Not reported
Accessibility:		Not reported
Active Site Indicator:		Handler Activities
State District Owner:		Not reported
State District:		Not reported
Mailing Address:		6019 DOVER STREET
Mailing City,State,Zip:		OAKLAND, CA 94609
Owner Name:	Laurie Wilkie	
Owner Type:		Other
Operator Name:	Laurie Wilkie	
Operator Type:		Other
Short-Term Generator Activity:		No
Importer Activity:		No
Mixed Waste Generator:		No
Transporter Activity:		No
Transfer Facility Activity:		No
Recycler Activity with Storage:		No
Small Quantity On-Site Burner Exemption:		No
Smelting Melting and Refining Furnace Exemption:		No
Underground Injection Control:		No
Off-Site Waste Receipt:		No
Universal Waste Indicator:		Yes

Map ID
Direction
Distance
Elevation | Site | MAP FINDINGS | Database(s) | EDR ID Number
EPA ID Number

LAURIE WILKIE (Continued) **1025837104**

Universal Waste Destination Facility:	Yes
Federal Universal Waste:	No
Active Site State-Reg Handler:	---
Federal Facility Indicator:	Not reported
Hazardous Secondary Material Indicator:	N
Sub-Part K Indicator:	Not reported
2018 GPRA Permit Baseline:	Not on the Baseline
2018 GPRA Renewals Baseline:	Not on the Baseline
202 GPRA Corrective Action Baseline:	No
Subject to Corrective Action Universe:	No
Non-TSDFs Where RCRA CA has Been Imposed Universe:	No
Corrective Action Priority Ranking:	No NCAPS ranking
Environmental Control Indicator:	No
Institutional Control Indicator:	No
Human Exposure Controls Indicator:	N/A
Groundwater Controls Indicator:	N/A
Significant Non-Complier Universe:	No
Unaddressed Significant Non-Complier Universe:	No
Addressed Significant Non-Complier Universe:	No
Significant Non-Complier With a Compliance Schedule Universe:	No
Financial Assurance Required:	Not reported
Handler Date of Last Change:	20190627
Recognized Trader-Importer:	No
Recognized Trader-Exporter:	No
Importer of Spent Lead Acid Batteries:	No
Exporter of Spent Lead Acid Batteries:	No
Recycler Activity Without Storage:	No
Manifest Broker:	No
Sub-Part P Indicator:	No

Handler - Owner Operator:

Owner/Operator Indicator:	Owner
Owner/Operator Name: LAURIE WILKIE	
Legal Status:	Other
Date Became Current:	Not reported
Date Ended Current:	Not reported
Owner/Operator Address:	6019 DOVER STREET
Owner/Operator City,State,Zip:	OAKLAND, CA 94609
Owner/Operator Telephone:	510-593-3491
Owner/Operator Telephone Ext:	Not reported
Owner/Operator Fax:	Not reported
Owner/Operator Email:	Not reported

Owner/Operator Indicator:	Operator
Owner/Operator Name: LAURIE WILKIE	
Legal Status:	Other
Date Became Current:	Not reported
Date Ended Current:	Not reported
Owner/Operator Address:	6019 DOVER STREET
Owner/Operator City,State,Zip:	OAKLAND, CA 94609
Owner/Operator Telephone:	510-593-3491
Owner/Operator Telephone Ext:	Not reported
Owner/Operator Fax:	Not reported
Owner/Operator Email:	Not reported

Map ID
Direction
Distance
Elevation | Site | MAP FINDINGS | Database(s) | EDR ID Number
EPA ID Number

LAURIE WILKIE (Continued) **1025837104**

Historic Generators:
Receive Date: 20190524
Handler Name: LAURIE WILKIE
Federal Waste Generator Description: Not a generator, verified
State District Owner: Not reported
Large Quantity Handler of Universal Waste: No
Recognized Trader Importer: No
Recognized Trader Exporter: No
Spent Lead Acid Battery Importer: No
Spent Lead Acid Battery Exporter: No
Current Record: Yes
Non Storage Recycler Activity: Not reported
Electronic Manifest Broker: Not reported

List of NAICS Codes and Descriptions:
NAICS Code: 56299
NAICS Description: All Other Waste Management Services

Facility Has Received Notices of Violations:
Violations: No Violations Found

Evaluation Action Summary:
Evaluations: No Evaluations Found

E MANIFEST:
Manifest Tracking Number: 000216896DAT
Last Updated Date: 20190821
Shipped Date: 20190601
Received Date: 20190610
Manifest Status: Signed
Submission Type: DataImage5Copy
Origin Type: Mail
Generator EPA ID: CAC003016694
Generator Name: Laurie Wilkie
Generator Location Street Number: Not reported
Generator Location Street 1: 6019 DOVER STREET
Generator Location Street 2: Not reported
Generator Location City: OAKLAND
Generator Location State: CA
Generator Location Zip: 94609
Generator Mail Street Number: Not reported
Generator Mail Street 1: 6019 DOVER STREET
Generator Mail Street 2: Not reported
Generator Mail City: OAKLAND
Generator Mail Zip: 94609
Generator Mail State: CA
Generator Contact Company Name: Not reported
Designated Facility EPA ID: CAD982042475
Designated Facility Name: Not reported
Designated Facility Mail Street Number: Not reported
Designated Facility Mail Street 1: Not reported
Designated Facility Mail Street 2: 235 N FIRST ST
Designated Facility Mail City: DIXON
Designated Facility Mail Zip: 95620

Map ID
Direction
Distance
Elevation Site

MAP FINDINGS

Database(s) EDR ID Number EPA ID Number

LAURIE WILKIE (Continued) **1025837104**

Designated Facility Mail State: CA
Designated Facility Location Street Number: Not reported
Designated Facility Location Street 1: 6426 HAY RD
Designated Facility Location Street 2: Not reported
Designated Facility Location City: VACAVILLE
Designated Facility Location Zip: 95687-0000
Designated Facility Location State: CA
Designated Facility Contact Company Name: RECOLOGY HAY ROAD
Manifest Residue Indicator: N
Rejection Indicator: N

State Waste:
Manifest Tracking Number: 000216896DAT
Waste Line Number: 1
State Waste Code Owner: CA
State Waste Code: 151
State Waste: Asbestos-containing waste

Transporter:
Manifest Tracking Number: 000216896DAT
Transporter Line Number: 1
Transporter EPA ID: CAL000371038
Transporter Name: Environmental Remedies Inc

Manifest Tracking Number: 000216896DAT
Transporter Line Number: 2
Transporter EPA ID: CAR000272773
Transporter Name: Uni Waste Llc

Waste Line:
Manifest Tracking Number: 000216896DAT
Waste Line Number: 1
U.S. DOT Hazardous Indicator: Y
U.S. DOT ID Number: NA2212
U.S. DOT Description: R.Q. Na2212, Asbestos, 9, Pg Iii
Non-Hazardous Waste Description: Not reported
Number of Containers: 12
Container Type Code: BA
Container Type Description: Burlap, cloth, paper, or plastic bags
Waste Quantity: 1
Quantity Unit of Measure Code: Y
Quantity Unit of Measure Description: Cubic Yards
Waste Quantity, in Tons: 0.84
Acute Waste Quantity, in Tons: 0
Non-Acute Waste Quantity, in Tons: 0.84
Waste Quantity, in Kilograms: 761.9052
Acute Waste Quantity, in Kilograms: 0
Non-Acute Waste Quantity, in Kilorgrams: 761.9052
Management Method Code: H132
Management Method Description: LANDFILL (WITH PRIOR TREATMENT AND/OR STABILIZATION)
Waste Residue Indicator: N
Quantity Discrepancy Indicator: N
Waste Type Discrepancy Indicator: N
Waste Density: Not reported
Waste Density Unit of Measure Code: Not reported
Waste Density Unit of Measure Description: Not reported

Map ID
Direction
Distance
Elevation | Site | MAP FINDINGS | Database(s) | EDR ID Number
EPA ID Number

LAURIE WILKIE (Continued) **1025837104**

Form Code:	Not reported
Form Code Description:	Not reported
Source Code:	Not reported
Source Code Description:	Not reported
Waste Minimization Code:	Not reported
Waste Minimization Code Description:	Not reported
Consent Number:	Not reported
EPA Waste Indicator:	N

M36 **ASA KRAMER** **RCRA NonGen / NLR** **1026051675**
NE **6527 WHITNEY ST** **E MANIFEST** **CAC003058564**
1/8-1/4 **OAKLAND, CA 94609**
0.183 mi.
968 ft. **Site 1 of 5 in cluster M**

Relative:
Higher

Actual:
126 ft.

RCRA Listings:

Date Form Received by Agency:		20200304
Handler Name:		Asa Kramer
Handler Address:		6527 Whitney St
Handler City,State,Zip:		OAKLAND, CA 94609-1027
EPA ID:		CAC003058564
Contact Name:		ASA KRAMER
Contact Address:		6527 WHITNEY ST
Contact City,State,Zip:		OAKLAND, CA 94609-1027
Contact Telephone:		510-614-0800
Contact Fax:		Not reported
Contact Email:		LILIAN.RAMOS@SYNERGYCOMPANIES.ORG
Contact Title:		Not reported
EPA Region:		09
Land Type:		Not reported
Federal Waste Generator Description:		Not a generator, verified
Non-Notifier:		Not reported
Biennial Report Cycle:		Not reported
Accessibility:		Not reported
Active Site Indicator:		Not reported
State District Owner:		Not reported
State District:		Not reported
Mailing Address:		6527 WHITNEY ST
Mailing City,State,Zip:		OAKLAND, CA 94609-1027
Owner Name:	Asa Kramer	
Owner Type:		Other
Operator Name:	Asa Kramer	
Operator Type:		Other
Short-Term Generator Activity:		No
Importer Activity:		No
Mixed Waste Generator:		No
Transporter Activity:		No
Transfer Facility Activity:		No
Recycler Activity with Storage:		No
Small Quantity On-Site Burner Exemption:		No
Smelting Melting and Refining Furnace Exemption:		No
Underground Injection Control:		No
Off-Site Waste Receipt:		No
Universal Waste Indicator:		No
Universal Waste Destination Facility:		No
Federal Universal Waste:		No
Active Site State-Reg Handler:		---
Federal Facility Indicator:		Not reported

Map ID
Direction
Distance
Elevation | Site | MAP FINDINGS | Database(s) | EDR ID Number
EPA ID Number

ASA KRAMER (Continued) **1026051675**

Hazardous Secondary Material Indicator:	N
Sub-Part K Indicator:	Not reported
2018 GPRA Permit Baseline:	Not on the Baseline
2018 GPRA Renewals Baseline:	Not on the Baseline
202 GPRA Corrective Action Baseline:	No
Subject to Corrective Action Universe:	No
Non-TSDFs Where RCRA CA has Been Imposed Universe:	No
Corrective Action Priority Ranking:	No NCAPS ranking
Environmental Control Indicator:	No
Institutional Control Indicator:	No
Human Exposure Controls Indicator:	N/A
Groundwater Controls Indicator:	N/A
Significant Non-Complier Universe:	No
Unaddressed Significant Non-Complier Universe:	No
Addressed Significant Non-Complier Universe:	No
Significant Non-Complier With a Compliance Schedule Universe:	No
Financial Assurance Required:	Not reported
Handler Date of Last Change:	20200306
Recognized Trader-Importer:	No
Recognized Trader-Exporter:	No
Importer of Spent Lead Acid Batteries:	No
Exporter of Spent Lead Acid Batteries:	No
Recycler Activity Without Storage:	No
Manifest Broker:	No
Sub-Part P Indicator:	No

Handler - Owner Operator:

Owner/Operator Indicator:	Operator
Owner/Operator Name: ASA KRAMER	
Legal Status:	Other
Date Became Current:	Not reported
Date Ended Current:	Not reported
Owner/Operator Address:	6527 WHITNEY ST
Owner/Operator City,State,Zip:	OAKLAND, CA 94609-1027
Owner/Operator Telephone:	510-614-0800
Owner/Operator Telephone Ext:	Not reported
Owner/Operator Fax:	Not reported
Owner/Operator Email:	Not reported

Owner/Operator Indicator:	Owner
Owner/Operator Name: ASA KRAMER	
Legal Status:	Other
Date Became Current:	Not reported
Date Ended Current:	Not reported
Owner/Operator Address:	6527 WHITNEY ST
Owner/Operator City,State,Zip:	OAKLAND, CA 94609-1027
Owner/Operator Telephone:	510-614-0800
Owner/Operator Telephone Ext:	Not reported
Owner/Operator Fax:	Not reported
Owner/Operator Email:	Not reported

Historic Generators:

Receive Date:	20200304
Handler Name: ASA KRAMER	
Federal Waste Generator Description:	Not a generator, verified

Map ID
Direction
Distance
Elevation Site

MAP FINDINGS

Database(s) EDR ID Number EPA ID Number

ASA KRAMER (Continued) **1026051675**

State District Owner: Not reported
Large Quantity Handler of Universal Waste: No
Recognized Trader Importer: No
Recognized Trader Exporter: No
Spent Lead Acid Battery Importer: No
Spent Lead Acid Battery Exporter: No
Current Record: Yes
Non Storage Recycler Activity: Not reported
Electronic Manifest Broker: Not reported

List of NAICS Codes and Descriptions:
NAICS Code: 56299
NAICS Description: All Other Waste Management Services

Facility Has Received Notices of Violations:
Violations: No Violations Found

Evaluation Action Summary:
Evaluations: No Evaluations Found

E MANIFEST:
Manifest Tracking Number: 013457973JJK
Last Updated Date: 20200410
Shipped Date: 20200309
Received Date: 20200312
Manifest Status: Signed
Submission Type: DataImage5Copy
Origin Type: Web
Generator EPA ID: CAC003058564
Generator Name: Asa Kramer
Generator Location Street Number: Not reported
Generator Location Street 1: 6527 WHITNEY ST
Generator Location Street 2: Not reported
Generator Location City: OAKLAND
Generator Location State: CA
Generator Location Zip: 94609-1027
Generator Mail Street Number: Not reported
Generator Mail Street 1: 6527 WHITNEY ST
Generator Mail Street 2: Not reported
Generator Mail City: OAKLAND
Generator Mail Zip: 94609-1027
Generator Mail State: CA
Generator Contact Company Name: Not reported
Designated Facility EPA ID: CAD028409019
Designated Facility Name: Crosby & Overton
Designated Facility Mail Street Number: 1630
Designated Facility Mail Street 1: CA90813 CA037US 1630
Designated Facility Mail Street 2: W. 17TH STREET
Designated Facility Mail City: LONG BEACH
Designated Facility Mail Zip: 90813
Designated Facility Mail State: CA
Designated Facility Location Street Number: 1630
Designated Facility Location Street 1: W. 17TH STREET
Designated Facility Location Street 2: Not reported

ASA KRAMER (Continued) **1026051675**

Designated Facility Location City:	LONG BEACH
Designated Facility Location Zip:	90813-0000
Designated Facility Location State:	CA
Designated Facility Contact Company Name:	Not reported
Manifest Residue Indicator:	N
Rejection Indicator:	N

Federal Waste:

Manifest Tracking Number:	013457973JJK
Waste Line Number:	1
Federal Waste Code:	D008
Federal Waste:	LEAD

State Waste:

Manifest Tracking Number:	013457973JJK
Waste Line Number:	1
State Waste Code Owner:	CA
State Waste Code:	352
State Waste:	Other organic solids

Transporter:

Manifest Tracking Number:	013457973JJK
Transporter Line Number:	1
Transporter EPA ID:	CAL000291177
Transporter Name:	Synergy Enterprises Inc

Manifest Tracking Number:	013457973JJK
Transporter Line Number:	2
Transporter EPA ID:	CAR000163097
Transporter Name:	Kvac Environmental Services Inc

Waste Line:

Manifest Tracking Number:	013457973JJK
Waste Line Number:	1
U.S. DOT Hazardous Indicator:	Y
U.S. DOT ID Number:	NA3077
U.S. DOT Description:	Na3077, Hazardous Waste, Solid N.O.S., 9, Iii
Non-Hazardous Waste Description:	Not reported
Number of Containers:	1
Container Type Code:	DM
Container Type Description:	Metal drums, barrels, kegs
Waste Quantity:	25
Quantity Unit of Measure Code:	P
Quantity Unit of Measure Description:	Pounds
Waste Quantity, in Tons:	0.0125
Acute Waste Quantity, in Tons:	0
Non-Acute Waste Quantity, in Tons:	0.0125
Waste Quantity, in Kilograms:	11.337875
Acute Waste Quantity, in Kilograms:	0
Non-Acute Waste Quantity, in Kilorgrams:	11.337875
Management Method Code:	H141
Management Method Description:	STORAGE, BULKING AND/OR TRANSFER OFF SITE
Waste Residue Indicator:	N
Quantity Discrepancy Indicator:	N
Waste Type Discrepancy Indicator:	N

Map ID
Direction
Distance
Elevation | Site | MAP FINDINGS | Database(s) | EDR ID Number
EPA ID Number

ASA KRAMER (Continued) **1026051675**

Waste Density:	Not reported
Waste Density Unit of Measure Code:	Not reported
Waste Density Unit of Measure Description:	Not reported
Form Code:	Not reported
Form Code Description:	Not reported
Source Code:	Not reported
Source Code Description:	Not reported
Waste Minimization Code:	Not reported
Waste Minimization Code Description:	Not reported
Consent Number:	Not reported
EPA Waste Indicator:	Y

M37 **ASA KAMER-SR79608** **RCRA NonGen / NLR** **1025859380**
NE **6527 WHITNEY ST** **E MANIFEST** **CAC003039944**
1/8-1/4 **OAKLAND, CA 94609**
0.183 mi.
968 ft. **Site 2 of 5 in cluster M**

Relative:
Higher

Actual:
126 ft.

RCRA Listings:

Date Form Received by Agency:		20191022
Handler Name:		Asa Kamer
Handler Address:		6527 Whitney St
Handler City,State,Zip:		OAKLAND, CA 94609
EPA ID:		CAC003039944
Contact Name:		ASA KAMER
Contact Address:		6527 WHITNEY ST
Contact City,State,Zip:		OAKLAND, CA 94609
Contact Telephone:		510-614-0800
Contact Fax:		Not reported
Contact Email:		SARA.GOMEZ@SYNERGYCOMPANIES.ORG
Contact Title:		Not reported
EPA Region:		09
Land Type:		Not reported
Federal Waste Generator Description:		Not a generator, verified
Non-Notifier:		Not reported
Biennial Report Cycle:		Not reported
Accessibility:		Not reported
Active Site Indicator:		Not reported
State District Owner:		Not reported
State District:		Not reported
Mailing Address:		6527 WHITNEY ST
Mailing City,State,Zip:		OAKLAND, CA 94609
Owner Name:	Asa Kamer	
Owner Type:		Other
Operator Name:	Asa Kamer	
Operator Type:		Other
Short-Term Generator Activity:		No
Importer Activity:		No
Mixed Waste Generator:		No
Transporter Activity:		No
Transfer Facility Activity:		No
Recycler Activity with Storage:		No
Small Quantity On-Site Burner Exemption:		No
Smelting Melting and Refining Furnace Exemption:		No
Underground Injection Control:		No
Off-Site Waste Receipt:		No
Universal Waste Indicator:		No
Universal Waste Destination Facility:		No

Map ID
Direction
Distance
Elevation Site

MAP FINDINGS

Database(s)

EDR ID Number
EPA ID Number

ASA KAMER-SR79608 (Continued) **1025859380**

Federal Universal Waste:	No
Active Site State-Reg Handler:	---
Federal Facility Indicator:	Not reported
Hazardous Secondary Material Indicator:	N
Sub-Part K Indicator:	Not reported
2018 GPRA Permit Baseline:	Not on the Baseline
2018 GPRA Renewals Baseline:	Not on the Baseline
202 GPRA Corrective Action Baseline:	No
Subject to Corrective Action Universe:	No
Non-TSDFs Where RCRA CA has Been Imposed Universe:	No
Corrective Action Priority Ranking:	No NCAPS ranking
Environmental Control Indicator:	No
Institutional Control Indicator:	No
Human Exposure Controls Indicator:	N/A
Groundwater Controls Indicator:	N/A
Significant Non-Complier Universe:	No
Unaddressed Significant Non-Complier Universe:	No
Addressed Significant Non-Complier Universe:	No
Significant Non-Complier With a Compliance Schedule Universe:	No
Financial Assurance Required:	Not reported
Handler Date of Last Change:	20191025
Recognized Trader-Importer:	No
Recognized Trader-Exporter:	No
Importer of Spent Lead Acid Batteries:	No
Exporter of Spent Lead Acid Batteries:	No
Recycler Activity Without Storage:	No
Manifest Broker:	No
Sub-Part P Indicator:	No

Handler - Owner Operator:

Owner/Operator Indicator:	Owner
Owner/Operator Name: ASA KAMER	
Legal Status:	Other
Date Became Current:	Not reported
Date Ended Current:	Not reported
Owner/Operator Address:	6527 WHITNEY ST
Owner/Operator City,State,Zip:	OAKLAND, CA 94609
Owner/Operator Telephone:	510-614-0800
Owner/Operator Telephone Ext:	Not reported
Owner/Operator Fax:	Not reported
Owner/Operator Email:	Not reported

Owner/Operator Indicator:	Operator
Owner/Operator Name: ASA KAMER	
Legal Status:	Other
Date Became Current:	Not reported
Date Ended Current:	Not reported
Owner/Operator Address:	6527 WHITNEY ST
Owner/Operator City,State,Zip:	OAKLAND, CA 94609
Owner/Operator Telephone:	510-614-0800
Owner/Operator Telephone Ext:	Not reported
Owner/Operator Fax:	Not reported
Owner/Operator Email:	Not reported

Historic Generators:

ASA KAMER-SR79608 (Continued) **1025859380**

Receive Date:	20191022
Handler Name: ASA KAMER	
Federal Waste Generator Description:	Not a generator, verified
State District Owner:	Not reported
Large Quantity Handler of Universal Waste:	No
Recognized Trader Importer:	No
Recognized Trader Exporter:	No
Spent Lead Acid Battery Importer:	No
Spent Lead Acid Battery Exporter:	No
Current Record:	Yes
Non Storage Recycler Activity:	Not reported
Electronic Manifest Broker:	Not reported

List of NAICS Codes and Descriptions:

NAICS Code:	56299
NAICS Description:	All Other Waste Management Services

Facility Has Received Notices of Violations:

Violations:	No Violations Found

Evaluation Action Summary:

Evaluations:	No Evaluations Found

E MANIFEST:

Manifest Tracking Number:	020136038JJK
Last Updated Date:	20191116
Shipped Date:	20191030
Received Date:	20191104
Manifest Status:	Signed
Submission Type:	DataImage5Copy
Origin Type:	Service
Generator EPA ID:	CAC003039944
Generator Name:	Asa Kamer-Sr79608
Generator Location Street Number:	Not reported
Generator Location Street 1:	6527 WHITNEY ST
Generator Location Street 2:	Not reported
Generator Location City:	OAKLAND
Generator Location State:	CA
Generator Location Zip:	94609
Generator Mail Street Number:	Not reported
Generator Mail Street 1:	6527 WHITNEY ST
Generator Mail Street 2:	Not reported
Generator Mail City:	OAKLAND
Generator Mail Zip:	94609
Generator Mail State:	CA
Generator Contact Company Name:	Not reported
Designated Facility EPA ID:	CAD981382732
Designated Facility Name:	Altamont Landfill & Resource Recovery Facility
Designated Facility Mail Street Number:	10840
Designated Facility Mail Street 1:	Not reported
Designated Facility Mail Street 2:	10840 ALTAMONT PASS RD
Designated Facility Mail City:	LIVERMORE
Designated Facility Mail Zip:	94551
Designated Facility Mail State:	CA

ASA KAMER-SR79608 (Continued) **1025859380**

Designated Facility Location Street Number: 10840
Designated Facility Location Street 1: 10840 ALTAMONT PASS RD
Designated Facility Location Street 2: Not reported
Designated Facility Location City: LIVERMORE
Designated Facility Location Zip: 94551
Designated Facility Location State: CA
Designated Facility Contact Company Name: Not reported
Manifest Residue Indicator: N
Rejection Indicator: N

State Waste:
Manifest Tracking Number: 020136038JJK
Waste Line Number: 1
State Waste Code Owner: CA
State Waste Code: 151
State Waste: Asbestos-containing waste

Transporter:
Manifest Tracking Number: 020136038JJK
Transporter Line Number: 1
Transporter EPA ID: CAL000291177
Transporter Name: Synergy Enterprises Inc

Manifest Tracking Number: 020136038JJK
Transporter Line Number: 2
Transporter EPA ID: CAR000272773
Transporter Name: Uni Waste Llc

Waste Line:
Manifest Tracking Number: 020136038JJK
Waste Line Number: 1
U.S. DOT Hazardous Indicator: Y
U.S. DOT ID Number: NA2212
U.S. DOT Description: Na2212, Asbestos, 9, Pg Iii, Rq
Non-Hazardous Waste Description: Not reported
Number of Containers: 10
Container Type Code: BA
Container Type Description: Burlap, cloth, paper, or plastic bags
Waste Quantity: 1
Quantity Unit of Measure Code: Y
Quantity Unit of Measure Description: Cubic Yards
Waste Quantity, in Tons: 0.84
Acute Waste Quantity, in Tons: 0
Non-Acute Waste Quantity, in Tons: 0.84
Waste Quantity, in Kilograms: 761.9052
Acute Waste Quantity, in Kilograms: 0
Non-Acute Waste Quantity, in Kilorgrams: 761.9052
Management Method Code: H132
Management Method Description: LANDFILL (WITH PRIOR TREATMENT AND/OR STABILIZATION)
Waste Residue Indicator: N
Quantity Discrepancy Indicator: N
Waste Type Discrepancy Indicator: N
Waste Density: Not reported
Waste Density Unit of Measure Code: Not reported
Waste Density Unit of Measure Description: Not reported
Form Code: Not reported

MAP FINDINGS

Map ID / Direction / Distance / Elevation | Site | Database(s) | EDR ID Number / EPA ID Number

ASA KAMER-SR79608 (Continued) **1025859380**

Form Code Description:	Not reported
Source Code:	Not reported
Source Code Description:	Not reported
Waste Minimization Code:	Not reported
Waste Minimization Code Description:	Not reported
Consent Number:	Not reported
EPA Waste Indicator:	N

---

38 West 1/8-1/4 0.185 mi. 979 ft.

EPHESIAN CHURCH OF GOD IN CHRIST
1709 ALCATRAZ AVENUE
BERKELEY, CA 94703

RCRA NonGen / NLR **1031054771**
E MANIFEST **CAC003282317**

Relative: Lower

Actual: 92 ft.

RCRA Listings:

Date Form Received by Agency:	20240410
Handler Name:	Ephesian Church Of God In Christ
Handler Address:	1709 Alcatraz Avenue
Handler City,State,Zip:	BERKELEY, CA 94703
EPA ID:	CAC003282317
Contact Name:	JOSEPH MCCAULEY
Contact Address:	16 RYDAL COURT
Contact City,State,Zip:	OAKLAND, CA 94611
Contact Telephone:	510-654-6402
Contact Fax:	Not reported
Contact Email:	JOSEPH@JMPCM.COM
Contact Title:	Not reported
EPA Region:	09
Land Type:	Not reported
Federal Waste Generator Description:	Not a generator, verified
Non-Notifier:	Not reported
Biennial Report Cycle:	Not reported
Accessibility:	Not reported
Active Site Indicator:	Not reported
State District Owner:	Not reported
State District:	Not reported
Mailing Address:	16 RYDAL COURT
Mailing City,State,Zip:	OAKLAND, CA 94611
Owner Name:	Ephesian Church Of God In Christ
Owner Type:	Other
Operator Name:	Joseph Mccauley
Operator Type:	Other
Short-Term Generator Activity:	No
Importer Activity:	No
Mixed Waste Generator:	No
Transporter Activity:	No
Transfer Facility Activity:	No
Recycler Activity with Storage:	No
Small Quantity On-Site Burner Exemption:	No
Smelting Melting and Refining Furnace Exemption:	No
Underground Injection Control:	No
Off-Site Waste Receipt:	No
Universal Waste Indicator:	No
Universal Waste Destination Facility:	No
Federal Universal Waste:	No
Active Site State-Reg Handler:	---
Federal Facility Indicator:	Not reported
Hazardous Secondary Material Indicator:	N

Map ID
Direction
Distance
Elevation Site

MAP FINDINGS

Database(s) EDR ID Number EPA ID Number

EPHESIAN CHURCH OF GOD IN CHRIST (Continued) **1031054771**

Sub-Part K Indicator:	Not reported
2018 GPRA Permit Baseline:	Not on the Baseline
2018 GPRA Renewals Baseline:	Not on the Baseline
202 GPRA Corrective Action Baseline:	No
Subject to Corrective Action Universe:	No
Non-TSDFs Where RCRA CA has Been Imposed Universe:	No
Corrective Action Priority Ranking:	No NCAPS ranking
Environmental Control Indicator:	No
Institutional Control Indicator:	No
Human Exposure Controls Indicator:	N/A
Groundwater Controls Indicator:	N/A
Significant Non-Complier Universe:	No
Unaddressed Significant Non-Complier Universe:	No
Addressed Significant Non-Complier Universe:	No
Significant Non-Complier With a Compliance Schedule Universe:	No
Financial Assurance Required:	Not reported
Handler Date of Last Change:	20240411
Recognized Trader-Importer:	No
Recognized Trader-Exporter:	No
Importer of Spent Lead Acid Batteries:	No
Exporter of Spent Lead Acid Batteries:	No
Recycler Activity Without Storage:	No
Manifest Broker:	No
Sub-Part P Indicator:	No

Handler - Owner Operator:

Owner/Operator Indicator:	Owner
Owner/Operator Name: EPHESIAN CHURCH OF GOD IN CHRIST	
Legal Status:	Other
Date Became Current:	Not reported
Date Ended Current:	Not reported
Owner/Operator Address:	16 RYDAL COURT
Owner/Operator City,State,Zip:	OAKLAND, CA 94611
Owner/Operator Telephone:	510-654-6402
Owner/Operator Telephone Ext:	Not reported
Owner/Operator Fax:	Not reported
Owner/Operator Email:	Not reported

Owner/Operator Indicator:	Operator
Owner/Operator Name: JOSEPH MCCAULEY	
Legal Status:	Other
Date Became Current:	Not reported
Date Ended Current:	Not reported
Owner/Operator Address:	16 RYDAL COURT
Owner/Operator City,State,Zip:	OAKLAND, CA 94611
Owner/Operator Telephone:	510-654-6402
Owner/Operator Telephone Ext:	Not reported
Owner/Operator Fax:	Not reported
Owner/Operator Email:	Not reported

Historic Generators:

Receive Date:	20240410
Handler Name: EPHESIAN CHURCH OF GOD IN CHRIST	
Federal Waste Generator Description:	Not a generator, verified
State District Owner:	Not reported

Map ID
Direction
Distance
Elevation Site

MAP FINDINGS

Database(s) EDR ID Number EPA ID Number

EPHESIAN CHURCH OF GOD IN CHRIST (Continued) **1031054771**

Large Quantity Handler of Universal Waste:	No
Recognized Trader Importer:	No
Recognized Trader Exporter:	No
Spent Lead Acid Battery Importer:	No
Spent Lead Acid Battery Exporter:	No
Current Record:	Yes
Non Storage Recycler Activity:	No
Electronic Manifest Broker:	No

List of NAICS Codes and Descriptions:

NAICS Code:	56299
NAICS Description:	All Other Waste Management Services

Facility Has Received Notices of Violations:

Violations:	No Violations Found

Evaluation Action Summary:

Evaluations:	No Evaluations Found

E MANIFEST:

Manifest Tracking Number:	024824237JJK
Last Updated Date:	20240507
Shipped Date:	20240417
Received Date:	20240418
Manifest Status:	Signed
Submission Type:	DataImage5Copy
Origin Type:	Service
Generator EPA ID:	CAC003282317
Generator Name:	Ephesian Church Of God In Christ
Generator Location Street Number:	Not reported
Generator Location Street 1:	1709 ALCATRAZ AVENUE
Generator Location Street 2:	Not reported
Generator Location City:	BERKELEY
Generator Location State:	CA
Generator Location Zip:	94703
Generator Mail Street Number:	Not reported
Generator Mail Street 1:	16 RYDAL COURT
Generator Mail Street 2:	Not reported
Generator Mail City:	OAKLAND
Generator Mail Zip:	94611
Generator Mail State:	CA
Generator Contact Company Name:	Not reported
Designated Facility EPA ID:	CAD981382732
Designated Facility Name:	Altamont Landfill & Resource Recovery Facility
Designated Facility Mail Street Number:	10840
Designated Facility Mail Street 1:	Not reported
Designated Facility Mail Street 2:	ALTAMONT PASS RD
Designated Facility Mail City:	LIVERMORE
Designated Facility Mail Zip:	94551
Designated Facility Mail State:	CA
Designated Facility Location Street Number:	10840
Designated Facility Location Street 1:	ALTAMONT PASS RD
Designated Facility Location Street 2:	Not reported
Designated Facility Location City:	LIVERMORE

Map ID
Direction
Distance
Elevation | Site | MAP FINDINGS | Database(s) | EDR ID Number
EPA ID Number

EPHESIAN CHURCH OF GOD IN CHRIST (Continued) **1031054771**

Designated Facility Location Zip: 94551
Designated Facility Location State: CA
Designated Facility Contact Company Name: Not reported
Manifest Residue Indicator: N
Rejection Indicator: N

Transporter:
Manifest Tracking Number: 024824237JJK
Transporter Line Number: 1
Transporter EPA ID: CAR000273680
Transporter Name: Ferma Greenbox Inc

Waste Line:
Manifest Tracking Number: 024824237JJK
Waste Line Number: 1
U.S. DOT Hazardous Indicator: Y
U.S. DOT ID Number: NA2212
U.S. DOT Description: Na2212, Asbestos, 9, Pg Iii, Rq
Non-Hazardous Waste Description: Not reported
Number of Containers: 30
Container Type Code: BA
Container Type Description: Burlap, cloth, paper, or plastic bags
Waste Quantity: 2
Quantity Unit of Measure Code: Y
Quantity Unit of Measure Description: Cubic Yards
Waste Quantity, in Tons: 1.68
Acute Waste Quantity, in Tons: 0
Non-Acute Waste Quantity, in Tons: 1.68
Waste Quantity, in Kilograms: 1523.8104
Acute Waste Quantity, in Kilograms: 0
Non-Acute Waste Quantity, in Kilorgrams: 1523.8104
Management Method Code: H132
Management Method Description: LANDFILL (WITH PRIOR TREATMENT AND/OR STABILIZATION)
Waste Residue Indicator: N
Quantity Discrepancy Indicator: N
Waste Type Discrepancy Indicator: N
Waste Density: Not reported
Waste Density Unit of Measure Code: Not reported
Waste Density Unit of Measure Description: Not reported
Form Code: Not reported
Form Code Description: Not reported
Source Code: Not reported
Source Code Description: Not reported
Waste Minimization Code: Not reported
Waste Minimization Code Description: Not reported
Consent Number: Not reported
EPA Waste Indicator: N

MAP FINDINGS

Map ID / Direction / Distance / Elevation	Site	Database(s)	EDR ID Number / EPA ID Number
K39	**THE BUSLAB**	**RCRA NonGen / NLR**	**1024831221**
SW	**3407 ADELINE ST**	**E MANIFEST**	**CAL000367476**
1/8-1/4	**BERKELEY, CA 94703**		
0.188 mi.			
991 ft.	**Site 6 of 8 in cluster K**		

Relative:
Lower

Actual:
91 ft.

RCRA Listings:

Date Form Received by Agency:		20110915
Handler Name:		The Buslab
Handler Address:		3407 Adeline St
Handler City,State,Zip:		BERKELEY, CA 94703
EPA ID:		CAL000367476
Contact Name:		STEVEN PERZAN
Contact Address:		3407 ADELINE ST
Contact City,State,Zip:		BERKELEY, CA 94703
Contact Telephone:		510-658-6400
Contact Fax:		510-652-9286
Contact Email:		THEBUSLAB@GMAIL.COM
Contact Title:		Not reported
EPA Region:		09
Land Type:		Not reported
Federal Waste Generator Description:		Not a generator, verified
Non-Notifier:		Not reported
Biennial Report Cycle:		Not reported
Accessibility:		Not reported
Active Site Indicator:		Handler Activities
State District Owner:		Not reported
State District:		Not reported
Mailing Address:		3407 ADELINE ST
Mailing City,State,Zip:		BERKELEY, CA 94703-0000
Owner Name:	Steven Perzan	
Owner Type:		Other
Operator Name:	Steven Perzan	
Operator Type:		Other
Short-Term Generator Activity:		No
Importer Activity:		No
Mixed Waste Generator:		No
Transporter Activity:		No
Transfer Facility Activity:		No
Recycler Activity with Storage:		No
Small Quantity On-Site Burner Exemption:		No
Smelting Melting and Refining Furnace Exemption:		No
Underground Injection Control:		No
Off-Site Waste Receipt:		No
Universal Waste Indicator:		Yes
Universal Waste Destination Facility:		Yes
Federal Universal Waste:		No
Active Site State-Reg Handler:		---
Federal Facility Indicator:		Not reported
Hazardous Secondary Material Indicator:		N
Sub-Part K Indicator:		Not reported
2018 GPRA Permit Baseline:		Not on the Baseline
2018 GPRA Renewals Baseline:		Not on the Baseline
202 GPRA Corrective Action Baseline:		No
Subject to Corrective Action Universe:		No
Non-TSDFs Where RCRA CA has Been Imposed Universe:		No
Corrective Action Priority Ranking:		No NCAPS ranking
Environmental Control Indicator:		No
Institutional Control Indicator:		No

Map ID
Direction
Distance
Elevation Site

MAP FINDINGS

Database(s) EDR ID Number EPA ID Number

THE BUSLAB (Continued) **1024831221**

Human Exposure Controls Indicator:	N/A
Groundwater Controls Indicator:	N/A
Significant Non-Complier Universe:	No
Unaddressed Significant Non-Complier Universe:	No
Addressed Significant Non-Complier Universe:	No
Significant Non-Complier With a Compliance Schedule Universe:	No
Financial Assurance Required:	Not reported
Handler Date of Last Change:	20180906
Recognized Trader-Importer:	No
Recognized Trader-Exporter:	No
Importer of Spent Lead Acid Batteries:	No
Exporter of Spent Lead Acid Batteries:	No
Recycler Activity Without Storage:	No
Manifest Broker:	No
Sub-Part P Indicator:	No

Handler - Owner Operator:

Owner/Operator Indicator:	Owner
Owner/Operator Name: STEVEN PERZAN	
Legal Status:	Other
Date Became Current:	Not reported
Date Ended Current:	Not reported
Owner/Operator Address:	709 KAINS AVE
Owner/Operator City,State,Zip:	ALBANY, CA 94706-0000
Owner/Operator Telephone:	510-332-7905
Owner/Operator Telephone Ext:	Not reported
Owner/Operator Fax:	Not reported
Owner/Operator Email:	Not reported

Owner/Operator Indicator:	Operator
Owner/Operator Name: STEVEN PERZAN	
Legal Status:	Other
Date Became Current:	Not reported
Date Ended Current:	Not reported
Owner/Operator Address:	3407 ADELINE ST
Owner/Operator City,State,Zip:	BERKELEY, CA 94703
Owner/Operator Telephone:	510-658-6400
Owner/Operator Telephone Ext:	Not reported
Owner/Operator Fax:	Not reported
Owner/Operator Email:	Not reported

Historic Generators:

Receive Date:	20110915
Handler Name: THE BUSLAB	
Federal Waste Generator Description:	Not a generator, verified
State District Owner:	Not reported
Large Quantity Handler of Universal Waste:	No
Recognized Trader Importer:	No
Recognized Trader Exporter:	No
Spent Lead Acid Battery Importer:	No
Spent Lead Acid Battery Exporter:	No
Current Record:	Yes
Non Storage Recycler Activity:	Not reported
Electronic Manifest Broker:	Not reported

Map ID
Direction
Distance
Elevation | Site | MAP FINDINGS | Database(s) | EDR ID Number
EPA ID Number

THE BUSLAB (Continued) **1024831221**

List of NAICS Codes and Descriptions:
NAICS Code: 811111
NAICS Description: General Automotive Repair

Facility Has Received Notices of Violations:
Violations: No Violations Found

Evaluation Action Summary:
Evaluations: No Evaluations Found

E MANIFEST:

Manifest Tracking Number:	006729938GBF
Last Updated Date:	20221228
Shipped Date:	20221123
Received Date:	20221128
Manifest Status:	Signed
Submission Type:	DataImage5Copy
Origin Type:	Web
Generator EPA ID:	CAL000367476
Generator Name:	The Buslab
Generator Location Street Number:	Not reported
Generator Location Street 1:	3407 ADELINE ST
Generator Location Street 2:	Not reported
Generator Location City:	BERKELEY
Generator Location State:	CA
Generator Location Zip:	94703
Generator Mail Street Number:	Not reported
Generator Mail Street 1:	3407 ADELINE ST
Generator Mail Street 2:	Not reported
Generator Mail City:	BERKELEY
Generator Mail Zip:	94703-0000
Generator Mail State:	CA
Generator Contact Company Name:	Not reported
Designated Facility EPA ID:	CAL000190816
Designated Facility Name:	Not reported
Designated Facility Mail Street Number:	Not reported
Designated Facility Mail Street 1:	Not reported
Designated Facility Mail Street 2:	P O BOX 759
Designated Facility Mail City:	RIVERBANK
Designated Facility Mail Zip:	95367
Designated Facility Mail State:	CA
Designated Facility Location Street Number:	5300
Designated Facility Location Street 1:	CLAUS RD, BLDG 11
Designated Facility Location Street 2:	Not reported
Designated Facility Location City:	RIVERBANK
Designated Facility Location Zip:	95367-0000
Designated Facility Location State:	CA
Designated Facility Contact Company Name:	CALIFORNIA OIL TRANSFER LLC
Manifest Residue Indicator:	N
Rejection Indicator:	N

State Waste:

Manifest Tracking Number:	006729938GBF
Waste Line Number:	1

Map ID
Direction
Distance
Elevation | Site | MAP FINDINGS | Database(s) | EDR ID Number
EPA ID Number

THE BUSLAB (Continued) **1024831221**

State Waste Code Owner: CA
State Waste Code: 223
State Waste: Unspecified oil-containing waste

Transporter:
Manifest Tracking Number: 006729938GBF
Transporter Line Number: 1
Transporter EPA ID: CAL000367042
Transporter Name: Kern Oil Filter Recycling

Waste Line:
Manifest Tracking Number: 006729938GBF
Waste Line Number: 1
U.S. DOT Hazardous Indicator: N
U.S. DOT ID Number: Not reported
U.S. DOT Description: Not reported
Non-Hazardous Waste Description: NON-RCRA HAZARDOUS WASTE LIQUID (OILY WATER)
Number of Containers: 1
Container Type Code: TT
Container Type Description: Cargo tanks (tank trucks)
Waste Quantity: 50
Quantity Unit of Measure Code: G
Quantity Unit of Measure Description: Gallons
Waste Quantity, in Tons: 0.20850709
Acute Waste Quantity, in Tons: 0
Non-Acute Waste Quantity, in Tons: 0.20850709
Waste Quantity, in Kilograms: 189.1222
Acute Waste Quantity, in Kilograms: 0
Non-Acute Waste Quantity, in Kilorgrams: 189.1222
Management Method Code: H141
Management Method Description: STORAGE, BULKING AND/OR TRANSFER OFF SITE
Waste Residue Indicator: N
Quantity Discrepancy Indicator: N
Waste Type Discrepancy Indicator: N
Waste Density: Not reported
Waste Density Unit of Measure Code: Not reported
Waste Density Unit of Measure Description: Not reported
Form Code: Not reported
Form Code Description: Not reported
Source Code: Not reported
Source Code Description: Not reported
Waste Minimization Code: Not reported
Waste Minimization Code Description: Not reported
Consent Number: Not reported
EPA Waste Indicator: N

K40 **THE BUSLAB** **CERS HAZ WASTE** **S121791498**
SW **3407 ADELINE ST** **HWTS** **N/A**
1/8-1/4 **BERKELEY, CA 94703** **CERS**
0.188 mi.
991 ft. **Site 7 of 8 in cluster K**

Relative:
Lower

Actual:
91 ft.

CERS HAZ WASTE:
Name: THE BUSLAB
Address: 3407 ADELINE ST
City,State,Zip: BERKELEY, CA 94703
Site ID: 74864

THE BUSLAB (Continued) **S121791498**

CERS ID: 10196908
CERS Description: Hazardous Waste Generator

HWTS:
Name: THE BUSLAB
Address: 3407 ADELINE ST
Address 2: Not reported
City,State,Zip: BERKELEY, CA 94703
EPA ID: CAL000367476
Inactive Date: Not reported
Create Date: 09/15/2011
Last Act Date: Not reported
Mailing Name: Not reported
Mailing Address: 3407 ADELINE ST
Mailing Address 2: Not reported
Mailing City,State,Zip: BERKELEY, CA 947030000
Owner Name: STEVEN PERZAN
Owner Address: 3407 ADELINE STREET
Owner Address 2: Not reported
Owner City,State,Zip: BERKELEY, CA 94703
Owner Phone: Not reported
Owner Fax: Not reported
Contact Name: MARCO GREYWE
Contact Address: 3407 ADELINE ST
Contact Address 2: Not reported
City,State,Zip: BERKELEY, CA 94703
Contact Phone: Not reported
Contact Fax: Not reported
Facility Status: Active
Facility Type: PERMANENT
Category: STATE
Latitude: 37.84634
Longitude: -122.27255

NAICS:
EPA ID: CAL000367476
Create Date: 2011-09-15 11:24:18.527
NAICS Code: 811111
NAICS Description: General Automotive Repair
Issued EPA ID Date: 2011-09-15 11:24:18.49700
Inactive Date: Not reported
Facility Name: THE BUSLAB
Facility Address: 3407 ADELINE ST
Facility Address 2: Not reported
Facility City: BERKELEY
Facility County: Not reported
Facility State: CA
Facility Zip: 94703

CERS:
Name: THE BUSLAB
Address: 3407 ADELINE ST
City,State,Zip: BERKELEY, CA 94703
Site ID: 74864
CERS ID: 10196908
CERS Description: Chemical Storage Facilities

Map ID
Direction
Distance
Elevation Site

MAP FINDINGS

Database(s) EDR ID Number EPA ID Number

THE BUSLAB (Continued) **S121791498**

Violations:

Site ID:	74864
Site Name:	THE BUSLAB
Violation Date:	04-20-2017
Citation:	HSC 6.95 25508(a)(1) - California Health and Safety Code, Chapter 6.95, Section(s) 25508(a)(1)
Violation Description:	Failure to complete and electronically submit hazardous material inventory information for all reportable hazardous materials on site at or above reportable quantities.
Violation Notes:	Returned to compliance on 05/15/2017. Corrective Action: Include aerosol cans aon inventory as misc aerosol cans. Also include th e haz waste oil filters in the inventory and resubmit.
Violation Division:	Berkeley City Toxics Management Division
Violation Program:	HMRRP
Violation Source:	CERS,

Site ID:	74864
Site Name:	THE BUSLAB
Violation Date:	04-20-2017
Citation:	40 CFR 1 265.201(b)(4) - U.S. Code of Federal Regulations, Title 40, Chapter 1, Section(s) 265.201(b)(4)
Violation Description:	Failure to equip a continuously fed hazardous waste tank with a means to stop the inflow (e.g., waste feed cutoff system or by-pass system to a stand-by tank).
Violation Notes:	Returned to compliance on 04/24/2017. Corrective Action: Complete and post emergency response posting provided by TMD.
Violation Division:	Berkeley City Toxics Management Division
Violation Program:	HW
Violation Source:	CERS,

Site ID:	74864
Site Name:	THE BUSLAB
Violation Date:	09-15-2020
Citation:	HSC 6.95 25508(a)(1) - California Health and Safety Code, Chapter 6.95, Section(s) 25508(a)(1)
Violation Description:	Failure to complete and electronically submit hazardous material inventory information for all reportable hazardous materials on site at or above reportable quantities.
Violation Notes:	Returned to compliance on 10/05/2020. Observation: Currently used federal hazard categories in CERS for each chemical are obsolete. Corrective Action: In CERS, un-select the "obsolete" hazard categories for each material, and select the appropriate hazards from the current hazard categories list on CERS.
Violation Division:	Berkeley City Toxics Management Division
Violation Program:	HMRRP
Violation Source:	CERS,

Site ID:	74864
Site Name:	THE BUSLAB
Violation Date:	04-20-2017
Citation:	HSC 6.5 25244.19 - California Health and Safety Code, Chapter 6.5, Section(s) 25244.19
Violation Description:	Failure of a generator to conduct, when required, a source reduction evaluation review and plan every four years, and/or failure of the review and plan to contain all required information.
Violation Notes:	Returned to compliance on 04/24/2017. Corrective action: LAbel all wastes with the generator name and information, the contents and

Map ID
Direction
Distance
Elevation Site

MAP FINDINGS

Database(s) EDR ID Number EPA ID Number

THE BUSLAB (Continued) **S121791498**

hazards of the waste, and accumulation start dates.
Violation Division: Berkeley City Toxics Management Division
Violation Program: HW
Violation Source: CERS,

Site ID: 74864
Site Name: THE BUSLAB
Violation Date: 10-29-2021
Citation: HSC 6.95 25508(a)(3) - California Health and Safety Code, Chapter 6.95, Section(s) 25508(a)(3)
Violation Description: Failure to establish and electronically submit an adequate emergency response plan and procedures for a release or threatened release of a hazardous material.
Violation Notes: Returned to compliance on 05/25/2022. Observation: Online submittal is using an outdated form for the Emergency Response/Contingency Plan in the California Environmental Reporting System (CERS). Corrective Action: Use updated template. Discard old/outdated documents. Resubmit on CERS, within 30 days.
Violation Division: Berkeley City Toxics Management Division
Violation Program: HMRRP
Violation Source: CERS,

Site ID: 74864
Site Name: THE BUSLAB
Violation Date: 06-11-2014
Citation: HSC 6.95 Multiple - California Health and Safety Code, Chapter 6.95, Section(s) Multiple
Violation Description: Business Plan Program - Training - General
Violation Notes: Returned to compliance on 10/29/2014. business submitted proof of training for staff and used oil disposal records.
Violation Division: Berkeley City Toxics Management Division
Violation Program: HMRRP
Violation Source: CERS,

Site ID: 74864
Site Name: THE BUSLAB
Violation Date: 09-15-2020
Citation: 40 CFR 1 265.31 - U.S. Code of Federal Regulations, Title 40, Chapter 1, Section(s) 265.31
Violation Description: Failure to maintain and operate the facility to minimize the possibility of a fire, explosion, or any unplanned sudden or non-sudden release of hazardous waste or hazardous waste constituents to air, soil, or surface water which could threaten human health or the environment.
Violation Notes: Returned to compliance on 10/16/2020. Observation: Secondary containment is degraded and filled with waste. Paved outdoor area around waste storage is stained with oil. Waste oil is sitting on lids of waste drums, and drums are left open when not actively adding waste. Metal waste oil filters are present in secondary containment structure. This is a repeat violation for The Buslab. Corrective Action: Drain secondary containment of waste and re-evaluate efficacy and structural integrity, and submit proof to TMD. Keep all containers closed when not in use, keep secondary containment area waste-free, and ensure waste hauler does not spill waste during removal.
Violation Division: Berkeley City Toxics Management Division
Violation Program: HW
Violation Source: CERS,

THE BUSLAB (Continued) **S121791498**

Site ID: 74864
Site Name: THE BUSLAB
Violation Date: 10-29-2021
Citation: HSC 6.95 25505(a)(4) - California Health and Safety Code, Chapter 6.95, Section(s) 25505(a)(4)
Violation Description: Failure to provide initial and annual training to all employees in safety procedures in the event of a release or threatened release of a hazardous material or failure to document and maintain training records for a minimum of three years.
Violation Notes: Returned to compliance on 04/01/2022. Observation: Employee training last conducted on 10/6/2020. This training must be conducted annually; facility is overdue. Corrective Action: Complete training within 30 days and email record to TMD.
Violation Division: Berkeley City Toxics Management Division
Violation Program: HMRRP
Violation Source: CERS,

Site ID: 74864
Site Name: THE BUSLAB
Violation Date: 09-15-2020
Citation: 22 CCR 12 66262.34(f) - California Code of Regulations, Title 22, Chapter 12, Section(s) 66262.34(f)
Violation Description: Failure to properly label hazardous waste accumulation containers and portable tanks with the following requirements: "Hazardous Waste", name and address of the generator, physical and chemical characteristics of the Hazardous Waste, and starting accumulation date.
Violation Notes: Returned to compliance on 11/06/2020. Observation: Most outdoor hazardous waste drums had no labeling, while some had labels not filled out. Labels must be completely filled out and legible. Corrective Action: Label all drums and submit proof to TMD.
Violation Division: Berkeley City Toxics Management Division
Violation Program: HW
Violation Source: CERS,

Site ID: 74864
Site Name: THE BUSLAB
Violation Date: 04-20-2017
Citation: HSC 6.95 25505(a)(4) - California Health and Safety Code, Chapter 6.95, Section(s) 25505(a)(4)
Violation Description: Failure to provide initial and annual training to all employees in safety procedures in the event of a release or threatened release of a hazardous material or failure to document and maintain training records for a minimum of three years.
Violation Notes: Returned to compliance on 04/27/2017. Corrective action: conduct training and maintain annual records
Violation Division: Berkeley City Toxics Management Division
Violation Program: HMRRP
Violation Source: CERS,

Site ID: 74864
Site Name: THE BUSLAB
Violation Date: 09-15-2020
Citation: HSC 6.95 25505(a)(4) - California Health and Safety Code, Chapter 6.95, Section(s) 25505(a)(4)
Violation Description: Failure to provide initial and annual training to all employees in safety procedures in the event of a release or threatened release of a

THE BUSLAB (Continued) **S121791498**

hazardous material or failure to document and maintain training records for a minimum of three years.

Violation Notes: Returned to compliance on 10/09/2020. Observation: Training records were unavailable at time of inspection for Hazardous Materials and Hazardous Waste. Corrective Action: Complete training and submit proof to TMD within 30 days.
Violation Division: Berkeley City Toxics Management Division
Violation Program: HMRRP
Violation Source: CERS,

Site ID: 74864
Site Name: THE BUSLAB
Violation Date: 09-15-2020
Citation: 22 CCR 15 66265.173 - California Code of Regulations, Title 22, Chapter 15, Section(s) 66265.173
Violation Description: Failure to meet the following container management requirements: (a) A container holding hazardous waste must always be closed during storage, except when it is necessary to add or remove waste. (b) A container holding hazardous waste must not be opened, handled, or stored in a manner which may rupture the container or cause it to leak.
Violation Notes: Returned to compliance on 10/30/2020. Observation: Used oil drums were left open with caps sitting on lids and used oil filter drum did not have a lid. Corrective Action: Obtain a lid and ring for the used oil filter drum and keep drums closed except when actively adding waste. Submit proof to TMD.
Violation Division: Berkeley City Toxics Management Division
Violation Program: HW
Violation Source: CERS,

Site ID: 74864
Site Name: THE BUSLAB
Violation Date: 04-20-2017
Citation: HSC 6.95 25505.1 - California Health and Safety Code, Chapter 6.95, Section(s) 25505.1
Violation Description: Failure to notify property owner in writing that the business is subject to the business plan program and has complied with its provisions.
Violation Notes: Returned to compliance on 04/20/2017. Corrective Action: send property owner a notification of the above using template provided by TMD
Violation Division: Berkeley City Toxics Management Division
Violation Program: HMRRP
Violation Source: CERS,

Site ID: 74864
Site Name: THE BUSLAB
Violation Date: 04-20-2017
Citation: 40 CFR 1 265.201(c)(3) - U.S. Code of Federal Regulations, Title 40, Chapter 1, Section(s) 265.201(c)(3)
Violation Description: Failure to inspect hazardous waste tanks at least once each operating day for the following, when present: (1) Discharge control equipment (e.g., waste feed cutoff systems, by-pass systems, and drainage systems) to ensure that it is in good working order; (2) Data gathered from monitoring equipment (e.g., pressure and temperature gauges) to ensure that the tank is being operated according to its design; (3) The level of waste in the tank.
Violation Notes: Returned to compliance on 04/24/2017. Corrective Action: Remove liquid

Map ID
Direction
Distance
Elevation Site

MAP FINDINGS

Database(s) EDR ID Number EPA ID Number

THE BUSLAB (Continued) **S121791498**

from haz waste bermed area.
Violation Division: Berkeley City Toxics Management Division
Violation Program: HW
Violation Source: CERS,

Site ID: 74864
Site Name: THE BUSLAB
Violation Date: 09-15-2020
Citation: 22 CCR 12 66262.11 - California Code of Regulations, Title 22, Chapter 12, Section(s) 66262.11
Violation Description: Failure to determine if wastes generated are hazardous waste by using generator knowledge or applying testing method.
Violation Notes: Returned to compliance on 10/09/2020. Observation: Parts washer on-site uses water based solution, per operator, which passes through a filter before being piped to sanitary sewer. Corrective Action: Submit SDS and information on filtration to TMD when determining if this is waste stream via generator knowledge.
Violation Division: Berkeley City Toxics Management Division
Violation Program: HW
Violation Source: CERS,

Site ID: 74864
Site Name: THE BUSLAB
Violation Date: 09-15-2020
Citation: 40 CFR 1 262.34(d)(5)(iii) - U.S. Code of Federal Regulations, Title 40, Chapter 1, Section(s) 262.34(d)(5)(iii)
Violation Description: Failure to ensure that all employees are thoroughly familiar with proper waste handling and emergency procedures, relevant to their responsibilities during normal facility operations and emergencies.
Violation Notes: Returned to compliance on 10/09/2020. Observation: Waste accumulation area had many violations including open containers, filters in secondary containment, hazardous waste on lids and in secondary containment, and staining on ground. Corrective Action: Conduct thorough training with all employees on proper housekeeping and waste handling procedures and submit proof to TMD.
Violation Division: Berkeley City Toxics Management Division
Violation Program: HW
Violation Source: CERS,

Site ID: 74864
Site Name: THE BUSLAB
Violation Date: 10-29-2021
Citation: 22 CCR 12 66262.34(f) - California Code of Regulations, Title 22, Chapter 12, Section(s) 66262.34(f)
Violation Description: Failure to properly label hazardous waste accumulation containers and portable tanks with the following requirements: "Hazardous Waste", name and address of the generator, physical and chemical characteristics of the Hazardous Waste, and starting accumulation date.
Violation Notes: Returned to compliance on 04/01/2022. Observation: Waste container labels were either not present or not legible. Corrective Action: Label all waste completely and correctly; submit proof to TMD within 30 days.
Violation Division: Berkeley City Toxics Management Division
Violation Program: HW
Violation Source: CERS,

THE BUSLAB (Continued) **S121791498**

Site ID: 74864
Site Name: THE BUSLAB
Violation Date: 04-14-2016
Citation: HSC 6.95 25508.2 - California Health and Safety Code, Chapter 6.95, Section(s) 25508.2
Violation Description: Failure to annually review and electronically certify that the business plan is complete, accurate, and up-to-date.
Violation Notes: Returned to compliance on 04/26/2016.
Violation Division: Berkeley City Toxics Management Division
Violation Program: HMRRP
Violation Source: CERS,

Site ID: 74864
Site Name: THE BUSLAB
Violation Date: 03-02-2014
Citation: 19 CCR 4 2729.5 - California Code of Regulations, Title 19, Chapter 4, Section(s) 2729.5
Violation Description: Failure to submit inventory reports (Activities, Owner/Operator, Hazardous Materials Descriptions and Map pages, if required. Documentation must be resubmitted (for facilities which exceed EPCRA thresholds) or re-certified (for facilities which do not exceed EPCRA thresholds) by March 1.
Violation Notes: Returned to compliance on 03/26/2014. Non-inspection related violation - Notification for annual submittal sent to facility contact on or about 2/5/14 and reminder notice sent on or about 2/27/14. NOV sent 3/18/14. Business initially submitted 3/24/14, and an accepted plan was submitted on 3/26/14 (GF)
Violation Division: Berkeley City Toxics Management Division
Violation Program: HMRRP
Violation Source: CERS,

Evaluation:
Eval General Type: Compliance Evaluation Inspection
Eval Date: 04-20-2017
Violations Found: Yes
Eval Type: Routine done by local agency
Eval Notes: Facility has an active EPA ID #. Observed 6 drums in haz waste area. 3 in use and 3 empty. Labels on all drums but not completed with appropriate information. Haz waste area is located outside under a storm resistant shelter, area is bermed. Liquid inside the bermed area. 55-gal drum with oil filters not properly labeled. Reviewed haz waste manifest for 2017 and 3 previous years. Compliant.
Eval Division: Berkeley City Toxics Management Division
Eval Program: HW
Eval Source: CERS,

Eval General Type: Compliance Evaluation Inspection
Eval Date: 06-11-2014
Violations Found: No
Eval Type: Routine done by local agency
Eval Notes: No violations observed. Staff and practices suggest good knowledge of waste handling requirements. HMBP violation issued for not documenting training in accordance with their training plan.
Eval Division: Berkeley City Toxics Management Division
Eval Program: HW
Eval Source: CERS,

Map ID
Direction
Distance
Elevation | Site | MAP FINDINGS | Database(s) | EDR ID Number
EPA ID Number

THE BUSLAB (Continued) **S121791498**

Eval General Type: Compliance Evaluation Inspection
Eval Date: 10-29-2021
Violations Found: Yes
Eval Type: Routine done by local agency
Eval Notes: Toxics Management Division (TMD) was on site to conduct an unannounced, routine inspection of the Hazardous Materials Business Plan (HMBP), Hazardous Waste (HW), and Stormwater (SW) program elements. TMD met with facility representative Adrian Migotti. TMD observed Emergency Response Posting, Site Map posted in facility, and fire extinguishers current as of April 2021. Hazardous waste manifests were made readily available to the inspector. Per operator, oily rags are laundered. Per operator, mop water is disposed of into oily water drum. Per operator, no paper oil filter waste is generated because paper filters are not used in the specific types of cars serviced at this facility. TMD observed - 2x 55gal waste oil - 2x 55gal waste coolant - 2x 55gal waste oily water - 1x 55gal waste metal filters
Eval Division: Berkeley City Toxics Management Division
Eval Program: HW
Eval Source: CERS,

Eval General Type: Compliance Evaluation Inspection
Eval Date: 04-20-2017
Violations Found: Yes
Eval Type: Routine done by local agency
Eval Notes: Most inventory was accurate w/ what is present at facility. Aerosol cans should be added to inventory.
Eval Division: Berkeley City Toxics Management Division
Eval Program: HMRRP
Eval Source: CERS,

Eval General Type: Compliance Evaluation Inspection
Eval Date: 06-11-2014
Violations Found: Yes
Eval Type: Routine done by local agency
Eval Notes: Facility claimed informal training but was unable to provide documentation.
Eval Division: Berkeley City Toxics Management Division
Eval Program: HMRRP
Eval Source: CERS,

Eval General Type: Compliance Evaluation Inspection
Eval Date: 09-15-2020
Violations Found: Yes
Eval Type: Routine done by local agency
Eval Notes: Employee training records were not available at time of inspection. TMD observed First Aid Kit and Fire Extinguishers current as of April 2020. Air compressor on-site to power pneumatic machines. In CERS, the Site Map is accurate and the inventory is reflective of on-site storage, but inventory needs to be updated to utilize the newly adopted federal hazard categories. CERS inventory accurately reflects the materials observed on-site. TMD observed: - 10gal~ of aerosol cans in cabinet - 7 55gal waste drums outdoors (unlabeled) including 1 used oil filter drum - lead acid batteries (new and used) - ~25 gal transmission fluid - 1x oxygen cylinder, 1x acetylene cylinder, 2x argon cylinder - 2x 30gal~ motor oil - 75gal~ antifreeze
Eval Division: Berkeley City Toxics Management Division
Eval Program: HMRRP

THE BUSLAB (Continued) **S121791498**

Eval Source: CERS,

Eval General Type: Compliance Evaluation Inspection
Eval Date: 10-29-2021
Violations Found: Yes
Eval Type: Routine done by local agency
Eval Notes: Toxics Management Division (TMD) was on site to conduct an unannounced, routine inspection of the Hazardous Materials Business Plan (HMBP), Hazardous Waste (HW), and Stormwater (SW) program elements. TMD met with facility representative Adrian Migotti. TMD observed Emergency Response Posting, Site Map posted in facility, and fire extinguishers current as of April 2021. Employee training record was available, but facility is overdue for annual training. Emergency Response plan uses outdated template and must be updated. Fire Code requires self-shutting fire cabinet; TMD recommends using this for flammable storage. Compressed air cylinders were seismically braced. TMD observed - 2x 138 CF = 276 CF Argon/CO2 - 1x oxygen cylinder - 1x small acetylene cylinder - 1x 40CF argon - 10~ gal misc. flammables in flammables cabinet - 1x 55gal new coolant - 1x 55~ gal new oil tank - 2x 55gal waste oil - 2x 55gal waste coolant - 2x 55gal waste oily water - 1x 55gal waste [Truncated]
Eval Division: Berkeley City Toxics Management Division
Eval Program: HMRRP
Eval Source: CERS,

Eval General Type: Other/Unknown
Eval Date: 03-18-2014
Violations Found: Yes
Eval Type: Other, not routine, done by local agency
Eval Notes: Non inspection related violation: Failure to complete annual certification of the HMBP, which is due March 1 annually in Berkeley.
Eval Division: Berkeley City Toxics Management Division
Eval Program: HMRRP
Eval Source: CERS,

Eval General Type: Other/Unknown
Eval Date: 04-14-2016
Violations Found: Yes
Eval Type: Other, not routine, done by local agency
Eval Notes: Non-Inspection related violation: Failed to submit annual Hazardous Materials Business Plan for FY17 (XD)
Eval Division: Berkeley City Toxics Management Division
Eval Program: HMRRP
Eval Source: CERS,

Eval General Type: Compliance Evaluation Inspection
Eval Date: 09-15-2020
Violations Found: Yes
Eval Type: Routine done by local agency
Eval Notes: Toxics Management Division (TMD) was on-site today to perform the routine inspection of The Buslab with Office Manager Sissy Marcuccilli (operator). The Buslab services older live-in buses and offers custom work including regular maintenance and minor part building (as-needed). Operations on site include welding, occasional metal grinding, parts cleaning, and regular car maintenance services resulting in used oil, waste oil filters, and waste coolant. No body work is performed and per operator, their services are "mechanical

Map ID
Direction
Distance
Elevation | Site | MAP FINDINGS | Database(s) | EDR ID Number
EPA ID Number

THE BUSLAB (Continued) **S121791498**

only." Steel particulate matter is produced as a result of grinding for metal parts work; floor area beneath work table was free and clear of debris and, per operator, this dust is swept and disposed of in trash. TMD observed Emergency Response posting. EPA ID# was active at time of inspection. The Buslab to submit to TMD receipts for laundering of rags, information/receipt for recycling of metal parts in yard, receipt for battery disposal, and [Truncated]

Eval Division: Berkeley City Toxics Management Division
Eval Program: HW
Eval Source: CERS,

Enforcement Action:
Site ID: 74864
Site Name: THE BUSLAB
Site Address: 3407 ADELINE ST
Site City: BERKELEY
Site Zip: 94703
Enf Action Date: 03-18-2014
Enf Action Type: Notice of Violation (Unified Program)
Enf Action Description: Notice of Violation Issued by the Inspector at the Time of Inspection
Enf Action Notes: Not reported
Enf Action Division: Berkeley City Toxics Management Division
Enf Action Program: HMRRP
Enf Action Source: CERS,

Site ID: 74864
Site Name: THE BUSLAB
Site Address: 3407 ADELINE ST
Site City: BERKELEY
Site Zip: 94703
Enf Action Date: 06-11-2014
Enf Action Type: Notice of Violation (Unified Program)
Enf Action Description: Notice of Violation Issued by the Inspector at the Time of Inspection
Enf Action Notes: Not reported
Enf Action Division: Berkeley City Toxics Management Division
Enf Action Program: HMRRP
Enf Action Source: CERS,

Coordinates:
Site ID: 74864
Facility Name: THE BUSLAB
Env Int Type Code: HWG
Program ID: 10196908
Coord Name: Not reported
Ref Point Type Desc: Center of a facility or station.,
Latitude: 37.846550
Longitude: -122.272010

Affiliation:
Affiliation Type Desc: Operator
Entity Name: Buslab
Entity Title: Not reported
Affiliation Address: Not reported
Affiliation City: Not reported
Affiliation State: Not reported
Affiliation Country: Not reported

THE BUSLAB (Continued) **S121791498**

Affiliation Zip:	Not reported
Affiliation Phone:	(510) 658-6400,
Affiliation Type Desc:	Facility Mailing Address
Entity Name:	Mailing Address
Entity Title:	Not reported
Affiliation Address:	3407 Adeline Street
Affiliation City:	Berkeley
Affiliation State:	CA
Affiliation Country:	Not reported
Affiliation Zip:	94703
Affiliation Phone:	,
Affiliation Type Desc:	Identification Signer
Entity Name:	Steve Perzan
Entity Title:	President
Affiliation Address:	Not reported
Affiliation City:	Not reported
Affiliation State:	Not reported
Affiliation Country:	Not reported
Affiliation Zip:	Not reported
Affiliation Phone:	,
Affiliation Type Desc:	CUPA District
Entity Name:	Berkeley City Toxics Management Division
Entity Title:	Not reported
Affiliation Address:	1947 Center Street, 1st Floor
Affiliation City:	Berkeley
Affiliation State:	CA
Affiliation Country:	Not reported
Affiliation Zip:	94704
Affiliation Phone:	(510) 981-7460,
Affiliation Type Desc:	Document Preparer
Entity Name:	Sissy Marcuccilli
Entity Title:	Not reported
Affiliation Address:	Not reported
Affiliation City:	Not reported
Affiliation State:	Not reported
Affiliation Country:	Not reported
Affiliation Zip:	Not reported
Affiliation Phone:	,
Affiliation Type Desc:	Environmental Contact
Entity Name:	Sissy Marcuccilli
Entity Title:	Not reported
Affiliation Address:	883 61st street
Affiliation City:	Oakland
Affiliation State:	CA
Affiliation Country:	Not reported
Affiliation Zip:	94608
Affiliation Phone:	,
Affiliation Type Desc:	Legal Owner
Entity Name:	STEVE PERZAN
Entity Title:	Not reported
Affiliation Address:	709 Kains Avenue

MAP FINDINGS

Map ID
Direction
Distance
Elevation | Site | Database(s) | EDR ID Number
EPA ID Number

THE BUSLAB (Continued) **S121791498**

Affiliation City:	Albany
Affiliation State:	CA
Affiliation Country:	United States
Affiliation Zip:	94706
Affiliation Phone:	(510) 658-6400,
Affiliation Type Desc:	Parent Corporation
Entity Name:	THE BUSLAB
Entity Title:	Not reported
Affiliation Address:	Not reported
Affiliation City:	Not reported
Affiliation State:	Not reported
Affiliation Country:	Not reported
Affiliation Zip:	Not reported
Affiliation Phone:	,
Affiliation Type Desc:	Property Owner
Entity Name:	Al Splendorio
Entity Title:	Not reported
Affiliation Address:	68 Lynwood Place
Affiliation City:	Moraga
Affiliation State:	CA
Affiliation Country:	United States
Affiliation Zip:	94556
Affiliation Phone:	(925) 787-2909,

M41 **CHRISTOPHER LESSER** **RCRA NonGen / NLR** **1027078779**
NNE **6600 TREMONT ST** **CAC003150686**
1/8-1/4 **OAKLAND, CA 94608**
0.189 mi.
996 ft. **Site 3 of 5 in cluster M**

Relative:
Higher

Actual:
125 ft.

RCRA Listings:

Date Form Received by Agency:	20211201
Handler Name:	Christopher Lesser
Handler Address:	6600 Tremont St
Handler City,State,Zip:	OAKLAND, CA 94608
EPA ID:	CAC003150686
Contact Name:	CHRISTOPHER LESSER
Contact Address:	6600 TREMONT ST
Contact City,State,Zip:	OAKLAND, CA 94608
Contact Telephone:	619-992-9517
Contact Fax:	Not reported
Contact Email:	CHRISTOPHERLESSER@GMAIL.COM
Contact Title:	Not reported
EPA Region:	09
Land Type:	Not reported
Federal Waste Generator Description:	Not a generator, verified
Non-Notifier:	Not reported
Biennial Report Cycle:	Not reported
Accessibility:	Not reported
Active Site Indicator:	Not reported
State District Owner:	Not reported
State District:	Not reported
Mailing Address:	6600 TREMONT ST
Mailing City,State,Zip:	OAKLAND, CA 94608
Owner Name:	Christopher Lesser

Map ID
Direction
Distance
Elevation Site

MAP FINDINGS

Database(s) EDR ID Number EPA ID Number

CHRISTOPHER LESSER (Continued) **1027078779**

Owner Type:		Other
Operator Name:	Christopher Lesser	
Operator Type:		Other
Short-Term Generator Activity:		No
Importer Activity:		No
Mixed Waste Generator:		No
Transporter Activity:		No
Transfer Facility Activity:		No
Recycler Activity with Storage:		No
Small Quantity On-Site Burner Exemption:		No
Smelting Melting and Refining Furnace Exemption:		No
Underground Injection Control:		No
Off-Site Waste Receipt:		No
Universal Waste Indicator:		No
Universal Waste Destination Facility:		No
Federal Universal Waste:		No
Active Site State-Reg Handler:		---
Federal Facility Indicator:		Not reported
Hazardous Secondary Material Indicator:		N
Sub-Part K Indicator:		Not reported
2018 GPRA Permit Baseline:		Not on the Baseline
2018 GPRA Renewals Baseline:		Not on the Baseline
202 GPRA Corrective Action Baseline:		No
Subject to Corrective Action Universe:		No
Non-TSDFs Where RCRA CA has Been Imposed Universe:		No
Corrective Action Priority Ranking:		No NCAPS ranking
Environmental Control Indicator:		No
Institutional Control Indicator:		No
Human Exposure Controls Indicator:		N/A
Groundwater Controls Indicator:		N/A
Significant Non-Complier Universe:		No
Unaddressed Significant Non-Complier Universe:		No
Addressed Significant Non-Complier Universe:		No
Significant Non-Complier With a Compliance Schedule Universe:		No
Financial Assurance Required:		Not reported
Handler Date of Last Change:		20211201
Recognized Trader-Importer:		No
Recognized Trader-Exporter:		No
Importer of Spent Lead Acid Batteries:		No
Exporter of Spent Lead Acid Batteries:		No
Recycler Activity Without Storage:		No
Manifest Broker:		No
Sub-Part P Indicator:		No

Handler - Owner Operator:

Owner/Operator Indicator:	Operator
Owner/Operator Name: CHRISTOPHER LESSER	
Legal Status:	Other
Date Became Current:	Not reported
Date Ended Current:	Not reported
Owner/Operator Address:	6600 TREMONT ST
Owner/Operator City,State,Zip:	OAKLAND, CA 94608
Owner/Operator Telephone:	619-992-9517
Owner/Operator Telephone Ext:	Not reported
Owner/Operator Fax:	Not reported
Owner/Operator Email:	Not reported

MAP FINDINGS

Map ID / Direction / Distance / Elevation | Site | Database(s) | EDR ID Number / EPA ID Number

CHRISTOPHER LESSER (Continued) **1027078779**

Owner/Operator Indicator: Owner
Owner/Operator Name: CHRISTOPHER LESSER
Legal Status: Other
Date Became Current: Not reported
Date Ended Current: Not reported
Owner/Operator Address: 6600 TREMONT ST
Owner/Operator City,State,Zip: OAKLAND, CA 94608
Owner/Operator Telephone: 619-992-9517
Owner/Operator Telephone Ext: Not reported
Owner/Operator Fax: Not reported
Owner/Operator Email: Not reported

Historic Generators:
Receive Date: 20211201
Handler Name: CHRISTOPHER LESSER
Federal Waste Generator Description: Not a generator, verified
State District Owner: Not reported
Large Quantity Handler of Universal Waste: No
Recognized Trader Importer: No
Recognized Trader Exporter: No
Spent Lead Acid Battery Importer: No
Spent Lead Acid Battery Exporter: No
Current Record: Yes
Non Storage Recycler Activity: No
Electronic Manifest Broker: No

List of NAICS Codes and Descriptions:
NAICS Code: 56299
NAICS Description: All Other Waste Management Services

Facility Has Received Notices of Violations:
Violations: No Violations Found

Evaluation Action Summary:
Evaluations: No Evaluations Found

H42 **JEROME CLARK** **RCRA NonGen / NLR** **1026043533**
SE **627 POIRER ST** **E MANIFEST** **CAC003049757**
1/8-1/4 **OAKLAND, CA 94609**
0.191 mi.
1008 ft. **Site 2 of 2 in cluster H**

Relative: **Higher**
Actual: **121 ft.**

RCRA Listings:
Date Form Received by Agency: 20200107
Handler Name: Jerome Clark
Handler Address: 627 Poirer St
Handler City,State,Zip: OAKLAND, CA 94609
EPA ID: CAC003049757
Contact Name: JEROME CLARK
Contact Address: 627 POIRER ST
Contact City,State,Zip: OAKLAND, CA 94609
Contact Telephone: 510-499-5857
Contact Fax: Not reported
Contact Email: ROBERT@HAYWARDENVIRONMENTAL.COM
Contact Title: Not reported

Map ID
Direction
Distance
Elevation | Site | MAP FINDINGS | Database(s) | EDR ID Number
EPA ID Number

JEROME CLARK (Continued) **1026043533**

EPA Region:		09
Land Type:		Not reported
Federal Waste Generator Description:		Not a generator, verified
Non-Notifier:		Not reported
Biennial Report Cycle:		Not reported
Accessibility:		Not reported
Active Site Indicator:		Not reported
State District Owner:		Not reported
State District:		Not reported
Mailing Address:		627 POIRER ST
Mailing City,State,Zip:		OAKLAND, CA 94609
Owner Name:	Jerome Clark	
Owner Type:		Other
Operator Name:	Jerome Clark	
Operator Type:		Other
Short-Term Generator Activity:		No
Importer Activity:		No
Mixed Waste Generator:		No
Transporter Activity:		No
Transfer Facility Activity:		No
Recycler Activity with Storage:		No
Small Quantity On-Site Burner Exemption:		No
Smelting Melting and Refining Furnace Exemption:		No
Underground Injection Control:		No
Off-Site Waste Receipt:		No
Universal Waste Indicator:		No
Universal Waste Destination Facility:		No
Federal Universal Waste:		No
Active Site State-Reg Handler:		---
Federal Facility Indicator:		Not reported
Hazardous Secondary Material Indicator:		N
Sub-Part K Indicator:		Not reported
2018 GPRA Permit Baseline:		Not on the Baseline
2018 GPRA Renewals Baseline:		Not on the Baseline
202 GPRA Corrective Action Baseline:		No
Subject to Corrective Action Universe:		No
Non-TSDFs Where RCRA CA has Been Imposed Universe:		No
Corrective Action Priority Ranking:		No NCAPS ranking
Environmental Control Indicator:		No
Institutional Control Indicator:		No
Human Exposure Controls Indicator:		N/A
Groundwater Controls Indicator:		N/A
Significant Non-Complier Universe:		No
Unaddressed Significant Non-Complier Universe:		No
Addressed Significant Non-Complier Universe:		No
Significant Non-Complier With a Compliance Schedule Universe:		No
Financial Assurance Required:		Not reported
Handler Date of Last Change:		20200210
Recognized Trader-Importer:		No
Recognized Trader-Exporter:		No
Importer of Spent Lead Acid Batteries:		No
Exporter of Spent Lead Acid Batteries:		No
Recycler Activity Without Storage:		No
Manifest Broker:		No
Sub-Part P Indicator:		No

JEROME CLARK (Continued) **1026043533**

Handler - Owner Operator:
Owner/Operator Indicator: Owner
Owner/Operator Name: JEROME CLARK
Legal Status: Other
Date Became Current: Not reported
Date Ended Current: Not reported
Owner/Operator Address: 627 POIRER ST
Owner/Operator City,State,Zip: OAKLAND, CA 94609
Owner/Operator Telephone: 510-499-5857
Owner/Operator Telephone Ext: Not reported
Owner/Operator Fax: Not reported
Owner/Operator Email: Not reported

Owner/Operator Indicator: Operator
Owner/Operator Name: JEROME CLARK
Legal Status: Other
Date Became Current: Not reported
Date Ended Current: Not reported
Owner/Operator Address: 627 POIRER ST
Owner/Operator City,State,Zip: OAKLAND, CA 94609
Owner/Operator Telephone: 510-499-5857
Owner/Operator Telephone Ext: Not reported
Owner/Operator Fax: Not reported
Owner/Operator Email: Not reported

Historic Generators:
Receive Date: 20200107
Handler Name: JEROME CLARK
Federal Waste Generator Description: Not a generator, verified
State District Owner: Not reported
Large Quantity Handler of Universal Waste: No
Recognized Trader Importer: No
Recognized Trader Exporter: No
Spent Lead Acid Battery Importer: No
Spent Lead Acid Battery Exporter: No
Current Record: Yes
Non Storage Recycler Activity: Not reported
Electronic Manifest Broker: Not reported

List of NAICS Codes and Descriptions:
NAICS Code: 56299
NAICS Description: All Other Waste Management Services

Facility Has Received Notices of Violations:
Violations: No Violations Found

Evaluation Action Summary:
Evaluations: No Evaluations Found

E MANIFEST:
Manifest Tracking Number: 021128296JJK
Last Updated Date: 20201204
Shipped Date: 20200108

JEROME CLARK (Continued) **1026043533**

Received Date:	20200127
Manifest Status:	Corrected
Submission Type:	DataImage5Copy
Origin Type:	Web
Generator EPA ID:	CAC003049757
Generator Name:	Jerome Clark
Generator Location Street Number:	Not reported
Generator Location Street 1:	627 POIRER ST
Generator Location Street 2:	Not reported
Generator Location City:	OAKLAND
Generator Location State:	CA
Generator Location Zip:	94609
Generator Mail Street Number:	Not reported
Generator Mail Street 1:	627 POIRER ST
Generator Mail Street 2:	Not reported
Generator Mail City:	OAKLAND
Generator Mail Zip:	94609
Generator Mail State:	CA
Generator Contact Company Name:	Not reported
Designated Facility EPA ID:	AZR000520478
Designated Facility Name:	Environmental Waste Solutions, Inc.
Designated Facility Mail Street Number:	Not reported
Designated Facility Mail Street 1:	Not reported
Designated Facility Mail Street 2:	PO BOX 626
Designated Facility Mail City:	LOMA LINDA
Designated Facility Mail Zip:	92354-0626
Designated Facility Mail State:	CA
Designated Facility Location Street Number:	Not reported
Designated Facility Location Street 1:	31915 INDUSTRIAL LANE
Designated Facility Location Street 2:	Not reported
Designated Facility Location City:	PAKER
Designated Facility Location Zip:	85344
Designated Facility Location State:	AZ
Designated Facility Contact Company Name:	Not reported
Manifest Residue Indicator:	N
Rejection Indicator:	N

State Waste:

Manifest Tracking Number:	021128296JJK
Waste Line Number:	1
State Waste Code Owner:	CA
State Waste Code:	223
State Waste:	Unspecified oil-containing waste

Manifest Tracking Number:	021128296JJK
Waste Line Number:	2
State Waste Code Owner:	CA
State Waste Code:	331
State Waste:	Off-specification, aged, or surplus organics

Transporter:

Manifest Tracking Number:	021128296JJK
Transporter Line Number:	1
Transporter EPA ID:	CAR000277699
Transporter Name:	Hec Inc

JEROME CLARK (Continued) **1026043533**

Manifest Tracking Number: 021128296JJK
Transporter Line Number: 2
Transporter EPA ID: CAR000183574
Transporter Name: Environmental Mngmt Technologies Inc

Waste Line:
Manifest Tracking Number: 021128296JJK
Waste Line Number: 1
U.S. DOT Hazardous Indicator: N
U.S. DOT ID Number: Not reported
U.S. DOT Description: Not reported
Non-Hazardous Waste Description: NON-RCRA HAZARDOUS WASTE LIQUID (OILY WATER)
Number of Containers: 2
Container Type Code: DM
Container Type Description: Metal drums, barrels, kegs
Waste Quantity: 100
Quantity Unit of Measure Code: G
Quantity Unit of Measure Description: Gallons
Waste Quantity, in Tons: 0.41701418
Acute Waste Quantity, in Tons: 0
Non-Acute Waste Quantity, in Tons: 0.41701418
Waste Quantity, in Kilograms: 378.2444
Acute Waste Quantity, in Kilograms: 0
Non-Acute Waste Quantity, in Kilorgrams: 378.2444
Management Method Code: H141
Management Method Description: STORAGE, BULKING AND/OR TRANSFER OFF SITE
Waste Residue Indicator: N
Quantity Discrepancy Indicator: N
Waste Type Discrepancy Indicator: N
Waste Density: Not reported
Waste Density Unit of Measure Code: Not reported
Waste Density Unit of Measure Description: Not reported
Form Code: Not reported
Form Code Description: Not reported
Source Code: Not reported
Source Code Description: Not reported
Waste Minimization Code: Not reported
Waste Minimization Code Description: Not reported
Consent Number: Not reported
EPA Waste Indicator: N

Manifest Tracking Number: 021128296JJK
Waste Line Number: 2
U.S. DOT Hazardous Indicator: N
U.S. DOT ID Number: Not reported
U.S. DOT Description: Not reported
Non-Hazardous Waste Description: NON-RCRA HAZARDOUS WASTE LIQUID (COMMODITY PACK)
Number of Containers: 1
Container Type Code: CF
Container Type Description: Fiber or plastic boxes, cartons, cases
Waste Quantity: 500
Quantity Unit of Measure Code: P
Quantity Unit of Measure Description: Pounds
Waste Quantity, in Tons: 0.25
Acute Waste Quantity, in Tons: 0
Non-Acute Waste Quantity, in Tons: 0.25
Waste Quantity, in Kilograms: 226.7575

JEROME CLARK (Continued) **1026043533**

Acute Waste Quantity, in Kilograms:	0
Non-Acute Waste Quantity, in Kilorgrams:	226.7575
Management Method Code:	H141
Management Method Description:	STORAGE, BULKING AND/OR TRANSFER OFF SITE
Waste Residue Indicator:	N
Quantity Discrepancy Indicator:	N
Waste Type Discrepancy Indicator:	N
Waste Density:	Not reported
Waste Density Unit of Measure Code:	Not reported
Waste Density Unit of Measure Description:	Not reported
Form Code:	Not reported
Form Code Description:	Not reported
Source Code:	Not reported
Source Code Description:	Not reported
Waste Minimization Code:	Not reported
Waste Minimization Code Description:	Not reported
Consent Number:	Not reported
EPA Waste Indicator:	N

Manifest Tracking Number:	021128296JJK
Waste Line Number:	3
U.S. DOT Hazardous Indicator:	N
U.S. DOT ID Number:	Not reported
U.S. DOT Description:	Not reported
Non-Hazardous Waste Description:	NON-RCRA HAZARDOUS WASTE LIQUID (OILY WATER)
Number of Containers:	1
Container Type Code:	DM
Container Type Description:	Metal drums, barrels, kegs
Waste Quantity:	200
Quantity Unit of Measure Code:	P
Quantity Unit of Measure Description:	Pounds
Waste Quantity, in Tons:	0.1
Acute Waste Quantity, in Tons:	0
Non-Acute Waste Quantity, in Tons:	0.1
Waste Quantity, in Kilograms:	90.703
Acute Waste Quantity, in Kilograms:	0
Non-Acute Waste Quantity, in Kilorgrams:	90.703
Management Method Code:	H141
Management Method Description:	STORAGE, BULKING AND/OR TRANSFER OFF SITE
Waste Residue Indicator:	N
Quantity Discrepancy Indicator:	N
Waste Type Discrepancy Indicator:	N
Waste Density:	Not reported
Waste Density Unit of Measure Code:	Not reported
Waste Density Unit of Measure Description:	Not reported
Form Code:	Not reported
Form Code Description:	Not reported
Source Code:	Not reported
Source Code Description:	Not reported
Waste Minimization Code:	Not reported
Waste Minimization Code Description:	Not reported
Consent Number:	Not reported
EPA Waste Indicator:	N

MAP FINDINGS

Map ID
Direction
Distance
Elevation | Site | Database(s) | EDR ID Number
EPA ID Number

I43 NNE 1/8-1/4 0.193 mi. 1021 ft. **Site 2 of 2 in cluster I**

NATHAN JOHN
6624 DOVER STREET
OAKLAND, CA 94605

RCRA NonGen / NLR **1027067532**
E MANIFEST **CAC003138782**

Relative: Higher

Actual: 123 ft.

RCRA Listings:

Date Form Received by Agency:		20210914
Handler Name:		Nathan John
Handler Address:		6624 Dover Street
Handler City,State,Zip:		OAKLAND, CA 94605
EPA ID:		CAC003138782
Contact Name:		NATHAN JOHN
Contact Address:		6624 DOVER STREET
Contact City,State,Zip:		OAKLAND, CA 94605
Contact Telephone:		505-490-9402
Contact Fax:		Not reported
Contact Email:		GISELLE.ESPIRITU@SYNERGYCOMPANIES.ORG
Contact Title:		Not reported
EPA Region:		09
Land Type:		Not reported
Federal Waste Generator Description:		Not a generator, verified
Non-Notifier:		Not reported
Biennial Report Cycle:		Not reported
Accessibility:		Not reported
Active Site Indicator:		Not reported
State District Owner:		Not reported
State District:		Not reported
Mailing Address:		6624 DOVER STREET
Mailing City,State,Zip:		OAKLAND, CA 94605
Owner Name:	Nathan John	
Owner Type:		Other
Operator Name:	Nathan John	
Operator Type:		Other
Short-Term Generator Activity:		No
Importer Activity:		No
Mixed Waste Generator:		No
Transporter Activity:		No
Transfer Facility Activity:		No
Recycler Activity with Storage:		No
Small Quantity On-Site Burner Exemption:		No
Smelting Melting and Refining Furnace Exemption:		No
Underground Injection Control:		No
Off-Site Waste Receipt:		No
Universal Waste Indicator:		No
Universal Waste Destination Facility:		No
Federal Universal Waste:		No
Active Site State-Reg Handler:		---
Federal Facility Indicator:		Not reported
Hazardous Secondary Material Indicator:		N
Sub-Part K Indicator:		Not reported
2018 GPRA Permit Baseline:		Not on the Baseline
2018 GPRA Renewals Baseline:		Not on the Baseline
202 GPRA Corrective Action Baseline:		No
Subject to Corrective Action Universe:		No
Non-TSDFs Where RCRA CA has Been Imposed Universe:		No
Corrective Action Priority Ranking:		No NCAPS ranking
Environmental Control Indicator:		No
Institutional Control Indicator:		No

Map ID
Direction
Distance
Elevation Site

MAP FINDINGS

Database(s) EDR ID Number EPA ID Number

NATHAN JOHN (Continued) **1027067532**

Human Exposure Controls Indicator:	N/A
Groundwater Controls Indicator:	N/A
Significant Non-Complier Universe:	No
Unaddressed Significant Non-Complier Universe:	No
Addressed Significant Non-Complier Universe:	No
Significant Non-Complier With a Compliance Schedule Universe:	No
Financial Assurance Required:	Not reported
Handler Date of Last Change:	20210914
Recognized Trader-Importer:	No
Recognized Trader-Exporter:	No
Importer of Spent Lead Acid Batteries:	No
Exporter of Spent Lead Acid Batteries:	No
Recycler Activity Without Storage:	No
Manifest Broker:	No
Sub-Part P Indicator:	No

Handler - Owner Operator:

Owner/Operator Indicator:	Operator
Owner/Operator Name: NATHAN JOHN	
Legal Status:	Other
Date Became Current:	Not reported
Date Ended Current:	Not reported
Owner/Operator Address:	6624 DOVER STREET
Owner/Operator City,State,Zip:	OAKLAND, CA 94605
Owner/Operator Telephone:	505-490-9402
Owner/Operator Telephone Ext:	Not reported
Owner/Operator Fax:	Not reported
Owner/Operator Email:	Not reported

Owner/Operator Indicator:	Owner
Owner/Operator Name: NATHAN JOHN	
Legal Status:	Other
Date Became Current:	Not reported
Date Ended Current:	Not reported
Owner/Operator Address:	6624 DOVER STREET
Owner/Operator City,State,Zip:	OAKLAND, CA 94605
Owner/Operator Telephone:	505-490-9402
Owner/Operator Telephone Ext:	Not reported
Owner/Operator Fax:	Not reported
Owner/Operator Email:	Not reported

Historic Generators:

Receive Date:	20210914
Handler Name: NATHAN JOHN	
Federal Waste Generator Description:	Not a generator, verified
State District Owner:	Not reported
Large Quantity Handler of Universal Waste:	No
Recognized Trader Importer:	No
Recognized Trader Exporter:	No
Spent Lead Acid Battery Importer:	No
Spent Lead Acid Battery Exporter:	No
Current Record:	Yes
Non Storage Recycler Activity:	No
Electronic Manifest Broker:	No

NATHAN JOHN (Continued) **1027067532**

List of NAICS Codes and Descriptions:
NAICS Code: 56299
NAICS Description: All Other Waste Management Services

Facility Has Received Notices of Violations:
Violations: No Violations Found

Evaluation Action Summary:
Evaluations: No Evaluations Found

E MANIFEST:

Manifest Tracking Number:	022693713JJK
Last Updated Date:	20211004
Shipped Date:	20210917
Received Date:	20210917
Manifest Status:	Signed
Submission Type:	DataImage5Copy
Origin Type:	Service
Generator EPA ID:	CAC003138782
Generator Name:	Nathan John
Generator Location Street Number:	Not reported
Generator Location Street 1:	6624 DOVER STREET
Generator Location Street 2:	Not reported
Generator Location City:	OAKLAND
Generator Location State:	CA
Generator Location Zip:	94605
Generator Mail Street Number:	Not reported
Generator Mail Street 1:	6624 DOVER STREET
Generator Mail Street 2:	Not reported
Generator Mail City:	OAKLAND
Generator Mail Zip:	94605
Generator Mail State:	CA
Generator Contact Company Name:	Not reported
Designated Facility EPA ID:	CAD981382732
Designated Facility Name:	Altamont Landfill & Resource Recovery Facility
Designated Facility Mail Street Number:	10840
Designated Facility Mail Street 1:	Not reported
Designated Facility Mail Street 2:	ALTAMONT PASS RD
Designated Facility Mail City:	LIVERMORE
Designated Facility Mail Zip:	94551
Designated Facility Mail State:	CA
Designated Facility Location Street Number:	10840
Designated Facility Location Street 1:	ALTAMONT PASS RD
Designated Facility Location Street 2:	Not reported
Designated Facility Location City:	LIVERMORE
Designated Facility Location Zip:	94551
Designated Facility Location State:	CA
Designated Facility Contact Company Name:	Not reported
Manifest Residue Indicator:	N
Rejection Indicator:	N

State Waste:

Manifest Tracking Number:	022693713JJK
Waste Line Number:	1

NATHAN JOHN (Continued) **1027067532**

State Waste Code Owner: CA
State Waste Code: 151
State Waste: Asbestos-containing waste

Transporter:
Manifest Tracking Number: 022693713JJK
Transporter Line Number: 1
Transporter EPA ID: CAL000438487
Transporter Name: Synergy Ee Inc

Manifest Tracking Number: 022693713JJK
Transporter Line Number: 2
Transporter EPA ID: CAR000272773
Transporter Name: Uni Waste Llc

Waste Line:
Manifest Tracking Number: 022693713JJK
Waste Line Number: 1
U.S. DOT Hazardous Indicator: Y
U.S. DOT ID Number: NA2212
U.S. DOT Description: Na2212, Asbestos, 9, Pg Iii, Rq
Non-Hazardous Waste Description: Not reported
Number of Containers: 4
Container Type Code: BA
Container Type Description: Burlap, cloth, paper, or plastic bags
Waste Quantity: 1
Quantity Unit of Measure Code: Y
Quantity Unit of Measure Description: Cubic Yards
Waste Quantity, in Tons: 0.84
Acute Waste Quantity, in Tons: 0
Non-Acute Waste Quantity, in Tons: 0.84
Waste Quantity, in Kilograms: 761.9052
Acute Waste Quantity, in Kilograms: 0
Non-Acute Waste Quantity, in Kilorgrams: 761.9052
Management Method Code: H132
Management Method Description: LANDFILL (WITH PRIOR TREATMENT AND/OR STABILIZATION)
Waste Residue Indicator: N
Quantity Discrepancy Indicator: N
Waste Type Discrepancy Indicator: N
Waste Density: Not reported
Waste Density Unit of Measure Code: Not reported
Waste Density Unit of Measure Description: Not reported
Form Code: Not reported
Form Code Description: Not reported
Source Code: Not reported
Source Code Description: Not reported
Waste Minimization Code: Not reported
Waste Minimization Code Description: Not reported
Consent Number: Not reported
EPA Waste Indicator: N

MAP FINDINGS

Map ID / Direction / Distance / Elevation	Site	Database(s)	EDR ID Number / EPA ID Number
M44	**CHAUN LOWE**	**RCRA NonGen / NLR**	**1027454657**
NE	**6512 WHITNEY STREET**	**E MANIFEST**	**CAC003192772**
1/8-1/4	**OAKLAND, CA 94609**		
0.194 mi.			
1023 ft.	**Site 4 of 5 in cluster M**		

Relative:
Higher

Actual:
128 ft.

RCRA Listings:

Date Form Received by Agency:		20220831
Handler Name:		Chaun Lowe
Handler Address:		6512 Whitney Street
Handler City,State,Zip:		OAKLAND, CA 94609
EPA ID:		CAC003192772
Contact Name:		CHAUN LOWE
Contact Address:		6512 WHITNEY STREET
Contact City,State,Zip:		OAKLAND, CA 94609
Contact Telephone:		443-624-2327
Contact Fax:		Not reported
Contact Email:		GISELLE.ESPIRITU@SYNERGYCOMPANIES.ORG
Contact Title:		Not reported
EPA Region:		09
Land Type:		Not reported
Federal Waste Generator Description:		Not a generator, verified
Non-Notifier:		Not reported
Biennial Report Cycle:		Not reported
Accessibility:		Not reported
Active Site Indicator:		Not reported
State District Owner:		Not reported
State District:		Not reported
Mailing Address:		6512 WHITNEY STREET
Mailing City,State,Zip:		OAKLAND, CA 94609
Owner Name:	Chaun Lowe	
Owner Type:		Other
Operator Name:	Chaun Lowe	
Operator Type:		Other
Short-Term Generator Activity:		No
Importer Activity:		No
Mixed Waste Generator:		No
Transporter Activity:		No
Transfer Facility Activity:		No
Recycler Activity with Storage:		No
Small Quantity On-Site Burner Exemption:		No
Smelting Melting and Refining Furnace Exemption:		No
Underground Injection Control:		No
Off-Site Waste Receipt:		No
Universal Waste Indicator:		No
Universal Waste Destination Facility:		No
Federal Universal Waste:		No
Active Site State-Reg Handler:		---
Federal Facility Indicator:		Not reported
Hazardous Secondary Material Indicator:		N
Sub-Part K Indicator:		Not reported
2018 GPRA Permit Baseline:		Not on the Baseline
2018 GPRA Renewals Baseline:		Not on the Baseline
202 GPRA Corrective Action Baseline:		No
Subject to Corrective Action Universe:		No
Non-TSDFs Where RCRA CA has Been Imposed Universe:		No
Corrective Action Priority Ranking:		No NCAPS ranking
Environmental Control Indicator:		No
Institutional Control Indicator:		No

Map ID
Direction
Distance
Elevation | Site | MAP FINDINGS | Database(s) | EDR ID Number
EPA ID Number

CHAUN LOWE (Continued) **1027454657**

Human Exposure Controls Indicator:	N/A
Groundwater Controls Indicator:	N/A
Significant Non-Complier Universe:	No
Unaddressed Significant Non-Complier Universe:	No
Addressed Significant Non-Complier Universe:	No
Significant Non-Complier With a Compliance Schedule Universe:	No
Financial Assurance Required:	Not reported
Handler Date of Last Change:	20220901
Recognized Trader-Importer:	No
Recognized Trader-Exporter:	No
Importer of Spent Lead Acid Batteries:	No
Exporter of Spent Lead Acid Batteries:	No
Recycler Activity Without Storage:	No
Manifest Broker:	No
Sub-Part P Indicator:	No

Handler - Owner Operator:

Owner/Operator Indicator:	Owner
Owner/Operator Name: CHAUN LOWE	
Legal Status:	Other
Date Became Current:	Not reported
Date Ended Current:	Not reported
Owner/Operator Address:	6512 WHITNEY STREET
Owner/Operator City,State,Zip:	OAKLAND, CA 94609
Owner/Operator Telephone:	443-624-2327
Owner/Operator Telephone Ext:	Not reported
Owner/Operator Fax:	Not reported
Owner/Operator Email:	Not reported

Owner/Operator Indicator:	Operator
Owner/Operator Name: CHAUN LOWE	
Legal Status:	Other
Date Became Current:	Not reported
Date Ended Current:	Not reported
Owner/Operator Address:	6512 WHITNEY STREET
Owner/Operator City,State,Zip:	OAKLAND, CA 94609
Owner/Operator Telephone:	443-624-2327
Owner/Operator Telephone Ext:	Not reported
Owner/Operator Fax:	Not reported
Owner/Operator Email:	Not reported

Historic Generators:

Receive Date:	20220831
Handler Name: CHAUN LOWE	
Federal Waste Generator Description:	Not a generator, verified
State District Owner:	Not reported
Large Quantity Handler of Universal Waste:	No
Recognized Trader Importer:	No
Recognized Trader Exporter:	No
Spent Lead Acid Battery Importer:	No
Spent Lead Acid Battery Exporter:	No
Current Record:	Yes
Non Storage Recycler Activity:	No
Electronic Manifest Broker:	No

Map ID
Direction
Distance
Elevation | Site | MAP FINDINGS | Database(s) | EDR ID Number
EPA ID Number

CHAUN LOWE (Continued) **1027454657**

List of NAICS Codes and Descriptions:
NAICS Code: 56299
NAICS Description: All Other Waste Management Services

Facility Has Received Notices of Violations:
Violations: No Violations Found

Evaluation Action Summary:
Evaluations: No Evaluations Found

E MANIFEST:

Manifest Tracking Number:	024442900JJK
Last Updated Date:	20220922
Shipped Date:	20220902
Received Date:	20220908
Manifest Status:	Signed
Submission Type:	DataImage5Copy
Origin Type:	Service
Generator EPA ID:	CAC003192772
Generator Name:	Chaun Lowe
Generator Location Street Number:	Not reported
Generator Location Street 1:	6512 WHITNEY STREET
Generator Location Street 2:	Not reported
Generator Location City:	OAKLAND
Generator Location State:	CA
Generator Location Zip:	94609
Generator Mail Street Number:	Not reported
Generator Mail Street 1:	6512 WHITNEY STREET
Generator Mail Street 2:	Not reported
Generator Mail City:	OAKLAND
Generator Mail Zip:	94609
Generator Mail State:	CA
Generator Contact Company Name:	Not reported
Designated Facility EPA ID:	CAD981382732
Designated Facility Name:	Altamont Landfill & Resource Recovery Facility
Designated Facility Mail Street Number:	10840
Designated Facility Mail Street 1:	Not reported
Designated Facility Mail Street 2:	ALTAMONT PASS RD
Designated Facility Mail City:	LIVERMORE
Designated Facility Mail Zip:	94551
Designated Facility Mail State:	CA
Designated Facility Location Street Number:	10840
Designated Facility Location Street 1:	ALTAMONT PASS RD
Designated Facility Location Street 2:	Not reported
Designated Facility Location City:	LIVERMORE
Designated Facility Location Zip:	94551
Designated Facility Location State:	CA
Designated Facility Contact Company Name:	Not reported
Manifest Residue Indicator:	N
Rejection Indicator:	N

State Waste:

Manifest Tracking Number:	024442900JJK
Waste Line Number:	1

CHAUN LOWE (Continued) **1027454657**

State Waste Code Owner: CA
State Waste Code: 151
State Waste: Asbestos-containing waste

Transporter:
Manifest Tracking Number: 024442900JJK
Transporter Line Number: 1
Transporter EPA ID: CAL000438487
Transporter Name: Synergy Ee Inc

Manifest Tracking Number: 024442900JJK
Transporter Line Number: 2
Transporter EPA ID: CAR000272773
Transporter Name: Uni Waste Llc

Waste Line:
Manifest Tracking Number: 024442900JJK
Waste Line Number: 1
U.S. DOT Hazardous Indicator: Y
U.S. DOT ID Number: NA2212
U.S. DOT Description: Rq Na2212, Asbestos, 9, Pg Iii
Non-Hazardous Waste Description: Not reported
Number of Containers: 8
Container Type Code: BA
Container Type Description: Burlap, cloth, paper, or plastic bags
Waste Quantity: 1
Quantity Unit of Measure Code: Y
Quantity Unit of Measure Description: Cubic Yards
Waste Quantity, in Tons: 0.84
Acute Waste Quantity, in Tons: 0
Non-Acute Waste Quantity, in Tons: 0.84
Waste Quantity, in Kilograms: 761.9052
Acute Waste Quantity, in Kilograms: 0
Non-Acute Waste Quantity, in Kilorgrams: 761.9052
Management Method Code: H132
Management Method Description: LANDFILL (WITH PRIOR TREATMENT AND/OR STABILIZATION)
Waste Residue Indicator: N
Quantity Discrepancy Indicator: N
Waste Type Discrepancy Indicator: N
Waste Density: Not reported
Waste Density Unit of Measure Code: Not reported
Waste Density Unit of Measure Description: Not reported
Form Code: Not reported
Form Code Description: Not reported
Source Code: Not reported
Source Code Description: Not reported
Waste Minimization Code: Not reported
Waste Minimization Code Description: Not reported
Consent Number: Not reported
EPA Waste Indicator: N

MAP FINDINGS

Map ID
Direction
Distance
Elevation | Site | Database(s) | EDR ID Number
EPA ID Number

K45
SW
1/8-1/4
0.196 mi.
1034 ft.

ALLYSON APPEN
3396 ADELINE ST
BERKELEY, CA 94703

Site 8 of 8 in cluster K

RCRA NonGen / NLR **1024764604**
CAC002984472

Relative:
Lower

Actual:
90 ft.

RCRA Listings:

Date Form Received by Agency:		20181011
Handler Name:		Allyson Appen
Handler Address:		3396 Adeline St
Handler City,State,Zip:		BERKELEY, CA 94703
EPA ID:		CAC002984472
Contact Name:		ALLYSON APPEN
Contact Address:		3396 ADELINE ST
Contact City,State,Zip:		BERKELEY, CA 94703
Contact Telephone:		415-672-0566
Contact Fax:		Not reported
Contact Email:		ELIZABETH.GARCIA@SYNERGYCOMPANIES.ORG
Contact Title:		Not reported
EPA Region:		09
Land Type:		Not reported
Federal Waste Generator Description:		Not a generator, verified
Non-Notifier:		Not reported
Biennial Report Cycle:		Not reported
Accessibility:		Not reported
Active Site Indicator:		Handler Activities
State District Owner:		Not reported
State District:		Not reported
Mailing Address:		3396 ADELINE ST
Mailing City,State,Zip:		BERKELEY, CA 94703
Owner Name:	Allyson Appen	
Owner Type:		Other
Operator Name:	Allyson Appen	
Operator Type:		Other
Short-Term Generator Activity:		No
Importer Activity:		No
Mixed Waste Generator:		No
Transporter Activity:		No
Transfer Facility Activity:		No
Recycler Activity with Storage:		No
Small Quantity On-Site Burner Exemption:		No
Smelting Melting and Refining Furnace Exemption:		No
Underground Injection Control:		No
Off-Site Waste Receipt:		No
Universal Waste Indicator:		Yes
Universal Waste Destination Facility:		Yes
Federal Universal Waste:		No
Active Site State-Reg Handler:		---
Federal Facility Indicator:		Not reported
Hazardous Secondary Material Indicator:		N
Sub-Part K Indicator:		Not reported
2018 GPRA Permit Baseline:		Not on the Baseline
2018 GPRA Renewals Baseline:		Not on the Baseline
202 GPRA Corrective Action Baseline:		No
Subject to Corrective Action Universe:		No
Non-TSDFs Where RCRA CA has Been Imposed Universe:		No
Corrective Action Priority Ranking:		No NCAPS ranking
Environmental Control Indicator:		No
Institutional Control Indicator:		No

Map ID
Direction
Distance
Elevation | Site | MAP FINDINGS | Database(s) | EDR ID Number
EPA ID Number

ALLYSON APPEN (Continued) **1024764604**

Human Exposure Controls Indicator:	N/A
Groundwater Controls Indicator:	N/A
Significant Non-Complier Universe:	No
Unaddressed Significant Non-Complier Universe:	No
Addressed Significant Non-Complier Universe:	No
Significant Non-Complier With a Compliance Schedule Universe:	No
Financial Assurance Required:	Not reported
Handler Date of Last Change:	20181120
Recognized Trader-Importer:	No
Recognized Trader-Exporter:	No
Importer of Spent Lead Acid Batteries:	No
Exporter of Spent Lead Acid Batteries:	No
Recycler Activity Without Storage:	No
Manifest Broker:	No
Sub-Part P Indicator:	No

Handler - Owner Operator:

Owner/Operator Indicator:	Operator
Owner/Operator Name: ALLYSON APPEN	
Legal Status:	Other
Date Became Current:	Not reported
Date Ended Current:	Not reported
Owner/Operator Address:	3396 ADELINE ST
Owner/Operator City,State,Zip:	BERKELEY, CA 94703
Owner/Operator Telephone:	415-672-0566
Owner/Operator Telephone Ext:	Not reported
Owner/Operator Fax:	Not reported
Owner/Operator Email:	Not reported

Owner/Operator Indicator:	Owner
Owner/Operator Name: ALLYSON APPEN	
Legal Status:	Other
Date Became Current:	Not reported
Date Ended Current:	Not reported
Owner/Operator Address:	3396 ADELINE ST
Owner/Operator City,State,Zip:	BERKELEY, CA 94703
Owner/Operator Telephone:	415-672-0566
Owner/Operator Telephone Ext:	Not reported
Owner/Operator Fax:	Not reported
Owner/Operator Email:	Not reported

Historic Generators:

Receive Date:	20181011
Handler Name: ALLYSON APPEN	
Federal Waste Generator Description:	Not a generator, verified
State District Owner:	Not reported
Large Quantity Handler of Universal Waste:	No
Recognized Trader Importer:	No
Recognized Trader Exporter:	No
Spent Lead Acid Battery Importer:	No
Spent Lead Acid Battery Exporter:	No
Current Record:	Yes
Non Storage Recycler Activity:	Not reported
Electronic Manifest Broker:	Not reported

Map ID
Direction
Distance
Elevation

MAP FINDINGS

Site

Database(s)

EDR ID Number
EPA ID Number

ALLYSON APPEN (Continued) **1024764604**

List of NAICS Codes and Descriptions:
NAICS Code: 56299
NAICS Description: All Other Waste Management Services

Facility Has Received Notices of Violations:
Violations: No Violations Found

Evaluation Action Summary:
Evaluations: No Evaluations Found

46
SW
1/8-1/4
0.197 mi.
1038 ft.

6 UNIT COMPLEX
818 61ST STREET
OAKLAND, CA 94608

RCRA-LQG **1016139924**
FINDS **CAP000216853**
ECHO

Relative:
Lower

Actual:
92 ft.

RCRA Listings:

Date Form Received by Agency:	20130308
Handler Name:	6 Unit Complex
Handler Address:	61st Street
Handler City,State,Zip:	OAKLAND, CA 94608
EPA ID:	CAP000216853
Contact Name:	GREGG/SABRINA KURITA
Contact Address:	BRETT COURT
Contact City,State,Zip:	PINOLE, CA 94564
Contact Telephone:	510-236-7435
Contact Fax:	510-232-5325
Contact Email:	SABRINA.KURITA@INTRES.COM OR GRITA@YAHOO.COM
Contact Title:	OWNER'S REPRESENTATIVES
EPA Region:	09
Land Type:	Private
Federal Waste Generator Description:	Large Quantity Generator
Non-Notifier:	Not reported
Biennial Report Cycle:	2011
Accessibility:	Not reported
Active Site Indicator:	Handler Activities
State District Owner:	Not reported
State District:	Not reported
Mailing Address:	BRETT COURT
Mailing City,State,Zip:	PINOLE, CA 94564
Owner Name:	Rosemary Kurita
Owner Type:	Private
Operator Name:	New Leaf Realty (Property Mngmt)
Operator Type:	Private
Short-Term Generator Activity:	Yes
Importer Activity:	No
Mixed Waste Generator:	No
Transporter Activity:	No
Transfer Facility Activity:	No
Recycler Activity with Storage:	No
Small Quantity On-Site Burner Exemption:	No
Smelting Melting and Refining Furnace Exemption:	No
Underground Injection Control:	No
Off-Site Waste Receipt:	No
Universal Waste Indicator:	No

Map ID
Direction
Distance
Elevation | Site | MAP FINDINGS | Database(s) | EDR ID Number
EPA ID Number

6 UNIT COMPLEX (Continued) **1016139924**

Universal Waste Destination Facility:	No
Federal Universal Waste:	No
Active Site State-Reg Handler:	---
Federal Facility Indicator:	Not reported
Hazardous Secondary Material Indicator:	N
Sub-Part K Indicator:	Not reported
2018 GPRA Permit Baseline:	Not on the Baseline
2018 GPRA Renewals Baseline:	Not on the Baseline
202 GPRA Corrective Action Baseline:	No
Subject to Corrective Action Universe:	No
Non-TSDFs Where RCRA CA has Been Imposed Universe:	No
Corrective Action Priority Ranking:	No NCAPS ranking
Environmental Control Indicator:	No
Institutional Control Indicator:	No
Human Exposure Controls Indicator:	N/A
Groundwater Controls Indicator:	N/A
Significant Non-Complier Universe:	No
Unaddressed Significant Non-Complier Universe:	No
Addressed Significant Non-Complier Universe:	No
Significant Non-Complier With a Compliance Schedule Universe:	No
Financial Assurance Required:	Not reported
Handler Date of Last Change:	20130311
Recognized Trader-Importer:	No
Recognized Trader-Exporter:	No
Importer of Spent Lead Acid Batteries:	No
Exporter of Spent Lead Acid Batteries:	No
Recycler Activity Without Storage:	No
Manifest Broker:	No
Sub-Part P Indicator:	No

Biennial: List of Years
Year: 2011

Click Here for Biennial Reporting System Data:

Hazardous Waste Summary:
Waste Code: D008
Waste Description: Lead

Handler - Owner Operator:

Owner/Operator Indicator:	Owner
Owner/Operator Name: SABRINA KURITA	
Legal Status:	Private
Date Became Current:	19821001
Date Ended Current:	Not reported
Owner/Operator Address:	117 PARK PL
Owner/Operator City,State,Zip:	PT RICHMOND, CA 94801
Owner/Operator Telephone:	510-236-7435
Owner/Operator Telephone Ext:	Not reported
Owner/Operator Fax:	Not reported
Owner/Operator Email:	Not reported

Owner/Operator Indicator:	Owner
Owner/Operator Name: ROSEMARY KURITA	
Legal Status:	Private
Date Became Current:	19770901

Map ID
Direction
Distance
Elevation | Site | MAP FINDINGS | Database(s) | EDR ID Number
EPA ID Number

6 UNIT COMPLEX (Continued) **1016139924**

Date Ended Current: Not reported
Owner/Operator Address: 860 LONGRIDGE ROAD
Owner/Operator City,State,Zip: OAKLAND, CA 94610
Owner/Operator Telephone: 510-452-1955
Owner/Operator Telephone Ext: Not reported
Owner/Operator Fax: Not reported
Owner/Operator Email: Not reported

Owner/Operator Indicator: Operator
Owner/Operator Name: SABRINA KURITA
Legal Status: Private
Date Became Current: 19821001
Date Ended Current: Not reported
Owner/Operator Address: Not reported
Owner/Operator City,State,Zip: Not reported
Owner/Operator Telephone: Not reported
Owner/Operator Telephone Ext: Not reported
Owner/Operator Fax: Not reported
Owner/Operator Email: Not reported

Owner/Operator Indicator: Operator
Owner/Operator Name: SABRINA KURITA
Legal Status: Private
Date Became Current: 19821001
Date Ended Current: Not reported
Owner/Operator Address: Not reported
Owner/Operator City,State,Zip: Not reported
Owner/Operator Telephone: Not reported
Owner/Operator Telephone Ext: Not reported
Owner/Operator Fax: Not reported
Owner/Operator Email: Not reported

Owner/Operator Indicator: Operator
Owner/Operator Name: NEW LEAF REALTY (PROPERTY MNGMT)
Legal Status: Private
Date Became Current: 20120901
Date Ended Current: Not reported
Owner/Operator Address: Not reported
Owner/Operator City,State,Zip: Not reported
Owner/Operator Telephone: Not reported
Owner/Operator Telephone Ext: Not reported
Owner/Operator Fax: Not reported
Owner/Operator Email: Not reported

Owner/Operator Indicator: Owner
Owner/Operator Name: SABRINA KURITA
Legal Status: Private
Date Became Current: 19821001
Date Ended Current: Not reported
Owner/Operator Address: 117 PARK PL
Owner/Operator City,State,Zip: PT RICHMOND, CA 94801
Owner/Operator Telephone: 510-236-7435
Owner/Operator Telephone Ext: Not reported
Owner/Operator Fax: Not reported
Owner/Operator Email: Not reported

6 UNIT COMPLEX (Continued) **1016139924**

Historic Generators:

Receive Date:		20130308
Handler Name:	6 UNIT COMPLEX	
Federal Waste Generator Description:		Large Quantity Generator
State District Owner:		Not reported
Large Quantity Handler of Universal Waste:		No
Recognized Trader Importer:		No
Recognized Trader Exporter:		No
Spent Lead Acid Battery Importer:		No
Spent Lead Acid Battery Exporter:		No
Current Record:		Yes
Non Storage Recycler Activity:		Not reported
Electronic Manifest Broker:		Not reported

Receive Date:		20110601
Handler Name:	6 UNIT COMPLEX	
Federal Waste Generator Description:		Not a generator, verified
State District Owner:		Not reported
Large Quantity Handler of Universal Waste:		No
Recognized Trader Importer:		No
Recognized Trader Exporter:		No
Spent Lead Acid Battery Importer:		No
Spent Lead Acid Battery Exporter:		No
Current Record:		No
Non Storage Recycler Activity:		Not reported
Electronic Manifest Broker:		Not reported

Receive Date:		20110223
Handler Name:	6 UNIT COMPLEX	
Federal Waste Generator Description:		Large Quantity Generator
State District Owner:		Not reported
Large Quantity Handler of Universal Waste:		No
Recognized Trader Importer:		No
Recognized Trader Exporter:		No
Spent Lead Acid Battery Importer:		No
Spent Lead Acid Battery Exporter:		No
Current Record:		No
Non Storage Recycler Activity:		Not reported
Electronic Manifest Broker:		Not reported

List of NAICS Codes and Descriptions:

NAICS Code:	53111
NAICS Description:	Lessors Of Residential Buildings And Dwellings

NAICS Code:	56291
NAICS Description:	Remediation Services

Facility Has Received Notices of Violations:

Violations:	No Violations Found

Evaluation Action Summary:

Evaluations:	No Evaluations Found

MAP FINDINGS

Map ID / Direction / Distance / Elevation	Site	Database(s)	EDR ID Number / EPA ID Number

6 UNIT COMPLEX (Continued) **1016139924**

FINDS:
Registry ID: 110055378595

Click Here for FRS Facility Detail Report:

Environmental Interest/Information System:
All generators and treatment, storage, and disposal (TSD) facilities who handle hazardous waste are required to report to the EPA Administrator at least once every two years. The data collected is used to create the National Biennial Resource Conservation and Recovery Act (RCRA) Hazardous Waste Report. This data is processed within the RCRA Information (RCRAInfo) database
The Resource Conservation and Recovery Act Information System (RCRAInfo) is EPA's comprehensive information system in support of the Resource Conservation and Recovery Act (RCRA) of 1976 and the Hazardous and Solid Waste Amendments (HSWA) of 1984. It tracks many types of information about generators, transporters, treaters, storers, and disposers of hazardous waste.

Click this hyperlink while viewing on your computer to access additional FINDS: detail in the EDR Site Report.

ECHO:
Envid: 1016139924
Registry ID: 110055378595

DFR URL:
Name: 6 UNIT COMPLEX
Address: 818 61ST STREET
City,State,Zip: OAKLAND, CA 94608

L47 **CHRISTOPHER JACOBY** **RCRA NonGen / NLR** **1027681230**
South **748 60TH STREET** **CAC003223004**
1/8-1/4 **OAKLAND, CA 94618**
0.208 mi.
1100 ft. **Site 2 of 2 in cluster L**

Relative: **Lower**
Actual: **102 ft.**

RCRA Listings:

Date Form Received by Agency:	20230317
Handler Name:	Christopher Jacoby
Handler Address:	748 60th Street
Handler City,State,Zip:	OAKLAND, CA 94618
EPA ID:	CAC003223004
Contact Name:	CHRISTOPHER JACOBY
Contact Address:	748 60TH STREET
Contact City,State,Zip:	OAKLAND, CA 94618
Contact Telephone:	973-615-1210
Contact Fax:	Not reported
Contact Email:	GISELLE.ESPIRITU@SYNERGYCOMPANIES.ORG
Contact Title:	Not reported
EPA Region:	09
Land Type:	Not reported
Federal Waste Generator Description:	Not a generator, verified
Non-Notifier:	Not reported
Biennial Report Cycle:	Not reported
Accessibility:	Not reported
Active Site Indicator:	Not reported
State District Owner:	Not reported

Map ID
Direction
Distance
Elevation | Site | MAP FINDINGS | Database(s) | EDR ID Number
EPA ID Number

CHRISTOPHER JACOBY (Continued) **1027681230**

State District:		Not reported
Mailing Address:		748 60TH STREET
Mailing City,State,Zip:		OAKLAND, CA 94618
Owner Name:	Christopher Jacoby	
Owner Type:		Other
Operator Name:	Christopher Jacoby	
Operator Type:		Other
Short-Term Generator Activity:		No
Importer Activity:		No
Mixed Waste Generator:		No
Transporter Activity:		No
Transfer Facility Activity:		No
Recycler Activity with Storage:		No
Small Quantity On-Site Burner Exemption:		No
Smelting Melting and Refining Furnace Exemption:		No
Underground Injection Control:		No
Off-Site Waste Receipt:		No
Universal Waste Indicator:		No
Universal Waste Destination Facility:		No
Federal Universal Waste:		No
Active Site State-Reg Handler:		---
Federal Facility Indicator:		Not reported
Hazardous Secondary Material Indicator:		N
Sub-Part K Indicator:		Not reported
2018 GPRA Permit Baseline:		Not on the Baseline
2018 GPRA Renewals Baseline:		Not on the Baseline
202 GPRA Corrective Action Baseline:		No
Subject to Corrective Action Universe:		No
Non-TSDFs Where RCRA CA has Been Imposed Universe:		No
Corrective Action Priority Ranking:		No NCAPS ranking
Environmental Control Indicator:		No
Institutional Control Indicator:		No
Human Exposure Controls Indicator:		N/A
Groundwater Controls Indicator:		N/A
Significant Non-Complier Universe:		No
Unaddressed Significant Non-Complier Universe:		No
Addressed Significant Non-Complier Universe:		No
Significant Non-Complier With a Compliance Schedule Universe:		No
Financial Assurance Required:		Not reported
Handler Date of Last Change:		20230317
Recognized Trader-Importer:		No
Recognized Trader-Exporter:		No
Importer of Spent Lead Acid Batteries:		No
Exporter of Spent Lead Acid Batteries:		No
Recycler Activity Without Storage:		No
Manifest Broker:		No
Sub-Part P Indicator:		No

Handler - Owner Operator:

Owner/Operator Indicator:	Owner
Owner/Operator Name: CHRISTOPHER JACOBY	
Legal Status:	Other
Date Became Current:	Not reported
Date Ended Current:	Not reported
Owner/Operator Address:	748 60TH STREET
Owner/Operator City,State,Zip:	OAKLAND, CA 94618

Map ID
Direction
Distance
Elevation | Site | MAP FINDINGS | Database(s) | EDR ID Number
EPA ID Number

CHRISTOPHER JACOBY (Continued) **1027681230**

Owner/Operator Telephone: 973-615-1210
Owner/Operator Telephone Ext: Not reported
Owner/Operator Fax: Not reported
Owner/Operator Email: Not reported

Owner/Operator Indicator: Operator
Owner/Operator Name: CHRISTOPHER JACOBY
Legal Status: Other
Date Became Current: Not reported
Date Ended Current: Not reported
Owner/Operator Address: 748 60TH STREET
Owner/Operator City,State,Zip: OAKLAND, CA 94618
Owner/Operator Telephone: 973-615-1210
Owner/Operator Telephone Ext: Not reported
Owner/Operator Fax: Not reported
Owner/Operator Email: Not reported

Historic Generators:
Receive Date: 20230317
Handler Name: CHRISTOPHER JACOBY
Federal Waste Generator Description: Not a generator, verified
State District Owner: Not reported
Large Quantity Handler of Universal Waste: No
Recognized Trader Importer: No
Recognized Trader Exporter: No
Spent Lead Acid Battery Importer: No
Spent Lead Acid Battery Exporter: No
Current Record: Yes
Non Storage Recycler Activity: No
Electronic Manifest Broker: No

List of NAICS Codes and Descriptions:
NAICS Code: 56299
NAICS Description: All Other Waste Management Services

Facility Has Received Notices of Violations:
Violations: No Violations Found

Evaluation Action Summary:
Evaluations: No Evaluations Found

N48 **GAS STATION / EAST BAY SMOG CENTER & AUTO REPAIR** **UST FINDER RELEASE** **1028968856**
ENE **6501 SHATTUCK AVE** **N/A**
1/8-1/4 **OAKLAND, CA 94609**
0.213 mi.
1123 ft. **Site 1 of 10 in cluster N**

Relative:
Higher

Actual:
130 ft.

UST FINDER RELEASE:
Object ID: 41274
Facility ID: Not reported
Lust ID: CAT10000002456
Name: GAS STATION / EAST BAY SMOG CENTER & AUTO REPAIR
Address: 6501 SHATTUCK AVE
City,State,Zip: OAKLAND, CA 94609
Address Match Type: PointAddress

MAP FINDINGS

Map ID / Direction / Distance / Elevation | Site | Database(s) | EDR ID Number / EPA ID Number

GAS STATION / EAST BAY SMOG CENTER & AUTO REPAIR (Continued) **1028968856**

Reported Date:	Not reported
Status:	No Further Action
Substance:	Not reported
Population within 1500ft:	4031
Domestic Wells within 1500ft:	0
Land Use:	Developed, Medium Intensity
Within SPA:	No
SPA PWS Facility ID:	Not reported
SPA Water Type:	Not reported
SPA Facility Type:	Not reported
SPA HUC12:	Not reported
Within WHPA:	No
WHPA PWS Facility ID:	Not reported
WHPA Water Type:	Not reported
WHPA Facility Type:	Not reported
WHPA HUC12:	Not reported
Within 100yr Floodplain:	No
Tribe:	Not reported
EPA Region:	9
NFA Letter 1:	Not reported
NFA Letter 2:	Not reported
NFA Letter 3:	Not reported
NFA Letter 4:	Not reported
Closed With Residual Contaminate:	Not reported
Coordinate Source:	Geocode
X Coord:	-122.26592
Y Coord:	37.85051
Latitude:	37.85051
Longitude:	-122.265919999999

N49
ENE
1/8-1/4
0.213 mi.
1123 ft.

GAS STATION / EAST BAY SMOG CENTER & AUTO REPAIR
6501 SHATTUCK AVE
OAKLAND, CA 94609

Site 2 of 10 in cluster N

LUST **S110371819**
Alameda County CS **N/A**
Cortese
CERS

Relative:
Higher

Actual:
130 ft.

LUST:

Name:	GAS STATION / EAST BAY SMOG CENTER & AUTO REPAIR
Address:	6501 SHATTUCK AVE
City,State,Zip:	OAKLAND, CA 94609
Lead Agency:	ALAMEDA COUNTY LOP
Case Type:	LUST Cleanup Site

Geo Track:

Global Id:	T10000002456
Latitude:	37.8504823780865
Longitude:	-122.266126871109
Status:	Completed - Case Closed
Status Date:	06/27/2014
Case Worker:	KLD
RB Case Number:	Not reported
Local Agency:	ALAMEDA COUNTY LOP
File Location:	All Files are on GeoTracker or in the Local Agency Database
Local Case Number:	RO0003066
Potential Media Affect:	Other Groundwater (uses other than drinking water)
Potential Contaminants of Concern:	Lead, Diesel, Gasoline, Waste Oil / Motor / Hydraulic / Lubricating
EPA Region:	9
Coordinate Source:	Manual Entry on Screens

GAS STATION / EAST BAY SMOG CENTER & AUTO REPAIR (Continued) **S110371819**

Quantity Released Gallons:	0
Begin Date:	10/01/2009
Leak Reported Date:	02/19/2010
How Discovered:	Tank Closure
How Discovered Description:	Not reported
Discharge Source:	Tank
Discharge Cause:	Physc / Mech Damage
Stop Method:	Close and Remove Tank
Stop Description:	Not reported
No Further Action Date:	06/27/2014
CA Water Watershed Name:	Bay Bridges - Berkeley (203.30)
Dwr Groundwater Subbasin Name:	Santa Clara Valley - East Bay Plain (2-009.04)
Disadvantaged Community:	Severely Disadvantaged Community
CA Enviroscreen 3 Score:	31-35%
CA Enviroscreen 4 Score:	25-30%
Military DOD Site:	No
Facility Project Subtype:	Not reported
RWQCB Region:	SAN FRANCISCO BAY RWQCB (REGION 2)
Claim Number:	19781
Claim Status:	Active
Site History:	On October 1, 2009, three 2,000-gallon gasoline, two 1,000-gallon gasoline, and one 55-gallon waste oil underground storage tanks were removed from the site. Following UST removal activities, compliance soil samples were collected from the excavations at the site. Total petroleum hydrocarbons as gasoline and diesel were detected from previous release of gasoline and diesel fuel. A work plan to define the extent of contamination on and off-site has been requested. Not all historic documents for the fuel leak case may be available on GeoTracker. A more complete historic case file for this site is located on the Alameda County Environmental Health website at:

comments from the public prior to the start of potential case closure notification process that appear to identify possible data gaps. ACEH will review the data prior to proceeding.

LUST:

Global Id:	T10000002456
Contact Type:	Regional Board Caseworker
Contact Name:	Regional Water Board
Organization Name:	SAN FRANCISCO BAY RWQCB (REGION 2)
Address:	1515 CLAY ST SUITE 1400
City:	OAKLAND
Email:	Not reported
Phone Number:	Not reported

Global Id:	T10000002456
Contact Type:	Local Agency Caseworker - Primary Caseworker
Contact Name:	KAREL DETTERMAN
Organization Name:	ALAMEDA COUNTY LOP
Address:	1131 Harbor Bay Parkway
City:	ALAMEDA
Email:	karel.detterman@acgov.org
Phone Number:	5105676708

LUST:

Global Id:	T10000002456

GAS STATION / EAST BAY SMOG CENTER & AUTO REPAIR (Continued) **S110371819**

Action Type: RESPONSE
Date: 07/08/2011
Action: Soil and Water Investigation Report

Global Id: T10000002456
Action Type: RESPONSE
Date: 12/02/2010
Action: Interim Remedial Action Plan

Global Id: T10000002456
Action Type: ENFORCEMENT
Date: 02/10/2011
Action: Staff Letter - #20110210

Global Id: T10000002456
Action Type: RESPONSE
Date: 10/24/2013
Action: Site Investigation Workplan - Regulator Responded

Global Id: T10000002456
Action Type: ENFORCEMENT
Date: 06/26/2014
Action: Closure/No Further Action Letter - #20140627

Global Id: T10000002456
Action Type: ENFORCEMENT
Date: 03/12/2014
Action: Staff Letter - #20140312

Global Id: T10000002456
Action Type: ENFORCEMENT
Date: 03/12/2014
Action: Notification - Public Participation Document - #20140312

Global Id: T10000002456
Action Type: ENFORCEMENT
Date: 03/16/2014
Action: Technical Correspondence / Assistance / Other - #20140316

Global Id: T10000002456
Action Type: Other
Date: 02/19/2010
Action: Leak Reported

Global Id: T10000002456
Action Type: RESPONSE
Date: 05/11/2011
Action: Soil and Water Investigation Report

Global Id: T10000002456
Action Type: RESPONSE
Date: 06/03/2014
Action: Well Destruction Report

Global Id: T10000002456
Action Type: ENFORCEMENT
Date: 11/18/2010

GAS STATION / EAST BAY SMOG CENTER & AUTO REPAIR (Continued) **S110371819**

Action: Staff Letter - #20101118

Global Id: T10000002456
Action Type: ENFORCEMENT
Date: 10/04/2013
Action: Staff Letter - #20131004

Global Id: T10000002456
Action Type: ENFORCEMENT
Date: 02/22/2013
Action: File review

Global Id: T10000002456
Action Type: ENFORCEMENT
Date: 05/24/2012
Action: Technical Correspondence / Assistance / Other - #20120524

Global Id: T10000002456
Action Type: Other
Date: 10/01/2009
Action: Leak Stopped

Global Id: T10000002456
Action Type: ENFORCEMENT
Date: 09/12/2016
Action: Staff Letter - #20160912

Global Id: T10000002456
Action Type: Other
Date: 10/01/2009
Action: Leak Discovery

LUST:
Global Id: T10000002456
Status: Open - Case Begin Date
Status Date: 10/01/2009

Global Id: T10000002456
Status: Open - Site Assessment
Status Date: 08/27/2010

Global Id: T10000002456
Status: Open - Assessment & Interim Remedial Action
Status Date: 10/13/2011

Global Id: T10000002456
Status: Open - Eligible for Closure
Status Date: 08/10/2013

Global Id: T10000002456
Status: Completed - Case Closed
Status Date: 06/27/2014

Alameda County CS:
Name: GAS STATION / EAST BAY SMOG CENTER

Map ID
Direction
Distance
Elevation Site

MAP FINDINGS

Database(s) EDR ID Number EPA ID Number

GAS STATION / EAST BAY SMOG CENTER & AUTO REPAIR (Continued) **S110371819**

Address: 6501 SHATTUCK AVE
City,State,Zip: OAKLAND, CA 94609
Status: Leak Confirmation
Record Id: RO0003066
PE: 5602
Facility Status: Leak Confirmation
Latitude: Not reported
Longitude: Not reported

Name: GAS STATION / EAST BAY SMOG CENTER
Address: 6501 SHATTUCK AVE
City,State,Zip: OAKLAND, CA 94609
Status: Pollution Characterization
Record Id: RO0003066
PE: 5602
Facility Status: Pollution Charaterization
Latitude: Not reported
Longitude: Not reported

Name: GAS STATION / EAST BAY SMOG CENTER
Address: 6501 SHATTUCK AVE
City,State,Zip: OAKLAND, CA 94609
Status: Case Closed
Record Id: RO0003066
PE: 5602
Facility Status: Case Closed
Latitude: Not reported
Longitude: Not reported

CORTESE:

Name:	GAS STATION / EAST BAY SMOG CENTER & AUTO REPAIR
Address:	6501 SHATTUCK AVE
City,State,Zip:	OAKLAND, CA 94609
Region:	CORTESE
Envirostor Id:	Not reported
Global ID:	T10000002456
Site/Facility Type:	LUST CLEANUP SITE
Cleanup Status:	COMPLETED - CASE CLOSED
Status Date:	Not reported
Site Code:	Not reported
Latitude:	Not reported
Longitude:	Not reported
Owner:	Not reported
Enf Type:	Not reported
Swat R:	Not reported
Flag:	active
Order No:	Not reported
Waste Discharge System No:	Not reported
Effective Date:	Not reported
Region 2:	Not reported
WID Id:	Not reported
Solid Waste Id No:	Not reported
Waste Management Uit Name:	Not reported
File Name:	Active Open

CERS:

Map ID
Direction
Distance
Elevation Site

MAP FINDINGS

Database(s) EDR ID Number EPA ID Number

GAS STATION / EAST BAY SMOG CENTER & AUTO REPAIR (Continued) **S110371819**

Name: GAS STATION / EAST BAY SMOG CENTER & AUTO REPAIR
Address: 6501 SHATTUCK AVE
City,State,Zip: OAKLAND, CA 94609
Site ID: 853905
CERS ID: T10000002456
CERS Description: Leaking Underground Storage Tank Cleanup Site

Affiliation:
Affiliation Type Desc: Regional Board Caseworker
Entity Name: Regional Water Board - SAN FRANCISCO BAY RWQCB (REGION 2)
Entity Title: Not reported
Affiliation Address: 1515 CLAY ST SUITE 1400
Affiliation City: OAKLAND
Affiliation State: CA
Affiliation Country: Not reported
Affiliation Zip: Not reported
Affiliation Phone: ,

Affiliation Type Desc: Local Agency Caseworker
Entity Name: KAREL DETTERMAN - ALAMEDA COUNTY LOP
Entity Title: Not reported
Affiliation Address: 1131 Harbor Bay Parkway
Affiliation City: ALAMEDA
Affiliation State: CA
Affiliation Country: Not reported
Affiliation Zip: Not reported
Affiliation Phone: 5105676708,

N50 **BRUDER LLC** **Alameda County CS** **S112980702**
ENE **6501 SHATTUCK AVE** **HWTS** **N/A**
1/8-1/4 **OAKLAND, CA 94609** **HAZNET**
0.213 mi.
1123 ft. **Site 3 of 10 in cluster N**

Relative:
Higher

Actual:
130 ft.

Alameda County CS:
Name: SHATTUCK AVENUE REDEVELOPMENT
Address: 6501 SHATTUCK AVE
City,State,Zip: OAKLAND, CA 94609-
Status: Preliminary Site Assessment Underway
Record Id: RO0003207
PE: 5502
Facility Status: Preliminary Site Assessment Underway
Latitude: Not reported
Longitude: Not reported

HWTS:
Name: BRUDER LLC
Address: 6501 SHATTUCK AVE
Address 2: Not reported
City,State,Zip: OAKLAND, CA 94609
EPA ID: CAC002646777
Inactive Date: 03/28/2010
Create Date: 09/28/2009
Last Act Date: Not reported
Mailing Name: Not reported
Mailing Address: 2550 APPIAN WAY STE 201
Mailing Address 2: Not reported

Map ID
Direction
Distance
Elevation | Site | MAP FINDINGS | Database(s) | EDR ID Number
EPA ID Number

BRUDER LLC (Continued) **S112980702**

Mailing City,State,Zip:	PINOLE, CA 945642262
Owner Name:	BRUDER LLC
Owner Address:	2550 APPIAN WAY STE 201
Owner Address 2:	Not reported
Owner City,State,Zip:	PINOLE, CA 945642262
Owner Phone:	Not reported
Owner Fax:	Not reported
Contact Name:	ATHAN MAGGANAS
Contact Address:	2550 APPIAN WAY STE 201
Contact Address 2:	Not reported
City,State,Zip:	PINOLE, CA 945642262
Contact Phone:	Not reported
Contact Fax:	Not reported
Facility Status:	Inactive
Facility Type:	TEMPORARY
Category:	STATE
Latitude:	37.850322
Longitude:	-122.265872

HAZNET:

Name:	BRUDER LLC
Address:	6501 SHATTUCK AVE
Address 2:	Not reported
City,State,Zip:	OAKLAND, CA 946091017
Contact:	ATHAN MAGGANAS
Telephone:	5102234483
Mailing Name:	Not reported
Mailing Address:	2550 APPIAN WAY STE 201
Year:	2009
Gepaid:	CAC002646777
TSD EPA ID:	CAT000646117
CA Waste Code:	611 - Contaminated soil from site clean-up
Disposal Method:	H132 - Landfill Or Surface Impoundment That Will Be Closed As Landfill(To Include On-Site Treatment And/Or Stabilization)
Tons:	148.68

Additional Information:

Year:	2009
Gen EPA ID:	CAC002646777
Shipment Date:	20091124
Creation Date:	1/11/2010 18:30:16
Receipt Date:	20091125
Manifest ID:	006102968JJK
Trans EPA ID:	CAR000160598
Trans Name:	ANAYA TRUCKING
Trans 2 EPA ID:	Not reported
Trans 2 Name:	Not reported
TSDF EPA ID:	CAT000646117
Trans Name:	CHEMICAL WASTE MANAGEMENT
TSDF Alt EPA ID:	Not reported
TSDF Alt Name:	Not reported
Waste Code Description:	611 - Contaminated soil from site clean-ups
RCRA Code:	Not reported

Map ID
Direction
Distance
Elevation | Site | MAP FINDINGS | Database(s) | EDR ID Number
EPA ID Number

BRUDER LLC (Continued) **S112980702**

Meth Code:	H132 - Landfill Or Surface Impoundment That Will Be Closed As Landfill(To Include On-Site Treatment And/Or Stabilization)
Quantity Tons:	21.24
Waste Quantity:	18
Quantity Unit:	Y
Additional Code 1:	Not reported
Additional Code 2:	Not reported
Additional Code 3:	Not reported
Additional Code 4:	Not reported
Additional Code 5:	Not reported
Shipment Date:	20091124
Creation Date:	1/8/2010 18:30:49
Receipt Date:	20091124
Manifest ID:	006102971JJK
Trans EPA ID:	CAR000154476
Trans Name:	JJ PEREZ TRUCKING INC
Trans 2 EPA ID:	Not reported
Trans 2 Name:	Not reported
TSDF EPA ID:	CAT000646117
Trans Name:	CHEMICAL WASTE MANAGEMENT
TSDF Alt EPA ID:	Not reported
TSDF Alt Name:	Not reported
Waste Code Description:	611 - Contaminated soil from site clean-ups
RCRA Code:	Not reported
Meth Code:	H132 - Landfill Or Surface Impoundment That Will Be Closed As Landfill(To Include On-Site Treatment And/Or Stabilization)
Quantity Tons:	21.24
Waste Quantity:	18
Quantity Unit:	Y
Additional Code 1:	Not reported
Additional Code 2:	Not reported
Additional Code 3:	Not reported
Additional Code 4:	Not reported
Additional Code 5:	Not reported
Shipment Date:	20091124
Creation Date:	1/8/2010 18:30:49
Receipt Date:	20091124
Manifest ID:	006102962JJK
Trans EPA ID:	CAR000154476
Trans Name:	JJ PEREZ TRUCKING INC
Trans 2 EPA ID:	Not reported
Trans 2 Name:	Not reported
TSDF EPA ID:	CAT000646117
Trans Name:	CHEMICAL WASTE MANAGEMENT
TSDF Alt EPA ID:	Not reported
TSDF Alt Name:	Not reported
Waste Code Description:	611 - Contaminated soil from site clean-ups
RCRA Code:	Not reported
Meth Code:	H132 - Landfill Or Surface Impoundment That Will Be Closed As Landfill(To Include On-Site Treatment And/Or Stabilization)
Quantity Tons:	21.24
Waste Quantity:	18
Quantity Unit:	Y
Additional Code 1:	Not reported
Additional Code 2:	Not reported

BRUDER LLC (Continued) **S112980702**

Additional Code 3:	Not reported
Additional Code 4:	Not reported
Additional Code 5:	Not reported
Shipment Date:	20091124
Creation Date:	1/11/2010 18:30:16
Receipt Date:	20091125
Manifest ID:	006102967JJK
Trans EPA ID:	CAR000093229
Trans Name:	SIMON & SIMON TRUCKING
Trans 2 EPA ID:	Not reported
Trans 2 Name:	Not reported
TSDF EPA ID:	CAT000646117
Trans Name:	CHEMICAL WASTE MANAGEMENT
TSDF Alt EPA ID:	Not reported
TSDF Alt Name:	Not reported
Waste Code Description:	611 - Contaminated soil from site clean-ups
RCRA Code:	Not reported
Meth Code:	H132 - Landfill Or Surface Impoundment That Will Be Closed As Landfill(To Include On-Site Treatment And/Or Stabilization)
Quantity Tons:	21.24
Waste Quantity:	18
Quantity Unit:	Y
Additional Code 1:	Not reported
Additional Code 2:	Not reported
Additional Code 3:	Not reported
Additional Code 4:	Not reported
Additional Code 5:	Not reported
Shipment Date:	20091124
Creation Date:	5/3/2010 15:58:57
Receipt Date:	20091124
Manifest ID:	006102970JJK
Trans EPA ID:	CAR000093229
Trans Name:	SIMON & SIMON TRUCKING
Trans 2 EPA ID:	Not reported
Trans 2 Name:	Not reported
TSDF EPA ID:	CAT000646117
Trans Name:	CHEMICAL WASTE MANAGEMENT
TSDF Alt EPA ID:	Not reported
TSDF Alt Name:	Not reported
Waste Code Description:	611 - Contaminated soil from site clean-ups
RCRA Code:	Not reported
Meth Code:	H132 - Landfill Or Surface Impoundment That Will Be Closed As Landfill(To Include On-Site Treatment And/Or Stabilization)
Quantity Tons:	21.24
Waste Quantity:	18
Quantity Unit:	Y
Additional Code 1:	Not reported
Additional Code 2:	Not reported
Additional Code 3:	Not reported
Additional Code 4:	Not reported
Additional Code 5:	Not reported
Shipment Date:	20091123
Creation Date:	1/11/2010 18:30:16
Receipt Date:	20091123

Map ID
Direction
Distance
Elevation | Site | MAP FINDINGS | Database(s) | EDR ID Number
EPA ID Number

BRUDER LLC (Continued) **S112980702**

Manifest ID:	005038982JJK
Trans EPA ID:	CAD982513632
Trans Name:	DENBESTE TRANSPORTATION
Trans 2 EPA ID:	Not reported
Trans 2 Name:	Not reported
TSDF EPA ID:	CAT000646117
Trans Name:	CHEMICAL WASTE MANAGEMENT
TSDF Alt EPA ID:	Not reported
TSDF Alt Name:	Not reported
Waste Code Description:	611 - Contaminated soil from site clean-ups
RCRA Code:	Not reported
Meth Code:	H132 - Landfill Or Surface Impoundment That Will Be Closed As Landfill(To Include On-Site Treatment And/Or Stabilization)
Quantity Tons:	21.24
Waste Quantity:	18
Quantity Unit:	Y
Additional Code 1:	Not reported
Additional Code 2:	Not reported
Additional Code 3:	Not reported
Additional Code 4:	Not reported
Additional Code 5:	Not reported
Shipment Date:	20091123
Creation Date:	1/11/2010 18:30:16
Receipt Date:	20091123
Manifest ID:	005047705JJK
Trans EPA ID:	CAR000174680
Trans Name:	GELIMA TRUCKING
Trans 2 EPA ID:	Not reported
Trans 2 Name:	Not reported
TSDF EPA ID:	CAT000646117
Trans Name:	CHEMICAL WASTE MANAGEMENT
TSDF Alt EPA ID:	Not reported
TSDF Alt Name:	Not reported
Waste Code Description:	611 - Contaminated soil from site clean-ups
RCRA Code:	Not reported
Meth Code:	H132 - Landfill Or Surface Impoundment That Will Be Closed As Landfill(To Include On-Site Treatment And/Or Stabilization)
Quantity Tons:	21.24
Waste Quantity:	18
Quantity Unit:	Y
Additional Code 1:	Not reported
Additional Code 2:	Not reported
Additional Code 3:	Not reported
Additional Code 4:	Not reported
Additional Code 5:	Not reported

M51 **CHRIS BROWN** **RCRA NonGen / NLR** **1027450699**
NE **6542 WHITNEY STREET** **E MANIFEST** **CAC003188574**
1/8-1/4 **OAKLAND, CA 94609**
0.214 mi.
1128 ft. **Site 5 of 5 in cluster M**

Relative:
Higher

Actual:
129 ft.

RCRA Listings:

Date Form Received by Agency:	20220805
Handler Name:	Chris Brown
Handler Address:	6542 Whitney Street
Handler City,State,Zip:	OAKLAND, CA 94609

Map ID
Direction
Distance
Elevation | Site | MAP FINDINGS | Database(s) | EDR ID Number
EPA ID Number

CHRIS BROWN (Continued) **1027450699**

EPA ID:		CAC003188574
Contact Name:		CHRIS BROWN
Contact Address:		6542 WHITNEY STREET
Contact City,State,Zip:		OAKLAND, CA 94609
Contact Telephone:		510-541-0364
Contact Fax:		Not reported
Contact Email:		GISELLE.ESPIRITU@SYNERGYCOMPANIES.ORG
Contact Title:		Not reported
EPA Region:		09
Land Type:		Not reported
Federal Waste Generator Description:		Not a generator, verified
Non-Notifier:		Not reported
Biennial Report Cycle:		Not reported
Accessibility:		Not reported
Active Site Indicator:		Not reported
State District Owner:		Not reported
State District:		Not reported
Mailing Address:		6542 WHITNEY STREET
Mailing City,State,Zip:		OAKLAND, CA 94609
Owner Name:	Chris Brown	
Owner Type:		Other
Operator Name:	Chris Brown	
Operator Type:		Other
Short-Term Generator Activity:		No
Importer Activity:		No
Mixed Waste Generator:		No
Transporter Activity:		No
Transfer Facility Activity:		No
Recycler Activity with Storage:		No
Small Quantity On-Site Burner Exemption:		No
Smelting Melting and Refining Furnace Exemption:		No
Underground Injection Control:		No
Off-Site Waste Receipt:		No
Universal Waste Indicator:		No
Universal Waste Destination Facility:		No
Federal Universal Waste:		No
Active Site State-Reg Handler:		---
Federal Facility Indicator:		Not reported
Hazardous Secondary Material Indicator:		N
Sub-Part K Indicator:		Not reported
2018 GPRA Permit Baseline:		Not on the Baseline
2018 GPRA Renewals Baseline:		Not on the Baseline
202 GPRA Corrective Action Baseline:		No
Subject to Corrective Action Universe:		No
Non-TSDFs Where RCRA CA has Been Imposed Universe:		No
Corrective Action Priority Ranking:		No NCAPS ranking
Environmental Control Indicator:		No
Institutional Control Indicator:		No
Human Exposure Controls Indicator:		N/A
Groundwater Controls Indicator:		N/A
Significant Non-Complier Universe:		No
Unaddressed Significant Non-Complier Universe:		No
Addressed Significant Non-Complier Universe:		No
Significant Non-Complier With a Compliance Schedule Universe:		No
Financial Assurance Required:		Not reported
Handler Date of Last Change:		20220809
Recognized Trader-Importer:		No

Map ID
Direction
Distance
Elevation Site

MAP FINDINGS

Database(s) EDR ID Number EPA ID Number

CHRIS BROWN (Continued) **1027450699**

Recognized Trader-Exporter: No
Importer of Spent Lead Acid Batteries: No
Exporter of Spent Lead Acid Batteries: No
Recycler Activity Without Storage: No
Manifest Broker: No
Sub-Part P Indicator: No

Handler - Owner Operator:
Owner/Operator Indicator: Operator
Owner/Operator Name: CHRIS BROWN
Legal Status: Other
Date Became Current: Not reported
Date Ended Current: Not reported
Owner/Operator Address: 6542 WHITNEY STREET
Owner/Operator City,State,Zip: OAKLAND, CA 94609
Owner/Operator Telephone: 510-541-0364
Owner/Operator Telephone Ext: Not reported
Owner/Operator Fax: Not reported
Owner/Operator Email: Not reported

Owner/Operator Indicator: Owner
Owner/Operator Name: CHRIS BROWN
Legal Status: Other
Date Became Current: Not reported
Date Ended Current: Not reported
Owner/Operator Address: 6542 WHITNEY STREET
Owner/Operator City,State,Zip: OAKLAND, CA 94609
Owner/Operator Telephone: 510-541-0364
Owner/Operator Telephone Ext: Not reported
Owner/Operator Fax: Not reported
Owner/Operator Email: Not reported

Historic Generators:
Receive Date: 20220805
Handler Name: CHRIS BROWN
Federal Waste Generator Description: Not a generator, verified
State District Owner: Not reported
Large Quantity Handler of Universal Waste: No
Recognized Trader Importer: No
Recognized Trader Exporter: No
Spent Lead Acid Battery Importer: No
Spent Lead Acid Battery Exporter: No
Current Record: Yes
Non Storage Recycler Activity: No
Electronic Manifest Broker: No

List of NAICS Codes and Descriptions:
NAICS Code: 56299
NAICS Description: All Other Waste Management Services

Facility Has Received Notices of Violations:
Violations: No Violations Found

Map ID
Direction
Distance
Elevation | Site | MAP FINDINGS | Database(s) | EDR ID Number
EPA ID Number

CHRIS BROWN (Continued) **1027450699**

Evaluation Action Summary:
Evaluations: No Evaluations Found

E MANIFEST:

Manifest Tracking Number:	024442690JJK
Last Updated Date:	20220822
Shipped Date:	20220805
Received Date:	20220809
Manifest Status:	Signed
Submission Type:	DataImage5Copy
Origin Type:	Service
Generator EPA ID:	CAC003188574
Generator Name:	Chris Brown
Generator Location Street Number:	Not reported
Generator Location Street 1:	6542 WHITNEY STREET
Generator Location Street 2:	Not reported
Generator Location City:	OAKLAND
Generator Location State:	CA
Generator Location Zip:	94609
Generator Mail Street Number:	Not reported
Generator Mail Street 1:	6542 WHITNEY STREET
Generator Mail Street 2:	Not reported
Generator Mail City:	OAKLAND
Generator Mail Zip:	94609
Generator Mail State:	CA
Generator Contact Company Name:	Not reported
Designated Facility EPA ID:	CAD981382732
Designated Facility Name:	Altamont Landfill & Resource Recovery Facility
Designated Facility Mail Street Number:	10840
Designated Facility Mail Street 1:	Not reported
Designated Facility Mail Street 2:	ALTAMONT PASS RD
Designated Facility Mail City:	LIVERMORE
Designated Facility Mail Zip:	94551
Designated Facility Mail State:	CA
Designated Facility Location Street Number:	10840
Designated Facility Location Street 1:	ALTAMONT PASS RD
Designated Facility Location Street 2:	Not reported
Designated Facility Location City:	LIVERMORE
Designated Facility Location Zip:	94551
Designated Facility Location State:	CA
Designated Facility Contact Company Name:	Not reported
Manifest Residue Indicator:	N
Rejection Indicator:	N

State Waste:

Manifest Tracking Number:	024442690JJK
Waste Line Number:	1
State Waste Code Owner:	CA
State Waste Code:	151
State Waste:	Asbestos-containing waste

Transporter:

Manifest Tracking Number:	024442690JJK
Transporter Line Number:	1

Map ID
Direction
Distance
Elevation | Site | MAP FINDINGS | Database(s) | EDR ID Number
EPA ID Number

CHRIS BROWN (Continued) **1027450699**

Transporter EPA ID: CAL000438487
Transporter Name: Synergy Ee Inc

Manifest Tracking Number: 024442690JJK
Transporter Line Number: 2
Transporter EPA ID: CAR000272773
Transporter Name: Uni Waste Llc

Waste Line:
Manifest Tracking Number: 024442690JJK
Waste Line Number: 1
U.S. DOT Hazardous Indicator: Y
U.S. DOT ID Number: NA2212
U.S. DOT Description: Na2212, Asbestos, 9, Pg Iii, Rq
Non-Hazardous Waste Description: Not reported
Number of Containers: 7
Container Type Code: BA
Container Type Description: Burlap, cloth, paper, or plastic bags
Waste Quantity: 1
Quantity Unit of Measure Code: Y
Quantity Unit of Measure Description: Cubic Yards
Waste Quantity, in Tons: 0.84
Acute Waste Quantity, in Tons: 0
Non-Acute Waste Quantity, in Tons: 0.84
Waste Quantity, in Kilograms: 761.9052
Acute Waste Quantity, in Kilograms: 0
Non-Acute Waste Quantity, in Kilorgrams: 761.9052
Management Method Code: H132
Management Method Description: LANDFILL (WITH PRIOR TREATMENT AND/OR STABILIZATION)
Waste Residue Indicator: N
Quantity Discrepancy Indicator: N
Waste Type Discrepancy Indicator: N
Waste Density: Not reported
Waste Density Unit of Measure Code: Not reported
Waste Density Unit of Measure Description: Not reported
Form Code: Not reported
Form Code Description: Not reported
Source Code: Not reported
Source Code Description: Not reported
Waste Minimization Code: Not reported
Waste Minimization Code Description: Not reported
Consent Number: Not reported
EPA Waste Indicator: N

O52 **MASTER MOBILE MECHANICS** **RCRA NonGen / NLR** **1024873755**
ESE **6200 SHATTUCK AVENUE** **CAL000442407**
1/8-1/4 **OAKLAND, CA 94609**
0.226 mi.
1192 ft. **Site 1 of 6 in cluster O**

Relative:
Higher

Actual:
129 ft.

RCRA Listings:
Date Form Received by Agency: 20190116
Handler Name: Master Mobile Mechanics
Handler Address: 6200 Shattuck Avenue
Handler City,State,Zip: OAKLAND, CA 94609
EPA ID: CAL000442407
Contact Name: PAUL MUSOKE

Map ID
Direction
Distance
Elevation Site

MAP FINDINGS

Database(s) EDR ID Number EPA ID Number

MASTER MOBILE MECHANICS (Continued) **1024873755**

Contact Address:		3224 CAMBY ROAD
Contact City,State,Zip:		ANTIOCH, CA 94509
Contact Telephone:		510-915-4877
Contact Fax:		Not reported
Contact Email:		PAUL@MASTER-MOBILE-MECHANIC.COM
Contact Title:		Not reported
EPA Region:		09
Land Type:		Not reported
Federal Waste Generator Description:		Not a generator, verified
Non-Notifier:		Not reported
Biennial Report Cycle:		Not reported
Accessibility:		Not reported
Active Site Indicator:		Handler Activities
State District Owner:		Not reported
State District:		Not reported
Mailing Address:		6200 SHATTUCK AVENUE
Mailing City,State,Zip:		OAKLAND, CA 94609
Owner Name:	Paul Musoke	
Owner Type:		Other
Operator Name:	Paul Musoke	
Operator Type:		Other
Short-Term Generator Activity:		No
Importer Activity:		No
Mixed Waste Generator:		No
Transporter Activity:		No
Transfer Facility Activity:		No
Recycler Activity with Storage:		No
Small Quantity On-Site Burner Exemption:		No
Smelting Melting and Refining Furnace Exemption:		No
Underground Injection Control:		No
Off-Site Waste Receipt:		No
Universal Waste Indicator:		Yes
Universal Waste Destination Facility:		Yes
Federal Universal Waste:		No
Active Site State-Reg Handler:		---
Federal Facility Indicator:		Not reported
Hazardous Secondary Material Indicator:		N
Sub-Part K Indicator:		Not reported
2018 GPRA Permit Baseline:		Not on the Baseline
2018 GPRA Renewals Baseline:		Not on the Baseline
202 GPRA Corrective Action Baseline:		No
Subject to Corrective Action Universe:		No
Non-TSDFs Where RCRA CA has Been Imposed Universe:		No
Corrective Action Priority Ranking:		No NCAPS ranking
Environmental Control Indicator:		No
Institutional Control Indicator:		No
Human Exposure Controls Indicator:		N/A
Groundwater Controls Indicator:		N/A
Significant Non-Complier Universe:		No
Unaddressed Significant Non-Complier Universe:		No
Addressed Significant Non-Complier Universe:		No
Significant Non-Complier With a Compliance Schedule Universe:		No
Financial Assurance Required:		Not reported
Handler Date of Last Change:		20190222
Recognized Trader-Importer:		No
Recognized Trader-Exporter:		No
Importer of Spent Lead Acid Batteries:		No

Map ID
Direction
Distance
Elevation | Site | MAP FINDINGS | Database(s) | EDR ID Number
EPA ID Number

MASTER MOBILE MECHANICS (Continued) **1024873755**

Exporter of Spent Lead Acid Batteries: No
Recycler Activity Without Storage: No
Manifest Broker: No
Sub-Part P Indicator: No

Handler - Owner Operator:
Owner/Operator Indicator: Operator
Owner/Operator Name: PAUL MUSOKE
Legal Status: Other
Date Became Current: Not reported
Date Ended Current: Not reported
Owner/Operator Address: 3224 CAMBY ROAD
Owner/Operator City,State,Zip: ANTIOCH, CA 94509
Owner/Operator Telephone: 510-915-4877
Owner/Operator Telephone Ext: Not reported
Owner/Operator Fax: Not reported
Owner/Operator Email: Not reported

Owner/Operator Indicator: Owner
Owner/Operator Name: PAUL MUSOKE
Legal Status: Other
Date Became Current: Not reported
Date Ended Current: Not reported
Owner/Operator Address: 3224 CAMBY ROAD
Owner/Operator City,State,Zip: ANTIOCH, CA 94509
Owner/Operator Telephone: 510-915-4877
Owner/Operator Telephone Ext: Not reported
Owner/Operator Fax: Not reported
Owner/Operator Email: Not reported

Historic Generators:
Receive Date: 20190116
Handler Name: MASTER MOBILE MECHANICS
Federal Waste Generator Description: Not a generator, verified
State District Owner: Not reported
Large Quantity Handler of Universal Waste: No
Recognized Trader Importer: No
Recognized Trader Exporter: No
Spent Lead Acid Battery Importer: No
Spent Lead Acid Battery Exporter: No
Current Record: Yes
Non Storage Recycler Activity: Not reported
Electronic Manifest Broker: Not reported

List of NAICS Codes and Descriptions:
NAICS Code: 811111
NAICS Description: General Automotive Repair

Facility Has Received Notices of Violations:
Violations: No Violations Found

Evaluation Action Summary:
Evaluations: No Evaluations Found

MAP FINDINGS

Map ID / Direction / Distance / Elevation	Site	Database(s)	EDR ID Number / EPA ID Number
O53	**6200 SHATTUCK PARTNERS LLC**	**RCRA NonGen / NLR**	**1024764904**
ESE	**6200 SHATTUCK AVE**		**CAC002984772**
1/8-1/4	**OAKLAND, CA 94609**		
0.226 mi.			
1192 ft.	**Site 2 of 6 in cluster O**		

Relative:
Higher

Actual:
129 ft.

RCRA Listings:

Date Form Received by Agency:		20181014
Handler Name:		6200 Shattuck Partners Llc
Handler Address:		6200 Shattuck Ave
Handler City,State,Zip:		OAKLAND, CA 94609
EPA ID:		CAC002984772
Contact Name:		JOHNNY BROWNING
Contact Address:		15 MULBERRY CT 5
Contact City,State,Zip:		BELMONT, CA 94002
Contact Telephone:		650-271-6842
Contact Fax:		Not reported
Contact Email:		JOHNNYWGROUP@GMAIL.COM
Contact Title:		Not reported
EPA Region:		09
Land Type:		Not reported
Federal Waste Generator Description:		Not a generator, verified
Non-Notifier:		Not reported
Biennial Report Cycle:		Not reported
Accessibility:		Not reported
Active Site Indicator:		Handler Activities
State District Owner:		Not reported
State District:		Not reported
Mailing Address:		6200 SHATTUCK AVE
Mailing City,State,Zip:		BERKELEY, CA 94609
Owner Name:	Johnny Browning	
Owner Type:		Other
Operator Name:	Johnny Browning	
Operator Type:		Other
Short-Term Generator Activity:		No
Importer Activity:		No
Mixed Waste Generator:		No
Transporter Activity:		No
Transfer Facility Activity:		No
Recycler Activity with Storage:		No
Small Quantity On-Site Burner Exemption:		No
Smelting Melting and Refining Furnace Exemption:		No
Underground Injection Control:		No
Off-Site Waste Receipt:		No
Universal Waste Indicator:		Yes
Universal Waste Destination Facility:		Yes
Federal Universal Waste:		No
Active Site State-Reg Handler:		---
Federal Facility Indicator:		Not reported
Hazardous Secondary Material Indicator:		N
Sub-Part K Indicator:		Not reported
2018 GPRA Permit Baseline:		Not on the Baseline
2018 GPRA Renewals Baseline:		Not on the Baseline
202 GPRA Corrective Action Baseline:		No
Subject to Corrective Action Universe:		No
Non-TSDFs Where RCRA CA has Been Imposed Universe:		No
Corrective Action Priority Ranking:		No NCAPS ranking
Environmental Control Indicator:		No
Institutional Control Indicator:		No

6200 SHATTUCK PARTNERS LLC (Continued) **1024764904**

Human Exposure Controls Indicator:	N/A
Groundwater Controls Indicator:	N/A
Significant Non-Complier Universe:	No
Unaddressed Significant Non-Complier Universe:	No
Addressed Significant Non-Complier Universe:	No
Significant Non-Complier With a Compliance Schedule Universe:	No
Financial Assurance Required:	Not reported
Handler Date of Last Change:	20181120
Recognized Trader-Importer:	No
Recognized Trader-Exporter:	No
Importer of Spent Lead Acid Batteries:	No
Exporter of Spent Lead Acid Batteries:	No
Recycler Activity Without Storage:	No
Manifest Broker:	No
Sub-Part P Indicator:	No

Handler - Owner Operator:

Owner/Operator Indicator:	Owner
Owner/Operator Name: JOHNNY BROWNING	
Legal Status:	Other
Date Became Current:	Not reported
Date Ended Current:	Not reported
Owner/Operator Address:	6200 SHATTUCK AVE
Owner/Operator City,State,Zip:	OAKLAND, CA 94609
Owner/Operator Telephone:	650-271-6842
Owner/Operator Telephone Ext:	Not reported
Owner/Operator Fax:	Not reported
Owner/Operator Email:	Not reported

Owner/Operator Indicator:	Operator
Owner/Operator Name: JOHNNY BROWNING	
Legal Status:	Other
Date Became Current:	Not reported
Date Ended Current:	Not reported
Owner/Operator Address:	15 MULBERRY CT 5
Owner/Operator City,State,Zip:	BELMONT, CA 94002
Owner/Operator Telephone:	650-271-6842
Owner/Operator Telephone Ext:	Not reported
Owner/Operator Fax:	Not reported
Owner/Operator Email:	Not reported

Historic Generators:

Receive Date:	20181014
Handler Name: 6200 SHATTUCK PARTNERS LLC	
Federal Waste Generator Description:	Not a generator, verified
State District Owner:	Not reported
Large Quantity Handler of Universal Waste:	No
Recognized Trader Importer:	No
Recognized Trader Exporter:	No
Spent Lead Acid Battery Importer:	No
Spent Lead Acid Battery Exporter:	No
Current Record:	Yes
Non Storage Recycler Activity:	Not reported
Electronic Manifest Broker:	Not reported

MAP FINDINGS

Map ID / Direction / Distance / Elevation | Site | Database(s) | EDR ID Number / EPA ID Number

6200 SHATTUCK PARTNERS LLC (Continued) **1024764904**

List of NAICS Codes and Descriptions:
NAICS Code: 811111
NAICS Description: General Automotive Repair

Facility Has Received Notices of Violations:
Violations: No Violations Found

Evaluation Action Summary:
Evaluations: No Evaluations Found

O54 **SHATTUCK PARTNERS, LLC** **RCRA NonGen / NLR** **1028895745**
ESE **6200 SHATTUCK AVENUE** **E MANIFEST** **CAC003257193**
1/8-1/4 **OAKLAND, CA 94609**
0.226 mi.
1192 ft. **Site 3 of 6 in cluster O**

Relative: Higher

Actual: 129 ft.

RCRA Listings:

Date Form Received by Agency:		20231018
Handler Name:		Shattuck Partners, Llc
Handler Address:		6200 Shattuck Avenue
Handler City,State,Zip:		OAKLAND, CA 94609
EPA ID:		CAC003257193
Contact Name:		JOHNNY BROWNING
Contact Address:		15 MULBERRY COURT
Contact City,State,Zip:		BELMONT, CA 94002
Contact Telephone:		650-271-6842
Contact Fax:		Not reported
Contact Email:		BJACOBSEN545@GMAIL.COM
Contact Title:		Not reported
EPA Region:		09
Land Type:		Not reported
Federal Waste Generator Description:		Not a generator, verified
Non-Notifier:		Not reported
Biennial Report Cycle:		Not reported
Accessibility:		Not reported
Active Site Indicator:		Not reported
State District Owner:		Not reported
State District:		Not reported
Mailing Address:		15 MULBERRY COURT
Mailing City,State,Zip:		BELMONT, CA 94002
Owner Name:	Shattuck Partners, Llc	
Owner Type:		Other
Operator Name:	Johnny Browning	
Operator Type:		Other
Short-Term Generator Activity:		No
Importer Activity:		No
Mixed Waste Generator:		No
Transporter Activity:		No
Transfer Facility Activity:		No
Recycler Activity with Storage:		No
Small Quantity On-Site Burner Exemption:		No
Smelting Melting and Refining Furnace Exemption:		No
Underground Injection Control:		No
Off-Site Waste Receipt:		No
Universal Waste Indicator:		No

Map ID
Direction
Distance
Elevation | Site | MAP FINDINGS | Database(s) | EDR ID Number
EPA ID Number

SHATTUCK PARTNERS, LLC (Continued) **1028895745**

Universal Waste Destination Facility:	No
Federal Universal Waste:	No
Active Site State-Reg Handler:	---
Federal Facility Indicator:	Not reported
Hazardous Secondary Material Indicator:	N
Sub-Part K Indicator:	Not reported
2018 GPRA Permit Baseline:	Not on the Baseline
2018 GPRA Renewals Baseline:	Not on the Baseline
202 GPRA Corrective Action Baseline:	No
Subject to Corrective Action Universe:	No
Non-TSDFs Where RCRA CA has Been Imposed Universe:	No
Corrective Action Priority Ranking:	No NCAPS ranking
Environmental Control Indicator:	No
Institutional Control Indicator:	No
Human Exposure Controls Indicator:	N/A
Groundwater Controls Indicator:	N/A
Significant Non-Complier Universe:	No
Unaddressed Significant Non-Complier Universe:	No
Addressed Significant Non-Complier Universe:	No
Significant Non-Complier With a Compliance Schedule Universe:	No
Financial Assurance Required:	Not reported
Handler Date of Last Change:	20231019
Recognized Trader-Importer:	No
Recognized Trader-Exporter:	No
Importer of Spent Lead Acid Batteries:	No
Exporter of Spent Lead Acid Batteries:	No
Recycler Activity Without Storage:	No
Manifest Broker:	No
Sub-Part P Indicator:	No

Handler - Owner Operator:

Owner/Operator Indicator:	Operator
Owner/Operator Name: JOHNNY BROWNING	
Legal Status:	Other
Date Became Current:	Not reported
Date Ended Current:	Not reported
Owner/Operator Address:	15 MULBERRY COURT
Owner/Operator City,State,Zip:	BELMONT, CA 94002
Owner/Operator Telephone:	650-271-6842
Owner/Operator Telephone Ext:	Not reported
Owner/Operator Fax:	Not reported
Owner/Operator Email:	Not reported

Owner/Operator Indicator:	Owner
Owner/Operator Name: SHATTUCK PARTNERS, LLC	
Legal Status:	Other
Date Became Current:	Not reported
Date Ended Current:	Not reported
Owner/Operator Address:	15 MULBERRY COURT
Owner/Operator City,State,Zip:	BELMONT, CA 94002
Owner/Operator Telephone:	650-271-6842
Owner/Operator Telephone Ext:	Not reported
Owner/Operator Fax:	Not reported
Owner/Operator Email:	Not reported

SHATTUCK PARTNERS, LLC (Continued) **1028895745**

Historic Generators:

Receive Date:	20231018
Handler Name:	SHATTUCK PARTNERS, LLC
Federal Waste Generator Description:	Not a generator, verified
State District Owner:	Not reported
Large Quantity Handler of Universal Waste:	No
Recognized Trader Importer:	No
Recognized Trader Exporter:	No
Spent Lead Acid Battery Importer:	No
Spent Lead Acid Battery Exporter:	No
Current Record:	Yes
Non Storage Recycler Activity:	No
Electronic Manifest Broker:	No

List of NAICS Codes and Descriptions:

NAICS Code:	56299
NAICS Description:	All Other Waste Management Services

Facility Has Received Notices of Violations:

Violations:	No Violations Found

Evaluation Action Summary:

Evaluations:	No Evaluations Found

E MANIFEST:

Manifest Tracking Number:	026036034JJK
Last Updated Date:	20231218
Shipped Date:	20231101
Received Date:	20231109
Manifest Status:	Signed
Submission Type:	DataImage5Copy
Origin Type:	Web
Generator EPA ID:	CAC003257193
Generator Name:	Shattuck Partners, Llc
Generator Location Street Number:	Not reported
Generator Location Street 1:	6200 SHATTUCK AVENUE
Generator Location Street 2:	Not reported
Generator Location City:	OAKLAND
Generator Location State:	CA
Generator Location Zip:	94609
Generator Mail Street Number:	Not reported
Generator Mail Street 1:	15 MULBERRY COURT
Generator Mail Street 2:	Not reported
Generator Mail City:	BELMONT
Generator Mail Zip:	94002
Generator Mail State:	CA
Generator Contact Company Name:	Not reported
Designated Facility EPA ID:	CAL000282598
Designated Facility Name:	Heritage-Crystal Clean Llc
Designated Facility Mail Street Number:	2175
Designated Facility Mail Street 1:	Not reported
Designated Facility Mail Street 2:	POINT BLVD STE 375
Designated Facility Mail City:	ELGIN
Designated Facility Mail Zip:	60123

Map ID
Direction
Distance
Elevation Site

MAP FINDINGS

Database(s) EDR ID Number EPA ID Number

SHATTUCK PARTNERS, LLC (Continued) **1028895745**

Designated Facility Mail State:	IL
Designated Facility Location Street Number:	1620
Designated Facility Location Street 1:	E. BRUNDAGE LN
Designated Facility Location Street 2:	Not reported
Designated Facility Location City:	BAKERSFIELD
Designated Facility Location Zip:	93307
Designated Facility Location State:	CA
Designated Facility Contact Company Name:	Not reported
Manifest Residue Indicator:	N
Rejection Indicator:	N

Transporter:

Manifest Tracking Number:	026036034JJK
Transporter Line Number:	1
Transporter EPA ID:	CAD028277036
Transporter Name:	World Oil Environmental Services

Waste Line:

Manifest Tracking Number:	026036034JJK
Waste Line Number:	1
U.S. DOT Hazardous Indicator:	N
U.S. DOT ID Number:	Not reported
U.S. DOT Description:	Not reported
Non-Hazardous Waste Description:	NON-RCRA HAZARDOUS WASTE, LIQUID (OILY WATER)
Number of Containers:	1
Container Type Code:	TT
Container Type Description:	Cargo tanks (tank trucks)
Waste Quantity:	680
Quantity Unit of Measure Code:	G
Quantity Unit of Measure Description:	Gallons
Waste Quantity, in Tons:	2.8356965
Acute Waste Quantity, in Tons:	0
Non-Acute Waste Quantity, in Tons:	2.8356965
Waste Quantity, in Kilograms:	2572.0618
Acute Waste Quantity, in Kilograms:	0
Non-Acute Waste Quantity, in Kilorgrams:	2572.0618
Management Method Code:	H141
Management Method Description:	STORAGE, BULKING AND/OR TRANSFER OFF SITE
Waste Residue Indicator:	N
Quantity Discrepancy Indicator:	N
Waste Type Discrepancy Indicator:	N
Waste Density:	Not reported
Waste Density Unit of Measure Code:	Not reported
Waste Density Unit of Measure Description:	Not reported
Form Code:	Not reported
Form Code Description:	Not reported
Source Code:	Not reported
Source Code Description:	Not reported
Waste Minimization Code:	Not reported
Waste Minimization Code Description:	Not reported
Consent Number:	Not reported
EPA Waste Indicator:	N

MAP FINDINGS

Map ID / Direction / Distance / Elevation	Site	Database(s)	EDR ID Number / EPA ID Number
O55	**AUTOMASTERS**	**LUST**	**S108277093**
ESE	**6200 SHATTUCK AVE.**	**Alameda County CS**	**N/A**
1/8-1/4	**OAKLAND, CA 94609**	**Cortese**	
0.226 mi.		**HWTS**	
1192 ft.	**Site 4 of 6 in cluster O**	**CERS**	

Relative:
Higher

Actual:
129 ft.

LUST:

Name:	AUTOMASTERS
Address:	6200 SHATTUCK AVE.
City,State,Zip:	OAKLAND, CA 94609
Lead Agency:	ALAMEDA COUNTY LOP
Case Type:	LUST Cleanup Site

Geo Track:

Global Id:	T0619748201
Latitude:	37.848007
Longitude:	-122.265296
Status:	Completed - Case Closed
Status Date:	08/07/2024
Case Worker:	NL
RB Case Number:	NA
Local Agency:	ALAMEDA COUNTY LOP
File Location:	All Files are on GeoTracker or in the Local Agency Database
Local Case Number:	RO0002935
Potential Media Affect:	Other Groundwater (uses other than drinking water)
Potential Contaminants of Concern:	Benzene, Diesel, Ethylbenzene, Gasoline, Naphthalene, Toluene, Xylene
EPA Region:	9
Coordinate Source:	Google Geocode
Quantity Released Gallons:	0
Begin Date:	06/03/2006
Leak Reported Date:	08/23/2006
How Discovered:	* SA
How Discovered Description:	Not reported
Discharge Source:	Not reported
Discharge Cause:	Not reported
Stop Method:	Close and Remove Tank
Stop Description:	Not reported
No Further Action Date:	08/07/2024
CA Water Watershed Name:	Bay Bridges - Berkeley (203.30)
Dwr Groundwater Subbasin Name:	Santa Clara Valley - East Bay Plain (2-009.04)
Disadvantaged Community:	Not reported
CA Enviroscreen 3 Score:	31-35%
CA Enviroscreen 4 Score:	25-30%
Military DOD Site:	No
Facility Project Subtype:	Not reported
RWQCB Region:	SAN FRANCISCO BAY RWQCB (REGION 2)
Claim Number:	20265
Claim Status:	Active
Site History:	The Site consists of an automotive repair facility that previously housed two fuel underground storage tanks (USTs) and dispensers for retail fuel sales. In 1986, the two USTs and dispensers were removed from the Site. On June 3, 2006, three soil borings were drilled by Pangea at the site to determine the extent of soil and groundwater impact. Up to 3,000 milligrams per kilogram (mg/kg) total petroleum hydrocarbons as gasoline and 850 mg/kg TPH diesel were detected in soil samples. Groundwater at the Site was monitored between 2015 to 2023, via a network of five monitoring wells. a Corrective Action Plan (CAP) was prepared in 2022, which proposed excavation to remove petroleum impacted soil up to 13 feet below the ground surface at the

AUTOMASTERS (Continued) **S108277093**

Site. Beginning in September of 2023, the Site was excavated in an area of approximately 1,300 square feet between 12 to 13 feet bgs resulting in the removal of more than 675 tons of soil (approximately 600 cubic yards) which was transported to Hay Road Landfill. During the excavation, a 550-gallon single walled steel UST was uncovered, removed and disposed, and soil beneath the UST was excavated to 12 feet bgs. Based on the Case record of soil investigations, virtually all soil containing residual concentrations of TPH-g greater than 100 mg/kg within the confines of the property line was excavated. The excavation was backfilled with controlled density fill and resurfaced with a two-inch thick asphalt pad.

LUST:
Global Id: T0619748201
Contact Type: Local Agency Caseworker - Primary Caseworker
Contact Name: NOEL LINER
Organization Name: ALAMEDA COUNTY LOP
Address: 1131 Harbor Bay Parkway
City: ALAMEDA
Email: noel.liner@acgov.org
Phone Number: 5105676876

LUST:
Global Id: T0619748201
Action Type: ENFORCEMENT
Date: 04/06/2012
Action: Notice to Comply - #20120406

Global Id: T0619748201
Action Type: ENFORCEMENT
Date: 01/12/2017
Action: Meeting - #20170112

Global Id: T0619748201
Action Type: ENFORCEMENT
Date: 09/20/2016
Action: Email Correspondence - #20160920

Global Id: T0619748201
Action Type: ENFORCEMENT
Date: 02/01/2017
Action: Staff Letter - #20170201

Global Id: T0619748201
Action Type: ENFORCEMENT
Date: 09/09/2021
Action: Staff Letter

Global Id: T0619748201
Action Type: ENFORCEMENT
Date: 12/03/2021
Action: Meeting

Global Id: T0619748201
Action Type: ENFORCEMENT
Date: 04/28/2021
Action: Meeting

AUTOMASTERS (Continued) **S108277093**

Global Id: T0619748201
Action Type: ENFORCEMENT
Date: 01/20/2017
Action: Staff Letter - #20170123

Global Id: T0619748201
Action Type: ENFORCEMENT
Date: 11/29/2016
Action: Staff Letter

Global Id: T0619748201
Action Type: REMEDIATION
Date: 09/05/2023
Action: Excavation

Global Id: T0619748201
Action Type: ENFORCEMENT
Date: 06/15/2016
Action: Staff Letter - #20160615

Global Id: T0619748201
Action Type: ENFORCEMENT
Date: 08/02/2024
Action: Notice of Responsibility

Global Id: T0619748201
Action Type: RESPONSE
Date: 09/18/2023
Action: Remedial Progress Report

Global Id: T0619748201
Action Type: RESPONSE
Date: 06/05/2024
Action: Other Report / Document

Global Id: T0619748201
Action Type: RESPONSE
Date: 11/03/2023
Action: Well Destruction Report

Global Id: T0619748201
Action Type: RESPONSE
Date: 05/29/2023
Action: CAP/RAP - Other Report

Global Id: T0619748201
Action Type: RESPONSE
Date: 09/01/2023
Action: Other Report / Document

Global Id: T0619748201
Action Type: RESPONSE
Date: 04/08/2024
Action: Final Remedial Action Report / Corrective Action Report

Global Id: T0619748201
Action Type: RESPONSE

AUTOMASTERS (Continued) **S108277093**

Date: 04/13/2015
Action: Site Investigation Workplan - Regulator Responded

Global Id: T0619748201
Action Type: RESPONSE
Date: 08/24/2015
Action: Site Investigation Workplan - Regulator Responded

Global Id: T0619748201
Action Type: RESPONSE
Date: 07/21/2021
Action: Soil and Water Investigation Workplan - Regulator Responded

Global Id: T0619748201
Action Type: RESPONSE
Date: 01/15/2022
Action: Corrective Action Plan / Remedial Action Plan - Regulator Responded

Global Id: T0619748201
Action Type: RESPONSE
Date: 10/03/2016
Action: Other Workplan - Regulator Responded

Global Id: T0619748201
Action Type: RESPONSE
Date: 10/08/2018
Action: Soil and Water Investigation Workplan - Addendum - Regulator Responded

Global Id: T0619748201
Action Type: RESPONSE
Date: 09/30/2016
Action: Site Investigation Workplan - Regulator Responded

Global Id: T0619748201
Action Type: RESPONSE
Date: 05/11/2018
Action: Site Investigation Workplan - Regulator Responded

Global Id: T0619748201
Action Type: RESPONSE
Date: 01/09/2017
Action: Site Investigation Workplan - Regulator Responded

Global Id: T0619748201
Action Type: RESPONSE
Date: 10/15/2021
Action: Soil and Water Investigation Workplan - Regulator Responded

Global Id: T0619748201
Action Type: RESPONSE
Date: 07/29/2015
Action: Other Workplan - Regulator Responded

Global Id: T0619748201
Action Type: RESPONSE
Date: 08/30/2023
Action: Other Report / Document - Regulator Responded

AUTOMASTERS (Continued) **S108277093**

Global Id: T0619748201
Action Type: RESPONSE
Date: 04/16/2021
Action: Other Workplan - Regulator Responded

Global Id: T0619748201
Action Type: RESPONSE
Date: 01/30/2023
Action: Other Report / Document - Regulator Responded

Global Id: T0619748201
Action Type: RESPONSE
Date: 02/29/2024
Action: Request for Closure - Regulator Responded

Global Id: T0619748201
Action Type: RESPONSE
Date: 01/30/2023
Action: Other Report / Document - Regulator Responded

Global Id: T0619748201
Action Type: ENFORCEMENT
Date: 10/30/2014
Action: Notice of Responsibility - #20141030

Global Id: T0619748201
Action Type: ENFORCEMENT
Date: 06/29/2014
Action: Staff Letter - #20140629

Global Id: T0619748201
Action Type: ENFORCEMENT
Date: 04/16/2018
Action: Clean Up Fund - Case Closure Review Summary Report (RSR)

Global Id: T0619748201
Action Type: ENFORCEMENT
Date: 08/08/2024
Action: Letter - Notice

Global Id: T0619748201
Action Type: ENFORCEMENT
Date: 08/07/2024
Action: Closure/No Further Action Letter

Global Id: T0619748201
Action Type: RESPONSE
Date: 09/26/2016
Action: Correspondence

Global Id: T0619748201
Action Type: RESPONSE
Date: 03/31/2017
Action: Soil and Water Investigation Report

Global Id: T0619748201
Action Type: RESPONSE

AUTOMASTERS (Continued) **S108277093**

Date: 09/21/2016
Action: Soil and Water Investigation Report

Global Id: T0619748201
Action Type: RESPONSE
Date: 10/30/2019
Action: Monitoring Report - Quarterly

Global Id: T0619748201
Action Type: RESPONSE
Date: 05/07/2024
Action: Other Report / Document

Global Id: T0619748201
Action Type: RESPONSE
Date: 02/20/2024
Action: Tank Removal Report / UST Sampling Report

Global Id: T0619748201
Action Type: RESPONSE
Date: 11/14/2023
Action: Email Correspondence

Global Id: T0619748201
Action Type: RESPONSE
Date: 07/06/2023
Action: Monitoring Report - Other

Global Id: T0619748201
Action Type: RESPONSE
Date: 07/21/2021
Action: Other Report / Document

Global Id: T0619748201
Action Type: RESPONSE
Date: 10/30/2019
Action: Remedial Investigation Report

Global Id: T0619748201
Action Type: RESPONSE
Date: 09/01/2023
Action: Other Report / Document

Global Id: T0619748201
Action Type: RESPONSE
Date: 09/10/2023
Action: Other Report / Document

Global Id: T0619748201
Action Type: RESPONSE
Date: 05/29/2023
Action: Other Report / Document

Global Id: T0619748201
Action Type: RESPONSE
Date: 06/06/2023
Action: Fact Sheets - Public Participation

AUTOMASTERS (Continued) **S108277093**

Global Id: T0619748201
Action Type: ENFORCEMENT
Date: 11/24/2014
Action: Staff Letter - #20141124

Global Id: T0619748201
Action Type: ENFORCEMENT
Date: 09/08/2020
Action: Meeting

Global Id: T0619748201
Action Type: ENFORCEMENT
Date: 08/07/2024
Action: Closure Summary

Global Id: T0619748201
Action Type: RESPONSE
Date: 05/30/2020
Action: Monitoring Report - Semi-Annually

Global Id: T0619748201
Action Type: RESPONSE
Date: 07/01/2019
Action: Monitoring Report - Semi-Annually

Global Id: T0619748201
Action Type: RESPONSE
Date: 09/26/2016
Action: Soil and Water Investigation Report

Global Id: T0619748201
Action Type: RESPONSE
Date: 01/11/2019
Action: Soil and Water Investigation Report

Global Id: T0619748201
Action Type: RESPONSE
Date: 10/09/2019
Action: Soil and Water Investigation Report

Global Id: T0619748201
Action Type: RESPONSE
Date: 09/26/2016
Action: Correspondence

Global Id: T0619748201
Action Type: RESPONSE
Date: 09/26/2016
Action: Correspondence

Global Id: T0619748201
Action Type: RESPONSE
Date: 01/17/2018
Action: Monitoring Report - Quarterly

Global Id: T0619748201
Action Type: RESPONSE

Map ID
Direction
Distance
Elevation | Site | MAP FINDINGS | Database(s) | EDR ID Number
EPA ID Number

AUTOMASTERS (Continued) **S108277093**

Date: 09/26/2016
Action: Soil and Water Investigation Report

Global Id: T0619748201
Action Type: RESPONSE
Date: 11/30/2018
Action: Monitoring Report - Semi-Annually

Global Id: T0619748201
Action Type: RESPONSE
Date: 04/18/2016
Action: Other Report / Document

Global Id: T0619748201
Action Type: RESPONSE
Date: 09/26/2016
Action: Correspondence

Global Id: T0619748201
Action Type: RESPONSE
Date: 11/08/2016
Action: Monitoring Report - Quarterly

Global Id: T0619748201
Action Type: RESPONSE
Date: 08/31/2018
Action: Monitoring Report - Quarterly

Global Id: T0619748201
Action Type: RESPONSE
Date: 08/22/2017
Action: Remedial Investigation Report

Global Id: T0619748201
Action Type: RESPONSE
Date: 01/17/2018
Action: Monitoring Report - Quarterly

Global Id: T0619748201
Action Type: RESPONSE
Date: 11/30/2019
Action: Monitoring Report - Semi-Annually

Global Id: T0619748201
Action Type: RESPONSE
Date: 10/09/2019
Action: Monitoring Report - Semi-Annually

Global Id: T0619748201
Action Type: RESPONSE
Date: 10/23/2018
Action: Other Report / Document

Global Id: T0619748201
Action Type: RESPONSE
Date: 01/29/2016
Action: Soil and Water Investigation Report

AUTOMASTERS (Continued) **S108277093**

Global Id: T0619748201
Action Type: RESPONSE
Date: 09/26/2016
Action: Correspondence

Global Id: T0619748201
Action Type: RESPONSE
Date: 03/31/2017
Action: Soil and Water Investigation Report

Global Id: T0619748201
Action Type: RESPONSE
Date: 09/26/2016
Action: Correspondence

Global Id: T0619748201
Action Type: RESPONSE
Date: 02/24/2017
Action: Monitoring Report - Quarterly

Global Id: T0619748201
Action Type: RESPONSE
Date: 09/28/2006
Action: Correspondence

Global Id: T0619748201
Action Type: RESPONSE
Date: 08/25/2017
Action: Soil and Water Investigation Report

Global Id: T0619748201
Action Type: ENFORCEMENT
Date: 06/26/2015
Action: Staff Letter - #20150626

Global Id: T0619748201
Action Type: ENFORCEMENT
Date: 10/01/2019
Action: Staff Letter - #20191001

Global Id: T0619748201
Action Type: ENFORCEMENT
Date: 10/06/2023
Action: Email Correspondence

Global Id: T0619748201
Action Type: ENFORCEMENT
Date: 09/08/2023
Action: Email Correspondence

Global Id: T0619748201
Action Type: ENFORCEMENT
Date: 02/05/2024
Action: Email Correspondence

Global Id: T0619748201
Action Type: ENFORCEMENT

AUTOMASTERS (Continued) **S108277093**

Date: 03/12/2024
Action: Staff Letter

Global Id: T0619748201
Action Type: ENFORCEMENT
Date: 03/18/2024
Action: Email Correspondence

Global Id: T0619748201
Action Type: Other
Date: 08/23/2006
Action: Leak Reported

Global Id: T0619748201
Action Type: RESPONSE
Date: 08/28/2015
Action: Soil and Water Investigation Workplan - Addendum

Global Id: T0619748201
Action Type: RESPONSE
Date: 01/23/2015
Action: Soil and Water Investigation Workplan

Global Id: T0619748201
Action Type: RESPONSE
Date: 04/05/2022
Action: Soil and Water Investigation Report

Global Id: T0619748201
Action Type: RESPONSE
Date: 01/30/2017
Action: Monitoring Report - Quarterly

Global Id: T0619748201
Action Type: RESPONSE
Date: 03/15/2016
Action: Remedial Investigation Report

Global Id: T0619748201
Action Type: RESPONSE
Date: 08/18/2016
Action: Soil and Water Investigation Workplan

Global Id: T0619748201
Action Type: RESPONSE
Date: 04/30/2017
Action: Monitoring Report - Quarterly

Global Id: T0619748201
Action Type: RESPONSE
Date: 10/30/2016
Action: Monitoring Report - Quarterly

Global Id: T0619748201
Action Type: RESPONSE
Date: 07/30/2016
Action: Monitoring Report - Quarterly

AUTOMASTERS (Continued) **S108277093**

Global Id: T0619748201
Action Type: RESPONSE
Date: 08/11/2017
Action: Soil and Water Investigation Report

Global Id: T0619748201
Action Type: ENFORCEMENT
Date: 07/24/2009
Action: Staff Letter - #20090724

Global Id: T0619748201
Action Type: ENFORCEMENT
Date: 12/07/2018
Action: Email Correspondence - #20181207

Global Id: T0619748201
Action Type: ENFORCEMENT
Date: 10/02/2018
Action: Staff Letter - #20181002

Global Id: T0619748201
Action Type: ENFORCEMENT
Date: 06/06/2017
Action: Meeting - #20170606

Global Id: T0619748201
Action Type: ENFORCEMENT
Date: 10/08/2018
Action: Staff Letter - #20181008

Global Id: T0619748201
Action Type: ENFORCEMENT
Date: 10/27/2023
Action: Email Correspondence

Global Id: T0619748201
Action Type: ENFORCEMENT
Date: 09/22/2023
Action: Email Correspondence

Global Id: T0619748201
Action Type: ENFORCEMENT
Date: 10/24/2022
Action: Notice to Comply

Global Id: T0619748201
Action Type: ENFORCEMENT
Date: 04/17/2023
Action: Staff Letter

Global Id: T0619748201
Action Type: ENFORCEMENT
Date: 07/10/2018
Action: Staff Letter - #20180710

Global Id: T0619748201
Action Type: ENFORCEMENT

AUTOMASTERS (Continued) **S108277093**

Date: 06/13/2017
Action: Staff Letter - #20170613

Global Id: T0619748201
Action Type: ENFORCEMENT
Date: 10/24/2006
Action: Verbal Communication

Global Id: T0619748201
Action Type: ENFORCEMENT
Date: 10/23/2015
Action: Staff Letter - #20151023

Global Id: T0619748201
Action Type: ENFORCEMENT
Date: 12/11/2006
Action: Technical Correspondence / Assistance / Other

Global Id: T0619748201
Action Type: ENFORCEMENT
Date: 09/11/2023
Action: Email Correspondence

Global Id: T0619748201
Action Type: ENFORCEMENT
Date: 06/23/2022
Action: Public Meeting

Global Id: T0619748201
Action Type: ENFORCEMENT
Date: 06/29/2018
Action: Staff Letter - #20180629

Global Id: T0619748201
Action Type: ENFORCEMENT
Date: 09/11/2023
Action: Email Correspondence

Global Id: T0619748201
Action Type: ENFORCEMENT
Date: 10/09/2023
Action: Email Correspondence

Global Id: T0619748201
Action Type: ENFORCEMENT
Date: 08/21/2023
Action: Staff Letter

Global Id: T0619748201
Action Type: Other
Date: 10/01/1986
Action: Leak Stopped

Global Id: T0619748201
Action Type: ENFORCEMENT
Date: 02/27/2012
Action: File review

AUTOMASTERS (Continued) **S108277093**

Global Id: T0619748201
Action Type: ENFORCEMENT
Date: 05/13/2013
Action: File review

Global Id: T0619748201
Action Type: ENFORCEMENT
Date: 06/09/2016
Action: Meeting - #20160609

Global Id: T0619748201
Action Type: ENFORCEMENT
Date: 02/01/2017
Action: Staff Letter - #20170201

Global Id: T0619748201
Action Type: ENFORCEMENT
Date: 06/21/2021
Action: Staff Letter

Global Id: T0619748201
Action Type: ENFORCEMENT
Date: 06/09/2022
Action: Staff Letter

Global Id: T0619748201
Action Type: Other
Date: 08/07/2006
Action: Leak Discovery

Global Id: T0619748201
Action Type: RESPONSE
Date: 05/30/2012
Action: Soil and Water Investigation Workplan

LUST:
Global Id: T0619748201
Status: Open - Case Begin Date
Status Date: 06/03/2006

Global Id: T0619748201
Status: Open - Site Assessment
Status Date: 08/07/2006

Global Id: T0619748201
Status: Open - Remediation
Status Date: 09/05/2023

Global Id: T0619748201
Status: Open - Eligible for Closure
Status Date: 03/12/2024

Global Id: T0619748201
Status: Completed - Case Closed
Status Date: 08/07/2024

AUTOMASTERS (Continued) **S108277093**

Alameda County CS:
Name: AUTOMASTERS
Address: 6200 SHATTUCK AVE
City,State,Zip: OAKLAND, CA 94609
Status: Preliminary Site Assessment Underway
Record Id: RO0002935
PE: 5602
Facility Status: Preliminary Site Assessment Underway
Latitude: Not reported
Longitude: Not reported

Name: AUTOMASTERS
Address: 6200 SHATTUCK AVE
City,State,Zip: OAKLAND, CA 94609
Status: Pollution Characterization
Record Id: RO0002935
PE: 5602
Facility Status: Pollution Charaterization
Latitude: Not reported
Longitude: Not reported

CORTESE:
Name: AUTOMASTERS
Address: 6200 SHATTUCK AVE.
City,State,Zip: OAKLAND, CA 94609
Region: CORTESE
Envirostor Id: Not reported
Global ID: T0619748201
Site/Facility Type: LUST CLEANUP SITE
Cleanup Status: COMPLETED - CASE CLOSED
Status Date: Not reported
Site Code: Not reported
Latitude: Not reported
Longitude: Not reported
Owner: Not reported
Enf Type: Not reported
Swat R: Not reported
Flag: active
Order No: Not reported
Waste Discharge System No: Not reported
Effective Date: Not reported
Region 2: Not reported
WID Id: Not reported
Solid Waste Id No: Not reported
Waste Management Uit Name: Not reported
File Name: Active Open

HWTS:
Name: SHATTUCK PARTNERS, LLC
Address: 6200 SHATTUCK AVENUE
Address 2: Not reported
City,State,Zip: OAKLAND, CA 94609
EPA ID: CAC003257193
Inactive Date: 01/17/2024
Create Date: 10/18/2023
Last Act Date: Not reported

Map ID
Direction
Distance
Elevation | Site | MAP FINDINGS | Database(s) | EDR ID Number
EPA ID Number

AUTOMASTERS (Continued) **S108277093**

Mailing Name:	Not reported
Mailing Address:	15 MULBERRY COURT
Mailing Address 2:	Not reported
Mailing City,State,Zip:	BELMONT, CA 94002
Owner Name:	SHATTUCK PARTNERS, LLC
Owner Address:	15 MULBERRY COURT
Owner Address 2:	Not reported
Owner City,State,Zip:	BELMONT, CA 94002
Owner Phone:	Not reported
Owner Fax:	Not reported
Contact Name:	JOHNNY BROWNING
Contact Address:	15 MULBERRY COURT
Contact Address 2:	Not reported
City,State,Zip:	BELMONT, CA 94002
Contact Phone:	Not reported
Contact Fax:	Not reported
Facility Status:	Inactive
Facility Type:	Temporary
Category:	State
Latitude:	37.848061719999997
Longitude:	-122.26551731000001

CERS:

Name:	AUTOMASTERS
Address:	6200 SHATTUCK AVE.
City,State,Zip:	OAKLAND, CA 94609
Site ID:	850698
CERS ID:	T0619748201
CERS Description:	Leaking Underground Storage Tank Cleanup Site

Affiliation:

Affiliation Type Desc:	Local Agency Caseworker
Entity Name:	NOEL LINER - ALAMEDA COUNTY LOP
Entity Title:	Not reported
Affiliation Address:	1131 Harbor Bay Parkway
Affiliation City:	ALAMEDA
Affiliation State:	CA
Affiliation Country:	Not reported
Affiliation Zip:	Not reported
Affiliation Phone:	5105676876,

O56 **AUTOMASTERS** **UST FINDER RELEASE** **1028921262**
ESE **6200 SHATTUCK AVE.** **N/A**
1/8-1/4 **OAKLAND, CA 94609**
0.226 mi.
1192 ft. **Site 5 of 6 in cluster O**

Relative:
Higher

Actual:
129 ft.

UST FINDER RELEASE:

Object ID:	41280
Facility ID:	Not reported
Lust ID:	CAT0619748201
Name:	AUTOMASTERS
Address:	6200 SHATTUCK AVE.
City,State,Zip:	OAKLAND, CA 94609
Address Match Type:	PointAddress
Reported Date:	Not reported
Status:	Open

MAP FINDINGS

Map ID
Direction
Distance
Elevation | Site | Database(s) | EDR ID Number
EPA ID Number

AUTOMASTERS (Continued) **1028921262**

Substance:	Not reported
Population within 1500ft:	3812
Domestic Wells within 1500ft:	0
Land Use:	Developed, Medium Intensity
Within SPA:	No
SPA PWS Facility ID:	Not reported
SPA Water Type:	Not reported
SPA Facility Type:	Not reported
SPA HUC12:	Not reported
Within WHPA:	No
WHPA PWS Facility ID:	Not reported
WHPA Water Type:	Not reported
WHPA Facility Type:	Not reported
WHPA HUC12:	Not reported
Within 100yr Floodplain:	No
Tribe:	Not reported
EPA Region:	9
NFA Letter 1:	Not reported
NFA Letter 2:	Not reported
NFA Letter 3:	Not reported
NFA Letter 4:	Not reported
Closed With Residual Contaminate:	Not reported
Coordinate Source:	Geocode
X Coord:	-122.2655
Y Coord:	37.8479800000001
Latitude:	37.84798
Longitude:	-122.2655

N57 **CHILTON AUTO BODY BERKELEY** **RCRA NonGen / NLR** **1027467820**
ENE **6426 SHATTUCK AVE** **E MANIFEST** **CAL000472155**
1/8-1/4 **OAKLAND, CA 94609**
0.231 mi.
1218 ft. **Site 4 of 10 in cluster N**

Relative:
Higher

Actual:
133 ft.

RCRA Listings:

Date Form Received by Agency:	20220727
Handler Name:	Chilton Auto Body Berkeley
Handler Address:	6426 Shattuck Ave
Handler City,State,Zip:	OAKLAND, CA 94609
EPA ID:	CAL000472155
Contact Name:	JAMES BURBANK
Contact Address:	6426 SHATTUCK AVE
Contact City,State,Zip:	OAKLAND, CA 94609
Contact Telephone:	510-653-7393
Contact Fax:	Not reported
Contact Email:	JAMES.BURBANK@CHILTONAUTOBODY.COM
Contact Title:	Not reported
EPA Region:	09
Land Type:	Not reported
Federal Waste Generator Description:	Not a generator, verified
Non-Notifier:	Not reported
Biennial Report Cycle:	Not reported
Accessibility:	Not reported
Active Site Indicator:	Not reported
State District Owner:	Not reported
State District:	Not reported
Mailing Address:	361 QUARRY RD
Mailing City,State,Zip:	SAN CARLOS, CA 94070

Map ID
Direction
Distance
Elevation Site

MAP FINDINGS

Database(s) EDR ID Number EPA ID Number

CHILTON AUTO BODY BERKELEY (Continued) **1027467820**

Owner Name:	Chilton Auto Body Berkeley Inc	
Owner Type:		Other
Operator Name:	James Burbank	
Operator Type:		Other
Short-Term Generator Activity:		No
Importer Activity:		No
Mixed Waste Generator:		No
Transporter Activity:		No
Transfer Facility Activity:		No
Recycler Activity with Storage:		No
Small Quantity On-Site Burner Exemption:		No
Smelting Melting and Refining Furnace Exemption:		No
Underground Injection Control:		No
Off-Site Waste Receipt:		No
Universal Waste Indicator:		No
Universal Waste Destination Facility:		No
Federal Universal Waste:		No
Active Site State-Reg Handler:		---
Federal Facility Indicator:		Not reported
Hazardous Secondary Material Indicator:		N
Sub-Part K Indicator:		Not reported
2018 GPRA Permit Baseline:		Not on the Baseline
2018 GPRA Renewals Baseline:		Not on the Baseline
202 GPRA Corrective Action Baseline:		No
Subject to Corrective Action Universe:		No
Non-TSDFs Where RCRA CA has Been Imposed Universe:		No
Corrective Action Priority Ranking:		No NCAPS ranking
Environmental Control Indicator:		No
Institutional Control Indicator:		No
Human Exposure Controls Indicator:		N/A
Groundwater Controls Indicator:		N/A
Significant Non-Complier Universe:		No
Unaddressed Significant Non-Complier Universe:		No
Addressed Significant Non-Complier Universe:		No
Significant Non-Complier With a Compliance Schedule Universe:		No
Financial Assurance Required:		Not reported
Handler Date of Last Change:		20220802
Recognized Trader-Importer:		No
Recognized Trader-Exporter:		No
Importer of Spent Lead Acid Batteries:		No
Exporter of Spent Lead Acid Batteries:		No
Recycler Activity Without Storage:		No
Manifest Broker:		No
Sub-Part P Indicator:		No

Handler - Owner Operator:

Owner/Operator Indicator:	Owner
Owner/Operator Name:	CHILTON AUTO BODY BERKELEY INC
Legal Status:	Other
Date Became Current:	Not reported
Date Ended Current:	Not reported
Owner/Operator Address:	361 QUARRY RD
Owner/Operator City,State,Zip:	SAN CARLOS, CA 94070
Owner/Operator Telephone:	650-591-7700
Owner/Operator Telephone Ext:	Not reported
Owner/Operator Fax:	Not reported

CHILTON AUTO BODY BERKELEY (Continued) **1027467820**

Owner/Operator Email: Not reported

Owner/Operator Indicator: Operator
Owner/Operator Name: JAMES BURBANK
Legal Status: Other
Date Became Current: Not reported
Date Ended Current: Not reported
Owner/Operator Address: 6426 SHATTUCK AVE
Owner/Operator City,State,Zip: OAKLAND, CA 94609
Owner/Operator Telephone: 510-653-7393
Owner/Operator Telephone Ext: Not reported
Owner/Operator Fax: Not reported
Owner/Operator Email: Not reported

Historic Generators:
Receive Date: 20220727
Handler Name: CHILTON AUTO BODY BERKELEY
Federal Waste Generator Description: Not a generator, verified
State District Owner: Not reported
Large Quantity Handler of Universal Waste: No
Recognized Trader Importer: No
Recognized Trader Exporter: No
Spent Lead Acid Battery Importer: No
Spent Lead Acid Battery Exporter: No
Current Record: Yes
Non Storage Recycler Activity: No
Electronic Manifest Broker: No

List of NAICS Codes and Descriptions:
NAICS Code: 811121
NAICS Description: Automotive Body, Paint, And Interior Repair And Maintenance

Facility Has Received Notices of Violations:
Violations: No Violations Found

Evaluation Action Summary:
Evaluations: No Evaluations Found

E MANIFEST:
Manifest Tracking Number: 026094260JJK
Last Updated Date: 20231219
Shipped Date: 20231107
Received Date: 20231118
Manifest Status: Signed
Submission Type: DataImage5Copy
Origin Type: Service
Generator EPA ID: CAL000472155
Generator Name: Chilton Auto Body Berkeley
Generator Location Street Number: Not reported
Generator Location Street 1: 6426 SHATTUCK AVE
Generator Location Street 2: Not reported
Generator Location City: OAKLAND
Generator Location State: CA
Generator Location Zip: 94609

Map ID
Direction
Distance
Elevation Site

MAP FINDINGS

Database(s) EDR ID Number EPA ID Number

CHILTON AUTO BODY BERKELEY (Continued) **1027467820**

Generator Mail Street Number:	Not reported
Generator Mail Street 1:	361 QUARRY RD
Generator Mail Street 2:	Not reported
Generator Mail City:	SAN CARLOS
Generator Mail Zip:	94070
Generator Mail State:	CA
Generator Contact Company Name:	Not reported
Designated Facility EPA ID:	AZR000521146
Designated Facility Name:	Yuma Yes 2 Waste Transfer Station
Designated Facility Mail Street Number:	Not reported
Designated Facility Mail Street 1:	Not reported
Designated Facility Mail Street 2:	2730 E 13TH ST
Designated Facility Mail City:	YUMA
Designated Facility Mail Zip:	85365
Designated Facility Mail State:	AZ
Designated Facility Location Street Number:	Not reported
Designated Facility Location Street 1:	6500 S US HIGHWAY 95
Designated Facility Location Street 2:	Not reported
Designated Facility Location City:	YUMA
Designated Facility Location Zip:	85365
Designated Facility Location State:	AZ
Designated Facility Contact Company Name:	Not reported
Manifest Residue Indicator:	N
Rejection Indicator:	N

Manifest Tracking Number:	023293243JJK
Last Updated Date:	20240424
Shipped Date:	20240403
Received Date:	20240409
Manifest Status:	Signed
Submission Type:	DataImage5Copy
Origin Type:	Service
Generator EPA ID:	CAL000472155
Generator Name:	Chilton Auto Body Berkeley
Generator Location Street Number:	Not reported
Generator Location Street 1:	6426 SHATTUCK AVE
Generator Location Street 2:	Not reported
Generator Location City:	OAKLAND
Generator Location State:	CA
Generator Location Zip:	94609
Generator Mail Street Number:	Not reported
Generator Mail Street 1:	6426 SHATTUCK AVE
Generator Mail Street 2:	Not reported
Generator Mail City:	OAKLAND
Generator Mail Zip:	94609
Generator Mail State:	CA
Generator Contact Company Name:	Not reported
Designated Facility EPA ID:	CAT080013352
Designated Facility Name:	World Oil Recycling
Designated Facility Mail Street Number:	2000
Designated Facility Mail Street 1:	CA90222 CA037US 2000
Designated Facility Mail Street 2:	N. ALAMEDA STREET
Designated Facility Mail City:	COMPTON
Designated Facility Mail Zip:	90222
Designated Facility Mail State:	CA
Designated Facility Location Street Number:	2000
Designated Facility Location Street 1:	N. ALAMEDA STREET

Map ID
Direction
Distance
Elevation | Site | MAP FINDINGS | Database(s) | EDR ID Number
EPA ID Number

CHILTON AUTO BODY BERKELEY (Continued) **1027467820**

Designated Facility Location Street 2:	Not reported
Designated Facility Location City:	COMPTON
Designated Facility Location Zip:	90222-0000
Designated Facility Location State:	CA
Designated Facility Contact Company Name:	Not reported
Manifest Residue Indicator:	N
Rejection Indicator:	N

Manifest Tracking Number:	023293244JJK
Last Updated Date:	20240424
Shipped Date:	20240403
Received Date:	20240409
Manifest Status:	Signed
Submission Type:	DataImage5Copy
Origin Type:	Service
Generator EPA ID:	CAL000472155
Generator Name:	Chilton Auto Body Berkeley
Generator Location Street Number:	Not reported
Generator Location Street 1:	6426 SHATTUCK AVE
Generator Location Street 2:	Not reported
Generator Location City:	OAKLAND
Generator Location State:	CA
Generator Location Zip:	94609
Generator Mail Street Number:	Not reported
Generator Mail Street 1:	6426 SHATTUCK AVE
Generator Mail Street 2:	Not reported
Generator Mail City:	OAKLAND
Generator Mail Zip:	94609
Generator Mail State:	CA
Generator Contact Company Name:	Not reported
Designated Facility EPA ID:	CAT080013352
Designated Facility Name:	World Oil Recycling
Designated Facility Mail Street Number:	2000
Designated Facility Mail Street 1:	CA90222 CA037US 2000
Designated Facility Mail Street 2:	N. ALAMEDA STREET
Designated Facility Mail City:	COMPTON
Designated Facility Mail Zip:	90222
Designated Facility Mail State:	CA
Designated Facility Location Street Number:	2000
Designated Facility Location Street 1:	N. ALAMEDA STREET
Designated Facility Location Street 2:	Not reported
Designated Facility Location City:	COMPTON
Designated Facility Location Zip:	90222-0000
Designated Facility Location State:	CA
Designated Facility Contact Company Name:	Not reported
Manifest Residue Indicator:	N
Rejection Indicator:	N

Manifest Tracking Number:	023293245JJK
Last Updated Date:	20240521
Shipped Date:	20240403
Received Date:	20240412
Manifest Status:	Signed
Submission Type:	DataImage5Copy
Origin Type:	Web
Generator EPA ID:	CAL000472155
Generator Name:	Chilton Auto Body Berkeley

Map ID
Direction
Distance
Elevation Site

MAP FINDINGS

Database(s) EDR ID Number EPA ID Number

CHILTON AUTO BODY BERKELEY (Continued) **1027467820**

Generator Location Street Number:	Not reported
Generator Location Street 1:	6426 SHATTUCK AVE
Generator Location Street 2:	Not reported
Generator Location City:	OAKLAND
Generator Location State:	CA
Generator Location Zip:	94609
Generator Mail Street Number:	Not reported
Generator Mail Street 1:	361 QUARRY RD
Generator Mail Street 2:	Not reported
Generator Mail City:	SAN CARLOS
Generator Mail Zip:	94070
Generator Mail State:	CA
Generator Contact Company Name:	Not reported
Designated Facility EPA ID:	CAD008252405
Designated Facility Name:	Pacific Resource Recovery Services Inc
Designated Facility Mail Street Number:	3150
Designated Facility Mail Street 1:	CA90023 CA037US 3150
Designated Facility Mail Street 2:	EAST PICO BLVD
Designated Facility Mail City:	LOS ANGELES
Designated Facility Mail Zip:	90023
Designated Facility Mail State:	CA
Designated Facility Location Street Number:	3150
Designated Facility Location Street 1:	EAST PICO BLVD
Designated Facility Location Street 2:	Not reported
Designated Facility Location City:	LOS ANGELES
Designated Facility Location Zip:	90023-0000
Designated Facility Location State:	CA
Designated Facility Contact Company Name:	Not reported
Manifest Residue Indicator:	N
Rejection Indicator:	N

Manifest Tracking Number:	024699748JJK
Last Updated Date:	20230314
Shipped Date:	20230119
Received Date:	20230130
Manifest Status:	Signed
Submission Type:	DataImage5Copy
Origin Type:	Service
Generator EPA ID:	CAL000472155
Generator Name:	Chilton Auto Body Berkeley
Generator Location Street Number:	Not reported
Generator Location Street 1:	6426 SHATTUCK AVE
Generator Location Street 2:	Not reported
Generator Location City:	OAKLAND
Generator Location State:	CA
Generator Location Zip:	94609
Generator Mail Street Number:	Not reported
Generator Mail Street 1:	361 QUARRY RD
Generator Mail Street 2:	Not reported
Generator Mail City:	SAN CARLOS
Generator Mail Zip:	94070
Generator Mail State:	CA
Generator Contact Company Name:	Not reported
Designated Facility EPA ID:	AZR000521146
Designated Facility Name:	Yuma Yes 2 Waste Transfer Station
Designated Facility Mail Street Number:	Not reported
Designated Facility Mail Street 1:	Not reported

Map ID
Direction
Distance
Elevation | Site | MAP FINDINGS | Database(s) | EDR ID Number
EPA ID Number

CHILTON AUTO BODY BERKELEY (Continued) **1027467820**

Designated Facility Mail Street 2:	2730 E 13TH ST
Designated Facility Mail City:	YUMA
Designated Facility Mail Zip:	85365
Designated Facility Mail State:	AZ
Designated Facility Location Street Number:	Not reported
Designated Facility Location Street 1:	6500 S US HIGHWAY 95
Designated Facility Location Street 2:	Not reported
Designated Facility Location City:	YUMA
Designated Facility Location Zip:	85365
Designated Facility Location State:	AZ
Designated Facility Contact Company Name:	Not reported
Manifest Residue Indicator:	N
Rejection Indicator:	N

Manifest Tracking Number:	022486755JJK
Last Updated Date:	20230505
Shipped Date:	20230328
Received Date:	20230414
Manifest Status:	Signed
Submission Type:	DataImage5Copy
Origin Type:	Service
Generator EPA ID:	CAL000472155
Generator Name:	Chilton Auto Body Berkeley
Generator Location Street Number:	Not reported
Generator Location Street 1:	6426 SHATTUCK AVE
Generator Location Street 2:	Not reported
Generator Location City:	OAKLAND
Generator Location State:	CA
Generator Location Zip:	94609
Generator Mail Street Number:	Not reported
Generator Mail Street 1:	361 QUARRY RD
Generator Mail Street 2:	Not reported
Generator Mail City:	SAN CARLOS
Generator Mail Zip:	94070
Generator Mail State:	CA
Generator Contact Company Name:	Not reported
Designated Facility EPA ID:	AZR000521146
Designated Facility Name:	Yuma Yes 2 Waste Transfer Station
Designated Facility Mail Street Number:	Not reported
Designated Facility Mail Street 1:	Not reported
Designated Facility Mail Street 2:	2730 E 13TH ST
Designated Facility Mail City:	YUMA
Designated Facility Mail Zip:	85365
Designated Facility Mail State:	AZ
Designated Facility Location Street Number:	Not reported
Designated Facility Location Street 1:	6500 S US HIGHWAY 95
Designated Facility Location Street 2:	Not reported
Designated Facility Location City:	YUMA
Designated Facility Location Zip:	85365
Designated Facility Location State:	AZ
Designated Facility Contact Company Name:	Not reported
Manifest Residue Indicator:	N
Rejection Indicator:	N

Manifest Tracking Number:	022486756JJK
Last Updated Date:	20230427
Shipped Date:	20230328

Map ID
Direction
Distance
Elevation | Site | MAP FINDINGS | Database(s) | EDR ID Number
EPA ID Number

CHILTON AUTO BODY BERKELEY (Continued) **1027467820**

Received Date:	20230411
Manifest Status:	Signed
Submission Type:	DataImage5Copy
Origin Type:	Web
Generator EPA ID:	CAL000472155
Generator Name:	Chilton Auto Body Berkeley
Generator Location Street Number:	Not reported
Generator Location Street 1:	6426 SHATTUCK AVE
Generator Location Street 2:	Not reported
Generator Location City:	OAKLAND
Generator Location State:	CA
Generator Location Zip:	94609
Generator Mail Street Number:	Not reported
Generator Mail Street 1:	361 QUARRY RD
Generator Mail Street 2:	Not reported
Generator Mail City:	SAN CARLOS
Generator Mail Zip:	94070
Generator Mail State:	CA
Generator Contact Company Name:	Not reported
Designated Facility EPA ID:	CAD008252405
Designated Facility Name:	Pacific Resource Recovery Services Inc
Designated Facility Mail Street Number:	3150
Designated Facility Mail Street 1:	CA90023 CA037US 3150
Designated Facility Mail Street 2:	EAST PICO BLVD
Designated Facility Mail City:	LOS ANGELES
Designated Facility Mail Zip:	90023
Designated Facility Mail State:	CA
Designated Facility Location Street Number:	3150
Designated Facility Location Street 1:	EAST PICO BLVD
Designated Facility Location Street 2:	Not reported
Designated Facility Location City:	LOS ANGELES
Designated Facility Location Zip:	90023-0000
Designated Facility Location State:	CA
Designated Facility Contact Company Name:	Not reported
Manifest Residue Indicator:	N
Rejection Indicator:	N

Manifest Tracking Number:	022486757JJK
Last Updated Date:	20230427
Shipped Date:	20230328
Received Date:	20230411
Manifest Status:	Signed
Submission Type:	DataImage5Copy
Origin Type:	Web
Generator EPA ID:	CAL000472155
Generator Name:	Chilton Auto Body Berkeley
Generator Location Street Number:	Not reported
Generator Location Street 1:	6426 SHATTUCK AVE
Generator Location Street 2:	Not reported
Generator Location City:	OAKLAND
Generator Location State:	CA
Generator Location Zip:	94609
Generator Mail Street Number:	Not reported
Generator Mail Street 1:	361 QUARRY RD
Generator Mail Street 2:	Not reported
Generator Mail City:	SAN CARLOS
Generator Mail Zip:	94070

Map ID
Direction
Distance
Elevation Site

MAP FINDINGS

Database(s) EDR ID Number EPA ID Number

CHILTON AUTO BODY BERKELEY (Continued) **1027467820**

Generator Mail State:	CA
Generator Contact Company Name:	Not reported
Designated Facility EPA ID:	CAD008252405
Designated Facility Name:	Pacific Resource Recovery Services Inc
Designated Facility Mail Street Number:	3150
Designated Facility Mail Street 1:	CA90023 CA037US 3150
Designated Facility Mail Street 2:	EAST PICO BLVD
Designated Facility Mail City:	LOS ANGELES
Designated Facility Mail Zip:	90023
Designated Facility Mail State:	CA
Designated Facility Location Street Number:	3150
Designated Facility Location Street 1:	EAST PICO BLVD
Designated Facility Location Street 2:	Not reported
Designated Facility Location City:	LOS ANGELES
Designated Facility Location Zip:	90023-0000
Designated Facility Location State:	CA
Designated Facility Contact Company Name:	Not reported
Manifest Residue Indicator:	N
Rejection Indicator:	N

Manifest Tracking Number:	022486758JJK
Last Updated Date:	20230501
Shipped Date:	20230328
Received Date:	20230410
Manifest Status:	Signed
Submission Type:	DataImage5Copy
Origin Type:	Service
Generator EPA ID:	CAL000472155
Generator Name:	Chilton Auto Body Berkeley
Generator Location Street Number:	Not reported
Generator Location Street 1:	6426 SHATTUCK AVE
Generator Location Street 2:	Not reported
Generator Location City:	OAKLAND
Generator Location State:	CA
Generator Location Zip:	94609
Generator Mail Street Number:	Not reported
Generator Mail Street 1:	6426 SHATTUCK AVE
Generator Mail Street 2:	Not reported
Generator Mail City:	OAKLAND
Generator Mail Zip:	94609
Generator Mail State:	CA
Generator Contact Company Name:	Not reported
Designated Facility EPA ID:	CAT080013352
Designated Facility Name:	World Oil Recycling
Designated Facility Mail Street Number:	2000
Designated Facility Mail Street 1:	CA90222 CA037US 2000
Designated Facility Mail Street 2:	N. ALAMEDA STREET
Designated Facility Mail City:	COMPTON
Designated Facility Mail Zip:	90222
Designated Facility Mail State:	CA
Designated Facility Location Street Number:	2000
Designated Facility Location Street 1:	N. ALAMEDA STREET
Designated Facility Location Street 2:	Not reported
Designated Facility Location City:	COMPTON
Designated Facility Location Zip:	90222-0000
Designated Facility Location State:	CA
Designated Facility Contact Company Name:	Not reported

Map ID
Direction
Distance
Elevation Site

MAP FINDINGS

Database(s) EDR ID Number EPA ID Number

CHILTON AUTO BODY BERKELEY (Continued) **1027467820**

Manifest Residue Indicator: N
Rejection Indicator: N

State Waste:
Manifest Tracking Number: 022486758JJK
Waste Line Number: 1
State Waste Code Owner: CA
State Waste Code: 133
State Waste: Aqueous solution with 10% or more total organic residues

Transporter:
Manifest Tracking Number: 022486758JJK
Transporter Line Number: 1
Transporter EPA ID: CAD028277036
Transporter Name: World Oil Environmental Services

Waste Line:
Manifest Tracking Number: 022486758JJK
Waste Line Number: 1
U.S. DOT Hazardous Indicator: N
U.S. DOT ID Number: Not reported
U.S. DOT Description: Not reported
Non-Hazardous Waste Description: Non-RCRA Hazardous Waste, Liquid-(Ethylene Glycol Solution)
Number of Containers: 1
Container Type Code: DM
Container Type Description: Metal drums, barrels, kegs
Waste Quantity: 10
Quantity Unit of Measure Code: G
Quantity Unit of Measure Description: Gallons
Waste Quantity, in Tons: 0.041701417
Acute Waste Quantity, in Tons: 0
Non-Acute Waste Quantity, in Tons: 0.041701417
Waste Quantity, in Kilograms: 37.824436
Acute Waste Quantity, in Kilograms: 0
Non-Acute Waste Quantity, in Kilorgrams: 37.824436
Management Method Code: H039
Management Method Description: OTHER RECOVERY OR RECLAMATION FOR REUSE
Waste Residue Indicator: N
Quantity Discrepancy Indicator: N
Waste Type Discrepancy Indicator: N
Waste Density: Not reported
Waste Density Unit of Measure Code: Not reported
Waste Density Unit of Measure Description: Not reported
Form Code: Not reported
Form Code Description: Not reported
Source Code: Not reported
Source Code Description: Not reported
Waste Minimization Code: Not reported
Waste Minimization Code Description: Not reported
Consent Number: Not reported
EPA Waste Indicator: N

MAP FINDINGS

Map ID / Direction / Distance / Elevation	Site	Database(s)	EDR ID Number / EPA ID Number
N58	**BOB MOTTER BODY SHOP**	**RCRA-SQG**	**1000124708**
ENE	**6426 SHATTUCK AVE**	**CERS HAZ WASTE**	**CAD982014656**
1/8-1/4	**OAKLAND, CA 94609**	**FINDS**	
0.231 mi.		**ECHO**	
1218 ft.	**Site 5 of 10 in cluster N**	**E MANIFEST**	
Relative:		**EMI**	
Higher		**HWTS**	
		CERS	
Actual:			
133 ft.			

RCRA Listings:

Date Form Received by Agency:		19870717
Handler Name:		Bob Motter Body Shop
Handler Address:		6426 Shattuck Ave
Handler City,State,Zip:		OAKLAND, CA 94609
EPA ID:		CAD982014656
Contact Name:		ENVIRONMENTAL MANAGER
Contact Address:		6426 SHATTUCK AVE
Contact City,State,Zip:		OAKLAND, CA 94609
Contact Telephone:		415-653-7393
Contact Fax:		Not reported
Contact Email:		Not reported
Contact Title:		Not reported
EPA Region:		09
Land Type:		Other
Federal Waste Generator Description:		Small Quantity Generator
Non-Notifier:		Not reported
Biennial Report Cycle:		Not reported
Accessibility:		Not reported
Active Site Indicator:		Handler Activities
State District Owner:		Ca
State District:		2
Mailing Address:		6426 SHATTUCK AVE
Mailing City,State,Zip:		OAKLAND, CA 94609
Owner Name:	Bruno F Ganassin	
Owner Type:		Private
Operator Name:	Not Required	
Operator Type:		Private
Short-Term Generator Activity:		No
Importer Activity:		No
Mixed Waste Generator:		No
Transporter Activity:		No
Transfer Facility Activity:		No
Recycler Activity with Storage:		No
Small Quantity On-Site Burner Exemption:		No
Smelting Melting and Refining Furnace Exemption:		No
Underground Injection Control:		No
Off-Site Waste Receipt:		No
Universal Waste Indicator:		No
Universal Waste Destination Facility:		No
Federal Universal Waste:		No
Active Site State-Reg Handler:		---
Federal Facility Indicator:		Not reported
Hazardous Secondary Material Indicator:		N
Sub-Part K Indicator:		Not reported
2018 GPRA Permit Baseline:		Not on the Baseline
2018 GPRA Renewals Baseline:		Not on the Baseline
202 GPRA Corrective Action Baseline:		No
Subject to Corrective Action Universe:		No
Non-TSDFs Where RCRA CA has Been Imposed Universe:		No

BOB MOTTER BODY SHOP (Continued) **1000124708**

Corrective Action Priority Ranking:	No NCAPS ranking
Environmental Control Indicator:	No
Institutional Control Indicator:	No
Human Exposure Controls Indicator:	N/A
Groundwater Controls Indicator:	N/A
Significant Non-Complier Universe:	No
Unaddressed Significant Non-Complier Universe:	No
Addressed Significant Non-Complier Universe:	No
Significant Non-Complier With a Compliance Schedule Universe:	No
Financial Assurance Required:	Not reported
Handler Date of Last Change:	20020627
Recognized Trader-Importer:	No
Recognized Trader-Exporter:	No
Importer of Spent Lead Acid Batteries:	No
Exporter of Spent Lead Acid Batteries:	No
Recycler Activity Without Storage:	No
Manifest Broker:	No
Sub-Part P Indicator:	No

Handler - Owner Operator:

Owner/Operator Indicator:	Operator
Owner/Operator Name: NOT REQUIRED	
Legal Status:	Private
Date Became Current:	Not reported
Date Ended Current:	Not reported
Owner/Operator Address:	NOT REQUIRED
Owner/Operator City,State,Zip:	NOT REQUIRED, ME 99999
Owner/Operator Telephone:	415-555-1212
Owner/Operator Telephone Ext:	Not reported
Owner/Operator Fax:	Not reported
Owner/Operator Email:	Not reported

Owner/Operator Indicator:	Owner
Owner/Operator Name: BRUNO F GANASSIN	
Legal Status:	Private
Date Became Current:	Not reported
Date Ended Current:	Not reported
Owner/Operator Address:	NOT REQUIRED
Owner/Operator City,State,Zip:	NOT REQUIRED, ME 99999
Owner/Operator Telephone:	415-555-1212
Owner/Operator Telephone Ext:	Not reported
Owner/Operator Fax:	Not reported
Owner/Operator Email:	Not reported

Historic Generators:

Receive Date:	19870717
Handler Name: BOB MOTTER BODY SHOP	
Federal Waste Generator Description:	Small Quantity Generator
State District Owner:	Ca
Large Quantity Handler of Universal Waste:	No
Recognized Trader Importer:	No
Recognized Trader Exporter:	No
Spent Lead Acid Battery Importer:	No
Spent Lead Acid Battery Exporter:	No
Current Record:	Yes

BOB MOTTER BODY SHOP (Continued) **1000124708**

Non Storage Recycler Activity: Not reported
Electronic Manifest Broker: Not reported

List of NAICS Codes and Descriptions:
NAICS Code: 811121
NAICS Description: Automotive Body, Paint, And Interior Repair And Maintenance

Facility Has Received Notices of Violations:
Violations: No Violations Found

Evaluation Action Summary:
Evaluations: No Evaluations Found

CERS HAZ WASTE:
Name: BOB MOTTER BODY SHOP
Address: 6426 SHATTUCK AVE
City,State,Zip: OAKLAND, CA 94609
Site ID: 12880
CERS ID: 10451731
CERS Description: Hazardous Waste Generator

FINDS:
Registry ID: 110001166014

Click Here for FRS Facility Detail Report:

Environmental Interest/Information System:
THE EMISSION INVENTORY SYSTEM (EIS) MAINTAINS AN INVENTORY OF LARGE STATIONARY SOURCES AND VOLUNTARILY-REPORTED SMALLER SOURCES OF AIR POINT POLLUTANT EMITTERS. IT CONTAINS INFORMATION ABOUT FACILITY SITES AND THEIR PHYSICAL LOCATION, EMISSIONS UNITS, EMISSIONS PROCESSES, RELEASE POINTS, CONTROL APPROACHES, AND REGULATIONS. FACILITY INVENTORY DATA ARE KEPT SEPARATE FROM THE EMISSIONS DATA AND HAVE STABLE IDENTIFIERS TO IMPROVE CONTINUITY FROM YEAR TO YEAR AND TO HELP IDENTIFY DUPLICATE OR MISSING FACILITIES
The California Environmental Protection Agency (CalEPA) has recently implemented a new data warehouse system (nSite). This data warehouse combines and merges facility and site information from five different systems managed within CalEPA. The five systems are: California Environmental Reporting System (CERS),EnviroStor, GeoTracker, California Integrated Water Quality System (CIWQS), andToxic Release Inventory (TRI).
The Resource Conservation and Recovery Act Information System (RCRAInfo) is EPA's comprehensive information system in support of the Resource Conservation and Recovery Act (RCRA) of 1976 and the Hazardous and Solid Waste Amendments (HSWA) of 1984. It tracks many types of information about generators, transporters, treaters, storers, and disposers of hazardous waste.
California's Hazardous Waste Tracking System Data Mart (HWTS-DATAMART) provides information on hazardous waste shipments for generators, transporters, and treatment, storage, and disposal facilities.
Registry ID: 110071741921

Map ID
Direction
Distance
Elevation Site

MAP FINDINGS

Database(s) EDR ID Number EPA ID Number

BOB MOTTER BODY SHOP (Continued) **1000124708**

Click Here for FRS Facility Detail Report:

Environmental Interest/Information System:
Registry ID: 110071318725

Click Here for FRS Facility Detail Report:

Environmental Interest/Information System:
The Resource Conservation and Recovery Act Information System (RCRAInfo) is EPA's comprehensive information system in support of the Resource Conservation and Recovery Act (RCRA) of 1976 and the Hazardous and Solid Waste Amendments (HSWA) of 1984. It tracks many types of information about generators, transporters, treaters, storers, and disposers of hazardous waste.

Click this hyperlink while viewing on your computer to access additional FINDS: detail in the EDR Site Report.

ECHO:

Envid:	1000124708
Registry ID:	110001166014
DFR URL:	
Name:	BOB MOTTER BODY SHOP
Address:	6426 SHATTUCK AVE
City,State,Zip:	OAKLAND, CA 94609

E MANIFEST:

Manifest Tracking Number:	020060131JJK
Last Updated Date:	20190914
Shipped Date:	20190821
Received Date:	20190830
Manifest Status:	Signed
Submission Type:	DataImage5Copy
Origin Type:	Service
Generator EPA ID:	CAD982014656
Generator Name:	Bob Motter Body Shop Inc
Generator Location Street Number:	Not reported
Generator Location Street 1:	6426 SHATTUCK AVE
Generator Location Street 2:	Not reported
Generator Location City:	OAKLAND
Generator Location State:	CA
Generator Location Zip:	94609-0000
Generator Mail Street Number:	Not reported
Generator Mail Street 1:	6426 SHATTUCK AVE
Generator Mail Street 2:	Not reported
Generator Mail City:	OAKLAND
Generator Mail Zip:	94609-0000
Generator Mail State:	CA
Generator Contact Company Name:	Not reported
Designated Facility EPA ID:	NVT330010000
Designated Facility Name:	Us Ecology Nevada, Inc
Designated Facility Mail Street Number:	Not reported
Designated Facility Mail Street 1:	Not reported
Designated Facility Mail Street 2:	PO BOX 578
Designated Facility Mail City:	BEATTY
Designated Facility Mail Zip:	89003

Map ID
Direction
Distance
Elevation Site

MAP FINDINGS

Database(s) EDR ID Number EPA ID Number

BOB MOTTER BODY SHOP (Continued) **1000124708**

Designated Facility Mail State:	NV
Designated Facility Location Street Number:	Not reported
Designated Facility Location Street 1:	HWY 95 11 MI S OF BEATTY
Designated Facility Location Street 2:	Not reported
Designated Facility Location City:	BEATTY
Designated Facility Location Zip:	89003
Designated Facility Location State:	NV
Designated Facility Contact Company Name:	Not reported
Manifest Residue Indicator:	N
Rejection Indicator:	N

Manifest Tracking Number:	020060505JJK
Last Updated Date:	20191015
Shipped Date:	20190926
Received Date:	20191004
Manifest Status:	Signed
Submission Type:	DataImage5Copy
Origin Type:	Service
Generator EPA ID:	CAD982014656
Generator Name:	Bob Motter Body Shop Inc
Generator Location Street Number:	Not reported
Generator Location Street 1:	6426 SHATTUCK AVE
Generator Location Street 2:	Not reported
Generator Location City:	OAKLAND
Generator Location State:	CA
Generator Location Zip:	94609-0000
Generator Mail Street Number:	Not reported
Generator Mail Street 1:	6426 SHATTUCK AVE
Generator Mail Street 2:	Not reported
Generator Mail City:	OAKLAND
Generator Mail Zip:	94609-0000
Generator Mail State:	CA
Generator Contact Company Name:	Not reported
Designated Facility EPA ID:	NVT330010000
Designated Facility Name:	Us Ecology Nevada, Inc
Designated Facility Mail Street Number:	Not reported
Designated Facility Mail Street 1:	Not reported
Designated Facility Mail Street 2:	PO BOX 578
Designated Facility Mail City:	BEATTY
Designated Facility Mail Zip:	89003
Designated Facility Mail State:	NV
Designated Facility Location Street Number:	Not reported
Designated Facility Location Street 1:	HWY 95 11 MI S OF BEATTY
Designated Facility Location Street 2:	Not reported
Designated Facility Location City:	BEATTY
Designated Facility Location Zip:	89003
Designated Facility Location State:	NV
Designated Facility Contact Company Name:	Not reported
Manifest Residue Indicator:	N
Rejection Indicator:	N

Manifest Tracking Number:	020061296JJK
Last Updated Date:	20191220
Shipped Date:	20191202
Received Date:	20191216
Manifest Status:	Signed
Submission Type:	DataImage5Copy

Map ID
Direction
Distance
Elevation | Site | MAP FINDINGS | Database(s) | EDR ID Number
EPA ID Number

BOB MOTTER BODY SHOP (Continued) **1000124708**

Origin Type:	Service
Generator EPA ID:	CAD982014656
Generator Name:	Bob Motter Body Shop Inc
Generator Location Street Number:	Not reported
Generator Location Street 1:	6426 SHATTUCK AVE
Generator Location Street 2:	Not reported
Generator Location City:	OAKLAND
Generator Location State:	CA
Generator Location Zip:	94609-0000
Generator Mail Street Number:	Not reported
Generator Mail Street 1:	6426 SHATTUCK AVE
Generator Mail Street 2:	Not reported
Generator Mail City:	OAKLAND
Generator Mail Zip:	94609-0000
Generator Mail State:	Not reported
Generator Contact Company Name:	Not reported
Designated Facility EPA ID:	NVT330010000
Designated Facility Name:	Us Ecology Nevada, Inc
Designated Facility Mail Street Number:	Not reported
Designated Facility Mail Street 1:	Not reported
Designated Facility Mail Street 2:	PO BOX 578
Designated Facility Mail City:	BEATTY
Designated Facility Mail Zip:	89003
Designated Facility Mail State:	NV
Designated Facility Location Street Number:	Not reported
Designated Facility Location Street 1:	HWY 95 11 MI S OF BEATTY
Designated Facility Location Street 2:	Not reported
Designated Facility Location City:	BEATTY
Designated Facility Location Zip:	89003
Designated Facility Location State:	NV
Designated Facility Contact Company Name:	Not reported
Manifest Residue Indicator:	N
Rejection Indicator:	N

Manifest Tracking Number:	017607078JJK
Last Updated Date:	20181010
Shipped Date:	20180906
Received Date:	20180919
Manifest Status:	Signed
Submission Type:	DataImage5Copy
Origin Type:	Service
Generator EPA ID:	CAD982014656
Generator Name:	Bob Motter Body Shop
Generator Location Street Number:	Not reported
Generator Location Street 1:	6426 SHATTUCK AVE
Generator Location Street 2:	Not reported
Generator Location City:	OAKLAND
Generator Location State:	CA
Generator Location Zip:	94609
Generator Mail Street Number:	Not reported
Generator Mail Street 1:	6426 SHATTUCK AVE
Generator Mail Street 2:	Not reported
Generator Mail City:	OAKLAND
Generator Mail Zip:	94609
Generator Mail State:	CA
Generator Contact Company Name:	Not reported
Designated Facility EPA ID:	NVT330010000

Map ID
Direction
Distance
Elevation | Site | MAP FINDINGS | Database(s) | EDR ID Number
EPA ID Number

BOB MOTTER BODY SHOP (Continued) **1000124708**

Designated Facility Name:	Us Ecology Nevada, Inc
Designated Facility Mail Street Number:	Not reported
Designated Facility Mail Street 1:	Not reported
Designated Facility Mail Street 2:	PO BOX 578
Designated Facility Mail City:	BEATTY
Designated Facility Mail Zip:	89003
Designated Facility Mail State:	NV
Designated Facility Location Street Number:	Not reported
Designated Facility Location Street 1:	HWY 95 11 MI S OF BEATTY
Designated Facility Location Street 2:	Not reported
Designated Facility Location City:	BEATTY
Designated Facility Location Zip:	89003
Designated Facility Location State:	NV
Designated Facility Contact Company Name:	Not reported
Manifest Residue Indicator:	N
Rejection Indicator:	N

Manifest Tracking Number:	024058239JJK
Last Updated Date:	20221028
Shipped Date:	20220921
Received Date:	20221003
Manifest Status:	Signed
Submission Type:	DataImage5Copy
Origin Type:	Service
Generator EPA ID:	CAD982014656
Generator Name:	Bob Motter Body Shop Inc.
Generator Location Street Number:	Not reported
Generator Location Street 1:	6426 SHATTUCK AVE
Generator Location Street 2:	Not reported
Generator Location City:	OAKLAND
Generator Location State:	CA
Generator Location Zip:	94609
Generator Mail Street Number:	Not reported
Generator Mail Street 1:	6426 SHATTUCK AVE
Generator Mail Street 2:	Not reported
Generator Mail City:	OAKLAND
Generator Mail Zip:	94609
Generator Mail State:	CA
Generator Contact Company Name:	Not reported
Designated Facility EPA ID:	NVT330010000
Designated Facility Name:	Us Ecology Nevada, Inc.
Designated Facility Mail Street Number:	Not reported
Designated Facility Mail Street 1:	Not reported
Designated Facility Mail Street 2:	HWY 95 11 MILES S. OF BEATTY
Designated Facility Mail City:	BEATTY
Designated Facility Mail Zip:	89003
Designated Facility Mail State:	NV
Designated Facility Location Street Number:	Not reported
Designated Facility Location Street 1:	HWY 95 11 MILES S. OF BEATTY
Designated Facility Location Street 2:	Not reported
Designated Facility Location City:	BEATTY
Designated Facility Location Zip:	89003
Designated Facility Location State:	NV
Designated Facility Contact Company Name:	Not reported
Manifest Residue Indicator:	N
Rejection Indicator:	N

BOB MOTTER BODY SHOP (Continued) **1000124708**

Manifest Tracking Number:	021761661JJK
Last Updated Date:	20200704
Shipped Date:	20200526
Received Date:	20200608
Manifest Status:	Corrected
Submission Type:	DataImage5Copy
Origin Type:	Service
Generator EPA ID:	CAD982014656
Generator Name:	Bob Motter Body Shop
Generator Location Street Number:	Not reported
Generator Location Street 1:	6426 SHATTUCK AVE
Generator Location Street 2:	Not reported
Generator Location City:	OAKLAND
Generator Location State:	CA
Generator Location Zip:	94609
Generator Mail Street Number:	Not reported
Generator Mail Street 1:	6426 SHATTUCK AVE
Generator Mail Street 2:	Not reported
Generator Mail City:	OAKLAND
Generator Mail Zip:	94609
Generator Mail State:	CA
Generator Contact Company Name:	Not reported
Designated Facility EPA ID:	NVT330010000
Designated Facility Name:	Us Ecology Nevada, Inc
Designated Facility Mail Street Number:	Not reported
Designated Facility Mail Street 1:	Not reported
Designated Facility Mail Street 2:	PO BOX 578
Designated Facility Mail City:	BEATTY
Designated Facility Mail Zip:	89003
Designated Facility Mail State:	NV
Designated Facility Location Street Number:	Not reported
Designated Facility Location Street 1:	HWY 95 11 MI S OF BEATTY
Designated Facility Location Street 2:	Not reported
Designated Facility Location City:	BEATTY
Designated Facility Location Zip:	89003
Designated Facility Location State:	NV
Designated Facility Contact Company Name:	Not reported
Manifest Residue Indicator:	N
Rejection Indicator:	N

Manifest Tracking Number:	021764470JJK
Last Updated Date:	20210201
Shipped Date:	20210111
Received Date:	20210126
Manifest Status:	Signed
Submission Type:	DataImage5Copy
Origin Type:	Service
Generator EPA ID:	CAD982014656
Generator Name:	Bob Motter Body Shop
Generator Location Street Number:	Not reported
Generator Location Street 1:	6426 SHATTUCK AVE
Generator Location Street 2:	Not reported
Generator Location City:	OAKLAND
Generator Location State:	CA
Generator Location Zip:	94609
Generator Mail Street Number:	Not reported
Generator Mail Street 1:	6426 SHATTUCK AVE

Map ID
Direction
Distance
Elevation | Site | MAP FINDINGS | Database(s) | EDR ID Number
EPA ID Number

BOB MOTTER BODY SHOP (Continued) **1000124708**

Generator Mail Street 2:	Not reported
Generator Mail City:	OAKLAND
Generator Mail Zip:	94609
Generator Mail State:	CA
Generator Contact Company Name:	Not reported
Designated Facility EPA ID:	NVT330010000
Designated Facility Name:	Us Ecology Nevada, Inc
Designated Facility Mail Street Number:	Not reported
Designated Facility Mail Street 1:	Not reported
Designated Facility Mail Street 2:	PO BOX 578
Designated Facility Mail City:	BEATTY
Designated Facility Mail Zip:	89003
Designated Facility Mail State:	NV
Designated Facility Location Street Number:	Not reported
Designated Facility Location Street 1:	HWY 95 11 MI S OF BEATTY
Designated Facility Location Street 2:	Not reported
Designated Facility Location City:	BEATTY
Designated Facility Location Zip:	89003
Designated Facility Location State:	NV
Designated Facility Contact Company Name:	Not reported
Manifest Residue Indicator:	N
Rejection Indicator:	N

Manifest Tracking Number:	023159778JJK
Last Updated Date:	20211122
Shipped Date:	20211028
Received Date:	20211108
Manifest Status:	Signed
Submission Type:	DataImage5Copy
Origin Type:	Service
Generator EPA ID:	CAD982014656
Generator Name:	Bob Motter Body Shop Inc.
Generator Location Street Number:	Not reported
Generator Location Street 1:	6426 SHATTUCK AVE
Generator Location Street 2:	Not reported
Generator Location City:	OAKLAND
Generator Location State:	CA
Generator Location Zip:	94609
Generator Mail Street Number:	Not reported
Generator Mail Street 1:	6426 SHATTUCK AVE
Generator Mail Street 2:	Not reported
Generator Mail City:	OAKLAND
Generator Mail Zip:	94609
Generator Mail State:	CA
Generator Contact Company Name:	Not reported
Designated Facility EPA ID:	NVT330010000
Designated Facility Name:	Us Ecology Nevada, Inc.
Designated Facility Mail Street Number:	Not reported
Designated Facility Mail Street 1:	Not reported
Designated Facility Mail Street 2:	HWY 95 11 MILES S. OF BEATTY
Designated Facility Mail City:	BEATTY
Designated Facility Mail Zip:	89003
Designated Facility Mail State:	NV
Designated Facility Location Street Number:	Not reported
Designated Facility Location Street 1:	HWY 95 11 MILES S. OF BEATTY
Designated Facility Location Street 2:	Not reported
Designated Facility Location City:	BEATTY

BOB MOTTER BODY SHOP (Continued) **1000124708**

Designated Facility Location Zip: 89003
Designated Facility Location State: NV
Designated Facility Contact Company Name: Not reported
Manifest Residue Indicator: N
Rejection Indicator: N

State Waste:
Manifest Tracking Number: 023159778JJK
Waste Line Number: 1
State Waste Code Owner: CA
State Waste Code: 343
State Waste: Unspecified organic liquid mixture

Manifest Tracking Number: 023159778JJK
Waste Line Number: 2
State Waste Code Owner: CA
State Waste Code: 352
State Waste: Other organic solids

Transporter:
Manifest Tracking Number: 023159778JJK
Transporter Line Number: 1
Transporter EPA ID: CAR000171017
Transporter Name: Fremouw Environmental Services Inc.

Manifest Tracking Number: 023159778JJK
Transporter Line Number: 2
Transporter EPA ID: CAR000175422
Transporter Name: Worldwide Recovery Systems, Inc.

Waste Line:
Manifest Tracking Number: 023159778JJK
Waste Line Number: 1
U.S. DOT Hazardous Indicator: N
U.S. DOT ID Number: Not reported
U.S. DOT Description: Not reported
Non-Hazardous Waste Description: WATER BASED PAINT RINSATE
Number of Containers: 1
Container Type Code: DM
Container Type Description: Metal drums, barrels, kegs
Waste Quantity: 30
Quantity Unit of Measure Code: G
Quantity Unit of Measure Description: Gallons
Waste Quantity, in Tons: 0.12510425
Acute Waste Quantity, in Tons: 0
Non-Acute Waste Quantity, in Tons: 0.12510425
Waste Quantity, in Kilograms: 113.47331
Acute Waste Quantity, in Kilograms: 0
Non-Acute Waste Quantity, in Kilorgrams: 113.47331
Management Method Code: H039
Management Method Description: OTHER RECOVERY OR RECLAMATION FOR REUSE
Waste Residue Indicator: N
Quantity Discrepancy Indicator: N
Waste Type Discrepancy Indicator: N
Waste Density: Not reported
Waste Density Unit of Measure Code: Not reported

Map ID
Direction
Distance
Elevation Site

MAP FINDINGS

Database(s) EDR ID Number EPA ID Number

BOB MOTTER BODY SHOP (Continued) **1000124708**

Waste Density Unit of Measure Description: Not reported
Form Code: Not reported
Form Code Description: Not reported
Source Code: Not reported
Source Code Description: Not reported
Waste Minimization Code: Not reported
Waste Minimization Code Description: Not reported
Consent Number: Not reported
EPA Waste Indicator: N

Manifest Tracking Number: 023159778JJK
Waste Line Number: 2
U.S. DOT Hazardous Indicator: N
U.S. DOT ID Number: Not reported
U.S. DOT Description: Not reported
Non-Hazardous Waste Description: PAINT BOOTH FILTERS
Number of Containers: 1
Container Type Code: DM
Container Type Description: Metal drums, barrels, kegs
Waste Quantity: 145
Quantity Unit of Measure Code: P
Quantity Unit of Measure Description: Pounds
Waste Quantity, in Tons: 0.0725
Acute Waste Quantity, in Tons: 0
Non-Acute Waste Quantity, in Tons: 0.0725
Waste Quantity, in Kilograms: 65.759674
Acute Waste Quantity, in Kilograms: 0
Non-Acute Waste Quantity, in Kilorgrams: 65.759674
Management Method Code: H132
Management Method Description: LANDFILL (WITH PRIOR TREATMENT AND/OR STABILIZATION)
Waste Residue Indicator: N
Quantity Discrepancy Indicator: N
Waste Type Discrepancy Indicator: N
Waste Density: Not reported
Waste Density Unit of Measure Code: Not reported
Waste Density Unit of Measure Description: Not reported
Form Code: Not reported
Form Code Description: Not reported
Source Code: Not reported
Source Code Description: Not reported
Waste Minimization Code: Not reported
Waste Minimization Code Description: Not reported
Consent Number: Not reported
EPA Waste Indicator: N

EMI:
Name: BOB MOTTER BODY SHOP
Address: 6426 SHATTUCK AVE
City,State,Zip: OAKLAND, CA 94609
Year: 1987
County Code: 1
Air Basin: SF
Facility ID: 3595
Air District Name: BA
SIC Code: 7532
Air District Name: BAY AREA AQMD
Community Health Air Pollution Info System: Not reported

Map ID
Direction
Distance
Elevation | Site | MAP FINDINGS | Database(s) | EDR ID Number
EPA ID Number

BOB MOTTER BODY SHOP (Continued) **1000124708**

Consolidated Emission Reporting Rule:	Not reported
Total Organic Hydrocarbon Gases Tons/Yr:	0
Reactive Organic Gases Tons/Yr:	0
Carbon Monoxide Emissions Tons/Yr:	0
NOX - Oxides of Nitrogen Tons/Yr:	0
SOX - Oxides of Sulphur Tons/Yr:	0
Particulate Matter Tons/Yr:	0
Part. Matter 10 Micrometers and Smllr Tons/Yr:	0

Name:	BOB MOTTER BODY SHOP
Address:	6426 SHATTUCK AVE
City,State,Zip:	OAKLAND, CA 94609
Year:	1990
County Code:	1
Air Basin:	SF
Facility ID:	3595
Air District Name:	BA
SIC Code:	7532
Air District Name:	BAY AREA AQMD
Community Health Air Pollution Info System:	Not reported
Consolidated Emission Reporting Rule:	Not reported
Total Organic Hydrocarbon Gases Tons/Yr:	0
Reactive Organic Gases Tons/Yr:	0
Carbon Monoxide Emissions Tons/Yr:	0
NOX - Oxides of Nitrogen Tons/Yr:	0
SOX - Oxides of Sulphur Tons/Yr:	0
Particulate Matter Tons/Yr:	0
Part. Matter 10 Micrometers and Smllr Tons/Yr:	0

Name:	BOB MOTTER BODY SHOP
Address:	6426 SHATTUCK AVE
City,State,Zip:	OAKLAND, CA 94609
Year:	1993
County Code:	1
Air Basin:	SF
Facility ID:	3595
Air District Name:	BA
SIC Code:	7532
Air District Name:	BAY AREA AQMD
Community Health Air Pollution Info System:	Not reported
Consolidated Emission Reporting Rule:	Not reported
Total Organic Hydrocarbon Gases Tons/Yr:	1
Reactive Organic Gases Tons/Yr:	1
Carbon Monoxide Emissions Tons/Yr:	0
NOX - Oxides of Nitrogen Tons/Yr:	0
SOX - Oxides of Sulphur Tons/Yr:	0
Particulate Matter Tons/Yr:	0
Part. Matter 10 Micrometers and Smllr Tons/Yr:	0

Name:	BOB MOTTER BODY SHOP
Address:	6426 SHATTUCK AVE
City,State,Zip:	OAKLAND, CA 94609
Year:	1995
County Code:	1
Air Basin:	SF
Facility ID:	3595
Air District Name:	BA

Map ID
Direction
Distance
Elevation | Site | MAP FINDINGS | Database(s) | EDR ID Number
EPA ID Number

BOB MOTTER BODY SHOP (Continued) **1000124708**

SIC Code:	7532
Air District Name:	BAY AREA AQMD
Community Health Air Pollution Info System:	Not reported
Consolidated Emission Reporting Rule:	Not reported
Total Organic Hydrocarbon Gases Tons/Yr:	1
Reactive Organic Gases Tons/Yr:	1
Carbon Monoxide Emissions Tons/Yr:	0
NOX - Oxides of Nitrogen Tons/Yr:	0
SOX - Oxides of Sulphur Tons/Yr:	0
Particulate Matter Tons/Yr:	0
Part. Matter 10 Micrometers and Smllr Tons/Yr:	0

Name:	BOB MOTTER BODY SHOP
Address:	6426 SHATTUCK AVE
City,State,Zip:	OAKLAND, CA 94609
Year:	1996
County Code:	1
Air Basin:	SF
Facility ID:	3595
Air District Name:	BA
SIC Code:	7532
Air District Name:	BAY AREA AQMD
Community Health Air Pollution Info System:	Not reported
Consolidated Emission Reporting Rule:	Not reported
Total Organic Hydrocarbon Gases Tons/Yr:	1
Reactive Organic Gases Tons/Yr:	1
Carbon Monoxide Emissions Tons/Yr:	0
NOX - Oxides of Nitrogen Tons/Yr:	0
SOX - Oxides of Sulphur Tons/Yr:	0
Particulate Matter Tons/Yr:	0
Part. Matter 10 Micrometers and Smllr Tons/Yr:	0

Name:	BOB MOTTER BODY SHOP
Address:	6426 SHATTUCK AVE
City,State,Zip:	OAKLAND, CA 94609
Year:	1997
County Code:	1
Air Basin:	SF
Facility ID:	3595
Air District Name:	BA
SIC Code:	7532
Air District Name:	BAY AREA AQMD
Community Health Air Pollution Info System:	Not reported
Consolidated Emission Reporting Rule:	Not reported
Total Organic Hydrocarbon Gases Tons/Yr:	0
Reactive Organic Gases Tons/Yr:	0
Carbon Monoxide Emissions Tons/Yr:	0
NOX - Oxides of Nitrogen Tons/Yr:	0
SOX - Oxides of Sulphur Tons/Yr:	0
Particulate Matter Tons/Yr:	0
Part. Matter 10 Micrometers and Smllr Tons/Yr:	0

Name:	BOB MOTTER BODY SHOP
Address:	6426 SHATTUCK AVE
City,State,Zip:	OAKLAND, CA 94609
Year:	1998
County Code:	1

Map ID
Direction
Distance
Elevation | Site | MAP FINDINGS | Database(s) | EDR ID Number
EPA ID Number

BOB MOTTER BODY SHOP (Continued) **1000124708**

Air Basin:	SF
Facility ID:	3595
Air District Name:	BA
SIC Code:	7532
Air District Name:	BAY AREA AQMD
Community Health Air Pollution Info System:	Not reported
Consolidated Emission Reporting Rule:	Not reported
Total Organic Hydrocarbon Gases Tons/Yr:	1
Reactive Organic Gases Tons/Yr:	1
Carbon Monoxide Emissions Tons/Yr:	0
NOX - Oxides of Nitrogen Tons/Yr:	0
SOX - Oxides of Sulphur Tons/Yr:	0
Particulate Matter Tons/Yr:	0
Part. Matter 10 Micrometers and Smllr Tons/Yr:	0

Name:	BOB MOTTER BODY SHOP
Address:	6426 SHATTUCK AVE
City,State,Zip:	OAKLAND, CA 94609
Year:	1999
County Code:	1
Air Basin:	SF
Facility ID:	3595
Air District Name:	BA
SIC Code:	7532
Air District Name:	BAY AREA AQMD
Community Health Air Pollution Info System:	Not reported
Consolidated Emission Reporting Rule:	Not reported
Total Organic Hydrocarbon Gases Tons/Yr:	1
Reactive Organic Gases Tons/Yr:	1
Carbon Monoxide Emissions Tons/Yr:	0
NOX - Oxides of Nitrogen Tons/Yr:	0
SOX - Oxides of Sulphur Tons/Yr:	0
Particulate Matter Tons/Yr:	0
Part. Matter 10 Micrometers and Smllr Tons/Yr:	0

Name:	BOB MOTTER BODY SHOP
Address:	6426 SHATTUCK AVE
City,State,Zip:	OAKLAND, CA 94609
Year:	2000
County Code:	1
Air Basin:	SF
Facility ID:	3595
Air District Name:	BA
SIC Code:	7532
Air District Name:	BAY AREA AQMD
Community Health Air Pollution Info System:	Not reported
Consolidated Emission Reporting Rule:	Not reported
Total Organic Hydrocarbon Gases Tons/Yr:	1
Reactive Organic Gases Tons/Yr:	1
Carbon Monoxide Emissions Tons/Yr:	0
NOX - Oxides of Nitrogen Tons/Yr:	0
SOX - Oxides of Sulphur Tons/Yr:	0
Particulate Matter Tons/Yr:	0
Part. Matter 10 Micrometers and Smllr Tons/Yr:	0

Name:	BOB MOTTER BODY SHOP
Address:	6426 SHATTUCK AVE

Map ID
Direction
Distance
Elevation | Site | MAP FINDINGS | Database(s) | EDR ID Number
EPA ID Number

BOB MOTTER BODY SHOP (Continued) **1000124708**

City,State,Zip:	OAKLAND, CA 94609
Year:	2001
County Code:	1
Air Basin:	SF
Facility ID:	3595
Air District Name:	BA
SIC Code:	7532
Air District Name:	BAY AREA AQMD
Community Health Air Pollution Info System:	Not reported
Consolidated Emission Reporting Rule:	Not reported
Total Organic Hydrocarbon Gases Tons/Yr:	1
Reactive Organic Gases Tons/Yr:	1
Carbon Monoxide Emissions Tons/Yr:	0
NOX - Oxides of Nitrogen Tons/Yr:	0
SOX - Oxides of Sulphur Tons/Yr:	0
Particulate Matter Tons/Yr:	0
Part. Matter 10 Micrometers and Smllr Tons/Yr:	0

Name:	BOB MOTTER BODY SHOP
Address:	6426 SHATTUCK AVE
City,State,Zip:	OAKLAND, CA 94609
Year:	2002
County Code:	1
Air Basin:	SF
Facility ID:	3595
Air District Name:	BA
SIC Code:	7532
Air District Name:	BAY AREA AQMD
Community Health Air Pollution Info System:	Not reported
Consolidated Emission Reporting Rule:	Not reported
Total Organic Hydrocarbon Gases Tons/Yr:	0
Reactive Organic Gases Tons/Yr:	0
Carbon Monoxide Emissions Tons/Yr:	0
NOX - Oxides of Nitrogen Tons/Yr:	0
SOX - Oxides of Sulphur Tons/Yr:	0
Particulate Matter Tons/Yr:	0
Part. Matter 10 Micrometers and Smllr Tons/Yr:	0

Name:	BOB MOTTER BODY SHOP
Address:	6426 SHATTUCK AVE
City,State,Zip:	OAKLAND, CA 94609
Year:	2003
County Code:	1
Air Basin:	SF
Facility ID:	3595
Air District Name:	BA
SIC Code:	7532
Air District Name:	BAY AREA AQMD
Community Health Air Pollution Info System:	Not reported
Consolidated Emission Reporting Rule:	Not reported
Total Organic Hydrocarbon Gases Tons/Yr:	0
Reactive Organic Gases Tons/Yr:	0
Carbon Monoxide Emissions Tons/Yr:	0
NOX - Oxides of Nitrogen Tons/Yr:	0
SOX - Oxides of Sulphur Tons/Yr:	0
Particulate Matter Tons/Yr:	0
Part. Matter 10 Micrometers and Smllr Tons/Yr:	0

Map ID
Direction
Distance
Elevation | Site | MAP FINDINGS | Database(s) | EDR ID Number
EPA ID Number

BOB MOTTER BODY SHOP (Continued) **1000124708**

Name:	BOB MOTTER BODY SHOP
Address:	6426 SHATTUCK AVE
City,State,Zip:	OAKLAND, CA 94609
Year:	2004
County Code:	1
Air Basin:	SF
Facility ID:	3595
Air District Name:	BA
SIC Code:	7532
Air District Name:	BAY AREA AQMD
Community Health Air Pollution Info System:	Not reported
Consolidated Emission Reporting Rule:	Not reported
Total Organic Hydrocarbon Gases Tons/Yr:	0.397
Reactive Organic Gases Tons/Yr:	0.3738198
Carbon Monoxide Emissions Tons/Yr:	0
NOX - Oxides of Nitrogen Tons/Yr:	0
SOX - Oxides of Sulphur Tons/Yr:	0
Particulate Matter Tons/Yr:	0
Part. Matter 10 Micrometers and Smllr Tons/Yr:	0

Name:	BOB MOTTER BODY SHOP
Address:	6426 SHATTUCK AVE
City,State,Zip:	OAKLAND, CA 94609
Year:	2005
County Code:	1
Air Basin:	SF
Facility ID:	3595
Air District Name:	BA
SIC Code:	7532
Air District Name:	BAY AREA AQMD
Community Health Air Pollution Info System:	Not reported
Consolidated Emission Reporting Rule:	Not reported
Total Organic Hydrocarbon Gases Tons/Yr:	.397
Reactive Organic Gases Tons/Yr:	.3738198
Carbon Monoxide Emissions Tons/Yr:	0
NOX - Oxides of Nitrogen Tons/Yr:	0
SOX - Oxides of Sulphur Tons/Yr:	0
Particulate Matter Tons/Yr:	0
Part. Matter 10 Micrometers and Smllr Tons/Yr:	0

Name:	BOB MOTTER BODY SHOP
Address:	6426 SHATTUCK AVE
City,State,Zip:	OAKLAND, CA 94609
Year:	2006
County Code:	1
Air Basin:	SF
Facility ID:	3595
Air District Name:	BA
SIC Code:	7532
Air District Name:	BAY AREA AQMD
Community Health Air Pollution Info System:	Not reported
Consolidated Emission Reporting Rule:	Not reported
Total Organic Hydrocarbon Gases Tons/Yr:	.65
Reactive Organic Gases Tons/Yr:	.6221142
Carbon Monoxide Emissions Tons/Yr:	0
NOX - Oxides of Nitrogen Tons/Yr:	0
SOX - Oxides of Sulphur Tons/Yr:	0

Map ID
Direction
Distance
Elevation Site

MAP FINDINGS

Database(s)

EDR ID Number
EPA ID Number

BOB MOTTER BODY SHOP (Continued) **1000124708**

Particulate Matter Tons/Yr: 0
Part. Matter 10 Micrometers and Smllr Tons/Yr: 0

Name: BOB MOTTER BODY SHOP
Address: 6426 SHATTUCK AVE
City,State,Zip: OAKLAND, CA 94609
Year: 2007
County Code: 1
Air Basin: SF
Facility ID: 3595
Air District Name: BA
SIC Code: 7532
Air District Name: BAY AREA AQMD
Community Health Air Pollution Info System: Not reported
Consolidated Emission Reporting Rule: Not reported
Total Organic Hydrocarbon Gases Tons/Yr: .65
Reactive Organic Gases Tons/Yr: .6221142
Carbon Monoxide Emissions Tons/Yr: 0
NOX - Oxides of Nitrogen Tons/Yr: 0
SOX - Oxides of Sulphur Tons/Yr: 0
Particulate Matter Tons/Yr: 0
Part. Matter 10 Micrometers and Smllr Tons/Yr: 0

Name: BOB MOTTER BODY SHOP
Address: 6426 SHATTUCK AVE
City,State,Zip: OAKLAND, CA 94609
Year: 2008
County Code: 1
Air Basin: SF
Facility ID: 3595
Air District Name: BA
SIC Code: 7532
Air District Name: BAY AREA AQMD
Community Health Air Pollution Info System: Not reported
Consolidated Emission Reporting Rule: Not reported
Total Organic Hydrocarbon Gases Tons/Yr: .65
Reactive Organic Gases Tons/Yr: .6221142
Carbon Monoxide Emissions Tons/Yr: 0
NOX - Oxides of Nitrogen Tons/Yr: 0
SOX - Oxides of Sulphur Tons/Yr: 0
Particulate Matter Tons/Yr: 0
Part. Matter 10 Micrometers and Smllr Tons/Yr: 0

Name: BOB MOTTER BODY SHOP
Address: 6426 SHATTUCK AVE
City,State,Zip: OAKLAND, CA 94609
Year: 2009
County Code: 1
Air Basin: SF
Facility ID: 3595
Air District Name: BA
SIC Code: 7532
Air District Name: BAY AREA AQMD
Community Health Air Pollution Info System: Not reported
Consolidated Emission Reporting Rule: Not reported
Total Organic Hydrocarbon Gases Tons/Yr: 0.65000000000000002
Reactive Organic Gases Tons/Yr: 0.62211419999999995

Map ID
Direction
Distance
Elevation Site

MAP FINDINGS

Database(s)

EDR ID Number
EPA ID Number

BOB MOTTER BODY SHOP (Continued) **1000124708**

Carbon Monoxide Emissions Tons/Yr: 0
NOX - Oxides of Nitrogen Tons/Yr: 0
SOX - Oxides of Sulphur Tons/Yr: 0
Particulate Matter Tons/Yr: 0
Part. Matter 10 Micrometers and Smllr Tons/Yr: 0

Name: BOB MOTTER BODY SHOP
Address: 6426 SHATTUCK AVE
City,State,Zip: OAKLAND, CA 94609
Year: 2010
County Code: 1
Air Basin: SF
Facility ID: 3595
Air District Name: BA
SIC Code: 7532
Air District Name: BAY AREA AQMD
Community Health Air Pollution Info System: Not reported
Consolidated Emission Reporting Rule: Not reported
Total Organic Hydrocarbon Gases Tons/Yr: 0.28799999999999998
Reactive Organic Gases Tons/Yr: 0.23250299999999999
Carbon Monoxide Emissions Tons/Yr: 0
NOX - Oxides of Nitrogen Tons/Yr: 0
SOX - Oxides of Sulphur Tons/Yr: 0
Particulate Matter Tons/Yr: 0
Part. Matter 10 Micrometers and Smllr Tons/Yr: 0

Name: BOB MOTTER BODY SHOP
Address: 6426 SHATTUCK AVE
City,State,Zip: OAKLAND, CA 94609
Year: 2011
County Code: 1
Air Basin: SF
Facility ID: 3595
Air District Name: BA
SIC Code: 7532
Air District Name: BAY AREA AQMD
Community Health Air Pollution Info System: Not reported
Consolidated Emission Reporting Rule: Not reported
Total Organic Hydrocarbon Gases Tons/Yr: 0.288
Reactive Organic Gases Tons/Yr: 0.232503
Carbon Monoxide Emissions Tons/Yr: 0
NOX - Oxides of Nitrogen Tons/Yr: 0
SOX - Oxides of Sulphur Tons/Yr: 0
Particulate Matter Tons/Yr: 0
Part. Matter 10 Micrometers and Smllr Tons/Yr: 0

Name: BOB MOTTER BODY SHOP
Address: 6426 SHATTUCK AVE
City,State,Zip: OAKLAND, CA 94609
Year: 2012
County Code: 1
Air Basin: SF
Facility ID: 3595
Air District Name: BA
SIC Code: 7532
Air District Name: BAY AREA AQMD
Community Health Air Pollution Info System: Not reported

Map ID
Direction
Distance
Elevation | Site | MAP FINDINGS | Database(s) | EDR ID Number
EPA ID Number

BOB MOTTER BODY SHOP (Continued) **1000124708**

Consolidated Emission Reporting Rule:	Not reported
Total Organic Hydrocarbon Gases Tons/Yr:	0.288
Reactive Organic Gases Tons/Yr:	0.232503
Carbon Monoxide Emissions Tons/Yr:	0
NOX - Oxides of Nitrogen Tons/Yr:	0
SOX - Oxides of Sulphur Tons/Yr:	0
Particulate Matter Tons/Yr:	0
Part. Matter 10 Micrometers and Smllr Tons/Yr:	0

Name:	BOB MOTTER BODY SHOP
Address:	6426 SHATTUCK AVE
City,State,Zip:	OAKLAND, CA 94609
Year:	2013
County Code:	1
Air Basin:	SF
Facility ID:	3595
Air District Name:	BA
SIC Code:	7532
Air District Name:	BAY AREA AQMD
Community Health Air Pollution Info System:	Not reported
Consolidated Emission Reporting Rule:	Not reported
Total Organic Hydrocarbon Gases Tons/Yr:	0.288
Reactive Organic Gases Tons/Yr:	0.232503
Carbon Monoxide Emissions Tons/Yr:	0
NOX - Oxides of Nitrogen Tons/Yr:	0
SOX - Oxides of Sulphur Tons/Yr:	0
Particulate Matter Tons/Yr:	0
Part. Matter 10 Micrometers and Smllr Tons/Yr:	0

Name:	BOB MOTTER BODY SHOP
Address:	6426 SHATTUCK AVE
City,State,Zip:	OAKLAND, CA 94609
Year:	2014
County Code:	1
Air Basin:	SF
Facility ID:	3595
Air District Name:	BA
SIC Code:	7532
Air District Name:	BAY AREA AQMD
Community Health Air Pollution Info System:	Not reported
Consolidated Emission Reporting Rule:	Not reported
Total Organic Hydrocarbon Gases Tons/Yr:	0.287802882
Reactive Organic Gases Tons/Yr:	0
Carbon Monoxide Emissions Tons/Yr:	0
NOX - Oxides of Nitrogen Tons/Yr:	0
SOX - Oxides of Sulphur Tons/Yr:	0
Particulate Matter Tons/Yr:	0
Part. Matter 10 Micrometers and Smllr Tons/Yr:	0

Name:	BOB MOTTER BODY SHOP
Address:	6426 SHATTUCK AVE
City,State,Zip:	OAKLAND, CA 94609
Year:	2015
County Code:	1
Air Basin:	SF
Facility ID:	3595
Air District Name:	BA

Map ID
Direction
Distance
Elevation | Site | MAP FINDINGS | Database(s) | EDR ID Number
EPA ID Number

BOB MOTTER BODY SHOP (Continued) **1000124708**

SIC Code:	7532
Air District Name:	BAY AREA AQMD
Community Health Air Pollution Info System:	Not reported
Consolidated Emission Reporting Rule:	Not reported
Total Organic Hydrocarbon Gases Tons/Yr:	0.28780286
Reactive Organic Gases Tons/Yr:	0.28780287
Carbon Monoxide Emissions Tons/Yr:	0
NOX - Oxides of Nitrogen Tons/Yr:	0
SOX - Oxides of Sulphur Tons/Yr:	0
Particulate Matter Tons/Yr:	0
Part. Matter 10 Micrometers and Smllr Tons/Yr:	0

Name:	BOB MOTTER BODY SHOP
Address:	6426 SHATTUCK AVE
City,State,Zip:	OAKLAND, CA 94609
Year:	2018
County Code:	1
Air Basin:	SF
Facility ID:	3595
Air District Name:	BA
SIC Code:	7532
Air District Name:	BAY AREA AQMD
Community Health Air Pollution Info System:	Not reported
Consolidated Emission Reporting Rule:	Not reported
Total Organic Hydrocarbon Gases Tons/Yr:	0.150000006
Reactive Organic Gases Tons/Yr:	0.14818500593
Carbon Monoxide Emissions Tons/Yr:	Not reported
NOX - Oxides of Nitrogen Tons/Yr:	Not reported
SOX - Oxides of Sulphur Tons/Yr:	Not reported
Particulate Matter Tons/Yr:	Not reported
Part. Matter 10 Micrometers and Smllr Tons/Yr:	Not reported

Name:	BOB MOTTER BODY SHOP
Address:	6426 SHATTUCK AVE
City,State,Zip:	OAKLAND, CA 94609
Year:	2019
County Code:	1
Air Basin:	SF
Facility ID:	3595
Air District Name:	BA
SIC Code:	7532
Air District Name:	BAY AREA AQMD
Community Health Air Pollution Info System:	Not reported
Consolidated Emission Reporting Rule:	Not reported
Total Organic Hydrocarbon Gases Tons/Yr:	0.072000003
Reactive Organic Gases Tons/Yr:	0.071128802964
Carbon Monoxide Emissions Tons/Yr:	Not reported
NOX - Oxides of Nitrogen Tons/Yr:	Not reported
SOX - Oxides of Sulphur Tons/Yr:	Not reported
Particulate Matter Tons/Yr:	Not reported
Part. Matter 10 Micrometers and Smllr Tons/Yr:	Not reported

Name:	BOB MOTTER BODY SHOP
Address:	6426 SHATTUCK AVE
City,State,Zip:	OAKLAND, CA 94609
Year:	2020
County Code:	1

BOB MOTTER BODY SHOP (Continued) **1000124708**

Air Basin:	SF
Facility ID:	3595
Air District Name:	BA
SIC Code:	7532
Air District Name:	BAY AREA AQMD
Community Health Air Pollution Info System:	Not reported
Consolidated Emission Reporting Rule:	Not reported
Total Organic Hydrocarbon Gases Tons/Yr:	0.072000003
Reactive Organic Gases Tons/Yr:	0.071128802964
Carbon Monoxide Emissions Tons/Yr:	Not reported
NOX - Oxides of Nitrogen Tons/Yr:	Not reported
SOX - Oxides of Sulphur Tons/Yr:	Not reported
Particulate Matter Tons/Yr:	Not reported
Part. Matter 10 Micrometers and Smllr Tons/Yr:	Not reported

Name:	BOB MOTTER BODY SHOP
Address:	6426 SHATTUCK AVE
City,State,Zip:	OAKLAND, CA 94609
Year:	2021
County Code:	1
Air Basin:	SF
Facility ID:	3595
Air District Name:	BA
SIC Code:	7532
Air District Name:	BAY AREA AQMD
Community Health Air Pollution Info System:	Not reported
Consolidated Emission Reporting Rule:	Not reported
Total Organic Hydrocarbon Gases Tons/Yr:	0.251100007
Reactive Organic Gases Tons/Yr:	0.24806169692
Carbon Monoxide Emissions Tons/Yr:	Not reported
NOX - Oxides of Nitrogen Tons/Yr:	Not reported
SOX - Oxides of Sulphur Tons/Yr:	Not reported
Particulate Matter Tons/Yr:	Not reported
Part. Matter 10 Micrometers and Smllr Tons/Yr:	Not reported

Name:	CARSTAR CHILTON AUTO BODY BERKELEY
Address:	6426 SHATTUCK AVE
City,State,Zip:	OAKLAND, CA 94609
Year:	2022
County Code:	1
Air Basin:	SF
Facility ID:	3595
Air District Name:	BA
SIC Code:	7532
Air District Name:	BAY AREA AQMD
Community Health Air Pollution Info System:	Not reported
Consolidated Emission Reporting Rule:	Not reported
Total Organic Hydrocarbon Gases Tons/Yr:	0.251
Reactive Organic Gases Tons/Yr:	0.1476
Carbon Monoxide Emissions Tons/Yr:	Not reported
NOX - Oxides of Nitrogen Tons/Yr:	Not reported
SOX - Oxides of Sulphur Tons/Yr:	Not reported
Particulate Matter Tons/Yr:	Not reported
Part. Matter 10 Micrometers and Smllr Tons/Yr:	Not reported

HWTS:
Name: CHILTON AUTO BODY BERKELEY

BOB MOTTER BODY SHOP (Continued) **1000124708**

Address:	6426 SHATTUCK AVE
Address 2:	Not reported
City,State,Zip:	OAKLAND, CA 94609
EPA ID:	CAL000472155
Inactive Date:	Not reported
Create Date:	07/27/2022
Last Act Date:	Not reported
Mailing Name:	Not reported
Mailing Address:	361 QUARRY RD
Mailing Address 2:	Not reported
Mailing City,State,Zip:	SAN CARLOS, CA 94070
Owner Name:	CHILTON AUTO BODY BERKELEY INC
Owner Address:	361 QUARRY RD
Owner Address 2:	Not reported
Owner City,State,Zip:	SAN CARLOS, CA 94070
Owner Phone:	Not reported
Owner Fax:	Not reported
Contact Name:	JAMES BURBANK
Contact Address:	6426 SHATTUCK AVE
Contact Address 2:	Not reported
City,State,Zip:	OAKLAND, CA 94609
Contact Phone:	Not reported
Contact Fax:	Not reported
Facility Status:	Active
Facility Type:	Permanent
Category:	State
Latitude:	37.850097679999998
Longitude:	-122.2657976

CERS:

Name:	BOB MOTTER BODY SHOP
Address:	6426 SHATTUCK AVE
City,State,Zip:	OAKLAND, CA 94609
Site ID:	12880
CERS ID:	110001166014
CERS Description:	US EPA Air Emission Inventory System (EIS)

Violations:

Site ID:	12880
Site Name:	BOB MOTTER BODY SHOP
Violation Date:	09-21-2022
Citation:	HSC 6.95 25505(c) - California Health and Safety Code, Chapter 6.95, Section(s) 25505(c)
Violation Description:	Failure to have a business plan readily available to personnel of the business or the unified program facility with responsibilities for emergency response or training.
Violation Notes:	Returned to compliance on 12/28/2022. The business failed to have the hazardous material business plan readily available to personnel of the business or the unified program facility with responsibilities for emergency response or training. Provide a readily available business plan to personnel of the business or the unified program facility with responsibilities for emergency response or training. Document that appropriate personnel have the business plan readily available.
Violation Division:	Alameda County Environmental Health
Violation Program:	HMRRP
Violation Source:	CERS,

BOB MOTTER BODY SHOP (Continued) **1000124708**

Site ID:	12880
Site Name:	BOB MOTTER BODY SHOP
Violation Date:	08-19-2016
Citation:	HSC 6.95 25508(a)(1) - California Health and Safety Code, Chapter 6.95, Section(s) 25508(a)(1)
Violation Description:	Failure to complete and electronically submit a business plan when storing/handling a hazardous material at or above reportable quantities.
Violation Notes:	Returned to compliance on 02/10/2017.
Violation Division:	Alameda County Environmental Health
Violation Program:	HMRRP
Violation Source:	CERS,

Site ID:	12880
Site Name:	BOB MOTTER BODY SHOP
Violation Date:	09-21-2022
Citation:	HSC 6.95 25508(a)(3) - California Health and Safety Code, Chapter 6.95, Section(s) 25508(a)(3)
Violation Description:	Failure to complete and electronically submit a site map with all required content.
Violation Notes:	Returned to compliance on 12/28/2022. The business failed to electronically submit a site map with all required content including: north orientation, loading area, internal roads, adjacent streets, storm and sewer drains, access and exit points, emergency shut offs, evacuation staging area, hazardous materials/waste storage areas and emergency response equipment. The facility did not submit an HMBP Plan in CERS. Electronically submit a site map with all required content.
Violation Division:	Alameda County Environmental Health
Violation Program:	HMRRP
Violation Source:	CERS,

Site ID:	12880
Site Name:	BOB MOTTER BODY SHOP
Violation Date:	09-21-2022
Citation:	HSC 6.95 25507 - California Health and Safety Code, Chapter 6.95, Section(s) 25507
Violation Description:	Failure to adequately establish and implement a business plan when storing/handling a hazardous material at or above reportable quantities.
Violation Notes:	Returned to compliance on 12/28/2022. The business failed to establish and implement a business plan when handling hazardous materials at or above the reportable threshold quantities. The facility did not submit an HMBP Plan in CERS. Establish and implement a business plan for the facility. Submit documentation of correction to the unified program agency.
Violation Division:	Alameda County Environmental Health
Violation Program:	HMRRP
Violation Source:	CERS,

Site ID:	12880
Site Name:	BOB MOTTER BODY SHOP
Violation Date:	09-21-2022
Citation:	HSC 6.95 25508(a)(3) - California Health and Safety Code, Chapter 6.95, Section(s) 25508(a)(3)
Violation Description:	Failure to establish and electronically submit an adequate emergency response plan and procedures for a release or threatened release of a hazardous material.

BOB MOTTER BODY SHOP (Continued) **1000124708**

Violation Notes:	Returned to compliance on 12/28/2022. The business failed to establish and electronically submit adequate emergency response procedures for a release or threatened release of a hazardous material. The facility did not submit an HMBP Plan in CERS. Establish and electronically submit adequate emergency response procedures for a release or threatened release of a hazardous material within 30 days.
Violation Division:	Alameda County Environmental Health
Violation Program:	HMRRP
Violation Source:	CERS,
Site ID:	12880
Site Name:	BOB MOTTER BODY SHOP
Violation Date:	09-21-2022
Citation:	HSC 6.95 25508(a)(3) - California Health and Safety Code, Chapter 6.95, Section(s) 25508(a)(3)
Violation Description:	Failure to report program data electronically.
Violation Notes:	Returned to compliance on 12/28/2022. The business failed to electronically submit the Business Activities Page and/or Business Owner Operator Identification Page, or failed to report complete or accurate information on these forms. The facility did not submit an HMBP Plan in CERS. Complete and electronically submit the Business Activities Page and/or Business Owner Operator Identification Page.
Violation Division:	Alameda County Environmental Health
Violation Program:	HMRRP
Violation Source:	CERS,
Site ID:	12880
Site Name:	BOB MOTTER BODY SHOP
Violation Date:	09-21-2022
Citation:	HSC 6.95 25508(a)(3) - California Health and Safety Code, Chapter 6.95, Section(s) 25508(a)(3)
Violation Description:	Failure to complete and electronically submit hazardous material inventory information for all reportable hazardous materials on site at or above reportable quantities.
Violation Notes:	Returned to compliance on 12/28/2022. The business failed to electronically submit complete and accurate chemical inventory information for all hazardous materials on site at or above reportable quantities. The facility did not submit an HMBP Plan in CERS. Electronically submit complete and accurate chemical inventory information for all hazardous materials on site at or above reportable quantities.
Violation Division:	Alameda County Environmental Health
Violation Program:	HMRRP
Violation Source:	CERS,
Site ID:	12880
Site Name:	BOB MOTTER BODY SHOP
Violation Date:	09-21-2022
Citation:	HSC 6.95 25508(a)(3) - California Health and Safety Code, Chapter 6.95, Section(s) 25508(a)(3)
Violation Description:	Failure to establish and/or electronically submit an adequate training program in safety procedures in the event of a release or threatened release of a hazardous material. *Verify agricultural handler exemption HSC 25507.1
Violation Notes:	Returned to compliance on 12/28/2022. The business failed to establish and electronically submit an adequate employee training plan, which is reasonable and appropriate for the size of the business and the nature

BOB MOTTER BODY SHOP (Continued) **1000124708**

of the hazardous material handled. The facility did not submit an HMBP Plan in CERS. Establish and electronically submit an adequate employee training plan, which is reasonable and appropriate for the size of the business and the nature of the hazardous material handled.

Violation Division: Alameda County Environmental Health
Violation Program: HMRRP
Violation Source: CERS,

Site ID: 12880
Site Name: BOB MOTTER BODY SHOP
Violation Date: 09-21-2022
Citation: HSC 6.95 25508(a)(1) - California Health and Safety Code, Chapter 6.95, Section(s) 25508(a)(1)
Violation Description: Failure to complete and electronically submit a business plan when storing/handling a hazardous material at or above reportable quantities.
Violation Notes: Returned to compliance on 12/28/2022. The business failed to complete and electronically submit initially, annually, or triennially, a business plan when handling hazardous materials at or above the reportable threshold quantities. The facility did not submit an HMBP Plan in CERS. Complete and electronically submit a business plan.
Violation Division: Alameda County Environmental Health
Violation Program: HMRRP
Violation Source: CERS,

Site ID: 12880
Site Name: BOB MOTTER BODY SHOP
Violation Date: 09-21-2022
Citation: HSC 6.95 25505.1 - California Health and Safety Code, Chapter 6.95, Section(s) 25505.1
Violation Description: Failure to notify property owner in writing that the business is subject to the business plan program and has complied with its provisions.
Violation Notes: Returned to compliance on 03/02/2023. The business failed to notify property owner in writing that the business is subject to the business plan program and has complied with its provisions. Notify the property owner in writing that the business is subject to the business plan program and has complied with its provisions. Submit documentation of correction to the unified program agency.
Violation Division: Alameda County Environmental Health
Violation Program: HMRRP
Violation Source: CERS,

Site ID: 12880
Site Name: BOB MOTTER BODY SHOP
Violation Date: 12-06-2016
Citation: HSC 6.95 25508(a)(1) - California Health and Safety Code, Chapter 6.95, Section(s) 25508(a)(1)
Violation Description: Failure to complete and electronically submit a business plan when storing/handling a hazardous material at or above reportable quantities.
Violation Notes: Returned to compliance on 02/10/2017.
Violation Division: Alameda County Environmental Health
Violation Program: HMRRP
Violation Source: CERS,

Site ID: 12880

BOB MOTTER BODY SHOP (Continued) **1000124708**

Site Name:	BOB MOTTER BODY SHOP
Violation Date:	09-21-2022
Citation:	HSC 6.11 25404(e)(4) - California Health and Safety Code, Chapter 6.11, Section(s) 25404(e)(4)
Violation Description:	Failure to report, and report accurately, program data (such as hazardous waste generation activities) electronically.
Violation Notes:	Returned to compliance on 12/28/2022. Owner/Operator failed to report program data electronically into CERS, or reported information incorrectly. Complete all required reporting into CERS.
Violation Division:	Alameda County Environmental Health
Violation Program:	HW
Violation Source:	CERS,
Site ID:	12880
Site Name:	BOB MOTTER BODY SHOP
Violation Date:	09-21-2022
Citation:	Un-Specified
Violation Description:	Hazardous Waste Generator Program - Administration/Documentation - General Local Ordinance
Violation Notes:	Returned to compliance on 12/28/2022. The facility is operating without a permit from ACDEH since 2021. Obtain a permit to operate from ACDEH by submitting the full amount of fees due. Post the permit at your facility and submit a photograph of the posted permit to ACDEH.
Violation Division:	Alameda County Environmental Health
Violation Program:	HW
Violation Source:	CERS,
Site ID:	12880
Site Name:	BOB MOTTER BODY SHOP
Violation Date:	09-21-2022
Citation:	HSC 6.95 25505(a)(4) - California Health and Safety Code, Chapter 6.95, Section(s) 25505(a)(4)
Violation Description:	Failure to provide initial and annual training to all employees in safety procedures in the event of a release or threatened release of a hazardous material or failure to document and maintain training records for a minimum of three years.
Violation Notes:	Returned to compliance on 03/02/2023. The business failed to provide initial and annual training to all employees in safety procedures in the event of a release or threatened release of a hazardous material including familiarity with the emergency response plan or failure to document and maintain training records for a minimum of three years. Establish and electronically submit an employee training program containing provisions to ensure initial and annual training for all employees in safety procedures in the event of a release or threatened release of a hazardous material and document and maintain training records for a minimum of three years.
Violation Division:	Alameda County Environmental Health
Violation Program:	HMRRP
Violation Source:	CERS,
Site ID:	12880
Site Name:	BOB MOTTER BODY SHOP
Violation Date:	09-21-2022
Citation:	Un-Specified
Violation Description:	Business Plan Program - Administration/Documentation - General Local Ordinance

BOB MOTTER BODY SHOP (Continued) **1000124708**

Violation Notes: Returned to compliance on 12/28/2022. The facility is operating without a permit from ACDEH since 2021. Obtain a permit to operate from ACDEH by submitting the full amount of fees due. Post the permit at your facility and submit a photograph of the posted permit to ACDEH.
Violation Division: Alameda County Environmental Health
Violation Program: HMRRP
Violation Source: CERS,

Site ID: 12880
Site Name: BOB MOTTER BODY SHOP
Violation Date: 02-02-2017
Citation: 40 CFR 1 262.34(d)(5)(ii) - U.S. Code of Federal Regulations, Title 40, Chapter 1, Section(s) 262.34(d)(5)(ii)
Violation Description: Failure to post the following information next to the telephone: (A) The name and telephone number of the emergency coordinator; (B) Location of fire extinguishers and spill control material, and, if present, fire alarm; and (C) The telephone number of the fire department, unless the facility has a direct alarm.
Violation Notes: Returned to compliance on 02/02/2017. OBSERVATION: Generator failed to post, next to the telephone, Emergency Information containing the location of emergency equipment, contact names and numbers. CORRECTIVE ACTION: Owner/Operator shall immediately post, next to the telephone, emergency information that contains the required information in accordance with Title 22. CORRECTED ON SITE.
Violation Division: Alameda County Environmental Health
Violation Program: HW
Violation Source: CERS,

Site ID: 12880
Site Name: BOB MOTTER BODY SHOP
Violation Date: 09-02-2020
Citation: 40 CFR 1 262.34(d)(5)(ii) - U.S. Code of Federal Regulations, Title 40, Chapter 1, Section(s) 262.34(d)(5)(ii)
Violation Description: Failure to post the following information next to the telephone: (A) The name and telephone number of the emergency coordinator; (B) Location of fire extinguishers and spill control material, and, if present, fire alarm; and (C) The telephone number of the fire department, unless the facility has a direct alarm.
Violation Notes: Returned to compliance on 09/02/2020. Emergency information is not posted next to the telephone. The owner posted the emergency information. This was corrected on site.
Violation Division: Alameda County Environmental Health
Violation Program: HW
Violation Source: CERS,

Evaluation:
Eval General Type: Other/Unknown
Eval Date: 05-19-2022
Violations Found: No
Eval Type: Other, not routine, done by local agency
Eval Notes: ALAMEDA COUNTY DEPARTMENT OF ENVIRONMENTAL HEALTH (ACDEH) ON SITE FOR CLOSURE INSPECTION. MET WITH MICHAEL DAPPER, THE OWNER. THE BUSINESS BOB MOTTER BODY SHOP INC THAT WAS OWNED BY MICHAEL DAPPER WAS SOLD TO CHILTON AUTO BODY IN 2021 AND WILL BECOME A PART OF THE FRANCHISE. THE SALE OF THE BUSINESS HAS ALREADY GONE THROUGH ESCROW AND IS FINAL. MICHAEL STILL HAS WASTE ON SITE THAT NEEDS TO BE DISPOSED OF AND

BOB MOTTER BODY SHOP (Continued) **1000124708**

THERFORE ACDEH COULD NOT OFFICIAL CLOSE THE BUSINESS. ACCORDING TO SEAN CADWALLANDER A MANAGER FOR CHILTON AUTO BODY, BOB MOTTER BODY SHOP INC WILL CHANGE THE NAME TO CHILTON AUTO BODY. ACDEH WILL CONDUCT A FINAL CLOSURE INSPECTION IN TWO WEEKS WHEN ALL OF THE WASTE GENERATED FROM MICAHEL DAPPER FROM BOB MOTTER BODY SHOP IS DISPODED OF AND THE NEW OWNER'S CHILTON AUTO BODY UPDATES THE CERS.

Eval Division: Alameda County Environmental Health
Eval Program: HW
Eval Source: CERS,

Eval General Type: Compliance Evaluation Inspection
Eval Date: 09-21-2022
Violations Found: Yes
Eval Type: Routine done by local agency
Eval Notes: ALAMEDA COUNTY DEPARTMENT IF ENVIRONMENTAL HEALTH (ACDEH) ON SITE FOR INTIAL ROUTINE HAZARDOUS MATERIALS BUSINESS PLAN (HMBP) PROGRAM INSPECTION. ESCORTED BY SEAN CADWALLADER, THE GENERAL MANAGER AND MICHAEL DAPPER, THE PREVIOUS OWNER. ALL VIOLATIONS NOTED IN THE INSPECTION REPORT SHALL BE CORRECTED IMMEDIATELY.
Eval Division: Alameda County Environmental Health
Eval Program: HMRRP
Eval Source: CERS,

Eval General Type: Compliance Evaluation Inspection
Eval Date: 07-18-2014
Violations Found: No
Eval Type: Routine done by local agency
Eval Notes: During the inspection no violations were observed.
Eval Division: Oakland City Fire Department
Eval Program: HW
Eval Source: CERS,

Eval General Type: Compliance Evaluation Inspection
Eval Date: 02-02-2017
Violations Found: Yes
Eval Type: Routine done by local agency
Eval Notes: Routine hazardous waste generator (HWG) inspection of Bob Motter Body Shop at 6426 Shattuck Ave, Oakland. Permission for inspection and facility walk through conducted by Michael Dapper, owner. Email inspection report to: Bob Motter Body Shop (hotdogge@pacbell.net). Facility provides auto body repair, paint, and frame straightening. Hazardous waste generated by the facility includes: paint gun liners. auto body sanding dust. paint spray booth filters. waste paint rinsate. waste paint related materials. Violations were NOT observed during this hazardous waste generator inspection. Maintain the facility's same level of Best Management Practices with regard to hazardous waste container management and labeling, accumulation time limits, emergency response, employee training, and documentation of manifests and employee training.
Eval Division: Alameda County Environmental Health
Eval Program: HW
Eval Source: CERS,

Eval General Type: Other/Unknown
Eval Date: 02-03-2017
Violations Found: No
Eval Type: Other, not routine, done by local agency

Map ID
Direction
Distance
Elevation Site

MAP FINDINGS

Database(s) EDR ID Number EPA ID Number

BOB MOTTER BODY SHOP (Continued) **1000124708**

Eval Notes: HMBP EXIT. HAZMAT BELOW RQ.
Eval Division: Alameda County Environmental Health
Eval Program: HMRRP
Eval Source: CERS,

Eval General Type: Compliance Evaluation Inspection
Eval Date: 09-02-2020
Violations Found: Yes
Eval Type: Routine done by local agency
Eval Notes: ALAMEDA COUNTY DEPARTMENT OF ENVIRONMENTAL HEALTH (ACDEH) ON SITE FOR HAZARDOUS WASTE GENERATOR (HWG)INSPECTION. ESCORTED BY MICHAEL DAPPER, THE OWNER. ALL VIOLATIONS NOTED ON THE INSPECTION REPORT WERE CORRECTED ON SITE. AFTER REVIEWING THE GENERATOR'S DISPOSAL RECORDS AND BUSINESS OPERATIONS, IT WAS OBSERVED THE FACILITY IS A VERY SMALL QUANTITY HAZARDOUS WASTE GENERATOR WHO GENERATES LESS THAN 100 KG OF HAZARDOUS WASTE PER MONTH.
Eval Division: Alameda County Environmental Health
Eval Program: HW
Eval Source: CERS,

Eval General Type: Other/Unknown
Eval Date: 09-21-2022
Violations Found: No
Eval Type: Other, not routine, done by local agency
Eval Notes: ACDEH ON SITE FOR CLOSURE INSPECTION. NO HAZARDOUS WASTE ON SITE.
Eval Division: Alameda County Environmental Health
Eval Program: HW
Eval Source: CERS,

Eval General Type: Compliance Evaluation Inspection
Eval Date: 09-21-2022
Violations Found: Yes
Eval Type: Routine done by local agency
Eval Notes: ALAMEDA COUNTY DEPARTMENT IF ENVIRONMENTAL HEALTH (ACDEH) ON SITE FOR INTIAL ROUTINE HAZARDOUS WASTE GENERATOR (HWG) PROGRAM INSPECTION. ESCORTED BY SEAN CADWALLADER, THE GENERAL MANAGER AND MICHAEL DAPPER, THE PREVIOUS OWNER. ALL VIOLATIONS NOTED IN THE INSPECTION REPORT SHALL BE CORRECTED IMMEDIATELY.
Eval Division: Alameda County Environmental Health
Eval Program: HW
Eval Source: CERS,

Eval General Type: Other/Unknown
Eval Date: 12-06-2016
Violations Found: Yes
Eval Type: Other, not routine, done by local agency
Eval Notes: HMBP NOV LETTER/TRACKING VIOLATION
Eval Division: Alameda County Environmental Health
Eval Program: HMRRP
Eval Source: CERS,

Eval General Type: Compliance Evaluation Inspection
Eval Date: 02-02-2017
Violations Found: No
Eval Type: Routine done by local agency
Eval Notes: Routine hazardous materials business plan (HMBP) inspection of Bob Motter Body Shop, Inc, at 6426 Shattuck Ave, Oakland. Permission for

Map ID
Direction
Distance
Elevation | Site | MAP FINDINGS | Database(s) | EDR ID Number
EPA ID Number

BOB MOTTER BODY SHOP (Continued) **1000124708**

inspection and facility walk through conducted by Michael Dapper, owner. Email inspection report to: Bob Motter Body Shop (hotdogge@pacbell.net). Facility provides auto body repair, paint, and frame straightening. Hazardous materials observed: 2 x 43 cubic foot argon/co2. 15 gallon steel drum of paint gun liners. 5 gallon plastic bucket of sanding disk waste. 55 gallon steel drum of paint spray booth filters. 5 gallon gasoline can. 2 x 5 gallon drums of lacquer thinner. 30 gallon black poly container. 30 gallon blue poly container. 30 gallon black steel drum of waste paint rinsate. 30 gallon blue steel drum of waste paint. 30 gallon drum of cleaning solvent. 30 gallon drum of waterborne cleaning solution. Numerous pint and gallon containers of PPG water based automotive paint. No single gas 200 [Truncated]

Eval Division: Alameda County Environmental Health
Eval Program: HMRRP
Eval Source: CERS,

Eval General Type: Compliance Evaluation Inspection
Eval Date: 07-18-2014
Violations Found: No
Eval Type: Routine done by local agency
Eval Notes: During the inspection no violations were observed.
Eval Division: Oakland City Fire Department
Eval Program: HMRRP
Eval Source: CERS,

Eval General Type: Other/Unknown
Eval Date: 08-19-2016
Violations Found: Yes
Eval Type: Other, not routine, done by local agency
Eval Notes: HMBP NOV LETTER
Eval Division: Alameda County Environmental Health
Eval Program: HMRRP
Eval Source: CERS,

Enforcement Action:
Site ID: 12880
Site Name: BOB MOTTER BODY SHOP
Site Address: 6426 SHATTUCK AVE
Site City: OAKLAND
Site Zip: 94609
Enf Action Date: 08-22-2016
Enf Action Type: Notice of Violation (Unified Program)
Enf Action Description: Notice of Violation Issued by the Inspector at the Time of Inspection
Enf Action Notes: Not reported
Enf Action Division: Alameda County Environmental Health
Enf Action Program: HMRRP
Enf Action Source: CERS,

Site ID: 12880
Site Name: BOB MOTTER BODY SHOP
Site Address: 6426 SHATTUCK AVE
Site City: OAKLAND
Site Zip: 94609
Enf Action Date: 12-06-2016
Enf Action Type: Notice of Violation (Unified Program)
Enf Action Description: Notice of Violation Issued by the Inspector at the Time of Inspection

BOB MOTTER BODY SHOP (Continued) **1000124708**

Enf Action Notes: Not reported
Enf Action Division: Alameda County Environmental Health
Enf Action Program: HMRRP
Enf Action Source: CERS,

Coordinates:
Site ID: 12880
Facility Name: BOB MOTTER BODY SHOP
Env Int Type Code: HWG
Program ID: 10451731
Coord Name: Not reported
Ref Point Type Desc: Center of a facility or station.,
Latitude: 37.850120
Longitude: -122.265500

Affiliation:
Affiliation Type Desc: Environmental Contact
Entity Name: James Burbank
Entity Title: Not reported
Affiliation Address: 361 Quarry Rd
Affiliation City: San Carlos
Affiliation State: CA
Affiliation Country: Not reported
Affiliation Zip: 94070
Affiliation Phone: ,

Affiliation Type Desc: Facility Mailing Address
Entity Name: Mailing Address
Entity Title: Not reported
Affiliation Address: 361 Quarry Rd
Affiliation City: San Carlos
Affiliation State: CA
Affiliation Country: Not reported
Affiliation Zip: 94070
Affiliation Phone: ,

Affiliation Type Desc: Parent Corporation
Entity Name: CHILTON AUTO BODY INC
Entity Title: Not reported
Affiliation Address: Not reported
Affiliation City: Not reported
Affiliation State: Not reported
Affiliation Country: Not reported
Affiliation Zip: Not reported
Affiliation Phone: ,

Affiliation Type Desc: CUPA District
Entity Name: Alameda County Env Health
Entity Title: Not reported
Affiliation Address: 1131 Harbor Parkway, Suite 240
Affiliation City: Alameda
Affiliation State: CA
Affiliation Country: Not reported
Affiliation Zip: 94502-6577
Affiliation Phone: (510) 567-6700,

BOB MOTTER BODY SHOP (Continued) **1000124708**

Affiliation Type Desc:	Legal Owner
Entity Name:	Mike Chilton
Entity Title:	Not reported
Affiliation Address:	361 Quarry Rd
Affiliation City:	San Carlos
Affiliation State:	CA
Affiliation Country:	United States
Affiliation Zip:	94070
Affiliation Phone:	(650) 591-7700,

Affiliation Type Desc:	Operator
Entity Name:	CHILTON AUTO BODY BERKELEY
Entity Title:	Not reported
Affiliation Address:	Not reported
Affiliation City:	Not reported
Affiliation State:	Not reported
Affiliation Country:	Not reported
Affiliation Zip:	Not reported
Affiliation Phone:	(650) 591-7700,

Affiliation Type Desc:	Property Owner
Entity Name:	MICHAEL & KIMBERLY DAPPER
Entity Title:	Not reported
Affiliation Address:	6426 SHATTUCK AVE
Affiliation City:	OAKLAND
Affiliation State:	Not reported
Affiliation Country:	Not reported
Affiliation Zip:	Not reported
Affiliation Phone:	,

Affiliation Type Desc:	Environmental Contact
Entity Name:	ENVIR MGMT
Entity Title:	Not reported
Affiliation Address:	6426 SHATTUCK AVE
Affiliation City:	OAKLAND
Affiliation State:	CA
Affiliation Country:	Not reported
Affiliation Zip:	Not reported
Affiliation Phone:	,

Affiliation Type Desc:	Environmental Contact
Entity Name:	MICHAEL DAPPER
Entity Title:	Not reported
Affiliation Address:	6426 SHATTUCK AVE
Affiliation City:	OAKLAND
Affiliation State:	Not reported
Affiliation Country:	Not reported
Affiliation Zip:	Not reported
Affiliation Phone:	,

Affiliation Type Desc:	Document Preparer
Entity Name:	KPA, LLC
Entity Title:	Not reported
Affiliation Address:	Not reported
Affiliation City:	Not reported
Affiliation State:	Not reported
Affiliation Country:	Not reported

BOB MOTTER BODY SHOP (Continued) **1000124708**

Affiliation Zip: Not reported
Affiliation Phone: ,

Name: BOB MOTTER BODY SHOP
Address: 6426 SHATTUCK AVE
City,State,Zip: OAKLAND, CA 94609
Site ID: 12880
CERS ID: 10451731
CERS Description: Chemical Storage Facilities

Violations:
Site ID: 12880
Site Name: BOB MOTTER BODY SHOP
Violation Date: 09-21-2022
Citation: HSC 6.95 25505(c) - California Health and Safety Code, Chapter 6.95, Section(s) 25505(c)
Violation Description: Failure to have a business plan readily available to personnel of the business or the unified program facility with responsibilities for emergency response or training.
Violation Notes: Returned to compliance on 12/28/2022. The business failed to have the hazardous material business plan readily available to personnel of the business or the unified program facility with responsibilities for emergency response or training. Provide a readily available business plan to personnel of the business or the unified program facility with responsibilities for emergency response or training. Document that appropriate personnel have the business plan readily available.
Violation Division: Alameda County Environmental Health
Violation Program: HMRRP
Violation Source: CERS,

Site ID: 12880
Site Name: BOB MOTTER BODY SHOP
Violation Date: 08-19-2016
Citation: HSC 6.95 25508(a)(1) - California Health and Safety Code, Chapter 6.95, Section(s) 25508(a)(1)
Violation Description: Failure to complete and electronically submit a business plan when storing/handling a hazardous material at or above reportable quantities.
Violation Notes: Returned to compliance on 02/10/2017.
Violation Division: Alameda County Environmental Health
Violation Program: HMRRP
Violation Source: CERS,

Site ID: 12880
Site Name: BOB MOTTER BODY SHOP
Violation Date: 09-21-2022
Citation: HSC 6.95 25508(a)(3) - California Health and Safety Code, Chapter 6.95, Section(s) 25508(a)(3)
Violation Description: Failure to complete and electronically submit a site map with all required content.
Violation Notes: Returned to compliance on 12/28/2022. The business failed to electronically submit a site map with all required content including: north orientation, loading area, internal roads, adjacent streets, storm and sewer drains, access and exit points, emergency shut offs, evacuation staging area, hazardous materials/waste storage areas and emergency response equipment. The facility did not submit an HMBP Plan in CERS. Electronically submit a site map with all required content.

BOB MOTTER BODY SHOP (Continued) **1000124708**

Violation Division:	Alameda County Environmental Health
Violation Program:	HMRRP
Violation Source:	CERS,
Site ID:	12880
Site Name:	BOB MOTTER BODY SHOP
Violation Date:	09-21-2022
Citation:	HSC 6.95 25507 - California Health and Safety Code, Chapter 6.95, Section(s) 25507
Violation Description:	Failure to adequately establish and implement a business plan when storing/handling a hazardous material at or above reportable quantities.
Violation Notes:	Returned to compliance on 12/28/2022. The business failed to establish and implement a business plan when handling hazardous materials at or above the reportable threshold quantities. The facility did not submit an HMBP Plan in CERS. Establish and implement a business plan for the facility. Submit documentation of correction to the unified program agency.
Violation Division:	Alameda County Environmental Health
Violation Program:	HMRRP
Violation Source:	CERS,
Site ID:	12880
Site Name:	BOB MOTTER BODY SHOP
Violation Date:	09-21-2022
Citation:	HSC 6.95 25508(a)(3) - California Health and Safety Code, Chapter 6.95, Section(s) 25508(a)(3)
Violation Description:	Failure to establish and electronically submit an adequate emergency response plan and procedures for a release or threatened release of a hazardous material.
Violation Notes:	Returned to compliance on 12/28/2022. The business failed to establish and electronically submit adequate emergency response procedures for a release or threatened release of a hazardous material. The facility did not submit an HMBP Plan in CERS. Establish and electronically submit adequate emergency response procedures for a release or threatened release of a hazardous material within 30 days.
Violation Division:	Alameda County Environmental Health
Violation Program:	HMRRP
Violation Source:	CERS,
Site ID:	12880
Site Name:	BOB MOTTER BODY SHOP
Violation Date:	09-21-2022
Citation:	HSC 6.95 25508(a)(3) - California Health and Safety Code, Chapter 6.95, Section(s) 25508(a)(3)
Violation Description:	Failure to report program data electronically.
Violation Notes:	Returned to compliance on 12/28/2022. The business failed to electronically submit the Business Activities Page and/or Business Owner Operator Identification Page, or failed to report complete or accurate information on these forms. The facility did not submit an HMBP Plan in CERS. Complete and electronically submit the Business Activities Page and/or Business Owner Operator Identification Page.
Violation Division:	Alameda County Environmental Health
Violation Program:	HMRRP
Violation Source:	CERS,
Site ID:	12880

Map ID
Direction
Distance
Elevation Site

MAP FINDINGS

Database(s) EDR ID Number EPA ID Number

BOB MOTTER BODY SHOP (Continued) **1000124708**

Site Name: BOB MOTTER BODY SHOP
Violation Date: 09-21-2022
Citation: HSC 6.95 25508(a)(3) - California Health and Safety Code, Chapter 6.95, Section(s) 25508(a)(3)
Violation Description: Failure to complete and electronically submit hazardous material inventory information for all reportable hazardous materials on site at or above reportable quantities.
Violation Notes: Returned to compliance on 12/28/2022. The business failed to electronically submit complete and accurate chemical inventory information for all hazardous materials on site at or above reportable quantities. The facility did not submit an HMBP Plan in CERS. Electronically submit complete and accurate chemical inventory information for all hazardous materials on site at or above reportable quantities.
Violation Division: Alameda County Environmental Health
Violation Program: HMRRP
Violation Source: CERS,

Site ID: 12880
Site Name: BOB MOTTER BODY SHOP
Violation Date: 09-21-2022
Citation: HSC 6.95 25508(a)(3) - California Health and Safety Code, Chapter 6.95, Section(s) 25508(a)(3)
Violation Description: Failure to establish and/or electronically submit an adequate training program in safety procedures in the event of a release or threatened release of a hazardous material. *Verify agricultural handler exemption HSC 25507.1
Violation Notes: Returned to compliance on 12/28/2022. The business failed to establish and electronically submit an adequate employee training plan, which is reasonable and appropriate for the size of the business and the nature of the hazardous material handled. The facility did not submit an HMBP Plan in CERS. Establish and electronically submit an adequate employee training plan, which is reasonable and appropriate for the size of the business and the nature of the hazardous material handled.
Violation Division: Alameda County Environmental Health
Violation Program: HMRRP
Violation Source: CERS,

Site ID: 12880
Site Name: BOB MOTTER BODY SHOP
Violation Date: 09-21-2022
Citation: HSC 6.95 25508(a)(1) - California Health and Safety Code, Chapter 6.95, Section(s) 25508(a)(1)
Violation Description: Failure to complete and electronically submit a business plan when storing/handling a hazardous material at or above reportable quantities.
Violation Notes: Returned to compliance on 12/28/2022. The business failed to complete and electronically submit initially, annually, or triennially, a business plan when handling hazardous materials at or above the reportable threshold quantities. The facility did not submit an HMBP Plan in CERS. Complete and electronically submit a business plan.
Violation Division: Alameda County Environmental Health
Violation Program: HMRRP
Violation Source: CERS,

Site ID: 12880
Site Name: BOB MOTTER BODY SHOP

BOB MOTTER BODY SHOP (Continued) **1000124708**

Violation Date:	09-21-2022
Citation:	HSC 6.95 25505.1 - California Health and Safety Code, Chapter 6.95, Section(s) 25505.1
Violation Description:	Failure to notify property owner in writing that the business is subject to the business plan program and has complied with its provisions.
Violation Notes:	Returned to compliance on 03/02/2023. The business failed to notify property owner in writing that the business is subject to the business plan program and has complied with its provisions. Notify the property owner in writing that the business is subject to the business plan program and has complied with its provisions. Submit documentation of correction to the unified program agency.
Violation Division:	Alameda County Environmental Health
Violation Program:	HMRRP
Violation Source:	CERS,
Site ID:	12880
Site Name:	BOB MOTTER BODY SHOP
Violation Date:	12-06-2016
Citation:	HSC 6.95 25508(a)(1) - California Health and Safety Code, Chapter 6.95, Section(s) 25508(a)(1)
Violation Description:	Failure to complete and electronically submit a business plan when storing/handling a hazardous material at or above reportable quantities.
Violation Notes:	Returned to compliance on 02/10/2017.
Violation Division:	Alameda County Environmental Health
Violation Program:	HMRRP
Violation Source:	CERS,
Site ID:	12880
Site Name:	BOB MOTTER BODY SHOP
Violation Date:	09-21-2022
Citation:	HSC 6.11 25404(e)(4) - California Health and Safety Code, Chapter 6.11, Section(s) 25404(e)(4)
Violation Description:	Failure to report, and report accurately, program data (such as hazardous waste generation activities) electronically.
Violation Notes:	Returned to compliance on 12/28/2022. Owner/Operator failed to report program data electronically into CERS, or reported information incorrectly. Complete all required reporting into CERS.
Violation Division:	Alameda County Environmental Health
Violation Program:	HW
Violation Source:	CERS,
Site ID:	12880
Site Name:	BOB MOTTER BODY SHOP
Violation Date:	09-21-2022
Citation:	Un-Specified
Violation Description:	Hazardous Waste Generator Program - Administration/Documentation - General Local Ordinance
Violation Notes:	Returned to compliance on 12/28/2022. The facility is operating without a permit from ACDEH since 2021. Obtain a permit to operate from ACDEH by submitting the full amount of fees due. Post the permit at your facility and submit a photograph of the posted permit to ACDEH.
Violation Division:	Alameda County Environmental Health
Violation Program:	HW
Violation Source:	CERS,

BOB MOTTER BODY SHOP (Continued) **1000124708**

Site ID: 12880
Site Name: BOB MOTTER BODY SHOP
Violation Date: 09-21-2022
Citation: HSC 6.95 25505(a)(4) - California Health and Safety Code, Chapter 6.95, Section(s) 25505(a)(4)
Violation Description: Failure to provide initial and annual training to all employees in safety procedures in the event of a release or threatened release of a hazardous material or failure to document and maintain training records for a minimum of three years.
Violation Notes: Returned to compliance on 03/02/2023. The business failed to provide initial and annual training to all employees in safety procedures in the event of a release or threatened release of a hazardous material including familiarity with the emergency response plan or failure to document and maintain training records for a minimum of three years. Establish and electronically submit an employee training program containing provisions to ensure initial and annual training for all employees in safety procedures in the event of a release or threatened release of a hazardous material and document and maintain training records for a minimum of three years.
Violation Division: Alameda County Environmental Health
Violation Program: HMRRP
Violation Source: CERS,

Site ID: 12880
Site Name: BOB MOTTER BODY SHOP
Violation Date: 09-21-2022
Citation: Un-Specified
Violation Description: Business Plan Program - Administration/Documentation - General Local Ordinance
Violation Notes: Returned to compliance on 12/28/2022. The facility is operating without a permit from ACDEH since 2021. Obtain a permit to operate from ACDEH by submitting the full amount of fees due. Post the permit at your facility and submit a photograph of the posted permit to ACDEH.
Violation Division: Alameda County Environmental Health
Violation Program: HMRRP
Violation Source: CERS,

Site ID: 12880
Site Name: BOB MOTTER BODY SHOP
Violation Date: 02-02-2017
Citation: 40 CFR 1 262.34(d)(5)(ii) - U.S. Code of Federal Regulations, Title 40, Chapter 1, Section(s) 262.34(d)(5)(ii)
Violation Description: Failure to post the following information next to the telephone: (A) The name and telephone number of the emergency coordinator; (B) Location of fire extinguishers and spill control material, and, if present, fire alarm; and (C) The telephone number of the fire department, unless the facility has a direct alarm.
Violation Notes: Returned to compliance on 02/02/2017. OBSERVATION: Generator failed to post, next to the telephone, Emergency Information containing the location of emergency equipment, contact names and numbers. CORRECTIVE ACTION: Owner/Operator shall immediately post, next to the telephone, emergency information that contains the required information in accordance with Title 22. CORRECTED ON SITE.
Violation Division: Alameda County Environmental Health
Violation Program: HW
Violation Source: CERS,

BOB MOTTER BODY SHOP (Continued) **1000124708**

Site ID: 12880
Site Name: BOB MOTTER BODY SHOP
Violation Date: 09-02-2020
Citation: 40 CFR 1 262.34(d)(5)(ii) - U.S. Code of Federal Regulations, Title 40, Chapter 1, Section(s) 262.34(d)(5)(ii)
Violation Description: Failure to post the following information next to the telephone: (A) The name and telephone number of the emergency coordinator; (B) Location of fire extinguishers and spill control material, and, if present, fire alarm; and (C) The telephone number of the fire department, unless the facility has a direct alarm.
Violation Notes: Returned to compliance on 09/02/2020. Emergency information is not posted next to the telephone. The owner posted the emergency information. This was corrected on site.
Violation Division: Alameda County Environmental Health
Violation Program: HW
Violation Source: CERS,

Evaluation:
Eval General Type: Other/Unknown
Eval Date: 05-19-2022
Violations Found: No
Eval Type: Other, not routine, done by local agency
Eval Notes: ALAMEDA COUNTY DEPARTMENT OF ENVIRONMENTAL HEALTH (ACDEH) ON SITE FOR CLOSURE INSPECTION. MET WITH MICHAEL DAPPER, THE OWNER. THE BUSINESS BOB MOTTER BODY SHOP INC THAT WAS OWNED BY MICHAEL DAPPER WAS SOLD TO CHILTON AUTO BODY IN 2021 AND WILL BECOME A PART OF THE FRANCHISE. THE SALE OF THE BUSINESS HAS ALREADY GONE THROUGH ESCROW AND IS FINAL. MICHAEL STILL HAS WASTE ON SITE THAT NEEDS TO BE DISPOSED OF AND THERFORE ACDEH COULD NOT OFFICIAL CLOSE THE BUSINESS. ACCORDING TO SEAN CADWALLANDER A MANAGER FOR CHILTON AUTO BODY, BOB MOTTER BODY SHOP INC WILL CHANGE THE NAME TO CHILTON AUTO BODY. ACDEH WILL CONDUCT A FINAL CLOSURE INSPECTION IN TWO WEEKS WHEN ALL OF THE WASTE GENERATED FROM MICAHEL DAPPER FROM BOB MOTTER BODY SHOP IS DISPODED OF AND THE NEW OWNER'S CHILTON AUTO BODY UPDATES THE CERS.
Eval Division: Alameda County Environmental Health
Eval Program: HW
Eval Source: CERS,

Eval General Type: Compliance Evaluation Inspection
Eval Date: 09-21-2022
Violations Found: Yes
Eval Type: Routine done by local agency
Eval Notes: ALAMEDA COUNTY DEPARTMENT IF ENVIRONMENTAL HEALTH (ACDEH) ON SITE FOR INTIAL ROUTINE HAZARDOUS MATERIALS BUSINESS PLAN (HMBP) PROGRAM INSPECTION. ESCORTED BY SEAN CADWALLADER, THE GENERAL MANAGER AND MICHAEL DAPPER, THE PREVIOUS OWNER. ALL VIOLATIONS NOTED IN THE INSPECTION REPORT SHALL BE CORRECTED IMMEDIATELY.
Eval Division: Alameda County Environmental Health
Eval Program: HMRRP
Eval Source: CERS,

Eval General Type: Compliance Evaluation Inspection
Eval Date: 07-18-2014
Violations Found: No
Eval Type: Routine done by local agency
Eval Notes: During the inspection no violations were observed.
Eval Division: Oakland City Fire Department

BOB MOTTER BODY SHOP (Continued) **1000124708**

Eval Program: HW
Eval Source: CERS,

Eval General Type: Compliance Evaluation Inspection
Eval Date: 02-02-2017
Violations Found: Yes
Eval Type: Routine done by local agency
Eval Notes: Routine hazardous waste generator (HWG) inspection of Bob Motter Body Shop at 6426 Shattuck Ave, Oakland. Permission for inspection and facility walk through conducted by Michael Dapper, owner. Email inspection report to: Bob Motter Body Shop (hotdogge@pacbell.net). Facility provides auto body repair, paint, and frame straightening. Hazardous waste generated by the facility includes: paint gun liners. auto body sanding dust. paint spray booth filters. waste paint rinsate. waste paint related materials. Violations were NOT observed during this hazardous waste generator inspection. Maintain the facility's same level of Best Management Practices with regard to hazardous waste container management and labeling, accumulation time limits, emergency response, employee training, and documentation of manifests and employee training.
Eval Division: Alameda County Environmental Health
Eval Program: HW
Eval Source: CERS,

Eval General Type: Other/Unknown
Eval Date: 02-03-2017
Violations Found: No
Eval Type: Other, not routine, done by local agency
Eval Notes: HMBP EXIT. HAZMAT BELOW RQ.
Eval Division: Alameda County Environmental Health
Eval Program: HMRRP
Eval Source: CERS,

Eval General Type: Compliance Evaluation Inspection
Eval Date: 09-02-2020
Violations Found: Yes
Eval Type: Routine done by local agency
Eval Notes: ALAMEDA COUNTY DEPARTMENT OF ENVIRONMENTAL HEALTH (ACDEH) ON SITE FOR HAZARDOUS WASTE GENERATOR (HWG)INSPECTION. ESCORTED BY MICHAEL DAPPER, THE OWNER. ALL VIOLATIONS NOTED ON THE INSPECTION REPORT WERE CORRECTED ON SITE. AFTER REVIEWING THE GENERATOR'S DISPOSAL RECORDS AND BUSINESS OPERATIONS, IT WAS OBSERVED THE FACILITY IS A VERY SMALL QUANTITY HAZARDOUS WASTE GENERATOR WHO GENERATES LESS THAN 100 KG OF HAZARDOUS WASTE PER MONTH.
Eval Division: Alameda County Environmental Health
Eval Program: HW
Eval Source: CERS,

Eval General Type: Other/Unknown
Eval Date: 09-21-2022
Violations Found: No
Eval Type: Other, not routine, done by local agency
Eval Notes: ACDEH ON SITE FOR CLOSURE INSPECTION. NO HAZARDOUS WASTE ON SITE.
Eval Division: Alameda County Environmental Health
Eval Program: HW
Eval Source: CERS,

Map ID
Direction
Distance
Elevation Site

MAP FINDINGS

Database(s) EDR ID Number EPA ID Number

BOB MOTTER BODY SHOP (Continued) **1000124708**

Eval General Type: Compliance Evaluation Inspection
Eval Date: 09-21-2022
Violations Found: Yes
Eval Type: Routine done by local agency
Eval Notes: ALAMEDA COUNTY DEPARTMENT IF ENVIRONMENTAL HEALTH (ACDEH) ON SITE FOR INTIAL ROUTINE HAZARDOUS WASTE GENERATOR (HWG) PROGRAM INSPECTION. ESCORTED BY SEAN CADWALLADER, THE GENERAL MANAGER AND MICHAEL DAPPER, THE PREVIOUS OWNER. ALL VIOLATIONS NOTED IN THE INSPECTION REPORT SHALL BE CORRECTED IMMEDIATELY.
Eval Division: Alameda County Environmental Health
Eval Program: HW
Eval Source: CERS,

Eval General Type: Other/Unknown
Eval Date: 12-06-2016
Violations Found: Yes
Eval Type: Other, not routine, done by local agency
Eval Notes: HMBP NOV LETTER/TRACKING VIOLATION
Eval Division: Alameda County Environmental Health
Eval Program: HMRRP
Eval Source: CERS,

Eval General Type: Compliance Evaluation Inspection
Eval Date: 02-02-2017
Violations Found: No
Eval Type: Routine done by local agency
Eval Notes: Routine hazardous materials business plan (HMBP) inspection of Bob Motter Body Shop, Inc, at 6426 Shattuck Ave, Oakland. Permission for inspection and facility walk through conducted by Michael Dapper, owner. Email inspection report to: Bob Motter Body Shop (hotdogge@pacbell.net). Facility provides auto body repair, paint, and frame straightening. Hazardous materials observed: 2 x 43 cubic foot argon/co2. 15 gallon steel drum of paint gun liners. 5 gallon plastic bucket of sanding disk waste. 55 gallon steel drum of paint spray booth filters. 5 gallon gasoline can. 2 x 5 gallon drums of lacquer thinner. 30 gallon black poly container. 30 gallon blue poly container. 30 gallon black steel drum of waste paint rinsate. 30 gallon blue steel drum of waste paint. 30 gallon drum of cleaning solvent. 30 gallon drum of waterborne cleaning solution. Numerous pint and gallon containers of PPG water based automotive paint. No single gas 200 [Truncated]
Eval Division: Alameda County Environmental Health
Eval Program: HMRRP
Eval Source: CERS,

Eval General Type: Compliance Evaluation Inspection
Eval Date: 07-18-2014
Violations Found: No
Eval Type: Routine done by local agency
Eval Notes: During the inspection no violations were observed.
Eval Division: Oakland City Fire Department
Eval Program: HMRRP
Eval Source: CERS,

Eval General Type: Other/Unknown
Eval Date: 08-19-2016
Violations Found: Yes

BOB MOTTER BODY SHOP (Continued) **1000124708**

Eval Type: Other, not routine, done by local agency
Eval Notes: HMBP NOV LETTER
Eval Division: Alameda County Environmental Health
Eval Program: HMRRP
Eval Source: CERS,

Enforcement Action:
Site ID: 12880
Site Name: BOB MOTTER BODY SHOP
Site Address: 6426 SHATTUCK AVE
Site City: OAKLAND
Site Zip: 94609
Enf Action Date: 08-22-2016
Enf Action Type: Notice of Violation (Unified Program)
Enf Action Description: Notice of Violation Issued by the Inspector at the Time of Inspection
Enf Action Notes: Not reported
Enf Action Division: Alameda County Environmental Health
Enf Action Program: HMRRP
Enf Action Source: CERS,

Site ID: 12880
Site Name: BOB MOTTER BODY SHOP
Site Address: 6426 SHATTUCK AVE
Site City: OAKLAND
Site Zip: 94609
Enf Action Date: 12-06-2016
Enf Action Type: Notice of Violation (Unified Program)
Enf Action Description: Notice of Violation Issued by the Inspector at the Time of Inspection
Enf Action Notes: Not reported
Enf Action Division: Alameda County Environmental Health
Enf Action Program: HMRRP
Enf Action Source: CERS,

Coordinates:
Site ID: 12880
Facility Name: BOB MOTTER BODY SHOP
Env Int Type Code: HWG
Program ID: 10451731
Coord Name: Not reported
Ref Point Type Desc: Center of a facility or station.,
Latitude: 37.850120
Longitude: -122.265500

Affiliation:
Affiliation Type Desc: Environmental Contact
Entity Name: James Burbank
Entity Title: Not reported
Affiliation Address: 361 Quarry Rd
Affiliation City: San Carlos
Affiliation State: CA
Affiliation Country: Not reported
Affiliation Zip: 94070
Affiliation Phone: ,

Affiliation Type Desc: Facility Mailing Address
Entity Name: Mailing Address

BOB MOTTER BODY SHOP (Continued) **1000124708**

Entity Title:	Not reported
Affiliation Address:	361 Quarry Rd
Affiliation City:	San Carlos
Affiliation State:	CA
Affiliation Country:	Not reported
Affiliation Zip:	94070
Affiliation Phone:	,
Affiliation Type Desc:	Parent Corporation
Entity Name:	CHILTON AUTO BODY INC
Entity Title:	Not reported
Affiliation Address:	Not reported
Affiliation City:	Not reported
Affiliation State:	Not reported
Affiliation Country:	Not reported
Affiliation Zip:	Not reported
Affiliation Phone:	,
Affiliation Type Desc:	CUPA District
Entity Name:	Alameda County Env Health
Entity Title:	Not reported
Affiliation Address:	1131 Harbor Parkway, Suite 240
Affiliation City:	Alameda
Affiliation State:	CA
Affiliation Country:	Not reported
Affiliation Zip:	94502-6577
Affiliation Phone:	(510) 567-6700,
Affiliation Type Desc:	Legal Owner
Entity Name:	Mike Chilton
Entity Title:	Not reported
Affiliation Address:	361 Quarry Rd
Affiliation City:	San Carlos
Affiliation State:	CA
Affiliation Country:	United States
Affiliation Zip:	94070
Affiliation Phone:	(650) 591-7700,
Affiliation Type Desc:	Operator
Entity Name:	CHILTON AUTO BODY BERKELEY
Entity Title:	Not reported
Affiliation Address:	Not reported
Affiliation City:	Not reported
Affiliation State:	Not reported
Affiliation Country:	Not reported
Affiliation Zip:	Not reported
Affiliation Phone:	(650) 591-7700,
Affiliation Type Desc:	Property Owner
Entity Name:	MICHAEL & KIMBERLY DAPPER
Entity Title:	Not reported
Affiliation Address:	6426 SHATTUCK AVE
Affiliation City:	OAKLAND
Affiliation State:	Not reported
Affiliation Country:	Not reported
Affiliation Zip:	Not reported
Affiliation Phone:	,

BOB MOTTER BODY SHOP (Continued) **1000124708**

Affiliation Type Desc:	Environmental Contact
Entity Name:	ENVIR MGMT
Entity Title:	Not reported
Affiliation Address:	6426 SHATTUCK AVE
Affiliation City:	OAKLAND
Affiliation State:	CA
Affiliation Country:	Not reported
Affiliation Zip:	Not reported
Affiliation Phone:	,
Affiliation Type Desc:	Environmental Contact
Entity Name:	MICHAEL DAPPER
Entity Title:	Not reported
Affiliation Address:	6426 SHATTUCK AVE
Affiliation City:	OAKLAND
Affiliation State:	Not reported
Affiliation Country:	Not reported
Affiliation Zip:	Not reported
Affiliation Phone:	,
Affiliation Type Desc:	Document Preparer
Entity Name:	KPA, LLC
Entity Title:	Not reported
Affiliation Address:	Not reported
Affiliation City:	Not reported
Affiliation State:	Not reported
Affiliation Country:	Not reported
Affiliation Zip:	Not reported
Affiliation Phone:	,

N59 **ROCKRIDGE TWO WHEELS INC** **RCRA NonGen / NLR** **1024874689**
ENE **6432 SHATTUCK AVE** **CAL000443345**
1/8-1/4 **OAKLAND, CA 94609**
0.232 mi.
1227 ft. **Site 6 of 10 in cluster N**

Relative:
Higher

Actual:
133 ft.

RCRA Listings:

Date Form Received by Agency:	20190207
Handler Name:	Rockridge Two Wheels Inc
Handler Address:	6432 Shattuck Ave
Handler City,State,Zip:	OAKLAND, CA 94609
EPA ID:	CAL000443345
Contact Name:	DARRAGH HOWARD
Contact Address:	6432 SHATTUCK AVE
Contact City,State,Zip:	OAKLAND, CA 94609
Contact Telephone:	510-594-0789
Contact Fax:	Not reported
Contact Email:	DH@ROCKRIDGETWOWHEELS.COM
Contact Title:	Not reported
EPA Region:	09
Land Type:	Not reported
Federal Waste Generator Description:	Not a generator, verified
Non-Notifier:	Not reported
Biennial Report Cycle:	Not reported
Accessibility:	Not reported
Active Site Indicator:	Handler Activities
State District Owner:	Not reported

Map ID
Direction
Distance
Elevation | Site | MAP FINDINGS | Database(s) | EDR ID Number
EPA ID Number

ROCKRIDGE TWO WHEELS INC (Continued) **1024874689**

State District:		Not reported
Mailing Address:		6432 SHATTUCK AVE
Mailing City,State,Zip:		OAKLAND, CA 94609
Owner Name:	Darragh Howard	
Owner Type:		Other
Operator Name:	Darragh Howard	
Operator Type:		Other
Short-Term Generator Activity:		No
Importer Activity:		No
Mixed Waste Generator:		No
Transporter Activity:		No
Transfer Facility Activity:		No
Recycler Activity with Storage:		No
Small Quantity On-Site Burner Exemption:		No
Smelting Melting and Refining Furnace Exemption:		No
Underground Injection Control:		No
Off-Site Waste Receipt:		No
Universal Waste Indicator:		Yes
Universal Waste Destination Facility:		Yes
Federal Universal Waste:		No
Active Site State-Reg Handler:		---
Federal Facility Indicator:		Not reported
Hazardous Secondary Material Indicator:		N
Sub-Part K Indicator:		Not reported
2018 GPRA Permit Baseline:		Not on the Baseline
2018 GPRA Renewals Baseline:		Not on the Baseline
202 GPRA Corrective Action Baseline:		No
Subject to Corrective Action Universe:		No
Non-TSDFs Where RCRA CA has Been Imposed Universe:		No
Corrective Action Priority Ranking:		No NCAPS ranking
Environmental Control Indicator:		No
Institutional Control Indicator:		No
Human Exposure Controls Indicator:		N/A
Groundwater Controls Indicator:		N/A
Significant Non-Complier Universe:		No
Unaddressed Significant Non-Complier Universe:		No
Addressed Significant Non-Complier Universe:		No
Significant Non-Complier With a Compliance Schedule Universe:		No
Financial Assurance Required:		Not reported
Handler Date of Last Change:		20190222
Recognized Trader-Importer:		No
Recognized Trader-Exporter:		No
Importer of Spent Lead Acid Batteries:		No
Exporter of Spent Lead Acid Batteries:		No
Recycler Activity Without Storage:		No
Manifest Broker:		No
Sub-Part P Indicator:		No

Handler - Owner Operator:

Owner/Operator Indicator:	Owner
Owner/Operator Name: DARRAGH HOWARD	
Legal Status:	Other
Date Became Current:	Not reported
Date Ended Current:	Not reported
Owner/Operator Address:	3334 FOLSOM ST
Owner/Operator City,State,Zip:	SAN FRANCISCO, CA 94110

Map ID
Direction
Distance
Elevation | Site | MAP FINDINGS | Database(s) | EDR ID Number
EPA ID Number

ROCKRIDGE TWO WHEELS INC (Continued) **1024874689**

Owner/Operator Telephone: 415-307-1779
Owner/Operator Telephone Ext: Not reported
Owner/Operator Fax: Not reported
Owner/Operator Email: Not reported

Owner/Operator Indicator: Operator
Owner/Operator Name: DARRAGH HOWARD
Legal Status: Other
Date Became Current: Not reported
Date Ended Current: Not reported
Owner/Operator Address: 6432 SHATTUCK AVE
Owner/Operator City,State,Zip: OAKLAND, CA 94609
Owner/Operator Telephone: 510-594-0789
Owner/Operator Telephone Ext: Not reported
Owner/Operator Fax: Not reported
Owner/Operator Email: Not reported

Historic Generators:
Receive Date: 20190207
Handler Name: ROCKRIDGE TWO WHEELS INC
Federal Waste Generator Description: Not a generator, verified
State District Owner: Not reported
Large Quantity Handler of Universal Waste: No
Recognized Trader Importer: No
Recognized Trader Exporter: No
Spent Lead Acid Battery Importer: No
Spent Lead Acid Battery Exporter: No
Current Record: Yes
Non Storage Recycler Activity: Not reported
Electronic Manifest Broker: Not reported

List of NAICS Codes and Descriptions:
NAICS Code: 56299
NAICS Description: All Other Waste Management Services

Facility Has Received Notices of Violations:
Violations: No Violations Found

Evaluation Action Summary:
Evaluations: No Evaluations Found

N60 **ROCKRIDGE TWO WHEELS** **RCRA NonGen / NLR** **1027702307**
ENE **6432 SHATTUCK AVE** **CAL000478940**
1/8-1/4 **OAKLAND, CA 94609**
0.232 mi.
1227 ft. **Site 7 of 10 in cluster N**

Relative:
Higher

Actual:
133 ft.

RCRA Listings:
Date Form Received by Agency: 20230626
Handler Name: Rockridge Two Wheels
Handler Address: 6432 Shattuck Ave
Handler City,State,Zip: OAKLAND, CA 94609
EPA ID: CAL000478940
Contact Name: JUSTIN WATSON
Contact Address: 69 DUBOCE AVE

Map ID
Direction
Distance
Elevation Site

MAP FINDINGS

Database(s) EDR ID Number EPA ID Number

ROCKRIDGE TWO WHEELS (Continued) **1027702307**

Contact City,State,Zip:		SAN FRANCISCO, CA 94103
Contact Telephone:		303-817-9360
Contact Fax:		Not reported
Contact Email:		JUSTINW@ROCKRIDGETWOWHEELES.COM
Contact Title:		Not reported
EPA Region:		09
Land Type:		Not reported
Federal Waste Generator Description:		Not a generator, verified
Non-Notifier:		Not reported
Biennial Report Cycle:		Not reported
Accessibility:		Not reported
Active Site Indicator:		Not reported
State District Owner:		Not reported
State District:		Not reported
Mailing Address:		6432 SHATTUCK AVE
Mailing City,State,Zip:		OAKLAND, CA 94609
Owner Name:	Rockridge East Bay Llc	
Owner Type:		Other
Operator Name:	Justin Watson	
Operator Type:		Other
Short-Term Generator Activity:		No
Importer Activity:		No
Mixed Waste Generator:		No
Transporter Activity:		No
Transfer Facility Activity:		No
Recycler Activity with Storage:		No
Small Quantity On-Site Burner Exemption:		No
Smelting Melting and Refining Furnace Exemption:		No
Underground Injection Control:		No
Off-Site Waste Receipt:		No
Universal Waste Indicator:		No
Universal Waste Destination Facility:		No
Federal Universal Waste:		No
Active Site State-Reg Handler:		---
Federal Facility Indicator:		Not reported
Hazardous Secondary Material Indicator:		N
Sub-Part K Indicator:		Not reported
2018 GPRA Permit Baseline:		Not on the Baseline
2018 GPRA Renewals Baseline:		Not on the Baseline
202 GPRA Corrective Action Baseline:		No
Subject to Corrective Action Universe:		No
Non-TSDFs Where RCRA CA has Been Imposed Universe:		No
Corrective Action Priority Ranking:		No NCAPS ranking
Environmental Control Indicator:		No
Institutional Control Indicator:		No
Human Exposure Controls Indicator:		N/A
Groundwater Controls Indicator:		N/A
Significant Non-Complier Universe:		No
Unaddressed Significant Non-Complier Universe:		No
Addressed Significant Non-Complier Universe:		No
Significant Non-Complier With a Compliance Schedule Universe:		No
Financial Assurance Required:		Not reported
Handler Date of Last Change:		20230630
Recognized Trader-Importer:		No
Recognized Trader-Exporter:		No
Importer of Spent Lead Acid Batteries:		No
Exporter of Spent Lead Acid Batteries:		No

ROCKRIDGE TWO WHEELS (Continued) **1027702307**

Recycler Activity Without Storage: No
Manifest Broker: No
Sub-Part P Indicator: No

Handler - Owner Operator:
Owner/Operator Indicator: Operator
Owner/Operator Name: JUSTIN WATSON
Legal Status: Other
Date Became Current: Not reported
Date Ended Current: Not reported
Owner/Operator Address: 69 DUBOCE AVE
Owner/Operator City,State,Zip: SAN FRANCISCO, CA 94103
Owner/Operator Telephone: 303-817-9360
Owner/Operator Telephone Ext: Not reported
Owner/Operator Fax: Not reported
Owner/Operator Email: Not reported

Owner/Operator Indicator: Owner
Owner/Operator Name: ROCKRIDGE EAST BAY LLC
Legal Status: Other
Date Became Current: Not reported
Date Ended Current: Not reported
Owner/Operator Address: 69 DUBOCE AVE
Owner/Operator City,State,Zip: SAN FRANCISCO, CA 94103
Owner/Operator Telephone: 415-350-2420
Owner/Operator Telephone Ext: Not reported
Owner/Operator Fax: Not reported
Owner/Operator Email: Not reported

Historic Generators:
Receive Date: 20230626
Handler Name: ROCKRIDGE TWO WHEELS
Federal Waste Generator Description: Not a generator, verified
State District Owner: Not reported
Large Quantity Handler of Universal Waste: No
Recognized Trader Importer: No
Recognized Trader Exporter: No
Spent Lead Acid Battery Importer: No
Spent Lead Acid Battery Exporter: No
Current Record: Yes
Non Storage Recycler Activity: No
Electronic Manifest Broker: No

List of NAICS Codes and Descriptions:
NAICS Code: 811490
NAICS Description: Other Personal And Household Goods Repair And Maintenance

Facility Has Received Notices of Violations:
Violations: No Violations Found

Evaluation Action Summary:
Evaluations: No Evaluations Found

MAP FINDINGS

Map ID
Direction
Distance
Elevation | Site | Database(s) | EDR ID Number
EPA ID Number

N61 ENE 1/8-1/4 0.232 mi. 1227 ft. | **ROCKRIDGE TWO WHEELS INC.**
6432 SHATTUCK AVE
OAKLAND, CA 94609
Site 8 of 10 in cluster N | **RCRA NonGen / NLR** | **1031039793**
CAC003266053

Relative: Higher

Actual: 133 ft.

RCRA Listings:

Date Form Received by Agency:		20231220
Handler Name:		Rockridge Two Wheels Inc.
Handler Address:		6432 Shattuck Ave
Handler City,State,Zip:		OAKLAND, CA 94609
EPA ID:		CAC003266053
Contact Name:		ALEX TAYLOR
Contact Address:		6432 SHATTUCK AVE
Contact City,State,Zip:		OAKLAND, CA 94609
Contact Telephone:		510-594-0789
Contact Fax:		Not reported
Contact Email:		ALEXT@ROCKRIDGETWOWHEELS.COM
Contact Title:		Not reported
EPA Region:		09
Land Type:		Not reported
Federal Waste Generator Description:		Not a generator, verified
Non-Notifier:		Not reported
Biennial Report Cycle:		Not reported
Accessibility:		Not reported
Active Site Indicator:		Not reported
State District Owner:		Not reported
State District:		Not reported
Mailing Address:		6432 SHATTUCK AVE
Mailing City,State,Zip:		OAKLAND, CA 94609
Owner Name:	Alex Taylor	
Owner Type:		Other
Operator Name:	Alex Taylor	
Operator Type:		Other
Short-Term Generator Activity:		No
Importer Activity:		No
Mixed Waste Generator:		No
Transporter Activity:		No
Transfer Facility Activity:		No
Recycler Activity with Storage:		No
Small Quantity On-Site Burner Exemption:		No
Smelting Melting and Refining Furnace Exemption:		No
Underground Injection Control:		No
Off-Site Waste Receipt:		No
Universal Waste Indicator:		No
Universal Waste Destination Facility:		No
Federal Universal Waste:		No
Active Site State-Reg Handler:		---
Federal Facility Indicator:		Not reported
Hazardous Secondary Material Indicator:		N
Sub-Part K Indicator:		Not reported
2018 GPRA Permit Baseline:		Not on the Baseline
2018 GPRA Renewals Baseline:		Not on the Baseline
202 GPRA Corrective Action Baseline:		No
Subject to Corrective Action Universe:		No
Non-TSDFs Where RCRA CA has Been Imposed Universe:		No
Corrective Action Priority Ranking:		No NCAPS ranking
Environmental Control Indicator:		No
Institutional Control Indicator:		No

ROCKRIDGE TWO WHEELS INC. (Continued) **1031039793**

Human Exposure Controls Indicator:	N/A
Groundwater Controls Indicator:	N/A
Significant Non-Complier Universe:	No
Unaddressed Significant Non-Complier Universe:	No
Addressed Significant Non-Complier Universe:	No
Significant Non-Complier With a Compliance Schedule Universe:	No
Financial Assurance Required:	Not reported
Handler Date of Last Change:	20231221
Recognized Trader-Importer:	No
Recognized Trader-Exporter:	No
Importer of Spent Lead Acid Batteries:	No
Exporter of Spent Lead Acid Batteries:	No
Recycler Activity Without Storage:	No
Manifest Broker:	No
Sub-Part P Indicator:	No

Handler - Owner Operator:

Owner/Operator Indicator:	Owner
Owner/Operator Name: ALEX TAYLOR	
Legal Status:	Other
Date Became Current:	Not reported
Date Ended Current:	Not reported
Owner/Operator Address:	6432 SHATTUCK AVE
Owner/Operator City,State,Zip:	OAKLAND, CA 94609
Owner/Operator Telephone:	510-594-0789
Owner/Operator Telephone Ext:	Not reported
Owner/Operator Fax:	Not reported
Owner/Operator Email:	Not reported

Owner/Operator Indicator:	Operator
Owner/Operator Name: ALEX TAYLOR	
Legal Status:	Other
Date Became Current:	Not reported
Date Ended Current:	Not reported
Owner/Operator Address:	6432 SHATTUCK AVE
Owner/Operator City,State,Zip:	OAKLAND, CA 94609
Owner/Operator Telephone:	510-594-0789
Owner/Operator Telephone Ext:	Not reported
Owner/Operator Fax:	Not reported
Owner/Operator Email:	Not reported

Historic Generators:

Receive Date:	20231220
Handler Name: ROCKRIDGE TWO WHEELS INC.	
Federal Waste Generator Description:	Not a generator, verified
State District Owner:	Not reported
Large Quantity Handler of Universal Waste:	No
Recognized Trader Importer:	No
Recognized Trader Exporter:	No
Spent Lead Acid Battery Importer:	No
Spent Lead Acid Battery Exporter:	No
Current Record:	Yes
Non Storage Recycler Activity:	No
Electronic Manifest Broker:	No

Map ID
Direction
Distance
Elevation

MAP FINDINGS

Site

Database(s)

EDR ID Number
EPA ID Number

ROCKRIDGE TWO WHEELS INC. (Continued) **1031039793**

List of NAICS Codes and Descriptions:
NAICS Code: 811111
NAICS Description: General Automotive Repair

Facility Has Received Notices of Violations:
Violations: No Violations Found

Evaluation Action Summary:
Evaluations: No Evaluations Found

N62 **ROCKRIDGE TWO WHEELS INC.** **CERS HAZ WASTE** **S121746055**
ENE **6432 SHATTUCK AVE** **HWTS** **N/A**
1/8-1/4 **OAKLAND, CA 94609**
0.232 mi.
1227 ft. **Site 9 of 10 in cluster N**

Relative:
Higher

Actual:
133 ft.

CERS HAZ WASTE:
Name: ROCKRIDGE TWO WHEELS
Address: 6432 SHATTUCK AVE
City,State,Zip: OAKLAND, CA 94609
Site ID: 148884
CERS ID: 10407172
CERS Description: Hazardous Waste Generator

Violations:
Site ID: 148884
Site Name: Rockridge Two Wheels
Violation Date: 05-05-2023
Citation: HSC 6.5 25123.3(h)(1) - California Health and Safety Code, Chapter 6.5, Section(s) 25123.3(h)(1)
Violation Description: Failure to send hazardous waste offsite for treatment, storage, or disposal of acute/extremely hazardous waste after the first 1-kilogram threshold amount was accumulated within a 90 day period.
Violation Notes: Returned to compliance on 08/22/2023. Owner/Operator who is a generator of <100 kg/mth failed to send hazardous waste offsite for treatment, storage, or disposal within 180/270 days of accumulating 100 kilograms, or within 90 days of accumulating 1 kg of extremely/acutely hazardous waste. The facility had used oil on site longer than 180 days. Dispose of hazardous waste and submit a copy of the manifest/receipt to the CUPA. Ensure that hazardous waste is not stored for more than 180/270 days after the accumulation period begins, and that acute/extremely hazardous waste is not stored for more than 90 days after accumulating 1 kilogram.
Violation Division: Alameda County Environmental Health
Violation Program: HW
Violation Source: CERS,

Site ID: 148884
Site Name: Rockridge Two Wheels
Violation Date: 06-13-2016
Citation: HSC 6.95 25508(a)(1) - California Health and Safety Code, Chapter 6.95, Section(s) 25508(a)(1)
Violation Description: Failure to complete and electronically submit a business plan when storing/handling a hazardous material at or above reportable quantities.
Violation Notes: Returned to compliance on 06/29/2016.

ROCKRIDGE TWO WHEELS INC. (Continued) **S121746055**

Violation Division:	Alameda County Environmental Health
Violation Program:	HMRRP
Violation Source:	CERS,
Site ID:	148884
Site Name:	Rockridge Two Wheels
Violation Date:	05-31-2023
Citation:	HSC 6.95 25505(a)(4) - California Health and Safety Code, Chapter 6.95, Section(s) 25505(a)(4)
Violation Description:	Failure to provide initial and annual training to all employees in safety procedures in the event of a release or threatened release of a hazardous material or failure to document and maintain training records for a minimum of three years.
Violation Notes:	Returned to compliance on 08/22/2023. The business failed to provide initial and annual training to all employees in safety procedures in the event of a release or threatened release of a hazardous material including familiarity with the emergency response plan or failure to document and maintain training records for a minimum of three years. Establish and electronically submit an employee training program containing provisions to ensure initial and annual training for all employees in safety procedures in the event of a release or threatened release of a hazardous material and document and maintain training records for a minimum of three years.
Violation Division:	Alameda County Environmental Health
Violation Program:	HMRRP
Violation Source:	CERS,
Site ID:	148884
Site Name:	Rockridge Two Wheels
Violation Date:	09-18-2017
Citation:	HSC 6.95 25508(a)(1) - California Health and Safety Code, Chapter 6.95, Section(s) 25508(a)(1)
Violation Description:	Failure to annually review and electronically certify that the business plan is complete and accurate on or before the annual due date.
Violation Notes:	Returned to compliance on 10/02/2017. OBSERVATION: The Hazardous Material Business Plan reported to CERS was due June 2017 and has not been submitted. CORRECTIVE ACTION: The 2017 CERS submittal was reported at the time of inspection> CORRECTED AT THE TIME OF INSPECTION
Violation Division:	Alameda County Environmental Health
Violation Program:	HMRRP
Violation Source:	CERS,
Site ID:	148884
Site Name:	Rockridge Two Wheels
Violation Date:	05-15-2023
Citation:	22 CCR 12 66262.12 - California Code of Regulations, Title 22, Chapter 12, Section(s) 66262.12
Violation Description:	Failure to obtain an Identification Number prior to treating, storing, disposing of, transporting or offering for transportation any hazardous waste.
Violation Notes:	Returned to compliance on 08/01/2023. The generator has not obtained an Identification Number to manage hazardous waste. A hazardous waste generator shall not treat, store, dispose of, transport or offer for transportation, hazardous waste without obtaining an Identification Number. The facility had a change of ownership, and the new operator

ROCKRIDGE TWO WHEELS INC. (Continued) **S121746055**

	does not have an EPA ID number. Submit documentation to the CUPA demonstrating that you have obtained an Identification Number.
Violation Division:	Alameda County Environmental Health
Violation Program:	HW
Violation Source:	CERS,
Site ID:	148884
Site Name:	Rockridge Two Wheels
Violation Date:	05-05-2022
Citation:	HSC 6.95 25508(a)(3) - California Health and Safety Code, Chapter 6.95, Section(s) 25508(a)(3)
Violation Description:	Failure to establish and/or electronically submit an adequate training program in safety procedures in the event of a release or threatened release of a hazardous material. *Verify agricultural handler exemption HSC 25507.1
Violation Notes:	Returned to compliance on 05/05/2023. The business failed to establish and electronically submit an adequate employee training plan, which is reasonable and appropriate for the size of the business and the nature of the hazardous material handled. Establish and electronically submit an adequate employee training plan, which is reasonable and appropriate for the size of the business and the nature of the hazardous material handled.
Violation Division:	Alameda County Environmental Health
Violation Program:	HMRRP
Violation Source:	CERS,
Site ID:	148884
Site Name:	Rockridge Two Wheels
Violation Date:	05-05-2022
Citation:	HSC 6.95 25505(c) - California Health and Safety Code, Chapter 6.95, Section(s) 25505(c)
Violation Description:	Failure to have a business plan readily available to personnel of the business or the unified program facility with responsibilities for emergency response or training.
Violation Notes:	Returned to compliance on 05/05/2023. The business failed to have the hazardous material business plan readily available to personnel of the business or the unified program facility with responsibilities for emergency response or training. Provide a readily available business plan to personnel of the business or the unified program facility with responsibilities for emergency response or training. Document that appropriate personnel have the business plan readily available.
Violation Division:	Alameda County Environmental Health
Violation Program:	HMRRP
Violation Source:	CERS,
Site ID:	148884
Site Name:	Rockridge Two Wheels
Violation Date:	05-31-2023
Citation:	HSC 6.95 25508(a)(3) - California Health and Safety Code, Chapter 6.95, Section(s) 25508(a)(3)
Violation Description:	Failure to complete and electronically submit a site map with all required content.
Violation Notes:	Returned to compliance on 06/15/2023. The business failed to electronically submit a site map with all required content including: north orientation, loading area, internal roads, adjacent streets, storm and sewer drains, access and exit points, emergency shut offs, evacuation staging area, hazardous materials/waste storage areas and

ROCKRIDGE TWO WHEELS INC. (Continued) **S121746055**

	emergency response equipment. Electronically submit a site map with all required content.
Violation Division:	Alameda County Environmental Health
Violation Program:	HMRRP
Violation Source:	CERS,
Site ID:	148884
Site Name:	Rockridge Two Wheels
Violation Date:	05-31-2023
Citation:	Un-Specified
Violation Description:	Business Plan Program - Administration/Documentation - General Local Ordinance
Violation Notes:	Returned to compliance on 08/17/2023. The facility is operating without a permit from ACDEH over 30 days. Obtain a permit to operate from ACDEH by submitting the full amount of fees due. Post the permit at your facility and submit a photograph of the posted permit to ACDEH.
Violation Division:	Alameda County Environmental Health
Violation Program:	HMRRP
Violation Source:	CERS,
Site ID:	148884
Site Name:	Rockridge Two Wheels
Violation Date:	05-05-2023
Citation:	HSC 6.5 25250.22 - California Health and Safety Code, Chapter 6.5, Section(s) 25250.22
Violation Description:	Failure to properly manage used oil and/or fuel filters in accordance with the requirements.
Violation Notes:	Returned to compliance on 08/25/2023. Used oil and/or fuel filters were observed on site longer than one year. Submit documentation to the CUPA demonstrating that the used oil and/or fuel filters are being properly managed or submit a bill of lading to this department demonstrating proper disposal.
Violation Division:	Alameda County Environmental Health
Violation Program:	HW
Violation Source:	CERS,
Site ID:	148884
Site Name:	Rockridge Two Wheels
Violation Date:	05-05-2023
Citation:	40 CFR 1 265.33 - U.S. Code of Federal Regulations, Title 40, Chapter 1, Section(s) 265.33
Violation Description:	Failure to test and maintain as necessary all facility communications or alarm systems, fire protection equipment, spill control equipment, and decontamination equipment to assure its proper operation in time of emergency.
Violation Notes:	Returned to compliance on 08/22/2023. The fire extinguishers on site have not been tested and maintained to assure its proper operation in time of emergency. The fire extinguisher were not serviced annually. Submit photos/documentation to the CUPA demonstrating within 30 days to verify the fire extinguishers have been properly tested or maintained.
Violation Division:	Alameda County Environmental Health
Violation Program:	HW
Violation Source:	CERS,
Site ID:	148884

ROCKRIDGE TWO WHEELS INC. (Continued) **S121746055**

Site Name:	Rockridge Two Wheels
Violation Date:	05-05-2022
Citation:	HSC 6.95 25508(a)(3) - California Health and Safety Code, Chapter 6.95, Section(s) 25508(a)(3)
Violation Description:	Failure to report program data electronically.
Violation Notes:	Returned to compliance on 05/05/2023. The business failed to electronically submit the Business Activities Page and/or Business Owner Operator Identification Page, or failed to report complete or accurate information on these forms. Complete and electronically submit the Business Activities Page and/or Business Owner Operator Identification Page.
Violation Division:	Alameda County Environmental Health
Violation Program:	HMRRP
Violation Source:	CERS,
Site ID:	148884
Site Name:	Rockridge Two Wheels
Violation Date:	05-31-2023
Citation:	HSC 6.95 25508(a)(3) - California Health and Safety Code, Chapter 6.95, Section(s) 25508(a)(3)
Violation Description:	Failure to establish and electronically submit an adequate emergency response plan and procedures for a release or threatened release of a hazardous material.
Violation Notes:	Returned to compliance on 06/15/2023. The business failed to establish and electronically submit adequate emergency response procedures for a release or threatened release of a hazardous material. Establish and electronically submit adequate emergency response procedures for a release or threatened release of a hazardous material within 30 days.
Violation Division:	Alameda County Environmental Health
Violation Program:	HMRRP
Violation Source:	CERS,
Site ID:	148884
Site Name:	Rockridge Two Wheels
Violation Date:	05-05-2022
Citation:	HSC 6.95 25508(a)(3) - California Health and Safety Code, Chapter 6.95, Section(s) 25508(a)(3)
Violation Description:	Failure to complete and electronically submit a site map with all required content.
Violation Notes:	Returned to compliance on 05/05/2023. The business failed to electronically submit a site map with all required content including: north orientation, loading area, internal roads, adjacent streets, storm and sewer drains, access and exit points, emergency shut offs, evacuation staging area, hazardous materials/waste storage areas and emergency response equipment. The facility has one 55 gallon drum of used oil and one 55 gallon drum of new oil on site. Electronically submit a site map with all required content.
Violation Division:	Alameda County Environmental Health
Violation Program:	HMRRP
Violation Source:	CERS,
Site ID:	148884
Site Name:	Rockridge Two Wheels
Violation Date:	05-05-2022
Citation:	HSC 6.95 25508.2 - California Health and Safety Code, Chapter 6.95, Section(s) 25508.2
Violation Description:	Failure to annually review and electronically certify that the

ROCKRIDGE TWO WHEELS INC. (Continued) **S121746055**

	business plan is complete and accurate on or before the annual due date.
Violation Notes:	Returned to compliance on 05/05/2023. The business failed to electronically submit and certify that the business plan is complete, accurate, and in compliance with EPCRA on or before the required due date. The facility has one 55 gallon drum of used oil and one 55 gallon drum of new oil on site. Electronically submit and certify that the business plan is complete, accurate, and in compliance with EPCRA within 30 days. On an ongoing basis, electronically submit and certify the business plan annually on or before the required due date.
Violation Division:	Alameda County Environmental Health
Violation Program:	HMRRP
Violation Source:	CERS,
Site ID:	148884
Site Name:	Rockridge Two Wheels
Violation Date:	05-05-2022
Citation:	HSC 6.5 25250.22 - California Health and Safety Code, Chapter 6.5, Section(s) 25250.22
Violation Description:	Failure to properly manage used oil and/or fuel filters in accordance with the requirements.
Violation Notes:	Returned to compliance on 05/05/2023. A black 55 gallon drum of used oil and/or fuel filters were observed without a start accumulation date. Submit documentation to the CUPA demonstrating that the used oil and/or fuel filters are being properly managed or submit a bill of lading to this department demonstrating proper disposal.
Violation Division:	Alameda County Environmental Health
Violation Program:	HW
Violation Source:	CERS,
Site ID:	148884
Site Name:	Rockridge Two Wheels
Violation Date:	03-01-2019
Citation:	40 CFR 1 262.34(d)(5)(ii) - U.S. Code of Federal Regulations, Title 40, Chapter 1, Section(s) 262.34(d)(5)(ii)
Violation Description:	Failure to post the following information next to the telephone: (A) The name and telephone number of the emergency coordinator; (B) Location of fire extinguishers and spill control material, and, if present, fire alarm; and (C) The telephone number of the fire department, unless the facility has a direct alarm.
Violation Notes:	Returned to compliance on 03/01/2019. Emergency information is not posted next to the telephone. The owner posted the emergency information. This was corrected on site.
Violation Division:	Alameda County Environmental Health
Violation Program:	HW
Violation Source:	CERS,
Site ID:	148884
Site Name:	Rockridge Two Wheels
Violation Date:	05-05-2022
Citation:	HSC 6.95 25507 - California Health and Safety Code, Chapter 6.95, Section(s) 25507
Violation Description:	Failure to adequately establish and implement a business plan when storing/handling a hazardous material at or above reportable quantities.
Violation Notes:	Returned to compliance on 05/05/2023. The business failed to establish and implement a business plan when handling hazardous materials at or

ROCKRIDGE TWO WHEELS INC. (Continued) **S121746055**

above the reportable threshold quantities. The facility did not have an HMBP plan submitted in CERS. The facility has one 55 gallon drum of used oil and one 55 gallon drum of new oil on site. Establish and implement a business plan for the facility. Submit documentation of correction to the unified program agency.

Violation Division: Alameda County Environmental Health
Violation Program: HMRRP
Violation Source: CERS,

Site ID: 148884
Site Name: Rockridge Two Wheels
Violation Date: 05-05-2022
Citation: HSC 6.95 25508(a)(3) - California Health and Safety Code, Chapter 6.95, Section(s) 25508(a)(3)
Violation Description: Failure to establish and electronically submit an adequate emergency response plan and procedures for a release or threatened release of a hazardous material.
Violation Notes: Returned to compliance on 05/05/2023. The business failed to establish and electronically submit adequate emergency response procedures for a release or threatened release of a hazardous material. Establish and electronically submit adequate emergency response procedures for a release or threatened release of a hazardous material within 30 days.

Violation Division: Alameda County Environmental Health
Violation Program: HMRRP
Violation Source: CERS,

Site ID: 148884
Site Name: Rockridge Two Wheels
Violation Date: 05-31-2023
Citation: HSC 6.95 25505.1 - California Health and Safety Code, Chapter 6.95, Section(s) 25505.1
Violation Description: Failure to notify property owner in writing that the business is subject to the business plan program and has complied with its provisions.
Violation Notes: Returned to compliance on 08/22/2023. The business failed to notify property owner in writing that the business is subject to the business plan program and has complied with its provisions. Notify the property owner in writing that the business is subject to the business plan program and has complied with its provisions. Submit documentation of correction to the unified program agency.

Violation Division: Alameda County Environmental Health
Violation Program: HMRRP
Violation Source: CERS,

Site ID: 148884
Site Name: Rockridge Two Wheels
Violation Date: 05-31-2023
Citation: HSC 6.95 25508(a)(1) - California Health and Safety Code, Chapter 6.95, Section(s) 25508(a)(1)
Violation Description: Failure to complete and electronically submit a business plan when storing/handling a hazardous material at or above reportable quantities.
Violation Notes: Returned to compliance on 06/15/2023. The business failed to complete and electronically submit initially, annually, or triennially, a business plan when handling hazardous materials at or above the reportable threshold quantities. The facility had a change in ownership in April 2023 and did not submit a new HMBP within 30 days.

Map ID
Direction
Distance
Elevation Site

MAP FINDINGS

Database(s) EDR ID Number EPA ID Number

ROCKRIDGE TWO WHEELS INC. (Continued) **S121746055**

	Complete and electronically submit a business plan.
Violation Division:	Alameda County Environmental Health
Violation Program:	HMRRP
Violation Source:	CERS,
Site ID:	148884
Site Name:	Rockridge Two Wheels
Violation Date:	05-05-2023
Citation:	HSC 6.11 25404(e)(4) - California Health and Safety Code, Chapter 6.11, Section(s) 25404(e)(4)
Violation Description:	Failure to report, and report accurately, program data (such as hazardous waste generation activities) electronically.
Violation Notes:	Returned to compliance on 06/15/2023. Owner/Operator failed to report program data electronically into CERS during the time of the inspection. Complete all required reporting into CERS.
Violation Division:	Alameda County Environmental Health
Violation Program:	HW
Violation Source:	CERS,
Site ID:	148884
Site Name:	Rockridge Two Wheels
Violation Date:	05-31-2023
Citation:	HSC 6.95 25508.2 - California Health and Safety Code, Chapter 6.95, Section(s) 25508.2
Violation Description:	Failure to annually review and electronically certify that the business plan is complete and accurate on or before the annual due date.
Violation Notes:	Returned to compliance on 06/15/2023. The business failed to electronically submit and certify that the business plan is complete, accurate, and in compliance with EPCRA on or before the required due date. The facility had a change in ownership in April 2023 and did not submit a new HMBP within 30 days. Electronically submit and certify that the business plan is complete, accurate, and in compliance with EPCRA within 30 days. On an ongoing basis, electronically submit and certify the business plan annually on or before the required due date.
Violation Division:	Alameda County Environmental Health
Violation Program:	HMRRP
Violation Source:	CERS,
Site ID:	148884
Site Name:	Rockridge Two Wheels
Violation Date:	05-31-2023
Citation:	HSC 6.95 25505(c) - California Health and Safety Code, Chapter 6.95, Section(s) 25505(c)
Violation Description:	Failure to have a business plan readily available to personnel of the business or the unified program facility with responsibilities for emergency response or training.
Violation Notes:	Returned to compliance on 08/22/2023. The business failed to have the hazardous material business plan readily available to personnel of the business or the unified program facility with responsibilities for emergency response or training. The facility had a change in ownership in April 2023 and did not submit a new HMBP within 30 days. Provide a readily available business plan to personnel of the business or the unified program facility with responsibilities for emergency response or training. Document that appropriate personnel have the business plan readily available.
Violation Division:	Alameda County Environmental Health

ROCKRIDGE TWO WHEELS INC. (Continued) **S121746055**

Violation Program: HMRRP
Violation Source: CERS,

Site ID: 148884
Site Name: Rockridge Two Wheels
Violation Date: 05-05-2022
Citation: HSC 6.95 25508(a)(1) - California Health and Safety Code, Chapter 6.95, Section(s) 25508(a)(1)
Violation Description: Failure to complete and electronically submit a business plan when storing/handling a hazardous material at or above reportable quantities.
Violation Notes: Returned to compliance on 05/05/2023. The business failed to complete and electronically submit initially, annually, or triennially, a business plan when handling hazardous materials at or above the reportable threshold quantities. Complete and electronically submit a business plan.
Violation Division: Alameda County Environmental Health
Violation Program: HMRRP
Violation Source: CERS,

Site ID: 148884
Site Name: Rockridge Two Wheels
Violation Date: 05-05-2022
Citation: 40 CFR 1 265.33 - U.S. Code of Federal Regulations, Title 40, Chapter 1, Section(s) 265.33
Violation Description: Failure to test and maintain as necessary all facility communications or alarm systems, fire protection equipment, spill control equipment, and decontamination equipment to assure its proper operation in time of emergency.
Violation Notes: Returned to compliance on 05/05/2023. The fire extinguishers have not been tested and maintained to assure its proper operation in time of emergency. The fire extinguisher were not serviced annually. Submit photos/documentation to the CUPA demonstrating that the fire extinguisher's have been properly tested or maintained.
Violation Division: Alameda County Environmental Health
Violation Program: HW
Violation Source: CERS,

Site ID: 148884
Site Name: Rockridge Two Wheels
Violation Date: 05-05-2022
Citation: HSC 6.95 25508(a)(3) - California Health and Safety Code, Chapter 6.95, Section(s) 25508(a)(3)
Violation Description: Failure to complete and electronically submit hazardous material inventory information for all reportable hazardous materials on site at or above reportable quantities.
Violation Notes: Returned to compliance on 05/05/2023. The business failed to electronically submit complete and accurate chemical inventory information for all hazardous materials on site at or above reportable quantities. The facility has one 55 gallon drum of used oil and one 55 gallon drum of new oil on site. Electronically submit complete and accurate chemical inventory information for all hazardous materials on site at or above reportable quantities.
Violation Division: Alameda County Environmental Health
Violation Program: HMRRP
Violation Source: CERS,

ROCKRIDGE TWO WHEELS INC. (Continued) **S121746055**

Site ID:	148884
Site Name:	Rockridge Two Wheels
Violation Date:	05-05-2022
Citation:	22 CCR 12 66262.34(f) - California Code of Regulations, Title 22, Chapter 12, Section(s) 66262.34(f)
Violation Description:	Failure to properly label hazardous waste accumulation containers and portable tanks with the following requirements: "Hazardous Waste", name and address of the generator, physical and chemical characteristics of the Hazardous Waste, and starting accumulation date.
Violation Notes:	Returned to compliance on 05/05/2023. A green 55 gallon drum of used oil did not have the name, address or start accumulation date on the label. A black 35 gallon drum of waste coolant did not have the name, address or start accumulation date on the label. Submit a photo to the CUPA demonstrating that the container listed above has been properly labeled.
Violation Division:	Alameda County Environmental Health
Violation Program:	HW
Violation Source:	CERS,

Site ID:	148884
Site Name:	Rockridge Two Wheels
Violation Date:	05-31-2023
Citation:	HSC 6.95 25508(a)(3) - California Health and Safety Code, Chapter 6.95, Section(s) 25508(a)(3)
Violation Description:	Failure to complete and electronically submit hazardous material inventory information for all reportable hazardous materials on site at or above reportable quantities.
Violation Notes:	Returned to compliance on 06/15/2023. The business failed to electronically submit complete and accurate chemical inventory information for all hazardous materials on site at or above reportable quantities. Electronically submit complete and accurate chemical inventory information for all hazardous materials on site at or above reportable quantities.
Violation Division:	Alameda County Environmental Health
Violation Program:	HMRRP
Violation Source:	CERS,

Site ID:	148884
Site Name:	Rockridge Two Wheels
Violation Date:	03-01-2019
Citation:	HSC 6.5 25250.22 - California Health and Safety Code, Chapter 6.5, Section(s) 25250.22
Violation Description:	Failure to properly manage used oil and/or fuel filters in accordance with the requirements.
Violation Notes:	Returned to compliance on 03/01/2019. A red 30 gallon drum of used oil filters located in the outside the shop were observed without a start accumulation date. The Owner put the start accumulation date on the drum. This was corrected on site.
Violation Division:	Alameda County Environmental Health
Violation Program:	HW
Violation Source:	CERS,

Site ID:	148884
Site Name:	Rockridge Two Wheels
Violation Date:	05-31-2023
Citation:	HSC 6.95 25507 - California Health and Safety Code, Chapter 6.95,

ROCKRIDGE TWO WHEELS INC. (Continued) **S121746055**

	Section(s) 25507
Violation Description:	Failure to adequately establish and implement a business plan when storing/handling a hazardous material at or above reportable quantities.
Violation Notes:	Returned to compliance on 06/15/2023. The business failed to establish and implement a business plan when handling hazardous materials at or above the reportable threshold quantities. The facility had a change in ownership in April 2023 and did not submit a new HMBP within 30 days. Establish and implement a business plan for the facility. Submit documentation of correction to the unified program agency.
Violation Division:	Alameda County Environmental Health
Violation Program:	HMRRP
Violation Source:	CERS,
Site ID:	148884
Site Name:	Rockridge Two Wheels
Violation Date:	05-31-2023
Citation:	HSC 6.95 25508(a)(3) - California Health and Safety Code, Chapter 6.95, Section(s) 25508(a)(3)
Violation Description:	Failure to report program data electronically.
Violation Notes:	Returned to compliance on 06/15/2023. The business failed to electronically submit the Business Activities Page and/or Business Owner Operator Identification Page, or failed to report complete or accurate information on these forms. Complete and electronically submit the Business Activities Page and/or Business Owner Operator Identification Page.
Violation Division:	Alameda County Environmental Health
Violation Program:	HMRRP
Violation Source:	CERS,
Site ID:	148884
Site Name:	Rockridge Two Wheels
Violation Date:	09-18-2017
Citation:	HSC 6.95 25505(a)(4) - California Health and Safety Code, Chapter 6.95, Section(s) 25505(a)(4)
Violation Description:	Failure to provide initial and annual training to all employees in safety procedures in the event of a release or threatened release of a hazardous material or failure to document and maintain training records for a minimum of three years.
Violation Notes:	Returned to compliance on 10/02/2017. OBSERVATION: No formal training is being conducted. No documented training. CORRECTIVE ACTION: Training topics provided to the operator. At minimum all employees must be trained in safety procedures in the event of a release or threatened release of a hazardous material. Training shall be documented electronically or by hard copy and shall be made available for a minimum of three years. Provide a copy of the training roster with topic to ACDEH.
Violation Division:	Alameda County Environmental Health
Violation Program:	HMRRP
Violation Source:	CERS,
Site ID:	148884
Site Name:	Rockridge Two Wheels
Violation Date:	05-05-2023
Citation:	HSC 6.95 25505.1 - California Health and Safety Code, Chapter 6.95, Section(s) 25505.1
Violation Description:	Failure to notify property owner in writing that the business is

ROCKRIDGE TWO WHEELS INC. (Continued) **S121746055**

subject to the business plan program and has complied with its provisions.

Violation Notes: Returned to compliance on 08/22/2023. The business failed to notify property owner in writing that the business is subject to the business plan program and has complied with its provisions. Notify the property owner in writing that the business is subject to the business plan program and has complied with its provisions. Submit documentation of correction to the unified program agency.
Violation Division: Alameda County Environmental Health
Violation Program: HMRRP
Violation Source: CERS,

Evaluation:
Eval General Type: Compliance Evaluation Inspection
Eval Date: 09-18-2017
Violations Found: Yes
Eval Type: Routine done by local agency
Eval Notes: HAZARDOUS MATERIAL BUSINESS PLAN INSPECTION Ron's Berkeley Muffler Service 6432 Shattuck Ave Oakland, 94609 Hazardous Material Business Plan (HMBP) inspection conducted by Alameda County Department of Environmental Health (ACDEH) on September 18, 2017. Consent to inspect was given by and the completed inspection report was reviewed with Abby Mayes, manager. The business is a welding shop. The Chemical Inventory reported to CERS: 600 cf Acetylene, 674cf Oxygen, 1143 cf Argon 37. The last CERS submittal was dated June 29, 2016. A complete CERS submittal is due each year. Each year you must submit a complete CERS submittal (Facility Information, Site Map and Inventory, Emergency Response/Contingency Plan). Your next reporting period was June 2017. You 2017 CERS reporting is overdue, any additional delays may lead to enforcement actions by ACDEH. VIOLATIONS: OBSERVATION: The Hazardous Material Business Plan reported to CERS was due June 2017 and [Truncated]
Eval Division: Alameda County Environmental Health
Eval Program: HMRRP
Eval Source: CERS,

Eval General Type: Compliance Evaluation Inspection
Eval Date: 03-01-2019
Violations Found: Yes
Eval Type: Routine done by local agency
Eval Notes: ALAMEDA COUNTY DEPARTMENT OF ENVIRONMENTAL HEALTH (ACDEH) ON SITE FOR HAZARDOUS WASTE GENERATOR INSPECTION. ESCORTED BY DARRAGH HOWARD, THE OWNER. ALL VIOLATIONS NOTED IN THE INSPECTION REPORT WERE CORRECTED ON SITE. THE FACILITY HAS 4 EMPLOYEES THAT HANDLE HAZARDOUS WASTE. AFTER REVIEWING THE GENERATOR'S DISPOSAL RECORDS AND BUSINESS OPERATIONS, IT WAS OBSERVED THE FACILITY IS A SMALL QUANTITY HAZARDOUS WASTE GENERATOR WHO GENERATES MORE THAN 100 KG, BUT LESS THAN 1000 KG OF HAZARDOUS WASTE PER MONTH.
Eval Division: Alameda County Environmental Health
Eval Program: HW
Eval Source: CERS,

Eval General Type: Compliance Evaluation Inspection
Eval Date: 05-05-2022
Violations Found: Yes
Eval Type: Routine done by local agency
Eval Notes: ALAMEDA COUNTY DEPARTMENT OF ENVIRONMENTAL HEALTH (ACDEH) ON SITE FOR

ROCKRIDGE TWO WHEELS INC. (Continued) **S121746055**

ROUTINE HAZARDOUS WASTE GENERATOR (HWG) PROGRAM INSPECTION. ESCORTED BY DARRAGH HOWARD, THE OWNER. ALL VIOLATIONS NOTED IN THE INSPECTION REPORT SHALL BE CORRECTED IMMEDIATELY. THE FACILITY HAS 3 EMPLOYEES THAT HANDLE HAZARDOUS WASTE. AFTER REVIEWING THE GENERATOR'S DISPOSAL RECORDS AND BUSINESS OPERATIONS, IT WAS OBSERVED THE FACILITY IS A SMALL QUANTITY HAZARDOUS WASTE GENERATOR WHO GENERATES MORE THAN 100 KG, BUT LESS THAN 1000 KG OF HAZARDOUS WASTE PER MONTH.

Eval Division: Alameda County Environmental Health
Eval Program: HW
Eval Source: CERS,

Eval General Type: Compliance Evaluation Inspection
Eval Date: 05-05-2023
Violations Found: Yes
Eval Type: Routine done by local agency
Eval Notes: ALAMEDA COUNTY DEPARTMENT OF ENVIRONMENTAL HEALTH (ACDEH) ON SITE FOR HAZARDOUS MATERIALS BUSINESS PLAN (HMBP) PROGRAM INSPECTION. ESCORTED BY JUSTIN WATSON, THE OPERATIONS DIRECTOR. ALL VIOLATIONS NOTED IN THE INSPECTION REPORT SHALL BE CORRECTED IMMEDIALTELY. THE FACILITY HAD A CHANGE OF OWNERSHIP WITHIN 30 DAYS OF INSPECTION AND NEEDS TO SUBMIT TO CERS TO RECEIVE AN INVOICE TO GET THE OPERATING PERMIT.

Eval Division: Alameda County Environmental Health
Eval Program: HMRRP
Eval Source: CERS,

Eval General Type: Other/Unknown
Eval Date: 05-31-2023
Violations Found: Yes
Eval Type: Other, not routine, done by local agency
Eval Notes: ALAMEDA COUNTY DEPARTMENT OF ENVIRONMENTAL HEALTH (ACDEH) IS ISSUING A NON-INSPECTION VIOLATION REPORT. THE FACILITY HAD A CHANGE OF OWNERSHIP IN APRIL 26, 2023 AND DID NOT SUMBIT TO CERS WITHIN 30 DAYS. A BUSINESS IS REQUIRED TO SUBMIT A HAZARDOUS MATERIALS BUSINESS PLAN (HMBP) WITHIN 30 DAYS OF NEW OWNERSHIP OR BUSINESS OPERATIONS IF THE FACILITY STORES A HAZARDOUS MATERIALS ABOVE THE FOLLOWING THRESHOLD: 55 GALLONS OR ABOVE FOR LIQUID, 200 CUBIC FEET OR MORE OF A COMPRESSED GAS AND 500 POUNDS OR MORE OF A SOLID. ALL VIOLATIONS NOTED IN THE REPORT SHALL BE CORRECTED IMMEDIATELY.

Eval Division: Alameda County Environmental Health
Eval Program: HMRRP
Eval Source: CERS,

Eval General Type: Other/Unknown
Eval Date: 09-21-2022
Violations Found: No
Eval Type: Other, not routine, done by local agency
Eval Notes: ALAMEDA COUNTY DEPARTMENT OF ENVIRONMENTAL HEALTH (ACDEH) ON SITE TO VERIFY CHANGE OF OWNERSHIP OF THE BUSINESS. THE OWNER, DARRAGH HOWARD NOTIFICED ACDEH THAT HE HAD SOLD THE BUSINESS ON SEPTEMBER 1, 2022. ACDEH WENT TO FACILITY TO GET NEW OWNER INFORMATION. SPOKE TO DANIEL WILLOUGHBY A MANAGER AND HE STATED THAT THE BUSINESS HAS NOT BEEN OFFICIALLY PURCHASED BY THE NEW OWNER, GREG MCCORD AND THAT DARRAGH HOWARD STILL LEGALLY OWNS THE BUSINESS. THE NEW OWNERS ARE WORKING UNDER A MANAGEMENT AGREEMENT WITH DARRAGH UNTIL THE SALE OF THE BUSINESS BECOMES FINAL. ACDEH WILL PROVIDE INFORMATION TO THE NEW OWNER AS TO WHAT DOCUMENTS/INFORMATION IS NEEDED WHEN THE SALE IS FINALIZED.

ROCKRIDGE TWO WHEELS INC. (Continued) **S121746055**

Eval Division: Alameda County Environmental Health
Eval Program: HMRRP
Eval Source: CERS,

Eval General Type: Other/Unknown
Eval Date: 09-21-2022
Violations Found: No
Eval Type: Other, not routine, done by local agency
Eval Notes: ALAMEDA COUNTY DEPARTMENT OF ENVIRONMENTAL HEALTH (ACDEH) ON SITE TO VERIFY CHANGE OF OWNERSHIP OF THE BUSINESS. THE OWNER, DARRAGH HOWARD NOTIFICED ACDEH THAT HE HAD SOLD THE BUSINESS ON SEPTEMBER 1, 2022. ACDEH WENT TO FACILITY TO GET NEW OWNER INFORMATION. SPOKE TO DANIEL WILLOUGHBY A MANAGER AND HE STATED THAT THE BUSINESS HAS NOT BEEN OFFICIALLY PURCHASED BY THE NEW OWNER, GREG MCCORD AND THAT DARRAGH HOWARD STILL LEGALLY OWNS THE BUSINESS. THE NEW OWNERS ARE WORKING UNDER A MANAGEMENT AGREEMENT WITH DARRAGH UNTIL THE SALE OF THE BUSINESS BECOMES FINAL. ACDEH WILL PROVIDE INFORMATION TO THE NEW OWNER AS TO WHAT DOCUMENTS/INFORMATION IS NEEDED WHEN THE SALE IS FINALIZED.
Eval Division: Alameda County Environmental Health
Eval Program: HW
Eval Source: CERS,

Eval General Type: Compliance Evaluation Inspection
Eval Date: 05-05-2022
Violations Found: Yes
Eval Type: Routine done by local agency
Eval Notes: ALAMEDA COUNTY DEPARTMENT OF ENVIRONMENTAL HEALTH (ACDEH) ON SITE FOR HAZARDOUS MATERIALS BUSINESS PLAN (HMBP) PROGRAM. ESCORTED BY DARRAGH HOWARD, THE OWNER. ALL VIOLATIONS NOTED IN THE INSPECTION REPORT SHALL BE CORRECTED IMMEDIATELY.
Eval Division: Alameda County Environmental Health
Eval Program: HMRRP
Eval Source: CERS,

Eval General Type: Compliance Evaluation Inspection
Eval Date: 05-05-2023
Violations Found: Yes
Eval Type: Routine done by local agency
Eval Notes: ALAMEDA COUNTY DEPARTMENT OF ENVIRONMENTAL HEALTH (ACDEH) ON SITE FOR ROUTINE HAZARDOUS WASTE GENERATOR (HWG) PROGRAM. ESCORTED BY JUSTIN WATSON, THE OPERATIONS MANAGER. ALL VIOLATIONS NOTED IN THE INSPECTION REPORT SHALL BE CORRECTED IMMEDIALTELY. THE FACILITY HAS 4 EMPLOYEES THAT HANDLE HAZARDOUS WASTE. THE FACILITY HAD A CHANGE OF OWNERSHIP WITHIN 30 DAYS OF INSPECTION. THE FACIILITY NEEDS TO SUBMIT TO CERS TO RECEIVE AN INVOICE TO GET THE OPERATING PERMIT. AFTER REVIEWING THE GENERATOR'S BUSINESS OPERATIONS, IT WAS OBSERVED THE FACILITY IS A SMALL QUANTITY HAZARDOUS WASTE GENERATOR WHO GENERATES MORE THAN 100 KG, BUT LESS THAN 1000 KG OF HAZARDOUS WASTE PER MONTH.
Eval Division: Alameda County Environmental Health
Eval Program: HW
Eval Source: CERS,

Eval General Type: Other/Unknown
Eval Date: 06-13-2016
Violations Found: Yes
Eval Type: Other, not routine, done by local agency

Map ID
Direction
Distance
Elevation Site

MAP FINDINGS

Database(s) EDR ID Number EPA ID Number

ROCKRIDGE TWO WHEELS INC. (Continued) **S121746055**

Eval Notes: HMBP NOV LETTER
Eval Division: Alameda County Environmental Health
Eval Program: HMRRP
Eval Source: CERS,

Enforcement Action:
Site ID: 148884
Site Name: Rockridge Two Wheels
Site Address: 6432 SHATTUCK AVE
Site City: OAKLAND
Site Zip: 94609
Enf Action Date: 06-15-2016
Enf Action Type: Notice of Violation (Unified Program)
Enf Action Description: Notice of Violation Issued by the Inspector at the Time of Inspection
Enf Action Notes: Not reported
Enf Action Division: Alameda County Environmental Health
Enf Action Program: HMRRP
Enf Action Source: CERS,

Coordinates:
Site ID: 148884
Facility Name: Rockridge Two Wheels
Env Int Type Code: HWG
Program ID: 10407172
Coord Name: Not reported
Ref Point Type Desc: Center of a facility or station.,
Latitude: 37.850230
Longitude: -122.265520

Affiliation:
Affiliation Type Desc: CUPA District
Entity Name: Alameda County Env Health
Entity Title: Not reported
Affiliation Address: 1131 Harbor Parkway, Suite 240
Affiliation City: Alameda
Affiliation State: CA
Affiliation Country: Not reported
Affiliation Zip: 94502-6577
Affiliation Phone: (510) 567-6700,

Affiliation Type Desc: Operator
Entity Name: Justin Watson
Entity Title: Not reported
Affiliation Address: Not reported
Affiliation City: Not reported
Affiliation State: Not reported
Affiliation Country: Not reported
Affiliation Zip: Not reported
Affiliation Phone: (303) 817-9360,

Affiliation Type Desc: Environmental Contact
Entity Name: Justin Watson
Entity Title: Not reported
Affiliation Address: 6432 Shattuck Ave
Affiliation City: Oakland
Affiliation State: CA

ROCKRIDGE TWO WHEELS INC. (Continued) **S121746055**

Affiliation Country:	Not reported
Affiliation Zip:	94609
Affiliation Phone:	,
Affiliation Type Desc:	Property Owner
Entity Name:	Darragh Howard
Entity Title:	Not reported
Affiliation Address:	6432 Shattuck Ave
Affiliation City:	Oakland
Affiliation State:	CA
Affiliation Country:	United States
Affiliation Zip:	94609
Affiliation Phone:	(510) 594-0789,
Affiliation Type Desc:	Facility Mailing Address
Entity Name:	Mailing Address
Entity Title:	Not reported
Affiliation Address:	6432 Shattuck ave
Affiliation City:	Oakland
Affiliation State:	CA
Affiliation Country:	Not reported
Affiliation Zip:	94609
Affiliation Phone:	,
Affiliation Type Desc:	Legal Owner
Entity Name:	Greg McCord
Entity Title:	Not reported
Affiliation Address:	69 DUBOCE AVE
Affiliation City:	SAN FRANCISCO
Affiliation State:	CA
Affiliation Country:	United States
Affiliation Zip:	94103
Affiliation Phone:	(415) 350-2420,
Affiliation Type Desc:	Parent Corporation
Entity Name:	Scuderia West
Entity Title:	Not reported
Affiliation Address:	Not reported
Affiliation City:	Not reported
Affiliation State:	Not reported
Affiliation Country:	Not reported
Affiliation Zip:	Not reported
Affiliation Phone:	,
Affiliation Type Desc:	Document Preparer
Entity Name:	Justin Watson
Entity Title:	Not reported
Affiliation Address:	Not reported
Affiliation City:	Not reported
Affiliation State:	Not reported
Affiliation Country:	Not reported
Affiliation Zip:	Not reported
Affiliation Phone:	,
Affiliation Type Desc:	Identification Signer
Entity Name:	Justin Watson
Entity Title:	operations director

ROCKRIDGE TWO WHEELS INC. (Continued) **S121746055**

Affiliation Address:	Not reported
Affiliation City:	Not reported
Affiliation State:	Not reported
Affiliation Country:	Not reported
Affiliation Zip:	Not reported
Affiliation Phone:	,

HWTS:

Name:	ROCKRIDGE TWO WHEELS
Address:	6432 SHATTUCK AVE
Address 2:	Not reported
City,State,Zip:	OAKLAND, CA 94609
EPA ID:	CAL000478940
Inactive Date:	06/30/2023
Create Date:	06/26/2023
Last Act Date:	Not reported
Mailing Name:	Not reported
Mailing Address:	6432 SHATTUCK AVE
Mailing Address 2:	Not reported
Mailing City,State,Zip:	OAKLAND, CA 94609
Owner Name:	ROCKRIDGE EAST BAY LLC
Owner Address:	69 DUBOCE AVE
Owner Address 2:	Not reported
Owner City,State,Zip:	SAN FRANCISCO, CA 94103
Owner Phone:	Not reported
Owner Fax:	Not reported
Contact Name:	JUSTIN WATSON
Contact Address:	69 DUBOCE AVE
Contact Address 2:	Not reported
City,State,Zip:	SAN FRANCISCO, CA 94103
Contact Phone:	Not reported
Contact Fax:	Not reported
Facility Status:	Inactive
Facility Type:	Permanent
Category:	State
Latitude:	37.850204220000002
Longitude:	-122.26581286

Name:	ROCKRIDGE TWO WHEELS INC.
Address:	6432 SHATTUCK AVE
Address 2:	Not reported
City,State,Zip:	OAKLAND, CA 94609
EPA ID:	CAC003266053
Inactive Date:	03/20/2024
Create Date:	12/20/2023
Last Act Date:	Not reported
Mailing Name:	Not reported
Mailing Address:	6432 SHATTUCK AVE
Mailing Address 2:	Not reported
Mailing City,State,Zip:	OAKLAND, CA 94609
Owner Name:	ALEX TAYLOR
Owner Address:	6432 SHATTUCK AVE
Owner Address 2:	Not reported
Owner City,State,Zip:	OAKLAND, CA 94609
Owner Phone:	Not reported
Owner Fax:	Not reported

MAP FINDINGS

Map ID / Direction / Distance / Elevation | Site | Database(s) | EDR ID Number / EPA ID Number

ROCKRIDGE TWO WHEELS INC. (Continued) **S121746055**

Contact Name:	ALEX TAYLOR
Contact Address:	6432 SHATTUCK AVE
Contact Address 2:	Not reported
City,State,Zip:	OAKLAND, CA 94609
Contact Phone:	Not reported
Contact Fax:	Not reported
Facility Status:	Inactive
Facility Type:	Temporary
Category:	State
Latitude:	37.850204220000002
Longitude:	-122.26581286

N63 **ROCKRIDGE TWO WHEELS** **RCRA NonGen / NLR** **1031061038**
ENE **6432 SHATTUCK AVE.** **CAC003289024**
1/8-1/4 **OAKLAND, CA 94609**
0.232 mi.
1227 ft. **Site 10 of 10 in cluster N**

Relative: **Higher**
Actual: **133 ft.**

RCRA Listings:

Date Form Received by Agency:		20240524
Handler Name:		Rockridge Two Wheels
Handler Address:		6432 Shattuck Ave.
Handler City,State,Zip:		OAKLAND, CA 94609
EPA ID:		CAC003289024
Contact Name:		ALEXANDER TAYLOR
Contact Address:		6432 SHATTUCK AVE.
Contact City,State,Zip:		OAKLAND, CA 94609
Contact Telephone:		510-594-0789
Contact Fax:		Not reported
Contact Email:		ALEXT@ROCKRIDGETWOWHEELS.COM
Contact Title:		Not reported
EPA Region:		09
Land Type:		Not reported
Federal Waste Generator Description:		Not a generator, verified
Non-Notifier:		Not reported
Biennial Report Cycle:		Not reported
Accessibility:		Not reported
Active Site Indicator:		Not reported
State District Owner:		Not reported
State District:		Not reported
Mailing Address:		6432 SHATTUCK AVE.
Mailing City,State,Zip:		OAKLAND, CA 94609
Owner Name:	Greg Mccord	
Owner Type:		Other
Operator Name:	Alexander Taylor	
Operator Type:		Other
Short-Term Generator Activity:		No
Importer Activity:		No
Mixed Waste Generator:		No
Transporter Activity:		No
Transfer Facility Activity:		No
Recycler Activity with Storage:		No
Small Quantity On-Site Burner Exemption:		No
Smelting Melting and Refining Furnace Exemption:		No
Underground Injection Control:		No
Off-Site Waste Receipt:		No
Universal Waste Indicator:		No
Universal Waste Destination Facility:		No

ROCKRIDGE TWO WHEELS (Continued) **1031061038**

Federal Universal Waste:	No
Active Site State-Reg Handler:	---
Federal Facility Indicator:	Not reported
Hazardous Secondary Material Indicator:	N
Sub-Part K Indicator:	Not reported
2018 GPRA Permit Baseline:	Not on the Baseline
2018 GPRA Renewals Baseline:	Not on the Baseline
202 GPRA Corrective Action Baseline:	No
Subject to Corrective Action Universe:	No
Non-TSDFs Where RCRA CA has Been Imposed Universe:	No
Corrective Action Priority Ranking:	No NCAPS ranking
Environmental Control Indicator:	No
Institutional Control Indicator:	No
Human Exposure Controls Indicator:	N/A
Groundwater Controls Indicator:	N/A
Significant Non-Complier Universe:	No
Unaddressed Significant Non-Complier Universe:	No
Addressed Significant Non-Complier Universe:	No
Significant Non-Complier With a Compliance Schedule Universe:	No
Financial Assurance Required:	Not reported
Handler Date of Last Change:	20240525
Recognized Trader-Importer:	No
Recognized Trader-Exporter:	No
Importer of Spent Lead Acid Batteries:	No
Exporter of Spent Lead Acid Batteries:	No
Recycler Activity Without Storage:	No
Manifest Broker:	No
Sub-Part P Indicator:	No

Handler - Owner Operator:

Owner/Operator Indicator:	Operator
Owner/Operator Name: ALEXANDER TAYLOR	
Legal Status:	Other
Date Became Current:	Not reported
Date Ended Current:	Not reported
Owner/Operator Address:	6432 SHATTUCK AVE.
Owner/Operator City,State,Zip:	OAKLAND, CA 94609
Owner/Operator Telephone:	510-594-0789
Owner/Operator Telephone Ext:	Not reported
Owner/Operator Fax:	Not reported
Owner/Operator Email:	Not reported

Owner/Operator Indicator:	Owner
Owner/Operator Name: GREG MCCORD	
Legal Status:	Other
Date Became Current:	Not reported
Date Ended Current:	Not reported
Owner/Operator Address:	6432 SHATTUCK AVE.
Owner/Operator City,State,Zip:	OAKLAND, CA 94609
Owner/Operator Telephone:	510-594-0789
Owner/Operator Telephone Ext:	Not reported
Owner/Operator Fax:	Not reported
Owner/Operator Email:	Not reported

Historic Generators:

MAP FINDINGS

Map ID
Direction
Distance
Elevation | Site | Database(s) | EDR ID Number
EPA ID Number

ROCKRIDGE TWO WHEELS (Continued) **1031061038**

Receive Date: 20240524
Handler Name: ROCKRIDGE TWO WHEELS
Federal Waste Generator Description: Not a generator, verified
State District Owner: Not reported
Large Quantity Handler of Universal Waste: No
Recognized Trader Importer: No
Recognized Trader Exporter: No
Spent Lead Acid Battery Importer: No
Spent Lead Acid Battery Exporter: No
Current Record: Yes
Non Storage Recycler Activity: No
Electronic Manifest Broker: No

List of NAICS Codes and Descriptions:
NAICS Code: 811111
NAICS Description: General Automotive Repair

Facility Has Received Notices of Violations:
Violations: No Violations Found

Evaluation Action Summary:
Evaluations: No Evaluations Found

64
East
1/8-1/4
0.236 mi.
1246 ft.

OAKLAND AFFORDABLE HOUSING PRESERVATION INITIATIVE
594 63RD STREET
OAKLAND, CA 94609

RCRA NonGen / NLR **1031268449**
CAC003292791

Relative:
Higher

Actual:
132 ft.

RCRA Listings:
Date Form Received by Agency: 20240620
Handler Name: Oakland Affordable Housing Preservation Initiatives
Handler Address: 594 63rd Street
Handler City,State,Zip: OAKLAND, CA 94609
EPA ID: CAC003292791
Contact Name: MARK SCHIFERL
Contact Address: 1619 HARRISON STREET
Contact City,State,Zip: OAKLAND, CA 94612
Contact Telephone: 510-535-3140
Contact Fax: Not reported
Contact Email: MARKS@OAKHA.ORG
Contact Title: Not reported
EPA Region: 09
Land Type: Not reported
Federal Waste Generator Description: Not a generator, verified
Non-Notifier: Not reported
Biennial Report Cycle: Not reported
Accessibility: Not reported
Active Site Indicator: Not reported
State District Owner: Not reported
State District: Not reported
Mailing Address: 1619 HARRISON STREET
Mailing City,State,Zip: OAKLAND, CA 94612
Owner Name: Oakland Affordable Housing P I
Owner Type: Other

Map ID
Direction
Distance
Elevation Site

MAP FINDINGS

Database(s) EDR ID Number EPA ID Number

OAKLAND AFFORDABLE HOUSING PRESERVATION INITIATIVES (Continued) **1031268449**

Operator Name:	Mark Schiferl
Operator Type:	Other
Short-Term Generator Activity:	No
Importer Activity:	No
Mixed Waste Generator:	No
Transporter Activity:	No
Transfer Facility Activity:	No
Recycler Activity with Storage:	No
Small Quantity On-Site Burner Exemption:	No
Smelting Melting and Refining Furnace Exemption:	No
Underground Injection Control:	No
Off-Site Waste Receipt:	No
Universal Waste Indicator:	No
Universal Waste Destination Facility:	No
Federal Universal Waste:	No
Active Site State-Reg Handler:	---
Federal Facility Indicator:	Not reported
Hazardous Secondary Material Indicator:	N
Sub-Part K Indicator:	Not reported
2018 GPRA Permit Baseline:	Not on the Baseline
2018 GPRA Renewals Baseline:	Not on the Baseline
202 GPRA Corrective Action Baseline:	No
Subject to Corrective Action Universe:	No
Non-TSDFs Where RCRA CA has Been Imposed Universe:	No
Corrective Action Priority Ranking:	No NCAPS ranking
Environmental Control Indicator:	No
Institutional Control Indicator:	No
Human Exposure Controls Indicator:	N/A
Groundwater Controls Indicator:	N/A
Significant Non-Complier Universe:	No
Unaddressed Significant Non-Complier Universe:	No
Addressed Significant Non-Complier Universe:	No
Significant Non-Complier With a Compliance Schedule Universe:	No
Financial Assurance Required:	Not reported
Handler Date of Last Change:	20240621
Recognized Trader-Importer:	No
Recognized Trader-Exporter:	No
Importer of Spent Lead Acid Batteries:	No
Exporter of Spent Lead Acid Batteries:	No
Recycler Activity Without Storage:	No
Manifest Broker:	No
Sub-Part P Indicator:	No

Handler - Owner Operator:

Owner/Operator Indicator:	Operator
Owner/Operator Name: MARK SCHIFERL	
Legal Status:	Other
Date Became Current:	Not reported
Date Ended Current:	Not reported
Owner/Operator Address:	1619 HARRISON STREET
Owner/Operator City,State,Zip:	OAKLAND, CA 94612
Owner/Operator Telephone:	510-535-3140
Owner/Operator Telephone Ext:	Not reported
Owner/Operator Fax:	Not reported
Owner/Operator Email:	Not reported

MAP FINDINGS

Map ID / Direction / Distance / Elevation | Site | Database(s) | EDR ID Number / EPA ID Number

OAKLAND AFFORDABLE HOUSING PRESERVATION INITIATIVES (Continued) **1031268449**

Owner/Operator Indicator: Owner
Owner/Operator Name: OAKLAND AFFORDABLE HOUSING P I
Legal Status: Other
Date Became Current: Not reported
Date Ended Current: Not reported
Owner/Operator Address: 1619 HARRISON STREET
Owner/Operator City,State,Zip: OAKLAND, CA 94612
Owner/Operator Telephone: 510-535-3140
Owner/Operator Telephone Ext: Not reported
Owner/Operator Fax: Not reported
Owner/Operator Email: Not reported

Historic Generators:
Receive Date: 20240620
Handler Name: OAKLAND AFFORDABLE HOUSING PRESERVATION INITIATIVES
Federal Waste Generator Description: Not a generator, verified
State District Owner: Not reported
Large Quantity Handler of Universal Waste: No
Recognized Trader Importer: No
Recognized Trader Exporter: No
Spent Lead Acid Battery Importer: No
Spent Lead Acid Battery Exporter: No
Current Record: Yes
Non Storage Recycler Activity: No
Electronic Manifest Broker: No

List of NAICS Codes and Descriptions:
NAICS Code: 531110
NAICS Description: Lessors Of Residential Buildings And Dwellings

Facility Has Received Notices of Violations:
Violations: No Violations Found

Evaluation Action Summary:
Evaluations: No Evaluations Found

O65 **ONE HGI, LLC** **RCRA NonGen / NLR** **1024753519**
ESE **594 62ND ST** **E MANIFEST** **CAC002973333**
1/8-1/4 **OAKLAND, CA 94609**
0.236 mi.
1247 ft. **Site 6 of 6 in cluster O**

Relative: Higher
Actual: 130 ft.

RCRA Listings:
Date Form Received by Agency: 20180730
Handler Name: One Hgi, Llc
Handler Address: 594 62nd Street
Handler City,State,Zip: OAKLAND, CA 94609
EPA ID: CAC002973333
Contact Name: ANYE SPIVEY
Contact Address: 2335 7TH AVENUE
Contact City,State,Zip: SAN FRANCISCO, CA 94606
Contact Telephone: 415-726-6907
Contact Fax: Not reported
Contact Email: ANYESPIVEY@AOL.COM
Contact Title: Not reported

Map ID
Direction
Distance
Elevation Site

MAP FINDINGS

Database(s)

EDR ID Number
EPA ID Number

ONE HGI, LLC (Continued) **1024753519**

EPA Region:		09
Land Type:		Not reported
Federal Waste Generator Description:		Not a generator, verified
Non-Notifier:		Not reported
Biennial Report Cycle:		Not reported
Accessibility:		Not reported
Active Site Indicator:		Handler Activities
State District Owner:		Not reported
State District:		Not reported
Mailing Address:		170 SUMMIT WAY
Mailing City,State,Zip:		SAN FRANCISCO, CA 94132
Owner Name:	Sammie Host	
Owner Type:		Other
Operator Name:	Anye Spivey	
Operator Type:		Other
Short-Term Generator Activity:		No
Importer Activity:		No
Mixed Waste Generator:		No
Transporter Activity:		No
Transfer Facility Activity:		No
Recycler Activity with Storage:		No
Small Quantity On-Site Burner Exemption:		No
Smelting Melting and Refining Furnace Exemption:		No
Underground Injection Control:		No
Off-Site Waste Receipt:		No
Universal Waste Indicator:		Yes
Universal Waste Destination Facility:		Yes
Federal Universal Waste:		No
Active Site State-Reg Handler:		---
Federal Facility Indicator:		Not reported
Hazardous Secondary Material Indicator:		N
Sub-Part K Indicator:		Not reported
2018 GPRA Permit Baseline:		Not on the Baseline
2018 GPRA Renewals Baseline:		Not on the Baseline
202 GPRA Corrective Action Baseline:		No
Subject to Corrective Action Universe:		No
Non-TSDFs Where RCRA CA has Been Imposed Universe:		No
Corrective Action Priority Ranking:		No NCAPS ranking
Environmental Control Indicator:		No
Institutional Control Indicator:		No
Human Exposure Controls Indicator:		N/A
Groundwater Controls Indicator:		N/A
Significant Non-Complier Universe:		No
Unaddressed Significant Non-Complier Universe:		No
Addressed Significant Non-Complier Universe:		No
Significant Non-Complier With a Compliance Schedule Universe:		No
Financial Assurance Required:		Not reported
Handler Date of Last Change:		20180831
Recognized Trader-Importer:		No
Recognized Trader-Exporter:		No
Importer of Spent Lead Acid Batteries:		No
Exporter of Spent Lead Acid Batteries:		No
Recycler Activity Without Storage:		No
Manifest Broker:		No
Sub-Part P Indicator:		No

ONE HGI, LLC (Continued) **1024753519**

Handler - Owner Operator:

Owner/Operator Indicator:	Owner
Owner/Operator Name: SAMMIE HOST	
Legal Status:	Other
Date Became Current:	Not reported
Date Ended Current:	Not reported
Owner/Operator Address:	170 SUMMIT WAY
Owner/Operator City,State,Zip:	SAN FRANCISCO, CA 94132
Owner/Operator Telephone:	510-517-7416
Owner/Operator Telephone Ext:	Not reported
Owner/Operator Fax:	Not reported
Owner/Operator Email:	Not reported

Owner/Operator Indicator:	Operator
Owner/Operator Name: ANYE SPIVEY	
Legal Status:	Other
Date Became Current:	Not reported
Date Ended Current:	Not reported
Owner/Operator Address:	2335 7TH AVENUE
Owner/Operator City,State,Zip:	SAN FRANCISCO, CA 94606
Owner/Operator Telephone:	415-726-6907
Owner/Operator Telephone Ext:	Not reported
Owner/Operator Fax:	Not reported
Owner/Operator Email:	Not reported

Historic Generators:

Receive Date:	20180730
Handler Name: ONE HGI, LLC	
Federal Waste Generator Description:	Not a generator, verified
State District Owner:	Not reported
Large Quantity Handler of Universal Waste:	No
Recognized Trader Importer:	No
Recognized Trader Exporter:	No
Spent Lead Acid Battery Importer:	No
Spent Lead Acid Battery Exporter:	No
Current Record:	Yes
Non Storage Recycler Activity:	Not reported
Electronic Manifest Broker:	Not reported

List of NAICS Codes and Descriptions:

NAICS Code:	56299
NAICS Description:	All Other Waste Management Services

Facility Has Received Notices of Violations:

Violations:	No Violations Found

Evaluation Action Summary:

Evaluations:	No Evaluations Found

E MANIFEST:

Manifest Tracking Number:	013791779JJK
Last Updated Date:	20200513
Shipped Date:	20180806

Map ID
Direction
Distance
Elevation | Site | MAP FINDINGS | Database(s) | EDR ID Number
EPA ID Number

ONE HGI, LLC (Continued) **1024753519**

Received Date:	20180809
Manifest Status:	Signed
Submission Type:	DataImage5Copy
Origin Type:	Service
Generator EPA ID:	CAC002973333
Generator Name:	One Hgi, Llc
Generator Location Street Number:	Not reported
Generator Location Street 1:	594 62ND ST
Generator Location Street 2:	Not reported
Generator Location City:	OAKLAND
Generator Location State:	CA
Generator Location Zip:	94609
Generator Mail Street Number:	Not reported
Generator Mail Street 1:	170 SUMMIT WAY
Generator Mail Street 2:	Not reported
Generator Mail City:	SAN FRANCISCO
Generator Mail Zip:	94132
Generator Mail State:	CA
Generator Contact Company Name:	Not reported
Designated Facility EPA ID:	CAD981382732
Designated Facility Name:	Altamont Landfill & Resource Recovery Facility
Designated Facility Mail Street Number:	10840
Designated Facility Mail Street 1:	Not reported
Designated Facility Mail Street 2:	ALTAMONT PASS RD
Designated Facility Mail City:	LIVERMORE
Designated Facility Mail Zip:	94551
Designated Facility Mail State:	CA
Designated Facility Location Street Number:	10840
Designated Facility Location Street 1:	ALTAMONT PASS RD
Designated Facility Location Street 2:	Not reported
Designated Facility Location City:	LIVERMORE
Designated Facility Location Zip:	94551
Designated Facility Location State:	CA
Designated Facility Contact Company Name:	Not reported
Manifest Residue Indicator:	N
Rejection Indicator:	N

State Waste:

Manifest Tracking Number:	013791779JJK
Waste Line Number:	1
State Waste Code Owner:	CA
State Waste Code:	151
State Waste:	Asbestos-containing waste

Transporter:

Manifest Tracking Number:	013791779JJK
Transporter Line Number:	1
Transporter EPA ID:	CAR000012690
Transporter Name:	Performance Abatement Services Inc

Manifest Tracking Number:	013791779JJK
Transporter Line Number:	2
Transporter EPA ID:	CAR000037283
Transporter Name:	World Environmental & Energy Inc

Map ID
Direction
Distance
Elevation

MAP FINDINGS

Site

Database(s)

EDR ID Number
EPA ID Number

ONE HGI, LLC (Continued) **1024753519**

Waste Line:

Manifest Tracking Number:	013791779JJK
Waste Line Number:	1
U.S. DOT Hazardous Indicator:	Y
U.S. DOT ID Number:	NA2212
U.S. DOT Description:	Rq, Na2212, Asbestos, 9, Pg Iii
Non-Hazardous Waste Description:	Not reported
Number of Containers:	2
Container Type Code:	BA
Container Type Description:	Burlap, cloth, paper, or plastic bags
Waste Quantity:	1
Quantity Unit of Measure Code:	Y
Quantity Unit of Measure Description:	Cubic Yards
Waste Quantity, in Tons:	0.84
Acute Waste Quantity, in Tons:	0
Non-Acute Waste Quantity, in Tons:	0.84
Waste Quantity, in Kilograms:	761.9052
Acute Waste Quantity, in Kilograms:	0
Non-Acute Waste Quantity, in Kilorgrams:	761.9052
Management Method Code:	H132
Management Method Description:	LANDFILL (WITH PRIOR TREATMENT AND/OR STABILIZATION)
Waste Residue Indicator:	N
Quantity Discrepancy Indicator:	N
Waste Type Discrepancy Indicator:	N
Waste Density:	Not reported
Waste Density Unit of Measure Code:	Not reported
Waste Density Unit of Measure Description:	Not reported
Form Code:	Not reported
Form Code Description:	Not reported
Source Code:	Not reported
Source Code Description:	Not reported
Waste Minimization Code:	Not reported
Waste Minimization Code Description:	Not reported
Consent Number:	Not reported
EPA Waste Indicator:	N

66
North
1/8-1/4
0.238 mi.
1257 ft.

BART/ASHBY STATION
3100 ADELINE ST
BERKELEY, CA 94703

RCRA NonGen / NLR **1024786321**
E MANIFEST **CAL000015907**

Relative:
Higher

Actual:
117 ft.

RCRA Listings:

Date Form Received by Agency:	19891114
Handler Name:	Bart/Ashby Station
Handler Address:	3100 Adeline St
Handler City,State,Zip:	BERKELEY, CA 94703-2466
EPA ID:	CAL000015907
Contact Name:	GARY JENSEN
Contact Address:	P.O. BOX 12688 M/S LKS-18
Contact City,State,Zip:	OAKLAND, CA 94604-2688
Contact Telephone:	510-464-7659
Contact Fax:	510-464-7552
Contact Email:	GJENSEN@BART.GOV
Contact Title:	Not reported
EPA Region:	09
Land Type:	Not reported

Map ID
Direction
Distance
Elevation Site

MAP FINDINGS

Database(s) EDR ID Number EPA ID Number

BART/ASHBY STATION (Continued) **1024786321**

Federal Waste Generator Description:		Not a generator, verified
Non-Notifier:		Not reported
Biennial Report Cycle:		Not reported
Accessibility:		Not reported
Active Site Indicator:		Handler Activities
State District Owner:		Not reported
State District:		Not reported
Mailing Address:		PO BOX 12688
Mailing City,State,Zip:		OAKLAND, CA 94604-2688
Owner Name:	San Francisco Bay Area Rtd	
Owner Type:		Other
Operator Name:	Gary Jensen	
Operator Type:		Other
Short-Term Generator Activity:		No
Importer Activity:		No
Mixed Waste Generator:		No
Transporter Activity:		No
Transfer Facility Activity:		No
Recycler Activity with Storage:		No
Small Quantity On-Site Burner Exemption:		No
Smelting Melting and Refining Furnace Exemption:		No
Underground Injection Control:		No
Off-Site Waste Receipt:		No
Universal Waste Indicator:		Yes
Universal Waste Destination Facility:		Yes
Federal Universal Waste:		No
Active Site State-Reg Handler:		---
Federal Facility Indicator:		Not reported
Hazardous Secondary Material Indicator:		N
Sub-Part K Indicator:		Not reported
2018 GPRA Permit Baseline:		Not on the Baseline
2018 GPRA Renewals Baseline:		Not on the Baseline
202 GPRA Corrective Action Baseline:		No
Subject to Corrective Action Universe:		No
Non-TSDFs Where RCRA CA has Been Imposed Universe:		No
Corrective Action Priority Ranking:		No NCAPS ranking
Environmental Control Indicator:		No
Institutional Control Indicator:		No
Human Exposure Controls Indicator:		N/A
Groundwater Controls Indicator:		N/A
Significant Non-Complier Universe:		No
Unaddressed Significant Non-Complier Universe:		No
Addressed Significant Non-Complier Universe:		No
Significant Non-Complier With a Compliance Schedule Universe:		No
Financial Assurance Required:		Not reported
Handler Date of Last Change:		20180905
Recognized Trader-Importer:		No
Recognized Trader-Exporter:		No
Importer of Spent Lead Acid Batteries:		No
Exporter of Spent Lead Acid Batteries:		No
Recycler Activity Without Storage:		No
Manifest Broker:		No
Sub-Part P Indicator:		No

Handler - Owner Operator:
Owner/Operator Indicator: Operator

Map ID
Direction
Distance
Elevation Site

MAP FINDINGS

Database(s) EDR ID Number EPA ID Number

BART/ASHBY STATION (Continued) **1024786321**

Owner/Operator Name: GARY JENSEN
Legal Status: Other
Date Became Current: Not reported
Date Ended Current: Not reported
Owner/Operator Address: P.O. BOX 12688 M/S LKS-18
Owner/Operator City,State,Zip: OAKLAND, CA 94604-2688
Owner/Operator Telephone: 510-464-7659
Owner/Operator Telephone Ext: Not reported
Owner/Operator Fax: Not reported
Owner/Operator Email: Not reported

Owner/Operator Indicator: Owner
Owner/Operator Name: SAN FRANCISCO BAY AREA RTD
Legal Status: Other
Date Became Current: Not reported
Date Ended Current: Not reported
Owner/Operator Address: PO BOX 12688
Owner/Operator City,State,Zip: OAKLAND, CA 94604-2688
Owner/Operator Telephone: 510-464-6000
Owner/Operator Telephone Ext: Not reported
Owner/Operator Fax: Not reported
Owner/Operator Email: Not reported

Historic Generators:
Receive Date: 19891114
Handler Name: BART/ASHBY STATION
Federal Waste Generator Description: Not a generator, verified
State District Owner: Not reported
Large Quantity Handler of Universal Waste: No
Recognized Trader Importer: No
Recognized Trader Exporter: No
Spent Lead Acid Battery Importer: No
Spent Lead Acid Battery Exporter: No
Current Record: Yes
Non Storage Recycler Activity: Not reported
Electronic Manifest Broker: Not reported

List of NAICS Codes and Descriptions:
NAICS Code: 4821
NAICS Description: Rail Transportation

NAICS Code: 485999
NAICS Description: All Other Transit And Ground Passenger Transportation

Facility Has Received Notices of Violations:
Violations: No Violations Found

Evaluation Action Summary:
Evaluations: No Evaluations Found

E MANIFEST:
Manifest Tracking Number: 007266968GBF
Last Updated Date: 20231122
Shipped Date: 20231102

BART/ASHBY STATION (Continued) **1024786321**

Received Date:	20231108
Manifest Status:	Signed
Submission Type:	DataImage5Copy
Origin Type:	Service
Generator EPA ID:	CAL000015907
Generator Name:	Bart / Ashby Station
Generator Location Street Number:	Not reported
Generator Location Street 1:	3100 ADELINE ST
Generator Location Street 2:	Not reported
Generator Location City:	BERKELEY
Generator Location State:	CA
Generator Location Zip:	94703
Generator Mail Street Number:	Not reported
Generator Mail Street 1:	P O BOX 12688
Generator Mail Street 2:	Not reported
Generator Mail City:	OAKLAND
Generator Mail Zip:	94604
Generator Mail State:	CA
Generator Contact Company Name:	Not reported
Designated Facility EPA ID:	CAD028409019
Designated Facility Name:	Crosby & Overton
Designated Facility Mail Street Number:	1630
Designated Facility Mail Street 1:	Not reported
Designated Facility Mail Street 2:	W. 17TH STREET
Designated Facility Mail City:	LONG BEACH
Designated Facility Mail Zip:	90813
Designated Facility Mail State:	CA
Designated Facility Location Street Number:	1630
Designated Facility Location Street 1:	W. 17TH STREET
Designated Facility Location Street 2:	Not reported
Designated Facility Location City:	LONG BEACH
Designated Facility Location Zip:	90813
Designated Facility Location State:	CA
Designated Facility Contact Company Name:	Not reported
Manifest Residue Indicator:	N
Rejection Indicator:	N

Manifest Tracking Number:	007267071GBF
Last Updated Date:	20240329
Shipped Date:	20240310
Received Date:	20240314
Manifest Status:	Signed
Submission Type:	DataImage5Copy
Origin Type:	Service
Generator EPA ID:	CAL000015907
Generator Name:	Bart/Ashby Station
Generator Location Street Number:	Not reported
Generator Location Street 1:	3100 ADELINE ST
Generator Location Street 2:	Not reported
Generator Location City:	BERKELEY
Generator Location State:	CA
Generator Location Zip:	94703-2466
Generator Mail Street Number:	Not reported
Generator Mail Street 1:	PO BOX 12688
Generator Mail Street 2:	M/S LKS-18
Generator Mail City:	OAKLAND
Generator Mail Zip:	94604-2688

Map ID
Direction
Distance
Elevation | Site | MAP FINDINGS | Database(s) | EDR ID Number
EPA ID Number

BART/ASHBY STATION (Continued) **1024786321**

Generator Mail State:	CA
Generator Contact Company Name:	Not reported
Designated Facility EPA ID:	CAD981382732
Designated Facility Name:	Altamont Landfill & Resource Recovery Facility
Designated Facility Mail Street Number:	10840
Designated Facility Mail Street 1:	Not reported
Designated Facility Mail Street 2:	ALTAMONT PASS RD
Designated Facility Mail City:	LIVERMORE
Designated Facility Mail Zip:	94551
Designated Facility Mail State:	CA
Designated Facility Location Street Number:	10840
Designated Facility Location Street 1:	ALTAMONT PASS RD
Designated Facility Location Street 2:	Not reported
Designated Facility Location City:	LIVERMORE
Designated Facility Location Zip:	94551
Designated Facility Location State:	CA
Designated Facility Contact Company Name:	Not reported
Manifest Residue Indicator:	N
Rejection Indicator:	N

Manifest Tracking Number:	007267075GBF
Last Updated Date:	20240403
Shipped Date:	20240303
Received Date:	20240308
Manifest Status:	Signed
Submission Type:	DataImage5Copy
Origin Type:	Service
Generator EPA ID:	CAL000015907
Generator Name:	Bart/Ashby Station
Generator Location Street Number:	Not reported
Generator Location Street 1:	3100 ADELINE ST
Generator Location Street 2:	Not reported
Generator Location City:	BERKELEY
Generator Location State:	CA
Generator Location Zip:	94703-2466
Generator Mail Street Number:	Not reported
Generator Mail Street 1:	PO BOX 12688
Generator Mail Street 2:	M/S LKS-18
Generator Mail City:	OAKLAND
Generator Mail Zip:	94604-2688
Generator Mail State:	CA
Generator Contact Company Name:	Not reported
Designated Facility EPA ID:	CAD981382732
Designated Facility Name:	Altamont Landfill & Resource Recovery Facility
Designated Facility Mail Street Number:	10840
Designated Facility Mail Street 1:	Not reported
Designated Facility Mail Street 2:	ALTAMONT PASS RD
Designated Facility Mail City:	LIVERMORE
Designated Facility Mail Zip:	94551
Designated Facility Mail State:	CA
Designated Facility Location Street Number:	10840
Designated Facility Location Street 1:	ALTAMONT PASS RD
Designated Facility Location Street 2:	Not reported
Designated Facility Location City:	LIVERMORE
Designated Facility Location Zip:	94551
Designated Facility Location State:	CA
Designated Facility Contact Company Name:	Not reported

Map ID
Direction
Distance
Elevation | Site | MAP FINDINGS | Database(s) | EDR ID Number
EPA ID Number

BART/ASHBY STATION (Continued) **1024786321**

Manifest Residue Indicator: N
Rejection Indicator: N

Transporter:
Manifest Tracking Number: 007267075GBF
Transporter Line Number: 1
Transporter EPA ID: CAD982500019
Transporter Name: Sterling Environmental Corp

Manifest Tracking Number: 007267075GBF
Transporter Line Number: 2
Transporter EPA ID: CAR000273680
Transporter Name: Ferma Greenbox Inc

Waste Line:
Manifest Tracking Number: 007267075GBF
Waste Line Number: 1
U.S. DOT Hazardous Indicator: Y
U.S. DOT ID Number: NA2212
U.S. DOT Description: Na2212, Asbestos, 9, Pg Iii, Rq
Non-Hazardous Waste Description: Not reported
Number of Containers: 12
Container Type Code: BA
Container Type Description: Burlap, cloth, paper, or plastic bags
Waste Quantity: 1
Quantity Unit of Measure Code: Y
Quantity Unit of Measure Description: Cubic Yards
Waste Quantity, in Tons: 0.84
Acute Waste Quantity, in Tons: 0
Non-Acute Waste Quantity, in Tons: 0.84
Waste Quantity, in Kilograms: 761.9052
Acute Waste Quantity, in Kilograms: 0
Non-Acute Waste Quantity, in Kilorgrams: 761.9052
Management Method Code: H132
Management Method Description: LANDFILL (WITH PRIOR TREATMENT AND/OR STABILIZATION)
Waste Residue Indicator: N
Quantity Discrepancy Indicator: N
Waste Type Discrepancy Indicator: N
Waste Density: Not reported
Waste Density Unit of Measure Code: Not reported
Waste Density Unit of Measure Description: Not reported
Form Code: Not reported
Form Code Description: Not reported
Source Code: Not reported
Source Code Description: Not reported
Waste Minimization Code: Not reported
Waste Minimization Code Description: Not reported
Consent Number: Not reported
EPA Waste Indicator: N

MAP FINDINGS

Map ID
Direction
Distance
Elevation | Site | Database(s) | EDR ID Number / EPA ID Number

P67
SE
1/8-1/4
0.242 mi.
1279 ft.

DARNELL APPLING
615 61ST STREET
OAKLAND, CA 94609

Site 1 of 3 in cluster P

RCRA NonGen / NLR **1026816423**
E MANIFEST **CAC003129143**

Relative:
Higher

Actual:
119 ft.

RCRA Listings:

Date Form Received by Agency:		20210713
Handler Name:		Darnell Appling
Handler Address:		615 61st Street
Handler City,State,Zip:		OAKLAND, CA 94609
EPA ID:		CAC003129143
Contact Name:		DARNELL APPLING
Contact Address:		615 61ST STREET
Contact City,State,Zip:		OAKLAND, CA 94609
Contact Telephone:		216-832-2128
Contact Fax:		Not reported
Contact Email:		ALONDRA.DIAZ@SYNERGYCOMPANIES.ORG
Contact Title:		Not reported
EPA Region:		09
Land Type:		Not reported
Federal Waste Generator Description:		Not a generator, verified
Non-Notifier:		Not reported
Biennial Report Cycle:		Not reported
Accessibility:		Not reported
Active Site Indicator:		Not reported
State District Owner:		Not reported
State District:		Not reported
Mailing Address:		615 61ST STREET
Mailing City,State,Zip:		OAKLAND, CA 94609
Owner Name:	Darnell Appling	
Owner Type:		Other
Operator Name:	Darnell Appling	
Operator Type:		Other
Short-Term Generator Activity:		No
Importer Activity:		No
Mixed Waste Generator:		No
Transporter Activity:		No
Transfer Facility Activity:		No
Recycler Activity with Storage:		No
Small Quantity On-Site Burner Exemption:		No
Smelting Melting and Refining Furnace Exemption:		No
Underground Injection Control:		No
Off-Site Waste Receipt:		No
Universal Waste Indicator:		No
Universal Waste Destination Facility:		No
Federal Universal Waste:		No
Active Site State-Reg Handler:		---
Federal Facility Indicator:		Not reported
Hazardous Secondary Material Indicator:		N
Sub-Part K Indicator:		Not reported
2018 GPRA Permit Baseline:		Not on the Baseline
2018 GPRA Renewals Baseline:		Not on the Baseline
202 GPRA Corrective Action Baseline:		No
Subject to Corrective Action Universe:		No
Non-TSDFs Where RCRA CA has Been Imposed Universe:		No
Corrective Action Priority Ranking:		No NCAPS ranking
Environmental Control Indicator:		No
Institutional Control Indicator:		No

Map ID
Direction
Distance
Elevation | Site | MAP FINDINGS | Database(s) | EDR ID Number
EPA ID Number

DARNELL APPLING (Continued) **1026816423**

Human Exposure Controls Indicator:	N/A
Groundwater Controls Indicator:	N/A
Significant Non-Complier Universe:	No
Unaddressed Significant Non-Complier Universe:	No
Addressed Significant Non-Complier Universe:	No
Significant Non-Complier With a Compliance Schedule Universe:	No
Financial Assurance Required:	Not reported
Handler Date of Last Change:	20210713
Recognized Trader-Importer:	No
Recognized Trader-Exporter:	No
Importer of Spent Lead Acid Batteries:	No
Exporter of Spent Lead Acid Batteries:	No
Recycler Activity Without Storage:	No
Manifest Broker:	No
Sub-Part P Indicator:	No

Handler - Owner Operator:

Owner/Operator Indicator:	Owner
Owner/Operator Name: DARNELL APPLING	
Legal Status:	Other
Date Became Current:	Not reported
Date Ended Current:	Not reported
Owner/Operator Address:	615 61ST STREET
Owner/Operator City,State,Zip:	OAKLAND, CA 94609
Owner/Operator Telephone:	216-832-2128
Owner/Operator Telephone Ext:	Not reported
Owner/Operator Fax:	Not reported
Owner/Operator Email:	Not reported

Owner/Operator Indicator:	Operator
Owner/Operator Name: DARNELL APPLING	
Legal Status:	Other
Date Became Current:	Not reported
Date Ended Current:	Not reported
Owner/Operator Address:	615 61ST STREET
Owner/Operator City,State,Zip:	OAKLAND, CA 94609
Owner/Operator Telephone:	216-832-2128
Owner/Operator Telephone Ext:	Not reported
Owner/Operator Fax:	Not reported
Owner/Operator Email:	Not reported

Historic Generators:

Receive Date:	20210713
Handler Name: DARNELL APPLING	
Federal Waste Generator Description:	Not a generator, verified
State District Owner:	Not reported
Large Quantity Handler of Universal Waste:	No
Recognized Trader Importer:	No
Recognized Trader Exporter:	No
Spent Lead Acid Battery Importer:	No
Spent Lead Acid Battery Exporter:	No
Current Record:	Yes
Non Storage Recycler Activity:	No
Electronic Manifest Broker:	No

DARNELL APPLING (Continued) **1026816423**

List of NAICS Codes and Descriptions:
NAICS Code: 56299
NAICS Description: All Other Waste Management Services

Facility Has Received Notices of Violations:
Violations: No Violations Found

Evaluation Action Summary:
Evaluations: No Evaluations Found

E MANIFEST:

Manifest Tracking Number:	022568600JJK
Last Updated Date:	20210813
Shipped Date:	20210714
Received Date:	20210715
Manifest Status:	Signed
Submission Type:	DataImage5Copy
Origin Type:	Service
Generator EPA ID:	CAC003129143
Generator Name:	Darnell Appling
Generator Location Street Number:	Not reported
Generator Location Street 1:	615 61ST STREET
Generator Location Street 2:	Not reported
Generator Location City:	OAKLAND
Generator Location State:	CA
Generator Location Zip:	94609
Generator Mail Street Number:	Not reported
Generator Mail Street 1:	615 61ST STREET
Generator Mail Street 2:	Not reported
Generator Mail City:	OAKLAND
Generator Mail Zip:	94609
Generator Mail State:	CA
Generator Contact Company Name:	Not reported
Designated Facility EPA ID:	CAD981382732
Designated Facility Name:	Altamont Landfill & Resource Recovery Facility
Designated Facility Mail Street Number:	10840
Designated Facility Mail Street 1:	Not reported
Designated Facility Mail Street 2:	ALTAMONT PASS RD
Designated Facility Mail City:	LIVERMORE
Designated Facility Mail Zip:	94551
Designated Facility Mail State:	CA
Designated Facility Location Street Number:	10840
Designated Facility Location Street 1:	ALTAMONT PASS RD
Designated Facility Location Street 2:	Not reported
Designated Facility Location City:	LIVERMORE
Designated Facility Location Zip:	94551
Designated Facility Location State:	CA
Designated Facility Contact Company Name:	Not reported
Manifest Residue Indicator:	N
Rejection Indicator:	N

State Waste:

Manifest Tracking Number:	022568600JJK
Waste Line Number:	1

DARNELL APPLING (Continued) **1026816423**

State Waste Code Owner: CA
State Waste Code: 151
State Waste: Asbestos-containing waste

Transporter:
Manifest Tracking Number: 022568600JJK
Transporter Line Number: 1
Transporter EPA ID: CAL000438487
Transporter Name: Synergy Ee Inc

Manifest Tracking Number: 022568600JJK
Transporter Line Number: 2
Transporter EPA ID: CAR000272773
Transporter Name: Uni Waste Llc

Waste Line:
Manifest Tracking Number: 022568600JJK
Waste Line Number: 1
U.S. DOT Hazardous Indicator: Y
U.S. DOT ID Number: NA2212
U.S. DOT Description: Na2212, Asbestos, 9, Pg Iii, Rq
Non-Hazardous Waste Description: Not reported
Number of Containers: 5
Container Type Code: BA
Container Type Description: Burlap, cloth, paper, or plastic bags
Waste Quantity: 1
Quantity Unit of Measure Code: Y
Quantity Unit of Measure Description: Cubic Yards
Waste Quantity, in Tons: 0.84
Acute Waste Quantity, in Tons: 0
Non-Acute Waste Quantity, in Tons: 0.84
Waste Quantity, in Kilograms: 761.9052
Acute Waste Quantity, in Kilograms: 0
Non-Acute Waste Quantity, in Kilorgrams: 761.9052
Management Method Code: H132
Management Method Description: LANDFILL (WITH PRIOR TREATMENT AND/OR STABILIZATION)
Waste Residue Indicator: N
Quantity Discrepancy Indicator: N
Waste Type Discrepancy Indicator: N
Waste Density: Not reported
Waste Density Unit of Measure Code: Not reported
Waste Density Unit of Measure Description: Not reported
Form Code: Not reported
Form Code Description: Not reported
Source Code: Not reported
Source Code Description: Not reported
Waste Minimization Code: Not reported
Waste Minimization Code Description: Not reported
Consent Number: Not reported
EPA Waste Indicator: N

MAP FINDINGS

Map ID
Direction
Distance
Elevation | Site | Database(s) | EDR ID Number
EPA ID Number

P68
ESE
1/8-1/4
0.243 mi.
1285 ft.

Relative:
Higher

Actual:
122 ft.

OMEERA LLC DBA SHATTUCK CLEANERS
6103 SHATTUCK AVE
OAKLAND, CA 94609

Site 2 of 3 in cluster P

RCRA-SQG
FINDS
ECHO
DRYCLEANERS
EMI
HWTS
HAZNET
CERS

1000422119
CAD982011066

RCRA Listings:

Date Form Received by Agency:		19960901
Handler Name:		Shattuck 1 Hour Cleaners
Handler Address:		6103 Shattuck Ave
Handler City,State,Zip:		OAKLAND, CA 94609
EPA ID:		CAD982011066
Contact Name:		Not reported
Contact Address:		Not reported
Contact City,State,Zip:		Not reported
Contact Telephone:		Not reported
Contact Fax:		Not reported
Contact Email:		Not reported
Contact Title:		Not reported
EPA Region:		09
Land Type:		Not reported
Federal Waste Generator Description:		Small Quantity Generator
Non-Notifier:		Not reported
Biennial Report Cycle:		Not reported
Accessibility:		Not reported
Active Site Indicator:		Handler Activities
State District Owner:		Ca
State District:		2
Mailing Address:		6103 SHATTUCK AVE
Mailing City,State,Zip:		OAKLAND, CA 94609
Owner Name:	Not reported	
Owner Type:		Not reported
Operator Name:	Not Required	
Operator Type:		Private
Short-Term Generator Activity:		No
Importer Activity:		No
Mixed Waste Generator:		No
Transporter Activity:		No
Transfer Facility Activity:		No
Recycler Activity with Storage:		No
Small Quantity On-Site Burner Exemption:		No
Smelting Melting and Refining Furnace Exemption:		No
Underground Injection Control:		No
Off-Site Waste Receipt:		No
Universal Waste Indicator:		No
Universal Waste Destination Facility:		No
Federal Universal Waste:		No
Active Site State-Reg Handler:		---
Federal Facility Indicator:		Not reported
Hazardous Secondary Material Indicator:		N
Sub-Part K Indicator:		Not reported
2018 GPRA Permit Baseline:		Not on the Baseline
2018 GPRA Renewals Baseline:		Not on the Baseline
202 GPRA Corrective Action Baseline:		No
Subject to Corrective Action Universe:		No
Non-TSDFs Where RCRA CA has Been Imposed Universe:		No

Map ID
Direction
Distance
Elevation Site

MAP FINDINGS

Database(s)

EDR ID Number
EPA ID Number

OMEERA LLC DBA SHATTUCK CLEANERS (Continued) **1000422119**

Corrective Action Priority Ranking:	No NCAPS ranking
Environmental Control Indicator:	No
Institutional Control Indicator:	No
Human Exposure Controls Indicator:	N/A
Groundwater Controls Indicator:	N/A
Significant Non-Complier Universe:	No
Unaddressed Significant Non-Complier Universe:	No
Addressed Significant Non-Complier Universe:	No
Significant Non-Complier With a Compliance Schedule Universe:	No
Financial Assurance Required:	Not reported
Handler Date of Last Change:	20020627
Recognized Trader-Importer:	No
Recognized Trader-Exporter:	No
Importer of Spent Lead Acid Batteries:	No
Exporter of Spent Lead Acid Batteries:	No
Recycler Activity Without Storage:	No
Manifest Broker:	No
Sub-Part P Indicator:	No

Handler - Owner Operator:

Owner/Operator Indicator:	Owner
Owner/Operator Name: SHATTUCK 1 HOUR CLNRS	
Legal Status:	Private
Date Became Current:	Not reported
Date Ended Current:	Not reported
Owner/Operator Address:	NOT REQUIRED
Owner/Operator City,State,Zip:	NOT REQUIRED, ME 99999
Owner/Operator Telephone:	415-555-1212
Owner/Operator Telephone Ext:	Not reported
Owner/Operator Fax:	Not reported
Owner/Operator Email:	Not reported

Owner/Operator Indicator:	Operator
Owner/Operator Name: NOT REQUIRED	
Legal Status:	Private
Date Became Current:	Not reported
Date Ended Current:	Not reported
Owner/Operator Address:	NOT REQUIRED
Owner/Operator City,State,Zip:	NOT REQUIRED, ME 99999
Owner/Operator Telephone:	415-555-1212
Owner/Operator Telephone Ext:	Not reported
Owner/Operator Fax:	Not reported
Owner/Operator Email:	Not reported

Historic Generators:

Receive Date:	19960901
Handler Name: SHATTUCK 1 HOUR CLEANERS	
Federal Waste Generator Description:	Small Quantity Generator
State District Owner:	Ca
Large Quantity Handler of Universal Waste:	No
Recognized Trader Importer:	No
Recognized Trader Exporter:	No
Spent Lead Acid Battery Importer:	No
Spent Lead Acid Battery Exporter:	No
Current Record:	Yes

OMEERA LLC DBA SHATTUCK CLEANERS (Continued) **1000422119**

Non Storage Recycler Activity: Not reported
Electronic Manifest Broker: Not reported

Receive Date: 19870708
Handler Name: SHATTUCK 1 HOUR CLEANERS
Federal Waste Generator Description: Large Quantity Generator
State District Owner: Ca
Large Quantity Handler of Universal Waste: No
Recognized Trader Importer: No
Recognized Trader Exporter: No
Spent Lead Acid Battery Importer: No
Spent Lead Acid Battery Exporter: No
Current Record: No
Non Storage Recycler Activity: Not reported
Electronic Manifest Broker: Not reported

List of NAICS Codes and Descriptions:
NAICS Code: 81232
NAICS Description: Drycleaning And Laundry Services (Except Coin-Operated)

Has the Facility Received Notices of Violations:
Found Violation: No
Agency Which Determined Violation: Not reported
Violation Short Description: Not reported
Date Violation was Determined: Not reported
Actual Return to Compliance Date: Not reported
Return to Compliance Qualifier: Not reported
Violation Responsible Agency: Not reported
Scheduled Compliance Date: Not reported
Enforcement Identifier: Not reported
Date of Enforcement Action: Not reported
Enforcement Responsible Agency: Not reported
Enforcement Docket Number: Not reported
Enforcement Attorney: Not reported
Corrective Action Component: Not reported
Appeal Initiated Date: Not reported
Appeal Resolution Date: Not reported
Disposition Status Date: Not reported
Disposition Status: Not reported
Disposition Status Description: Not reported
Consent/Final Order Sequence Number: Not reported
Consent/Final Order Respondent Name: Not reported
Consent/Final Order Lead Agency: Not reported
Enforcement Type: Not reported
Enforcement Responsible Person: Not reported
Enforcement Responsible Sub-Organization: Not reported
SEP Sequence Number: Not reported
SEP Expenditure Amount: Not reported
SEP Scheduled Completion Date: Not reported
SEP Actual Date: Not reported
SEP Defaulted Date: Not reported
SEP Type: Not reported
SEP Type Description: Not reported
Proposed Amount: Not reported
Final Monetary Amount: Not reported
Paid Amount: Not reported

OMEERA LLC DBA SHATTUCK CLEANERS (Continued) **1000422119**

Final Count: Not reported
Final Amount: Not reported

Evaluation Action Summary:
Evaluation Date: 19940404
Evaluation Responsible Agency: State Contractor/Grantee
Found Violation: No
Evaluation Type Description: COMPLIANCE EVALUATION INSPECTION
Evaluation Responsible Person Identifier: R9
Evaluation Responsible Sub-Organization: Not reported
Actual Return to Compliance Date: Not reported
Scheduled Compliance Date: Not reported
Date of Request: Not reported
Date Response Received: Not reported
Request Agency: Not reported
Former Citation: Not reported

FINDS:
Registry ID: 110001157159

Click Here for FRS Facility Detail Report:

Environmental Interest/Information System:
THE EMISSION INVENTORY SYSTEM (EIS) MAINTAINS AN INVENTORY OF LARGE STATIONARY SOURCES AND VOLUNTARILY-REPORTED SMALLER SOURCES OF AIR POINT POLLUTANT EMITTERS. IT CONTAINS INFORMATION ABOUT FACILITY SITES AND THEIR PHYSICAL LOCATION, EMISSIONS UNITS, EMISSIONS PROCESSES, RELEASE POINTS, CONTROL APPROACHES, AND REGULATIONS. FACILITY INVENTORY DATA ARE KEPT SEPARATE FROM THE EMISSIONS DATA AND HAVE STABLE IDENTIFIERS TO IMPROVE CONTINUITY FROM YEAR TO YEAR AND TO HELP IDENTIFY DUPLICATE OR MISSING FACILITIES
The Resource Conservation and Recovery Act Information System (RCRAInfo) is EPA's comprehensive information system in support of the Resource Conservation and Recovery Act (RCRA) of 1976 and the Hazardous and Solid Waste Amendments (HSWA) of 1984. It tracks many types of information about generators, transporters, treaters, storers, and disposers of hazardous waste.
California's Hazardous Waste Tracking System Data Mart (HWTS-DATAMART) provides information on hazardous waste shipments for generators, transporters, and treatment, storage, and disposal facilities.
Registry ID: 110071740496

Click Here for FRS Facility Detail Report:

Environmental Interest/Information System:
Registry ID: 110070593608

Click Here for FRS Facility Detail Report:

Environmental Interest/Information System:
The Resource Conservation and Recovery Act Information System (RCRAInfo) is EPA's comprehensive information system in support of the Resource Conservation and Recovery Act (RCRA) of 1976 and the Hazardous and Solid Waste Amendments (HSWA) of 1984. It tracks many types of information about generators, transporters, treaters, storers, and disposers of hazardous waste.

Map ID
Direction
Distance
Elevation | Site | MAP FINDINGS | Database(s) | EDR ID Number
EPA ID Number

OMEERA LLC DBA SHATTUCK CLEANERS (Continued) **1000422119**

Click this hyperlink while viewing on your computer to access additional FINDS: detail in the EDR Site Report.

ECHO:

Envid:	1000422119
Registry ID:	110001157159
DFR URL:	
Name:	SHATTUCK ONE HOUR CLEANERS
Address:	6103 SHATTUCK AVE
City,State,Zip:	OAKLAND, CA 94609

DRYCLEANERS:

Name:	OMEERA LLC DBA SHATTUCK CLEANERS
Address:	6103 SHATTUCK AVE
City,State,Zip:	OAKLAND, CA 94609
EPA Id:	CAL000447391
NAICS Code:	812320
NAICS Description:	Drycleaning and Laundry Services (except Coin-Operated)
SIC Code:	7211
SIC Description:	Power Laundries, Family and Commercial
Create Date:	07/10/2019
Facility Active:	Yes
Inactive Date:	Not reported
Facility Addr2:	Not reported
Owner Name:	OMEERA LLC
Owner Address:	6103 SHATTUCK AVE
Owner Address 2:	Not reported
Owner Telephone:	5103149952
Contact Name:	ABHINAV SOOD
Contact Address:	6103 SHATTUCK AVE
Contact Address 2:	Not reported
Contact Telephone:	5103149952
Contact Fax:	Not reported
Mailing Name:	Not reported
Mailing Address 1:	6103 SHATTUCK AVE
Mailing Address 2:	Not reported
Mailing City:	OAKLAND
Mailing State:	CA
Mailing Zip:	94609
Owner Fax:	Not reported
Region Code:	2
Latitude:	0
Longitude:	0

Name:	SHATTUCK 1 HOUR CLEANERS
Address:	6103 SHATTUCK AVE
City,State,Zip:	OAKLAND, CA 946090000
EPA Id:	CAD982011066
NAICS Code:	81232
NAICS Description:	Drycleaning and Laundry Services (except Coin-Operated)
SIC Code:	7211
SIC Description:	Power Laundries, Family and Commercial
Create Date:	03/01/1988
Facility Active:	No
Inactive Date:	06/30/2015

Map ID
Direction
Distance
Elevation | Site | MAP FINDINGS | Database(s) | EDR ID Number
EPA ID Number

OMEERA LLC DBA SHATTUCK CLEANERS (Continued) **1000422119**

Facility Addr2:	Not reported
Owner Name:	SAM YONG PAK
Owner Address:	2425 HILLVIEW LN
Owner Address 2:	Not reported
Owner Telephone:	5102957148
Contact Name:	SAM PAK
Contact Address:	6103 SHATTUCK AVE
Contact Address 2:	Not reported
Contact Telephone:	5106542846
Contact Fax:	8183444446
Mailing Name:	Not reported
Mailing Address 1:	6103 SHATTUCK AVE
Mailing Address 2:	Not reported
Mailing City:	OAKLAND
Mailing State:	CA
Mailing Zip:	946091234
Owner Fax:	8183444446
Region Code:	2
Latitude:	37.846864
Longitude:	-122.26542

DRYCLEAN BAY AREA:

Facility ID:	4334
Name:	SHATTUCK CLEANERS
Address:	6103 SHATTUCK AVE
City,State,Zip:	OAKLAND, CA 94609-1234
NAICS Code:	812320
Facility Status:	Registered
Device Name:	Bowe-Permac 55lb Petroleum Closed Loop Machine[PER55P]
Drum Capacity:	55
Device Status:	Registered
Facility Permit Expiration Date:	2020-01-01 00:00:00
Name:	Petroleum or Hydrocarbon Solvent, High Flash Point
Annual Usage:	50

EMI:

Name:	SHATTUCK ONE HOUR CLEANERS
Address:	6103 SHATTUCK AVE
City,State,Zip:	OAKLAND, CA 946090000
Year:	1987
County Code:	1
Air Basin:	SF
Facility ID:	1086
Air District Name:	BA
SIC Code:	7216
Air District Name:	BAY AREA AQMD
Community Health Air Pollution Info System:	Not reported
Consolidated Emission Reporting Rule:	Not reported
Total Organic Hydrocarbon Gases Tons/Yr:	1
Reactive Organic Gases Tons/Yr:	0
Carbon Monoxide Emissions Tons/Yr:	0
NOX - Oxides of Nitrogen Tons/Yr:	0
SOX - Oxides of Sulphur Tons/Yr:	0
Particulate Matter Tons/Yr:	0
Part. Matter 10 Micrometers and Smllr Tons/Yr:	0

Map ID
Direction
Distance
Elevation | Site | MAP FINDINGS | Database(s) | EDR ID Number
EPA ID Number

OMEERA LLC DBA SHATTUCK CLEANERS (Continued) **1000422119**

Name:	SHATTUCK ONE HOUR CLEANERS
Address:	6103 SHATTUCK AVE
City,State,Zip:	OAKLAND, CA 946090000
Year:	1990
County Code:	1
Air Basin:	SF
Facility ID:	4334
Air District Name:	BA
SIC Code:	7216
Air District Name:	BAY AREA AQMD
Community Health Air Pollution Info System:	Not reported
Consolidated Emission Reporting Rule:	Not reported
Total Organic Hydrocarbon Gases Tons/Yr:	1
Reactive Organic Gases Tons/Yr:	0
Carbon Monoxide Emissions Tons/Yr:	0
NOX - Oxides of Nitrogen Tons/Yr:	0
SOX - Oxides of Sulphur Tons/Yr:	0
Particulate Matter Tons/Yr:	0
Part. Matter 10 Micrometers and Smllr Tons/Yr:	0

Name:	SHATTUCK ONE HOUR CLEANERS
Address:	6103 SHATTUCK AVE
City,State,Zip:	OAKLAND, CA 946090000
Year:	1995
County Code:	1
Air Basin:	SF
Facility ID:	4334
Air District Name:	BA
SIC Code:	7216
Air District Name:	BAY AREA AQMD
Community Health Air Pollution Info System:	Not reported
Consolidated Emission Reporting Rule:	Not reported
Total Organic Hydrocarbon Gases Tons/Yr:	1
Reactive Organic Gases Tons/Yr:	0
Carbon Monoxide Emissions Tons/Yr:	0
NOX - Oxides of Nitrogen Tons/Yr:	0
SOX - Oxides of Sulphur Tons/Yr:	0
Particulate Matter Tons/Yr:	0
Part. Matter 10 Micrometers and Smllr Tons/Yr:	0

Name:	SHATTUCK ONE HOUR CLEANERS
Address:	6103 SHATTUCK AVE
City,State,Zip:	OAKLAND, CA 946090000
Year:	1996
County Code:	1
Air Basin:	SF
Facility ID:	4334
Air District Name:	BA
SIC Code:	7216
Air District Name:	BAY AREA AQMD
Community Health Air Pollution Info System:	Not reported
Consolidated Emission Reporting Rule:	Not reported
Total Organic Hydrocarbon Gases Tons/Yr:	1
Reactive Organic Gases Tons/Yr:	0
Carbon Monoxide Emissions Tons/Yr:	0
NOX - Oxides of Nitrogen Tons/Yr:	0
SOX - Oxides of Sulphur Tons/Yr:	0

Map ID
Direction
Distance
Elevation | Site | MAP FINDINGS | Database(s) | EDR ID Number
EPA ID Number

OMEERA LLC DBA SHATTUCK CLEANERS (Continued) **1000422119**

Particulate Matter Tons/Yr: 0
Part. Matter 10 Micrometers and Smllr Tons/Yr: 0

Name: SHATTUCK ONE HOUR CLEANERS
Address: 6103 SHATTUCK AVE
City,State,Zip: OAKLAND, CA 946090000
Year: 1997
County Code: 1
Air Basin: SF
Facility ID: 4334
Air District Name: BA
SIC Code: 7216
Air District Name: BAY AREA AQMD
Community Health Air Pollution Info System: Not reported
Consolidated Emission Reporting Rule: Not reported
Total Organic Hydrocarbon Gases Tons/Yr: 0
Reactive Organic Gases Tons/Yr: 0
Carbon Monoxide Emissions Tons/Yr: 0
NOX - Oxides of Nitrogen Tons/Yr: 0
SOX - Oxides of Sulphur Tons/Yr: 0
Particulate Matter Tons/Yr: 0
Part. Matter 10 Micrometers and Smllr Tons/Yr: 0

Name: SHATTUCK ONE HOUR CLEANERS
Address: 6103 SHATTUCK AVE
City,State,Zip: OAKLAND, CA 946090000
Year: 1998
County Code: 1
Air Basin: SF
Facility ID: 4334
Air District Name: BA
SIC Code: 7216
Air District Name: BAY AREA AQMD
Community Health Air Pollution Info System: Not reported
Consolidated Emission Reporting Rule: Not reported
Total Organic Hydrocarbon Gases Tons/Yr: 0
Reactive Organic Gases Tons/Yr: 0
Carbon Monoxide Emissions Tons/Yr: 0
NOX - Oxides of Nitrogen Tons/Yr: 0
SOX - Oxides of Sulphur Tons/Yr: 0
Particulate Matter Tons/Yr: 0
Part. Matter 10 Micrometers and Smllr Tons/Yr: 0

Name: SHATTUCK ONE HOUR CLEANERS
Address: 6103 SHATTUCK AVE
City,State,Zip: OAKLAND, CA 946090000
Year: 1999
County Code: 1
Air Basin: SF
Facility ID: 4334
Air District Name: BA
SIC Code: 7216
Air District Name: BAY AREA AQMD
Community Health Air Pollution Info System: Not reported
Consolidated Emission Reporting Rule: Not reported
Total Organic Hydrocarbon Gases Tons/Yr: 0
Reactive Organic Gases Tons/Yr: 0

Map ID
Direction
Distance
Elevation Site

MAP FINDINGS

Database(s)

EDR ID Number
EPA ID Number

OMEERA LLC DBA SHATTUCK CLEANERS (Continued) **1000422119**

Carbon Monoxide Emissions Tons/Yr:	0
NOX - Oxides of Nitrogen Tons/Yr:	0
SOX - Oxides of Sulphur Tons/Yr:	0
Particulate Matter Tons/Yr:	0
Part. Matter 10 Micrometers and Smllr Tons/Yr:	0

Name:	SHATTUCK ONE HOUR CLEANERS
Address:	6103 SHATTUCK AVE
City,State,Zip:	OAKLAND, CA 946090000
Year:	2000
County Code:	1
Air Basin:	SF
Facility ID:	4334
Air District Name:	BA
SIC Code:	7216
Air District Name:	BAY AREA AQMD
Community Health Air Pollution Info System:	Not reported
Consolidated Emission Reporting Rule:	Not reported
Total Organic Hydrocarbon Gases Tons/Yr:	0
Reactive Organic Gases Tons/Yr:	0
Carbon Monoxide Emissions Tons/Yr:	0
NOX - Oxides of Nitrogen Tons/Yr:	0
SOX - Oxides of Sulphur Tons/Yr:	0
Particulate Matter Tons/Yr:	0
Part. Matter 10 Micrometers and Smllr Tons/Yr:	0

Name:	SHATTUCK ONE HOUR CLEANERS
Address:	6103 SHATTUCK AVE
City,State,Zip:	OAKLAND, CA 946090000
Year:	2001
County Code:	1
Air Basin:	SF
Facility ID:	4334
Air District Name:	BA
SIC Code:	7216
Air District Name:	BAY AREA AQMD
Community Health Air Pollution Info System:	Not reported
Consolidated Emission Reporting Rule:	Not reported
Total Organic Hydrocarbon Gases Tons/Yr:	0
Reactive Organic Gases Tons/Yr:	0
Carbon Monoxide Emissions Tons/Yr:	0
NOX - Oxides of Nitrogen Tons/Yr:	0
SOX - Oxides of Sulphur Tons/Yr:	0
Particulate Matter Tons/Yr:	0
Part. Matter 10 Micrometers and Smllr Tons/Yr:	0

Name:	SHATTUCK ONE HOUR CLEANERS
Address:	6103 SHATTUCK AVE
City,State,Zip:	OAKLAND, CA 946090000
Year:	2002
County Code:	1
Air Basin:	SF
Facility ID:	4334
Air District Name:	BA
SIC Code:	7216
Air District Name:	BAY AREA AQMD
Community Health Air Pollution Info System:	Not reported

Map ID
Direction
Distance
Elevation | Site | MAP FINDINGS | Database(s) | EDR ID Number
EPA ID Number

OMEERA LLC DBA SHATTUCK CLEANERS (Continued) **1000422119**

Consolidated Emission Reporting Rule:	Not reported
Total Organic Hydrocarbon Gases Tons/Yr:	0
Reactive Organic Gases Tons/Yr:	0
Carbon Monoxide Emissions Tons/Yr:	0
NOX - Oxides of Nitrogen Tons/Yr:	0
SOX - Oxides of Sulphur Tons/Yr:	0
Particulate Matter Tons/Yr:	0
Part. Matter 10 Micrometers and Smllr Tons/Yr:	0

Name:	SHATTUCK ONE HOUR CLEANERS
Address:	6103 SHATTUCK AVE
City,State,Zip:	OAKLAND, CA 946090000
Year:	2003
County Code:	1
Air Basin:	SF
Facility ID:	4334
Air District Name:	BA
SIC Code:	7216
Air District Name:	BAY AREA AQMD
Community Health Air Pollution Info System:	Not reported
Consolidated Emission Reporting Rule:	Not reported
Total Organic Hydrocarbon Gases Tons/Yr:	0
Reactive Organic Gases Tons/Yr:	0
Carbon Monoxide Emissions Tons/Yr:	0
NOX - Oxides of Nitrogen Tons/Yr:	0
SOX - Oxides of Sulphur Tons/Yr:	0
Particulate Matter Tons/Yr:	0
Part. Matter 10 Micrometers and Smllr Tons/Yr:	0

Name:	SHATTUCK ONE HOUR CLEANERS
Address:	6103 SHATTUCK AVE
City,State,Zip:	OAKLAND, CA 946090000
Year:	2004
County Code:	1
Air Basin:	SF
Facility ID:	4334
Air District Name:	BA
SIC Code:	7216
Air District Name:	BAY AREA AQMD
Community Health Air Pollution Info System:	Not reported
Consolidated Emission Reporting Rule:	Not reported
Total Organic Hydrocarbon Gases Tons/Yr:	0.283
Reactive Organic Gases Tons/Yr:	0
Carbon Monoxide Emissions Tons/Yr:	0
NOX - Oxides of Nitrogen Tons/Yr:	0
SOX - Oxides of Sulphur Tons/Yr:	0
Particulate Matter Tons/Yr:	0
Part. Matter 10 Micrometers and Smllr Tons/Yr:	0

Name:	SHATTUCK ONE HOUR CLEANERS
Address:	6103 SHATTUCK AVE
City,State,Zip:	OAKLAND, CA 946090000
Year:	2005
County Code:	1
Air Basin:	SF
Facility ID:	4334
Air District Name:	BA

Map ID
Direction
Distance
Elevation Site

MAP FINDINGS

Database(s) EDR ID Number EPA ID Number

OMEERA LLC DBA SHATTUCK CLEANERS (Continued) **1000422119**

SIC Code:	7216
Air District Name:	BAY AREA AQMD
Community Health Air Pollution Info System:	Not reported
Consolidated Emission Reporting Rule:	Not reported
Total Organic Hydrocarbon Gases Tons/Yr:	0
Reactive Organic Gases Tons/Yr:	0
Carbon Monoxide Emissions Tons/Yr:	0
NOX - Oxides of Nitrogen Tons/Yr:	0
SOX - Oxides of Sulphur Tons/Yr:	0
Particulate Matter Tons/Yr:	0
Part. Matter 10 Micrometers and Smllr Tons/Yr:	0

Name:	SHATTUCK ONE HOUR CLEANERS
Address:	6103 SHATTUCK AVE
City,State,Zip:	OAKLAND, CA 946090000
Year:	2006
County Code:	1
Air Basin:	SF
Facility ID:	4334
Air District Name:	BA
SIC Code:	7216
Air District Name:	BAY AREA AQMD
Community Health Air Pollution Info System:	Not reported
Consolidated Emission Reporting Rule:	Not reported
Total Organic Hydrocarbon Gases Tons/Yr:	.283
Reactive Organic Gases Tons/Yr:	0
Carbon Monoxide Emissions Tons/Yr:	0
NOX - Oxides of Nitrogen Tons/Yr:	0
SOX - Oxides of Sulphur Tons/Yr:	0
Particulate Matter Tons/Yr:	0
Part. Matter 10 Micrometers and Smllr Tons/Yr:	0

Name:	SHATTUCK ONE HOUR CLEANERS
Address:	6103 SHATTUCK AVE
City,State,Zip:	OAKLAND, CA 94609
Year:	2008
County Code:	1
Air Basin:	SF
Facility ID:	4334
Air District Name:	BA
SIC Code:	7216
Air District Name:	BAY AREA AQMD
Community Health Air Pollution Info System:	Not reported
Consolidated Emission Reporting Rule:	Not reported
Total Organic Hydrocarbon Gases Tons/Yr:	.603
Reactive Organic Gases Tons/Yr:	.128
Carbon Monoxide Emissions Tons/Yr:	0
NOX - Oxides of Nitrogen Tons/Yr:	0
SOX - Oxides of Sulphur Tons/Yr:	0
Particulate Matter Tons/Yr:	0
Part. Matter 10 Micrometers and Smllr Tons/Yr:	0

Name:	SHATTUCK ONE HOUR CLEANERS
Address:	6103 SHATTUCK AVE
City,State,Zip:	OAKLAND, CA 94609
Year:	2009
County Code:	1

Map ID
Direction
Distance
Elevation Site

MAP FINDINGS

Database(s) EDR ID Number EPA ID Number

OMEERA LLC DBA SHATTUCK CLEANERS (Continued) **1000422119**

Air Basin:	SF
Facility ID:	4334
Air District Name:	BA
SIC Code:	7216
Air District Name:	BAY AREA AQMD
Community Health Air Pollution Info System:	Not reported
Consolidated Emission Reporting Rule:	Not reported
Total Organic Hydrocarbon Gases Tons/Yr:	0.28299999999999997
Reactive Organic Gases Tons/Yr:	0
Carbon Monoxide Emissions Tons/Yr:	0
NOX - Oxides of Nitrogen Tons/Yr:	0
SOX - Oxides of Sulphur Tons/Yr:	0
Particulate Matter Tons/Yr:	0
Part. Matter 10 Micrometers and Smllr Tons/Yr:	0

Name:	SHATTUCK ONE HOUR CLEANERS
Address:	6103 SHATTUCK AVE
City,State,Zip:	OAKLAND, CA 94609
Year:	2010
County Code:	1
Air Basin:	SF
Facility ID:	4334
Air District Name:	BA
SIC Code:	7216
Air District Name:	BAY AREA AQMD
Community Health Air Pollution Info System:	Not reported
Consolidated Emission Reporting Rule:	Not reported
Total Organic Hydrocarbon Gases Tons/Yr:	0.60299999999999998
Reactive Organic Gases Tons/Yr:	0.32570379999999999
Carbon Monoxide Emissions Tons/Yr:	0
NOX - Oxides of Nitrogen Tons/Yr:	0
SOX - Oxides of Sulphur Tons/Yr:	0
Particulate Matter Tons/Yr:	0
Part. Matter 10 Micrometers and Smllr Tons/Yr:	0

HWTS:

Name:	SHATTUCK 1 HOUR CLEANERS
Address:	6103 SHATTUCK AVE
Address 2:	Not reported
City,State,Zip:	OAKLAND, CA 94609
EPA ID:	CAD982011066
Inactive Date:	06/30/2015
Create Date:	03/01/1988
Last Act Date:	Not reported
Mailing Name:	Not reported
Mailing Address:	6103 SHATTUCK AVE
Mailing Address 2:	Not reported
Mailing City,State,Zip:	OAKLAND, CA 946091234
Owner Name:	SAM YONG PAK
Owner Address:	2425 HILLVIEW LN
Owner Address 2:	Not reported
Owner City,State,Zip:	PINOLE, CA 94564
Owner Phone:	Not reported
Owner Fax:	Not reported
Contact Name:	SAM PAK
Contact Address:	6103 SHATTUCK AVE
Contact Address 2:	Not reported

Map ID
Direction
Distance
Elevation | Site | MAP FINDINGS | Database(s) | EDR ID Number
EPA ID Number

OMEERA LLC DBA SHATTUCK CLEANERS (Continued) **1000422119**

City,State,Zip: OAKLAND, CA 946090000
Contact Phone: Not reported
Contact Fax: Not reported
Facility Status: Inactive
Facility Type: PERMANENT
Category: FEDERAL
Latitude: 37.846864
Longitude: -122.26542

NAICS:
EPA ID: CAD982011066
Create Date: 2002-03-14 16:36:26.000
NAICS Code: 81232
NAICS Description: Drycleaning and Laundry Services (except Coin-Operated)
Issued EPA ID Date: 1988-03-01 00:00:00
Inactive Date: 2015-06-30 00:00:00
Facility Name: SHATTUCK 1 HOUR CLEANERS
Facility Address: 6103 SHATTUCK AVE
Facility Address 2: Not reported
Facility City: OAKLAND
Facility County: Not reported
Facility State: CA
Facility Zip: 946090000

HAZNET:
Name: SHATTUCK 1 HOUR CLEANERS
Address: 6103 SHATTUCK AVE
Address 2: Not reported
City,State,Zip: OAKLAND, CA 946090000
Contact: --
Telephone: --
Mailing Name: Not reported
Mailing Address: 6103 SHATTUCK AVE

Year: 1998
Gepaid: CAD982011066
TSD EPA ID: CAD981397417
CA Waste Code: 211 - Halogenated solvents (chloroforms, methyl chloride, perchloroethylene, etc)
Disposal Method: R01 - Recycler
Tons: 0.2142

Additional Information:
Year: 1998
Gen EPA ID: CAD982011066

Shipment Date: 19980911
Creation Date: 1/5/1999 0:00:00
Receipt Date: 19980918
Manifest ID: 98442460
Trans EPA ID: CAR000030841
Trans Name: Not reported
Trans 2 EPA ID: Not reported
Trans 2 Name: Not reported
TSDF EPA ID: CAD981397417

Map ID
Direction
Distance
Elevation | Site | MAP FINDINGS | Database(s) | EDR ID Number
EPA ID Number

OMEERA LLC DBA SHATTUCK CLEANERS (Continued) **1000422119**

Trans Name:	Not reported
TSDF Alt EPA ID:	Not reported
TSDF Alt Name:	Not reported
Waste Code Description:	211 - Halogenated solvents (chloroform, methyl chloride, perchloroethylene, etc.
RCRA Code:	F002
Meth Code:	R01 - Recycler
Quantity Tons:	0.1042
Waste Quantity:	25
Quantity Unit:	G
Additional Code 1:	Not reported
Additional Code 2:	Not reported
Additional Code 3:	Not reported
Additional Code 4:	Not reported
Additional Code 5:	Not reported
Shipment Date:	19980911
Creation Date:	1/5/1999 0:00:00
Receipt Date:	19980918
Manifest ID:	98442460
Trans EPA ID:	CAR000030841
Trans Name:	Not reported
Trans 2 EPA ID:	Not reported
Trans 2 Name:	Not reported
TSDF EPA ID:	CAD981397417
Trans Name:	Not reported
TSDF Alt EPA ID:	Not reported
TSDF Alt Name:	Not reported
Waste Code Description:	211 - Halogenated solvents (chloroform, methyl chloride, perchloroethylene, etc.
RCRA Code:	F002
Meth Code:	R01 - Recycler
Quantity Tons:	0.11
Waste Quantity:	220
Quantity Unit:	P
Additional Code 1:	Not reported
Additional Code 2:	Not reported
Additional Code 3:	Not reported
Additional Code 4:	Not reported
Additional Code 5:	Not reported

CERS:

Name:	SHATTUCK ONE HOUR CLEANERS
Address:	6103 SHATTUCK AVE
City,State,Zip:	OAKLAND, CA 94609
Site ID:	493709
CERS ID:	110001157159
CERS Description:	US EPA Air Emission Inventory System (EIS)

MAP FINDINGS

Map ID
Direction
Distance
Elevation | Site | Database(s) | EDR ID Number
EPA ID Number

P69 **OMEERA LLC DBA SHATTUCK CLEANERS** **RCRA NonGen / NLR** **1025874260**
ESE **6103 SHATTUCK AVE** **CAL000447391**
1/8-1/4 **OAKLAND, CA 94609**
0.243 mi.
1285 ft. **Site 3 of 3 in cluster P**

Relative:
Higher

Actual:
122 ft.

RCRA Listings:

Date Form Received by Agency:		20190710
Handler Name:		Omeera Llc Dba Shattuck Cleaners
Handler Address:		6103 Shattuck Ave
Handler City,State,Zip:		OAKLAND, CA 94609
EPA ID:		CAL000447391
Contact Name:		ABHINAV SOOD
Contact Address:		6103 SHATTUCK AVE
Contact City,State,Zip:		OAKLAND, CA 94609
Contact Telephone:		510-314-9952
Contact Fax:		Not reported
Contact Email:		OMEERA1@OUTLOOK.COM
Contact Title:		Not reported
EPA Region:		09
Land Type:		Not reported
Federal Waste Generator Description:		Not a generator, verified
Non-Notifier:		Not reported
Biennial Report Cycle:		Not reported
Accessibility:		Not reported
Active Site Indicator:		Handler Activities
State District Owner:		Not reported
State District:		Not reported
Mailing Address:		6103 SHATTUCK AVE
Mailing City,State,Zip:		OAKLAND, CA 94609
Owner Name:	Omeera Llc	
Owner Type:		Other
Operator Name:	Abhinav Sood	
Operator Type:		Other
Short-Term Generator Activity:		No
Importer Activity:		No
Mixed Waste Generator:		No
Transporter Activity:		No
Transfer Facility Activity:		No
Recycler Activity with Storage:		No
Small Quantity On-Site Burner Exemption:		No
Smelting Melting and Refining Furnace Exemption:		No
Underground Injection Control:		No
Off-Site Waste Receipt:		No
Universal Waste Indicator:		Yes
Universal Waste Destination Facility:		Yes
Federal Universal Waste:		No
Active Site State-Reg Handler:		---
Federal Facility Indicator:		Not reported
Hazardous Secondary Material Indicator:		N
Sub-Part K Indicator:		Not reported
2018 GPRA Permit Baseline:		Not on the Baseline
2018 GPRA Renewals Baseline:		Not on the Baseline
202 GPRA Corrective Action Baseline:		No
Subject to Corrective Action Universe:		No
Non-TSDFs Where RCRA CA has Been Imposed Universe:		No
Corrective Action Priority Ranking:		No NCAPS ranking
Environmental Control Indicator:		No
Institutional Control Indicator:		No

Map ID
Direction
Distance
Elevation Site

MAP FINDINGS

Database(s) EDR ID Number EPA ID Number

OMEERA LLC DBA SHATTUCK CLEANERS (Continued) **1025874260**

Human Exposure Controls Indicator:	N/A
Groundwater Controls Indicator:	N/A
Significant Non-Complier Universe:	No
Unaddressed Significant Non-Complier Universe:	No
Addressed Significant Non-Complier Universe:	No
Significant Non-Complier With a Compliance Schedule Universe:	No
Financial Assurance Required:	Not reported
Handler Date of Last Change:	20190729
Recognized Trader-Importer:	No
Recognized Trader-Exporter:	No
Importer of Spent Lead Acid Batteries:	No
Exporter of Spent Lead Acid Batteries:	No
Recycler Activity Without Storage:	No
Manifest Broker:	No
Sub-Part P Indicator:	No

Handler - Owner Operator:

Owner/Operator Indicator:	Owner
Owner/Operator Name: OMEERA LLC	
Legal Status:	Other
Date Became Current:	Not reported
Date Ended Current:	Not reported
Owner/Operator Address:	6103 SHATTUCK AVE
Owner/Operator City,State,Zip:	OAKLAND, CA 94609
Owner/Operator Telephone:	510-314-9952
Owner/Operator Telephone Ext:	Not reported
Owner/Operator Fax:	Not reported
Owner/Operator Email:	Not reported

Owner/Operator Indicator:	Operator
Owner/Operator Name: ABHINAV SOOD	
Legal Status:	Other
Date Became Current:	Not reported
Date Ended Current:	Not reported
Owner/Operator Address:	6103 SHATTUCK AVE
Owner/Operator City,State,Zip:	OAKLAND, CA 94609
Owner/Operator Telephone:	510-314-9952
Owner/Operator Telephone Ext:	Not reported
Owner/Operator Fax:	Not reported
Owner/Operator Email:	Not reported

Historic Generators:

Receive Date:	20190710
Handler Name:	OMEERA LLC DBA SHATTUCK CLEANERS
Federal Waste Generator Description:	Not a generator, verified
State District Owner:	Not reported
Large Quantity Handler of Universal Waste:	No
Recognized Trader Importer:	No
Recognized Trader Exporter:	No
Spent Lead Acid Battery Importer:	No
Spent Lead Acid Battery Exporter:	No
Current Record:	Yes
Non Storage Recycler Activity:	Not reported
Electronic Manifest Broker:	Not reported

Map ID
Direction
Distance
Elevation

MAP FINDINGS

Site

Database(s)

EDR ID Number
EPA ID Number

OMEERA LLC DBA SHATTUCK CLEANERS (Continued) **1025874260**

List of NAICS Codes and Descriptions:
NAICS Code: 812320
NAICS Description: Drycleaning And Laundry Services (Except Coin-Operated)

Facility Has Received Notices of Violations:
Violations: No Violations Found

Evaluation Action Summary:
Evaluations: No Evaluations Found

Q70 **SHATTUCK IMPORTS** **UST FINDER RELEASE** **1029104517**
NE **6562 SHATTUCK AVE** **N/A**
1/4-1/2 **OAKLAND, CA 94609**
0.264 mi.
1393 ft. **Site 1 of 2 in cluster Q**

Relative:
Higher

Actual:
136 ft.

UST FINDER RELEASE:

Object ID:	41271
Facility ID:	Not reported
Lust ID:	CAT0600101219
Name:	SHATTUCK IMPORTS
Address:	6562 SHATTUCK AVE
City,State,Zip:	OAKLAND, CA 94609
Address Match Type:	PointAddress
Reported Date:	Not reported
Status:	No Further Action
Substance:	Not reported
Population within 1500ft:	4145
Domestic Wells within 1500ft:	0
Land Use:	Developed, Medium Intensity
Within SPA:	No
SPA PWS Facility ID:	Not reported
SPA Water Type:	Not reported
SPA Facility Type:	Not reported
SPA HUC12:	Not reported
Within WHPA:	No
WHPA PWS Facility ID:	Not reported
WHPA Water Type:	Not reported
WHPA Facility Type:	Not reported
WHPA HUC12:	Not reported
Within 100yr Floodplain:	No
Tribe:	Not reported
EPA Region:	9
NFA Letter 1:	Not reported
NFA Letter 2:	Not reported
NFA Letter 3:	Not reported
NFA Letter 4:	Not reported
Closed With Residual Contaminate:	Not reported
Coordinate Source:	Geocode
X Coord:	-122.26597
Y Coord:	37.8513800000001
Latitude:	37.8513799999999
Longitude:	-122.265969999999

MAP FINDINGS

Map ID / Direction / Distance / Elevation	Site	Database(s)	EDR ID Number / EPA ID Number
Q71	**SHATTUCK IMPORT SERVICE**	**LUST**	**S101624463**
NE	**6562 SHATTUCK AVE**	**Alameda County CS**	**N/A**
1/4-1/2	**OAKLAND, CA 94609**	**SWEEPS UST**	
0.264 mi.		**HIST UST**	
1393 ft.	**Site 2 of 2 in cluster Q**	**CA FID UST**	
		Cortese	
Relative: Higher		**HIST CORTESE**	
		CERS	
Actual: 136 ft.			

LUST:

Name:	SHATTUCK IMPORTS
Address:	6562 SHATTUCK AVE
City,State,Zip:	OAKLAND, CA 94609
Lead Agency:	ALAMEDA COUNTY LOP
Case Type:	LUST Cleanup Site

Geo Track:

Global Id:	T0600101219
Latitude:	37.8513231842062
Longitude:	-122.265751361847
Status:	Completed - Case Closed
Status Date:	12/22/2014
Case Worker:	KLD
RB Case Number:	01-1324
Local Agency:	ALAMEDA COUNTY LOP
File Location:	All Files are on GeoTracker or in the Local Agency Database
Local Case Number:	RO0003045
Potential Media Affect:	Soil
Potential Contaminants of Concern:	Gasoline
EPA Region:	9
Coordinate Source:	Manual Entry on Screens
Quantity Released Gallons:	0
Begin Date:	06/02/1985
Leak Reported Date:	06/02/1985
How Discovered:	Tank Closure
How Discovered Description:	Not reported
Discharge Source:	Other
Discharge Cause:	Unknown
Stop Method:	Other Means
Stop Description:	Not reported
No Further Action Date:	12/22/2014
CA Water Watershed Name:	Bay Bridges - Berkeley (203.30)
Dwr Groundwater Subbasin Name:	Santa Clara Valley - East Bay Plain (2-009.04)
Disadvantaged Community:	Not reported
CA Enviroscreen 3 Score:	31-35%
CA Enviroscreen 4 Score:	25-30%
Military DOD Site:	No
Facility Project Subtype:	Not reported
RWQCB Region:	SAN FRANCISCO BAY RWQCB (REGION 2)
Claim Number:	Not reported
Claim Status:	Not reported
Site History:	Not all historic documents for the fuel leak case may be available on GeoTracker. A more complete historic case file for this site is located on the Alameda County Environmental Health website at:

site. Tank Removal Report indicates minor TPH impact to soil. A total of three soil samples were taken during the May 1985 UST removal: one beneath each of the two USTs and one below the product piping. Each

SHATTUCK IMPORT SERVICE (Continued) **S101624463**

soil sample was analyzed only for the volatile organic compounds (VOCs): benzene, toluene, and xylenes (BTX). Benzene was detected in all three soil samples, up to a maximum of 0.47 mg/kg, exceeding the benzene residential and commercial Environmental Screening Levels (ESLs) of 0.044 milligrams per kilogram (mg/kg) (San Francisco Bay Regional Water Quality Control Board, Table A ESLs for Shallow Soil, Groundwater is Current or Potential Source of Drinking Water, December 2013). Toluene and total xylenes detections for the UST samples were less than the ESLs. Xylenes were detected in the product piping soil sample up to 26 mg/kg exceeding the ESL of 2.3 mg/kg. Depth to groundwater ranged from approximately 2.9 to 8.6 feet below ground surface (bgs) in groundwater monitoring wells at neighboring Fuel Leak Case RO0003066. During the UST removal, groundwater was observed at 95 inches (7.9 feet) bgs and rising in the UST pit. Similarly, during the UST removal at neighboring Fuel Leak Case RO0003066, groundwater was observed in the UST pit at 11 feet bgs. Holes were observed in the product piping, but the USTs appeared to be intact and no odors or sheen were observed in the UST pit water. The primary source (two USTs and product piping) was removed and impacted soils aerated onsite for two weeks to reduce potential concentrations. MTBE was not an analyte during the UST removal. However, analytical results from three groundwater monitoring wells at neighboring downgradient Fuel Leak Case RO0003066, 330 feet southwest of the site, were historically non-detect for TPHg, BTEX, and MTBE, suggesting a lack of impact from a potential contaminant plume emanating from RO0003045. The UST and product piping removal (source removal), the lack of VOCs detected during the source removal, the onsite aeration of backfill, and the lack of downgradient off-site impact to neighboring Fuel Leak Case RO0003066 are lines of evidence that support probable low residual source mass and low potential impact to groundwater and vapor intrusion to indoor air. The primary source (two USTs and product piping) was removed and excavated backfill was aerated onsite for two weeks to reduce potential concentrations prior to use as UST backfill in addition with clean fill material. Volatiles (benzene, toluene, and xylenes) in the three soil samples do not support the presence of a source mass with adequate magnitude or lateral extent to suspect a vapor intrusion risk. Ethylbenzene was not analyzed in soil for the tank removal. Ethylbenzene concentrations theoretically would be less than benzene concentrations based on average weight percent composition of gasoline. The State Water Resource Control Board s Leaking Underground Fuel Tank Guidance Manual CA LUFT (September 2012) indicates that fresh gasoline contains an average of 1.7% by weight of ethylbenzene and an average of 2.0% by weight of benzene. Because benzene concentrations did not exceed the LTCP Table 1 Criteria, it is expected that ethylbenzene concentrations, if present, would similarly not exceed the LTCP Table 1 Criteria. Naphthalene was not included in the analysis of soil samples collected at the site. This apparent data gap can be addressed using the published relative concentrations of naphthalene and benzene in gasoline. This approach has been used by SWRCB staff in recent Closure Orders pursuant to the Policy (e.g., SWRCB WQ Order 2013-0003): Gasoline mixtures contain an average of approximately 2% benzene and 0.25% naphthalene (Potter and Simmons 1998); therefore, benzene concentrations can be directly substituted for naphthalene concentrations with a safety factor of about 10. The maximum benzene concentrations from the Site are less than the naphthalene criteria in Table 1 of the Policy. Therefore,

SHATTUCK IMPORT SERVICE (Continued) **S101624463**

the estimated naphthalene concentrations at the Site meet the Policy criteria for direct contact by a factor of about 10. It is highly unlikely that naphthalene concentrations in the soil, if any, exceed the Policy criteria. Soil samples were not analyzed for PAHs as there was no waste oil UST.

LUST:
Global Id: T0600101219
Contact Type: Local Agency Caseworker - Primary Caseworker
Contact Name: KAREL DETTERMAN
Organization Name: ALAMEDA COUNTY LOP
Address: 1131 Harbor Bay Parkway
City: ALAMEDA
Email: karel.detterman@acgov.org
Phone Number: 5105676708

Global Id: T0600101219
Contact Type: Regional Board Caseworker
Contact Name: Regional Water Board
Organization Name: SAN FRANCISCO BAY RWQCB (REGION 2)
Address: 1515 CLAY ST SUITE 1400
City: OAKLAND
Email: Not reported
Phone Number: Not reported

LUST:
Global Id: T0600101219
Action Type: RESPONSE
Date: 05/23/2011
Action: Soil and Water Investigation Workplan

Global Id: T0600101219
Action Type: Other
Date: 06/02/1985
Action: Leak Discovery

Global Id: T0600101219
Action Type: ENFORCEMENT
Date: 07/12/2010
Action: Staff Letter - #20100712

Global Id: T0600101219
Action Type: RESPONSE
Date: 08/11/2010
Action: Electronic Reporting Submittal Due

Global Id: T0600101219
Action Type: ENFORCEMENT
Date: 02/22/2011
Action: Staff Letter - #20110222

Global Id: T0600101219
Action Type: ENFORCEMENT
Date: 06/30/2014
Action: Staff Letter - #20140630

Global Id: T0600101219

SHATTUCK IMPORT SERVICE (Continued) **S101624463**

Action Type: ENFORCEMENT
Date: 12/22/2014
Action: Closure/No Further Action Letter - #20141222

Global Id: T0600101219
Action Type: ENFORCEMENT
Date: 08/14/2014
Action: Staff Letter - #20140814

Global Id: T0600101219
Action Type: ENFORCEMENT
Date: 07/15/2014
Action: Meeting - #20140715

Global Id: T0600101219
Action Type: RESPONSE
Date: 07/03/1985
Action: Tank Removal Report / UST Sampling Report

Global Id: T0600101219
Action Type: ENFORCEMENT
Date: 03/02/2012
Action: File review

Global Id: T0600101219
Action Type: RESPONSE
Date: 07/03/1985
Action: Tank Removal Report / UST Sampling Report

Global Id: T0600101219
Action Type: Other
Date: 06/02/1985
Action: Leak Reported

Global Id: T0600101219
Action Type: ENFORCEMENT
Date: 03/10/2011
Action: Technical Correspondence / Assistance / Other

Global Id: T0600101219
Action Type: Other
Date: 06/02/1985
Action: Leak Stopped

LUST:
Global Id: T0600101219
Status: Open - Case Begin Date
Status Date: 06/02/1985

Global Id: T0600101219
Status: Open - Site Assessment
Status Date: 06/02/1985

Global Id: T0600101219
Status: Open - Eligible for Closure
Status Date: 07/15/2014

Map ID
Direction
Distance
Elevation Site

MAP FINDINGS

Database(s) EDR ID Number EPA ID Number

SHATTUCK IMPORT SERVICE (Continued) **S101624463**

Global Id: T0600101219
Status: Completed - Case Closed
Status Date: 12/22/2014

Alameda County CS:
Name: SHATTUCK IMPORTS
Address: 6562 SHATTUCK AVE
City,State,Zip: OAKLAND, CA 94609
Status: Leak Confirmation
Record Id: RO0003045
PE: 5602
Facility Status: Leak Confirmation
Latitude: 37.851361302
Longitude: -122.26586885

Name: SHATTUCK IMPORTS
Address: 6562 SHATTUCK AVE
City,State,Zip: OAKLAND, CA 94609
Status: Pollution Characterization
Record Id: RO0003045
PE: 5602
Facility Status: Pollution Charaterization
Latitude: 37.851361302
Longitude: -122.26586885

Name: SHATTUCK IMPORTS
Address: 6562 SHATTUCK AVE
City,State,Zip: OAKLAND, CA 94609
Status: Case Closed
Record Id: RO0003045
PE: 5602
Facility Status: Case Closed
Latitude: 37.851361302
Longitude: -122.26586885

SWEEPS UST:
Name: SHATTUCK IMPORT SERVICE
Address: 6562 SHATTUCK AVE
City: OAKLAND
Status: Active
Comp Number: 5915
Number: 9
Board Of Equalization: 44-000080
Referral Date: 07-01-85
Action Date: Not reported
Created Date: 02-29-88
Owner Tank Id: 1
SWRCB Tank Id: 01-000-005915-000001
Tank Status: A
Capacity: 1000
Active Date: 07-01-85
Tank Use: EMPTY
STG: P
Content: EMPTY
Number Of Tanks: 3

Map ID
Direction
Distance
Elevation | Site | MAP FINDINGS | Database(s) | EDR ID Number
EPA ID Number

SHATTUCK IMPORT SERVICE (Continued) **S101624463**

Name: SHATTUCK IMPORT SERVICE
Address: 6562 SHATTUCK AVE
City: OAKLAND
Status: Active
Comp Number: 5915
Number: 9
Board Of Equalization: 44-000080
Referral Date: 07-01-85
Action Date: Not reported
Created Date: 02-29-88
Owner Tank Id: 2
SWRCB Tank Id: 01-000-005915-000002
Tank Status: A
Capacity: 2000
Active Date: 07-01-85
Tank Use: EMPTY
STG: P
Content: EMPTY
Number Of Tanks: Not reported

Name: SHATTUCK IMPORT SERVICE
Address: 6562 SHATTUCK AVE
City: OAKLAND
Status: Active
Comp Number: 5915
Number: 9
Board Of Equalization: 44-000080
Referral Date: 07-01-85
Action Date: Not reported
Created Date: 02-29-88
Owner Tank Id: 3
SWRCB Tank Id: 01-000-005915-000003
Tank Status: A
Capacity: 1000
Active Date: 07-01-85
Tank Use: EMPTY
STG: P
Content: EMPTY
Number Of Tanks: Not reported

HIST UST:
Name: SHATTUCK IMRORT SERVICE
Address: 6562 SHATTUCK AVE
City,State,Zip: OAKLAND, CA 94609
File Number: 000360b8

URL:
Region: Not reported
Facility ID: Not reported
Facility Type: Not reported
Other Type: Not reported
Contact Name: Not reported
Telephone: Not reported
Owner Name: Not reported
Owner Address: Not reported
Owner City,St,Zip: Not reported
Total Tanks: Not reported

Map ID
Direction
Distance
Elevation Site

MAP FINDINGS

Database(s) EDR ID Number EPA ID Number

SHATTUCK IMPORT SERVICE (Continued) **S101624463**

Tank Num:	Not reported
Container Num:	Not reported
Year Installed:	Not reported
Tank Capacity:	Not reported
Tank Used for:	Not reported
Type of Fuel:	Not reported
Container Construction Thickness:	Not reported
Leak Detection:	Not reported

Click here for Geo Tracker PDF:

CA FID UST:

Facility ID:	01001436
Regulated By:	UTNKA
Regulated ID:	00005915
Cortese Code:	Not reported
SIC Code:	Not reported
Facility Phone:	4156521397
Mail To:	Not reported
Mailing Address:	6562 SHATTUCK AVE
Mailing Address 2:	Not reported
Mailing City,St,Zip:	OAKLAND 94609
Contact:	Not reported
Contact Phone:	Not reported
DUNs Number:	Not reported
NPDES Number:	Not reported
EPA ID:	Not reported
Comments:	Not reported
Status:	Active

CORTESE:

Name:	SHATTUCK IMPORTS
Address:	6562 SHATTUCK AVE
City,State,Zip:	OAKLAND, CA 94609
Region:	CORTESE
Envirostor Id:	Not reported
Global ID:	T0600101219
Site/Facility Type:	LUST CLEANUP SITE
Cleanup Status:	COMPLETED - CASE CLOSED
Status Date:	Not reported
Site Code:	Not reported
Latitude:	Not reported
Longitude:	Not reported
Owner:	Not reported
Enf Type:	Not reported
Swat R:	Not reported
Flag:	active
Order No:	Not reported
Waste Discharge System No:	Not reported
Effective Date:	Not reported
Region 2:	Not reported
WID Id:	Not reported
Solid Waste Id No:	Not reported
Waste Management Uit Name:	Not reported
File Name:	Active Open

Map ID
Direction
Distance
Elevation | Site | MAP FINDINGS | Database(s) | EDR ID Number
EPA ID Number

SHATTUCK IMPORT SERVICE (Continued) **S101624463**

HIST CORTESE:
- edr_fname: SHATTUCK IMPORTS
- edr_fadd1: 6562 SHATTUCK
- City,State,Zip: OAKLAND, CA
- Region: CORTESE
- Facility County Code: 1
- Reg By: LTNKA
- Reg Id: 01-1324

CERS:
- Name: SHATTUCK IMPORTS
- Address: 6562 SHATTUCK AVE
- City,State,Zip: OAKLAND, CA 94609
- Site ID: 873794
- CERS ID: T0600101219
- CERS Description: Leaking Underground Storage Tank Cleanup Site

Affiliation:
- Affiliation Type Desc: Regional Board Caseworker
- Entity Name: Regional Water Board - SAN FRANCISCO BAY RWQCB (REGION 2)
- Entity Title: Not reported
- Affiliation Address: 1515 CLAY ST SUITE 1400
- Affiliation City: OAKLAND
- Affiliation State: CA
- Affiliation Country: Not reported
- Affiliation Zip: Not reported
- Affiliation Phone: ,

- Affiliation Type Desc: Local Agency Caseworker
- Entity Name: KAREL DETTERMAN - ALAMEDA COUNTY LOP
- Entity Title: Not reported
- Affiliation Address: 1131 Harbor Bay Parkway
- Affiliation City: ALAMEDA
- Affiliation State: CA
- Affiliation Country: Not reported
- Affiliation Zip: Not reported
- Affiliation Phone: 5105676708,

72
SW
1/4-1/2
0.273 mi.
1439 ft.

GRANT LABORATORIES
6020 ADELINE ST
OAKLAND, CA 94608

SEMS-ARCHIVE **1000321604**
RCRA NonGen / NLR **CAD093982866**
FINDS
ECHO

Relative:
Lower

Actual:
85 ft.

SEMS Archive:
- Site ID: 0901672
- EPA ID: CAD093982866
- Name: GRANT LABORATORIES
- Address: 6020 ADELINE ST
- Address 2: Not reported
- City,State,Zip: OAKLAND, CA 94608
- Cong District: 08
- FIPS Code: 06001
- FF: N
- NPL: Not on the NPL
- Non NPL Status: NFRAP-Site does not qualify for the NPL based on existing information

GRANT LABORATORIES (Continued) **1000321604**

SEMS Archive Detail:

Region:	09
Site ID:	0901672
EPA ID:	CAD093982866
Site Name:	GRANT LABORATORIES
NPL:	N
FF:	N
OU:	00
Action Code:	PA
Action Name:	PA
SEQ:	1
Start Date:	1986-06-01 04:00:00
Finish Date:	1987-09-01 04:00:00
Qual:	N
Current Action Lead:	St Perf

Region:	09
Site ID:	0901672
EPA ID:	CAD093982866
Site Name:	GRANT LABORATORIES
NPL:	N
FF:	N
OU:	00
Action Code:	DS
Action Name:	DISCVRY
SEQ:	1
Start Date:	1986-06-01 04:00:00
Finish Date:	1986-06-01 04:00:00
Qual:	Not reported
Current Action Lead:	St Perf

Region:	09
Site ID:	0901672
EPA ID:	CAD093982866
Site Name:	GRANT LABORATORIES
NPL:	N
FF:	N
OU:	00
Action Code:	VS
Action Name:	ARCH SITE
SEQ:	1
Start Date:	Not reported
Finish Date:	1987-09-01 04:00:00
Qual:	Not reported
Current Action Lead:	EPA Perf In-Hse

RCRA Listings:

Date Form Received by Agency:	19800807
Handler Name:	Grant Laboratories
Handler Address:	Adeline St
Handler City,State,Zip:	OAKLAND, CA 94608
EPA ID:	CAD093982866
Contact Name:	ENVIRONMENTAL MANAGER
Contact Address:	6020 ADELINE ST
Contact City,State,Zip:	OAKLAND, CA 94608

Map ID
Direction
Distance
Elevation | Site | MAP FINDINGS | Database(s) | EDR ID Number
EPA ID Number

GRANT LABORATORIES (Continued) **1000321604**

Contact Telephone:		415-653-2544
Contact Fax:		Not reported
Contact Email:		Not reported
Contact Title:		Not reported
EPA Region:		09
Land Type:		Not reported
Federal Waste Generator Description:		Not a generator, verified
Non-Notifier:		Not reported
Biennial Report Cycle:		Not reported
Accessibility:		Not reported
Active Site Indicator:		Not reported
State District Owner:		Ca
State District:		2
Mailing Address:		ADELINE ST
Mailing City,State,Zip:		OAKLAND, CA 94608
Owner Name:	Louis Antonali	
Owner Type:		Private
Operator Name:	Not Required	
Operator Type:		Private
Short-Term Generator Activity:		No
Importer Activity:		No
Mixed Waste Generator:		No
Transporter Activity:		No
Transfer Facility Activity:		No
Recycler Activity with Storage:		No
Small Quantity On-Site Burner Exemption:		No
Smelting Melting and Refining Furnace Exemption:		No
Underground Injection Control:		No
Off-Site Waste Receipt:		No
Universal Waste Indicator:		No
Universal Waste Destination Facility:		No
Federal Universal Waste:		No
Active Site State-Reg Handler:		---
Federal Facility Indicator:		Not reported
Hazardous Secondary Material Indicator:		N
Sub-Part K Indicator:		Not reported
2018 GPRA Permit Baseline:		Not on the Baseline
2018 GPRA Renewals Baseline:		Not on the Baseline
202 GPRA Corrective Action Baseline:		No
Subject to Corrective Action Universe:		No
Non-TSDFs Where RCRA CA has Been Imposed Universe:		No
Corrective Action Priority Ranking:		No NCAPS ranking
Environmental Control Indicator:		No
Institutional Control Indicator:		No
Human Exposure Controls Indicator:		N/A
Groundwater Controls Indicator:		N/A
Significant Non-Complier Universe:		No
Unaddressed Significant Non-Complier Universe:		No
Addressed Significant Non-Complier Universe:		No
Significant Non-Complier With a Compliance Schedule Universe:		No
Financial Assurance Required:		Not reported
Handler Date of Last Change:		20000915
Recognized Trader-Importer:		No
Recognized Trader-Exporter:		No
Importer of Spent Lead Acid Batteries:		No
Exporter of Spent Lead Acid Batteries:		No
Recycler Activity Without Storage:		No

Map ID
Direction
Distance
Elevation Site

MAP FINDINGS

Database(s) EDR ID Number EPA ID Number

GRANT LABORATORIES (Continued) **1000321604**

Manifest Broker: No
Sub-Part P Indicator: No

Handler - Owner Operator:
Owner/Operator Indicator: Owner
Owner/Operator Name: LOUIS ANTONALI
Legal Status: Private
Date Became Current: Not reported
Date Ended Current: Not reported
Owner/Operator Address: NOT REQUIRED
Owner/Operator City,State,Zip: NOT REQUIRED, ME 99999
Owner/Operator Telephone: 415-555-1212
Owner/Operator Telephone Ext: Not reported
Owner/Operator Fax: Not reported
Owner/Operator Email: Not reported

Owner/Operator Indicator: Operator
Owner/Operator Name: NOT REQUIRED
Legal Status: Private
Date Became Current: Not reported
Date Ended Current: Not reported
Owner/Operator Address: NOT REQUIRED
Owner/Operator City,State,Zip: NOT REQUIRED, ME 99999
Owner/Operator Telephone: 415-555-1212
Owner/Operator Telephone Ext: Not reported
Owner/Operator Fax: Not reported
Owner/Operator Email: Not reported

Historic Generators:
Receive Date: 19800807
Handler Name: GRANT LABORATORIES
Federal Waste Generator Description: Not a generator, verified
State District Owner: Ca
Large Quantity Handler of Universal Waste: No
Recognized Trader Importer: No
Recognized Trader Exporter: No
Spent Lead Acid Battery Importer: No
Spent Lead Acid Battery Exporter: No
Current Record: Yes
Non Storage Recycler Activity: Not reported
Electronic Manifest Broker: Not reported

List of NAICS Codes and Descriptions:
NAICS Code: 325998
NAICS Description: All Other Miscellaneous Chemical Product And Preparation Manufacturing

Facility Has Received Notices of Violations:
Violations: No Violations Found

Evaluation Action Summary:
Evaluations: No Evaluations Found

Map ID
Direction
Distance
Elevation | Site | MAP FINDINGS | Database(s) | EDR ID Number
EPA ID Number

GRANT LABORATORIES (Continued) **1000321604**

FINDS:
Registry ID: 110002664135

Click Here for FRS Facility Detail Report:

Environmental Interest/Information System:
The Resource Conservation and Recovery Act Information System (RCRAInfo) is EPA's comprehensive information system in support of the Resource Conservation and Recovery Act (RCRA) of 1976 and the Hazardous and Solid Waste Amendments (HSWA) of 1984. It tracks many types of information about generators, transporters, treaters, storers, and disposers of hazardous waste.

Click this hyperlink while viewing on your computer to access additional FINDS: detail in the EDR Site Report.

ECHO:
Envid: 1000321604
Registry ID: 110002664135

DFR URL:
Name: GRANT LABORATORIES
Address: 6020 ADELINE ST
City,State,Zip: OAKLAND, CA 94608

R73 **MALCOM X SCHOOL** **UST FINDER RELEASE** **1029017929**
NW **1734 PRINCE ST** **N/A**
1/4-1/2 **BERKELEY, CA 94704**
0.297 mi.
1569 ft. **Site 1 of 2 in cluster R**

Relative:
Lower

Actual:
99 ft.

UST FINDER RELEASE:

Object ID:	41052
Facility ID:	Not reported
Lust ID:	CAT0600101832
Name:	MALCOM X SCHOOL
Address:	1734 PRINCE ST
City,State,Zip:	BERKELEY, CA 94704
Address Match Type:	StreetAddress
Reported Date:	Not reported
Status:	No Further Action
Substance:	Not reported
Population within 1500ft:	4109
Domestic Wells within 1500ft:	0
Land Use:	Developed, Medium Intensity
Within SPA:	No
SPA PWS Facility ID:	Not reported
SPA Water Type:	Not reported
SPA Facility Type:	Not reported
SPA HUC12:	Not reported
Within WHPA:	No
WHPA PWS Facility ID:	Not reported
WHPA Water Type:	Not reported
WHPA Facility Type:	Not reported
WHPA HUC12:	Not reported
Within 100yr Floodplain:	No
Tribe:	Not reported
EPA Region:	9

Map ID
Direction
Distance
Elevation | Site | MAP FINDINGS | Database(s) | EDR ID Number
EPA ID Number

MALCOM X SCHOOL (Continued) **1029017929**

NFA Letter 1:	Not reported
NFA Letter 2:	Not reported
NFA Letter 3:	Not reported
NFA Letter 4:	Not reported
Closed With Residual Contaminate:	Not reported
Coordinate Source:	Geocode
X Coord:	-122.27367
Y Coord:	37.8520500000001
Latitude:	37.8520499999999
Longitude:	-122.273669999999

R74 **MALCOM X SCHOOL** **LUST** **S102432932**
NW **1734 PRINCE ST** **Cortese** **N/A**
1/4-1/2 **BERKELEY, CA 94704** **HIST CORTESE**
0.297 mi. **CERS**
1569 ft. **Site 2 of 2 in cluster R**

Relative: **Lower**

Actual: **99 ft.**

LUST:

Name:	MALCOM X SCHOOL
Address:	1734 PRINCE ST
City,State,Zip:	BERKELEY, CA 94704
Lead Agency:	SAN FRANCISCO BAY RWQCB (REGION 2)
Case Type:	LUST Cleanup Site

Geo Track:

Global Id:	T0600101832
Latitude:	37.85218
Longitude:	-122.273016
Status:	Completed - Case Closed
Status Date:	01/25/1996
Case Worker:	UUU
RB Case Number:	01-1983
Local Agency:	BERKELEY, CITY OF
File Location:	Not reported
Local Case Number:	01-1983
Potential Media Affect:	Under Investigation
Potential Contaminants of Concern:	Gasoline
EPA Region:	9
Coordinate Source:	Manual Entry on Screens
Quantity Released Gallons:	Not reported
Begin Date:	07/19/1991
Leak Reported Date:	07/19/1991
How Discovered:	Tank Closure
How Discovered Description:	Not reported
Discharge Source:	Tank
Discharge Cause:	Physc / Mech Damage
Stop Method:	Not reported
Stop Description:	Not reported
No Further Action Date:	01/25/1996
CA Water Watershed Name:	Bay Bridges - Berkeley (203.30)
Dwr Groundwater Subbasin Name:	Santa Clara Valley - East Bay Plain (2-009.04)
Disadvantaged Community:	Not reported
CA Enviroscreen 3 Score:	46-50%
CA Enviroscreen 4 Score:	45-50%
Military DOD Site:	No
Facility Project Subtype:	Not reported
RWQCB Region:	SAN FRANCISCO BAY RWQCB (REGION 2)
Claim Number:	Not reported

Map ID
Direction
Distance
Elevation Site

MAP FINDINGS

Database(s)

EDR ID Number
EPA ID Number

MALCOM X SCHOOL (Continued) **S102432932**

Claim Status: Not reported
Site History: Not reported

LUST:
Global Id: T0600101832
Contact Type: Local Agency Caseworker
Contact Name: GEOFFERY FIEDLER
Organization Name: BERKELEY, CITY OF
Address: 2118 MILVIA STREET 3RD FLOOR
City: BERKELEY
Email: gfiedler@ci.berkeley.ca.us
Phone Number: Not reported

Global Id: T0600101832
Contact Type: Regional Board Caseworker - Primary Caseworker
Contact Name: Regional Water Board
Organization Name: SAN FRANCISCO BAY RWQCB (REGION 2)
Address: 1515 CLAY ST SUITE 1400
City: OAKLAND
Email: Not reported
Phone Number: Not reported

LUST:
Global Id: T0600101832
Action Type: Other
Date: 07/19/1991
Action: Leak Discovery

Global Id: T0600101832
Action Type: RESPONSE
Date: 12/17/1991
Action: Other Report / Document

Global Id: T0600101832
Action Type: Other
Date: 07/19/1991
Action: Leak Reported

Global Id: T0600101832
Action Type: Other
Date: 07/19/1991
Action: Leak Stopped

LUST:
Global Id: T0600101832
Status: Open - Case Begin Date
Status Date: 07/19/1991

Global Id: T0600101832
Status: Open - Site Assessment
Status Date: 02/10/1992

Global Id: T0600101832
Status: Completed - Case Closed
Status Date: 01/25/1996

Map ID
Direction
Distance
Elevation Site

MAP FINDINGS

Database(s)

EDR ID Number
EPA ID Number

MALCOM X SCHOOL (Continued) **S102432932**

LUST REG 2:
Region: 2
Facility Id: 01-1983
Facility Status: Case Closed
Case Number: 01-1983
How Discovered: Tank Closure
Leak Cause: Structure Failure
Leak Source: Tank
Date Leak Confirmed: 1/25/1996
Oversight Program: LUST
Prelim. Site Assesment Wokplan Submitted: Not reported
Preliminary Site Assesment Began: Not reported
Pollution Characterization Began: Not reported
Pollution Remediation Plan Submitted: Not reported
Date Remediation Action Underway: Not reported
Date Post Remedial Action Monitoring Began: Not reported

CORTESE:
Name: MALCOM X SCHOOL
Address: 1734 PRINCE ST
City,State,Zip: BERKELEY, CA 94704
Region: CORTESE
Envirostor Id: Not reported
Global ID: T0600101832
Site/Facility Type: LUST CLEANUP SITE
Cleanup Status: COMPLETED - CASE CLOSED
Status Date: Not reported
Site Code: Not reported
Latitude: Not reported
Longitude: Not reported
Owner: Not reported
Enf Type: Not reported
Swat R: Not reported
Flag: active
Order No: Not reported
Waste Discharge System No: Not reported
Effective Date: Not reported
Region 2: Not reported
WID Id: Not reported
Solid Waste Id No: Not reported
Waste Management Uit Name: Not reported
File Name: Active Open

HIST CORTESE:
edr_fname: MALCOM X SCHOOL
edr_fadd1: 1734 PRINCE
City,State,Zip: BERKELEY, CA 94704
Region: CORTESE
Facility County Code: 1
Reg By: LTNKA
Reg Id: 01-1983

CERS:
Name: MALCOM X SCHOOL
Address: 1734 PRINCE ST

Map ID
Direction
Distance
Elevation

MAP FINDINGS

Site

Database(s)

EDR ID Number
EPA ID Number

MALCOM X SCHOOL (Continued) **S102432932**

City,State,Zip: BERKELEY, CA 94704
Site ID: 909276
CERS ID: T0600101832
CERS Description: Leaking Underground Storage Tank Cleanup Site

Affiliation:
Affiliation Type Desc: Regional Board Caseworker
Entity Name: Regional Water Board - SAN FRANCISCO BAY RWQCB (REGION 2)
Entity Title: Not reported
Affiliation Address: 1515 CLAY ST SUITE 1400
Affiliation City: OAKLAND
Affiliation State: CA
Affiliation Country: Not reported
Affiliation Zip: Not reported
Affiliation Phone: ,

Affiliation Type Desc: Local Agency Caseworker
Entity Name: GEOFFERY FIEDLER - BERKELEY, CITY OF
Entity Title: Not reported
Affiliation Address: 2118 MILVIA STREET 3RD FLOOR
Affiliation City: BERKELEY
Affiliation State: CA
Affiliation Country: Not reported
Affiliation Zip: Not reported
Affiliation Phone: ,

S75 **LACLAIRE & DI FRANCESCO** **LUST** **S103285435**
SE **5901 SHATTUCK** **Alameda County CS** **N/A**
1/4-1/2 **OAKLAND, CA 94609** **Cortese**
0.348 mi. **HIST CORTESE**
1840 ft. **Site 1 of 2 in cluster S** **CERS**

Relative: Higher

Actual: 117 ft.

LUST:
Name: LACLAIRE & DI FRANCESCO
Address: 5901 SHATTUCK
City,State,Zip: OAKLAND, CA 94609
Lead Agency: ALAMEDA COUNTY LOP
Case Type: LUST Cleanup Site

Geo Track:
Global Id: T0600101929
Latitude: 37.844696
Longitude: -122.265353
Status: Completed - Case Closed
Status Date: 03/04/1997
Case Worker: Not reported
RB Case Number: 01-2099
Local Agency: Not reported
File Location: All Files are on GeoTracker or in the Local Agency Database
Local Case Number: RO0000667
Potential Media Affect: Other Groundwater (uses other than drinking water)
Potential Contaminants of Concern: Gasoline
EPA Region: 9
Coordinate Source: Google Geocode
Quantity Released Gallons: 0
Begin Date: 06/22/1995
Leak Reported Date: 06/22/1995

LACLAIRE & DI FRANCESCO (Continued) **S103285435**

How Discovered: Other Means
How Discovered Description: Not reported
Discharge Source: Not reported
Discharge Cause: Not reported
Stop Method: Other Means
Stop Description: Not reported
No Further Action Date: 03/04/1997
CA Water Watershed Name: Bay Bridges - Berkeley (203.30)
Dwr Groundwater Subbasin Name: Santa Clara Valley - East Bay Plain (2-009.04)
Disadvantaged Community: Not reported
CA Enviroscreen 3 Score: 31-35%
CA Enviroscreen 4 Score: 25-30%
Military DOD Site: No
Facility Project Subtype: Not reported
RWQCB Region: SAN FRANCISCO BAY RWQCB (REGION 2)
Claim Number: Not reported
Claim Status: Not reported
Site History: Not reported

LUST:
Global Id: T0600101929
Contact Type: Regional Board Caseworker
Contact Name: Regional Water Board
Organization Name: SAN FRANCISCO BAY RWQCB (REGION 2)
Address: 1515 CLAY ST SUITE 1400
City: OAKLAND
Email: Not reported
Phone Number: Not reported

LUST:
Global Id: T0600101929
Action Type: REMEDIATION
Date: 09/09/9999
Action: Not reported

Global Id: T0600101929
Action Type: Other
Date: 06/22/1995
Action: Leak Reported

LUST:
Global Id: T0600101929
Status: Open - Case Begin Date
Status Date: 06/22/1995

Global Id: T0600101929
Status: Completed - Case Closed
Status Date: 03/04/1997

LUST REG 2:
Region: 2
Facility Id: 01-2099
Facility Status: Case Closed
Case Number: 5556
How Discovered: Tank Closure

Map ID
Direction
Distance
Elevation Site

MAP FINDINGS

Database(s) EDR ID Number EPA ID Number

LACLAIRE & DI FRANCESCO (Continued) **S103285435**

Leak Cause: UNK
Leak Source: UNK
Date Leak Confirmed: Not reported
Oversight Program: LUST
Prelim. Site Assesment Wokplan Submitted: Not reported
Preliminary Site Assesment Began: Not reported
Pollution Characterization Began: Not reported
Pollution Remediation Plan Submitted: Not reported
Date Remediation Action Underway: Not reported
Date Post Remedial Action Monitoring Began: Not reported

Alameda County CS:
Name: LACLAIRE & DI FRANCESCO
Address: 5901 SHATTUCK AVE
City,State,Zip: OAKLAND, CA 94609
Status: Case Closed
Record Id: RO0000667
PE: 5602
Facility Status: Case Closed
Latitude: 37.84453333
Longitude: -122.26525172

CORTESE:
Name: LACLAIRE & DI FRANCESCO
Address: 5901 SHATTUCK
City,State,Zip: OAKLAND, CA 94609
Region: CORTESE
Envirostor Id: Not reported
Global ID: T0600101929
Site/Facility Type: LUST CLEANUP SITE
Cleanup Status: COMPLETED - CASE CLOSED
Status Date: Not reported
Site Code: Not reported
Latitude: Not reported
Longitude: Not reported
Owner: Not reported
Enf Type: Not reported
Swat R: Not reported
Flag: active
Order No: Not reported
Waste Discharge System No: Not reported
Effective Date: Not reported
Region 2: Not reported
WID Id: Not reported
Solid Waste Id No: Not reported
Waste Management Uit Name: Not reported
File Name: Active Open

HIST CORTESE:
edr_fname: LACLAIRE & DI FRANCESCO
edr_fadd1: 5901 SHATTUCK
City,State,Zip: OAKLAND, CA 946-9
Region: CORTESE
Facility County Code: 1
Reg By: LTNKA
Reg Id: 01-2099

Map ID
Direction
Distance
Elevation | Site | MAP FINDINGS | Database(s) | EDR ID Number
EPA ID Number

LACLAIRE & DI FRANCESCO (Continued) **S103285435**

CERS:
- Name: LACLAIRE & DI FRANCESCO
- Address: 5901 SHATTUCK
- City,State,Zip: OAKLAND, CA 94609
- Site ID: 872251
- CERS ID: T0600101929
- CERS Description: Leaking Underground Storage Tank Cleanup Site

Affiliation:
- Affiliation Type Desc: Regional Board Caseworker
- Entity Name: Regional Water Board - SAN FRANCISCO BAY RWQCB (REGION 2)
- Entity Title: Not reported
- Affiliation Address: 1515 CLAY ST SUITE 1400
- Affiliation City: OAKLAND
- Affiliation State: CA
- Affiliation Country: Not reported
- Affiliation Zip: Not reported
- Affiliation Phone: ,

S76 **LACLAIRE & DI FRANCESCO** **UST FINDER RELEASE** **1029013387**
SE **5901 SHATTUCK** **N/A**
1/4-1/2 **OAKLAND, CA 94609**
0.348 mi.
1840 ft. **Site 2 of 2 in cluster S**

Relative:
Higher

Actual:
117 ft.

UST FINDER RELEASE:
- Object ID: 41290
- Facility ID: Not reported
- Lust ID: CAT0600101929
- Name: LACLAIRE & DI FRANCESCO
- Address: 5901 SHATTUCK
- City,State,Zip: OAKLAND, CA 94609
- Address Match Type: PointAddress
- Reported Date: Not reported
- Status: No Further Action
- Substance: Not reported
- Population within 1500ft: 3160
- Domestic Wells within 1500ft: 0
- Land Use: Developed, Medium Intensity
- Within SPA: No
- SPA PWS Facility ID: Not reported
- SPA Water Type: Not reported
- SPA Facility Type: Not reported
- SPA HUC12: Not reported
- Within WHPA: No
- WHPA PWS Facility ID: Not reported
- WHPA Water Type: Not reported
- WHPA Facility Type: Not reported
- WHPA HUC12: Not reported
- Within 100yr Floodplain: No
- Tribe: Not reported
- EPA Region: 9
- NFA Letter 1: Not reported
- NFA Letter 2: Not reported
- NFA Letter 3: Not reported
- NFA Letter 4: Not reported
- Closed With Residual Contaminate: Not reported

MAP FINDINGS

Map ID / Direction / Distance / Elevation | Site | Database(s) | EDR ID Number / EPA ID Number

LACLAIRE & DI FRANCESCO (Continued) **1029013387**

Coordinate Source:	Geocode
X Coord:	-122.26515
Y Coord:	37.8447100000001
Latitude:	37.8447099999999
Longitude:	-122.26515

T77 **MOTOR CITY AUTOMOTIVE** **UST FINDER RELEASE** **1029046322**
NNE **3058 SHATTUCK AVE** **N/A**
1/4-1/2 **BERKELEY, CA 94709**
0.360 mi.
1899 ft. **Site 1 of 2 in cluster T**

Relative:
Higher

Actual:
144 ft.

UST FINDER RELEASE:

Object ID:	41254
Facility ID:	Not reported
Lust ID:	CAT0600100944
Name:	MOTOR CITY AUTOMOTIVE
Address:	3058 SHATTUCK AVE
City,State,Zip:	BERKELEY, CA 94709
Address Match Type:	PointAddress
Reported Date:	Not reported
Status:	No Further Action
Substance:	Not reported
Population within 1500ft:	3848
Domestic Wells within 1500ft:	0
Land Use:	Developed, Medium Intensity
Within SPA:	No
SPA PWS Facility ID:	Not reported
SPA Water Type:	Not reported
SPA Facility Type:	Not reported
SPA HUC12:	Not reported
Within WHPA:	No
WHPA PWS Facility ID:	Not reported
WHPA Water Type:	Not reported
WHPA Facility Type:	Not reported
WHPA HUC12:	Not reported
Within 100yr Floodplain:	No
Tribe:	Not reported
EPA Region:	9
NFA Letter 1:	Not reported
NFA Letter 2:	Not reported
NFA Letter 3:	Not reported
NFA Letter 4:	Not reported
Closed With Residual Contaminate:	Not reported
Coordinate Source:	Geocode
X Coord:	-122.26629
Y Coord:	37.8533100000001
Latitude:	37.85331
Longitude:	-122.266289999999

MAP FINDINGS

Map ID / Direction / Distance / Elevation	Site	Database(s)	EDR ID Number / EPA ID Number
T78	**MOTOR CITY AUTOMOTIVE**	**RCRA-SQG**	**1000340383**
NNE	**3058 SHATTUCK AVE**	**LUST**	**CAD981573025**
1/4-1/2	**BERKELEY, CA 94705**	**CERS HAZ WASTE**	
0.360 mi.		**SWEEPS UST**	
1899 ft.	**Site 2 of 2 in cluster T**	**CA FID UST**	
Relative: Higher		**FINDS**	
		ECHO	
Actual: 144 ft.		**Cortese**	
		HIST CORTESE	
		HWTS	
		HAZNET	
		CERS	

RCRA Listings:

Date Form Received by Agency:		19860930
Handler Name:		Motor City Automotive
Handler Address:		3058 Shattuck Ave
Handler City,State,Zip:		BERKELEY, CA 94705
EPA ID:		CAD981573025
Contact Name:		ENVIRONMENTAL MANAGER
Contact Address:		3058 SHATTUCK AVE
Contact City,State,Zip:		BERKELEY, CA 94705
Contact Telephone:		415-415-8937
Contact Fax:		Not reported
Contact Email:		Not reported
Contact Title:		Not reported
EPA Region:		09
Land Type:		Other
Federal Waste Generator Description:		Small Quantity Generator
Non-Notifier:		Not reported
Biennial Report Cycle:		Not reported
Accessibility:		Not reported
Active Site Indicator:		Handler Activities
State District Owner:		Ca
State District:		2
Mailing Address:		3058 SHATTUCK AVE
Mailing City,State,Zip:		BERKELEY, CA 94705
Owner Name:	Alan Cartwright	
Owner Type:		Private
Operator Name:	Not Required	
Operator Type:		Private
Short-Term Generator Activity:		No
Importer Activity:		No
Mixed Waste Generator:		No
Transporter Activity:		No
Transfer Facility Activity:		No
Recycler Activity with Storage:		No
Small Quantity On-Site Burner Exemption:		No
Smelting Melting and Refining Furnace Exemption:		No
Underground Injection Control:		No
Off-Site Waste Receipt:		No
Universal Waste Indicator:		No
Universal Waste Destination Facility:		No
Federal Universal Waste:		No
Active Site State-Reg Handler:		---
Federal Facility Indicator:		Not reported
Hazardous Secondary Material Indicator:		N
Sub-Part K Indicator:		Not reported
2018 GPRA Permit Baseline:		Not on the Baseline

MOTOR CITY AUTOMOTIVE (Continued) **1000340383**

2018 GPRA Renewals Baseline:	Not on the Baseline
202 GPRA Corrective Action Baseline:	No
Subject to Corrective Action Universe:	No
Non-TSDFs Where RCRA CA has Been Imposed Universe:	No
Corrective Action Priority Ranking:	No NCAPS ranking
Environmental Control Indicator:	No
Institutional Control Indicator:	No
Human Exposure Controls Indicator:	N/A
Groundwater Controls Indicator:	N/A
Significant Non-Complier Universe:	No
Unaddressed Significant Non-Complier Universe:	No
Addressed Significant Non-Complier Universe:	No
Significant Non-Complier With a Compliance Schedule Universe:	No
Financial Assurance Required:	Not reported
Handler Date of Last Change:	20020627
Recognized Trader-Importer:	No
Recognized Trader-Exporter:	No
Importer of Spent Lead Acid Batteries:	No
Exporter of Spent Lead Acid Batteries:	No
Recycler Activity Without Storage:	No
Manifest Broker:	No
Sub-Part P Indicator:	No

Handler - Owner Operator:

Owner/Operator Indicator:	Operator
Owner/Operator Name: NOT REQUIRED	
Legal Status:	Private
Date Became Current:	Not reported
Date Ended Current:	Not reported
Owner/Operator Address:	NOT REQUIRED
Owner/Operator City,State,Zip:	NOT REQUIRED, ME 99999
Owner/Operator Telephone:	415-555-1212
Owner/Operator Telephone Ext:	Not reported
Owner/Operator Fax:	Not reported
Owner/Operator Email:	Not reported

Owner/Operator Indicator:	Owner
Owner/Operator Name: ALAN CARTWRIGHT	
Legal Status:	Private
Date Became Current:	Not reported
Date Ended Current:	Not reported
Owner/Operator Address:	NOT REQUIRED
Owner/Operator City,State,Zip:	NOT REQUIRED, ME 99999
Owner/Operator Telephone:	415-555-1212
Owner/Operator Telephone Ext:	Not reported
Owner/Operator Fax:	Not reported
Owner/Operator Email:	Not reported

Historic Generators:

Receive Date:	19860930
Handler Name: MOTOR CITY AUTOMOTIVE	
Federal Waste Generator Description:	Small Quantity Generator
State District Owner:	Ca
Large Quantity Handler of Universal Waste:	No
Recognized Trader Importer:	No

Map ID
Direction
Distance
Elevation Site

MAP FINDINGS

Database(s) EDR ID Number EPA ID Number

MOTOR CITY AUTOMOTIVE (Continued) **1000340383**

Recognized Trader Exporter:	No
Spent Lead Acid Battery Importer:	No
Spent Lead Acid Battery Exporter:	No
Current Record:	Yes
Non Storage Recycler Activity:	Not reported
Electronic Manifest Broker:	Not reported

List of NAICS Codes and Descriptions:

NAICS Code:	811111
NAICS Description:	General Automotive Repair

Facility Has Received Notices of Violations:

Violations:	No Violations Found

Evaluation Action Summary:

Evaluations:	No Evaluations Found

LUST:

Name:	MOTOR CITY AUTOMOTIVE
Address:	3058 SHATTUCK AVE
City,State,Zip:	BERKELEY, CA 94709
Lead Agency:	SAN FRANCISCO BAY RWQCB (REGION 2)
Case Type:	LUST Cleanup Site

Geo Track:

Global Id:	T0600100944
Latitude:	37.8532851
Longitude:	-122.2662518
Status:	Completed - Case Closed
Status Date:	08/16/1999
Case Worker:	UUU
RB Case Number:	01-1023
Local Agency:	BERKELEY, CITY OF
File Location:	Not reported
Local Case Number:	01-1023
Potential Media Affect:	Soil
Potential Contaminants of Concern:	Diesel
EPA Region:	9
Coordinate Source:	Google Geocode
Quantity Released Gallons:	Not reported
Begin Date:	05/01/1990
Leak Reported Date:	05/01/1990
How Discovered:	Tank Closure
How Discovered Description:	Not reported
Discharge Source:	Tank
Discharge Cause:	Physc / Mech Damage
Stop Method:	Not reported
Stop Description:	Not reported
No Further Action Date:	08/16/1999
CA Water Watershed Name:	Bay Bridges - Berkeley (203.30)
Dwr Groundwater Subbasin Name:	Santa Clara Valley - East Bay Plain (2-009.04)
Disadvantaged Community:	Not reported
CA Enviroscreen 3 Score:	21-25%
CA Enviroscreen 4 Score:	30-35%

Map ID
Direction
Distance
Elevation | Site | MAP FINDINGS | Database(s) | EDR ID Number
EPA ID Number

MOTOR CITY AUTOMOTIVE (Continued) **1000340383**

Military DOD Site: No
Facility Project Subtype: Not reported
RWQCB Region: SAN FRANCISCO BAY RWQCB (REGION 2)
Claim Number: Not reported
Claim Status: Not reported
Site History: Not reported

LUST:
Global Id: T0600100944
Contact Type: Local Agency Caseworker
Contact Name: GEOFFERY FIEDLER
Organization Name: BERKELEY, CITY OF
Address: 2118 MILVIA STREET 3RD FLOOR
City: BERKELEY
Email: gfiedler@ci.berkeley.ca.us
Phone Number: Not reported

Global Id: T0600100944
Contact Type: Regional Board Caseworker - Primary Caseworker
Contact Name: Regional Water Board
Organization Name: SAN FRANCISCO BAY RWQCB (REGION 2)
Address: 1515 CLAY ST SUITE 1400
City: OAKLAND
Email: Not reported
Phone Number: Not reported

LUST:
Global Id: T0600100944
Action Type: Other
Date: 05/01/1990
Action: Leak Discovery

Global Id: T0600100944
Action Type: ENFORCEMENT
Date: 04/16/1990
Action: Notice of Violation

Global Id: T0600100944
Action Type: ENFORCEMENT
Date: 05/01/1990
Action: Unauthorized Release Form

Global Id: T0600100944
Action Type: ENFORCEMENT
Date: 05/01/1990
Action: File review

Global Id: T0600100944
Action Type: Other
Date: 05/01/1990
Action: Leak Reported

Global Id: T0600100944
Action Type: Other
Date: 05/01/1990
Action: Leak Stopped

MOTOR CITY AUTOMOTIVE (Continued) **1000340383**

LUST:
Global Id: T0600100944
Status: Open - Case Begin Date
Status Date: 05/01/1990

Global Id: T0600100944
Status: Open - Site Assessment
Status Date: 09/27/1996

Global Id: T0600100944
Status: Completed - Case Closed
Status Date: 08/16/1999

LUST REG 2:
Region: 2
Facility Id: 01-1023
Facility Status: Case Closed
Case Number: 01-1023
How Discovered: Tank Closure
Leak Cause: Structure Failure
Leak Source: Tank
Date Leak Confirmed: 9/27/1996
Oversight Program: LUST
Prelim. Site Assesment Wokplan Submitted: Not reported
Preliminary Site Assesment Began: Not reported
Pollution Characterization Began: Not reported
Pollution Remediation Plan Submitted: Not reported
Date Remediation Action Underway: Not reported
Date Post Remedial Action Monitoring Began: Not reported

CERS HAZ WASTE:
Name: MOTOR CITY AUTOMOTIVE
Address: 3058 SHATTUCK AVE
City,State,Zip: BERKELEY, CA 94705
Site ID: 136495
CERS ID: 10196104
CERS Description: Hazardous Waste Generator

SWEEPS UST:
Name: MOTOR CITY AUTOMOTIVE
Address: 3058 SHATTUCK AVE
City: BERKELEY
Status: Not reported
Comp Number: 68850
Number: Not reported
Board Of Equalization: Not reported
Referral Date: Not reported
Action Date: Not reported
Created Date: Not reported
Owner Tank Id: Not reported
SWRCB Tank Id: 01-020-068850-000001
Tank Status: Not reported
Capacity: 4000
Active Date: Not reported

MOTOR CITY AUTOMOTIVE (Continued) **1000340383**

Tank Use: M.V. FUEL
STG: PRODUCT
Content: LEADED
Number Of Tanks: 5

Name: MOTOR CITY AUTOMOTIVE
Address: 3058 SHATTUCK AVE
City: BERKELEY
Status: Not reported
Comp Number: 68850
Number: Not reported
Board Of Equalization: Not reported
Referral Date: Not reported
Action Date: Not reported
Created Date: Not reported
Owner Tank Id: Not reported
SWRCB Tank Id: 01-020-068850-000002
Tank Status: Not reported
Capacity: 4000
Active Date: Not reported
Tank Use: M.V. FUEL
STG: PRODUCT
Content: LEADED
Number Of Tanks: Not reported

Name: MOTOR CITY AUTOMOTIVE
Address: 3058 SHATTUCK AVE
City: BERKELEY
Status: Not reported
Comp Number: 68850
Number: Not reported
Board Of Equalization: Not reported
Referral Date: Not reported
Action Date: Not reported
Created Date: Not reported
Owner Tank Id: Not reported
SWRCB Tank Id: 01-020-068850-000003
Tank Status: Not reported
Capacity: 4000
Active Date: Not reported
Tank Use: M.V. FUEL
STG: PRODUCT
Content: REG UNLEADED
Number Of Tanks: Not reported

Name: MOTOR CITY AUTOMOTIVE
Address: 3058 SHATTUCK AVE
City: BERKELEY
Status: Not reported
Comp Number: 68850
Number: Not reported
Board Of Equalization: Not reported
Referral Date: Not reported
Action Date: Not reported
Created Date: Not reported
Owner Tank Id: Not reported
SWRCB Tank Id: 01-020-068850-000004

MOTOR CITY AUTOMOTIVE (Continued) **1000340383**

Tank Status: Not reported
Capacity: 4000
Active Date: Not reported
Tank Use: M.V. FUEL
STG: PRODUCT
Content: REG UNLEADED
Number Of Tanks: Not reported

Name: MOTOR CITY AUTOMOTIVE
Address: 3058 SHATTUCK AVE
City: BERKELEY
Status: Not reported
Comp Number: 68850
Number: Not reported
Board Of Equalization: Not reported
Referral Date: Not reported
Action Date: Not reported
Created Date: Not reported
Owner Tank Id: Not reported
SWRCB Tank Id: 01-020-068850-000005
Tank Status: Not reported
Capacity: 4000
Active Date: Not reported
Tank Use: EMPTY
STG: PRODUCT
Content: Not reported
Number Of Tanks: Not reported

CA FID UST:
Facility ID: 01001140
Regulated By: UTNKI
Regulated ID: CAD981573
Cortese Code: Not reported
SIC Code: Not reported
Facility Phone: 4158434521
Mail To: Not reported
Mailing Address: 3058 SHATTUCK AVE
Mailing Address 2: Not reported
Mailing City,St,Zip: BERKELEY 94705
Contact: Not reported
Contact Phone: Not reported
DUNs Number: Not reported
NPDES Number: Not reported
EPA ID: Not reported
Comments: Not reported
Status: Inactive

FINDS:
Registry ID: 110002718961

Click Here for FRS Facility Detail Report:

Environmental Interest/Information System:
The California Environmental Protection Agency (CalEPA) has recently implemented a new data warehouse system (nSite). This data warehouse combines and merges facility and site information from five different systems managed within CalEPA. The five systems are: California

Map ID
Direction
Distance
Elevation Site

MAP FINDINGS

Database(s) EDR ID Number EPA ID Number

MOTOR CITY AUTOMOTIVE (Continued) **1000340383**

Environmental Reporting System (CERS),EnviroStor, GeoTracker, California Integrated Water Quality System (CIWQS), andToxic Release Inventory (TRI).
The Resource Conservation and Recovery Act Information System (RCRAInfo) is EPA's comprehensive information system in support of the Resource Conservation and Recovery Act (RCRA) of 1976 and the Hazardous and Solid Waste Amendments (HSWA) of 1984. It tracks many types of information about generators, transporters, treaters, storers, and disposers of hazardous waste.
California's Hazardous Waste Tracking System Data Mart (HWTS-DATAMART) provides information on hazardous waste shipments for generators, transporters, and treatment, storage, and disposal facilities.

Click this hyperlink while viewing on your computer to access additional FINDS: detail in the EDR Site Report.

ECHO:

Envid:	1000340383
Registry ID:	110002718961
DFR URL:	
Name:	MOTOR CITY AUTOMOTIVE
Address:	3058 SHATTUCK AVE
City,State,Zip:	BERKELEY, CA 94705

CORTESE:

Name:	MOTOR CITY AUTOMOTIVE
Address:	3058 SHATTUCK AVE
City,State,Zip:	BERKELEY, CA 94709
Region:	CORTESE
Envirostor Id:	Not reported
Global ID:	T0600100944
Site/Facility Type:	LUST CLEANUP SITE
Cleanup Status:	COMPLETED - CASE CLOSED
Status Date:	Not reported
Site Code:	Not reported
Latitude:	Not reported
Longitude:	Not reported
Owner:	Not reported
Enf Type:	Not reported
Swat R:	Not reported
Flag:	active
Order No:	Not reported
Waste Discharge System No:	Not reported
Effective Date:	Not reported
Region 2:	Not reported
WID Id:	Not reported
Solid Waste Id No:	Not reported
Waste Management Uit Name:	Not reported
File Name:	Active Open

HIST CORTESE:

edr_fname:	MOTOR CITY AUTOMOTIVE
edr_fadd1:	3058 SHATTUCK
City,State,Zip:	BERKELEY, CA 94709
Region:	CORTESE
Facility County Code:	1

Map ID
Direction
Distance
Elevation | Site | MAP FINDINGS | Database(s) | EDR ID Number
EPA ID Number

MOTOR CITY AUTOMOTIVE (Continued) **1000340383**

Reg By: LTNKA
Reg Id: 01-1023

HWTS:

Name:	MOTOR CITY AUTOMOTIVE
Address:	3058 SHATTUCK AVE
Address 2:	Not reported
City,State,Zip:	BERKELEY, CA 94705
EPA ID:	CAD981573025
Inactive Date:	Not reported
Create Date:	04/10/1987
Last Act Date:	Not reported
Mailing Name:	Not reported
Mailing Address:	3058 SHATTUCK AVE
Mailing Address 2:	Not reported
Mailing City,State,Zip:	BERKELEY, CA 947051859
Owner Name:	ALAN CARTWRIGHT
Owner Address:	3058 SHATTUCK AVE
Owner Address 2:	Not reported
Owner City,State,Zip:	BERKELEY, CA 947050000
Owner Phone:	Not reported
Owner Fax:	Not reported
Contact Name:	ALAN CARTWRIGHT
Contact Address:	3058 SHATTUCK AVE
Contact Address 2:	Not reported
City,State,Zip:	BERKELEY, CA 94705
Contact Phone:	Not reported
Contact Fax:	Not reported
Facility Status:	Active
Facility Type:	PERMANENT
Category:	FEDERAL
Latitude:	37.85353
Longitude:	-122.266294

NAICS:

EPA ID:	CAD981573025
Create Date:	2004-02-05 07:43:56.000
NAICS Code:	44711
NAICS Description:	Gasoline Stations with Convenience Stores
Issued EPA ID Date:	1987-04-10 00:00:00
Inactive Date:	Not reported
Facility Name:	MOTOR CITY AUTOMOTIVE
Facility Address:	3058 SHATTUCK AVE
Facility Address 2:	Not reported
Facility City:	BERKELEY
Facility County:	Not reported
Facility State:	CA
Facility Zip:	947050000

HAZNET:

Name:	MOTOR CITY AUTOMOTIVE
Address:	3058 SHATTUCK AVE
Address 2:	Not reported
City,State,Zip:	BERKELEY, CA 947050000
Contact:	ALAN CARTWRIGHT
Telephone:	5108434521

MOTOR CITY AUTOMOTIVE (Continued) **1000340383**

Mailing Name: Not reported
Mailing Address: 3058 SHATTUCK AVE

Year: 2006
Gepaid: CAD981573025
TSD EPA ID: CAD009452657
CA Waste Code: 343 - Unspecified organic liquid mixture
Disposal Method: H020 - Solvents Recovery
Tons: 0.34

Year: 2006
Gepaid: CAD981573025
TSD EPA ID: CAD009452657
CA Waste Code: 343 - Unspecified organic liquid mixture
Disposal Method: R01 - Recycler
Tons: 0.323

Year: 2005
Gepaid: CAD981573025
TSD EPA ID: CAD009452657
CA Waste Code: 343 - Unspecified organic liquid mixture
Disposal Method: R01 - Recycler
Tons: 0.629

Year: 2004
Gepaid: CAD981573025
TSD EPA ID: CAD009452657
CA Waste Code: 343 - Unspecified organic liquid mixture
Disposal Method: R01 - Recycler
Tons: 0.816

Year: 2003
Gepaid: CAD981573025
TSD EPA ID: CAD009452657
CA Waste Code: 343 - Unspecified organic liquid mixture
Disposal Method: R01 - Recycler
Tons: 1.666

Year: 2002
Gepaid: CAD981573025
TSD EPA ID: CAD009452657
CA Waste Code: 343 - Unspecified organic liquid mixture
Disposal Method: R01 - Recycler
Tons: 2.72

Year: 2001
Gepaid: CAD981573025
TSD EPA ID: CAD009452657
CA Waste Code: 343 - Unspecified organic liquid mixture
Disposal Method: R01 - Recycler
Tons: 2.057

Year: 2000
Gepaid: CAD981573025
TSD EPA ID: CAD009452657
CA Waste Code: 343 - Unspecified organic liquid mixture
Disposal Method: R01 - Recycler

Map ID
Direction
Distance
Elevation | Site | MAP FINDINGS | Database(s) | EDR ID Number
EPA ID Number

MOTOR CITY AUTOMOTIVE (Continued) **1000340383**

Tons: 1.615

Year: 1999
Gepaid: CAD981573025
TSD EPA ID: CAD009452657
CA Waste Code: 343 - Unspecified organic liquid mixture
Disposal Method: R01 - Recycler
Tons: 0.986

Year: 1998
Gepaid: CAD981573025
TSD EPA ID: CAD009452657
CA Waste Code: 343 - Unspecified organic liquid mixture
Disposal Method: R01 - Recycler
Tons: 1.3464

Click this hyperlink while viewing on your computer to access
14 additional CA HAZNET: record(s) in the EDR Site Report.

Additional Information:
Year: 2006
Gen EPA ID: CAD981573025

Shipment Date: 20061218
Creation Date: 8/3/2007 18:30:13
Receipt Date: 20061218
Manifest ID: 001443763JJK
Trans EPA ID: CAD009452657
Trans Name: ROMIC ENVIRONMENTAL TECHNOLOGIES CORPORATION/AES
Trans 2 EPA ID: Not reported
Trans 2 Name: Not reported
TSDF EPA ID: CAD009452657
Trans Name: ROMIC ENVIRONMENTAL TECHNOLOGIES CORPORATION/AES
TSDF Alt EPA ID: Not reported
TSDF Alt Name: Not reported
Waste Code Description: 343 - Unspecified organic liquid mixture
RCRA Code: Not reported
Meth Code: H020 - Solvents Recovery
Quantity Tons: 0.34
Waste Quantity: 100
Quantity Unit: G
Additional Code 1: Not reported
Additional Code 2: Not reported
Additional Code 3: Not reported
Additional Code 4: Not reported
Additional Code 5: Not reported

Shipment Date: 20060613
Creation Date: 9/14/2006 18:31:14
Receipt Date: 20060613
Manifest ID: 25123543
Trans EPA ID: CAD009452657
Trans Name: ROMIC ENVIRONMENTAL TECHNOLOGIES
Trans 2 EPA ID: Not reported
Trans 2 Name: Not reported
TSDF EPA ID: CAD009452657

MOTOR CITY AUTOMOTIVE (Continued) **1000340383**

Trans Name:	ROMIC ENVIRONMENTAL TECHNOLOGIES
TSDF Alt EPA ID:	CAD009452657
TSDF Alt Name:	Not reported
Waste Code Description:	343 - Unspecified organic liquid mixture
RCRA Code:	Not reported
Meth Code:	R01 - Recycler
Quantity Tons:	0.323
Waste Quantity:	95
Quantity Unit:	G
Additional Code 1:	Not reported
Additional Code 2:	Not reported
Additional Code 3:	Not reported
Additional Code 4:	Not reported
Additional Code 5:	Not reported

Additional Information:

Year:	2005
Gen EPA ID:	CAD981573025
Shipment Date:	20050822
Creation Date:	12/16/2005 18:31:03
Receipt Date:	20050822
Manifest ID:	24573909
Trans EPA ID:	CAD009452657
Trans Name:	ROMIC ENVIRONMENTAL TECHNOLOGIES
Trans 2 EPA ID:	Not reported
Trans 2 Name:	Not reported
TSDF EPA ID:	CAD009452657
Trans Name:	ROMIC ENVIRONMENTAL TECHNOLOGIES
TSDF Alt EPA ID:	CAD009452657
TSDF Alt Name:	Not reported
Waste Code Description:	343 - Unspecified organic liquid mixture
RCRA Code:	Not reported
Meth Code:	R01 - Recycler
Quantity Tons:	0.34
Waste Quantity:	100
Quantity Unit:	G
Additional Code 1:	Not reported
Additional Code 2:	Not reported
Additional Code 3:	Not reported
Additional Code 4:	Not reported
Additional Code 5:	Not reported
Shipment Date:	20050208
Creation Date:	6/3/2005 18:31:06
Receipt Date:	20050208
Manifest ID:	24105700
Trans EPA ID:	CAD009452657
Trans Name:	ROMIC ENVIRONMENTAL TECHNOLOGIES
Trans 2 EPA ID:	Not reported
Trans 2 Name:	Not reported
TSDF EPA ID:	CAD009452657
Trans Name:	ROMIC ENVIRONMENT TECHNOLOGIES
TSDF Alt EPA ID:	CAD009452657
TSDF Alt Name:	Not reported
Waste Code Description:	343 - Unspecified organic liquid mixture
RCRA Code:	NONE

MOTOR CITY AUTOMOTIVE (Continued) **1000340383**

Meth Code:	R01 - Recycler
Quantity Tons:	0.289
Waste Quantity:	85
Quantity Unit:	G
Additional Code 1:	Not reported
Additional Code 2:	Not reported
Additional Code 3:	Not reported
Additional Code 4:	Not reported
Additional Code 5:	Not reported

Additional Information:

Year:	2004
Gen EPA ID:	CAD981573025
Shipment Date:	20040922
Creation Date:	12/22/2004 18:31:08
Receipt Date:	20040922
Manifest ID:	23891988
Trans EPA ID:	CAD009452657
Trans Name:	ROMIC ENVIRONMENTAL TECHNOLOGIES
Trans 2 EPA ID:	Not reported
Trans 2 Name:	Not reported
TSDF EPA ID:	CAD009452657
Trans Name:	ROMIC ENVIRONMENT TECHNOLOGIES
TSDF Alt EPA ID:	CAD009452657
TSDF Alt Name:	Not reported
Waste Code Description:	343 - Unspecified organic liquid mixture
RCRA Code:	NONE
Meth Code:	R01 - Recycler
Quantity Tons:	0.34
Waste Quantity:	100
Quantity Unit:	G
Additional Code 1:	Not reported
Additional Code 2:	Not reported
Additional Code 3:	Not reported
Additional Code 4:	Not reported
Additional Code 5:	Not reported
Shipment Date:	20040528
Creation Date:	10/15/2004 10:47:43
Receipt Date:	20040528
Manifest ID:	23576683
Trans EPA ID:	CAD009452657
Trans Name:	ROMIC ENVIRONMENTAL TECHNOLOGIES
Trans 2 EPA ID:	Not reported
Trans 2 Name:	Not reported
TSDF EPA ID:	CAD009452657
Trans Name:	ROMIC ENVIRONMENT TECHNOLOGIES
TSDF Alt EPA ID:	CAD009452657
TSDF Alt Name:	Not reported
Waste Code Description:	343 - Unspecified organic liquid mixture
RCRA Code:	Not reported
Meth Code:	R01 - Recycler
Quantity Tons:	0.238
Waste Quantity:	70
Quantity Unit:	G
Additional Code 1:	Not reported

MOTOR CITY AUTOMOTIVE (Continued) **1000340383**

Additional Code 2:	Not reported
Additional Code 3:	Not reported
Additional Code 4:	Not reported
Additional Code 5:	Not reported
Shipment Date:	20040304
Creation Date:	8/20/2004 9:49:45
Receipt Date:	20040304
Manifest ID:	22976743
Trans EPA ID:	CAD009452657
Trans Name:	ROMIC ENVIRONMENTAL TECHNOLOGIES
Trans 2 EPA ID:	Not reported
Trans 2 Name:	Not reported
TSDF EPA ID:	CAD009452657
Trans Name:	ROMIC ENVIRONMENT TECHNOLOGIES
TSDF Alt EPA ID:	CAD009452657
TSDF Alt Name:	Not reported
Waste Code Description:	343 - Unspecified organic liquid mixture
RCRA Code:	Not reported
Meth Code:	R01 - Recycler
Quantity Tons:	0.238
Waste Quantity:	70
Quantity Unit:	G
Additional Code 1:	Not reported
Additional Code 2:	Not reported
Additional Code 3:	Not reported
Additional Code 4:	Not reported
Additional Code 5:	Not reported

Additional Information:

Year:	2003
Gen EPA ID:	CAD981573025
Shipment Date:	20031203
Creation Date:	8/9/2004 8:46:56
Receipt Date:	20031203
Manifest ID:	23328659
Trans EPA ID:	CAD009452657
Trans Name:	ROMIC ENVIRONMENTAL TECHNOLOGIES
Trans 2 EPA ID:	Not reported
Trans 2 Name:	Not reported
TSDF EPA ID:	CAD009452657
Trans Name:	ROMIC ENVIRONMENT TECHNOLOGIES
TSDF Alt EPA ID:	CAD009452657
TSDF Alt Name:	Not reported
Waste Code Description:	343 - Unspecified organic liquid mixture
RCRA Code:	Not reported
Meth Code:	R01 - Recycler
Quantity Tons:	0.34
Waste Quantity:	100
Quantity Unit:	G
Additional Code 1:	Not reported
Additional Code 2:	Not reported
Additional Code 3:	Not reported
Additional Code 4:	Not reported
Additional Code 5:	Not reported

MOTOR CITY AUTOMOTIVE (Continued) **1000340383**

Shipment Date:	20030813
Creation Date:	7/28/2004 10:46:45
Receipt Date:	20030813
Manifest ID:	22972861
Trans EPA ID:	CAD009452657
Trans Name:	Not reported
Trans 2 EPA ID:	Not reported
Trans 2 Name:	Not reported
TSDF EPA ID:	CAD009452657
Trans Name:	Not reported
TSDF Alt EPA ID:	CAD009452657
TSDF Alt Name:	Not reported
Waste Code Description:	343 - Unspecified organic liquid mixture
RCRA Code:	Not reported
Meth Code:	R01 - Recycler
Quantity Tons:	0.34
Waste Quantity:	100
Quantity Unit:	G
Additional Code 1:	Not reported
Additional Code 2:	Not reported
Additional Code 3:	Not reported
Additional Code 4:	Not reported
Additional Code 5:	Not reported

Shipment Date:	20030619
Creation Date:	7/20/2004 10:01:52
Receipt Date:	20030619
Manifest ID:	22425482
Trans EPA ID:	CAD009452657
Trans Name:	Not reported
Trans 2 EPA ID:	Not reported
Trans 2 Name:	Not reported
TSDF EPA ID:	CAD009452657
Trans Name:	Not reported
TSDF Alt EPA ID:	CAD009452657
TSDF Alt Name:	Not reported
Waste Code Description:	343 - Unspecified organic liquid mixture
RCRA Code:	Not reported
Meth Code:	R01 - Recycler
Quantity Tons:	0.306
Waste Quantity:	90
Quantity Unit:	G
Additional Code 1:	Not reported
Additional Code 2:	Not reported
Additional Code 3:	Not reported
Additional Code 4:	Not reported
Additional Code 5:	Not reported

Shipment Date:	20030402
Creation Date:	6/25/2003 18:30:52
Receipt Date:	20030402
Manifest ID:	22620630
Trans EPA ID:	CAD009452657
Trans Name:	Not reported
Trans 2 EPA ID:	Not reported
Trans 2 Name:	Not reported
TSDF EPA ID:	CAD009452657

MOTOR CITY AUTOMOTIVE (Continued) **1000340383**

Trans Name:	Not reported
TSDF Alt EPA ID:	CAD009452657
TSDF Alt Name:	Not reported
Waste Code Description:	343 - Unspecified organic liquid mixture
RCRA Code:	Not reported
Meth Code:	R01 - Recycler
Quantity Tons:	0.34
Waste Quantity:	100
Quantity Unit:	G
Additional Code 1:	Not reported
Additional Code 2:	Not reported
Additional Code 3:	Not reported
Additional Code 4:	Not reported
Additional Code 5:	Not reported
Shipment Date:	20030205
Creation Date:	5/18/2003 14:28:17
Receipt Date:	20030205
Manifest ID:	22611927
Trans EPA ID:	CAD009452657
Trans Name:	Not reported
Trans 2 EPA ID:	Not reported
Trans 2 Name:	Not reported
TSDF EPA ID:	CAD009452657
Trans Name:	Not reported
TSDF Alt EPA ID:	CAD009452657
TSDF Alt Name:	Not reported
Waste Code Description:	343 - Unspecified organic liquid mixture
RCRA Code:	Not reported
Meth Code:	R01 - Recycler
Quantity Tons:	0.34
Waste Quantity:	100
Quantity Unit:	G
Additional Code 1:	Not reported
Additional Code 2:	Not reported
Additional Code 3:	Not reported
Additional Code 4:	Not reported
Additional Code 5:	Not reported

Additional Information:

Year:	2002
Gen EPA ID:	CAD981573025
Shipment Date:	20021204
Creation Date:	3/15/2003 18:31:28
Receipt Date:	20021204
Manifest ID:	22076261
Trans EPA ID:	CAD009452657
Trans Name:	Not reported
Trans 2 EPA ID:	Not reported
Trans 2 Name:	Not reported
TSDF EPA ID:	CAD009452657
Trans Name:	Not reported
TSDF Alt EPA ID:	Not reported
TSDF Alt Name:	Not reported
Waste Code Description:	343 - Unspecified organic liquid mixture
RCRA Code:	Not reported

MOTOR CITY AUTOMOTIVE (Continued) **1000340383**

Meth Code:	R01 - Recycler
Quantity Tons:	0.374
Waste Quantity:	110
Quantity Unit:	G
Additional Code 1:	Not reported
Additional Code 2:	Not reported
Additional Code 3:	Not reported
Additional Code 4:	Not reported
Additional Code 5:	Not reported
Shipment Date:	20021008
Creation Date:	2/11/2003 18:31:24
Receipt Date:	20021008
Manifest ID:	22237301
Trans EPA ID:	CAD009452657
Trans Name:	Not reported
Trans 2 EPA ID:	Not reported
Trans 2 Name:	Not reported
TSDF EPA ID:	CAD009452657
Trans Name:	Not reported
TSDF Alt EPA ID:	Not reported
TSDF Alt Name:	Not reported
Waste Code Description:	343 - Unspecified organic liquid mixture
RCRA Code:	Not reported
Meth Code:	R01 - Recycler
Quantity Tons:	0.34
Waste Quantity:	100
Quantity Unit:	G
Additional Code 1:	Not reported
Additional Code 2:	Not reported
Additional Code 3:	Not reported
Additional Code 4:	Not reported
Additional Code 5:	Not reported
Shipment Date:	20020827
Creation Date:	3/14/2003 18:31:30
Receipt Date:	20020827
Manifest ID:	22234690
Trans EPA ID:	CAD009452657
Trans Name:	Not reported
Trans 2 EPA ID:	Not reported
Trans 2 Name:	Not reported
TSDF EPA ID:	CAD009452657
Trans Name:	Not reported
TSDF Alt EPA ID:	Not reported
TSDF Alt Name:	Not reported
Waste Code Description:	343 - Unspecified organic liquid mixture
RCRA Code:	Not reported
Meth Code:	R01 - Recycler
Quantity Tons:	0.34
Waste Quantity:	100
Quantity Unit:	G
Additional Code 1:	Not reported
Additional Code 2:	Not reported
Additional Code 3:	Not reported
Additional Code 4:	Not reported
Additional Code 5:	Not reported

MOTOR CITY AUTOMOTIVE (Continued) **1000340383**

Shipment Date:	20020722
Creation Date:	9/18/2002 18:31:39
Receipt Date:	20020722
Manifest ID:	21750368
Trans EPA ID:	CAD009452657
Trans Name:	Not reported
Trans 2 EPA ID:	Not reported
Trans 2 Name:	Not reported
TSDF EPA ID:	CAD009452657
Trans Name:	Not reported
TSDF Alt EPA ID:	Not reported
TSDF Alt Name:	Not reported
Waste Code Description:	343 - Unspecified organic liquid mixture
RCRA Code:	Not reported
Meth Code:	R01 - Recycler
Quantity Tons:	0.306
Waste Quantity:	90
Quantity Unit:	G
Additional Code 1:	Not reported
Additional Code 2:	Not reported
Additional Code 3:	Not reported
Additional Code 4:	Not reported
Additional Code 5:	Not reported

Shipment Date:	20020530
Creation Date:	7/30/2002 18:31:21
Receipt Date:	20020530
Manifest ID:	21602678
Trans EPA ID:	CAD009452657
Trans Name:	Not reported
Trans 2 EPA ID:	Not reported
Trans 2 Name:	Not reported
TSDF EPA ID:	CAD009452657
Trans Name:	Not reported
TSDF Alt EPA ID:	Not reported
TSDF Alt Name:	Not reported
Waste Code Description:	343 - Unspecified organic liquid mixture
RCRA Code:	Not reported
Meth Code:	R01 - Recycler
Quantity Tons:	0.34
Waste Quantity:	100
Quantity Unit:	G
Additional Code 1:	Not reported
Additional Code 2:	Not reported
Additional Code 3:	Not reported
Additional Code 4:	Not reported
Additional Code 5:	Not reported

Shipment Date:	20020327
Creation Date:	7/22/2002 18:32:38
Receipt Date:	20020327
Manifest ID:	21545027
Trans EPA ID:	CAD009452657
Trans Name:	Not reported
Trans 2 EPA ID:	Not reported
Trans 2 Name:	Not reported
TSDF EPA ID:	CAD009452657

MOTOR CITY AUTOMOTIVE (Continued) **1000340383**

Trans Name:	Not reported
TSDF Alt EPA ID:	Not reported
TSDF Alt Name:	Not reported
Waste Code Description:	343 - Unspecified organic liquid mixture
RCRA Code:	Not reported
Meth Code:	R01 - Recycler
Quantity Tons:	0.34
Waste Quantity:	100
Quantity Unit:	G
Additional Code 1:	Not reported
Additional Code 2:	Not reported
Additional Code 3:	Not reported
Additional Code 4:	Not reported
Additional Code 5:	Not reported
Shipment Date:	20020220
Creation Date:	6/28/2002 18:31:15
Receipt Date:	20020220
Manifest ID:	21681569
Trans EPA ID:	CAD009452657
Trans Name:	Not reported
Trans 2 EPA ID:	Not reported
Trans 2 Name:	Not reported
TSDF EPA ID:	CAD009452657
Trans Name:	Not reported
TSDF Alt EPA ID:	Not reported
TSDF Alt Name:	Not reported
Waste Code Description:	343 - Unspecified organic liquid mixture
RCRA Code:	Not reported
Meth Code:	R01 - Recycler
Quantity Tons:	0.34
Waste Quantity:	100
Quantity Unit:	G
Additional Code 1:	Not reported
Additional Code 2:	Not reported
Additional Code 3:	Not reported
Additional Code 4:	Not reported
Additional Code 5:	Not reported
Shipment Date:	20020116
Creation Date:	2/26/2002 0:00:00
Receipt Date:	20020116
Manifest ID:	21683331
Trans EPA ID:	CAD009452657
Trans Name:	Not reported
Trans 2 EPA ID:	Not reported
Trans 2 Name:	Not reported
TSDF EPA ID:	CAD009452657
Trans Name:	Not reported
TSDF Alt EPA ID:	CAD009452657
TSDF Alt Name:	Not reported
Waste Code Description:	343 - Unspecified organic liquid mixture
RCRA Code:	Not reported
Meth Code:	R01 - Recycler
Quantity Tons:	0.34
Waste Quantity:	100
Quantity Unit:	G

MOTOR CITY AUTOMOTIVE (Continued) **1000340383**

Additional Code 1: Not reported
Additional Code 2: Not reported
Additional Code 3: Not reported
Additional Code 4: Not reported
Additional Code 5: Not reported

Additional Information:
Year: 2001
Gen EPA ID: CAD981573025

Shipment Date: 20011116
Creation Date: 1/16/2002 0:00:00
Receipt Date: 20011116
Manifest ID: 21298996
Trans EPA ID: CAD009452657
Trans Name: Not reported
Trans 2 EPA ID: Not reported
Trans 2 Name: Not reported
TSDF EPA ID: CAD009452657
Trans Name: Not reported
TSDF Alt EPA ID: CAD009452657
TSDF Alt Name: Not reported
Waste Code Description: 343 - Unspecified organic liquid mixture
RCRA Code: Not reported
Meth Code: R01 - Recycler
Quantity Tons: 0.34
Waste Quantity: 100
Quantity Unit: G
Additional Code 1: Not reported
Additional Code 2: Not reported
Additional Code 3: Not reported
Additional Code 4: Not reported
Additional Code 5: Not reported

Shipment Date: 20011008
Creation Date: 12/17/2001 0:00:00
Receipt Date: 20011009
Manifest ID: 21063209
Trans EPA ID: CAD009452657
Trans Name: Not reported
Trans 2 EPA ID: Not reported
Trans 2 Name: Not reported
TSDF EPA ID: CAD009452657
Trans Name: Not reported
TSDF Alt EPA ID: Not reported
TSDF Alt Name: Not reported
Waste Code Description: 343 - Unspecified organic liquid mixture
RCRA Code: Not reported
Meth Code: R01 - Recycler
Quantity Tons: 0.323
Waste Quantity: 95
Quantity Unit: G
Additional Code 1: Not reported
Additional Code 2: Not reported
Additional Code 3: Not reported
Additional Code 4: Not reported
Additional Code 5: Not reported

MOTOR CITY AUTOMOTIVE (Continued) **1000340383**

Shipment Date:	20010829
Creation Date:	10/23/2001 0:00:00
Receipt Date:	20010830
Manifest ID:	21236584
Trans EPA ID:	CAD009452657
Trans Name:	Not reported
Trans 2 EPA ID:	Not reported
Trans 2 Name:	Not reported
TSDF EPA ID:	CAD009452657
Trans Name:	Not reported
TSDF Alt EPA ID:	CAD009452657
TSDF Alt Name:	Not reported
Waste Code Description:	343 - Unspecified organic liquid mixture
RCRA Code:	Not reported
Meth Code:	R01 - Recycler
Quantity Tons:	0.374
Waste Quantity:	110
Quantity Unit:	G
Additional Code 1:	Not reported
Additional Code 2:	Not reported
Additional Code 3:	Not reported
Additional Code 4:	Not reported
Additional Code 5:	Not reported

Shipment Date:	20010706
Creation Date:	8/24/2001 0:00:00
Receipt Date:	20010711
Manifest ID:	21060366
Trans EPA ID:	CAD009452657
Trans Name:	Not reported
Trans 2 EPA ID:	Not reported
Trans 2 Name:	Not reported
TSDF EPA ID:	CAD009452657
Trans Name:	Not reported
TSDF Alt EPA ID:	CAD009452657
TSDF Alt Name:	Not reported
Waste Code Description:	343 - Unspecified organic liquid mixture
RCRA Code:	Not reported
Meth Code:	R01 - Recycler
Quantity Tons:	0.34
Waste Quantity:	100
Quantity Unit:	G
Additional Code 1:	Not reported
Additional Code 2:	Not reported
Additional Code 3:	Not reported
Additional Code 4:	Not reported
Additional Code 5:	Not reported

Shipment Date:	20010509
Creation Date:	7/10/2001 0:00:00
Receipt Date:	20010514
Manifest ID:	21071420
Trans EPA ID:	CAD009452657
Trans Name:	Not reported
Trans 2 EPA ID:	Not reported
Trans 2 Name:	Not reported
TSDF EPA ID:	CAD009452657

MOTOR CITY AUTOMOTIVE (Continued) **1000340383**

Trans Name:	Not reported
TSDF Alt EPA ID:	CAD009452657
TSDF Alt Name:	Not reported
Waste Code Description:	343 - Unspecified organic liquid mixture
RCRA Code:	Not reported
Meth Code:	R01 - Recycler
Quantity Tons:	0.34
Waste Quantity:	100
Quantity Unit:	G
Additional Code 1:	Not reported
Additional Code 2:	Not reported
Additional Code 3:	Not reported
Additional Code 4:	Not reported
Additional Code 5:	Not reported
Shipment Date:	20010301
Creation Date:	4/30/2001 0:00:00
Receipt Date:	20010301
Manifest ID:	20877548
Trans EPA ID:	CAD009452657
Trans Name:	Not reported
Trans 2 EPA ID:	Not reported
Trans 2 Name:	Not reported
TSDF EPA ID:	CAD009452657
Trans Name:	Not reported
TSDF Alt EPA ID:	CAD009452657
TSDF Alt Name:	Not reported
Waste Code Description:	343 - Unspecified organic liquid mixture
RCRA Code:	Not reported
Meth Code:	R01 - Recycler
Quantity Tons:	0.34
Waste Quantity:	100
Quantity Unit:	G
Additional Code 1:	Not reported
Additional Code 2:	Not reported
Additional Code 3:	Not reported
Additional Code 4:	Not reported
Additional Code 5:	Not reported

Additional Information:

Year:	2000
Gen EPA ID:	CAD981573025
Shipment Date:	20001210
Creation Date:	4/30/2001 0:00:00
Receipt Date:	20001218
Manifest ID:	20877003
Trans EPA ID:	CAD009452657
Trans Name:	Not reported
Trans 2 EPA ID:	Not reported
Trans 2 Name:	Not reported
TSDF EPA ID:	CAD009452657
Trans Name:	Not reported
TSDF Alt EPA ID:	CAD009452657
TSDF Alt Name:	Not reported
Waste Code Description:	343 - Unspecified organic liquid mixture
RCRA Code:	Not reported

MOTOR CITY AUTOMOTIVE (Continued) **1000340383**

Meth Code:	R01 - Recycler
Quantity Tons:	0.34
Waste Quantity:	100
Quantity Unit:	G
Additional Code 1:	Not reported
Additional Code 2:	Not reported
Additional Code 3:	Not reported
Additional Code 4:	Not reported
Additional Code 5:	Not reported
Shipment Date:	20000927
Creation Date:	12/8/2000 0:00:00
Receipt Date:	20000927
Manifest ID:	20307157
Trans EPA ID:	CAD009452657
Trans Name:	Not reported
Trans 2 EPA ID:	Not reported
Trans 2 Name:	Not reported
TSDF EPA ID:	CAD009452657
Trans Name:	Not reported
TSDF Alt EPA ID:	CAD009452657
TSDF Alt Name:	Not reported
Waste Code Description:	343 - Unspecified organic liquid mixture
RCRA Code:	Not reported
Meth Code:	R01 - Recycler
Quantity Tons:	0.34
Waste Quantity:	100
Quantity Unit:	G
Additional Code 1:	Not reported
Additional Code 2:	Not reported
Additional Code 3:	Not reported
Additional Code 4:	Not reported
Additional Code 5:	Not reported
Shipment Date:	20000808
Creation Date:	9/25/2000 0:00:00
Receipt Date:	20000809
Manifest ID:	20308430
Trans EPA ID:	CAD009452657
Trans Name:	Not reported
Trans 2 EPA ID:	Not reported
Trans 2 Name:	Not reported
TSDF EPA ID:	CAD009452657
Trans Name:	Not reported
TSDF Alt EPA ID:	Not reported
TSDF Alt Name:	Not reported
Waste Code Description:	343 - Unspecified organic liquid mixture
RCRA Code:	Not reported
Meth Code:	R01 - Recycler
Quantity Tons:	0.34
Waste Quantity:	100
Quantity Unit:	G
Additional Code 1:	Not reported
Additional Code 2:	Not reported
Additional Code 3:	Not reported
Additional Code 4:	Not reported
Additional Code 5:	Not reported

MOTOR CITY AUTOMOTIVE (Continued) **1000340383**

Shipment Date:	20000517
Creation Date:	8/1/2000 0:00:00
Receipt Date:	20000527
Manifest ID:	20061585
Trans EPA ID:	CAD009452657
Trans Name:	Not reported
Trans 2 EPA ID:	Not reported
Trans 2 Name:	Not reported
TSDF EPA ID:	CAD009452657
Trans Name:	Not reported
TSDF Alt EPA ID:	CAD009452657
TSDF Alt Name:	Not reported
Waste Code Description:	343 - Unspecified organic liquid mixture
RCRA Code:	Not reported
Meth Code:	R01 - Recycler
Quantity Tons:	0.34
Waste Quantity:	100
Quantity Unit:	G
Additional Code 1:	Not reported
Additional Code 2:	Not reported
Additional Code 3:	Not reported
Additional Code 4:	Not reported
Additional Code 5:	Not reported

Shipment Date:	20000201
Creation Date:	3/22/2000 0:00:00
Receipt Date:	20000201
Manifest ID:	99819565
Trans EPA ID:	CAD009452657
Trans Name:	Not reported
Trans 2 EPA ID:	Not reported
Trans 2 Name:	Not reported
TSDF EPA ID:	CAD009452657
Trans Name:	Not reported
TSDF Alt EPA ID:	CAD009452657
TSDF Alt Name:	Not reported
Waste Code Description:	343 - Unspecified organic liquid mixture
RCRA Code:	Not reported
Meth Code:	R01 - Recycler
Quantity Tons:	0.255
Waste Quantity:	75
Quantity Unit:	G
Additional Code 1:	Not reported
Additional Code 2:	Not reported
Additional Code 3:	Not reported
Additional Code 4:	Not reported
Additional Code 5:	Not reported

Additional Information:

Year:	1999
Gen EPA ID:	CAD981573025

Shipment Date:	19991209
Creation Date:	3/22/2000 0:00:00
Receipt Date:	19991209
Manifest ID:	99549638
Trans EPA ID:	CAD009452657

MOTOR CITY AUTOMOTIVE (Continued) **1000340383**

Trans Name:	Not reported
Trans 2 EPA ID:	Not reported
Trans 2 Name:	Not reported
TSDF EPA ID:	CAD009452657
Trans Name:	Not reported
TSDF Alt EPA ID:	CAD009452657
TSDF Alt Name:	Not reported
Waste Code Description:	343 - Unspecified organic liquid mixture
RCRA Code:	Not reported
Meth Code:	R01 - Recycler
Quantity Tons:	0.17
Waste Quantity:	50
Quantity Unit:	G
Additional Code 1:	Not reported
Additional Code 2:	Not reported
Additional Code 3:	Not reported
Additional Code 4:	Not reported
Additional Code 5:	Not reported
Shipment Date:	19990924
Creation Date:	11/22/1999 0:00:00
Receipt Date:	19990924
Manifest ID:	99549281
Trans EPA ID:	CAD009452657
Trans Name:	Not reported
Trans 2 EPA ID:	Not reported
Trans 2 Name:	Not reported
TSDF EPA ID:	CAD009452657
Trans Name:	Not reported
TSDF Alt EPA ID:	CAD009452657
TSDF Alt Name:	Not reported
Waste Code Description:	343 - Unspecified organic liquid mixture
RCRA Code:	Not reported
Meth Code:	R01 - Recycler
Quantity Tons:	0.204
Waste Quantity:	60
Quantity Unit:	G
Additional Code 1:	Not reported
Additional Code 2:	Not reported
Additional Code 3:	Not reported
Additional Code 4:	Not reported
Additional Code 5:	Not reported
Shipment Date:	19990811
Creation Date:	9/24/1999 0:00:00
Receipt Date:	19990811
Manifest ID:	99439557
Trans EPA ID:	CAD009452657
Trans Name:	Not reported
Trans 2 EPA ID:	Not reported
Trans 2 Name:	Not reported
TSDF EPA ID:	CAD009452657
Trans Name:	Not reported
TSDF Alt EPA ID:	CAD009452657
TSDF Alt Name:	Not reported
Waste Code Description:	343 - Unspecified organic liquid mixture
RCRA Code:	Not reported

Map ID
Direction
Distance
Elevation | Site | MAP FINDINGS | Database(s) | EDR ID Number
EPA ID Number

MOTOR CITY AUTOMOTIVE (Continued) **1000340383**

Meth Code:	R01 - Recycler
Quantity Tons:	0.204
Waste Quantity:	60
Quantity Unit:	G
Additional Code 1:	Not reported
Additional Code 2:	Not reported
Additional Code 3:	Not reported
Additional Code 4:	Not reported
Additional Code 5:	Not reported
Shipment Date:	19990610
Creation Date:	8/19/1999 0:00:00
Receipt Date:	19990614
Manifest ID:	99150382
Trans EPA ID:	CAD009452657
Trans Name:	Not reported
Trans 2 EPA ID:	Not reported
Trans 2 Name:	Not reported
TSDF EPA ID:	CAD009452657
Trans Name:	Not reported
TSDF Alt EPA ID:	CAD009452657
TSDF Alt Name:	Not reported
Waste Code Description:	343 - Unspecified organic liquid mixture
RCRA Code:	Not reported
Meth Code:	R01 - Recycler
Quantity Tons:	0.17
Waste Quantity:	50
Quantity Unit:	G
Additional Code 1:	Not reported
Additional Code 2:	Not reported
Additional Code 3:	Not reported
Additional Code 4:	Not reported
Additional Code 5:	Not reported
Shipment Date:	19990414
Creation Date:	6/10/1999 0:00:00
Receipt Date:	19990414
Manifest ID:	99292638
Trans EPA ID:	CAD009452657
Trans Name:	Not reported
Trans 2 EPA ID:	Not reported
Trans 2 Name:	Not reported
TSDF EPA ID:	CAD009452657
Trans Name:	Not reported
TSDF Alt EPA ID:	Not reported
TSDF Alt Name:	Not reported
Waste Code Description:	343 - Unspecified organic liquid mixture
RCRA Code:	Not reported
Meth Code:	R01 - Recycler
Quantity Tons:	0
Waste Quantity:	50
Quantity Unit:	*
Additional Code 1:	Not reported
Additional Code 2:	Not reported
Additional Code 3:	Not reported
Additional Code 4:	Not reported
Additional Code 5:	Not reported

MOTOR CITY AUTOMOTIVE (Continued) **1000340383**

Shipment Date:	19990226
Creation Date:	5/4/1999 0:00:00
Receipt Date:	19990302
Manifest ID:	98840826
Trans EPA ID:	CAD981694664
Trans Name:	Not reported
Trans 2 EPA ID:	Not reported
Trans 2 Name:	Not reported
TSDF EPA ID:	CAD009452657
Trans Name:	Not reported
TSDF Alt EPA ID:	CAD009452657
TSDF Alt Name:	Not reported
Waste Code Description:	343 - Unspecified organic liquid mixture
RCRA Code:	Not reported
Meth Code:	R01 - Recycler
Quantity Tons:	0.238
Waste Quantity:	70
Quantity Unit:	G
Additional Code 1:	Not reported
Additional Code 2:	Not reported
Additional Code 3:	Not reported
Additional Code 4:	Not reported
Additional Code 5:	Not reported

Additional Information:

Year:	1998
Gen EPA ID:	CAD981573025

Shipment Date:	19981230
Creation Date:	2/8/1999 0:00:00
Receipt Date:	19981230
Manifest ID:	98839972
Trans EPA ID:	CAD981694664
Trans Name:	Not reported
Trans 2 EPA ID:	Not reported
Trans 2 Name:	Not reported
TSDF EPA ID:	CAD009452657
Trans Name:	Not reported
TSDF Alt EPA ID:	Not reported
TSDF Alt Name:	Not reported
Waste Code Description:	343 - Unspecified organic liquid mixture
RCRA Code:	Not reported
Meth Code:	R01 - Recycler
Quantity Tons:	0.238
Waste Quantity:	70
Quantity Unit:	G
Additional Code 1:	Not reported
Additional Code 2:	Not reported
Additional Code 3:	Not reported
Additional Code 4:	Not reported
Additional Code 5:	Not reported

Shipment Date:	19981019
Creation Date:	12/7/1998 0:00:00
Receipt Date:	19981020
Manifest ID:	98051495
Trans EPA ID:	CAD981694664

MOTOR CITY AUTOMOTIVE (Continued) **1000340383**

Trans Name:	Not reported
Trans 2 EPA ID:	Not reported
Trans 2 Name:	Not reported
TSDF EPA ID:	CAD009452657
Trans Name:	Not reported
TSDF Alt EPA ID:	Not reported
TSDF Alt Name:	Not reported
Waste Code Description:	343 - Unspecified organic liquid mixture
RCRA Code:	Not reported
Meth Code:	R01 - Recycler
Quantity Tons:	0.306
Waste Quantity:	90
Quantity Unit:	G
Additional Code 1:	Not reported
Additional Code 2:	Not reported
Additional Code 3:	Not reported
Additional Code 4:	Not reported
Additional Code 5:	Not reported
Shipment Date:	19980811
Creation Date:	10/20/1998 0:00:00
Receipt Date:	19980812
Manifest ID:	98056408
Trans EPA ID:	CAD981694664
Trans Name:	Not reported
Trans 2 EPA ID:	Not reported
Trans 2 Name:	Not reported
TSDF EPA ID:	CAD009452657
Trans Name:	Not reported
TSDF Alt EPA ID:	Not reported
TSDF Alt Name:	Not reported
Waste Code Description:	343 - Unspecified organic liquid mixture
RCRA Code:	Not reported
Meth Code:	R01 - Recycler
Quantity Tons:	0.2278
Waste Quantity:	67
Quantity Unit:	G
Additional Code 1:	Not reported
Additional Code 2:	Not reported
Additional Code 3:	Not reported
Additional Code 4:	Not reported
Additional Code 5:	Not reported
Shipment Date:	19980518
Creation Date:	7/15/1998 0:00:00
Receipt Date:	19980520
Manifest ID:	96872070
Trans EPA ID:	CAD981694664
Trans Name:	Not reported
Trans 2 EPA ID:	Not reported
Trans 2 Name:	Not reported
TSDF EPA ID:	CAD009452657
Trans Name:	Not reported
TSDF Alt EPA ID:	CAD009452657
TSDF Alt Name:	Not reported
Waste Code Description:	343 - Unspecified organic liquid mixture
RCRA Code:	Not reported

MOTOR CITY AUTOMOTIVE (Continued) **1000340383**

Meth Code:	R01 - Recycler
Quantity Tons:	0.221
Waste Quantity:	65
Quantity Unit:	G
Additional Code 1:	Not reported
Additional Code 2:	Not reported
Additional Code 3:	Not reported
Additional Code 4:	Not reported
Additional Code 5:	Not reported
Shipment Date:	19980227
Creation Date:	4/16/1998 0:00:00
Receipt Date:	19980302
Manifest ID:	96876225
Trans EPA ID:	CAD981694664
Trans Name:	Not reported
Trans 2 EPA ID:	Not reported
Trans 2 Name:	Not reported
TSDF EPA ID:	CAD009452657
Trans Name:	Not reported
TSDF Alt EPA ID:	CAD009452657
TSDF Alt Name:	Not reported
Waste Code Description:	343 - Unspecified organic liquid mixture
RCRA Code:	Not reported
Meth Code:	R01 - Recycler
Quantity Tons:	0.204
Waste Quantity:	60
Quantity Unit:	G
Additional Code 1:	Not reported
Additional Code 2:	Not reported
Additional Code 3:	Not reported
Additional Code 4:	Not reported
Additional Code 5:	Not reported
Shipment Date:	19980108
Creation Date:	7/23/1998 0:00:00
Receipt Date:	19980109
Manifest ID:	96879933
Trans EPA ID:	CAD981694664
Trans Name:	Not reported
Trans 2 EPA ID:	Not reported
Trans 2 Name:	Not reported
TSDF EPA ID:	CAD009452657
Trans Name:	Not reported
TSDF Alt EPA ID:	CAD009452657
TSDF Alt Name:	Not reported
Waste Code Description:	343 - Unspecified organic liquid mixture
RCRA Code:	Not reported
Meth Code:	R01 - Recycler
Quantity Tons:	0.1496
Waste Quantity:	44
Quantity Unit:	G
Additional Code 1:	Not reported
Additional Code 2:	Not reported
Additional Code 3:	Not reported
Additional Code 4:	Not reported
Additional Code 5:	Not reported

MOTOR CITY AUTOMOTIVE (Continued) **1000340383**

Additional Information:

Year:	1997
Gen EPA ID:	CAD981573025
Shipment Date:	19971031
Creation Date:	7/23/1998 0:00:00
Receipt Date:	19971103
Manifest ID:	96877218
Trans EPA ID:	CAD981694664
Trans Name:	Not reported
Trans 2 EPA ID:	Not reported
Trans 2 Name:	Not reported
TSDF EPA ID:	CAD009452657
Trans Name:	Not reported
TSDF Alt EPA ID:	CAD009452657
TSDF Alt Name:	Not reported
Waste Code Description:	343 - Unspecified organic liquid mixture
RCRA Code:	Not reported
Meth Code:	R01 - Recycler
Quantity Tons:	0.323
Waste Quantity:	95
Quantity Unit:	G
Additional Code 1:	Not reported
Additional Code 2:	Not reported
Additional Code 3:	Not reported
Additional Code 4:	Not reported
Additional Code 5:	Not reported
Shipment Date:	19970728
Creation Date:	12/4/1997 0:00:00
Receipt Date:	19970728
Manifest ID:	96749584
Trans EPA ID:	CAD981694664
Trans Name:	Not reported
Trans 2 EPA ID:	Not reported
Trans 2 Name:	Not reported
TSDF EPA ID:	CAD009452657
Trans Name:	Not reported
TSDF Alt EPA ID:	Not reported
TSDF Alt Name:	Not reported
Waste Code Description:	343 - Unspecified organic liquid mixture
RCRA Code:	Not reported
Meth Code:	R01 - Recycler
Quantity Tons:	0.34
Waste Quantity:	100
Quantity Unit:	G
Additional Code 1:	Not reported
Additional Code 2:	Not reported
Additional Code 3:	Not reported
Additional Code 4:	Not reported
Additional Code 5:	Not reported
Shipment Date:	19970331
Creation Date:	6/26/1997 0:00:00
Receipt Date:	19970331
Manifest ID:	96750269
Trans EPA ID:	CAD981694664

Map ID
Direction
Distance
Elevation Site

MAP FINDINGS

Database(s)

EDR ID Number
EPA ID Number

MOTOR CITY AUTOMOTIVE (Continued) **1000340383**

Trans Name:	Not reported
Trans 2 EPA ID:	Not reported
Trans 2 Name:	Not reported
TSDF EPA ID:	CAD009452657
Trans Name:	Not reported
TSDF Alt EPA ID:	CAD009452657
TSDF Alt Name:	Not reported
Waste Code Description:	343 - Unspecified organic liquid mixture
RCRA Code:	Not reported
Meth Code:	R01 - Recycler
Quantity Tons:	0.34
Waste Quantity:	100
Quantity Unit:	G
Additional Code 1:	Not reported
Additional Code 2:	Not reported
Additional Code 3:	Not reported
Additional Code 4:	Not reported
Additional Code 5:	Not reported

CERS:

Name:	MOTOR CITY AUTOMOTIVE
Address:	3058 SHATTUCK AVE
City,State,Zip:	BERKELEY, CA 94709
Site ID:	864909
CERS ID:	T0600100944
CERS Description:	Leaking Underground Storage Tank Cleanup Site

Affiliation:

Affiliation Type Desc:	Local Agency Caseworker
Entity Name:	GEOFFERY FIEDLER - BERKELEY, CITY OF
Entity Title:	Not reported
Affiliation Address:	2118 MILVIA STREET 3RD FLOOR
Affiliation City:	BERKELEY
Affiliation State:	CA
Affiliation Country:	Not reported
Affiliation Zip:	Not reported
Affiliation Phone:	,

Affiliation Type Desc:	Regional Board Caseworker
Entity Name:	Regional Water Board - SAN FRANCISCO BAY RWQCB (REGION 2)
Entity Title:	Not reported
Affiliation Address:	1515 CLAY ST SUITE 1400
Affiliation City:	OAKLAND
Affiliation State:	CA
Affiliation Country:	Not reported
Affiliation Zip:	Not reported
Affiliation Phone:	,

Name:	MOTOR CITY AUTOMOTIVE
Address:	3058 SHATTUCK AVE
City,State,Zip:	BERKELEY, CA 94705
Site ID:	136495
CERS ID:	10196104
CERS Description:	Chemical Storage Facilities

Violations:

Site ID:	136495

MOTOR CITY AUTOMOTIVE (Continued) **1000340383**

Site Name:	MOTOR CITY AUTOMOTIVE
Violation Date:	01-27-2017
Citation:	HSC 6.95 25508(a)(1) - California Health and Safety Code, Chapter 6.95, Section(s) 25508(a)(1)
Violation Description:	Failure to complete and electronically submit a business plan when storing/handling a hazardous material at or above reportable quantities.
Violation Notes:	Returned to compliance on 02/28/2017. 2016 submittal not completed.
Violation Division:	Berkeley City Toxics Management Division
Violation Program:	HMRRP
Violation Source:	CERS,
Site ID:	136495
Site Name:	MOTOR CITY AUTOMOTIVE
Violation Date:	02-26-2023
Citation:	HSC 6.5 25123.3(h)(1) - California Health and Safety Code, Chapter 6.5, Section(s) 25123.3(h)(1)
Violation Description:	Failure to send hazardous waste offsite for treatment, storage, or disposal within 180 days (or 270 days if waste is transported over 200 miles) for a generator who generates less than 1000 kilogram per month if all of the following conditions are met: (1) The quantity of hazardous waste accumulated onsite never exceeds 6,000 kilograms. (2) The generator complies with the requirements of 40 Code of Federal Regulations section 262.34(d), (e) and (f). (3) The generator does not hold acutely hazardous waste or extremely hazardous waste in an amount greater than one kilogram for more than 90 days.
Violation Notes:	Observation: Used oil, waste coolant, waste aerosols, and waste oil filters have been on-site for longer than 180 days. Corrective Action: Ship waste off-site, email photo of manifest to TMD within 30 days.
Violation Division:	Berkeley City Toxics Management Division
Violation Program:	HW
Violation Source:	CERS,
Site ID:	136495
Site Name:	MOTOR CITY AUTOMOTIVE
Violation Date:	04-14-2016
Citation:	HSC 6.95 25508.2 - California Health and Safety Code, Chapter 6.95, Section(s) 25508.2
Violation Description:	Failure to annually review and electronically certify that the business plan is complete, accurate, and up-to-date.
Violation Notes:	Returned to compliance on 05/10/2016.
Violation Division:	Berkeley City Toxics Management Division
Violation Program:	HMRRP
Violation Source:	CERS,
Site ID:	136495
Site Name:	MOTOR CITY AUTOMOTIVE
Violation Date:	02-26-2023
Citation:	22 CCR 12 66262.40(a) - California Code of Regulations, Title 22, Chapter 12, Section(s) 66262.40(a)
Violation Description:	Failure to keep a copy of each properly signed manifest for at least three years from the date the waste was accepted by the initial transporter. The manifest signed at the time the waste was accepted for transport shall be kept until receiving a signed copy from the designated facility which received the waste.
Violation Notes:	Observation: Hazardous waste manifests were not available for review at time of inspection. Corrective Action: Ship waste off-site, email

Map ID
Direction
Distance
Elevation | Site | MAP FINDINGS | Database(s) | EDR ID Number
EPA ID Number

MOTOR CITY AUTOMOTIVE (Continued) **1000340383**

photo of manifest to TMD within 30 days.
Violation Division: Berkeley City Toxics Management Division
Violation Program: HW
Violation Source: CERS,

Site ID: 136495
Site Name: MOTOR CITY AUTOMOTIVE
Violation Date: 01-27-2017
Citation: HSC 6.5 25244.19 - California Health and Safety Code, Chapter 6.5, Section(s) 25244.19
Violation Description: Failure of a generator to conduct, when required, a source reduction evaluation review and plan every four years, and/or failure of the review and plan to contain all required information.
Violation Notes: Returned to compliance on 05/08/2017.
Violation Division: Berkeley City Toxics Management Division
Violation Program: HW
Violation Source: CERS,

Site ID: 136495
Site Name: MOTOR CITY AUTOMOTIVE
Violation Date: 02-26-2023
Citation: 22 CCR 15 66265.32 - California Code of Regulations, Title 22, Chapter 15, Section(s) 66265.32
Violation Description: Failure of the facility to maintain the following emergency equipment or equivalents: 1) An internal communications or alarm system; 2) A device, such as a telephone (immediately available at the scene of Operations/ Maintenance) or a hand-held two-way radio, capable of summoning emergency assistance from local police departments, fire departments, or State or local emergency response teams; 3) Portable fire extinguishers, fire control equipment, spill control equipment, and decontamination equipment; and 4) Water at adequate volume and pressure to supply water hose streams, or foam producing equipment, or automatic sprinklers, or water spray systems.
Violation Notes: Observation: Fire extinguisher was last serviced in October 2020, but requires annual servicing. Corrective Action: Service fire extinguisher, submit photo to TMD via email within 30 days.
Violation Division: Berkeley City Toxics Management Division
Violation Program: HW
Violation Source: CERS,

Site ID: 136495
Site Name: MOTOR CITY AUTOMOTIVE
Violation Date: 02-26-2023
Citation: HSC 6.95 25508(a)(3) - California Health and Safety Code, Chapter 6.95, Section(s) 25508(a)(3)
Violation Description: Failure to establish and electronically submit an adequate emergency response plan and procedures for a release or threatened release of a hazardous material.
Violation Notes: Returned to compliance on 05/04/2023. Observation: CERS submittal has outdated Emergency Response form with outdated phone number for Office of the State Fire Marshal. Operator completed new form, TMD uploaded form for operator. Corrective Action: Hit submit in CERS within 30 days.
Violation Division: Berkeley City Toxics Management Division
Violation Program: HMRRP
Violation Source: CERS,

Map ID
Direction
Distance
Elevation Site

MAP FINDINGS

Database(s)

EDR ID Number
EPA ID Number

MOTOR CITY AUTOMOTIVE (Continued) **1000340383**

Evaluation:

Eval General Type:	Compliance Evaluation Inspection
Eval Date:	02-26-2020
Violations Found:	No
Eval Type:	Routine done by local agency
Eval Notes:	Owner has no employees so training is not required. Inventory was reviewed and appeared accurate.
Eval Division:	Berkeley City Toxics Management Division
Eval Program:	HMRRP
Eval Source:	CERS,

Eval General Type:	Compliance Evaluation Inspection
Eval Date:	02-26-2023
Violations Found:	Yes
Eval Type:	Routine done by local agency
Eval Notes:	Toxics Management Division (TMD) was on-site to conduct routine Hazardous Materials Business Plan (HMBP), Hazardous Waste Generator (HWG), and Stormwater (SW) inspections. Fire extinguisher last serviced in October 2020 and needs servicing. TMD observed - used oil tank with accumulation start date of 4/5/2019 - used antifreeze 100 gal~ poly tank with accumulation start date of 4/5/2019 - waste aerosols - waste metal filters with no start date
Eval Division:	Berkeley City Toxics Management Division
Eval Program:	HW
Eval Source:	CERS,

Eval General Type:	Compliance Evaluation Inspection
Eval Date:	01-27-2017
Violations Found:	Yes
Eval Type:	Routine done by local agency
Eval Notes:	Routine HMBP, HW and Storm water unannounced inspection. 2016 CERS submittal not complete, violation noted. Used Motor oil label needs to be re labeled, the current label is not completely legible.
Eval Division:	Berkeley City Toxics Management Division
Eval Program:	HW
Eval Source:	CERS,

Eval General Type:	Compliance Evaluation Inspection
Eval Date:	03-12-2014
Violations Found:	No
Eval Type:	Routine done by local agency
Eval Notes:	Hazardous Waste disposal records were available for review. All haz waste containers were labeled properly start accumulation date. The owner is the only one who works there. HMBP needs to revise the dates.
Eval Division:	Berkeley City Toxics Management Division
Eval Program:	HW
Eval Source:	CERS,

Eval General Type:	Other/Unknown
Eval Date:	04-14-2016
Violations Found:	Yes
Eval Type:	Other, not routine, done by local agency
Eval Notes:	Non-Inspection related violation: Failed to submit annual Hazardous Materials Business Plan for FY17 (XD)
Eval Division:	Berkeley City Toxics Management Division
Eval Program:	HMRRP
Eval Source:	CERS,

Map ID
Direction
Distance
Elevation Site

MAP FINDINGS

Database(s) EDR ID Number EPA ID Number

MOTOR CITY AUTOMOTIVE (Continued) **1000340383**

Eval General Type: Compliance Evaluation Inspection
Eval Date: 01-27-2017
Violations Found: Yes
Eval Type: Routine done by local agency
Eval Notes: Routine HMBP, HW and Storm water unannounced inspection. 2016 CERS submittal not complete, violation noted. Used Motor oil label needs to be re labeled, the current label is not completely legible.
Eval Division: Berkeley City Toxics Management Division
Eval Program: HMRRP
Eval Source: CERS,

Eval General Type: Compliance Evaluation Inspection
Eval Date: 02-26-2020
Violations Found: No
Eval Type: Routine done by local agency
Eval Notes: Met Mitch on-site to conduct the routine HW inspection. Reviewed manifests and drums, all were in good order.
Eval Division: Berkeley City Toxics Management Division
Eval Program: HW
Eval Source: CERS,

Eval General Type: Compliance Evaluation Inspection
Eval Date: 02-26-2023
Violations Found: Yes
Eval Type: Routine done by local agency
Eval Notes: Toxics Management Division (TMD) was on-site to conduct routine Hazardous Materials Business Plan (HMBP), Hazardous Waste Generator (HWG), and Stormwater (SW) inspections. Fire extinguisher last serviced in October 2020 and needs servicing. Employee training records are not required because facility has no employees.
Eval Division: Berkeley City Toxics Management Division
Eval Program: HMRRP
Eval Source: CERS,

Eval General Type: Compliance Evaluation Inspection
Eval Date: 03-12-2014
Violations Found: No
Eval Type: Routine done by local agency
Eval Notes: Hazardous Waste disposal records were available for review. All haz waste containers were labeled properly start accumulation date. The owner is the only one who works there. HMBP needs to revise the dates.
Eval Division: Berkeley City Toxics Management Division
Eval Program: HMRRP
Eval Source: CERS,

Coordinates:
Site ID: 136495
Facility Name: MOTOR CITY AUTOMOTIVE
Env Int Type Code: HWG
Program ID: 10196104
Coord Name: Not reported
Ref Point Type Desc: Center of a facility or station.,
Latitude: 37.853220
Longitude: -122.266310

Affiliation:

MOTOR CITY AUTOMOTIVE (Continued) **1000340383**

Affiliation Type Desc:	CUPA District
Entity Name:	Berkeley City Toxics Management Division
Entity Title:	Not reported
Affiliation Address:	1947 Center Street, 1st Floor
Affiliation City:	Berkeley
Affiliation State:	CA
Affiliation Country:	Not reported
Affiliation Zip:	94704
Affiliation Phone:	(510) 981-7460,

Affiliation Type Desc:	Identification Signer
Entity Name:	Alan Cartwright
Entity Title:	Owner/Operator
Affiliation Address:	Not reported
Affiliation City:	Not reported
Affiliation State:	Not reported
Affiliation Country:	Not reported
Affiliation Zip:	Not reported
Affiliation Phone:	,

Affiliation Type Desc:	Parent Corporation
Entity Name:	MOTOR CITY AUTOMOTIVE
Entity Title:	Not reported
Affiliation Address:	Not reported
Affiliation City:	Not reported
Affiliation State:	Not reported
Affiliation Country:	Not reported
Affiliation Zip:	Not reported
Affiliation Phone:	,

Affiliation Type Desc:	Environmental Contact
Entity Name:	Alan Cartwright
Entity Title:	Not reported
Affiliation Address:	3058 SHATTUCK AVE
Affiliation City:	Berkeley
Affiliation State:	CA
Affiliation Country:	Not reported
Affiliation Zip:	94705
Affiliation Phone:	,

Affiliation Type Desc:	Document Preparer
Entity Name:	Alan Cartwright
Entity Title:	Not reported
Affiliation Address:	Not reported
Affiliation City:	Not reported
Affiliation State:	Not reported
Affiliation Country:	Not reported
Affiliation Zip:	Not reported
Affiliation Phone:	,

Affiliation Type Desc:	Legal Owner
Entity Name:	Alan Cartwright
Entity Title:	Not reported
Affiliation Address:	3058 Shattuck Ave
Affiliation City:	Berkeley
Affiliation State:	CA
Affiliation Country:	United States

Map ID
Direction
Distance
Elevation | Site | MAP FINDINGS | Database(s) | EDR ID Number
EPA ID Number

MOTOR CITY AUTOMOTIVE (Continued) **1000340383**

Affiliation Zip:	94705
Affiliation Phone:	(510) 843-4521,
Affiliation Type Desc:	Operator
Entity Name:	Alan Cartwright
Entity Title:	Not reported
Affiliation Address:	Not reported
Affiliation City:	Not reported
Affiliation State:	Not reported
Affiliation Country:	Not reported
Affiliation Zip:	Not reported
Affiliation Phone:	(510) 843-4521,
Affiliation Type Desc:	Property Owner
Entity Name:	Alan Cartwright
Entity Title:	Not reported
Affiliation Address:	3058 SHATTUCK AVE
Affiliation City:	Berkeley
Affiliation State:	CA
Affiliation Country:	United States
Affiliation Zip:	94705
Affiliation Phone:	(510) 843-4521,
Affiliation Type Desc:	Facility Mailing Address
Entity Name:	Mailing Address
Entity Title:	Not reported
Affiliation Address:	3058 Shattuck Ave
Affiliation City:	Berkeley
Affiliation State:	CA
Affiliation Country:	Not reported
Affiliation Zip:	94705
Affiliation Phone:	,

U79 **VACANT LOT OWNER KEITH RUTLEDG** **LUST** **S105870880**
SSW **5829 ADELINE ST** **N/A**
1/4-1/2 **OAKLAND, CA 94608**
0.404 mi.
2134 ft. **Site 1 of 3 in cluster U**

Relative:
Lower

Actual:
76 ft.

LUST REG 2:

Region:	2
Facility Id:	01-1239
Facility Status:	Case Closed
Case Number:	4253
How Discovered:	Tank Closure
Leak Cause:	Structure Failure
Leak Source:	Tank
Date Leak Confirmed:	Not reported
Oversight Program:	LUST
Prelim. Site Assesment Wokplan Submitted:	Not reported
Preliminary Site Assesment Began:	Not reported
Pollution Characterization Began:	Not reported
Pollution Remediation Plan Submitted:	Not reported
Date Remediation Action Underway:	Not reported
Date Post Remedial Action Monitoring Began:	Not reported

Map ID
Direction
Distance
Elevation | Site | MAP FINDINGS | Database(s) | EDR ID Number
EPA ID Number

U80 **VACANT LOT OWNER KEITH RU** **LUST** **S103665701**
SSW **5829 ADELINE** **Alameda County CS** **N/A**
1/4-1/2 **OAKLAND, CA 94608** **Cortese**
0.404 mi. **HIST CORTESE**
2134 ft. **Site 2 of 3 in cluster U** **CERS**

Relative:
Lower

Actual:
76 ft.

LUST:

Name:	EXXON
Address:	5829 ADELINE
City,State,Zip:	OAKLAND, CA 94608
Lead Agency:	ALAMEDA COUNTY LOP
Case Type:	LUST Cleanup Site

Geo Track:

Global Id:	T0600101138
Latitude:	37.843681
Longitude:	-122.273123
Status:	Completed - Case Closed
Status Date:	08/02/1996
Case Worker:	Not reported
RB Case Number:	01-1239
Local Agency:	Not reported
File Location:	All Files are on GeoTracker or in the Local Agency Database
Local Case Number:	RO0000555
Potential Media Affect:	Other Groundwater (uses other than drinking water)
Potential Contaminants of Concern:	Gasoline
EPA Region:	9
Coordinate Source:	* Historical Geocode - Exact Address Match
Quantity Released Gallons:	0
Begin Date:	12/05/1991
Leak Reported Date:	12/05/1991
How Discovered:	Other Means
How Discovered Description:	Not reported
Discharge Source:	Not reported
Discharge Cause:	Not reported
Stop Method:	Other Means
Stop Description:	Not reported
No Further Action Date:	08/02/1996
CA Water Watershed Name:	Bay Bridges - Berkeley (203.30)
Dwr Groundwater Subbasin Name:	Santa Clara Valley - East Bay Plain (2-009.04)
Disadvantaged Community:	Not reported
CA Enviroscreen 3 Score:	56-60%
CA Enviroscreen 4 Score:	70-75%
Military DOD Site:	No
Facility Project Subtype:	Not reported
RWQCB Region:	SAN FRANCISCO BAY RWQCB (REGION 2)
Claim Number:	4029
Claim Status:	Active
Site History:	Not reported

LUST:

Global Id:	T0600101138
Contact Type:	Regional Board Caseworker
Contact Name:	Regional Water Board
Organization Name:	SAN FRANCISCO BAY RWQCB (REGION 2)
Address:	1515 CLAY ST SUITE 1400
City:	OAKLAND
Email:	Not reported
Phone Number:	Not reported

VACANT LOT OWNER KEITH RU (Continued) **S103665701**

LUST:
Global Id: T0600101138
Action Type: REMEDIATION
Date: 11/22/1991
Action: Excavation

Global Id: T0600101138
Action Type: RESPONSE
Date: 05/01/1996
Action: Request for Closure

Global Id: T0600101138
Action Type: Other
Date: 12/05/1991
Action: Leak Reported

LUST:
Global Id: T0600101138
Status: Open - Case Begin Date
Status Date: 12/05/1991

Global Id: T0600101138
Status: Completed - Case Closed
Status Date: 08/02/1996

Alameda County CS:
Name: EXXON
Address: 5829 ADELINE ST
City,State,Zip: OAKLAND, CA 94608
Status: Case Closed
Record Id: RO0000555
PE: 5602
Facility Status: Case Closed
Latitude: 37.843399236
Longitude: -122.27380934

CORTESE:
Name: EXXON
Address: 5829 ADELINE
City,State,Zip: OAKLAND, CA 94608
Region: CORTESE
Envirostor Id: Not reported
Global ID: T0600101138
Site/Facility Type: LUST CLEANUP SITE
Cleanup Status: COMPLETED - CASE CLOSED
Status Date: Not reported
Site Code: Not reported
Latitude: Not reported
Longitude: Not reported
Owner: Not reported
Enf Type: Not reported
Swat R: Not reported
Flag: active
Order No: Not reported

Map ID
Direction
Distance
Elevation | Site | MAP FINDINGS | Database(s) | EDR ID Number
EPA ID Number

VACANT LOT OWNER KEITH RU (Continued) **S103665701**

Waste Discharge System No:	Not reported
Effective Date:	Not reported
Region 2:	Not reported
WID Id:	Not reported
Solid Waste Id No:	Not reported
Waste Management Uit Name:	Not reported
File Name:	Active Open

HIST CORTESE:

edr_fname:	VACANT LOT OWNER KEITH RU
edr_fadd1:	5829 ADELINE
City,State,Zip:	OAKLAND, CA 94608
Region:	CORTESE
Facility County Code:	1
Reg By:	LTNKA
Reg Id:	01-1239

CERS:

Name:	EXXON
Address:	5829 ADELINE
City,State,Zip:	OAKLAND, CA 94608
Site ID:	873401
CERS ID:	T0600101138
CERS Description:	Leaking Underground Storage Tank Cleanup Site

Affiliation:

Affiliation Type Desc:	Regional Board Caseworker
Entity Name:	Regional Water Board - SAN FRANCISCO BAY RWQCB (REGION 2)
Entity Title:	Not reported
Affiliation Address:	1515 CLAY ST SUITE 1400
Affiliation City:	OAKLAND
Affiliation State:	CA
Affiliation Country:	Not reported
Affiliation Zip:	Not reported
Affiliation Phone:	,

U81 **EXXON** **UST FINDER RELEASE** **1028955587**
SSW **5829 ADELINE** **N/A**
1/4-1/2 **OAKLAND, CA 94608**
0.404 mi.
2134 ft. **Site 3 of 3 in cluster U**

Relative:
Lower

Actual:
76 ft.

UST FINDER RELEASE:

Object ID:	41054
Facility ID:	Not reported
Lust ID:	CAT0600101138
Name:	EXXON
Address:	5829 ADELINE
City,State,Zip:	OAKLAND, CA 94608
Address Match Type:	PointAddress
Reported Date:	Not reported
Status:	No Further Action
Substance:	Not reported
Population within 1500ft:	3173
Domestic Wells within 1500ft:	0
Land Use:	Developed, Medium Intensity

Map ID
Direction
Distance
Elevation | Site | MAP FINDINGS | Database(s) | EDR ID Number
EPA ID Number

EXXON (Continued) **1028955587**

Within SPA:	No
SPA PWS Facility ID:	Not reported
SPA Water Type:	Not reported
SPA Facility Type:	Not reported
SPA HUC12:	Not reported
Within WHPA:	No
WHPA PWS Facility ID:	Not reported
WHPA Water Type:	Not reported
WHPA Facility Type:	Not reported
WHPA HUC12:	Not reported
Within 100yr Floodplain:	No
Tribe:	Not reported
EPA Region:	9
NFA Letter 1:	Not reported
NFA Letter 2:	Not reported
NFA Letter 3:	Not reported
NFA Letter 4:	Not reported
Closed With Residual Contaminate:	Not reported
Coordinate Source:	Geocode
X Coord:	-122.27359
Y Coord:	37.8436
Latitude:	37.8436
Longitude:	-122.273589999999

V82 **MARTIN LUTHER KING JR SCHOOL** **UST FINDER RELEASE** **1029018855**
South **5714 MARTIN LUTHER KING JR** **N/A**
1/4-1/2 **OAKLAND, CA 94609**
0.420 mi.
2219 ft. **Site 1 of 2 in cluster V**

Relative:
Lower

Actual:
90 ft.

UST FINDER RELEASE:

Object ID:	41142
Facility ID:	Not reported
Lust ID:	CAT0600101647
Name:	MARTIN LUTHER KING JR SCHOOL
Address:	5714 MARTIN LUTHER KING JR
City,State,Zip:	OAKLAND, CA 94609
Address Match Type:	StreetAddress
Reported Date:	Not reported
Status:	No Further Action
Substance:	Not reported
Population within 1500ft:	3458
Domestic Wells within 1500ft:	0
Land Use:	Developed, Medium Intensity
Within SPA:	No
SPA PWS Facility ID:	Not reported
SPA Water Type:	Not reported
SPA Facility Type:	Not reported
SPA HUC12:	Not reported
Within WHPA:	No
WHPA PWS Facility ID:	Not reported
WHPA Water Type:	Not reported
WHPA Facility Type:	Not reported
WHPA HUC12:	Not reported
Within 100yr Floodplain:	No
Tribe:	Not reported
EPA Region:	9
NFA Letter 1:	Not reported

Map ID
Direction
Distance
Elevation | Site | MAP FINDINGS | Database(s) | EDR ID Number
EPA ID Number

MARTIN LUTHER KING JR SCHOOL (Continued) **1029018855**

NFA Letter 2:	Not reported
NFA Letter 3:	Not reported
NFA Letter 4:	Not reported
Closed With Residual Contaminate:	Not reported
Coordinate Source:	Geocode
X Coord:	-122.27011
Y Coord:	37.8424600000001
Latitude:	37.84246
Longitude:	-122.27011

V83 **MARTIN LUTHER KING JR SCHOOL** **LUST** **S101293721**
South **5714 MARTIN LUTHER KING JR** **Alameda County CS** **N/A**
1/4-1/2 **OAKLAND, CA 94609** **Cortese**
0.420 mi. **HIST CORTESE**
2219 ft. **Site 2 of 2 in cluster V** **CERS**

Relative:
Lower

Actual:
90 ft.

LUST:

Name:	MARTIN LUTHER KING JR SCHOOL
Address:	5714 MARTIN LUTHER KING JR
City,State,Zip:	OAKLAND, CA 94609
Lead Agency:	ALAMEDA COUNTY LOP
Case Type:	LUST Cleanup Site

Geo Track:

Global Id:	T0600101647
Latitude:	37.842498
Longitude:	-122.269177
Status:	Completed - Case Closed
Status Date:	09/18/1996
Case Worker:	Not reported
RB Case Number:	01-1779
Local Agency:	Not reported
File Location:	All Files are on GeoTracker or in the Local Agency Database
Local Case Number:	RO0000543
Potential Media Affect:	Other Groundwater (uses other than drinking water)
Potential Contaminants of Concern:	Diesel
EPA Region:	9
Coordinate Source:	Google Geocode
Quantity Released Gallons:	0
Begin Date:	08/02/1991
Leak Reported Date:	08/02/1991
How Discovered:	Other Means
How Discovered Description:	Not reported
Discharge Source:	Not reported
Discharge Cause:	Not reported
Stop Method:	Other Means
Stop Description:	Not reported
No Further Action Date:	09/18/1996
CA Water Watershed Name:	Bay Bridges - Berkeley (203.30)
Dwr Groundwater Subbasin Name:	Santa Clara Valley - East Bay Plain (2-009.04)
Disadvantaged Community:	Not reported
CA Enviroscreen 3 Score:	56-60%
CA Enviroscreen 4 Score:	70-75%
Military DOD Site:	No
Facility Project Subtype:	Not reported
RWQCB Region:	SAN FRANCISCO BAY RWQCB (REGION 2)
Claim Number:	Not reported
Claim Status:	Not reported

MARTIN LUTHER KING JR SCHOOL (Continued) **S101293721**

Site History: Not reported

LUST:
Global Id: T0600101647
Contact Type: Regional Board Caseworker
Contact Name: Regional Water Board
Organization Name: SAN FRANCISCO BAY RWQCB (REGION 2)
Address: 1515 CLAY ST SUITE 1400
City: OAKLAND
Email: Not reported
Phone Number: Not reported

LUST:
Global Id: T0600101647
Action Type: REMEDIATION
Date: 08/02/1991
Action: Excavation

Global Id: T0600101647
Action Type: Other
Date: 08/02/1991
Action: Leak Reported

LUST:
Global Id: T0600101647
Status: Open - Case Begin Date
Status Date: 08/02/1991

Global Id: T0600101647
Status: Completed - Case Closed
Status Date: 09/18/1996

LUST REG 2:
Region: 2
Facility Id: 01-1779
Facility Status: Case Closed
Case Number: 3653
How Discovered: Tank Closure
Leak Cause: Corrosion
Leak Source: Tank
Date Leak Confirmed: Not reported
Oversight Program: LUST
Prelim. Site Assesment Wokplan Submitted: Not reported
Preliminary Site Assesment Began: Not reported
Pollution Characterization Began: Not reported
Pollution Remediation Plan Submitted: Not reported
Date Remediation Action Underway: Not reported
Date Post Remedial Action Monitoring Began: Not reported

Alameda County CS:
Name: MARTIN LUTHER KING JR SCHOOL
Address: 5714 MARTIN LUTHER KING JR WAY
City,State,Zip: OAKLAND, CA 94609
Status: Case Closed
Record Id: RO0000543

MARTIN LUTHER KING JR SCHOOL (Continued) **S101293721**

PE: 5602
Facility Status: Case Closed
Latitude: 37.842289644
Longitude: -122.26990773

CORTESE:
Name: MARTIN LUTHER KING JR SCHOOL
Address: 5714 MARTIN LUTHER KING JR
City,State,Zip: OAKLAND, CA 94609
Region: CORTESE
Envirostor Id: Not reported
Global ID: T0600101647
Site/Facility Type: LUST CLEANUP SITE
Cleanup Status: COMPLETED - CASE CLOSED
Status Date: Not reported
Site Code: Not reported
Latitude: Not reported
Longitude: Not reported
Owner: Not reported
Enf Type: Not reported
Swat R: Not reported
Flag: active
Order No: Not reported
Waste Discharge System No: Not reported
Effective Date: Not reported
Region 2: Not reported
WID Id: Not reported
Solid Waste Id No: Not reported
Waste Management Uit Name: Not reported
File Name: Active Open

HIST CORTESE:
edr_fname: MARTIN LUTHER KING SCHOOL
edr_fadd1: 5714 MARTIN LUTHER KING
City,State,Zip: OAKLAND, CA 94609
Region: CORTESE
Facility County Code: 1
Reg By: LTNKA
Reg Id: 01-1779

CERS:
Name: MARTIN LUTHER KING JR SCHOOL
Address: 5714 MARTIN LUTHER KING JR
City,State,Zip: OAKLAND, CA 94609
Site ID: 910391
CERS ID: T0600101647
CERS Description: Leaking Underground Storage Tank Cleanup Site

Affiliation:
Affiliation Type Desc: Regional Board Caseworker
Entity Name: Regional Water Board - SAN FRANCISCO BAY RWQCB (REGION 2)
Entity Title: Not reported
Affiliation Address: 1515 CLAY ST SUITE 1400
Affiliation City: OAKLAND
Affiliation State: CA
Affiliation Country: Not reported

Map ID
Direction
Distance
Elevation

MAP FINDINGS

Site

Database(s)

EDR ID Number
EPA ID Number

MARTIN LUTHER KING JR SCHOOL (Continued) **S101293721**

Affiliation Zip: Not reported
Affiliation Phone: ,

W84
NNE
1/4-1/2
0.445 mi.
2347 ft.

ARCO # 00414
3000 SHATTUCK AVE
BERKELEY, CA 94702

Site 1 of 10 in cluster W

UST FINDER RELEASE **1028918169**
N/A

Relative:
Higher

Actual:
145 ft.

UST FINDER RELEASE:

Object ID:	41247
Facility ID:	Not reported
Lust ID:	CAT0600100094
Name:	ARCO # 00414
Address:	3000 SHATTUCK AVE
City,State,Zip:	BERKELEY, CA 94702
Address Match Type:	PointAddress
Reported Date:	Not reported
Status:	No Further Action
Substance:	Not reported
Population within 1500ft:	3733
Domestic Wells within 1500ft:	0
Land Use:	Developed, Medium Intensity
Within SPA:	No
SPA PWS Facility ID:	Not reported
SPA Water Type:	Not reported
SPA Facility Type:	Not reported
SPA HUC12:	Not reported
Within WHPA:	No
WHPA PWS Facility ID:	Not reported
WHPA Water Type:	Not reported
WHPA Facility Type:	Not reported
WHPA HUC12:	Not reported
Within 100yr Floodplain:	No
Tribe:	Not reported
EPA Region:	9
NFA Letter 1:	Not reported
NFA Letter 2:	Not reported
NFA Letter 3:	Not reported
NFA Letter 4:	Not reported
Closed With Residual Contaminate:	Not reported
Coordinate Source:	Geocode
X Coord:	-122.26653
Y Coord:	37.85504
Latitude:	37.85504
Longitude:	-122.26653

MAP FINDINGS

Map ID / Direction / Distance / Elevation	Site	Database(s)	EDR ID Number / EPA ID Number
W85 **NNE** **1/4-1/2** **0.445 mi.** **2347 ft.** **Relative: Higher** **Actual: 145 ft.**	**ARCO # 00414** **3000 SHATTUCK AVE** **BERKELEY, CA 94702** **Site 2 of 10 in cluster W**	**LUST** **SWEEPS UST** **HIST UST** **CA FID UST** **Cortese** **HIST CORTESE** **CERS**	**S101579945** **N/A**

LUST:

Name:	ARCO # 00414
Address:	3000 SHATTUCK AVE
City,State,Zip:	BERKELEY, CA 94702
Lead Agency:	BERKELEY, CITY OF
Case Type:	LUST Cleanup Site

Geo Track:

Global Id:	T0600100094
Latitude:	37.8551776386414
Longitude:	-122.266687452793
Status:	Completed - Case Closed
Status Date:	02/14/2013
Case Worker:	GAF
RB Case Number:	01-0102
Local Agency:	BERKELEY, CITY OF
File Location:	Not reported
Local Case Number:	27540
Potential Media Affect:	Other Groundwater (uses other than drinking water)
Potential Contaminants of Concern:	Gasoline
EPA Region:	9
Coordinate Source:	Google Map Move
Quantity Released Gallons:	Not reported
Begin Date:	04/15/1988
Leak Reported Date:	04/15/1988
How Discovered:	Tank Closure
How Discovered Description:	Not reported
Discharge Source:	Tank
Discharge Cause:	Physc / Mech Damage
Stop Method:	Close and Replace Tank
Stop Description:	Tank system replacement, excavation.
No Further Action Date:	02/14/2013
CA Water Watershed Name:	Bay Bridges - Berkeley (203.30)
Dwr Groundwater Subbasin Name:	Santa Clara Valley - East Bay Plain (2-009.04)
Disadvantaged Community:	Not reported
CA Enviroscreen 3 Score:	21-25%
CA Enviroscreen 4 Score:	30-35%
Military DOD Site:	No
Facility Project Subtype:	Not reported
RWQCB Region:	SAN FRANCISCO BAY RWQCB (REGION 2)
Claim Number:	11238
Claim Status:	Active
Site History:	Not reported

LUST:

Global Id:	T0600100094
Contact Type:	Local Agency Caseworker - Primary Caseworker
Contact Name:	GEOFFERY FIEDLER
Organization Name:	BERKELEY, CITY OF
Address:	2118 MILVIA STREET 3RD FLOOR
City:	BERKELEY
Email:	gfiedler@ci.berkeley.ca.us

Map ID
Direction
Distance
Elevation | Site | MAP FINDINGS | Database(s) | EDR ID Number
EPA ID Number

ARCO # 00414 (Continued) **S101579945**

Phone Number: Not reported

Global Id: T0600100094
Contact Type: Regional Board Caseworker
Contact Name: Regional Water Board
Organization Name: SAN FRANCISCO BAY RWQCB (REGION 2)
Address: 1515 CLAY ST SUITE 1400
City: OAKLAND
Email: Not reported
Phone Number: Not reported

LUST:
Global Id: T0600100094
Action Type: ENFORCEMENT
Date: 12/29/2010
Action: Staff Letter

Global Id: T0600100094
Action Type: Other
Date: 04/15/1988
Action: Leak Discovery

Global Id: T0600100094
Action Type: RESPONSE
Date: 01/04/1993
Action: Correspondence

Global Id: T0600100094
Action Type: RESPONSE
Date: 10/05/1998
Action: Tank Removal Report / UST Sampling Report

Global Id: T0600100094
Action Type: RESPONSE
Date: 01/15/1991
Action: Correspondence

Global Id: T0600100094
Action Type: RESPONSE
Date: 04/15/1991
Action: Correspondence

Global Id: T0600100094
Action Type: ENFORCEMENT
Date: 02/16/2001
Action: Staff Letter

Global Id: T0600100094
Action Type: RESPONSE
Date: 12/03/2004
Action: Monitoring Report - Quarterly

Global Id: T0600100094
Action Type: RESPONSE
Date: 12/17/1992
Action: Other Report / Document

ARCO # 00414 (Continued) **S101579945**

Global Id: T0600100094
Action Type: RESPONSE
Date: 08/14/2000
Action: Other Report / Document

Global Id: T0600100094
Action Type: RESPONSE
Date: 10/12/1993
Action: Other Report / Document

Global Id: T0600100094
Action Type: RESPONSE
Date: 10/17/2001
Action: Monitoring Report - Quarterly

Global Id: T0600100094
Action Type: RESPONSE
Date: 10/01/1997
Action: Other Report / Document

Global Id: T0600100094
Action Type: RESPONSE
Date: 10/12/1993
Action: Other Report / Document

Global Id: T0600100094
Action Type: RESPONSE
Date: 06/21/2002
Action: Other Report / Document

Global Id: T0600100094
Action Type: RESPONSE
Date: 03/05/2004
Action: Other Report / Document

Global Id: T0600100094
Action Type: RESPONSE
Date: 03/06/2000
Action: Monitoring Report - Quarterly

Global Id: T0600100094
Action Type: RESPONSE
Date: 03/08/2004
Action: Other Report / Document

Global Id: T0600100094
Action Type: RESPONSE
Date: 03/08/2004
Action: Other Report / Document

Global Id: T0600100094
Action Type: RESPONSE
Date: 03/28/1994
Action: Other Report / Document

Global Id: T0600100094
Action Type: RESPONSE

ARCO # 00414 (Continued) **S101579945**

Date: 06/21/2002
Action: Other Report / Document

Global Id: T0600100094
Action Type: RESPONSE
Date: 05/09/1989
Action: Other Report / Document

Global Id: T0600100094
Action Type: RESPONSE
Date: 08/12/1994
Action: Other Report / Document

Global Id: T0600100094
Action Type: RESPONSE
Date: 08/04/1994
Action: Other Report / Document

Global Id: T0600100094
Action Type: RESPONSE
Date: 12/17/1998
Action: Monitoring Report - Quarterly

Global Id: T0600100094
Action Type: RESPONSE
Date: 11/17/1999
Action: Monitoring Report - Quarterly

Global Id: T0600100094
Action Type: RESPONSE
Date: 02/06/2002
Action: Monitoring Report - Quarterly

Global Id: T0600100094
Action Type: RESPONSE
Date: 07/23/2001
Action: Monitoring Report - Quarterly

Global Id: T0600100094
Action Type: RESPONSE
Date: 11/17/2003
Action: Monitoring Report - Quarterly

Global Id: T0600100094
Action Type: RESPONSE
Date: 03/18/2004
Action: Monitoring Report - Quarterly

Global Id: T0600100094
Action Type: RESPONSE
Date: 08/23/2000
Action: Other Report / Document

Global Id: T0600100094
Action Type: RESPONSE
Date: 08/22/1990
Action: Other Report / Document

ARCO # 00414 (Continued) **S101579945**

Global Id: T0600100094
Action Type: RESPONSE
Date: 09/08/1986
Action: Other Report / Document

Global Id: T0600100094
Action Type: RESPONSE
Date: 09/21/2004
Action: Monitoring Report - Quarterly

Global Id: T0600100094
Action Type: RESPONSE
Date: 11/09/1993
Action: Other Report / Document

Global Id: T0600100094
Action Type: RESPONSE
Date: 09/17/2003
Action: Other Report / Document

Global Id: T0600100094
Action Type: RESPONSE
Date: 05/30/2003
Action: Monitoring Report - Quarterly

Global Id: T0600100094
Action Type: RESPONSE
Date: 02/13/2006
Action: Correspondence

Global Id: T0600100094
Action Type: RESPONSE
Date: 09/26/1995
Action: Other Report / Document

Global Id: T0600100094
Action Type: RESPONSE
Date: 04/04/2003
Action: Monitoring Report - Quarterly

Global Id: T0600100094
Action Type: RESPONSE
Date: 04/27/2000
Action: Monitoring Report - Quarterly

Global Id: T0600100094
Action Type: RESPONSE
Date: 08/12/1997
Action: Other Report / Document

Global Id: T0600100094
Action Type: RESPONSE
Date: 03/08/1999
Action: Monitoring Report - Quarterly

Global Id: T0600100094
Action Type: RESPONSE

ARCO # 00414 (Continued) **S101579945**

Date: 09/23/1992
Action: Other Report / Document

Global Id: T0600100094
Action Type: RESPONSE
Date: 05/30/2003
Action: Monitoring Report - Quarterly

Global Id: T0600100094
Action Type: RESPONSE
Date: 11/21/1990
Action: Other Report / Document

Global Id: T0600100094
Action Type: RESPONSE
Date: 12/09/2003
Action: Other Report / Document

Global Id: T0600100094
Action Type: RESPONSE
Date: 01/01/1990
Action: Correspondence

Global Id: T0600100094
Action Type: RESPONSE
Date: 11/27/2001
Action: Other Report / Document

Global Id: T0600100094
Action Type: RESPONSE
Date: 05/30/2002
Action: Correspondence

Global Id: T0600100094
Action Type: RESPONSE
Date: 11/09/1992
Action: Other Report / Document

Global Id: T0600100094
Action Type: RESPONSE
Date: 04/05/2000
Action: Correspondence

Global Id: T0600100094
Action Type: RESPONSE
Date: 04/11/1989
Action: Other Report / Document

Global Id: T0600100094
Action Type: RESPONSE
Date: 04/25/2001
Action: Monitoring Report - Quarterly

Global Id: T0600100094
Action Type: RESPONSE
Date: 04/25/2003
Action: Monitoring Report - Quarterly

ARCO # 00414 (Continued) **S101579945**

Global Id: T0600100094
Action Type: RESPONSE
Date: 03/10/2004
Action: Other Report / Document

Global Id: T0600100094
Action Type: RESPONSE
Date: 01/19/1998
Action: Other Workplan

Global Id: T0600100094
Action Type: RESPONSE
Date: 04/27/2000
Action: Monitoring Report - Quarterly

Global Id: T0600100094
Action Type: RESPONSE
Date: 05/27/1993
Action: Other Report / Document

Global Id: T0600100094
Action Type: RESPONSE
Date: 01/01/1990
Action: Other Report / Document

Global Id: T0600100094
Action Type: RESPONSE
Date: 12/12/2000
Action: Tank Removal Report / UST Sampling Report

Global Id: T0600100094
Action Type: RESPONSE
Date: 06/23/2004
Action: Monitoring Report - Quarterly

Global Id: T0600100094
Action Type: RESPONSE
Date: 08/17/1992
Action: Other Report / Document

Global Id: T0600100094
Action Type: RESPONSE
Date: 11/07/1989
Action: Other Report / Document

Global Id: T0600100094
Action Type: RESPONSE
Date: 11/12/1991
Action: Other Report / Document

Global Id: T0600100094
Action Type: RESPONSE
Date: 11/12/1993
Action: Correspondence

Global Id: T0600100094
Action Type: RESPONSE

Map ID
Direction
Distance
Elevation | Site | MAP FINDINGS | Database(s) | EDR ID Number
EPA ID Number

ARCO # 00414 (Continued) **S101579945**

Date: 12/13/1991
Action: Other Report / Document

Global Id: T0600100094
Action Type: RESPONSE
Date: 10/20/1990
Action: Correspondence

Global Id: T0600100094
Action Type: RESPONSE
Date: 10/03/1994
Action: Other Report / Document

Global Id: T0600100094
Action Type: RESPONSE
Date: 03/21/1995
Action: Monitoring Report - Quarterly

Global Id: T0600100094
Action Type: RESPONSE
Date: 03/08/1998
Action: Other Report / Document

Global Id: T0600100094
Action Type: RESPONSE
Date: 03/22/1988
Action: Other Report / Document

Global Id: T0600100094
Action Type: RESPONSE
Date: 08/20/1991
Action: Other Report / Document

Global Id: T0600100094
Action Type: RESPONSE
Date: 08/21/1991
Action: Other Report / Document

Global Id: T0600100094
Action Type: RESPONSE
Date: 05/28/1996
Action: Other Report / Document

Global Id: T0600100094
Action Type: RESPONSE
Date: 09/12/2003
Action: Monitoring Report - Quarterly

Global Id: T0600100094
Action Type: RESPONSE
Date: 12/30/1997
Action: Other Report / Document

Global Id: T0600100094
Action Type: RESPONSE
Date: 10/30/2000
Action: Monitoring Report - Quarterly

ARCO # 00414 (Continued) **S101579945**

Global Id: T0600100094
Action Type: RESPONSE
Date: 11/17/1993
Action: Correspondence

Global Id: T0600100094
Action Type: RESPONSE
Date: 10/17/1991
Action: Other Report / Document

Global Id: T0600100094
Action Type: RESPONSE
Date: 11/03/1992
Action: Other Report / Document

Global Id: T0600100094
Action Type: RESPONSE
Date: 11/05/1993
Action: Correspondence

Global Id: T0600100094
Action Type: RESPONSE
Date: 06/04/1992
Action: Other Report / Document

Global Id: T0600100094
Action Type: RESPONSE
Date: 08/10/1994
Action: Other Report / Document

Global Id: T0600100094
Action Type: RESPONSE
Date: 08/18/2000
Action: Other Report / Document

Global Id: T0600100094
Action Type: RESPONSE
Date: 09/08/1986
Action: Other Report / Document

Global Id: T0600100094
Action Type: RESPONSE
Date: 03/28/2002
Action: Monitoring Report - Quarterly

Global Id: T0600100094
Action Type: RESPONSE
Date: 10/21/2002
Action: Monitoring Report - Quarterly

Global Id: T0600100094
Action Type: RESPONSE
Date: 01/28/2003
Action: Monitoring Report - Quarterly

Global Id: T0600100094
Action Type: RESPONSE

Map ID
Direction
Distance
Elevation | Site | MAP FINDINGS | Database(s) | EDR ID Number
EPA ID Number

ARCO # 00414 (Continued) **S101579945**

Date: 08/04/2000
Action: Monitoring Report - Quarterly

Global Id: T0600100094
Action Type: RESPONSE
Date: 11/17/2003
Action: Monitoring Report - Quarterly

Global Id: T0600100094
Action Type: RESPONSE
Date: 07/06/1989
Action: Other Report / Document

Global Id: T0600100094
Action Type: RESPONSE
Date: 07/14/1999
Action: Monitoring Report - Quarterly

Global Id: T0600100094
Action Type: RESPONSE
Date: 02/19/2003
Action: Monitoring Report - Quarterly

Global Id: T0600100094
Action Type: RESPONSE
Date: 01/05/1990
Action: Other Report / Document

Global Id: T0600100094
Action Type: RESPONSE
Date: 01/29/1990
Action: Other Report / Document

Global Id: T0600100094
Action Type: RESPONSE
Date: 02/16/2001
Action: Monitoring Report - Quarterly

Global Id: T0600100094
Action Type: RESPONSE
Date: 03/10/1994
Action: Other Report / Document

Global Id: T0600100094
Action Type: RESPONSE
Date: 05/24/1995
Action: Other Report / Document

Global Id: T0600100094
Action Type: RESPONSE
Date: 08/25/2006
Action: Other Report / Document

Global Id: T0600100094
Action Type: RESPONSE
Date: 08/21/1991
Action: Other Report / Document

Map ID
Direction
Distance
Elevation | Site | MAP FINDINGS | Database(s) | EDR ID Number
EPA ID Number

ARCO # 00414 (Continued) **S101579945**

Global Id: T0600100094
Action Type: RESPONSE
Date: 08/14/2000
Action: Other Report / Document

Global Id: T0600100094
Action Type: RESPONSE
Date: 02/22/1988
Action: Other Report / Document

Global Id: T0600100094
Action Type: RESPONSE
Date: 05/13/1994
Action: Other Report / Document

Global Id: T0600100094
Action Type: ENFORCEMENT
Date: 02/02/1998
Action: Staff Letter

Global Id: T0600100094
Action Type: ENFORCEMENT
Date: 06/06/2006
Action: Technical Correspondence / Assistance / Other

Global Id: T0600100094
Action Type: ENFORCEMENT
Date: 07/09/2001
Action: Staff Letter

Global Id: T0600100094
Action Type: ENFORCEMENT
Date: 08/06/1992
Action: Site Visit / Inspection / Sampling

Global Id: T0600100094
Action Type: ENFORCEMENT
Date: 12/24/2002
Action: Site Visit / Inspection / Sampling

Global Id: T0600100094
Action Type: ENFORCEMENT
Date: 12/13/1993
Action: Technical Correspondence / Assistance / Other

Global Id: T0600100094
Action Type: ENFORCEMENT
Date: 12/31/2002
Action: Site Visit / Inspection / Sampling

Global Id: T0600100094
Action Type: Other
Date: 04/15/1988
Action: Leak Reported

Global Id: T0600100094
Action Type: ENFORCEMENT

ARCO # 00414 (Continued) **S101579945**

Date: 03/12/2009
Action: Technical Correspondence / Assistance / Other

Global Id: T0600100094
Action Type: ENFORCEMENT
Date: 04/29/2006
Action: Site Visit / Inspection / Sampling

Global Id: T0600100094
Action Type: ENFORCEMENT
Date: 04/29/1998
Action: Staff Letter

Global Id: T0600100094
Action Type: ENFORCEMENT
Date: 07/02/2002
Action: Technical Correspondence / Assistance / Other

Global Id: T0600100094
Action Type: ENFORCEMENT
Date: 08/12/1994
Action: Technical Correspondence / Assistance / Other

Global Id: T0600100094
Action Type: ENFORCEMENT
Date: 04/25/2002
Action: Site Visit / Inspection / Sampling

Global Id: T0600100094
Action Type: ENFORCEMENT
Date: 05/01/2003
Action: Technical Correspondence / Assistance / Other

Global Id: T0600100094
Action Type: ENFORCEMENT
Date: 03/19/1994
Action: Technical Correspondence / Assistance / Other

Global Id: T0600100094
Action Type: ENFORCEMENT
Date: 08/27/1998
Action: Staff Letter

Global Id: T0600100094
Action Type: ENFORCEMENT
Date: 02/14/2013
Action: Closure/No Further Action Letter

Global Id: T0600100094
Action Type: ENFORCEMENT
Date: 10/21/1993
Action: Staff Letter

Global Id: T0600100094
Action Type: ENFORCEMENT
Date: 12/13/2012
Action: Notification - Public Notice of Case Closure

ARCO # 00414 (Continued) **S101579945**

Global Id: T0600100094
Action Type: Other
Date: 04/15/1988
Action: Leak Stopped

LUST:
Global Id: T0600100094
Status: Open - Case Begin Date
Status Date: 04/15/1988

Global Id: T0600100094
Status: Open - Site Assessment
Status Date: 08/20/1991

Global Id: T0600100094
Status: Open - Site Assessment
Status Date: 11/18/1991

Global Id: T0600100094
Status: Open - Site Assessment
Status Date: 07/13/1992

Global Id: T0600100094
Status: Open - Site Assessment
Status Date: 08/12/1992

Global Id: T0600100094
Status: Open - Remediation
Status Date: 03/19/1993

Global Id: T0600100094
Status: Open - Eligible for Closure
Status Date: 01/01/1995

Global Id: T0600100094
Status: Open - Verification Monitoring
Status Date: 01/01/1995

Global Id: T0600100094
Status: Completed - Case Closed
Status Date: 02/14/2013

LUST REG 2:
Region: 2
Facility Id: 01-0102
Facility Status: Post remedial action monitoring
Case Number: 27540
How Discovered: Tank Closure
Leak Cause: Structure Failure
Leak Source: Tank
Date Leak Confirmed: 8/12/1992
Oversight Program: LUST
Prelim. Site Assesment Wokplan Submitted: 8/20/1991
Preliminary Site Assesment Began: 11/18/1991
Pollution Characterization Began: 7/13/1992

ARCO # 00414 (Continued) **S101579945**

Pollution Remediation Plan Submitted: 3/19/1993
Date Remediation Action Underway: Not reported
Date Post Remedial Action Monitoring Began: 1/1/1995

SWEEPS UST:

Name:	ARCO FACILITY #414/C/O ANAND/GOBIND KULTARAN
Address:	3000 SHATTUCK AVE
City:	BERKELEY
Status:	Active
Comp Number:	26919
Number:	3
Board Of Equalization:	44-000506
Referral Date:	02-24-93
Action Date:	04-21-93
Created Date:	02-29-88
Owner Tank Id:	1-UNLEADED
SWRCB Tank Id:	01-020-026919-000001
Tank Status:	A
Capacity:	12000
Active Date:	08-20-93
Tank Use:	M.V. FUEL
STG:	P
Content:	REG UNLEADED
Number Of Tanks:	4

Name:	ARCO FACILITY #414/C/O ANAND/GOBIND KULTARAN
Address:	3000 SHATTUCK AVE
City:	BERKELEY
Status:	Active
Comp Number:	26919
Number:	3
Board Of Equalization:	44-000506
Referral Date:	02-24-93
Action Date:	04-21-93
Created Date:	02-29-88
Owner Tank Id:	2-UNLR
SWRCB Tank Id:	01-020-026919-000002
Tank Status:	A
Capacity:	12000
Active Date:	08-20-93
Tank Use:	M.V. FUEL
STG:	P
Content:	REG UNLEADED
Number Of Tanks:	Not reported

Name:	ARCO FACILITY #414/C/O ANAND/GOBIND KULTARAN
Address:	3000 SHATTUCK AVE
City:	BERKELEY
Status:	Active
Comp Number:	26919
Number:	3
Board Of Equalization:	44-000506
Referral Date:	02-24-93
Action Date:	04-21-93
Created Date:	02-29-88
Owner Tank Id:	3-UNL-P
SWRCB Tank Id:	01-020-026919-000003

ARCO # 00414 (Continued) **S101579945**

Tank Status: A
Capacity: 12000
Active Date: 08-20-93
Tank Use: M.V. FUEL
STG: P
Content: PRM UNLEADED
Number Of Tanks: Not reported

Name: ARCO FACILITY #414/C/O ANAND/GOBIND KULTARAN
Address: 3000 SHATTUCK AVE
City: BERKELEY
Status: Active
Comp Number: 26919
Number: 3
Board Of Equalization: 44-000506
Referral Date: 02-24-93
Action Date: 04-21-93
Created Date: 02-29-88
Owner Tank Id: 4
SWRCB Tank Id: 01-020-026919-000004
Tank Status: A
Capacity: 280
Active Date: 08-20-93
Tank Use: OIL
STG: W
Content: WASTE OIL
Number Of Tanks: Not reported

HIST UST:
Name: NONE
Address: 3000 SHATTUCK AVE
City,State,Zip: BERKELEY, CA 94705
File Number: 00035d23

URL:
Region: Not reported
Facility ID: Not reported
Facility Type: Not reported
Other Type: Not reported
Contact Name: Not reported
Telephone: Not reported
Owner Name: Not reported
Owner Address: Not reported
Owner City,St,Zip: Not reported
Total Tanks: Not reported

Tank Num: Not reported
Container Num: Not reported
Year Installed: Not reported
Tank Capacity: Not reported
Tank Used for: Not reported
Type of Fuel: Not reported
Container Construction Thickness: Not reported
Leak Detection: Not reported

ARCO # 00414 (Continued) **S101579945**

Click here for Geo Tracker PDF:

CA FID UST:

Facility ID:	01000218
Regulated By:	UTNKA
Regulated ID:	00026919
Cortese Code:	Not reported
SIC Code:	Not reported
Facility Phone:	4158413414
Mail To:	Not reported
Mailing Address:	P O BOX 5811
Mailing Address 2:	Not reported
Mailing City,St,Zip:	BERKELEY 94705
Contact:	Not reported
Contact Phone:	Not reported
DUNs Number:	Not reported
NPDES Number:	Not reported
EPA ID:	Not reported
Comments:	Not reported
Status:	Active

CORTESE:

Name:	ARCO # 00414
Address:	3000 SHATTUCK AVE
City,State,Zip:	BERKELEY, CA 94702
Region:	CORTESE
Envirostor Id:	Not reported
Global ID:	T0600100094
Site/Facility Type:	LUST CLEANUP SITE
Cleanup Status:	COMPLETED - CASE CLOSED
Status Date:	Not reported
Site Code:	Not reported
Latitude:	Not reported
Longitude:	Not reported
Owner:	Not reported
Enf Type:	Not reported
Swat R:	Not reported
Flag:	active
Order No:	Not reported
Waste Discharge System No:	Not reported
Effective Date:	Not reported
Region 2:	Not reported
WID Id:	Not reported
Solid Waste Id No:	Not reported
Waste Management Uit Name:	Not reported
File Name:	Active Open

HIST CORTESE:

edr_fname:	ARCO
edr_fadd1:	3000 SHATTUCK
City,State,Zip:	BERKELEY, CA
Region:	CORTESE
Facility County Code:	1
Reg By:	LTNKA
Reg Id:	01-0102

Map ID
Direction
Distance
Elevation | Site | MAP FINDINGS | Database(s) | EDR ID Number
EPA ID Number

ARCO # 00414 (Continued) **S101579945**

CERS:
- Name: ARCO # 00414
- Address: 3000 SHATTUCK AVE
- City,State,Zip: BERKELEY, CA 94702
- Site ID: 889951
- CERS ID: T0600100094
- CERS Description: Leaking Underground Storage Tank Cleanup Site

Affiliation:
- Affiliation Type Desc: Regional Board Caseworker
- Entity Name: Regional Water Board - SAN FRANCISCO BAY RWQCB (REGION 2)
- Entity Title: Not reported
- Affiliation Address: 1515 CLAY ST SUITE 1400
- Affiliation City: OAKLAND
- Affiliation State: CA
- Affiliation Country: Not reported
- Affiliation Zip: Not reported
- Affiliation Phone: ,

- Affiliation Type Desc: Local Agency Caseworker
- Entity Name: GEOFFERY FIEDLER - BERKELEY, CITY OF
- Entity Title: Not reported
- Affiliation Address: 2118 MILVIA STREET 3RD FLOOR
- Affiliation City: BERKELEY
- Affiliation State: CA
- Affiliation Country: Not reported
- Affiliation Zip: Not reported
- Affiliation Phone: ,

W86 **U.S. SMOG AND GAS** **CPS-SLIC** **S112274217**
NNE **3000 SHATTUCK AVENUE** **CERS** **N/A**
1/4-1/2 **BERKELEY, CA 94705**
0.445 mi.
2347 ft. **Site 3 of 10 in cluster W**

Relative:
Higher

Actual:
145 ft.

CPS-SLIC:
- Name: U.S. SMOG AND GAS
- Address: 3000 SHATTUCK AVENUE
- City,State,Zip: BERKELEY, CA 94705
- Region: STATE
- **Facility Status: Completed - Case Closed**
- Status Date: 09/03/2014
- Global Id: T10000004483
- Lead Agency: SAN FRANCISCO BAY RWQCB (REGION 2)
- Lead Agency Case Number: 13-3000SHA
- Latitude: 37.85501
- Longitude: -122.266767
- Case Type: Cleanup Program Site
- Case Worker: UUU
- Local Agency: BERKELEY, CITY OF
- RB Case Number: 01S0746
- File Location: Not reported
- Potential Media Affected: Other Groundwater (uses other than drinking water)
- Potential Contaminants of Concern: Waste Oil / Motor / Hydraulic / Lubricating
- EPA Region: 9
- Coordinate Source: Not reported
- Quantity Released Gallons: Not reported

U.S. SMOG AND GAS (Continued) **S112274217**

Begin Date:	10/27/1993
Leak Reported Date:	04/20/2010
How Discovered:	Subsurface Monitoring
How Discovered Description:	During groundwater monitoring, oil film developed.
Discharge Source:	Other
Discharge Cause:	Unknown
Stop Method:	Other Means
Stop Description:	Lift repaired
No Further Action Date:	09/03/2014
CA Water Watershed Name:	Bay Bridges - Berkeley (203.30)
Dwr Groundwater Subbasin Name:	Santa Clara Valley - East Bay Plain (2-009.04)
Disadvantaged Community:	Not reported
CA Enviroscreen 3 Score:	21-25%
CA Enviroscreen 4 Score:	30-35%
Military DOD Site:	No
Facility Project Subtype:	Not reported
RWQCB Region:	SAN FRANCISCO BAY RWQCB (REGION 2)
Claim No:	Not reported
Claim Status:	Not reported
Site History:	A new release of mineral oil was detected as part of the UST case at this property. The mineral oil is suspected to be a separate release related to the hydraulic lifts on the property. This release was granted no further action by the Regional Water Board on 09/03/2014.

Click here to access the California GeoTracker records for this facility:

CERS:

Name:	U.S. SMOG AND GAS
Address:	3000 SHATTUCK AVENUE
City,State,Zip:	BERKELEY, CA 94705
Site ID:	878317
CERS ID:	T10000004483
CERS Description:	Cleanup Program Site

Affiliation:

Affiliation Type Desc:	Regional Board Caseworker
Entity Name:	Regional Water Board - SAN FRANCISCO BAY RWQCB (REGION 2)
Entity Title:	Not reported
Affiliation Address:	1515 CLAY ST SUITE 1400
Affiliation City:	OAKLAND
Affiliation State:	CA
Affiliation Country:	Not reported
Affiliation Zip:	Not reported
Affiliation Phone:	,

Affiliation Type Desc:	Local Agency Caseworker
Entity Name:	GEOFFERY FIEDLER - BERKELEY, CITY OF
Entity Title:	Not reported
Affiliation Address:	2118 MILVIA STREET 3RD FLOOR
Affiliation City:	BERKELEY
Affiliation State:	CA
Affiliation Country:	Not reported
Affiliation Zip:	Not reported
Affiliation Phone:	,

MAP FINDINGS

Map ID / Direction / Distance / Elevation	Site	Database(s)	EDR ID Number / EPA ID Number
X87	**2001 ASHBY REDEVELOPMENT**	**CPS-SLIC**	**S126421110**
North	**2001 ASHBY AVENUE**		**N/A**
1/4-1/2	**BERKELEY, CA 94703**		
0.452 mi.			
2387 ft.	**Site 1 of 4 in cluster X**		

Relative:
Higher

Actual:
135 ft.

CPS-SLIC:

Name:	2001 ASHBY REDEVELOPMENT
Address:	2001 ASHBY AVENUE
City,State,Zip:	BERKELEY, CA 94703
Region:	STATE
Facility Status:	**Open - Verification Monitoring**
Status Date:	01/30/2024
Global Id:	T10000014891
Lead Agency:	ALAMEDA COUNTY LOP
Lead Agency Case Number:	RO0003442
Latitude:	37.85532
Longitude:	-122.26835
Case Type:	Cleanup Program Site
Case Worker:	DY
Local Agency:	ALAMEDA COUNTY LOP
RB Case Number:	Not reported
File Location:	All Files are on GeoTracker or in the Local Agency Database
Potential Media Affected:	Soil, Soil Vapor, Under Investigation
Potential Contaminants of Concern:	Arsenic, Lead, Nickel, Other Metal, Total Petroleum Hydrocarbons (TPH)
EPA Region:	9
Coordinate Source:	Not reported
Quantity Released Gallons:	Not reported
Begin Date:	06/18/2020
Leak Reported Date:	Not reported
How Discovered:	Not reported
How Discovered Description:	Not reported
Discharge Source:	Not reported
Discharge Cause:	Not reported
Stop Method:	Not reported
Stop Description:	Not reported
No Further Action Date:	Not reported
CA Water Watershed Name:	Bay Bridges - Berkeley (203.30)
Dwr Groundwater Subbasin Name:	Santa Clara Valley - East Bay Plain (2-009.04)
Disadvantaged Community:	Not reported
CA Enviroscreen 3 Score:	21-25%
CA Enviroscreen 4 Score:	25-30%
Military DOD Site:	No
Facility Project Subtype:	Not reported
RWQCB Region:	SAN FRANCISCO BAY RWQCB (REGION 2)
Claim No:	Not reported
Claim Status:	Not reported
Site History:	Alameda County Department of Environmental Health (ACDEH) has been providing regulatory environmental oversight for the investigation and cleanup activities associated with Cleanup Site Program Case No. RO0003442 since August 2020 subsequent to referral by the City of Berkeley Planning and Building Department. To redevelop the Site, environmental investigations are required to evaluate impacts to the subsurface from historic land use and develop corrective actions to reduce potential risk to construction workers, the surrounding community, and occupants of the new development. Subsurface investigations have been conducted to evaluate historical operations at the Site including but not limited to residential dwellings and various commercial configurations such as automobile service and

2001 ASHBY REDEVELOPMENT (Continued) **S126421110**

repair operations with associated former underground storage tanks, and a bank. Results of these subsurface investigations has identified chemicals of concern (COCs) in environmental media (soil, soil vapor, and groundwater). To address this contamination prior to development, proposed corrective actions include the hazardous material survey and abatement of the existing onsite building and hardscape; demolition of existing Site buildings and above ground infrastructure; remediation and/or off-Site disposal of impacted soil at a permitted disposal facility; extraction, treatment, and discharge of groundwater to the sanitary sewer; and installation of vapor mitigation engineering controls to control potential vapor intrusion to indoor air of the proposed development and migration along new utility corridors. Proposed redevelopment of the Site includes a six-story multi-family residential building with 87 affordable family housing apartments and commercial tenant space, community facilities, utility and mechanical rooms, and garage parking on the ground floor. Construction will consist of a slab on grade foundation, with elevators and subterranean car stacker pits.. The Site is located in a mixed commercial and residential area of South Berkeley at the northeast corner of Adeline Street and Ashby Avenue. The property consists of one parcel, assessor parcel number (APN) 53-1591-18-3, totaling approximately 0.64 acres. According to the Phase I Environmental Site Assessment (Phase I ESA), dated December 4, 2019, the current parcel consisted of at least 6 historical parcels with associated addresses including 2031 & 2033 Ashby Avenue and 2925-2933 Adeline Street. APN for these address could not be located in County Assessor records. The Site is bound to the northwest by Adeline Street and further north by various mixed commercial and residential buildings; to the east by additional commercial properties; to the south by a church and residential land-use; and to the west by commercial properties. The Site is currently occupied by one building (6,297 square feet) used as a credit union/bank surrounded by an asphalt paved parking lot. Demolition of existing structures and redevelopment is proposed at this Site, however, at this time limited information is available for the proposed redevelopment that will include both commercial and residential land use. Various configurations and historical operations were conducted at the Site. These site configurations and operations included dwellings as early as 1903 in the northern portion of the Site as observed in the Sanborn maps provided in the Phase I ESA. By 1911, the Site also contained a store building in the southeast corner and a structure labeled as waiting room in the southwest corner. A building permit reviewed dated December 19, 1936 was a certificate of occupancy for a service station at the Site. The 1939 aerial photograph shows this gasoline service station. The city directory listings show that a gasoline service station was present at the Site (2001 Ashby Avenue) in 1945 through at least 1962. The city directory also showed that a store building with various commercial/retail businesses occupied the historical building (2031 & 2033 Ashby Avenue) from at least 1920 to 1970. A further look at building permits show an original building permit dated July 30, 1946 was issued for a gasoline service station. The City of Berkeley approved of a building permit for the construction of a bank on February 11, 1969 and signed off on the demolition of the former Site buildings on February 13, 1969. Fire Department records confirm that on February 12, 1969, the Site buildings and two underground storage tanks (USTs) (size and contents not provided) were removed. The present-day Site bank building and

Map ID
Direction
Distance
Elevation | Site | MAP FINDINGS | Database(s) | EDR ID Number
EPA ID Number

2001 ASHBY REDEVELOPMENT (Continued) **S126421110**

parking lot is assumed to have been constructed in 1969. The City of Berkeley Toxics Management Division records identified a letter dated November 2, 1998 review a Phase 1 ESA, dated July 17, 1998 in addition to a soil & groundwater report, dated October 13, 1998. Phase I ESA results indicated recognized environmental conditions (REC) related to the former gasoline service station at the Site and also identified REC-related activities upgradient from active Leaking Underground Storage Tank (LUST) cases. The findings and conclusions of the soil & groundwater report prepared by ATC Associates, Inc., indicated that petroleum hydrocarbons and halogenated volatile organic compounds in the groundwater were detected at levels below the maximum contaminant levels (MCL) or levels relatively low and not considered to pose significant threat to human health or to the environment. Based on these findings, no further action was required regarding soil and groundwater at the Site, however, the City of Berkeley recommended a limited site investigation for the Site prior to a change in use of the Site. Copies of the 1998 Phse I ESA or Subusrface Investigation Report have not been provided to ACDEH at this time. Additional subsurface investigation activities were conducted at the Site in April 2019 and described in the Limited Subsurface Investigation Report, dated May 9, 2019, prepared by Ninyo & Moore. These subsurface investigation activities included the advancement of five shallow borings (S-1 through S-5) to a depth of 2.0 feet below ground surface (bgs) or less. Two temporary soil vapor probes were advanced to a total depth of 5.5 feet bgs and included the collection of soil and soil vapor between 5.0 feet to 5.5 feet bgs. Soil samples were selectively analyzed for gasoline-, diesel-, and motor oil-range total petroleum hydrocarbons (TPH-g, TPH-d, TPH-mo) volatile organic compounds (VOCs) including benzene, toluene, ethylbenzene, and xylene (BTEX), Leaking Underground Fuel Tank (LUFT) 5 metals, and California Title 22 metals. Petroleum related chemicals of concern (COCs) were detected in the soil samples sample at 2 feet bgs, however ACDEH notes these soil samples were collected at a depth above the former USTs. Soil samples also detected metal COCs including arsenic, lead and nickel above applicable regulatory screening levels for residential land use. Soil vapor samples were only collected from one soil vapor probe (SV-1) and indicated VOCs were detected above laboratory detection levels. Petroleum and non-petroleum related COCs were detected in soil vapor including but not limited tert-Butyl alcohol (TBA), ethylbenzene, toluene, chloromethane, carbon disulfide, and methyl ethyl ketone (MEK). Groundwater was not collected during the April 2019 investigations.

Click here to access the California GeoTracker records for this facility:

Y88 **MOORE PROPERTY** **UST FINDER RELEASE** **1029045151**
West **3155 SACRAMENTO ST** **N/A**
1/4-1/2 **BERKELEY, CA 94704**
0.452 mi.
2389 ft. **Site 1 of 2 in cluster Y**

Relative:
Lower

Actual:
74 ft.

UST FINDER RELEASE:

Object ID:	40925
Facility ID:	Not reported
Lust ID:	CAT0600100938
Name:	MOORE PROPERTY
Address:	3155 SACRAMENTO ST
City,State,Zip:	BERKELEY, CA 94704

Map ID
Direction
Distance
Elevation | Site | MAP FINDINGS | Database(s) | EDR ID Number
EPA ID Number

MOORE PROPERTY (Continued) **1029045151**

Address Match Type:	PointAddress
Reported Date:	Not reported
Status:	No Further Action
Substance:	Not reported
Population within 1500ft:	4668
Domestic Wells within 1500ft:	0
Land Use:	Developed, Medium Intensity
Within SPA:	No
SPA PWS Facility ID:	Not reported
SPA Water Type:	Not reported
SPA Facility Type:	Not reported
SPA HUC12:	Not reported
Within WHPA:	No
WHPA PWS Facility ID:	Not reported
WHPA Water Type:	Not reported
WHPA Facility Type:	Not reported
WHPA HUC12:	Not reported
Within 100yr Floodplain:	No
Tribe:	Not reported
EPA Region:	9
NFA Letter 1:	Not reported
NFA Letter 2:	Not reported
NFA Letter 3:	Not reported
NFA Letter 4:	Not reported
Closed With Residual Contaminate:	Not reported
Coordinate Source:	Geocode
X Coord:	-122.27813
Y Coord:	37.8499200000001
Latitude:	37.8499199999999
Longitude:	-122.27813

Y89 **MOORE PROPERTY** **LUST** **S100226240**
West **3155 SACRAMENTO ST** **Cortese** **N/A**
1/4-1/2 **BERKELEY, CA 94704** **HIST CORTESE**
0.452 mi. **CERS**
2389 ft. **Site 2 of 2 in cluster Y**

Relative:
Lower

Actual:
74 ft.

LUST:

Name:	MOORE PROPERTY
Address:	3155 SACRAMENTO ST
City,State,Zip:	BERKELEY, CA 94704
Lead Agency:	BERKELEY, CITY OF
Case Type:	LUST Cleanup Site

Geo Track:

Global Id:	T0600100938
Latitude:	37.850358
Longitude:	-122.277487
Status:	Completed - Case Closed
Status Date:	07/25/1994
Case Worker:	GAF
RB Case Number:	01-1016
Local Agency:	BERKELEY, CITY OF
File Location:	Not reported
Local Case Number:	01-1016
Potential Media Affect:	Soil
Potential Contaminants of Concern:	Gasoline
EPA Region:	9

MOORE PROPERTY (Continued) **S100226240**

Coordinate Source:	* Historical Geocode - Exact Address Match
Quantity Released Gallons:	Not reported
Begin Date:	05/08/1987
Leak Reported Date:	05/08/1987
How Discovered:	Tank Closure
How Discovered Description:	Not reported
Discharge Source:	Tank
Discharge Cause:	Physc / Mech Damage
Stop Method:	Not reported
Stop Description:	Not reported
No Further Action Date:	07/25/1994
CA Water Watershed Name:	Bay Bridges - Berkeley (203.30)
Dwr Groundwater Subbasin Name:	Santa Clara Valley - East Bay Plain (2-009.04)
Disadvantaged Community:	Not reported
CA Enviroscreen 3 Score:	46-50%
CA Enviroscreen 4 Score:	45-50%
Military DOD Site:	No
Facility Project Subtype:	Not reported
RWQCB Region:	SAN FRANCISCO BAY RWQCB (REGION 2)
Claim Number:	Not reported
Claim Status:	Not reported
Site History:	Not reported

LUST:

Global Id:	T0600100938
Contact Type:	Local Agency Caseworker - Primary Caseworker
Contact Name:	GEOFFERY FIEDLER
Organization Name:	BERKELEY, CITY OF
Address:	2118 MILVIA STREET 3RD FLOOR
City:	BERKELEY
Email:	gfiedler@ci.berkeley.ca.us
Phone Number:	Not reported

Global Id:	T0600100938
Contact Type:	Regional Board Caseworker
Contact Name:	Regional Water Board
Organization Name:	SAN FRANCISCO BAY RWQCB (REGION 2)
Address:	1515 CLAY ST SUITE 1400
City:	OAKLAND
Email:	Not reported
Phone Number:	Not reported

LUST:

Global Id:	T0600100938
Action Type:	Other
Date:	05/08/1987
Action:	Leak Discovery

Global Id:	T0600100938
Action Type:	ENFORCEMENT
Date:	12/23/2014
Action:	Technical Correspondence / Assistance / Other

Global Id:	T0600100938
Action Type:	RESPONSE
Date:	04/10/1987
Action:	Site Assessment Report

MOORE PROPERTY (Continued) **S100226240**

Global Id: T0600100938
Action Type: RESPONSE
Date: 05/08/1987
Action: Correspondence

Global Id: T0600100938
Action Type: RESPONSE
Date: 04/29/1994
Action: Request for Closure

Global Id: T0600100938
Action Type: RESPONSE
Date: 05/04/1987
Action: Correspondence

Global Id: T0600100938
Action Type: RESPONSE
Date: 08/08/1988
Action: Other Report / Document

Global Id: T0600100938
Action Type: ENFORCEMENT
Date: 07/25/1994
Action: Closure/No Further Action Letter

Global Id: T0600100938
Action Type: RESPONSE
Date: 12/15/2014
Action: Site Assessment Report

Global Id: T0600100938
Action Type: Other
Date: 05/08/1987
Action: Leak Reported

Global Id: T0600100938
Action Type: Other
Date: 05/08/1987
Action: Leak Stopped

LUST:
Global Id: T0600100938
Status: Open - Case Begin Date
Status Date: 05/08/1987

Global Id: T0600100938
Status: Completed - Case Closed
Status Date: 07/25/1994

LUST REG 2:
Region: 2
Facility Id: 01-1016
Facility Status: Case Closed
Case Number: 01-1016
How Discovered: Tank Closure

MOORE PROPERTY (Continued) **S100226240**

Leak Cause: Structure Failure
Leak Source: Tank
Date Leak Confirmed: Not reported
Oversight Program: LUST
Prelim. Site Assesment Wokplan Submitted: Not reported
Preliminary Site Assesment Began: Not reported
Pollution Characterization Began: Not reported
Pollution Remediation Plan Submitted: Not reported
Date Remediation Action Underway: Not reported
Date Post Remedial Action Monitoring Began: Not reported

CORTESE:
Name: MOORE PROPERTY
Address: 3155 SACRAMENTO ST
City,State,Zip: BERKELEY, CA 94704
Region: CORTESE
Envirostor Id: Not reported
Global ID: T0600100938
Site/Facility Type: LUST CLEANUP SITE
Cleanup Status: COMPLETED - CASE CLOSED
Status Date: Not reported
Site Code: Not reported
Latitude: Not reported
Longitude: Not reported
Owner: Not reported
Enf Type: Not reported
Swat R: Not reported
Flag: active
Order No: Not reported
Waste Discharge System No: Not reported
Effective Date: Not reported
Region 2: Not reported
WID Id: Not reported
Solid Waste Id No: Not reported
Waste Management Uit Name: Not reported
File Name: Active Open

HIST CORTESE:
edr_fname: MOORE PROPERTY
edr_fadd1: 3155 SACRAMENTO
City,State,Zip: BERKELEY, CA
Region: CORTESE
Facility County Code: 1
Reg By: LTNKA
Reg Id: 01-1016

CERS:
Name: MOORE PROPERTY
Address: 3155 SACRAMENTO ST
City,State,Zip: BERKELEY, CA 94704
Site ID: 862700
CERS ID: T0600100938
CERS Description: Leaking Underground Storage Tank Cleanup Site

Affiliation:
Affiliation Type Desc: Local Agency Caseworker

Map ID
Direction
Distance
Elevation | Site

MAP FINDINGS

Database(s) | EDR ID Number
EPA ID Number

MOORE PROPERTY (Continued) **S100226240**

Entity Name: GEOFFERY FIEDLER - BERKELEY, CITY OF
Entity Title: Not reported
Affiliation Address: 2118 MILVIA STREET 3RD FLOOR
Affiliation City: BERKELEY
Affiliation State: CA
Affiliation Country: Not reported
Affiliation Zip: Not reported
Affiliation Phone: ,

Affiliation Type Desc: Regional Board Caseworker
Entity Name: Regional Water Board - SAN FRANCISCO BAY RWQCB (REGION 2)
Entity Title: Not reported
Affiliation Address: 1515 CLAY ST SUITE 1400
Affiliation City: OAKLAND
Affiliation State: CA
Affiliation Country: Not reported
Affiliation Zip: Not reported
Affiliation Phone: ,

Z90 **THRIFTY OIL** **LUST** **S101624327**
East **6125 TELEGRAPH AVE** **SWEEPS UST** **N/A**
1/4-1/2 **OAKLAND, CA 94609** **HIST UST**
0.457 mi. **CA FID UST**
2414 ft. **Site 1 of 3 in cluster Z** **Cortese**
HIST CORTESE

Relative:
Higher

Actual:
149 ft.

LUST:
Name: THRIFTY OIL #063 / ARCO #9542
Address: 6129 TELEGRAPH AVE
City,State,Zip: OAKLAND, CA 94609
Lead Agency: ALAMEDA COUNTY LOP
Case Type: LUST Cleanup Site

Geo Track:
Global Id: T0600101366
Latitude: 37.847697271704
Longitude: -122.261274755001
Status: Completed - Case Closed
Status Date: 12/07/2012
Case Worker: PK
RB Case Number: 01-1479
Local Agency: ALAMEDA COUNTY LOP
File Location: All Files are on GeoTracker or in the Local Agency Database
Local Case Number: RO0000005
Potential Media Affect: Other Groundwater (uses other than drinking water)
Potential Contaminants of Concern: Gasoline
EPA Region: 9
Coordinate Source: Google Map Move
Quantity Released Gallons: 0
Begin Date: 06/21/1986
Leak Reported Date: 11/10/1989
How Discovered: Other Means
How Discovered Description: PSA
Discharge Source: Not reported
Discharge Cause: Not reported
Stop Method: Other Means
Stop Description: USTS PRESSURE TESTED & PASSED

THRIFTY OIL (Continued) **S101624327**

No Further Action Date:	12/07/2012
CA Water Watershed Name:	Bay Bridges - Berkeley (203.30)
Dwr Groundwater Subbasin Name:	Santa Clara Valley - East Bay Plain (2-009.04)
Disadvantaged Community:	Not reported
CA Enviroscreen 3 Score:	31-35%
CA Enviroscreen 4 Score:	25-30%
Military DOD Site:	No
Facility Project Subtype:	Not reported
RWQCB Region:	SAN FRANCISCO BAY RWQCB (REGION 2)
Claim Number:	2158
Claim Status:	Active
Site History:	In 1986 a preliminary site assessment was completed and three groundwater monitoring wells were installed. SPH was detected in all three onsite monitoring wells confirming that a release to soil and groundwater had occurred. Interim remediation including plume migration control and groundwater extraction have been in operation since 1992. In 1998 three USTs were replaced and 997 tons of contaminated soil was removed. Confirmation soil sampling detected high concentrations of hydrocarbon contamination in the former tank pit. In 2006 and 2007 additional investigative activity evaluated the offsite extent of contamination. Currently, soil vapor sampling and interim remedial action by multi-phase extraction are proposed.

LUST:

Global Id:	T0600101366
Contact Type:	Local Agency Caseworker - Primary Caseworker
Contact Name:	PARESH KHATRI
Organization Name:	ALAMEDA COUNTY LOP
Address:	1131 HARBOR BAY PARKWAY
City:	ALAMEDA
Email:	paresh.khatri@acgov.org
Phone Number:	5107772478

Global Id:	T0600101366
Contact Type:	Regional Board Caseworker
Contact Name:	Regional Water Board
Organization Name:	SAN FRANCISCO BAY RWQCB (REGION 2)
Address:	1515 CLAY ST SUITE 1400
City:	OAKLAND
Email:	Not reported
Phone Number:	Not reported

LUST:

Global Id:	T0600101366
Action Type:	ENFORCEMENT
Date:	05/11/2021
Action:	Historic Files

Global Id:	T0600101366
Action Type:	RESPONSE
Date:	02/28/2011
Action:	Other Report / Document

Global Id:	T0600101366
Action Type:	ENFORCEMENT
Date:	09/30/2010
Action:	Staff Letter - #20100930

THRIFTY OIL (Continued) **S101624327**

Global Id: T0600101366
Action Type: ENFORCEMENT
Date: 02/10/2011
Action: Staff Letter - #20110211

Global Id: T0600101366
Action Type: ENFORCEMENT
Date: 08/26/2010
Action: Staff Letter - #20100826

Global Id: T0600101366
Action Type: Other
Date: 06/21/1986
Action: Leak Discovery

Global Id: T0600101366
Action Type: RESPONSE
Date: 11/19/2010
Action: Interim Remedial Action Report

Global Id: T0600101366
Action Type: RESPONSE
Date: 10/04/2010
Action: Soil and Water Investigation Workplan - Addendum

Global Id: T0600101366
Action Type: RESPONSE
Date: 11/29/2010
Action: Soil and Water Investigation Report

Global Id: T0600101366
Action Type: ENFORCEMENT
Date: 02/22/2011
Action: Clean Up Fund - Case Closure Review Summary Report (RSR)

Global Id: T0600101366
Action Type: ENFORCEMENT
Date: 03/05/2012
Action: Clean Up Fund - Case Closure Review Summary Report (RSR)

Global Id: T0600101366
Action Type: Other
Date: 06/21/1986
Action: Leak Began

Global Id: T0600101366
Action Type: REMEDIATION
Date: 04/08/1991
Action: Pump & Treat (P&T) Groundwater

Global Id: T0600101366
Action Type: ENFORCEMENT
Date: 01/28/2011
Action: Staff Letter - #20110128

Global Id: T0600101366
Action Type: ENFORCEMENT

Map ID
Direction
Distance
Elevation | Site | MAP FINDINGS | Database(s) | EDR ID Number
EPA ID Number

THRIFTY OIL (Continued) **S101624327**

Date: 01/06/2011
Action: Staff Letter - #20110106

Global Id: T0600101366
Action Type: ENFORCEMENT
Date: 12/07/2012
Action: Closure/No Further Action Letter

Global Id: T0600101366
Action Type: ENFORCEMENT
Date: 12/29/2008
Action: Staff Letter - #20081229

Global Id: T0600101366
Action Type: Other
Date: 11/10/1989
Action: Leak Reported

Global Id: T0600101366
Action Type: RESPONSE
Date: 03/07/2011
Action: Soil and Water Investigation Report

Global Id: T0600101366
Action Type: ENFORCEMENT
Date: 07/24/2009
Action: Staff Letter - #2009724

Global Id: T0600101366
Action Type: ENFORCEMENT
Date: 12/20/1991
Action: Staff Letter

Global Id: T0600101366
Action Type: ENFORCEMENT
Date: 07/30/2012
Action: Staff Letter

Global Id: T0600101366
Action Type: RESPONSE
Date: 01/09/2008
Action: Remedial Progress Report

Global Id: T0600101366
Action Type: RESPONSE
Date: 08/31/1998
Action: Tank Removal Report / UST Sampling Report

Global Id: T0600101366
Action Type: RESPONSE
Date: 04/26/2006
Action: Conceptual Site Model

Global Id: T0600101366
Action Type: RESPONSE
Date: 11/27/2006
Action: Conceptual Site Model

THRIFTY OIL (Continued) **S101624327**

Global Id: T0600101366
Action Type: RESPONSE
Date: 08/18/1986
Action: Soil and Water Investigation Report

Global Id: T0600101366
Action Type: RESPONSE
Date: 12/16/1986
Action: Soil and Water Investigation Report

Global Id: T0600101366
Action Type: RESPONSE
Date: 09/21/1987
Action: Soil and Water Investigation Report

Global Id: T0600101366
Action Type: RESPONSE
Date: 12/22/1997
Action: Soil and Water Investigation Report

Global Id: T0600101366
Action Type: RESPONSE
Date: 02/04/1994
Action: Other Report / Document

Global Id: T0600101366
Action Type: RESPONSE
Date: 01/01/1992
Action: Correspondence

Global Id: T0600101366
Action Type: Other
Date: 06/21/1986
Action: Leak Stopped

LUST:
Global Id: T0600101366
Status: Open - Case Begin Date
Status Date: 06/21/1986

Global Id: T0600101366
Status: Open - Site Assessment
Status Date: 06/21/1986

Global Id: T0600101366
Status: Open - Site Assessment
Status Date: 08/18/1986

Global Id: T0600101366
Status: Open - Remediation
Status Date: 12/08/1989

Global Id: T0600101366
Status: Open - Assessment & Interim Remedial Action
Status Date: 04/05/2007

Global Id: T0600101366

THRIFTY OIL (Continued) **S101624327**

Status: Completed - Case Closed
Status Date: 12/07/2012

LUST REG 2:
Region: 2
Facility Id: 01-1479
Facility Status: Remediation Plan
Case Number: 3871
How Discovered: Tank Closure
Leak Cause: Structure Failure
Leak Source: Tank
Date Leak Confirmed: Not reported
Oversight Program: LUST
Prelim. Site Assesment Wokplan Submitted: Not reported
Preliminary Site Assesment Began: 6/1/1986
Pollution Characterization Began: 11/1/1986
Pollution Remediation Plan Submitted: 4/1/1987
Date Remediation Action Underway: Not reported
Date Post Remedial Action Monitoring Began: Not reported

SWEEPS UST:
Name: THRIFTY OIL SS #063
Address: 6125 TELEGRAPH AVE
City: OAKLAND
Status: Active
Comp Number: 4705
Number: 1
Board Of Equalization: 44-026503
Referral Date: 12-15-92
Action Date: 04-26-94
Created Date: 02-29-88
Owner Tank Id: 063101
SWRCB Tank Id: 01-000-004705-000001
Tank Status: A
Capacity: 11891
Active Date: 12-15-93
Tank Use: M.V. FUEL
STG: P
Content: REG UNLEADED
Number Of Tanks: 4

Name: THRIFTY OIL SS #063
Address: 6125 TELEGRAPH AVE
City: OAKLAND
Status: Active
Comp Number: 4705
Number: 1
Board Of Equalization: 44-026503
Referral Date: 12-15-92
Action Date: 04-26-94
Created Date: 02-29-88
Owner Tank Id: 063202
SWRCB Tank Id: 01-000-004705-000002
Tank Status: A
Capacity: 15112

Map ID
Direction
Distance
Elevation Site

MAP FINDINGS

Database(s) EDR ID Number EPA ID Number

THRIFTY OIL (Continued) **S101624327**

Active Date: 12-15-93
Tank Use: M.V. FUEL
STG: P
Content: REG UNLEADED
Number Of Tanks: Not reported

Name: THRIFTY OIL SS #063
Address: 6125 TELEGRAPH AVE
City: OAKLAND
Status: Active
Comp Number: 4705
Number: 1
Board Of Equalization: 44-026503
Referral Date: 12-15-92
Action Date: 04-26-94
Created Date: 02-29-88
Owner Tank Id: 063303
SWRCB Tank Id: 01-000-004705-000003
Tank Status: A
Capacity: 11891
Active Date: 12-15-93
Tank Use: M.V. FUEL
STG: P
Content: PRM UNLEADED
Number Of Tanks: Not reported

Name: THRIFTY OIL SS #063
Address: 6125 TELEGRAPH AVE
City: OAKLAND
Status: Active
Comp Number: 4705
Number: 1
Board Of Equalization: 44-026503
Referral Date: 12-15-92
Action Date: 04-26-94
Created Date: 02-29-88
Owner Tank Id: 63-10
SWRCB Tank Id: 01-000-004705-000004
Tank Status: A
Capacity: 280
Active Date: 07-01-85
Tank Use: OIL
STG: W
Content: WASTE OIL
Number Of Tanks: Not reported

HIST UST:
Name: THRIFTY OIL STN 063
Address: 6125 TELEGRAPH AVENUE
City,State,Zip: OAKLAND, CA 94603
File Number: 000363e8

URL:
Region: Not reported
Facility ID: Not reported
Facility Type: Not reported
Other Type: Not reported

Map ID
Direction
Distance
Elevation | Site | MAP FINDINGS | Database(s) | EDR ID Number
EPA ID Number

THRIFTY OIL (Continued) **S101624327**

Contact Name:	Not reported
Telephone:	Not reported
Owner Name:	Not reported
Owner Address:	Not reported
Owner City,St,Zip:	Not reported
Total Tanks:	Not reported
Tank Num:	Not reported
Container Num:	Not reported
Year Installed:	Not reported
Tank Capacity:	Not reported
Tank Used for:	Not reported
Type of Fuel:	Not reported
Container Construction Thickness:	Not reported
Leak Detection:	Not reported

Click here for Geo Tracker PDF:

CA FID UST:

Facility ID:	01001598
Regulated By:	UTNKA
Regulated ID:	00004705
Cortese Code:	Not reported
SIC Code:	Not reported
Facility Phone:	Not reported
Mail To:	Not reported
Mailing Address:	10000 LAKEWOOD BLVD
Mailing Address 2:	Not reported
Mailing City,St,Zip:	OAKLAND 94609
Contact:	Not reported
Contact Phone:	Not reported
DUNs Number:	Not reported
NPDES Number:	Not reported
EPA ID:	Not reported
Comments:	Not reported
Status:	Active

CORTESE:

Name:	THRIFTY OIL #063 / ARCO #9542
Address:	6129 TELEGRAPH AVE
City,State,Zip:	OAKLAND, CA 94609
Region:	CORTESE
Envirostor Id:	Not reported
Global ID:	T0600101366
Site/Facility Type:	LUST CLEANUP SITE
Cleanup Status:	COMPLETED - CASE CLOSED
Status Date:	Not reported
Site Code:	Not reported
Latitude:	Not reported
Longitude:	Not reported
Owner:	Not reported
Enf Type:	Not reported
Swat R:	Not reported
Flag:	active
Order No:	Not reported
Waste Discharge System No:	Not reported

Map ID
Direction
Distance
Elevation

MAP FINDINGS

Site

Database(s)

EDR ID Number
EPA ID Number

THRIFTY OIL (Continued) **S101624327**

Effective Date: Not reported
Region 2: Not reported
WID Id: Not reported
Solid Waste Id No: Not reported
Waste Management Uit Name: Not reported
File Name: Active Open

HIST CORTESE:
edr_fname: THRIFTY OIL
edr_fadd1: 6125 TELEGRAPH
City,State,Zip: OAKLAND, CA 94603
Region: CORTESE
Facility County Code: 1
Reg By: LTNKA
Reg Id: 01-1479

Z91 **THRIFTY OIL #063 / ARCO #9542** **Alameda County CS** **S117978956**
East **6129 TELEGRAPH AVE** **CERS** **N/A**
1/4-1/2 **OAKLAND, CA 94609**
0.457 mi.
2414 ft. **Site 2 of 3 in cluster Z**

Relative:
Higher

Actual:
149 ft.

Alameda County CS:
Name: THRIFTY OIL #063 / ARCO #9542
Address: 6129 TELEGRAPH AVE
City,State,Zip: OAKLAND, CA 94609
Status: Leak Confirmation
Record Id: RO0000005
PE: 5602
Facility Status: Leak Confirmation
Latitude: 37.84742991
Longitude: -122.26107063

Name: THRIFTY OIL #063 / ARCO #9542
Address: 6129 TELEGRAPH AVE
City,State,Zip: OAKLAND, CA 94609
Status: Preliminary Site Assessment Underway
Record Id: RO0000005
PE: 5602
Facility Status: Preliminary Site Assessment Underway
Latitude: 37.84742991
Longitude: -122.26107063

Name: THRIFTY OIL #063 / ARCO #9542
Address: 6129 TELEGRAPH AVE
City,State,Zip: OAKLAND, CA 94609
Status: Pollution Characterization
Record Id: RO0000005
PE: 5602
Facility Status: Pollution Charaterization
Latitude: 37.84742991
Longitude: -122.26107063

Name: THRIFTY OIL #063 / ARCO #9542
Address: 6129 TELEGRAPH AVE
City,State,Zip: OAKLAND, CA 94609
Status: Remediation Plan

Map ID
Direction
Distance
Elevation

MAP FINDINGS

Site

Database(s)

EDR ID Number
EPA ID Number

THRIFTY OIL #063 / ARCO #9542 (Continued) **S117978956**

Record Id: RO0000005
PE: 5602
Facility Status: Remediation Plan
Latitude: 37.84742991
Longitude: -122.26107063

Name: THRIFTY OIL #063 / ARCO #9542
Address: 6129 TELEGRAPH AVE
City,State,Zip: OAKLAND, CA 94609
Status: Case Closed
Record Id: RO0000005
PE: 5602
Facility Status: Case Closed
Latitude: 37.84742991
Longitude: -122.26107063

CERS:
Name: THRIFTY OIL #063 / ARCO #9542
Address: 6129 TELEGRAPH AVE
City,State,Zip: OAKLAND, CA 94609
Site ID: 851541
CERS ID: T0600101366
CERS Description: Leaking Underground Storage Tank Cleanup Site

Affiliation:
Affiliation Type Desc: Local Agency Caseworker
Entity Name: PARESH KHATRI - ALAMEDA COUNTY LOP
Entity Title: Not reported
Affiliation Address: 1131 HARBOR BAY PARKWAY
Affiliation City: ALAMEDA
Affiliation State: CA
Affiliation Country: Not reported
Affiliation Zip: Not reported
Affiliation Phone: 5107772478,

Affiliation Type Desc: Regional Board Caseworker
Entity Name: Regional Water Board - SAN FRANCISCO BAY RWQCB (REGION 2)
Entity Title: Not reported
Affiliation Address: 1515 CLAY ST SUITE 1400
Affiliation City: OAKLAND
Affiliation State: CA
Affiliation Country: Not reported
Affiliation Zip: Not reported
Affiliation Phone: ,

Z92
East
1/4-1/2
0.457 mi.
2414 ft.

THRIFTY OIL #063 / ARCO #9542
6129 TELEGRAPH AVE
OAKLAND, CA 94609

Site 3 of 3 in cluster Z

UST FINDER RELEASE **1029117777**
N/A

Relative:
Higher

Actual:
149 ft.

UST FINDER RELEASE:
Object ID: 41380
Facility ID: Not reported
Lust ID: CAT0600101366
Name: THRIFTY OIL #063 / ARCO #9542
Address: 6129 TELEGRAPH AVE

MAP FINDINGS

Map ID
Direction
Distance
Elevation | Site | Database(s) | EDR ID Number
EPA ID Number

THRIFTY OIL #063 / ARCO #9542 (Continued) **1029117777**

City,State,Zip:	OAKLAND, CA 94609
Address Match Type:	PointAddress
Reported Date:	Not reported
Status:	No Further Action
Substance:	Not reported
Population within 1500ft:	3588
Domestic Wells within 1500ft:	0
Land Use:	Developed, Medium Intensity
Within SPA:	No
SPA PWS Facility ID:	Not reported
SPA Water Type:	Not reported
SPA Facility Type:	Not reported
SPA HUC12:	Not reported
Within WHPA:	No
WHPA PWS Facility ID:	Not reported
WHPA Water Type:	Not reported
WHPA Facility Type:	Not reported
WHPA HUC12:	Not reported
Within 100yr Floodplain:	No
Tribe:	Not reported
EPA Region:	9
NFA Letter 1:	Not reported
NFA Letter 2:	Not reported
NFA Letter 3:	Not reported
NFA Letter 4:	Not reported
Closed With Residual Contaminate:	Not reported
Coordinate Source:	Geocode
X Coord:	-122.26091
Y Coord:	37.8476400000001
Latitude:	37.8476399999999
Longitude:	-122.260909999999

AA93 **CHEVRON #306799** **UST FINDER RELEASE** **1028933153**
SW **5815 MARKET STREET** **N/A**
1/4-1/2 **OAKLAND, CA 94608**
0.459 mi.
2425 ft. **Site 1 of 2 in cluster AA**

Relative: **Lower**
Actual: **70 ft.**

UST FINDER RELEASE:

Object ID:	41022
Facility ID:	Not reported
Lust ID:	CAT10000009600
Name:	CHEVRON #306799
Address:	5815 MARKET STREET
City,State,Zip:	OAKLAND, CA 94608
Address Match Type:	PointAddress
Reported Date:	Not reported
Status:	Open
Substance:	Not reported
Population within 1500ft:	3309
Domestic Wells within 1500ft:	0
Land Use:	Developed, Medium Intensity
Within SPA:	No
SPA PWS Facility ID:	Not reported
SPA Water Type:	Not reported
SPA Facility Type:	Not reported
SPA HUC12:	Not reported
Within WHPA:	No

Map ID
Direction
Distance
Elevation | Site | MAP FINDINGS | Database(s) | EDR ID Number
EPA ID Number

CHEVRON #306799 (Continued) **1028933153**

WHPA PWS Facility ID:	Not reported
WHPA Water Type:	Not reported
WHPA Facility Type:	Not reported
WHPA HUC12:	Not reported
Within 100yr Floodplain:	No
Tribe:	Not reported
EPA Region:	9
NFA Letter 1:	Not reported
NFA Letter 2:	Not reported
NFA Letter 3:	Not reported
NFA Letter 4:	Not reported
Closed With Residual Contaminate:	Not reported
Coordinate Source:	Geocode
X Coord:	-122.275
Y Coord:	37.8435200000001
Latitude:	37.8435199999999
Longitude:	-122.275

AA94 **CHEVRON #306799** **LUST** **S118872778**
SW **5815 MARKET STREET** **Alameda County CS** **N/A**
1/4-1/2 **OAKLAND, CA 94608** **Cortese**
0.459 mi. **CERS**
2425 ft. **Site 2 of 2 in cluster AA**

Relative:
Lower

Actual:
70 ft.

LUST:

Name:	CHEVRON #306799
Address:	5815 MARKET STREET
City,State,Zip:	OAKLAND, CA 94608
Lead Agency:	ALAMEDA COUNTY LOP
Case Type:	LUST Cleanup Site

Geo Track:

Global Id:	T10000009600
Latitude:	37.8435
Longitude:	-122.27515
Status:	Open - Site Assessment
Status Date:	11/10/2016
Case Worker:	NL
RB Case Number:	Not reported
Local Agency:	ALAMEDA COUNTY LOP
File Location:	All Files are on GeoTracker or in the Local Agency Database
Local Case Number:	RO0003224
Potential Media Affect:	Other Groundwater (uses other than drinking water), Soil, Under Investigation
Potential Contaminants of Concern:	Acetone, Benzene, Diesel, Ethylbenzene, Gasoline, MTBE / TBA / Other Fuel Oxygenates, Naphthalene, Toluene, Waste Oil / Motor / Hydraulic / Lubricating, Xylene
EPA Region:	9
Coordinate Source:	Manual Entry on Screens
Quantity Released Gallons:	Not reported
Begin Date:	01/27/2006
Leak Reported Date:	01/27/2006
How Discovered:	Site Assessment/Site Investigation
How Discovered Description:	Not reported
Discharge Source:	Other
Discharge Cause:	Other
Stop Method:	Other Means
Stop Description:	Not reported

CHEVRON #306799 (Continued) **S118872778**

No Further Action Date:	Not reported
CA Water Watershed Name:	Bay Bridges - Berkeley (203.30)
Dwr Groundwater Subbasin Name:	Santa Clara Valley - East Bay Plain (2-009.04)
Disadvantaged Community:	Disadvantaged Community
CA Enviroscreen 3 Score:	66-70%
CA Enviroscreen 4 Score:	70-75%
Military DOD Site:	No
Facility Project Subtype:	Not reported
RWQCB Region:	SAN FRANCISCO BAY RWQCB (REGION 2)
Claim Number:	Not reported
Claim Status:	Not reported
Site History:	Not all historic documents for the fuel leak case may be available on GeoTracker. A more complete historic case file for this site is located on the Alameda County Environmental Health website at

occupied by a car wash. A retail gasoline service station was reported to have operated on the property from at least 1954 until about 1976. Chevron has been contractually obligated to provide investigation and cleanup at the subject site. This case was opened in 2016 following an inquiry to ACDEH from a property owner representative regarding the status of investigation and cleanup activities. Following the station closure, the underground storage tanks (USTs) and appurtenant piping and dispensers were reportedly removed. In January 2006, four soil bores, SB1 thru SB4, were advanced to a depth of 15- to 21 feet bgs for the recovery of soil and GGW samples. Laboratory analysis of soil samples were reported to include up to 320 mg/kg TPHg, 1.6 mg/kg benzene, and 3.6 mg/kg ethyl benzene. Laboratory analysis of GGW samples were reported to include up to 7,400 ug/L TPHg, 370 ug/L benzene, and 250 ug/L ethyl benzene with MTBE and naphthalene reported to 14 ug/L and 230 ug/L, respectively. A heavy hydrocarbon LNAPL was observed in one soil bore (SB-4). The results of the investigation indicated an unauthorized release occurred at the site, resulting in opening this fuel leak case. Previous environmental investigations included the installation of six (6) groundwater monitoring wells in March 2006 for the Chevron Environmental Management Company. Since 2017 the six on-site wells have undergone quarterly monitoring after a nine year hiatus. The maximum concentrations reported in groundwater since monitoring resumed in 2017 are 520 and 150 micrograms per liter (ug/L) for total petroleum hydrocarbons (TPH) as gasoline (TPHg) and TPH as diesel (TPHd), respectively, 9.4 ug/L benzene and 1.0 ug/L ethyl benzene. The maximum concentration of MTBE reported since groundwater monitoring resumed in 2017 is 0.8 ug/L. Analysis of water from the most recent event (January 15, 2019) indicates well MW-2 has the highest TPHg concentration (520 ug/L). As there are no down gradient wells to support plume definition in the direction from the tank pit beyond MW-2, the plume is undefined. ACDEH observes that since the resumption of groundwater monitoring in 2017 well MW-2 is demonstrating increasing concentration trends for TPHg and TPHd. Groundwater at the site ranges from 1.88 feet bgs (MW-4 on 4/18/2018) to 8.61 feet (MW-4 on 10/31/2017). In 2019 a sensitive receptor survey was conducted.

LUST:

Global Id:	T10000009600
Contact Type:	Local Agency Caseworker - Primary Caseworker
Contact Name:	NOEL LINER

CHEVRON #306799 (Continued) **S118872778**

Organization Name: ALAMEDA COUNTY LOP
Address: 1131 Harbor Bay Parkway
City: ALAMEDA
Email: noel.liner@acgov.org
Phone Number: 5105676876

Global Id: T10000009600
Contact Type: Regional Board Caseworker
Contact Name: Regional Water Board
Organization Name: SAN FRANCISCO BAY RWQCB (REGION 2)
Address: 1515 CLAY ST SUITE 1400
City: OAKLAND
Email: Not reported
Phone Number: Not reported

LUST:
Global Id: T10000009600
Action Type: ENFORCEMENT
Date: 11/17/2016
Action: Notice of Responsibility - #20161117

Global Id: T10000009600
Action Type: ENFORCEMENT
Date: 04/05/2017
Action: Notice of Responsibility - #20170405

Global Id: T10000009600
Action Type: ENFORCEMENT
Date: 01/12/2017
Action: Staff Letter - #20170112

Global Id: T10000009600
Action Type: ENFORCEMENT
Date: 02/13/2024
Action: Staff Letter

Global Id: T10000009600
Action Type: RESPONSE
Date: 11/08/2021
Action: Monitoring Report - Quarterly

Global Id: T10000009600
Action Type: RESPONSE
Date: 04/26/2019
Action: Soil and Water Investigation Workplan - Addendum - Regulator Responded

Global Id: T10000009600
Action Type: RESPONSE
Date: 02/06/2019
Action: Site Investigation Workplan - Regulator Responded

Global Id: T10000009600
Action Type: RESPONSE
Date: 04/26/2019
Action: Soil and Water Investigation Workplan - Addendum - Regulator Responded

Global Id: T10000009600

Map ID
Direction
Distance
Elevation | Site | MAP FINDINGS | Database(s) | EDR ID Number
EPA ID Number

CHEVRON #306799 (Continued) **S118872778**

Action Type: RESPONSE
Date: 11/19/2019
Action: Soil and Water Investigation Workplan - Regulator Responded

Global Id: T10000009600
Action Type: RESPONSE
Date: 10/10/2019
Action: Email Correspondence - Regulator Responded

Global Id: T10000009600
Action Type: RESPONSE
Date: 01/15/2024
Action: Vapor Intrusion Investigation Workplan - Regulator Responded

Global Id: T10000009600
Action Type: RESPONSE
Date: 01/30/2023
Action: Vapor Intrusion Investigation Workplan - Regulator Responded

Global Id: T10000009600
Action Type: RESPONSE
Date: 09/01/2023
Action: Vapor Intrusion Investigation Report - Regulator Responded

Global Id: T10000009600
Action Type: ENFORCEMENT
Date: 07/03/2024
Action: Meeting

Global Id: T10000009600
Action Type: RESPONSE
Date: 07/20/2018
Action: Electronic Reporting Submittal Due

Global Id: T10000009600
Action Type: RESPONSE
Date: 07/25/2018
Action: Conceptual Site Model

Global Id: T10000009600
Action Type: RESPONSE
Date: 04/10/2019
Action: Electronic Reporting Submittal Due

Global Id: T10000009600
Action Type: RESPONSE
Date: 05/15/2024
Action: Vapor Intrusion Investigation Report

Global Id: T10000009600
Action Type: RESPONSE
Date: 11/20/2023
Action: Monitoring Report - Semi-Annually

Global Id: T10000009600
Action Type: RESPONSE
Date: 06/06/2023

CHEVRON #306799 (Continued) **S118872778**

Action: Monitoring Report - Semi-Annually

Global Id: T10000009600
Action Type: RESPONSE
Date: 07/10/2024
Action: Correspondence

Global Id: T10000009600
Action Type: ENFORCEMENT
Date: 08/26/2019
Action: Staff Letter - #20190826

Global Id: T10000009600
Action Type: ENFORCEMENT
Date: 10/29/2019
Action: Staff Letter - #20191029

Global Id: T10000009600
Action Type: ENFORCEMENT
Date: 06/20/2019
Action: Meeting - #20190620

Global Id: T10000009600
Action Type: RESPONSE
Date: 04/13/2018
Action: Email Correspondence

Global Id: T10000009600
Action Type: RESPONSE
Date: 01/28/2020
Action: Email Correspondence

Global Id: T10000009600
Action Type: RESPONSE
Date: 11/27/2019
Action: Email Correspondence

Global Id: T10000009600
Action Type: RESPONSE
Date: 01/28/2020
Action: Soil and Water Investigation Report

Global Id: T10000009600
Action Type: RESPONSE
Date: 04/13/2018
Action: Electronic Reporting Submittal Due

Global Id: T10000009600
Action Type: RESPONSE
Date: 04/30/2018
Action: Electronic Reporting Submittal Due

Global Id: T10000009600
Action Type: RESPONSE
Date: 05/29/2018
Action: Conceptual Site Model

CHEVRON #306799 (Continued) **S118872778**

Global Id: T10000009600
Action Type: RESPONSE
Date: 07/20/2018
Action: Email Correspondence

Global Id: T10000009600
Action Type: RESPONSE
Date: 04/10/2019
Action: Email Correspondence

Global Id: T10000009600
Action Type: RESPONSE
Date: 11/22/2017
Action: Email Correspondence

Global Id: T10000009600
Action Type: RESPONSE
Date: 09/05/2018
Action: Email Correspondence

Global Id: T10000009600
Action Type: RESPONSE
Date: 08/22/2017
Action: Soil and Water Investigation Workplan

Global Id: T10000009600
Action Type: RESPONSE
Date: 04/04/2018
Action: Email Correspondence

Global Id: T10000009600
Action Type: RESPONSE
Date: 04/30/2018
Action: Email Correspondence

Global Id: T10000009600
Action Type: RESPONSE
Date: 02/07/2017
Action: Correspondence

Global Id: T10000009600
Action Type: ENFORCEMENT
Date: 06/12/2019
Action: Staff Letter - #20190612

Global Id: T10000009600
Action Type: ENFORCEMENT
Date: 11/17/2022
Action: Staff Letter

Global Id: T10000009600
Action Type: Other
Date: 01/27/2006
Action: Leak Reported

Global Id: T10000009600
Action Type: RESPONSE

CHEVRON #306799 (Continued) **S118872778**

Date: 10/10/2019
Action: Email Correspondence

Global Id: T10000009600
Action Type: RESPONSE
Date: 02/28/2017
Action: Electronic Reporting Submittal Due

Global Id: T10000009600
Action Type: ENFORCEMENT
Date: 06/22/2017
Action: Staff Letter - #20170622

Global Id: T10000009600
Action Type: ENFORCEMENT
Date: 07/10/2018
Action: Staff Letter - #20180710

Global Id: T10000009600
Action Type: ENFORCEMENT
Date: 09/06/2018
Action: Email Correspondence - #20180906

Global Id: T10000009600
Action Type: ENFORCEMENT
Date: 02/08/2019
Action: Email Correspondence - #20190208

Global Id: T10000009600
Action Type: ENFORCEMENT
Date: 03/29/2018
Action: Staff Letter - #20180329

Global Id: T10000009600
Action Type: ENFORCEMENT
Date: 03/02/2023
Action: Meeting

Global Id: T10000009600
Action Type: ENFORCEMENT
Date: 03/12/2019
Action: Staff Letter - #20190312

Global Id: T10000009600
Action Type: ENFORCEMENT
Date: 06/06/2018
Action: Staff Letter - #20180606

Global Id: T10000009600
Action Type: ENFORCEMENT
Date: 04/17/2023
Action: Staff Letter

Global Id: T10000009600
Action Type: ENFORCEMENT
Date: 01/24/2023
Action: Staff Letter

CHEVRON #306799 (Continued) **S118872778**

Global Id: T10000009600
Action Type: ENFORCEMENT
Date: 11/13/2023
Action: Staff Letter

Global Id: T10000009600
Action Type: ENFORCEMENT
Date: 08/20/2021
Action: Verbal Communication - #20210820

Global Id: T10000009600
Action Type: Other
Date: 01/27/2006
Action: Leak Discovery

LUST:
Global Id: T10000009600
Status: Open - Case Begin Date
Status Date: 01/27/2006

Global Id: T10000009600
Status: Open - Active
Status Date: 11/10/2016

Global Id: T10000009600
Status: Open - Site Assessment
Status Date: 11/10/2016

Alameda County CS:
Name: 5815 MARKET ST
Address: 5815 MARKET ST
City,State,Zip: OAKLAND, CA 94608-
Status: Leak Confirmation
Record Id: RO0003224
PE: 5602
Facility Status: Leak Confirmation
Latitude: Not reported
Longitude: Not reported

CORTESE:
Name: CHEVRON #306799
Address: 5815 MARKET STREET
City,State,Zip: OAKLAND, CA 94608
Region: CORTESE
Envirostor Id: Not reported
Global ID: T10000009600
Site/Facility Type: LUST CLEANUP SITE
Cleanup Status: OPEN - SITE ASSESSMENT
Status Date: Not reported
Site Code: Not reported
Latitude: Not reported
Longitude: Not reported
Owner: Not reported
Enf Type: Not reported
Swat R: Not reported

Map ID
Direction
Distance
Elevation | Site | MAP FINDINGS | Database(s) | EDR ID Number
EPA ID Number

CHEVRON #306799 (Continued) **S118872778**

Flag:	active
Order No:	Not reported
Waste Discharge System No:	Not reported
Effective Date:	Not reported
Region 2:	Not reported
WID Id:	Not reported
Solid Waste Id No:	Not reported
Waste Management Uit Name:	Not reported
File Name:	Active Open

CERS:

Name:	CHEVRON #306799
Address:	5815 MARKET STREET
City,State,Zip:	OAKLAND, CA 94608
Site ID:	891704
CERS ID:	T10000009600
CERS Description:	Leaking Underground Storage Tank Cleanup Site

Affiliation:

Affiliation Type Desc:	Local Agency Caseworker
Entity Name:	NOEL LINER - ALAMEDA COUNTY LOP
Entity Title:	Not reported
Affiliation Address:	1131 Harbor Bay Parkway
Affiliation City:	ALAMEDA
Affiliation State:	CA
Affiliation Country:	Not reported
Affiliation Zip:	Not reported
Affiliation Phone:	5105676876,

W95 **ENTERPRISE CAR RENTAL** **UST FINDER RELEASE** **1028953011**
NNE **3001 SHATTUCK AVE** **N/A**
1/4-1/2 **BERKELEY, CA 0**
0.461 mi.
2435 ft. **Site 4 of 10 in cluster W**

Relative:
Higher

Actual:
148 ft.

UST FINDER RELEASE:

Object ID:	41249
Facility ID:	Not reported
Lust ID:	CAT0600191130
Name:	ENTERPRISE CAR RENTAL
Address:	3001 SHATTUCK AVE
City,State,Zip:	BERKELEY, CA 0
Address Match Type:	PointAddress
Reported Date:	Not reported
Status:	No Further Action
Substance:	Not reported
Population within 1500ft:	3735
Domestic Wells within 1500ft:	0
Land Use:	Developed, Medium Intensity
Within SPA:	No
SPA PWS Facility ID:	Not reported
SPA Water Type:	Not reported
SPA Facility Type:	Not reported
SPA HUC12:	Not reported
Within WHPA:	No
WHPA PWS Facility ID:	Not reported
WHPA Water Type:	Not reported

Map ID
Direction
Distance
Elevation

MAP FINDINGS

Site

Database(s)

EDR ID Number
EPA ID Number

ENTERPRISE CAR RENTAL (Continued) **1028953011**

WHPA Facility Type:	Not reported
WHPA HUC12:	Not reported
Within 100yr Floodplain:	No
Tribe:	Not reported
EPA Region:	9
NFA Letter 1:	Not reported
NFA Letter 2:	Not reported
NFA Letter 3:	Not reported
NFA Letter 4:	Not reported
Closed With Residual Contaminate:	Not reported
Coordinate Source:	Geocode
X Coord:	-122.26646
Y Coord:	37.8550500000001
Latitude:	37.8550499999999
Longitude:	-122.266459999999

W96 **ENTERPRISE CAR RENTAL** **LUST** **S105194669**
NNE **3001 SHATTUCK AVE** **Cortese** **N/A**
1/4-1/2 **BERKELEY, CA 94705** **CERS**
0.461 mi.
2435 ft. **Site 5 of 10 in cluster W**

Relative:
Higher

Actual:
148 ft.

LUST:

Name:	ENTERPRISE CAR RENTAL
Address:	3001 SHATTUCK AVE
City,State,Zip:	BERKELEY, CA 94705-
Lead Agency:	BERKELEY, CITY OF
Case Type:	LUST Cleanup Site

Geo Track:

Global Id:	T0600191130
Latitude:	37.8550899
Longitude:	-122.266174
Status:	Completed - Case Closed
Status Date:	04/20/2001
Case Worker:	GAF
RB Case Number:	01-2523
Local Agency:	BERKELEY, CITY OF
File Location:	Not reported
Local Case Number:	02-301-001
Potential Media Affect:	Under Investigation
Potential Contaminants of Concern:	Gasoline
EPA Region:	9
Coordinate Source:	Google Geocode
Quantity Released Gallons:	Not reported
Begin Date:	04/13/2001
Leak Reported Date:	04/13/2001
How Discovered:	Tank Closure
How Discovered Description:	Not reported
Discharge Source:	Other
Discharge Cause:	Unknown
Stop Method:	Not reported
Stop Description:	Not reported
No Further Action Date:	04/20/2001
CA Water Watershed Name:	Bay Bridges - Berkeley (203.30)
Dwr Groundwater Subbasin Name:	Santa Clara Valley - East Bay Plain (2-009.04)
Disadvantaged Community:	Not reported
CA Enviroscreen 3 Score:	21-25%

Map ID
Direction
Distance
Elevation | Site | MAP FINDINGS | Database(s) | EDR ID Number
EPA ID Number

ENTERPRISE CAR RENTAL (Continued) **S105194669**

CA Enviroscreen 4 Score: 30-35%
Military DOD Site: No
Facility Project Subtype: Not reported
RWQCB Region: SAN FRANCISCO BAY RWQCB (REGION 2)
Claim Number: Not reported
Claim Status: Not reported
Site History: Not reported

LUST:
Global Id: T0600191130
Contact Type: Local Agency Caseworker - Primary Caseworker
Contact Name: GEOFFERY FIEDLER
Organization Name: BERKELEY, CITY OF
Address: 2118 MILVIA STREET 3RD FLOOR
City: BERKELEY
Email: gfiedler@ci.berkeley.ca.us
Phone Number: Not reported

Global Id: T0600191130
Contact Type: Regional Board Caseworker
Contact Name: Regional Water Board
Organization Name: SAN FRANCISCO BAY RWQCB (REGION 2)
Address: 1515 CLAY ST SUITE 1400
City: OAKLAND
Email: Not reported
Phone Number: Not reported

LUST:
Global Id: T0600191130
Action Type: Other
Date: 04/13/2001
Action: Leak Reported

LUST:
Global Id: T0600191130
Status: Open - Case Begin Date
Status Date: 04/13/2001

Global Id: T0600191130
Status: Completed - Case Closed
Status Date: 04/20/2001

LUST REG 2:
Region: 2
Facility Id: 01-2523
Facility Status: Case Closed
Case Number: 02-301-001
How Discovered: Tank Closure
Leak Cause: UNK
Leak Source: UNK
Date Leak Confirmed: Not reported
Oversight Program: LUST
Prelim. Site Assesment Wokplan Submitted: Not reported
Preliminary Site Assesment Began: Not reported
Pollution Characterization Began: Not reported

Map ID
Direction
Distance
Elevation Site

MAP FINDINGS

Database(s) EDR ID Number EPA ID Number

ENTERPRISE CAR RENTAL (Continued) **S105194669**

Pollution Remediation Plan Submitted: Not reported
Date Remediation Action Underway: Not reported
Date Post Remedial Action Monitoring Began: Not reported

CORTESE:
Name: ENTERPRISE CAR RENTAL
Address: 3001 SHATTUCK AVE
City,State,Zip: BERKELEY, CA
Region: CORTESE
Envirostor Id: Not reported
Global ID: T0600191130
Site/Facility Type: LUST CLEANUP SITE
Cleanup Status: COMPLETED - CASE CLOSED
Status Date: Not reported
Site Code: Not reported
Latitude: Not reported
Longitude: Not reported
Owner: Not reported
Enf Type: Not reported
Swat R: Not reported
Flag: active
Order No: Not reported
Waste Discharge System No: Not reported
Effective Date: Not reported
Region 2: Not reported
WID Id: Not reported
Solid Waste Id No: Not reported
Waste Management Uit Name: Not reported
File Name: Active Open

CERS:
Name: ENTERPRISE CAR RENTAL
Address: 3001 SHATTUCK AVE
City,State,Zip: BERKELEY, CA 94705-
Site ID: 882319
CERS ID: T0600191130
CERS Description: Leaking Underground Storage Tank Cleanup Site

Affiliation:
Affiliation Type Desc: Local Agency Caseworker
Entity Name: GEOFFERY FIEDLER - BERKELEY, CITY OF
Entity Title: Not reported
Affiliation Address: 2118 MILVIA STREET 3RD FLOOR
Affiliation City: BERKELEY
Affiliation State: CA
Affiliation Country: Not reported
Affiliation Zip: Not reported
Affiliation Phone: ,

Affiliation Type Desc: Regional Board Caseworker
Entity Name: Regional Water Board - SAN FRANCISCO BAY RWQCB (REGION 2)
Entity Title: Not reported
Affiliation Address: 1515 CLAY ST SUITE 1400
Affiliation City: OAKLAND
Affiliation State: CA
Affiliation Country: Not reported
Affiliation Zip: Not reported

MAP FINDINGS

Map ID
Direction
Distance
Elevation | Site | Database(s) | EDR ID Number
EPA ID Number

ENTERPRISE CAR RENTAL (Continued) **S105194669**

Affiliation Phone: ,

X97 **MAUDELLE MILLER SHIREK COMMUNITY** **CPS-SLIC** **S132515942**
North **2925 ADELINE STREET** **N/A**
1/4-1/2 **BERKELEY, CA 94703**
0.465 mi.
2457 ft. **Site 2 of 4 in cluster X**

Relative:
Higher

Actual:
134 ft.

CPS-SLIC:

Name:	MAUDELLE MILLER SHIREK COMMUNITY
Address:	2925 ADELINE STREET
City,State,Zip:	BERKELEY, CA 94703
Region:	STATE
Facility Status:	**Open - Long Term Management**
Status Date:	10/07/2024
Global Id:	T10000022863
Lead Agency:	ALAMEDA COUNTY LOP
Lead Agency Case Number:	RO0003657
Latitude:	37.85544
Longitude:	-122.26836
Case Type:	Cleanup Program Site
Case Worker:	DY
Local Agency:	ALAMEDA COUNTY LOP
RB Case Number:	Not reported
File Location:	Not reported
Potential Media Affected:	Not reported
Potential Contaminants of Concern:	Not reported
EPA Region:	9
Coordinate Source:	Not reported
Quantity Released Gallons:	Not reported
Begin Date:	10/07/2024
Leak Reported Date:	Not reported
How Discovered:	Not reported
How Discovered Description:	Not reported
Discharge Source:	Not reported
Discharge Cause:	Not reported
Stop Method:	Not reported
Stop Description:	Not reported
No Further Action Date:	Not reported
CA Water Watershed Name:	Not reported
Dwr Groundwater Subbasin Name:	Not reported
Disadvantaged Community:	Not reported
CA Enviroscreen 3 Score:	21-25%
CA Enviroscreen 4 Score:	25-30%
Military DOD Site:	No
Facility Project Subtype:	Not reported
RWQCB Region:	SAN FRANCISCO BAY RWQCB (REGION 2)
Claim No:	Not reported
Claim Status:	Not reported
Site History:	Not reported

Click here to access the California GeoTracker records for this facility:

MAP FINDINGS

Map ID / Direction / Distance / Elevation	Site	Database(s)	EDR ID Number / EPA ID Number
AB98	**CHEVRON**	**UST FINDER RELEASE**	**1028935125**
West	**3250 SACRAMENTO ST**		**N/A**
1/4-1/2	**BERKELEY, CA 94705**		
0.469 mi.			
2474 ft.	**Site 1 of 4 in cluster AB**		

Relative: **Lower**

Actual: **67 ft.**

UST FINDER RELEASE:

Object ID:	40931
Facility ID:	Not reported
Lust ID:	CAT0600100332
Name:	CHEVRON
Address:	3250 SACRAMENTO ST
City,State,Zip:	BERKELEY, CA 94705
Address Match Type:	PointAddress
Reported Date:	Not reported
Status:	No Further Action
Substance:	Not reported
Population within 1500ft:	4426
Domestic Wells within 1500ft:	0
Land Use:	Developed, Medium Intensity
Within SPA:	No
SPA PWS Facility ID:	Not reported
SPA Water Type:	Not reported
SPA Facility Type:	Not reported
SPA HUC12:	Not reported
Within WHPA:	No
WHPA PWS Facility ID:	Not reported
WHPA Water Type:	Not reported
WHPA Facility Type:	Not reported
WHPA HUC12:	Not reported
Within 100yr Floodplain:	No
Tribe:	Not reported
EPA Region:	9
NFA Letter 1:	Not reported
NFA Letter 2:	Not reported
NFA Letter 3:	Not reported
NFA Letter 4:	Not reported
Closed With Residual Contaminate:	Not reported
Coordinate Source:	Geocode
X Coord:	-122.27793
Y Coord:	37.8481400000001
Latitude:	37.84814
Longitude:	-122.277929999999

Map ID / Direction / Distance / Elevation	Site	Database(s)	EDR ID Number / EPA ID Number
AB99	**LIFELONG MEDICAL CARE**	**ENVIROSTOR**	**S118756495**
West	**3250 SACRAMENTO STREET**		**N/A**
1/4-1/2	**BERKELEY, CA 94702**		
0.469 mi.			
2474 ft.	**Site 2 of 4 in cluster AB**		

Relative: **Lower**

Actual: **67 ft.**

ENVIROSTOR:

Name:	LIFELONG MEDICAL CARE
Address:	3250 SACRAMENTO STREET
City,State,Zip:	BERKELEY, CA 94702
Facility ID:	01800001
Status:	No Action Required
Status Date:	10/10/1997
Site Code:	201030
Site Type:	Calmortgage
Site Type Detailed:	Calmortgage

Map ID
Direction
Distance
Elevation | Site | MAP FINDINGS | Database(s) | EDR ID Number
EPA ID Number

LIFELONG MEDICAL CARE (Continued) **S118756495**

Acres:	0
NPL:	NO
Regulatory Agencies:	SMBRP
Lead Agency:	SMBRP
Program Manager:	Not reported
Supervisor:	Juan Peng
Division Branch:	Cleanup Sacramento
Assembly:	14
Senate:	07
Special Program:	Not reported
Restricted Use:	NO
Site Mgmt Req:	NONE SPECIFIED
Funding:	CalMortgage
Latitude:	37.84811
Longitude:	-122.2782
APN:	NONE SPECIFIED
Past Use:	NONE
Potential COC:	NONE SPECIFIED No Contaminants found
Confirmed COC:	No Contaminants found
Potential Description:	NMA
Alias Name:	201030
Alias Type:	Project Code (Site Code)
Alias Name:	01800001
Alias Type:	Envirostor ID Number

Completed Info:

Completed Area Name:	PROJECT WIDE
Completed Sub Area Name:	Not reported
Completed Document Type:	Phase 1
Completed Date:	10/10/1997
Comments:	Pursuant to the MOU, DTSC has reviewed a risk assessment and other documents for the Lifelong Medical Care (LMC) facility. The propery, owned by LMC, is a vacant lot which was formerly the site of a Chevron service station. The underground tanks have been removed per City of Berkeley oversight. A risk assessment has been completed and approved by the City of Berkeley and Alameda County. An Indemnification Agreement has been signed by Chevron. A Supplemental Phase I Environmental Assessment was prepared by DTSC and concluded that no action was needed for this property, there is no contamination on the property.

Future Area Name:	Not reported
Future Sub Area Name:	Not reported
Future Document Type:	Not reported
Future Due Date:	Not reported
Schedule Area Name:	Not reported
Schedule Sub Area Name:	Not reported
Schedule Document Type:	Not reported
Schedule Due Date:	Not reported
Schedule Revised Date:	Not reported

Map ID
Direction
Distance
Elevation

MAP FINDINGS

Site

Database(s)

EDR ID Number
EPA ID Number

AB100
West
1/4-1/2
0.469 mi.
2474 ft.

CHEVRON
3250 SACRAMENTO ST
BERKELEY, CA 94705

Site 3 of 4 in cluster AB

LUST
Cortese
CERS

S105030469
N/A

Relative:
Lower

Actual:
67 ft.

LUST REG 2:

Region:	2
Facility Id:	01-0360
Facility Status:	Case Closed
Case Number:	01-0360
How Discovered:	Tank Closure
Leak Cause:	Structure Failure
Leak Source:	Tank
Date Leak Confirmed:	8/14/1992
Oversight Program:	LUST
Prelim. Site Assesment Wokplan Submitted:	Not reported
Preliminary Site Assesment Began:	9/1/1992
Pollution Characterization Began:	Not reported
Pollution Remediation Plan Submitted:	Not reported
Date Remediation Action Underway:	Not reported
Date Post Remedial Action Monitoring Began:	Not reported

CORTESE:

Name:	CHEVRON
Address:	3250 SACRAMENTO ST
City,State,Zip:	BERKELEY, CA 94705
Region:	CORTESE
Envirostor Id:	Not reported
Global ID:	T0600100332
Site/Facility Type:	LUST CLEANUP SITE
Cleanup Status:	COMPLETED - CASE CLOSED
Status Date:	Not reported
Site Code:	Not reported
Latitude:	Not reported
Longitude:	Not reported
Owner:	Not reported
Enf Type:	Not reported
Swat R:	Not reported
Flag:	active
Order No:	Not reported
Waste Discharge System No:	Not reported
Effective Date:	Not reported
Region 2:	Not reported
WID Id:	Not reported
Solid Waste Id No:	Not reported
Waste Management Uit Name:	Not reported
File Name:	Active Open

CERS:

Name:	CHEVRON
Address:	3250 SACRAMENTO ST
City,State,Zip:	BERKELEY, CA 94705
Site ID:	880669
CERS ID:	T0600100332
CERS Description:	Leaking Underground Storage Tank Cleanup Site

Affiliation:

Affiliation Type Desc:	Local Agency Caseworker

Map ID
Direction
Distance
Elevation | Site | MAP FINDINGS | Database(s) | EDR ID Number
EPA ID Number

CHEVRON (Continued) **S105030469**

Entity Name:	GEOFFERY FIEDLER - BERKELEY, CITY OF
Entity Title:	Not reported
Affiliation Address:	2118 MILVIA STREET 3RD FLOOR
Affiliation City:	BERKELEY
Affiliation State:	CA
Affiliation Country:	Not reported
Affiliation Zip:	Not reported
Affiliation Phone:	,
Affiliation Type Desc:	Regional Board Caseworker
Entity Name:	Regional Water Board - SAN FRANCISCO BAY RWQCB (REGION 2)
Entity Title:	Not reported
Affiliation Address:	1515 CLAY ST SUITE 1400
Affiliation City:	OAKLAND
Affiliation State:	CA
Affiliation Country:	Not reported
Affiliation Zip:	Not reported
Affiliation Phone:	,

AB101 **CHEVRON** **LUST** **S110060535**
West **3250 SACRAMENTO** **HIST CORTESE** **N/A**
1/4-1/2 **BERKELEY, CA 94705**
0.469 mi.
2474 ft. **Site 4 of 4 in cluster AB**

Relative:
Lower

Actual:
67 ft.

LUST:

Name:	CHEVRON
Address:	3250 SACRAMENTO ST
City,State,Zip:	BERKELEY, CA 94705
Lead Agency:	SAN FRANCISCO BAY RWQCB (REGION 2)
Case Type:	LUST Cleanup Site
Geo Track:	
Global Id:	T0600100332
Latitude:	37.8483255
Longitude:	-122.2779383
Status:	Completed - Case Closed
Status Date:	06/25/1999
Case Worker:	UUU
RB Case Number:	01-0360
Local Agency:	BERKELEY, CITY OF
File Location:	Not reported
Local Case Number:	01-0360
Potential Media Affect:	Other Groundwater (uses other than drinking water)
Potential Contaminants of Concern:	Gasoline
EPA Region:	9
Coordinate Source:	Google Geocode
Quantity Released Gallons:	Not reported
Begin Date:	08/11/1992
Leak Reported Date:	08/11/1992
How Discovered:	Tank Closure
How Discovered Description:	Not reported
Discharge Source:	Tank
Discharge Cause:	Physc / Mech Damage
Stop Method:	Not reported
Stop Description:	Not reported
No Further Action Date:	06/25/1999

CHEVRON (Continued) **S110060535**

CA Water Watershed Name:	Bay Bridges - Berkeley (203.30)
Dwr Groundwater Subbasin Name:	Santa Clara Valley - East Bay Plain (2-009.04)
Disadvantaged Community:	Not reported
CA Enviroscreen 3 Score:	46-50%
CA Enviroscreen 4 Score:	45-50%
Military DOD Site:	No
Facility Project Subtype:	Not reported
RWQCB Region:	SAN FRANCISCO BAY RWQCB (REGION 2)
Claim Number:	8326
Claim Status:	Active
Site History:	Not reported

LUST:

Global Id:	T0600100332
Contact Type:	Local Agency Caseworker
Contact Name:	GEOFFERY FIEDLER
Organization Name:	BERKELEY, CITY OF
Address:	2118 MILVIA STREET 3RD FLOOR
City:	BERKELEY
Email:	gfiedler@ci.berkeley.ca.us
Phone Number:	Not reported

Global Id:	T0600100332
Contact Type:	Regional Board Caseworker - Primary Caseworker
Contact Name:	Regional Water Board
Organization Name:	SAN FRANCISCO BAY RWQCB (REGION 2)
Address:	1515 CLAY ST SUITE 1400
City:	OAKLAND
Email:	Not reported
Phone Number:	Not reported

LUST:

Global Id:	T0600100332
Action Type:	Other
Date:	08/11/1992
Action:	Leak Discovery

Global Id:	T0600100332
Action Type:	RESPONSE
Date:	03/12/1993
Action:	Other Report / Document

Global Id:	T0600100332
Action Type:	RESPONSE
Date:	01/12/1993
Action:	Correspondence

Global Id:	T0600100332
Action Type:	RESPONSE
Date:	02/24/1993
Action:	Correspondence

Global Id:	T0600100332
Action Type:	RESPONSE
Date:	03/15/1993
Action:	Correspondence

Map ID
Direction
Distance
Elevation | Site | MAP FINDINGS | Database(s) | EDR ID Number
EPA ID Number

CHEVRON (Continued) **S110060535**

Global Id: T0600100332
Action Type: RESPONSE
Date: 08/26/1993
Action: Correspondence

Global Id: T0600100332
Action Type: RESPONSE
Date: 12/31/1992
Action: Correspondence

Global Id: T0600100332
Action Type: RESPONSE
Date: 11/28/1994
Action: Monitoring Report - Quarterly

Global Id: T0600100332
Action Type: RESPONSE
Date: 01/07/1992
Action: Remedial Progress Report

Global Id: T0600100332
Action Type: RESPONSE
Date: 03/23/1994
Action: Monitoring Report - Quarterly

Global Id: T0600100332
Action Type: RESPONSE
Date: 09/18/1997
Action: Monitoring Report - Semi-Annually

Global Id: T0600100332
Action Type: RESPONSE
Date: 12/23/1993
Action: Other Report / Document

Global Id: T0600100332
Action Type: RESPONSE
Date: 04/26/1993
Action: Correspondence

Global Id: T0600100332
Action Type: RESPONSE
Date: 08/30/1993
Action: Other Workplan

Global Id: T0600100332
Action Type: RESPONSE
Date: 02/03/1993
Action: Correspondence

Global Id: T0600100332
Action Type: RESPONSE
Date: 04/01/1993
Action: Correspondence

Global Id: T0600100332
Action Type: RESPONSE

CHEVRON (Continued) **S110060535**

Date: 06/18/1993
Action: Other Workplan

Global Id: T0600100332
Action Type: RESPONSE
Date: 08/10/1992
Action: Other Report / Document

Global Id: T0600100332
Action Type: RESPONSE
Date: 03/26/1993
Action: Correspondence

Global Id: T0600100332
Action Type: RESPONSE
Date: 01/14/1987
Action: Other Report / Document

Global Id: T0600100332
Action Type: RESPONSE
Date: 03/18/2010
Action: Other Report / Document

Global Id: T0600100332
Action Type: RESPONSE
Date: 07/02/1993
Action: Other Report / Document

Global Id: T0600100332
Action Type: RESPONSE
Date: 12/09/1992
Action: Correspondence

Global Id: T0600100332
Action Type: RESPONSE
Date: 05/14/1996
Action: Monitoring Report - Other

Global Id: T0600100332
Action Type: RESPONSE
Date: 03/02/1993
Action: Correspondence

Global Id: T0600100332
Action Type: RESPONSE
Date: 03/11/1993
Action: Correspondence

Global Id: T0600100332
Action Type: RESPONSE
Date: 08/17/1992
Action: Other Report / Document

Global Id: T0600100332
Action Type: RESPONSE
Date: 03/29/1993
Action: Correspondence

Map ID
Direction
Distance
Elevation | Site | MAP FINDINGS | Database(s) | EDR ID Number
EPA ID Number

CHEVRON (Continued) **S110060535**

Global Id: T0600100332
Action Type: RESPONSE
Date: 08/24/1994
Action: Monitoring Report - Quarterly

Global Id: T0600100332
Action Type: RESPONSE
Date: 02/17/1993
Action: Correspondence

Global Id: T0600100332
Action Type: RESPONSE
Date: 05/17/1995
Action: Monitoring Report - Other

Global Id: T0600100332
Action Type: RESPONSE
Date: 08/10/1992
Action: Other Report / Document

Global Id: T0600100332
Action Type: RESPONSE
Date: 11/19/1993
Action: Risk Assessment Report

Global Id: T0600100332
Action Type: RESPONSE
Date: 02/03/1993
Action: Correspondence

Global Id: T0600100332
Action Type: RESPONSE
Date: 02/19/1993
Action: Correspondence

Global Id: T0600100332
Action Type: RESPONSE
Date: 12/10/1992
Action: Correspondence

Global Id: T0600100332
Action Type: RESPONSE
Date: 01/07/1993
Action: Correspondence

Global Id: T0600100332
Action Type: RESPONSE
Date: 01/20/1993
Action: Correspondence

Global Id: T0600100332
Action Type: RESPONSE
Date: 01/26/1993
Action: Correspondence

Global Id: T0600100332
Action Type: RESPONSE

CHEVRON (Continued) **S110060535**

Date: 02/03/1993
Action: Correspondence

Global Id: T0600100332
Action Type: RESPONSE
Date: 10/26/1992
Action: Correspondence

Global Id: T0600100332
Action Type: RESPONSE
Date: 04/01/1997
Action: Monitoring Report - Semi-Annually

Global Id: T0600100332
Action Type: RESPONSE
Date: 12/15/1992
Action: Correspondence

Global Id: T0600100332
Action Type: RESPONSE
Date: 10/01/1992
Action: Risk Assessment Report

Global Id: T0600100332
Action Type: RESPONSE
Date: 03/19/1993
Action: Correspondence

Global Id: T0600100332
Action Type: RESPONSE
Date: 03/26/1998
Action: Monitoring Report - Semi-Annually

Global Id: T0600100332
Action Type: RESPONSE
Date: 04/19/1993
Action: Correspondence

Global Id: T0600100332
Action Type: RESPONSE
Date: 09/15/1995
Action: Monitoring Report - Other

Global Id: T0600100332
Action Type: ENFORCEMENT
Date: 03/16/1993
Action: 13267 Requirement

Global Id: T0600100332
Action Type: ENFORCEMENT
Date: 09/14/1992
Action: Staff Letter

Global Id: T0600100332
Action Type: ENFORCEMENT
Date: 06/25/1999
Action: Closure Summary

CHEVRON (Continued) **S110060535**

Global Id: T0600100332
Action Type: ENFORCEMENT
Date: 03/16/1993
Action: Technical Correspondence / Assistance / Other

Global Id: T0600100332
Action Type: ENFORCEMENT
Date: 08/10/1992
Action: Staff Letter

Global Id: T0600100332
Action Type: ENFORCEMENT
Date: 10/23/1992
Action: Staff Letter

Global Id: T0600100332
Action Type: ENFORCEMENT
Date: 01/14/1993
Action: Notice of Violation

Global Id: T0600100332
Action Type: ENFORCEMENT
Date: 11/18/1992
Action: Staff Letter

Global Id: T0600100332
Action Type: ENFORCEMENT
Date: 03/30/1993
Action: Staff Letter

Global Id: T0600100332
Action Type: Other
Date: 08/11/1992
Action: Leak Reported

Global Id: T0600100332
Action Type: ENFORCEMENT
Date: 04/14/1993
Action: Technical Correspondence / Assistance / Other

Global Id: T0600100332
Action Type: ENFORCEMENT
Date: 02/05/1993
Action: Staff Letter

Global Id: T0600100332
Action Type: ENFORCEMENT
Date: 04/14/1993
Action: Staff Letter

Global Id: T0600100332
Action Type: ENFORCEMENT
Date: 09/16/1997
Action: Staff Letter

Global Id: T0600100332
Action Type: ENFORCEMENT

Map ID
Direction
Distance
Elevation

MAP FINDINGS

Site

Database(s)

EDR ID Number
EPA ID Number

CHEVRON (Continued) **S110060535**

Date: 09/24/1993
Action: Staff Letter

Global Id: T0600100332
Action Type: ENFORCEMENT
Date: 11/18/1992
Action: Staff Letter

Global Id: T0600100332
Action Type: Other
Date: 08/11/1992
Action: Leak Stopped

LUST:
Global Id: T0600100332
Status: Open - Case Begin Date
Status Date: 08/11/1992

Global Id: T0600100332
Status: Open - Site Assessment
Status Date: 08/14/1992

Global Id: T0600100332
Status: Open - Site Assessment
Status Date: 09/01/1992

Global Id: T0600100332
Status: Completed - Case Closed
Status Date: 06/25/1999

HIST CORTESE:
edr_fname: CHEVRON
edr_fadd1: 3250 SACRAMENTO
City,State,Zip: BERKELEY, CA 94705
Region: CORTESE
Facility County Code: 1
Reg By: LTNKA
Reg Id: 01-0360

W102 **SHELL** **LUST** **S100179385**
NNE **2996 SHATTUCK AVE** **SWEEPS UST** **N/A**
1/4-1/2 **BERKELEY, CA 94704** **Cortese**
0.469 mi. **HIST CORTESE**
2476 ft. **Site 6 of 10 in cluster W** **Notify 65**
CERS

Relative:
Higher

Actual:
146 ft.

LUST:
Name: FORMER SHELL
Address: 2996 SHATTUCK AVE
City,State,Zip: BERKELEY, CA 94704
Lead Agency: BERKELEY, CITY OF
Case Type: LUST Cleanup Site

Geo Track:
Global Id: T0600101247
Latitude: 37.855444484

SHELL (Continued) **S100179385**

Longitude:	-122.266674336
Status:	Completed - Case Closed
Status Date:	01/13/2013
Case Worker:	GAF
RB Case Number:	01-1352
Local Agency:	BERKELEY, CITY OF
File Location:	Local Agency
Local Case Number:	01-1352
Potential Media Affect:	Other Groundwater (uses other than drinking water)
Potential Contaminants of Concern:	Diesel, Gasoline
EPA Region:	9
Coordinate Source:	* Historical Geocode - Exact Address Match
Quantity Released Gallons:	Not reported
Begin Date:	01/12/1990
Leak Reported Date:	04/13/1990
How Discovered:	Tank Closure
How Discovered Description:	Tank Removal
Discharge Source:	Tank
Discharge Cause:	Physc / Mech Damage
Stop Method:	Other Means
Stop Description:	Remove and replace tanks
No Further Action Date:	01/13/2013
CA Water Watershed Name:	Bay Bridges - Berkeley (203.30)
Dwr Groundwater Subbasin Name:	Santa Clara Valley - East Bay Plain (2-009.04)
Disadvantaged Community:	Not reported
CA Enviroscreen 3 Score:	21-25%
CA Enviroscreen 4 Score:	25-30%
Military DOD Site:	No
Facility Project Subtype:	Not reported
RWQCB Region:	SAN FRANCISCO BAY RWQCB (REGION 2)
Claim Number:	1067, 4993
Claim Status:	Ineligible, Active
Site History:	Wells destroyed.

LUST:

Global Id:	T0600101247
Contact Type:	Local Agency Caseworker - Primary Caseworker
Contact Name:	GEOFFERY FIEDLER
Organization Name:	BERKELEY, CITY OF
Address:	2118 MILVIA STREET 3RD FLOOR
City:	BERKELEY
Email:	gfiedler@ci.berkeley.ca.us
Phone Number:	Not reported

Global Id:	T0600101247
Contact Type:	Regional Board Caseworker
Contact Name:	Regional Water Board
Organization Name:	SAN FRANCISCO BAY RWQCB (REGION 2)
Address:	1515 CLAY ST SUITE 1400
City:	OAKLAND
Email:	Not reported
Phone Number:	Not reported

LUST:

Global Id:	T0600101247
Action Type:	ENFORCEMENT
Date:	08/04/1992

SHELL (Continued) **S100179385**

Action: Staff Letter

Global Id: T0600101247
Action Type: ENFORCEMENT
Date: 06/08/1994
Action: Staff Letter

Global Id: T0600101247
Action Type: ENFORCEMENT
Date: 11/27/1991
Action: Staff Letter

Global Id: T0600101247
Action Type: ENFORCEMENT
Date: 06/25/1992
Action: Staff Letter

Global Id: T0600101247
Action Type: ENFORCEMENT
Date: 09/28/1992
Action: Staff Letter

Global Id: T0600101247
Action Type: ENFORCEMENT
Date: 11/07/1995
Action: Letter - Notice

Global Id: T0600101247
Action Type: Other
Date: 04/13/1990
Action: Leak Discovery

Global Id: T0600101247
Action Type: REMEDIATION
Date: 08/01/1992
Action: Free Product Removal

Global Id: T0600101247
Action Type: REMEDIATION
Date: 07/11/1994
Action: Pump & Treat (P&T) Groundwater

Global Id: T0600101247
Action Type: REMEDIATION
Date: 02/05/1997
Action: In Situ Physical/Chemical Treatment (other than SVE)

Global Id: T0600101247
Action Type: ENFORCEMENT
Date: 09/10/2008
Action: Technical Correspondence / Assistance / Other

Global Id: T0600101247
Action Type: ENFORCEMENT
Date: 08/16/2011
Action: File Review - Closure

SHELL (Continued) **S100179385**

Global Id: T0600101247
Action Type: RESPONSE
Date: 01/16/1990
Action: Soil and Water Investigation Workplan

Global Id: T0600101247
Action Type: RESPONSE
Date: 10/21/1994
Action: Monitoring Report - Quarterly

Global Id: T0600101247
Action Type: RESPONSE
Date: 04/05/1993
Action: Corrective Action Plan / Remedial Action Plan

Global Id: T0600101247
Action Type: RESPONSE
Date: 04/13/1992
Action: Monitoring Report - Quarterly

Global Id: T0600101247
Action Type: RESPONSE
Date: 10/09/1991
Action: Monitoring Report - Quarterly

Global Id: T0600101247
Action Type: RESPONSE
Date: 10/12/1990
Action: Monitoring Report - Quarterly

Global Id: T0600101247
Action Type: RESPONSE
Date: 01/11/1991
Action: Other Report / Document

Global Id: T0600101247
Action Type: RESPONSE
Date: 01/18/1994
Action: Monitoring Report - Quarterly

Global Id: T0600101247
Action Type: REMEDIATION
Date: 09/24/1999
Action: Excavation

Global Id: T0600101247
Action Type: RESPONSE
Date: 08/25/1992
Action: Other Report / Document

Global Id: T0600101247
Action Type: RESPONSE
Date: 12/15/1989
Action: Unauthorized Release Form

Global Id: T0600101247
Action Type: RESPONSE

SHELL (Continued) **S100179385**

Date: 05/30/1996
Action: Monitoring Report - Quarterly

Global Id: T0600101247
Action Type: RESPONSE
Date: 06/28/1996
Action: Monitoring Report - Quarterly

Global Id: T0600101247
Action Type: RESPONSE
Date: 04/12/1993
Action: Monitoring Report - Quarterly

Global Id: T0600101247
Action Type: RESPONSE
Date: 12/20/1994
Action: Soil and Water Investigation Workplan

Global Id: T0600101247
Action Type: RESPONSE
Date: 04/13/1990
Action: Monitoring Report - Quarterly

Global Id: T0600101247
Action Type: RESPONSE
Date: 10/16/1989
Action: Unauthorized Release Form

Global Id: T0600101247
Action Type: RESPONSE
Date: 01/10/1990
Action: Other Report / Document

Global Id: T0600101247
Action Type: RESPONSE
Date: 08/06/1992
Action: Monitoring Report - Quarterly

Global Id: T0600101247
Action Type: RESPONSE
Date: 07/07/1994
Action: Monitoring Report - Quarterly

Global Id: T0600101247
Action Type: RESPONSE
Date: 04/15/1992
Action: Monitoring Report - Quarterly

Global Id: T0600101247
Action Type: RESPONSE
Date: 02/11/1993
Action: Monitoring Report - Quarterly

Global Id: T0600101247
Action Type: RESPONSE
Date: 02/18/1992
Action: Verbal Communication

SHELL (Continued) **S100179385**

Global Id: T0600101247
Action Type: RESPONSE
Date: 10/14/1992
Action: Monitoring Report - Quarterly

Global Id: T0600101247
Action Type: RESPONSE
Date: 01/18/1995
Action: Monitoring Report - Quarterly

Global Id: T0600101247
Action Type: RESPONSE
Date: 09/22/1992
Action: Corrective Action Plan / Remedial Action Plan

Global Id: T0600101247
Action Type: RESPONSE
Date: 03/09/1994
Action: Monitoring Report - Quarterly

Global Id: T0600101247
Action Type: RESPONSE
Date: 07/07/1994
Action: Monitoring Report - Quarterly

Global Id: T0600101247
Action Type: RESPONSE
Date: 07/08/1994
Action: Correspondence

Global Id: T0600101247
Action Type: RESPONSE
Date: 06/26/1991
Action: Monitoring Report - Quarterly

Global Id: T0600101247
Action Type: RESPONSE
Date: 11/18/1991
Action: Other Report / Document

Global Id: T0600101247
Action Type: RESPONSE
Date: 03/16/1994
Action: Monitoring Report - Quarterly

Global Id: T0600101247
Action Type: RESPONSE
Date: 04/20/1995
Action: Monitoring Report - Quarterly

Global Id: T0600101247
Action Type: RESPONSE
Date: 07/10/1990
Action: Monitoring Report - Quarterly

Global Id: T0600101247
Action Type: RESPONSE

SHELL (Continued) **S100179385**

Date: 01/22/1990
Action: Other Report / Document

Global Id: T0600101247
Action Type: RESPONSE
Date: 02/25/1992
Action: Response to Comments

Global Id: T0600101247
Action Type: RESPONSE
Date: 01/31/1995
Action: Soil and Water Investigation Workplan

Global Id: T0600101247
Action Type: RESPONSE
Date: 07/16/1993
Action: Monitoring Report - Quarterly

Global Id: T0600101247
Action Type: RESPONSE
Date: 07/10/1990
Action: Monitoring Report - Quarterly

Global Id: T0600101247
Action Type: RESPONSE
Date: 04/09/1990
Action: Other Report / Document

Global Id: T0600101247
Action Type: RESPONSE
Date: 04/09/1991
Action: Monitoring Report - Quarterly

Global Id: T0600101247
Action Type: RESPONSE
Date: 10/20/1993
Action: Monitoring Report - Quarterly

Global Id: T0600101247
Action Type: RESPONSE
Date: 01/07/1991
Action: Monitoring Report - Quarterly

Global Id: T0600101247
Action Type: RESPONSE
Date: 03/05/1996
Action: Monitoring Report - Quarterly

Global Id: T0600101247
Action Type: RESPONSE
Date: 08/16/1995
Action: Monitoring Report - Quarterly

Global Id: T0600101247
Action Type: RESPONSE
Date: 09/18/2009
Action: Soil and Water Investigation Report

SHELL (Continued) **S100179385**

Global Id: T0600101247
Action Type: RESPONSE
Date: 05/08/1995
Action: Soil and Water Investigation Report

Global Id: T0600101247
Action Type: ENFORCEMENT
Date: 01/15/2013
Action: Closure/No Further Action Letter

Global Id: T0600101247
Action Type: ENFORCEMENT
Date: 06/16/2009
Action: Closure/No Further Action Letter

Global Id: T0600101247
Action Type: ENFORCEMENT
Date: 07/21/2009
Action: File Review - Closure

Global Id: T0600101247
Action Type: Other
Date: 04/13/1990
Action: Leak Reported

Global Id: T0600101247
Action Type: ENFORCEMENT
Date: 11/01/2012
Action: Notification - Public Participation Document

Global Id: T0600101247
Action Type: ENFORCEMENT
Date: 09/11/1995
Action: Letter - Notice

Global Id: T0600101247
Action Type: ENFORCEMENT
Date: 12/31/1992
Action: Staff Letter

Global Id: T0600101247
Action Type: ENFORCEMENT
Date: 12/27/1994
Action: Staff Letter

Global Id: T0600101247
Action Type: ENFORCEMENT
Date: 01/14/1992
Action: Staff Letter

Global Id: T0600101247
Action Type: Other
Date: 04/13/1990
Action: Leak Stopped

LUST:
Global Id: T0600101247

SHELL (Continued) **S100179385**

Status: Open - Remediation
Status Date: 01/02/1965

Global Id: T0600101247
Status: Open - Case Begin Date
Status Date: 01/12/1990

Global Id: T0600101247
Status: Open - Site Assessment
Status Date: 01/12/1990

Global Id: T0600101247
Status: Open - Site Assessment
Status Date: 01/22/1990

Global Id: T0600101247
Status: Open - Site Assessment
Status Date: 04/17/1990

Global Id: T0600101247
Status: Open - Site Assessment
Status Date: 04/15/1992

Global Id: T0600101247
Status: Open - Site Assessment
Status Date: 11/14/2005

Global Id: T0600101247
Status: Open - Verification Monitoring
Status Date: 06/16/2009

Global Id: T0600101247
Status: Open - Inactive
Status Date: 08/02/2011

Global Id: T0600101247
Status: Open - Eligible for Closure
Status Date: 11/01/2012

Global Id: T0600101247
Status: Completed - Case Closed
Status Date: 01/13/2013

LUST REG 2:
Region: 2
Facility Id: 01-1352
Facility Status: Remedial action (cleanup) Underway
Case Number: 01-1352
How Discovered: Tank Closure
Leak Cause: Structure Failure
Leak Source: Tank
Date Leak Confirmed: 1/22/1990
Oversight Program: LUST
Prelim. Site Assesment Wokplan Submitted: 1/12/1990
Preliminary Site Assesment Began: 4/17/1990
Pollution Characterization Began: 4/15/1992

SHELL (Continued) **S100179385**

Pollution Remediation Plan Submitted: Not reported
Date Remediation Action Underway: 1/2/1965
Date Post Remedial Action Monitoring Began: Not reported

SWEEPS UST:

Name:	SHATTUCK SHELL SERVICE/KEN MA & VAN MA
Address:	2996 SHATTUCK
City:	BERKELEY
Status:	Active
Comp Number:	10
Number:	1
Board Of Equalization:	44-000074
Referral Date:	08-30-93
Action Date:	08-30-93
Created Date:	11-28-88
Owner Tank Id:	0642-17-SU-1
SWRCB Tank Id:	01-020-000010-000001
Tank Status:	A
Capacity:	12000
Active Date:	08-30-93
Tank Use:	M.V. FUEL
STG:	P
Content:	PRM UNLEADED
Number Of Tanks:	4

Name:	SHATTUCK SHELL SERVICE/KEN MA & VAN MA
Address:	2996 SHATTUCK
City:	BERKELEY
Status:	Active
Comp Number:	10
Number:	1
Board Of Equalization:	44-000074
Referral Date:	08-30-93
Action Date:	08-30-93
Created Date:	11-28-88
Owner Tank Id:	0642-1709-RU-1
SWRCB Tank Id:	01-020-000010-000002
Tank Status:	A
Capacity:	12000
Active Date:	08-30-93
Tank Use:	M.V. FUEL
STG:	P
Content:	REG UNLEADED
Number Of Tanks:	Not reported

Name:	SHATTUCK SHELL SERVICE/KEN MA & VAN MA
Address:	2996 SHATTUCK
City:	BERKELEY
Status:	Active
Comp Number:	10
Number:	1
Board Of Equalization:	44-000074
Referral Date:	08-30-93
Action Date:	08-30-93
Created Date:	11-28-88
Owner Tank Id:	0642-17-SRU-1
SWRCB Tank Id:	01-020-000010-000003

SHELL (Continued) **S100179385**

Tank Status: A
Capacity: 12000
Active Date: 08-30-93
Tank Use: M.V. FUEL
STG: P
Content: REG UNLEADED
Number Of Tanks: Not reported

Name: SHATTUCK SHELL SERVICE/KEN MA & VAN MA
Address: 2996 SHATTUCK
City: BERKELEY
Status: Active
Comp Number: 10
Number: 1
Board Of Equalization: 44-000074
Referral Date: 08-30-93
Action Date: 08-30-93
Created Date: 11-28-88
Owner Tank Id: 0642-17-DSL-1
SWRCB Tank Id: 01-020-000010-000004
Tank Status: A
Capacity: 12000
Active Date: 08-30-93
Tank Use: M.V. FUEL
STG: P
Content: DIESEL
Number Of Tanks: Not reported

CORTESE:
Name: FORMER SHELL
Address: 2996 SHATTUCK AVE
City,State,Zip: BERKELEY, CA 94704
Region: CORTESE
Envirostor Id: Not reported
Global ID: T0600101247
Site/Facility Type: LUST CLEANUP SITE
Cleanup Status: COMPLETED - CASE CLOSED
Status Date: Not reported
Site Code: Not reported
Latitude: Not reported
Longitude: Not reported
Owner: Not reported
Enf Type: Not reported
Swat R: Not reported
Flag: active
Order No: Not reported
Waste Discharge System No: Not reported
Effective Date: Not reported
Region 2: Not reported
WID Id: Not reported
Solid Waste Id No: Not reported
Waste Management Uit Name: Not reported
File Name: Active Open

HIST CORTESE:
edr_fname: SHELL

Map ID
Direction
Distance
Elevation

MAP FINDINGS

Site

Database(s)

EDR ID Number
EPA ID Number

SHELL (Continued) **S100179385**

edr_fadd1: 2996 SHATTUCK
City,State,Zip: BERKELEY, CA
Region: CORTESE
Facility County Code: 1
Reg By: LTNKA
Reg Id: 01-1352

NOTIFY 65:
Name: SHELL STATION
Address: 2996 SHATTUCK
City,State,Zip: BERKELEY, CA 92661
Date Reported: Not reported
Staff Initials: Not reported
Board File Number: Not reported
Facility Type: Not reported
Discharge Date: Not reported
Issue Date: Not reported
Incident Description: Not reported
Global ID: Not reported
Status: Not reported

CERS:
Name: FORMER SHELL
Address: 2996 SHATTUCK AVE
City,State,Zip: BERKELEY, CA 94704
Site ID: 857335
CERS ID: T0600101247
CERS Description: Leaking Underground Storage Tank Cleanup Site

Affiliation:
Affiliation Type Desc: Local Agency Caseworker
Entity Name: GEOFFERY FIEDLER - BERKELEY, CITY OF
Entity Title: Not reported
Affiliation Address: 2118 MILVIA STREET 3RD FLOOR
Affiliation City: BERKELEY
Affiliation State: CA
Affiliation Country: Not reported
Affiliation Zip: Not reported
Affiliation Phone: ,

W103 **FORMER SHELL** **UST FINDER RELEASE** **1028965765**
NNE **2996 SHATTUCK AVE** **N/A**
1/4-1/2 **BERKELEY, CA 94704**
0.469 mi.
2476 ft. **Site 7 of 10 in cluster W**

Relative:
Higher

Actual:
146 ft.

UST FINDER RELEASE:
Object ID: 41243
Facility ID: Not reported
Lust ID: CAT0600101247
Name: FORMER SHELL
Address: 2996 SHATTUCK AVE
City,State,Zip: BERKELEY, CA 94704
Address Match Type: PointAddress
Reported Date: Not reported
Status: No Further Action

Map ID
Direction
Distance
Elevation | Site | MAP FINDINGS | Database(s) | EDR ID Number
EPA ID Number

FORMER SHELL (Continued) **1028965765**

Substance:	Not reported
Population within 1500ft:	3696
Domestic Wells within 1500ft:	0
Land Use:	Developed, High Intensity
Within SPA:	No
SPA PWS Facility ID:	Not reported
SPA Water Type:	Not reported
SPA Facility Type:	Not reported
SPA HUC12:	Not reported
Within WHPA:	No
WHPA PWS Facility ID:	Not reported
WHPA Water Type:	Not reported
WHPA Facility Type:	Not reported
WHPA HUC12:	Not reported
Within 100yr Floodplain:	No
Tribe:	Not reported
EPA Region:	9
NFA Letter 1:	Not reported
NFA Letter 2:	Not reported
NFA Letter 3:	Not reported
NFA Letter 4:	Not reported
Closed With Residual Contaminate:	Not reported
Coordinate Source:	Geocode
X Coord:	-122.26658
Y Coord:	37.85547
Latitude:	37.8554699999999
Longitude:	-122.26658

W104 **SOUTHWICK CHRYSLER PLYMOUTH** **UST FINDER RELEASE** **1029109850**
NNE **2900 SHATTUCK AVE** **N/A**
1/4-1/2 **BERKELEY, CA 94704**
0.475 mi.
2510 ft. **Site 8 of 10 in cluster W**

Relative:
Higher

Actual:
145 ft.

UST FINDER RELEASE:

Object ID:	41242
Facility ID:	Not reported
Lust ID:	CAT0600101310
Name:	SOUTHWICK CHRYSLER PLYMOUTH
Address:	2900 SHATTUCK AVE
City,State,Zip:	BERKELEY, CA 94704
Address Match Type:	PointAddress
Reported Date:	Not reported
Status:	No Further Action
Substance:	Not reported
Population within 1500ft:	3691
Domestic Wells within 1500ft:	0
Land Use:	Developed, High Intensity
Within SPA:	No
SPA PWS Facility ID:	Not reported
SPA Water Type:	Not reported
SPA Facility Type:	Not reported
SPA HUC12:	Not reported
Within WHPA:	No
WHPA PWS Facility ID:	Not reported
WHPA Water Type:	Not reported
WHPA Facility Type:	Not reported
WHPA HUC12:	Not reported

MAP FINDINGS

Map ID
Direction
Distance
Elevation | Site | Database(s) | EDR ID Number
EPA ID Number

SOUTHWICK CHRYSLER PLYMOUTH (Continued) **1029109850**

Within 100yr Floodplain:	No
Tribe:	Not reported
EPA Region:	9
NFA Letter 1:	Not reported
NFA Letter 2:	Not reported
NFA Letter 3:	Not reported
NFA Letter 4:	Not reported
Closed With Residual Contaminate:	Not reported
Coordinate Source:	Geocode
X Coord:	-122.26658
Y Coord:	37.85551
Latitude:	37.85551
Longitude:	-122.26658

W105 **SOUTHWICK CHRYSLER PLYMOUTH** **LUST** **S101306346**
NNE **2900 SHATTUCK AVE** **Cortese** **N/A**
1/4-1/2 **BERKELEY, CA 94704** **CERS**
0.475 mi.
2510 ft. **Site 9 of 10 in cluster W**

Relative:
Higher

Actual:
145 ft.

LUST REG 2:

Region:	2
Facility Id:	01-1419
Facility Status:	Case Closed
Case Number:	01-1419
How Discovered:	Tank Closure
Leak Cause:	Structure Failure
Leak Source:	Tank
Date Leak Confirmed:	Not reported
Oversight Program:	LUST
Prelim. Site Assesment Wokplan Submitted:	Not reported
Preliminary Site Assesment Began:	Not reported
Pollution Characterization Began:	Not reported
Pollution Remediation Plan Submitted:	Not reported
Date Remediation Action Underway:	Not reported
Date Post Remedial Action Monitoring Began:	Not reported

CORTESE:

Name:	SOUTHWICK CHRYSLER PLYMOUTH
Address:	2900 SHATTUCK AVE
City,State,Zip:	BERKELEY, CA 94704
Region:	CORTESE
Envirostor Id:	Not reported
Global ID:	T0600101310
Site/Facility Type:	LUST CLEANUP SITE
Cleanup Status:	COMPLETED - CASE CLOSED
Status Date:	Not reported
Site Code:	Not reported
Latitude:	Not reported
Longitude:	Not reported
Owner:	Not reported
Enf Type:	Not reported
Swat R:	Not reported
Flag:	active
Order No:	Not reported
Waste Discharge System No:	Not reported
Effective Date:	Not reported

MAP FINDINGS

Map ID
Direction
Distance
Elevation | Site | Database(s) | EDR ID Number
EPA ID Number

SOUTHWICK CHRYSLER PLYMOUTH (Continued) **S101306346**

Region 2: Not reported
WID Id: Not reported
Solid Waste Id No: Not reported
Waste Management Uit Name: Not reported
File Name: Active Open

CERS:
Name: SOUTHWICK CHRYSLER PLYMOUTH
Address: 2900 SHATTUCK AVE
City,State,Zip: BERKELEY, CA 94704
Site ID: 914040
CERS ID: T0600101310
CERS Description: Leaking Underground Storage Tank Cleanup Site

Affiliation:
Affiliation Type Desc: Local Agency Caseworker
Entity Name: GEOFFERY FIEDLER - BERKELEY, CITY OF
Entity Title: Not reported
Affiliation Address: 2118 MILVIA STREET 3RD FLOOR
Affiliation City: BERKELEY
Affiliation State: CA
Affiliation Country: Not reported
Affiliation Zip: Not reported
Affiliation Phone: ,

Affiliation Type Desc: Regional Board Caseworker
Entity Name: Regional Water Board - SAN FRANCISCO BAY RWQCB (REGION 2)
Entity Title: Not reported
Affiliation Address: 1515 CLAY ST SUITE 1400
Affiliation City: OAKLAND
Affiliation State: CA
Affiliation Country: Not reported
Affiliation Zip: Not reported
Affiliation Phone: ,

W106 **IMPORTED CARS OF BERKELEY** **LUST** **S101624584**
NNE **2900 SHATTUCK AVE** **SWEEPS UST** **N/A**
1/4-1/2 **BERKELEY, CA 94705** **CA FID UST**
0.475 mi. **HIST CORTESE**
2510 ft. **Site 10 of 10 in cluster W**

Relative:
Higher

Actual:
145 ft.

LUST:
Name: SOUTHWICK CHRYSLER PLYMOUTH
Address: 2900 SHATTUCK AVE
City,State,Zip: BERKELEY, CA 94704
Lead Agency: BERKELEY, CITY OF
Case Type: LUST Cleanup Site

Geo Track:
Global Id: T0600101310
Latitude: 37.855587
Longitude: -122.266832
Status: Completed - Case Closed
Status Date: 10/17/1995
Case Worker: GAF
RB Case Number: 01-1419
Local Agency: BERKELEY, CITY OF

IMPORTED CARS OF BERKELEY (Continued) **S101624584**

File Location:	Not reported
Local Case Number:	01-1419
Potential Media Affect:	Soil
Potential Contaminants of Concern:	Waste Oil / Motor / Hydraulic / Lubricating
EPA Region:	9
Coordinate Source:	Google Geocode
Quantity Released Gallons:	Not reported
Begin Date:	04/04/1988
Leak Reported Date:	04/04/1988
How Discovered:	Tank Closure
How Discovered Description:	Not reported
Discharge Source:	Tank
Discharge Cause:	Physc / Mech Damage
Stop Method:	Not reported
Stop Description:	Not reported
No Further Action Date:	10/17/1995
CA Water Watershed Name:	Bay Bridges - Berkeley (203.30)
Dwr Groundwater Subbasin Name:	Santa Clara Valley - East Bay Plain (2-009.04)
Disadvantaged Community:	Not reported
CA Enviroscreen 3 Score:	21-25%
CA Enviroscreen 4 Score:	25-30%
Military DOD Site:	No
Facility Project Subtype:	Not reported
RWQCB Region:	SAN FRANCISCO BAY RWQCB (REGION 2)
Claim Number:	Not reported
Claim Status:	Not reported
Site History:	Not reported

LUST:

Global Id:	T0600101310
Contact Type:	Local Agency Caseworker - Primary Caseworker
Contact Name:	GEOFFERY FIEDLER
Organization Name:	BERKELEY, CITY OF
Address:	2118 MILVIA STREET 3RD FLOOR
City:	BERKELEY
Email:	gfiedler@ci.berkeley.ca.us
Phone Number:	Not reported

Global Id:	T0600101310
Contact Type:	Regional Board Caseworker
Contact Name:	Regional Water Board
Organization Name:	SAN FRANCISCO BAY RWQCB (REGION 2)
Address:	1515 CLAY ST SUITE 1400
City:	OAKLAND
Email:	Not reported
Phone Number:	Not reported

LUST:

Global Id:	T0600101310
Action Type:	ENFORCEMENT
Date:	10/17/1995
Action:	Closure/No Further Action Letter

Global Id:	T0600101310
Action Type:	Other
Date:	04/04/1988
Action:	Leak Discovery

Map ID
Direction
Distance
Elevation Site

MAP FINDINGS

Database(s) EDR ID Number EPA ID Number

IMPORTED CARS OF BERKELEY (Continued) **S101624584**

Global Id: T0600101310
Action Type: Other
Date: 04/04/1988
Action: Leak Reported

Global Id: T0600101310
Action Type: Other
Date: 04/04/1988
Action: Leak Stopped

LUST:
Global Id: T0600101310
Status: Open - Case Begin Date
Status Date: 04/04/1988

Global Id: T0600101310
Status: Completed - Case Closed
Status Date: 10/17/1995

SWEEPS UST:
Name: IMPORTED CARS OF BERKELEY
Address: 2900 SHATTUCK AVE
City: BERKELEY
Status: Not reported
Comp Number: 8489
Number: Not reported
Board Of Equalization: 44-001460
Referral Date: Not reported
Action Date: Not reported
Created Date: Not reported
Owner Tank Id: Not reported
SWRCB Tank Id: 01-020-008489-000001
Tank Status: Not reported
Capacity: Not reported
Active Date: Not reported
Tank Use: OIL
STG: WASTE
Content: WASTE OIL
Number Of Tanks: 3

Name: IMPORTED CARS OF BERKELEY
Address: 2900 SHATTUCK AVE
City: BERKELEY
Status: Not reported
Comp Number: 8489
Number: Not reported
Board Of Equalization: 44-001460
Referral Date: Not reported
Action Date: Not reported
Created Date: Not reported
Owner Tank Id: Not reported
SWRCB Tank Id: 01-020-008489-000002
Tank Status: Not reported
Capacity: Not reported
Active Date: Not reported

IMPORTED CARS OF BERKELEY (Continued) **S101624584**

Tank Use: OIL
STG: WASTE
Content: WASTE OIL
Number Of Tanks: Not reported

Name: IMPORTED CARS OF BERKELEY
Address: 2900 SHATTUCK AVE
City: BERKELEY
Status: Not reported
Comp Number: 8489
Number: Not reported
Board Of Equalization: 44-001460
Referral Date: Not reported
Action Date: Not reported
Created Date: Not reported
Owner Tank Id: Not reported
SWRCB Tank Id: 01-020-008489-000003
Tank Status: Not reported
Capacity: Not reported
Active Date: Not reported
Tank Use: OIL
STG: WASTE
Content: WASTE OIL
Number Of Tanks: Not reported

CA FID UST:
Facility ID: 01001530
Regulated By: UTNKA
Regulated ID: 00008489
Cortese Code: Not reported
SIC Code: Not reported
Facility Phone: 4158452530
Mail To: Not reported
Mailing Address: P O BOX
Mailing Address 2: Not reported
Mailing City,St,Zip: BERKELEY 94705
Contact: Not reported
Contact Phone: Not reported
DUNs Number: Not reported
NPDES Number: Not reported
EPA ID: Not reported
Comments: Not reported
Status: Active

HIST CORTESE:
edr_fname: SOUTHWICK CHRYSLER PLYMOU
edr_fadd1: 2900 SHATTUCK
City,State,Zip: BERKELEY, CA
Region: CORTESE
Facility County Code: 1
Reg By: LTNKA
Reg Id: 01-1419

Map ID
Direction
Distance
Elevation

Site

MAP FINDINGS

Database(s)

EDR ID Number
EPA ID Number

X107
North
1/4-1/2
0.487 mi.
2573 ft.

HUB PAINT CENTER
2917 ADELINE ST
BERKELEY, CA 94703

Site 3 of 4 in cluster X

LUST
Cortese
HIST CORTESE
CERS

S100226179
N/A

Relative:
Higher

Actual:
136 ft.

LUST:

Name:	HUB PAINT CENTER
Address:	2917 ADELINE ST
City,State,Zip:	BERKELEY, CA 94703
Lead Agency:	BERKELEY, CITY OF
Case Type:	LUST Cleanup Site

Geo Track:

Global Id:	T0600100720
Latitude:	37.8559119
Longitude:	-122.268188
Status:	Completed - Case Closed
Status Date:	10/03/2007
Case Worker:	GAF
RB Case Number:	01-0783
Local Agency:	BERKELEY, CITY OF
File Location:	Local Agency
Local Case Number:	01-0783
Potential Media Affect:	Under Investigation
Potential Contaminants of Concern:	Gasoline
EPA Region:	9
Coordinate Source:	Google Geocode
Quantity Released Gallons:	Not reported
Begin Date:	06/28/1989
Leak Reported Date:	06/28/1989
How Discovered:	Tank Closure
How Discovered Description:	Not reported
Discharge Source:	Tank
Discharge Cause:	Physc / Mech Damage
Stop Method:	Not reported
Stop Description:	Not reported
No Further Action Date:	10/03/2007
CA Water Watershed Name:	Bay Bridges - Berkeley (203.30)
Dwr Groundwater Subbasin Name:	Santa Clara Valley - East Bay Plain (2-009.04)
Disadvantaged Community:	Not reported
CA Enviroscreen 3 Score:	21-25%
CA Enviroscreen 4 Score:	25-30%
Military DOD Site:	No
Facility Project Subtype:	Not reported
RWQCB Region:	SAN FRANCISCO BAY RWQCB (REGION 2)
Claim Number:	Not reported
Claim Status:	Not reported
Site History:	Not reported

LUST:

Global Id:	T0600100720
Contact Type:	Local Agency Caseworker - Primary Caseworker
Contact Name:	GEOFFERY FIEDLER
Organization Name:	BERKELEY, CITY OF
Address:	2118 MILVIA STREET 3RD FLOOR
City:	BERKELEY
Email:	gfiedler@ci.berkeley.ca.us
Phone Number:	Not reported

HUB PAINT CENTER (Continued) **S100226179**

Global Id: T0600100720
Contact Type: Regional Board Caseworker
Contact Name: Regional Water Board
Organization Name: SAN FRANCISCO BAY RWQCB (REGION 2)
Address: 1515 CLAY ST SUITE 1400
City: OAKLAND
Email: Not reported
Phone Number: Not reported

LUST:
Global Id: T0600100720
Action Type: Other
Date: 06/28/1989
Action: Leak Discovery

Global Id: T0600100720
Action Type: RESPONSE
Date: 03/09/1989
Action: Other Report / Document

Global Id: T0600100720
Action Type: RESPONSE
Date: 06/28/1989
Action: Unauthorized Release Form

Global Id: T0600100720
Action Type: Other
Date: 06/28/1989
Action: Leak Reported

Global Id: T0600100720
Action Type: Other
Date: 06/28/1989
Action: Leak Stopped

LUST:
Global Id: T0600100720
Status: Open - Case Begin Date
Status Date: 06/28/1989

Global Id: T0600100720
Status: Open - Site Assessment
Status Date: 09/27/1996

Global Id: T0600100720
Status: Completed - Case Closed
Status Date: 10/03/2007

LUST REG 2:
Region: 2
Facility Id: 01-0783
Facility Status: Leak being confirmed
Case Number: 01-0783
How Discovered: Tank Closure
Leak Cause: Structure Failure

Map ID
Direction
Distance
Elevation Site

MAP FINDINGS

Database(s) EDR ID Number EPA ID Number

HUB PAINT CENTER (Continued) **S100226179**

Leak Source: Tank
Date Leak Confirmed: 9/27/1996
Oversight Program: LUST
Prelim. Site Assesment Wokplan Submitted: Not reported
Preliminary Site Assesment Began: Not reported
Pollution Characterization Began: Not reported
Pollution Remediation Plan Submitted: Not reported
Date Remediation Action Underway: Not reported
Date Post Remedial Action Monitoring Began: Not reported

CORTESE:
Name: HUB PAINT CENTER
Address: 2917 ADELINE ST
City,State,Zip: BERKELEY, CA 94703
Region: CORTESE
Envirostor Id: Not reported
Global ID: T0600100720
Site/Facility Type: LUST CLEANUP SITE
Cleanup Status: COMPLETED - CASE CLOSED
Status Date: Not reported
Site Code: Not reported
Latitude: Not reported
Longitude: Not reported
Owner: Not reported
Enf Type: Not reported
Swat R: Not reported
Flag: active
Order No: Not reported
Waste Discharge System No: Not reported
Effective Date: Not reported
Region 2: Not reported
WID Id: Not reported
Solid Waste Id No: Not reported
Waste Management Uit Name: Not reported
File Name: Active Open

HIST CORTESE:
edr_fname: HUB PAINT CENTER
edr_fadd1: 2917 ADELINE
City,State,Zip: BERKELEY, CA 94703
Region: CORTESE
Facility County Code: 1
Reg By: LTNKA
Reg Id: 01-0783

CERS:
Name: HUB PAINT CENTER
Address: 2917 ADELINE ST
City,State,Zip: BERKELEY, CA 94703
Site ID: 893043
CERS ID: T0600100720
CERS Description: Leaking Underground Storage Tank Cleanup Site

Affiliation:
Affiliation Type Desc: Local Agency Caseworker
Entity Name: GEOFFERY FIEDLER - BERKELEY, CITY OF

Map ID
Direction
Distance
Elevation | Site | MAP FINDINGS | Database(s) | EDR ID Number
EPA ID Number

HUB PAINT CENTER (Continued) **S100226179**

Entity Title:	Not reported
Affiliation Address:	2118 MILVIA STREET 3RD FLOOR
Affiliation City:	BERKELEY
Affiliation State:	CA
Affiliation Country:	Not reported
Affiliation Zip:	Not reported
Affiliation Phone:	,
Affiliation Type Desc:	Regional Board Caseworker
Entity Name:	Regional Water Board - SAN FRANCISCO BAY RWQCB (REGION 2)
Entity Title:	Not reported
Affiliation Address:	1515 CLAY ST SUITE 1400
Affiliation City:	OAKLAND
Affiliation State:	CA
Affiliation Country:	Not reported
Affiliation Zip:	Not reported
Affiliation Phone:	,

X108 **HUB PAINT CENTER** **UST FINDER RELEASE** **1028977534**
North **2917 ADELINE ST** **N/A**
1/4-1/2 **BERKELEY, CA 94703**
0.487 mi.
2573 ft. **Site 4 of 4 in cluster X**

Relative:
Higher

Actual:
136 ft.

UST FINDER RELEASE:

Object ID:	41183
Facility ID:	Not reported
Lust ID:	CAT0600100720
Name:	HUB PAINT CENTER
Address:	2917 ADELINE ST
City,State,Zip:	BERKELEY, CA 94703
Address Match Type:	PointAddress
Reported Date:	Not reported
Status:	No Further Action
Substance:	Not reported
Population within 1500ft:	3393
Domestic Wells within 1500ft:	0
Land Use:	Developed, Medium Intensity
Within SPA:	No
SPA PWS Facility ID:	Not reported
SPA Water Type:	Not reported
SPA Facility Type:	Not reported
SPA HUC12:	Not reported
Within WHPA:	No
WHPA PWS Facility ID:	Not reported
WHPA Water Type:	Not reported
WHPA Facility Type:	Not reported
WHPA HUC12:	Not reported
Within 100yr Floodplain:	No
Tribe:	Not reported
EPA Region:	9
NFA Letter 1:	Not reported
NFA Letter 2:	Not reported
NFA Letter 3:	Not reported
NFA Letter 4:	Not reported
Closed With Residual Contaminate:	Not reported
Coordinate Source:	Geocode

Map ID
Direction
Distance
Elevation | Site | MAP FINDINGS | Database(s) | EDR ID Number
EPA ID Number

HUB PAINT CENTER (Continued) **1028977534**

X Coord: -122.26848
Y Coord: 37.85598
Latitude: 37.85598
Longitude: -122.268479999999

AC109 **ARCO #0374** **UST FINDER RELEASE** **1028918254**
ENE **6407 TELEGRAPH** **N/A**
1/4-1/2 **OAKLAND, CA 94609**
0.488 mi.
2577 ft. **Site 1 of 3 in cluster AC**

Relative:
Higher

Actual:
163 ft.

UST FINDER RELEASE:
Object ID: 41384
Facility ID: Not reported
Lust ID: CAT0600100106
Name: ARCO #0374
Address: 6407 TELEGRAPH
City,State,Zip: OAKLAND, CA 94609
Address Match Type: PointAddress
Reported Date: Not reported
Status: Open
Substance: Not reported
Population within 1500ft: 3980
Domestic Wells within 1500ft: 0
Land Use: Developed, High Intensity
Within SPA: No
SPA PWS Facility ID: Not reported
SPA Water Type: Not reported
SPA Facility Type: Not reported
SPA HUC12: Not reported
Within WHPA: No
WHPA PWS Facility ID: Not reported
WHPA Water Type: Not reported
WHPA Facility Type: Not reported
WHPA HUC12: Not reported
Within 100yr Floodplain: No
Tribe: Not reported
EPA Region: 9
NFA Letter 1: Not reported
NFA Letter 2: Not reported
NFA Letter 3: Not reported
NFA Letter 4: Not reported
Closed With Residual Contaminate: Not reported
Coordinate Source: Geocode
X Coord: -122.26057
Y Coord: 37.8503900000001
Latitude: 37.8503899999999
Longitude: -122.26057

MAP FINDINGS

Map ID / Direction / Distance / Elevation	Site	Database(s)	EDR ID Number / EPA ID Number
AC110	**ARCO SERVICE STATION #374**	**Notify 65**	**S100178883**
ENE	**6407 TELEGRAPH AVENUE**		**N/A**
1/4-1/2	**OAKLAND, CA 92626**		
0.488 mi.			
2577 ft.	**Site 2 of 3 in cluster AC**		

Relative:
Higher

Actual:
163 ft.

NOTIFY 65:

Name:	ARCO SERVICE STATION #374
Address:	6407 TELEGRAPH AVENUE
City,State,Zip:	OAKLAND, CA 92626
Date Reported:	Not reported
Staff Initials:	Not reported
Board File Number:	Not reported
Facility Type:	Not reported
Discharge Date:	Not reported
Issue Date:	Not reported
Incident Description:	Not reported
Global ID:	Not reported
Status:	Not reported

Map ID / Direction / Distance / Elevation	Site	Database(s)	EDR ID Number / EPA ID Number
AC111	**ARCO**	**LUST**	**S104162476**
ENE	**6407 TELEGRAPH AVE**	**Alameda County CS**	**N/A**
1/4-1/2	**OAKLAND, CA 94609**	**SWEEPS UST**	
0.488 mi.		**Cortese**	
2577 ft.	**Site 3 of 3 in cluster AC**	**HIST CORTESE**	
		CERS	

Relative:
Higher

Actual:
163 ft.

LUST:

Name:	ARCO #0374
Address:	6407 TELEGRAPH
City,State,Zip:	OAKLAND, CA 94609
Lead Agency:	ALAMEDA COUNTY LOP
Case Type:	LUST Cleanup Site

Geo Track:

Global Id:	T0600100106
Latitude:	37.850526096
Longitude:	-122.260812
Status:	Open - Verification Monitoring
Status Date:	05/12/2022
Case Worker:	NL
RB Case Number:	01-0114
Local Agency:	ALAMEDA COUNTY LOP
File Location:	All Files are on GeoTracker or in the Local Agency Database
Local Case Number:	RO0000078
Potential Media Affect:	Other Groundwater (uses other than drinking water)
Potential Contaminants of Concern:	Benzene, Ethylbenzene, Gasoline, MTBE / TBA / Other Fuel Oxygenates, Toluene, Xylene
EPA Region:	9
Coordinate Source:	* Historical Geocode - Exact Address Match
Quantity Released Gallons:	0
Begin Date:	02/08/1988
Leak Reported Date:	03/31/1988
How Discovered:	Other Means
How Discovered Description:	Not reported
Discharge Source:	Not reported
Discharge Cause:	Not reported
Stop Method:	Other Means
Stop Description:	Not reported
No Further Action Date:	Not reported

ARCO (Continued) **S104162476**

CA Water Watershed Name:	Bay Bridges - Berkeley (203.30)
Dwr Groundwater Subbasin Name:	Santa Clara Valley - East Bay Plain (2-009.04)
Disadvantaged Community:	Not reported
CA Enviroscreen 3 Score:	31-35%
CA Enviroscreen 4 Score:	25-30%
Military DOD Site:	No
Facility Project Subtype:	Not reported
RWQCB Region:	SAN FRANCISCO BAY RWQCB (REGION 2)
Claim Number:	9624
Claim Status:	Active
Site History:	The Site is currently an active ARCO fueling station with a station building, two dispenser islands, and three 12,000-gallon gasoline underground storage tanks (USTs). Surrounding land use is primarily single- and multi-family residences with commercial buildings located east and southeast of the property. In June 1988, during removal of four gasoline underground storage tanks (USTs), a release of petroleum hydrocarbons was identified from a former UST at the west side of the station building. The release has resulted in a shallow groundwater petroleum plume. Since the release was identified, cleanup has included groundwater extraction and treatment (1993 to 1995) and placement of oxygen release compound into groundwater to enhance biodegradation (1995 to 2000). Concentrations of gasoline and benzene in groundwater have remained elevated, averaging approximately 5,000 and 1,000 micrograms per liter respectively, since 2001. Due to the remaining presence of petroleum hydrocarbon contamination, Alameda County Department of Environmental Health has requested that the responsible party initiate cleanup activities to remove petroleum contamination and thus reduce risk to downgradient residential receptors from potential vapor intrusion or incidental exposure to shallow contaminated groundwater that may intrude into basements, sumps, French drains, etc. A dual phase extraction (DPE) pilot test in the area of the historic release demonstrated that dual phase extraction is an effective remedial technology. ACDEH has met with the community and received feedback. Based on the demonstrated effectiveness of the pilot test, ACDEH requested a feasibility study and updated SCM to include the use of DPE as an evaluated remedial option utilizing an alternative power source (electrical connection) to avoid diesel fumes and noise generation.

LUST:

Global Id:	T0600100106
Contact Type:	Local Agency Caseworker - Primary Caseworker
Contact Name:	NOEL LINER
Organization Name:	ALAMEDA COUNTY LOP
Address:	1131 Harbor Bay Parkway
City:	ALAMEDA
Email:	noel.liner@acgov.org
Phone Number:	5105676876

Global Id:	T0600100106
Contact Type:	Regional Board Caseworker
Contact Name:	Regional Water Board
Organization Name:	SAN FRANCISCO BAY RWQCB (REGION 2)
Address:	1515 CLAY ST SUITE 1400
City:	OAKLAND
Email:	Not reported
Phone Number:	Not reported

ARCO (Continued) **S104162476**

LUST:

Global Id:	T0600100106
Action Type:	ENFORCEMENT
Date:	04/05/2022
Action:	Staff Letter
Global Id:	T0600100106
Action Type:	ENFORCEMENT
Date:	05/12/2022
Action:	Staff Letter
Global Id:	T0600100106
Action Type:	ENFORCEMENT
Date:	12/22/2021
Action:	Fact Sheets - Public Participation
Global Id:	T0600100106
Action Type:	ENFORCEMENT
Date:	12/15/2021
Action:	Notice to Comply
Global Id:	T0600100106
Action Type:	ENFORCEMENT
Date:	05/09/2022
Action:	Email Correspondence
Global Id:	T0600100106
Action Type:	Other
Date:	02/08/1988
Action:	Leak Discovery
Global Id:	T0600100106
Action Type:	RESPONSE
Date:	11/10/2010
Action:	Soil and Water Investigation Report
Global Id:	T0600100106
Action Type:	ENFORCEMENT
Date:	09/04/2008
Action:	Technical Correspondence / Assistance / Other - #20080904
Global Id:	T0600100106
Action Type:	ENFORCEMENT
Date:	08/12/2010
Action:	Staff Letter - #20100812
Global Id:	T0600100106
Action Type:	RESPONSE
Date:	12/22/2021
Action:	Other Report / Document
Global Id:	T0600100106
Action Type:	RESPONSE
Date:	01/26/2024
Action:	Site Assessment Report
Global Id:	T0600100106

Map ID
Direction
Distance
Elevation | Site | MAP FINDINGS | Database(s) | EDR ID Number
EPA ID Number

ARCO (Continued) **S104162476**

Action Type: RESPONSE
Date: 04/09/2021
Action: Monitoring Report - Semi-Annually

Global Id: T0600100106
Action Type: RESPONSE
Date: 10/25/2019
Action: Monitoring Report - Semi-Annually

Global Id: T0600100106
Action Type: RESPONSE
Date: 06/30/2008
Action: CAP/RAP - Feasibility Study Report - Regulator Responded

Global Id: T0600100106
Action Type: RESPONSE
Date: 05/11/2010
Action: Soil and Water Investigation Workplan - Regulator Responded

Global Id: T0600100106
Action Type: RESPONSE
Date: 11/20/2012
Action: Soil and Water Investigation Workplan - Regulator Responded

Global Id: T0600100106
Action Type: RESPONSE
Date: 11/21/2012
Action: Soil and Water Investigation Workplan - Regulator Responded

Global Id: T0600100106
Action Type: RESPONSE
Date: 06/19/2013
Action: Vapor Intrusion Investigation Workplan - Regulator Responded

Global Id: T0600100106
Action Type: RESPONSE
Date: 07/09/2014
Action: Vapor Intrusion Investigation Workplan - Regulator Responded

Global Id: T0600100106
Action Type: RESPONSE
Date: 03/28/2014
Action: Request for Closure - Regulator Responded

Global Id: T0600100106
Action Type: RESPONSE
Date: 01/13/2022
Action: Pilot Study/ Treatability Report - Regulator Responded

Global Id: T0600100106
Action Type: RESPONSE
Date: 10/15/2020
Action: Public Participation Plan - Regulator Responded

Global Id: T0600100106
Action Type: RESPONSE
Date: 08/23/2017

ARCO (Continued) **S104162476**

Action: Soil and Water Investigation Workplan - Regulator Responded

Global Id: T0600100106
Action Type: RESPONSE
Date: 06/19/2020
Action: Corrective Action Plan / Remedial Action Plan - Regulator Responded

Global Id: T0600100106
Action Type: RESPONSE
Date: 08/30/2020
Action: CAP/RAP - Feasibility Study Report - Regulator Responded

Global Id: T0600100106
Action Type: RESPONSE
Date: 09/30/2020
Action: Fact Sheets - Public Participation - Regulator Responded

Global Id: T0600100106
Action Type: RESPONSE
Date: 01/09/2023
Action: CAP/RAP - Feasibility Study Report - Regulator Responded

Global Id: T0600100106
Action Type: RESPONSE
Date: 09/15/2023
Action: Vapor Intrusion Investigation Workplan - Regulator Responded

Global Id: T0600100106
Action Type: RESPONSE
Date: 06/06/2022
Action: Soil and Water Investigation Workplan - Regulator Responded

Global Id: T0600100106
Action Type: RESPONSE
Date: 01/25/2023
Action: Soil and Water Investigation Report - Regulator Responded

Global Id: T0600100106
Action Type: RESPONSE
Date: 05/30/2023
Action: Vapor Intrusion Investigation Workplan - Regulator Responded

Global Id: T0600100106
Action Type: RESPONSE
Date: 10/30/2023
Action: Vapor Intrusion Investigation Workplan - Regulator Responded

Global Id: T0600100106
Action Type: RESPONSE
Date: 10/18/2022
Action: Correspondence - Regulator Responded

Global Id: T0600100106
Action Type: ENFORCEMENT
Date: 06/02/2011
Action: Staff Letter - #20110602

ARCO (Continued) **S104162476**

Global Id: T0600100106
Action Type: RESPONSE
Date: 10/30/2009
Action: Monitoring Report - Semi-Annually

Global Id: T0600100106
Action Type: RESPONSE
Date: 04/26/2018
Action: Other Report / Document

Global Id: T0600100106
Action Type: RESPONSE
Date: 04/27/2017
Action: Monitoring Report - Semi-Annually

Global Id: T0600100106
Action Type: RESPONSE
Date: 12/28/2018
Action: Monitoring Report - Semi-Annually

Global Id: T0600100106
Action Type: RESPONSE
Date: 01/09/2023
Action: Site Assessment Report

Global Id: T0600100106
Action Type: RESPONSE
Date: 01/14/2022
Action: Interim Remedial Action Report

Global Id: T0600100106
Action Type: RESPONSE
Date: 03/11/2021
Action: Other Report / Document

Global Id: T0600100106
Action Type: RESPONSE
Date: 03/16/2020
Action: Monitoring Report - Semi-Annually

Global Id: T0600100106
Action Type: RESPONSE
Date: 04/20/2022
Action: Monitoring Report - Semi-Annually

Global Id: T0600100106
Action Type: RESPONSE
Date: 10/07/2021
Action: Monitoring Report - Semi-Annually

Global Id: T0600100106
Action Type: RESPONSE
Date: 01/19/2024
Action: Vapor Intrusion Investigation Report

Global Id: T0600100106
Action Type: ENFORCEMENT

ARCO (Continued) **S104162476**

Date: 04/30/2008
Action: * NEL - #20080430

Global Id: T0600100106
Action Type: ENFORCEMENT
Date: 04/30/2008
Action: * NEL - #20080430B

Global Id: T0600100106
Action Type: ENFORCEMENT
Date: 08/04/2020
Action: Staff Letter

Global Id: T0600100106
Action Type: ENFORCEMENT
Date: 12/29/2023
Action: Staff Letter

Global Id: T0600100106
Action Type: RESPONSE
Date: 11/11/2009
Action: Soil and Water Investigation Report

Global Id: T0600100106
Action Type: RESPONSE
Date: 07/30/2008
Action: Monitoring Report - Quarterly

Global Id: T0600100106
Action Type: RESPONSE
Date: 04/29/2011
Action: Monitoring Report - Semi-Annually

Global Id: T0600100106
Action Type: RESPONSE
Date: 09/07/2018
Action: Soil and Water Investigation Report

Global Id: T0600100106
Action Type: RESPONSE
Date: 04/30/2022
Action: Monitoring Report - Semi-Annually

Global Id: T0600100106
Action Type: RESPONSE
Date: 10/30/2022
Action: Monitoring Report - Semi-Annually

Global Id: T0600100106
Action Type: RESPONSE
Date: 10/30/2023
Action: Monitoring Report - Semi-Annually

Global Id: T0600100106
Action Type: RESPONSE
Date: 04/30/2024
Action: Monitoring Report - Semi-Annually

ARCO (Continued) **S104162476**

Global Id: T0600100106
Action Type: RESPONSE
Date: 10/30/2024
Action: Monitoring Report - Semi-Annually

Global Id: T0600100106
Action Type: RESPONSE
Date: 04/30/2025
Action: Monitoring Report - Semi-Annually

Global Id: T0600100106
Action Type: RESPONSE
Date: 12/30/2020
Action: Monitoring Report - Semi-Annually

Global Id: T0600100106
Action Type: RESPONSE
Date: 07/17/2015
Action: Monitoring Report - Quarterly

Global Id: T0600100106
Action Type: RESPONSE
Date: 10/29/2015
Action: Monitoring Report - Quarterly

Global Id: T0600100106
Action Type: RESPONSE
Date: 01/19/2016
Action: Monitoring Report - Quarterly

Global Id: T0600100106
Action Type: RESPONSE
Date: 07/30/2015
Action: Vapor Intrusion Investigation Report

Global Id: T0600100106
Action Type: RESPONSE
Date: 03/02/2016
Action: Correspondence

Global Id: T0600100106
Action Type: ENFORCEMENT
Date: 11/16/2017
Action: Staff Letter - #20171116

Global Id: T0600100106
Action Type: ENFORCEMENT
Date: 03/11/2020
Action: Staff Letter - #RO0000078_DIR_L_2020-03-11

Global Id: T0600100106
Action Type: RESPONSE
Date: 04/30/2015
Action: Monitoring Report - Quarterly

Global Id: T0600100106
Action Type: RESPONSE

ARCO (Continued) **S104162476**

Date: 07/31/2013
Action: Correspondence

Global Id: T0600100106
Action Type: RESPONSE
Date: 07/26/2013
Action: Status / Progress Reports

Global Id: T0600100106
Action Type: RESPONSE
Date: 04/26/2013
Action: Monitoring Report - Quarterly

Global Id: T0600100106
Action Type: RESPONSE
Date: 03/13/2015
Action: Conceptual Site Model

Global Id: T0600100106
Action Type: RESPONSE
Date: 01/15/2015
Action: Status / Progress Reports

Global Id: T0600100106
Action Type: RESPONSE
Date: 05/28/2014
Action: Monitoring Report - Semi-Annually

Global Id: T0600100106
Action Type: RESPONSE
Date: 11/07/2016
Action: Monitoring Report - Semi-Annually

Global Id: T0600100106
Action Type: RESPONSE
Date: 05/15/2015
Action: Correspondence

Global Id: T0600100106
Action Type: RESPONSE
Date: 10/26/2012
Action: Monitoring Report - Semi-Annually

Global Id: T0600100106
Action Type: RESPONSE
Date: 09/14/2012
Action: Correspondence

Global Id: T0600100106
Action Type: RESPONSE
Date: 10/31/2014
Action: Monitoring Report - Semi-Annually

Global Id: T0600100106
Action Type: RESPONSE
Date: 01/23/2014
Action: Status / Progress Reports

ARCO (Continued) **S104162476**

Global Id: T0600100106
Action Type: RESPONSE
Date: 10/29/2013
Action: Monitoring Report - Quarterly

Global Id: T0600100106
Action Type: RESPONSE
Date: 07/19/2012
Action: Status / Progress Reports

Global Id: T0600100106
Action Type: RESPONSE
Date: 04/29/2016
Action: Monitoring Report - Quarterly

Global Id: T0600100106
Action Type: RESPONSE
Date: 05/15/2019
Action: Monitoring Report - Semi-Annually

Global Id: T0600100106
Action Type: ENFORCEMENT
Date: 03/20/2009
Action: Technical Correspondence / Assistance / Other - #20090320

Global Id: T0600100106
Action Type: ENFORCEMENT
Date: 07/24/2009
Action: Staff Letter - #20090724

Global Id: T0600100106
Action Type: ENFORCEMENT
Date: 08/13/2009
Action: Staff Letter - #20090813

Global Id: T0600100106
Action Type: ENFORCEMENT
Date: 07/24/2012
Action: Technical Correspondence / Assistance / Other - #20120724

Global Id: T0600100106
Action Type: ENFORCEMENT
Date: 09/14/2012
Action: Meeting - #20120914

Global Id: T0600100106
Action Type: ENFORCEMENT
Date: 11/21/2018
Action: Clean Up Fund - Case Closure Review Summary Report (RSR)

Global Id: T0600100106
Action Type: ENFORCEMENT
Date: 03/16/2018
Action: Staff Letter - #20180316

Global Id: T0600100106
Action Type: ENFORCEMENT

Map ID
Direction
Distance
Elevation | Site | MAP FINDINGS | Database(s) | EDR ID Number
EPA ID Number

ARCO (Continued) **S104162476**

Date: 11/08/2018
Action: Staff Letter - #20181108

Global Id: T0600100106
Action Type: RESPONSE
Date: 04/30/2009
Action: Monitoring Report - Semi-Annually

Global Id: T0600100106
Action Type: RESPONSE
Date: 04/30/2012
Action: Monitoring Report - Quarterly

Global Id: T0600100106
Action Type: RESPONSE
Date: 01/05/2011
Action: Monitoring Report - Quarterly

Global Id: T0600100106
Action Type: RESPONSE
Date: 10/30/2010
Action: Monitoring Report - Semi-Annually

Global Id: T0600100106
Action Type: RESPONSE
Date: 10/30/2011
Action: Monitoring Report - Quarterly

Global Id: T0600100106
Action Type: RESPONSE
Date: 07/30/2011
Action: Monitoring Report - Quarterly

Global Id: T0600100106
Action Type: RESPONSE
Date: 01/30/2012
Action: Monitoring Report - Quarterly

Global Id: T0600100106
Action Type: ENFORCEMENT
Date: 06/25/2009
Action: Staff Letter - #20090625

Global Id: T0600100106
Action Type: ENFORCEMENT
Date: 07/09/2009
Action: Technical Correspondence / Assistance / Other - #20090709

Global Id: T0600100106
Action Type: ENFORCEMENT
Date: 09/10/1991
Action: Technical Correspondence / Assistance / Other - #19910910

Global Id: T0600100106
Action Type: ENFORCEMENT
Date: 09/10/2012
Action: Technical Correspondence / Assistance / Other - #20120910

ARCO (Continued) **S104162476**

Global Id: T0600100106
Action Type: ENFORCEMENT
Date: 10/09/2008
Action: Staff Letter - #20081009

Global Id: T0600100106
Action Type: ENFORCEMENT
Date: 08/16/1995
Action: Technical Correspondence / Assistance / Other - #19950816

Global Id: T0600100106
Action Type: ENFORCEMENT
Date: 05/19/1998
Action: Staff Letter - #19980519

Global Id: T0600100106
Action Type: ENFORCEMENT
Date: 09/06/2012
Action: Technical Correspondence / Assistance / Other - #20120906

Global Id: T0600100106
Action Type: ENFORCEMENT
Date: 06/28/2012
Action: Technical Correspondence / Assistance / Other - #20120628

Global Id: T0600100106
Action Type: ENFORCEMENT
Date: 04/09/1992
Action: Notice of Responsibility - #19920409

Global Id: T0600100106
Action Type: ENFORCEMENT
Date: 06/01/2008
Action: Technical Correspondence / Assistance / Other - #20080601

Global Id: T0600100106
Action Type: ENFORCEMENT
Date: 06/06/2014
Action: Meeting - #20140606

Global Id: T0600100106
Action Type: ENFORCEMENT
Date: 09/22/2022
Action: Staff Letter

Global Id: T0600100106
Action Type: ENFORCEMENT
Date: 04/21/2023
Action: Staff Letter

Global Id: T0600100106
Action Type: ENFORCEMENT
Date: 07/14/2023
Action: Staff Letter

Global Id: T0600100106
Action Type: Other

ARCO (Continued) **S104162476**

Date: 03/31/1988
Action: Leak Reported

Global Id: T0600100106
Action Type: RESPONSE
Date: 09/12/2012
Action: Correspondence

Global Id: T0600100106
Action Type: ENFORCEMENT
Date: 03/12/2010
Action: Staff Letter - #20100312

Global Id: T0600100106
Action Type: ENFORCEMENT
Date: 06/21/2012
Action: Staff Letter - #20120621

Global Id: T0600100106
Action Type: ENFORCEMENT
Date: 04/30/2008
Action: Staff Letter - #20080430

Global Id: T0600100106
Action Type: ENFORCEMENT
Date: 10/15/2012
Action: Technical Correspondence / Assistance / Other - #20121015

Global Id: T0600100106
Action Type: ENFORCEMENT
Date: 01/13/2009
Action: Staff Letter - #20090113

Global Id: T0600100106
Action Type: ENFORCEMENT
Date: 09/02/2011
Action: Technical Correspondence / Assistance / Other - #20110902

Global Id: T0600100106
Action Type: ENFORCEMENT
Date: 08/29/2012
Action: Meeting - #2012/08/29

Global Id: T0600100106
Action Type: ENFORCEMENT
Date: 07/15/2009
Action: Meeting - #20090715

Global Id: T0600100106
Action Type: ENFORCEMENT
Date: 10/06/2012
Action: Meeting - #20121006

Global Id: T0600100106
Action Type: ENFORCEMENT
Date: 10/02/2023
Action: Staff Letter

Map ID
Direction
Distance
Elevation | Site | MAP FINDINGS | Database(s) | EDR ID Number
EPA ID Number

ARCO (Continued) **S104162476**

Global Id: T0600100106
Action Type: ENFORCEMENT
Date: 11/30/2022
Action: Email Correspondence

Global Id: T0600100106
Action Type: ENFORCEMENT
Date: 09/29/2023
Action: Staff Letter

Global Id: T0600100106
Action Type: RESPONSE
Date: 06/26/2009
Action: Correspondence

Global Id: T0600100106
Action Type: RESPONSE
Date: 02/14/2011
Action: Other Report / Document

Global Id: T0600100106
Action Type: RESPONSE
Date: 07/11/2011
Action: Correspondence

Global Id: T0600100106
Action Type: RESPONSE
Date: 08/24/2009
Action: Correspondence

Global Id: T0600100106
Action Type: RESPONSE
Date: 09/15/2009
Action: Correspondence

Global Id: T0600100106
Action Type: RESPONSE
Date: 06/05/2008
Action: Correspondence

Global Id: T0600100106
Action Type: RESPONSE
Date: 12/09/2008
Action: Correspondence

Global Id: T0600100106
Action Type: ENFORCEMENT
Date: 06/21/2012
Action: File review

Global Id: T0600100106
Action Type: ENFORCEMENT
Date: 09/14/2012
Action: Meeting - #20120914

Global Id: T0600100106
Action Type: ENFORCEMENT

Map ID
Direction
Distance
Elevation | Site | MAP FINDINGS | Database(s) | EDR ID Number
EPA ID Number

ARCO (Continued) **S104162476**

Date: 10/09/2012
Action: Staff Letter - #20121009

Global Id: T0600100106
Action Type: ENFORCEMENT
Date: 04/30/2012
Action: Technical Correspondence / Assistance / Other - #20120430

Global Id: T0600100106
Action Type: ENFORCEMENT
Date: 09/29/2020
Action: Email Correspondence

Global Id: T0600100106
Action Type: ENFORCEMENT
Date: 12/07/2021
Action: Fact Sheets - Public Participation

Global Id: T0600100106
Action Type: ENFORCEMENT
Date: 11/10/2021
Action: Email Correspondence

Global Id: T0600100106
Action Type: RESPONSE
Date: 08/05/2011
Action: CAP/RAP - Feasibility Study Report

LUST:
Global Id: T0600100106
Status: Open - Case Begin Date
Status Date: 02/08/1988

Global Id: T0600100106
Status: Open - Site Assessment
Status Date: 04/11/1988

Global Id: T0600100106
Status: Open - Remediation
Status Date: 12/21/1993

Global Id: T0600100106
Status: Open - Assessment & Interim Remedial Action
Status Date: 11/01/1995

Global Id: T0600100106
Status: Open - Remediation
Status Date: 03/06/2020

Global Id: T0600100106
Status: Open - Remediation
Status Date: 12/01/2021

Global Id: T0600100106
Status: Open - Verification Monitoring
Status Date: 05/12/2022

ARCO (Continued) **S104162476**

LUST REG 2:
Region: 2
Facility Id: 01-0114
Facility Status: Pollution Characterization
Case Number: 3884
How Discovered: Tank Closure
Leak Cause: Structure Failure
Leak Source: Tank
Date Leak Confirmed: Not reported
Oversight Program: LUST
Prelim. Site Assesment Wokplan Submitted: Not reported
Preliminary Site Assesment Began: 6/15/1988
Pollution Characterization Began: 7/6/1989
Pollution Remediation Plan Submitted: Not reported
Date Remediation Action Underway: Not reported
Date Post Remedial Action Monitoring Began: Not reported

Alameda County CS:
Name: ARCO #0374
Address: 6407 TELEGRAPH AVE
City,State,Zip: OAKLAND, CA 94609
Status: Leak Confirmation
Record Id: RO0000078
PE: 5602
Facility Status: Leak Confirmation
Latitude: 37.850272647
Longitude: -122.26067535

Name: ARCO #0374
Address: 6407 TELEGRAPH AVE
City,State,Zip: OAKLAND, CA 94609
Status: Preliminary Site Assessment Workplan Submitted
Record Id: RO0000078
PE: 5602
Facility Status: Preliminary Site Assessment Workplan Submitted
Latitude: 37.850272647
Longitude: -122.26067535

Name: ARCO #0374
Address: 6407 TELEGRAPH AVE
City,State,Zip: OAKLAND, CA 94609
Status: Preliminary Site Assessment Underway
Record Id: RO0000078
PE: 5602
Facility Status: Preliminary Site Assessment Underway
Latitude: 37.850272647
Longitude: -122.26067535

Name: ARCO #0374
Address: 6407 TELEGRAPH AVE
City,State,Zip: OAKLAND, CA 94609
Status: Pollution Characterization
Record Id: RO0000078
PE: 5602
Facility Status: Pollution Charaterization
Latitude: 37.850272647

Map ID
Direction
Distance
Elevation | Site | MAP FINDINGS | Database(s) | EDR ID Number
EPA ID Number

ARCO (Continued) **S104162476**

Longitude: -122.26067535

SWEEPS UST:

Name:	ARCO FACILITY #374
Address:	6407 TELEGRAPH AVE
City:	OAKLAND
Status:	Active
Comp Number:	64202
Number:	1
Board Of Equalization:	44-000506
Referral Date:	01-19-94
Action Date:	05-03-94
Created Date:	02-29-88
Owner Tank Id:	1-UNL-R
SWRCB Tank Id:	01-000-064202-000001
Tank Status:	A
Capacity:	12000
Active Date:	01-19-94
Tank Use:	M.V. FUEL
STG:	P
Content:	REG UNLEADED
Number Of Tanks:	4

Name:	ARCO FACILITY #374
Address:	6407 TELEGRAPH AVE
City:	OAKLAND
Status:	Active
Comp Number:	64202
Number:	1
Board Of Equalization:	44-000506
Referral Date:	01-19-94
Action Date:	05-03-94
Created Date:	02-29-88
Owner Tank Id:	2-UNL-MIDGRADE
SWRCB Tank Id:	01-000-064202-000002
Tank Status:	A
Capacity:	12000
Active Date:	01-19-94
Tank Use:	M.V. FUEL
STG:	P
Content:	REG UNLEADED
Number Of Tanks:	Not reported

Name:	ARCO FACILITY #374
Address:	6407 TELEGRAPH AVE
City:	OAKLAND
Status:	Active
Comp Number:	64202
Number:	1
Board Of Equalization:	44-000506
Referral Date:	01-19-94
Action Date:	05-03-94
Created Date:	02-29-88
Owner Tank Id:	3-UNL-PREMIUM
SWRCB Tank Id:	01-000-064202-000003
Tank Status:	A
Capacity:	12000

Map ID
Direction
Distance
Elevation | Site | MAP FINDINGS | Database(s) | EDR ID Number
EPA ID Number

ARCO (Continued) **S104162476**

Active Date: 01-19-94
Tank Use: M.V. FUEL
STG: P
Content: PRM UNLEADED
Number Of Tanks: Not reported

Name: ARCO FACILITY #374
Address: 6407 TELEGRAPH AVE
City: OAKLAND
Status: Active
Comp Number: 64202
Number: 1
Board Of Equalization: 44-000506
Referral Date: 01-19-94
Action Date: 05-03-94
Created Date: 02-29-88
Owner Tank Id: 4
SWRCB Tank Id: 01-000-064202-000004
Tank Status: A
Capacity: 6000
Active Date: 07-01-85
Tank Use: M.V. FUEL
STG: P
Content: REG UNLEADED
Number Of Tanks: Not reported

CORTESE:
Name: ARCO #0374
Address: 6407 TELEGRAPH
City,State,Zip: OAKLAND, CA 94609
Region: CORTESE
Envirostor Id: Not reported
Global ID: T0600100106
Site/Facility Type: LUST CLEANUP SITE
Cleanup Status: OPEN - VERIFICATION MONITORING
Status Date: Not reported
Site Code: Not reported
Latitude: Not reported
Longitude: Not reported
Owner: Not reported
Enf Type: Not reported
Swat R: Not reported
Flag: active
Order No: Not reported
Waste Discharge System No: Not reported
Effective Date: Not reported
Region 2: Not reported
WID Id: Not reported
Solid Waste Id No: Not reported
Waste Management Uit Name: Not reported
File Name: Active Open

HIST CORTESE:
edr_fname: ARCO
edr_fadd1: 6407 TELEGRAPH
City,State,Zip: OAKLAND, CA 94402

MAP FINDINGS

Map ID
Direction
Distance
Elevation | Site | Database(s) | EDR ID Number
EPA ID Number

ARCO (Continued) **S104162476**

Region: CORTESE
Facility County Code: 1
Reg By: LTNKA
Reg Id: 01-0114

CERS:
Name: ARCO #0374
Address: 6407 TELEGRAPH
City,State,Zip: OAKLAND, CA 94609
Site ID: 871479
CERS ID: T0600100106
CERS Description: Leaking Underground Storage Tank Cleanup Site

Affiliation:
Affiliation Type Desc: Regional Board Caseworker
Entity Name: Regional Water Board - SAN FRANCISCO BAY RWQCB (REGION 2)
Entity Title: Not reported
Affiliation Address: 1515 CLAY ST SUITE 1400
Affiliation City: OAKLAND
Affiliation State: CA
Affiliation Country: Not reported
Affiliation Zip: Not reported
Affiliation Phone: ,

Affiliation Type Desc: Local Agency Caseworker
Entity Name: NOEL LINER - ALAMEDA COUNTY LOP
Entity Title: Not reported
Affiliation Address: 1131 Harbor Bay Parkway
Affiliation City: ALAMEDA
Affiliation State: CA
Affiliation Country: Not reported
Affiliation Zip: Not reported
Affiliation Phone: 5105676876,

AD112 **WILLBETT COMPANY** **LUST** **S109285376**
SW **925 STANFORD AVE** **Alameda County CS** **N/A**
1/4-1/2 **OAKLAND, CA 94608** **Cortese**
0.492 mi. **CERS**
2597 ft. **Site 1 of 2 in cluster AD**

Relative:
Lower

Actual:
66 ft.

LUST:
Name: WILLBETT COMPANY
Address: 925 STANFORD AVE
City,State,Zip: OAKLAND, CA 94608
Lead Agency: ALAMEDA COUNTY LOP
Case Type: LUST Cleanup Site

Geo Track:
Global Id: T10000000420
Latitude: 37.8433722059812
Longitude: -122.276657223701
Status: Completed - Case Closed
Status Date: 10/03/2011
Case Worker: Not reported
RB Case Number: NA
Local Agency: Not reported
File Location: All Files are on GeoTracker or in the Local Agency Database

WILLBETT COMPANY (Continued) **S109285376**

Local Case Number:	RO0002983
Potential Media Affect:	Other Groundwater (uses other than drinking water)
Potential Contaminants of Concern:	Heating Oil / Fuel Oil, Diesel, Waste Oil / Motor / Hydraulic / Lubricating, Gasoline
EPA Region:	9
Coordinate Source:	Manual Entry on Screens
Quantity Released Gallons:	Not reported
Begin Date:	03/06/2008
Leak Reported Date:	07/21/2008
How Discovered:	Tank Closure
How Discovered Description:	Not reported
Discharge Source:	Tank
Discharge Cause:	Not reported
Stop Method:	Close and Remove Tank
Stop Description:	Not reported
No Further Action Date:	10/03/2011
CA Water Watershed Name:	Bay Bridges - Berkeley (203.30)
Dwr Groundwater Subbasin Name:	Santa Clara Valley - East Bay Plain (2-009.04)
Disadvantaged Community:	Disadvantaged Community
CA Enviroscreen 3 Score:	66-70%
CA Enviroscreen 4 Score:	70-75%
Military DOD Site:	No
Facility Project Subtype:	Not reported
RWQCB Region:	SAN FRANCISCO BAY RWQCB (REGION 2)
Claim Number:	19338
Claim Status:	Active
Site History:	Two underground storage tanks and one above-ground storage tank were removed from the site in March and April 2008. The tanks were cleaned and recycled. Soil samples collected from beneath UST-A (The 1,300 gallon UST) were below all the respective detection limits for all constituents. Initial water samples contained 430,000 g/L TPHd, 140,000 g/L TPHmo and 11,000 g/L TPHg. After dewatering, the water sample contained 16,000 g/L TPHd, 7,600 g/L TPHmo, and 160 g/L TPHg. Samples collected from soil beneath UST-B (425-gallon UST) at 10 feet bgs contained 120 ppm TPHd, 32 ppm TPHmo and 49 ppm TPHg. The soil sample collected at 11 feet bgs contained 15 ppm TPHmo and 26 ppm TPHd. No benzene was detected in any sample collected during the removals. Water samples contained 370 ppb TPHmo, 310 ppb TPHd and 5 ppb TPHg. Ninyo and Moore performed a preferential pathway survey to identify potential conduits such as utilities and wells. One industrial well was identified within a +-mile radius. On March 12 and 13, 2010, Ninyo and Moore performed a site investigation which included advancing 8 borings. Maximum concentrations of 4,800 ppm TPHd and 15,000 ppm TPHmo were detected in soil samples from the surface near the above-ground storage tank. The consultant stated that these concentrations were likely due to asphalt contained in the sample. No BTEX oxygenates or lead scavengers were detected in soil. Samples collected from groundwater contained maximum concentrations of 2,500 ppb TPHd and TPHg and 560 pppb TPHmo near the location of the 425 gallon UST. No BTEX was detected in groundwater. On May 1, 2010, Ninyo and Moore advanced boring B-9 adjacent to boring B-8 to confirm the consultant s hypothesis that the TPHmo detected in the previous investigation was asphalt and not representative of soil concentrations. TPHd was detected at 110 ppm and TPHmo was detected at 460 ppm. Soil samples collected from step-out borings B-10 to B-12 were not analyzed since B-9 analytical results were low.

Map ID
Direction
Distance
Elevation | Site | MAP FINDINGS | Database(s) | EDR ID Number
EPA ID Number

WILLBETT COMPANY (Continued) **S109285376**

LUST:
Global Id: T10000000420
Contact Type: Regional Board Caseworker
Contact Name: Regional Water Board
Organization Name: SAN FRANCISCO BAY RWQCB (REGION 2)
Address: 1515 CLAY ST SUITE 1400
City: OAKLAND
Email: Not reported
Phone Number: Not reported

LUST:
Global Id: T10000000420
Action Type: RESPONSE
Date: 07/15/2011
Action: Soil and Water Investigation Report

Global Id: T10000000420
Action Type: ENFORCEMENT
Date: 10/03/2011
Action: Closure/No Further Action Letter - #20111003

Global Id: T10000000420
Action Type: ENFORCEMENT
Date: 04/28/2011
Action: Staff Letter - #20110428

Global Id: T10000000420
Action Type: ENFORCEMENT
Date: 04/16/2010
Action: Staff Letter - #20100416

Global Id: T10000000420
Action Type: RESPONSE
Date: 07/01/2010
Action: Soil and Water Investigation Report

Global Id: T10000000420
Action Type: RESPONSE
Date: 08/01/2009
Action: Soil and Water Investigation Workplan

Global Id: T10000000420
Action Type: ENFORCEMENT
Date: 05/27/2009
Action: Staff Letter - #20090527

Global Id: T10000000420
Action Type: Other
Date: 07/21/2008
Action: Leak Reported

Global Id: T10000000420
Action Type: ENFORCEMENT
Date: 07/24/2009
Action: Staff Letter - #20090724

Map ID
Direction
Distance
Elevation Site

MAP FINDINGS

Database(s) EDR ID Number EPA ID Number

WILLBETT COMPANY (Continued) **S109285376**

Global Id: T10000000420
Action Type: Other
Date: 04/21/2008
Action: Leak Stopped

Global Id: T10000000420
Action Type: Other
Date: 06/04/2008
Action: Leak Discovery

Global Id: T10000000420
Action Type: ENFORCEMENT
Date: 04/30/2009
Action: Staff Letter - #20090430

LUST:
Global Id: T10000000420
Status: Open - Case Begin Date
Status Date: 03/06/2008

Global Id: T10000000420
Status: Open - Site Assessment
Status Date: 03/06/2008

Global Id: T10000000420
Status: Completed - Case Closed
Status Date: 10/03/2011

Alameda County CS:
Name: WILLBETT COMPANY
Address: 925 STANFORD AVE
City,State,Zip: OAKLAND, CA 94608
Status: Leak Confirmation
Record Id: RO0002983
PE: 5602
Facility Status: Leak Confirmation
Latitude: Not reported
Longitude: Not reported

Name: WILLBETT COMPANY
Address: 925 STANFORD AVE
City,State,Zip: OAKLAND, CA 94608
Status: Verificaiton Monitoring Underway
Record Id: RO0002983
PE: 5602
Facility Status: Verification Monitoring Underway
Latitude: Not reported
Longitude: Not reported

Name: WILLBETT COMPANY
Address: 925 STANFORD AVE
City,State,Zip: OAKLAND, CA 94608
Status: Case Closed
Record Id: RO0002983
PE: 5602

Map ID
Direction
Distance
Elevation Site

MAP FINDINGS

Database(s) EDR ID Number EPA ID Number

WILLBETT COMPANY (Continued) **S109285376**

Facility Status: Case Closed
Latitude: Not reported
Longitude: Not reported

CORTESE:

Name:	WILLBETT COMPANY
Address:	925 STANFORD AVE
City,State,Zip:	OAKLAND, CA 94608
Region:	CORTESE
Envirostor Id:	Not reported
Global ID:	T10000000420
Site/Facility Type:	LUST CLEANUP SITE
Cleanup Status:	COMPLETED - CASE CLOSED
Status Date:	Not reported
Site Code:	Not reported
Latitude:	Not reported
Longitude:	Not reported
Owner:	Not reported
Enf Type:	Not reported
Swat R:	Not reported
Flag:	active
Order No:	Not reported
Waste Discharge System No:	Not reported
Effective Date:	Not reported
Region 2:	Not reported
WID Id:	Not reported
Solid Waste Id No:	Not reported
Waste Management Uit Name:	Not reported
File Name:	Active Open

CERS:

Name:	WILLBETT COMPANY
Address:	925 STANFORD AVE
City,State,Zip:	OAKLAND, CA 94608
Site ID:	881597
CERS ID:	T10000000420
CERS Description:	Leaking Underground Storage Tank Cleanup Site

Affiliation:

Affiliation Type Desc:	Regional Board Caseworker
Entity Name:	Regional Water Board - SAN FRANCISCO BAY RWQCB (REGION 2)
Entity Title:	Not reported
Affiliation Address:	1515 CLAY ST SUITE 1400
Affiliation City:	OAKLAND
Affiliation State:	CA
Affiliation Country:	Not reported
Affiliation Zip:	Not reported
Affiliation Phone:	,

MAP FINDINGS

Map ID / Direction / Distance / Elevation	Site	Database(s)	EDR ID Number / EPA ID Number
AD113	**WILLBETT COMPANY**	**UST FINDER RELEASE**	**1029131648**
SW	**925 STANFORD AVE**		**N/A**
1/4-1/2	**OAKLAND, CA 94608**		
0.492 mi.			
2597 ft.	**Site 2 of 2 in cluster AD**		

Relative: **Lower**

Actual: **66 ft.**

UST FINDER RELEASE:

Object ID:	40977
Facility ID:	Not reported
Lust ID:	CAT10000000420
Name:	WILLBETT COMPANY
Address:	925 STANFORD AVE
City,State,Zip:	OAKLAND, CA 94608
Address Match Type:	StreetAddress
Reported Date:	Not reported
Status:	No Further Action
Substance:	Not reported
Population within 1500ft:	3310
Domestic Wells within 1500ft:	0
Land Use:	Developed, Medium Intensity
Within SPA:	No
SPA PWS Facility ID:	Not reported
SPA Water Type:	Not reported
SPA Facility Type:	Not reported
SPA HUC12:	Not reported
Within WHPA:	No
WHPA PWS Facility ID:	Not reported
WHPA Water Type:	Not reported
WHPA Facility Type:	Not reported
WHPA HUC12:	Not reported
Within 100yr Floodplain:	No
Tribe:	Not reported
EPA Region:	9
NFA Letter 1:	Not reported
NFA Letter 2:	Not reported
NFA Letter 3:	Not reported
NFA Letter 4:	Not reported
Closed With Residual Contaminate:	Not reported
Coordinate Source:	Geocode
X Coord:	-122.27652
Y Coord:	37.8434800000001
Latitude:	37.84348
Longitude:	-122.27652

Map ID / Direction / Distance / Elevation	Site	Database(s)	EDR ID Number / EPA ID Number
114	**5976-5998 TELEGRAPH AVENUE**	**CPS-SLIC**	**S125952677**
ESE	**5976-5998 TELEGRAPH AVENUE**	**BROWNFIELDS**	**N/A**
1/4-1/2	**OAKLAND, CA**		
0.498 mi.			
2629 ft.			

Relative: **Higher**

Actual: **143 ft.**

CPS-SLIC:

Name:	5976-5998 TELEGRAPH AVENUE
Address:	5976-5998 TELEGRAPH AVENUE
City,State,Zip:	OAKLAND, CA
Region:	STATE
Facility Status:	**Completed - Case Closed**
Status Date:	01/25/2022
Global Id:	T10000013910
Lead Agency:	SAN FRANCISCO BAY RWQCB (REGION 2)
Lead Agency Case Number:	Not reported

Map ID
Direction
Distance
Elevation | Site | MAP FINDINGS | Database(s) | EDR ID Number
EPA ID Number

5976-5998 TELEGRAPH AVENUE (Continued) **S125952677**

Latitude:	37.84602
Longitude:	-122.2607
Case Type:	Cleanup Program Site
Case Worker:	UUU
Local Agency:	Not reported
RB Case Number:	01S0820
File Location:	All Files are on GeoTracker or in the Local Agency Database
Potential Media Affected:	Other Groundwater (uses other than drinking water), Under Investigation
Potential Contaminants of Concern:	Benzene
EPA Region:	9
Coordinate Source:	Not reported
Quantity Released Gallons:	Not reported
Begin Date:	11/22/2019
Leak Reported Date:	Not reported
How Discovered:	Not reported
How Discovered Description:	Not reported
Discharge Source:	Not reported
Discharge Cause:	Not reported
Stop Method:	Not reported
Stop Description:	Not reported
No Further Action Date:	01/25/2022
CA Water Watershed Name:	Bay Bridges - Berkeley (203.30)
Dwr Groundwater Subbasin Name:	Santa Clara Valley - East Bay Plain (2-009.04)
Disadvantaged Community:	Not reported
CA Enviroscreen 3 Score:	11-15%
CA Enviroscreen 4 Score:	15-20%
Military DOD Site:	No
Facility Project Subtype:	Not reported
RWQCB Region:	SAN FRANCISCO BAY RWQCB (REGION 2)
Claim No:	Not reported
Claim Status:	Not reported
Site History:	Not reported

Click here to access the California GeoTracker records for this facility:

BROWNFIELDS:

Name:	5976-5998 TELEGRAPH AVENUE
Address:	5976-5998 TELEGRAPH AVENUE
City,State,Zip:	OAKLAND, CA
Global ID:	T10000013910
Latitude:	37.84602
Longitude:	-122.2607
Project Type:	Cleanup Program Site
Status:	Completed - Case Closed
Status Date:	01/25/2022
Lead Agency:	SAN FRANCISCO BAY RWQCB (REGION 2)
Last Correspondence Date:	01/25/2022
Release Type:	Non-Point Source, Other Type of Release
Contaminant(s) of Concern:	Benzene
Media of Concern:	Other Groundwater (uses other than drinking water), Under Investigation
Past Use(s) that Caused Contamination:	UNKNOWN
Human Health Exposure Controlled:	YES
Human Health Exposure Controlled Date:	01/09/2020
Groundwater Migration Controlled:	YES
Groundwater Migration Controlled Date:	01/09/2020

Map ID
Direction
Distance
Elevation | Site | MAP FINDINGS | Database(s) | EDR ID Number
EPA ID Number

5976-5998 TELEGRAPH AVENUE (Continued) **S125952677**

Primary Caseworker Name:	Regional Water Board
Primary Caseworker Organization Name:	SAN FRANCISCO BAY RWQCB (REGION 2)
Primary Caseworker Phone Number:	510-622-3277
Primary Caseworker Address:	Not reported
Primary Caseworker Address:	Not reported
Primary Caseworker Address:	Not reported
Primary Caseworker Email:	Not reported

---

115 NNW 1/2-1 0.546 mi. 2884 ft. **BERKELEY UNIFIED SCHOOL DISTRI**
1707 RUSSELL ST
BERKELEY, CA 94703

ENVIROSTOR **S101624575**
SWEEPS UST **N/A**
CA FID UST

Relative: Lower

Actual: 99 ft.

ENVIROSTOR:

Name:	BERKELEY UNIFIED SCHOOL DISTRICT TRANSPORTATION FACILITY
Address:	1325 SIXTH STREET
City,State,Zip:	BERKELEY, CA 94710
Facility ID:	60000204
Status:	Refer: Local Agency
Status Date:	07/31/2007
Site Code:	204121
Site Type:	Evaluation
Site Type Detailed:	Evaluation
Acres:	1.88
NPL:	NO
Regulatory Agencies:	SMBRP, CITY OF BERKELEY
Lead Agency:	CITY OF BERKELEY
Program Manager:	Not reported
Supervisor:	Denise Tsuji
Division Branch:	Cleanup Berkeley
Assembly:	14
Senate:	07
Special Program:	Not reported
Restricted Use:	NO
Site Mgmt Req:	NONE SPECIFIED
Funding:	Responsible Party
Latitude:	37.87889
Longitude:	-122.3005
APN:	059-2349-002-00, 59-2349-2
Past Use:	FUEL - VEHICLE STORAGE/ REFUELING, MANUFACTURING - OTHER, RECYCLING - OTHER
Potential COC:	Arsenic Chlordane DDT Lead Methyl tertbutyl ether (MTBE Tetrachloroethylene (PCE Trichloroethylene (TCE 1,2-Dichloroethylene (cis Dieldrin
Confirmed COC:	Tetrachloroethylene (PCE Trichloroethylene (TCE 1,2-Dichloroethylene (cis Dieldrin Arsenic Chlordane DDT Lead Methyl tertbutyl ether (MTBE
Potential Description:	OTH, SOIL
Alias Name:	059-2349-002-00
Alias Type:	APN
Alias Name:	59-2349-2
Alias Type:	APN
Alias Name:	110033618217
Alias Type:	EPA (FRS #)
Alias Name:	201669
Alias Type:	Project Code (Site Code)
Alias Name:	204121
Alias Type:	Project Code (Site Code)

BERKELEY UNIFIED SCHOOL DISTRI (Continued) **S101624575**

Alias Name: 60000204
Alias Type: Envirostor ID Number

Completed Info:
Completed Area Name: Not reported
Completed Sub Area Name: Not reported
Completed Document Type: Not reported
Completed Date: Not reported
Comments: Not reported

Future Area Name: Not reported
Future Sub Area Name: Not reported
Future Document Type: Not reported
Future Due Date: Not reported
Schedule Area Name: Not reported
Schedule Sub Area Name: Not reported
Schedule Document Type: Not reported
Schedule Due Date: Not reported
Schedule Revised Date: Not reported

SWEEPS UST:
Name: BERKELEY UNIFIED SCHOOL DISTRI
Address: 1707 RUSSELL ST
City: BERKELEY
Status: Not reported
Comp Number: 54949
Number: Not reported
Board Of Equalization: 44-001526
Referral Date: Not reported
Action Date: Not reported
Created Date: Not reported
Owner Tank Id: Not reported
SWRCB Tank Id: 01-020-054949-000001
Tank Status: Not reported
Capacity: 500
Active Date: Not reported
Tank Use: M.V. FUEL
STG: PRODUCT
Content: LEADED
Number Of Tanks: 1

CA FID UST:
Facility ID: 01003148
Regulated By: UTNKA
Regulated ID: 00054949
Cortese Code: Not reported
SIC Code: Not reported
Facility Phone: 4156446250
Mail To: Not reported
Mailing Address: 1707 RUSSELL ST
Mailing Address 2: Not reported
Mailing City,St,Zip: BERKELEY 94703
Contact: Not reported
Contact Phone: Not reported
DUNs Number: Not reported
NPDES Number: Not reported
EPA ID: Not reported

MAP FINDINGS

Map ID / Direction / Distance / Elevation	Site	Database(s)	EDR ID Number / EPA ID Number
	BERKELEY UNIFIED SCHOOL DISTRI (Continued)		**S101624575**

Comments: Not reported
Status: Active

116
South
1/2-1
0.580 mi.
3065 ft.

SERVICE STATION # 1583
5509 MARTIN LUTHER KING J
OAKLAND, CA 92626

Notify 65 **S100179458**
N/A

Relative:
Lower

Actual:
87 ft.

NOTIFY 65:

Name:	SERVICE STATION # 1583
Address:	5509 MARTIN LUTHER KING J
City,State,Zip:	OAKLAND, CA 92626
Date Reported:	Not reported
Staff Initials:	Not reported
Board File Number:	Not reported
Facility Type:	Not reported
Discharge Date:	Not reported
Issue Date:	Not reported
Incident Description:	Not reported
Global ID:	Not reported
Status:	Not reported

117
SE
1/2-1
0.711 mi.
3756 ft.

CHEVRON
5500 TELEGRAPH AVE
OAKLAND, CA 94609

LUST **S100179292**
Alameda County CS **N/A**
CHMIRS
Cortese
HIST CORTESE
Notify 65
CERS

Relative:
Higher

Actual:
124 ft.

LUST:

Name:	CHEVRON #9-0338
Address:	5500 TELEGRAPH
City,State,Zip:	OAKLAND, CA 94609
Lead Agency:	ALAMEDA COUNTY LOP
Case Type:	LUST Cleanup Site

Geo Track:

Global Id:	T06019733615
Latitude:	37.8402221
Longitude:	-122.2618534
Status:	Completed - Case Closed
Status Date:	10/12/2006
Case Worker:	Not reported
RB Case Number:	01-0378
Local Agency:	Not reported
File Location:	All Files are on GeoTracker or in the Local Agency Database
Local Case Number:	RO0000221
Potential Media Affect:	Other Groundwater (uses other than drinking water)
Potential Contaminants of Concern:	Gasoline
EPA Region:	9
Coordinate Source:	Google Geocode
Quantity Released Gallons:	0
Begin Date:	07/07/1989
Leak Reported Date:	09/19/1989

CHEVRON (Continued) **S100179292**

How Discovered:	Other Means
How Discovered Description:	Not reported
Discharge Source:	Not reported
Discharge Cause:	Not reported
Stop Method:	Other Means
Stop Description:	Not reported
No Further Action Date:	10/12/2006
CA Water Watershed Name:	Bay Bridges - Berkeley (203.30)
Dwr Groundwater Subbasin Name:	Santa Clara Valley - East Bay Plain (2-009.04)
Disadvantaged Community:	Not reported
CA Enviroscreen 3 Score:	16-20%
CA Enviroscreen 4 Score:	15-20%
Military DOD Site:	No
Facility Project Subtype:	Not reported
RWQCB Region:	SAN FRANCISCO BAY RWQCB (REGION 2)
Claim Number:	Not reported
Claim Status:	Not reported
Site History:	Not reported

LUST:

Global Id:	T06019733615
Action Type:	Other
Date:	07/07/1989
Action:	Leak Discovery
Global Id:	T06019733615
Action Type:	REMEDIATION
Date:	02/14/1990
Action:	Containment and Disposal
Global Id:	T06019733615
Action Type:	Other
Date:	09/19/1989
Action:	Leak Reported

LUST:

Global Id:	T06019733615
Status:	Open - Case Begin Date
Status Date:	07/07/1989
Global Id:	T06019733615
Status:	Open - Site Assessment
Status Date:	09/19/1989
Global Id:	T06019733615
Status:	Open - Site Assessment
Status Date:	10/06/1989
Global Id:	T06019733615
Status:	Open - Site Assessment
Status Date:	02/14/1990
Global Id:	T06019733615
Status:	Completed - Case Closed
Status Date:	10/12/2006

Map ID
Direction
Distance
Elevation Site

MAP FINDINGS

Database(s) EDR ID Number EPA ID Number

CHEVRON (Continued) **S100179292**

Name: CHEVRON #9-0338
Address: 5500 TELEGRAPH
City,State,Zip: OAKLAND, CA 94609
Lead Agency: ALAMEDA COUNTY LOP
Case Type: LUST Cleanup Site

Geo Track:
Global Id: T0600100347
Latitude: 37.84027906
Longitude: -122.2618035
Status: Completed - Case Closed
Status Date: 04/05/1995
Case Worker: Not reported
RB Case Number: 01-0378
Local Agency: Not reported
File Location: All Files are on GeoTracker or in the Local Agency Database
Local Case Number: RO0002887
Potential Media Affect: Other Groundwater (uses other than drinking water)
Potential Contaminants of Concern: Not reported
EPA Region: 9
Coordinate Source: * Historical Geocode - Exact Address Match
Quantity Released Gallons: 0
Begin Date: 07/07/1989
Leak Reported Date: 01/01/1965
How Discovered: Other Means
How Discovered Description: Not reported
Discharge Source: Not reported
Discharge Cause: Not reported
Stop Method: Other Means
Stop Description: Not reported
No Further Action Date: 04/05/1995
CA Water Watershed Name: Bay Bridges - Berkeley (203.30)
Dwr Groundwater Subbasin Name: Santa Clara Valley - East Bay Plain (2-009.04)
Disadvantaged Community: Not reported
CA Enviroscreen 3 Score: 16-20%
CA Enviroscreen 4 Score: 15-20%
Military DOD Site: No
Facility Project Subtype: Not reported
RWQCB Region: SAN FRANCISCO BAY RWQCB (REGION 2)
Claim Number: 5931
Claim Status: Active
Site History: Not reported

LUST:
Global Id: T0600100347
Contact Type: Regional Board Caseworker
Contact Name: Regional Water Board
Organization Name: SAN FRANCISCO BAY RWQCB (REGION 2)
Address: 1515 CLAY ST SUITE 1400
City: OAKLAND
Email: Not reported
Phone Number: Not reported

LUST:
Global Id: T0600100347
Action Type: RESPONSE
Date: 12/17/1998

CHEVRON (Continued) **S100179292**

Action: Correspondence

Global Id: T0600100347
Action Type: RESPONSE
Date: 03/21/1995
Action: Request for Closure

LUST:
Global Id: T0600100347
Status: Open - Case Begin Date
Status Date: 07/07/1989

Global Id: T0600100347
Status: Open - Site Assessment
Status Date: 07/07/1989

Global Id: T0600100347
Status: Completed - Case Closed
Status Date: 04/05/1995

LUST REG 2:
Region: 2
Facility Id: 01-0378
Facility Status: Case Closed
Case Number: 401
How Discovered: Tank Closure
Leak Cause: Structure Failure
Leak Source: Tank
Date Leak Confirmed: Not reported
Oversight Program: LUST
Prelim. Site Assesment Wokplan Submitted: 10/13/1989
Preliminary Site Assesment Began: 11/13/1989
Pollution Characterization Began: Not reported
Pollution Remediation Plan Submitted: Not reported
Date Remediation Action Underway: Not reported
Date Post Remedial Action Monitoring Began: Not reported

Alameda County CS:
Name: CHEVRON #9-0338
Address: 5500 TELEGRAPH AVE
City,State,Zip: OAKLAND, CA 94609
Status: Leak Confirmation
Record Id: RO0000221
PE: 5602
Facility Status: Leak Confirmation
Latitude: 37.840213979
Longitude: -122.26171672

Name: CHEVRON #9-0338
Address: 5500 TELEGRAPH AVE
City,State,Zip: OAKLAND, CA 94609
Status: Preliminary Site Assessment Workplan Submitted
Record Id: RO0000221
PE: 5602
Facility Status: Preliminary Site Assessment Workplan Submitted

Map ID
Direction
Distance
Elevation | Site | MAP FINDINGS | Database(s) | EDR ID Number
EPA ID Number

CHEVRON (Continued) **S100179292**

Latitude: 37.840213979
Longitude: -122.26171672

Name: CHEVRON #9-0338
Address: 5500 TELEGRAPH AVE
City,State,Zip: OAKLAND, CA 94609
Status: Preliminary Site Assessment Underway
Record Id: RO0000221
PE: 5602
Facility Status: Preliminary Site Assessment Underway
Latitude: 37.840213979
Longitude: -122.26171672

Name: CHEVRON #9-0338
Address: 5500 TELEGRAPH AVE
City,State,Zip: OAKLAND, CA 94609
Status: Pollution Characterization
Record Id: RO0000221
PE: 5602
Facility Status: Pollution Charaterization
Latitude: 37.840213979
Longitude: -122.26171672

Name: CHEVRON #9-0338
Address: 5500 TELEGRAPH AVE
City,State,Zip: OAKLAND, CA 94609
Status: Case Closed
Record Id: RO0000221
PE: 5602
Facility Status: Case Closed
Latitude: 37.840213979
Longitude: -122.26171672

Name: CHEVRON #9-0338
Address: 5500 TELEGRAPH AVE
City,State,Zip: OAKLAND, CA 94609
Status: Leak Confirmation
Record Id: RO0002887
PE: 5602
Facility Status: Leak Confirmation
Latitude: 37.840203979
Longitude: -122.26172672

Name: CHEVRON #9-0338
Address: 5500 TELEGRAPH AVE
City,State,Zip: OAKLAND, CA 94609
Status: Case Closed
Record Id: RO0002887
PE: 5602
Facility Status: Case Closed
Latitude: 37.840203979
Longitude: -122.26172672

CHMIRS:
Name: Not reported
Address: 5500 TELEGRAPH AVE
City,State,Zip: OAKLAND, CA 94609

Map ID
Direction
Distance
Elevation Site

MAP FINDINGS

Database(s) EDR ID Number EPA ID Number

CHEVRON (Continued) **S100179292**

OES Incident Number:	15-3368
OES notification:	06/15/2015
OES Date:	Not reported
OES Time:	Not reported
Date Completed:	**Not reported**
Property Use:	Not reported
Agency Id Number:	Not reported
Agency Incident Number:	Not reported
Time Notified:	Not reported
Time Completed:	Not reported
Surrounding Area:	Not reported
Estimated Temperature:	Not reported
Property Management:	Not reported
More Than Two Substances Involved?:	Not reported
Resp Agncy Personel # Of Decontaminated:	Not reported
Responding Agency Personel # Of Injuries:	Not reported
Responding Agency Personel # Of Fatalities:	Not reported
Others Number Of Decontaminated:	Not reported
Others Number Of Injuries:	Not reported
Others Number Of Fatalities:	Not reported
Vehicle Make/year:	Not reported
Vehicle License Number:	Not reported
Vehicle State:	Not reported
Vehicle Id Number:	Not reported
CA DOT PUC/ICC Number:	Not reported
Company Name:	Not reported
Reporting Officer Name/ID:	Not reported
Report Date:	Not reported
Facility Telephone:	Not reported
Waterway Involved:	No
Waterway:	Not reported
Spill Site:	Service Station
Cleanup By:	service station
Containment:	Not reported
What Happened:	Not reported
Type:	Not reported
Measure:	Not reported
Other:	Not reported
Type:	PETROLEUM
Measure:	Oz.
Other:	Not reported
Date/Time:	2015
Year:	2015
Agency:	Chevron
Incident Date:	06/14/2015
Admin Agency:	Alameda County Environmental Health
Amount:	Not reported
Contained:	Yes
Site Type:	Not reported
E Date:	Not reported
Substance:	Gasoline
Quantity Released:	32
Unknown:	Not reported
Substance #2:	Not reported
Substance #3:	Not reported
Evacuations:	Not reported
Number of Injuries:	Not reported

Map ID
Direction
Distance
Elevation | Site | MAP FINDINGS | Database(s) | EDR ID Number
EPA ID Number

CHEVRON (Continued) **S100179292**

Number of Fatalities:	Not reported
#1 Pipeline:	No
#2 Pipeline:	No
#3 Pipeline:	No
#1 Vessel >= 300 Tons:	No
#2 Vessel >= 300 Tons:	No
#3 Vessel >= 300 Tons:	No
Evacs:	No
Injuries:	No
Fatals:	No
Comments:	Not reported
Description:	RP states that customer error resulted in the release of approx 32 oz of gasoline onto the ground.

CORTESE:

Name:	CHEVRON #9-0338
Address:	5500 TELEGRAPH
City,State,Zip:	OAKLAND, CA 94609
Region:	CORTESE
Envirostor Id:	Not reported
Global ID:	T0600100347
Site/Facility Type:	LUST CLEANUP SITE
Cleanup Status:	COMPLETED - CASE CLOSED
Status Date:	Not reported
Site Code:	Not reported
Latitude:	Not reported
Longitude:	Not reported
Owner:	Not reported
Enf Type:	Not reported
Swat R:	Not reported
Flag:	active
Order No:	Not reported
Waste Discharge System No:	Not reported
Effective Date:	Not reported
Region 2:	Not reported
WID Id:	Not reported
Solid Waste Id No:	Not reported
Waste Management Uit Name:	Not reported
File Name:	Active Open

Name:	CHEVRON #9-0338
Address:	5500 TELEGRAPH
City,State,Zip:	OAKLAND, CA 94609
Region:	CORTESE
Envirostor Id:	Not reported
Global ID:	T06019733615
Site/Facility Type:	LUST CLEANUP SITE
Cleanup Status:	COMPLETED - CASE CLOSED
Status Date:	Not reported
Site Code:	Not reported
Latitude:	Not reported
Longitude:	Not reported
Owner:	Not reported
Enf Type:	Not reported
Swat R:	Not reported
Flag:	active

Map ID
Direction
Distance
Elevation Site

MAP FINDINGS

Database(s) EDR ID Number EPA ID Number

CHEVRON (Continued) **S100179292**

Order No: Not reported
Waste Discharge System No: Not reported
Effective Date: Not reported
Region 2: Not reported
WID Id: Not reported
Solid Waste Id No: Not reported
Waste Management Uit Name: Not reported
File Name: Active Open

HIST CORTESE:
edr_fname: CHEVRON
edr_fadd1: 5500 TELEGRAPH
City,State,Zip: OAKLAND, CA
Region: CORTESE
Facility County Code: 1
Reg By: LTNKA
Reg Id: 01-0378

NOTIFY 65:
Name: STAUDER CHEVRON #90338
Address: 5500 TELEGRAPH
City,State,Zip: OAKLAND, CA 92626
Date Reported: Not reported
Staff Initials: Not reported
Board File Number: Not reported
Facility Type: Not reported
Discharge Date: Not reported
Issue Date: Not reported
Incident Description: Not reported
Global ID: Not reported
Status: Not reported

CERS:
Name: CHEVRON #9-0338
Address: 5500 TELEGRAPH
City,State,Zip: OAKLAND, CA 94609
Site ID: 854849
CERS ID: T0600100347
CERS Description: Leaking Underground Storage Tank Cleanup Site

Coordinates:
Site ID: 854849
Facility Name: CHEVRON #9-0338
Env Int Type Code: LUSTCS
Program ID: T0600100347
Coord Name: Not reported
Ref Point Type Desc: Unknown,
Latitude: 37.840279
Longitude: -122.261803

Affiliation:
Affiliation Type Desc: Regional Board Caseworker
Entity Name: Regional Water Board - SAN FRANCISCO BAY RWQCB (REGION 2)
Entity Title: Not reported
Affiliation Address: 1515 CLAY ST SUITE 1400
Affiliation City: OAKLAND

Map ID
Direction
Distance
Elevation | Site | MAP FINDINGS | Database(s) | EDR ID Number
EPA ID Number

CHEVRON (Continued) **S100179292**

Affiliation State: CA
Affiliation Country: Not reported
Affiliation Zip: Not reported
Affiliation Phone: ,

Name: CHEVRON #9-0338
Address: 5500 TELEGRAPH
City,State,Zip: OAKLAND, CA 94609
Site ID: 854849
CERS ID: T06019733615
CERS Description: Leaking Underground Storage Tank Cleanup Site

Coordinates:
Site ID: 854849
Facility Name: CHEVRON #9-0338
Env Int Type Code: LUSTCS
Program ID: T0600100347
Coord Name: Not reported
Ref Point Type Desc: Unknown,
Latitude: 37.840279
Longitude: -122.261803

Affiliation:
Affiliation Type Desc: Regional Board Caseworker
Entity Name: Regional Water Board - SAN FRANCISCO BAY RWQCB (REGION 2)
Entity Title: Not reported
Affiliation Address: 1515 CLAY ST SUITE 1400
Affiliation City: OAKLAND
Affiliation State: CA
Affiliation Country: Not reported
Affiliation Zip: Not reported
Affiliation Phone: ,

---

118 **PCC** **LUST** **S100178895**
West **6400 SAN PABLO AVE** **Cortese** **N/A**
1/2-1 **OAKLAND, CA 94608** **HIST CORTESE**
0.827 mi. **Notify 65**
4369 ft. **CERS**

Relative:
Lower

Actual:
43 ft.

LUST:
Name: PCC
Address: 6400 SAN PABLO AVE
City,State,Zip: OAKLAND, CA 94608
Lead Agency: SAN FRANCISCO BAY RWQCB (REGION 2)
Case Type: LUST Cleanup Site

Geo Track:
Global Id: T0600101052
Latitude: 37.847284
Longitude: -122.28473
Status: Completed - Case Closed
Status Date: 09/27/1994
Case Worker: UUU
RB Case Number: 01-1142
Local Agency: Not reported
File Location: Not reported

Map ID
Direction
Distance
Elevation | Site | MAP FINDINGS | Database(s) | EDR ID Number
EPA ID Number

PCC (Continued) **S100178895**

Local Case Number:	01-1142
Potential Media Affect:	Under Investigation
Potential Contaminants of Concern:	Gasoline
EPA Region:	9
Coordinate Source:	Google Geocode
Quantity Released Gallons:	Not reported
Begin Date:	01/20/1989
Leak Reported Date:	01/20/1989
How Discovered:	Tank Closure
How Discovered Description:	Not reported
Discharge Source:	Tank
Discharge Cause:	Physc / Mech Damage
Stop Method:	Not reported
Stop Description:	Not reported
No Further Action Date:	09/27/1994
CA Water Watershed Name:	Bay Bridges - Berkeley (203.30)
Dwr Groundwater Subbasin Name:	Santa Clara Valley - East Bay Plain (2-009.04)
Disadvantaged Community:	Not reported
CA Enviroscreen 3 Score:	51-55%
CA Enviroscreen 4 Score:	70-75%
Military DOD Site:	No
Facility Project Subtype:	Not reported
RWQCB Region:	SAN FRANCISCO BAY RWQCB (REGION 2)
Claim Number:	Not reported
Claim Status:	Not reported
Site History:	Not reported

LUST:

Global Id:	T0600101052
Contact Type:	Regional Board Caseworker - Primary Caseworker
Contact Name:	Regional Water Board
Organization Name:	SAN FRANCISCO BAY RWQCB (REGION 2)
Address:	1515 CLAY ST SUITE 1400
City:	OAKLAND
Email:	Not reported
Phone Number:	Not reported

LUST:

Global Id:	T0600101052
Action Type:	Other
Date:	01/20/1989
Action:	Leak Discovery
Global Id:	T0600101052
Action Type:	RESPONSE
Date:	11/18/1992
Action:	Unauthorized Release Form
Global Id:	T0600101052
Action Type:	RESPONSE
Date:	11/06/1992
Action:	Interim Remedial Action Report
Global Id:	T0600101052
Action Type:	Other
Date:	01/20/1989
Action:	Leak Reported

Map ID
Direction
Distance
Elevation | Site | MAP FINDINGS | Database(s) | EDR ID Number
EPA ID Number

PCC (Continued) **S100178895**

Global Id: T0600101052
Action Type: Other
Date: 01/20/1989
Action: Leak Stopped

LUST:
Global Id: T0600101052
Status: Open - Case Begin Date
Status Date: 01/20/1989

Global Id: T0600101052
Status: Completed - Case Closed
Status Date: 09/27/1994

LUST REG 2:
Region: 2
Facility Id: 01-1142
Facility Status: Case Closed
Case Number: 01-1142
How Discovered: Tank Closure
Leak Cause: Structure Failure
Leak Source: Tank
Date Leak Confirmed: Not reported
Oversight Program: LUST
Prelim. Site Assesment Wokplan Submitted: Not reported
Preliminary Site Assesment Began: Not reported
Pollution Characterization Began: Not reported
Pollution Remediation Plan Submitted: Not reported
Date Remediation Action Underway: Not reported
Date Post Remedial Action Monitoring Began: Not reported

CORTESE:
Name: PCC
Address: 6400 SAN PABLO AVE
City,State,Zip: OAKLAND, CA 94608
Region: CORTESE
Envirostor Id: Not reported
Global ID: T0600101052
Site/Facility Type: LUST CLEANUP SITE
Cleanup Status: COMPLETED - CASE CLOSED
Status Date: Not reported
Site Code: Not reported
Latitude: Not reported
Longitude: Not reported
Owner: Not reported
Enf Type: Not reported
Swat R: Not reported
Flag: active
Order No: Not reported
Waste Discharge System No: Not reported
Effective Date: Not reported
Region 2: Not reported
WID Id: Not reported
Solid Waste Id No: Not reported
Waste Management Uit Name: Not reported

Map ID
Direction
Distance
Elevation

MAP FINDINGS

Site

Database(s)

EDR ID Number
EPA ID Number

PCC (Continued) **S100178895**

File Name: Active Open

HIST CORTESE:
edr_fname: PCC
edr_fadd1: 6400 SAN PABLO
City,State,Zip: OAKLAND, CA 94608
Region: CORTESE
Facility County Code: 1
Reg By: LTNKA
Reg Id: 01-1142

NOTIFY 65:
Name: KNOWN
Address: 6400 SAN PABLO
City,State,Zip: OAKLAND, CA 92626
Date Reported: Not reported
Staff Initials: Not reported
Board File Number: Not reported
Facility Type: Not reported
Discharge Date: Not reported
Issue Date: Not reported
Incident Description: Not reported
Global ID: Not reported
Status: Not reported

CERS:
Name: PCC
Address: 6400 SAN PABLO AVE
City,State,Zip: OAKLAND, CA 94608
Site ID: 870397
CERS ID: T0600101052
CERS Description: Leaking Underground Storage Tank Cleanup Site

Affiliation:
Affiliation Type Desc: Regional Board Caseworker
Entity Name: Regional Water Board - SAN FRANCISCO BAY RWQCB (REGION 2)
Entity Title: Not reported
Affiliation Address: 1515 CLAY ST SUITE 1400
Affiliation City: OAKLAND
Affiliation State: CA
Affiliation Country: Not reported
Affiliation Zip: Not reported
Affiliation Phone: ,

119
West
1/2-1
0.902 mi.
4762 ft.

Relative:
Lower

Actual:
46 ft.

MARCHANT CORPORATION SITE
6701 SAN PABLO AVENUE
BERKELEY, CA 94608

ENVIROSTOR
VCP
ENF

S108054471
N/A

ENVIROSTOR:
Name: MARCHANT CORPORATION SITE
Address: 6701 SAN PABLO AVENUE
City,State,Zip: BERKELEY, CA 94608
Facility ID: 60000410
Status: Active

Map ID
Direction
Distance
Elevation | Site | MAP FINDINGS | Database(s) | EDR ID Number
EPA ID Number

MARCHANT CORPORATION SITE (Continued) **S108054471**

Status Date:	09/01/2006
Site Code:	202375
Site Type:	Voluntary Cleanup
Site Type Detailed:	Voluntary Agreement
Acres:	7.3
NPL:	NO
Regulatory Agencies:	SMBRP
Lead Agency:	SMBRP
Program Manager:	Parag Shah
Supervisor:	Peggy Nguyen
Division Branch:	Northern California and San Gabriel Cleanup Branch
Assembly:	14
Senate:	07
Special Program:	Not reported
Restricted Use:	NO
Site Mgmt Req:	NONE SPECIFIED
Funding:	Responsible Party
Latitude:	37.85042
Longitude:	-122.2875
APN:	016 151400800, 016 151400900, 016-1514-008, 016-1514-009, 049-1513-001, 049-1513-002, 049-1513-004-01, 049-1513-006, 052-1512-001-03, 052-1512-009, 052-1513-004, 052-1513-005, 052-1513-006-01, 053-1634-007, 053-1634-008, 053-1634-012, 053-1634-021, 053-1634-022, 52-1512-1-3
Past Use:	MANUFACTURING - OTHER,
Potential COC:	Methyl tertbutyl ether (MTBE TPH-gas Trichloroethylene (TCE Vinyl chloride 1,2-Dichloroethylene (cis 1,2-Dichloroethylene (trans
Confirmed COC:	Methyl tertbutyl ether (MTBE TPH-gas Trichloroethylene (TCE Vinyl chloride 1,2-Dichloroethylene (cis 1,2-Dichloroethylene (trans
Potential Description:	OTH
Alias Name:	1035-1039 Folger St.
Alias Type:	Alternate Name
Alias Name:	840-900 Folger St. and 1284-1302 6th Street
Alias Type:	Alternate Name
Alias Name:	926 Murray Street
Alias Type:	Alternate Name
Alias Name:	940 Folger Street
Alias Type:	Alternate Name
Alias Name:	University of California Warehouse
Alias Type:	Alternate Name
Alias Name:	016 151400800
Alias Type:	APN
Alias Name:	016 151400900
Alias Type:	APN
Alias Name:	016-1514-008
Alias Type:	APN
Alias Name:	016-1514-009
Alias Type:	APN
Alias Name:	049-1513-001
Alias Type:	APN
Alias Name:	049-1513-002
Alias Type:	APN
Alias Name:	049-1513-004-01
Alias Type:	APN
Alias Name:	049-1513-006
Alias Type:	APN
Alias Name:	052-1512-001-03

Map ID
Direction
Distance
Elevation | Site | MAP FINDINGS | Database(s) | EDR ID Number
EPA ID Number

MARCHANT CORPORATION SITE (Continued) **S108054471**

Alias Type: APN
Alias Name: 052-1512-009
Alias Type: APN
Alias Name: 052-1513-004
Alias Type: APN
Alias Name: 052-1513-005
Alias Type: APN
Alias Name: 052-1513-006-01
Alias Type: APN
Alias Name: 053-1634-007
Alias Type: APN
Alias Name: 053-1634-008
Alias Type: APN
Alias Name: 053-1634-012
Alias Type: APN
Alias Name: 053-1634-021
Alias Type: APN
Alias Name: 053-1634-022
Alias Type: APN
Alias Name: 52-1512-1-3
Alias Type: APN
Alias Name: 110033606293
Alias Type: EPA (FRS #)
Alias Name: 201676
Alias Type: Project Code (Site Code)
Alias Name: 202375
Alias Type: Project Code (Site Code)
Alias Name: 60000410
Alias Type: Envirostor ID Number

Completed Info:
Completed Area Name: PROJECT WIDE
Completed Sub Area Name: Not reported
Completed Document Type: Standard Voluntary Agreement
Completed Date: 10/11/2007
Comments: VCA fully executed on 10-11-07. Scope of Work includes investigation and cleanup activities.

Completed Area Name: PROJECT WIDE
Completed Sub Area Name: Not reported
Completed Document Type: CEQA - Notice of Exemption
Completed Date: 01/27/2010
Comments: No comments were received on the CEQA/NOE during the RAW public comment period. Therefore the NOE has been finalized.

Completed Area Name: PROJECT WIDE
Completed Sub Area Name: Not reported
Completed Document Type: Amendment - Order/Agreement
Completed Date: 05/21/2008
Comments: First Amendment to VCA fully executed on 5/21/08. Site name under the VCA is changed to Marchant Corporation Site.

Completed Area Name: PROJECT WIDE
Completed Sub Area Name: Not reported
Completed Document Type: Letter - Demand
Completed Date: 08/24/2009
Comments: This letter requests that UC pay for DTSC oversight costs incurred prior to the sale of the property of Redico.

MARCHANT CORPORATION SITE (Continued) **S108054471**

Completed Area Name: PROJECT WIDE
Completed Sub Area Name: Not reported
Completed Document Type: Annual Oversight Cost Estimate
Completed Date: 10/19/2022
Comments: Not reported

Completed Area Name: PROJECT WIDE
Completed Sub Area Name: Not reported
Completed Document Type: Removal Action Workplan
Completed Date: 01/25/2010
Comments: Not reported

Completed Area Name: PROJECT WIDE
Completed Sub Area Name: Not reported
Completed Document Type: Fact Sheets
Completed Date: 12/03/2009
Comments: Fact sheet is being mailed out the site mailing list.

Completed Area Name: PROJECT WIDE
Completed Sub Area Name: Not reported
Completed Document Type: Remedial Investigation Workplan
Completed Date: 06/17/2009
Comments: DTSC approves workplan on 6/17/09. RP consultant to incorporate revisions propsed in Response to DTSC Comments and submit final workplan.

Completed Area Name: PROJECT WIDE
Completed Sub Area Name: Not reported
Completed Document Type: Other Report
Completed Date: 11/26/2007
Comments: Review of existing data completed 11/26/07. Additional data for other properties to be submitted by RP.

Completed Area Name: PROJECT WIDE
Completed Sub Area Name: Not reported
Completed Document Type: Remedial Investigation Workplan
Completed Date: 06/11/2008
Comments: Workplan approved 6/11/08.

Completed Area Name: PROJECT WIDE
Completed Sub Area Name: Not reported
Completed Document Type: Fieldwork
Completed Date: 11/19/2008
Comments: RP consultant submitted sampling results and analytical reports via email on 11/19/08. Results available under "Interim Remedial Investigation Data Package" activity.

Completed Area Name: PROJECT WIDE
Completed Sub Area Name: Not reported
Completed Document Type: Other Report
Completed Date: 03/03/2008
Comments: Review of available supporitng documentation (chain of custody, lab reports, QA/QC) completed 3/3/08. Acknowledgment sent to RP via email 3/3/08.

Completed Area Name: PROJECT WIDE
Completed Sub Area Name: Not reported

MARCHANT CORPORATION SITE (Continued) **S108054471**

Completed Document Type: Community Profile
Completed Date: 07/11/2008
Comments: Community profile completed and approved 7/11/08.

Completed Area Name: PROJECT WIDE
Completed Sub Area Name: Not reported
Completed Document Type: Fieldwork
Completed Date: 10/03/2009
Comments: Field work was completed from October 2-3, 2009.

Completed Area Name: PROJECT WIDE
Completed Sub Area Name: Not reported
Completed Document Type: *Correspondence - Received
Completed Date: 10/12/2010
Comments: REDICO requested a one-year delay to the timeframes outlined in the RAW for implementation of the remedial action. Request grant over the phone.

Completed Area Name: PROJECT WIDE
Completed Sub Area Name: Not reported
Completed Document Type: Site Characterization Workplan
Completed Date: 11/30/2021
Comments: Activity completed. Soil vapor wells installed in September and November 2021.

Completed Area Name: PROJECT WIDE
Completed Sub Area Name: Not reported
Completed Document Type: Annual Oversight Cost Estimate
Completed Date: 09/07/2010
Comments: Not reported

Completed Area Name: PROJECT WIDE
Completed Sub Area Name: Not reported
Completed Document Type: Annual Oversight Cost Estimate
Completed Date: 09/26/2013
Comments: Not reported

Completed Area Name: PROJECT WIDE
Completed Sub Area Name: Not reported
Completed Document Type: Project Management
Completed Date: 08/15/2018
Comments: Not reported

Completed Area Name: PROJECT WIDE
Completed Sub Area Name: Not reported
Completed Document Type: Correspondence
Completed Date: 04/22/2021
Comments: Final VCA Assignment

Completed Area Name: PROJECT WIDE
Completed Sub Area Name: Not reported
Completed Document Type: Project Management
Completed Date: 06/30/2021
Comments: fiscal year completed

Completed Area Name: PROJECT WIDE
Completed Sub Area Name: Not reported

MARCHANT CORPORATION SITE (Continued) **S108054471**

Completed Document Type: Pre-HARP Form
Completed Date: 03/26/2021
Comments: final signed HARP

Completed Area Name: PROJECT WIDE
Completed Sub Area Name: Not reported
Completed Document Type: Site Inspections/Visit (Non LUR)
Completed Date: 03/26/2021
Comments: Site Visit completed, no issues

Completed Area Name: PROJECT WIDE
Completed Sub Area Name: Not reported
Completed Document Type: Project Management
Completed Date: 06/30/2023
Comments: Not reported

Completed Area Name: PROJECT WIDE
Completed Sub Area Name: Not reported
Completed Document Type: Public Notice
Completed Date: 12/03/2009
Comments: Public notice is going to be published on December 4, 2009 on the local newspaper.

Completed Area Name: PROJECT WIDE
Completed Sub Area Name: Not reported
Completed Document Type: Monitoring Report
Completed Date: 01/09/2022
Comments: Not reported

Completed Area Name: PROJECT WIDE
Completed Sub Area Name: Not reported
Completed Document Type: Operation and Maintenance Report
Completed Date: 10/14/2024
Comments: Not reported

Completed Area Name: PROJECT WIDE
Completed Sub Area Name: Not reported
Completed Document Type: Pre-HARP Form
Completed Date: 05/20/2019
Comments: final draft

Completed Area Name: PROJECT WIDE
Completed Sub Area Name: Not reported
Completed Document Type: Correspondence
Completed Date: 07/07/2017
Comments: Public Records Act Request #2-062817-02. Emailed correspondences and DRAFT documents, regarding DPE (Dual-Phase Extraction), that have not yet been posted on EnviroStor.

Completed Area Name: PROJECT WIDE
Completed Sub Area Name: Not reported
Completed Document Type: Correspondence
Completed Date: 11/01/2018
Comments: Change of project manager final letter.

Completed Area Name: PROJECT WIDE
Completed Sub Area Name: Not reported

MARCHANT CORPORATION SITE (Continued) **S108054471**

Completed Document Type: Correspondence
Completed Date: 03/28/2018
Comments: Notification of Change in DTSC Project Manager as of April 2, 2018.

Completed Area Name: PROJECT WIDE
Completed Sub Area Name: Not reported
Completed Document Type: Project Management
Completed Date: 06/30/2022
Comments: completed

Completed Area Name: PROJECT WIDE
Completed Sub Area Name: Not reported
Completed Document Type: Other Report
Completed Date: 04/03/2009
Comments: DTSC accepts interim remedial investigation data package, based on discussion of RP responses to DTSC comments at meeting with RP on 4/1/09. RP will submit supplemental workplan, including schedule for implementation and preparation of remedial investigation report.

Completed Area Name: PROJECT WIDE
Completed Sub Area Name: Not reported
Completed Document Type: Other Report
Completed Date: 10/14/2024
Comments: Not reported

Completed Area Name: PROJECT WIDE
Completed Sub Area Name: Not reported
Completed Document Type: Technical Workplan
Completed Date: 05/18/2023
Comments: Not reported

Completed Area Name: PROJECT WIDE
Completed Sub Area Name: Not reported
Completed Document Type: Monitoring Report
Completed Date: 01/09/2022
Comments: Not reported

Completed Area Name: PROJECT WIDE
Completed Sub Area Name: Not reported
Completed Document Type: Public Notice
Completed Date: 01/10/2022
Comments: Not reported

Completed Area Name: PROJECT WIDE
Completed Sub Area Name: Not reported
Completed Document Type: Application
Completed Date: 11/23/2021
Comments: Application completed

Completed Area Name: PROJECT WIDE
Completed Sub Area Name: Not reported
Completed Document Type: Monitoring Report
Completed Date: 10/14/2024
Comments: Not reported

Completed Area Name: PROJECT WIDE
Completed Sub Area Name: Not reported

MARCHANT CORPORATION SITE (Continued) **S108054471**

Completed Document Type: Technical Workplan
Completed Date: 01/24/2022
Comments: Not reported

Completed Area Name: PROJECT WIDE
Completed Sub Area Name: Not reported
Completed Document Type: Monitoring Report
Completed Date: 10/14/2024
Comments: Not reported

Completed Area Name: PROJECT WIDE
Completed Sub Area Name: Not reported
Completed Document Type: Standard Voluntary Agreement
Completed Date: 04/08/2013
Comments: Not reported

Completed Area Name: PROJECT WIDE
Completed Sub Area Name: Not reported
Completed Document Type: Annual Oversight Cost Estimate
Completed Date: 09/27/2016
Comments: Not reported

Completed Area Name: PROJECT WIDE
Completed Sub Area Name: Not reported
Completed Document Type: Annual Oversight Cost Estimate
Completed Date: 10/09/2017
Comments: Annual Oversight Cost Estimate letter with enclosures (Activity Schedule and Cost Estimate) of DTSC oversight for 2017/2018 Fiscal Year.

Completed Area Name: PROJECT WIDE
Completed Sub Area Name: Not reported
Completed Document Type: Annual Oversight Cost Estimate
Completed Date: 03/05/2020
Comments: Not reported

Completed Area Name: PROJECT WIDE
Completed Sub Area Name: Not reported
Completed Document Type: Annual Oversight Cost Estimate
Completed Date: 10/02/2020
Comments: Not reported

Completed Area Name: PROJECT WIDE
Completed Sub Area Name: Not reported
Completed Document Type: Annual Oversight Cost Estimate
Completed Date: 09/17/2021
Comments: Not reported

Completed Area Name: PROJECT WIDE
Completed Sub Area Name: Not reported
Completed Document Type: Correspondence
Completed Date: 02/21/2017
Comments: CEQA Notice of Preparation (NOP) for Marchant Corporation. DTSC determined that the proposed project would not conflict with the remedial design and previous indoor air investigations. The remedy is in the basement boiler room and would not be affected by the proposed project, which consists of converting previous office spaces to

MARCHANT CORPORATION SITE (Continued) **S108054471**

Medical Practitioner use on portions of the first and second floors, plus all of the third and fourth floors (delineated in the Project Plans on the City of Berkeley website:

Level_3_-_ZAB/2017-02-09_ZAB_ATT2_3100%20San%20Pablo_Project%20Plans.pdf). The NOP anticipates that the project will not have significant impacts related to Hazards and Hazardous Materials and, therefore, analysis of Hazards and Hazardous Materials will be included in the IS checklist as an appendix, but not studied and analyzed at length in the DEIR. However, the NOP anticipates that Air Quality will be analyzed in the DEIR. According to the State Clearinghouse memo, DTSC must respond to the Lead Agency if review of the Notice of Preparation (NOP) indicates that DTSC has discretionary approval power over the project as a Responsible Agency . Based on review, DTSC does not need to act as a Responsible Agency and provide discretionary review/approval of the DEIR, so DTSC response to the NOP (due by 2/24/207) is not required.

Completed Area Name: PROJECT WIDE
Completed Sub Area Name: Not reported
Completed Document Type: Correspondence
Completed Date: 01/25/2017
Comments: Notification of change in DTSC Project Manager as of January 25, 2017. Not reported

Completed Area Name: PROJECT WIDE
Completed Sub Area Name: Not reported
Completed Document Type: Application
Completed Date: 02/12/2013
Comments: Application for DTSC oversight by new property owner.

Completed Area Name: PROJECT WIDE
Completed Sub Area Name: Not reported
Completed Document Type: Fieldwork
Completed Date: 09/12/2013
Comments: Field activities are complete. The Pilot Testing Report is due October 30, 2013.

Completed Area Name: PROJECT WIDE
Completed Sub Area Name: Not reported
Completed Document Type: Pilot/Treatability Study Report
Completed Date: 07/08/2014
Comments: Pilot test results were incorporated into the RAW Amendment submitted for review and approval on July 8, 2014.

Completed Area Name: PROJECT WIDE
Completed Sub Area Name: Not reported
Completed Document Type: Removal Action Completion Report
Completed Date: 12/15/2017
Comments: On behalf of LBA RIV-Company XII LLC (LBA), The Source Group, Inc., a division of Apex Companies, LLC, (Apex-SGI) prepared this Dual Phase Extraction System Installation and First Quarter 2017 Groundwater Monitoring Report for the Former Marchant Corporation Site, 6701 San Pablo Avenue, Berkeley, California CIWQS Place ID: 791861 (the site). This report describes activities associated with the installation and startup operations of a dual phase extraction system (DPE) designed

MARCHANT CORPORATION SITE (Continued) **S108054471**

to treat and discharge groundwater and soil vapor affected with volatile organic compounds (VOCs) and gasoline range organics present beneath the site.

Completed Area Name: PROJECT WIDE
Completed Sub Area Name: Not reported
Completed Document Type: Operation and Maintenance Plan
Completed Date: 10/15/2020
Comments: Not reported

Completed Area Name: PROJECT WIDE
Completed Sub Area Name: Not reported
Completed Document Type: Removal Action Workplan w/ESD
Completed Date: 02/12/2015
Comments: The Addendum to the Removal Action Workplan provides basic background information for the site, describes the findings of additional investigations conducted in 2012 and 2013, evaluates remedial alternatives based on the results of those investigations, and selects DPE and ISCO with ozone and hydrogen peroxide as the modified remedy for consideration. The DPE remediation activities will be conducted over the course of several years until CVOC mass removal rates become asymptotic.

Completed Area Name: PROJECT WIDE
Completed Sub Area Name: Not reported
Completed Document Type: Monitoring Report
Completed Date: 01/11/2022
Comments: Not reported

Completed Area Name: PROJECT WIDE
Completed Sub Area Name: Not reported
Completed Document Type: Fieldwork
Completed Date: 09/21/2021
Comments: Not reported

Completed Area Name: PROJECT WIDE
Completed Sub Area Name: Not reported
Completed Document Type: Monitoring Report
Completed Date: 01/09/2022
Comments: Not reported

Completed Area Name: PROJECT WIDE
Completed Sub Area Name: Not reported
Completed Document Type: Monitoring Report
Completed Date: 01/09/2022
Comments: Not reported

Completed Area Name: PROJECT WIDE
Completed Sub Area Name: Not reported
Completed Document Type: Risk Assessment Report
Completed Date: 03/25/2021
Comments: analysis completed. thoughts are conveyed to client in preparation for Five Year Review.

Completed Area Name: PROJECT WIDE
Completed Sub Area Name: Not reported
Completed Document Type: Monitoring Report

MARCHANT CORPORATION SITE (Continued) **S108054471**

Completed Date: 01/09/2022
Comments: Not reported

Completed Area Name: PROJECT WIDE
Completed Sub Area Name: Not reported
Completed Document Type: Cost Recovery Closeout Memo
Completed Date: 08/03/2011
Comments: Redico requested termination & closeout f the VCA as they no longer own the property.

Completed Area Name: PROJECT WIDE
Completed Sub Area Name: Not reported
Completed Document Type: Annual Oversight Cost Estimate
Completed Date: 09/22/2015
Comments: Not reported

Completed Area Name: PROJECT WIDE
Completed Sub Area Name: Not reported
Completed Document Type: CEQA - Notice of Exemption
Completed Date: 02/12/2015
Comments: Not reported

Completed Area Name: PROJECT WIDE
Completed Sub Area Name: Not reported
Completed Document Type: Annual Oversight Cost Estimate
Completed Date: 09/22/2009
Comments: DTSC oversight cost estimate and schedule for next fiscal year was sent to the RP.

Completed Area Name: PROJECT WIDE
Completed Sub Area Name: Not reported
Completed Document Type: Pre-HARP Form
Completed Date: 05/17/2024
Comments: final signed form

Completed Area Name: PROJECT WIDE
Completed Sub Area Name: Not reported
Completed Document Type: Project Management
Completed Date: 06/30/2024
Comments: Not reported

Completed Area Name: PROJECT WIDE
Completed Sub Area Name: Not reported
Completed Document Type: Pilot Study/Treatability Workplan
Completed Date: 07/22/2013
Comments: Workplan is approved for implementation. Pilot test activities to start in July-August timeframe.

Completed Area Name: PROJECT WIDE
Completed Sub Area Name: Not reported
Completed Document Type: Work Notice
Completed Date: 01/13/2016
Comments: Not reported

Completed Area Name: PROJECT WIDE
Completed Sub Area Name: Not reported
Completed Document Type: Public Notice

MARCHANT CORPORATION SITE (Continued) **S108054471**

Completed Date: 12/10/2014
Comments: Not reported

Completed Area Name: PROJECT WIDE
Completed Sub Area Name: Not reported
Completed Document Type: Removal Action Design
Completed Date: 08/26/2015
Comments: Not reported

Completed Area Name: PROJECT WIDE
Completed Sub Area Name: Not reported
Completed Document Type: Fact Sheets
Completed Date: 12/10/2014
Comments: Not reported

Completed Area Name: PROJECT WIDE
Completed Sub Area Name: Not reported
Completed Document Type: Monitoring Report
Completed Date: 12/31/2021
Comments: Not reported

Completed Area Name: PROJECT WIDE
Completed Sub Area Name: Not reported
Completed Document Type: Monitoring Report
Completed Date: 12/31/2021
Comments: Not reported

Completed Area Name: PROJECT WIDE
Completed Sub Area Name: Not reported
Completed Document Type: Risk Assessment Report
Completed Date: 04/18/2020
Comments: Not reported

Completed Area Name: PROJECT WIDE
Completed Sub Area Name: Not reported
Completed Document Type: Monitoring Report
Completed Date: 12/31/2021
Comments: Not reported

Completed Area Name: PROJECT WIDE
Completed Sub Area Name: Not reported
Completed Document Type: Monitoring Report
Completed Date: 12/31/2021
Comments: Not reported

Completed Area Name: PROJECT WIDE
Completed Sub Area Name: Not reported
Completed Document Type: Monitoring Plan
Completed Date: 01/09/2022
Comments: Not reported

Completed Area Name: PROJECT WIDE
Completed Sub Area Name: Not reported
Completed Document Type: Annual Oversight Cost Estimate
Completed Date: 09/11/2014
Comments: Not reported

Map ID
Direction
Distance
Elevation | Site | MAP FINDINGS | Database(s) | EDR ID Number
EPA ID Number

MARCHANT CORPORATION SITE (Continued) **S108054471**

Future Area Name:	PROJECT WIDE
Future Sub Area Name:	Not reported
Future Document Type:	Certification
Future Due Date:	2026
Future Area Name:	PROJECT WIDE
Future Sub Area Name:	Not reported
Future Document Type:	Land Use Restriction
Future Due Date:	2025
Future Area Name:	PROJECT WIDE
Future Sub Area Name:	Not reported
Future Document Type:	Five-Year Review Reports
Future Due Date:	2025
Schedule Area Name:	Not reported
Schedule Sub Area Name:	Not reported
Schedule Document Type:	Not reported
Schedule Due Date:	Not reported
Schedule Revised Date:	Not reported

VCP:

Name:	MARCHANT CORPORATION SITE
Address:	6701 SAN PABLO AVENUE
City,State,Zip:	BERKELEY, CA 94608
Facility ID:	60000410
Site Type:	Voluntary Cleanup
Site Type Detail:	Voluntary Agreement
Site Mgmt. Req.:	NONE SPECIFIED
Acres:	7.3
National Priorities List:	NO
Cleanup Oversight Agencies:	SMBRP
Lead Agency:	SMBRP
Lead Agency Description:	DTSC - Site Cleanup Program
Project Manager:	Parag Shah
Supervisor:	Peggy Nguyen
Division Branch:	Northern California and San Gabriel Cleanup Branch
Site Code:	202375
Assembly:	14
Senate:	07
Special Programs Code:	Not reported
Status:	Active
Status Date:	09/01/2006
Restricted Use:	NO
Funding:	Responsible Party
Lat/Long:	37.85042 / -122.2875
APN:	016 151400800, 016 151400900, 016-1514-008, 016-1514-009, 049-1513-001, 049-1513-002, 049-1513-004-01, 049-1513-006, 052-1512-001-03, 052-1512-009, 052-1513-004, 052-1513-005, 052-1513-006-01, 053-1634-007, 053-1634-008, 053-1634-012, 053-1634-021, 053-1634-022, 52-1512-1-3
Past Use:	MANUFACTURING - OTHER,
Potential COC:	30016, 30025, 30027, 30028, 30195, 30196
Confirmed COC:	30016,30025,30027,30028,30195,30196
Potential Description:	OTH
Alias Name:	1035-1039 Folger St.
Alias Type:	Alternate Name
Alias Name:	840-900 Folger St. and 1284-1302 6th Street
Alias Type:	Alternate Name
Alias Name:	926 Murray Street

MARCHANT CORPORATION SITE (Continued) **S108054471**

Alias Type:	Alternate Name
Alias Name:	940 Folger Street
Alias Type:	Alternate Name
Alias Name:	University of California Warehouse
Alias Type:	Alternate Name
Alias Name:	016 151400800
Alias Type:	APN
Alias Name:	016 151400900
Alias Type:	APN
Alias Name:	016-1514-008
Alias Type:	APN
Alias Name:	016-1514-009
Alias Type:	APN
Alias Name:	049-1513-001
Alias Type:	APN
Alias Name:	049-1513-002
Alias Type:	APN
Alias Name:	049-1513-004-01
Alias Type:	APN
Alias Name:	049-1513-006
Alias Type:	APN
Alias Name:	052-1512-001-03
Alias Type:	APN
Alias Name:	052-1512-009
Alias Type:	APN
Alias Name:	052-1513-004
Alias Type:	APN
Alias Name:	052-1513-005
Alias Type:	APN
Alias Name:	052-1513-006-01
Alias Type:	APN
Alias Name:	053-1634-007
Alias Type:	APN
Alias Name:	053-1634-008
Alias Type:	APN
Alias Name:	053-1634-012
Alias Type:	APN
Alias Name:	053-1634-021
Alias Type:	APN
Alias Name:	053-1634-022
Alias Type:	APN
Alias Name:	52-1512-1-3
Alias Type:	APN
Alias Name:	110033606293
Alias Type:	EPA (FRS #)
Alias Name:	201676
Alias Type:	Project Code (Site Code)
Alias Name:	202375
Alias Type:	Project Code (Site Code)
Alias Name:	60000410
Alias Type:	Envirostor ID Number

Completed Info:

Completed Area Name:	PROJECT WIDE
Completed Sub Area Name:	Not reported
Completed Document Type:	Standard Voluntary Agreement
Completed Date:	10/11/2007
Comments:	VCA fully executed on 10-11-07. Scope of Work includes investigation

MARCHANT CORPORATION SITE (Continued) **S108054471**

and cleanup activities.

Completed Area Name: PROJECT WIDE
Completed Sub Area Name: Not reported
Completed Document Type: CEQA - Notice of Exemption
Completed Date: 01/27/2010
Comments: No comments were received on the CEQA/NOE during the RAW public comment period. Therefore the NOE has been finalized.

Completed Area Name: PROJECT WIDE
Completed Sub Area Name: Not reported
Completed Document Type: Amendment - Order/Agreement
Completed Date: 05/21/2008
Comments: First Amendment to VCA fully executed on 5/21/08. Site name under the VCA is changed to Marchant Corporation Site.

Completed Area Name: PROJECT WIDE
Completed Sub Area Name: Not reported
Completed Document Type: Letter - Demand
Completed Date: 08/24/2009
Comments: This letter requests that UC pay for DTSC oversight costs incurred prior to the sale of the property of Redico.

Completed Area Name: PROJECT WIDE
Completed Sub Area Name: Not reported
Completed Document Type: Annual Oversight Cost Estimate
Completed Date: 10/19/2022
Comments: Not reported

Completed Area Name: PROJECT WIDE
Completed Sub Area Name: Not reported
Completed Document Type: Removal Action Workplan
Completed Date: 01/25/2010
Comments: Not reported

Completed Area Name: PROJECT WIDE
Completed Sub Area Name: Not reported
Completed Document Type: Fact Sheets
Completed Date: 12/03/2009
Comments: Fact sheet is being mailed out the site mailing list.

Completed Area Name: PROJECT WIDE
Completed Sub Area Name: Not reported
Completed Document Type: Remedial Investigation Workplan
Completed Date: 06/17/2009
Comments: DTSC approves workplan on 6/17/09. RP consultant to incorporate revisions propsed in Response to DTSC Comments and submit final workplan.

Completed Area Name: PROJECT WIDE
Completed Sub Area Name: Not reported
Completed Document Type: Other Report
Completed Date: 11/26/2007
Comments: Review of existing data completed 11/26/07. Additional data for other properties to be submitted by RP.

Completed Area Name: PROJECT WIDE

MARCHANT CORPORATION SITE (Continued) **S108054471**

Completed Sub Area Name: Not reported
Completed Document Type: Remedial Investigation Workplan
Completed Date: 06/11/2008
Comments: Workplan approved 6/11/08.

Completed Area Name: PROJECT WIDE
Completed Sub Area Name: Not reported
Completed Document Type: Fieldwork
Completed Date: 11/19/2008
Comments: RP consultant submitted sampling results and analytical reports via email on 11/19/08. Results available under "Interim Remedial Investigation Data Package" activity.

Completed Area Name: PROJECT WIDE
Completed Sub Area Name: Not reported
Completed Document Type: Other Report
Completed Date: 03/03/2008
Comments: Review of available supporitng documentation (chain of custody, lab reports, QA/QC) completed 3/3/08. Acknowledgment sent to RP via email 3/3/08.

Completed Area Name: PROJECT WIDE
Completed Sub Area Name: Not reported
Completed Document Type: Community Profile
Completed Date: 07/11/2008
Comments: Community profile completed and approved 7/11/08.

Completed Area Name: PROJECT WIDE
Completed Sub Area Name: Not reported
Completed Document Type: Fieldwork
Completed Date: 10/03/2009
Comments: Field work was completed from October 2-3, 2009.

Completed Area Name: PROJECT WIDE
Completed Sub Area Name: Not reported
Completed Document Type: *Correspondence - Received
Completed Date: 10/12/2010
Comments: REDICO requested a one-year delay to the timeframes outlined in the RAW for implementation of the remedial action. Request grant over the phone.

Completed Area Name: PROJECT WIDE
Completed Sub Area Name: Not reported
Completed Document Type: Site Characterization Workplan
Completed Date: 11/30/2021
Comments: Activity completed. Soil vapor wells installed in September and November 2021.

Completed Area Name: PROJECT WIDE
Completed Sub Area Name: Not reported
Completed Document Type: Annual Oversight Cost Estimate
Completed Date: 09/07/2010
Comments: Not reported

Completed Area Name: PROJECT WIDE
Completed Sub Area Name: Not reported
Completed Document Type: Annual Oversight Cost Estimate

MARCHANT CORPORATION SITE (Continued) **S108054471**

Completed Date: 09/26/2013
Comments: Not reported

Completed Area Name: PROJECT WIDE
Completed Sub Area Name: Not reported
Completed Document Type: Project Management
Completed Date: 08/15/2018
Comments: Not reported

Completed Area Name: PROJECT WIDE
Completed Sub Area Name: Not reported
Completed Document Type: Correspondence
Completed Date: 04/22/2021
Comments: Final VCA Assignment

Completed Area Name: PROJECT WIDE
Completed Sub Area Name: Not reported
Completed Document Type: Project Management
Completed Date: 06/30/2021
Comments: fiscal year completed

Completed Area Name: PROJECT WIDE
Completed Sub Area Name: Not reported
Completed Document Type: Pre-HARP Form
Completed Date: 03/26/2021
Comments: final signed HARP

Completed Area Name: PROJECT WIDE
Completed Sub Area Name: Not reported
Completed Document Type: Site Inspections/Visit (Non LUR)
Completed Date: 03/26/2021
Comments: Site Visit completed, no issues

Completed Area Name: PROJECT WIDE
Completed Sub Area Name: Not reported
Completed Document Type: Project Management
Completed Date: 06/30/2023
Comments: Not reported

Completed Area Name: PROJECT WIDE
Completed Sub Area Name: Not reported
Completed Document Type: Public Notice
Completed Date: 12/03/2009
Comments: Public notice is going to be published on December 4, 2009 on the local newspaper.

Completed Area Name: PROJECT WIDE
Completed Sub Area Name: Not reported
Completed Document Type: Monitoring Report
Completed Date: 01/09/2022
Comments: Not reported

Completed Area Name: PROJECT WIDE
Completed Sub Area Name: Not reported
Completed Document Type: Operation and Maintenance Report
Completed Date: 10/14/2024
Comments: Not reported

MARCHANT CORPORATION SITE (Continued) **S108054471**

Completed Area Name: PROJECT WIDE
Completed Sub Area Name: Not reported
Completed Document Type: Pre-HARP Form
Completed Date: 05/20/2019
Comments: final draft

Completed Area Name: PROJECT WIDE
Completed Sub Area Name: Not reported
Completed Document Type: Correspondence
Completed Date: 07/07/2017
Comments: Public Records Act Request #2-062817-02. Emailed correspondences and DRAFT documents, regarding DPE (Dual-Phase Extraction), that have not yet been posted on EnviroStor.

Completed Area Name: PROJECT WIDE
Completed Sub Area Name: Not reported
Completed Document Type: Correspondence
Completed Date: 11/01/2018
Comments: Change of project manager final letter.

Completed Area Name: PROJECT WIDE
Completed Sub Area Name: Not reported
Completed Document Type: Correspondence
Completed Date: 03/28/2018
Comments: Notification of Change in DTSC Project Manager as of April 2, 2018.

Completed Area Name: PROJECT WIDE
Completed Sub Area Name: Not reported
Completed Document Type: Project Management
Completed Date: 06/30/2022
Comments: completed

Completed Area Name: PROJECT WIDE
Completed Sub Area Name: Not reported
Completed Document Type: Other Report
Completed Date: 04/03/2009
Comments: DTSC accepts interim remedial investigation data package, based on discussion of RP responses to DTSC comments at meeting with RP on 4/1/09. RP will submit supplemental workplan, including schedule for implementation and preparation of remedial investigation report.

Completed Area Name: PROJECT WIDE
Completed Sub Area Name: Not reported
Completed Document Type: Other Report
Completed Date: 10/14/2024
Comments: Not reported

Completed Area Name: PROJECT WIDE
Completed Sub Area Name: Not reported
Completed Document Type: Technical Workplan
Completed Date: 05/18/2023
Comments: Not reported

Completed Area Name: PROJECT WIDE
Completed Sub Area Name: Not reported
Completed Document Type: Monitoring Report
Completed Date: 01/09/2022

MARCHANT CORPORATION SITE (Continued) **S108054471**

Comments: Not reported

Completed Area Name: PROJECT WIDE
Completed Sub Area Name: Not reported
Completed Document Type: Public Notice
Completed Date: 01/10/2022
Comments: Not reported

Completed Area Name: PROJECT WIDE
Completed Sub Area Name: Not reported
Completed Document Type: Application
Completed Date: 11/23/2021
Comments: Application completed

Completed Area Name: PROJECT WIDE
Completed Sub Area Name: Not reported
Completed Document Type: Monitoring Report
Completed Date: 10/14/2024
Comments: Not reported

Completed Area Name: PROJECT WIDE
Completed Sub Area Name: Not reported
Completed Document Type: Technical Workplan
Completed Date: 01/24/2022
Comments: Not reported

Completed Area Name: PROJECT WIDE
Completed Sub Area Name: Not reported
Completed Document Type: Monitoring Report
Completed Date: 10/14/2024
Comments: Not reported

Completed Area Name: PROJECT WIDE
Completed Sub Area Name: Not reported
Completed Document Type: Standard Voluntary Agreement
Completed Date: 04/08/2013
Comments: Not reported

Completed Area Name: PROJECT WIDE
Completed Sub Area Name: Not reported
Completed Document Type: Annual Oversight Cost Estimate
Completed Date: 09/27/2016
Comments: Not reported

Completed Area Name: PROJECT WIDE
Completed Sub Area Name: Not reported
Completed Document Type: Annual Oversight Cost Estimate
Completed Date: 10/09/2017
Comments: Annual Oversight Cost Estimate letter with enclosures (Activity Schedule and Cost Estimate) of DTSC oversight for 2017/2018 Fiscal Year.

Completed Area Name: PROJECT WIDE
Completed Sub Area Name: Not reported
Completed Document Type: Annual Oversight Cost Estimate
Completed Date: 03/05/2020
Comments: Not reported

MARCHANT CORPORATION SITE (Continued) **S108054471**

Completed Area Name: PROJECT WIDE
Completed Sub Area Name: Not reported
Completed Document Type: Annual Oversight Cost Estimate
Completed Date: 10/02/2020
Comments: Not reported

Completed Area Name: PROJECT WIDE
Completed Sub Area Name: Not reported
Completed Document Type: Annual Oversight Cost Estimate
Completed Date: 09/17/2021
Comments: Not reported

Completed Area Name: PROJECT WIDE
Completed Sub Area Name: Not reported
Completed Document Type: Correspondence
Completed Date: 02/21/2017
Comments: CEQA Notice of Preparation (NOP) for Marchant Corporation. DTSC determined that the proposed project would not conflict with the remedial design and previous indoor air investigations. The remedy is in the basement boiler room and would not be affected by the proposed project, which consists of converting previous office spaces to Medical Practitioner use on portions of the first and second floors, plus all of the third and fourth floors (delineated in the Project Plans on the City of Berkeley website:

Level_3_-_ZAB/2017-02-09_ZAB_ATT2_3100%20San%20Pablo_Project%20Plans.pdf). The NOP anticipates that the project will not have significant impacts related to Hazards and Hazardous Materials and, therefore, analysis of Hazards and Hazardous Materials will be included in the IS checklist as an appendix, but not studied and analyzed at length in the DEIR. However, the NOP anticipates that Air Quality will be analyzed in the DEIR. According to the State Clearinghouse memo, DTSC must respond to the Lead Agency if review of the Notice of Preparation (NOP) indicates that DTSC has discretionary approval power over the project as a Responsible Agency . Based on review, DTSC does not need to act as a Responsible Agency and provide discretionary review/approval of the DEIR, so DTSC response to the NOP (due by 2/24/207) is not required.

Completed Area Name: PROJECT WIDE
Completed Sub Area Name: Not reported
Completed Document Type: Correspondence
Completed Date: 01/25/2017
Comments: Notification of change in DTSC Project Manager as of January 25, 2017. Not reported

Completed Area Name: PROJECT WIDE
Completed Sub Area Name: Not reported
Completed Document Type: Application
Completed Date: 02/12/2013
Comments: Application for DTSC oversight by new property owner.

Completed Area Name: PROJECT WIDE
Completed Sub Area Name: Not reported
Completed Document Type: Fieldwork
Completed Date: 09/12/2013

MARCHANT CORPORATION SITE (Continued) **S108054471**

Comments: Field activities are complete. The Pilot Testing Report is due October 30, 2013.

Completed Area Name: PROJECT WIDE
Completed Sub Area Name: Not reported
Completed Document Type: Pilot/Treatability Study Report
Completed Date: 07/08/2014
Comments: Pilot test results were incorporated into the RAW Amendment submitted for review and approval on July 8, 2014.

Completed Area Name: PROJECT WIDE
Completed Sub Area Name: Not reported
Completed Document Type: Removal Action Completion Report
Completed Date: 12/15/2017
Comments: On behalf of LBA RIV-Company XII LLC (LBA), The Source Group, Inc., a division of Apex Companies, LLC, (Apex-SGI) prepared this Dual Phase Extraction System Installation and First Quarter 2017 Groundwater Monitoring Report for the Former Marchant Corporation Site, 6701 San Pablo Avenue, Berkeley, California CIWQS Place ID: 791861 (the site). This report describes activities associated with the installation and startup operations of a dual phase extraction system (DPE) designed to treat and discharge groundwater and soil vapor affected with volatile organic compounds (VOCs) and gasoline range organics present beneath the site.

Completed Area Name: PROJECT WIDE
Completed Sub Area Name: Not reported
Completed Document Type: Operation and Maintenance Plan
Completed Date: 10/15/2020
Comments: Not reported

Completed Area Name: PROJECT WIDE
Completed Sub Area Name: Not reported
Completed Document Type: Removal Action Workplan w/ESD
Completed Date: 02/12/2015
Comments: The Addendum to the Removal Action Workplan provides basic background information for the site, describes the findings of additional investigations conducted in 2012 and 2013, evaluates remedial alternatives based on the results of those investigations, and selects DPE and ISCO with ozone and hydrogen peroxide as the modified remedy for consideration. The DPE remediation activities will be conducted over the course of several years until CVOC mass removal rates become asymptotic.

Completed Area Name: PROJECT WIDE
Completed Sub Area Name: Not reported
Completed Document Type: Monitoring Report
Completed Date: 01/11/2022
Comments: Not reported

Completed Area Name: PROJECT WIDE
Completed Sub Area Name: Not reported
Completed Document Type: Fieldwork
Completed Date: 09/21/2021
Comments: Not reported

Completed Area Name: PROJECT WIDE

MARCHANT CORPORATION SITE (Continued) **S108054471**

Completed Sub Area Name: Not reported
Completed Document Type: Monitoring Report
Completed Date: 01/09/2022
Comments: Not reported

Completed Area Name: PROJECT WIDE
Completed Sub Area Name: Not reported
Completed Document Type: Monitoring Report
Completed Date: 01/09/2022
Comments: Not reported

Completed Area Name: PROJECT WIDE
Completed Sub Area Name: Not reported
Completed Document Type: Risk Assessment Report
Completed Date: 03/25/2021
Comments: analysis completed. thoughts are conveyed to client in preparation for Five Year Review.

Completed Area Name: PROJECT WIDE
Completed Sub Area Name: Not reported
Completed Document Type: Monitoring Report
Completed Date: 01/09/2022
Comments: Not reported

Completed Area Name: PROJECT WIDE
Completed Sub Area Name: Not reported
Completed Document Type: Cost Recovery Closeout Memo
Completed Date: 08/03/2011
Comments: Redico requested termination & closeout f the VCA as they no longer own the property.

Completed Area Name: PROJECT WIDE
Completed Sub Area Name: Not reported
Completed Document Type: Annual Oversight Cost Estimate
Completed Date: 09/22/2015
Comments: Not reported

Completed Area Name: PROJECT WIDE
Completed Sub Area Name: Not reported
Completed Document Type: CEQA - Notice of Exemption
Completed Date: 02/12/2015
Comments: Not reported

Completed Area Name: PROJECT WIDE
Completed Sub Area Name: Not reported
Completed Document Type: Annual Oversight Cost Estimate
Completed Date: 09/22/2009
Comments: DTSC oversight cost estimate and schedule for next fiscal year was sent to the RP.

Completed Area Name: PROJECT WIDE
Completed Sub Area Name: Not reported
Completed Document Type: Pre-HARP Form
Completed Date: 05/17/2024
Comments: final signed form

Completed Area Name: PROJECT WIDE

MARCHANT CORPORATION SITE (Continued) **S108054471**

Completed Sub Area Name: Not reported
Completed Document Type: Project Management
Completed Date: 06/30/2024
Comments: Not reported

Completed Area Name: PROJECT WIDE
Completed Sub Area Name: Not reported
Completed Document Type: Pilot Study/Treatability Workplan
Completed Date: 07/22/2013
Comments: Workplan is approved for implementation. Pilot test activities to start in July-August timeframe.

Completed Area Name: PROJECT WIDE
Completed Sub Area Name: Not reported
Completed Document Type: Work Notice
Completed Date: 01/13/2016
Comments: Not reported

Completed Area Name: PROJECT WIDE
Completed Sub Area Name: Not reported
Completed Document Type: Public Notice
Completed Date: 12/10/2014
Comments: Not reported

Completed Area Name: PROJECT WIDE
Completed Sub Area Name: Not reported
Completed Document Type: Removal Action Design
Completed Date: 08/26/2015
Comments: Not reported

Completed Area Name: PROJECT WIDE
Completed Sub Area Name: Not reported
Completed Document Type: Fact Sheets
Completed Date: 12/10/2014
Comments: Not reported

Completed Area Name: PROJECT WIDE
Completed Sub Area Name: Not reported
Completed Document Type: Monitoring Report
Completed Date: 12/31/2021
Comments: Not reported

Completed Area Name: PROJECT WIDE
Completed Sub Area Name: Not reported
Completed Document Type: Monitoring Report
Completed Date: 12/31/2021
Comments: Not reported

Completed Area Name: PROJECT WIDE
Completed Sub Area Name: Not reported
Completed Document Type: Risk Assessment Report
Completed Date: 04/18/2020
Comments: Not reported

Completed Area Name: PROJECT WIDE
Completed Sub Area Name: Not reported
Completed Document Type: Monitoring Report

MARCHANT CORPORATION SITE (Continued) **S108054471**

Completed Date: 12/31/2021
Comments: Not reported

Completed Area Name: PROJECT WIDE
Completed Sub Area Name: Not reported
Completed Document Type: Monitoring Report
Completed Date: 12/31/2021
Comments: Not reported

Completed Area Name: PROJECT WIDE
Completed Sub Area Name: Not reported
Completed Document Type: Monitoring Plan
Completed Date: 01/09/2022
Comments: Not reported

Completed Area Name: PROJECT WIDE
Completed Sub Area Name: Not reported
Completed Document Type: Annual Oversight Cost Estimate
Completed Date: 09/11/2014
Comments: Not reported

Future Area Name: PROJECT WIDE
Future Sub Area Name: Not reported
Future Document Type: Certification
Future Due Date: 2026
Future Area Name: PROJECT WIDE
Future Sub Area Name: Not reported
Future Document Type: Land Use Restriction
Future Due Date: 2025
Future Area Name: PROJECT WIDE
Future Sub Area Name: Not reported
Future Document Type: Five-Year Review Reports
Future Due Date: 2025
Schedule Area Name: Not reported
Schedule Sub Area Name: Not reported
Schedule Document Type: Not reported
Schedule Due Date: Not reported
Schedule Revised Date: Not reported

ENF:
Name: FORMER MARCHANT BUILDING
Address: 6701 SAN PABLO AVENUE
City,State,Zip: BERKELEY, CA 94702
Region: 2
Facility Id: 791861
Agency Name: LBA-RIV-Company XII, LLC, Elizabeth Trowbridge
Place Type: Facility
Place Subtype: Groundwater Cleanup Site
Facility Type: All other facilities
Agency Type: Privately-Owned Business
Of Agencies: 1
Place Latitude: Not reported
Place Longitude: Not reported
SIC Code 1: Not reported
SIC Desc 1: Not reported
SIC Code 2: Not reported
SIC Desc 2: Not reported

MARCHANT CORPORATION SITE (Continued) **S108054471**

SIC Code 3:	Not reported
SIC Desc 3:	Not reported
NAICS Code 1:	Not reported
NAICS Desc 1:	Not reported
NAICS Code 2:	Not reported
NAICS Desc 2:	Not reported
NAICS Code 3:	Not reported
NAICS Desc 3:	Not reported
# Of Places:	1
Source Of Facility:	Reg Meas
Design Flow:	Not reported
Threat To Water Quality:	2
Complexity:	B
Pretreatment:	Not reported
Facility Waste Type:	Not reported
Facility Waste Type 2:	Not reported
Facility Waste Type 3:	Not reported
Facility Waste Type 4:	Not reported
Program:	NPDNONMUNIPRCS
Program Category1:	NPDESWW
Program Category2:	NPDESWW
# Of Programs:	1
WDID:	2019483001
Reg Measure Id:	389232
Reg Measure Type:	Enrollee - NPDES
Region:	2
Order #:	R2-2017-0048
Npdes# CA#:	CAG912002
Major-Minor:	Not reported
Npdes Type:	Not reported
Reclamation:	N - No
Dredge Fill Fee:	Not reported
301H:	Not reported
Application Fee Amt Received:	11195
Status:	Active
Status Date:	03/17/2015
Effective Date:	02/27/2013
Expiration/Review Date:	09/01/2022
Termination Date:	Not reported
WDR Review - Amend:	Not reported
WDR Review - Revise/Renew:	Not reported
WDR Review - Rescind:	Not reported
WDR Review - No Action Required:	Not reported
WDR Review - Pending:	Not reported
WDR Review - Planned:	Not reported
Status Enrollee:	N
Individual/General:	I
Fee Code:	62 - Treatment system to meet priority pollutant limit Category 1
Direction/Voice:	Passive
Enforcement Id(EID):	394817
Region:	2
Order / Resolution Number:	R2-2014-1013
Enforcement Action Type:	Admin Civil Liability
Effective Date:	05/12/2014
Adoption/Issuance Date:	05/12/2014
Achieve Date:	Not reported
Termination Date:	06/05/2014

MARCHANT CORPORATION SITE (Continued) **S108054471**

ACL Issuance Date:	Not reported
EPL Issuance Date:	04/02/2014
Status:	Historical
Title:	ACL 05/12/2014 for LBA-RIV-Company XII, LLC Attn.: Ms. Elizabeth Trowbridge
Description:	R2-2014-1013
Program:	NPDNONMUNIPRCS
Latest Milestone Completion Date:	6/4/2014
# Of Programs1:	1
Total Assessment Amount:	3000
Initial Assessed Amount:	3000
Liability $ Amount:	3000
Project $ Amount:	0
Liability $ Paid:	3000
Project $ Completed:	0
Total $ Paid/Completed Amount:	3000

AE120 **MYERS DRUM - OAKLAND** **HIST Cal-Sites** **S101272666**
West **6549 SAN PABLO AVENUE** **N/A**
1/2-1 **OAKLAND, CA 94608**
0.906 mi.
4782 ft. **Site 1 of 2 in cluster AE**

Relative:
Lower

Actual:
41 ft.

Calsite:

Name:	MYERS DRUM - OAKLAND
Address:	6549 SAN PABLO AVENUE
City:	OAKLAND
Region:	BERKELEY
Facility ID:	01340111
Facility Type:	RP
Type:	RESPONSIBLE PARTY
Branch:	NC
Branch Name:	NORTH COAST
File Name:	Not reported
State Senate District:	12212004
Status:	CERTIFIED OPERATION AND MAINTENANCE, ALL PLANNED ACTIVITIES IMPLEMENTED, REMEDIATION CONTINUES
Status Name:	CERTIFIED / OPERATION & MAINTENANCE
Lead Agency:	DEPT OF TOXIC SUBSTANCES CONTROL
NPL:	Not Listed
SIC Code:	34
SIC Name:	MANU - FABRICATED METAL PRODUCTS
Access:	Uncontrolled
Cortese:	Not reported
Hazardous Ranking Score:	Not reported
Date Site Hazard Ranked:	Not reported
Groundwater Contamination:	Suspected
Staff Member Responsible for Site:	TPARK
Supervisor Responsible for Site:	Not reported
Region Water Control Board:	SF
Region Water Control Board Name:	SAN FRANCISCO BAY
Lat/Long Direction:	Not reported
Lat/Long (dms):	0 0 0 / 0 0 0
Lat/long Method:	Not reported
Lat/Long Description:	Not reported
State Assembly District Code:	16
State Senate District Code:	09
Facility ID:	01340111

Map ID
Direction
Distance
Elevation Site

MAP FINDINGS

Database(s) EDR ID Number EPA ID Number

MYERS DRUM - OAKLAND (Continued) **S101272666**

Activity:	ORDER
Activity Name:	I/SE, IORSE, FFA, FFSRA, VCA, EA
AWP Code:	ISE
Proposed Budget:	0
AWP Completion Date:	Not reported
Revised Due Date:	Not reported
Comments Date:	06281991
Est Person-Yrs to complete:	0
Estimated Size:	Not reported
Request to Delete Activity:	Not reported
Activity Status:	AWP
Definition of Status:	ANNUAL WORKPLAN - ACTIVE SITE
Liquids Removed (Gals):	0
Liquids Treated (Gals):	0
Action Included Capping:	Not reported
Well Decommissioned:	Not reported
Action Included Fencing:	Not reported
Removal Action Certification:	Not reported
Activity Comments:	Not reported
For Commercial Reuse:	0
For Industrial Reuse:	0
For Residential Reuse:	0
Unknown Type:	0
Facility ID:	01340111
Activity:	RA
Activity Name:	REMOVAL ACTION
AWP Code:	SUMPS
Proposed Budget:	0
AWP Completion Date:	Not reported
Revised Due Date:	Not reported
Comments Date:	09301991
Est Person-Yrs to complete:	0
Estimated Size:	Not reported
Request to Delete Activity:	Not reported
Activity Status:	AWP
Definition of Status:	ANNUAL WORKPLAN - ACTIVE SITE
Liquids Removed (Gals):	250
Liquids Treated (Gals):	0
Action Included Capping:	Not reported
Well Decommissioned:	Not reported
Action Included Fencing:	Not reported
Removal Action Certification:	N
Activity Comments:	REMOVAL OF ALL CAUSTIC AND CHEMICAL LIQUID & SLUDGE.
For Commercial Reuse:	0
For Industrial Reuse:	0
For Residential Reuse:	0
Unknown Type:	0
Facility ID:	01340111
Activity:	PPP
Activity Name:	PUBLIC PARTICIPATION PLAN
AWP Code:	Not reported
Proposed Budget:	0
AWP Completion Date:	Not reported
Revised Due Date:	Not reported
Comments Date:	12121991
Est Person-Yrs to complete:	0
Estimated Size:	Not reported

MYERS DRUM - OAKLAND (Continued) **S101272666**

Request to Delete Activity:	Not reported
Activity Status:	AWP
Definition of Status:	ANNUAL WORKPLAN - ACTIVE SITE
Liquids Removed (Gals):	0
Liquids Treated (Gals):	0
Action Included Capping:	Not reported
Well Decommissioned:	Not reported
Action Included Fencing:	Not reported
Removal Action Certification:	Not reported
Activity Comments:	Not reported
For Commercial Reuse:	0
For Industrial Reuse:	0
For Residential Reuse:	0
Unknown Type:	0
Facility ID:	01340111
Activity:	RIFS
Activity Name:	REMEDIAL INVESTIGATION / FEASIBILITY STUDY
AWP Code:	Not reported
Proposed Budget:	0
AWP Completion Date:	Not reported
Revised Due Date:	Not reported
Comments Date:	04121995
Est Person-Yrs to complete:	0
Estimated Size:	Not reported
Request to Delete Activity:	Not reported
Activity Status:	AWP
Definition of Status:	ANNUAL WORKPLAN - ACTIVE SITE
Liquids Removed (Gals):	0
Liquids Treated (Gals):	0
Action Included Capping:	Not reported
Well Decommissioned:	Not reported
Action Included Fencing:	Not reported
Removal Action Certification:	Not reported
Activity Comments:	Not reported
For Commercial Reuse:	0
For Industrial Reuse:	0
For Residential Reuse:	0
Unknown Type:	0
Facility ID:	01340111
Activity:	RAP
Activity Name:	REMEDIAL ACTION PLAN / RECORD OF DECISION
AWP Code:	Not reported
Proposed Budget:	0
AWP Completion Date:	Not reported
Revised Due Date:	Not reported
Comments Date:	05281996
Est Person-Yrs to complete:	0.10000
Estimated Size:	M
Request to Delete Activity:	Not reported
Activity Status:	AWP
Definition of Status:	ANNUAL WORKPLAN - ACTIVE SITE
Liquids Removed (Gals):	0
Liquids Treated (Gals):	0
Action Included Capping:	Not reported
Well Decommissioned:	Not reported
Action Included Fencing:	Not reported
Removal Action Certification:	Not reported

Map ID
Direction
Distance
Elevation | Site | MAP FINDINGS | Database(s) | EDR ID Number
EPA ID Number

MYERS DRUM - OAKLAND (Continued) **S101272666**

Activity Comments:	Not reported
For Commercial Reuse:	0
For Industrial Reuse:	0
For Residential Reuse:	0
Unknown Type:	0
Facility ID:	01340111
Activity:	RIFS
Activity Name:	REMEDIAL INVESTIGATION / FEASIBILITY STUDY
AWP Code:	AMEND
Proposed Budget:	0
AWP Completion Date:	Not reported
Revised Due Date:	Not reported
Comments Date:	02231996
Est Person-Yrs to complete:	0
Estimated Size:	Not reported
Request to Delete Activity:	Not reported
Activity Status:	AWP
Definition of Status:	ANNUAL WORKPLAN - ACTIVE SITE
Liquids Removed (Gals):	0
Liquids Treated (Gals):	0
Action Included Capping:	Not reported
Well Decommissioned:	Not reported
Action Included Fencing:	Not reported
Removal Action Certification:	Not reported
Activity Comments:	Not reported
For Commercial Reuse:	0
For Industrial Reuse:	0
For Residential Reuse:	0
Unknown Type:	0
Facility ID:	01340111
Activity:	CEQA
Activity Name:	CEQA INCLUDING NEGATIVE DECS
AWP Code:	NEGD
Proposed Budget:	0
AWP Completion Date:	Not reported
Revised Due Date:	Not reported
Comments Date:	05241996
Est Person-Yrs to complete:	0
Estimated Size:	Not reported
Request to Delete Activity:	Not reported
Activity Status:	AWP
Definition of Status:	ANNUAL WORKPLAN - ACTIVE SITE
Liquids Removed (Gals):	0
Liquids Treated (Gals):	0
Action Included Capping:	Not reported
Well Decommissioned:	Not reported
Action Included Fencing:	Not reported
Removal Action Certification:	Not reported
Activity Comments:	Not reported
For Commercial Reuse:	0
For Industrial Reuse:	0
For Residential Reuse:	0
Unknown Type:	0
Facility ID:	01340111
Activity:	RMDL
Activity Name:	REMEDIAL ACTION (RAP REQUIRED)
AWP Code:	PHA I

MYERS DRUM - OAKLAND (Continued) **S101272666**

Proposed Budget:	0
AWP Completion Date:	Not reported
Revised Due Date:	Not reported
Comments Date:	03211999
Est Person-Yrs to complete:	0
Estimated Size:	M
Request to Delete Activity:	Not reported
Activity Status:	AWP
Definition of Status:	ANNUAL WORKPLAN - ACTIVE SITE
Liquids Removed (Gals):	15500
Liquids Treated (Gals):	0
Action Included Capping:	Not reported
Well Decommissioned:	X
Action Included Fencing:	Not reported
Removal Action Certification:	N
Activity Comments:	APPROXIMATELY 14,800 CUBIC YARDS OF CONTAMINATED SOIL, 570 TONS OFCONCRETE, WOOD, AND CONSTRUCTION DEBRIS AND 20,000 GALLONS OF WATERWAS REMOVED OFF SITE. ADDITIONAL 12 MONITORING WELLS DECOMMISSIONED.
For Commercial Reuse:	0
For Industrial Reuse:	0
For Residential Reuse:	0
Unknown Type:	0
Facility ID:	01340111
Activity:	CERT
Activity Name:	CERTIFICATION
AWP Code:	Not reported
Proposed Budget:	0
AWP Completion Date:	09302004
Revised Due Date:	Not reported
Comments Date:	12212004
Est Person-Yrs to complete:	0
Estimated Size:	M
Request to Delete Activity:	Not reported
Activity Status:	AWP
Definition of Status:	ANNUAL WORKPLAN - ACTIVE SITE
Liquids Removed (Gals):	0
Liquids Treated (Gals):	0
Action Included Capping:	Not reported
Well Decommissioned:	Not reported
Action Included Fencing:	Not reported
Removal Action Certification:	Not reported
Activity Comments:	Not reported
For Commercial Reuse:	0
For Industrial Reuse:	0
For Residential Reuse:	0
Unknown Type:	0
Facility ID:	01340111
Activity:	DES
Activity Name:	DESIGN
AWP Code:	DEMOL
Proposed Budget:	0
AWP Completion Date:	Not reported
Revised Due Date:	Not reported
Comments Date:	10251996
Est Person-Yrs to complete:	0
Estimated Size:	Not reported

Map ID
Direction
Distance
Elevation | Site | MAP FINDINGS | Database(s) | EDR ID Number
EPA ID Number

MYERS DRUM - OAKLAND (Continued) **S101272666**

Request to Delete Activity:	Not reported
Activity Status:	AWP
Definition of Status:	ANNUAL WORKPLAN - ACTIVE SITE
Liquids Removed (Gals):	0
Liquids Treated (Gals):	0
Action Included Capping:	Not reported
Well Decommissioned:	Not reported
Action Included Fencing:	Not reported
Removal Action Certification:	Not reported
Activity Comments:	Not reported
For Commercial Reuse:	0
For Industrial Reuse:	0
For Residential Reuse:	0
Unknown Type:	0
Facility ID:	01340111
Activity:	DES
Activity Name:	DESIGN
AWP Code:	PHA I
Proposed Budget:	0
AWP Completion Date:	Not reported
Revised Due Date:	Not reported
Comments Date:	06261998
Est Person-Yrs to complete:	0
Estimated Size:	Not reported
Request to Delete Activity:	Not reported
Activity Status:	AWP
Definition of Status:	ANNUAL WORKPLAN - ACTIVE SITE
Liquids Removed (Gals):	0
Liquids Treated (Gals):	0
Action Included Capping:	Not reported
Well Decommissioned:	Not reported
Action Included Fencing:	Not reported
Removal Action Certification:	Not reported
Activity Comments:	Not reported
For Commercial Reuse:	0
For Industrial Reuse:	0
For Residential Reuse:	0
Unknown Type:	0
Facility ID:	01340111
Activity:	DES
Activity Name:	DESIGN
AWP Code:	PHAII
Proposed Budget:	0
AWP Completion Date:	Not reported
Revised Due Date:	Not reported
Comments Date:	08311998
Est Person-Yrs to complete:	0
Estimated Size:	Not reported
Request to Delete Activity:	Not reported
Activity Status:	AWP
Definition of Status:	ANNUAL WORKPLAN - ACTIVE SITE
Liquids Removed (Gals):	0
Liquids Treated (Gals):	0
Action Included Capping:	Not reported
Well Decommissioned:	Not reported
Action Included Fencing:	Not reported
Removal Action Certification:	Not reported

MYERS DRUM - OAKLAND (Continued) **S101272666**

Activity Comments:	Not reported
For Commercial Reuse:	0
For Industrial Reuse:	0
For Residential Reuse:	0
Unknown Type:	0
Facility ID:	01340111
Activity:	RMDL
Activity Name:	REMEDIAL ACTION (RAP REQUIRED)
AWP Code:	PHAII
Proposed Budget:	0
AWP Completion Date:	Not reported
Revised Due Date:	Not reported
Comments Date:	12312003
Est Person-Yrs to complete:	0
Estimated Size:	Not reported
Request to Delete Activity:	Not reported
Activity Status:	AWP
Definition of Status:	ANNUAL WORKPLAN - ACTIVE SITE
Liquids Removed (Gals):	0
Liquids Treated (Gals):	0
Action Included Capping:	Not reported
Well Decommissioned:	Not reported
Action Included Fencing:	Not reported
Removal Action Certification:	Not reported
Activity Comments:	Not reported
For Commercial Reuse:	0
For Industrial Reuse:	0
For Residential Reuse:	0
Unknown Type:	0
Facility ID:	01340111
Activity:	DES
Activity Name:	DESIGN
AWP Code:	Not reported
Proposed Budget:	0
AWP Completion Date:	Not reported
Revised Due Date:	Not reported
Comments Date:	08052002
Est Person-Yrs to complete:	0
Estimated Size:	Not reported
Request to Delete Activity:	Not reported
Activity Status:	AWP
Definition of Status:	ANNUAL WORKPLAN - ACTIVE SITE
Liquids Removed (Gals):	0
Liquids Treated (Gals):	0
Action Included Capping:	Not reported
Well Decommissioned:	Not reported
Action Included Fencing:	Not reported
Removal Action Certification:	Not reported
Activity Comments:	Not reported
For Commercial Reuse:	0
For Industrial Reuse:	0
For Residential Reuse:	0
Unknown Type:	0
Facility ID:	01340111
Activity:	RAP
Activity Name:	REMEDIAL ACTION PLAN / RECORD OF DECISION
AWP Code:	ESD

MYERS DRUM - OAKLAND (Continued) **S101272666**

Proposed Budget:	0
AWP Completion Date:	Not reported
Revised Due Date:	Not reported
Comments Date:	12312003
Est Person-Yrs to complete:	0
Estimated Size:	Not reported
Request to Delete Activity:	Not reported
Activity Status:	AWP
Definition of Status:	ANNUAL WORKPLAN - ACTIVE SITE
Liquids Removed (Gals):	0
Liquids Treated (Gals):	0
Action Included Capping:	Not reported
Well Decommissioned:	Not reported
Action Included Fencing:	Not reported
Removal Action Certification:	Not reported
Activity Comments:	Not reported
For Commercial Reuse:	0
For Industrial Reuse:	0
For Residential Reuse:	0
Unknown Type:	0
Alternate Address:	6549 SAN PABLO AVENUE
Alternate City,St,Zip:	OAKLAND, CA 94608
Background Info:	The site was a drum recycling facility located in a commercial, industrial, and residential area. Due to poor drum recycling practices, there were releases of hazardous substances at the site.
Comments Date:	02231996
Comments:	Amended RIFS. Feasibility Study amended to propose soil and
Comments Date:	02231996
Comments:	groundwater removal to residential use standards.
Comments Date:	03211999
Comments:	Completed Remedial Action. The RA included excavation of
Comments Date:	03211999
Comments:	contaminated soil for residential development. Approximately
Comments Date:	03211999
Comments:	22,500 tons of contaminated soils were excavated and disposed
Comments Date:	03211999
Comments:	off-site. Approximately 20,000 gallons of groundwater were
Comments Date:	03211999
Comments:	encountered during excavation and disposed off-site.
Comments Date:	04121995
Comments:	Completed RIFS. Feasibility Study approved proposing soil and
Comments Date:	04121995
Comments:	groundwater removal to industrial use standards.
Comments Date:	04281989
Comments:	DHS inspected site as part of drum recycling project.
Comments Date:	05222000
Comments:	In-situ groundwater treatment was performed using
Comments Date:	05222000
Comments:	hydrogen-releasing compounds (HRC). In order to measure the
Comments Date:	05222000
Comments:	effectiveness of the HRC treatment, groundwater was sampled
Comments Date:	05222000
Comments:	approximately every 4-6 weeks over a 12 month period.
Comments Date:	05241996
Comments:	Approved CEQA Negative Declaration.
Comments Date:	05281996

Map ID
Direction
Distance
Elevation Site

MAP FINDINGS

Database(s) EDR ID Number EPA ID Number

MYERS DRUM - OAKLAND (Continued) **S101272666**

Comments:	Approved RAP. The plan required excavation of contaminated soil
Comments Date:	05281996
Comments:	to the residential cleanup levels and groundwater extraction and
Comments Date:	05281996
Comments:	treatment.
Comments Date:	06151989
Comments:	Completed PA. Due to poor drum recycling practices, there have
Comments Date:	06151989
Comments:	been periodic releases of hazardous substances at the site.
Comments Date:	06151989
Comments:	Soils at the site were contaminated with metals (lead, zinc, and
Comments Date:	06151989
Comments:	arsenic); volatile organic compounds (toluene, xylene, and
Comments Date:	06151989
Comments:	propanol), semi-volatile organic compounds (napthalene and
Comments Date:	06151989
Comments:	phenol), and total petroleum hydrocarbons. Two localized
Comments Date:	06151989
Comments:	groundwater plume were identified.
Comments Date:	06281991
Comments:	Issued I&SE Order.
Comments Date:	09212004
Comments:	Recorded Deed Restriction. A deed restriction was recorded for
Comments Date:	09212004
Comments:	the significant area where residuals remain to prevent use of
Comments Date:	09212004
Comments:	the underlying groundwater.
Comments Date:	09271991
Comments:	The Department entered into a settlement with Kaiser in
Comments Date:	09271991
Comments:	connection with the company's bankruptcy for both of the Myers
Comments Date:	09271991
Comments:	Oakland and Emeryville sites.
Comments Date:	09301991
Comments:	Completed RA. Eleven sumps were drained and the integrity of
Comments Date:	09301991
Comments:	the sumps were checked. 250 cubic yards of waste removed.
Comments Date:	10251996
Comments:	Approved Phase IA Design for building demolition.
Comments Date:	12212004
Comments:	Certified Site. A residential/commercial development is being
Comments Date:	12212004
Comments:	developed on the property.
Comments Date:	12312003
Comments:	Remedial Action Plan modification was approved that changed the
Comments Date:	12312003
Comments:	groundwater remedy from extraction and treatment to long term
Comments Date:	12312003
Comments:	groundwater monitoring and deed restrictions.
ID Name:	CALSTARS CODE
ID Value:	200143
ID Name:	BEP DATABASE PCODE
ID Value:	P20014
ID Name:	EPA IDENTIFICATION NUMBER
ID Value:	CAD009123217
Alternate Name:	MYERS CONTAINER CORPORATION
Alternate Name:	KAISER - FORMER OWNER

MAP FINDINGS

Map ID
Direction
Distance
Elevation | Site | Database(s) | EDR ID Number
EPA ID Number

MYERS DRUM - OAKLAND (Continued) **S101272666**

Alternate Name: MYERS DRUM - OAKLAND
Alternate Name: MEYERS DRUM
Alternate Name: Not reported
Special Programs Code: Not reported
Special Programs Name: Not reported

AE121 **MYERS CONTAINER CORPORATION** **RESPONSE** **1000369037**
West **6549 SAN PABLO AVE** **ENVIROSTOR** **N/A**
1/2-1 **OAKLAND, CA 94608** **HIST UST**
0.906 mi. **CA FID UST**
4782 ft. **Site 2 of 2 in cluster AE** **DEED**
FINDS
Relative: **ECHO**
Lower **EMI**
HIST CORTESE
Actual: **CERS**
41 ft. **NON-CASE INFO**

RESPONSE:

Name:	MYERS DRUM - OAKLAND
Address:	6549 SAN PABLO AVENUE
City,State,Zip:	OAKLAND, CA 94608
Facility ID:	01340111
Site Type:	State Response
Site Type Detail:	State Response or NPL
Acres:	2.8
National Priorities List:	NO
Cleanup Oversight Agencies:	SMBRP
Lead Agency Description:	DTSC - Site Cleanup Program
Project Manager:	Tom Price
Supervisor:	Nathan Unangst
Division Branch:	Cleanup Berkeley
Site Code:	200143
Site Mgmt. Req.:	REM, LUC, MON, GW, NOWN
Assembly:	18
Senate:	07
Special Program Status:	Not reported
Status:	Certified O&M - Land Use Restrictions Only
Status Date:	02/17/2017
Restricted Use:	YES
Funding:	Responsible Party
Latitude:	37.84857
Longitude:	-122.2864
APN:	016-1506-001-02, 016-1506-001-02, 016-1506-010-01, 016-1506-011, 049-1506-004, 16-1528-119
Past Use:	RECYCLING - DRUM
Potential COC :	Arsenic Benzene Lead Polychlorinated biphenyls (PCBs Tetrachloroethylene (PCE 1,1,1-Trichloroethane (TCA Trichloroethylene (TCE Vinyl chloride Carbon tetrachloride 1,1-Dichloroethane 1,2-Dichloroethane (EDC 1,2-Dichloroethylene (cis 1,2-Dichloroethylene (trans Dieldrin Toluene Zinc
Confirmed COC:	Toluene Polychlorinated biphenyls (PCBs Tetrachloroethylene (PCE 1,1,1-Trichloroethane (TCA Trichloroethylene (TCE Vinyl chloride Carbon tetrachloride 1,1-Dichloroethane 1,2-Dichloroethane (EDC 1,2-Dichloroethylene (cis 1,2-Dichloroethylene (trans Dieldrin Arsenic Benzene Lead Zinc
Potential Description:	OTH
Alias Name:	KAISER - FORMER OWNER

MYERS CONTAINER CORPORATION (Continued) **1000369037**

Alias Type:	Alternate Name
Alias Name:	MEYERS DRUM
Alias Type:	Alternate Name
Alias Name:	MYERS CONTAINER CORPORATION
Alias Type:	Alternate Name
Alias Name:	016-1506-001-02
Alias Type:	APN
Alias Name:	016-1506-001-02
Alias Type:	APN
Alias Name:	016-1506-010-01
Alias Type:	APN
Alias Name:	016-1506-011
Alias Type:	APN
Alias Name:	049-1506-004
Alias Type:	APN
Alias Name:	16-1528-119
Alias Type:	APN
Alias Name:	CAD009123217
Alias Type:	EPA Identification Number
Alias Name:	110002635131
Alias Type:	EPA (FRS #)
Alias Name:	P20014
Alias Type:	PCode
Alias Name:	200143
Alias Type:	Project Code (Site Code)
Alias Name:	01340111
Alias Type:	Envirostor ID Number

Completed Info:

Completed Area Name:	PROJECT WIDE
Completed Sub Area Name:	Not reported
Completed Document Type:	Operation & Maintenance Order/Agreement
Completed Date:	12/20/2004
Comments:	DTSC entered into an Operations and Maintenance Agreement with Myers Container Corporation. The Agreement provides for ongoing, semi-annual sampling of two monitoring wells.
Completed Area Name:	PROJECT WIDE
Completed Sub Area Name:	Not reported
Completed Document Type:	Land Use Restriction
Completed Date:	09/21/2004
Comments:	A deed restriction was recorded for the area where residual groundwater contamination remains to prevent use of the underlying groundwater.
Completed Area Name:	PROJECT WIDE
Completed Sub Area Name:	Not reported
Completed Document Type:	Land Use Restriction - Site Inspection/Visit
Completed Date:	07/09/2008
Comments:	The landscaped driveway entrance that overlies the area of groundwater contamination was observed to be in good condition during the annual site inspection by DTSC staff.
Completed Area Name:	PROJECT WIDE
Completed Sub Area Name:	Not reported
Completed Document Type:	Correspondence
Completed Date:	07/08/2024
Comments:	Not reported

MYERS CONTAINER CORPORATION (Continued) **1000369037**

Completed Area Name: PROJECT WIDE
Completed Sub Area Name: Not reported
Completed Document Type: Correspondence
Completed Date: 06/29/2023
Comments: Correspondence for 2022 calendar year.

Completed Area Name: PROJECT WIDE
Completed Sub Area Name: Not reported
Completed Document Type: Monitoring Report
Completed Date: 04/02/2008
Comments: Report approved April 2, 2008; electronic copy of report to follow.

Completed Area Name: PROJECT WIDE
Completed Sub Area Name: Not reported
Completed Document Type: Monitoring Report
Completed Date: 09/29/2008
Comments: The Report presents the results of sampling of two groundwater monitoring wells performed in June 2008. Vinyl chloride and cis-1,2-dichloroethylene still exceed the groundwater cleanup goals in one monitoring well and the detected concentrations were 29 and 180 micrograms per liter, respectively.

Completed Area Name: PROJECT WIDE
Completed Sub Area Name: Not reported
Completed Document Type: Public Notice
Completed Date: 08/10/2011
Comments: The Public Notice was published in the Oakland Tribune on page A7 on August 10, 2011.

Completed Area Name: PROJECT WIDE
Completed Sub Area Name: Not reported
Completed Document Type: Public Notice
Completed Date: 02/05/2013
Comments: Not reported

Completed Area Name: PROJECT WIDE
Completed Sub Area Name: Not reported
Completed Document Type: Annual Oversight Cost Estimate
Completed Date: 09/28/2015
Comments: Estimate of DTSC costs for regulatory oversight for the fiscal year (July 1, 2015 to June 30, 2016).

Completed Area Name: PROJECT WIDE
Completed Sub Area Name: Not reported
Completed Document Type: Land Use Restriction - Site Inspection/Visit
Completed Date: 06/30/2006
Comments: Not reported

Completed Area Name: PROJECT WIDE
Completed Sub Area Name: Not reported
Completed Document Type: Land Use Restriction - Site Inspection/Visit
Completed Date: 06/15/2007
Comments: Site conditions observed at the property comply with the O & M agreement and deed restriction

Completed Area Name: PROJECT WIDE
Completed Sub Area Name: Not reported

MYERS CONTAINER CORPORATION (Continued) **1000369037**

Completed Document Type: Certification
Completed Date: 12/21/2004
Comments: Certified Site. A residential/commercial development is being constructed on the property.

Completed Area Name: PROJECT WIDE
Completed Sub Area Name: Not reported
Completed Document Type: CEQA - Initial Study/ Neg. Declaration
Completed Date: 05/24/1996
Comments: Approved CEQA Negative Declaration.

Completed Area Name: PROJECT WIDE
Completed Sub Area Name: Not reported
Completed Document Type: Unilateral Order (I/SE, RAO, CAO, EPA AO)
Completed Date: 06/28/1991
Comments: Order issued to IMACC Corporation, the parent company of Myers Container Corporation, and Dorothy Warburton, the Site owner.

Completed Area Name: PROJECT WIDE
Completed Sub Area Name: Not reported
Completed Document Type: Fieldwork
Completed Date: 07/26/2006
Comments: Monitoring well installed in deed restricted area.

Completed Area Name: PROJECT WIDE
Completed Sub Area Name: Not reported
Completed Document Type: Remedial Investigation Report
Completed Date: 09/03/1992
Comments: RI approved. VOCs and SVOCs found in soil to depths ranging from 3 to 5 feet. VOCs detected in groundwater. No contaminants detected by air monitoring.

Completed Area Name: PROJECT WIDE
Completed Sub Area Name: Not reported
Completed Document Type: Risk Assessment Report
Completed Date: 05/01/1994
Comments: Site COCs, migration pathways, and exposure scenarios evaluated. Total cancer risks ranged from 1E-08 to 3E-03. Non-cancer hazard indices ranged from 9E-04 to 1E+01. Adverse impacts to ecological receptors in the Bay determined to be unlikely.

Completed Area Name: PROJECT WIDE
Completed Sub Area Name: Not reported
Completed Document Type: Well Installation Workplan
Completed Date: 06/20/2006
Comments: DTSC approved workplan for installation of monitoring well in capped area of site.

Completed Area Name: PROJECT WIDE
Completed Sub Area Name: Not reported
Completed Document Type: Fact Sheets
Completed Date: 11/20/2003
Comments: Fact Sheet and Public Notice announced changes proposed to Remedial Action Plan.

Completed Area Name: PROJECT WIDE
Completed Sub Area Name: Not reported

MYERS CONTAINER CORPORATION (Continued) **1000369037**

Completed Document Type: Monitoring Report
Completed Date: 10/04/2007
Comments: Approval letter signed 10/2/2007.

Completed Area Name: PROJECT WIDE
Completed Sub Area Name: Not reported
Completed Document Type: Monitoring Report
Completed Date: 10/01/2009
Comments: The report recommended continuation of the semi-annual monitoring program.

Completed Area Name: PROJECT WIDE
Completed Sub Area Name: Not reported
Completed Document Type: Monitoring Report
Completed Date: 02/23/2011
Comments: Not reported

Completed Area Name: PROJECT WIDE
Completed Sub Area Name: Not reported
Completed Document Type: Monitoring Report
Completed Date: 02/23/2011
Comments: Not reported

Completed Area Name: PROJECT WIDE
Completed Sub Area Name: Not reported
Completed Document Type: Monitoring Report
Completed Date: 09/22/2011
Comments: The report included responses to DTSC's comment letter dated June 23, 2011. In response the those comments the report included information related to boring logs, monitoring well construction details, and groundwater elevation data and gradient evaluations; the responses that were provided were adequate. The results of the groundwater monitoring program were consistent with previous results which showed low levels of chlorinated volatile organic compounds (VOCs) in shallow groundwater; the groundwater data also showed that natural biodegradation of those chlorinated VOCs is occurring since breakdown compounds are present.

Completed Area Name: PROJECT WIDE
Completed Sub Area Name: Not reported
Completed Document Type: Monitoring Report
Completed Date: 06/23/2011
Comments: The monitoring results are consistent with historical results. DTSC's Geological Services Unit requested that copies of the monitoring wells borehole logs should be submitted and a compilation of all groundwater gradient evaluations should be completed. DTSC requested that information to be submitted in the next monitoring report.

Completed Area Name: PROJECT WIDE
Completed Sub Area Name: Not reported
Completed Document Type: Fieldwork
Completed Date: 01/27/2011
Comments: Groundwater samples were collected.

Completed Area Name: PROJECT WIDE
Completed Sub Area Name: Not reported
Completed Document Type: *Correspondence - Received

MYERS CONTAINER CORPORATION (Continued) **1000369037**

Completed Date: 01/06/2010
Comments: Not reported

Completed Area Name: PROJECT WIDE
Completed Sub Area Name: Not reported
Completed Document Type: Fieldwork
Completed Date: 07/21/2011
Comments: Groundwater monitoring wells were sampled.

Completed Area Name: PROJECT WIDE
Completed Sub Area Name: Not reported
Completed Document Type: Land Use Restriction Monitoring Report
Completed Date: 09/04/2018
Comments: The site is in compliance with the Land Use Covenant which restricts groundwater usage.

Completed Area Name: PROJECT WIDE
Completed Sub Area Name: Not reported
Completed Document Type: Land Use Restriction Monitoring Report
Completed Date: 01/27/2020
Comments: Certification was received from the consultant the the site is in compliance with the Land Use Covenant and that groundwater extraction is not occurring at the site.

Completed Area Name: PROJECT WIDE
Completed Sub Area Name: Not reported
Completed Document Type: Land Use Restriction Monitoring Report
Completed Date: 06/25/2020
Comments: The site remains in compliance with the Land Use Covenant that groundwater should not be used in the restricted area of the site.

Completed Area Name: PROJECT WIDE
Completed Sub Area Name: Not reported
Completed Document Type: Land Use Restriction Monitoring Report
Completed Date: 09/03/2021
Comments: The report certfied that the use of the site is consistent with land use restrictions which were placed on a portion of the property.

Completed Area Name: PROJECT WIDE
Completed Sub Area Name: Not reported
Completed Document Type: Land Use Restriction Monitoring Report
Completed Date: 05/19/2023
Comments: DTSC received certification that the site is compliance with the Land Use Covenant. Groundwater usage at the site is prohibited by the land use restriction and groundwater at the site is not being used.

Completed Area Name: PROJECT WIDE
Completed Sub Area Name: Not reported
Completed Document Type: Annual Oversight Cost Estimate
Completed Date: 09/12/2018
Comments: Estimate of costs for DTSC to provide regulatory oversight for the fiscal year (July 1, 2018-June 30, 2019).

Completed Area Name: PROJECT WIDE
Completed Sub Area Name: Not reported
Completed Document Type: Annual Oversight Cost Estimate
Completed Date: 10/08/2019

MYERS CONTAINER CORPORATION (Continued) **1000369037**

Comments: Cost estimate for DTSC oversight for the fiscal year (July 1, 2018 to June 30, 2019).

Completed Area Name: PROJECT WIDE
Completed Sub Area Name: Not reported
Completed Document Type: Annual Oversight Cost Estimate
Completed Date: 09/30/2020
Comments: The annual cost estimate is for DTSC to provide regulatory oversight activities for the fiscal year (from July 1, 2020 to June 30, 2021).

Completed Area Name: PROJECT WIDE
Completed Sub Area Name: Not reported
Completed Document Type: Annual Oversight Cost Estimate
Completed Date: 09/15/2021
Comments: Estimate of DTSC oversight costs for the fiscal year (July 1, 2021 - June 30, 2022).

Completed Area Name: PROJECT WIDE
Completed Sub Area Name: Not reported
Completed Document Type: Annual Oversight Cost Estimate
Completed Date: 10/19/2022
Comments: Estimate of costs for DTSC to provide regulatory oversight for the fiscal year (July 1, 2022 to June 30, 2023).

Completed Area Name: PROJECT WIDE
Completed Sub Area Name: Not reported
Completed Document Type: Correspondence
Completed Date: 02/10/2017
Comments: Not reported

Completed Area Name: PROJECT WIDE
Completed Sub Area Name: Not reported
Completed Document Type: Correspondence
Completed Date: 01/18/2018
Comments: Correspondence for the 2017 calendar period.

Completed Area Name: PROJECT WIDE
Completed Sub Area Name: Not reported
Completed Document Type: Correspondence
Completed Date: 04/24/2019
Comments: Not reported

Completed Area Name: PROJECT WIDE
Completed Sub Area Name: Not reported
Completed Document Type: Correspondence
Completed Date: 01/27/2020
Comments: Not reported

Completed Area Name: PROJECT WIDE
Completed Sub Area Name: Not reported
Completed Document Type: Correspondence
Completed Date: 09/20/2022
Comments: Not reported

Completed Area Name: PROJECT WIDE
Completed Sub Area Name: Not reported
Completed Document Type: Operation and Maintenance Report

MYERS CONTAINER CORPORATION (Continued) **1000369037**

Completed Date: 03/12/2007
Comments: Groundwater monitoring report indicated increases in vinyl chloride, 1,1-DCE, cis-1,2-DCE, and benzene concentrations. Monitoring to continue.

Completed Area Name: PROJECT WIDE
Completed Sub Area Name: Not reported
Completed Document Type: Annual Oversight Cost Estimate
Completed Date: 07/30/2010
Comments: The estimated costs for the fiscal year for DTSC oversight are $7,848. Not reported

Completed Area Name: PROJECT WIDE
Completed Sub Area Name: Not reported
Completed Document Type: * Land Use Restriction Monitoring Report
Completed Date: 10/05/2010
Comments: Not reported

Completed Area Name: PROJECT WIDE
Completed Sub Area Name: Not reported
Completed Document Type: Annual Oversight Cost Estimate
Completed Date: 09/26/2016
Comments: Estimate of DTSC costs for regulatory oversight for the fiscal year (July 1, 2016 to June 30, 2017).

Completed Area Name: PROJECT WIDE
Completed Sub Area Name: Not reported
Completed Document Type: Correspondence
Completed Date: 02/17/2017
Comments: O&M Agreement terminated, Financial Assurance released.

Completed Area Name: PROJECT WIDE
Completed Sub Area Name: Not reported
Completed Document Type: Annual Oversight Cost Estimate
Completed Date: 09/22/2017
Comments: Estimate of costs for DTSC to provide regulatory oversight for the fiscal year (July 1, 2017-June 30, 2018).

Completed Area Name: PROJECT WIDE
Completed Sub Area Name: Not reported
Completed Document Type: Operation and Maintenance Report
Completed Date: 09/27/2006
Comments: Semi-annual groundwater monitoring completed for deed restricted area of property.

Completed Area Name: PROJECT WIDE
Completed Sub Area Name: Not reported
Completed Document Type: Five-Year Review Reports
Completed Date: 01/17/2013
Comments: Not reported

Completed Area Name: PROJECT WIDE
Completed Sub Area Name: Not reported
Completed Document Type: Remedial Investigation / Feasibility Study
Completed Date: 02/23/1996
Comments: Amended RIFS. Feasibility Study amended to propose soil and groundwater removal to residential use standards.

MYERS CONTAINER CORPORATION (Continued) **1000369037**

Completed Area Name: PROJECT WIDE
Completed Sub Area Name: Not reported
Completed Document Type: Public Participation Plan / Community Relations Plan
Completed Date: 12/12/1991
Comments: PPP approved. The San Pablo Avenue corridor is zoned primarily commercial, while the area to the west of San Pablo is industrial and the area to the east is residential. Community interviews conducted to assess level of community interest/involvement.

Completed Area Name: PROJECT WIDE
Completed Sub Area Name: Not reported
Completed Document Type: Remedial Action Completion Report
Completed Date: 12/31/2003
Comments: Information presented in the Explanation of Significant Differences along with TRC's August 2003 Groundwater Pump and Treat Report provided documentation of groundwater cleanup activities.

Completed Area Name: PROJECT WIDE
Completed Sub Area Name: Not reported
Completed Document Type: Five-Year Review Reports
Completed Date: 01/25/2017
Comments: Not reported

Completed Area Name: PROJECT WIDE
Completed Sub Area Name: Not reported
Completed Document Type: Financial Assurance Documentation
Completed Date: 04/20/2015
Comments: The approved cost estimate to maintain the Operations and Maintenance activities at the site totaled $65,157.00.

Completed Area Name: PROJECT WIDE
Completed Sub Area Name: Not reported
Completed Document Type: Technical Report
Completed Date: 01/25/2017
Comments: Not reported

Completed Area Name: PROJECT WIDE
Completed Sub Area Name: Not reported
Completed Document Type: Fieldwork
Completed Date: 06/05/2013
Comments: One groundwater monitoring well was properly abandoned.

Completed Area Name: PROJECT WIDE
Completed Sub Area Name: Not reported
Completed Document Type: Well Decommissioning Report
Completed Date: 03/27/2013
Comments: The workplan describes procedures for abandonment of one monitoring well (MW-10). The procedure includes drilling out the upper 5-feet, removal of the pipe, and grouting according to the local water agency requirements. Since the well is located in a City of Oakland street, an encroachment permit will be obtained.

Completed Area Name: PROJECT WIDE
Completed Sub Area Name: Not reported
Completed Document Type: Fieldwork
Completed Date: 01/30/2013
Comments: A groundwater sample was collected.

MYERS CONTAINER CORPORATION (Continued) **1000369037**

Completed Area Name: PROJECT WIDE
Completed Sub Area Name: Not reported
Completed Document Type: Well Decommissioning Report
Completed Date: 07/23/2013
Comments: One groundwater monitoring well (MW-10) was properly abandoned by overdrilling and grouting. Only one well at the site remains which is still monitored.

Completed Area Name: PROJECT WIDE
Completed Sub Area Name: Not reported
Completed Document Type: Land Use Restriction Monitoring Report
Completed Date: 05/19/2023
Comments: DTSC received certification that the site is compliance with the Land Use Covenant. Groundwater usage at the site is prohibited by the land use restriction and groundwater at the site is not being used.

Completed Area Name: PROJECT WIDE
Completed Sub Area Name: Not reported
Completed Document Type: Land Use Restriction - Site Inspection/Visit
Completed Date: 08/23/2011
Comments: Not reported

Completed Area Name: PROJECT WIDE
Completed Sub Area Name: Not reported
Completed Document Type: Annual Oversight Cost Estimate
Completed Date: 10/21/2014
Comments: Estimate of DTSC costs for regulatory oversight for the fiscal year (July 1, 2014 to June 30, 2015).

Completed Area Name: PROJECT WIDE
Completed Sub Area Name: Not reported
Completed Document Type: Correspondence
Completed Date: 01/23/2014
Comments: General correspondence from January 1 - December 31, 2013.

Completed Area Name: PROJECT WIDE
Completed Sub Area Name: Not reported
Completed Document Type: Correspondence
Completed Date: 03/11/2016
Comments: Correspondence for the calendar 2015 period.

Completed Area Name: PROJECT WIDE
Completed Sub Area Name: Not reported
Completed Document Type: Land Use Restriction - Site Inspection/Visit
Completed Date: 08/06/2009
Comments: The landscaped driveway entrance appeared to be in good condition. There was no evidence of any activities prohibited by the Deed Restriction.

Completed Area Name: PROJECT WIDE
Completed Sub Area Name: Not reported
Completed Document Type: Annual Oversight Cost Estimate
Completed Date: 07/30/2013
Comments: Estimated costs for regulatory oversight by DTSC for the fiscal year 2013-14.

Completed Area Name: PROJECT WIDE

MYERS CONTAINER CORPORATION (Continued) **1000369037**

Completed Sub Area Name: Not reported
Completed Document Type: Annual Oversight Cost Estimate
Completed Date: 10/05/2011
Comments: Estimate of DTSC costs to provide regulatory oversight from 7/1/2011 to 6/30/2012.

Completed Area Name: PROJECT WIDE
Completed Sub Area Name: Not reported
Completed Document Type: Annual Oversight Cost Estimate
Completed Date: 10/23/2012
Comments: The cost estimate covers anticipated regulatory oversight expenses from 7/1/12 to 6/30/13.

Completed Area Name: PROJECT WIDE
Completed Sub Area Name: Not reported
Completed Document Type: Annual Oversight Cost Estimate
Completed Date: 10/06/2023
Comments: Cost estimate for DTSC to provide regulatory oversight for the fiscal year (July 1, 2023-June 30, 2024).

Completed Area Name: PROJECT WIDE
Completed Sub Area Name: Not reported
Completed Document Type: Preliminary Assessment Report
Completed Date: 06/15/1989
Comments: Completed PA. Periodic releases of hazardous substances were determined to have occurred at the site from drum recycling activities.

Completed Area Name: PROJECT WIDE
Completed Sub Area Name: Not reported
Completed Document Type: Remedial Action Plan w/ESD
Completed Date: 12/31/2003
Comments: Explanation of Significant Differences approved. The groundwater remedy was changed from extraction and treatment to long-term groundwater monitoring and deed restrictions.

Completed Area Name: PROJECT WIDE
Completed Sub Area Name: Not reported
Completed Document Type: Design/Implementation Workplan
Completed Date: 08/05/2002
Comments: DTSC approved Groundwater Remediation Workplan. Primary activities included in scope of Workplan are soil excavation from two areas of groundwater contamination and pumping of groundwater from open excavation areas.

Completed Area Name: PROJECT WIDE
Completed Sub Area Name: Not reported
Completed Document Type: Design/Implementation Workplan
Completed Date: 06/26/1998
Comments: DTSC approved Phase I Remedial Design and Implementation Plan. The Plan scope included excavation and off-site disposal of soil with contaminants exceeding residential cleanup levels. Groundwater cleanup was addressed in a subsequent ESD.

Completed Area Name: PROJECT WIDE
Completed Sub Area Name: Not reported
Completed Document Type: Design/Implementation Workplan

MYERS CONTAINER CORPORATION (Continued) **1000369037**

Completed Date: 10/25/1996
Comments: Approved Phase IA Design for building demolition.

Completed Area Name: PROJECT WIDE
Completed Sub Area Name: Not reported
Completed Document Type: Remedial Action Completion Report
Completed Date: 03/21/1999
Comments: Completed Remedial Action. The RA included excavation of contaminated soil for residential development. Approximately 22,500 tons of contaminated soils were excavated and disposed off-site. Approximately 20,000 gallons of groundwater were encountered during excavation and disposed off-site.

Completed Area Name: PROJECT WIDE
Completed Sub Area Name: Not reported
Completed Document Type: Remedial Action Plan
Completed Date: 05/28/1996
Comments: Approved RAP. The plan required excavation of contaminated soil to residential cleanup levels and groundwater extraction and treatment.

Completed Area Name: PROJECT WIDE
Completed Sub Area Name: Not reported
Completed Document Type: Remedial Investigation / Feasibility Study
Completed Date: 04/12/1995
Comments: Completed RIFS. Feasibility Study approved proposing soil and groundwater removal to industrial use standards.

Completed Area Name: PROJECT WIDE
Completed Sub Area Name: Not reported
Completed Document Type: Removal Action Completion Report
Completed Date: 09/30/1991
Comments: Completed RA. Eleven sumps were drained and the integrity of the sumps were checked. 250 cubic yards of waste were removed.

Completed Area Name: PROJECT WIDE
Completed Sub Area Name: Not reported
Completed Document Type: Monitoring Report
Completed Date: 03/03/2009
Comments: Not reported

Completed Area Name: PROJECT WIDE
Completed Sub Area Name: Not reported
Completed Document Type: Monitoring Report
Completed Date: 09/28/2015
Comments: A groundwater sample from the single site well continues to exceed the drinking water standard for vinyl chloride. For that reason, the request for site closure which was included in the groundwater monitoring report could not be approved.

Completed Area Name: PROJECT WIDE
Completed Sub Area Name: Not reported
Completed Document Type: Fieldwork
Completed Date: 03/21/2012
Comments: Groundwater samples were collected.

Completed Area Name: PROJECT WIDE
Completed Sub Area Name: Not reported

MYERS CONTAINER CORPORATION (Continued) **1000369037**

Completed Document Type: Fieldwork
Completed Date: 07/31/2012
Comments: Groundwater samples were collected.

Completed Area Name: PROJECT WIDE
Completed Sub Area Name: Not reported
Completed Document Type: Monitoring Report
Completed Date: 01/24/2013
Comments: The schedule for collection of groundwater samples has been reduced to bi-annual (once every other year). Two groundwater monitoring wells were sampled this period however DTSC recently approved decommissioning of one well (MW-10) so only one well will continue to be monitored. The samples were tested for chlorinated solvents and only vinyl chloride exceeded the drinking water Maximum Contaminant Level (MCL) of 0.5 micrograms per liter (ug/L). The next sampling event is scheduled to occur by January 31, 2013.

Completed Area Name: PROJECT WIDE
Completed Sub Area Name: Not reported
Completed Document Type: Monitoring Report
Completed Date: 05/01/2013
Comments: The groundwater monitoring is conducted on a biennial schedule (one sampling event every 2 years). There is only 1 monitoring well that is sampled and tested; a low concentration of vinyl chloride was detected. The vinyl chloride is a biodegradation breakdown product of the former chlorinated solvent plume in groundwater at the Site.

Completed Area Name: PROJECT WIDE
Completed Sub Area Name: Not reported
Completed Document Type: Correspondence
Completed Date: 02/12/2013
Comments: Not reported

Completed Area Name: PROJECT WIDE
Completed Sub Area Name: Not reported
Completed Document Type: Correspondence
Completed Date: 02/17/2015
Comments: Correspondence for the 2014 calendar period.

Future Area Name: Not reported
Future Sub Area Name: Not reported
Future Document Type: Not reported
Future Due Date: Not reported
Schedule Area Name: PROJECT WIDE
Schedule Sub Area Name: Not reported
Schedule Document Type: Five-Year Review Reports
Schedule Due Date: 03/01/2025
Schedule Revised Date: Not reported

ENVIROSTOR:
Name: MYERS DRUM - OAKLAND
Address: 6549 SAN PABLO AVENUE
City,State,Zip: OAKLAND, CA 94608
Facility ID: 01340111
Status: Certified O&M - Land Use Restrictions Only
Status Date: 02/17/2017
Site Code: 200143

MYERS CONTAINER CORPORATION (Continued) **1000369037**

Site Type:	State Response
Site Type Detailed:	State Response or NPL
Acres:	2.8
NPL:	NO
Regulatory Agencies:	SMBRP
Lead Agency:	SMBRP
Program Manager:	Tom Price
Supervisor:	Nathan Unangst
Division Branch:	Cleanup Berkeley
Assembly:	18
Senate:	07
Special Program:	Not reported
Restricted Use:	YES
Site Mgmt Req:	REM, LUC, MON, GW, NOWN
Funding:	Responsible Party
Latitude:	37.84857
Longitude:	-122.2864
APN:	016-1506-001-02, 016-1506-001-02, 016-1506-010-01, 016-1506-011, 049-1506-004, 16-1528-119
Past Use:	RECYCLING - DRUM
Potential COC:	Arsenic Benzene Lead Polychlorinated biphenyls (PCBs Tetrachloroethylene (PCE 1,1,1-Trichloroethane (TCA Trichloroethylene (TCE Vinyl chloride Carbon tetrachloride 1,1-Dichloroethane 1,2-Dichloroethane (EDC 1,2-Dichloroethylene (cis 1,2-Dichloroethylene (trans Dieldrin Toluene Zinc
Confirmed COC:	Toluene Polychlorinated biphenyls (PCBs Tetrachloroethylene (PCE 1,1,1-Trichloroethane (TCA Trichloroethylene (TCE Vinyl chloride Carbon tetrachloride 1,1-Dichloroethane 1,2-Dichloroethane (EDC 1,2-Dichloroethylene (cis 1,2-Dichloroethylene (trans Dieldrin Arsenic Benzene Lead Zinc
Potential Description:	OTH
Alias Name:	KAISER - FORMER OWNER
Alias Type:	Alternate Name
Alias Name:	MEYERS DRUM
Alias Type:	Alternate Name
Alias Name:	MYERS CONTAINER CORPORATION
Alias Type:	Alternate Name
Alias Name:	016-1506-001-02
Alias Type:	APN
Alias Name:	016-1506-001-02
Alias Type:	APN
Alias Name:	016-1506-010-01
Alias Type:	APN
Alias Name:	016-1506-011
Alias Type:	APN
Alias Name:	049-1506-004
Alias Type:	APN
Alias Name:	16-1528-119
Alias Type:	APN
Alias Name:	CAD009123217
Alias Type:	EPA Identification Number
Alias Name:	110002635131
Alias Type:	EPA (FRS #)
Alias Name:	P20014
Alias Type:	PCode
Alias Name:	200143
Alias Type:	Project Code (Site Code)

MYERS CONTAINER CORPORATION (Continued) **1000369037**

Alias Name: 01340111
Alias Type: Envirostor ID Number

Completed Info:
Completed Area Name: PROJECT WIDE
Completed Sub Area Name: Not reported
Completed Document Type: Operation & Maintenance Order/Agreement
Completed Date: 12/20/2004
Comments: DTSC entered into an Operations and Maintenance Agreement with Myers Container Corporation. The Agreement provides for ongoing, semi-annual sampling of two monitoring wells.

Completed Area Name: PROJECT WIDE
Completed Sub Area Name: Not reported
Completed Document Type: Land Use Restriction
Completed Date: 09/21/2004
Comments: A deed restriction was recorded for the area where residual groundwater contamination remains to prevent use of the underlying groundwater.

Completed Area Name: PROJECT WIDE
Completed Sub Area Name: Not reported
Completed Document Type: Land Use Restriction - Site Inspection/Visit
Completed Date: 07/09/2008
Comments: The landscaped driveway entrance that overlies the area of groundwater contamination was observed to be in good condition during the annual site inspection by DTSC staff.

Completed Area Name: PROJECT WIDE
Completed Sub Area Name: Not reported
Completed Document Type: Correspondence
Completed Date: 07/08/2024
Comments: Not reported

Completed Area Name: PROJECT WIDE
Completed Sub Area Name: Not reported
Completed Document Type: Correspondence
Completed Date: 06/29/2023
Comments: Correspondence for 2022 calendar year.

Completed Area Name: PROJECT WIDE
Completed Sub Area Name: Not reported
Completed Document Type: Monitoring Report
Completed Date: 04/02/2008
Comments: Report approved April 2, 2008; electronic copy of report to follow.

Completed Area Name: PROJECT WIDE
Completed Sub Area Name: Not reported
Completed Document Type: Monitoring Report
Completed Date: 09/29/2008
Comments: The Report presents the results of sampling of two groundwater monitoring wells performed in June 2008. Vinyl chloride and cis-1,2-dichloroethylene still exceed the groundwater cleanup goals in one monitoring well and the detected concentrations were 29 and 180 micrograms per liter, respectively.

Completed Area Name: PROJECT WIDE
Completed Sub Area Name: Not reported

MYERS CONTAINER CORPORATION (Continued) **1000369037**

Completed Document Type: Public Notice
Completed Date: 08/10/2011
Comments: The Public Notice was published in the Oakland Tribune on page A7 on August 10, 2011.

Completed Area Name: PROJECT WIDE
Completed Sub Area Name: Not reported
Completed Document Type: Public Notice
Completed Date: 02/05/2013
Comments: Not reported

Completed Area Name: PROJECT WIDE
Completed Sub Area Name: Not reported
Completed Document Type: Annual Oversight Cost Estimate
Completed Date: 09/28/2015
Comments: Estimate of DTSC costs for regulatory oversight for the fiscal year (July 1, 2015 to June 30, 2016).

Completed Area Name: PROJECT WIDE
Completed Sub Area Name: Not reported
Completed Document Type: Land Use Restriction - Site Inspection/Visit
Completed Date: 06/30/2006
Comments: Not reported

Completed Area Name: PROJECT WIDE
Completed Sub Area Name: Not reported
Completed Document Type: Land Use Restriction - Site Inspection/Visit
Completed Date: 06/15/2007
Comments: Site conditions observed at the property comply with the O & M agreement and deed restriction

Completed Area Name: PROJECT WIDE
Completed Sub Area Name: Not reported
Completed Document Type: Certification
Completed Date: 12/21/2004
Comments: Certified Site. A residential/commercial development is being constructed on the property.

Completed Area Name: PROJECT WIDE
Completed Sub Area Name: Not reported
Completed Document Type: CEQA - Initial Study/ Neg. Declaration
Completed Date: 05/24/1996
Comments: Approved CEQA Negative Declaration.

Completed Area Name: PROJECT WIDE
Completed Sub Area Name: Not reported
Completed Document Type: Unilateral Order (I/SE, RAO, CAO, EPA AO)
Completed Date: 06/28/1991
Comments: Order issued to IMACC Corporation, the parent company of Myers Container Corporation, and Dorothy Warburton, the Site owner.

Completed Area Name: PROJECT WIDE
Completed Sub Area Name: Not reported
Completed Document Type: Fieldwork
Completed Date: 07/26/2006
Comments: Monitoring well installed in deed restricted area.

MYERS CONTAINER CORPORATION (Continued) **1000369037**

Completed Area Name: PROJECT WIDE
Completed Sub Area Name: Not reported
Completed Document Type: Remedial Investigation Report
Completed Date: 09/03/1992
Comments: RI approved. VOCs and SVOCs found in soil to depths ranging from 3 to 5 feet. VOCs detected in groundwater. No contaminants detected by air monitoring.

Completed Area Name: PROJECT WIDE
Completed Sub Area Name: Not reported
Completed Document Type: Risk Assessment Report
Completed Date: 05/01/1994
Comments: Site COCs, migration pathways, and exposure scenarios evaluated. Total cancer risks ranged from 1E-08 to 3E-03. Non-cancer hazard indices ranged from 9E-04 to 1E+01. Adverse impacts to ecological receptors in the Bay determined to be unlikely.

Completed Area Name: PROJECT WIDE
Completed Sub Area Name: Not reported
Completed Document Type: Well Installation Workplan
Completed Date: 06/20/2006
Comments: DTSC approved workplan for installation of monitoring well in capped area of site.

Completed Area Name: PROJECT WIDE
Completed Sub Area Name: Not reported
Completed Document Type: Fact Sheets
Completed Date: 11/20/2003
Comments: Fact Sheet and Public Notice announced changes proposed to Remedial Action Plan.

Completed Area Name: PROJECT WIDE
Completed Sub Area Name: Not reported
Completed Document Type: Monitoring Report
Completed Date: 10/04/2007
Comments: Approval letter signed 10/2/2007.

Completed Area Name: PROJECT WIDE
Completed Sub Area Name: Not reported
Completed Document Type: Monitoring Report
Completed Date: 10/01/2009
Comments: The report recommended continuation of the semi-annual monitoring program.

Completed Area Name: PROJECT WIDE
Completed Sub Area Name: Not reported
Completed Document Type: Monitoring Report
Completed Date: 02/23/2011
Comments: Not reported

Completed Area Name: PROJECT WIDE
Completed Sub Area Name: Not reported
Completed Document Type: Monitoring Report
Completed Date: 02/23/2011
Comments: Not reported

Completed Area Name: PROJECT WIDE

MYERS CONTAINER CORPORATION (Continued) **1000369037**

Completed Sub Area Name: Not reported
Completed Document Type: Monitoring Report
Completed Date: 09/22/2011
Comments: The report included responses to DTSC's comment letter dated June 23, 2011. In response the those comments the report included information related to boring logs, monitoring well construction details, and groundwater elevation data and gradient evaluations; the responses that were provided were adequate. The results of the groundwater monitoring program were consistent with previous results which showed low levels of chlorinated volatile organic compounds (VOCs) in shallow groundwater; the groundwater data also showed that natural biodegradation of those chlorinated VOCs is occurring since breakdown compounds are present.

Completed Area Name: PROJECT WIDE
Completed Sub Area Name: Not reported
Completed Document Type: Monitoring Report
Completed Date: 06/23/2011
Comments: The monitoring results are consistent with historical results. DTSC's Geological Services Unit requested that copies of the monitoring wells borehole logs should be submitted and a compilation of all groundwater gradient evaluations should be completed. DTSC requested that information to be submitted in the next monitoring report.

Completed Area Name: PROJECT WIDE
Completed Sub Area Name: Not reported
Completed Document Type: Fieldwork
Completed Date: 01/27/2011
Comments: Groundwater samples were collected.

Completed Area Name: PROJECT WIDE
Completed Sub Area Name: Not reported
Completed Document Type: *Correspondence - Received
Completed Date: 01/06/2010
Comments: Not reported

Completed Area Name: PROJECT WIDE
Completed Sub Area Name: Not reported
Completed Document Type: Fieldwork
Completed Date: 07/21/2011
Comments: Groundwater monitoring wells were sampled.

Completed Area Name: PROJECT WIDE
Completed Sub Area Name: Not reported
Completed Document Type: Land Use Restriction Monitoring Report
Completed Date: 09/04/2018
Comments: The site is in compliance with the Land Use Covenant which restricts groundwater usage.

Completed Area Name: PROJECT WIDE
Completed Sub Area Name: Not reported
Completed Document Type: Land Use Restriction Monitoring Report
Completed Date: 01/27/2020
Comments: Certification was received from the consultant the the site is in compliance with the Land Use Covenant and that groundwater extraction is not occurring at the site.

MYERS CONTAINER CORPORATION (Continued) **1000369037**

Completed Area Name: PROJECT WIDE
Completed Sub Area Name: Not reported
Completed Document Type: Land Use Restriction Monitoring Report
Completed Date: 06/25/2020
Comments: The site remains in compliance with the Land Use Covenant that groundwater should not be used in the restricted area of the site.

Completed Area Name: PROJECT WIDE
Completed Sub Area Name: Not reported
Completed Document Type: Land Use Restriction Monitoring Report
Completed Date: 09/03/2021
Comments: The report certfied that the use of the site is consistent with land use restrictions which were placed on a portion of the property.

Completed Area Name: PROJECT WIDE
Completed Sub Area Name: Not reported
Completed Document Type: Land Use Restriction Monitoring Report
Completed Date: 05/19/2023
Comments: DTSC received certification that the site is compliance with the Land Use Covenant. Groundwater usage at the site is prohibited by the land use restriction and groundwater at the site is not being used.

Completed Area Name: PROJECT WIDE
Completed Sub Area Name: Not reported
Completed Document Type: Annual Oversight Cost Estimate
Completed Date: 09/12/2018
Comments: Estimate of costs for DTSC to provide regulatory oversight for the fiscal year (July 1, 2018-June 30, 2019).

Completed Area Name: PROJECT WIDE
Completed Sub Area Name: Not reported
Completed Document Type: Annual Oversight Cost Estimate
Completed Date: 10/08/2019
Comments: Cost estimate for DTSC oversight for the fiscal year (July 1, 2018 to June 30, 2019).

Completed Area Name: PROJECT WIDE
Completed Sub Area Name: Not reported
Completed Document Type: Annual Oversight Cost Estimate
Completed Date: 09/30/2020
Comments: The annual cost estimate is for DTSC to provide regulatory oversight activities for the fiscal year (from July 1, 2020 to June 30, 2021).

Completed Area Name: PROJECT WIDE
Completed Sub Area Name: Not reported
Completed Document Type: Annual Oversight Cost Estimate
Completed Date: 09/15/2021
Comments: Estimate of DTSC oversight costs for the fiscal year (July 1, 2021 - June 30, 2022).

Completed Area Name: PROJECT WIDE
Completed Sub Area Name: Not reported
Completed Document Type: Annual Oversight Cost Estimate
Completed Date: 10/19/2022
Comments: Estimate of costs for DTSC to provide regulatory oversight for the fiscal year (July 1, 2022 to June 30, 2023).

Map ID
Direction
Distance
Elevation Site

MAP FINDINGS

Database(s) EDR ID Number EPA ID Number

MYERS CONTAINER CORPORATION (Continued) **1000369037**

Completed Area Name: PROJECT WIDE
Completed Sub Area Name: Not reported
Completed Document Type: Correspondence
Completed Date: 02/10/2017
Comments: Not reported

Completed Area Name: PROJECT WIDE
Completed Sub Area Name: Not reported
Completed Document Type: Correspondence
Completed Date: 01/18/2018
Comments: Correspondence for the 2017 calendar period.

Completed Area Name: PROJECT WIDE
Completed Sub Area Name: Not reported
Completed Document Type: Correspondence
Completed Date: 04/24/2019
Comments: Not reported

Completed Area Name: PROJECT WIDE
Completed Sub Area Name: Not reported
Completed Document Type: Correspondence
Completed Date: 01/27/2020
Comments: Not reported

Completed Area Name: PROJECT WIDE
Completed Sub Area Name: Not reported
Completed Document Type: Correspondence
Completed Date: 09/20/2022
Comments: Not reported

Completed Area Name: PROJECT WIDE
Completed Sub Area Name: Not reported
Completed Document Type: Operation and Maintenance Report
Completed Date: 03/12/2007
Comments: Groundwater monitoring report indicated increases in vinyl chloride, 1,1-DCE, cis-1,2-DCE, and benzene concentrations. Monitoring to continue.

Completed Area Name: PROJECT WIDE
Completed Sub Area Name: Not reported
Completed Document Type: Annual Oversight Cost Estimate
Completed Date: 07/30/2010
Comments: The estimated costs for the fiscal year for DTSC oversight are $7,848. Not reported

Completed Area Name: PROJECT WIDE
Completed Sub Area Name: Not reported
Completed Document Type: * Land Use Restriction Monitoring Report
Completed Date: 10/05/2010
Comments: Not reported

Completed Area Name: PROJECT WIDE
Completed Sub Area Name: Not reported
Completed Document Type: Annual Oversight Cost Estimate
Completed Date: 09/26/2016
Comments: Estimate of DTSC costs for regulatory oversight for the fiscal year (July 1, 2016 to June 30, 2017).

MYERS CONTAINER CORPORATION (Continued) **1000369037**

Completed Area Name: PROJECT WIDE
Completed Sub Area Name: Not reported
Completed Document Type: Correspondence
Completed Date: 02/17/2017
Comments: O&M Agreement terminated, Financial Assurance released.

Completed Area Name: PROJECT WIDE
Completed Sub Area Name: Not reported
Completed Document Type: Annual Oversight Cost Estimate
Completed Date: 09/22/2017
Comments: Estimate of costs for DTSC to provide regulatory oversight for the fiscal year (July 1, 2017-June 30, 2018).

Completed Area Name: PROJECT WIDE
Completed Sub Area Name: Not reported
Completed Document Type: Operation and Maintenance Report
Completed Date: 09/27/2006
Comments: Semi-annual groundwater monitoring completed for deed restricted area of property.

Completed Area Name: PROJECT WIDE
Completed Sub Area Name: Not reported
Completed Document Type: Five-Year Review Reports
Completed Date: 01/17/2013
Comments: Not reported

Completed Area Name: PROJECT WIDE
Completed Sub Area Name: Not reported
Completed Document Type: Remedial Investigation / Feasibility Study
Completed Date: 02/23/1996
Comments: Amended RIFS. Feasibility Study amended to propose soil and groundwater removal to residential use standards.

Completed Area Name: PROJECT WIDE
Completed Sub Area Name: Not reported
Completed Document Type: Public Participation Plan / Community Relations Plan
Completed Date: 12/12/1991
Comments: PPP approved. The San Pablo Avenue corridor is zoned primarily commercial, while the area to the west of San Pablo is industrial and the area to the east is residential. Community interviews conducted to assess level of community interest/involvement.

Completed Area Name: PROJECT WIDE
Completed Sub Area Name: Not reported
Completed Document Type: Remedial Action Completion Report
Completed Date: 12/31/2003
Comments: Information presented in the Explanation of Significant Differences along with TRC's August 2003 Groundwater Pump and Treat Report provided documentation of groundwater cleanup activities.

Completed Area Name: PROJECT WIDE
Completed Sub Area Name: Not reported
Completed Document Type: Five-Year Review Reports
Completed Date: 01/25/2017
Comments: Not reported

Completed Area Name: PROJECT WIDE

MYERS CONTAINER CORPORATION (Continued) **1000369037**

Completed Sub Area Name: Not reported
Completed Document Type: Financial Assurance Documentation
Completed Date: 04/20/2015
Comments: The approved cost estimate to maintain the Operations and Maintenance activities at the site totaled $65,157.00.

Completed Area Name: PROJECT WIDE
Completed Sub Area Name: Not reported
Completed Document Type: Technical Report
Completed Date: 01/25/2017
Comments: Not reported

Completed Area Name: PROJECT WIDE
Completed Sub Area Name: Not reported
Completed Document Type: Fieldwork
Completed Date: 06/05/2013
Comments: One groundwater monitoring well was properly abandoned.

Completed Area Name: PROJECT WIDE
Completed Sub Area Name: Not reported
Completed Document Type: Well Decommissioning Report
Completed Date: 03/27/2013
Comments: The workplan describes procedures for abandonment of one monitoring well (MW-10). The procedure includes drilling out the upper 5-feet, removal of the pipe, and grouting according to the local water agency requirements. Since the well is located in a City of Oakland street, an encroachment permit will be obtained.

Completed Area Name: PROJECT WIDE
Completed Sub Area Name: Not reported
Completed Document Type: Fieldwork
Completed Date: 01/30/2013
Comments: A groundwater sample was collected.

Completed Area Name: PROJECT WIDE
Completed Sub Area Name: Not reported
Completed Document Type: Well Decommissioning Report
Completed Date: 07/23/2013
Comments: One groundwater monitoring well (MW-10) was properly abandoned by overdrilling and grouting. Only one well at the site remains which is still monitored.

Completed Area Name: PROJECT WIDE
Completed Sub Area Name: Not reported
Completed Document Type: Land Use Restriction Monitoring Report
Completed Date: 05/19/2023
Comments: DTSC received certification that the site is compliance with the Land Use Covenant. Groundwater usage at the site is prohibited by the land use restriction and groundwater at the site is not being used.

Completed Area Name: PROJECT WIDE
Completed Sub Area Name: Not reported
Completed Document Type: Land Use Restriction - Site Inspection/Visit
Completed Date: 08/23/2011
Comments: Not reported

Completed Area Name: PROJECT WIDE

MYERS CONTAINER CORPORATION (Continued) **1000369037**

Completed Sub Area Name: Not reported
Completed Document Type: Annual Oversight Cost Estimate
Completed Date: 10/21/2014
Comments: Estimate of DTSC costs for regulatory oversight for the fiscal year (July 1, 2014 to June 30, 2015).

Completed Area Name: PROJECT WIDE
Completed Sub Area Name: Not reported
Completed Document Type: Correspondence
Completed Date: 01/23/2014
Comments: General correspondence from January 1 - December 31, 2013.

Completed Area Name: PROJECT WIDE
Completed Sub Area Name: Not reported
Completed Document Type: Correspondence
Completed Date: 03/11/2016
Comments: Correspondence for the calendar 2015 period.

Completed Area Name: PROJECT WIDE
Completed Sub Area Name: Not reported
Completed Document Type: Land Use Restriction - Site Inspection/Visit
Completed Date: 08/06/2009
Comments: The landscaped driveway entrance appeared to be in good condition. There was no evidence of any activities prohibited by the Deed Restriction.

Completed Area Name: PROJECT WIDE
Completed Sub Area Name: Not reported
Completed Document Type: Annual Oversight Cost Estimate
Completed Date: 07/30/2013
Comments: Estimated costs for regulatory oversight by DTSC for the fiscal year 2013-14.

Completed Area Name: PROJECT WIDE
Completed Sub Area Name: Not reported
Completed Document Type: Annual Oversight Cost Estimate
Completed Date: 10/05/2011
Comments: Estimate of DTSC costs to provide regulatory oversight from 7/1/2011 to 6/30/2012.

Completed Area Name: PROJECT WIDE
Completed Sub Area Name: Not reported
Completed Document Type: Annual Oversight Cost Estimate
Completed Date: 10/23/2012
Comments: The cost estimate covers anticipated regulatory oversight expenses from 7/1/12 to 6/30/13.

Completed Area Name: PROJECT WIDE
Completed Sub Area Name: Not reported
Completed Document Type: Annual Oversight Cost Estimate
Completed Date: 10/06/2023
Comments: Cost estimate for DTSC to provide regulatory oversight for the fiscal year (July 1, 2023-June 30, 2024).

Completed Area Name: PROJECT WIDE
Completed Sub Area Name: Not reported
Completed Document Type: Preliminary Assessment Report

MYERS CONTAINER CORPORATION (Continued) **1000369037**

Completed Date: 06/15/1989
Comments: Completed PA. Periodic releases of hazardous substances were determined to have occurred at the site from drum recycling activities.

Completed Area Name: PROJECT WIDE
Completed Sub Area Name: Not reported
Completed Document Type: Remedial Action Plan w/ESD
Completed Date: 12/31/2003
Comments: Explanation of Significant Differences approved. The groundwater remedy was changed from extraction and treatment to long-term groundwater monitoring and deed restrictions.

Completed Area Name: PROJECT WIDE
Completed Sub Area Name: Not reported
Completed Document Type: Design/Implementation Workplan
Completed Date: 08/05/2002
Comments: DTSC approved Groundwater Remediation Workplan. Primary activities included in scope of Workplan are soil excavation from two areas of groundwater contamination and pumping of groundwater from open excavation areas.

Completed Area Name: PROJECT WIDE
Completed Sub Area Name: Not reported
Completed Document Type: Design/Implementation Workplan
Completed Date: 06/26/1998
Comments: DTSC approved Phase I Remedial Design and Implementation Plan. The Plan scope included excavation and off-site disposal of soil with contaminants exceeding residential cleanup levels. Groundwater cleanup was addressed in a subsequent ESD.

Completed Area Name: PROJECT WIDE
Completed Sub Area Name: Not reported
Completed Document Type: Design/Implementation Workplan
Completed Date: 10/25/1996
Comments: Approved Phase IA Design for building demolition.

Completed Area Name: PROJECT WIDE
Completed Sub Area Name: Not reported
Completed Document Type: Remedial Action Completion Report
Completed Date: 03/21/1999
Comments: Completed Remedial Action. The RA included excavation of contaminated soil for residential development. Approximately 22,500 tons of contaminated soils were excavated and disposed off-site. Approximately 20,000 gallons of groundwater were encountered during excavation and disposed off-site.

Completed Area Name: PROJECT WIDE
Completed Sub Area Name: Not reported
Completed Document Type: Remedial Action Plan
Completed Date: 05/28/1996
Comments: Approved RAP. The plan required excavation of contaminated soil to residential cleanup levels and groundwater extraction and treatment.

Completed Area Name: PROJECT WIDE
Completed Sub Area Name: Not reported
Completed Document Type: Remedial Investigation / Feasibility Study

MYERS CONTAINER CORPORATION (Continued) **1000369037**

Completed Date: 04/12/1995
Comments: Completed RIFS. Feasibility Study approved proposing soil and groundwater removal to industrial use standards.

Completed Area Name: PROJECT WIDE
Completed Sub Area Name: Not reported
Completed Document Type: Removal Action Completion Report
Completed Date: 09/30/1991
Comments: Completed RA. Eleven sumps were drained and the integrity of the sumps were checked. 250 cubic yards of waste were removed.

Completed Area Name: PROJECT WIDE
Completed Sub Area Name: Not reported
Completed Document Type: Monitoring Report
Completed Date: 03/03/2009
Comments: Not reported

Completed Area Name: PROJECT WIDE
Completed Sub Area Name: Not reported
Completed Document Type: Monitoring Report
Completed Date: 09/28/2015
Comments: A groundwater sample from the single site well continues to exceed the drinking water standard for vinyl chloride. For that reason, the request for site closure which was included in the groundwater monitoring report could not be approved.

Completed Area Name: PROJECT WIDE
Completed Sub Area Name: Not reported
Completed Document Type: Fieldwork
Completed Date: 03/21/2012
Comments: Groundwater samples were collected.

Completed Area Name: PROJECT WIDE
Completed Sub Area Name: Not reported
Completed Document Type: Fieldwork
Completed Date: 07/31/2012
Comments: Groundwater samples were collected.

Completed Area Name: PROJECT WIDE
Completed Sub Area Name: Not reported
Completed Document Type: Monitoring Report
Completed Date: 01/24/2013
Comments: The schedule for collection of groundwater samples has been reduced to bi-annual (once every other year). Two groundwater monitoring wells were sampled this period however DTSC recently approved decommissioning of one well (MW-10) so only one well will continue to be monitored. The samples were tested for chlorinated solvents and only vinyl chloride exceeded the drinking water Maximum Contaminant Level (MCL) of 0.5 micrograms per liter (ug/L). The next sampling event is scheduled to occur by January 31, 2013.

Completed Area Name: PROJECT WIDE
Completed Sub Area Name: Not reported
Completed Document Type: Monitoring Report
Completed Date: 05/01/2013
Comments: The groundwater monitoring is conducted on a biennial schedule (one sampling event every 2 years). There is only 1 monitoring well that

MYERS CONTAINER CORPORATION (Continued) **1000369037**

is sampled and tested; a low concentration of vinyl chloride was detected. The vinyl chloride is a biodegradation breakdown product of the former chlorinated solvent plume in groundwater at the Site.

Completed Area Name: PROJECT WIDE
Completed Sub Area Name: Not reported
Completed Document Type: Correspondence
Completed Date: 02/12/2013
Comments: Not reported

Completed Area Name: PROJECT WIDE
Completed Sub Area Name: Not reported
Completed Document Type: Correspondence
Completed Date: 02/17/2015
Comments: Correspondence for the 2014 calendar period.

Future Area Name: Not reported
Future Sub Area Name: Not reported
Future Document Type: Not reported
Future Due Date: Not reported
Schedule Area Name: PROJECT WIDE
Schedule Sub Area Name: Not reported
Schedule Document Type: Five-Year Review Reports
Schedule Due Date: 03/01/2025
Schedule Revised Date: Not reported

HIST UST:
Name: MYERS DRUM COMPANY
Address: 6549 SAN PABLO AVENUE
City,State,Zip: OAKLAND, CA 94608
File Number: 00036192

URL:
Region: STATE
Facility ID: 00000014527
Facility Type: Other
Other Type: DRUM RECONDITIONING
Contact Name: THURMAN CRABTREE
Telephone: 4152716200
Owner Name: MYERS DRUM COMPANY
Owner Address: 6549 SAN PABLO AVENUE
Owner City,St,Zip: OAKLAND, CA 94608
Total Tanks: 0004

Tank Num: 001
Container Num: 1
Year Installed: Not reported
Tank Capacity: 00008000
Tank Used for: PRODUCT
Type of Fuel: REGULAR
Container Construction Thickness: 1/4
Leak Detection: Stock Inventor

Tank Num: 002
Container Num: 2
Year Installed: Not reported
Tank Capacity: 00025000

MYERS CONTAINER CORPORATION (Continued) **1000369037**

Tank Used for: WASTE
Type of Fuel: Not reported
Container Construction Thickness: 6
Leak Detection: None

Tank Num: 003
Container Num: 3
Year Installed: Not reported
Tank Capacity: 00016000
Tank Used for: WASTE
Type of Fuel: Not reported
Container Construction Thickness: 6
Leak Detection: None

Tank Num: 004
Container Num: 4
Year Installed: Not reported
Tank Capacity: 00001000
Tank Used for: WASTE
Type of Fuel: WASTE OIL
Container Construction Thickness: 1/4
Leak Detection: None

Click here for Geo Tracker PDF:

CA FID UST:
Facility ID: 01002689
Regulated By: UTNKA
Regulated ID: 00041770
Cortese Code: Not reported
SIC Code: Not reported
Facility Phone: 4156526847
Mail To: Not reported
Mailing Address: 6549 SAN PABLO AVE
Mailing Address 2: Not reported
Mailing City,St,Zip: OAKLAND 94608
Contact: Not reported
Contact Phone: Not reported
DUNs Number: Not reported
NPDES Number: Not reported
EPA ID: Not reported
Comments: Not reported
Status: Active

DEED:
Name: MYERS DRUM - OAKLAND
Address: 6549 SAN PABLO AVENUE
City,State,Zip: OAKLAND, CA 94608
Envirostor ID: 1340111
Area: PROJECT WIDE
Sub Area: Not reported
Site Type: STATE RESPONSE
Status: CERTIFIED O&M - LAND USE RESTRICTIONS ONLY
Agency: Not reported
Covenant Uploaded: Not reported
Deed Date(s): Not reported

Map ID
Direction
Distance
Elevation | Site | MAP FINDINGS | Database(s) | EDR ID Number
EPA ID Number

MYERS CONTAINER CORPORATION (Continued) **1000369037**

File Name: Envirostor Land Use Restrictions

FINDS:
Registry ID: 110071740709

Click Here for FRS Facility Detail Report:

Environmental Interest/Information System:
Registry ID: 110002635131

Click Here for FRS Facility Detail Report:

Environmental Interest/Information System:
The National Compliance Database (NCDB) supports implementation of the Federal Insecticide, Fungicide, and Rodenticide Act (FIFRA) and the Toxic Substances Control Act (TSCA).
California's Department of Toxic Substances Control's (DTSC's)-EnviroStor database is an online search and Geographic Information System (GIS) tool for identifying sites that have known contamination or sites for which there may be reasons to investigate further. The EnviroStor database includes the following site types: Federal Superfund sites (National Priorities List (NPL)); State Response, including Military Facilities and State Superfund; Voluntary Cleanup; and School sites.
The Resource Conservation and Recovery Act Information System (RCRAInfo) is EPA's comprehensive information system in support of the Resource Conservation and Recovery Act (RCRA) of 1976 and the Hazardous and Solid Waste Amendments (HSWA) of 1984. It tracks many types of information about generators, transporters, treaters, storers, and disposers of hazardous waste.

Click this hyperlink while viewing on your computer to access additional FINDS: detail in the EDR Site Report.

ECHO:
Envid: 1000369037
Registry ID: 110002635131

DFR URL:
Name: MYERS DRUM - OAKLAND
Address: 6549 SAN PABLO AVE
City,State,Zip: OAKLAND, CA 94608

EMI:
Name: MYERS CONTAINER CORPORATION
Address: 6549 SAN PABLO AVE
City,State,Zip: OAKLAND, CA 94608
Year: 1987
County Code: 1
Air Basin: SF
Facility ID: 1762
Air District Name: BA
SIC Code: 3411
Air District Name: BAY AREA AQMD
Community Health Air Pollution Info System: Not reported
Consolidated Emission Reporting Rule: Not reported
Total Organic Hydrocarbon Gases Tons/Yr: 3
Reactive Organic Gases Tons/Yr: 3

Map ID
Direction
Distance
Elevation Site

MAP FINDINGS

Database(s)

EDR ID Number
EPA ID Number

MYERS CONTAINER CORPORATION (Continued) **1000369037**

Carbon Monoxide Emissions Tons/Yr: 0
NOX - Oxides of Nitrogen Tons/Yr: 0
SOX - Oxides of Sulphur Tons/Yr: 0
Particulate Matter Tons/Yr: 0
Part. Matter 10 Micrometers and Smllr Tons/Yr: 0

HIST CORTESE:
edr_fname: MYERS DRUM - OAKLAND
edr_fadd1: 6549 SAN PABLO
City,State,Zip: OAKLAND, CA 94608
Region: CORTESE
Facility County Code: 1
Reg By: CALSI
Reg Id: 01340111

CERS:
Name: MYERS DRUM - OAKLAND
Address: 6549 SAN PABLO AVENUE
City,State,Zip: OAKLAND, CA 94608
Site ID: 608762
CERS ID: 01340111
CERS Description: State Response

Affiliation:
Affiliation Type Desc: Lead Project Manager
Entity Name: Tom Price
Entity Title: Not reported
Affiliation Address: Not reported
Affiliation City: Not reported
Affiliation State: Not reported
Affiliation Country: Not reported
Affiliation Zip: Not reported
Affiliation Phone: ,

Affiliation Type Desc: Supervisor
Entity Name: John Karachewski
Entity Title: Not reported
Affiliation Address: Not reported
Affiliation City: Not reported
Affiliation State: Not reported
Affiliation Country: Not reported
Affiliation Zip: Not reported
Affiliation Phone: ,

NON-CASE INFO:
Name: MYERS CONTAINER CORP
Address: 6549 SAN PABLO AVE
City,State,Zip: OAKLAND, CA 94607
Global ID: SLT2O190293
Case Type: Non-Case Information
Status: Informational Item / Review Complete
Status Date: 06/02/2009
Lead Agency: SAN FRANCISCO BAY RWQCB (REGION 2)
Case Worker: UUU
Local Agency: Not reported

MAP FINDINGS

Map ID / Direction / Distance / Elevation | Site | Database(s) | EDR ID Number / EPA ID Number

MYERS CONTAINER CORPORATION (Continued) **1000369037**

RB Case Number:	01S0201
Loc Case Number:	Not reported
File Location:	Not reported
Potential Contaminants of Concern:	Not reported
Potential Media Affected:	Not reported
Site History:	Not reported
Begin Date:	03/08/2001
How Discovered:	Not reported
How Discovered Description:	Not reported
Stop Method:	Not reported
Stop Description:	Not reported
Latitude:	37.8487825032211
Longitude:	-122.285815596573

Geotracker:

EPA Region:	9
Coordinate Source:	Google Map Move
Quantity Released Gallons:	Not reported
Leak Reported Date:	Not reported
Discharge Source:	Not reported
Discharge Cause:	Not reported
No Further Action Date:	Not reported
CA Water Watershed Name:	Bay Bridges - Berkeley (203.30)
Dwr Groundwater Subbasin Name:	Santa Clara Valley - East Bay Plain (2-009.04)
Disadvantaged Community:	Not reported
CA Enviroscreen 3 Score:	66-70%
CA Enviroscreen 4 Score:	70-75%
Military DOD Site:	No
Facility Project Subtype:	Not reported
RWQCB Region:	SAN FRANCISCO BAY RWQCB (REGION 2)
Claim No:	Not reported
Claim Status:	Not reported

---

122 **1171 OCEAN AVENUE** **ENVIROSTOR** **S102425028**
West **1171 OCEAN AVENUE** **LUST** **N/A**
1/2-1 **OAKLAND, CA 94608** **CPS-SLIC**
0.929 mi. **Alameda County CS**
4907 ft. **VCP**
Cortese
Relative: **HIST CORTESE**
Lower **HWTS**
CERS
Actual:
36 ft.

ENVIROSTOR:

Name:	1171 OCEAN AVENUE
Address:	1171 OCEAN AVENUE
City,State,Zip:	OAKLAND, CA 94608
Facility ID:	60000896
Status:	Inactive - Action Required
Status Date:	07/12/2017
Site Code:	201807
Site Type:	Voluntary Cleanup
Site Type Detailed:	Voluntary Agreement
Acres:	0.74
NPL:	NO
Regulatory Agencies:	SMBRP, ALAMEDA COUNTY
Lead Agency:	SMBRP
Program Manager:	Not reported

1171 OCEAN AVENUE (Continued) **S102425028**

Supervisor: * Karen Toth
Division Branch: Cleanup Berkeley
Assembly: 18
Senate: 07
Special Program: Voluntary Agreement - Standard Voluntary Agreement
Restricted Use: NO
Site Mgmt Req: NONE SPECIFIED
Funding: Responsible Party
Latitude: 37.84658
Longitude: -122.2865
APN: 016-1467-017-01, 16-1467-17-1
Past Use: UNKNOWN
Potential COC: Trichloroethylene (TCE 1,2-Dichloroethylene (cis 1,2-Dichloroethylene (trans
Confirmed COC: 1,2-Dichloroethylene (cis 1,2-Dichloroethylene (trans Trichloroethylene (TCE
Potential Description: OTH, SOIL, SV
Alias Name: 016-1467-017-01
Alias Type: APN
Alias Name: 16-1467-17-1
Alias Type: APN
Alias Name: SLT19794747
Alias Type: GeoTracker Global ID
Alias Name: 201807
Alias Type: Project Code (Site Code)
Alias Name: 60000896
Alias Type: Envirostor ID Number

Completed Info:
Completed Area Name: PROJECT WIDE
Completed Sub Area Name: Not reported
Completed Document Type: CEQA - Notice of Exemption
Completed Date: 06/07/2010
Comments: Not reported

Completed Area Name: PROJECT WIDE
Completed Sub Area Name: Not reported
Completed Document Type: Correspondence
Completed Date: 01/26/2010
Comments: Based on groundwater, soil, soil gas, and indoor air sampling data collected at the Site, DTSC will not require restrictions on the use of the Site as part of the cleanup. Since in-situ groundwater cleanup is the proposed remedy in the Draft Removal Action Workplan (Draft RAW), access must be provided for implementation (injections) and monitoring of the wells. If conditions at the site change, (i.e. groundwater concentrations rise significantly) DTSC would need to re-evaluate the potential for indoor air effects.

Completed Area Name: PROJECT WIDE
Completed Sub Area Name: Not reported
Completed Document Type: Fieldwork
Completed Date: 07/31/2008
Comments: Groundwater monitoring wells installed 7/30/2008; to be developed and sampled.

Completed Area Name: PROJECT WIDE
Completed Sub Area Name: Not reported
Completed Document Type: Remedial Investigation Report

1171 OCEAN AVENUE (Continued) **S102425028**

Completed Date: 10/06/2009
Comments: Information from report integrated into draft RAW. No elevated detections of TCE found in soil in trenched area near roll-up warehouse door of office building.

Completed Area Name: PROJECT WIDE
Completed Sub Area Name: Not reported
Completed Document Type: Removal Action Workplan
Completed Date: 06/07/2010
Comments: DTSC approved The RAW for implementation. Removal activities will be implemented in the summer.

Completed Area Name: PROJECT WIDE
Completed Sub Area Name: Not reported
Completed Document Type: Site Characterization Workplan
Completed Date: 07/18/2008
Comments: Not reported

Completed Area Name: PROJECT WIDE
Completed Sub Area Name: Not reported
Completed Document Type: Monitoring Report
Completed Date: 10/03/2011
Comments: The Department of Toxic Substances Control (DTSC) has approved revised First Quarter 2011, dated July 21,2011. Additional comments on the First Quarter 2011 Groundwater Monitoring Report will be addressed in future quarterly monitoring reports.

Completed Area Name: PROJECT WIDE
Completed Sub Area Name: Not reported
Completed Document Type: Monitoring Report
Completed Date: 03/15/2012
Comments: DTSC comments will be addressed at a later time due to RP's financial dificulties.

Completed Area Name: PROJECT WIDE
Completed Sub Area Name: Not reported
Completed Document Type: Monitoring Report
Completed Date: 03/06/2012
Comments: PM and GSU comments will be addressed at a later time due to RP's financial dificulties.

Completed Area Name: PROJECT WIDE
Completed Sub Area Name: Not reported
Completed Document Type: *Correspondence - Received
Completed Date: 04/01/2010
Comments: Determination of completeness of application.

Completed Area Name: PROJECT WIDE
Completed Sub Area Name: Not reported
Completed Document Type: Monitoring Report
Completed Date: 10/03/2011
Comments: The Department of Toxic Substances Control has approved the Second Quarter 2011 Groundwater Monitoring Report. Comments on the Second Quarter 2011 Groundwater Monitoring Report are to be addressed in future quarterly monitoring reports.

Completed Area Name: PROJECT WIDE

1171 OCEAN AVENUE (Continued) **S102425028**

Completed Sub Area Name: Not reported
Completed Document Type: Annual Oversight Cost Estimate
Completed Date: 10/11/2012
Comments: Annual cost estimate.

Completed Area Name: PROJECT WIDE
Completed Sub Area Name: Not reported
Completed Document Type: Fieldwork
Completed Date: 08/12/2010
Comments: Field work is complete.

Completed Area Name: PROJECT WIDE
Completed Sub Area Name: Not reported
Completed Document Type: Fact Sheets
Completed Date: 04/12/2010
Comments: Fact Sheet has been sent out to the site mailing list.

Completed Area Name: PROJECT WIDE
Completed Sub Area Name: Not reported
Completed Document Type: Monitoring Report
Completed Date: 10/06/2009
Comments: Per letter dated 10/06/2009, data from report incorporated into draft RAW. Results from monitoring event consistent with previous site characterization.

Completed Area Name: PROJECT WIDE
Completed Sub Area Name: Not reported
Completed Document Type: Other Report
Completed Date: 10/07/2008
Comments: Indoor air sampling performed without approval from DTSC. Per letter dated 10/06/2009, data from sampling incorporated into draft RAW. Results indicate concentrations of VOCs above indoor air CHHSLs detected under worst case scenario (sampling performed without ventilation, after years of being closed.)

Completed Area Name: PROJECT WIDE
Completed Sub Area Name: Not reported
Completed Document Type: Other Report
Completed Date: 01/08/2009
Comments: Indoor air sampling performed without formal approval from DTSC. Per letter dated 10/06/2009, data from sampling incorporated into draft RAW. Results indicate concentrations of VOCs were not detected if HVAC system was operated on a normal schedule. A follow up indoor air survey was performed subsequently to show results from worst case scenario under HVAC operation (run HVAC Friday, turn off end of Friday and leave off for duration of weekend, and samples taken on Monday.)

Completed Area Name: PROJECT WIDE
Completed Sub Area Name: Not reported
Completed Document Type: Monitoring Report
Completed Date: 12/09/2008
Comments: Per letter dated 10/06/2009, data from report incorporated into draft RAW. Results from monitoring event consistent with previous site characterization.

Completed Area Name: PROJECT WIDE

1171 OCEAN AVENUE (Continued) **S102425028**

Completed Sub Area Name: Not reported
Completed Document Type: Remedial Investigation Report
Completed Date: 09/12/2006
Comments: Supplement to Phase II Investigation: 32 soil samples, 10 Groundwater grab samples tested. Highest TCE detection in groundwater: 5200 ug/L at 36 ft bgs (middle of parcel, closer to 1171 Ocean Avenue.) No soil source for TCE Identified.

Completed Area Name: PROJECT WIDE
Completed Sub Area Name: Not reported
Completed Document Type: Removal Action Completion Report
Completed Date: 10/26/2011
Comments: Approval of the Removal Action Completion and Third Quarter 2010 Groundwater Monitoring Report for the site located at 1171 Ocean Avenue in Oakland, California. The report documents the implementation of the Removal Action Workplan, which was approved by the Department of Toxic Substance Control in June 2010. The remedy entailed the injection of the in-situ Regenesis compounds RegenOx and HRC . These compounds were advanced into separate areas of the trichloroethylene-dominated plume underlying the site. Following a year of quarterly post injection monitoring a workplan will be developed to propose the additional injections along with additional wells and monitoring analytes indicated by the data reviewed.

Completed Area Name: PROJECT WIDE
Completed Sub Area Name: Not reported
Completed Document Type: Public Notice
Completed Date: 04/12/2010
Comments: Public Notice was published in the local newspaper on April 14, 2010.

Completed Area Name: PROJECT WIDE
Completed Sub Area Name: Not reported
Completed Document Type: Monitoring Report
Completed Date: 06/24/2010
Comments: This report documents the Q2-2010 groundwater monitoring event conducted on May 6, 2010.

Completed Area Name: PROJECT WIDE
Completed Sub Area Name: Not reported
Completed Document Type: Monitoring Report
Completed Date: 10/06/2009
Comments: Per letter dated 10/06/2009, data from report incorporated into draft RAW. Results from monitoring event consistent with previous site characterization.

Completed Area Name: PROJECT WIDE
Completed Sub Area Name: Not reported
Completed Document Type: Monitoring Report
Completed Date: 10/06/2009
Comments: Per letter dated 10/06/2009, data from report incorporated into draft RAW. Results from monitoring event consistent with previous site characterization.

Completed Area Name: PROJECT WIDE
Completed Sub Area Name: Not reported
Completed Document Type: Voluntary Cleanup Agreement Termination Notification
Completed Date: 06/09/2017

1171 OCEAN AVENUE (Continued) **S102425028**

Comments:	DTSC notified 1171 Ocean Avenue LLC of it's intent to terminate the VCA on July 12. Additional groundwater investigation and remediation are necessary at this site. Property owner has indicated that they are unable to pay for additional work.
Completed Area Name:	PROJECT WIDE
Completed Sub Area Name:	Not reported
Completed Document Type:	Monitoring Report
Completed Date:	04/04/2010
Comments:	First quarter 2010 groundwater monitoring report.This report documents the Q1-2010 groundwater monitoring event conducted on February 26, 2010. This is the seventh consecutive groundwater monitoring event at this site.
Completed Area Name:	PROJECT WIDE
Completed Sub Area Name:	Not reported
Completed Document Type:	Remedial Investigation Report
Completed Date:	09/26/2007
Comments:	Report with results of sampling to supplement Phase III and IV Investigations- greatest detections of TCE found in southeast corner of site near warehouse roll-up door: greatest groundwater detection of 10,000 micrograms per liter TCE at 36 feet below ground surface, and soil-gas detection of 860 micrograms per cubic meter (only soil gas detection onsite.) Five off-site soil and groundwater samples taken- no detections of same magnitude as onsite detections, indicating onsite TCE is not from an upgradient, off-site source.
Completed Area Name:	PROJECT WIDE
Completed Sub Area Name:	Not reported
Completed Document Type:	Remedial Investigation Report
Completed Date:	11/22/2006
Comments:	Supplement to Phase III Investigation: 4 grab groundwater samples taken. Highest detection was an on-site sample from the southeast corner near the warehouse roll-up door: 6,000 micrograms per liter TCE at 36 feet below ground surface.
Completed Area Name:	PROJECT WIDE
Completed Sub Area Name:	Not reported
Completed Document Type:	Community Profile
Completed Date:	04/24/2009
Comments:	Not reported
Completed Area Name:	PROJECT WIDE
Completed Sub Area Name:	Not reported
Completed Document Type:	Annual Oversight Cost Estimate
Completed Date:	09/15/2011
Comments:	Annual cost estimate.
Completed Area Name:	PROJECT WIDE
Completed Sub Area Name:	Not reported
Completed Document Type:	Correspondence
Completed Date:	06/12/2012
Comments:	Letter requesting to cease further environmental work due to financial issues.
Completed Area Name:	PROJECT WIDE
Completed Sub Area Name:	Not reported

1171 OCEAN AVENUE (Continued) **S102425028**

Completed Document Type: Annual Oversight Cost Estimate
Completed Date: 09/09/2010
Comments: Not reported

Completed Area Name: PROJECT WIDE
Completed Sub Area Name: Not reported
Completed Document Type: Letter - Demand
Completed Date: 01/25/2012
Comments: Demand letter #1

Completed Area Name: PROJECT WIDE
Completed Sub Area Name: Not reported
Completed Document Type: Standard Voluntary Agreement
Completed Date: 07/01/2008
Comments: Not reported

Completed Area Name: PROJECT WIDE
Completed Sub Area Name: Not reported
Completed Document Type: Newsletter
Completed Date: 07/15/2008
Comments: Work Notice mailed to community July 16, 2008.

Completed Area Name: PROJECT WIDE
Completed Sub Area Name: Not reported
Completed Document Type: Monitoring Report
Completed Date: 08/08/2016
Comments: Groundwater monitoring well sampling results shown concentrations of Trichloroethene (TCE) and cis-Dichloroethere (DCE) in the three shallow zone wells and two of the deeper wells relatively similar to the historical concentrations.

Completed Area Name: PROJECT WIDE
Completed Sub Area Name: Not reported
Completed Document Type: Monitoring Report
Completed Date: 08/16/2012
Comments: All wells show TCE levels above the MCL, with the highest concentration of 20,000 g/L at the remnant source area represented by well MW-3B. At this time, due to the property owner s fiscal constrains, the groundwater monitoring will continue at a reduced period of annual monitoring during the recharge season (February) sampling.

Future Area Name: Not reported
Future Sub Area Name: Not reported
Future Document Type: Not reported
Future Due Date: Not reported
Schedule Area Name: Not reported
Schedule Sub Area Name: Not reported
Schedule Document Type: Not reported
Schedule Due Date: Not reported
Schedule Revised Date: Not reported

LUST:
Name: PRAXAIR / ALTAIR BAYOX
Address: 1171 OCEAN
City,State,Zip: OAKLAND, CA 94608
Lead Agency: ALAMEDA COUNTY LOP

1171 OCEAN AVENUE (Continued) **S102425028**

Case Type: LUST Cleanup Site

Geo Track:
Global Id: T0600100153
Latitude: 37.84658
Longitude: -122.28651
Status: Completed - Case Closed
Status Date: 05/02/1996
Case Worker: Not reported
RB Case Number: 01-0165
Local Agency: Not reported
File Location: All Files are on GeoTracker or in the Local Agency Database
Local Case Number: RO0000858
Potential Media Affect: Other Groundwater (uses other than drinking water)
Potential Contaminants of Concern: Diesel
EPA Region: 9
Coordinate Source: Google Geocode
Quantity Released Gallons: 0
Begin Date: 02/01/1988
Leak Reported Date: 02/01/1988
How Discovered: Other Means
How Discovered Description: Not reported
Discharge Source: Not reported
Discharge Cause: Not reported
Stop Method: Other Means
Stop Description: Not reported
No Further Action Date: 05/02/1996
CA Water Watershed Name: Bay Bridges - Berkeley (203.30)
Dwr Groundwater Subbasin Name: Santa Clara Valley - East Bay Plain (2-009.04)
Disadvantaged Community: Not reported
CA Enviroscreen 3 Score: 51-55%
CA Enviroscreen 4 Score: 70-75%
Military DOD Site: No
Facility Project Subtype: Not reported
RWQCB Region: SAN FRANCISCO BAY RWQCB (REGION 2)
Claim Number: Not reported
Claim Status: Not reported
Site History: Not reported

LUST:
Global Id: T0600100153
Contact Type: Regional Board Caseworker
Contact Name: Regional Water Board
Organization Name: SAN FRANCISCO BAY RWQCB (REGION 2)
Address: 1515 CLAY ST SUITE 1400
City: OAKLAND
Email: Not reported
Phone Number: Not reported

LUST:
Global Id: T0600100153
Action Type: REMEDIATION
Date: 03/22/1989
Action: Excavation

Global Id: T0600100153
Action Type: ENFORCEMENT

1171 OCEAN AVENUE (Continued) **S102425028**

Date: 04/01/1996
Action: State Water Board - Closure Order

Global Id: T0600100153
Action Type: ENFORCEMENT
Date: 04/01/1996
Action: Closure/No Further Action Letter

Global Id: T0600100153
Action Type: Other
Date: 02/01/1988
Action: Leak Reported

LUST:
Global Id: T0600100153
Status: Open - Case Begin Date
Status Date: 02/01/1988

Global Id: T0600100153
Status: Completed - Case Closed
Status Date: 05/02/1996

LUST REG 2:
Region: 2
Facility Id: 01-0165
Facility Status: Case Closed
Case Number: 307
How Discovered: Tank Closure
Leak Cause: Structure Failure
Leak Source: Tank
Date Leak Confirmed: Not reported
Oversight Program: LUST
Prelim. Site Assesment Wokplan Submitted: Not reported
Preliminary Site Assesment Began: 12/26/1989
Pollution Characterization Began: Not reported
Pollution Remediation Plan Submitted: Not reported
Date Remediation Action Underway: Not reported
Date Post Remedial Action Monitoring Began: Not reported

CPS-SLIC:
Name: 1171 OCEAN AVENUE LLC PROPERTY
Address: 1171 OCEAN AVE
City,State,Zip: OAKLAND, CA 946081147
Region: STATE
Facility Status: **Open - Site Assessment**
Status Date: 05/18/2006
Global Id: SLT19794747
Lead Agency: DEPARTMENT OF TOXIC SUBSTANCES CONTROL
Lead Agency Case Number: 60000896
Latitude: 37.846583
Longitude: -122.28663
Case Type: Cleanup Program Site
Case Worker: Not reported
Local Agency: DEPARTMENT OF TOXIC SUBSTANCES CONTROL
RB Case Number: NA

1171 OCEAN AVENUE (Continued) **S102425028**

File Location:	All Files are on GeoTracker or in the Local Agency Database
Potential Media Affected:	Other Groundwater (uses other than drinking water)
Potential Contaminants of Concern:	Trichloroethylene (TCE), Gasoline
EPA Region:	9
Coordinate Source:	Manual Entry on Screens
Quantity Released Gallons:	Not reported
Begin Date:	05/03/2006
Leak Reported Date:	07/17/2006
How Discovered:	Site Assessment/Site Investigation
How Discovered Description:	Not reported
Discharge Source:	Not reported
Discharge Cause:	Not reported
Stop Method:	Other Means
Stop Description:	Not reported
No Further Action Date:	Not reported
CA Water Watershed Name:	Bay Bridges - Berkeley (203.30)
Dwr Groundwater Subbasin Name:	Santa Clara Valley - East Bay Plain (2-009.04)
Disadvantaged Community:	Not reported
CA Enviroscreen 3 Score:	66-70%
CA Enviroscreen 4 Score:	70-75%
Military DOD Site:	No
Facility Project Subtype:	Not reported
RWQCB Region:	SAN FRANCISCO BAY RWQCB (REGION 2)
Claim No:	Not reported
Claim Status:	Not reported
Site History:	Not reported

Click here to access the California GeoTracker records for this facility:

Alameda County CS:

Name:	PRAXAIR / ALTAIR BAYOX
Address:	1171 OCEAN AVE
City,State,Zip:	OAKLAND, CA 94608
Status:	Case Closed
Record Id:	RO0000858
PE:	5602
Facility Status:	Case Closed
Latitude:	37.84664698
Longitude:	-122.28665671

Name:	1171 OCEAN AVENUE LLC PROPERTY
Address:	1171 OCEAN AVE
City,State,Zip:	OAKLAND, CA 94608
Status:	11
Record Id:	RO0002937
PE:	5502
Facility Status:	Not reported
Latitude:	Not reported
Longitude:	Not reported

Name:	1171 OCEAN AVENUE LLC PROPERTY
Address:	1171 OCEAN AVE
City,State,Zip:	OAKLAND, CA 94608
Status:	Preliminary Site Assessment Underway
Record Id:	RO0002937
PE:	5502
Facility Status:	Preliminary Site Assessment Underway

1171 OCEAN AVENUE (Continued) **S102425028**

Latitude: Not reported
Longitude: Not reported

Name: 1171 OCEAN AVENUE LLC PROPERTY
Address: 1171 OCEAN AVE
City,State,Zip: OAKLAND, CA 94608
Status: Pollution Characterization
Record Id: RO0002937
PE: 5502
Facility Status: Pollution Charaterization
Latitude: Not reported
Longitude: Not reported

VCP:
Name: 1171 OCEAN AVENUE
Address: 1171 OCEAN AVENUE
City,State,Zip: OAKLAND, CA 94608
Facility ID: 60000896
Site Type: Voluntary Cleanup
Site Type Detail: Voluntary Agreement
Site Mgmt. Req.: NONE SPECIFIED
Acres: 0.74
National Priorities List: NO
Cleanup Oversight Agencies: SMBRP, ALAMEDA COUNTY
Lead Agency: SMBRP
Lead Agency Description: DTSC - Site Cleanup Program
Project Manager: Not reported
Supervisor: * Karen Toth
Division Branch: Cleanup Berkeley
Site Code: 201807
Assembly: 18
Senate: 07
Special Programs Code: Voluntary Agreement - Standard Voluntary Agreement
Status: Inactive - Action Required
Status Date: 07/12/2017
Restricted Use: NO
Funding: Responsible Party
Lat/Long: 37.84658 / -122.2865
APN: 016-1467-017-01, 16-1467-17-1
Past Use: UNKNOWN
Potential COC: 30027, 30195, 30196
Confirmed COC: 30195,30196,30027
Potential Description: OTH, SOIL, SV
Alias Name: 016-1467-017-01
Alias Type: APN
Alias Name: 16-1467-17-1
Alias Type: APN
Alias Name: SLT19794747
Alias Type: GeoTracker Global ID
Alias Name: 201807
Alias Type: Project Code (Site Code)
Alias Name: 60000896
Alias Type: Envirostor ID Number

Completed Info:
Completed Area Name: PROJECT WIDE
Completed Sub Area Name: Not reported

1171 OCEAN AVENUE (Continued) **S102425028**

Completed Document Type: CEQA - Notice of Exemption
Completed Date: 06/07/2010
Comments: Not reported

Completed Area Name: PROJECT WIDE
Completed Sub Area Name: Not reported
Completed Document Type: Correspondence
Completed Date: 01/26/2010
Comments: Based on groundwater, soil, soil gas, and indoor air sampling data collected at the Site, DTSC will not require restrictions on the use of the Site as part of the cleanup. Since in-situ groundwater cleanup is the proposed remedy in the Draft Removal Action Workplan (Draft RAW), access must be provided for implementation (injections) and monitoring of the wells. If conditions at the site change, (i.e. groundwater concentrations rise significantly) DTSC would need to re-evaluate the potential for indoor air effects.

Completed Area Name: PROJECT WIDE
Completed Sub Area Name: Not reported
Completed Document Type: Fieldwork
Completed Date: 07/31/2008
Comments: Groundwater monitoring wells installed 7/30/2008; to be developed and sampled.

Completed Area Name: PROJECT WIDE
Completed Sub Area Name: Not reported
Completed Document Type: Remedial Investigation Report
Completed Date: 10/06/2009
Comments: Information from report integrated into draft RAW. No elevated detections of TCE found in soil in trenched area near roll-up warehouse door of office building.

Completed Area Name: PROJECT WIDE
Completed Sub Area Name: Not reported
Completed Document Type: Removal Action Workplan
Completed Date: 06/07/2010
Comments: DTSC approved The RAW for implementation. Removal activities will be implemented in the summer.

Completed Area Name: PROJECT WIDE
Completed Sub Area Name: Not reported
Completed Document Type: Site Characterization Workplan
Completed Date: 07/18/2008
Comments: Not reported

Completed Area Name: PROJECT WIDE
Completed Sub Area Name: Not reported
Completed Document Type: Monitoring Report
Completed Date: 10/03/2011
Comments: The Department of Toxic Substances Control (DTSC) has approved revised First Quarter 2011, dated July 21,2011. Additional comments on the First Quarter 2011 Groundwater Monitoring Report will be addressed in future quarterly monitoring reports.

Completed Area Name: PROJECT WIDE
Completed Sub Area Name: Not reported
Completed Document Type: Monitoring Report

1171 OCEAN AVENUE (Continued) **S102425028**

Completed Date:	03/15/2012
Comments:	DTSC comments will be addressed at a later time due to RP's financial dificulties.
Completed Area Name:	PROJECT WIDE
Completed Sub Area Name:	Not reported
Completed Document Type:	Monitoring Report
Completed Date:	03/06/2012
Comments:	PM and GSU comments will be addressed at a later time due to RP's financial dificulties.
Completed Area Name:	PROJECT WIDE
Completed Sub Area Name:	Not reported
Completed Document Type:	*Correspondence - Received
Completed Date:	04/01/2010
Comments:	Determination of completeness of application.
Completed Area Name:	PROJECT WIDE
Completed Sub Area Name:	Not reported
Completed Document Type:	Monitoring Report
Completed Date:	10/03/2011
Comments:	The Department of Toxic Substances Control has approved the Second Quarter 2011 Groundwater Monitoring Report. Comments on the Second Quarter 2011 Groundwater Monitoring Report are to be addressed in future quarterly monitoring reports.
Completed Area Name:	PROJECT WIDE
Completed Sub Area Name:	Not reported
Completed Document Type:	Annual Oversight Cost Estimate
Completed Date:	10/11/2012
Comments:	Annual cost estimate.
Completed Area Name:	PROJECT WIDE
Completed Sub Area Name:	Not reported
Completed Document Type:	Fieldwork
Completed Date:	08/12/2010
Comments:	Field work is complete.
Completed Area Name:	PROJECT WIDE
Completed Sub Area Name:	Not reported
Completed Document Type:	Fact Sheets
Completed Date:	04/12/2010
Comments:	Fact Sheet has been sent out to the site mailing list.
Completed Area Name:	PROJECT WIDE
Completed Sub Area Name:	Not reported
Completed Document Type:	Monitoring Report
Completed Date:	10/06/2009
Comments:	Per letter dated 10/06/2009, data from report incorporated into draft RAW. Results from monitoring event consistent with previous site characterization.
Completed Area Name:	PROJECT WIDE
Completed Sub Area Name:	Not reported
Completed Document Type:	Other Report
Completed Date:	10/07/2008
Comments:	Indoor air sampling performed without approval from DTSC. Per letter

1171 OCEAN AVENUE (Continued) **S102425028**

dated 10/06/2009, data from sampling incorporated into draft RAW. Results indicate concentrations of VOCs above indoor air CHHSLs detected under worst case scenario (sampling performed without ventilation, after years of being closed.)

Completed Area Name: PROJECT WIDE
Completed Sub Area Name: Not reported
Completed Document Type: Other Report
Completed Date: 01/08/2009
Comments: Indoor air sampling performed without formal approval from DTSC. Per letter dated 10/06/2009, data from sampling incorporated into draft RAW. Results indicate concentrations of VOCs were not detected if HVAC system was operated on a normal schedule. A follow up indoor air survey was performed subsequently to show results from worst case scenario under HVAC operation (run HVAC Friday, turn off end of Friday and leave off for duration of weekend, and samples taken on Monday.)

Completed Area Name: PROJECT WIDE
Completed Sub Area Name: Not reported
Completed Document Type: Monitoring Report
Completed Date: 12/09/2008
Comments: Per letter dated 10/06/2009, data from report incorporated into draft RAW. Results from monitoring event consistent with previous site characterization.

Completed Area Name: PROJECT WIDE
Completed Sub Area Name: Not reported
Completed Document Type: Remedial Investigation Report
Completed Date: 09/12/2006
Comments: Supplement to Phase II Investigation: 32 soil samples, 10 Groundwater grab samples tested. Highest TCE detection in groundwater: 5200 ug/L at 36 ft bgs (middle of parcel, closer to 1171 Ocean Avenue.) No soil source for TCE Identified.

Completed Area Name: PROJECT WIDE
Completed Sub Area Name: Not reported
Completed Document Type: Removal Action Completion Report
Completed Date: 10/26/2011
Comments: Approval of the Removal Action Completion and Third Quarter 2010 Groundwater Monitoring Report for the site located at 1171 Ocean Avenue in Oakland, California. The report documents the implementation of the Removal Action Workplan, which was approved by the Department of Toxic Substance Control in June 2010. The remedy entailed the injection of the in-situ Regenesis compounds RegenOx and HRC . These compounds were advanced into separate areas of the trichloroethylene-dominated plume underlying the site. Following a year of quarterly post injection monitoring a workplan will be developed to propose the additional injections along with additional wells and monitoring analytes indicated by the data reviewed.

Completed Area Name: PROJECT WIDE
Completed Sub Area Name: Not reported
Completed Document Type: Public Notice
Completed Date: 04/12/2010
Comments: Public Notice was published in the local newspaper on April 14, 2010.

1171 OCEAN AVENUE (Continued) **S102425028**

Completed Area Name: PROJECT WIDE
Completed Sub Area Name: Not reported
Completed Document Type: Monitoring Report
Completed Date: 06/24/2010
Comments: This report documents the Q2-2010 groundwater monitoring event conducted on May 6, 2010.

Completed Area Name: PROJECT WIDE
Completed Sub Area Name: Not reported
Completed Document Type: Monitoring Report
Completed Date: 10/06/2009
Comments: Per letter dated 10/06/2009, data from report incorporated into draft RAW. Results from monitoring event consistent with previous site characterization.

Completed Area Name: PROJECT WIDE
Completed Sub Area Name: Not reported
Completed Document Type: Monitoring Report
Completed Date: 10/06/2009
Comments: Per letter dated 10/06/2009, data from report incorporated into draft RAW. Results from monitoring event consistent with previous site characterization.

Completed Area Name: PROJECT WIDE
Completed Sub Area Name: Not reported
Completed Document Type: Voluntary Cleanup Agreement Termination Notification
Completed Date: 06/09/2017
Comments: DTSC notified 1171 Ocean Avenue LLC of it's intent to terminate the VCA on July 12. Additional groundwater investigation and remediation are necessary at this site. Property owner has indicated that they are unable to pay for additional work.

Completed Area Name: PROJECT WIDE
Completed Sub Area Name: Not reported
Completed Document Type: Monitoring Report
Completed Date: 04/04/2010
Comments: First quarter 2010 groundwater monitoring report.This report documents the Q1-2010 groundwater monitoring event conducted on February 26, 2010. This is the seventh consecutive groundwater monitoring event at this site.

Completed Area Name: PROJECT WIDE
Completed Sub Area Name: Not reported
Completed Document Type: Remedial Investigation Report
Completed Date: 09/26/2007
Comments: Report with results of sampling to supplement Phase III and IV Investigations- greatest detections of TCE found in southeast corner of site near warehouse roll-up door: greatest groundwater detection of 10,000 micrograms per liter TCE at 36 feet below ground surface, and soil-gas detection of 860 micrograms per cubic meter (only soil gas detection onsite.) Five off-site soil and groundwater samples taken- no detections of same magnitude as onsite detections, indicating onsite TCE is not from an upgradient, off-site source.

Completed Area Name: PROJECT WIDE
Completed Sub Area Name: Not reported
Completed Document Type: Remedial Investigation Report

1171 OCEAN AVENUE (Continued) **S102425028**

Completed Date: 11/22/2006
Comments: Supplement to Phase III Investigation: 4 grab groundwater samples taken. Highest detection was an on-site sample from the southeast corner near the warehouse roll-up door: 6,000 micrograms per liter TCE at 36 feet below ground surface.

Completed Area Name: PROJECT WIDE
Completed Sub Area Name: Not reported
Completed Document Type: Community Profile
Completed Date: 04/24/2009
Comments: Not reported

Completed Area Name: PROJECT WIDE
Completed Sub Area Name: Not reported
Completed Document Type: Annual Oversight Cost Estimate
Completed Date: 09/15/2011
Comments: Annual cost estimate.

Completed Area Name: PROJECT WIDE
Completed Sub Area Name: Not reported
Completed Document Type: Correspondence
Completed Date: 06/12/2012
Comments: Letter requesting to cease further environmental work due to financial issues.

Completed Area Name: PROJECT WIDE
Completed Sub Area Name: Not reported
Completed Document Type: Annual Oversight Cost Estimate
Completed Date: 09/09/2010
Comments: Not reported

Completed Area Name: PROJECT WIDE
Completed Sub Area Name: Not reported
Completed Document Type: Letter - Demand
Completed Date: 01/25/2012
Comments: Demand letter #1

Completed Area Name: PROJECT WIDE
Completed Sub Area Name: Not reported
Completed Document Type: Standard Voluntary Agreement
Completed Date: 07/01/2008
Comments: Not reported

Completed Area Name: PROJECT WIDE
Completed Sub Area Name: Not reported
Completed Document Type: Newsletter
Completed Date: 07/15/2008
Comments: Work Notice mailed to community July 16, 2008.

Completed Area Name: PROJECT WIDE
Completed Sub Area Name: Not reported
Completed Document Type: Monitoring Report
Completed Date: 08/08/2016
Comments: Groundwater monitoring well sampling results shown concentrations of Trichloroethene (TCE) and cis-Dichloroethere (DCE) in the three shallow zone wells and two of the deeper wells relatively similar to the historical concentrations.

1171 OCEAN AVENUE (Continued) **S102425028**

Completed Area Name:	PROJECT WIDE
Completed Sub Area Name:	Not reported
Completed Document Type:	Monitoring Report
Completed Date:	08/16/2012
Comments:	All wells show TCE levels above the MCL, with the highest concentration of 20,000 g/L at the remnant source area represented by well MW-3B. At this time, due to the property owner s fiscal constrains, the groundwater monitoring will continue at a reduced period of annual monitoring during the recharge season (February) sampling.
Future Area Name:	Not reported
Future Sub Area Name:	Not reported
Future Document Type:	Not reported
Future Due Date:	Not reported
Schedule Area Name:	Not reported
Schedule Sub Area Name:	Not reported
Schedule Document Type:	Not reported
Schedule Due Date:	Not reported
Schedule Revised Date:	Not reported

CORTESE:

Name:	PRAXAIR / ALTAIR BAYOX
Address:	1171 OCEAN
City,State,Zip:	OAKLAND, CA 94608
Region:	CORTESE
Envirostor Id:	Not reported
Global ID:	T0600100153
Site/Facility Type:	LUST CLEANUP SITE
Cleanup Status:	COMPLETED - CASE CLOSED
Status Date:	Not reported
Site Code:	Not reported
Latitude:	Not reported
Longitude:	Not reported
Owner:	Not reported
Enf Type:	Not reported
Swat R:	Not reported
Flag:	active
Order No:	Not reported
Waste Discharge System No:	Not reported
Effective Date:	Not reported
Region 2:	Not reported
WID Id:	Not reported
Solid Waste Id No:	Not reported
Waste Management Uit Name:	Not reported
File Name:	Active Open

HIST CORTESE:

edr_fname:	BAYOX
edr_fadd1:	1171 OCEAN
City,State,Zip:	OAKLAND, CA 94608
Region:	CORTESE
Facility County Code:	1
Reg By:	LTNKA
Reg Id:	01-0165

Map ID
Direction
Distance
Elevation Site

MAP FINDINGS

Database(s)

EDR ID Number
EPA ID Number

1171 OCEAN AVENUE (Continued) **S102425028**

HWTS:

Name:	GRID ALTERNATIVES
Address:	1171 OCEAN AVE
Address 2:	Not reported
City,State,Zip:	OAKLAND, CA 94608
EPA ID:	CAL000484915
Inactive Date:	Not reported
Create Date:	04/12/2024
Last Act Date:	Not reported
Mailing Name:	Not reported
Mailing Address:	1171 OCEAN AVE
Mailing Address 2:	Not reported
Mailing City,State,Zip:	OAKLAND, CA 94608
Owner Name:	TIM SEARS
Owner Address:	1171 OCEAN AVE
Owner Address 2:	Not reported
Owner City,State,Zip:	OAKLAND, CA 94608
Owner Phone:	Not reported
Owner Fax:	Not reported
Contact Name:	DEANINE WHEELER
Contact Address:	1171 OCEAN AVE
Contact Address 2:	Not reported
City,State,Zip:	OAKLAND, CA 94608
Contact Phone:	Not reported
Contact Fax:	Not reported
Facility Status:	Active
Facility Type:	Permanent
Category:	State
Latitude:	37.846796130000001
Longitude:	-122.28656075000001

CERS:

Name:	PRAXAIR / ALTAIR BAYOX
Address:	1171 OCEAN
City,State,Zip:	OAKLAND, CA 94608
Site ID:	914077
CERS ID:	T0600100153
CERS Description:	Leaking Underground Storage Tank Cleanup Site

Affiliation:

Affiliation Type Desc:	Regional Board Caseworker
Entity Name:	Regional Water Board - SAN FRANCISCO BAY RWQCB (REGION 2)
Entity Title:	Not reported
Affiliation Address:	1515 CLAY ST SUITE 1400
Affiliation City:	OAKLAND
Affiliation State:	CA
Affiliation Country:	Not reported
Affiliation Zip:	Not reported
Affiliation Phone:	,

Name:	1171 OCEAN AVENUE LLC PROPERTY
Address:	1171 OCEAN AVE
City,State,Zip:	OAKLAND, CA 946081147
Site ID:	874781
CERS ID:	SLT19794747
CERS Description:	Cleanup Program Site

MAP FINDINGS

Map ID
Direction
Distance
Elevation | Site | Database(s) | EDR ID Number / EPA ID Number

1171 OCEAN AVENUE (Continued) **S102425028**

Affiliation:
- Affiliation Type Desc: Local Agency Caseworker
- Entity Name: BARBARA COOK - DEPARTMENT OF TOXIC SUBSTANCES CONTROL
- Entity Title: Not reported
- Affiliation Address: 700 HEINZ ST.
- Affiliation City: BERKELEY
- Affiliation State: CA
- Affiliation Country: Not reported
- Affiliation Zip: Not reported
- Affiliation Phone: ,

---

123 SSW 1/2-1 0.942 mi. 4974 ft. **48TH STREET COMMUNITY GARDEN** **ENVIROSTOR** **S111022972**
1042 48TH STREET **VCP** **N/A**
EMERYVILLE, CA 94608

Relative: Lower
Actual: 43 ft.

ENVIROSTOR:
- Name: 48TH STREET COMMUNITY GARDEN
- Address: 1042 48TH STREET
- City,State,Zip: EMERYVILLE, CA 94608
- Facility ID: 60001474
- Status: Refer: Other Agency
- Status Date: 05/17/2011
- Site Code: Not reported
- Site Type: Voluntary Cleanup
- Site Type Detailed: Voluntary Agreement
- Acres: 0.08
- NPL: NO
- Regulatory Agencies: SMBRP
- Lead Agency: SMBRP
- Program Manager: Not reported
- Supervisor: * Karen Toth
- Division Branch: Cleanup Berkeley
- Assembly: 18
- Senate: 07
- Special Program: Not reported
- Restricted Use: NO
- Site Mgmt Req: NONE SPECIFIED
- Funding: EPA Grant
- Latitude: 37.83710
- Longitude: -122.2791
- APN: NONE SPECIFIED
- Past Use: RESIDENTIAL AREA
- Potential COC: Lead
- Confirmed COC: Lead
- Potential Description: SOIL
- Alias Name: 60001474
- Alias Type: Envirostor ID Number

Completed Info:
- Completed Area Name: PROJECT WIDE
- Completed Sub Area Name: Not reported
- Completed Document Type: Removal Action Workplan
- Completed Date: 06/14/2011
- Comments: Soil Contaminated with lead is proposed to be removed to residential standards so that a Community Garden can be created.

48TH STREET COMMUNITY GARDEN (Continued) **S111022972**

Completed Area Name: PROJECT WIDE
Completed Sub Area Name: Not reported
Completed Document Type: Fact Sheets
Completed Date: 07/15/2011
Comments: City of Emeryville Fact Sheet for Draft Cleanup Plan

Completed Area Name: PROJECT WIDE
Completed Sub Area Name: Not reported
Completed Document Type: No Further Action Letter
Completed Date: 03/05/2013
Comments: DTSC concurred that no further action was needed for soils.

Completed Area Name: PROJECT WIDE
Completed Sub Area Name: Not reported
Completed Document Type: Remedial Action Completion Report
Completed Date: 03/05/2013
Comments: Soils above unrestricted levels were excavated and disposed offsite. A total of 295.58 tons of non-RCRA hazardous waste were transported to Clean Harbors Buttonwillow facility for disposal between September 10 and 12, 2012. 201.54 tons of non-hazardous soil were disposed at Keller Canyon between September 12 and 13, 2012.

Future Area Name: Not reported
Future Sub Area Name: Not reported
Future Document Type: Not reported
Future Due Date: Not reported
Schedule Area Name: Not reported
Schedule Sub Area Name: Not reported
Schedule Document Type: Not reported
Schedule Due Date: Not reported
Schedule Revised Date: Not reported

VCP:
Name: 48TH STREET COMMUNITY GARDEN
Address: 1042 48TH STREET
City,State,Zip: EMERYVILLE, CA 94608
Facility ID: 60001474
Site Type: Voluntary Cleanup
Site Type Detail: Voluntary Agreement
Site Mgmt. Req.: NONE SPECIFIED
Acres: 0.08
National Priorities List: NO
Cleanup Oversight Agencies: SMBRP
Lead Agency: SMBRP
Lead Agency Description: DTSC - Site Cleanup Program
Project Manager: Not reported
Supervisor: * Karen Toth
Division Branch: Cleanup Berkeley
Site Code: Not reported
Assembly: 18
Senate: 07
Special Programs Code: Not reported
Status: Refer: Other Agency
Status Date: 05/17/2011
Restricted Use: NO
Funding: EPA Grant
Lat/Long: 37.83710 / -122.2791

Map ID
Direction
Distance
Elevation

MAP FINDINGS

Site

Database(s)

EDR ID Number
EPA ID Number

48TH STREET COMMUNITY GARDEN (Continued) **S111022972**

APN: NONE SPECIFIED
Past Use: RESIDENTIAL AREA
Potential COC: 30013
Confirmed COC: 30013
Potential Description: SOIL
Alias Name: 60001474
Alias Type: Envirostor ID Number

Completed Info:
Completed Area Name: PROJECT WIDE
Completed Sub Area Name: Not reported
Completed Document Type: Removal Action Workplan
Completed Date: 06/14/2011
Comments: Soil Contaminated with lead is proposed to be removed to residential standards so that a Community Garden can be created.

Completed Area Name: PROJECT WIDE
Completed Sub Area Name: Not reported
Completed Document Type: Fact Sheets
Completed Date: 07/15/2011
Comments: City of Emeryville Fact Sheet for Draft Cleanup Plan

Completed Area Name: PROJECT WIDE
Completed Sub Area Name: Not reported
Completed Document Type: No Further Action Letter
Completed Date: 03/05/2013
Comments: DTSC concurred that no further action was needed for soils.

Completed Area Name: PROJECT WIDE
Completed Sub Area Name: Not reported
Completed Document Type: Remedial Action Completion Report
Completed Date: 03/05/2013
Comments: Soils above unrestricted levels were excavated and disposed offsite. A total of 295.58 tons of non-RCRA hazardous waste were transported to Clean Harbors Buttonwillow facility for disposal between September 10 and 12, 2012. 201.54 tons of non-hazardous soil were disposed at Keller Canyon between September 12 and 13, 2012.

Future Area Name: Not reported
Future Sub Area Name: Not reported
Future Document Type: Not reported
Future Due Date: Not reported
Schedule Area Name: Not reported
Schedule Sub Area Name: Not reported
Schedule Document Type: Not reported
Schedule Due Date: Not reported
Schedule Revised Date: Not reported

124
East
1/2-1
0.970 mi.
5124 ft.

HAMZEH CHEVRON STATION
5800 COLLEGE AVENUE
OAKLAND, CA 92626

Notify 65 **S100178837**
N/A

Relative:
Higher

Actual:
186 ft.

NOTIFY 65:
Name: HAMZEH CHEVRON STATION
Address: 5800 COLLEGE AVENUE
City,State,Zip: OAKLAND, CA 92626

HAMZEH CHEVRON STATION (Continued) **S100178837**

Date Reported:	Not reported
Staff Initials:	Not reported
Board File Number:	Not reported
Facility Type:	Not reported
Discharge Date:	Not reported
Issue Date:	Not reported
Incident Description:	Not reported
Global ID:	Not reported
Status:	Not reported

Count: 4 records.

ORPHAN SUMMARY

City	EDR ID	Site Name	Site Address	Zip	Database(s)
BERKELEY	S116165216	KRENZ INC	ASHBY AT 6TH STREET	94710	ENVIROSTOR
BERKELEY	S129213632	BERKELEY SANTA FE TRACKBED TO PARK	BLAKE TO WARD ALONG ACTON STRE	94702	ENVIROSTOR, VCP
BERKELEY	S106610972	UNKNOWN	1149 MARTIN LUTHER KING	94704	LUST
EMERYVILLE	S127094024	3600 SAN PABLO	3600, 3610, 3620 SAN PABLO AVE	94608	ENVIROSTOR, VCP

GOVERNMENT RECORDS SEARCHED / DATA CURRENCY TRACKING

To maintain currency of the following federal and state databases, EDR contacts the appropriate governmental agency on a monthly or quarterly basis, as required.

Number of Days to Update: Provides confirmation that EDR is reporting records that have been updated within 90 days from the date the government agency made the information available to the public.

STANDARD ENVIRONMENTAL RECORDS

Lists of Federal NPL (Superfund) sites

NPL: National Priority List

National Priorities List (Superfund). The NPL is a subset of CERCLIS and identifies over 1,200 sites for priority cleanup under the Superfund Program. NPL sites may encompass relatively large areas. As such, EDR provides polygon coverage for over 1,000 NPL site boundaries produced by EPA's Environmental Photographic Interpretation Center (EPIC) and regional EPA offices.

Date of Government Version: 12/19/2024
Date Data Arrived at EDR: 01/02/2025
Date Made Active in Reports: 01/21/2025
Number of Days to Update: 19

Source: EPA
Telephone: N/A
Last EDR Contact: 03/03/2025
Next Scheduled EDR Contact: 04/07/2025
Data Release Frequency: Quarterly

NPL Site Boundaries

Sources:

EPA's Environmental Photographic Interpretation Center (EPIC)
Telephone: 202-564-7333

EPA Region 1
Telephone 617-918-1143

EPA Region 6
Telephone: 214-655-6659

EPA Region 3
Telephone 215-814-5418

EPA Region 7
Telephone: 913-551-7247

EPA Region 4
Telephone 404-562-8033

EPA Region 8
Telephone: 303-312-6774

EPA Region 5
Telephone 312-886-6686

EPA Region 9
Telephone: 415-947-4246

EPA Region 10
Telephone 206-553-8665

Proposed NPL: Proposed National Priority List Sites

A site that has been proposed for listing on the National Priorities List through the issuance of a proposed rule in the Federal Register. EPA then accepts public comments on the site, responds to the comments, and places on the NPL those sites that continue to meet the requirements for listing.

Date of Government Version: 12/19/2024
Date Data Arrived at EDR: 01/02/2025
Date Made Active in Reports: 01/21/2025
Number of Days to Update: 19

Source: EPA
Telephone: N/A
Last EDR Contact: 03/03/2025
Next Scheduled EDR Contact: 04/07/2025
Data Release Frequency: Quarterly

NPL LIENS: Federal Superfund Liens

Federal Superfund Liens. Under the authority granted the USEPA by CERCLA of 1980, the USEPA has the authority to file liens against real property in order to recover remedial action expenditures or when the property owner received notification of potential liability. USEPA compiles a listing of filed notices of Superfund Liens.

GOVERNMENT RECORDS SEARCHED / DATA CURRENCY TRACKING

Date of Government Version: 10/15/1991
Date Data Arrived at EDR: 02/02/1994
Date Made Active in Reports: 03/30/1994
Number of Days to Update: 56

Source: EPA
Telephone: 202-564-4267
Last EDR Contact: 08/15/2011
Next Scheduled EDR Contact: 11/28/2011
Data Release Frequency: No Update Planned

Lists of Federal Delisted NPL sites

Delisted NPL: National Priority List Deletions

The National Oil and Hazardous Substances Pollution Contingency Plan (NCP) establishes the criteria that the EPA uses to delete sites from the NPL. In accordance with 40 CFR 300.425.(e), sites may be deleted from the NPL where no further response is appropriate.

Date of Government Version: 12/19/2024
Date Data Arrived at EDR: 01/02/2025
Date Made Active in Reports: 01/21/2025
Number of Days to Update: 19

Source: EPA
Telephone: N/A
Last EDR Contact: 03/03/2025
Next Scheduled EDR Contact: 04/07/2025
Data Release Frequency: Quarterly

Lists of Federal sites subject to CERCLA removals and CERCLA orders

FEDERAL FACILITY: Federal Facility Site Information listing

A listing of National Priority List (NPL) and Base Realignment and Closure (BRAC) sites found in the Comprehensive Environmental Response, Compensation and Liability Information System (CERCLIS) Database where EPA Federal Facilities Restoration and Reuse Office is involved in cleanup activities.

Date of Government Version: 11/20/2024
Date Data Arrived at EDR: 12/18/2024
Date Made Active in Reports: 12/20/2024
Number of Days to Update: 2

Source: Environmental Protection Agency
Telephone: 703-603-8704
Last EDR Contact: 12/18/2024
Next Scheduled EDR Contact: 04/07/2025
Data Release Frequency: Varies

SEMS: Superfund Enterprise Management System

SEMS (Superfund Enterprise Management System) tracks hazardous waste sites, potentially hazardous waste sites, and remedial activities performed in support of EPA's Superfund Program across the United States. The list was formerly know as CERCLIS, renamed to SEMS by the EPA in 2015. The list contains data on potentially hazardous waste sites that have been reported to the USEPA by states, municipalities, private companies and private persons, pursuant to Section 103 of the Comprehensive Environmental Response, Compensation, and Liability Act (CERCLA). This dataset also contains sites which are either proposed to or on the National Priorities List (NPL) and the sites which are in the screening and assessment phase for possible inclusion on the NPL.

Date of Government Version: 12/19/2024
Date Data Arrived at EDR: 01/02/2025
Date Made Active in Reports: 01/21/2025
Number of Days to Update: 19

Source: EPA
Telephone: 800-424-9346
Last EDR Contact: 03/03/2025
Next Scheduled EDR Contact: 04/21/2025
Data Release Frequency: Quarterly

Lists of Federal CERCLA sites with NFRAP

SEMS-ARCHIVE: Superfund Enterprise Management System Archive

GOVERNMENT RECORDS SEARCHED / DATA CURRENCY TRACKING

SEMS-ARCHIVE (Superfund Enterprise Management System Archive) tracks sites that have no further interest under the Federal Superfund Program based on available information. The list was formerly known as the CERCLIS-NFRAP, renamed to SEMS ARCHIVE by the EPA in 2015. EPA may perform a minimal level of assessment work at a site while it is archived if site conditions change and/or new information becomes available. Archived sites have been removed and archived from the inventory of SEMS sites. Archived status indicates that, to the best of EPA's knowledge, assessment at a site has been completed and that EPA has determined no further steps will be taken to list the site on the National Priorities List (NPL), unless information indicates this decision was not appropriate or other considerations require a recommendation for listing at a later time. The decision does not necessarily mean that there is no hazard associated with a given site; it only means that. based upon available information, the location is not judged to be potential NPL site.

Date of Government Version: 12/19/2024
Date Data Arrived at EDR: 01/02/2025
Date Made Active in Reports: 01/21/2025
Number of Days to Update: 19

Source: EPA
Telephone: 800-424-9346
Last EDR Contact: 03/03/2025
Next Scheduled EDR Contact: 04/21/2025
Data Release Frequency: Quarterly

Lists of Federal RCRA facilities undergoing Corrective Action

CORRACTS: Corrective Action Report

CORRACTS identifies hazardous waste handlers with RCRA corrective action activity.

Date of Government Version: 09/16/2024
Date Data Arrived at EDR: 09/17/2024
Date Made Active in Reports: 12/06/2024
Number of Days to Update: 80

Source: EPA
Telephone: 800-424-9346
Last EDR Contact: 02/19/2025
Next Scheduled EDR Contact: 03/31/2025
Data Release Frequency: Quarterly

Lists of Federal RCRA TSD facilities

RCRA-TSDF: RCRA - Treatment, Storage and Disposal

RCRAInfo is EPA's comprehensive information system, providing access to data supporting the Resource Conservation and Recovery Act (RCRA) of 1976 and the Hazardous and Solid Waste Amendments (HSWA) of 1984. The database includes selective information on sites which generate, transport, store, treat and/or dispose of hazardous waste as defined by the Resource Conservation and Recovery Act (RCRA). Transporters are individuals or entities that move hazardous waste from the generator offsite to a facility that can recycle, treat, store, or dispose of the waste. TSDFs treat, store, or dispose of the waste.

Date of Government Version: 09/16/2024
Date Data Arrived at EDR: 09/17/2024
Date Made Active in Reports: 12/06/2024
Number of Days to Update: 80

Source: Environmental Protection Agency
Telephone: (415) 495-8895
Last EDR Contact: 02/19/2025
Next Scheduled EDR Contact: 03/31/2025
Data Release Frequency: Quarterly

Lists of Federal RCRA generators

RCRA-LQG: RCRA - Large Quantity Generators

RCRAInfo is EPA's comprehensive information system, providing access to data supporting the Resource Conservation and Recovery Act (RCRA) of 1976 and the Hazardous and Solid Waste Amendments (HSWA) of 1984. The database includes selective information on sites which generate, transport, store, treat and/or dispose of hazardous waste as defined by the Resource Conservation and Recovery Act (RCRA). Large quantity generators (LQGs) generate over 1,000 kilograms (kg) of hazardous waste, or over 1 kg of acutely hazardous waste per month.

Date of Government Version: 09/16/2024
Date Data Arrived at EDR: 09/17/2024
Date Made Active in Reports: 12/06/2024
Number of Days to Update: 80

Source: Environmental Protection Agency
Telephone: (415) 495-8895
Last EDR Contact: 02/19/2025
Next Scheduled EDR Contact: 03/31/2025
Data Release Frequency: Quarterly

GOVERNMENT RECORDS SEARCHED / DATA CURRENCY TRACKING

RCRA-SQG: RCRA - Small Quantity Generators

RCRAInfo is EPA's comprehensive information system, providing access to data supporting the Resource Conservation and Recovery Act (RCRA) of 1976 and the Hazardous and Solid Waste Amendments (HSWA) of 1984. The database includes selective information on sites which generate, transport, store, treat and/or dispose of hazardous waste as defined by the Resource Conservation and Recovery Act (RCRA). Small quantity generators (SQGs) generate between 100 kg and 1,000 kg of hazardous waste per month.

Date of Government Version: 09/16/2024
Date Data Arrived at EDR: 09/17/2024
Date Made Active in Reports: 12/06/2024
Number of Days to Update: 80

Source: Environmental Protection Agency
Telephone: (415) 495-8895
Last EDR Contact: 02/19/2025
Next Scheduled EDR Contact: 03/31/2025
Data Release Frequency: Quarterly

RCRA-VSQG: RCRA - Very Small Quantity Generators (Formerly Conditionally Exempt Small Quantity Generators)

RCRAInfo is EPA's comprehensive information system, providing access to data supporting the Resource Conservation and Recovery Act (RCRA) of 1976 and the Hazardous and Solid Waste Amendments (HSWA) of 1984. The database includes selective information on sites which generate, transport, store, treat and/or dispose of hazardous waste as defined by the Resource Conservation and Recovery Act (RCRA). Very small quantity generators (VSQGs) generate less than 100 kg of hazardous waste, or less than 1 kg of acutely hazardous waste per month.

Date of Government Version: 09/16/2024
Date Data Arrived at EDR: 09/17/2024
Date Made Active in Reports: 12/06/2024
Number of Days to Update: 80

Source: Environmental Protection Agency
Telephone: (415) 495-8895
Last EDR Contact: 02/19/2025
Next Scheduled EDR Contact: 03/31/2025
Data Release Frequency: Quarterly

Federal institutional controls / engineering controls registries

LUCIS: Land Use Control Information System

LUCIS contains records of land use control information pertaining to the former Navy Base Realignment and Closure properties.

Date of Government Version: 11/11/2024
Date Data Arrived at EDR: 11/25/2024
Date Made Active in Reports: 02/18/2025
Number of Days to Update: 85

Source: Department of the Navy
Telephone: 843-820-7326
Last EDR Contact: 03/04/2025
Next Scheduled EDR Contact: 05/19/2025
Data Release Frequency: Varies

US ENG CONTROLS: Engineering Controls Sites List

A listing of sites with engineering controls in place. Engineering controls include various forms of caps, building foundations, liners, and treatment methods to create pathway elimination for regulated substances to enter environmental media or effect human health.

Date of Government Version: 11/04/2024
Date Data Arrived at EDR: 11/15/2024
Date Made Active in Reports: 02/11/2025
Number of Days to Update: 88

Source: Environmental Protection Agency
Telephone: 703-603-0695
Last EDR Contact: 02/18/2025
Next Scheduled EDR Contact: 12/02/2024
Data Release Frequency: Varies

US INST CONTROLS: Institutional Controls Sites List

A listing of sites with institutional controls in place. Institutional controls include administrative measures, such as groundwater use restrictions, construction restrictions, property use restrictions, and post remediation care requirements intended to prevent exposure to contaminants remaining on site. Deed restrictions are generally required as part of the institutional controls.

Date of Government Version: 11/04/2024
Date Data Arrived at EDR: 11/15/2024
Date Made Active in Reports: 02/11/2025
Number of Days to Update: 88

Source: Environmental Protection Agency
Telephone: 703-603-0695
Last EDR Contact: 02/18/2025
Next Scheduled EDR Contact: 06/02/2025
Data Release Frequency: Varies

GOVERNMENT RECORDS SEARCHED / DATA CURRENCY TRACKING

Federal ERNS list

ERNS: Emergency Response Notification System

Emergency Response Notification System. ERNS records and stores information on reported releases of oil and hazardous substances.

Date of Government Version: 12/03/2024
Date Data Arrived at EDR: 12/11/2024
Date Made Active in Reports: 02/18/2025
Number of Days to Update: 69

Source: National Response Center, United States Coast Guard
Telephone: 202-267-2180
Last EDR Contact: 12/11/2024
Next Scheduled EDR Contact: 03/31/2025
Data Release Frequency: Quarterly

Lists of state- and tribal (Superfund) equivalent sites

RESPONSE: State Response Sites

Identifies confirmed release sites where DTSC is involved in remediation, either in a lead or oversight capacity. These confirmed release sites are generally high-priority and high potential risk.

Date of Government Version: 10/21/2024
Date Data Arrived at EDR: 10/22/2024
Date Made Active in Reports: 01/10/2025
Number of Days to Update: 80

Source: Department of Toxic Substances Control
Telephone: 916-323-3400
Last EDR Contact: 01/22/2025
Next Scheduled EDR Contact: 05/05/2025
Data Release Frequency: Quarterly

Lists of state- and tribal hazardous waste facilities

ENVIROSTOR: EnviroStor Database

The Department of Toxic Substances Control's (DTSC's) Site Mitigation and Brownfields Reuse Program's (SMBRP's) EnviroStor database identifes sites that have known contamination or sites for which there may be reasons to investigate further. The database includes the following site types: Federal Superfund sites (National Priorities List (NPL)); State Response, including Military Facilities and State Superfund; Voluntary Cleanup; and School sites. EnviroStor provides similar information to the information that was available in CalSites, and provides additional site information, including, but not limited to, identification of formerly-contaminated properties that have been released for reuse, properties where environmental deed restrictions have been recorded to prevent inappropriate land uses, and risk characterization information that is used to assess potential impacts to public health and the environment at contaminated sites.

Date of Government Version: 10/21/2024
Date Data Arrived at EDR: 10/22/2024
Date Made Active in Reports: 01/10/2025
Number of Days to Update: 80

Source: Department of Toxic Substances Control
Telephone: 916-323-3400
Last EDR Contact: 01/22/2025
Next Scheduled EDR Contact: 05/05/2025
Data Release Frequency: Quarterly

Lists of state and tribal landfills and solid waste disposal facilities

SWF/LF (SWIS): Solid Waste Information System

Active, Closed and Inactive Landfills. SWF/LF records typically contain an inve ntory of solid waste disposal facilities or landfills. These may be active or i nactive facilities or open dumps that failed to meet RCRA Section 4004 criteria for solid waste landfills or disposal sites.

Date of Government Version: 11/04/2024
Date Data Arrived at EDR: 11/06/2024
Date Made Active in Reports: 01/31/2025
Number of Days to Update: 86

Source: Department of Resources Recycling and Recovery
Telephone: 916-341-6320
Last EDR Contact: 02/04/2025
Next Scheduled EDR Contact: 05/19/2025
Data Release Frequency: Quarterly

Lists of state and tribal leaking storage tanks

GOVERNMENT RECORDS SEARCHED / DATA CURRENCY TRACKING

LUST REG 1: Active Toxic Site Investigation
Del Norte, Humboldt, Lake, Mendocino, Modoc, Siskiyou, Sonoma, Trinity counties. For more current information, please refer to the State Water Resources Control Board's LUST database.

Date of Government Version: 02/01/2001
Date Data Arrived at EDR: 02/28/2001
Date Made Active in Reports: 03/29/2001
Number of Days to Update: 29
Source: California Regional Water Quality Control Board North Coast (1)
Telephone: 707-570-3769
Last EDR Contact: 08/01/2011
Next Scheduled EDR Contact: 11/14/2011
Data Release Frequency: No Update Planned

LUST REG 2: Fuel Leak List
Leaking Underground Storage Tank locations. Alameda, Contra Costa, Marin, Napa, San Francisco, San Mateo, Santa Clara, Solano, Sonoma counties.

Date of Government Version: 09/30/2004
Date Data Arrived at EDR: 10/20/2004
Date Made Active in Reports: 11/19/2004
Number of Days to Update: 30
Source: California Regional Water Quality Control Board San Francisco Bay Region (2)
Telephone: 510-622-2433
Last EDR Contact: 09/19/2011
Next Scheduled EDR Contact: 01/02/2012
Data Release Frequency: No Update Planned

LUST REG 9: Leaking Underground Storage Tank Report
Orange, Riverside, San Diego counties. For more current information, please refer to the State Water Resources Control Board's LUST database.

Date of Government Version: 03/01/2001
Date Data Arrived at EDR: 04/23/2001
Date Made Active in Reports: 05/21/2001
Number of Days to Update: 28
Source: California Regional Water Quality Control Board San Diego Region (9)
Telephone: 858-637-5595
Last EDR Contact: 09/26/2011
Next Scheduled EDR Contact: 01/09/2012
Data Release Frequency: No Update Planned

LUST REG 4: Underground Storage Tank Leak List
Los Angeles, Ventura counties. For more current information, please refer to the State Water Resources Control Board's LUST database.

Date of Government Version: 09/07/2004
Date Data Arrived at EDR: 09/07/2004
Date Made Active in Reports: 10/12/2004
Number of Days to Update: 35
Source: California Regional Water Quality Control Board Los Angeles Region (4)
Telephone: 213-576-6710
Last EDR Contact: 09/06/2011
Next Scheduled EDR Contact: 12/19/2011
Data Release Frequency: No Update Planned

LUST REG 5: Leaking Underground Storage Tank Database
Leaking Underground Storage Tank locations. Alameda, Alpine, Amador, Butte, Colusa, Contra Costa, Calveras, El Dorado, Fresno, Glenn, Kern, Kings, Lake, Lassen, Madera, Mariposa, Merced, Modoc, Napa, Nevada, Placer, Plumas, Sacramento, San Joaquin, Shasta, Solano, Stanislaus, Sutter, Tehama, Tulare, Tuolumne, Yolo, Yuba counties.

Date of Government Version: 07/01/2008
Date Data Arrived at EDR: 07/22/2008
Date Made Active in Reports: 07/31/2008
Number of Days to Update: 9
Source: California Regional Water Quality Control Board Central Valley Region (5)
Telephone: 916-464-4834
Last EDR Contact: 07/01/2011
Next Scheduled EDR Contact: 10/17/2011
Data Release Frequency: No Update Planned

LUST REG 7: Leaking Underground Storage Tank Case Listing
Leaking Underground Storage Tank locations. Imperial, Riverside, San Diego, Santa Barbara counties.

Date of Government Version: 02/26/2004
Date Data Arrived at EDR: 02/26/2004
Date Made Active in Reports: 03/24/2004
Number of Days to Update: 27
Source: California Regional Water Quality Control Board Colorado River Basin Region (7)
Telephone: 760-776-8943
Last EDR Contact: 08/01/2011
Next Scheduled EDR Contact: 11/14/2011
Data Release Frequency: No Update Planned

GOVERNMENT RECORDS SEARCHED / DATA CURRENCY TRACKING

LUST REG 8: Leaking Underground Storage Tanks
California Regional Water Quality Control Board Santa Ana Region (8). For more current information, please refer to the State Water Resources Control Board's LUST database.

Date of Government Version: 02/14/2005
Date Data Arrived at EDR: 02/15/2005
Date Made Active in Reports: 03/28/2005
Number of Days to Update: 41

Source: California Regional Water Quality Control Board Santa Ana Region (8)
Telephone: 909-782-4496
Last EDR Contact: 08/15/2011
Next Scheduled EDR Contact: 11/28/2011
Data Release Frequency: No Update Planned

LUST REG 6V: Leaking Underground Storage Tank Case Listing
Leaking Underground Storage Tank locations. Inyo, Kern, Los Angeles, Mono, San Bernardino counties.

Date of Government Version: 06/07/2005
Date Data Arrived at EDR: 06/07/2005
Date Made Active in Reports: 06/29/2005
Number of Days to Update: 22

Source: California Regional Water Quality Control Board Victorville Branch Office (6)
Telephone: 760-241-7365
Last EDR Contact: 09/12/2011
Next Scheduled EDR Contact: 12/26/2011
Data Release Frequency: No Update Planned

LUST: Leaking Underground Fuel Tank Report (GEOTRACKER)
Leaking Underground Storage Tank (LUST) Sites included in GeoTracker. GeoTracker is the Water Boards data management system for sites that impact, or have the potential to impact, water quality in California, with emphasis on groundwater.

Date of Government Version: 02/24/2025
Date Data Arrived at EDR: 02/24/2025
Date Made Active in Reports: 02/26/2025
Number of Days to Update: 2

Source: State Water Resources Control Board
Telephone: see region list
Last EDR Contact: 02/24/2025
Next Scheduled EDR Contact: 06/16/2025
Data Release Frequency: Quarterly

LUST REG 6L: Leaking Underground Storage Tank Case Listing
For more current information, please refer to the State Water Resources Control Board's LUST database.

Date of Government Version: 09/09/2003
Date Data Arrived at EDR: 09/10/2003
Date Made Active in Reports: 10/07/2003
Number of Days to Update: 27

Source: California Regional Water Quality Control Board Lahontan Region (6)
Telephone: 530-542-5572
Last EDR Contact: 09/12/2011
Next Scheduled EDR Contact: 12/26/2011
Data Release Frequency: No Update Planned

LUST REG 3: Leaking Underground Storage Tank Database
Leaking Underground Storage Tank locations. Monterey, San Benito, San Luis Obispo, Santa Barbara, Santa Cruz counties.

Date of Government Version: 05/19/2003
Date Data Arrived at EDR: 05/19/2003
Date Made Active in Reports: 06/02/2003
Number of Days to Update: 14

Source: California Regional Water Quality Control Board Central Coast Region (3)
Telephone: 805-542-4786
Last EDR Contact: 07/18/2011
Next Scheduled EDR Contact: 10/31/2011
Data Release Frequency: No Update Planned

INDIAN LUST R10: Leaking Underground Storage Tanks on Indian Land
LUSTs on Indian land in Alaska, Idaho, Oregon and Washington.

Date of Government Version: 05/07/2024
Date Data Arrived at EDR: 05/30/2024
Date Made Active in Reports: 08/28/2024
Number of Days to Update: 90

Source: EPA Region 10
Telephone: 206-553-2857
Last EDR Contact: 01/16/2025
Next Scheduled EDR Contact: 04/28/2025
Data Release Frequency: Varies

INDIAN LUST R4: Leaking Underground Storage Tanks on Indian Land
LUSTs on Indian land in Florida, Mississippi and North Carolina.

Date of Government Version: 05/07/2024
Date Data Arrived at EDR: 05/30/2024
Date Made Active in Reports: 08/28/2024
Number of Days to Update: 90

Source: EPA Region 4
Telephone: 404-562-8677
Last EDR Contact: 01/16/2025
Next Scheduled EDR Contact: 04/28/2025
Data Release Frequency: Varies

GOVERNMENT RECORDS SEARCHED / DATA CURRENCY TRACKING

INDIAN LUST R6: Leaking Underground Storage Tanks on Indian Land
LUSTs on Indian land in New Mexico and Oklahoma.

Date of Government Version: 05/07/2024
Date Data Arrived at EDR: 05/30/2024
Date Made Active in Reports: 08/28/2024
Number of Days to Update: 90
Source: EPA Region 6
Telephone: 214-665-6597
Last EDR Contact: 01/16/2025
Next Scheduled EDR Contact: 04/28/2025
Data Release Frequency: Varies

INDIAN LUST R5: Leaking Underground Storage Tanks on Indian Land
Leaking underground storage tanks located on Indian Land in Michigan, Minnesota and Wisconsin.

Date of Government Version: 04/11/2024
Date Data Arrived at EDR: 05/30/2024
Date Made Active in Reports: 08/28/2024
Number of Days to Update: 90
Source: EPA, Region 5
Telephone: 312-886-7439
Last EDR Contact: 01/16/2025
Next Scheduled EDR Contact: 04/28/2025
Data Release Frequency: Varies

INDIAN LUST R9: Leaking Underground Storage Tanks on Indian Land
LUSTs on Indian land in Arizona, California, New Mexico and Nevada

Date of Government Version: 05/07/2024
Date Data Arrived at EDR: 05/30/2024
Date Made Active in Reports: 08/28/2024
Number of Days to Update: 90
Source: Environmental Protection Agency
Telephone: 415-972-3372
Last EDR Contact: 01/16/2025
Next Scheduled EDR Contact: 04/28/2025
Data Release Frequency: Varies

INDIAN LUST R7: Leaking Underground Storage Tanks on Indian Land
LUSTs on Indian land in Iowa, Kansas, and Nebraska

Date of Government Version: 05/07/2024
Date Data Arrived at EDR: 05/30/2024
Date Made Active in Reports: 08/28/2024
Number of Days to Update: 90
Source: EPA Region 7
Telephone: 913-551-7003
Last EDR Contact: 01/16/2025
Next Scheduled EDR Contact: 04/28/2025
Data Release Frequency: Varies

INDIAN LUST R8: Leaking Underground Storage Tanks on Indian Land
LUSTs on Indian land in Colorado, Montana, North Dakota, South Dakota, Utah and Wyoming.

Date of Government Version: 05/07/2024
Date Data Arrived at EDR: 05/30/2024
Date Made Active in Reports: 08/28/2024
Number of Days to Update: 90
Source: EPA Region 8
Telephone: 303-312-6271
Last EDR Contact: 01/16/2025
Next Scheduled EDR Contact: 04/28/2025
Data Release Frequency: Varies

INDIAN LUST R1: Leaking Underground Storage Tanks on Indian Land
A listing of leaking underground storage tank locations on Indian Land.

Date of Government Version: 05/07/2024
Date Data Arrived at EDR: 05/30/2024
Date Made Active in Reports: 08/28/2024
Number of Days to Update: 90
Source: EPA Region 1
Telephone: 617-918-1313
Last EDR Contact: 01/16/2025
Next Scheduled EDR Contact: 04/28/2025
Data Release Frequency: Varies

CPS-SLIC: Statewide SLIC Cases (GEOTRACKER)
Cleanup Program Sites (CPS; also known as Site Cleanups [SC] and formerly known as Spills, Leaks, Investigations, and Cleanups [SLIC] sites) included in GeoTracker. GeoTracker is the Water Boards data management system for sites that impact, or have the potential to impact, water quality in California, with emphasis on groundwater.

Date of Government Version: 02/24/2025
Date Data Arrived at EDR: 02/24/2025
Date Made Active in Reports: 02/26/2025
Number of Days to Update: 2
Source: State Water Resources Control Board
Telephone: 866-480-1028
Last EDR Contact: 02/24/2025
Next Scheduled EDR Contact: 06/16/2025
Data Release Frequency: Varies

GOVERNMENT RECORDS SEARCHED / DATA CURRENCY TRACKING

SLIC REG 1: Active Toxic Site Investigations
The SLIC (Spills, Leaks, Investigations and Cleanup) program is designed to protect and restore water quality from spills, leaks, and similar discharges.

Date of Government Version: 04/03/2003
Date Data Arrived at EDR: 04/07/2003
Date Made Active in Reports: 04/25/2003
Number of Days to Update: 18
Source: California Regional Water Quality Control Board, North Coast Region (1)
Telephone: 707-576-2220
Last EDR Contact: 08/01/2011
Next Scheduled EDR Contact: 11/14/2011
Data Release Frequency: No Update Planned

SLIC REG 2: Spills, Leaks, Investigation & Cleanup Cost Recovery Listing
The SLIC (Spills, Leaks, Investigations and Cleanup) program is designed to protect and restore water quality from spills, leaks, and similar discharges.

Date of Government Version: 09/30/2004
Date Data Arrived at EDR: 10/20/2004
Date Made Active in Reports: 11/19/2004
Number of Days to Update: 30
Source: Regional Water Quality Control Board San Francisco Bay Region (2)
Telephone: 510-286-0457
Last EDR Contact: 09/19/2011
Next Scheduled EDR Contact: 01/02/2012
Data Release Frequency: No Update Planned

SLIC REG 3: Spills, Leaks, Investigation & Cleanup Cost Recovery Listing
The SLIC (Spills, Leaks, Investigations and Cleanup) program is designed to protect and restore water quality from spills, leaks, and similar discharges.

Date of Government Version: 05/18/2006
Date Data Arrived at EDR: 05/18/2006
Date Made Active in Reports: 06/15/2006
Number of Days to Update: 28
Source: California Regional Water Quality Control Board Central Coast Region (3)
Telephone: 805-549-3147
Last EDR Contact: 07/18/2011
Next Scheduled EDR Contact: 10/31/2011
Data Release Frequency: No Update Planned

SLIC REG 4: Spills, Leaks, Investigation & Cleanup Cost Recovery Listing
The SLIC (Spills, Leaks, Investigations and Cleanup) program is designed to protect and restore water quality from spills, leaks, and similar discharges.

Date of Government Version: 11/17/2004
Date Data Arrived at EDR: 11/18/2004
Date Made Active in Reports: 01/04/2005
Number of Days to Update: 47
Source: Region Water Quality Control Board Los Angeles Region (4)
Telephone: 213-576-6600
Last EDR Contact: 07/01/2011
Next Scheduled EDR Contact: 10/17/2011
Data Release Frequency: No Update Planned

SLIC REG 5: Spills, Leaks, Investigation & Cleanup Cost Recovery Listing
The SLIC (Spills, Leaks, Investigations and Cleanup) program is designed to protect and restore water quality from spills, leaks, and similar discharges.

Date of Government Version: 04/01/2005
Date Data Arrived at EDR: 04/05/2005
Date Made Active in Reports: 04/21/2005
Number of Days to Update: 16
Source: Regional Water Quality Control Board Central Valley Region (5)
Telephone: 916-464-3291
Last EDR Contact: 09/12/2011
Next Scheduled EDR Contact: 12/26/2011
Data Release Frequency: No Update Planned

SLIC REG 6V: Spills, Leaks, Investigation & Cleanup Cost Recovery Listing
The SLIC (Spills, Leaks, Investigations and Cleanup) program is designed to protect and restore water quality from spills, leaks, and similar discharges.

Date of Government Version: 05/24/2005
Date Data Arrived at EDR: 05/25/2005
Date Made Active in Reports: 06/16/2005
Number of Days to Update: 22
Source: Regional Water Quality Control Board, Victorville Branch
Telephone: 619-241-6583
Last EDR Contact: 08/15/2011
Next Scheduled EDR Contact: 11/28/2011
Data Release Frequency: No Update Planned

GOVERNMENT RECORDS SEARCHED / DATA CURRENCY TRACKING

SLIC REG 6L: SLIC Sites
The SLIC (Spills, Leaks, Investigations and Cleanup) program is designed to protect and restore water quality from spills, leaks, and similar discharges.

Date of Government Version: 09/07/2004
Date Data Arrived at EDR: 09/07/2004
Date Made Active in Reports: 10/12/2004
Number of Days to Update: 35

Source: California Regional Water Quality Control Board, Lahontan Region
Telephone: 530-542-5574
Last EDR Contact: 08/15/2011
Next Scheduled EDR Contact: 11/28/2011
Data Release Frequency: No Update Planned

SLIC REG 7: SLIC List
The SLIC (Spills, Leaks, Investigations and Cleanup) program is designed to protect and restore water quality from spills, leaks, and similar discharges.

Date of Government Version: 11/24/2004
Date Data Arrived at EDR: 11/29/2004
Date Made Active in Reports: 01/04/2005
Number of Days to Update: 36

Source: California Regional Quality Control Board, Colorado River Basin Region
Telephone: 760-346-7491
Last EDR Contact: 08/01/2011
Next Scheduled EDR Contact: 11/14/2011
Data Release Frequency: No Update Planned

SLIC REG 8: Spills, Leaks, Investigation & Cleanup Cost Recovery Listing
The SLIC (Spills, Leaks, Investigations and Cleanup) program is designed to protect and restore water quality from spills, leaks, and similar discharges.

Date of Government Version: 04/03/2008
Date Data Arrived at EDR: 04/03/2008
Date Made Active in Reports: 04/14/2008
Number of Days to Update: 11

Source: California Region Water Quality Control Board Santa Ana Region (8)
Telephone: 951-782-3298
Last EDR Contact: 09/12/2011
Next Scheduled EDR Contact: 12/26/2011
Data Release Frequency: No Update Planned

SLIC REG 9: Spills, Leaks, Investigation & Cleanup Cost Recovery Listing
The SLIC (Spills, Leaks, Investigations and Cleanup) program is designed to protect and restore water quality from spills, leaks, and similar discharges.

Date of Government Version: 09/10/2007
Date Data Arrived at EDR: 09/11/2007
Date Made Active in Reports: 09/28/2007
Number of Days to Update: 17

Source: California Regional Water Quality Control Board San Diego Region (9)
Telephone: 858-467-2980
Last EDR Contact: 08/08/2011
Next Scheduled EDR Contact: 11/21/2011
Data Release Frequency: No Update Planned

Lists of state and tribal registered storage tanks

FEMA UST: Underground Storage Tank Listing
A listing of all FEMA owned underground storage tanks.

Date of Government Version: 08/12/2024
Date Data Arrived at EDR: 10/30/2024
Date Made Active in Reports: 01/14/2025
Number of Days to Update: 76

Source: FEMA
Telephone: 202-646-5797
Last EDR Contact: 12/23/2024
Next Scheduled EDR Contact: 04/14/2025
Data Release Frequency: Varies

UST CLOSURE: Proposed Closure of Underground Storage Tank (UST) Cases
UST cases that are being considered for closure by either the State Water Resources Control Board or the Executive Director have been posted for a 60-day public comment period. UST Case Closures being proposed for consideration by the State Water Resources Control Board. These are primarily UST cases that meet closure criteria under the decisional framework in State Water Board Resolution No. 92-49 and other Board orders. UST Case Closures proposed for consideration by the Executive Director pursuant to State Water Board Resolution No. 2012-0061. These are cases that meet the criteria of the Low-Threat UST Case Closure Policy. UST Case Closure Review Denials and Approved Orders.

GOVERNMENT RECORDS SEARCHED / DATA CURRENCY TRACKING

Date of Government Version: 11/25/2024
Date Data Arrived at EDR: 12/03/2024
Date Made Active in Reports: 01/07/2025
Number of Days to Update: 35

Source: State Water Resources Control Board
Telephone: 916-327-7844
Last EDR Contact: 03/04/2025
Next Scheduled EDR Contact: 06/16/2025
Data Release Frequency: Varies

MILITARY UST SITES: Military UST Sites (GEOTRACKER)
Military ust sites

Date of Government Version: 02/24/2025
Date Data Arrived at EDR: 02/24/2025
Date Made Active in Reports: 02/26/2025
Number of Days to Update: 2

Source: State Water Resources Control Board
Telephone: 866-480-1028
Last EDR Contact: 02/24/2025
Next Scheduled EDR Contact: 06/16/2025
Data Release Frequency: Varies

UST: Active UST Facilities
Active UST facilities gathered from the local regulatory agencies

Date of Government Version: 11/26/2024
Date Data Arrived at EDR: 11/26/2024
Date Made Active in Reports: 02/20/2025
Number of Days to Update: 86

Source: SWRCB
Telephone: 916-341-5851
Last EDR Contact: 03/04/2025
Next Scheduled EDR Contact: 06/16/2025
Data Release Frequency: Semi-Annually

AST: Aboveground Petroleum Storage Tank Facilities
A listing of aboveground storage tank petroleum storage tank locations.

Date of Government Version: 07/06/2016
Date Data Arrived at EDR: 07/12/2016
Date Made Active in Reports: 09/19/2016
Number of Days to Update: 69

Source: California Environmental Protection Agency
Telephone: 916-327-5092
Last EDR Contact: 03/05/2025
Next Scheduled EDR Contact: 06/23/2025
Data Release Frequency: Varies

INDIAN UST R7: Underground Storage Tanks on Indian Land
The Indian Underground Storage Tank (UST) database provides information about underground storage tanks on Indian land in EPA Region 7 (Iowa, Kansas, Missouri, Nebraska, and 9 Tribal Nations).

Date of Government Version: 05/14/2024
Date Data Arrived at EDR: 05/30/2024
Date Made Active in Reports: 08/28/2024
Number of Days to Update: 90

Source: EPA Region 7
Telephone: 913-551-7003
Last EDR Contact: 01/16/2025
Next Scheduled EDR Contact: 04/28/2025
Data Release Frequency: Varies

INDIAN UST R1: Underground Storage Tanks on Indian Land
The Indian Underground Storage Tank (UST) database provides information about underground storage tanks on Indian land in EPA Region 1 (Connecticut, Maine, Massachusetts, New Hampshire, Rhode Island, Vermont and ten Tribal Nations).

Date of Government Version: 05/14/2024
Date Data Arrived at EDR: 05/30/2024
Date Made Active in Reports: 08/28/2024
Number of Days to Update: 90

Source: EPA, Region 1
Telephone: 617-918-1313
Last EDR Contact: 01/16/2025
Next Scheduled EDR Contact: 04/28/2025
Data Release Frequency: Varies

INDIAN UST R5: Underground Storage Tanks on Indian Land
The Indian Underground Storage Tank (UST) database provides information about underground storage tanks on Indian land in EPA Region 5 (Michigan, Minnesota and Wisconsin and Tribal Nations).

Date of Government Version: 04/11/2024
Date Data Arrived at EDR: 05/30/2024
Date Made Active in Reports: 08/28/2024
Number of Days to Update: 90

Source: EPA Region 5
Telephone: 312-886-6136
Last EDR Contact: 01/16/2025
Next Scheduled EDR Contact: 04/28/2025
Data Release Frequency: Varies

GOVERNMENT RECORDS SEARCHED / DATA CURRENCY TRACKING

INDIAN UST R10: Underground Storage Tanks on Indian Land
The Indian Underground Storage Tank (UST) database provides information about underground storage tanks on Indian land in EPA Region 10 (Alaska, Idaho, Oregon, Washington, and Tribal Nations).

Date of Government Version: 05/14/2024
Date Data Arrived at EDR: 05/30/2024
Date Made Active in Reports: 08/28/2024
Number of Days to Update: 90
Source: EPA Region 10
Telephone: 206-553-2857
Last EDR Contact: 01/16/2025
Next Scheduled EDR Contact: 04/28/2025
Data Release Frequency: Varies

INDIAN UST R6: Underground Storage Tanks on Indian Land
The Indian Underground Storage Tank (UST) database provides information about underground storage tanks on Indian land in EPA Region 6 (Louisiana, Arkansas, Oklahoma, New Mexico, Texas and 65 Tribes).

Date of Government Version: 05/14/2024
Date Data Arrived at EDR: 05/30/2024
Date Made Active in Reports: 08/28/2024
Number of Days to Update: 90
Source: EPA Region 6
Telephone: 214-665-7591
Last EDR Contact: 01/16/2025
Next Scheduled EDR Contact: 04/28/2025
Data Release Frequency: Varies

INDIAN UST R4: Underground Storage Tanks on Indian Land
The Indian Underground Storage Tank (UST) database provides information about underground storage tanks on Indian land in EPA Region 4 (Alabama, Florida, Georgia, Kentucky, Mississippi, North Carolina, South Carolina, Tennessee and Tribal Nations)

Date of Government Version: 05/14/2024
Date Data Arrived at EDR: 05/30/2024
Date Made Active in Reports: 08/28/2024
Number of Days to Update: 90
Source: EPA Region 4
Telephone: 404-562-9424
Last EDR Contact: 01/16/2025
Next Scheduled EDR Contact: 07/29/2024
Data Release Frequency: Varies

INDIAN UST R9: Underground Storage Tanks on Indian Land
The Indian Underground Storage Tank (UST) database provides information about underground storage tanks on Indian land in EPA Region 9 (Arizona, California, Hawaii, Nevada, the Pacific Islands, and Tribal Nations).

Date of Government Version: 05/14/2024
Date Data Arrived at EDR: 05/30/2024
Date Made Active in Reports: 08/28/2024
Number of Days to Update: 90
Source: EPA Region 9
Telephone: 415-972-3368
Last EDR Contact: 01/16/2025
Next Scheduled EDR Contact: 04/28/2025
Data Release Frequency: Varies

INDIAN UST R8: Underground Storage Tanks on Indian Land
The Indian Underground Storage Tank (UST) database provides information about underground storage tanks on Indian land in EPA Region 8 (Colorado, Montana, North Dakota, South Dakota, Utah, Wyoming and 27 Tribal Nations).

Date of Government Version: 05/14/2024
Date Data Arrived at EDR: 05/30/2024
Date Made Active in Reports: 08/28/2024
Number of Days to Update: 90
Source: EPA Region 8
Telephone: 303-312-6137
Last EDR Contact: 01/16/2025
Next Scheduled EDR Contact: 04/28/2025
Data Release Frequency: Varies

Lists of state and tribal voluntary cleanup sites

VCP: Voluntary Cleanup Program Properties
Contains low threat level properties with either confirmed or unconfirmed releases and the project proponents have request that DTSC oversee investigation and/or cleanup activities and have agreed to provide coverage for DTSC's costs.

Date of Government Version: 10/21/2024
Date Data Arrived at EDR: 10/22/2024
Date Made Active in Reports: 01/10/2025
Number of Days to Update: 80
Source: Department of Toxic Substances Control
Telephone: 916-323-3400
Last EDR Contact: 01/22/2025
Next Scheduled EDR Contact: 05/05/2025
Data Release Frequency: Quarterly

GOVERNMENT RECORDS SEARCHED / DATA CURRENCY TRACKING

INDIAN VCP R1: Voluntary Cleanup Priority Listing
A listing of voluntary cleanup priority sites located on Indian Land located in Region 1.

Date of Government Version: 07/27/2015
Date Data Arrived at EDR: 09/29/2015
Date Made Active in Reports: 02/18/2016
Number of Days to Update: 142

Source: EPA, Region 1
Telephone: 617-918-1102
Last EDR Contact: 12/10/2024
Next Scheduled EDR Contact: 03/31/2025
Data Release Frequency: Varies

INDIAN VCP R7: Voluntary Cleanup Priority Lisitng
A listing of voluntary cleanup priority sites located on Indian Land located in Region 7.

Date of Government Version: 03/20/2008
Date Data Arrived at EDR: 04/22/2008
Date Made Active in Reports: 05/19/2008
Number of Days to Update: 27

Source: EPA, Region 7
Telephone: 913-551-7365
Last EDR Contact: 07/08/2021
Next Scheduled EDR Contact: 07/20/2009
Data Release Frequency: Varies

Lists of state and tribal brownfield sites

BROWNFIELDS: Considered Brownfieds Sites Listing
A listing of sites the SWRCB considers to be Brownfields since these are sites have come to them through the MOA Process.

Date of Government Version: 12/11/2024
Date Data Arrived at EDR: 12/11/2024
Date Made Active in Reports: 03/03/2025
Number of Days to Update: 82

Source: State Water Resources Control Board
Telephone: 916-323-7905
Last EDR Contact: 12/11/2024
Next Scheduled EDR Contact: 03/31/2025
Data Release Frequency: Quarterly

ADDITIONAL ENVIRONMENTAL RECORDS

Local Brownfield lists

US BROWNFIELDS: A Listing of Brownfields Sites
Brownfields are real property, the expansion, redevelopment, or reuse of which may be complicated by the presence or potential presence of a hazardous substance, pollutant, or contaminant. Cleaning up and reinvesting in these properties takes development pressures off of undeveloped, open land, and both improves and protects the environment. Assessment, Cleanup and Redevelopment Exchange System (ACRES) stores information reported by EPA Brownfields grant recipients on brownfields properties assessed or cleaned up with grant funding as well as information on Targeted Brownfields Assessments performed by EPA Regions. A listing of ACRES Brownfield sites is obtained from Cleanups in My Community. Cleanups in My Community provides information on Brownfields properties for which information is reported back to EPA, as well as areas served by Brownfields grant programs.

Date of Government Version: 09/09/2024
Date Data Arrived at EDR: 09/11/2024
Date Made Active in Reports: 12/06/2024
Number of Days to Update: 86

Source: Environmental Protection Agency
Telephone: 202-566-2777
Last EDR Contact: 12/12/2024
Next Scheduled EDR Contact: 03/24/2025
Data Release Frequency: Semi-Annually

Local Lists of Landfill / Solid Waste Disposal Sites

WMUDS/SWAT: Waste Management Unit Database
Waste Management Unit Database System. WMUDS is used by the State Water Resources Control Board staff and the Regional Water Quality Control Boards for program tracking and inventory of waste management units. WMUDS is composed of the following databases: Facility Information, Scheduled Inspections Information, Waste Management Unit Information, SWAT Program Information, SWAT Report Summary Information, SWAT Report Summary Data, Chapter 15 (formerly Subchapter 15) Information, Chapter 15 Monitoring Parameters, TPCA Program Information, RCRA Program Information, Closure Information, and Interested Parties Information.

GOVERNMENT RECORDS SEARCHED / DATA CURRENCY TRACKING

Date of Government Version: 04/01/2000
Date Data Arrived at EDR: 04/10/2000
Date Made Active in Reports: 05/10/2000
Number of Days to Update: 30

Source: State Water Resources Control Board
Telephone: 916-227-4448
Last EDR Contact: 01/15/2025
Next Scheduled EDR Contact: 05/05/2025
Data Release Frequency: No Update Planned

SWRCY: Recycler Database
A listing of recycling facilities in California.

Date of Government Version: 12/02/2024
Date Data Arrived at EDR: 12/03/2024
Date Made Active in Reports: 02/24/2025
Number of Days to Update: 83

Source: Department of Conservation
Telephone: 916-323-3836
Last EDR Contact: 03/04/2025
Next Scheduled EDR Contact: 06/16/2025
Data Release Frequency: Quarterly

HAULERS: Registered Waste Tire Haulers Listing
A listing of registered waste tire haulers.

Date of Government Version: 11/13/2024
Date Data Arrived at EDR: 11/15/2024
Date Made Active in Reports: 12/12/2024
Number of Days to Update: 27

Source: Integrated Waste Management Board
Telephone: 916-341-6422
Last EDR Contact: 01/30/2025
Next Scheduled EDR Contact: 05/19/2025
Data Release Frequency: Varies

INDIAN ODI: Report on the Status of Open Dumps on Indian Lands
Location of open dumps on Indian land.

Date of Government Version: 12/31/1998
Date Data Arrived at EDR: 12/03/2007
Date Made Active in Reports: 01/24/2008
Number of Days to Update: 52

Source: Environmental Protection Agency
Telephone: 703-308-8245
Last EDR Contact: 01/16/2025
Next Scheduled EDR Contact: 05/05/2025
Data Release Frequency: Varies

ODI: Open Dump Inventory
An open dump is defined as a disposal facility that does not comply with one or more of the Part 257 or Part 258 Subtitle D Criteria.

Date of Government Version: 06/30/1985
Date Data Arrived at EDR: 08/09/2004
Date Made Active in Reports: 09/17/2004
Number of Days to Update: 39

Source: Environmental Protection Agency
Telephone: 800-424-9346
Last EDR Contact: 06/09/2004
Next Scheduled EDR Contact: N/A
Data Release Frequency: No Update Planned

DEBRIS REGION 9: Torres Martinez Reservation Illegal Dump Site Locations
A listing of illegal dump sites location on the Torres Martinez Indian Reservation located in eastern Riverside County and northern Imperial County, California.

Date of Government Version: 01/12/2009
Date Data Arrived at EDR: 05/07/2009
Date Made Active in Reports: 09/21/2009
Number of Days to Update: 137

Source: EPA, Region 9
Telephone: 415-947-4219
Last EDR Contact: 01/23/2025
Next Scheduled EDR Contact: 04/28/2025
Data Release Frequency: No Update Planned

IHS OPEN DUMPS: Open Dumps on Indian Land
A listing of all open dumps located on Indian Land in the United States.

Date of Government Version: 02/07/2024
Date Data Arrived at EDR: 11/13/2024
Date Made Active in Reports: 11/19/2024
Number of Days to Update: 6

Source: Department of Health & Human Serivces, Indian Health Service
Telephone: 301-443-1452
Last EDR Contact: 12/09/2024
Next Scheduled EDR Contact: 05/05/2025
Data Release Frequency: Varies

GOVERNMENT RECORDS SEARCHED / DATA CURRENCY TRACKING

Local Lists of Hazardous waste / Contaminated Sites

US HIST CDL: National Clandestine Laboratory Register

A listing of clandestine drug lab locations that have been removed from the DEAs National Clandestine Laboratory Register.

Date of Government Version: 05/20/2024
Date Data Arrived at EDR: 08/19/2024
Date Made Active in Reports: 10/09/2024
Number of Days to Update: 51

Source: Drug Enforcement Administration
Telephone: 202-307-1000
Last EDR Contact: 02/20/2025
Next Scheduled EDR Contact: 06/02/2025
Data Release Frequency: No Update Planned

HIST CAL-SITES: Calsites Database

The Calsites database contains potential or confirmed hazardous substance release properties. In 1996, California EPA reevaluated and significantly reduced the number of sites in the Calsites database. No longer updated by the state agency. It has been replaced by ENVIROSTOR.

Date of Government Version: 08/08/2005
Date Data Arrived at EDR: 08/03/2006
Date Made Active in Reports: 08/24/2006
Number of Days to Update: 21

Source: Department of Toxic Substance Control
Telephone: 916-323-3400
Last EDR Contact: 02/23/2009
Next Scheduled EDR Contact: 05/25/2009
Data Release Frequency: No Update Planned

SCH: School Property Evaluation Program

This category contains proposed and existing school sites that are being evaluated by DTSC for possible hazardous materials contamination. In some cases, these properties may be listed in the CalSites category depending on the level of threat to public health and safety or the environment they pose.

Date of Government Version: 10/21/2024
Date Data Arrived at EDR: 10/22/2024
Date Made Active in Reports: 01/10/2025
Number of Days to Update: 80

Source: Department of Toxic Substances Control
Telephone: 916-323-3400
Last EDR Contact: 01/22/2025
Next Scheduled EDR Contact: 05/05/2025
Data Release Frequency: Quarterly

CDL: Clandestine Drug Labs

A listing of drug lab locations. Listing of a location in this database does not indicate that any illegal drug lab materials were or were not present there, and does not constitute a determination that the location either requires or does not require additional cleanup work.

Date of Government Version: 12/31/2022
Date Data Arrived at EDR: 03/21/2024
Date Made Active in Reports: 06/12/2024
Number of Days to Update: 83

Source: Department of Toxic Substances Control
Telephone: 916-255-6504
Last EDR Contact: 12/23/2024
Next Scheduled EDR Contact: 05/12/2025
Data Release Frequency: Varies

CERS HAZ WASTE: California Environmental Reporting System Hazardous Waste

List of sites in the California Environmental Protection Agency (CalEPA) Regulated Site Portal which fall under the Hazardous Chemical Management, Hazardous Waste Onsite Treatment, Household Hazardous Waste Collection, Hazardous Waste Generator, and RCRA LQ HW Generator programs.

Date of Government Version: 10/15/2024
Date Data Arrived at EDR: 10/16/2024
Date Made Active in Reports: 12/31/2024
Number of Days to Update: 76

Source: CalEPA
Telephone: 916-323-2514
Last EDR Contact: 01/14/2025
Next Scheduled EDR Contact: 04/28/2025
Data Release Frequency: Quarterly

TOXIC PITS: Toxic Pits Cleanup Act Sites

Toxic PITS Cleanup Act Sites. TOXIC PITS identifies sites suspected of containing hazardous substances where cleanup has not yet been completed.

GOVERNMENT RECORDS SEARCHED / DATA CURRENCY TRACKING

Date of Government Version: 07/01/1995
Date Data Arrived at EDR: 08/30/1995
Date Made Active in Reports: 09/26/1995
Number of Days to Update: 27

Source: State Water Resources Control Board
Telephone: 916-227-4364
Last EDR Contact: 01/26/2009
Next Scheduled EDR Contact: 04/27/2009
Data Release Frequency: No Update Planned

US CDL: Clandestine Drug Labs

A listing of clandestine drug lab locations. The U.S. Department of Justice ("the Department") provides this web site as a public service. It contains addresses of some locations where law enforcement agencies reported they found chemicals or other items that indicated the presence of either clandestine drug laboratories or dumpsites. In most cases, the source of the entries is not the Department, and the Department has not verified the entry and does not guarantee its accuracy. Members of the public must verify the accuracy of all entries by, for example, contacting local law enforcement and local health departments.

Date of Government Version: 05/20/2024
Date Data Arrived at EDR: 08/19/2024
Date Made Active in Reports: 10/09/2024
Number of Days to Update: 51

Source: Drug Enforcement Administration
Telephone: 202-307-1000
Last EDR Contact: 02/20/2025
Next Scheduled EDR Contact: 06/02/2025
Data Release Frequency: Quarterly

Local Lists of Registered Storage Tanks

SWEEPS UST: SWEEPS UST Listing

Statewide Environmental Evaluation and Planning System. This underground storage tank listing was updated and maintained by a company contacted by the SWRCB in the early 1990's. The listing is no longer updated or maintained. The local agency is the contact for more information on a site on the SWEEPS list.

Date of Government Version: 06/01/1994
Date Data Arrived at EDR: 07/07/2005
Date Made Active in Reports: 08/11/2005
Number of Days to Update: 35

Source: State Water Resources Control Board
Telephone: N/A
Last EDR Contact: 06/03/2005
Next Scheduled EDR Contact: N/A
Data Release Frequency: No Update Planned

HIST UST: Hazardous Substance Storage Container Database

The Hazardous Substance Storage Container Database is a historical listing of UST sites. Refer to local/county source for current data.

Date of Government Version: 10/15/1990
Date Data Arrived at EDR: 01/25/1991
Date Made Active in Reports: 02/12/1991
Number of Days to Update: 18

Source: State Water Resources Control Board
Telephone: 916-341-5851
Last EDR Contact: 07/26/2001
Next Scheduled EDR Contact: N/A
Data Release Frequency: No Update Planned

SAN FRANCISCO AST: Aboveground Storage Tank Site Listing

Aboveground storage tank sites

Date of Government Version: 07/29/2024
Date Data Arrived at EDR: 07/30/2024
Date Made Active in Reports: 10/17/2024
Number of Days to Update: 79

Source: San Francisco County Department of Public Health
Telephone: 415-252-3896
Last EDR Contact: 01/23/2025
Next Scheduled EDR Contact: 05/12/2025
Data Release Frequency: Varies

CERS TANKS: California Environmental Reporting System (CERS) Tanks

List of sites in the California Environmental Protection Agency (CalEPA) Regulated Site Portal which fall under the Aboveground Petroleum Storage and Underground Storage Tank regulatory programs.

Date of Government Version: 10/15/2024
Date Data Arrived at EDR: 10/16/2024
Date Made Active in Reports: 12/31/2024
Number of Days to Update: 76

Source: California Environmental Protection Agency
Telephone: 916-323-2514
Last EDR Contact: 01/14/2025
Next Scheduled EDR Contact: 04/28/2025
Data Release Frequency: Quarterly

GOVERNMENT RECORDS SEARCHED / DATA CURRENCY TRACKING

CA FID UST: Facility Inventory Database

The Facility Inventory Database (FID) contains a historical listing of active and inactive underground storage tank locations from the State Water Resource Control Board. Refer to local/county source for current data.

Date of Government Version: 10/31/1994
Date Data Arrived at EDR: 09/05/1995
Date Made Active in Reports: 09/29/1995
Number of Days to Update: 24

Source: California Environmental Protection Agency
Telephone: 916-341-5851
Last EDR Contact: 12/28/1998
Next Scheduled EDR Contact: N/A
Data Release Frequency: No Update Planned

Local Land Records

LIENS: Environmental Liens Listing

A listing of property locations with environmental liens for California where DTSC is a lien holder.

Date of Government Version: 11/26/2024
Date Data Arrived at EDR: 12/03/2024
Date Made Active in Reports: 12/31/2024
Number of Days to Update: 28

Source: Department of Toxic Substances Control
Telephone: 916-323-3400
Last EDR Contact: 02/19/2025
Next Scheduled EDR Contact: 06/09/2025
Data Release Frequency: Varies

LIENS 2: CERCLA Lien Information

A Federal CERCLA ('Superfund') lien can exist by operation of law at any site or property at which EPA has spent Superfund monies. These monies are spent to investigate and address releases and threatened releases of contamination. CERCLIS provides information as to the identity of these sites and properties.

Date of Government Version: 12/19/2024
Date Data Arrived at EDR: 01/02/2025
Date Made Active in Reports: 01/21/2025
Number of Days to Update: 19

Source: Environmental Protection Agency
Telephone: 202-564-6023
Last EDR Contact: 03/03/2025
Next Scheduled EDR Contact: 04/07/2025
Data Release Frequency: Semi-Annually

DEED: Deed Restriction Listing

Site Mitigation and Brownfields Reuse Program Facility Sites with Deed Restrictions & Hazardous Waste Management Program Facility Sites with Deed / Land Use Restriction. The DTSC Site Mitigation and Brownfields Reuse Program (SMBRP) list includes sites cleaned up under the program's oversight and generally does not include current or former hazardous waste facilities that required a hazardous waste facility permit. The list represents deed restrictions that are active. Some sites have multiple deed restrictions. The DTSC Hazardous Waste Management Program (HWMP) has developed a list of current or former hazardous waste facilities that have a recorded land use restriction at the local county recorder's office. The land use restrictions on this list were required by the DTSC HWMP as a result of the presence of hazardous substances that remain on site after the facility (or part of the facility) has been closed or cleaned up. The types of land use restriction include deed notice, deed restriction, or a land use restriction that binds current and future owners.

Date of Government Version: 11/20/2024
Date Data Arrived at EDR: 11/20/2024
Date Made Active in Reports: 02/13/2025
Number of Days to Update: 85

Source: DTSC and SWRCB
Telephone: 916-323-3400
Last EDR Contact: 02/25/2025
Next Scheduled EDR Contact: 06/09/2025
Data Release Frequency: Semi-Annually

Records of Emergency Release Reports

HMIRS: Hazardous Materials Information Reporting System

Hazardous Materials Incident Report System. HMIRS contains hazardous material spill incidents reported to DOT.

Date of Government Version: 12/10/2024
Date Data Arrived at EDR: 12/11/2024
Date Made Active in Reports: 02/27/2025
Number of Days to Update: 78

Source: U.S. Department of Transportation
Telephone: 202-366-4555
Last EDR Contact: 12/11/2024
Next Scheduled EDR Contact: 03/31/2025
Data Release Frequency: Quarterly

GOVERNMENT RECORDS SEARCHED / DATA CURRENCY TRACKING

CHMIRS: California Hazardous Material Incident Report System

California Hazardous Material Incident Reporting System. CHMIRS contains information on reported hazardous material incidents (accidental releases or spills).

Date of Government Version: 08/01/2024
Date Data Arrived at EDR: 10/16/2024
Date Made Active in Reports: 12/31/2024
Number of Days to Update: 76

Source: Office of Emergency Services
Telephone: 916-845-8400
Last EDR Contact: 01/14/2025
Next Scheduled EDR Contact: 04/28/2025
Data Release Frequency: Semi-Annually

LDS: Land Disposal Sites Listing (GEOTRACKER)

Land Disposal sites (Landfills) included in GeoTracker. GeoTracker is the Water Boards data management system for sites that impact, or have the potential to impact, water quality in California, with emphasis on groundwater.

Date of Government Version: 02/24/2025
Date Data Arrived at EDR: 02/24/2025
Date Made Active in Reports: 02/26/2025
Number of Days to Update: 2

Source: State Water Qualilty Control Board
Telephone: 866-480-1028
Last EDR Contact: 02/24/2025
Next Scheduled EDR Contact: 06/16/2025
Data Release Frequency: Quarterly

MCS: Military Cleanup Sites Listing (GEOTRACKER)

Military sites (consisting of: Military UST sites; Military Privatized sites; and Military Cleanup sites [formerly known as DoD non UST]) included in GeoTracker. GeoTracker is the Water Boards data management system for sites that impact, or have the potential to impact, water quality in California, with emphasis on groundwater.

Date of Government Version: 02/24/2025
Date Data Arrived at EDR: 02/24/2025
Date Made Active in Reports: 02/26/2025
Number of Days to Update: 2

Source: State Water Resources Control Board
Telephone: 866-480-1028
Last EDR Contact: 02/24/2025
Next Scheduled EDR Contact: 06/16/2025
Data Release Frequency: Quarterly

SPILLS 90: SPILLS90 data from FirstSearch

Spills 90 includes those spill and release records available exclusively from FirstSearch databases. Typically, they may include chemical, oil and/or hazardous substance spills recorded after 1990. Duplicate records that are already included in EDR incident and release records are not included in Spills 90.

Date of Government Version: 06/06/2012
Date Data Arrived at EDR: 01/03/2013
Date Made Active in Reports: 02/22/2013
Number of Days to Update: 50

Source: FirstSearch
Telephone: N/A
Last EDR Contact: 01/03/2013
Next Scheduled EDR Contact: N/A
Data Release Frequency: No Update Planned

Other Ascertainable Records

RCRA NonGen / NLR: RCRA - Non Generators / No Longer Regulated

RCRAInfo is EPA's comprehensive information system, providing access to data supporting the Resource Conservation and Recovery Act (RCRA) of 1976 and the Hazardous and Solid Waste Amendments (HSWA) of 1984. The database includes selective information on sites which generate, transport, store, treat and/or dispose of hazardous waste as defined by the Resource Conservation and Recovery Act (RCRA). Non-Generators do not presently generate hazardous waste.

Date of Government Version: 09/16/2024
Date Data Arrived at EDR: 09/17/2024
Date Made Active in Reports: 12/06/2024
Number of Days to Update: 80

Source: Environmental Protection Agency
Telephone: (415) 495-8895
Last EDR Contact: 02/19/2025
Next Scheduled EDR Contact: 03/31/2025
Data Release Frequency: Quarterly

FUDS: Formerly Used Defense Sites

The listing includes locations of Formerly Used Defense Sites properties where the US Army Corps of Engineers is actively working or will take necessary cleanup actions.

GOVERNMENT RECORDS SEARCHED / DATA CURRENCY TRACKING

Date of Government Version: 10/01/2024
Date Data Arrived at EDR: 11/12/2024
Date Made Active in Reports: 01/21/2025
Number of Days to Update: 70

Source: U.S. Army Corps of Engineers
Telephone: 202-528-4285
Last EDR Contact: 02/11/2025
Next Scheduled EDR Contact: 05/26/2025
Data Release Frequency: Varies

DOD: Department of Defense Sites

This data set consists of federally owned or administered lands, administered by the Department of Defense, that have any area equal to or greater than 640 acres of the United States, Puerto Rico, and the U.S. Virgin Islands.

Date of Government Version: 06/07/2021
Date Data Arrived at EDR: 07/13/2021
Date Made Active in Reports: 03/09/2022
Number of Days to Update: 239

Source: USGS
Telephone: 888-275-8747
Last EDR Contact: 01/07/2025
Next Scheduled EDR Contact: 04/21/2025
Data Release Frequency: Varies

FEDLAND: Federal and Indian Lands

Federally and Indian administrated lands of the United States. Lands included are administrated by: Army Corps of Engineers, Bureau of Reclamation, National Wild and Scenic River, National Wildlife Refuge, Public Domain Land, Wilderness, Wilderness Study Area, Wildlife Management Area, Bureau of Indian Affairs, Bureau of Land Management, Department of Justice, Forest Service, Fish and Wildlife Service, National Park Service.

Date of Government Version: 04/02/2018
Date Data Arrived at EDR: 04/11/2018
Date Made Active in Reports: 11/06/2019
Number of Days to Update: 574

Source: U.S. Geological Survey
Telephone: 888-275-8747
Last EDR Contact: 12/30/2024
Next Scheduled EDR Contact: 04/14/2025
Data Release Frequency: N/A

SCRD DRYCLEANERS: State Coalition for Remediation of Drycleaners Listing

The State Coalition for Remediation of Drycleaners was established in 1998, with support from the U.S. EPA Office of Superfund Remediation and Technology Innovation. It is comprised of representatives of states with established drycleaner remediation programs. Currently the member states are Alabama, Connecticut, Florida, Illinois, Kansas, Minnesota, Missouri, North Carolina, Oregon, South Carolina, Tennessee, Texas, and Wisconsin.

Date of Government Version: 07/30/2021
Date Data Arrived at EDR: 02/03/2023
Date Made Active in Reports: 02/10/2023
Number of Days to Update: 7

Source: Environmental Protection Agency
Telephone: 615-532-8599
Last EDR Contact: 02/03/2025
Next Scheduled EDR Contact: 05/19/2025
Data Release Frequency: Varies

US FIN ASSUR: Financial Assurance Information

All owners and operators of facilities that treat, store, or dispose of hazardous waste are required to provide proof that they will have sufficient funds to pay for the clean up, closure, and post-closure care of their facilities.

Date of Government Version: 09/16/2024
Date Data Arrived at EDR: 09/17/2024
Date Made Active in Reports: 12/20/2024
Number of Days to Update: 94

Source: Environmental Protection Agency
Telephone: 202-566-1917
Last EDR Contact: 02/19/2025
Next Scheduled EDR Contact: 03/31/2025
Data Release Frequency: Quarterly

EPA WATCH LIST: EPA Watch List

EPA maintains a "Watch List" to facilitate dialogue between EPA, state and local environmental agencies on enforcement matters relating to facilities with alleged violations identified as either significant or high priority. Being on the Watch List does not mean that the facility has actually violated the law only that an investigation by EPA or a state or local environmental agency has led those organizations to allege that an unproven violation has in fact occurred. Being on the Watch List does not represent a higher level of concern regarding the alleged violations that were detected, but instead indicates cases requiring additional dialogue between EPA, state and local agencies - primarily because of the length of time the alleged violation has gone unaddressed or unresolved.

GOVERNMENT RECORDS SEARCHED / DATA CURRENCY TRACKING

Date of Government Version: 08/30/2013
Date Data Arrived at EDR: 03/21/2014
Date Made Active in Reports: 06/17/2014
Number of Days to Update: 88

Source: Environmental Protection Agency
Telephone: 617-520-3000
Last EDR Contact: 01/27/2025
Next Scheduled EDR Contact: 05/12/2025
Data Release Frequency: No Update Planned

2020 COR ACTION: 2020 Corrective Action Program List

The EPA has set ambitious goals for the RCRA Corrective Action program by creating the 2020 Corrective Action Universe. This RCRA cleanup baseline includes facilities expected to need corrective action. The 2020 universe contains a wide variety of sites. Some properties are heavily contaminated while others were contaminated but have since been cleaned up. Still others have not been fully investigated yet, and may require little or no remediation. Inclusion in the 2020 Universe does not necessarily imply failure on the part of a facility to meet its RCRA obligations.

Date of Government Version: 09/30/2017
Date Data Arrived at EDR: 05/08/2018
Date Made Active in Reports: 07/20/2018
Number of Days to Update: 73

Source: Environmental Protection Agency
Telephone: 703-308-4044
Last EDR Contact: 01/30/2025
Next Scheduled EDR Contact: 05/12/2025
Data Release Frequency: Varies

TSCA: Toxic Substances Control Act

Toxic Substances Control Act. TSCA identifies manufacturers and importers of chemical substances included on the TSCA Chemical Substance Inventory list. It includes data on the production volume of these substances by plant site.

Date of Government Version: 12/31/2020
Date Data Arrived at EDR: 06/14/2022
Date Made Active in Reports: 03/24/2023
Number of Days to Update: 283

Source: EPA
Telephone: 202-260-5521
Last EDR Contact: 12/12/2024
Next Scheduled EDR Contact: 03/24/2025
Data Release Frequency: Every 4 Years

TRIS: Toxic Chemical Release Inventory System

Toxic Release Inventory System. TRIS identifies facilities which release toxic chemicals to the air, water and land in reportable quantities under SARA Title III Section 313.

Date of Government Version: 12/31/2023
Date Data Arrived at EDR: 02/11/2025
Date Made Active in Reports: 02/18/2025
Number of Days to Update: 7

Source: EPA
Telephone: 202-566-0250
Last EDR Contact: 02/11/2025
Next Scheduled EDR Contact: 05/26/2025
Data Release Frequency: Annually

SSTS: Section 7 Tracking Systems

Section 7 of the Federal Insecticide, Fungicide and Rodenticide Act, as amended (92 Stat. 829) requires all registered pesticide-producing establishments to submit a report to the Environmental Protection Agency by March 1st each year. Each establishment must report the types and amounts of pesticides, active ingredients and devices being produced, and those having been produced and sold or distributed in the past year.

Date of Government Version: 10/15/2024
Date Data Arrived at EDR: 10/16/2024
Date Made Active in Reports: 01/14/2025
Number of Days to Update: 90

Source: EPA
Telephone: 202-564-4203
Last EDR Contact: 01/15/2025
Next Scheduled EDR Contact: 04/28/2025
Data Release Frequency: Annually

ROD: Records Of Decision

Record of Decision. ROD documents mandate a permanent remedy at an NPL (Superfund) site containing technical and health information to aid in the cleanup.

Date of Government Version: 01/29/2025
Date Data Arrived at EDR: 02/03/2025
Date Made Active in Reports: 02/27/2025
Number of Days to Update: 24

Source: EPA
Telephone: 703-416-0223
Last EDR Contact: 03/03/2025
Next Scheduled EDR Contact: 06/09/2025
Data Release Frequency: Annually

GOVERNMENT RECORDS SEARCHED / DATA CURRENCY TRACKING

RMP: Risk Management Plans

When Congress passed the Clean Air Act Amendments of 1990, it required EPA to publish regulations and guidance for chemical accident prevention at facilities using extremely hazardous substances. The Risk Management Program Rule (RMP Rule) was written to implement Section 112(r) of these amendments. The rule, which built upon existing industry codes and standards, requires companies of all sizes that use certain flammable and toxic substances to develop a Risk Management Program, which includes a(n): Hazard assessment that details the potential effects of an accidental release, an accident history of the last five years, and an evaluation of worst-case and alternative accidental releases; Prevention program that includes safety precautions and maintenance, monitoring, and employee training measures; and Emergency response program that spells out emergency health care, employee training measures and procedures for informing the public and response agencies (e.g the fire department) should an accident occur.

Date of Government Version: 10/01/2024
Date Data Arrived at EDR: 10/23/2024
Date Made Active in Reports: 01/14/2025
Number of Days to Update: 83

Source: Environmental Protection Agency
Telephone: 202-564-8600
Last EDR Contact: 01/09/2025
Next Scheduled EDR Contact: 04/28/2025
Data Release Frequency: Varies

RAATS: RCRA Administrative Action Tracking System

RCRA Administration Action Tracking System. RAATS contains records based on enforcement actions issued under RCRA pertaining to major violators and includes administrative and civil actions brought by the EPA. For administration actions after September 30, 1995, data entry in the RAATS database was discontinued. EPA will retain a copy of the database for historical records. It was necessary to terminate RAATS because a decrease in agency resources made it impossible to continue to update the information contained in the database.

Date of Government Version: 04/17/1995
Date Data Arrived at EDR: 07/03/1995
Date Made Active in Reports: 08/07/1995
Number of Days to Update: 35

Source: EPA
Telephone: 202-564-4104
Last EDR Contact: 06/02/2008
Next Scheduled EDR Contact: 09/01/2008
Data Release Frequency: No Update Planned

PRP: Potentially Responsible Parties

A listing of verified Potentially Responsible Parties

Date of Government Version: 09/19/2023
Date Data Arrived at EDR: 10/03/2023
Date Made Active in Reports: 10/19/2023
Number of Days to Update: 16

Source: EPA
Telephone: 202-564-6023
Last EDR Contact: 03/03/2025
Next Scheduled EDR Contact: 05/12/2025
Data Release Frequency: Quarterly

PADS: PCB Activity Database System

PCB Activity Database. PADS Identifies generators, transporters, commercial storers and/or brokers and disposers of PCB's who are required to notify the EPA of such activities.

Date of Government Version: 07/01/2024
Date Data Arrived at EDR: 10/02/2024
Date Made Active in Reports: 01/10/2025
Number of Days to Update: 100

Source: EPA
Telephone: 202-566-0500
Last EDR Contact: 01/02/2025
Next Scheduled EDR Contact: 04/14/2025
Data Release Frequency: Annually

ICIS: Integrated Compliance Information System

The Integrated Compliance Information System (ICIS) supports the information needs of the national enforcement and compliance program as well as the unique needs of the National Pollutant Discharge Elimination System (NPDES) program.

Date of Government Version: 11/18/2016
Date Data Arrived at EDR: 11/23/2016
Date Made Active in Reports: 02/10/2017
Number of Days to Update: 79

Source: Environmental Protection Agency
Telephone: 202-564-2501
Last EDR Contact: 12/23/2024
Next Scheduled EDR Contact: 04/14/2025
Data Release Frequency: Quarterly

GOVERNMENT RECORDS SEARCHED / DATA CURRENCY TRACKING

FTTS: FIFRA/ TSCA Tracking System - FIFRA (Federal Insecticide, Fungicide, & Rodenticide Act)/TSCA (Toxic Substances Control Act)
FTTS tracks administrative cases and pesticide enforcement actions and compliance activities related to FIFRA, TSCA and EPCRA (Emergency Planning and Community Right-to-Know Act). To maintain currency, EDR contacts the Agency on a quarterly basis.

Date of Government Version: 04/09/2009
Date Data Arrived at EDR: 04/16/2009
Date Made Active in Reports: 05/11/2009
Number of Days to Update: 25
Source: EPA/Office of Prevention, Pesticides and Toxic Substances
Telephone: 202-566-1667
Last EDR Contact: 08/18/2017
Next Scheduled EDR Contact: 12/04/2017
Data Release Frequency: No Update Planned

FTTS INSP: FIFRA/ TSCA Tracking System - FIFRA (Federal Insecticide, Fungicide, & Rodenticide Act)/TSCA (Toxic Substances Control Act)
A listing of FIFRA/TSCA Tracking System (FTTS) inspections and enforcements.

Date of Government Version: 04/09/2009
Date Data Arrived at EDR: 04/16/2009
Date Made Active in Reports: 05/11/2009
Number of Days to Update: 25
Source: EPA
Telephone: 202-566-1667
Last EDR Contact: 08/18/2017
Next Scheduled EDR Contact: 12/04/2017
Data Release Frequency: No Update Planned

MLTS: Material Licensing Tracking System
MLTS is maintained by the Nuclear Regulatory Commission and contains a list of approximately 8,100 sites which possess or use radioactive materials and which are subject to NRC licensing requirements. To maintain currency, EDR contacts the Agency on a quarterly basis.

Date of Government Version: 10/12/2024
Date Data Arrived at EDR: 10/17/2024
Date Made Active in Reports: 11/19/2024
Number of Days to Update: 33
Source: Nuclear Regulatory Commission
Telephone: 301-415-0717
Last EDR Contact: 01/09/2025
Next Scheduled EDR Contact: 04/28/2025
Data Release Frequency: Quarterly

COAL ASH DOE: Steam-Electric Plant Operation Data
A listing of power plants that store ash in surface ponds.

Date of Government Version: 12/31/2023
Date Data Arrived at EDR: 10/16/2024
Date Made Active in Reports: 01/14/2025
Number of Days to Update: 90
Source: Department of Energy
Telephone: 202-586-8719
Last EDR Contact: 02/24/2025
Next Scheduled EDR Contact: 06/09/2025
Data Release Frequency: Varies

COAL ASH EPA: Coal Combustion Residues Surface Impoundments List
A listing of coal combustion residues surface impoundments with high hazard potential ratings.

Date of Government Version: 01/12/2017
Date Data Arrived at EDR: 03/05/2019
Date Made Active in Reports: 11/11/2019
Number of Days to Update: 251
Source: Environmental Protection Agency
Telephone: N/A
Last EDR Contact: 02/24/2025
Next Scheduled EDR Contact: 06/09/2025
Data Release Frequency: Varies

PCB TRANSFORMER: PCB Transformer Registration Database
The database of PCB transformer registrations that includes all PCB registration submittals.

Date of Government Version: 09/13/2019
Date Data Arrived at EDR: 11/06/2019
Date Made Active in Reports: 02/10/2020
Number of Days to Update: 96
Source: Environmental Protection Agency
Telephone: 202-566-0517
Last EDR Contact: 01/30/2025
Next Scheduled EDR Contact: 05/12/2025
Data Release Frequency: Varies

RADINFO: Radiation Information Database
The Radiation Information Database (RADINFO) contains information about facilities that are regulated by U.S. Environmental Protection Agency (EPA) regulations for radiation and radioactivity.

GOVERNMENT RECORDS SEARCHED / DATA CURRENCY TRACKING

Date of Government Version: 07/01/2019
Date Data Arrived at EDR: 07/01/2019
Date Made Active in Reports: 09/23/2019
Number of Days to Update: 84

Source: Environmental Protection Agency
Telephone: 202-343-9775
Last EDR Contact: 12/17/2024
Next Scheduled EDR Contact: 04/07/2025
Data Release Frequency: Quarterly

HIST FTTS: FIFRA/TSCA Tracking System Administrative Case Listing

A complete administrative case listing from the FIFRA/TSCA Tracking System (FTTS) for all ten EPA regions. The information was obtained from the National Compliance Database (NCDB). NCDB supports the implementation of FIFRA (Federal Insecticide, Fungicide, and Rodenticide Act) and TSCA (Toxic Substances Control Act). Some EPA regions are now closing out records. Because of that, and the fact that some EPA regions are not providing EPA Headquarters with updated records, it was decided to create a HIST FTTS database. It included records that may not be included in the newer FTTS database updates. This database is no longer updated.

Date of Government Version: 10/19/2006
Date Data Arrived at EDR: 03/01/2007
Date Made Active in Reports: 04/10/2007
Number of Days to Update: 40

Source: Environmental Protection Agency
Telephone: 202-564-2501
Last EDR Contact: 12/17/2007
Next Scheduled EDR Contact: 03/17/2008
Data Release Frequency: No Update Planned

HIST FTTS INSP: FIFRA/TSCA Tracking System Inspection & Enforcement Case Listing

A complete inspection and enforcement case listing from the FIFRA/TSCA Tracking System (FTTS) for all ten EPA regions. The information was obtained from the National Compliance Database (NCDB). NCDB supports the implementation of FIFRA (Federal Insecticide, Fungicide, and Rodenticide Act) and TSCA (Toxic Substances Control Act). Some EPA regions are now closing out records. Because of that, and the fact that some EPA regions are not providing EPA Headquarters with updated records, it was decided to create a HIST FTTS database. It included records that may not be included in the newer FTTS database updates. This database is no longer updated.

Date of Government Version: 10/19/2006
Date Data Arrived at EDR: 03/01/2007
Date Made Active in Reports: 04/10/2007
Number of Days to Update: 40

Source: Environmental Protection Agency
Telephone: 202-564-2501
Last EDR Contact: 12/17/2008
Next Scheduled EDR Contact: 03/17/2008
Data Release Frequency: No Update Planned

DOT OPS: Incident and Accident Data

Department of Transporation, Office of Pipeline Safety Incident and Accident data.

Date of Government Version: 10/04/2024
Date Data Arrived at EDR: 10/16/2024
Date Made Active in Reports: 12/06/2024
Number of Days to Update: 51

Source: Department of Transporation, Office of Pipeline Safety
Telephone: 202-366-4595
Last EDR Contact: 01/22/2025
Next Scheduled EDR Contact: 05/05/2025
Data Release Frequency: Quarterly

CONSENT: Superfund (CERCLA) Consent Decrees

Major legal settlements that establish responsibility and standards for cleanup at NPL (Superfund) sites. Released periodically by United States District Courts after settlement by parties to litigation matters.

Date of Government Version: 09/30/2024
Date Data Arrived at EDR: 10/09/2024
Date Made Active in Reports: 01/10/2025
Number of Days to Update: 93

Source: Department of Justice, Consent Decree Library
Telephone: Varies
Last EDR Contact: 12/30/2024
Next Scheduled EDR Contact: 04/14/2025
Data Release Frequency: Varies

BRS: Biennial Reporting System

The Biennial Reporting System is a national system administered by the EPA that collects data on the generation and management of hazardous waste. BRS captures detailed data from two groups: Large Quantity Generators (LQG) and Treatment, Storage, and Disposal Facilities.

Date of Government Version: 12/31/2021
Date Data Arrived at EDR: 03/09/2023
Date Made Active in Reports: 03/20/2023
Number of Days to Update: 11

Source: EPA/NTIS
Telephone: 800-424-9346
Last EDR Contact: 12/12/2024
Next Scheduled EDR Contact: 03/31/2025
Data Release Frequency: Biennially

GOVERNMENT RECORDS SEARCHED / DATA CURRENCY TRACKING

INDIAN RESERV: Indian Reservations

This map layer portrays Indian administered lands of the United States that have any area equal to or greater than 640 acres.

Date of Government Version: 12/31/2014
Date Data Arrived at EDR: 07/14/2015
Date Made Active in Reports: 01/10/2017
Number of Days to Update: 546

Source: USGS
Telephone: 202-208-3710
Last EDR Contact: 12/30/2024
Next Scheduled EDR Contact: 04/14/2025
Data Release Frequency: Semi-Annually

FUSRAP: Formerly Utilized Sites Remedial Action Program

DOE established the Formerly Utilized Sites Remedial Action Program (FUSRAP) in 1974 to remediate sites where radioactive contamination remained from Manhattan Project and early U.S. Atomic Energy Commission (AEC) operations.

Date of Government Version: 03/03/2023
Date Data Arrived at EDR: 03/03/2023
Date Made Active in Reports: 06/09/2023
Number of Days to Update: 98

Source: Department of Energy
Telephone: 202-586-3559
Last EDR Contact: 01/23/2025
Next Scheduled EDR Contact: 05/12/2025
Data Release Frequency: Varies

UMTRA: Uranium Mill Tailings Sites

Uranium ore was mined by private companies for federal government use in national defense programs. When the mills shut down, large piles of the sand-like material (mill tailings) remain after uranium has been extracted from the ore. Levels of human exposure to radioactive materials from the piles are low; however, in some cases tailings were used as construction materials before the potential health hazards of the tailings were recognized.

Date of Government Version: 02/12/2025
Date Data Arrived at EDR: 02/12/2025
Date Made Active in Reports: 02/27/2025
Number of Days to Update: 15

Source: Department of Energy
Telephone: 505-845-0011
Last EDR Contact: 02/06/2025
Next Scheduled EDR Contact: 05/26/2025
Data Release Frequency: Varies

LEAD SMELTER 1: Lead Smelter Sites

A listing of former lead smelter site locations.

Date of Government Version: 12/19/2024
Date Data Arrived at EDR: 01/02/2025
Date Made Active in Reports: 01/21/2025
Number of Days to Update: 19

Source: Environmental Protection Agency
Telephone: 703-603-8787
Last EDR Contact: 03/03/2025
Next Scheduled EDR Contact: 04/07/2025
Data Release Frequency: Varies

LEAD SMELTER 2: Lead Smelter Sites

A list of several hundred sites in the U.S. where secondary lead smelting was done from 1931and 1964. These sites may pose a threat to public health through ingestion or inhalation of contaminated soil or dust

Date of Government Version: 04/05/2001
Date Data Arrived at EDR: 10/27/2010
Date Made Active in Reports: 12/02/2010
Number of Days to Update: 36

Source: American Journal of Public Health
Telephone: 703-305-6451
Last EDR Contact: 12/02/2009
Next Scheduled EDR Contact: N/A
Data Release Frequency: No Update Planned

US AIRS (AFS): Aerometric Information Retrieval System Facility Subsystem (AFS)

The database is a sub-system of Aerometric Information Retrieval System (AIRS). AFS contains compliance data on air pollution point sources regulated by the U.S. EPA and/or state and local air regulatory agencies. This information comes from source reports by various stationary sources of air pollution, such as electric power plants, steel mills, factories, and universities, and provides information about the air pollutants they produce. Action, air program, air program pollutant, and general level plant data. It is used to track emissions and compliance data from industrial plants.

GOVERNMENT RECORDS SEARCHED / DATA CURRENCY TRACKING

Date of Government Version: 10/12/2016
Date Data Arrived at EDR: 10/26/2016
Date Made Active in Reports: 02/03/2017
Number of Days to Update: 100

Source: EPA
Telephone: 202-564-2496
Last EDR Contact: 09/26/2017
Next Scheduled EDR Contact: 01/08/2018
Data Release Frequency: Annually

US AIRS MINOR: Air Facility System Data
A listing of minor source facilities.

Date of Government Version: 10/12/2016
Date Data Arrived at EDR: 10/26/2016
Date Made Active in Reports: 02/03/2017
Number of Days to Update: 100

Source: EPA
Telephone: 202-564-2496
Last EDR Contact: 09/26/2017
Next Scheduled EDR Contact: 01/08/2018
Data Release Frequency: Annually

MINES VIOLATIONS: MSHA Violation Assessment Data
Mines violation and assessment information. Department of Labor, Mine Safety & Health Administration.

Date of Government Version: 10/01/2024
Date Data Arrived at EDR: 10/02/2024
Date Made Active in Reports: 10/09/2024
Number of Days to Update: 7

Source: DOL, Mine Safety & Health Admi
Telephone: 202-693-9424
Last EDR Contact: 02/19/2025
Next Scheduled EDR Contact: 06/02/2025
Data Release Frequency: Quarterly

US MINES: Mines Master Index File
Contains all mine identification numbers issued for mines active or opened since 1971. The data also includes violation information.

Date of Government Version: 11/01/2024
Date Data Arrived at EDR: 11/18/2024
Date Made Active in Reports: 02/11/2025
Number of Days to Update: 85

Source: Department of Labor, Mine Safety and Health Administration
Telephone: 303-231-5959
Last EDR Contact: 02/18/2025
Next Scheduled EDR Contact: 06/02/2025
Data Release Frequency: Semi-Annually

US MINES 2: Ferrous and Nonferrous Metal Mines Database Listing
This map layer includes ferrous (ferrous metal mines are facilities that extract ferrous metals, such as iron ore or molybdenum) and nonferrous (Nonferrous metal mines are facilities that extract nonferrous metals, such as gold, silver, copper, zinc, and lead) metal mines in the United States.

Date of Government Version: 05/02/2024
Date Data Arrived at EDR: 08/20/2024
Date Made Active in Reports: 10/09/2024
Number of Days to Update: 50

Source: USGS
Telephone: 703-648-7709
Last EDR Contact: 02/20/2025
Next Scheduled EDR Contact: 06/02/2025
Data Release Frequency: Varies

US MINES 3: Active Mines & Mineral Plants Database Listing
Active Mines and Mineral Processing Plant operations for commodities monitored by the Minerals Information Team of the USGS.

Date of Government Version: 04/14/2011
Date Data Arrived at EDR: 06/08/2011
Date Made Active in Reports: 09/13/2011
Number of Days to Update: 97

Source: USGS
Telephone: 703-648-7709
Last EDR Contact: 02/20/2025
Next Scheduled EDR Contact: 06/02/2025
Data Release Frequency: Varies

ABANDONED MINES: Abandoned Mines
An inventory of land and water impacted by past mining (primarily coal mining) is maintained by OSMRE to provide information needed to implement the Surface Mining Control and Reclamation Act of 1977 (SMCRA). The inventory contains information on the location, type, and extent of AML impacts, as well as, information on the cost associated with the reclamation of those problems. The inventory is based upon field surveys by State, Tribal, and OSMRE program officials. It is dynamic to the extent that it is modified as new problems are identified and existing problems are reclaimed.

GOVERNMENT RECORDS SEARCHED / DATA CURRENCY TRACKING

Date of Government Version: 12/10/2024
Date Data Arrived at EDR: 12/11/2024
Date Made Active in Reports: 02/18/2025
Number of Days to Update: 69

Source: Department of Interior
Telephone: 202-208-2609
Last EDR Contact: 02/26/2025
Next Scheduled EDR Contact: 06/16/2025
Data Release Frequency: Quarterly

MINES MRDS: Mineral Resources Data System
Mineral Resources Data System

Date of Government Version: 06/04/2024
Date Data Arrived at EDR: 11/22/2024
Date Made Active in Reports: 02/18/2025
Number of Days to Update: 88

Source: USGS
Telephone: 703-648-6533
Last EDR Contact: 02/20/2025
Next Scheduled EDR Contact: 06/02/2025
Data Release Frequency: Varies

FINDS: Facility Index System/Facility Registry System
Facility Index System. FINDS contains both facility information and 'pointers' to other sources that contain more detail. EDR includes the following FINDS databases in this report: PCS (Permit Compliance System), AIRS (Aerometric Information Retrieval System), DOCKET (Enforcement Docket used to manage and track information on civil judicial enforcement cases for all environmental statutes), FURS (Federal Underground Injection Control), C-DOCKET (Criminal Docket System used to track criminal enforcement actions for all environmental statutes), FFIS (Federal Facilities Information System), STATE (State Environmental Laws and Statutes), and PADS (PCB Activity Data System).

Date of Government Version: 11/11/2024
Date Data Arrived at EDR: 11/20/2024
Date Made Active in Reports: 02/18/2025
Number of Days to Update: 90

Source: EPA
Telephone: (415) 947-8000
Last EDR Contact: 02/25/2025
Next Scheduled EDR Contact: 06/09/2025
Data Release Frequency: Quarterly

ECHO: Enforcement & Compliance History Information
ECHO provides integrated compliance and enforcement information for about 800,000 regulated facilities nationwide.

Date of Government Version: 12/21/2024
Date Data Arrived at EDR: 12/27/2024
Date Made Active in Reports: 01/10/2025
Number of Days to Update: 14

Source: Environmental Protection Agency
Telephone: 202-564-2280
Last EDR Contact: 12/27/2024
Next Scheduled EDR Contact: 04/14/2025
Data Release Frequency: Quarterly

UXO: Unexploded Ordnance Sites
A listing of unexploded ordnance site locations

Date of Government Version: 09/06/2023
Date Data Arrived at EDR: 09/13/2023
Date Made Active in Reports: 12/11/2023
Number of Days to Update: 89

Source: Department of Defense
Telephone: 703-704-1564
Last EDR Contact: 01/06/2025
Next Scheduled EDR Contact: 04/21/2025
Data Release Frequency: Varies

DOCKET HWC: Hazardous Waste Compliance Docket Listing
A complete list of the Federal Agency Hazardous Waste Compliance Docket Facilities.

Date of Government Version: 05/06/2021
Date Data Arrived at EDR: 05/21/2021
Date Made Active in Reports: 08/11/2021
Number of Days to Update: 82

Source: Environmental Protection Agency
Telephone: 202-564-0527
Last EDR Contact: 02/12/2025
Next Scheduled EDR Contact: 06/02/2025
Data Release Frequency: Varies

FUELS PROGRAM: EPA Fuels Program Registered Listing
This listing includes facilities that are registered under the Part 80 (Code of Federal Regulations) EPA Fuels Programs. All companies now are required to submit new and updated registrations.

GOVERNMENT RECORDS SEARCHED / DATA CURRENCY TRACKING

Date of Government Version: 11/08/2024
Date Data Arrived at EDR: 11/08/2024
Date Made Active in Reports: 01/14/2025
Number of Days to Update: 67

Source: EPA
Telephone: 800-385-6164
Last EDR Contact: 02/13/2025
Next Scheduled EDR Contact: 05/26/2025
Data Release Frequency: Quarterly

PFAS NPL: Superfund Sites with PFAS Detections Information

EPA's Office of Land and Emergency Management and EPA Regional Offices maintain data describing what is known about site investigations, contamination, and remedial actions under the Comprehensive Environmental Response, Compensation, and Liability Act (CERCLA) where PFAS is present in the environment.

Date of Government Version: 12/30/2024
Date Data Arrived at EDR: 01/02/2025
Date Made Active in Reports: 01/10/2025
Number of Days to Update: 8

Source: Environmental Protection Agency
Telephone: 703-603-8895
Last EDR Contact: 02/20/2025
Next Scheduled EDR Contact: 04/14/2025
Data Release Frequency: Varies

PFAS FEDERAL SITES: Federal Sites PFAS Information

Several federal entities, such as the federal Superfund program, Department of Defense, National Aeronautics and Space Administration, Department of Transportation, and Department of Energy provided information for sites with known or suspected detections at federal facilities.

Date of Government Version: 12/30/2024
Date Data Arrived at EDR: 01/02/2025
Date Made Active in Reports: 01/10/2025
Number of Days to Update: 8

Source: Environmental Protection Agency
Telephone: 202-272-0167
Last EDR Contact: 02/20/2025
Next Scheduled EDR Contact: 04/14/2025
Data Release Frequency: Varies

PFAS TRIS: List of PFAS Added to the TRI

Section 7321 of the National Defense Authorization Act for Fiscal Year 2020 (NDAA) immediately added certain per- and polyfluoroalkyl substances (PFAS) to the list of chemicals covered by the Toxics Release Inventory (TRI) under Section 313 of the Emergency Planning and Community Right-to-Know Act (EPCRA) and provided a framework for additional PFAS to be added to TRI on an annual basis.

Date of Government Version: 12/30/2024
Date Data Arrived at EDR: 01/02/2025
Date Made Active in Reports: 01/10/2025
Number of Days to Update: 8

Source: Environmental Protection Agency
Telephone: 202-566-0250
Last EDR Contact: 02/20/2025
Next Scheduled EDR Contact: 04/14/2025
Data Release Frequency: Varies

PFAS TSCA: PFAS Manufacture and Imports Information

EPA issued the Chemical Data Reporting (CDR) Rule under the Toxic Substances Control Act (TSCA) and requires chemical manufacturers and facilities that manufacture or import chemical substances to report data to EPA. EPA publishes non-confidential business information (non-CBI) and includes descriptive information about each site, corporate parent, production volume, other manufacturing information, and processing and use information.

Date of Government Version: 12/30/2024
Date Data Arrived at EDR: 01/02/2025
Date Made Active in Reports: 01/10/2025
Number of Days to Update: 8

Source: Environmental Protection Agency
Telephone: 202-272-0167
Last EDR Contact: 02/20/2025
Next Scheduled EDR Contact: 04/14/2025
Data Release Frequency: Varies

PFAS RCRA MANIFEST: PFAS Transfers Identified In the RCRA Database Listing

To work around the lack of PFAS waste codes in the RCRA database, EPA developed the PFAS Transfers dataset by mining e-Manifest records containing at least one of these common PFAS keywords: PFAS, PFOA, PFOS, PERFL, AFFF, GENX, GEN-X (plus the VT waste codes). These keywords were searched for in the following text fields: Manifest handling instructions (MANIFEST_HANDLING_INSTR), Non-hazardous waste description (NON_HAZ_WASTE_DESCRIPTION), DOT printed information (DOT_PRINTED_INFORMATION), Waste line handling instructions (WASTE_LINE_HANDLING_INSTR), Waste residue comments (WASTE_RESIDUE_COMMENTS).

GOVERNMENT RECORDS SEARCHED / DATA CURRENCY TRACKING

Date of Government Version: 12/30/2024
Date Data Arrived at EDR: 01/02/2025
Date Made Active in Reports: 01/10/2025
Number of Days to Update: 8

Source: Environmental Protection Agency
Telephone: 202-272-0167
Last EDR Contact: 02/20/2025
Next Scheduled EDR Contact: 04/14/2025
Data Release Frequency: Varies

PFAS ATSDR: PFAS Contamination Site Location Listing

PFAS contamination site locations from the Department of Health & Human Services, Center for Disease Control & Prevention. ATSDR is involved at a number of PFAS-related sites, either directly or through assisting state and federal partners. As of now, most sites are related to drinking water contamination connected with PFAS production facilities or fire training areas where aqueous film-forming firefighting foam (AFFF) was regularly used.

Date of Government Version: 06/24/2020
Date Data Arrived at EDR: 03/17/2021
Date Made Active in Reports: 11/08/2022
Number of Days to Update: 601

Source: Department of Health & Human Services
Telephone: 202-741-5770
Last EDR Contact: 01/16/2025
Next Scheduled EDR Contact: 05/05/2025
Data Release Frequency: Varies

PFAS WQP: Ambient Environmental Sampling for PFAS

The Water Quality Portal (WQP) is a part of a modernized repository storing ambient sampling data for all environmental media and tissue samples. A wide range of federal, state, tribal and local governments, academic and non-governmental organizations and individuals submit project details and sampling results to this public repository. The information is commonly used for research and assessments of environmental quality.

Date of Government Version: 12/13/2024
Date Data Arrived at EDR: 01/02/2025
Date Made Active in Reports: 01/10/2025
Number of Days to Update: 8

Source: Environmental Protection Agency
Telephone: 202-272-0167
Last EDR Contact: 02/20/2025
Next Scheduled EDR Contact: 04/14/2025
Data Release Frequency: Varies

PFAS NPDES: Clean Water Act Discharge Monitoring Information

Any discharger of pollutants to waters of the United States from a point source must have a National Pollutant Discharge Elimination System (NPDES) permit. The process for obtaining limits involves the regulated entity (permittee) disclosing releases in a NPDES permit application and the permitting authority (typically the state but sometimes EPA) deciding whether to require monitoring or monitoring with limits. Caveats and Limitations: Less than half of states have required PFAS monitoring for at least one of their permittees and fewer states have established PFAS effluent limits for permittees. New rulemakings have been initiated that may increase the number of facilities monitoring for PFAS in the future.

Date of Government Version: 12/30/2024
Date Data Arrived at EDR: 01/02/2025
Date Made Active in Reports: 01/14/2025
Number of Days to Update: 12

Source: Environmental Protection Agency
Telephone: 202-272-0167
Last EDR Contact: 01/02/2025
Next Scheduled EDR Contact: 04/14/2025
Data Release Frequency: Varies

PFAS PROJECT: NORTHEASTERN UNIVERSITY PFAS PROJECT

The PFAS Contamination Site Tracker records qualitative and quantitative data from each site in a chart, specifically examining discovery, contamination levels, government response, litigation, health impacts, media coverage, and community characteristics. All data presented in the chart were extracted from government websites, such as state health departments or the Environmental Protection Agency, and news articles.

Date of Government Version: 05/19/2023
Date Data Arrived at EDR: 04/05/2024
Date Made Active in Reports: 06/06/2024
Number of Days to Update: 62

Source: Social Science Environmental Health Research Institute
Telephone: N/A
Last EDR Contact: 12/05/2024
Next Scheduled EDR Contact: 03/17/2025
Data Release Frequency: Varies

PFAS ECHO: Facilities in Industries that May Be Handling PFAS Listing

Regulators and the public have expressed interest in knowing which regulated entities may be using PFAS. EPA has developed a dataset from various sources that show which industries may be handling PFAS. Approximately 120,000 facilities subject to federal environmental programs have operated or currently operate in industry sectors with processes that may involve handling and/or release of PFAS.

GOVERNMENT RECORDS SEARCHED / DATA CURRENCY TRACKING

Date of Government Version: 12/30/2024
Date Data Arrived at EDR: 01/02/2025
Date Made Active in Reports: 01/10/2025
Number of Days to Update: 8

Source: Environmental Protection Agency
Telephone: 202-272-0167
Last EDR Contact: 02/20/2025
Next Scheduled EDR Contact: 04/14/2025
Data Release Frequency: Varies

PFAS ECHO FIRE TRAIN: Facilities in Industries that May Be Handling PFAS Listing

A list of fire training sites was added to the Industry Sectors dataset using a keyword search on the permitted facilitys name to identify sites where fire-fighting foam may have been used in training exercises. Additionally, you may view an example spreadsheet of the subset of fire training facility data, as well as the keywords used in selecting or deselecting a facility for the subset. as well as the keywords used in selecting or deselecting a facility for the subset. These keywords were tested to maximize accuracy in selecting facilities that may use fire-fighting foam in training exercises, however, due to the lack of a required reporting field in the data systems for designating fire training sites, this methodology may not identify all fire training sites or may potentially misidentify them.

Date of Government Version: 12/30/2024
Date Data Arrived at EDR: 01/02/2025
Date Made Active in Reports: 01/10/2025
Number of Days to Update: 8

Source: Environmental Protection Agency
Telephone: 202-272-0167
Last EDR Contact: 02/20/2025
Next Scheduled EDR Contact: 04/14/2025
Data Release Frequency: Varies

PFAS PT 139 AIRPORT: All Certified Part 139 Airports PFAS Information Listing

Since July 1, 2006, all certified part 139 airports are required to have fire-fighting foam onsite that meet military specifications (MIL-F-24385) (14 CFR 139.317). To date, these military specification fire-fighting foams are fluorinated and have been historically used for training and extinguishing. The 2018 FAA Reauthorization Act has a provision stating that no later than October 2021, FAA shall not require the use of fluorinated AFFF. This provision does not prohibit the use of fluorinated AFFF at Part 139 civilian airports; it only prohibits FAA from mandating its use. The Federal Aviation Administration?s document AC 150/5210-6D - Aircraft Fire Extinguishing Agents provides guidance on Aircraft Fire Extinguishing Agents, which includes Aqueous Film Forming Foam (AFFF).

Date of Government Version: 12/30/2024
Date Data Arrived at EDR: 01/02/2025
Date Made Active in Reports: 01/10/2025
Number of Days to Update: 8

Source: Environmental Protection Agency
Telephone: 202-272-0167
Last EDR Contact: 02/20/2025
Next Scheduled EDR Contact: 04/14/2025
Data Release Frequency: Varies

AQUEOUS FOAM NRC: Aqueous Foam Related Incidents Listing

The National Response Center (NRC) serves as an emergency call center that fields initial reports for pollution and railroad incidents and forwards that information to appropriate federal/state agencies for response. The spreadsheets posted to the NRC website contain initial incident data that has not been validated or investigated by a federal/state response agency. Response center calls from 1990 to the most recent complete calendar year where there was indication of Aqueous Film Forming Foam (AFFF) usage are included in this dataset. NRC calls may reference AFFF usage in the ?Material Involved? or ?Incident Description? fields.

Date of Government Version: 12/30/2024
Date Data Arrived at EDR: 01/02/2025
Date Made Active in Reports: 01/10/2025
Number of Days to Update: 8

Source: Environmental Protection Agency
Telephone: 202-267-2675
Last EDR Contact: 02/20/2025
Next Scheduled EDR Contact: 04/14/2025
Data Release Frequency: Varies

PCS ENF: Enforcement data

No description is available for this data

Date of Government Version: 12/31/2014
Date Data Arrived at EDR: 02/05/2015
Date Made Active in Reports: 03/06/2015
Number of Days to Update: 29

Source: EPA
Telephone: 202-564-2497
Last EDR Contact: 12/23/2024
Next Scheduled EDR Contact: 04/14/2025
Data Release Frequency: Varies

GOVERNMENT RECORDS SEARCHED / DATA CURRENCY TRACKING

PCS: Permit Compliance System

PCS is a computerized management information system that contains data on National Pollutant Discharge Elimination System (NPDES) permit holding facilities. PCS tracks the permit, compliance, and enforcement status of NPDES facilities.

Date of Government Version: 12/16/2016
Date Data Arrived at EDR: 01/06/2017
Date Made Active in Reports: 03/10/2017
Number of Days to Update: 63

Source: EPA, Office of Water
Telephone: 202-564-2496
Last EDR Contact: 12/23/2024
Next Scheduled EDR Contact: 04/14/2025
Data Release Frequency: No Update Planned

BIOSOLIDS: ICIS-NPDES Biosolids Facility Data

The data reflects compliance information about facilities in the biosolids program.

Date of Government Version: 10/13/2024
Date Data Arrived at EDR: 10/16/2024
Date Made Active in Reports: 10/23/2024
Number of Days to Update: 7

Source: Environmental Protection Agency
Telephone: 202-564-4700
Last EDR Contact: 01/14/2025
Next Scheduled EDR Contact: 04/28/2025
Data Release Frequency: Varies

UST FINDER RELEASE: UST Finder Releases Database

US EPA's UST Finder data is a national composite of leaking underground storage tanks. This data contains information about, and locations of, leaking underground storage tanks. Data was collected from state sources and standardized into a national profile by EPA's Office of Underground Storage Tanks, Office of Research and Development, and the Association of State and Territorial Solid Waste Management Officials.

Date of Government Version: 06/08/2023
Date Data Arrived at EDR: 10/31/2023
Date Made Active in Reports: 01/18/2024
Number of Days to Update: 79

Source: Environmental Protecton Agency
Telephone: 202-564-0394
Last EDR Contact: 02/06/2025
Next Scheduled EDR Contact: 05/19/2025
Data Release Frequency: Semi-Annually

UST FINDER: UST Finder Database

EPA developed UST Finder, a web map application containing a comprehensive, state-sourced national map of underground storage tank (UST) and leaking UST (LUST) data. It provides the attributes and locations of active and closed USTs, UST facilities, and LUST sites from states and from Tribal lands and US territories . UST Finder contains information about proximity of UST facilities and LUST sites to: surface and groundwater public drinking water protection areas; estimated number of private domestic wells and number of people living nearby; and flooding and wildfires.

Date of Government Version: 06/08/2023
Date Data Arrived at EDR: 10/04/2023
Date Made Active in Reports: 01/18/2024
Number of Days to Update: 106

Source: Environmental Protection Agency
Telephone: 202-564-0394
Last EDR Contact: 02/06/2025
Next Scheduled EDR Contact: 05/19/2025
Data Release Frequency: Varies

E MANIFEST: Hazardous Waste Electronic Manifest System

EPA established a national system for tracking hazardous waste shipments electronically. This system, known as ?e-Manifest,? will modernize the nation?s cradle-to-grave hazardous waste tracking process while saving valuable time, resources, and dollars for industry and states.

Date of Government Version: 09/16/2024
Date Data Arrived at EDR: 09/17/2024
Date Made Active in Reports: 12/20/2024
Number of Days to Update: 94

Source: Environmental Protection Agency
Telephone: 833-501-6826
Last EDR Contact: 02/19/2025
Next Scheduled EDR Contact: 03/31/2025
Data Release Frequency: Varies

PFAS: PFAS Contamination Site Location Listing

A listing of PFAS sites included in the Envirostor and GeoTracker databases. Locations of potential sources of per - and polyfluoroalkyl substances (PFAS). This does not mean that PFAS has been produced, used, or discharged at these sites.

GOVERNMENT RECORDS SEARCHED / DATA CURRENCY TRACKING

Date of Government Version: 12/02/2024
Date Data Arrived at EDR: 12/03/2024
Date Made Active in Reports: 02/24/2025
Number of Days to Update: 83

Source: State Water Resources Control Board
Telephone: 866-480-1028
Last EDR Contact: 03/04/2025
Next Scheduled EDR Contact: 06/16/2025
Data Release Frequency: Varies

AQUEOUS FOAM: Former Fire Training Facility Assessments Listing

Airports shown on this list are those believed to use Aqueous Film Forming Foam (AFFF), and certified by the Federal Aviation Administration (FAA) under Title 14, Code of Federal Regulations (CFR), Part 139 (14 CFR Part 139). This list was created by SWRCB using information available from the FAA. Location points shown are from the latitude and longitude listed on the FAA airport master record.

Date of Government Version: 12/02/2024
Date Data Arrived at EDR: 12/03/2024
Date Made Active in Reports: 02/24/2025
Number of Days to Update: 83

Source: State Water Resources Control Board
Telephone: 916-341-5455
Last EDR Contact: 03/04/2025
Next Scheduled EDR Contact: 06/16/2025
Data Release Frequency: Varies

CA BOND EXP. PLAN: Bond Expenditure Plan

Department of Health Services developed a site-specific expenditure plan as the basis for an appropriation of Hazardous Substance Cleanup Bond Act funds. It is not updated.

Date of Government Version: 01/01/1989
Date Data Arrived at EDR: 07/27/1994
Date Made Active in Reports: 08/02/1994
Number of Days to Update: 6

Source: Department of Health Services
Telephone: 916-255-2118
Last EDR Contact: 05/31/1994
Next Scheduled EDR Contact: N/A
Data Release Frequency: No Update Planned

CHROME PLATING: Chrome Plating Facilities Listing

This listing represents chrome plating facilities the California State Water Resources Control Board staff identified as possibly being a source of Per- and polyfluoroalkyl substance (PFAS) contamination. Sites and locations were identified by staff with the Division of Water Quality in the California State Water Board. Data was collected from the CA Air Resources Board 2013 and 2018 - Cr VI emission survey, CA Emission Inventory, CA HAZ Waste discharge database and by reviewing storm water permits. Former chrome plating sites are also included that are open site investigation or remediation cases with the Regional Water Quality Control Boards and the Department of Toxic Substances Control.

Date of Government Version: 12/02/2024
Date Data Arrived at EDR: 12/03/2024
Date Made Active in Reports: 02/24/2025
Number of Days to Update: 83

Source: State Water Resources Control Board
Telephone: 916-341-5455
Last EDR Contact: 03/04/2025
Next Scheduled EDR Contact: 06/16/2025
Data Release Frequency: Varies

CORTESE: "Cortese" Hazardous Waste & Substances Sites List

The sites for the list are designated by the State Water Resource Control Board (LUST), the Integrated Waste Board (SWF/LS), and the Department of Toxic Substances Control (Cal-Sites).

Date of Government Version: 12/11/2024
Date Data Arrived at EDR: 12/11/2024
Date Made Active in Reports: 03/04/2025
Number of Days to Update: 83

Source: CAL EPA/Office of Emergency Information
Telephone: 916-323-3400
Last EDR Contact: 12/11/2024
Next Scheduled EDR Contact: 03/31/2025
Data Release Frequency: Quarterly

CUPA LIV-PLE: CUPA Facility Listing

list of facilities associated with the various CUPA programs in Livermore-Pleasanton

Date of Government Version: 09/19/2024
Date Data Arrived at EDR: 11/05/2024
Date Made Active in Reports: 01/31/2025
Number of Days to Update: 87

Source: Livermore-Pleasanton Fire Department
Telephone: 925-454-2361
Last EDR Contact: 02/06/2025
Next Scheduled EDR Contact: 05/19/2025
Data Release Frequency: Varies

GOVERNMENT RECORDS SEARCHED / DATA CURRENCY TRACKING

DRYCLEAN BAY AREA: Bay Area Air Quality Management District Drycleaner Facility Listing
Bay Area Air Quality Management District Drycleaner Facility Listing.

Date of Government Version: 02/20/2019
Date Data Arrived at EDR: 05/30/2019
Date Made Active in Reports: 05/01/2023
Number of Days to Update: 1432
Source: Bay Area Air Quality Management District
Telephone: 415-516-1916
Last EDR Contact: 08/21/2024
Next Scheduled EDR Contact: 09/11/2023
Data Release Frequency: Varies

DRYCLEAN CALAVERAS: Calaveras County Environmental Management Agency Drycleaner Facility Listing
A listing of drycleaner facility locations, for the Calaveras County Environmental Management Agency.

Date of Government Version: 06/17/2019
Date Data Arrived at EDR: 06/19/2019
Date Made Active in Reports: 05/01/2023
Number of Days to Update: 1412
Source: Calaveras County Environmental Management Agency
Telephone: 209-754-6399
Last EDR Contact: 08/21/2024
Next Scheduled EDR Contact: 09/16/2019
Data Release Frequency: Varies

DRYCLEAN N COAST: North Coast Unified Air Quality Management District Drycleaner Facility Listing
A listing of drycleaner facility locations, for the North Coast Unified Air Quality Management District.

Date of Government Version: 11/30/2016
Date Data Arrived at EDR: 04/19/2019
Date Made Active in Reports: 05/01/2023
Number of Days to Update: 1473
Source: North Coast Unified Air Quality Management District
Telephone: 707-443-3093
Last EDR Contact: 08/21/2024
Next Scheduled EDR Contact: 09/11/2023
Data Release Frequency: Varies

DRYCLEAN PLACER: Placer County Air Quality Management District Drycleaner Facility Listing
A listing of drycleaner facility locations, for the Placer County Air Quality Management District.

Date of Government Version: 05/15/2023
Date Data Arrived at EDR: 05/17/2023
Date Made Active in Reports: 08/14/2023
Number of Days to Update: 89
Source: Placer County Air Quality Management District
Telephone: 530-745-2335
Last EDR Contact: 08/21/2024
Next Scheduled EDR Contact: 09/11/2023
Data Release Frequency: Varies

DRYCLEAN SAN LUIS OB: San Luis Obispo County Air Pollution Control District Drycleaner Facility Listing
A listing of drycleaner facility locations, for the San Luis Obispo County Air Pollution Control District.

Date of Government Version: 01/03/2024
Date Data Arrived at EDR: 01/04/2024
Date Made Active in Reports: 03/20/2024
Number of Days to Update: 76
Source: San Luis Obispo County Air Pollution Control District
Telephone: 805-781-5756
Last EDR Contact: 08/21/2024
Next Scheduled EDR Contact: 09/11/2023
Data Release Frequency: Varies

DRYCLEAN IMPERIAL: Imperial County Air Pollution Control District Drycleaner Facility Listing
A listing of drycleaner facility locations, for the Imperial County Air Pollution Control District

Date of Government Version: 10/02/2024
Date Data Arrived at EDR: 10/03/2024
Date Made Active in Reports: 12/20/2024
Number of Days to Update: 78
Source: Imperial County Air Pollution Control District
Telephone: 442-265-1800
Last EDR Contact: 08/21/2024
Next Scheduled EDR Contact: 09/11/2023
Data Release Frequency: Varies

DRYCLEAN SACRAMENTO: Sacramento Metropolitan Air Quality Management DistrictDrycleaner Facility Listing
A listing of drycleaner facility locations, for the Sacramento Metropolitan Air Quality Management District.

Date of Government Version: 09/03/2024
Date Data Arrived at EDR: 09/05/2024
Date Made Active in Reports: 11/13/2024
Number of Days to Update: 69
Source: Sacramento Metropolitan Air Quality Management District
Telephone: 916-874-3958
Last EDR Contact: 08/21/2024
Next Scheduled EDR Contact: 09/11/2023
Data Release Frequency: Varies

GOVERNMENT RECORDS SEARCHED / DATA CURRENCY TRACKING

DRYCLEAN MENDOCINO: Mendocino County Air Quality Management District Drycleaner Facility Listing
A listing of drycleaner facility locations, for the Mendocino County Air Quality Management District.

Date of Government Version: 08/26/2024
Date Data Arrived at EDR: 09/03/2024
Date Made Active in Reports: 11/13/2024
Number of Days to Update: 71
Source: Mendocino County Air Quality Management District
Telephone: 707-463-4354
Last EDR Contact: 08/21/2024
Next Scheduled EDR Contact: 09/11/2023
Data Release Frequency: Varies

DRYCLEAN SAN DIEGO: San Diego County Air Pollution Control District Drycleaner Facility Listing
A listing of drycleaner facility locations, for the San Diego County Air Pollution Control District.

Date of Government Version: 08/21/2024
Date Data Arrived at EDR: 08/28/2024
Date Made Active in Reports: 11/13/2024
Number of Days to Update: 77
Source: San Diego County Air Pollution Control District
Telephone: 858-586-2616
Last EDR Contact: 08/21/2024
Next Scheduled EDR Contact: 09/11/2023
Data Release Frequency: Varies

DRYCLEAN LAKE: Lake County Air Quality Management District Drycleaner Facility Listing
A listing of drycleaner facility locations, for the Lake County Air Quality Management District,

Date of Government Version: 02/15/2024
Date Data Arrived at EDR: 02/16/2024
Date Made Active in Reports: 05/02/2024
Number of Days to Update: 76
Source: Lake County Air Quality Management District
Telephone: 707-263-7000
Last EDR Contact: 08/21/2024
Next Scheduled EDR Contact: 09/11/2023
Data Release Frequency: Varies

DRYCLEAN YOLO-SOLANO: Yolo-Solano Air Quality Management District Drycleaner Facility Listing
A listing of drycleaner facility locations, for the Yolo-Solano Air Quality Management District.

Date of Government Version: 08/21/2024
Date Data Arrived at EDR: 08/26/2024
Date Made Active in Reports: 11/06/2024
Number of Days to Update: 72
Source: Yolo-Solano Air Quality Management District
Telephone: 530-757-3650
Last EDR Contact: 08/21/2024
Next Scheduled EDR Contact: 09/11/2023
Data Release Frequency: Varies

DRYCLEAN GRANT: Grant Recipients List
Assembly Bill 998 (AB 998) established the Non-Toxic Dry Cleaning Incentive Program to provide financial assistance to the dry cleaning industry to switch from systems using perchloroethylene (Perc), an identified toxic air contaminant and potential human carcinogen, to non-toxic and non-smog forming alternatives.

Date of Government Version: 12/31/2021
Date Data Arrived at EDR: 01/26/2024
Date Made Active in Reports: 04/16/2024
Number of Days to Update: 81
Source: California Air Resources Board
Telephone: 916-323-0006
Last EDR Contact: 01/23/2025
Next Scheduled EDR Contact: 05/05/2025
Data Release Frequency: Varies

DRYCLEAN N SONOMA: Norther Sonoma County County Air Pollution Control District Drycleaner Facility Listing
A listing of drycleaner facility locations, for the Northern Sonoma County Air Pollution Control District.,

Date of Government Version: 08/23/2024
Date Data Arrived at EDR: 08/26/2024
Date Made Active in Reports: 11/05/2024
Number of Days to Update: 71
Source: Santa Barbara County Air Pollution Control District
Telephone: 707-433-5911
Last EDR Contact: 08/21/2024
Next Scheduled EDR Contact: 09/11/2023
Data Release Frequency: Varies

DRYCLEAN AVAQMD: Antelope Valley Air Quality Management District Drycleaner Listing
A listing of dry cleaners in the Antelope Valley Air Quality Management District.

Date of Government Version: 05/29/2024
Date Data Arrived at EDR: 11/07/2024
Date Made Active in Reports: 11/22/2024
Number of Days to Update: 15
Source: Antelope Valley Air Quality Management District
Telephone: 661-723-8070
Last EDR Contact: 02/19/2025
Next Scheduled EDR Contact: 06/09/2025
Data Release Frequency: Varies

GOVERNMENT RECORDS SEARCHED / DATA CURRENCY TRACKING

DRYCLEAN SHASTA: Shasta County Air Quality Management District District Drycleaner Facility Listing
A listing of drycleaner facility locations, for the Shasta County Air Quality Management District.

Date of Government Version: 08/29/2024
Date Data Arrived at EDR: 09/05/2024
Date Made Active in Reports: 11/13/2024
Number of Days to Update: 69

Source: Shasta County Air Quality Management District
Telephone: 530-225-5674
Last EDR Contact: 08/21/2024
Next Scheduled EDR Contact: 09/11/2023
Data Release Frequency: Varies

DRYCLEANERS: Cleaner Facilities
A list of drycleaner related facilities that have EPA ID numbers. These are facilities with certain SIC codes: power laundries, family and commercial; garment pressing and cleaner's agents; linen supply; coin-operated laundries and cleaning; drycleaning plants, except rugs; carpet and upholster cleaning; industrial launderers; laundry and garment services.

Date of Government Version: 08/28/2024
Date Data Arrived at EDR: 09/05/2024
Date Made Active in Reports: 11/13/2024
Number of Days to Update: 69

Source: Department of Toxic Substance Control
Telephone: 916-327-4498
Last EDR Contact: 02/19/2025
Next Scheduled EDR Contact: 06/09/2025
Data Release Frequency: Annually

DRYCLEAN SOUTH COAST: South Coast Air Quality Management District Drycleaner Listing
A listing of dry cleaners in the South Coast Air Quality Management District

Date of Government Version: 11/14/2024
Date Data Arrived at EDR: 11/15/2024
Date Made Active in Reports: 02/05/2025
Number of Days to Update: 82

Source: South Coast Air Quality Management District
Telephone: 909-396-3211
Last EDR Contact: 02/12/2025
Next Scheduled EDR Contact: 06/02/2025
Data Release Frequency: Varies

DRYCLEAN FEATHER RVR: Feather River Air Quality Management District Drycleaner Facility Listing
A listing of drycleaner facility locations, for the Feather River Air Quality Management District.

Date of Government Version: 03/08/2023
Date Data Arrived at EDR: 03/09/2023
Date Made Active in Reports: 06/05/2023
Number of Days to Update: 88

Source: Feather River Air Quality Management District
Telephone: 530-634-7659
Last EDR Contact: 08/21/2024
Next Scheduled EDR Contact: 09/11/2023
Data Release Frequency: Varies

DRYCLEAN SANTA BARB: Santa Barbara County Air Pollution Control District Drycleaner Facility Listing
A listing of drycleaner facility locations, for the Santa Barbara County Air Pollution Control District.

Date of Government Version: 02/19/2019
Date Data Arrived at EDR: 04/17/2019
Date Made Active in Reports: 05/01/2023
Number of Days to Update: 1475

Source: Santa Barbara County Air Pollution Control District
Telephone: 805-961-8867
Last EDR Contact: 08/21/2024
Next Scheduled EDR Contact: 09/11/2023
Data Release Frequency: Varies

DRYCLEAN TEHAMA: Tehama County Air Pollution Control District Drycleaner Facility Listing
A listing of drycleaner facility locations, for the Tehama County Air Pollution Control District.

Date of Government Version: 04/24/2019
Date Data Arrived at EDR: 04/24/2019
Date Made Active in Reports: 05/01/2023
Number of Days to Update: 1468

Source: Tehama County Air Pollution Control District
Telephone: 530-527-3717
Last EDR Contact: 08/21/2024
Next Scheduled EDR Contact: 09/11/2023
Data Release Frequency: Varies

DRYCLEAN BUTTE: Butte County Air Quality Management DistrictDrycleaner Facility Listing
Butte County Air Quality Management DistrictDrycleaner Facility Listing.

GOVERNMENT RECORDS SEARCHED / DATA CURRENCY TRACKING

Date of Government Version: 09/10/2024
Date Data Arrived at EDR: 09/11/2024
Date Made Active in Reports: 11/25/2024
Number of Days to Update: 75
Source: Butte County Air Quality Management District
Telephone: 530-332-9400
Last EDR Contact: 08/21/2024
Next Scheduled EDR Contact: 09/11/2023
Data Release Frequency: Varies

DRYCLEAN GLENN: Glenn County Air Pollution Control District Drycleaner Facility Listing
A listing of drycleaner facility locations, for the Glenn County Air Pollution Control District.

Date of Government Version: 08/26/2024
Date Data Arrived at EDR: 08/28/2024
Date Made Active in Reports: 11/13/2024
Number of Days to Update: 77
Source: Glenn County Air Pollution Control District
Telephone: 530-934-6500
Last EDR Contact: 08/21/2024
Next Scheduled EDR Contact: 09/11/2023
Data Release Frequency: Varies

DRYCLEAN SAN JOAQUIN: San Joaquin Valley Air Pollution Control District District Drycleaner Facility Listing
A listing of drycleaner facility locations, for the San Joaquin Valley Air Pollution Control District.

Date of Government Version: 08/22/2024
Date Data Arrived at EDR: 08/22/2024
Date Made Active in Reports: 11/05/2024
Number of Days to Update: 75
Source: San Joaquin Valley Air Pollution Control District
Telephone: 559-230-6001
Last EDR Contact: 08/21/2024
Next Scheduled EDR Contact: 09/11/2023
Data Release Frequency: Varies

DRYCLEAN EAST KERN: Eastern Kern Air Pollution Control District District Drycleaner Facility Listing
A listing of drycleaner facility locations, for the Eastern Kern Air Pollution Control District.

Date of Government Version: 08/21/2024
Date Data Arrived at EDR: 08/22/2024
Date Made Active in Reports: 11/05/2024
Number of Days to Update: 75
Source: Eastern Kern Air Pollution Control District
Telephone: 661-862-9684
Last EDR Contact: 08/21/2024
Next Scheduled EDR Contact: 09/11/2023
Data Release Frequency: Varies

DRYCLEAN VENTURA: Drycleaner Facility Listing
A listing of drycleaner facility locations, for the Ventura County Air Pollution Control District.

Date of Government Version: 08/26/2024
Date Data Arrived at EDR: 08/28/2024
Date Made Active in Reports: 11/14/2024
Number of Days to Update: 78
Source: Ventura County Air Pollution Control District
Telephone: 805-645-1421
Last EDR Contact: 08/21/2024
Next Scheduled EDR Contact: 09/11/2023
Data Release Frequency: Varies

DRYCLEAN AMADOR: Amador Air District Drycleaner Facility Listing
A listing of drycleaner facility locations, for the Amador Air Quality Management District

Date of Government Version: 04/26/2023
Date Data Arrived at EDR: 04/27/2023
Date Made Active in Reports: 07/13/2023
Number of Days to Update: 77
Source: Amador Air Quality Management District
Telephone: 209-257-0112
Last EDR Contact: 08/21/2024
Next Scheduled EDR Contact: 09/11/2023
Data Release Frequency: Varies

DRYCLEAN MONTERY BAY: Monterey Bay Air Quality Management District Drycleaner Facility Listing
A listing of drycleaner facility locations, for the Monterey Bay Air Quality Management District.

Date of Government Version: 09/09/2024
Date Data Arrived at EDR: 09/11/2024
Date Made Active in Reports: 11/26/2024
Number of Days to Update: 76
Source: Monterey Bay Air Quality Management District
Telephone: 831-647-9411
Last EDR Contact: 08/21/2024
Next Scheduled EDR Contact: 09/11/2023
Data Release Frequency: Varies

GOVERNMENT RECORDS SEARCHED / DATA CURRENCY TRACKING

DRYCLEAN MOJAVE: Mojave Desert Air Quality Management District Drycleaner Facility Listing
A listing of drycleaner facility locations, for the Mojave Desert Air Quality Management District.

Date of Government Version: 08/21/2024
Date Data Arrived at EDR: 08/22/2024
Date Made Active in Reports: 11/05/2024
Number of Days to Update: 75

Source: Mojave Desert Air Quality Management District
Telephone: 760-245-1661
Last EDR Contact: 08/21/2024
Next Scheduled EDR Contact: 09/11/2023
Data Release Frequency: Varies

DRYCLEAN N SIERRA: Northern Sierra Air Quality Management District Drycleaner Facility Listing
A listing of drycleaner facility locations, for the Northern Sierra Air Quality Management District,

Date of Government Version: 08/22/2024
Date Data Arrived at EDR: 08/22/2024
Date Made Active in Reports: 11/05/2024
Number of Days to Update: 75

Source: Northern Sierra Air Quality Management District
Telephone: 530-274-9350
Last EDR Contact: 08/21/2024
Next Scheduled EDR Contact: 09/11/2023
Data Release Frequency: Varies

EMI: Emissions Inventory Data
Toxics and criteria pollutant emissions data collected by the ARB and local air pollution agencies.

Date of Government Version: 12/31/2022
Date Data Arrived at EDR: 06/11/2024
Date Made Active in Reports: 09/03/2024
Number of Days to Update: 84

Source: California Air Resources Board
Telephone: 916-322-2990
Last EDR Contact: 12/12/2024
Next Scheduled EDR Contact: 03/24/2025
Data Release Frequency: Varies

ENF: Enforcement Action Listing
A listing of Water Board Enforcement Actions. Formal is everything except Oral/Verbal Communication, Notice of Violation, Expedited Payment Letter, and Staff Enforcement Letter.

Date of Government Version: 10/15/2024
Date Data Arrived at EDR: 10/16/2024
Date Made Active in Reports: 12/31/2024
Number of Days to Update: 76

Source: State Water Resoruces Control Board
Telephone: 916-445-9379
Last EDR Contact: 01/14/2025
Next Scheduled EDR Contact: 04/28/2025
Data Release Frequency: Varies

FIN ASSURANCE 1: Financial Assurance Information Listing
Financial Assurance information

Date of Government Version: 10/09/2024
Date Data Arrived at EDR: 10/10/2024
Date Made Active in Reports: 12/30/2024
Number of Days to Update: 81

Source: Department of Toxic Substances Control
Telephone: 916-255-3628
Last EDR Contact: 01/09/2025
Next Scheduled EDR Contact: 04/28/2025
Data Release Frequency: Varies

FIN ASSURANCE 2: Financial Assurance Information Listing
A listing of financial assurance information for solid waste facilities. Financial assurance is intended to ensure that resources are available to pay for the cost of closure, post-closure care, and corrective measures if the owner or operator of a regulated facility is unable or unwilling to pay.

Date of Government Version: 11/06/2024
Date Data Arrived at EDR: 11/08/2024
Date Made Active in Reports: 01/31/2025
Number of Days to Update: 84

Source: California Integrated Waste Management Board
Telephone: 916-341-6066
Last EDR Contact: 01/30/2025
Next Scheduled EDR Contact: 05/19/2025
Data Release Frequency: Varies

ICE: Inspection, Compliance and Enforcement
Contains data pertaining to the Permitted Facilities with Inspections / Enforcements sites tracked in Envirostor.

GOVERNMENT RECORDS SEARCHED / DATA CURRENCY TRACKING

Date of Government Version: 11/08/2024
Date Data Arrived at EDR: 11/08/2024
Date Made Active in Reports: 02/03/2025
Number of Days to Update: 87

Source: Department of Toxic Subsances Control
Telephone: 877-786-9427
Last EDR Contact: 02/11/2025
Next Scheduled EDR Contact: 05/26/2025
Data Release Frequency: Quarterly

HIST CORTESE: Hazardous Waste & Substance Site List

The sites for the list are designated by the State Water Resource Control Board [LUST], the Integrated Waste Board [SWF/LS], and the Department of Toxic Substances Control [CALSITES]. This listing is no longer updated by the state agency.

Date of Government Version: 04/01/2001
Date Data Arrived at EDR: 01/22/2009
Date Made Active in Reports: 04/08/2009
Number of Days to Update: 76

Source: Department of Toxic Substances Control
Telephone: 916-323-3400
Last EDR Contact: 01/22/2009
Next Scheduled EDR Contact: N/A
Data Release Frequency: No Update Planned

HWP: EnviroStor Permitted Facilities Listing

Detailed information on permitted hazardous waste facilities and corrective action ("cleanups") tracked in EnviroStor.

Date of Government Version: 11/08/2024
Date Data Arrived at EDR: 11/08/2024
Date Made Active in Reports: 02/03/2025
Number of Days to Update: 87

Source: Department of Toxic Substances Control
Telephone: 916-323-3400
Last EDR Contact: 02/11/2025
Next Scheduled EDR Contact: 05/26/2025
Data Release Frequency: Quarterly

HWT: Registered Hazardous Waste Transporter Database

A listing of hazardous waste transporters. In California, unless specifically exempted, it is unlawful for any person to transport hazardous wastes unless the person holds a valid registration issued by DTSC. A hazardous waste transporter registration is valid for one year and is assigned a unique registration number.

Date of Government Version: 09/30/2024
Date Data Arrived at EDR: 10/01/2024
Date Made Active in Reports: 12/13/2024
Number of Days to Update: 73

Source: Department of Toxic Substances Control
Telephone: 916-440-7145
Last EDR Contact: 12/27/2024
Next Scheduled EDR Contact: 04/14/2025
Data Release Frequency: Quarterly

HWTS: Hazardous Waste Tracking System

DTSC maintains the Hazardous Waste Tracking System that stores ID number information since the early 1980s and manifest data since 1993. The system collects both manifest copies from the generator and destination facility.

Date of Government Version: 07/19/2024
Date Data Arrived at EDR: 07/30/2024
Date Made Active in Reports: 08/28/2024
Number of Days to Update: 29

Source: Department of Toxic Substances Control
Telephone: 916-324-2444
Last EDR Contact: 01/02/2025
Next Scheduled EDR Contact: 04/14/2025
Data Release Frequency: Varies

HAZNET: Facility and Manifest Data

Facility and Manifest Data. The data is extracted from the copies of hazardous waste manifests received each year by the DTSC. The annual volume of manifests is typically 700,000 - 1,000,000 annually, representing approximately 350,000 - 500,000 shipments. Data are from the manifests submitted without correction, and therefore many contain some invalid values for data elements such as generator ID, TSD ID, waste category, and disposal method. This database begins with calendar year 1993.

Date of Government Version: 12/31/2023
Date Data Arrived at EDR: 07/02/2024
Date Made Active in Reports: 09/25/2024
Number of Days to Update: 85

Source: California Environmental Protection Agency
Telephone: 916-255-1136
Last EDR Contact: 01/03/2025
Next Scheduled EDR Contact: 04/14/2025
Data Release Frequency: Annually

GOVERNMENT RECORDS SEARCHED / DATA CURRENCY TRACKING

MINES: Mines Site Location Listing
A listing of mine site locations from the Office of Mine Reclamation.

Date of Government Version: 12/02/2024
Date Data Arrived at EDR: 12/03/2024
Date Made Active in Reports: 02/24/2025
Number of Days to Update: 83
Source: Department of Conservation
Telephone: 916-322-1080
Last EDR Contact: 03/04/2025
Next Scheduled EDR Contact: 06/16/2025
Data Release Frequency: Quarterly

MWMP: Medical Waste Management Program Listing
The Medical Waste Management Program (MWMP) ensures the proper handling and disposal of medical waste by permitting and inspecting medical waste Offsite Treatment Facilities (PDF) and Transfer Stations (PDF) throughout the state. MWMP also oversees all Medical Waste Transporters.

Date of Government Version: 10/07/2024
Date Data Arrived at EDR: 11/20/2024
Date Made Active in Reports: 02/13/2025
Number of Days to Update: 85
Source: Department of Public Health
Telephone: 916-558-1784
Last EDR Contact: 02/25/2025
Next Scheduled EDR Contact: 06/09/2025
Data Release Frequency: Varies

NPDES: NPDES Permits Listing
A listing of NPDES permits, including stormwater.

Date of Government Version: 11/04/2024
Date Data Arrived at EDR: 11/05/2024
Date Made Active in Reports: 01/31/2025
Number of Days to Update: 87
Source: State Water Resources Control Board
Telephone: 916-445-9379
Last EDR Contact: 02/04/2025
Next Scheduled EDR Contact: 05/19/2025
Data Release Frequency: Quarterly

PEST LIC: Pesticide Regulation Licenses Listing
A listing of licenses and certificates issued by the Department of Pesticide Regulation. The DPR issues licenses and/or certificates to: Persons and businesses that apply or sell pesticides; Pest control dealers and brokers; Persons who advise on agricultural pesticide applications.

Date of Government Version: 11/20/2024
Date Data Arrived at EDR: 11/20/2024
Date Made Active in Reports: 02/13/2025
Number of Days to Update: 85
Source: Department of Pesticide Regulation
Telephone: 916-445-4038
Last EDR Contact: 02/25/2025
Next Scheduled EDR Contact: 06/09/2025
Data Release Frequency: Quarterly

PROC: Certified Processors Database
A listing of certified processors.

Date of Government Version: 12/02/2024
Date Data Arrived at EDR: 12/03/2024
Date Made Active in Reports: 02/24/2025
Number of Days to Update: 83
Source: Department of Conservation
Telephone: 916-323-3836
Last EDR Contact: 03/04/2025
Next Scheduled EDR Contact: 06/16/2025
Data Release Frequency: Quarterly

NOTIFY 65: Proposition 65 Records
Listings of all Proposition 65 incidents reported to counties by the State Water Resources Control Board and the Regional Water Quality Control Board. This database is no longer updated by the reporting agency.

Date of Government Version: 09/05/2024
Date Data Arrived at EDR: 09/06/2024
Date Made Active in Reports: 11/13/2024
Number of Days to Update: 68
Source: State Water Resources Control Board
Telephone: 916-445-3846
Last EDR Contact: 03/05/2025
Next Scheduled EDR Contact: 06/23/2025
Data Release Frequency: No Update Planned

GOVERNMENT RECORDS SEARCHED / DATA CURRENCY TRACKING

SAN JOSE HAZMAT: Hazardous Material Facilities
Hazardous material facilities, including underground storage tank sites.

Date of Government Version: 11/03/2020
Date Data Arrived at EDR: 11/05/2020
Date Made Active in Reports: 01/26/2021
Number of Days to Update: 82
Source: City of San Jose Fire Department
Telephone: 408-535-7694
Last EDR Contact: 01/22/2025
Next Scheduled EDR Contact: 05/12/2025
Data Release Frequency: Annually

UIC: UIC Listing
A listing of wells identified as underground injection wells, in the California Oil and Gas Wells database.

Date of Government Version: 12/02/2024
Date Data Arrived at EDR: 12/03/2024
Date Made Active in Reports: 02/25/2025
Number of Days to Update: 84
Source: Deaprtment of Conservation
Telephone: 916-445-2408
Last EDR Contact: 03/04/2025
Next Scheduled EDR Contact: 06/16/2025
Data Release Frequency: Varies

UIC GEO: Underground Injection Control Sites (GEOTRACKER)
Underground control injection sites

Date of Government Version: 02/24/2025
Date Data Arrived at EDR: 02/24/2025
Date Made Active in Reports: 02/26/2025
Number of Days to Update: 2
Source: State Water Resource Control Board
Telephone: 866-480-1028
Last EDR Contact: 02/24/2025
Next Scheduled EDR Contact: 06/16/2025
Data Release Frequency: Varies

WASTEWATER PITS: Oil Wastewater Pits Listing
Water officials discovered that oil producers have been dumping chemical-laden wastewater into hundreds of unlined pits that are operating without proper permits. Inspections completed by the Central Valley Regional Water Quality Control Board revealed the existence of previously unidentified waste sites. The water boards review found that more than one-third of the region's active disposal pits are operating without permission.

Date of Government Version: 02/11/2021
Date Data Arrived at EDR: 07/01/2021
Date Made Active in Reports: 09/29/2021
Number of Days to Update: 90
Source: RWQCB, Central Valley Region
Telephone: 559-445-5577
Last EDR Contact: 01/02/2025
Next Scheduled EDR Contact: 04/14/2025
Data Release Frequency: Varies

WDS: Waste Discharge System
Sites which have been issued waste discharge requirements.

Date of Government Version: 06/19/2007
Date Data Arrived at EDR: 06/20/2007
Date Made Active in Reports: 06/29/2007
Number of Days to Update: 9
Source: State Water Resources Control Board
Telephone: 916-341-5227
Last EDR Contact: 02/05/2025
Next Scheduled EDR Contact: 05/26/2025
Data Release Frequency: No Update Planned

WIP: Well Investigation Program Case List
Well Investigation Program case in the San Gabriel and San Fernando Valley area.

Date of Government Version: 07/03/2009
Date Data Arrived at EDR: 07/21/2009
Date Made Active in Reports: 08/03/2009
Number of Days to Update: 13
Source: Los Angeles Water Quality Control Board
Telephone: 213-576-6726
Last EDR Contact: 12/10/2024
Next Scheduled EDR Contact: 03/31/2025
Data Release Frequency: No Update Planned

MILITARY PRIV SITES: Military Privatized Sites (GEOTRACKER)
Military privatized sites

GOVERNMENT RECORDS SEARCHED / DATA CURRENCY TRACKING

Date of Government Version: 02/24/2025
Date Data Arrived at EDR: 02/24/2025
Date Made Active in Reports: 02/26/2025
Number of Days to Update: 2

Source: State Water Resources Control Board
Telephone: 866-480-1028
Last EDR Contact: 02/24/2025
Next Scheduled EDR Contact: 06/16/2025
Data Release Frequency: Varies

PROJECT: Project Sites (GEOTRACKER)
Projects sites

Date of Government Version: 02/24/2025
Date Data Arrived at EDR: 02/24/2025
Date Made Active in Reports: 02/26/2025
Number of Days to Update: 2

Source: State Water Resources Control Board
Telephone: 866-480-1028
Last EDR Contact: 02/24/2025
Next Scheduled EDR Contact: 06/16/2025
Data Release Frequency: Varies

WDR: Waste Discharge Requirements Listing
In general, the Waste Discharge Requirements (WDRs) Program (sometimes also referred to as the "Non Chapter 15 (Non 15) Program") regulates point discharges that are exempt pursuant to Subsection 20090 of Title 27 and not subject to the Federal Water Pollution Control Act. Exemptions from Title 27 may be granted for nine categories of discharges (e.g., sewage, wastewater, etc.) that meet, and continue to meet, the preconditions listed for each specific exemption. The scope of the WDRs Program also includes the discharge of wastes classified as inert, pursuant to section 20230 of Title 27.

Date of Government Version: 12/02/2024
Date Data Arrived at EDR: 12/03/2024
Date Made Active in Reports: 02/25/2025
Number of Days to Update: 84

Source: State Water Resources Control Board
Telephone: 916-341-5810
Last EDR Contact: 03/04/2025
Next Scheduled EDR Contact: 06/16/2025
Data Release Frequency: Quarterly

CIWQS: California Integrated Water Quality System
The California Integrated Water Quality System (CIWQS) is a computer system used by the State and Regional Water Quality Control Boards to track information about places of environmental interest, manage permits and other orders, track inspections, and manage violations and enforcement activities.

Date of Government Version: 11/20/2024
Date Data Arrived at EDR: 11/20/2024
Date Made Active in Reports: 02/12/2025
Number of Days to Update: 84

Source: State Water Resources Control Board
Telephone: 866-794-4977
Last EDR Contact: 02/25/2025
Next Scheduled EDR Contact: 06/09/2025
Data Release Frequency: Varies

CERS: CalEPA Regulated Site Portal Data
The CalEPA Regulated Site Portal database combines data about environmentally regulated sites and facilities in California into a single database. It combines data from a variety of state and federal databases, and provides an overview of regulated activities across the spectrum of environmental programs for any given location in California. These activities include hazardous materials and waste, state and federal cleanups, impacted ground and surface waters, and toxic materials

Date of Government Version: 10/15/2024
Date Data Arrived at EDR: 10/16/2024
Date Made Active in Reports: 12/31/2024
Number of Days to Update: 76

Source: California Environmental Protection Agency
Telephone: 916-323-2514
Last EDR Contact: 01/14/2025
Next Scheduled EDR Contact: 04/28/2025
Data Release Frequency: Varies

NON-CASE INFO: Non-Case Information Sites (GEOTRACKER)
Non-Case Information sites

Date of Government Version: 02/24/2025
Date Data Arrived at EDR: 02/24/2025
Date Made Active in Reports: 02/26/2025
Number of Days to Update: 2

Source: State Water Resources Control Board
Telephone: 866-480-1028
Last EDR Contact: 02/24/2025
Next Scheduled EDR Contact: 06/16/2025
Data Release Frequency: Varies

GOVERNMENT RECORDS SEARCHED / DATA CURRENCY TRACKING

OTHER OIL GAS: Other Oil & Gas Projects Sites (GEOTRACKER)
Other Oil & Gas Projects sites

Date of Government Version: 02/24/2025
Date Data Arrived at EDR: 02/24/2025
Date Made Active in Reports: 02/26/2025
Number of Days to Update: 2

Source: State Water Resources Control Board
Telephone: 866-480-1028
Last EDR Contact: 02/24/2025
Next Scheduled EDR Contact: 06/16/2025
Data Release Frequency: Varies

PROD WATER PONDS: Produced Water Ponds Sites (GEOTRACKER)
Produced water ponds sites

Date of Government Version: 02/24/2025
Date Data Arrived at EDR: 02/24/2025
Date Made Active in Reports: 02/26/2025
Number of Days to Update: 2

Source: State Water Resources Control Board
Telephone: 866-480-1028
Last EDR Contact: 02/24/2025
Next Scheduled EDR Contact: 06/16/2025
Data Release Frequency: Varies

SAMPLING POINT: Sampling Point ? Public Sites (GEOTRACKER)
Sampling point - public sites

Date of Government Version: 02/24/2025
Date Data Arrived at EDR: 02/24/2025
Date Made Active in Reports: 02/26/2025
Number of Days to Update: 2

Source: State Water Resources Control Board
Telephone: 866-480-1028
Last EDR Contact: 02/24/2025
Next Scheduled EDR Contact: 06/16/2025
Data Release Frequency: Varies

WELL STIM PROJ: Well Stimulation Project (GEOTRACKER)
Includes areas of groundwater monitoring plans, a depiction of the monitoring network, and the facilities, boundaries, and subsurface characteristics of the oilfield and the features (oil and gas wells, produced water ponds, UIC wells, water supply wells, etc?) being monitored

Date of Government Version: 02/24/2025
Date Data Arrived at EDR: 02/24/2025
Date Made Active in Reports: 02/26/2025
Number of Days to Update: 2

Source: State Water Resources Control Board
Telephone: 866-480-1028
Last EDR Contact: 02/24/2025
Next Scheduled EDR Contact: 06/16/2025
Data Release Frequency: Varies

EDR HIGH RISK HISTORICAL RECORDS

EDR Exclusive Records

EDR MGP: EDR Proprietary Manufactured Gas Plants
The EDR Proprietary Manufactured Gas Plant Database includes records of coal gas plants (manufactured gas plants) compiled by EDR's researchers. Manufactured gas sites were used in the United States from the 1800's to 1950's to produce a gas that could be distributed and used as fuel. These plants used whale oil, rosin, coal, or a mixture of coal, oil, and water that also produced a significant amount of waste. Many of the byproducts of the gas production, such as coal tar (oily waste containing volatile and non-volatile chemicals), sludges, oils and other compounds are potentially hazardous to human health and the environment. The byproduct from this process was frequently disposed of directly at the plant site and can remain or spread slowly, serving as a continuous source of soil and groundwater contamination.

Date of Government Version: N/A
Date Data Arrived at EDR: N/A
Date Made Active in Reports: N/A
Number of Days to Update: N/A

Source: EDR, Inc.
Telephone: N/A
Last EDR Contact: N/A
Next Scheduled EDR Contact: N/A
Data Release Frequency: No Update Planned

EDR Hist Auto: EDR Exclusive Historical Auto Stations
EDR has searched selected national collections of business directories and has collected listings of potential gas station/filling station/service station sites that were available to EDR researchers. EDR's review was limited to those categories of sources that might, in EDR's opinion, include gas station/filling station/service station establishments. The categories reviewed included, but were not limited to gas, gas station, gasoline station, filling station, auto, automobile repair, auto service station, service station, etc. This database falls within a category of information EDR classifies as "High Risk Historical Records", or HRHR. EDR's HRHR effort presents unique and sometimes proprietary data about past sites and operations that typically create environmental concerns, but may not show up in current government records searches.

GOVERNMENT RECORDS SEARCHED / DATA CURRENCY TRACKING

Date of Government Version: N/A
Date Data Arrived at EDR: N/A
Date Made Active in Reports: N/A
Number of Days to Update: N/A

Source: EDR, Inc.
Telephone: N/A
Last EDR Contact: N/A
Next Scheduled EDR Contact: N/A
Data Release Frequency: Varies

EDR Hist Cleaner: EDR Exclusive Historical Cleaners

EDR has searched selected national collections of business directories and has collected listings of potential dry cleaner sites that were available to EDR researchers. EDR's review was limited to those categories of sources that might, in EDR's opinion, include dry cleaning establishments. The categories reviewed included, but were not limited to dry cleaners, cleaners, laundry, laundromat, cleaning/laundry, wash & dry etc. This database falls within a category of information EDR classifies as "High Risk Historical Records", or HRHR. EDR's HRHR effort presents unique and sometimes proprietary data about past sites and operations that typically create environmental concerns, but may not show up in current government records searches.

Date of Government Version: N/A
Date Data Arrived at EDR: N/A
Date Made Active in Reports: N/A
Number of Days to Update: N/A

Source: EDR, Inc.
Telephone: N/A
Last EDR Contact: N/A
Next Scheduled EDR Contact: N/A
Data Release Frequency: Varies

EDR RECOVERED GOVERNMENT ARCHIVES

Exclusive Recovered Govt. Archives

RGA LF: Recovered Government Archive Solid Waste Facilities List

The EDR Recovered Government Archive Landfill database provides a list of landfills derived from historical databases and includes many records that no longer appear in current government lists. Compiled from Records formerly available from the Department of Resources Recycling and Recovery in California.

Date of Government Version: N/A
Date Data Arrived at EDR: 07/01/2013
Date Made Active in Reports: 01/13/2014
Number of Days to Update: 196

Source: Department of Resources Recycling and Recovery
Telephone: N/A
Last EDR Contact: 06/01/2012
Next Scheduled EDR Contact: N/A
Data Release Frequency: Varies

RGA LUST: Recovered Government Archive Leaking Underground Storage Tank

The EDR Recovered Government Archive Leaking Underground Storage Tank database provides a list of LUST incidents derived from historical databases and includes many records that no longer appear in current government lists. Compiled from Records formerly available from the State Water Resources Control Board in California.

Date of Government Version: N/A
Date Data Arrived at EDR: 07/01/2013
Date Made Active in Reports: 12/30/2013
Number of Days to Update: 182

Source: State Water Resources Control Board
Telephone: N/A
Last EDR Contact: 06/01/2012
Next Scheduled EDR Contact: N/A
Data Release Frequency: Varies

COUNTY RECORDS

ALAMEDA COUNTY:

CS ALAMEDA: Contaminated Sites

A listing of contaminated sites overseen by the Toxic Release Program (oil and groundwater contamination from chemical releases and spills) and the Leaking Underground Storage Tank Program (soil and ground water contamination from leaking petroleum USTs).

Date of Government Version: 01/09/2019
Date Data Arrived at EDR: 01/11/2019
Date Made Active in Reports: 03/05/2019
Number of Days to Update: 53

Source: Alameda County Environmental Health Services
Telephone: 510-567-6700
Last EDR Contact: 12/23/2024
Next Scheduled EDR Contact: 04/14/2025
Data Release Frequency: Semi-Annually

GOVERNMENT RECORDS SEARCHED / DATA CURRENCY TRACKING

UST ALAMEDA: Underground Tanks
Underground storage tank sites located in Alameda county.

Date of Government Version: 12/26/2023
Date Data Arrived at EDR: 12/26/2023
Date Made Active in Reports: 03/19/2024
Number of Days to Update: 84

Source: Alameda County Environmental Health Services
Telephone: 510-567-6700
Last EDR Contact: 12/23/2024
Next Scheduled EDR Contact: 04/14/2025
Data Release Frequency: Semi-Annually

AMADOR COUNTY:

CUPA AMADOR: CUPA Facility List
Cupa Facility List

Date of Government Version: 04/27/2023
Date Data Arrived at EDR: 04/27/2023
Date Made Active in Reports: 07/13/2023
Number of Days to Update: 77

Source: Amador County Environmental Health
Telephone: 209-223-6439
Last EDR Contact: 01/22/2025
Next Scheduled EDR Contact: 05/12/2025
Data Release Frequency: Varies

BUTTE COUNTY:

CUPA BUTTE: CUPA Facility Listing
Cupa facility list.

Date of Government Version: 04/21/2017
Date Data Arrived at EDR: 04/25/2017
Date Made Active in Reports: 08/09/2017
Number of Days to Update: 106

Source: Public Health Department
Telephone: 530-538-7149
Last EDR Contact: 12/23/2024
Next Scheduled EDR Contact: 04/14/2025
Data Release Frequency: No Update Planned

CALVERAS COUNTY:

CUPA CALVERAS: CUPA Facility Listing
Cupa Facility Listing

Date of Government Version: 12/16/2024
Date Data Arrived at EDR: 12/18/2024
Date Made Active in Reports: 03/05/2025
Number of Days to Update: 77

Source: Calveras County Environmental Health
Telephone: 209-754-6399
Last EDR Contact: 12/10/2024
Next Scheduled EDR Contact: 03/31/2025
Data Release Frequency: Quarterly

COLUSA COUNTY:

CUPA COLUSA: CUPA Facility List
Cupa facility list.

Date of Government Version: 04/06/2020
Date Data Arrived at EDR: 04/23/2020
Date Made Active in Reports: 07/10/2020
Number of Days to Update: 78

Source: Health & Human Services
Telephone: 530-458-0396
Last EDR Contact: 01/22/2025
Next Scheduled EDR Contact: 05/12/2025
Data Release Frequency: Semi-Annually

CONTRA COSTA COUNTY:

GOVERNMENT RECORDS SEARCHED / DATA CURRENCY TRACKING

SL CONTRA COSTA: Site List
List includes sites from the underground tank, hazardous waste generator and business plan/2185 programs.

Date of Government Version: 10/21/2024
Date Data Arrived at EDR: 10/23/2024
Date Made Active in Reports: 01/13/2025
Number of Days to Update: 82

Source: Contra Costa Health Services Department
Telephone: 925-646-2286
Last EDR Contact: 01/15/2025
Next Scheduled EDR Contact: 05/05/2025
Data Release Frequency: Semi-Annually

DEL NORTE COUNTY:

CUPA DEL NORTE: CUPA Facility List
Cupa Facility list

Date of Government Version: 02/05/2024
Date Data Arrived at EDR: 02/08/2024
Date Made Active in Reports: 04/26/2024
Number of Days to Update: 78

Source: Del Norte County Environmental Health Division
Telephone: 707-465-0426
Last EDR Contact: 01/15/2025
Next Scheduled EDR Contact: 05/05/2025
Data Release Frequency: Varies

EL DORADO COUNTY:

CUPA EL DORADO: CUPA Facility List
CUPA facility list.

Date of Government Version: 08/08/2022
Date Data Arrived at EDR: 08/09/2022
Date Made Active in Reports: 09/01/2022
Number of Days to Update: 23

Source: El Dorado County Environmental Management Department
Telephone: 530-621-6623
Last EDR Contact: 01/15/2025
Next Scheduled EDR Contact: 05/05/2025
Data Release Frequency: Varies

FRESNO COUNTY:

CUPA FRESNO: CUPA Resources List
Certified Unified Program Agency. CUPA's are responsible for implementing a unified hazardous materials and hazardous waste management regulatory program. The agency provides oversight of businesses that deal with hazardous materials, operate underground storage tanks or aboveground storage tanks.

Date of Government Version: 06/28/2021
Date Data Arrived at EDR: 12/21/2021
Date Made Active in Reports: 03/03/2022
Number of Days to Update: 72

Source: Dept. of Community Health
Telephone: 559-445-3271
Last EDR Contact: 12/19/2024
Next Scheduled EDR Contact: 04/07/2025
Data Release Frequency: Semi-Annually

GLENN COUNTY:

CUPA GLENN: CUPA Facility List
Cupa facility list

Date of Government Version: 01/22/2018
Date Data Arrived at EDR: 01/24/2018
Date Made Active in Reports: 03/14/2018
Number of Days to Update: 49

Source: Glenn County Air Pollution Control District
Telephone: 830-934-6500
Last EDR Contact: 01/08/2025
Next Scheduled EDR Contact: 04/28/2025
Data Release Frequency: No Update Planned

HUMBOLDT COUNTY:

GOVERNMENT RECORDS SEARCHED / DATA CURRENCY TRACKING

CUPA HUMBOLDT: CUPA Facility List
CUPA facility list.

Date of Government Version: 08/12/2021
Date Data Arrived at EDR: 08/12/2021
Date Made Active in Reports: 11/08/2021
Number of Days to Update: 88

Source: Humboldt County Environmental Health
Telephone: N/A
Last EDR Contact: 02/05/2025
Next Scheduled EDR Contact: 05/26/2025
Data Release Frequency: Semi-Annually

IMPERIAL COUNTY:

CUPA IMPERIAL: CUPA Facility List
Cupa facility list.

Date of Government Version: 10/09/2024
Date Data Arrived at EDR: 10/11/2024
Date Made Active in Reports: 12/30/2024
Number of Days to Update: 80

Source: San Diego Border Field Office
Telephone: 760-339-2777
Last EDR Contact: 01/09/2025
Next Scheduled EDR Contact: 04/28/2025
Data Release Frequency: Varies

INYO COUNTY:

CUPA INYO: CUPA Facility List
Cupa facility list.

Date of Government Version: 04/02/2018
Date Data Arrived at EDR: 04/03/2018
Date Made Active in Reports: 06/14/2018
Number of Days to Update: 72

Source: Inyo County Environmental Health Services
Telephone: 760-878-0238
Last EDR Contact: 02/05/2025
Next Scheduled EDR Contact: 05/26/2025
Data Release Frequency: Varies

KERN COUNTY:

CUPA KERN: CUPA Facility List
A listing of sites included in the Kern County Hazardous Material Business Plan.

Date of Government Version: 01/27/2025
Date Data Arrived at EDR: 01/29/2025
Date Made Active in Reports: 01/31/2025
Number of Days to Update: 2

Source: Kern County Public Health
Telephone: 661-321-3000
Last EDR Contact: 01/22/2025
Next Scheduled EDR Contact: 05/12/2025
Data Release Frequency: Varies

UST KERN: Underground Storage Tank Sites & Tank Listing
Kern County Sites and Tanks Listing.

Date of Government Version: 01/27/2025
Date Data Arrived at EDR: 01/29/2025
Date Made Active in Reports: 01/31/2025
Number of Days to Update: 2

Source: Kern County Environment Health Services Department
Telephone: 661-862-8700
Last EDR Contact: 01/22/2025
Next Scheduled EDR Contact: 05/12/2025
Data Release Frequency: Quarterly

KINGS COUNTY:

CUPA KINGS: CUPA Facility List
A listing of sites included in the county's Certified Unified Program Agency database. California's Secretary for Environmental Protection established the unified hazardous materials and hazardous waste regulatory program as required by chapter 6.11 of the California Health and Safety Code. The Unified Program consolidates the administration, permits, inspections, and enforcement activities.

GOVERNMENT RECORDS SEARCHED / DATA CURRENCY TRACKING

Date of Government Version: 12/03/2020
Date Data Arrived at EDR: 01/26/2021
Date Made Active in Reports: 04/14/2021
Number of Days to Update: 78

Source: Kings County Department of Public Health
Telephone: 559-584-1411
Last EDR Contact: 02/05/2025
Next Scheduled EDR Contact: 05/26/2025
Data Release Frequency: Varies

LAKE COUNTY:

CUPA LAKE: CUPA Facility List
Cupa facility list

Date of Government Version: 10/31/2024
Date Data Arrived at EDR: 11/01/2024
Date Made Active in Reports: 01/17/2025
Number of Days to Update: 77

Source: Lake County Environmental Health
Telephone: 707-263-1164
Last EDR Contact: 01/03/2025
Next Scheduled EDR Contact: 04/21/2025
Data Release Frequency: Varies

LASSEN COUNTY:

CUPA LASSEN: CUPA Facility List
Cupa facility list

Date of Government Version: 07/31/2020
Date Data Arrived at EDR: 08/21/2020
Date Made Active in Reports: 11/09/2020
Number of Days to Update: 80

Source: Lassen County Environmental Health
Telephone: 530-251-8528
Last EDR Contact: 01/08/2025
Next Scheduled EDR Contact: 04/28/2025
Data Release Frequency: Varies

LOS ANGELES COUNTY:

AOCONCERN: Key Areas of Concerns in Los Angeles County
San Gabriel Valley areas where VOC contamination is at or above the MCL as designated by region 9 EPA office. Date of Government Version: 3/30/2009 Exide Site area is a cleanup plan of lead-impacted soil surrounding the former Exide Facility as designated by the DTSC. Date of Government Version: 7/17/2017

Date of Government Version: 03/30/2009
Date Data Arrived at EDR: 03/31/2009
Date Made Active in Reports: 10/23/2009
Number of Days to Update: 206

Source: N/A
Telephone: N/A
Last EDR Contact: 03/05/2025
Next Scheduled EDR Contact: 06/23/2025
Data Release Frequency: No Update Planned

HMS LOS ANGELES: HMS: Street Number List
Industrial Waste and Underground Storage Tank Sites.

Date of Government Version: 09/26/2024
Date Data Arrived at EDR: 10/01/2024
Date Made Active in Reports: 12/12/2024
Number of Days to Update: 72

Source: Department of Public Works
Telephone: 626-458-3517
Last EDR Contact: 01/09/2025
Next Scheduled EDR Contact: 04/14/2025
Data Release Frequency: Semi-Annually

LF LOS ANGELES: List of Solid Waste Facilities
Solid Waste Facilities in Los Angeles County.

Date of Government Version: 10/04/2024
Date Data Arrived at EDR: 10/04/2024
Date Made Active in Reports: 12/23/2024
Number of Days to Update: 80

Source: La County Department of Public Works
Telephone: 818-458-5185
Last EDR Contact: 01/07/2025
Next Scheduled EDR Contact: 04/21/2025
Data Release Frequency: Varies

GOVERNMENT RECORDS SEARCHED / DATA CURRENCY TRACKING

LF LOS ANGELES CITY: City of Los Angeles Landfills
Landfills owned and maintained by the City of Los Angeles.

Date of Government Version: 12/31/2023
Date Data Arrived at EDR: 10/03/2024
Date Made Active in Reports: 12/17/2024
Number of Days to Update: 75

Source: Engineering & Construction Division
Telephone: 213-473-7869
Last EDR Contact: 01/03/2025
Next Scheduled EDR Contact: 04/21/2025
Data Release Frequency: Varies

LOS ANGELES AST: Active & Inactive AST Inventory
A listing of active & inactive above ground petroleum storage tank site locations, located in the City of Los Angeles.

Date of Government Version: 06/01/2019
Date Data Arrived at EDR: 06/25/2019
Date Made Active in Reports: 08/22/2019
Number of Days to Update: 58

Source: Los Angeles Fire Department
Telephone: 213-978-3800
Last EDR Contact: 12/10/2024
Next Scheduled EDR Contact: 03/31/2025
Data Release Frequency: Varies

LOS ANGELES CO LF METHANE: Methane Producing Landfills
This data was created on April 30, 2012 to represent known disposal sites in Los Angeles County that may produce and emanate methane gas. The shapefile contains disposal sites within Los Angeles County that once accepted degradable refuse material. Information used to create this data was extracted from a landfill survey performed by County Engineers (Major Waste System Map, 1973) as well as historical records from CalRecycle, Regional Water Quality Control Board, and Los Angeles County Department of Public Health

Date of Government Version: 05/14/2024
Date Data Arrived at EDR: 07/09/2024
Date Made Active in Reports: 09/27/2024
Number of Days to Update: 80

Source: Los Angeles County Department of Public Works
Telephone: 626-458-6973
Last EDR Contact: 01/09/2025
Next Scheduled EDR Contact: 04/21/2025
Data Release Frequency: No Update Planned

LOS ANGELES HM: Active & Inactive Hazardous Materials Inventory
A listing of active & inactive hazardous materials facility locations, located in the City of Los Angeles.

Date of Government Version: 12/03/2024
Date Data Arrived at EDR: 12/11/2024
Date Made Active in Reports: 03/04/2025
Number of Days to Update: 83

Source: Los Angeles Fire Department
Telephone: 213-978-3800
Last EDR Contact: 12/11/2024
Next Scheduled EDR Contact: 03/31/2025
Data Release Frequency: Varies

LOS ANGELES UST: Active & Inactive UST Inventory
A listing of active & inactive underground storage tank site locations and underground storage tank historical sites, located in the City of Los Angeles.

Date of Government Version: 12/03/2024
Date Data Arrived at EDR: 12/11/2024
Date Made Active in Reports: 03/04/2025
Number of Days to Update: 83

Source: Los Angeles Fire Department
Telephone: 213-978-3800
Last EDR Contact: 12/11/2024
Next Scheduled EDR Contact: 03/31/2025
Data Release Frequency: Varies

SITE MIT LOS ANGELES: Site Mitigation LA County List
Industrial sites that have had some sort of spill or complaint.

Date of Government Version: 05/21/2024
Date Data Arrived at EDR: 07/16/2024
Date Made Active in Reports: 10/07/2024
Number of Days to Update: 83

Source: Community Health Services
Telephone: 323-890-7806
Last EDR Contact: 01/14/2025
Next Scheduled EDR Contact: 04/28/2025
Data Release Frequency: Annually

GOVERNMENT RECORDS SEARCHED / DATA CURRENCY TRACKING

UST EL SEGUNDO: City of El Segundo Underground Storage Tank
Underground storage tank sites located in El Segundo city.

Date of Government Version: 01/21/2017
Date Data Arrived at EDR: 04/19/2017
Date Made Active in Reports: 05/10/2017
Number of Days to Update: 21

Source: City of El Segundo Fire Department
Telephone: 310-524-2236
Last EDR Contact: 01/03/2025
Next Scheduled EDR Contact: 04/21/2025
Data Release Frequency: No Update Planned

UST LONG BEACH: City of Long Beach Underground Storage Tank
Underground storage tank sites located in the city of Long Beach.

Date of Government Version: 04/22/2019
Date Data Arrived at EDR: 04/23/2019
Date Made Active in Reports: 06/27/2019
Number of Days to Update: 65

Source: City of Long Beach Fire Department
Telephone: 562-570-2563
Last EDR Contact: 01/08/2025
Next Scheduled EDR Contact: 04/28/2025
Data Release Frequency: Varies

UST TORRANCE: City of Torrance Underground Storage Tank
Underground storage tank sites located in the city of Torrance.

Date of Government Version: 10/15/2024
Date Data Arrived at EDR: 10/17/2024
Date Made Active in Reports: 01/07/2025
Number of Days to Update: 82

Source: City of Torrance Fire Department
Telephone: 310-618-2973
Last EDR Contact: 01/09/2025
Next Scheduled EDR Contact: 04/28/2025
Data Release Frequency: Semi-Annually

MADERA COUNTY:

CUPA MADERA: CUPA Facility List
A listing of sites included in the county's Certified Unified Program Agency database. California's Secretary for Environmental Protection established the unified hazardous materials and hazardous waste regulatory program as required by chapter 6.11 of the California Health and Safety Code. The Unified Program consolidates the administration, permits, inspections, and enforcement activities.

Date of Government Version: 08/10/2020
Date Data Arrived at EDR: 08/12/2020
Date Made Active in Reports: 10/23/2020
Number of Days to Update: 72

Source: Madera County Environmental Health
Telephone: 559-675-7823
Last EDR Contact: 02/05/2025
Next Scheduled EDR Contact: 05/26/2025
Data Release Frequency: Varies

MARIN COUNTY:

UST MARIN: Underground Storage Tank Sites
Currently permitted USTs in Marin County.

Date of Government Version: 09/26/2018
Date Data Arrived at EDR: 10/04/2018
Date Made Active in Reports: 11/02/2018
Number of Days to Update: 29

Source: Public Works Department Waste Management
Telephone: 415-473-6647
Last EDR Contact: 12/16/2024
Next Scheduled EDR Contact: 04/07/2025
Data Release Frequency: Semi-Annually

MENDOCINO COUNTY:

UST MENDOCINO: Mendocino County UST Database
A listing of underground storage tank locations in Mendocino County.

GOVERNMENT RECORDS SEARCHED / DATA CURRENCY TRACKING

Date of Government Version: 09/22/2021
Date Data Arrived at EDR: 11/18/2021
Date Made Active in Reports: 11/22/2021
Number of Days to Update: 4

Source: Department of Public Health
Telephone: 707-463-4466
Last EDR Contact: 02/12/2025
Next Scheduled EDR Contact: 06/02/2025
Data Release Frequency: Annually

MERCED COUNTY:

CUPA MERCED: CUPA Facility List
CUPA facility list.

Date of Government Version: 10/08/2024
Date Data Arrived at EDR: 10/09/2024
Date Made Active in Reports: 10/31/2024
Number of Days to Update: 22

Source: Merced County Environmental Health
Telephone: 209-381-1094
Last EDR Contact: 02/05/2025
Next Scheduled EDR Contact: 05/26/2025
Data Release Frequency: Varies

MONO COUNTY:

CUPA MONO: CUPA Facility List
CUPA Facility List

Date of Government Version: 02/22/2021
Date Data Arrived at EDR: 03/02/2021
Date Made Active in Reports: 05/19/2021
Number of Days to Update: 78

Source: Mono County Health Department
Telephone: 760-932-5580
Last EDR Contact: 02/12/2025
Next Scheduled EDR Contact: 06/02/2025
Data Release Frequency: Varies

MONTEREY COUNTY:

CUPA MONTEREY: CUPA Facility Listing
CUPA Program listing from the Environmental Health Division.

Date of Government Version: 01/10/2025
Date Data Arrived at EDR: 01/14/2025
Date Made Active in Reports: 02/20/2025
Number of Days to Update: 37

Source: Monterey County Health Department
Telephone: 831-796-1297
Last EDR Contact: 12/16/2024
Next Scheduled EDR Contact: 04/07/2025
Data Release Frequency: Varies

NAPA COUNTY:

LUST NAPA: Sites With Reported Contamination
A listing of leaking underground storage tank sites located in Napa county.

Date of Government Version: 01/09/2017
Date Data Arrived at EDR: 01/11/2017
Date Made Active in Reports: 03/02/2017
Number of Days to Update: 50

Source: Napa County Department of Environmental Management
Telephone: 707-253-4269
Last EDR Contact: 02/12/2025
Next Scheduled EDR Contact: 06/02/2025
Data Release Frequency: No Update Planned

UST NAPA: Closed and Operating Underground Storage Tank Sites
Underground storage tank sites located in Napa county.

Date of Government Version: 09/05/2019
Date Data Arrived at EDR: 09/09/2019
Date Made Active in Reports: 10/31/2019
Number of Days to Update: 52

Source: Napa County Department of Environmental Management
Telephone: 707-253-4269
Last EDR Contact: 02/12/2025
Next Scheduled EDR Contact: 06/02/2025
Data Release Frequency: No Update Planned

NEVADA COUNTY:

GOVERNMENT RECORDS SEARCHED / DATA CURRENCY TRACKING

CUPA NEVADA: CUPA Facility List
CUPA facility list.

Date of Government Version: 01/27/2025
Date Data Arrived at EDR: 01/27/2025
Date Made Active in Reports: 02/03/2025
Number of Days to Update: 7

Source: Community Development Agency
Telephone: 530-265-1467
Last EDR Contact: 01/15/2025
Next Scheduled EDR Contact: 05/05/2025
Data Release Frequency: Varies

ORANGE COUNTY:

IND_SITE ORANGE: List of Industrial Site Cleanups Orange County
Petroleum and non-petroleum spills.

Date of Government Version: 10/31/2024
Date Data Arrived at EDR: 10/31/2024
Date Made Active in Reports: 01/24/2025
Number of Days to Update: 85

Source: Health Care Agency
Telephone: 714-834-3446
Last EDR Contact: 01/27/2025
Next Scheduled EDR Contact: 05/12/2025
Data Release Frequency: Annually

LUST ORANGE: List of Underground Storage Tank Cleanups
Orange County Underground Storage Tank Cleanups (LUST).

Date of Government Version: 10/31/2024
Date Data Arrived at EDR: 10/31/2024
Date Made Active in Reports: 01/24/2025
Number of Days to Update: 85

Source: Health Care Agency
Telephone: 714-834-3446
Last EDR Contact: 01/27/2025
Next Scheduled EDR Contact: 05/12/2025
Data Release Frequency: Quarterly

UST ORANGE: List of Underground Storage Tank Facilities
Orange County Underground Storage Tank Facilities (UST).

Date of Government Version: 08/06/2024
Date Data Arrived at EDR: 08/08/2024
Date Made Active in Reports: 10/29/2024
Number of Days to Update: 82

Source: Health Care Agency
Telephone: 714-834-3446
Last EDR Contact: 01/27/2025
Next Scheduled EDR Contact: 05/12/2025
Data Release Frequency: Quarterly

PLACER COUNTY:

MS PLACER: Master List of Facilities
List includes aboveground tanks, underground tanks and cleanup sites.

Date of Government Version: 11/19/2024
Date Data Arrived at EDR: 11/20/2024
Date Made Active in Reports: 02/13/2025
Number of Days to Update: 85

Source: Placer County Health and Human Services
Telephone: 530-745-2363
Last EDR Contact: 02/19/2025
Next Scheduled EDR Contact: 06/09/2025
Data Release Frequency: Semi-Annually

PLUMAS COUNTY:

CUPA PLUMAS: CUPA Facility List
Plumas County CUPA Program facilities.

Date of Government Version: 03/31/2019
Date Data Arrived at EDR: 04/23/2019
Date Made Active in Reports: 06/26/2019
Number of Days to Update: 64

Source: Plumas County Environmental Health
Telephone: 530-283-6355
Last EDR Contact: 01/08/2025
Next Scheduled EDR Contact: 04/28/2025
Data Release Frequency: Varies

RIVERSIDE COUNTY:

GOVERNMENT RECORDS SEARCHED / DATA CURRENCY TRACKING

LUST RIVERSIDE: Listing of Underground Tank Cleanup Sites
Riverside County Underground Storage Tank Cleanup Sites (LUST).

Date of Government Version: 06/11/2024
Date Data Arrived at EDR: 06/12/2024
Date Made Active in Reports: 06/27/2024
Number of Days to Update: 15

Source: Department of Environmental Health
Telephone: 951-358-5055
Last EDR Contact: 03/05/2025
Next Scheduled EDR Contact: 06/23/2025
Data Release Frequency: Quarterly

UST RIVERSIDE: Underground Storage Tank Tank List
Underground storage tank sites located in Riverside county.

Date of Government Version: 12/05/2024
Date Data Arrived at EDR: 12/05/2024
Date Made Active in Reports: 12/31/2024
Number of Days to Update: 26

Source: Department of Environmental Health
Telephone: 951-358-5055
Last EDR Contact: 03/05/2025
Next Scheduled EDR Contact: 06/23/2025
Data Release Frequency: Quarterly

SACRAMENTO COUNTY:

CS SACRAMENTO: Toxic Site Clean-Up List
List of sites where unauthorized releases of potentially hazardous materials have occurred.

Date of Government Version: 11/07/2022
Date Data Arrived at EDR: 12/21/2022
Date Made Active in Reports: 03/16/2023
Number of Days to Update: 85

Source: Sacramento County Environmental Management
Telephone: 916-875-8406
Last EDR Contact: 12/16/2024
Next Scheduled EDR Contact: 04/07/2025
Data Release Frequency: Quarterly

ML SACRAMENTO: Master Hazardous Materials Facility List
Any business that has hazardous materials on site - hazardous material storage sites, underground storage tanks, waste generators.

Date of Government Version: 11/07/2022
Date Data Arrived at EDR: 12/09/2022
Date Made Active in Reports: 03/01/2023
Number of Days to Update: 82

Source: Sacramento County Environmental Management
Telephone: 916-875-8406
Last EDR Contact: 12/16/2024
Next Scheduled EDR Contact: 04/07/2025
Data Release Frequency: Quarterly

SAN BENITO COUNTY:

CUPA SAN BENITO: CUPA Facility List
Cupa facility list

Date of Government Version: 10/25/2024
Date Data Arrived at EDR: 10/29/2024
Date Made Active in Reports: 01/17/2025
Number of Days to Update: 80

Source: San Benito County Environmental Health
Telephone: N/A
Last EDR Contact: 01/22/2025
Next Scheduled EDR Contact: 05/12/2025
Data Release Frequency: Varies

SAN BERNARDINO COUNTY:

PERMITS SAN BERNARDINO: Hazardous Material Permits
This listing includes underground storage tanks, medical waste handlers/generators, hazardous materials handlers, hazardous waste generators, and waste oil generators/handlers.

GOVERNMENT RECORDS SEARCHED / DATA CURRENCY TRACKING

Date of Government Version: 12/12/2024
Date Data Arrived at EDR: 12/16/2024
Date Made Active in Reports: 03/05/2025
Number of Days to Update: 79

Source: San Bernardino County Fire Department Hazardous Materials Division
Telephone: 909-387-3041
Last EDR Contact: 03/05/2025
Next Scheduled EDR Contact: 05/12/2025
Data Release Frequency: Quarterly

SAN DIEGO COUNTY:

HMMD SAN DIEGO: Hazardous Materials Management Division Database

The database includes: HE58 - This report contains the business name, site address, business phone number, establishment 'H' permit number, type of permit, and the business status. HE17 - In addition to providing the same information provided in the HE58 listing, HE17 provides inspection dates, violations received by the establishment, hazardous waste generated, the quantity, method of storage, treatment/disposal of waste and the hauler, and information on underground storage tanks. Unauthorized Release List - Includes a summary of environmental contamination cases in San Diego County (underground tank cases, non-tank cases, groundwater contamination, and soil contamination are included.)

Date of Government Version: 11/20/2024
Date Data Arrived at EDR: 11/20/2024
Date Made Active in Reports: 02/13/2025
Number of Days to Update: 85

Source: Hazardous Materials Management Division
Telephone: 619-338-2268
Last EDR Contact: 02/25/2025
Next Scheduled EDR Contact: 06/09/2025
Data Release Frequency: Quarterly

LF SAN DIEGO: Solid Waste Facilities

San Diego County Solid Waste Facilities.

Date of Government Version: 10/01/2023
Date Data Arrived at EDR: 01/31/2024
Date Made Active in Reports: 04/17/2024
Number of Days to Update: 77

Source: Department of Health Services
Telephone: 619-338-2209
Last EDR Contact: 01/09/2025
Next Scheduled EDR Contact: 04/28/2025
Data Release Frequency: Varies

SAN DIEGO CO LOP: Local Oversight Program Listing

A listing of all LOP release sites that are or were under the County of San Diego's jurisdiction. Included are closed or transferred cases, open cases, and cases that did not have a case type indicated. The cases without a case type are mostly complaints; however, some of them could be LOP cases.

Date of Government Version: 07/22/2021
Date Data Arrived at EDR: 10/19/2021
Date Made Active in Reports: 01/13/2022
Number of Days to Update: 86

Source: Department of Environmental Health
Telephone: 858-505-6874
Last EDR Contact: 01/09/2025
Next Scheduled EDR Contact: 04/28/2025
Data Release Frequency: Varies

SAN DIEGO CO SAM: Environmental Case Listing

The listing contains all underground tank release cases and projects pertaining to properties contaminated with hazardous substances that are actively under review by the Site Assessment and Mitigation Program.

Date of Government Version: 03/23/2010
Date Data Arrived at EDR: 06/15/2010
Date Made Active in Reports: 07/09/2010
Number of Days to Update: 24

Source: San Diego County Department of Environmental Health
Telephone: 619-338-2371
Last EDR Contact: 02/19/2025
Next Scheduled EDR Contact: 06/09/2025
Data Release Frequency: No Update Planned

SAN FRANCISCO COUNTY:

CUPA SAN FRANCISCO CO: CUPA Facility Listing

Cupa facilities

GOVERNMENT RECORDS SEARCHED / DATA CURRENCY TRACKING

Date of Government Version: 10/28/2024
Date Data Arrived at EDR: 10/30/2024
Date Made Active in Reports: 01/21/2025
Number of Days to Update: 83

Source: San Francisco County Department of Environmental Health
Telephone: 415-252-3896
Last EDR Contact: 01/23/2025
Next Scheduled EDR Contact: 05/12/2025
Data Release Frequency: Varies

LUST SAN FRANCISCO: Local Oversite Facilities
A listing of leaking underground storage tank sites located in San Francisco county.

Date of Government Version: 09/19/2008
Date Data Arrived at EDR: 09/19/2008
Date Made Active in Reports: 09/29/2008
Number of Days to Update: 10

Source: Department Of Public Health San Francisco County
Telephone: 415-252-3920
Last EDR Contact: 01/22/2025
Next Scheduled EDR Contact: 05/12/2025
Data Release Frequency: No Update Planned

UST SAN FRANCISCO: Underground Storage Tank Information
Underground storage tank sites located in San Francisco county.

Date of Government Version: 10/28/2024
Date Data Arrived at EDR: 10/30/2024
Date Made Active in Reports: 01/24/2025
Number of Days to Update: 86

Source: Department of Public Health
Telephone: 415-252-3920
Last EDR Contact: 01/23/2025
Next Scheduled EDR Contact: 05/12/2025
Data Release Frequency: Quarterly

SAN FRANCISO COUNTY:

SAN FRANCISCO MAHER: Maher Ordinance Property Listing
a listing of properties that fall within a Maher Ordinance, for all of San Francisco

Date of Government Version: 10/15/2024
Date Data Arrived at EDR: 10/16/2024
Date Made Active in Reports: 01/06/2025
Number of Days to Update: 82

Source: San Francisco Planning
Telephone: 628-652-7483
Last EDR Contact: 01/14/2025
Next Scheduled EDR Contact: 04/28/2025
Data Release Frequency: Varies

SAN JOAQUIN COUNTY:

UST SAN JOAQUIN: San Joaquin Co. UST
A listing of underground storage tank locations in San Joaquin county.

Date of Government Version: 06/22/2018
Date Data Arrived at EDR: 06/26/2018
Date Made Active in Reports: 07/11/2018
Number of Days to Update: 15

Source: Environmental Health Department
Telephone: N/A
Last EDR Contact: 03/05/2025
Next Scheduled EDR Contact: 06/23/2025
Data Release Frequency: Semi-Annually

SAN LUIS OBISPO COUNTY:

CUPA SAN LUIS OBISPO: CUPA Facility List
Cupa Facility List.

Date of Government Version: 11/12/2024
Date Data Arrived at EDR: 11/13/2024
Date Made Active in Reports: 02/06/2025
Number of Days to Update: 85

Source: San Luis Obispo County Public Health Department
Telephone: 805-781-5596
Last EDR Contact: 02/05/2025
Next Scheduled EDR Contact: 05/26/2025
Data Release Frequency: Varies

SAN MATEO COUNTY:

GOVERNMENT RECORDS SEARCHED / DATA CURRENCY TRACKING

BI SAN MATEO: Business Inventory
List includes Hazardous Materials Business Plan, hazardous waste generators, and underground storage tanks.

Date of Government Version: 02/20/2020
Date Data Arrived at EDR: 02/20/2020
Date Made Active in Reports: 04/24/2020
Number of Days to Update: 64

Source: San Mateo County Environmental Health Services Division
Telephone: 650-363-1921
Last EDR Contact: 12/05/2024
Next Scheduled EDR Contact: 03/17/2025
Data Release Frequency: Annually

LUST SAN MATEO: Fuel Leak List
A listing of leaking underground storage tank sites located in San Mateo county.

Date of Government Version: 03/29/2019
Date Data Arrived at EDR: 03/29/2019
Date Made Active in Reports: 05/29/2019
Number of Days to Update: 61

Source: San Mateo County Environmental Health Services Division
Telephone: 650-363-1921
Last EDR Contact: 02/26/2025
Next Scheduled EDR Contact: 06/16/2025
Data Release Frequency: Semi-Annually

SANTA BARBARA COUNTY:

CUPA SANTA BARBARA: CUPA Facility Listing
CUPA Program Listing from the Environmental Health Services division.

Date of Government Version: 09/08/2011
Date Data Arrived at EDR: 09/09/2011
Date Made Active in Reports: 10/07/2011
Number of Days to Update: 28

Source: Santa Barbara County Public Health Department
Telephone: 805-686-8167
Last EDR Contact: 02/05/2025
Next Scheduled EDR Contact: 05/26/2025
Data Release Frequency: No Update Planned

SANTA CLARA COUNTY:

CUPA SANTA CLARA: Cupa Facility List
Cupa facility list

Date of Government Version: 11/18/2024
Date Data Arrived at EDR: 11/19/2024
Date Made Active in Reports: 02/12/2025
Number of Days to Update: 85

Source: Department of Environmental Health
Telephone: 408-918-1973
Last EDR Contact: 02/05/2025
Next Scheduled EDR Contact: 05/26/2025
Data Release Frequency: Varies

HIST LUST SANTA CLARA: HIST LUST - Fuel Leak Site Activity Report
A listing of open and closed leaking underground storage tanks. This listing is no longer updated by the county. Leaking underground storage tanks are now handled by the Department of Environmental Health.

Date of Government Version: 03/29/2005
Date Data Arrived at EDR: 03/30/2005
Date Made Active in Reports: 04/21/2005
Number of Days to Update: 22

Source: Santa Clara Valley Water District
Telephone: 408-265-2600
Last EDR Contact: 03/23/2009
Next Scheduled EDR Contact: 06/22/2009
Data Release Frequency: No Update Planned

LUST SANTA CLARA: LOP Listing
A listing of leaking underground storage tanks located in Santa Clara county.

Date of Government Version: 03/03/2014
Date Data Arrived at EDR: 03/05/2014
Date Made Active in Reports: 03/18/2014
Number of Days to Update: 13

Source: Department of Environmental Health
Telephone: 408-918-3417
Last EDR Contact: 02/12/2025
Next Scheduled EDR Contact: 06/02/2025
Data Release Frequency: No Update Planned

SANTA CRUZ COUNTY:

GOVERNMENT RECORDS SEARCHED / DATA CURRENCY TRACKING

CUPA SANTA CRUZ: CUPA Facility List
CUPA facility listing.

Date of Government Version: 01/21/2017
Date Data Arrived at EDR: 02/22/2017
Date Made Active in Reports: 05/23/2017
Number of Days to Update: 90

Source: Santa Cruz County Environmental Health
Telephone: 831-464-2761
Last EDR Contact: 02/05/2025
Next Scheduled EDR Contact: 05/26/2025
Data Release Frequency: Varies

SITE MIT SANTA CRUZ: Site Mitigation Santa Cruz County List
Sites may become contaminated with toxic chemicals through illegal dumping or disposal, from leaking underground storage tanks, or through industrial or commercial activities.The goal of the site mitigation program is to protect the public health and the environment while facilitating completion of contaminated site clean-up projects in a timely manner.

Date of Government Version: 12/03/2018
Date Data Arrived at EDR: 06/23/2023
Date Made Active in Reports: 07/13/2023
Number of Days to Update: 20

Source: Santa Cruz Environmental Health Services
Telephone: 831-454-2761
Last EDR Contact: 02/05/2025
Next Scheduled EDR Contact: 05/26/2025
Data Release Frequency: Varies

SHASTA COUNTY:

CUPA SHASTA: CUPA Facility List
Cupa Facility List.

Date of Government Version: 06/15/2017
Date Data Arrived at EDR: 06/19/2017
Date Made Active in Reports: 08/09/2017
Number of Days to Update: 51

Source: Shasta County Department of Resource Management
Telephone: 530-225-5789
Last EDR Contact: 02/05/2025
Next Scheduled EDR Contact: 05/26/2025
Data Release Frequency: Varies

SOLANO COUNTY:

LUST SOLANO: Leaking Underground Storage Tanks
A listing of leaking underground storage tank sites located in Solano county.

Date of Government Version: 06/04/2019
Date Data Arrived at EDR: 06/06/2019
Date Made Active in Reports: 08/13/2019
Number of Days to Update: 68

Source: Solano County Department of Environmental Management
Telephone: 707-784-6770
Last EDR Contact: 02/12/2025
Next Scheduled EDR Contact: 06/02/2025
Data Release Frequency: Quarterly

UST SOLANO: Underground Storage Tanks
Underground storage tank sites located in Solano county.

Date of Government Version: 09/15/2021
Date Data Arrived at EDR: 09/16/2021
Date Made Active in Reports: 12/09/2021
Number of Days to Update: 84

Source: Solano County Department of Environmental Management
Telephone: 707-784-6770
Last EDR Contact: 02/12/2025
Next Scheduled EDR Contact: 06/02/2025
Data Release Frequency: Quarterly

SONOMA COUNTY:

CUPA SONOMA: Cupa Facility List
Cupa Facility list

GOVERNMENT RECORDS SEARCHED / DATA CURRENCY TRACKING

Date of Government Version: 07/02/2021
Date Data Arrived at EDR: 07/06/2021
Date Made Active in Reports: 07/14/2021
Number of Days to Update: 8

Source: County of Sonoma Fire & Emergency Services Department
Telephone: 707-565-1174
Last EDR Contact: 12/10/2024
Next Scheduled EDR Contact: 03/31/2025
Data Release Frequency: Varies

LUST SONOMA: Leaking Underground Storage Tank Sites
A listing of leaking underground storage tank sites located in Sonoma county.

Date of Government Version: 06/30/2021
Date Data Arrived at EDR: 06/30/2021
Date Made Active in Reports: 09/24/2021
Number of Days to Update: 86

Source: Department of Health Services
Telephone: 707-565-6565
Last EDR Contact: 12/10/2024
Next Scheduled EDR Contact: 03/31/2025
Data Release Frequency: Quarterly

STANISLAUS COUNTY:

CUPA STANISLAUS: CUPA Facility List
Cupa facility list

Date of Government Version: 02/08/2022
Date Data Arrived at EDR: 02/10/2022
Date Made Active in Reports: 05/04/2022
Number of Days to Update: 83

Source: Stanislaus County Department of Ennvironmental Protection
Telephone: 209-525-6751
Last EDR Contact: 01/03/2025
Next Scheduled EDR Contact: 04/21/2025
Data Release Frequency: Varies

SUTTER COUNTY:

UST SUTTER: Underground Storage Tanks
Underground storage tank sites located in Sutter county.

Date of Government Version: 11/05/2024
Date Data Arrived at EDR: 11/20/2024
Date Made Active in Reports: 02/13/2025
Number of Days to Update: 85

Source: Sutter County Environmental Health Services
Telephone: 530-822-7500
Last EDR Contact: 02/12/2025
Next Scheduled EDR Contact: 06/02/2025
Data Release Frequency: Semi-Annually

TEHAMA COUNTY:

CUPA TEHAMA: CUPA Facility List
Cupa facilities

Date of Government Version: 08/27/2024
Date Data Arrived at EDR: 08/28/2024
Date Made Active in Reports: 11/12/2024
Number of Days to Update: 76

Source: Tehama County Department of Environmental Health
Telephone: 530-527-8020
Last EDR Contact: 02/05/2025
Next Scheduled EDR Contact: 05/12/2025
Data Release Frequency: Varies

TRINITY COUNTY:

CUPA TRINITY: CUPA Facility List
Cupa facility list

Date of Government Version: 10/09/2024
Date Data Arrived at EDR: 10/11/2024
Date Made Active in Reports: 12/30/2024
Number of Days to Update: 80

Source: Department of Toxic Substances Control
Telephone: 760-352-0381
Last EDR Contact: 01/09/2025
Next Scheduled EDR Contact: 04/28/2025
Data Release Frequency: Varies

TULARE COUNTY:

GOVERNMENT RECORDS SEARCHED / DATA CURRENCY TRACKING

CUPA TULARE: CUPA Facility List
Cupa program facilities

Date of Government Version: 10/07/2022
Date Data Arrived at EDR: 10/07/2022
Date Made Active in Reports: 12/21/2022
Number of Days to Update: 75

Source: Tulare County Environmental Health Services Division
Telephone: 559-624-7400
Last EDR Contact: 01/22/2025
Next Scheduled EDR Contact: 05/12/2025
Data Release Frequency: Varies

TUOLUMNE COUNTY:

CUPA TUOLUMNE: CUPA Facility List
Cupa facility list

Date of Government Version: 04/23/2018
Date Data Arrived at EDR: 04/25/2018
Date Made Active in Reports: 06/25/2018
Number of Days to Update: 61

Source: Divison of Environmental Health
Telephone: 209-533-5633
Last EDR Contact: 01/08/2025
Next Scheduled EDR Contact: 04/28/2025
Data Release Frequency: Varies

VENTURA COUNTY:

BWT VENTURA: Business Plan, Hazardous Waste Producers, and Operating Underground Tanks
The BWT list indicates by site address whether the Environmental Health Division has Business Plan (B), Waste Producer (W), and/or Underground Tank (T) information.

Date of Government Version: 07/02/2024
Date Data Arrived at EDR: 07/17/2024
Date Made Active in Reports: 07/23/2024
Number of Days to Update: 6

Source: Ventura County Environmental Health Division
Telephone: 805-654-2813
Last EDR Contact: 01/13/2025
Next Scheduled EDR Contact: 04/28/2025
Data Release Frequency: Quarterly

LF VENTURA: Inventory of Illegal Abandoned and Inactive Sites
Ventura County Inventory of Closed, Illegal Abandoned, and Inactive Sites.

Date of Government Version: 12/01/2011
Date Data Arrived at EDR: 12/01/2011
Date Made Active in Reports: 01/19/2012
Number of Days to Update: 49

Source: Environmental Health Division
Telephone: 805-654-2813
Last EDR Contact: 12/16/2024
Next Scheduled EDR Contact: 04/07/2025
Data Release Frequency: No Update Planned

LUST VENTURA: Listing of Underground Tank Cleanup Sites
Ventura County Underground Storage Tank Cleanup Sites (LUST).

Date of Government Version: 05/29/2008
Date Data Arrived at EDR: 06/24/2008
Date Made Active in Reports: 07/31/2008
Number of Days to Update: 37

Source: Environmental Health Division
Telephone: 805-654-2813
Last EDR Contact: 01/30/2025
Next Scheduled EDR Contact: 05/19/2025
Data Release Frequency: No Update Planned

MED WASTE VENTURA: Medical Waste Program List
To protect public health and safety and the environment from potential exposure to disease causing agents, the Environmental Health Division Medical Waste Program regulates the generation, handling, storage, treatment and disposal of medical waste throughout the County.

Date of Government Version: 07/02/2024
Date Data Arrived at EDR: 07/18/2024
Date Made Active in Reports: 07/23/2024
Number of Days to Update: 5

Source: Ventura County Resource Management Agency
Telephone: 805-654-2813
Last EDR Contact: 01/13/2025
Next Scheduled EDR Contact: 04/28/2025
Data Release Frequency: Quarterly

GOVERNMENT RECORDS SEARCHED / DATA CURRENCY TRACKING

UST VENTURA: Underground Tank Closed Sites List
Ventura County Operating Underground Storage Tank Sites (UST)/Underground Tank Closed Sites List.

Date of Government Version: 08/27/2024
Date Data Arrived at EDR: 09/04/2024
Date Made Active in Reports: 11/13/2024
Number of Days to Update: 70

Source: Environmental Health Division
Telephone: 805-654-2813
Last EDR Contact: 03/04/2025
Next Scheduled EDR Contact: 06/16/2025
Data Release Frequency: Quarterly

YOLO COUNTY:

UST YOLO: Underground Storage Tank Comprehensive Facility Report
Underground storage tank sites located in Yolo county.

Date of Government Version: 09/18/2024
Date Data Arrived at EDR: 09/25/2024
Date Made Active in Reports: 12/13/2024
Number of Days to Update: 79

Source: Yolo County Department of Health
Telephone: 530-666-8646
Last EDR Contact: 01/09/2025
Next Scheduled EDR Contact: 04/07/2025
Data Release Frequency: Annually

YUBA COUNTY:

CUPA YUBA: CUPA Facility List
CUPA facility listing for Yuba County.

Date of Government Version: 10/17/2024
Date Data Arrived at EDR: 10/22/2024
Date Made Active in Reports: 01/10/2025
Number of Days to Update: 80

Source: Yuba County Environmental Health Department
Telephone: 530-749-7523
Last EDR Contact: 01/15/2025
Next Scheduled EDR Contact: 05/05/2025
Data Release Frequency: Varies

OTHER DATABASE(S)

Depending on the geographic area covered by this report, the data provided in these specialty databases may or may not be complete. For example, the existence of wetlands information data in a specific report does not mean that all wetlands in the area covered by the report are included. Moreover, the absence of any reported wetlands information does not necessarily mean that wetlands do not exist in the area covered by the report.

CT MANIFEST: Hazardous Waste Manifest Data
Facility and manifest data. Manifest is a document that lists and tracks hazardous waste from the generator through transporters to a tsd facility.

Date of Government Version: 11/04/2024
Date Data Arrived at EDR: 11/05/2024
Date Made Active in Reports: 01/27/2025
Number of Days to Update: 83

Source: Department of Energy & Environmental Protection
Telephone: 860-424-3375
Last EDR Contact: 02/04/2025
Next Scheduled EDR Contact: 05/19/2025
Data Release Frequency: No Update Planned

NJ MANIFEST: Manifest Information
Hazardous waste manifest information.

Date of Government Version: 12/31/2018
Date Data Arrived at EDR: 04/10/2019
Date Made Active in Reports: 05/16/2019
Number of Days to Update: 36

Source: Department of Environmental Protection
Telephone: N/A
Last EDR Contact: 12/23/2024
Next Scheduled EDR Contact: 04/14/2025
Data Release Frequency: Annually

GOVERNMENT RECORDS SEARCHED / DATA CURRENCY TRACKING

NY MANIFEST: Facility and Manifest Data
Manifest is a document that lists and tracks hazardous waste from the generator through transporters to a TSD facility.

Date of Government Version: 12/31/2019
Date Data Arrived at EDR: 11/30/2023
Date Made Active in Reports: 12/01/2023
Number of Days to Update: 1

Source: Department of Environmental Conservation
Telephone: 518-402-8651
Last EDR Contact: 01/23/2025
Next Scheduled EDR Contact: 05/05/2025
Data Release Frequency: Quarterly

PA MANIFEST: Manifest Information
Hazardous waste manifest information.

Date of Government Version: 06/30/2018
Date Data Arrived at EDR: 07/19/2019
Date Made Active in Reports: 09/10/2019
Number of Days to Update: 53

Source: Department of Environmental Protection
Telephone: 717-783-8990
Last EDR Contact: 01/06/2025
Next Scheduled EDR Contact: 04/21/2025
Data Release Frequency: Annually

RI MANIFEST: Manifest information
Hazardous waste manifest information

Date of Government Version: 12/31/2020
Date Data Arrived at EDR: 11/30/2021
Date Made Active in Reports: 02/18/2022
Number of Days to Update: 80

Source: Department of Environmental Management
Telephone: 401-222-2797
Last EDR Contact: 02/06/2025
Next Scheduled EDR Contact: 05/26/2025
Data Release Frequency: Annually

WI MANIFEST: Manifest Information
Hazardous waste manifest information.

Date of Government Version: 05/31/2018
Date Data Arrived at EDR: 06/19/2019
Date Made Active in Reports: 09/03/2019
Number of Days to Update: 76

Source: Department of Natural Resources
Telephone: N/A
Last EDR Contact: 02/26/2025
Next Scheduled EDR Contact: 06/16/2025
Data Release Frequency: Annually

Oil/Gas Pipelines
Source: Endeavor Business Media
Petroleum Bundle (Crude Oil, Refined Products, Petrochemicals, Gas Liquids (LPG/NGL), and Specialty Gases (Miscellaneous)) N = Natural Gas Bundle (Natural Gas, Gas Liquids (LPG/NGL), and Specialty Gases (Miscellaneous)). This map includes information copyrighted by Endeavor Business Media. This information is provided on a best effort basis and Endeavor Business Media does not guarantee its accuracy nor warrant its fitness for any particular purpose. Such information has been reprinted with the permission of Endeavor Business Media.

Electric Power Transmission Line Data
Source: Endeavor Business Media
This map includes information copyrighted by Endeavor Business Media. This information is provided on a best effort basis and Endeavor Business Media does not guarantee its accuracy nor warrant its fitness for any particular purpose. Such information has been reprinted with the permission of Endeavor Business Media.

Sensitive Receptors: There are individuals deemed sensitive receptors due to their fragile immune systems and special sensitivity to environmental discharges. These sensitive receptors typically include the elderly, the sick, and children. While the location of all sensitive receptors cannot be determined, EDR indicates those buildings and facilities - schools, daycares, hospitals, medical centers, and nursing homes - where individuals who are sensitive receptors are likely to be located.

AHA Hospitals:
Source: American Hospital Association, Inc.
Telephone: 312-280-5991
The database includes a listing of hospitals based on the American Hospital Association's annual survey of hospitals.

Medical Centers: Provider of Services Listing
Source: Centers for Medicare & Medicaid Services
Telephone: 410-786-3000
A listing of hospitals with Medicare provider number, produced by Centers of Medicare & Medicaid Services, a federal agency within the U.S. Department of Health and Human Services.

GOVERNMENT RECORDS SEARCHED / DATA CURRENCY TRACKING

Nursing Homes
Source: National Institutes of Health
Telephone: 301-594-6248
Information on Medicare and Medicaid certified nursing homes in the United States.
Public Schools
Source: National Center for Education Statistics
Telephone: 202-502-7300
The National Center for Education Statistics' primary database on elementary and secondary public education in the United States. It is a comprehensive, annual, national statistical database of all public elementary and secondary schools and school districts, which contains data that are comparable across all states.
Private Schools
Source: National Center for Education Statistics
Telephone: 202-502-7300
The National Center for Education Statistics' primary database on private school locations in the United States.
Daycare Centers: Licensed Facilities
Source: Department of Social Services
Telephone: 916-657-4041

Flood Zone Data: This data was obtained from the Federal Emergency Management Agency (FEMA). It depicts 100-year and 500-year flood zones as defined by FEMA. It includes the National Flood Hazard Layer (NFHL) which incorporates Flood Insurance Rate Map (FIRM) data and Q3 data from FEMA in areas not covered by NFHL.
Source: FEMA
Telephone: 877-336-2627
Date of Government Version: 2003, 2015

NWI: National Wetlands Inventory. This data, available in select counties across the country, was obtained by EDR in 2002, 2005, 2010 and 2015 from the U.S. Fish and Wildlife Service.

State Wetlands Data: Wetland Inventory
Source: Department of Fish and Wildlife
Telephone: 916-445-0411

Current USGS 7.5 Minute Topographic Map
Source: U.S. Geological Survey

STREET AND ADDRESS INFORMATION

© 2015 TomTom North America, Inc. All rights reserved. This material is proprietary and the subject of copyright protection and other intellectual property rights owned by or licensed to Tele Atlas North America, Inc. The use of this material is subject to the terms of a license agreement. You will be held liable for any unauthorized copying or disclosure of this material.

GEOCHECK ®- PHYSICAL SETTING SOURCE ADDENDUM

TARGET PROPERTY ADDRESS

1890 ALCATRAZ AVENUE
1890 ALCATRAZ AVENUE
BERKELEY, CA 94703

TARGET PROPERTY COORDINATES

Latitude (North):	37.848729 - 37° 50' 55.42''
Longitude (West):	122.269547 - 122° 16' 10.37''
Universal Tranverse Mercator:	Zone 10
UTM X (Meters):	564265.4
UTM Y (Meters):	4189077.5
Elevation:	109 ft. above sea level

USGS TOPOGRAPHIC MAP

Target Property Map:	50005378 OAKLAND WEST, CA
Version Date:	2021
Southeast Map:	50005377 OAKLAND EAST, CA
Version Date:	2021

EDR's GeoCheck Physical Setting Source Addendum is provided to assist the environmental professional in forming an opinion about the impact of potential contaminant migration.

Assessment of the impact of contaminant migration generally has two principle investigative components:

1. Groundwater flow direction, and
2. Groundwater flow velocity.

Groundwater flow direction may be impacted by surface topography, hydrology, hydrogeology, characteristics of the soil, and nearby wells. Groundwater flow velocity is generally impacted by the nature of the geologic strata.

GEOCHECK® - PHYSICAL SETTING SOURCE SUMMARY

GROUNDWATER FLOW DIRECTION INFORMATION

Groundwater flow direction for a particular site is best determined by a qualified environmental professional using site-specific well data. If such data is not reasonably ascertainable, it may be necessary to rely on other sources of information, such as surface topographic information, hydrologic information, hydrogeologic data collected on nearby properties, and regional groundwater flow information (from deep aquifers).


TOPOGRAPHIC INFORMATION

Surface topography may be indicative of the direction of surficial groundwater flow. This information can be used to assist the environmental professional in forming an opinion about the impact of nearby contaminated properties or, should contamination exist on the target property, what downgradient sites might be impacted.

TARGET PROPERTY TOPOGRAPHY

General Topographic Gradient: General WSW

SURROUNDING TOPOGRAPHY: ELEVATION PROFILES

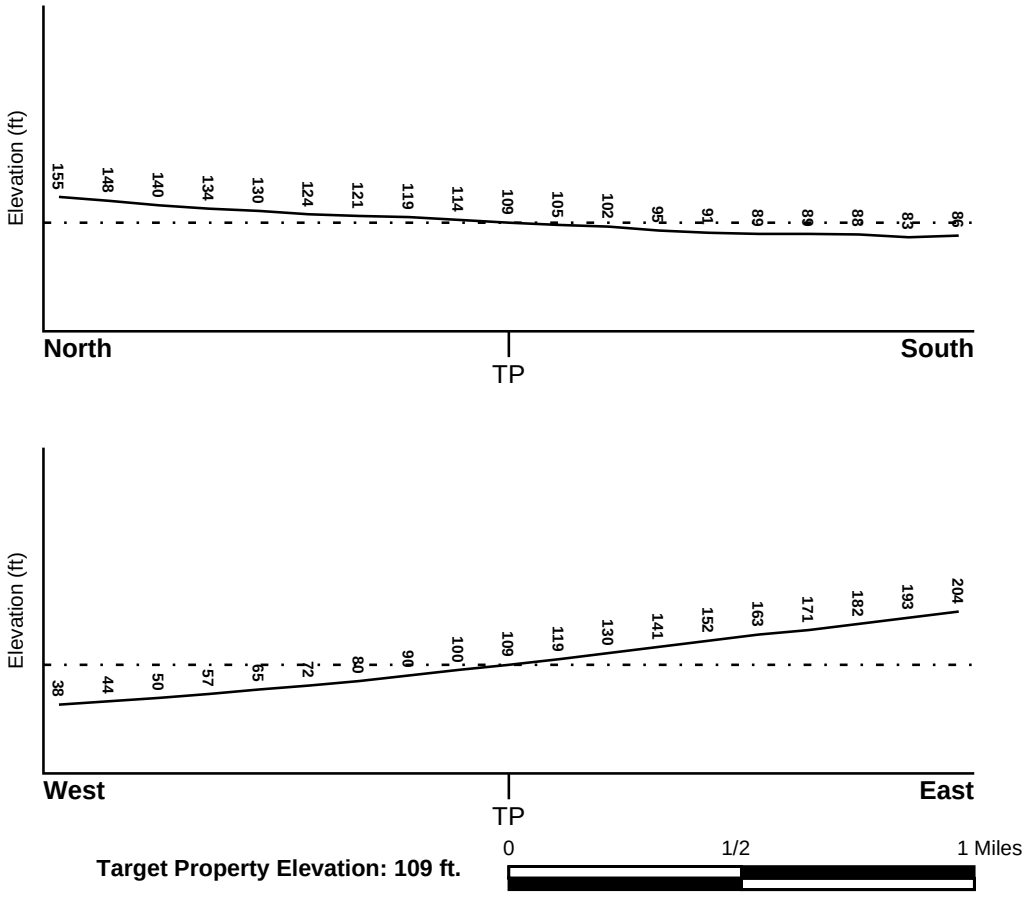

Target Property Elevation: 109 ft.

Source: Topography has been determined from the USGS 7.5' Digital Elevation Model and should be evaluated on a relative (not an absolute) basis. Relative elevation information between sites of close proximity should be field verified.

GEOCHECK® - PHYSICAL SETTING SOURCE SUMMARY

HYDROLOGIC INFORMATION

Surface water can act as a hydrologic barrier to groundwater flow. Such hydrologic information can be used to assist the environmental professional in forming an opinion about the impact of nearby contaminated properties or, should contamination exist on the target property, what downgradient sites might be impacted.

Refer to the Physical Setting Source Map following this summary for hydrologic information (major waterways and bodies of water).

FEMA FLOOD ZONE

Flood Plain Panel at Target Property	FEMA Source Type
06001C0057G	FEMA FIRM Flood data

Additional Panels in search area:	FEMA Source Type
06001C0056G	FEMA FIRM Flood data
06001C0058G	FEMA FIRM Flood data
06001C0059G	FEMA FIRM Flood data

NATIONAL WETLAND INVENTORY

NWI Quad at Target Property	NWI Electronic Data Coverage
OAKLAND WEST	YES - refer to the Overview Map and Detail Map

HYDROGEOLOGIC INFORMATION

Hydrogeologic information obtained by installation of wells on a specific site can often be an indicator of groundwater flow direction in the immediate area. Such hydrogeologic information can be used to assist the environmental professional in forming an opinion about the impact of nearby contaminated properties or, should contamination exist on the target property, what downgradient sites might be impacted.

Site-Specific Hydrogeological Data*:

Search Radius:	1.25 miles
Status:	Not found

AQUIFLOW®

Search Radius: 1.000 Mile.

EDR has developed the AQUIFLOW Information System to provide data on the general direction of groundwater flow at specific points. EDR has reviewed reports submitted by environmental professionals to regulatory authorities at select sites and has extracted the date of the report, groundwater flow direction as determined hydrogeologically, and the depth to water table.

MAP ID	LOCATION FROM TP	GENERAL DIRECTION GROUNDWATER FLOW
C12	1/4 - 1/2 Mile East	SW, W
E31	1/4 - 1/2 Mile ENE	SE, S, SW
43	1/4 - 1/2 Mile West	Not Reported
G65	1/2 - 1 Mile South	NE
G68	1/2 - 1 Mile South	N
J85	1/2 - 1 Mile NE	Not Reported

* ©1996 Site−specific hydrogeological data gathered by CERCLIS Alerts, Inc., Bainbridge Island, WA. All rights reserved. All of the information and opinions presented are those of the cited EPA report(s), which were completed under a Comprehensive Environmental Response Compensation and Liability Information System (CERCLIS) investigation.

GEOCHECK® - PHYSICAL SETTING SOURCE SUMMARY

MAP ID	LOCATION FROM TP	GENERAL DIRECTION GROUNDWATER FLOW
N89	1/2 - 1 Mile SSE	E
T134	1/2 - 1 Mile West	SW, W
174	1/2 - 1 Mile SW	SW
AA186	1/2 - 1 Mile ESE	N, NE
AA225	1/2 - 1 Mile ESE	W
227	1/2 - 1 Mile NE	W
1G	1/2 - 1 Mile NE	W
2G	1/2 - 1 Mile NE	Not Reported
3G	1/4 - 1/2 Mile ENE	SE, S, SW
4G	1/4 - 1/2 Mile West	Not Reported
5G	1/4 - 1/2 Mile East	SW, W
6G	1/2 - 1 Mile West	SW, W
7G	1/2 - 1 Mile ESE	N, NE
8G	1/2 - 1 Mile ESE	W
9G	1/2 - 1 Mile SW	SW
10G	1/2 - 1 Mile South	NE
11G	1/2 - 1 Mile South	N
12G	1/2 - 1 Mile SSE	E

For additional site information, refer to Physical Setting Source Map Findings.

GEOCHECK® - PHYSICAL SETTING SOURCE SUMMARY

GROUNDWATER FLOW VELOCITY INFORMATION

Groundwater flow velocity information for a particular site is best determined by a qualified environmental professional using site specific geologic and soil strata data. If such data are not reasonably ascertainable, it may be necessary to rely on other sources of information, including geologic age identification, rock stratigraphic unit and soil characteristics data collected on nearby properties and regional soil information. In general, contaminant plumes move more quickly through sandy-gravelly types of soils than silty-clayey types of soils.

GEOLOGIC INFORMATION IN GENERAL AREA OF TARGET PROPERTY

Geologic information can be used by the environmental professional in forming an opinion about the relative speed at which contaminant migration may be occurring.

ROCK STRATIGRAPHIC UNIT


Era:	Mesozoic
System:	Cretaceous
Series:	Upper Mesozoic
Code:	uMze*(decoded above as Era, System & Series)*

GEOLOGIC AGE IDENTIFICATION

Category: Eugeosynclinal Deposits

Geologic Age and Rock Stratigraphic Unit Source: P.G. Schruben, R.E. Arndt and W.J. Bawiec, Geology of the Conterminous U.S. at 1:2,500,000 Scale - a digital representation of the 1974 P.B. King and H.M. Beikman Map, USGS Digital Data Series DDS - 11 (1994).

SSURGO SOIL MAP - 7917334.2s

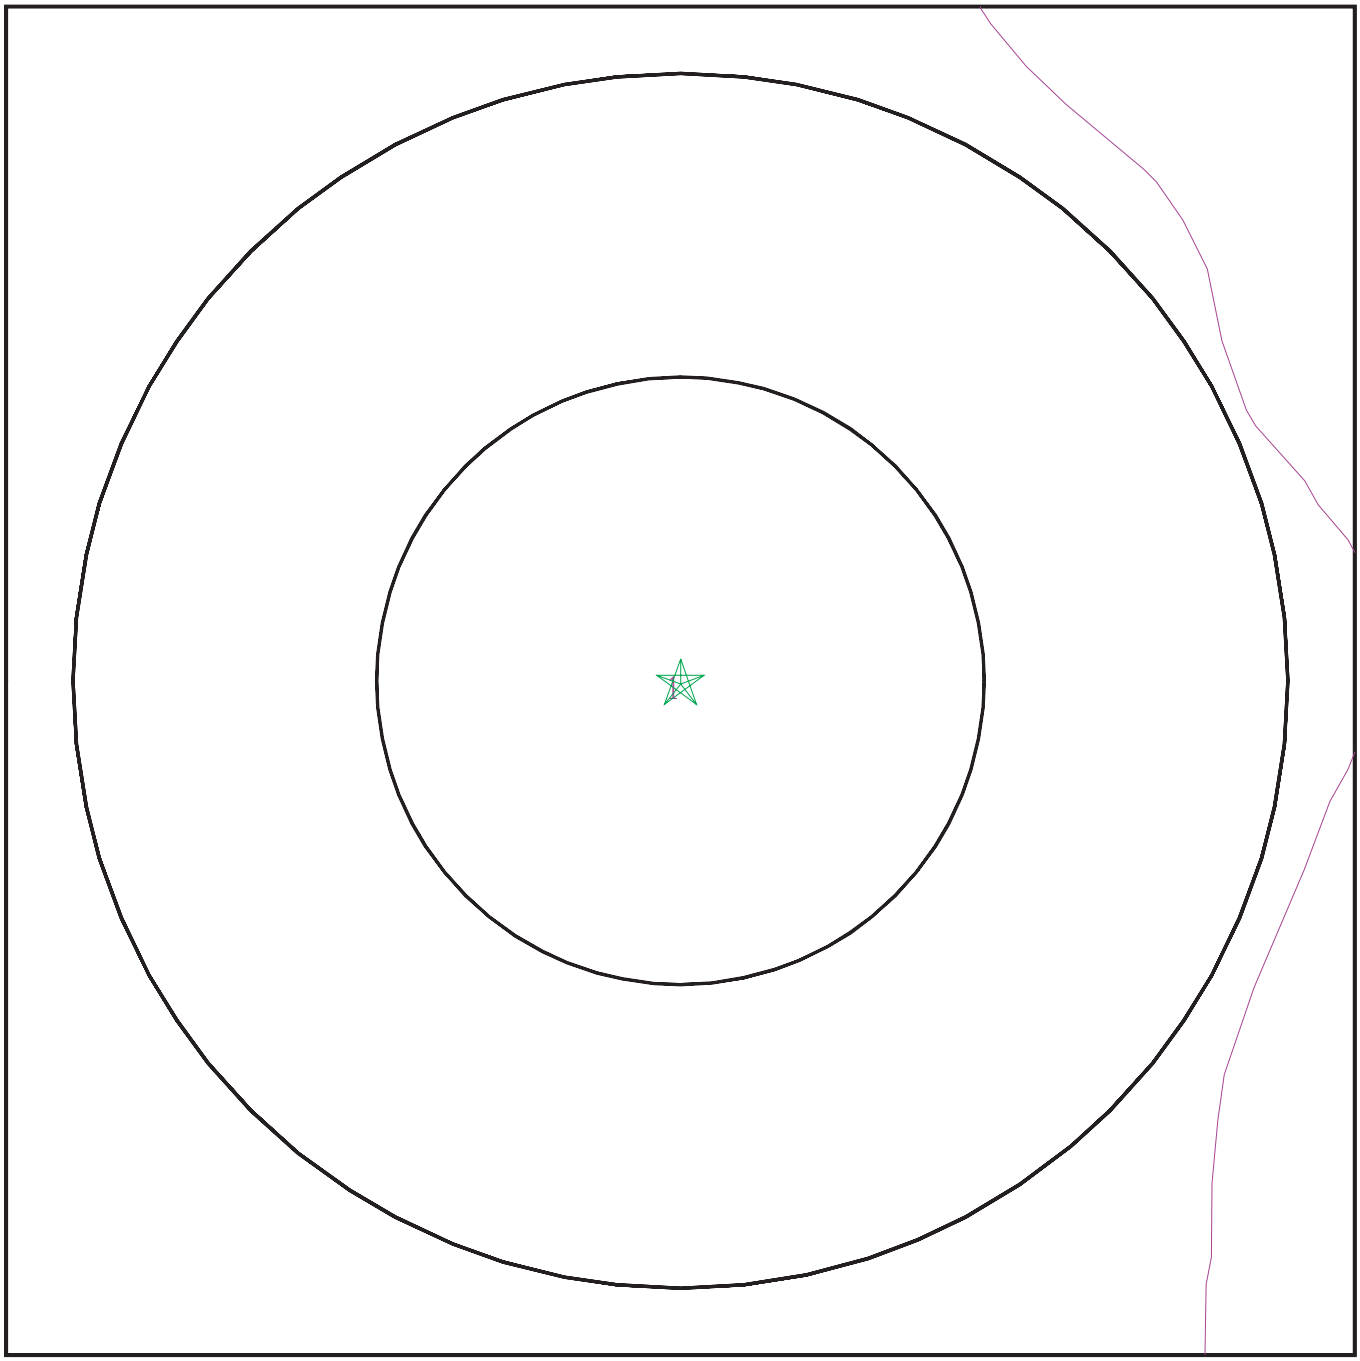

Target Property
SSURGO Soil
Water

0 1/16 1/8 1/4 Miles

N

SITE NAME:	1890 Alcatraz Avenue	CLIENT:	Ninyo & Moore
ADDRESS:	1890 Alcatraz Avenue Berkeley CA 94703	CONTACT:	Luke Swickard
LAT/LONG:	37.848729 / 122.269547	INQUIRY #:	7917334.2s
		DATE:	March 06, 2025 9:56 am

Copyright © 2025 EDR, Inc. © 2015 TomTom Rel. 2015.

GEOCHECK® - PHYSICAL SETTING SOURCE SUMMARY

DOMINANT SOIL COMPOSITION IN GENERAL AREA OF TARGET PROPERTY

The U.S. Department of Agriculture's (USDA) Soil Conservation Service (SCS) leads the National Cooperative Soil Survey (NCSS) and is responsible for collecting, storing, maintaining and distributing soil survey information for privately owned lands in the United States. A soil map in a soil survey is a representation of soil patterns in a landscape. The following information is based on Soil Conservation Service SSURGO data.

Soil Map ID: 1

Soil Component Name: Tierra

Soil Surface Texture: loam

Hydrologic Group: Class D - Very slow infiltration rates. Soils are clayey, have a high water table, or are shallow to an impervious layer.

Soil Drainage Class: Moderately well drained

Hydric Status: Not hydric

Corrosion Potential - Uncoated Steel: High

Depth to Bedrock Min: > 0 inches

Depth to Watertable Min: > 0 inches

Soil Layer Information							
	Boundary			Classification		Saturated hydraulic conductivity micro m/sec	Soil Reaction (pH)
Layer	Upper	Lower	Soil Texture Class	AASHTO Group	Unified Soil		
1	0 inches	11 inches	loam	Silt-Clay Materials (more than 35 pct. passing No. 200), Clayey Soils.	FINE-GRAINED SOILS, Silts and Clays (liquid limit less than 50%), Lean Clay	Max: 1.4 Min: 0.42	Max: 8.4 Min: 5.6
2	11 inches	31 inches	clay	Silt-Clay Materials (more than 35 pct. passing No. 200), Clayey Soils.	FINE-GRAINED SOILS, Silts and Clays (liquid limit less than 50%), Lean Clay	Max: 1.4 Min: 0.42	Max: 8.4 Min: 5.6
3	31 inches	59 inches	sandy clay loam	Silt-Clay Materials (more than 35 pct. passing No. 200), Clayey Soils.	FINE-GRAINED SOILS, Silts and Clays (liquid limit less than 50%), Lean Clay	Max: 1.4 Min: 0.42	Max: 8.4 Min: 5.6

GEOCHECK® - PHYSICAL SETTING SOURCE SUMMARY

LOCAL / REGIONAL WATER AGENCY RECORDS

EDR Local/Regional Water Agency records provide water well information to assist the environmental professional in assessing sources that may impact ground water flow direction, and in forming an opinion about the impact of contaminant migration on nearby drinking water wells.

WELL SEARCH DISTANCE INFORMATION

DATABASE	SEARCH DISTANCE (miles)
Federal USGS	1.000
Federal FRDS PWS	Nearest PWS within 1 mile
State Database	1.000

FEDERAL USGS WELL INFORMATION

MAP ID	WELL ID	LOCATION FROM TP
No Wells Found		

FEDERAL FRDS PUBLIC WATER SUPPLY SYSTEM INFORMATION

MAP ID	WELL ID	LOCATION FROM TP
No PWS System Found		

Note: PWS System location is not always the same as well location.

STATE DATABASE WELL INFORMATION

MAP ID	WELL ID	LOCATION FROM TP
1	CADWR9000037766	1/8 - 1/4 Mile North
A2	CAEDF0000130541	1/8 - 1/4 Mile ENE
A3	CAEDF0000140182	1/8 - 1/4 Mile ENE
A4	CAEDF0000073995	1/8 - 1/4 Mile ENE
A5	CAEDF0000035840	1/8 - 1/4 Mile ENE
B6	CAEDF0000057312	1/8 - 1/4 Mile ESE
B7	CAEDF0000116709	1/8 - 1/4 Mile ESE
B8	CAEDF0000137239	1/8 - 1/4 Mile ESE
B9	CAEDF0000016074	1/8 - 1/4 Mile ESE
B10	CAEDF0000012670	1/8 - 1/4 Mile ESE
C11	CAEDF0000057905	1/4 - 1/2 Mile East
D13	CAEDF0000080000	1/4 - 1/2 Mile NNE
D14	CAEDF0000017492	1/4 - 1/2 Mile NNE
D15	CAEDF0000040131	1/4 - 1/2 Mile NNE
D16	CAEDF0000060542	1/4 - 1/2 Mile NNE
E17	CAEDF0000085282	1/4 - 1/2 Mile East
D18	CAEDF0000141222	1/4 - 1/2 Mile NNE
C19	CAEDF0000068288	1/4 - 1/2 Mile East
C20	CAEDF0000140791	1/4 - 1/2 Mile East
C21	CAEDF0000086611	1/4 - 1/2 Mile ESE

GEOCHECK® - PHYSICAL SETTING SOURCE SUMMARY

STATE DATABASE WELL INFORMATION

MAP ID	WELL ID	LOCATION FROM TP
C22	CAEDF0000115882	1/4 - 1/2 Mile ESE
C23	CAEDF0000008777	1/4 - 1/2 Mile East
E24	CAEDF0000118797	1/4 - 1/2 Mile ENE
D25	CAEDF0000089249	1/4 - 1/2 Mile NNE
E26	CAEDF0000051499	1/4 - 1/2 Mile East
E27	CAEDF0000073996	1/4 - 1/2 Mile ENE
F28	CAEDF0000063940	1/4 - 1/2 Mile SW
F29	CAEDF0000024215	1/4 - 1/2 Mile SW
D30	CAEDF0000101573	1/4 - 1/2 Mile NNE
F32	CAEDF0000087935	1/4 - 1/2 Mile SW
F33	CAEDF0000137511	1/4 - 1/2 Mile SW
C34	CAEDF0000049069	1/4 - 1/2 Mile East
D35	CAEDF0000120491	1/4 - 1/2 Mile NNE
F36	CAEDF0000109660	1/4 - 1/2 Mile SW
D37	CAEDF0000071679	1/4 - 1/2 Mile NNE
F38	CAEDF0000113088	1/4 - 1/2 Mile SW
E39	CAEDF0000105367	1/4 - 1/2 Mile East
E40	CAEDF0000101785	1/4 - 1/2 Mile ENE
D41	CAEDF0000096474	1/4 - 1/2 Mile NNE
E42	CAEDF0000052251	1/4 - 1/2 Mile ENE
D44	CAEDF0000067416	1/4 - 1/2 Mile NNE
D45	CAEDF0000120064	1/4 - 1/2 Mile NNE
E46	CAEDF0000039669	1/4 - 1/2 Mile ENE
E47	CAEDF0000083497	1/4 - 1/2 Mile ENE
D48	CAEDF0000125805	1/2 - 1 Mile NNE
E49	CAEDF0000140404	1/2 - 1 Mile ENE
E50	CAEDF0000116668	1/2 - 1 Mile ENE
G51	CAEDF0000038632	1/2 - 1 Mile South
G52	CAEDF0000019545	1/2 - 1 Mile South
G53	CAEDF0000081906	1/2 - 1 Mile South
G54	CAEDF0000056985	1/2 - 1 Mile South
H55	CAEDF0000099194	1/2 - 1 Mile WNW
G56	CAEDF0000017836	1/2 - 1 Mile South
G57	CAEDF0000127006	1/2 - 1 Mile South
H58	CAEDF0000098172	1/2 - 1 Mile WNW
H59	CAEDF0000105349	1/2 - 1 Mile WNW
H60	CAEDF0000137647	1/2 - 1 Mile WNW
H61	CAEDF0000065200	1/2 - 1 Mile WNW
H62	CAEDF0000086122	1/2 - 1 Mile WNW
G63	CAEDF0000018689	1/2 - 1 Mile South
G64	CAEDF0000037051	1/2 - 1 Mile South
I66	CAEDF0000041162	1/2 - 1 Mile NE
I67	CAEDF0000096133	1/2 - 1 Mile NE
I69	CAEDF0000017650	1/2 - 1 Mile NE
J70	CAEDF0000112416	1/2 - 1 Mile NE
K71	CAEDF0000112488	1/2 - 1 Mile SSE
K72	CAEDF0000078959	1/2 - 1 Mile SSE
K73	CAEDF0000120074	1/2 - 1 Mile SSE
J74	CAEDF0000138822	1/2 - 1 Mile NE
J75	CAEDF0000095721	1/2 - 1 Mile NE
L76	CAEDF0000068226	1/2 - 1 Mile SE
J77	CAEDF0000087169	1/2 - 1 Mile NE

GEOCHECK® - PHYSICAL SETTING SOURCE SUMMARY

STATE DATABASE WELL INFORMATION

MAP ID	WELL ID	LOCATION FROM TP
J78	CAEDF0000124189	1/2 - 1 Mile NE
L79	CAEDF0000081435	1/2 - 1 Mile SE
K80	CAEDF0000008683	1/2 - 1 Mile SSE
J81	CAEDF0000118680	1/2 - 1 Mile NE
J82	CAEDF0000120014	1/2 - 1 Mile NE
L83	CAEDF0000085014	1/2 - 1 Mile SE
J84	CAEDF0000085671	1/2 - 1 Mile NE
J86	CAEDF0000049627	1/2 - 1 Mile NE
M87	CAEDF0000036852	1/2 - 1 Mile NE
M88	CAEDF0000130385	1/2 - 1 Mile NE
J90	CAEDF0000004549	1/2 - 1 Mile NE
K91	CAEDF0000139418	1/2 - 1 Mile SSE
M92	CAEDF0000081127	1/2 - 1 Mile NE
O93	CAEDF0000094608	1/2 - 1 Mile South
J94	CAEDF0000038326	1/2 - 1 Mile NE
J95	CAEDF0000056663	1/2 - 1 Mile NE
L96	CAEDF0000032133	1/2 - 1 Mile SE
M97	CAEDF0000034403	1/2 - 1 Mile NE
O98	CAEDF0000062643	1/2 - 1 Mile SSE
M99	CAEDF0000044167	1/2 - 1 Mile NE
M100	CAEDF0000058302	1/2 - 1 Mile NE
J101	CAEDF0000011315	1/2 - 1 Mile NE
O102	CAEDF0000047936	1/2 - 1 Mile South
N103	CAEDF0000019356	1/2 - 1 Mile SSE
O104	CAEDF0000045572	1/2 - 1 Mile SSE
O105	CAEDF0000001300	1/2 - 1 Mile SSE
O106	CAEDF0000039060	1/2 - 1 Mile South
O107	CAEDF0000135196	1/2 - 1 Mile SSE
P108	CAEDF0000046914	1/2 - 1 Mile SSE
P109	CAEDF0000124529	1/2 - 1 Mile SSE
P110	CAEDF0000044374	1/2 - 1 Mile SSE
111	CADWR9000037722	1/2 - 1 Mile South
Q112	CAEDF0000074452	1/2 - 1 Mile SSE
R113	CAEDF0000120437	1/2 - 1 Mile SSE
Q114	CAEDF0000056287	1/2 - 1 Mile SSE
P115	CAEDF0000017209	1/2 - 1 Mile SSE
P116	CAEDF0000062919	1/2 - 1 Mile SSE
Q117	CAEDF0000057907	1/2 - 1 Mile SSE
R118	CAEDF0000032342	1/2 - 1 Mile SSE
Q119	CAEDF0000091271	1/2 - 1 Mile SSE
P120	CAEDF0000002828	1/2 - 1 Mile SSE
P121	CAEDF0000119058	1/2 - 1 Mile SSE
P122	CAEDF0000067555	1/2 - 1 Mile SSE
S123	CAEDF0000039883	1/2 - 1 Mile WSW
S124	CAEDF0000050885	1/2 - 1 Mile WSW
P125	CAEDF0000054666	1/2 - 1 Mile SSE
S126	CAEDF0000074526	1/2 - 1 Mile WSW
S127	CAEDF0000048029	1/2 - 1 Mile WSW
S128	CAEDF0000059711	1/2 - 1 Mile WSW
T129	CAEDF0000059177	1/2 - 1 Mile WSW
S130	CAEDF0000004598	1/2 - 1 Mile WSW
S131	CAEDF0000125113	1/2 - 1 Mile WSW

GEOCHECK® - PHYSICAL SETTING SOURCE SUMMARY

STATE DATABASE WELL INFORMATION


MAP ID	WELL ID	LOCATION FROM TP
T132	CAEDF0000141444	1/2 - 1 Mile WSW
T133	CAEDF0000082050	1/2 - 1 Mile WSW
S135	CAEDF0000022263	1/2 - 1 Mile WSW
S136	CAEDF0000101051	1/2 - 1 Mile WSW
T137	CAEDF0000010010	1/2 - 1 Mile WSW
S138	CAEDF0000122109	1/2 - 1 Mile WSW
Q139	CAEDF0000123698	1/2 - 1 Mile SSE
T140	CAEDF0000088465	1/2 - 1 Mile WSW
T141	CAEDF0000093781	1/2 - 1 Mile WSW
T142	CAEDF0000044437	1/2 - 1 Mile WSW
U143	CAEDF0000078964	1/2 - 1 Mile East
V144	CAEDF0000006774	1/2 - 1 Mile West
V145	CAEDF0000087728	1/2 - 1 Mile West
U146	CAEDF0000128541	1/2 - 1 Mile East
W147	CAEDF0000110878	1/2 - 1 Mile East
U148	CAEDF0000134740	1/2 - 1 Mile East
V149	CAEDF0000096465	1/2 - 1 Mile West
V150	CAEDF0000065100	1/2 - 1 Mile West
V151	CAEDF0000096117	1/2 - 1 Mile West
X152	CAEDF0000051047	1/2 - 1 Mile West
V153	CAEDF0000014895	1/2 - 1 Mile West
Y154	CAEDF0000057902	1/2 - 1 Mile WNW
U155	CAEDF0000143008	1/2 - 1 Mile East
U156	CAEDF0000126954	1/2 - 1 Mile East
U157	CAEDF0000044542	1/2 - 1 Mile East
W158	CAEDF0000055467	1/2 - 1 Mile East
V159	CAEDF0000018981	1/2 - 1 Mile West
V160	CAEDF0000004507	1/2 - 1 Mile West
Y161	CAEDF0000053826	1/2 - 1 Mile WNW
X162	CAEDF0000101481	1/2 - 1 Mile West
X163	CAEDF0000005443	1/2 - 1 Mile West
X164	CAEDF0000128722	1/2 - 1 Mile West
Y165	CAEDF0000089233	1/2 - 1 Mile WNW
W166	CAEDF0000096733	1/2 - 1 Mile East
V167	CAEDF0000085189	1/2 - 1 Mile West
Y168	CAEDF0000052199	1/2 - 1 Mile WNW
X169	CAEDF0000112303	1/2 - 1 Mile West
X170	CAEDF0000009176	1/2 - 1 Mile West
X171	CAEDF0000104061	1/2 - 1 Mile West
U172	CAEDF0000124607	1/2 - 1 Mile East
U173	CAEDF0000044705	1/2 - 1 Mile East
V175	CAEDF0000053731	1/2 - 1 Mile West
X176	CAEDF0000000518	1/2 - 1 Mile West
X177	CAEDF0000047769	1/2 - 1 Mile West
X178	CAEDF0000080643	1/2 - 1 Mile West
Y179	CAEDF0000121177	1/2 - 1 Mile WNW
W180	CAEDF0000080441	1/2 - 1 Mile East
Z181	CAEDF0000139621	1/2 - 1 Mile East
Z182	CAEDF0000020172	1/2 - 1 Mile East
X183	CAEDF0000093422	1/2 - 1 Mile West
X184	CAEDF0000063752	1/2 - 1 Mile West
X185	CAEDF0000043624	1/2 - 1 Mile West

GEOCHECK® - PHYSICAL SETTING SOURCE SUMMARY

STATE DATABASE WELL INFORMATION

MAP ID	WELL ID	LOCATION FROM TP
X187	CAEDF0000110547	1/2 - 1 Mile West
U188	CAEDF0000074543	1/2 - 1 Mile East
W189	CAEDF0000018011	1/2 - 1 Mile East
W190	CAEDF0000067327	1/2 - 1 Mile East
X191	CAEDF0000130787	1/2 - 1 Mile West
X192	CAEDF0000104485	1/2 - 1 Mile West
U193	CAEDF0000085194	1/2 - 1 Mile East
W194	CAEDF0000078385	1/2 - 1 Mile East
W195	CAEDF0000043031	1/2 - 1 Mile East
W196	CAEDF0000008109	1/2 - 1 Mile East
W197	CAEDF0000059813	1/2 - 1 Mile East
W198	CAEDF0000008419	1/2 - 1 Mile East
Z199	CAEDF0000017164	1/2 - 1 Mile East
W200	CAEDF0000072372	1/2 - 1 Mile East
W201	CAEDF0000083399	1/2 - 1 Mile East
W202	CAEDF0000121218	1/2 - 1 Mile East
W203	CAEDF0000024037	1/2 - 1 Mile East
W204	CAEDF0000049344	1/2 - 1 Mile East
W205	CAEDF0000140790	1/2 - 1 Mile East
W206	CAEDF0000128146	1/2 - 1 Mile East
W207	CAEDF0000117662	1/2 - 1 Mile East
W208	CAEDF0000052601	1/2 - 1 Mile East
W209	CAEDF0000082243	1/2 - 1 Mile East
W210	CAEDF0000051856	1/2 - 1 Mile East
AB211	CAEDF0000031578	1/2 - 1 Mile SSE
W212	CAEDF0000123416	1/2 - 1 Mile East
W213	CAEDF0000012873	1/2 - 1 Mile East
AC214	CAEDF0000068570	1/2 - 1 Mile East
W215	CAEDF0000117552	1/2 - 1 Mile East
W216	CAEDF0000112189	1/2 - 1 Mile East
W217	CAEDF0000023166	1/2 - 1 Mile East
W218	CAEDF0000055146	1/2 - 1 Mile East
AC219	CAEDF0000125657	1/2 - 1 Mile East
AC220	CAEDF0000046450	1/2 - 1 Mile East
AC221	CAEDF0000055930	1/2 - 1 Mile East
AC222	CAEDF0000047377	1/2 - 1 Mile East
AB223	CAEDF0000089647	1/2 - 1 Mile SSE
AB224	CAEDF0000070931	1/2 - 1 Mile SSE
AC226	CAEDF0000039282	1/2 - 1 Mile East

PHYSICAL SETTING SOURCE MAP - 7917334.2s

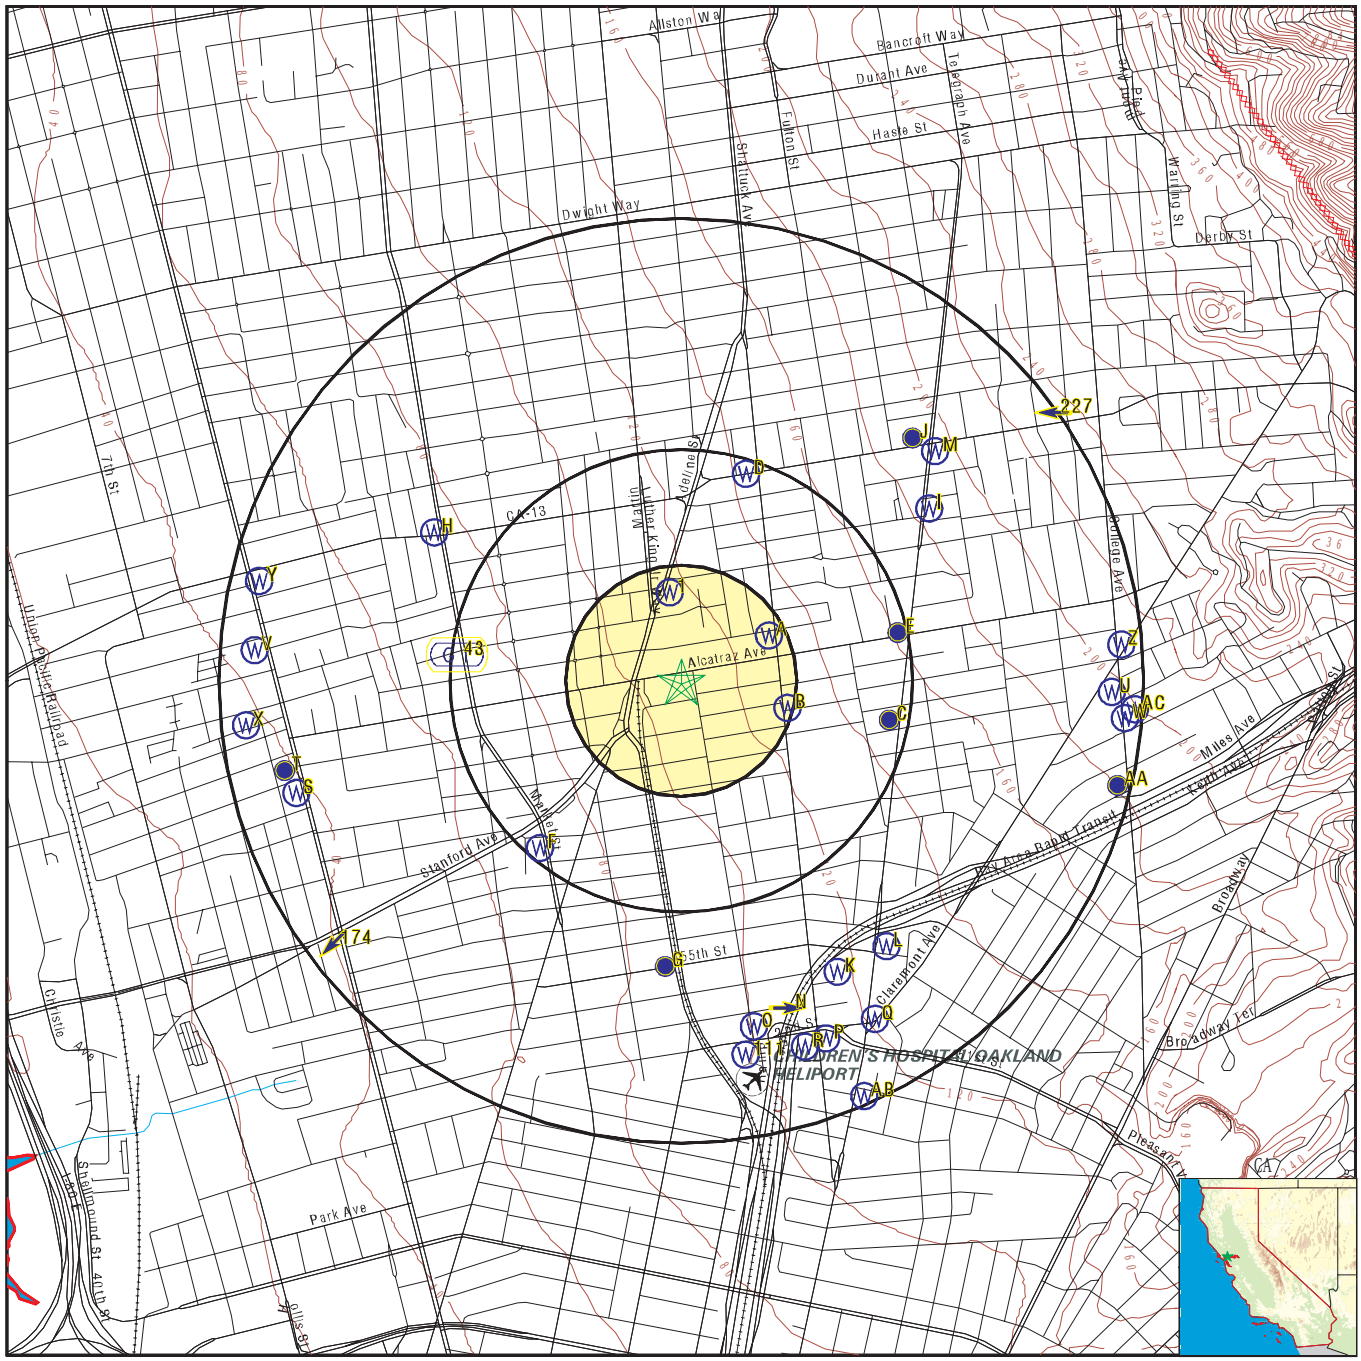

- County Boundary
- Major Roads
- Contour Lines
- Earthquake Fault Lines
- Airports
- Earthquake epicenter, Richter 5 or greater
- Water Wells
- Public Water Supply Wells
- Cluster of Multiple Icons
- Groundwater Flow Direction
- Indeterminate Groundwater Flow at Location
- Groundwater Flow Varies at Location
- Closest Hydrogeological Data
- Oil, gas or related wells

SITE NAME: 1890 Alcatraz Avenue ADDRESS: 1890 Alcatraz Avenue Berkeley CA 94703 LAT/LONG: 37.848729 / 122.269547	CLIENT: Ninyo & Moore CONTACT: Luke Swickard INQUIRY #: 7917334.2s DATE: March 06, 2025 9:55 am

Copyright © 2025 EDR, Inc. © 2015 TomTom Rel. 2015.

GEOCHECK® - PHYSICAL SETTING SOURCE MAP FINDINGS

Map ID
Direction
Distance
Elevation

	Database	EDR ID Number
1 **North** **1/8 - 1/4 Mile** **Higher**	**CA WELLS**	**CADWR9000037766**

State Well #:	01S04W11K001M	Station ID:	26795
Well Name:	Not Reported	Basin Name:	East Bay Plain
Well Use:	Irrigation	Well Type:	Unknown
Well Depth:	200	Well Completion Rpt #:	42252

	Database	EDR ID Number
A2 **ENE** **1/8 - 1/4 Mile** **Higher**	**CA WELLS**	**CAEDF0000130541**

Well ID:	T06019709731-MW-9	Well Type:	MONITORING
Source:	EDF	Other Name:	MW-9
GAMA PFAS Testing:	Not Reported		
Groundwater Quality Data:	https://gamagroundwater.waterboards.ca.gov/gama/gamamap/public/GamaDataDisplay.asp?dataset=EDF&samp_date=&global_id=T06019709731&assigned_name=MW-9&store_num=		
GeoTracker Data:	https://geotracker.waterboards.ca.gov/profile_report.asp?cmd=MWEDFResults&global_id=T06019709731&assigned_name=MW-9		

	Database	EDR ID Number
A3 **ENE** **1/8 - 1/4 Mile** **Higher**	**CA WELLS**	**CAEDF0000140182**

Well ID:	T10000002456-MW-1	Well Type:	MONITORING
Source:	EDF	Other Name:	MW-1
GAMA PFAS Testing:	Not Reported		
Groundwater Quality Data:	https://gamagroundwater.waterboards.ca.gov/gama/gamamap/public/GamaDataDisplay.asp?dataset=EDF&samp_date=&global_id=T10000002456&assigned_name=MW-1&store_num=		
GeoTracker Data:	https://geotracker.waterboards.ca.gov/profile_report.asp?cmd=MWEDFResults&global_id=T10000002456&assigned_name=MW-1		

	Database	EDR ID Number
A4 **ENE** **1/8 - 1/4 Mile** **Higher**	**CA WELLS**	**CAEDF0000073995**

Well ID:	T10000002456-MW-2	Well Type:	MONITORING
Source:	EDF	Other Name:	MW-2
GAMA PFAS Testing:	Not Reported		
Groundwater Quality Data:	https://gamagroundwater.waterboards.ca.gov/gama/gamamap/public/GamaDataDisplay.asp?dataset=EDF&samp_date=&global_id=T10000002456&assigned_name=MW-2&store_num=		
GeoTracker Data:	https://geotracker.waterboards.ca.gov/profile_report.asp?cmd=MWEDFResults&global_id=T10000002456&assigned_name=MW-2		

GEOCHECK® - PHYSICAL SETTING SOURCE MAP FINDINGS

Map ID
Direction
Distance
Elevation

	Database	EDR ID Number
A5 **ENE** **1/8 - 1/4 Mile** **Higher**	**CA WELLS**	**CAEDF0000035840**

Well ID:	T10000002456-MW-3	Well Type:	MONITORING
Source:	EDF	Other Name:	MW-3
GAMA PFAS Testing:	Not Reported		
Groundwater Quality Data:	https://gamagroundwater.waterboards.ca.gov/gama/gamamap/public/GamaDataDisplay.asp?dataset=EDF&samp_date=&global_id=T10000002456&assigned_name=MW-3&store_num=		
GeoTracker Data:	https://geotracker.waterboards.ca.gov/profile_report.asp?cmd=MWEDFResults&global_id=T10000002456&assigned_name=MW-3		

	Database	EDR ID Number
B6 **ESE** **1/8 - 1/4 Mile** **Higher**	**CA WELLS**	**CAEDF0000057312**

Well ID:	T0619748201-MW-104	Well Type:	MONITORING
Source:	EDF	Other Name:	MW-104
GAMA PFAS Testing:	Not Reported		
Groundwater Quality Data:	https://gamagroundwater.waterboards.ca.gov/gama/gamamap/public/GamaDataDisplay.asp?dataset=EDF&samp_date=&global_id=T0619748201&assigned_name=MW-104&store_num=		
GeoTracker Data:	https://geotracker.waterboards.ca.gov/profile_report.asp?cmd=MWEDFResults&global_id=T0619748201&assigned_name=MW-104		

	Database	EDR ID Number
B7 **ESE** **1/8 - 1/4 Mile** **Higher**	**CA WELLS**	**CAEDF0000116709**

Well ID:	T0619748201-MW-102	Well Type:	MONITORING
Source:	EDF	Other Name:	MW-102
GAMA PFAS Testing:	Not Reported		
Groundwater Quality Data:	https://gamagroundwater.waterboards.ca.gov/gama/gamamap/public/GamaDataDisplay.asp?dataset=EDF&samp_date=&global_id=T0619748201&assigned_name=MW-102&store_num=		
GeoTracker Data:	https://geotracker.waterboards.ca.gov/profile_report.asp?cmd=MWEDFResults&global_id=T0619748201&assigned_name=MW-102		

	Database	EDR ID Number
B8 **ESE** **1/8 - 1/4 Mile** **Higher**	**CA WELLS**	**CAEDF0000137239**

Well ID:	T0619748201-MW-101	Well Type:	MONITORING
Source:	EDF	Other Name:	MW-101
GAMA PFAS Testing:	Not Reported		
Groundwater Quality Data:	https://gamagroundwater.waterboards.ca.gov/gama/gamamap/public/GamaDataDisplay.asp?dataset=EDF&samp_date=&global_id=T0619748201&assigned_name=MW-101&store_num=		
GeoTracker Data:	https://geotracker.waterboards.ca.gov/profile_report.asp?cmd=MWEDFResults&global_id=T0619748201&assigned_name=MW-101		

GEOCHECK® - PHYSICAL SETTING SOURCE MAP FINDINGS

Map ID
Direction
Distance
Elevation

	Database	EDR ID Number
B9 **ESE** **1/8 - 1/4 Mile** **Higher**	**CA WELLS**	**CAEDF0000016074**

Well ID:	T0619748201-MW-103	Well Type:	MONITORING
Source:	EDF	Other Name:	MW-103
GAMA PFAS Testing:	Not Reported		
Groundwater Quality Data:	https://gamagroundwater.waterboards.ca.gov/gama/gamamap/public/GamaDataDisplay.asp?dataset=EDF&samp_date=&global_id=T0619748201&assigned_name=MW-103&store_num=		
GeoTracker Data:	https://geotracker.waterboards.ca.gov/profile_report.asp?cmd=MWEDFResults&global_id=T0619748201&assigned_name=MW-103		

	Database	EDR ID Number
B10 **ESE** **1/8 - 1/4 Mile** **Higher**	**CA WELLS**	**CAEDF0000012670**

Well ID:	T0619748201-MW-105	Well Type:	MONITORING
Source:	EDF	Other Name:	MW-105
GAMA PFAS Testing:	Not Reported		
Groundwater Quality Data:	https://gamagroundwater.waterboards.ca.gov/gama/gamamap/public/GamaDataDisplay.asp?dataset=EDF&samp_date=&global_id=T0619748201&assigned_name=MW-105&store_num=		
GeoTracker Data:	https://geotracker.waterboards.ca.gov/profile_report.asp?cmd=MWEDFResults&global_id=T0619748201&assigned_name=MW-105		

	Database	EDR ID Number
C11 **East** **1/4 - 1/2 Mile** **Higher**	**CA WELLS**	**CAEDF0000057905**

Well ID:	T0600101366-MW-1	Well Type:	MONITORING
Source:	EDF	Other Name:	MW-1
GAMA PFAS Testing:	Not Reported		
Groundwater Quality Data:	https://gamagroundwater.waterboards.ca.gov/gama/gamamap/public/GamaDataDisplay.asp?dataset=EDF&samp_date=&global_id=T0600101366&assigned_name=MW-1&store_num=		
GeoTracker Data:	https://geotracker.waterboards.ca.gov/profile_report.asp?cmd=MWEDFResults&global_id=T0600101366&assigned_name=MW-1		

			Database	EDR ID Number
C12 **East** **1/4 - 1/2 Mile** **Higher**	Site ID:	01-1479	**AQUIFLOW**	**65465**
	Groundwater Flow:	SW, W		
	Shallow Water Depth:	Not Reported		
	Deep Water Depth:	Not Reported		
	Average Water Depth:	20		
	Date:	08/31/1998		

	Database	EDR ID Number
D13 **NNE** **1/4 - 1/2 Mile** **Higher**	**CA WELLS**	**CAEDF0000080000**

Well ID:	T0600100094-A-5	Well Type:	MONITORING
Source:	EDF	Other Name:	A-5

GEOCHECK® - PHYSICAL SETTING SOURCE MAP FINDINGS

GAMA PFAS Testing: Not Reported
Groundwater Quality Data: https://gamagroundwater.waterboards.ca.gov/gama/gamamap/public/GamaDataDisplay.asp?dataset=EDF&samp_date=&global_id=T0600100094&assigned_name=A-5&store_num=
GeoTracker Data: https://geotracker.waterboards.ca.gov/profile_report.asp?cmd=MWEDFResults&global_id=T0600100094&assigned_name=A-5

D14
NNE
1/4 - 1/2 Mile
Higher

CA WELLS **CAEDF0000017492**

Well ID: T0600100094-AR-1 Well Type: MONITORING
Source: EDF Other Name: AR-1
GAMA PFAS Testing: Not Reported
Groundwater Quality Data: https://gamagroundwater.waterboards.ca.gov/gama/gamamap/public/GamaDataDisplay.asp?dataset=EDF&samp_date=&global_id=T0600100094&assigned_name=AR-1&store_num=
GeoTracker Data: https://geotracker.waterboards.ca.gov/profile_report.asp?cmd=MWEDFResults&global_id=T0600100094&assigned_name=AR-1

D15
NNE
1/4 - 1/2 Mile
Higher

CA WELLS **CAEDF0000040131**

Well ID: T0600101247-MW-8 Well Type: MONITORING
Source: EDF Other Name: MW-8
GAMA PFAS Testing: Not Reported
Groundwater Quality Data: https://gamagroundwater.waterboards.ca.gov/gama/gamamap/public/GamaDataDisplay.asp?dataset=EDF&samp_date=&global_id=T0600101247&assigned_name=MW-8&store_num=
GeoTracker Data: https://geotracker.waterboards.ca.gov/profile_report.asp?cmd=MWEDFResults&global_id=T0600101247&assigned_name=MW-8

D16
NNE
1/4 - 1/2 Mile
Higher

CA WELLS **CAEDF0000060542**

Well ID: T0600100094-A-2 Well Type: MONITORING
Source: EDF Other Name: A-2
GAMA PFAS Testing: Not Reported
Groundwater Quality Data: https://gamagroundwater.waterboards.ca.gov/gama/gamamap/public/GamaDataDisplay.asp?dataset=EDF&samp_date=&global_id=T0600100094&assigned_name=A-2&store_num=
GeoTracker Data: https://geotracker.waterboards.ca.gov/profile_report.asp?cmd=MWEDFResults&global_id=T0600100094&assigned_name=A-2

E17
East
1/4 - 1/2 Mile
Higher

CA WELLS **CAEDF0000085282**

Well ID: T0600100106-MW-5 Well Type: MONITORING
Source: EDF Other Name: MW-5
GAMA PFAS Testing: Not Reported
Groundwater Quality Data: https://gamagroundwater.waterboards.ca.gov/gama/gamamap/public/GamaDataDisplay.asp?dataset=EDF&samp_date=&global_id=T0600100106&assigned_name=MW-5&store_num=

GEOCHECK® - PHYSICAL SETTING SOURCE MAP FINDINGS

GeoTracker Data: https://geotracker.waterboards.ca.gov/profile_report.asp?cmd=MWEDFResults&global_id=T0600100106&assigned_name=MW-5

D18
NNE **CA WELLS** **CAEDF0000141222**
1/4 - 1/2 Mile
Higher

Well ID: T0600100094-A-3 Well Type: MONITORING
Source: EDF Other Name: A-3
GAMA PFAS Testing: Not Reported
Groundwater Quality Data: https://gamagroundwater.waterboards.ca.gov/gama/gamamap/public/GamaDataDisplay.asp?dataset=EDF&samp_date=&global_id=T0600100094&assigned_name=A-3&store_num=
GeoTracker Data: https://geotracker.waterboards.ca.gov/profile_report.asp?cmd=MWEDFResults&global_id=T0600100094&assigned_name=A-3

C19
East **CA WELLS** **CAEDF0000068288**
1/4 - 1/2 Mile
Higher

Well ID: T0600101366-MW-3 Well Type: MONITORING
Source: EDF Other Name: MW-3
GAMA PFAS Testing: Not Reported
Groundwater Quality Data: https://gamagroundwater.waterboards.ca.gov/gama/gamamap/public/GamaDataDisplay.asp?dataset=EDF&samp_date=&global_id=T0600101366&assigned_name=MW-3&store_num=
GeoTracker Data: https://geotracker.waterboards.ca.gov/profile_report.asp?cmd=MWEDFResults&global_id=T0600101366&assigned_name=MW-3

C20
East **CA WELLS** **CAEDF0000140791**
1/4 - 1/2 Mile
Higher

Well ID: T0600101366-MW-4 Well Type: MONITORING
Source: EDF Other Name: MW-4
GAMA PFAS Testing: Not Reported
Groundwater Quality Data: https://gamagroundwater.waterboards.ca.gov/gama/gamamap/public/GamaDataDisplay.asp?dataset=EDF&samp_date=&global_id=T0600101366&assigned_name=MW-4&store_num=
GeoTracker Data: https://geotracker.waterboards.ca.gov/profile_report.asp?cmd=MWEDFResults&global_id=T0600101366&assigned_name=MW-4

C21
ESE **CA WELLS** **CAEDF0000086611**
1/4 - 1/2 Mile
Higher

Well ID: T0600101366-MW-7 Well Type: MONITORING
Source: EDF Other Name: MW-7
GAMA PFAS Testing: Not Reported
Groundwater Quality Data: https://gamagroundwater.waterboards.ca.gov/gama/gamamap/public/GamaDataDisplay.asp?dataset=EDF&samp_date=&global_id=T0600101366&assigned_name=MW-7&store_num=
GeoTracker Data: https://geotracker.waterboards.ca.gov/profile_report.asp?cmd=MWEDFResults&global_id=T0600101366&assigned_name=MW-7

GEOCHECK® - PHYSICAL SETTING SOURCE MAP FINDINGS

Map ID
Direction
Distance
Elevation

	Database	EDR ID Number
C22 **ESE** **1/4 - 1/2 Mile** **Higher**	**CA WELLS**	**CAEDF0000115882**

Well ID:	T0600101366-MW-8	Well Type:	MONITORING
Source:	EDF	Other Name:	MW-8
GAMA PFAS Testing:	Not Reported		
Groundwater Quality Data:	https://gamagroundwater.waterboards.ca.gov/gama/gamamap/public/GamaDataDisplay.asp?dataset=EDF&samp_date=&global_id=T0600101366&assigned_name=MW-8&store_num=		
GeoTracker Data:	https://geotracker.waterboards.ca.gov/profile_report.asp?cmd=MWEDFResults&global_id=T0600101366&assigned_name=MW-8		

	Database	EDR ID Number
C23 **East** **1/4 - 1/2 Mile** **Higher**	**CA WELLS**	**CAEDF0000008777**

Well ID:	T0600101366-MW-5	Well Type:	MONITORING
Source:	EDF	Other Name:	MW-5
GAMA PFAS Testing:	Not Reported		
Groundwater Quality Data:	https://gamagroundwater.waterboards.ca.gov/gama/gamamap/public/GamaDataDisplay.asp?dataset=EDF&samp_date=&global_id=T0600101366&assigned_name=MW-5&store_num=		
GeoTracker Data:	https://geotracker.waterboards.ca.gov/profile_report.asp?cmd=MWEDFResults&global_id=T0600101366&assigned_name=MW-5		

	Database	EDR ID Number
E24 **ENE** **1/4 - 1/2 Mile** **Higher**	**CA WELLS**	**CAEDF0000118797**

Well ID:	T0600100106-MW-3	Well Type:	MONITORING
Source:	EDF	Other Name:	MW-3
GAMA PFAS Testing:	Not Reported		
Groundwater Quality Data:	https://gamagroundwater.waterboards.ca.gov/gama/gamamap/public/GamaDataDisplay.asp?dataset=EDF&samp_date=&global_id=T0600100106&assigned_name=MW-3&store_num=		
GeoTracker Data:	https://geotracker.waterboards.ca.gov/profile_report.asp?cmd=MWEDFResults&global_id=T0600100106&assigned_name=MW-3		

	Database	EDR ID Number
D25 **NNE** **1/4 - 1/2 Mile** **Higher**	**CA WELLS**	**CAEDF0000089249**

Well ID:	T0600101247-MW-7	Well Type:	MONITORING
Source:	EDF	Other Name:	MW-7
GAMA PFAS Testing:	Not Reported		
Groundwater Quality Data:	https://gamagroundwater.waterboards.ca.gov/gama/gamamap/public/GamaDataDisplay.asp?dataset=EDF&samp_date=&global_id=T0600101247&assigned_name=MW-7&store_num=		
GeoTracker Data:	https://geotracker.waterboards.ca.gov/profile_report.asp?cmd=MWEDFResults&global_id=T0600101247&assigned_name=MW-7		

GEOCHECK® - PHYSICAL SETTING SOURCE MAP FINDINGS

Map ID
Direction
Distance
Elevation

	Database	EDR ID Number
E26 **East** **1/4 - 1/2 Mile** **Higher**	**CA WELLS**	**CAEDF0000051499**

Well ID:	T0600100106-MW-10	Well Type:	MONITORING
Source:	EDF	Other Name:	MW-10
GAMA PFAS Testing:	Not Reported		
Groundwater Quality Data:	https://gamagroundwater.waterboards.ca.gov/gama/gamamap/public/GamaDataDisplay.asp?dataset=EDF&samp_date=&global_id=T0600100106&assigned_name=MW-10&store_num=		
GeoTracker Data:	https://geotracker.waterboards.ca.gov/profile_report.asp?cmd=MWEDFResults&global_id=T0600100106&assigned_name=MW-10		

E27 **ENE** **1/4 - 1/2 Mile** **Higher**	**CA WELLS**	**CAEDF0000073996**

Well ID:	T0600100106-MW-6	Well Type:	MONITORING
Source:	EDF	Other Name:	MW-6
GAMA PFAS Testing:	Not Reported		
Groundwater Quality Data:	https://gamagroundwater.waterboards.ca.gov/gama/gamamap/public/GamaDataDisplay.asp?dataset=EDF&samp_date=&global_id=T0600100106&assigned_name=MW-6&store_num=		
GeoTracker Data:	https://geotracker.waterboards.ca.gov/profile_report.asp?cmd=MWEDFResults&global_id=T0600100106&assigned_name=MW-6		

F28 **SW** **1/4 - 1/2 Mile** **Lower**	**CA WELLS**	**CAEDF0000063940**

Well ID:	T10000009600-MW-6	Well Type:	MONITORING
Source:	EDF	Other Name:	MW-6
GAMA PFAS Testing:	Not Reported		
Groundwater Quality Data:	https://gamagroundwater.waterboards.ca.gov/gama/gamamap/public/GamaDataDisplay.asp?dataset=EDF&samp_date=&global_id=T10000009600&assigned_name=MW-6&store_num=		
GeoTracker Data:	https://geotracker.waterboards.ca.gov/profile_report.asp?cmd=MWEDFResults&global_id=T10000009600&assigned_name=MW-6		

F29 **SW** **1/4 - 1/2 Mile** **Lower**	**CA WELLS**	**CAEDF0000024215**

Well ID:	T10000009600-MW-1	Well Type:	MONITORING
Source:	EDF	Other Name:	MW-1
GAMA PFAS Testing:	Not Reported		
Groundwater Quality Data:	https://gamagroundwater.waterboards.ca.gov/gama/gamamap/public/GamaDataDisplay.asp?dataset=EDF&samp_date=&global_id=T10000009600&assigned_name=MW-1&store_num=		
GeoTracker Data:	https://geotracker.waterboards.ca.gov/profile_report.asp?cmd=MWEDFResults&global_id=T10000009600&assigned_name=MW-1		

GEOCHECK® - PHYSICAL SETTING SOURCE MAP FINDINGS

Map ID
Direction
Distance
Elevation

	Database	EDR ID Number
D30 **NNE** **1/4 - 1/2 Mile** **Higher**	**CA WELLS**	**CAEDF0000101573**

Well ID:	T0600100094-A-4	Well Type:	MONITORING
Source:	EDF	Other Name:	A-4
GAMA PFAS Testing:	Not Reported		
Groundwater Quality Data:	https://gamagroundwater.waterboards.ca.gov/gama/gamamap/public/GamaDataDisplay.asp?dataset=EDF&samp_date=&global_id=T0600100094&assigned_name=A-4&store_num=		
GeoTracker Data:	https://geotracker.waterboards.ca.gov/profile_report.asp?cmd=MWEDFResults&global_id=T0600100094&assigned_name=A-4		

E31 **ENE** **1/4 - 1/2 Mile** **Higher**	Site ID:	01-0114	**AQUIFLOW**	**65482**
	Groundwater Flow:	SE, S, SW		
	Shallow Water Depth:	Not Reported		
	Deep Water Depth:	Not Reported		
	Average Water Depth:	15		
	Date:	10/30/1995		

	Database	EDR ID Number
F32 **SW** **1/4 - 1/2 Mile** **Lower**	**CA WELLS**	**CAEDF0000087935**

Well ID:	T10000009600-MW-5	Well Type:	MONITORING
Source:	EDF	Other Name:	MW-5
GAMA PFAS Testing:	Not Reported		
Groundwater Quality Data:	https://gamagroundwater.waterboards.ca.gov/gama/gamamap/public/GamaDataDisplay.asp?dataset=EDF&samp_date=&global_id=T10000009600&assigned_name=MW-5&store_num=		
GeoTracker Data:	https://geotracker.waterboards.ca.gov/profile_report.asp?cmd=MWEDFResults&global_id=T10000009600&assigned_name=MW-5		

	Database	EDR ID Number
F33 **SW** **1/4 - 1/2 Mile** **Lower**	**CA WELLS**	**CAEDF0000137511**

Well ID:	T10000009600-MW-4	Well Type:	MONITORING
Source:	EDF	Other Name:	MW-4
GAMA PFAS Testing:	Not Reported		
Groundwater Quality Data:	https://gamagroundwater.waterboards.ca.gov/gama/gamamap/public/GamaDataDisplay.asp?dataset=EDF&samp_date=&global_id=T10000009600&assigned_name=MW-4&store_num=		
GeoTracker Data:	https://geotracker.waterboards.ca.gov/profile_report.asp?cmd=MWEDFResults&global_id=T10000009600&assigned_name=MW-4		

	Database	EDR ID Number
C34 **East** **1/4 - 1/2 Mile** **Higher**	**CA WELLS**	**CAEDF0000049069**

Well ID:	T0600101366-MW-6	Well Type:	MONITORING
Source:	EDF	Other Name:	MW-6

GEOCHECK® - PHYSICAL SETTING SOURCE MAP FINDINGS

GAMA PFAS Testing: Not Reported
Groundwater Quality Data: https://gamagroundwater.waterboards.ca.gov/gama/gamamap/public/GamaDataDisplay.asp?dataset=EDF&samp_date=&global_id=T0600101366&assigned_name=MW-6&store_num=
GeoTracker Data: https://geotracker.waterboards.ca.gov/profile_report.asp?cmd=MWEDFResults&global_id=T0600101366&assigned_name=MW-6

D35
NNE
1/4 - 1/2 Mile
Higher

CA WELLS **CAEDF0000120491**

Well ID: T0600101247-MW-1 Well Type: MONITORING
Source: EDF Other Name: MW-1
GAMA PFAS Testing: Not Reported
Groundwater Quality Data: https://gamagroundwater.waterboards.ca.gov/gama/gamamap/public/GamaDataDisplay.asp?dataset=EDF&samp_date=&global_id=T0600101247&assigned_name=MW-1&store_num=
GeoTracker Data: https://geotracker.waterboards.ca.gov/profile_report.asp?cmd=MWEDFResults&global_id=T0600101247&assigned_name=MW-1

F36
SW
1/4 - 1/2 Mile
Lower

CA WELLS **CAEDF0000109660**

Well ID: T10000009600-MW-2 Well Type: MONITORING
Source: EDF Other Name: MW-2
GAMA PFAS Testing: Not Reported
Groundwater Quality Data: https://gamagroundwater.waterboards.ca.gov/gama/gamamap/public/GamaDataDisplay.asp?dataset=EDF&samp_date=&global_id=T10000009600&assigned_name=MW-2&store_num=
GeoTracker Data: https://geotracker.waterboards.ca.gov/profile_report.asp?cmd=MWEDFResults&global_id=T10000009600&assigned_name=MW-2

D37
NNE
1/4 - 1/2 Mile
Higher

CA WELLS **CAEDF0000071679**

Well ID: T0600101247-MW-3 Well Type: MONITORING
Source: EDF Other Name: MW-3
GAMA PFAS Testing: Not Reported
Groundwater Quality Data: https://gamagroundwater.waterboards.ca.gov/gama/gamamap/public/GamaDataDisplay.asp?dataset=EDF&samp_date=&global_id=T0600101247&assigned_name=MW-3&store_num=
GeoTracker Data: https://geotracker.waterboards.ca.gov/profile_report.asp?cmd=MWEDFResults&global_id=T0600101247&assigned_name=MW-3

F38
SW
1/4 - 1/2 Mile
Lower

CA WELLS **CAEDF0000113088**

Well ID: T10000009600-MW-3 Well Type: MONITORING
Source: EDF Other Name: MW-3
GAMA PFAS Testing: Not Reported
Groundwater Quality Data: https://gamagroundwater.waterboards.ca.gov/gama/gamamap/public/GamaDataDisplay.asp?dataset=EDF&samp_date=&global_id=T10000009600&assigned_name=MW-3&store_num=

GEOCHECK® - PHYSICAL SETTING SOURCE MAP FINDINGS

GeoTracker Data: https://geotracker.waterboards.ca.gov/profile_report.asp?cmd=MWEDFResults&global_id=T10000009600&assigned_name=MW-3

E39
East
1/4 - 1/2 Mile
Higher

CA WELLS **CAEDF0000105367**

Well ID:	T0600100106-MW-11	Well Type:	MONITORING
Source:	EDF	Other Name:	MW-11
GAMA PFAS Testing:	Not Reported		
Groundwater Quality Data:	https://gamagroundwater.waterboards.ca.gov/gama/gamamap/public/GamaDataDisplay.asp?dataset=EDF&samp_date=&global_id=T0600100106&assigned_name=MW-11&store_num=		
GeoTracker Data:	https://geotracker.waterboards.ca.gov/profile_report.asp?cmd=MWEDFResults&global_id=T0600100106&assigned_name=MW-11		

E40
ENE
1/4 - 1/2 Mile
Higher

CA WELLS **CAEDF0000101785**

Well ID:	T0600100106-MW-4	Well Type:	MONITORING
Source:	EDF	Other Name:	MW-4
GAMA PFAS Testing:	Not Reported		
Groundwater Quality Data:	https://gamagroundwater.waterboards.ca.gov/gama/gamamap/public/GamaDataDisplay.asp?dataset=EDF&samp_date=&global_id=T0600100106&assigned_name=MW-4&store_num=		
GeoTracker Data:	https://geotracker.waterboards.ca.gov/profile_report.asp?cmd=MWEDFResults&global_id=T0600100106&assigned_name=MW-4		

D41
NNE
1/4 - 1/2 Mile
Higher

CA WELLS **CAEDF0000096474**

Well ID:	T0600101247-MW-6	Well Type:	MONITORING
Source:	EDF	Other Name:	MW-6
GAMA PFAS Testing:	Not Reported		
Groundwater Quality Data:	https://gamagroundwater.waterboards.ca.gov/gama/gamamap/public/GamaDataDisplay.asp?dataset=EDF&samp_date=&global_id=T0600101247&assigned_name=MW-6&store_num=		
GeoTracker Data:	https://geotracker.waterboards.ca.gov/profile_report.asp?cmd=MWEDFResults&global_id=T0600101247&assigned_name=MW-6		

E42
ENE
1/4 - 1/2 Mile
Higher

CA WELLS **CAEDF0000052251**

Well ID:	T0600100106-MW-1	Well Type:	MONITORING
Source:	EDF	Other Name:	MW-1
GAMA PFAS Testing:	Not Reported		
Groundwater Quality Data:	https://gamagroundwater.waterboards.ca.gov/gama/gamamap/public/GamaDataDisplay.asp?dataset=EDF&samp_date=&global_id=T0600100106&assigned_name=MW-1&store_num=		
GeoTracker Data:	https://geotracker.waterboards.ca.gov/profile_report.asp?cmd=MWEDFResults&global_id=T0600100106&assigned_name=MW-1		

GEOCHECK® - PHYSICAL SETTING SOURCE MAP FINDINGS

Map ID
Direction
Distance
Elevation

			Database	EDR ID Number
43 **West** **1/4 - 1/2 Mile** **Lower**	Site ID: Groundwater Flow: Shallow Water Depth: Deep Water Depth: Average Water Depth: Date:	01-0360 Not Reported 6.93 8.45 Not Reported 06/30/1992	**AQUIFLOW**	**38212**

D44
NNE
1/4 - 1/2 Mile
Higher

CA WELLS **CAEDF0000067416**

Well ID:	T0600101247-BW-1	Well Type:	MONITORING
Source:	EDF	Other Name:	BW-1
GAMA PFAS Testing:	Not Reported		
Groundwater Quality Data:	https://gamagroundwater.waterboards.ca.gov/gama/gamamap/public/GamaDataDisplay.asp?dataset=EDF&samp_date=&global_id=T0600101247&assigned_name=BW-1&store_num=		
GeoTracker Data:	https://geotracker.waterboards.ca.gov/profile_report.asp?cmd=MWEDFResults&global_id=T0600101247&assigned_name=BW-1		

D45
NNE
1/4 - 1/2 Mile
Higher

CA WELLS **CAEDF0000120064**

Well ID:	T0600101247-MW-5	Well Type:	MONITORING
Source:	EDF	Other Name:	MW-5
GAMA PFAS Testing:	Not Reported		
Groundwater Quality Data:	https://gamagroundwater.waterboards.ca.gov/gama/gamamap/public/GamaDataDisplay.asp?dataset=EDF&samp_date=&global_id=T0600101247&assigned_name=MW-5&store_num=		
GeoTracker Data:	https://geotracker.waterboards.ca.gov/profile_report.asp?cmd=MWEDFResults&global_id=T0600101247&assigned_name=MW-5		

E46
ENE
1/4 - 1/2 Mile
Higher

CA WELLS **CAEDF0000039669**

Well ID:	T0600100106-MW-2	Well Type:	MONITORING
Source:	EDF	Other Name:	MW-2
GAMA PFAS Testing:	Not Reported		
Groundwater Quality Data:	https://gamagroundwater.waterboards.ca.gov/gama/gamamap/public/GamaDataDisplay.asp?dataset=EDF&samp_date=&global_id=T0600100106&assigned_name=MW-2&store_num=		
GeoTracker Data:	https://geotracker.waterboards.ca.gov/profile_report.asp?cmd=MWEDFResults&global_id=T0600100106&assigned_name=MW-2		

GEOCHECK® - PHYSICAL SETTING SOURCE MAP FINDINGS

Map ID
Direction
Distance
Elevation

	Database	EDR ID Number
E47 **ENE** **1/4 - 1/2 Mile** **Higher**	**CA WELLS**	**CAEDF0000083497**

Well ID:	T0600100106-MW-9	Well Type:	MONITORING
Source:	EDF	Other Name:	MW-9
GAMA PFAS Testing:	Not Reported		
Groundwater Quality Data:	https://gamagroundwater.waterboards.ca.gov/gama/gamamap/public/GamaDataDisplay.asp?dataset=EDF&samp_date=&global_id=T0600100106&assigned_name=MW-9&store_num=		
GeoTracker Data:	https://geotracker.waterboards.ca.gov/profile_report.asp?cmd=MWEDFResults&global_id=T0600100106&assigned_name=MW-9		

	Database	EDR ID Number
D48 **NNE** **1/2 - 1 Mile** **Higher**	**CA WELLS**	**CAEDF0000125805**

Well ID:	T0600101247-MW-2	Well Type:	MONITORING
Source:	EDF	Other Name:	MW-2
GAMA PFAS Testing:	Not Reported		
Groundwater Quality Data:	https://gamagroundwater.waterboards.ca.gov/gama/gamamap/public/GamaDataDisplay.asp?dataset=EDF&samp_date=&global_id=T0600101247&assigned_name=MW-2&store_num=		
GeoTracker Data:	https://geotracker.waterboards.ca.gov/profile_report.asp?cmd=MWEDFResults&global_id=T0600101247&assigned_name=MW-2		

	Database	EDR ID Number
E49 **ENE** **1/2 - 1 Mile** **Higher**	**CA WELLS**	**CAEDF0000140404**

Well ID:	T0600100106-MW-8	Well Type:	MONITORING
Source:	EDF	Other Name:	MW-8
GAMA PFAS Testing:	Not Reported		
Groundwater Quality Data:	https://gamagroundwater.waterboards.ca.gov/gama/gamamap/public/GamaDataDisplay.asp?dataset=EDF&samp_date=&global_id=T0600100106&assigned_name=MW-8&store_num=		
GeoTracker Data:	https://geotracker.waterboards.ca.gov/profile_report.asp?cmd=MWEDFResults&global_id=T0600100106&assigned_name=MW-8		

	Database	EDR ID Number
E50 **ENE** **1/2 - 1 Mile** **Higher**	**CA WELLS**	**CAEDF0000116668**

Well ID:	T0600100106-MW-7	Well Type:	MONITORING
Source:	EDF	Other Name:	MW-7
GAMA PFAS Testing:	Not Reported		
Groundwater Quality Data:	https://gamagroundwater.waterboards.ca.gov/gama/gamamap/public/GamaDataDisplay.asp?dataset=EDF&samp_date=&global_id=T0600100106&assigned_name=MW-7&store_num=		
GeoTracker Data:	https://geotracker.waterboards.ca.gov/profile_report.asp?cmd=MWEDFResults&global_id=T0600100106&assigned_name=MW-7		

GEOCHECK® - PHYSICAL SETTING SOURCE MAP FINDINGS

Map ID
Direction
Distance
Elevation

	Database	EDR ID Number
G51 **South** **1/2 - 1 Mile** **Lower**	**CA WELLS**	**CAEDF0000038632**

Well ID:	T0600100348-MW-4	Well Type:	MONITORING
Source:	EDF	Other Name:	MW-4
GAMA PFAS Testing:	Not Reported		
Groundwater Quality Data:	https://gamagroundwater.waterboards.ca.gov/gama/gamamap/public/GamaDataDisplay.asp?dataset=EDF&samp_date=&global_id=T0600100348&assigned_name=MW-4&store_num=		
GeoTracker Data:	https://geotracker.waterboards.ca.gov/profile_report.asp?cmd=MWEDFResults&global_id=T0600100348&assigned_name=MW-4		

	Database	EDR ID Number
G52 **South** **1/2 - 1 Mile** **Lower**	**CA WELLS**	**CAEDF0000019545**

Well ID:	T0600100348-MW-7	Well Type:	MONITORING
Source:	EDF	Other Name:	MW-7
GAMA PFAS Testing:	Not Reported		
Groundwater Quality Data:	https://gamagroundwater.waterboards.ca.gov/gama/gamamap/public/GamaDataDisplay.asp?dataset=EDF&samp_date=&global_id=T0600100348&assigned_name=MW-7&store_num=		
GeoTracker Data:	https://geotracker.waterboards.ca.gov/profile_report.asp?cmd=MWEDFResults&global_id=T0600100348&assigned_name=MW-7		

	Database	EDR ID Number
G53 **South** **1/2 - 1 Mile** **Lower**	**CA WELLS**	**CAEDF0000081906**

Well ID:	T0600100348-MW-8	Well Type:	MONITORING
Source:	EDF	Other Name:	MW-8
GAMA PFAS Testing:	Not Reported		
Groundwater Quality Data:	https://gamagroundwater.waterboards.ca.gov/gama/gamamap/public/GamaDataDisplay.asp?dataset=EDF&samp_date=&global_id=T0600100348&assigned_name=MW-8&store_num=		
GeoTracker Data:	https://geotracker.waterboards.ca.gov/profile_report.asp?cmd=MWEDFResults&global_id=T0600100348&assigned_name=MW-8		

	Database	EDR ID Number
G54 **South** **1/2 - 1 Mile** **Lower**	**CA WELLS**	**CAEDF0000056985**

Well ID:	T0600100348-MW-3	Well Type:	MONITORING
Source:	EDF	Other Name:	MW-3
GAMA PFAS Testing:	Not Reported		
Groundwater Quality Data:	https://gamagroundwater.waterboards.ca.gov/gama/gamamap/public/GamaDataDisplay.asp?dataset=EDF&samp_date=&global_id=T0600100348&assigned_name=MW-3&store_num=		
GeoTracker Data:	https://geotracker.waterboards.ca.gov/profile_report.asp?cmd=MWEDFResults&global_id=T0600100348&assigned_name=MW-3		

GEOCHECK® - PHYSICAL SETTING SOURCE MAP FINDINGS

Map ID
Direction
Distance
Elevation

	Database	EDR ID Number
H55 **WNW** **1/2 - 1 Mile** **Lower**	**CA WELLS**	**CAEDF0000099194**

Well ID:	T0600100236-MW-6	Well Type:	MONITORING
Source:	EDF	Other Name:	MW-6
GAMA PFAS Testing:	Not Reported		
Groundwater Quality Data:	https://gamagroundwater.waterboards.ca.gov/gama/gamamap/public/GamaDataDisplay.asp?dataset=EDF&samp_date=&global_id=T0600100236&assigned_name=MW-6&store_num=		
GeoTracker Data:	https://geotracker.waterboards.ca.gov/profile_report.asp?cmd=MWEDFResults&global_id=T0600100236&assigned_name=MW-6		

	Database	EDR ID Number
G56 **South** **1/2 - 1 Mile** **Lower**	**CA WELLS**	**CAEDF0000017836**

Well ID:	T0600100348-MW-2	Well Type:	MONITORING
Source:	EDF	Other Name:	MW-2
GAMA PFAS Testing:	Not Reported		
Groundwater Quality Data:	https://gamagroundwater.waterboards.ca.gov/gama/gamamap/public/GamaDataDisplay.asp?dataset=EDF&samp_date=&global_id=T0600100348&assigned_name=MW-2&store_num=		
GeoTracker Data:	https://geotracker.waterboards.ca.gov/profile_report.asp?cmd=MWEDFResults&global_id=T0600100348&assigned_name=MW-2		

	Database	EDR ID Number
G57 **South** **1/2 - 1 Mile** **Lower**	**CA WELLS**	**CAEDF0000127006**

Well ID:	T0600100348-MW-1	Well Type:	MONITORING
Source:	EDF	Other Name:	MW-1
GAMA PFAS Testing:	Not Reported		
Groundwater Quality Data:	https://gamagroundwater.waterboards.ca.gov/gama/gamamap/public/GamaDataDisplay.asp?dataset=EDF&samp_date=&global_id=T0600100348&assigned_name=MW-1&store_num=		
GeoTracker Data:	https://geotracker.waterboards.ca.gov/profile_report.asp?cmd=MWEDFResults&global_id=T0600100348&assigned_name=MW-1		

	Database	EDR ID Number
H58 **WNW** **1/2 - 1 Mile** **Lower**	**CA WELLS**	**CAEDF0000098172**

Well ID:	T0600100236-MW-5	Well Type:	MONITORING
Source:	EDF	Other Name:	MW-5
GAMA PFAS Testing:	Not Reported		
Groundwater Quality Data:	https://gamagroundwater.waterboards.ca.gov/gama/gamamap/public/GamaDataDisplay.asp?dataset=EDF&samp_date=&global_id=T0600100236&assigned_name=MW-5&store_num=		
GeoTracker Data:	https://geotracker.waterboards.ca.gov/profile_report.asp?cmd=MWEDFResults&global_id=T0600100236&assigned_name=MW-5		

GEOCHECK® - PHYSICAL SETTING SOURCE MAP FINDINGS

Map ID
Direction
Distance
Elevation

	Database	EDR ID Number
H59 **WNW** **1/2 - 1 Mile** **Lower**	**CA WELLS**	**CAEDF0000105349**

Well ID:	T0600100236-MW-1	Well Type:	MONITORING
Source:	EDF	Other Name:	MW-1
GAMA PFAS Testing:	Not Reported		
Groundwater Quality Data:	https://gamagroundwater.waterboards.ca.gov/gama/gamamap/public/GamaDataDisplay.asp?dataset=EDF&samp_date=&global_id=T0600100236&assigned_name=MW-1&store_num=		
GeoTracker Data:	https://geotracker.waterboards.ca.gov/profile_report.asp?cmd=MWEDFResults&global_id=T0600100236&assigned_name=MW-1		

	Database	EDR ID Number
H60 **WNW** **1/2 - 1 Mile** **Lower**	**CA WELLS**	**CAEDF0000137647**

Well ID:	T0600100236-MW-3	Well Type:	MONITORING
Source:	EDF	Other Name:	MW-3
GAMA PFAS Testing:	Not Reported		
Groundwater Quality Data:	https://gamagroundwater.waterboards.ca.gov/gama/gamamap/public/GamaDataDisplay.asp?dataset=EDF&samp_date=&global_id=T0600100236&assigned_name=MW-3&store_num=		
GeoTracker Data:	https://geotracker.waterboards.ca.gov/profile_report.asp?cmd=MWEDFResults&global_id=T0600100236&assigned_name=MW-3		

	Database	EDR ID Number
H61 **WNW** **1/2 - 1 Mile** **Lower**	**CA WELLS**	**CAEDF0000065200**

Well ID:	T0600100236-MW-4	Well Type:	MONITORING
Source:	EDF	Other Name:	MW-4
GAMA PFAS Testing:	Not Reported		
Groundwater Quality Data:	https://gamagroundwater.waterboards.ca.gov/gama/gamamap/public/GamaDataDisplay.asp?dataset=EDF&samp_date=&global_id=T0600100236&assigned_name=MW-4&store_num=		
GeoTracker Data:	https://geotracker.waterboards.ca.gov/profile_report.asp?cmd=MWEDFResults&global_id=T0600100236&assigned_name=MW-4		

	Database	EDR ID Number
H62 **WNW** **1/2 - 1 Mile** **Lower**	**CA WELLS**	**CAEDF0000086122**

Well ID:	T0600100236-MW-2	Well Type:	MONITORING
Source:	EDF	Other Name:	MW-2
GAMA PFAS Testing:	Not Reported		
Groundwater Quality Data:	https://gamagroundwater.waterboards.ca.gov/gama/gamamap/public/GamaDataDisplay.asp?dataset=EDF&samp_date=&global_id=T0600100236&assigned_name=MW-2&store_num=		
GeoTracker Data:	https://geotracker.waterboards.ca.gov/profile_report.asp?cmd=MWEDFResults&global_id=T0600100236&assigned_name=MW-2		

GEOCHECK® - PHYSICAL SETTING SOURCE MAP FINDINGS

Map ID
Direction
Distance
Elevation

	Database	EDR ID Number
G63 **South** **1/2 - 1 Mile** **Lower**	**CA WELLS**	**CAEDF0000018689**

Well ID:	T0600100348-MW-5	Well Type:	MONITORING
Source:	EDF	Other Name:	MW-5
GAMA PFAS Testing:	Not Reported		
Groundwater Quality Data:	https://gamagroundwater.waterboards.ca.gov/gama/gamamap/public/GamaDataDisplay.asp?dataset=EDF&samp_date=&global_id=T0600100348&assigned_name=MW-5&store_num=		
GeoTracker Data:	https://geotracker.waterboards.ca.gov/profile_report.asp?cmd=MWEDFResults&global_id=T0600100348&assigned_name=MW-5		

	Database	EDR ID Number
G64 **South** **1/2 - 1 Mile** **Lower**	**CA WELLS**	**CAEDF0000037051**

Well ID:	T0600100348-MW-6	Well Type:	MONITORING
Source:	EDF	Other Name:	MW-6
GAMA PFAS Testing:	Not Reported		
Groundwater Quality Data:	https://gamagroundwater.waterboards.ca.gov/gama/gamamap/public/GamaDataDisplay.asp?dataset=EDF&samp_date=&global_id=T0600100348&assigned_name=MW-6&store_num=		
GeoTracker Data:	https://geotracker.waterboards.ca.gov/profile_report.asp?cmd=MWEDFResults&global_id=T0600100348&assigned_name=MW-6		

			Database	EDR ID Number
G65 **South** **1/2 - 1 Mile** **Lower**	Site ID:	01-0220	**AQUIFLOW**	**52371**
	Groundwater Flow:	NE		
	Shallow Water Depth:	Not Reported		
	Deep Water Depth:	Not Reported		
	Average Water Depth:	Not Reported		
	Date:	12/03/1987		

	Database	EDR ID Number
I66 **NE** **1/2 - 1 Mile** **Higher**	**CA WELLS**	**CAEDF0000041162**

Well ID:	SL0600186440-MW-1	Well Type:	MONITORING
Source:	EDF	Other Name:	MW-1
GAMA PFAS Testing:	Not Reported		
Groundwater Quality Data:	https://gamagroundwater.waterboards.ca.gov/gama/gamamap/public/GamaDataDisplay.asp?dataset=EDF&samp_date=&global_id=SL0600186440&assigned_name=MW-1&store_num=		
GeoTracker Data:	https://geotracker.waterboards.ca.gov/profile_report.asp?cmd=MWEDFResults&global_id=SL0600186440&assigned_name=MW-1		

	Database	EDR ID Number
I67 **NE** **1/2 - 1 Mile** **Higher**	**CA WELLS**	**CAEDF0000096133**

Well ID:	SL0600186440-MW-2	Well Type:	MONITORING
Source:	EDF	Other Name:	MW-2

GEOCHECK® - PHYSICAL SETTING SOURCE MAP FINDINGS

GAMA PFAS Testing: Not Reported
Groundwater Quality Data: https://gamagroundwater.waterboards.ca.gov/gama/gamamap/public/GamaDataDisplay.asp?dataset=EDF&samp_date=&global_id=SL0600186440&assigned_name=MW-2&store_num=
GeoTracker Data: https://geotracker.waterboards.ca.gov/profile_report.asp?cmd=MWEDFResults&global_id=SL0600186440&assigned_name=MW-2

G68
South
1/2 - 1 Mile
Lower

AQUIFLOW **66295**

Site ID: 01-1005
Groundwater Flow: N
Shallow Water Depth: Not Reported
Deep Water Depth: Not Reported
Average Water Depth: Not Reported
Date: 07/28/1997

I69
NE
1/2 - 1 Mile
Higher

CA WELLS **CAEDF0000017650**

Well ID: SL0600186440-MW-3
Source: EDF
Well Type: MONITORING
Other Name: MW-3
GAMA PFAS Testing: Not Reported
Groundwater Quality Data: https://gamagroundwater.waterboards.ca.gov/gama/gamamap/public/GamaDataDisplay.asp?dataset=EDF&samp_date=&global_id=SL0600186440&assigned_name=MW-3&store_num=
GeoTracker Data: https://geotracker.waterboards.ca.gov/profile_report.asp?cmd=MWEDFResults&global_id=SL0600186440&assigned_name=MW-3

J70
NE
1/2 - 1 Mile
Higher

CA WELLS **CAEDF0000112416**

Well ID: T0600194038-MW-11
Source: EDF
Well Type: MONITORING
Other Name: MW-11
GAMA PFAS Testing: Not Reported
Groundwater Quality Data: https://gamagroundwater.waterboards.ca.gov/gama/gamamap/public/GamaDataDisplay.asp?dataset=EDF&samp_date=&global_id=T0600194038&assigned_name=MW-11&store_num=
GeoTracker Data: https://geotracker.waterboards.ca.gov/profile_report.asp?cmd=MWEDFResults&global_id=T0600194038&assigned_name=MW-11

K71
SSE
1/2 - 1 Mile
Higher

CA WELLS **CAEDF0000112488**

Well ID: T0600100672-MW-1
Source: EDF
Well Type: MONITORING
Other Name: MW-1
GAMA PFAS Testing: Not Reported
Groundwater Quality Data: https://gamagroundwater.waterboards.ca.gov/gama/gamamap/public/GamaDataDisplay.asp?dataset=EDF&samp_date=&global_id=T0600100672&assigned_name=MW-1&store_num=
GeoTracker Data: https://geotracker.waterboards.ca.gov/profile_report.asp?cmd=MWEDFResults&global_id=T0600100672&assigned_name=MW-1

GEOCHECK® - PHYSICAL SETTING SOURCE MAP FINDINGS

Map ID
Direction
Distance
Elevation

	Database	EDR ID Number
K72 **SSE** **1/2 - 1 Mile** **Higher**	**CA WELLS**	**CAEDF0000078959**

Well ID:	T0600100672-MW-3	Well Type:	MONITORING
Source:	EDF	Other Name:	MW-3
GAMA PFAS Testing:	Not Reported		
Groundwater Quality Data:	https://gamagroundwater.waterboards.ca.gov/gama/gamamap/public/GamaDataDisplay.asp?dataset=EDF&samp_date=&global_id=T0600100672&assigned_name=MW-3&store_num=		
GeoTracker Data:	https://geotracker.waterboards.ca.gov/profile_report.asp?cmd=MWEDFResults&global_id=T0600100672&assigned_name=MW-3		

	Database	EDR ID Number
K73 **SSE** **1/2 - 1 Mile** **Higher**	**CA WELLS**	**CAEDF0000120074**

Well ID:	T0600100672-MW-2	Well Type:	MONITORING
Source:	EDF	Other Name:	MW-2
GAMA PFAS Testing:	Not Reported		
Groundwater Quality Data:	https://gamagroundwater.waterboards.ca.gov/gama/gamamap/public/GamaDataDisplay.asp?dataset=EDF&samp_date=&global_id=T0600100672&assigned_name=MW-2&store_num=		
GeoTracker Data:	https://geotracker.waterboards.ca.gov/profile_report.asp?cmd=MWEDFResults&global_id=T0600100672&assigned_name=MW-2		

	Database	EDR ID Number
J74 **NE** **1/2 - 1 Mile** **Higher**	**CA WELLS**	**CAEDF0000138822**

Well ID:	T0600194038-MW-6	Well Type:	MONITORING
Source:	EDF	Other Name:	MW-6
GAMA PFAS Testing:	Not Reported		
Groundwater Quality Data:	https://gamagroundwater.waterboards.ca.gov/gama/gamamap/public/GamaDataDisplay.asp?dataset=EDF&samp_date=&global_id=T0600194038&assigned_name=MW-6&store_num=		
GeoTracker Data:	https://geotracker.waterboards.ca.gov/profile_report.asp?cmd=MWEDFResults&global_id=T0600194038&assigned_name=MW-6		

	Database	EDR ID Number
J75 **NE** **1/2 - 1 Mile** **Higher**	**CA WELLS**	**CAEDF0000095721**

Well ID:	T0600194038-EW-1	Well Type:	MONITORING
Source:	EDF	Other Name:	EW-1
GAMA PFAS Testing:	Not Reported		
Groundwater Quality Data:	https://gamagroundwater.waterboards.ca.gov/gama/gamamap/public/GamaDataDisplay.asp?dataset=EDF&samp_date=&global_id=T0600194038&assigned_name=EW-1&store_num=		
GeoTracker Data:	https://geotracker.waterboards.ca.gov/profile_report.asp?cmd=MWEDFResults&global_id=T0600194038&assigned_name=EW-1		

GEOCHECK® - PHYSICAL SETTING SOURCE MAP FINDINGS

Map ID
Direction
Distance
Elevation

	Database	EDR ID Number
L76 **SE** **1/2 - 1 Mile** **Higher**	**CA WELLS**	**CAEDF0000068226**

Well ID:	T0600100347-C-5	Well Type:	MONITORING
Source:	EDF	Other Name:	C-5
GAMA PFAS Testing:	Not Reported		
Groundwater Quality Data:	https://gamagroundwater.waterboards.ca.gov/gama/gamamap/public/GamaDataDisplay.asp?dataset=EDF&samp_date=&global_id=T0600100347&assigned_name=C-5&store_num=		
GeoTracker Data:	https://geotracker.waterboards.ca.gov/profile_report.asp?cmd=MWEDFResults&global_id=T0600100347&assigned_name=C-5		

	Database	EDR ID Number
J77 **NE** **1/2 - 1 Mile** **Higher**	**CA WELLS**	**CAEDF0000087169**

Well ID:	T0600194038-MW-7	Well Type:	MONITORING
Source:	EDF	Other Name:	MW-7
GAMA PFAS Testing:	Not Reported		
Groundwater Quality Data:	https://gamagroundwater.waterboards.ca.gov/gama/gamamap/public/GamaDataDisplay.asp?dataset=EDF&samp_date=&global_id=T0600194038&assigned_name=MW-7&store_num=		
GeoTracker Data:	https://geotracker.waterboards.ca.gov/profile_report.asp?cmd=MWEDFResults&global_id=T0600194038&assigned_name=MW-7		

	Database	EDR ID Number
J78 **NE** **1/2 - 1 Mile** **Higher**	**CA WELLS**	**CAEDF0000124189**

Well ID:	T0600194038-EW-2	Well Type:	MONITORING
Source:	EDF	Other Name:	EW-2
GAMA PFAS Testing:	Not Reported		
Groundwater Quality Data:	https://gamagroundwater.waterboards.ca.gov/gama/gamamap/public/GamaDataDisplay.asp?dataset=EDF&samp_date=&global_id=T0600194038&assigned_name=EW-2&store_num=		
GeoTracker Data:	https://geotracker.waterboards.ca.gov/profile_report.asp?cmd=MWEDFResults&global_id=T0600194038&assigned_name=EW-2		

	Database	EDR ID Number
L79 **SE** **1/2 - 1 Mile** **Higher**	**CA WELLS**	**CAEDF0000081435**

Well ID:	T0600100347-C-2A	Well Type:	MONITORING
Source:	EDF	Other Name:	C-2A
GAMA PFAS Testing:	Not Reported		
Groundwater Quality Data:	https://gamagroundwater.waterboards.ca.gov/gama/gamamap/public/GamaDataDisplay.asp?dataset=EDF&samp_date=&global_id=T0600100347&assigned_name=C-2A&store_num=		
GeoTracker Data:	https://geotracker.waterboards.ca.gov/profile_report.asp?cmd=MWEDFResults&global_id=T0600100347&assigned_name=C-2A		

GEOCHECK® - PHYSICAL SETTING SOURCE MAP FINDINGS

Map ID
Direction
Distance
Elevation

	Database	EDR ID Number
K80 **SSE** **1/2 - 1 Mile** **Higher**	**CA WELLS**	**CAEDF0000008683**

Well ID:	T0600100672-MW-5	Well Type:	MONITORING
Source:	EDF	Other Name:	MW-5
GAMA PFAS Testing:	Not Reported		
Groundwater Quality Data:	https://gamagroundwater.waterboards.ca.gov/gama/gamamap/public/GamaDataDisplay.asp?dataset=EDF&samp_date=&global_id=T0600100672&assigned_name=MW-5&store_num=		
GeoTracker Data:	https://geotracker.waterboards.ca.gov/profile_report.asp?cmd=MWEDFResults&global_id=T0600100672&assigned_name=MW-5		

	Database	EDR ID Number
J81 **NE** **1/2 - 1 Mile** **Higher**	**CA WELLS**	**CAEDF0000118680**

Well ID:	T0600194038-EW-3	Well Type:	MONITORING
Source:	EDF	Other Name:	EW-3
GAMA PFAS Testing:	Not Reported		
Groundwater Quality Data:	https://gamagroundwater.waterboards.ca.gov/gama/gamamap/public/GamaDataDisplay.asp?dataset=EDF&samp_date=&global_id=T0600194038&assigned_name=EW-3&store_num=		
GeoTracker Data:	https://geotracker.waterboards.ca.gov/profile_report.asp?cmd=MWEDFResults&global_id=T0600194038&assigned_name=EW-3		

	Database	EDR ID Number
J82 **NE** **1/2 - 1 Mile** **Higher**	**CA WELLS**	**CAEDF0000120014**

Well ID:	T0600194038-MW-5	Well Type:	MONITORING
Source:	EDF	Other Name:	MW-5
GAMA PFAS Testing:	Not Reported		
Groundwater Quality Data:	https://gamagroundwater.waterboards.ca.gov/gama/gamamap/public/GamaDataDisplay.asp?dataset=EDF&samp_date=&global_id=T0600194038&assigned_name=MW-5&store_num=		
GeoTracker Data:	https://geotracker.waterboards.ca.gov/profile_report.asp?cmd=MWEDFResults&global_id=T0600194038&assigned_name=MW-5		

	Database	EDR ID Number
L83 **SE** **1/2 - 1 Mile** **Higher**	**CA WELLS**	**CAEDF0000085014**

Well ID:	T0600100347-C-1A	Well Type:	MONITORING
Source:	EDF	Other Name:	C-1A
GAMA PFAS Testing:	Not Reported		
Groundwater Quality Data:	https://gamagroundwater.waterboards.ca.gov/gama/gamamap/public/GamaDataDisplay.asp?dataset=EDF&samp_date=&global_id=T0600100347&assigned_name=C-1A&store_num=		
GeoTracker Data:	https://geotracker.waterboards.ca.gov/profile_report.asp?cmd=MWEDFResults&global_id=T0600100347&assigned_name=C-1A		

GEOCHECK® - PHYSICAL SETTING SOURCE MAP FINDINGS

Map ID
Direction
Distance
Elevation

	Database	EDR ID Number
J84 **NE** **1/2 - 1 Mile** **Higher**	**CA WELLS**	**CAEDF0000085671**

Well ID:	T0600194038-MW-4	Well Type:	MONITORING
Source:	EDF	Other Name:	MW-4
GAMA PFAS Testing:	Not Reported		
Groundwater Quality Data:	https://gamagroundwater.waterboards.ca.gov/gama/gamamap/public/GamaDataDisplay.asp?dataset=EDF&samp_date=&global_id=T0600194038&assigned_name=MW-4&store_num=		
GeoTracker Data:	https://geotracker.waterboards.ca.gov/profile_report.asp?cmd=MWEDFResults&global_id=T0600194038&assigned_name=MW-4		

J85 **NE** **1/2 - 1 Mile** **Higher**	Site ID: Groundwater Flow: Shallow Water Depth: Deep Water Depth: Average Water Depth: Date:	07-0057 Not Reported Not Reported Not Reported 16.5 07/1990	**AQUIFLOW**	**38527**

	Database	EDR ID Number
J86 **NE** **1/2 - 1 Mile** **Higher**	**CA WELLS**	**CAEDF0000049627**

Well ID:	T0600194038-MW-3	Well Type:	MONITORING
Source:	EDF	Other Name:	MW-3
GAMA PFAS Testing:	Not Reported		
Groundwater Quality Data:	https://gamagroundwater.waterboards.ca.gov/gama/gamamap/public/GamaDataDisplay.asp?dataset=EDF&samp_date=&global_id=T0600194038&assigned_name=MW-3&store_num=		
GeoTracker Data:	https://geotracker.waterboards.ca.gov/profile_report.asp?cmd=MWEDFResults&global_id=T0600194038&assigned_name=MW-3		

	Database	EDR ID Number
M87 **NE** **1/2 - 1 Mile** **Higher**	**CA WELLS**	**CAEDF0000036852**

Well ID:	T0600101104-MW-5	Well Type:	MONITORING
Source:	EDF	Other Name:	MW-5
GAMA PFAS Testing:	Not Reported		
Groundwater Quality Data:	https://gamagroundwater.waterboards.ca.gov/gama/gamamap/public/GamaDataDisplay.asp?dataset=EDF&samp_date=&global_id=T0600101104&assigned_name=MW-5&store_num=		
GeoTracker Data:	https://geotracker.waterboards.ca.gov/profile_report.asp?cmd=MWEDFResults&global_id=T0600101104&assigned_name=MW-5		

	Database	EDR ID Number
M88 **NE** **1/2 - 1 Mile** **Higher**	**CA WELLS**	**CAEDF0000130385**

Well ID:	T0600101104-MW-4	Well Type:	MONITORING
Source:	EDF	Other Name:	MW-4

GEOCHECK® - PHYSICAL SETTING SOURCE MAP FINDINGS

GAMA PFAS Testing: Not Reported
Groundwater Quality Data: https://gamagroundwater.waterboards.ca.gov/gama/gamamap/public/GamaDataDisplay.asp?dataset=EDF&samp_date=&global_id=T0600101104&assigned_name=MW-4&store_num=
GeoTracker Data: https://geotracker.waterboards.ca.gov/profile_report.asp?cmd=MWEDFResults&global_id=T0600101104&assigned_name=MW-4

N89
SSE
1/2 - 1 Mile
Higher

AQUIFLOW **67912**

Site ID: 01-0111
Groundwater Flow: E
Shallow Water Depth: Not Reported
Deep Water Depth: Not Reported
Average Water Depth: 20
Date: 09/07/1994

J90
NE
1/2 - 1 Mile
Higher

CA WELLS **CAEDF0000004549**

Well ID: T0600194038-MW-12 Well Type: MONITORING
Source: EDF Other Name: MW-12
GAMA PFAS Testing: Not Reported
Groundwater Quality Data: https://gamagroundwater.waterboards.ca.gov/gama/gamamap/public/GamaDataDisplay.asp?dataset=EDF&samp_date=&global_id=T0600194038&assigned_name=MW-12&store_num=
GeoTracker Data: https://geotracker.waterboards.ca.gov/profile_report.asp?cmd=MWEDFResults&global_id=T0600194038&assigned_name=MW-12

K91
SSE
1/2 - 1 Mile
Higher

CA WELLS **CAEDF0000139418**

Well ID: T0600100672-MW-4 Well Type: MONITORING
Source: EDF Other Name: MW-4
GAMA PFAS Testing: Not Reported
Groundwater Quality Data: https://gamagroundwater.waterboards.ca.gov/gama/gamamap/public/GamaDataDisplay.asp?dataset=EDF&samp_date=&global_id=T0600100672&assigned_name=MW-4&store_num=
GeoTracker Data: https://geotracker.waterboards.ca.gov/profile_report.asp?cmd=MWEDFResults&global_id=T0600100672&assigned_name=MW-4

M92
NE
1/2 - 1 Mile
Higher

CA WELLS **CAEDF0000081127**

Well ID: T0600101104-MW-2 Well Type: MONITORING
Source: EDF Other Name: MW-2
GAMA PFAS Testing: Not Reported
Groundwater Quality Data: https://gamagroundwater.waterboards.ca.gov/gama/gamamap/public/GamaDataDisplay.asp?dataset=EDF&samp_date=&global_id=T0600101104&assigned_name=MW-2&store_num=
GeoTracker Data: https://geotracker.waterboards.ca.gov/profile_report.asp?cmd=MWEDFResults&global_id=T0600101104&assigned_name=MW-2

GEOCHECK® - PHYSICAL SETTING SOURCE MAP FINDINGS

Map ID
Direction
Distance
Elevation

	Database	EDR ID Number
O93 **South** **1/2 - 1 Mile** **Lower**	**CA WELLS**	**CAEDF0000094608**

Well ID:	T10000009148-MW-6	Well Type:	MONITORING
Source:	EDF	Other Name:	MW-6
GAMA PFAS Testing:	Not Reported		
Groundwater Quality Data:	https://gamagroundwater.waterboards.ca.gov/gama/gamamap/public/GamaDataDisplay.asp?dataset=EDF&samp_date=&global_id=T10000009148&assigned_name=MW-6&store_num=		
GeoTracker Data:	https://geotracker.waterboards.ca.gov/profile_report.asp?cmd=MWEDFResults&global_id=T10000009148&assigned_name=MW-6		

J94 **NE** **1/2 - 1 Mile** **Higher**	**CA WELLS**	**CAEDF0000038326**

Well ID:	T0600194038-MW-1	Well Type:	MONITORING
Source:	EDF	Other Name:	MW-1
GAMA PFAS Testing:	Not Reported		
Groundwater Quality Data:	https://gamagroundwater.waterboards.ca.gov/gama/gamamap/public/GamaDataDisplay.asp?dataset=EDF&samp_date=&global_id=T0600194038&assigned_name=MW-1&store_num=		
GeoTracker Data:	https://geotracker.waterboards.ca.gov/profile_report.asp?cmd=MWEDFResults&global_id=T0600194038&assigned_name=MW-1		

J95 **NE** **1/2 - 1 Mile** **Higher**	**CA WELLS**	**CAEDF0000056663**

Well ID:	T0600194038-MW-8	Well Type:	MONITORING
Source:	EDF	Other Name:	MW-8
GAMA PFAS Testing:	Not Reported		
Groundwater Quality Data:	https://gamagroundwater.waterboards.ca.gov/gama/gamamap/public/GamaDataDisplay.asp?dataset=EDF&samp_date=&global_id=T0600194038&assigned_name=MW-8&store_num=		
GeoTracker Data:	https://geotracker.waterboards.ca.gov/profile_report.asp?cmd=MWEDFResults&global_id=T0600194038&assigned_name=MW-8		

L96 **SE** **1/2 - 1 Mile** **Higher**	**CA WELLS**	**CAEDF0000032133**

Well ID:	T0600100347-C-4	Well Type:	MONITORING
Source:	EDF	Other Name:	C-4
GAMA PFAS Testing:	Not Reported		
Groundwater Quality Data:	https://gamagroundwater.waterboards.ca.gov/gama/gamamap/public/GamaDataDisplay.asp?dataset=EDF&samp_date=&global_id=T0600100347&assigned_name=C-4&store_num=		
GeoTracker Data:	https://geotracker.waterboards.ca.gov/profile_report.asp?cmd=MWEDFResults&global_id=T0600100347&assigned_name=C-4		

GEOCHECK® - PHYSICAL SETTING SOURCE MAP FINDINGS

Map ID
Direction
Distance
Elevation

	Database	EDR ID Number
M97 **NE** **1/2 - 1 Mile** **Higher**	**CA WELLS**	**CAEDF0000034403**

Well ID:	T0600194038-MW-10	Well Type:	MONITORING
Source:	EDF	Other Name:	MW-10
GAMA PFAS Testing:	Not Reported		
Groundwater Quality Data:	https://gamagroundwater.waterboards.ca.gov/gama/gamamap/public/GamaDataDisplay.asp?dataset=EDF&samp_date=&global_id=T0600194038&assigned_name=MW-10&store_num=		
GeoTracker Data:	https://geotracker.waterboards.ca.gov/profile_report.asp?cmd=MWEDFResults&global_id=T0600194038&assigned_name=MW-10		

	Database	EDR ID Number
O98 **SSE** **1/2 - 1 Mile** **Lower**	**CA WELLS**	**CAEDF0000062643**

Well ID:	T10000009148-MW-7	Well Type:	MONITORING
Source:	EDF	Other Name:	MW-7
GAMA PFAS Testing:	Not Reported		
Groundwater Quality Data:	https://gamagroundwater.waterboards.ca.gov/gama/gamamap/public/GamaDataDisplay.asp?dataset=EDF&samp_date=&global_id=T10000009148&assigned_name=MW-7&store_num=		
GeoTracker Data:	https://geotracker.waterboards.ca.gov/profile_report.asp?cmd=MWEDFResults&global_id=T10000009148&assigned_name=MW-7		

	Database	EDR ID Number
M99 **NE** **1/2 - 1 Mile** **Higher**	**CA WELLS**	**CAEDF0000044167**

Well ID:	T0600101104-MW-3	Well Type:	MONITORING
Source:	EDF	Other Name:	MW-3
GAMA PFAS Testing:	Not Reported		
Groundwater Quality Data:	https://gamagroundwater.waterboards.ca.gov/gama/gamamap/public/GamaDataDisplay.asp?dataset=EDF&samp_date=&global_id=T0600101104&assigned_name=MW-3&store_num=		
GeoTracker Data:	https://geotracker.waterboards.ca.gov/profile_report.asp?cmd=MWEDFResults&global_id=T0600101104&assigned_name=MW-3		

	Database	EDR ID Number
M100 **NE** **1/2 - 1 Mile** **Higher**	**CA WELLS**	**CAEDF0000058302**

Well ID:	T0600101104-MW-1	Well Type:	MONITORING
Source:	EDF	Other Name:	MW-1
GAMA PFAS Testing:	Not Reported		
Groundwater Quality Data:	https://gamagroundwater.waterboards.ca.gov/gama/gamamap/public/GamaDataDisplay.asp?dataset=EDF&samp_date=&global_id=T0600101104&assigned_name=MW-1&store_num=		
GeoTracker Data:	https://geotracker.waterboards.ca.gov/profile_report.asp?cmd=MWEDFResults&global_id=T0600101104&assigned_name=MW-1		

GEOCHECK® - PHYSICAL SETTING SOURCE MAP FINDINGS

Map ID
Direction
Distance
Elevation

	Database	EDR ID Number
J101 **NE** **1/2 - 1 Mile** **Higher**	**CA WELLS**	**CAEDF0000011315**

Well ID:	T0600194038-MW-9	Well Type:	MONITORING
Source:	EDF	Other Name:	MW-9
GAMA PFAS Testing:	Not Reported		
Groundwater Quality Data:	https://gamagroundwater.waterboards.ca.gov/gama/gamamap/public/GamaDataDisplay.asp?dataset=EDF&samp_date=&global_id=T0600194038&assigned_name=MW-9&store_num=		
GeoTracker Data:	https://geotracker.waterboards.ca.gov/profile_report.asp?cmd=MWEDFResults&global_id=T0600194038&assigned_name=MW-9		

	Database	EDR ID Number
O102 **South** **1/2 - 1 Mile** **Lower**	**CA WELLS**	**CAEDF0000047936**

Well ID:	T10000009148-MW-1	Well Type:	MONITORING
Source:	EDF	Other Name:	MW-1
GAMA PFAS Testing:	Not Reported		
Groundwater Quality Data:	https://gamagroundwater.waterboards.ca.gov/gama/gamamap/public/GamaDataDisplay.asp?dataset=EDF&samp_date=&global_id=T10000009148&assigned_name=MW-1&store_num=		
GeoTracker Data:	https://geotracker.waterboards.ca.gov/profile_report.asp?cmd=MWEDFResults&global_id=T10000009148&assigned_name=MW-1		

	Database	EDR ID Number
N103 **SSE** **1/2 - 1 Mile** **Lower**	**CA WELLS**	**CAEDF0000019356**

Well ID:	T10000009148-MW-8	Well Type:	MONITORING
Source:	EDF	Other Name:	MW-8
GAMA PFAS Testing:	Not Reported		
Groundwater Quality Data:	https://gamagroundwater.waterboards.ca.gov/gama/gamamap/public/GamaDataDisplay.asp?dataset=EDF&samp_date=&global_id=T10000009148&assigned_name=MW-8&store_num=		
GeoTracker Data:	https://geotracker.waterboards.ca.gov/profile_report.asp?cmd=MWEDFResults&global_id=T10000009148&assigned_name=MW-8		

	Database	EDR ID Number
O104 **SSE** **1/2 - 1 Mile** **Lower**	**CA WELLS**	**CAEDF0000045572**

Well ID:	T10000009148-MW-2	Well Type:	MONITORING
Source:	EDF	Other Name:	MW-2
GAMA PFAS Testing:	Not Reported		
Groundwater Quality Data:	https://gamagroundwater.waterboards.ca.gov/gama/gamamap/public/GamaDataDisplay.asp?dataset=EDF&samp_date=&global_id=T10000009148&assigned_name=MW-2&store_num=		
GeoTracker Data:	https://geotracker.waterboards.ca.gov/profile_report.asp?cmd=MWEDFResults&global_id=T10000009148&assigned_name=MW-2		

GEOCHECK® - PHYSICAL SETTING SOURCE MAP FINDINGS

Map ID
Direction
Distance
Elevation

	Database	EDR ID Number
O105 **SSE** **1/2 - 1 Mile** **Lower**	**CA WELLS**	**CAEDF0000001300**

Well ID:	T10000009148-MW-4	Well Type:	MONITORING
Source:	EDF	Other Name:	MW-4
GAMA PFAS Testing:	Not Reported		
Groundwater Quality Data:	https://gamagroundwater.waterboards.ca.gov/gama/gamamap/public/GamaDataDisplay.asp?dataset=EDF&samp_date=&global_id=T10000009148&assigned_name=MW-4&store_num=		
GeoTracker Data:	https://geotracker.waterboards.ca.gov/profile_report.asp?cmd=MWEDFResults&global_id=T10000009148&assigned_name=MW-4		

	Database	EDR ID Number
O106 **South** **1/2 - 1 Mile** **Lower**	**CA WELLS**	**CAEDF0000039060**

Well ID:	T10000009148-MW-3	Well Type:	MONITORING
Source:	EDF	Other Name:	MW-3
GAMA PFAS Testing:	Not Reported		
Groundwater Quality Data:	https://gamagroundwater.waterboards.ca.gov/gama/gamamap/public/GamaDataDisplay.asp?dataset=EDF&samp_date=&global_id=T10000009148&assigned_name=MW-3&store_num=		
GeoTracker Data:	https://geotracker.waterboards.ca.gov/profile_report.asp?cmd=MWEDFResults&global_id=T10000009148&assigned_name=MW-3		

	Database	EDR ID Number
O107 **SSE** **1/2 - 1 Mile** **Lower**	**CA WELLS**	**CAEDF0000135196**

Well ID:	T10000009148-MW-5	Well Type:	MONITORING
Source:	EDF	Other Name:	MW-5
GAMA PFAS Testing:	Not Reported		
Groundwater Quality Data:	https://gamagroundwater.waterboards.ca.gov/gama/gamamap/public/GamaDataDisplay.asp?dataset=EDF&samp_date=&global_id=T10000009148&assigned_name=MW-5&store_num=		
GeoTracker Data:	https://geotracker.waterboards.ca.gov/profile_report.asp?cmd=MWEDFResults&global_id=T10000009148&assigned_name=MW-5		

	Database	EDR ID Number
P108 **SSE** **1/2 - 1 Mile** **Higher**	**CA WELLS**	**CAEDF0000046914**

Well ID:	T0600100343-MW-2	Well Type:	MONITORING
Source:	EDF	Other Name:	MW-2
GAMA PFAS Testing:	Not Reported		
Groundwater Quality Data:	https://gamagroundwater.waterboards.ca.gov/gama/gamamap/public/GamaDataDisplay.asp?dataset=EDF&samp_date=&global_id=T0600100343&assigned_name=MW-2&store_num=		
GeoTracker Data:	https://geotracker.waterboards.ca.gov/profile_report.asp?cmd=MWEDFResults&global_id=T0600100343&assigned_name=MW-2		

GEOCHECK® - PHYSICAL SETTING SOURCE MAP FINDINGS

Map ID
Direction
Distance
Elevation

	Database	EDR ID Number
P109 **SSE** **1/2 - 1 Mile** **Higher**	**CA WELLS**	**CAEDF0000124529**

Well ID:	T0600100103-MW-6	Well Type:	MONITORING
Source:	EDF	Other Name:	MW-6
GAMA PFAS Testing:	Not Reported		
Groundwater Quality Data:	https://gamagroundwater.waterboards.ca.gov/gama/gamamap/public/GamaDataDisplay.asp?dataset=EDF&samp_date=&global_id=T0600100103&assigned_name=MW-6&store_num=		
GeoTracker Data:	https://geotracker.waterboards.ca.gov/profile_report.asp?cmd=MWEDFResults&global_id=T0600100103&assigned_name=MW-6		

P110 **SSE** **1/2 - 1 Mile** **Higher**	**CA WELLS**	**CAEDF0000044374**

Well ID:	T0600100103-MW-7	Well Type:	MONITORING
Source:	EDF	Other Name:	MW-7
GAMA PFAS Testing:	Not Reported		
Groundwater Quality Data:	https://gamagroundwater.waterboards.ca.gov/gama/gamamap/public/GamaDataDisplay.asp?dataset=EDF&samp_date=&global_id=T0600100103&assigned_name=MW-7&store_num=		
GeoTracker Data:	https://geotracker.waterboards.ca.gov/profile_report.asp?cmd=MWEDFResults&global_id=T0600100103&assigned_name=MW-7		

---

111 **South** **1/2 - 1 Mile** **Lower**	**CA WELLS**	**CADWR9000037722**

State Well #:	Not Reported	Station ID:	51312
Well Name:	OW-4	Basin Name:	East Bay Plain
Well Use:	Observation	Well Type:	Single Well
Well Depth:	125	Well Completion Rpt #:	373091

Q112 **SSE** **1/2 - 1 Mile** **Higher**	**CA WELLS**	**CAEDF0000074452**

Well ID:	T0600100131-MW-2	Well Type:	MONITORING
Source:	EDF	Other Name:	MW-2
GAMA PFAS Testing:	Not Reported		
Groundwater Quality Data:	https://gamagroundwater.waterboards.ca.gov/gama/gamamap/public/GamaDataDisplay.asp?dataset=EDF&samp_date=&global_id=T0600100131&assigned_name=MW-2&store_num=		
GeoTracker Data:	https://geotracker.waterboards.ca.gov/profile_report.asp?cmd=MWEDFResults&global_id=T0600100131&assigned_name=MW-2		

GEOCHECK® - PHYSICAL SETTING SOURCE MAP FINDINGS

Map ID
Direction
Distance
Elevation

	Database	EDR ID Number
R113 **SSE** **1/2 - 1 Mile** **Lower**	**CA WELLS**	**CAEDF0000120437**

Well ID:	T0600100103-MW-5	Well Type:	MONITORING
Source:	EDF	Other Name:	MW-5
GAMA PFAS Testing:	Not Reported		
Groundwater Quality Data:	https://gamagroundwater.waterboards.ca.gov/gama/gamamap/public/GamaDataDisplay.asp?dataset=EDF&samp_date=&global_id=T0600100103&assigned_name=MW-5&store_num=		
GeoTracker Data:	https://geotracker.waterboards.ca.gov/profile_report.asp?cmd=MWEDFResults&global_id=T0600100103&assigned_name=MW-5		

Q114 **SSE** **1/2 - 1 Mile** **Higher**	**CA WELLS**	**CAEDF0000056287**

Well ID:	T0600100131-MW-1	Well Type:	MONITORING
Source:	EDF	Other Name:	MW-1
GAMA PFAS Testing:	Not Reported		
Groundwater Quality Data:	https://gamagroundwater.waterboards.ca.gov/gama/gamamap/public/GamaDataDisplay.asp?dataset=EDF&samp_date=&global_id=T0600100131&assigned_name=MW-1&store_num=		
GeoTracker Data:	https://geotracker.waterboards.ca.gov/profile_report.asp?cmd=MWEDFResults&global_id=T0600100131&assigned_name=MW-1		

P115 **SSE** **1/2 - 1 Mile** **Higher**	**CA WELLS**	**CAEDF0000017209**

Well ID:	T0600100343-MW-1	Well Type:	MONITORING
Source:	EDF	Other Name:	MW-1
GAMA PFAS Testing:	Not Reported		
Groundwater Quality Data:	https://gamagroundwater.waterboards.ca.gov/gama/gamamap/public/GamaDataDisplay.asp?dataset=EDF&samp_date=&global_id=T0600100343&assigned_name=MW-1&store_num=		
GeoTracker Data:	https://geotracker.waterboards.ca.gov/profile_report.asp?cmd=MWEDFResults&global_id=T0600100343&assigned_name=MW-1		

P116 **SSE** **1/2 - 1 Mile** **Higher**	**CA WELLS**	**CAEDF0000062919**

Well ID:	T0600100103-MW-1	Well Type:	MONITORING
Source:	EDF	Other Name:	MW-1
GAMA PFAS Testing:	Not Reported		
Groundwater Quality Data:	https://gamagroundwater.waterboards.ca.gov/gama/gamamap/public/GamaDataDisplay.asp?dataset=EDF&samp_date=&global_id=T0600100103&assigned_name=MW-1&store_num=		
GeoTracker Data:	https://geotracker.waterboards.ca.gov/profile_report.asp?cmd=MWEDFResults&global_id=T0600100103&assigned_name=MW-1		

GEOCHECK® - PHYSICAL SETTING SOURCE MAP FINDINGS

Map ID
Direction
Distance
Elevation

	Database	EDR ID Number
Q117 **SSE** **1/2 - 1 Mile** **Higher**	**CA WELLS**	**CAEDF0000057907**

Well ID:	T0600100131-MW-3	Well Type:	MONITORING
Source:	EDF	Other Name:	MW-3
GAMA PFAS Testing:	Not Reported		
Groundwater Quality Data:	https://gamagroundwater.waterboards.ca.gov/gama/gamamap/public/GamaDataDisplay.asp?dataset=EDF&samp_date=&global_id=T0600100131&assigned_name=MW-3&store_num=		
GeoTracker Data:	https://geotracker.waterboards.ca.gov/profile_report.asp?cmd=MWEDFResults&global_id=T0600100131&assigned_name=MW-3		

	Database	EDR ID Number
R118 **SSE** **1/2 - 1 Mile** **Lower**	**CA WELLS**	**CAEDF0000032342**

Well ID:	T0600100103-MW-2	Well Type:	MONITORING
Source:	EDF	Other Name:	MW-2
GAMA PFAS Testing:	Not Reported		
Groundwater Quality Data:	https://gamagroundwater.waterboards.ca.gov/gama/gamamap/public/GamaDataDisplay.asp?dataset=EDF&samp_date=&global_id=T0600100103&assigned_name=MW-2&store_num=		
GeoTracker Data:	https://geotracker.waterboards.ca.gov/profile_report.asp?cmd=MWEDFResults&global_id=T0600100103&assigned_name=MW-2		

	Database	EDR ID Number
Q119 **SSE** **1/2 - 1 Mile** **Higher**	**CA WELLS**	**CAEDF0000091271**

Well ID:	T0600100131-MW-4	Well Type:	MONITORING
Source:	EDF	Other Name:	MW-4
GAMA PFAS Testing:	Not Reported		
Groundwater Quality Data:	https://gamagroundwater.waterboards.ca.gov/gama/gamamap/public/GamaDataDisplay.asp?dataset=EDF&samp_date=&global_id=T0600100131&assigned_name=MW-4&store_num=		
GeoTracker Data:	https://geotracker.waterboards.ca.gov/profile_report.asp?cmd=MWEDFResults&global_id=T0600100131&assigned_name=MW-4		

	Database	EDR ID Number
P120 **SSE** **1/2 - 1 Mile** **Higher**	**CA WELLS**	**CAEDF0000002828**

Well ID:	T0600100103-MW-3	Well Type:	MONITORING
Source:	EDF	Other Name:	MW-3
GAMA PFAS Testing:	Not Reported		
Groundwater Quality Data:	https://gamagroundwater.waterboards.ca.gov/gama/gamamap/public/GamaDataDisplay.asp?dataset=EDF&samp_date=&global_id=T0600100103&assigned_name=MW-3&store_num=		
GeoTracker Data:	https://geotracker.waterboards.ca.gov/profile_report.asp?cmd=MWEDFResults&global_id=T0600100103&assigned_name=MW-3		

GEOCHECK® - PHYSICAL SETTING SOURCE MAP FINDINGS

Map ID
Direction
Distance
Elevation

	Database	EDR ID Number
P121 **SSE** **1/2 - 1 Mile** **Higher**	**CA WELLS**	**CAEDF0000119058**

Well ID:	T0600100103-MW-4	Well Type:	MONITORING
Source:	EDF	Other Name:	MW-4
GAMA PFAS Testing:	Not Reported		
Groundwater Quality Data:	https://gamagroundwater.waterboards.ca.gov/gama/gamamap/public/GamaDataDisplay.asp?dataset=EDF&samp_date=&global_id=T0600100103&assigned_name=MW-4&store_num=		
GeoTracker Data:	https://geotracker.waterboards.ca.gov/profile_report.asp?cmd=MWEDFResults&global_id=T0600100103&assigned_name=MW-4		

	Database	EDR ID Number
P122 **SSE** **1/2 - 1 Mile** **Higher**	**CA WELLS**	**CAEDF0000067555**

Well ID:	T0600100343-C-3	Well Type:	MONITORING
Source:	EDF	Other Name:	C-3
GAMA PFAS Testing:	Not Reported		
Groundwater Quality Data:	https://gamagroundwater.waterboards.ca.gov/gama/gamamap/public/GamaDataDisplay.asp?dataset=EDF&samp_date=&global_id=T0600100343&assigned_name=C-3&store_num=		
GeoTracker Data:	https://geotracker.waterboards.ca.gov/profile_report.asp?cmd=MWEDFResults&global_id=T0600100343&assigned_name=C-3		

	Database	EDR ID Number
S123 **WSW** **1/2 - 1 Mile** **Lower**	**CA WELLS**	**CAEDF0000039883**

Well ID:	T0600101804-MW-5	Well Type:	MONITORING
Source:	EDF	Other Name:	MW-5
GAMA PFAS Testing:	Not Reported		
Groundwater Quality Data:	https://gamagroundwater.waterboards.ca.gov/gama/gamamap/public/GamaDataDisplay.asp?dataset=EDF&samp_date=&global_id=T0600101804&assigned_name=MW-5&store_num=		
GeoTracker Data:	https://geotracker.waterboards.ca.gov/profile_report.asp?cmd=MWEDFResults&global_id=T0600101804&assigned_name=MW-5		

	Database	EDR ID Number
S124 **WSW** **1/2 - 1 Mile** **Lower**	**CA WELLS**	**CAEDF0000050885**

Well ID:	T0600101855-MW6	Well Type:	MONITORING
Source:	EDF	Other Name:	MW6
GAMA PFAS Testing:	Not Reported		
Groundwater Quality Data:	https://gamagroundwater.waterboards.ca.gov/gama/gamamap/public/GamaDataDisplay.asp?dataset=EDF&samp_date=&global_id=T0600101855&assigned_name=MW6&store_num=		
GeoTracker Data:	https://geotracker.waterboards.ca.gov/profile_report.asp?cmd=MWEDFResults&global_id=T0600101855&assigned_name=MW6		

GEOCHECK® - PHYSICAL SETTING SOURCE MAP FINDINGS

Map ID
Direction
Distance
Elevation

	Database	EDR ID Number
P125 **SSE** **1/2 - 1 Mile** **Higher**	**CA WELLS**	**CAEDF0000054666**

Well ID:	T0600100343-MW-3	Well Type:	MONITORING
Source:	EDF	Other Name:	MW-3
GAMA PFAS Testing:	Not Reported		
Groundwater Quality Data:	https://gamagroundwater.waterboards.ca.gov/gama/gamamap/public/GamaDataDisplay.asp?dataset=EDF&samp_date=&global_id=T0600100343&assigned_name=MW-3&store_num=		
GeoTracker Data:	https://geotracker.waterboards.ca.gov/profile_report.asp?cmd=MWEDFResults&global_id=T0600100343&assigned_name=MW-3		

	Database	EDR ID Number
S126 **WSW** **1/2 - 1 Mile** **Lower**	**CA WELLS**	**CAEDF0000074526**

Well ID:	T0600101804-MW-2	Well Type:	MONITORING
Source:	EDF	Other Name:	MW-2
GAMA PFAS Testing:	Not Reported		
Groundwater Quality Data:	https://gamagroundwater.waterboards.ca.gov/gama/gamamap/public/GamaDataDisplay.asp?dataset=EDF&samp_date=&global_id=T0600101804&assigned_name=MW-2&store_num=		
GeoTracker Data:	https://geotracker.waterboards.ca.gov/profile_report.asp?cmd=MWEDFResults&global_id=T0600101804&assigned_name=MW-2		

	Database	EDR ID Number
S127 **WSW** **1/2 - 1 Mile** **Lower**	**CA WELLS**	**CAEDF0000048029**

Well ID:	T0600101855-MW8	Well Type:	MONITORING
Source:	EDF	Other Name:	MW8
GAMA PFAS Testing:	Not Reported		
Groundwater Quality Data:	https://gamagroundwater.waterboards.ca.gov/gama/gamamap/public/GamaDataDisplay.asp?dataset=EDF&samp_date=&global_id=T0600101855&assigned_name=MW8&store_num=		
GeoTracker Data:	https://geotracker.waterboards.ca.gov/profile_report.asp?cmd=MWEDFResults&global_id=T0600101855&assigned_name=MW8		

	Database	EDR ID Number
S128 **WSW** **1/2 - 1 Mile** **Lower**	**CA WELLS**	**CAEDF0000059711**

Well ID:	T0600101804-MW-6	Well Type:	MONITORING
Source:	EDF	Other Name:	MW-6
GAMA PFAS Testing:	Not Reported		
Groundwater Quality Data:	https://gamagroundwater.waterboards.ca.gov/gama/gamamap/public/GamaDataDisplay.asp?dataset=EDF&samp_date=&global_id=T0600101804&assigned_name=MW-6&store_num=		
GeoTracker Data:	https://geotracker.waterboards.ca.gov/profile_report.asp?cmd=MWEDFResults&global_id=T0600101804&assigned_name=MW-6		

GEOCHECK® - PHYSICAL SETTING SOURCE MAP FINDINGS

Map ID
Direction
Distance
Elevation

	Database	EDR ID Number
T129 **WSW** **1/2 - 1 Mile** **Lower**	**CA WELLS**	**CAEDF0000059177**

Well ID:	T0600101855-MW-5	Well Type:	MONITORING
Source:	EDF	Other Name:	MW-5
GAMA PFAS Testing:	Not Reported		
Groundwater Quality Data:	https://gamagroundwater.waterboards.ca.gov/gama/gamamap/public/GamaDataDisplay.asp?dataset=EDF&samp_date=&global_id=T0600101855&assigned_name=MW-5&store_num=		
GeoTracker Data:	https://geotracker.waterboards.ca.gov/profile_report.asp?cmd=MWEDFResults&global_id=T0600101855&assigned_name=MW-5		

	Database	EDR ID Number
S130 **WSW** **1/2 - 1 Mile** **Lower**	**CA WELLS**	**CAEDF0000004598**

Well ID:	T0600101804-MW-3	Well Type:	MONITORING
Source:	EDF	Other Name:	MW-3
GAMA PFAS Testing:	Not Reported		
Groundwater Quality Data:	https://gamagroundwater.waterboards.ca.gov/gama/gamamap/public/GamaDataDisplay.asp?dataset=EDF&samp_date=&global_id=T0600101804&assigned_name=MW-3&store_num=		
GeoTracker Data:	https://geotracker.waterboards.ca.gov/profile_report.asp?cmd=MWEDFResults&global_id=T0600101804&assigned_name=MW-3		

	Database	EDR ID Number
S131 **WSW** **1/2 - 1 Mile** **Lower**	**CA WELLS**	**CAEDF0000125113**

Well ID:	T0600101855-MW7	Well Type:	MONITORING
Source:	EDF	Other Name:	MW7
GAMA PFAS Testing:	Not Reported		
Groundwater Quality Data:	https://gamagroundwater.waterboards.ca.gov/gama/gamamap/public/GamaDataDisplay.asp?dataset=EDF&samp_date=&global_id=T0600101855&assigned_name=MW7&store_num=		
GeoTracker Data:	https://geotracker.waterboards.ca.gov/profile_report.asp?cmd=MWEDFResults&global_id=T0600101855&assigned_name=MW7		

	Database	EDR ID Number
T132 **WSW** **1/2 - 1 Mile** **Lower**	**CA WELLS**	**CAEDF0000141444**

Well ID:	T0600101855-MW-2	Well Type:	MONITORING
Source:	EDF	Other Name:	MW-2
GAMA PFAS Testing:	Not Reported		
Groundwater Quality Data:	https://gamagroundwater.waterboards.ca.gov/gama/gamamap/public/GamaDataDisplay.asp?dataset=EDF&samp_date=&global_id=T0600101855&assigned_name=MW-2&store_num=		
GeoTracker Data:	https://geotracker.waterboards.ca.gov/profile_report.asp?cmd=MWEDFResults&global_id=T0600101855&assigned_name=MW-2		

GEOCHECK® - PHYSICAL SETTING SOURCE MAP FINDINGS

Map ID
Direction
Distance
Elevation

	Database	EDR ID Number
T133 **WSW** **1/2 - 1 Mile** **Lower**	**CA WELLS**	**CAEDF0000082050**

Well ID:	T0600101855-MW-3	Well Type:	MONITORING
Source:	EDF	Other Name:	MW-3
GAMA PFAS Testing:	Not Reported		
Groundwater Quality Data:	https://gamagroundwater.waterboards.ca.gov/gama/gamamap/public/GamaDataDisplay.asp?dataset=EDF&samp_date=&global_id=T0600101855&assigned_name=MW-3&store_num=		
GeoTracker Data:	https://geotracker.waterboards.ca.gov/profile_report.asp?cmd=MWEDFResults&global_id=T0600101855&assigned_name=MW-3		

T134 **West** **1/2 - 1 Mile** **Lower**	Site ID: Groundwater Flow: Shallow Water Depth: Deep Water Depth: Average Water Depth: Date:	01-1142 SW, W 6.0 7.0 Not Reported 01/13/1989	**AQUIFLOW**	**65480**

	Database	EDR ID Number
S135 **WSW** **1/2 - 1 Mile** **Lower**	**CA WELLS**	**CAEDF0000022263**

Well ID:	T0600101804-MW-1R	Well Type:	MONITORING
Source:	EDF	Other Name:	MW-1R
GAMA PFAS Testing:	Not Reported		
Groundwater Quality Data:	https://gamagroundwater.waterboards.ca.gov/gama/gamamap/public/GamaDataDisplay.asp?dataset=EDF&samp_date=&global_id=T0600101804&assigned_name=MW-1R&store_num=		
GeoTracker Data:	https://geotracker.waterboards.ca.gov/profile_report.asp?cmd=MWEDFResults&global_id=T0600101804&assigned_name=MW-1R		

	Database	EDR ID Number
S136 **WSW** **1/2 - 1 Mile** **Lower**	**CA WELLS**	**CAEDF0000101051**

Well ID:	T0600101804-MW-4	Well Type:	MONITORING
Source:	EDF	Other Name:	MW-4
GAMA PFAS Testing:	Not Reported		
Groundwater Quality Data:	https://gamagroundwater.waterboards.ca.gov/gama/gamamap/public/GamaDataDisplay.asp?dataset=EDF&samp_date=&global_id=T0600101804&assigned_name=MW-4&store_num=		
GeoTracker Data:	https://geotracker.waterboards.ca.gov/profile_report.asp?cmd=MWEDFResults&global_id=T0600101804&assigned_name=MW-4		

	Database	EDR ID Number
T137 **WSW** **1/2 - 1 Mile** **Lower**	**CA WELLS**	**CAEDF0000010010**

Well ID:	T0600101855-B8	Well Type:	MONITORING
Source:	EDF	Other Name:	B8

GEOCHECK® - PHYSICAL SETTING SOURCE MAP FINDINGS

GAMA PFAS Testing: Not Reported
Groundwater Quality Data: https://gamagroundwater.waterboards.ca.gov/gama/gamamap/public/GamaDataDisplay.asp?dataset=EDF&samp_date=&global_id=T0600101855&assigned_name=B8&store_num=
GeoTracker Data: https://geotracker.waterboards.ca.gov/profile_report.asp?cmd=MWEDFResults&global_id=T0600101855&assigned_name=B8

S138
WSW **CA WELLS** **CAEDF0000122109**
1/2 - 1 Mile
Lower

Well ID: T0600101855-B6 Well Type: MONITORING
Source: EDF Other Name: B6
GAMA PFAS Testing: Not Reported
Groundwater Quality Data: https://gamagroundwater.waterboards.ca.gov/gama/gamamap/public/GamaDataDisplay.asp?dataset=EDF&samp_date=&global_id=T0600101855&assigned_name=B6&store_num=
GeoTracker Data: https://geotracker.waterboards.ca.gov/profile_report.asp?cmd=MWEDFResults&global_id=T0600101855&assigned_name=B6

Q139
SSE **CA WELLS** **CAEDF0000123698**
1/2 - 1 Mile
Higher

Well ID: T0600100343-MW-5 Well Type: MONITORING
Source: EDF Other Name: MW-5
GAMA PFAS Testing: Not Reported
Groundwater Quality Data: https://gamagroundwater.waterboards.ca.gov/gama/gamamap/public/GamaDataDisplay.asp?dataset=EDF&samp_date=&global_id=T0600100343&assigned_name=MW-5&store_num=
GeoTracker Data: https://geotracker.waterboards.ca.gov/profile_report.asp?cmd=MWEDFResults&global_id=T0600100343&assigned_name=MW-5

T140
WSW **CA WELLS** **CAEDF0000088465**
1/2 - 1 Mile
Lower

Well ID: T0600101855-B7 Well Type: MONITORING
Source: EDF Other Name: B7
GAMA PFAS Testing: Not Reported
Groundwater Quality Data: https://gamagroundwater.waterboards.ca.gov/gama/gamamap/public/GamaDataDisplay.asp?dataset=EDF&samp_date=&global_id=T0600101855&assigned_name=B7&store_num=
GeoTracker Data: https://geotracker.waterboards.ca.gov/profile_report.asp?cmd=MWEDFResults&global_id=T0600101855&assigned_name=B7

T141
WSW **CA WELLS** **CAEDF0000093781**
1/2 - 1 Mile
Lower

Well ID: T0600101855-B5 Well Type: MONITORING
Source: EDF Other Name: B5
GAMA PFAS Testing: Not Reported
Groundwater Quality Data: https://gamagroundwater.waterboards.ca.gov/gama/gamamap/public/GamaDataDisplay.asp?dataset=EDF&samp_date=&global_id=T0600101855&assigned_name=B5&store_num=

GEOCHECK® - PHYSICAL SETTING SOURCE MAP FINDINGS

GeoTracker Data: https://geotracker.waterboards.ca.gov/profile_report.asp?cmd=MWEDFResults&global_id=T0600101855&assigned_name=B5

T142
WSW
1/2 - 1 Mile
Lower

CA WELLS **CAEDF0000044437**

Well ID: T0600101855-B3
Well Type: MONITORING
Source: EDF
Other Name: B3
GAMA PFAS Testing: Not Reported
Groundwater Quality Data: https://gamagroundwater.waterboards.ca.gov/gama/gamamap/public/GamaDataDisplay.asp?dataset=EDF&samp_date=&global_id=T0600101855&assigned_name=B3&store_num=
GeoTracker Data: https://geotracker.waterboards.ca.gov/profile_report.asp?cmd=MWEDFResults&global_id=T0600101855&assigned_name=B3

U143
East
1/2 - 1 Mile
Higher

CA WELLS **CAEDF0000078964**

Well ID: T0600101272-MW-6
Well Type: MONITORING
Source: EDF
Other Name: MW-6
GAMA PFAS Testing: Not Reported
Groundwater Quality Data: https://gamagroundwater.waterboards.ca.gov/gama/gamamap/public/GamaDataDisplay.asp?dataset=EDF&samp_date=&global_id=T0600101272&assigned_name=MW-6&store_num=
GeoTracker Data: https://geotracker.waterboards.ca.gov/profile_report.asp?cmd=MWEDFResults&global_id=T0600101272&assigned_name=MW-6

V144
West
1/2 - 1 Mile
Lower

CA WELLS **CAEDF0000006774**

Well ID: T06019709731-MW-7
Well Type: MONITORING
Source: EDF
Other Name: MW-7
GAMA PFAS Testing: Not Reported
Groundwater Quality Data: https://gamagroundwater.waterboards.ca.gov/gama/gamamap/public/GamaDataDisplay.asp?dataset=EDF&samp_date=&global_id=T06019709731&assigned_name=MW-7&store_num=
GeoTracker Data: https://geotracker.waterboards.ca.gov/profile_report.asp?cmd=MWEDFResults&global_id=T06019709731&assigned_name=MW-7

V145
West
1/2 - 1 Mile
Lower

CA WELLS **CAEDF0000087728**

Well ID: T06019709731-MW-5
Well Type: MONITORING
Source: EDF
Other Name: MW-5
GAMA PFAS Testing: Not Reported
Groundwater Quality Data: https://gamagroundwater.waterboards.ca.gov/gama/gamamap/public/GamaDataDisplay.asp?dataset=EDF&samp_date=&global_id=T06019709731&assigned_name=MW-5&store_num=
GeoTracker Data: https://geotracker.waterboards.ca.gov/profile_report.asp?cmd=MWEDFResults&global_id=T06019709731&assigned_name=MW-5

GEOCHECK® - PHYSICAL SETTING SOURCE MAP FINDINGS

Map ID
Direction
Distance
Elevation

	Database	EDR ID Number
U146 **East** **1/2 - 1 Mile** **Higher**	**CA WELLS**	**CAEDF0000128541**

Well ID:	T0600101272-MW-5	Well Type:	MONITORING
Source:	EDF	Other Name:	MW-5
GAMA PFAS Testing:	Not Reported		
Groundwater Quality Data:	https://gamagroundwater.waterboards.ca.gov/gama/gamamap/public/GamaDataDisplay.asp?dataset=EDF&samp_date=&global_id=T0600101272&assigned_name=MW-5&store_num=		
GeoTracker Data:	https://geotracker.waterboards.ca.gov/profile_report.asp?cmd=MWEDFResults&global_id=T0600101272&assigned_name=MW-5		

	Database	EDR ID Number
W147 **East** **1/2 - 1 Mile** **Higher**	**CA WELLS**	**CAEDF0000110878**

Well ID:	T0600100466-MW5	Well Type:	MONITORING
Source:	EDF	Other Name:	MW5
GAMA PFAS Testing:	Not Reported		
Groundwater Quality Data:	https://gamagroundwater.waterboards.ca.gov/gama/gamamap/public/GamaDataDisplay.asp?dataset=EDF&samp_date=&global_id=T0600100466&assigned_name=MW5&store_num=		
GeoTracker Data:	https://geotracker.waterboards.ca.gov/profile_report.asp?cmd=MWEDFResults&global_id=T0600100466&assigned_name=MW5		

	Database	EDR ID Number
U148 **East** **1/2 - 1 Mile** **Higher**	**CA WELLS**	**CAEDF0000134740**

Well ID:	T0600100466-MW1	Well Type:	MONITORING
Source:	EDF	Other Name:	MW1
GAMA PFAS Testing:	Not Reported		
Groundwater Quality Data:	https://gamagroundwater.waterboards.ca.gov/gama/gamamap/public/GamaDataDisplay.asp?dataset=EDF&samp_date=&global_id=T0600100466&assigned_name=MW1&store_num=		
GeoTracker Data:	https://geotracker.waterboards.ca.gov/profile_report.asp?cmd=MWEDFResults&global_id=T0600100466&assigned_name=MW1		

	Database	EDR ID Number
V149 **West** **1/2 - 1 Mile** **Lower**	**CA WELLS**	**CAEDF0000096465**

Well ID:	T06019709731-MW-8	Well Type:	MONITORING
Source:	EDF	Other Name:	MW-8
GAMA PFAS Testing:	Not Reported		
Groundwater Quality Data:	https://gamagroundwater.waterboards.ca.gov/gama/gamamap/public/GamaDataDisplay.asp?dataset=EDF&samp_date=&global_id=T06019709731&assigned_name=MW-8&store_num=		
GeoTracker Data:	https://geotracker.waterboards.ca.gov/profile_report.asp?cmd=MWEDFResults&global_id=T06019709731&assigned_name=MW-8		

GEOCHECK® - PHYSICAL SETTING SOURCE MAP FINDINGS

Map ID
Direction
Distance
Elevation

	Database	EDR ID Number
V150 **West** **1/2 - 1 Mile** **Lower**	**CA WELLS**	**CAEDF0000065100**

Well ID:	T06019709731-MW-6	Well Type:	MONITORING
Source:	EDF	Other Name:	MW-6
GAMA PFAS Testing:	Not Reported		
Groundwater Quality Data:	https://gamagroundwater.waterboards.ca.gov/gama/gamamap/public/GamaDataDisplay.asp?dataset=EDF&samp_date=&global_id=T06019709731&assigned_name=MW-6&store_num=		
GeoTracker Data:	https://geotracker.waterboards.ca.gov/profile_report.asp?cmd=MWEDFResults&global_id=T06019709731&assigned_name=MW-6		

	Database	EDR ID Number
V151 **West** **1/2 - 1 Mile** **Lower**	**CA WELLS**	**CAEDF0000096117**

Well ID:	T06019709731-MW-4	Well Type:	MONITORING
Source:	EDF	Other Name:	MW-4
GAMA PFAS Testing:	Not Reported		
Groundwater Quality Data:	https://gamagroundwater.waterboards.ca.gov/gama/gamamap/public/GamaDataDisplay.asp?dataset=EDF&samp_date=&global_id=T06019709731&assigned_name=MW-4&store_num=		
GeoTracker Data:	https://geotracker.waterboards.ca.gov/profile_report.asp?cmd=MWEDFResults&global_id=T06019709731&assigned_name=MW-4		

	Database	EDR ID Number
X152 **West** **1/2 - 1 Mile** **Lower**	**CA WELLS**	**CAEDF0000051047**

Well ID:	T0600138389-MW-2A	Well Type:	MONITORING
Source:	EDF	Other Name:	MW-2A
GAMA PFAS Testing:	Not Reported		
Groundwater Quality Data:	https://gamagroundwater.waterboards.ca.gov/gama/gamamap/public/GamaDataDisplay.asp?dataset=EDF&samp_date=&global_id=T0600138389&assigned_name=MW-2A&store_num=		
GeoTracker Data:	https://geotracker.waterboards.ca.gov/profile_report.asp?cmd=MWEDFResults&global_id=T0600138389&assigned_name=MW-2A		

	Database	EDR ID Number
V153 **West** **1/2 - 1 Mile** **Lower**	**CA WELLS**	**CAEDF0000014895**

Well ID:	T0600109444-MW-1	Well Type:	MONITORING
Source:	EDF	Other Name:	MW-1
GAMA PFAS Testing:	Not Reported		
Groundwater Quality Data:	https://gamagroundwater.waterboards.ca.gov/gama/gamamap/public/GamaDataDisplay.asp?dataset=EDF&samp_date=&global_id=T0600109444&assigned_name=MW-1&store_num=		
GeoTracker Data:	https://geotracker.waterboards.ca.gov/profile_report.asp?cmd=MWEDFResults&global_id=T0600109444&assigned_name=MW-1		

GEOCHECK® - PHYSICAL SETTING SOURCE MAP FINDINGS

Map ID
Direction
Distance
Elevation

	Database	EDR ID Number
Y154 **WNW** **1/2 - 1 Mile** **Lower**	**CA WELLS**	**CAEDF0000057902**

Well ID:	T0600167686-MW-1	Well Type:	MONITORING
Source:	EDF	Other Name:	MW-1
GAMA PFAS Testing:	Not Reported		
Groundwater Quality Data:	https://gamagroundwater.waterboards.ca.gov/gama/gamamap/public/GamaDataDisplay.asp?dataset=EDF&samp_date=&global_id=T0600167686&assigned_name=MW-1&store_num=		
GeoTracker Data:	https://geotracker.waterboards.ca.gov/profile_report.asp?cmd=MWEDFResults&global_id=T0600167686&assigned_name=MW-1		

	Database	EDR ID Number
U155 **East** **1/2 - 1 Mile** **Higher**	**CA WELLS**	**CAEDF0000143008**

Well ID:	T0600101272-MW-7	Well Type:	MONITORING
Source:	EDF	Other Name:	MW-7
GAMA PFAS Testing:	Not Reported		
Groundwater Quality Data:	https://gamagroundwater.waterboards.ca.gov/gama/gamamap/public/GamaDataDisplay.asp?dataset=EDF&samp_date=&global_id=T0600101272&assigned_name=MW-7&store_num=		
GeoTracker Data:	https://geotracker.waterboards.ca.gov/profile_report.asp?cmd=MWEDFResults&global_id=T0600101272&assigned_name=MW-7		

	Database	EDR ID Number
U156 **East** **1/2 - 1 Mile** **Higher**	**CA WELLS**	**CAEDF0000126954**

Well ID:	T0600101272-MW-3	Well Type:	MONITORING
Source:	EDF	Other Name:	MW-3
GAMA PFAS Testing:	Not Reported		
Groundwater Quality Data:	https://gamagroundwater.waterboards.ca.gov/gama/gamamap/public/GamaDataDisplay.asp?dataset=EDF&samp_date=&global_id=T0600101272&assigned_name=MW-3&store_num=		
GeoTracker Data:	https://geotracker.waterboards.ca.gov/profile_report.asp?cmd=MWEDFResults&global_id=T0600101272&assigned_name=MW-3		

	Database	EDR ID Number
U157 **East** **1/2 - 1 Mile** **Higher**	**CA WELLS**	**CAEDF0000044542**

Well ID:	T0600101272-MW-4	Well Type:	MONITORING
Source:	EDF	Other Name:	MW-4
GAMA PFAS Testing:	Not Reported		
Groundwater Quality Data:	https://gamagroundwater.waterboards.ca.gov/gama/gamamap/public/GamaDataDisplay.asp?dataset=EDF&samp_date=&global_id=T0600101272&assigned_name=MW-4&store_num=		
GeoTracker Data:	https://geotracker.waterboards.ca.gov/profile_report.asp?cmd=MWEDFResults&global_id=T0600101272&assigned_name=MW-4		

GEOCHECK® - PHYSICAL SETTING SOURCE MAP FINDINGS

Map ID
Direction
Distance
Elevation

	Database	EDR ID Number
W158 **East** **1/2 - 1 Mile** **Higher**	**CA WELLS**	**CAEDF0000055467**

Well ID:	T0600100466-MW2	Well Type:	MONITORING
Source:	EDF	Other Name:	MW2
GAMA PFAS Testing:	Not Reported		
Groundwater Quality Data:	https://gamagroundwater.waterboards.ca.gov/gama/gamamap/public/GamaDataDisplay.asp?dataset=EDF&samp_date=&global_id=T0600100466&assigned_name=MW2&store_num=		
GeoTracker Data:	https://geotracker.waterboards.ca.gov/profile_report.asp?cmd=MWEDFResults&global_id=T0600100466&assigned_name=MW2		

	Database	EDR ID Number
V159 **West** **1/2 - 1 Mile** **Lower**	**CA WELLS**	**CAEDF0000018981**

Well ID:	T0600109444-MW-2	Well Type:	MONITORING
Source:	EDF	Other Name:	MW-2
GAMA PFAS Testing:	Not Reported		
Groundwater Quality Data:	https://gamagroundwater.waterboards.ca.gov/gama/gamamap/public/GamaDataDisplay.asp?dataset=EDF&samp_date=&global_id=T0600109444&assigned_name=MW-2&store_num=		
GeoTracker Data:	https://geotracker.waterboards.ca.gov/profile_report.asp?cmd=MWEDFResults&global_id=T0600109444&assigned_name=MW-2		

	Database	EDR ID Number
V160 **West** **1/2 - 1 Mile** **Lower**	**CA WELLS**	**CAEDF0000004507**

Well ID:	T0600109444-MW-5	Well Type:	MONITORING
Source:	EDF	Other Name:	MW-5
GAMA PFAS Testing:	Not Reported		
Groundwater Quality Data:	https://gamagroundwater.waterboards.ca.gov/gama/gamamap/public/GamaDataDisplay.asp?dataset=EDF&samp_date=&global_id=T0600109444&assigned_name=MW-5&store_num=		
GeoTracker Data:	https://geotracker.waterboards.ca.gov/profile_report.asp?cmd=MWEDFResults&global_id=T0600109444&assigned_name=MW-5		

	Database	EDR ID Number
Y161 **WNW** **1/2 - 1 Mile** **Lower**	**CA WELLS**	**CAEDF0000053826**

Well ID:	T0600167686-MW-5	Well Type:	MONITORING
Source:	EDF	Other Name:	MW-5
GAMA PFAS Testing:	Not Reported		
Groundwater Quality Data:	https://gamagroundwater.waterboards.ca.gov/gama/gamamap/public/GamaDataDisplay.asp?dataset=EDF&samp_date=&global_id=T0600167686&assigned_name=MW-5&store_num=		
GeoTracker Data:	https://geotracker.waterboards.ca.gov/profile_report.asp?cmd=MWEDFResults&global_id=T0600167686&assigned_name=MW-5		

GEOCHECK® - PHYSICAL SETTING SOURCE MAP FINDINGS

Map ID
Direction
Distance
Elevation

	Database	EDR ID Number
X162 **West** **1/2 - 1 Mile** **Lower**	**CA WELLS**	**CAEDF0000101481**

Well ID:	T0600138389-MW-1C	Well Type:	MONITORING
Source:	EDF	Other Name:	MW-1C
GAMA PFAS Testing:	Not Reported		
Groundwater Quality Data:	https://gamagroundwater.waterboards.ca.gov/gama/gamamap/public/GamaDataDisplay.asp?dataset=EDF&samp_date=&global_id=T0600138389&assigned_name=MW-1C&store_num=		
GeoTracker Data:	https://geotracker.waterboards.ca.gov/profile_report.asp?cmd=MWEDFResults&global_id=T0600138389&assigned_name=MW-1C		

	Database	EDR ID Number
X163 **West** **1/2 - 1 Mile** **Lower**	**CA WELLS**	**CAEDF0000005443**

Well ID:	T0600138389-MW-1A	Well Type:	MONITORING
Source:	EDF	Other Name:	MW-1A
GAMA PFAS Testing:	Not Reported		
Groundwater Quality Data:	https://gamagroundwater.waterboards.ca.gov/gama/gamamap/public/GamaDataDisplay.asp?dataset=EDF&samp_date=&global_id=T0600138389&assigned_name=MW-1A&store_num=		
GeoTracker Data:	https://geotracker.waterboards.ca.gov/profile_report.asp?cmd=MWEDFResults&global_id=T0600138389&assigned_name=MW-1A		

	Database	EDR ID Number
X164 **West** **1/2 - 1 Mile** **Lower**	**CA WELLS**	**CAEDF0000128722**

Well ID:	T0600138389-MW-1B	Well Type:	MONITORING
Source:	EDF	Other Name:	MW-1B
GAMA PFAS Testing:	Not Reported		
Groundwater Quality Data:	https://gamagroundwater.waterboards.ca.gov/gama/gamamap/public/GamaDataDisplay.asp?dataset=EDF&samp_date=&global_id=T0600138389&assigned_name=MW-1B&store_num=		
GeoTracker Data:	https://geotracker.waterboards.ca.gov/profile_report.asp?cmd=MWEDFResults&global_id=T0600138389&assigned_name=MW-1B		

	Database	EDR ID Number
Y165 **WNW** **1/2 - 1 Mile** **Lower**	**CA WELLS**	**CAEDF0000089233**

Well ID:	T0600167686-MW-2	Well Type:	MONITORING
Source:	EDF	Other Name:	MW-2
GAMA PFAS Testing:	Not Reported		
Groundwater Quality Data:	https://gamagroundwater.waterboards.ca.gov/gama/gamamap/public/GamaDataDisplay.asp?dataset=EDF&samp_date=&global_id=T0600167686&assigned_name=MW-2&store_num=		
GeoTracker Data:	https://geotracker.waterboards.ca.gov/profile_report.asp?cmd=MWEDFResults&global_id=T0600167686&assigned_name=MW-2		

GEOCHECK® - PHYSICAL SETTING SOURCE MAP FINDINGS

Map ID
Direction
Distance
Elevation

	Database	EDR ID Number
W166 **East** **1/2 - 1 Mile** **Higher**	**CA WELLS**	**CAEDF0000096733**

Well ID:	T0600100466-MW4	Well Type:	MONITORING
Source:	EDF	Other Name:	MW4
GAMA PFAS Testing:	Not Reported		
Groundwater Quality Data:	https://gamagroundwater.waterboards.ca.gov/gama/gamamap/public/GamaDataDisplay.asp?dataset=EDF&samp_date=&global_id=T0600100466&assigned_name=MW4&store_num=		
GeoTracker Data:	https://geotracker.waterboards.ca.gov/profile_report.asp?cmd=MWEDFResults&global_id=T0600100466&assigned_name=MW4		

	Database	EDR ID Number
V167 **West** **1/2 - 1 Mile** **Lower**	**CA WELLS**	**CAEDF0000085189**

Well ID:	T0600109444-MW-4	Well Type:	MONITORING
Source:	EDF	Other Name:	MW-4
GAMA PFAS Testing:	Not Reported		
Groundwater Quality Data:	https://gamagroundwater.waterboards.ca.gov/gama/gamamap/public/GamaDataDisplay.asp?dataset=EDF&samp_date=&global_id=T0600109444&assigned_name=MW-4&store_num=		
GeoTracker Data:	https://geotracker.waterboards.ca.gov/profile_report.asp?cmd=MWEDFResults&global_id=T0600109444&assigned_name=MW-4		

	Database	EDR ID Number
Y168 **WNW** **1/2 - 1 Mile** **Lower**	**CA WELLS**	**CAEDF0000052199**

Well ID:	T0600167686-MW-3	Well Type:	MONITORING
Source:	EDF	Other Name:	MW-3
GAMA PFAS Testing:	Not Reported		
Groundwater Quality Data:	https://gamagroundwater.waterboards.ca.gov/gama/gamamap/public/GamaDataDisplay.asp?dataset=EDF&samp_date=&global_id=T0600167686&assigned_name=MW-3&store_num=		
GeoTracker Data:	https://geotracker.waterboards.ca.gov/profile_report.asp?cmd=MWEDFResults&global_id=T0600167686&assigned_name=MW-3		

	Database	EDR ID Number
X169 **West** **1/2 - 1 Mile** **Lower**	**CA WELLS**	**CAEDF0000112303**

Well ID:	T0600138389-MW-3C	Well Type:	MONITORING
Source:	EDF	Other Name:	MW-3C
GAMA PFAS Testing:	Not Reported		
Groundwater Quality Data:	https://gamagroundwater.waterboards.ca.gov/gama/gamamap/public/GamaDataDisplay.asp?dataset=EDF&samp_date=&global_id=T0600138389&assigned_name=MW-3C&store_num=		
GeoTracker Data:	https://geotracker.waterboards.ca.gov/profile_report.asp?cmd=MWEDFResults&global_id=T0600138389&assigned_name=MW-3C		

GEOCHECK® - PHYSICAL SETTING SOURCE MAP FINDINGS

Map ID
Direction
Distance
Elevation

	Database	EDR ID Number
X170 **West** **1/2 - 1 Mile** **Lower**	**CA WELLS**	**CAEDF0000009176**

Well ID:	T0600138389-MW-3A	Well Type:	MONITORING
Source:	EDF	Other Name:	MW-3A
GAMA PFAS Testing:	Not Reported		
Groundwater Quality Data:	https://gamagroundwater.waterboards.ca.gov/gama/gamamap/public/GamaDataDisplay.asp?dataset=EDF&samp_date=&global_id=T0600138389&assigned_name=MW-3A&store_num=		
GeoTracker Data:	https://geotracker.waterboards.ca.gov/profile_report.asp?cmd=MWEDFResults&global_id=T0600138389&assigned_name=MW-3A		

	Database	EDR ID Number
X171 **West** **1/2 - 1 Mile** **Lower**	**CA WELLS**	**CAEDF0000104061**

Well ID:	T0600138389-MW-3B	Well Type:	MONITORING
Source:	EDF	Other Name:	MW-3B
GAMA PFAS Testing:	Not Reported		
Groundwater Quality Data:	https://gamagroundwater.waterboards.ca.gov/gama/gamamap/public/GamaDataDisplay.asp?dataset=EDF&samp_date=&global_id=T0600138389&assigned_name=MW-3B&store_num=		
GeoTracker Data:	https://geotracker.waterboards.ca.gov/profile_report.asp?cmd=MWEDFResults&global_id=T0600138389&assigned_name=MW-3B		

	Database	EDR ID Number
U172 **East** **1/2 - 1 Mile** **Higher**	**CA WELLS**	**CAEDF0000124607**

Well ID:	T0600101272-MW-2	Well Type:	MONITORING
Source:	EDF	Other Name:	MW-2
GAMA PFAS Testing:	Not Reported		
Groundwater Quality Data:	https://gamagroundwater.waterboards.ca.gov/gama/gamamap/public/GamaDataDisplay.asp?dataset=EDF&samp_date=&global_id=T0600101272&assigned_name=MW-2&store_num=		
GeoTracker Data:	https://geotracker.waterboards.ca.gov/profile_report.asp?cmd=MWEDFResults&global_id=T0600101272&assigned_name=MW-2		

	Database	EDR ID Number
U173 **East** **1/2 - 1 Mile** **Higher**	**CA WELLS**	**CAEDF0000044705**

Well ID:	T0600101272-MW-1	Well Type:	MONITORING
Source:	EDF	Other Name:	MW-1
GAMA PFAS Testing:	Not Reported		
Groundwater Quality Data:	https://gamagroundwater.waterboards.ca.gov/gama/gamamap/public/GamaDataDisplay.asp?dataset=EDF&samp_date=&global_id=T0600101272&assigned_name=MW-1&store_num=		
GeoTracker Data:	https://geotracker.waterboards.ca.gov/profile_report.asp?cmd=MWEDFResults&global_id=T0600101272&assigned_name=MW-1		

GEOCHECK® - PHYSICAL SETTING SOURCE MAP FINDINGS

Map ID
Direction
Distance
Elevation

			Database	EDR ID Number
174 **SW** **1/2 - 1 Mile** **Lower**	Site ID: Groundwater Flow: Shallow Water Depth: Deep Water Depth: Average Water Depth: Date:	01-0391 SW Not Reported Not Reported 5.8 11/15/1993	**AQUIFLOW**	**66324**

V175
West
1/2 - 1 Mile
Lower

CA WELLS **CAEDF0000053731**

Well ID:	T0600109444-MW-3	Well Type:	MONITORING
Source:	EDF	Other Name:	MW-3
GAMA PFAS Testing:	Not Reported		
Groundwater Quality Data:	https://gamagroundwater.waterboards.ca.gov/gama/gamamap/public/GamaDataDisplay.asp?dataset=EDF&samp_date=&global_id=T0600109444&assigned_name=MW-3&store_num=		
GeoTracker Data:	https://geotracker.waterboards.ca.gov/profile_report.asp?cmd=MWEDFResults&global_id=T0600109444&assigned_name=MW-3		

X176
West
1/2 - 1 Mile
Lower

CA WELLS **CAEDF0000000518**

Well ID:	T0600138389-MW-4B	Well Type:	MONITORING
Source:	EDF	Other Name:	MW-4B
GAMA PFAS Testing:	Not Reported		
Groundwater Quality Data:	https://gamagroundwater.waterboards.ca.gov/gama/gamamap/public/GamaDataDisplay.asp?dataset=EDF&samp_date=&global_id=T0600138389&assigned_name=MW-4B&store_num=		
GeoTracker Data:	https://geotracker.waterboards.ca.gov/profile_report.asp?cmd=MWEDFResults&global_id=T0600138389&assigned_name=MW-4B		

X177
West
1/2 - 1 Mile
Lower

CA WELLS **CAEDF0000047769**

Well ID:	T0600138389-MW-4C	Well Type:	MONITORING
Source:	EDF	Other Name:	MW-4C
GAMA PFAS Testing:	Not Reported		
Groundwater Quality Data:	https://gamagroundwater.waterboards.ca.gov/gama/gamamap/public/GamaDataDisplay.asp?dataset=EDF&samp_date=&global_id=T0600138389&assigned_name=MW-4C&store_num=		
GeoTracker Data:	https://geotracker.waterboards.ca.gov/profile_report.asp?cmd=MWEDFResults&global_id=T0600138389&assigned_name=MW-4C		

GEOCHECK® - PHYSICAL SETTING SOURCE MAP FINDINGS

Map ID
Direction
Distance
Elevation

	Database	EDR ID Number
X178 **West** **1/2 - 1 Mile** **Lower**	**CA WELLS**	**CAEDF0000080643**

Well ID:	T0600138389-MW-4A	Well Type:	MONITORING
Source:	EDF	Other Name:	MW-4A
GAMA PFAS Testing:	Not Reported		
Groundwater Quality Data:	https://gamagroundwater.waterboards.ca.gov/gama/gamamap/public/GamaDataDisplay.asp?dataset=EDF&samp_date=&global_id=T0600138389&assigned_name=MW-4A&store_num=		
GeoTracker Data:	https://geotracker.waterboards.ca.gov/profile_report.asp?cmd=MWEDFResults&global_id=T0600138389&assigned_name=MW-4A		

Y179 **WNW** **1/2 - 1 Mile** **Lower**	**CA WELLS**	**CAEDF0000121177**

Well ID:	T0600167686-MW-4	Well Type:	MONITORING
Source:	EDF	Other Name:	MW-4
GAMA PFAS Testing:	Not Reported		
Groundwater Quality Data:	https://gamagroundwater.waterboards.ca.gov/gama/gamamap/public/GamaDataDisplay.asp?dataset=EDF&samp_date=&global_id=T0600167686&assigned_name=MW-4&store_num=		
GeoTracker Data:	https://geotracker.waterboards.ca.gov/profile_report.asp?cmd=MWEDFResults&global_id=T0600167686&assigned_name=MW-4		

W180 **East** **1/2 - 1 Mile** **Higher**	**CA WELLS**	**CAEDF0000080441**

Well ID:	T0600100466-MW3	Well Type:	MONITORING
Source:	EDF	Other Name:	MW3
GAMA PFAS Testing:	Not Reported		
Groundwater Quality Data:	https://gamagroundwater.waterboards.ca.gov/gama/gamamap/public/GamaDataDisplay.asp?dataset=EDF&samp_date=&global_id=T0600100466&assigned_name=MW3&store_num=		
GeoTracker Data:	https://geotracker.waterboards.ca.gov/profile_report.asp?cmd=MWEDFResults&global_id=T0600100466&assigned_name=MW3		

Z181 **East** **1/2 - 1 Mile** **Higher**	**CA WELLS**	**CAEDF0000139621**

Well ID:	T0600102231-MW-1	Well Type:	MONITORING
Source:	EDF	Other Name:	MW-1
GAMA PFAS Testing:	Not Reported		
Groundwater Quality Data:	https://gamagroundwater.waterboards.ca.gov/gama/gamamap/public/GamaDataDisplay.asp?dataset=EDF&samp_date=&global_id=T0600102231&assigned_name=MW-1&store_num=		
GeoTracker Data:	https://geotracker.waterboards.ca.gov/profile_report.asp?cmd=MWEDFResults&global_id=T0600102231&assigned_name=MW-1		

GEOCHECK® - PHYSICAL SETTING SOURCE MAP FINDINGS

Map ID
Direction
Distance
Elevation

	Database	EDR ID Number
Z182 **East** **1/2 - 1 Mile** **Higher**	**CA WELLS**	**CAEDF0000020172**

Well ID:	T0600102231-MW-3	Well Type:	MONITORING
Source:	EDF	Other Name:	MW-3
GAMA PFAS Testing:	Not Reported		
Groundwater Quality Data:	https://gamagroundwater.waterboards.ca.gov/gama/gamamap/public/GamaDataDisplay.asp?dataset=EDF&samp_date=&global_id=T0600102231&assigned_name=MW-3&store_num=		
GeoTracker Data:	https://geotracker.waterboards.ca.gov/profile_report.asp?cmd=MWEDFResults&global_id=T0600102231&assigned_name=MW-3		

	Database	EDR ID Number
X183 **West** **1/2 - 1 Mile** **Lower**	**CA WELLS**	**CAEDF0000093422**

Well ID:	T0600138389-MW-7C	Well Type:	MONITORING
Source:	EDF	Other Name:	MW-7C
GAMA PFAS Testing:	Not Reported		
Groundwater Quality Data:	https://gamagroundwater.waterboards.ca.gov/gama/gamamap/public/GamaDataDisplay.asp?dataset=EDF&samp_date=&global_id=T0600138389&assigned_name=MW-7C&store_num=		
GeoTracker Data:	https://geotracker.waterboards.ca.gov/profile_report.asp?cmd=MWEDFResults&global_id=T0600138389&assigned_name=MW-7C		

	Database	EDR ID Number
X184 **West** **1/2 - 1 Mile** **Lower**	**CA WELLS**	**CAEDF0000063752**

Well ID:	T0600138389-MW-7A	Well Type:	MONITORING
Source:	EDF	Other Name:	MW-7A
GAMA PFAS Testing:	Not Reported		
Groundwater Quality Data:	https://gamagroundwater.waterboards.ca.gov/gama/gamamap/public/GamaDataDisplay.asp?dataset=EDF&samp_date=&global_id=T0600138389&assigned_name=MW-7A&store_num=		
GeoTracker Data:	https://geotracker.waterboards.ca.gov/profile_report.asp?cmd=MWEDFResults&global_id=T0600138389&assigned_name=MW-7A		

	Database	EDR ID Number
X185 **West** **1/2 - 1 Mile** **Lower**	**CA WELLS**	**CAEDF0000043624**

Well ID:	T0600138389-MW-7B	Well Type:	MONITORING
Source:	EDF	Other Name:	MW-7B
GAMA PFAS Testing:	Not Reported		
Groundwater Quality Data:	https://gamagroundwater.waterboards.ca.gov/gama/gamamap/public/GamaDataDisplay.asp?dataset=EDF&samp_date=&global_id=T0600138389&assigned_name=MW-7B&store_num=		
GeoTracker Data:	https://geotracker.waterboards.ca.gov/profile_report.asp?cmd=MWEDFResults&global_id=T0600138389&assigned_name=MW-7B		

GEOCHECK® - PHYSICAL SETTING SOURCE MAP FINDINGS

Map ID
Direction
Distance
Elevation

			Database	EDR ID Number
AA186 **ESE** **1/2 - 1 Mile** **Higher**	Site ID: Groundwater Flow: Shallow Water Depth: Deep Water Depth: Average Water Depth: Date:	01-0512 N, NE Not Reported Not Reported 20 01/28/1998	**AQUIFLOW**	**65468**

X187
West
1/2 - 1 Mile
Lower

CA WELLS **CAEDF0000110547**

Well ID:	T0600138389-MW-6A	Well Type:	MONITORING
Source:	EDF	Other Name:	MW-6A
GAMA PFAS Testing:	Not Reported		
Groundwater Quality Data:	https://gamagroundwater.waterboards.ca.gov/gama/gamamap/public/GamaDataDisplay.asp?dataset=EDF&samp_date=&global_id=T0600138389&assigned_name=MW-6A&store_num=		
GeoTracker Data:	https://geotracker.waterboards.ca.gov/profile_report.asp?cmd=MWEDFResults&global_id=T0600138389&assigned_name=MW-6A		

U188
East
1/2 - 1 Mile
Higher

CA WELLS **CAEDF0000074543**

Well ID:	T0600102112-HB-4	Well Type:	MONITORING
Source:	EDF	Other Name:	HB-4
GAMA PFAS Testing:	Not Reported		
Groundwater Quality Data:	https://gamagroundwater.waterboards.ca.gov/gama/gamamap/public/GamaDataDisplay.asp?dataset=EDF&samp_date=&global_id=T0600102112&assigned_name=HB-4&store_num=		
GeoTracker Data:	https://geotracker.waterboards.ca.gov/profile_report.asp?cmd=MWEDFResults&global_id=T0600102112&assigned_name=HB-4		

W189
East
1/2 - 1 Mile
Higher

CA WELLS **CAEDF0000018011**

Well ID:	T0600102112-B39	Well Type:	MONITORING
Source:	EDF	Other Name:	B39
GAMA PFAS Testing:	Not Reported		
Groundwater Quality Data:	https://gamagroundwater.waterboards.ca.gov/gama/gamamap/public/GamaDataDisplay.asp?dataset=EDF&samp_date=&global_id=T0600102112&assigned_name=B39&store_num=		
GeoTracker Data:	https://geotracker.waterboards.ca.gov/profile_report.asp?cmd=MWEDFResults&global_id=T0600102112&assigned_name=B39		

GEOCHECK® - PHYSICAL SETTING SOURCE MAP FINDINGS

Map ID
Direction
Distance
Elevation

	Database	EDR ID Number
W190 **East** **1/2 - 1 Mile** **Higher**	**CA WELLS**	**CAEDF0000067327**

Well ID:	T0600100466-MW6	Well Type:	MONITORING
Source:	EDF	Other Name:	MW6
GAMA PFAS Testing:	Not Reported		
Groundwater Quality Data:	https://gamagroundwater.waterboards.ca.gov/gama/gamamap/public/GamaDataDisplay.asp?dataset=EDF&samp_date=&global_id=T0600100466&assigned_name=MW6&store_num=		
GeoTracker Data:	https://geotracker.waterboards.ca.gov/profile_report.asp?cmd=MWEDFResults&global_id=T0600100466&assigned_name=MW6		

	Database	EDR ID Number
X191 **West** **1/2 - 1 Mile** **Lower**	**CA WELLS**	**CAEDF0000130787**

Well ID:	T0600138389-MW-6C	Well Type:	MONITORING
Source:	EDF	Other Name:	MW-6C
GAMA PFAS Testing:	Not Reported		
Groundwater Quality Data:	https://gamagroundwater.waterboards.ca.gov/gama/gamamap/public/GamaDataDisplay.asp?dataset=EDF&samp_date=&global_id=T0600138389&assigned_name=MW-6C&store_num=		
GeoTracker Data:	https://geotracker.waterboards.ca.gov/profile_report.asp?cmd=MWEDFResults&global_id=T0600138389&assigned_name=MW-6C		

	Database	EDR ID Number
X192 **West** **1/2 - 1 Mile** **Lower**	**CA WELLS**	**CAEDF0000104485**

Well ID:	T0600138389-MW-6B	Well Type:	MONITORING
Source:	EDF	Other Name:	MW-6B
GAMA PFAS Testing:	Not Reported		
Groundwater Quality Data:	https://gamagroundwater.waterboards.ca.gov/gama/gamamap/public/GamaDataDisplay.asp?dataset=EDF&samp_date=&global_id=T0600138389&assigned_name=MW-6B&store_num=		
GeoTracker Data:	https://geotracker.waterboards.ca.gov/profile_report.asp?cmd=MWEDFResults&global_id=T0600138389&assigned_name=MW-6B		

	Database	EDR ID Number
U193 **East** **1/2 - 1 Mile** **Higher**	**CA WELLS**	**CAEDF0000085194**

Well ID:	T0600102112-HB-3	Well Type:	MONITORING
Source:	EDF	Other Name:	HB-3
GAMA PFAS Testing:	Not Reported		
Groundwater Quality Data:	https://gamagroundwater.waterboards.ca.gov/gama/gamamap/public/GamaDataDisplay.asp?dataset=EDF&samp_date=&global_id=T0600102112&assigned_name=HB-3&store_num=		
GeoTracker Data:	https://geotracker.waterboards.ca.gov/profile_report.asp?cmd=MWEDFResults&global_id=T0600102112&assigned_name=HB-3		

GEOCHECK® - PHYSICAL SETTING SOURCE MAP FINDINGS

Map ID
Direction
Distance
Elevation

	Database	EDR ID Number
W194 **East** **1/2 - 1 Mile** **Higher**	**CA WELLS**	**CAEDF0000078385**

Well ID:	T0600102112-B21	Well Type:	MONITORING
Source:	EDF	Other Name:	B21
GAMA PFAS Testing:	Not Reported		
Groundwater Quality Data:	https://gamagroundwater.waterboards.ca.gov/gama/gamamap/public/GamaDataDisplay.asp?dataset=EDF&samp_date=&global_id=T0600102112&assigned_name=B21&store_num=		
GeoTracker Data:	https://geotracker.waterboards.ca.gov/profile_report.asp?cmd=MWEDFResults&global_id=T0600102112&assigned_name=B21		

	Database	EDR ID Number
W195 **East** **1/2 - 1 Mile** **Higher**	**CA WELLS**	**CAEDF0000043031**

Well ID:	T0600102112-MW-1	Well Type:	MONITORING
Source:	EDF	Other Name:	MW-1
GAMA PFAS Testing:	Not Reported		
Groundwater Quality Data:	https://gamagroundwater.waterboards.ca.gov/gama/gamamap/public/GamaDataDisplay.asp?dataset=EDF&samp_date=&global_id=T0600102112&assigned_name=MW-1&store_num=		
GeoTracker Data:	https://geotracker.waterboards.ca.gov/profile_report.asp?cmd=MWEDFResults&global_id=T0600102112&assigned_name=MW-1		

	Database	EDR ID Number
W196 **East** **1/2 - 1 Mile** **Higher**	**CA WELLS**	**CAEDF0000008109**

Well ID:	T0600102112-CPT-1B	Well Type:	MONITORING
Source:	EDF	Other Name:	CPT-1B
GAMA PFAS Testing:	Not Reported		
Groundwater Quality Data:	https://gamagroundwater.waterboards.ca.gov/gama/gamamap/public/GamaDataDisplay.asp?dataset=EDF&samp_date=&global_id=T0600102112&assigned_name=CPT-1B&store_num=		
GeoTracker Data:	https://geotracker.waterboards.ca.gov/profile_report.asp?cmd=MWEDFResults&global_id=T0600102112&assigned_name=CPT-1B		

	Database	EDR ID Number
W197 **East** **1/2 - 1 Mile** **Higher**	**CA WELLS**	**CAEDF0000059813**

Well ID:	T0600102112-B23	Well Type:	MONITORING
Source:	EDF	Other Name:	B23
GAMA PFAS Testing:	Not Reported		
Groundwater Quality Data:	https://gamagroundwater.waterboards.ca.gov/gama/gamamap/public/GamaDataDisplay.asp?dataset=EDF&samp_date=&global_id=T0600102112&assigned_name=B23&store_num=		
GeoTracker Data:	https://geotracker.waterboards.ca.gov/profile_report.asp?cmd=MWEDFResults&global_id=T0600102112&assigned_name=B23		

GEOCHECK® - PHYSICAL SETTING SOURCE MAP FINDINGS

Map ID
Direction
Distance
Elevation

	Database	EDR ID Number
W198 **East** **1/2 - 1 Mile** **Higher**	**CA WELLS**	**CAEDF0000008419**

Well ID:	T0600102112-MW-3	Well Type:	MONITORING
Source:	EDF	Other Name:	MW-3
GAMA PFAS Testing:	Not Reported		
Groundwater Quality Data:	https://gamagroundwater.waterboards.ca.gov/gama/gamamap/public/GamaDataDisplay.asp?dataset=EDF&samp_date=&global_id=T0600102112&assigned_name=MW-3&store_num=		
GeoTracker Data:	https://geotracker.waterboards.ca.gov/profile_report.asp?cmd=MWEDFResults&global_id=T0600102112&assigned_name=MW-3		

	Database	EDR ID Number
Z199 **East** **1/2 - 1 Mile** **Higher**	**CA WELLS**	**CAEDF0000017164**

Well ID:	T0600102231-MW-2	Well Type:	MONITORING
Source:	EDF	Other Name:	MW-2
GAMA PFAS Testing:	Not Reported		
Groundwater Quality Data:	https://gamagroundwater.waterboards.ca.gov/gama/gamamap/public/GamaDataDisplay.asp?dataset=EDF&samp_date=&global_id=T0600102231&assigned_name=MW-2&store_num=		
GeoTracker Data:	https://geotracker.waterboards.ca.gov/profile_report.asp?cmd=MWEDFResults&global_id=T0600102231&assigned_name=MW-2		

	Database	EDR ID Number
W200 **East** **1/2 - 1 Mile** **Higher**	**CA WELLS**	**CAEDF0000072372**

Well ID:	T0600102112-HB-6	Well Type:	MONITORING
Source:	EDF	Other Name:	HB-6
GAMA PFAS Testing:	Not Reported		
Groundwater Quality Data:	https://gamagroundwater.waterboards.ca.gov/gama/gamamap/public/GamaDataDisplay.asp?dataset=EDF&samp_date=&global_id=T0600102112&assigned_name=HB-6&store_num=		
GeoTracker Data:	https://geotracker.waterboards.ca.gov/profile_report.asp?cmd=MWEDFResults&global_id=T0600102112&assigned_name=HB-6		

	Database	EDR ID Number
W201 **East** **1/2 - 1 Mile** **Higher**	**CA WELLS**	**CAEDF0000083399**

Well ID:	T0600102112-B12	Well Type:	MONITORING
Source:	EDF	Other Name:	B12
GAMA PFAS Testing:	Not Reported		
Groundwater Quality Data:	https://gamagroundwater.waterboards.ca.gov/gama/gamamap/public/GamaDataDisplay.asp?dataset=EDF&samp_date=&global_id=T0600102112&assigned_name=B12&store_num=		
GeoTracker Data:	https://geotracker.waterboards.ca.gov/profile_report.asp?cmd=MWEDFResults&global_id=T0600102112&assigned_name=B12		

GEOCHECK® - PHYSICAL SETTING SOURCE MAP FINDINGS

Map ID
Direction
Distance
Elevation

	Database	EDR ID Number
W202 **East** **1/2 - 1 Mile** **Higher**	**CA WELLS**	**CAEDF0000121218**

Well ID:	T0600102112-B36	Well Type:	MONITORING
Source:	EDF	Other Name:	B36
GAMA PFAS Testing:	Not Reported		
Groundwater Quality Data:	https://gamagroundwater.waterboards.ca.gov/gama/gamamap/public/GamaDataDisplay.asp?dataset=EDF&samp_date=&global_id=T0600102112&assigned_name=B36&store_num=		
GeoTracker Data:	https://geotracker.waterboards.ca.gov/profile_report.asp?cmd=MWEDFResults&global_id=T0600102112&assigned_name=B36		

	Database	EDR ID Number
W203 **East** **1/2 - 1 Mile** **Higher**	**CA WELLS**	**CAEDF0000024037**

Well ID:	T0600102112-B20	Well Type:	MONITORING
Source:	EDF	Other Name:	B20
GAMA PFAS Testing:	Not Reported		
Groundwater Quality Data:	https://gamagroundwater.waterboards.ca.gov/gama/gamamap/public/GamaDataDisplay.asp?dataset=EDF&samp_date=&global_id=T0600102112&assigned_name=B20&store_num=		
GeoTracker Data:	https://geotracker.waterboards.ca.gov/profile_report.asp?cmd=MWEDFResults&global_id=T0600102112&assigned_name=B20		

	Database	EDR ID Number
W204 **East** **1/2 - 1 Mile** **Higher**	**CA WELLS**	**CAEDF0000049344**

Well ID:	T0600102112-B34	Well Type:	MONITORING
Source:	EDF	Other Name:	B34
GAMA PFAS Testing:	Not Reported		
Groundwater Quality Data:	https://gamagroundwater.waterboards.ca.gov/gama/gamamap/public/GamaDataDisplay.asp?dataset=EDF&samp_date=&global_id=T0600102112&assigned_name=B34&store_num=		
GeoTracker Data:	https://geotracker.waterboards.ca.gov/profile_report.asp?cmd=MWEDFResults&global_id=T0600102112&assigned_name=B34		

	Database	EDR ID Number
W205 **East** **1/2 - 1 Mile** **Higher**	**CA WELLS**	**CAEDF0000140790**

Well ID:	T0600102112-B24	Well Type:	MONITORING
Source:	EDF	Other Name:	B24
GAMA PFAS Testing:	Not Reported		
Groundwater Quality Data:	https://gamagroundwater.waterboards.ca.gov/gama/gamamap/public/GamaDataDisplay.asp?dataset=EDF&samp_date=&global_id=T0600102112&assigned_name=B24&store_num=		
GeoTracker Data:	https://geotracker.waterboards.ca.gov/profile_report.asp?cmd=MWEDFResults&global_id=T0600102112&assigned_name=B24		

GEOCHECK® - PHYSICAL SETTING SOURCE MAP FINDINGS

Map ID
Direction
Distance
Elevation

	Database	EDR ID Number
W206 **East** **1/2 - 1 Mile** **Higher**	**CA WELLS**	**CAEDF0000128146**

Well ID:	T0600102112-B19	Well Type:	MONITORING
Source:	EDF	Other Name:	B19
GAMA PFAS Testing:	Not Reported		
Groundwater Quality Data:	https://gamagroundwater.waterboards.ca.gov/gama/gamamap/public/GamaDataDisplay.asp?dataset=EDF&samp_date=&global_id=T0600102112&assigned_name=B19&store_num=		
GeoTracker Data:	https://geotracker.waterboards.ca.gov/profile_report.asp?cmd=MWEDFResults&global_id=T0600102112&assigned_name=B19		

	Database	EDR ID Number
W207 **East** **1/2 - 1 Mile** **Higher**	**CA WELLS**	**CAEDF0000117662**

Well ID:	T0600102112-B32	Well Type:	MONITORING
Source:	EDF	Other Name:	B32
GAMA PFAS Testing:	Not Reported		
Groundwater Quality Data:	https://gamagroundwater.waterboards.ca.gov/gama/gamamap/public/GamaDataDisplay.asp?dataset=EDF&samp_date=&global_id=T0600102112&assigned_name=B32&store_num=		
GeoTracker Data:	https://geotracker.waterboards.ca.gov/profile_report.asp?cmd=MWEDFResults&global_id=T0600102112&assigned_name=B32		

	Database	EDR ID Number
W208 **East** **1/2 - 1 Mile** **Higher**	**CA WELLS**	**CAEDF0000052601**

Well ID:	T0600102112-B41	Well Type:	MONITORING
Source:	EDF	Other Name:	B41
GAMA PFAS Testing:	Not Reported		
Groundwater Quality Data:	https://gamagroundwater.waterboards.ca.gov/gama/gamamap/public/GamaDataDisplay.asp?dataset=EDF&samp_date=&global_id=T0600102112&assigned_name=B41&store_num=		
GeoTracker Data:	https://geotracker.waterboards.ca.gov/profile_report.asp?cmd=MWEDFResults&global_id=T0600102112&assigned_name=B41		

	Database	EDR ID Number
W209 **East** **1/2 - 1 Mile** **Higher**	**CA WELLS**	**CAEDF0000082243**

Well ID:	T0600102112-MW-2	Well Type:	MONITORING
Source:	EDF	Other Name:	MW-2
GAMA PFAS Testing:	Not Reported		
Groundwater Quality Data:	https://gamagroundwater.waterboards.ca.gov/gama/gamamap/public/GamaDataDisplay.asp?dataset=EDF&samp_date=&global_id=T0600102112&assigned_name=MW-2&store_num=		
GeoTracker Data:	https://geotracker.waterboards.ca.gov/profile_report.asp?cmd=MWEDFResults&global_id=T0600102112&assigned_name=MW-2		

GEOCHECK® - PHYSICAL SETTING SOURCE MAP FINDINGS

Map ID
Direction
Distance
Elevation

	Database	EDR ID Number
W210 **East** **1/2 - 1 Mile** **Higher**	**CA WELLS**	**CAEDF0000051856**

Well ID:	T0600102112-B16	Well Type:	MONITORING
Source:	EDF	Other Name:	B16
GAMA PFAS Testing:	Not Reported		
Groundwater Quality Data:	https://gamagroundwater.waterboards.ca.gov/gama/gamamap/public/GamaDataDisplay.asp?dataset=EDF&samp_date=&global_id=T0600102112&assigned_name=B16&store_num=		
GeoTracker Data:	https://geotracker.waterboards.ca.gov/profile_report.asp?cmd=MWEDFResults&global_id=T0600102112&assigned_name=B16		

	Database	EDR ID Number
AB211 **SSE** **1/2 - 1 Mile** **Higher**	**CA WELLS**	**CAEDF0000031578**

Well ID:	SL0600171768-MW-2	Well Type:	MONITORING
Source:	EDF	Other Name:	MW-2
GAMA PFAS Testing:	Not Reported		
Groundwater Quality Data:	https://gamagroundwater.waterboards.ca.gov/gama/gamamap/public/GamaDataDisplay.asp?dataset=EDF&samp_date=&global_id=SL0600171768&assigned_name=MW-2&store_num=		
GeoTracker Data:	https://geotracker.waterboards.ca.gov/profile_report.asp?cmd=MWEDFResults&global_id=SL0600171768&assigned_name=MW-2		

	Database	EDR ID Number
W212 **East** **1/2 - 1 Mile** **Higher**	**CA WELLS**	**CAEDF0000123416**

Well ID:	T0600102112-B42	Well Type:	MONITORING
Source:	EDF	Other Name:	B42
GAMA PFAS Testing:	Not Reported		
Groundwater Quality Data:	https://gamagroundwater.waterboards.ca.gov/gama/gamamap/public/GamaDataDisplay.asp?dataset=EDF&samp_date=&global_id=T0600102112&assigned_name=B42&store_num=		
GeoTracker Data:	https://geotracker.waterboards.ca.gov/profile_report.asp?cmd=MWEDFResults&global_id=T0600102112&assigned_name=B42		

	Database	EDR ID Number
W213 **East** **1/2 - 1 Mile** **Higher**	**CA WELLS**	**CAEDF0000012873**

Well ID:	T0600102112-B44	Well Type:	MONITORING
Source:	EDF	Other Name:	B44
GAMA PFAS Testing:	Not Reported		
Groundwater Quality Data:	https://gamagroundwater.waterboards.ca.gov/gama/gamamap/public/GamaDataDisplay.asp?dataset=EDF&samp_date=&global_id=T0600102112&assigned_name=B44&store_num=		
GeoTracker Data:	https://geotracker.waterboards.ca.gov/profile_report.asp?cmd=MWEDFResults&global_id=T0600102112&assigned_name=B44		

GEOCHECK® - PHYSICAL SETTING SOURCE MAP FINDINGS

Map ID
Direction
Distance
Elevation

	Database	EDR ID Number
AC214 **East** **1/2 - 1 Mile** **Higher**	**CA WELLS**	**CAEDF0000068570**

Well ID:	T0600102112-B17	Well Type:	MONITORING
Source:	EDF	Other Name:	B17
GAMA PFAS Testing:	Not Reported		
Groundwater Quality Data:	https://gamagroundwater.waterboards.ca.gov/gama/gamamap/public/GamaDataDisplay.asp?dataset=EDF&samp_date=&global_id=T0600102112&assigned_name=B17&store_num=		
GeoTracker Data:	https://geotracker.waterboards.ca.gov/profile_report.asp?cmd=MWEDFResults&global_id=T0600102112&assigned_name=B17		

	Database	EDR ID Number
W215 **East** **1/2 - 1 Mile** **Higher**	**CA WELLS**	**CAEDF0000117552**

Well ID:	T0600102112-B14	Well Type:	MONITORING
Source:	EDF	Other Name:	B14
GAMA PFAS Testing:	Not Reported		
Groundwater Quality Data:	https://gamagroundwater.waterboards.ca.gov/gama/gamamap/public/GamaDataDisplay.asp?dataset=EDF&samp_date=&global_id=T0600102112&assigned_name=B14&store_num=		
GeoTracker Data:	https://geotracker.waterboards.ca.gov/profile_report.asp?cmd=MWEDFResults&global_id=T0600102112&assigned_name=B14		

	Database	EDR ID Number
W216 **East** **1/2 - 1 Mile** **Higher**	**CA WELLS**	**CAEDF0000112189**

Well ID:	T0600102112-B15	Well Type:	MONITORING
Source:	EDF	Other Name:	B15
GAMA PFAS Testing:	Not Reported		
Groundwater Quality Data:	https://gamagroundwater.waterboards.ca.gov/gama/gamamap/public/GamaDataDisplay.asp?dataset=EDF&samp_date=&global_id=T0600102112&assigned_name=B15&store_num=		
GeoTracker Data:	https://geotracker.waterboards.ca.gov/profile_report.asp?cmd=MWEDFResults&global_id=T0600102112&assigned_name=B15		

	Database	EDR ID Number
W217 **East** **1/2 - 1 Mile** **Higher**	**CA WELLS**	**CAEDF0000023166**

Well ID:	T0600102112-B30	Well Type:	MONITORING
Source:	EDF	Other Name:	B30
GAMA PFAS Testing:	Not Reported		
Groundwater Quality Data:	https://gamagroundwater.waterboards.ca.gov/gama/gamamap/public/GamaDataDisplay.asp?dataset=EDF&samp_date=&global_id=T0600102112&assigned_name=B30&store_num=		
GeoTracker Data:	https://geotracker.waterboards.ca.gov/profile_report.asp?cmd=MWEDFResults&global_id=T0600102112&assigned_name=B30		

GEOCHECK® - PHYSICAL SETTING SOURCE MAP FINDINGS

Map ID
Direction
Distance
Elevation

	Database	EDR ID Number
W218 **East** **1/2 - 1 Mile** **Higher**	**CA WELLS**	**CAEDF0000055146**

Well ID:	T0600102112-B43	Well Type:	MONITORING
Source:	EDF	Other Name:	B43
GAMA PFAS Testing:	Not Reported		
Groundwater Quality Data:	https://gamagroundwater.waterboards.ca.gov/gama/gamamap/public/GamaDataDisplay.asp?dataset=EDF&samp_date=&global_id=T0600102112&assigned_name=B43&store_num=		
GeoTracker Data:	https://geotracker.waterboards.ca.gov/profile_report.asp?cmd=MWEDFResults&global_id=T0600102112&assigned_name=B43		

	Database	EDR ID Number
AC219 **East** **1/2 - 1 Mile** **Higher**	**CA WELLS**	**CAEDF0000125657**

Well ID:	T0600102112-B38	Well Type:	MONITORING
Source:	EDF	Other Name:	B38
GAMA PFAS Testing:	Not Reported		
Groundwater Quality Data:	https://gamagroundwater.waterboards.ca.gov/gama/gamamap/public/GamaDataDisplay.asp?dataset=EDF&samp_date=&global_id=T0600102112&assigned_name=B38&store_num=		
GeoTracker Data:	https://geotracker.waterboards.ca.gov/profile_report.asp?cmd=MWEDFResults&global_id=T0600102112&assigned_name=B38		

	Database	EDR ID Number
AC220 **East** **1/2 - 1 Mile** **Higher**	**CA WELLS**	**CAEDF0000046450**

Well ID:	T0600102112-B29	Well Type:	MONITORING
Source:	EDF	Other Name:	B29
GAMA PFAS Testing:	Not Reported		
Groundwater Quality Data:	https://gamagroundwater.waterboards.ca.gov/gama/gamamap/public/GamaDataDisplay.asp?dataset=EDF&samp_date=&global_id=T0600102112&assigned_name=B29&store_num=		
GeoTracker Data:	https://geotracker.waterboards.ca.gov/profile_report.asp?cmd=MWEDFResults&global_id=T0600102112&assigned_name=B29		

	Database	EDR ID Number
AC221 **East** **1/2 - 1 Mile** **Higher**	**CA WELLS**	**CAEDF0000055930**

Well ID:	T0600102112-B37	Well Type:	MONITORING
Source:	EDF	Other Name:	B37
GAMA PFAS Testing:	Not Reported		
Groundwater Quality Data:	https://gamagroundwater.waterboards.ca.gov/gama/gamamap/public/GamaDataDisplay.asp?dataset=EDF&samp_date=&global_id=T0600102112&assigned_name=B37&store_num=		
GeoTracker Data:	https://geotracker.waterboards.ca.gov/profile_report.asp?cmd=MWEDFResults&global_id=T0600102112&assigned_name=B37		

GEOCHECK® - PHYSICAL SETTING SOURCE MAP FINDINGS

Map ID
Direction
Distance
Elevation

	Database	EDR ID Number
AC222 **East** **1/2 - 1 Mile** **Higher**	**CA WELLS**	**CAEDF0000047377**

Well ID:	T0600102112-PW-1	Well Type:	MONITORING
Source:	EDF	Other Name:	PW-1
GAMA PFAS Testing:	Not Reported		
Groundwater Quality Data:	https://gamagroundwater.waterboards.ca.gov/gama/gamamap/public/GamaDataDisplay.asp?dataset=EDF&samp_date=&global_id=T0600102112&assigned_name=PW-1&store_num=		
GeoTracker Data:	https://geotracker.waterboards.ca.gov/profile_report.asp?cmd=MWEDFResults&global_id=T0600102112&assigned_name=PW-1		

	Database	EDR ID Number
AB223 **SSE** **1/2 - 1 Mile** **Higher**	**CA WELLS**	**CAEDF0000089647**

Well ID:	SL0600171768-MW-3	Well Type:	MONITORING
Source:	EDF	Other Name:	MW-3
GAMA PFAS Testing:	Not Reported		
Groundwater Quality Data:	https://gamagroundwater.waterboards.ca.gov/gama/gamamap/public/GamaDataDisplay.asp?dataset=EDF&samp_date=&global_id=SL0600171768&assigned_name=MW-3&store_num=		
GeoTracker Data:	https://geotracker.waterboards.ca.gov/profile_report.asp?cmd=MWEDFResults&global_id=SL0600171768&assigned_name=MW-3		

	Database	EDR ID Number
AB224 **SSE** **1/2 - 1 Mile** **Higher**	**CA WELLS**	**CAEDF0000070931**

Well ID:	SL0600171768-MW-1	Well Type:	MONITORING
Source:	EDF	Other Name:	MW-1
GAMA PFAS Testing:	Not Reported		
Groundwater Quality Data:	https://gamagroundwater.waterboards.ca.gov/gama/gamamap/public/GamaDataDisplay.asp?dataset=EDF&samp_date=&global_id=SL0600171768&assigned_name=MW-1&store_num=		
GeoTracker Data:	https://geotracker.waterboards.ca.gov/profile_report.asp?cmd=MWEDFResults&global_id=SL0600171768&assigned_name=MW-1		

			Database	EDR ID Number
AA225 **ESE** **1/2 - 1 Mile** **Higher**	Site ID:	01-0627	**AQUIFLOW**	**66333**
	Groundwater Flow:	W		
	Shallow Water Depth:	18.73		
	Deep Water Depth:	19.37		
	Average Water Depth:	Not Reported		
	Date:	08/30/1990		

	Database	EDR ID Number
AC226 **East** **1/2 - 1 Mile** **Higher**	**CA WELLS**	**CAEDF0000039282**

Well ID:	T0600102112-B28	Well Type:	MONITORING
Source:	EDF	Other Name:	B28

GEOCHECK® - PHYSICAL SETTING SOURCE MAP FINDINGS

GAMA PFAS Testing: Not Reported
Groundwater Quality Data: https://gamagroundwater.waterboards.ca.gov/gama/gamamap/public/GamaDataDisplay.asp?dataset=EDF&samp_date=&global_id=T0600102112&assigned_name=B28&store_num=
GeoTracker Data: https://geotracker.waterboards.ca.gov/profile_report.asp?cmd=MWEDFResults&global_id=T0600102112&assigned_name=B28

227
NE
1/2 - 1 Mile
Higher

Site ID:	01-2092
Groundwater Flow:	W
Shallow Water Depth:	Not Reported
Deep Water Depth:	Not Reported
Average Water Depth:	16
Date:	03/21/1997

AQUIFLOW **38192**

1G
NE
1/2 - 1 Mile
Lower

Site ID:	01-2092
Groundwater Flow:	W
Shallow Water Depth:	Not Reported
Deep Water Depth:	Not Reported
Average Water Depth:	16
Date:	03/21/1997

AQUIFLOW **38192**

2G
NE
1/2 - 1 Mile
Lower

Site ID:	07-0057
Groundwater Flow:	Not Reported
Shallow Water Depth:	Not Reported
Deep Water Depth:	Not Reported
Average Water Depth:	16.5
Date:	07/1990

AQUIFLOW **38527**

3G
ENE
1/4 - 1/2 Mile
Lower

Site ID:	01-0114
Groundwater Flow:	SE, S, SW
Shallow Water Depth:	Not Reported
Deep Water Depth:	Not Reported
Average Water Depth:	15
Date:	10/30/1995

AQUIFLOW **65482**

4G
West
1/4 - 1/2 Mile
Lower

Site ID:	01-0360
Groundwater Flow:	Not Reported
Shallow Water Depth:	6.93
Deep Water Depth:	8.45
Average Water Depth:	Not Reported
Date:	06/30/1992

AQUIFLOW **38212**

5G
East
1/4 - 1/2 Mile
Lower

Site ID:	01-1479
Groundwater Flow:	SW, W
Shallow Water Depth:	Not Reported
Deep Water Depth:	Not Reported
Average Water Depth:	20
Date:	08/31/1998

AQUIFLOW **65465**

GEOCHECK® - PHYSICAL SETTING SOURCE MAP FINDINGS

Map ID Direction Distance Elevation			Database	EDR ID Number
6G **West** **1/2 - 1 Mile** **Lower**	Site ID: Groundwater Flow: Shallow Water Depth: Deep Water Depth: Average Water Depth: Date:	01-1142 SW, W 6.0 7.0 Not Reported 01/13/1989	**AQUIFLOW**	**65480**
7G **ESE** **1/2 - 1 Mile** **Lower**	Site ID: Groundwater Flow: Shallow Water Depth: Deep Water Depth: Average Water Depth: Date:	01-0512 N, NE Not Reported Not Reported 20 01/28/1998	**AQUIFLOW**	**65468**
8G **ESE** **1/2 - 1 Mile** **Lower**	Site ID: Groundwater Flow: Shallow Water Depth: Deep Water Depth: Average Water Depth: Date:	01-0627 W 18.73 19.37 Not Reported 08/30/1990	**AQUIFLOW**	**66333**
9G **SW** **1/2 - 1 Mile** **Lower**	Site ID: Groundwater Flow: Shallow Water Depth: Deep Water Depth: Average Water Depth: Date:	01-0391 SW Not Reported Not Reported 5.8 11/15/1993	**AQUIFLOW**	**66324**
10G **South** **1/2 - 1 Mile** **Lower**	Site ID: Groundwater Flow: Shallow Water Depth: Deep Water Depth: Average Water Depth: Date:	01-0220 NE Not Reported Not Reported Not Reported 12/03/1987	**AQUIFLOW**	**52371**
11G **South** **1/2 - 1 Mile** **Lower**	Site ID: Groundwater Flow: Shallow Water Depth: Deep Water Depth: Average Water Depth: Date:	01-1005 N Not Reported Not Reported Not Reported 07/28/1997	**AQUIFLOW**	**66295**
12G **SSE** **1/2 - 1 Mile** **Lower**	Site ID: Groundwater Flow: Shallow Water Depth: Deep Water Depth: Average Water Depth: Date:	01-0111 E Not Reported Not Reported 20 09/07/1994	**AQUIFLOW**	**67912**

GEOCHECK® - PHYSICAL SETTING SOURCE MAP FINDINGS
RADON

AREA RADON INFORMATION

State Database: CA Radon

Radon Test Results

Zipcode	Num Tests	> 4 pCi/L
94703	18	0

Federal EPA Radon Zone for ALAMEDA County: 2

Note: Zone 1 indoor average level > 4 pCi/L.
: Zone 2 indoor average level >= 2 pCi/L and <= 4 pCi/L.
: Zone 3 indoor average level < 2 pCi/L.

Federal Area Radon Information for Zip Code: 94703

Number of sites tested: 2

Area	Average Activity	% <4 pCi/L	% 4-20 pCi/L	% >20 pCi/L
Living Area - 1st Floor	Not Reported	Not Reported	Not Reported	Not Reported
Living Area - 2nd Floor	Not Reported	Not Reported	Not Reported	Not Reported
Basement	1.000 pCi/L	100%	0%	0%

PHYSICAL SETTING SOURCE RECORDS SEARCHED

TOPOGRAPHIC INFORMATION

USGS 7.5' Digital Elevation Model (DEM)
Source: United States Geologic Survey
EDR acquired the USGS 7.5' Digital Elevation Model in 2002 and updated it in 2006. The 7.5 minute DEM corresponds to the USGS 1:24,000- and 1:25,000-scale topographic quadrangle maps. The DEM provides elevation data with consistent elevation units and projection.

Current USGS 7.5 Minute Topographic Map
Source: U.S. Geological Survey

HYDROLOGIC INFORMATION

Flood Zone Data: This data was obtained from the Federal Emergency Management Agency (FEMA). It depicts 100-year and 500-year flood zones as defined by FEMA. It includes the National Flood Hazard Layer (NFHL) which incorporates Flood Insurance Rate Map (FIRM) data and Q3 data from FEMA in areas not covered by NFHL.
Source: FEMA
Telephone: 877-336-2627
Date of Government Version: 2003, 2015

NWI: National Wetlands Inventory. This data, available in select counties across the country, was obtained by EDR in 2002, 2005, 2010 and 2015 from the U.S. Fish and Wildlife Service.

State Wetlands Data: Wetland Inventory
Source: Department of Fish and Wildlife
Telephone: 916-445-0411

HYDROGEOLOGIC INFORMATION

AQUIFLOW^{R} Information System
Source: EDR proprietary database of groundwater flow information
EDR has developed the AQUIFLOW Information System (AIS) to provide data on the general direction of groundwater flow at specific points. EDR has reviewed reports submitted to regulatory authorities at select sites and has extracted the date of the report, hydrogeologically determined groundwater flow direction and depth to water table information.

GEOLOGIC INFORMATION

Geologic Age and Rock Stratigraphic Unit
Source: P.G. Schruben, R.E. Arndt and W.J. Bawiec, Geology of the Conterminous U.S. at 1:2,500,000 Scale - A digital representation of the 1974 P.B. King and H.M. Beikman Map, USGS Digital Data Series DDS - 11 (1994).

STATSGO: State Soil Geographic Database
Source: Department of Agriculture, Natural Resources Conservation Service (NRCS)
The U.S. Department of Agriculture's (USDA) Natural Resources Conservation Service (NRCS) leads the national Conservation Soil Survey (NCSS) and is responsible for collecting, storing, maintaining and distributing soil survey information for privately owned lands in the United States. A soil map in a soil survey is a representation of soil patterns in a landscape. Soil maps for STATSGO are compiled by generalizing more detailed (SSURGO) soil survey maps.

SSURGO: Soil Survey Geographic Database
Source: Department of Agriculture, Natural Resources Conservation Service (NRCS)
Telephone: 800-672-5559
SSURGO is the most detailed level of mapping done by the Natural Resources Conservation Service, mapping scales generally range from 1:12,000 to 1:63,360. Field mapping methods using national standards are used to construct the soil maps in the Soil Survey Geographic (SSURGO) database. SSURGO digitizing duplicates the original soil survey maps. This level of mapping is designed for use by landowners, townships and county natural resource planning and management.

PHYSICAL SETTING SOURCE RECORDS SEARCHED

LOCAL / REGIONAL WATER AGENCY RECORDS

FEDERAL WATER WELLS

PWS: Public Water Systems
Source: EPA/Office of Drinking Water
Telephone: 202-564-3750
Public Water System data from the Federal Reporting Data System. A PWS is any water system which provides water to at least 25 people for at least 60 days annually. PWSs provide water from wells, rivers and other sources.

PWS ENF: Public Water Systems Violation and Enforcement Data
Source: EPA/Office of Drinking Water
Telephone: 202-564-3750
Violation and Enforcement data for Public Water Systems from the Safe Drinking Water Information System (SDWIS) after August 1995. Prior to August 1995, the data came from the Federal Reporting Data System (FRDS).

USGS Water Wells: USGS National Water Inventory System (NWIS)
This database contains descriptive information on sites where the USGS collects or has collected data on surface water and/or groundwater. The groundwater data includes information on wells, springs, and other sources of groundwater.

OTHER STATE DATABASE INFORMATION

Groundwater Ambient Monitoring & Assessment Program
State Water Resources Control Board
Telephone: 916-341-5577
The GAMA Program is Californias comprehensive groundwater quality monitoring program. GAMA collects data by testing the untreated, raw water in different types of wells for naturally-occurring and man-made chemicals. The GAMA data includes Domestic, Monitoring and Municipal well types from the following sources, Department of Water Resources, Department of Heath Services, EDF, Agricultural Lands, Lawrence Livermore National Laboratory, Department of Pesticide Regulation, United States Geological Survey, Groundwater Ambient Monitoring and Assessment Program and Local Groundwater Projects.

Water Well Database
Source: Department of Water Resources
Telephone: 916-651-9648

California Drinking Water Quality Database
Source: Department of Public Health
Telephone: 916-324-2319
The database includes all drinking water compliance and special studies monitoring for the state of California since 1984. It consists of over 3,200,000 individual analyses along with well and water system information.

Geothermal Wells Listing
Department of Conservation
Telephone: 916-445-9686
Geothermal well means a well constructed to extract or return water to the ground after it has been used for heating or cooling purposes. Geothermal wells in California (except for wells on federal leases which are administered by the Bureau of Land Management) are permitted, drilled, operated, and permanently sealed and closed (plugged and abandoned) under requirements and procedures administered by the Geothermal Section of the Department of Conservations Geologic Energy Management Division (CalGEM, formerly DOGGR).

California Oil and Gas Well Locations
Source: Dept of Conservation, Geologic Energy Management Division
Telephone: 916-323-1779
Oil and Gas well locations in the state.

PHYSICAL SETTING SOURCE RECORDS SEARCHED

California Earthquake Fault Lines
Source: California Division of Mines and Geology
The fault lines displayed on EDR's Topographic map are digitized quaternary fault lines prepared in 1975 by the United State Geological Survey. Additional information (also from 1975) regarding activity at specific fault lines comes from California's Preliminary Fault Activity Map prepared by the California Division of Mines and Geology.

RADON

State Database: CA Radon
Source: Department of Public Health
Telephone: 916-210-8558
Radon Database for California

Area Radon Information
Source: USGS
Telephone: 703-356-4020
The National Radon Database has been developed by the U.S. Environmental Protection Agency (USEPA) and is a compilation of the EPA/State Residential Radon Survey and the National Residential Radon Survey. The study covers the years 1986 - 1992. Where necessary data has been supplemented by information collected at private sources such as universities and research institutions.

EPA Radon Zones
Source: EPA
Telephone: 703-356-4020
Sections 307 & 309 of IRAA directed EPA to list and identify areas of U.S. with the potential for elevated indoor radon levels.

OTHER

Airport Landing Facilities: Private and public use landing facilities
Source: Federal Aviation Administration, 800-457-6656

Epicenters: World earthquake epicenters, Richter 5 or greater
Source: Department of Commerce, National Oceanic and Atmospheric Administration

California Earthquake Fault Lines: The fault lines displayed on EDR's Topographic map are digitized quaternary fault lines, prepared in 1975 by the United State Geological Survey. Additional information (also from 1975) regarding activity at specific fault lines comes from California's Preliminary Fault Activity Map prepared by the California Division of Mines and Geology.

STREET AND ADDRESS INFORMATION

© 2015 TomTom North America, Inc. All rights reserved. This material is proprietary and the subject of copyright protection and other intellectual property rights owned by or licensed to Tele Atlas North America, Inc. The use of this material is subject to the terms of a license agreement. You will be held liable for any unauthorized copying or disclosure of this material.

1890 Alcatraz Avenue
1890 Alcatraz Avenue
Berkeley, CA 94703

Inquiry Number: 7917334.2s
March 06, 2025

EDR Summary Radius Map Report

6 Armstrong Road, 4th floor
Shelton, CT 06484
Toll Free: 800.352.0050
www.edrnet.com

TABLE OF CONTENTS

SECTION	PAGE
Executive Summary	ES1
Overview Map	2
Detail Map	3
Map Findings Summary	4
Map Findings	9
Orphan Summary	606
Government Records Searched/Data Currency Tracking	GR-1

GEOCHECK ADDENDUM

Physical Setting Source Addendum	A-1
Physical Setting Source Summary	A-2
Physical Setting SSURGO Soil Map	A-6
Physical Setting Source Map	A-12
Physical Setting Source Map Findings	A-14
Physical Setting Source Records Searched	PSGR-1

Thank you for your business.
Please contact EDR at 1-800-352-0050
with any questions or comments.

Disclaimer - Copyright and Trademark Notice

This Report contains certain information obtained from a variety of public and other sources reasonably available to Environmental Data Resources, LLC. It cannot be concluded from this Report that coverage information for the target and surrounding properties does not exist from other sources. This Report is provided on an "AS IS", "AS AVAILABLE" basis. **NO WARRANTY EXPRESS OR IMPLIED IS MADE WHATSOEVER IN CONNECTION WITH THIS REPORT. ENVIRONMENTAL DATA RESOURCES, LLC AND ITS SUBSIDIARIES, AFFILIATES AND THIRD PARTY SUPPLIERS DISCLAIM ALL WARRANTIES, OF ANY KIND OR NATURE, EXPRESS OR IMPLIED, ARISING OUT OF OR RELATED TO THIS REPORT OR ANY OF THE DATA AND INFORMATION PROVIDED IN THIS REPORT, INCLUDING WITHOUT LIMITATION, ANY WARRANTIES REGARDING ACCURACY, QUALITY, CORRECTNESS, COMPLETENESS, COMPREHENSIVENESS, SUITABILITY, MERCHANTABILITY, FITNESS FOR A PARTICULAR PURPOSE, TITLE, NON-INFRINGEMENT, MISAPPROPRIATION, OR OTHERWISE. ALL RISK IS ASSUMED BY THE USER. IN NO EVENT SHALL ENVIRONMENTAL DATA RESOURCES, LLC OR ITS SUBSIDIARIES, AFFILIATES OR THIRD PARTY SUPPLIERS BE LIABLE TO ANYONE FOR ANY DIRECT, INCIDENTAL, INDIRECT, SPECIAL, CONSEQUENTIAL OR OTHER DAMAGES OF ANY TYPE OR KIND (INCLUDING BUT NOT LIMITED TO LOSS OF PROFITS, LOSS OF USE, OR LOSS OF DATA) INFORMATION PROVIDED IN THIS REPORT.** Any analyses, estimates, ratings, environmental risk levels, or risk codes provided in this Report are provided for illustrative purposes only, and are not intended to provide, nor should they be interpreted as providing any facts regarding, or prediction or forecast of, any environmental risk for any property. Only an assessment performed by a qualified environmental professional can provide findings, opinions or conclusions regarding the environmental risk or conditions in, on or at any property.

Copyright 2025 by Environmental Data Resources, LLC. All rights reserved. Reproduction in any media or format, in whole or in part, of any report or map of Environmental Data Resources, LLC, or its affiliates, is prohibited without prior written permission.

EDR and its logos (including Sanborn and Sanborn Map) are trademarks of Environmental Data Resources, LLC or its affiliates. All other trademarks used herein are the property of their respective owners.

EXECUTIVE SUMMARY

A search of available environmental records was conducted by Environmental Data Resources, Inc (EDR). The report was designed to assist parties seeking to meet the search requirements of EPA's Standards and Practices for All Appropriate Inquiries (40 CFR Part 312), the ASTM Standard Practice for Environmental Site Assessments (E1527 - 21), the ASTM Standard Practice for Environmental Site Assessments for Forestland or Rural Property (E2247 - 16), the ASTM Standard Practice for Limited Environmental Due Diligence: Transaction Screen Process (E1528 - 22) or custom requirements developed for the evaluation of environmental risk associated with a parcel of real estate.

TARGET PROPERTY INFORMATION

ADDRESS

1890 ALCATRAZ AVENUE
BERKELEY, CA 94703

COORDINATES

Latitude (North):	37.8487290 - 37° 50' 55.42''
Longitude (West):	122.2695470 - 122° 16' 10.36''
Universal Tranverse Mercator:	Zone 10
UTM X (Meters):	564265.4
UTM Y (Meters):	4189077.5
Elevation:	109 ft. above sea level

USGS TOPOGRAPHIC MAP ASSOCIATED WITH TARGET PROPERTY

Target Property:	TP
Source:	U.S. Geological Survey
Target Property:	SE
Source:	U.S. Geological Survey

AERIAL PHOTOGRAPHY IN THIS REPORT

Portions of Photo from:	20200524
Source:	USDA

MAPPED SITES SUMMARY

Target Property Address:
1890 ALCATRAZ AVENUE
BERKELEY, CA 94703

Click on Map ID to see full detail.

MAP ID	SITE NAME	ADDRESS	DATABASE ACRONYMS	RELATIVE ELEVATION	DIST (ft. & mi.) DIRECTION
A1	LANGLOIS MAYNARD	1890 ALCATRAZ AVE	EDR Hist Auto		TP
A2	BERKELEY MENTAL HEAL	1890 ALCATRAZ AVE	RCRA NonGen / NLR, E MANIFEST		TP
A3	BERKELEY MENTAL HEAL	1890 ALCATRAZ AVE	HWTS, HAZNET		TP
A4	BERKELEY MENTAL HEAL	1890 ALCATRAZ AVE	FINDS		TP
A5	BERKELEY MENTAL HEAL	1890 ALCATRAZ AVE	ECHO		TP
A6	BRIAN EDWARDS-TIEKER	1829 63RD ST.	RCRA NonGen / NLR, E MANIFEST	Higher	1 ft.
A7	CAROL A WARREN COMPA	6321 DOVER STREET	RCRA NonGen / NLR	Higher	28, 0.005, SE
A8	CAMPBELL HELEN MRS	1852 ALCATRAZ AVE	EDR Hist Cleaner	Lower	85, 0.016, WNW
B9	EASY DOES IT EMERGEN	3271 ADELINE ST UNIT	RCRA NonGen / NLR	Lower	276, 0.052, WNW
B10	EASY DOES IT EMERGEN	3271 ADELINE ST	RCRA NonGen / NLR	Lower	276, 0.052, WNW
B11	EUWELL'S CLEANERS	1806 ALCATRAZ AVE	DRYCLEANERS	Lower	316, 0.060, West
B12	EUWELL CLEANERS	1806 ALCATRAZ AVE	RCRA-SQG, EMI, CERS	Lower	316, 0.060, West
C13	JONATHAN CHANG	1814 63RD ST #A	RCRA NonGen / NLR, E MANIFEST	Lower	333, 0.063, SW
C14	JONATHAN CHANG	1814 63RD STREET UNI	RCRA NonGen / NLR, E MANIFEST	Lower	333, 0.063, SW
D15	JARED NOLAN	759 ALCATRAZ AVENUE	RCRA NonGen / NLR, E MANIFEST	Higher	565, 0.107, ENE
E16	PAMALA AND MICHAEL T	1824 62ND STREET	RCRA NonGen / NLR, E MANIFEST	Lower	598, 0.113, South
F17	ANDY PINOST	1912 FAIRVIEW ST.	RCRA NonGen / NLR, E MANIFEST	Higher	621, 0.118, North
F18	ANDY PINOST	1912 FAIRVIEW ST.	RCRA NonGen / NLR	Higher	621, 0.118, North
D19	OAKLAND HOUSING AUTH	755 ALCATRAZ AVE	RCRA NonGen / NLR	Higher	638, 0.121, East
G20	SARAH WYMAN	755 65TH STREET	RCRA NonGen / NLR, E MANIFEST	Higher	725, 0.137, NE
H21	MACE CAMPBELL	654 POIRIER STREET	RCRA NonGen / NLR, E MANIFEST	Higher	771, 0.146, SE
E22	PETE BAKER	736 61ST STREET	RCRA NonGen / NLR, E MANIFEST	Lower	781, 0.148, South
G23	ESTATE OF ERSLARIOR	6526 TREMONT ST	RCRA NonGen / NLR, E MANIFEST	Higher	844, 0.160, NE
G24	RACHEL EVANS	6526 TREMONT ST	RCRA NonGen / NLR, E MANIFEST	Higher	844, 0.160, NE
I25	AKXNER CONSTRUCTION	1929 FAIRVIEW	RCRA NonGen / NLR, FINDS, ECHO, HWTS, HAZNET	Higher	852, 0.161, North
J26	GREG MAXWELL	628-62ND ST	RCRA NonGen / NLR, E MANIFEST	Higher	855, 0.162, ESE
J27	PETER FRANKEL	623 63RD STREET	RCRA NonGen / NLR, E MANIFEST	Higher	855, 0.162, East
K28	MONSEN PLATING & SIL		PFAS ECHO	Lower	887, 0.168, SW
29	ELLA MURRAY	682 61ST STREET	RCRA NonGen / NLR, E MANIFEST	Higher	897, 0.170, SSE
L30	KEALIE & ALEX PRETZL	745 61ST ST	RCRA NonGen / NLR, E MANIFEST	Lower	909, 0.172, South
K31	UNIVERSE PAINTING AN	3370 ADELINE ST	RCRA NonGen / NLR, E MANIFEST	Lower	919, 0.174, WSW
K32	UNIVERSE PAINTING IN	3370 ADELINE ST	RCRA NonGen / NLR	Lower	919, 0.174, WSW
K33	MONSEN SILVERSMITHS	3370 ADELINE ST	RCRA-VSQG, ENVIROSTOR, CPS-SLIC, FINDS, ECHO, E...	Lower	919, 0.174, WSW
K34	3370 ADELINE LLC	3370 ADELINE STREET	RCRA NonGen / NLR, E MANIFEST	Lower	919, 0.174, WSW
35	LAURIE WILKIE	6019 DOVER STREET	RCRA NonGen / NLR, E MANIFEST	Lower	960, 0.182, SSE
M36	ASA KRAMER	6527 WHITNEY ST	RCRA NonGen / NLR, E MANIFEST	Higher	968, 0.183, NE
M37	ASA KAMER-SR79608	6527 WHITNEY ST	RCRA NonGen / NLR, E MANIFEST	Higher	968, 0.183, NE
38	EPHESIAN CHURCH OF G	1709 ALCATRAZ AVENUE	RCRA NonGen / NLR, E MANIFEST	Lower	979, 0.185, West
K39	THE BUSLAB	3407 ADELINE ST	RCRA NonGen / NLR, E MANIFEST	Lower	991, 0.188, SW

MAPPED SITES SUMMARY

Target Property Address:
1890 ALCATRAZ AVENUE
BERKELEY, CA 94703

Click on Map ID to see full detail.

MAP ID	SITE NAME	ADDRESS	DATABASE ACRONYMS	RELATIVE ELEVATION	DIST (ft. & mi.) DIRECTION
K40	THE BUSLAB	3407 ADELINE ST	CERS HAZ WASTE, HWTS, CERS	Lower	991, 0.188, SW
M41	CHRISTOPHER LESSER	6600 TREMONT ST	RCRA NonGen / NLR	Higher	996, 0.189, NNE
H42	JEROME CLARK	627 POIRER ST	RCRA NonGen / NLR, E MANIFEST	Higher	1008, 0.191, SE
I43	NATHAN JOHN	6624 DOVER STREET	RCRA NonGen / NLR, E MANIFEST	Higher	1021, 0.193, NNE
M44	CHAUN LOWE	6512 WHITNEY STREET	RCRA NonGen / NLR, E MANIFEST	Higher	1023, 0.194, NE
K45	ALLYSON APPEN	3396 ADELINE ST	RCRA NonGen / NLR	Lower	1034, 0.196, SW
46	6 UNIT COMPLEX	818 61ST STREET	RCRA-LQG, FINDS, ECHO	Lower	1038, 0.197, SW
L47	CHRISTOPHER JACOBY	748 60TH STREET	RCRA NonGen / NLR	Lower	1100, 0.208, South
N48	GAS STATION / EAST B	6501 SHATTUCK AVE	UST FINDER RELEASE	Higher	1123, 0.213, ENE
N49	GAS STATION / EAST B	6501 SHATTUCK AVE	LUST, Alameda County CS, Cortese, CERS	Higher	1123, 0.213, ENE
N50	BRUDER LLC	6501 SHATTUCK AVE	Alameda County CS, HWTS, HAZNET	Higher	1123, 0.213, ENE
M51	CHRIS BROWN	6542 WHITNEY STREET	RCRA NonGen / NLR, E MANIFEST	Higher	1128, 0.214, NE
O52	MASTER MOBILE MECHAN	6200 SHATTUCK AVENUE	RCRA NonGen / NLR	Higher	1192, 0.226, ESE
O53	6200 SHATTUCK PARTNE	6200 SHATTUCK AVE	RCRA NonGen / NLR	Higher	1192, 0.226, ESE
O54	SHATTUCK PARTNERS, L	6200 SHATTUCK AVENUE	RCRA NonGen / NLR, E MANIFEST	Higher	1192, 0.226, ESE
O55	AUTOMASTERS	6200 SHATTUCK AVE.	LUST, Alameda County CS, Cortese, HWTS, CERS	Higher	1192, 0.226, ESE
O56	AUTOMASTERS	6200 SHATTUCK AVE.	UST FINDER RELEASE	Higher	1192, 0.226, ESE
N57	CHILTON AUTO BODY BE	6426 SHATTUCK AVE	RCRA NonGen / NLR, E MANIFEST	Higher	1218, 0.231, ENE
N58	BOB MOTTER BODY SHOP	6426 SHATTUCK AVE	RCRA-SQG, CERS HAZ WASTE, FINDS, ECHO, E MANIFEST,...	Higher	1218, 0.231, ENE
N59	ROCKRIDGE TWO WHEELS	6432 SHATTUCK AVE	RCRA NonGen / NLR	Higher	1227, 0.232, ENE
N60	ROCKRIDGE TWO WHEELS	6432 SHATTUCK AVE	RCRA NonGen / NLR	Higher	1227, 0.232, ENE
N61	ROCKRIDGE TWO WHEELS	6432 SHATTUCK AVE	RCRA NonGen / NLR	Higher	1227, 0.232, ENE
N62	ROCKRIDGE TWO WHEELS	6432 SHATTUCK AVE	CERS HAZ WASTE, HWTS	Higher	1227, 0.232, ENE
N63	ROCKRIDGE TWO WHEELS	6432 SHATTUCK AVE.	RCRA NonGen / NLR	Higher	1227, 0.232, ENE
64	OAKLAND AFFORDABLE H	594 63RD STREET	RCRA NonGen / NLR	Higher	1246, 0.236, East
O65	ONE HGI, LLC	594 62ND ST	RCRA NonGen / NLR, E MANIFEST	Higher	1247, 0.236, ESE
66	BART/ASHBY STATION	3100 ADELINE ST	RCRA NonGen / NLR, E MANIFEST	Higher	1257, 0.238, North
P67	DARNELL APPLING	615 61ST STREET	RCRA NonGen / NLR, E MANIFEST	Higher	1279, 0.242, SE
P68	OMEERA LLC DBA SHATT	6103 SHATTUCK AVE	RCRA-SQG, FINDS, ECHO, DRYCLEANERS, EMI, HWTS,...	Higher	1285, 0.243, ESE
P69	OMEERA LLC DBA SHATT	6103 SHATTUCK AVE	RCRA NonGen / NLR	Higher	1285, 0.243, ESE
Q70	SHATTUCK IMPORTS	6562 SHATTUCK AVE	UST FINDER RELEASE	Higher	1393, 0.264, NE
Q71	SHATTUCK IMPORT SERV	6562 SHATTUCK AVE	LUST, Alameda County CS, SWEEPS UST, HIST UST, CA...	Higher	1393, 0.264, NE
72	GRANT LABORATORIES	6020 ADELINE ST	SEMS-ARCHIVE, RCRA NonGen / NLR, FINDS, ECHO	Lower	1439, 0.273, SW
R73	MALCOM X SCHOOL	1734 PRINCE ST	UST FINDER RELEASE	Lower	1569, 0.297, NW
R74	MALCOM X SCHOOL	1734 PRINCE ST	LUST, Cortese, HIST CORTESE, CERS	Lower	1569, 0.297, NW
S75	LACLAIRE & DI FRANCE	5901 SHATTUCK	LUST, Alameda County CS, Cortese, HIST CORTESE,...	Higher	1840, 0.348, SE
S76	LACLAIRE & DI FRANCE	5901 SHATTUCK	UST FINDER RELEASE	Higher	1840, 0.348, SE
T77	MOTOR CITY AUTOMOTIV	3058 SHATTUCK AVE	UST FINDER RELEASE	Higher	1899, 0.360, NNE
T78	MOTOR CITY AUTOMOTIV	3058 SHATTUCK AVE	RCRA-SQG, LUST, CERS HAZ WASTE, SWEEPS UST, CA FID...	Higher	1899, 0.360, NNE

MAPPED SITES SUMMARY

Target Property Address:
1890 ALCATRAZ AVENUE
BERKELEY, CA 94703

Click on Map ID to see full detail.

MAP ID	SITE NAME	ADDRESS	DATABASE ACRONYMS	RELATIVE ELEVATION	DIST (ft. & mi.) DIRECTION
U79	VACANT LOT OWNER KEI	5829 ADELINE ST	LUST	Lower	2134, 0.404, SSW
U80	VACANT LOT OWNER KEI	5829 ADELINE	LUST, Alameda County CS, Cortese, HIST CORTESE,...	Lower	2134, 0.404, SSW
U81	EXXON	5829 ADELINE	UST FINDER RELEASE	Lower	2134, 0.404, SSW
V82	MARTIN LUTHER KING J	5714 MARTIN LUTHER K	UST FINDER RELEASE	Lower	2219, 0.420, South
V83	MARTIN LUTHER KING J	5714 MARTIN LUTHER K	LUST, Alameda County CS, Cortese, HIST CORTESE,...	Lower	2219, 0.420, South
W84	ARCO # 00414	3000 SHATTUCK AVE	UST FINDER RELEASE	Higher	2347, 0.445, NNE
W85	ARCO # 00414	3000 SHATTUCK AVE	LUST, SWEEPS UST, HIST UST, CA FID UST, Cortese,...	Higher	2347, 0.445, NNE
W86	U.S. SMOG AND GAS	3000 SHATTUCK AVENUE	CPS-SLIC, CERS	Higher	2347, 0.445, NNE
X87	2001 ASHBY REDEVELOP	2001 ASHBY AVENUE	CPS-SLIC	Higher	2387, 0.452, North
Y88	MOORE PROPERTY	3155 SACRAMENTO ST	UST FINDER RELEASE	Lower	2389, 0.452, West
Y89	MOORE PROPERTY	3155 SACRAMENTO ST	LUST, Cortese, HIST CORTESE, CERS	Lower	2389, 0.452, West
Z90	THRIFTY OIL	6125 TELEGRAPH AVE	LUST, SWEEPS UST, HIST UST, CA FID UST, Cortese,...	Higher	2414, 0.457, East
Z91	THRIFTY OIL #063 / A	6129 TELEGRAPH AVE	Alameda County CS, CERS	Higher	2414, 0.457, East
Z92	THRIFTY OIL #063 / A	6129 TELEGRAPH AVE	UST FINDER RELEASE	Higher	2414, 0.457, East
AA93	CHEVRON #306799	5815 MARKET STREET	UST FINDER RELEASE	Lower	2425, 0.459, SW
AA94	CHEVRON #306799	5815 MARKET STREET	LUST, Alameda County CS, Cortese, CERS	Lower	2425, 0.459, SW
W95	ENTERPRISE CAR RENTA	3001 SHATTUCK AVE	UST FINDER RELEASE	Higher	2435, 0.461, NNE
W96	ENTERPRISE CAR RENTA	3001 SHATTUCK AVE	LUST, Cortese, CERS	Higher	2435, 0.461, NNE
X97	MAUDELLE MILLER SHIR	2925 ADELINE STREET	CPS-SLIC	Higher	2457, 0.465, North
AB98	CHEVRON	3250 SACRAMENTO ST	UST FINDER RELEASE	Lower	2474, 0.469, West
AB99	LIFELONG MEDICAL CAR	3250 SACRAMENTO STRE	ENVIROSTOR	Lower	2474, 0.469, West
AB100	CHEVRON	3250 SACRAMENTO ST	LUST, Cortese, CERS	Lower	2474, 0.469, West
AB101	CHEVRON	3250 SACRAMENTO	LUST, HIST CORTESE	Lower	2474, 0.469, West
W102	SHELL	2996 SHATTUCK AVE	LUST, SWEEPS UST, Cortese, HIST CORTESE, Notify...	Higher	2476, 0.469, NNE
W103	FORMER SHELL	2996 SHATTUCK AVE	UST FINDER RELEASE	Higher	2476, 0.469, NNE
W104	SOUTHWICK CHRYSLER P	2900 SHATTUCK AVE	UST FINDER RELEASE	Higher	2510, 0.475, NNE
W105	SOUTHWICK CHRYSLER P	2900 SHATTUCK AVE	LUST, Cortese, CERS	Higher	2510, 0.475, NNE
W106	IMPORTED CARS OF BER	2900 SHATTUCK AVE	LUST, SWEEPS UST, CA FID UST, HIST CORTESE	Higher	2510, 0.475, NNE
X107	HUB PAINT CENTER	2917 ADELINE ST	LUST, Cortese, HIST CORTESE, CERS	Higher	2573, 0.487, North
X108	HUB PAINT CENTER	2917 ADELINE ST	UST FINDER RELEASE	Higher	2573, 0.487, North
AC109	ARCO #0374	6407 TELEGRAPH	UST FINDER RELEASE	Higher	2577, 0.488, ENE
AC110	ARCO SERVICE STATION	6407 TELEGRAPH AVENU	Notify 65	Higher	2577, 0.488, ENE
AC111	ARCO	6407 TELEGRAPH AVE	LUST, Alameda County CS, SWEEPS UST, Cortese, HIST...	Higher	2577, 0.488, ENE
AD112	WILLBETT COMPANY	925 STANFORD AVE	LUST, Alameda County CS, Cortese, CERS	Lower	2597, 0.492, SW
AD113	WILLBETT COMPANY	925 STANFORD AVE	UST FINDER RELEASE	Lower	2597, 0.492, SW
114	5976-5998 TELEGRAPH	5976-5998 TELEGRAPH	CPS-SLIC, BROWNFIELDS	Higher	2629, 0.498, ESE
115	BERKELEY UNIFIED SCH	1707 RUSSELL ST	ENVIROSTOR, SWEEPS UST, CA FID UST	Lower	2884, 0.546, NNW
116	SERVICE STATION # 15	5509 MARTIN LUTHER K	Notify 65	Lower	3065, 0.580, South
117	CHEVRON	5500 TELEGRAPH AVE	LUST, Alameda County CS, CHMIRS, Cortese, HIST...	Higher	3756, 0.711, SE

MAPPED SITES SUMMARY

Target Property Address:
1890 ALCATRAZ AVENUE
BERKELEY, CA 94703

Click on Map ID to see full detail.

MAP ID	SITE NAME	ADDRESS	DATABASE ACRONYMS	RELATIVE ELEVATION	DIST (ft. & mi.) DIRECTION
118	PCC	6400 SAN PABLO AVE	LUST, Cortese, HIST CORTESE, Notify 65, CERS	Lower	4369, 0.827, West
119	MARCHANT CORPORATION	6701 SAN PABLO AVENU	ENVIROSTOR, VCP, ENF	Lower	4762, 0.902, West
AE120	MYERS DRUM - OAKLAND	6549 SAN PABLO AVENU	HIST Cal-Sites	Lower	4782, 0.906, West
AE121	MYERS CONTAINER CORP	6549 SAN PABLO AVE	RESPONSE, ENVIROSTOR, HIST UST, CA FID UST, DEED,...	Lower	4782, 0.906, West
122	1171 OCEAN AVENUE	1171 OCEAN AVENUE	ENVIROSTOR, LUST, CPS-SLIC, Alameda County CS,...	Lower	4907, 0.929, West
123	48TH STREET COMMUNIT	1042 48TH STREET	ENVIROSTOR, VCP	Lower	4974, 0.942, SSW
124	HAMZEH CHEVRON STATI	5800 COLLEGE AVENUE	Notify 65	Higher	5124, 0.970, East

EXECUTIVE SUMMARY

TARGET PROPERTY SEARCH RESULTS

The target property was identified in the following records. For more information on this property see page 9 of the attached EDR Radius Map report:

Site	Database(s)	EPA ID
LANGLOIS MAYNARD 1890 ALCATRAZ AVE OAKLAND, CA	EDR Hist Auto	N/A
BERKELEY MENTAL HEAL 1890 ALCATRAZ AVE BERKELEY, CA 94703	RCRA NonGen / NLR EPA ID:: CAL000446752 E MANIFEST	CAL000446752
BERKELEY MENTAL HEAL 1890 ALCATRAZ AVE BERKELEY, CA 94703	HWTS HAZNET GEPAID: CAL000446752	N/A
BERKELEY MENTAL HEAL 1890 ALCATRAZ AVE BERKELEY, CA 94703	FINDS Registry ID:: 110070593083	N/A
BERKELEY MENTAL HEAL 1890 ALCATRAZ AVE BERKELEY, CA 94703	ECHO Registry ID: 110070593083	N/A

SURROUNDING SITES: SEARCH RESULTS

Surrounding sites were identified in the following databases.

Elevations have been determined from the USGS Digital Elevation Model and should be evaluated on a relative (not an absolute) basis. Relative elevation information between sites of close proximity should be field verified. Sites with an elevation equal to or higher than the target property have been differentiated below from sites with an elevation lower than the target property.
Page numbers and map identification numbers refer to the EDR Radius Map report where detailed data on individual sites can be reviewed.

Sites listed in ***bold italics*** are in multiple databases.

Unmappable (orphan) sites are not considered in the foregoing analysis.

STANDARD ENVIRONMENTAL RECORDS

Lists of Federal CERCLA sites with NFRAP

SEMS-ARCHIVE: A review of the SEMS-ARCHIVE list, as provided by EDR, and dated 12/19/2024 has

EXECUTIVE SUMMARY

revealed that there is 1 SEMS-ARCHIVE site within approximately 0.5 miles of the target property.

Lower Elevation	Address	Direction / Distance	Map ID	Page
GRANT LABORATORIES Site ID: 0901672 EPA Id: CAD093982866	***6020 ADELINE ST***	***SW 1/4 - 1/2 (0.273 mi.)***	***72***	***25***

Lists of Federal RCRA generators

RCRA-LQG: A review of the RCRA-LQG list, as provided by EDR, and dated 09/16/2024 has revealed that there is 1 RCRA-LQG site within approximately 0.25 miles of the target property.

Lower Elevation	Address	Direction / Distance	Map ID	Page
6 UNIT COMPLEX EPA ID:: CAP000216853	***818 61ST STREET***	***SW 1/8 - 1/4 (0.197 mi.)***	***46***	***18***

RCRA-SQG: A review of the RCRA-SQG list, as provided by EDR, and dated 09/16/2024 has revealed that there are 3 RCRA-SQG sites within approximately 0.25 miles of the target property.

Equal/Higher Elevation	Address	Direction / Distance	Map ID	Page
BOB MOTTER BODY SHOP EPA ID:: CAD982014656	***6426 SHATTUCK AVE***	***ENE 1/8 - 1/4 (0.231 mi.)***	***N58***	***21***
OMEERA LLC DBA SHATT EPA ID:: CAD982011066	***6103 SHATTUCK AVE***	***ESE 1/8 - 1/4 (0.243 mi.)***	***P68***	***23***

Lower Elevation	Address	Direction / Distance	Map ID	Page
EUWELL CLEANERS EPA ID:: CAD981975626	***1806 ALCATRAZ AVE***	***W 0 - 1/8 (0.060 mi.)***	***B12***	***11***

RCRA-VSQG: A review of the RCRA-VSQG list, as provided by EDR, and dated 09/16/2024 has revealed that there is 1 RCRA-VSQG site within approximately 0.25 miles of the target property.

Lower Elevation	Address	Direction / Distance	Map ID	Page
MONSEN SILVERSMITHS EPA ID:: CAD981981665	***3370 ADELINE ST***	***WSW 1/8 - 1/4 (0.174 mi.)***	***K33***	***15***

Lists of state- and tribal (Superfund) equivalent sites

RESPONSE: A review of the RESPONSE list, as provided by EDR, has revealed that there is 1 RESPONSE

EXECUTIVE SUMMARY

site within approximately 1 mile of the target property.

Lower Elevation	Address	Direction / Distance	Map ID	Page
MYERS CONTAINER CORP	***6549 SAN PABLO AVE***	***W 1/2 - 1 (0.906 mi.)***	***AE121***	***41***
Database: RESPONSE, Date of Government Version: 10/21/2024 Status: Certified O&M - Land Use Restrictions Only Facility Id: 01340111				

Lists of state- and tribal hazardous waste facilities

ENVIROSTOR: A review of the ENVIROSTOR list, as provided by EDR, and dated 10/21/2024 has revealed that there are 7 ENVIROSTOR sites within approximately 1 mile of the target property.

Lower Elevation	Address	Direction / Distance	Map ID	Page
MONSEN SILVERSMITHS Facility Id: 71002939 Status: Inactive - Needs Evaluation	***3370 ADELINE ST***	***WSW 1/8 - 1/4 (0.174 mi.)***	***K33***	***15***
LIFELONG MEDICAL CAR Facility Id: 01800001 Status: No Action Required	3250 SACRAMENTO STRE	W 1/4 - 1/2 (0.469 mi.)	AB99	34
BERKELEY UNIFIED SCH Facility Id: 60000204 Status: Refer: Local Agency	***1707 RUSSELL ST***	***NNW 1/2 - 1 (0.546 mi.)***	***115***	***38***
MARCHANT CORPORATION Facility Id: 60000410 Status: Active	***6701 SAN PABLO AVENU***	***W 1/2 - 1 (0.902 mi.)***	***119***	***40***
MYERS CONTAINER CORP Facility Id: 01340111 Status: Certified O&M - Land Use Restrictions Only	***6549 SAN PABLO AVE***	***W 1/2 - 1 (0.906 mi.)***	***AE121***	***41***
1171 OCEAN AVENUE Facility Id: 60000896 Status: Inactive - Action Required	***1171 OCEAN AVENUE***	***W 1/2 - 1 (0.929 mi.)***	***122***	***42***
48TH STREET COMMUNIT Facility Id: 60001474 Status: Refer: Other Agency	***1042 48TH STREET***	***SSW 1/2 - 1 (0.942 mi.)***	***123***	***43***

Lists of state and tribal leaking storage tanks

LUST: A review of the LUST list, as provided by EDR, has revealed that there are 22 LUST sites within approximately 0.5 miles of the target property.

Equal/Higher Elevation	Address	Direction / Distance	Map ID	Page
GAS STATION / EAST B	***6501 SHATTUCK AVE***	***ENE 1/8 - 1/4 (0.213 mi.)***	***N49***	***19***
Database: LUST, Date of Government Version: 02/24/2025 Status: Completed - Case Closed				

EXECUTIVE SUMMARY

Global Id: T10000002456

AUTOMASTERS ***6200 SHATTUCK AVE.*** ***ESE 1/8 - 1/4 (0.226 mi.)*** ***O55*** ***20***
Database: LUST, Date of Government Version: 02/24/2025
Status: Completed - Case Closed
Global Id: T0619748201

SHATTUCK IMPORT SERV ***6562 SHATTUCK AVE*** ***NE 1/4 - 1/2 (0.264 mi.)*** ***Q71*** ***24***
Database: LUST, Date of Government Version: 02/24/2025
Status: Completed - Case Closed
Global Id: T0600101219

LACLAIRE & DI FRANCE ***5901 SHATTUCK*** ***SE 1/4 - 1/2 (0.348 mi.)*** ***S75*** ***26***
Database: LUST REG 2, Date of Government Version: 09/30/2004
Database: LUST, Date of Government Version: 02/24/2025
Status: Completed - Case Closed
Facility Id: 01-2099
Facility Status: Case Closed
Global Id: T0600101929
date9: 3/4/1997

MOTOR CITY AUTOMOTIV ***3058 SHATTUCK AVE*** ***NNE 1/4 - 1/2 (0.360 mi.)*** ***T78*** ***27***
Database: LUST REG 2, Date of Government Version: 09/30/2004
Database: LUST, Date of Government Version: 02/24/2025
Status: Completed - Case Closed
Facility Id: 01-1023
Facility Status: Case Closed
Global Id: T0600100944
date9: 8/16/1999

ARCO # 00414 ***3000 SHATTUCK AVE*** ***NNE 1/4 - 1/2 (0.445 mi.)*** ***W85*** ***29***
Database: LUST REG 2, Date of Government Version: 09/30/2004
Database: LUST, Date of Government Version: 02/24/2025
Status: Completed - Case Closed
Facility Id: 01-0102
Facility Status: Post remedial action monitoring
Global Id: T0600100094

THRIFTY OIL ***6125 TELEGRAPH AVE*** ***E 1/4 - 1/2 (0.457 mi.)*** ***Z90*** ***31***
Database: LUST REG 2, Date of Government Version: 09/30/2004
Database: LUST, Date of Government Version: 02/24/2025
Status: Completed - Case Closed
Facility Id: 01-1479
Facility Status: Remediation Plan
Global Id: T0600101366

ENTERPRISE CAR RENTA ***3001 SHATTUCK AVE*** ***NNE 1/4 - 1/2 (0.461 mi.)*** ***W96*** ***33***
Database: LUST REG 2, Date of Government Version: 09/30/2004
Database: LUST, Date of Government Version: 02/24/2025
Status: Completed - Case Closed
Facility Id: 01-2523
Facility Status: Case Closed
Global Id: T0600191130
date9: 4/20/2001

SHELL ***2996 SHATTUCK AVE*** ***NNE 1/4 - 1/2 (0.469 mi.)*** ***W102*** ***34***
Database: LUST REG 2, Date of Government Version: 09/30/2004
Database: LUST, Date of Government Version: 02/24/2025
Status: Completed - Case Closed
Facility Id: 01-1352

EXECUTIVE SUMMARY

Facility Status: Remedial action (cleanup) Underway
Global Id: T0600101247

SOUTHWICK CHRYSLER P ***2900 SHATTUCK AVE*** ***NNE 1/4 - 1/2 (0.475 mi.)*** ***W105*** ***35***
Database: LUST REG 2, Date of Government Version: 09/30/2004
Facility Id: 01-1419
Facility Status: Case Closed
date9: 10/17/1995

IMPORTED CARS OF BER ***2900 SHATTUCK AVE*** ***NNE 1/4 - 1/2 (0.475 mi.)*** ***W106*** ***36***
Database: LUST, Date of Government Version: 02/24/2025
Status: Completed - Case Closed
Global Id: T0600101310

HUB PAINT CENTER ***2917 ADELINE ST*** ***N 1/4 - 1/2 (0.487 mi.)*** ***X107*** ***36***
Database: LUST REG 2, Date of Government Version: 09/30/2004
Database: LUST, Date of Government Version: 02/24/2025
Status: Completed - Case Closed
Facility Id: 01-0783
Facility Status: Leak being confirmed
Global Id: T0600100720

ARCO ***6407 TELEGRAPH AVE*** ***ENE 1/4 - 1/2 (0.488 mi.)*** ***AC111*** ***37***
Database: LUST REG 2, Date of Government Version: 09/30/2004
Database: LUST, Date of Government Version: 02/24/2025
Status: Open - Verification Monitoring
Facility Id: 01-0114
Facility Status: Pollution Characterization
Global Id: T0600100106

Lower Elevation	Address	Direction / Distance	Map ID	Page

MALCOM X SCHOOL ***1734 PRINCE ST*** ***NW 1/4 - 1/2 (0.297 mi.)*** ***R74*** ***26***
Database: LUST REG 2, Date of Government Version: 09/30/2004
Database: LUST, Date of Government Version: 02/24/2025
Status: Completed - Case Closed
Facility Id: 01-1983
Facility Status: Case Closed
Global Id: T0600101832
date9: 1/25/1996

VACANT LOT OWNER KEI 5829 ADELINE ST SSW 1/4 - 1/2 (0.404 mi.) U79 28
Database: LUST REG 2, Date of Government Version: 09/30/2004
Facility Id: 01-1239
Facility Status: Case Closed
date9: 8/2/1996

VACANT LOT OWNER KEI ***5829 ADELINE*** ***SSW 1/4 - 1/2 (0.404 mi.)*** ***U80*** ***28***
Database: LUST, Date of Government Version: 02/24/2025
Status: Completed - Case Closed
Global Id: T0600101138

MARTIN LUTHER KING J ***5714 MARTIN LUTHER K*** ***S 1/4 - 1/2 (0.420 mi.)*** ***V83*** ***29***
Database: LUST REG 2, Date of Government Version: 09/30/2004
Database: LUST, Date of Government Version: 02/24/2025
Status: Completed - Case Closed
Facility Id: 01-1779
Facility Status: Case Closed
Global Id: T0600101647

EXECUTIVE SUMMARY

date9: 9/18/1996

MOORE PROPERTY ***3155 SACRAMENTO ST*** ***W 1/4 - 1/2 (0.452 mi.)*** ***Y89*** ***31***
Database: LUST REG 2, Date of Government Version: 09/30/2004
Database: LUST, Date of Government Version: 02/24/2025
Status: Completed - Case Closed
Facility Id: 01-1016
Facility Status: Case Closed
Global Id: T0600100938
date9: 7/25/1994

CHEVRON #306799 ***5815 MARKET STREET*** ***SW 1/4 - 1/2 (0.459 mi.)*** ***AA94*** ***32***
Database: LUST, Date of Government Version: 02/24/2025
Status: Open - Site Assessment
Global Id: T10000009600

CHEVRON ***3250 SACRAMENTO ST*** ***W 1/4 - 1/2 (0.469 mi.)*** ***AB100*** ***34***
Database: LUST REG 2, Date of Government Version: 09/30/2004
Facility Id: 01-0360
Facility Status: Case Closed
date9: 6/25/1999

CHEVRON ***3250 SACRAMENTO*** ***W 1/4 - 1/2 (0.469 mi.)*** ***AB101*** ***34***
Database: LUST, Date of Government Version: 02/24/2025
Status: Completed - Case Closed
Global Id: T0600100332

WILLBETT COMPANY ***925 STANFORD AVE*** ***SW 1/4 - 1/2 (0.492 mi.)*** ***AD112*** ***38***
Database: LUST, Date of Government Version: 02/24/2025
Status: Completed - Case Closed
Global Id: T10000000420

CPS-SLIC: A review of the CPS-SLIC list, as provided by EDR, has revealed that there are 5 CPS-SLIC sites within approximately 0.5 miles of the target property.

Equal/Higher Elevation	Address	Direction / Distance	Map ID	Page
U.S. SMOG AND GAS	***3000 SHATTUCK AVENUE***	***NNE 1/4 - 1/2 (0.445 mi.)***	***W86***	***30***
Database: CPS-SLIC, Date of Government Version: 02/24/2025 Global Id: T10000004483 Facility Status: Completed - Case Closed				
2001 ASHBY REDEVELOP	2001 ASHBY AVENUE	N 1/4 - 1/2 (0.452 mi.)	X87	30
Database: CPS-SLIC, Date of Government Version: 02/24/2025 Global Id: T10000014891 Facility Status: Open - Verification Monitoring				
MAUDELLE MILLER SHIR	2925 ADELINE STREET	N 1/4 - 1/2 (0.465 mi.)	X97	33
Database: CPS-SLIC, Date of Government Version: 02/24/2025 Global Id: T10000022863 Facility Status: Open - Long Term Management				
5976-5998 TELEGRAPH	***5976-5998 TELEGRAPH***	***ESE 1/4 - 1/2 (0.498 mi.)***	***114***	***38***
Database: CPS-SLIC, Date of Government Version: 02/24/2025 Global Id: T10000013910 Facility Status: Completed - Case Closed				

Lower Elevation	Address	Direction / Distance	Map ID	Page
MONSEN SILVERSMITHS	***3370 ADELINE ST***	***WSW 1/8 - 1/4 (0.174 mi.)***	***K33***	***15***
Database: CPS-SLIC, Date of Government Version: 02/24/2025				

EXECUTIVE SUMMARY

Global Id: T10000021706
Facility Status: Open - Site Assessment

Alameda County CS: A review of the Alameda County CS list, as provided by EDR, and dated 01/09/2019 has revealed that there are 11 Alameda County CS sites within approximately 0.5 miles of the target property.

Equal/Higher Elevation	Address	Direction / Distance	Map ID	Page
GAS STATION / EAST B	***6501 SHATTUCK AVE***	***ENE 1/8 - 1/4 (0.213 mi.)***	***N49***	***19***
Record Id: RO0003066 Status: Leak Confirmation Status: Pollution Characterization Status: Case Closed				
BRUDER LLC	***6501 SHATTUCK AVE***	***ENE 1/8 - 1/4 (0.213 mi.)***	***N50***	***19***
Record Id: RO0003207 Status: Preliminary Site Assessment Underway				
AUTOMASTERS	***6200 SHATTUCK AVE.***	***ESE 1/8 - 1/4 (0.226 mi.)***	***O55***	***20***
Record Id: RO0002935 Status: Preliminary Site Assessment Underway Status: Pollution Characterization				
SHATTUCK IMPORT SERV	***6562 SHATTUCK AVE***	***NE 1/4 - 1/2 (0.264 mi.)***	***Q71***	***24***
Record Id: RO0003045 Status: Leak Confirmation Status: Pollution Characterization Status: Case Closed				
LACLAIRE & DI FRANCE	***5901 SHATTUCK***	***SE 1/4 - 1/2 (0.348 mi.)***	***S75***	***26***
Record Id: RO0000667 Status: Case Closed				
THRIFTY OIL #063 / A	***6129 TELEGRAPH AVE***	***E 1/4 - 1/2 (0.457 mi.)***	***Z91***	***32***
Record Id: RO0000005 Status: Leak Confirmation Status: Preliminary Site Assessment Underway Status: Pollution Characterization Status: Remediation Plan Status: Case Closed				
ARCO	***6407 TELEGRAPH AVE***	***ENE 1/4 - 1/2 (0.488 mi.)***	***AC111***	***37***
Record Id: RO0000078 Status: Leak Confirmation Status: Preliminary Site Assessment Workplan Submitted Status: Preliminary Site Assessment Underway Status: Pollution Characterization				

Lower Elevation	Address	Direction / Distance	Map ID	Page
VACANT LOT OWNER KEI	***5829 ADELINE***	***SSW 1/4 - 1/2 (0.404 mi.)***	***U80***	***28***
Record Id: RO0000555 Status: Case Closed				
MARTIN LUTHER KING J	***5714 MARTIN LUTHER K***	***S 1/4 - 1/2 (0.420 mi.)***	***V83***	***29***
Record Id: RO0000543				

EXECUTIVE SUMMARY

Status: Case Closed

CHEVRON #306799	***5815 MARKET STREET***	***SW 1/4 - 1/2 (0.459 mi.)***	***AA94***	***32***
Record Id: RO0003224				
Status: Leak Confirmation				
WILLBETT COMPANY	***925 STANFORD AVE***	***SW 1/4 - 1/2 (0.492 mi.)***	***AD112***	***38***
Record Id: RO0002983				
Status: Leak Confirmation				
Status: Verificaiton Monitoring Underway				
Status: Case Closed				

Lists of state and tribal brownfield sites

BROWNFIELDS: A review of the BROWNFIELDS list, as provided by EDR, and dated 12/11/2024 has revealed that there is 1 BROWNFIELDS site within approximately 0.5 miles of the target property.

Equal/Higher Elevation	Address	Direction / Distance	Map ID	Page
5976-5998 TELEGRAPH	***5976-5998 TELEGRAPH***	***ESE 1/4 - 1/2 (0.498 mi.)***	***114***	***38***

ADDITIONAL ENVIRONMENTAL RECORDS

Local Lists of Hazardous waste / Contaminated Sites

HIST Cal-Sites: A review of the HIST Cal-Sites list, as provided by EDR, and dated 08/08/2005 has revealed that there is 1 HIST Cal-Sites site within approximately 1 mile of the target property.

Lower Elevation	Address	Direction / Distance	Map ID	Page
MYERS DRUM - OAKLAND	6549 SAN PABLO AVENU	W 1/2 - 1 (0.906 mi.)	AE120	40

CERS HAZ WASTE: A review of the CERS HAZ WASTE list, as provided by EDR, and dated 10/15/2024 has revealed that there are 3 CERS HAZ WASTE sites within approximately 0.25 miles of the target property.

Equal/Higher Elevation	Address	Direction / Distance	Map ID	Page
BOB MOTTER BODY SHOP	***6426 SHATTUCK AVE***	***ENE 1/8 - 1/4 (0.231 mi.)***	***N58***	***21***
ROCKRIDGE TWO WHEELS	***6432 SHATTUCK AVE***	***ENE 1/8 - 1/4 (0.232 mi.)***	***N62***	***22***

Lower Elevation	Address	Direction / Distance	Map ID	Page
THE BUSLAB	***3407 ADELINE ST***	***SW 1/8 - 1/4 (0.188 mi.)***	***K40***	***17***

EXECUTIVE SUMMARY

Other Ascertainable Records

RCRA NonGen / NLR: A review of the RCRA NonGen / NLR list, as provided by EDR, and dated 09/16/2024 has revealed that there are 49 RCRA NonGen / NLR sites within approximately 0.25 miles of the target property.

Equal/Higher Elevation	Address	Direction / Distance	Map ID	Page
BRIAN EDWARDS-TIEKER EPA ID:: CAC002988779	***1829 63RD ST.***	***0 - 1/8 (0.000 mi.)***	***A6***	***10***
CAROL A WARREN COMPA EPA ID:: CAC002975070	6321 DOVER STREET	SE 0 - 1/8 (0.005 mi.)	A7	10
JARED NOLAN EPA ID:: CAC003113966	***759 ALCATRAZ AVENUE***	***ENE 0 - 1/8 (0.107 mi.)***	***D15***	***11***
ANDY PINOST EPA ID:: CAC003014861	***1912 FAIRVIEW ST.***	***N 0 - 1/8 (0.118 mi.)***	***F17***	***12***
ANDY PINOST EPA ID:: CAC003014860	1912 FAIRVIEW ST.	N 0 - 1/8 (0.118 mi.)	F18	12
OAKLAND HOUSING AUTH EPA ID:: CAC003228833	755 ALCATRAZ AVE	E 0 - 1/8 (0.121 mi.)	D19	12
SARAH WYMAN EPA ID:: CAC003092495	***755 65TH STREET***	***NE 1/8 - 1/4 (0.137 mi.)***	***G20***	***12***
MACE CAMPBELL EPA ID:: CAC002990254	***654 POIRIER STREET***	***SE 1/8 - 1/4 (0.146 mi.)***	***H21***	***13***
ESTATE OF ERSLARIOR EPA ID:: CAC002988848	***6526 TREMONT ST***	***NE 1/8 - 1/4 (0.160 mi.)***	***G23***	***13***
RACHEL EVANS EPA ID:: CAC003009266	***6526 TREMONT ST***	***NE 1/8 - 1/4 (0.160 mi.)***	***G24***	***13***
AKXNER CONSTRUCTION EPA ID:: CAR000014266	***1929 FAIRVIEW***	***N 1/8 - 1/4 (0.161 mi.)***	***I25***	***13***
GREG MAXWELL EPA ID:: CAC003240604	***628-62ND ST***	***ESE 1/8 - 1/4 (0.162 mi.)***	***J26***	***14***
PETER FRANKEL EPA ID:: CAC003182596	***623 63RD STREET***	***E 1/8 - 1/4 (0.162 mi.)***	***J27***	***14***
ELLA MURRAY EPA ID:: CAC003027169	***682 61ST STREET***	***SSE 1/8 - 1/4 (0.170 mi.)***	***29***	***14***
ASA KRAMER EPA ID:: CAC003058564	***6527 WHITNEY ST***	***NE 1/8 - 1/4 (0.183 mi.)***	***M36***	***16***
ASA KAMER-SR79608 EPA ID:: CAC003039944	***6527 WHITNEY ST***	***NE 1/8 - 1/4 (0.183 mi.)***	***M37***	***16***
CHRISTOPHER LESSER EPA ID:: CAC003150686	6600 TREMONT ST	NNE 1/8 - 1/4 (0.189 mi.)	M41	17
JEROME CLARK EPA ID:: CAC003049757	***627 POIRER ST***	***SE 1/8 - 1/4 (0.191 mi.)***	***H42***	***17***
NATHAN JOHN EPA ID:: CAC003138782	***6624 DOVER STREET***	***NNE 1/8 - 1/4 (0.193 mi.)***	***I43***	***18***
CHAUN LOWE	***6512 WHITNEY STREET***	***NE 1/8 - 1/4 (0.194 mi.)***	***M44***	***18***

EXECUTIVE SUMMARY

EPA ID:: CAC003192772				
CHRIS BROWN EPA ID:: CAC003188574	***6542 WHITNEY STREET***	***NE 1/8 - 1/4 (0.214 mi.)***	***M51***	***20***
MASTER MOBILE MECHAN EPA ID:: CAL000442407	6200 SHATTUCK AVENUE	ESE 1/8 - 1/4 (0.226 mi.)	O52	20
6200 SHATTUCK PARTNE EPA ID:: CAC002984772	6200 SHATTUCK AVE	ESE 1/8 - 1/4 (0.226 mi.)	O53	20
SHATTUCK PARTNERS, L EPA ID:: CAC003257193	***6200 SHATTUCK AVENUE***	***ESE 1/8 - 1/4 (0.226 mi.)***	***O54***	***20***
CHILTON AUTO BODY BE EPA ID:: CAL000472155	***6426 SHATTUCK AVE***	***ENE 1/8 - 1/4 (0.231 mi.)***	***N57***	***21***
ROCKRIDGE TWO WHEELS EPA ID:: CAL000443345	6432 SHATTUCK AVE	ENE 1/8 - 1/4 (0.232 mi.)	N59	22
ROCKRIDGE TWO WHEELS EPA ID:: CAL000478940	6432 SHATTUCK AVE	ENE 1/8 - 1/4 (0.232 mi.)	N60	22
ROCKRIDGE TWO WHEELS EPA ID:: CAC003266053	6432 SHATTUCK AVE	ENE 1/8 - 1/4 (0.232 mi.)	N61	22
ROCKRIDGE TWO WHEELS EPA ID:: CAC003289024	6432 SHATTUCK AVE.	ENE 1/8 - 1/4 (0.232 mi.)	N63	22
OAKLAND AFFORDABLE H EPA ID:: CAC003292791	594 63RD STREET	E 1/8 - 1/4 (0.236 mi.)	64	23
ONE HGI, LLC EPA ID:: CAC002973333	***594 62ND ST***	***ESE 1/8 - 1/4 (0.236 mi.)***	***O65***	***23***
BART/ASHBY STATION EPA ID:: CAL000015907	***3100 ADELINE ST***	***N 1/8 - 1/4 (0.238 mi.)***	***66***	***23***
DARNELL APPLING EPA ID:: CAC003129143	***615 61ST STREET***	***SE 1/8 - 1/4 (0.242 mi.)***	***P67***	***23***
OMEERA LLC DBA SHATT EPA ID:: CAL000447391	6103 SHATTUCK AVE	ESE 1/8 - 1/4 (0.243 mi.)	P69	24

Lower Elevation	Address	Direction / Distance	Map ID	Page
EASY DOES IT EMERGEN EPA ID:: CAC003108325	3271 ADELINE ST UNIT	WNW 0 - 1/8 (0.052 mi.)	B9	10
EASY DOES IT EMERGEN EPA ID:: CAC003089152	3271 ADELINE ST	WNW 0 - 1/8 (0.052 mi.)	B10	10
JONATHAN CHANG EPA ID:: CAC003074301	***1814 63RD ST #A***	***SW 0 - 1/8 (0.063 mi.)***	***C13***	***11***
JONATHAN CHANG EPA ID:: CAC003184495	***1814 63RD STREET UNI***	***SW 0 - 1/8 (0.063 mi.)***	***C14***	***11***
PAMALA AND MICHAEL T EPA ID:: CAC003173900	***1824 62ND STREET***	***S 0 - 1/8 (0.113 mi.)***	***E16***	***12***
PETE BAKER EPA ID:: CAC003172975	***736 61ST STREET***	***S 1/8 - 1/4 (0.148 mi.)***	***E22***	***13***
KEALIE & ALEX PRETZL EPA ID:: CAC003046958	***745 61ST ST***	***S 1/8 - 1/4 (0.172 mi.)***	***L30***	***15***
UNIVERSE PAINTING AN	***3370 ADELINE ST***	***WSW 1/8 - 1/4 (0.174 mi.)***	***K31***	***15***

EXECUTIVE SUMMARY

EPA ID:: CAC003264110				
UNIVERSE PAINTING IN EPA ID:: CAC003259809	3370 ADELINE ST	WSW 1/8 - 1/4 (0.174 mi.)	K32	15
3370 ADELINE LLC EPA ID:: CAC003264388	***3370 ADELINE STREET***	***WSW 1/8 - 1/4 (0.174 mi.)***	***K34***	***16***
LAURIE WILKIE EPA ID:: CAC003016694	***6019 DOVER STREET***	***SSE 1/8 - 1/4 (0.182 mi.)***	***35***	***16***
EPHESIAN CHURCH OF G EPA ID:: CAC003282317	***1709 ALCATRAZ AVENUE***	***W 1/8 - 1/4 (0.185 mi.)***	***38***	***17***
THE BUSLAB EPA ID:: CAL000367476	***3407 ADELINE ST***	***SW 1/8 - 1/4 (0.188 mi.)***	***K39***	***17***
ALLYSON APPEN EPA ID:: CAC002984472	3396 ADELINE ST	SW 1/8 - 1/4 (0.196 mi.)	K45	18
CHRISTOPHER JACOBY EPA ID:: CAC003223004	748 60TH STREET	S 1/8 - 1/4 (0.208 mi.)	L47	19

PFAS ECHO: A review of the PFAS ECHO list, as provided by EDR, and dated 12/30/2024 has revealed that there is 1 PFAS ECHO site within approximately 0.25 miles of the target property.

Lower Elevation	Address	Direction / Distance	Map ID	Page
MONSEN PLATING & SIL		SW 1/8 - 1/4 (0.168 mi.)	K28	14

UST FINDER RELEASE: A review of the UST FINDER RELEASE list, as provided by EDR, and dated 06/08/2023 has revealed that there are 19 UST FINDER RELEASE sites within approximately 0.5 miles of the target property.

Equal/Higher Elevation	Address	Direction / Distance	Map ID	Page
GAS STATION / EAST B	6501 SHATTUCK AVE	ENE 1/8 - 1/4 (0.213 mi.)	N48	19
AUTOMASTERS	6200 SHATTUCK AVE.	ESE 1/8 - 1/4 (0.226 mi.)	O56	21
SHATTUCK IMPORTS	6562 SHATTUCK AVE	NE 1/4 - 1/2 (0.264 mi.)	Q70	24
LACLAIRE & DI FRANCE	5901 SHATTUCK	SE 1/4 - 1/2 (0.348 mi.)	S76	26
MOTOR CITY AUTOMOTIV	3058 SHATTUCK AVE	NNE 1/4 - 1/2 (0.360 mi.)	T77	27
ARCO # 00414	3000 SHATTUCK AVE	NNE 1/4 - 1/2 (0.445 mi.)	W84	29
THRIFTY OIL #063 / A	6129 TELEGRAPH AVE	E 1/4 - 1/2 (0.457 mi.)	Z92	32
ENTERPRISE CAR RENTA	3001 SHATTUCK AVE	NNE 1/4 - 1/2 (0.461 mi.)	W95	33
FORMER SHELL	2996 SHATTUCK AVE	NNE 1/4 - 1/2 (0.469 mi.)	W103	35
SOUTHWICK CHRYSLER P	2900 SHATTUCK AVE	NNE 1/4 - 1/2 (0.475 mi.)	W104	35
HUB PAINT CENTER	2917 ADELINE ST	N 1/4 - 1/2 (0.487 mi.)	X108	36
ARCO #0374	6407 TELEGRAPH	ENE 1/4 - 1/2 (0.488 mi.)	AC109	37

Lower Elevation	Address	Direction / Distance	Map ID	Page
MALCOM X SCHOOL	1734 PRINCE ST	NW 1/4 - 1/2 (0.297 mi.)	R73	25
EXXON	5829 ADELINE	SSW 1/4 - 1/2 (0.404 mi.)	U81	28
MARTIN LUTHER KING J	5714 MARTIN LUTHER K	S 1/4 - 1/2 (0.420 mi.)	V82	29
MOORE PROPERTY	3155 SACRAMENTO ST	W 1/4 - 1/2 (0.452 mi.)	Y88	31
CHEVRON #306799	5815 MARKET STREET	SW 1/4 - 1/2 (0.459 mi.)	AA93	32
CHEVRON	3250 SACRAMENTO ST	W 1/4 - 1/2 (0.469 mi.)	AB98	33
WILLBETT COMPANY	925 STANFORD AVE	SW 1/4 - 1/2 (0.492 mi.)	AD113	38

EXECUTIVE SUMMARY

E MANIFEST: A review of the E MANIFEST list, as provided by EDR, and dated 09/16/2024 has revealed that there are 33 E MANIFEST sites within approximately 0.25 miles of the target property.

Equal/Higher Elevation	Address	Direction / Distance	Map ID	Page
BRIAN EDWARDS-TIEKER	*1829 63RD ST.*	*0 - 1/8 (0.000 mi.)*	*A6*	*10*
JARED NOLAN	*759 ALCATRAZ AVENUE*	*ENE 0 - 1/8 (0.107 mi.)*	*D15*	*11*
ANDY PINOST	*1912 FAIRVIEW ST.*	*N 0 - 1/8 (0.118 mi.)*	*F17*	*12*
SARAH WYMAN	*755 65TH STREET*	*NE 1/8 - 1/4 (0.137 mi.)*	*G20*	*12*
MACE CAMPBELL	*654 POIRIER STREET*	*SE 1/8 - 1/4 (0.146 mi.)*	*H21*	*13*
ESTATE OF ERSLARIOR	*6526 TREMONT ST*	*NE 1/8 - 1/4 (0.160 mi.)*	*G23*	*13*
RACHEL EVANS	*6526 TREMONT ST*	*NE 1/8 - 1/4 (0.160 mi.)*	*G24*	*13*
GREG MAXWELL	*628-62ND ST*	*ESE 1/8 - 1/4 (0.162 mi.)*	*J26*	*14*
PETER FRANKEL	*623 63RD STREET*	*E 1/8 - 1/4 (0.162 mi.)*	*J27*	*14*
ELLA MURRAY	*682 61ST STREET*	*SSE 1/8 - 1/4 (0.170 mi.)*	*29*	*14*
ASA KRAMER	*6527 WHITNEY ST*	*NE 1/8 - 1/4 (0.183 mi.)*	*M36*	*16*
ASA KAMER-SR79608	*6527 WHITNEY ST*	*NE 1/8 - 1/4 (0.183 mi.)*	*M37*	*16*
JEROME CLARK	*627 POIRER ST*	*SE 1/8 - 1/4 (0.191 mi.)*	*H42*	*17*
NATHAN JOHN	*6624 DOVER STREET*	*NNE 1/8 - 1/4 (0.193 mi.)*	*I43*	*18*
CHAUN LOWE	*6512 WHITNEY STREET*	*NE 1/8 - 1/4 (0.194 mi.)*	*M44*	*18*
CHRIS BROWN	*6542 WHITNEY STREET*	*NE 1/8 - 1/4 (0.214 mi.)*	*M51*	*20*
SHATTUCK PARTNERS, L	*6200 SHATTUCK AVENUE*	*ESE 1/8 - 1/4 (0.226 mi.)*	*O54*	*20*
CHILTON AUTO BODY BE	*6426 SHATTUCK AVE*	*ENE 1/8 - 1/4 (0.231 mi.)*	*N57*	*21*
BOB MOTTER BODY SHOP	*6426 SHATTUCK AVE*	*ENE 1/8 - 1/4 (0.231 mi.)*	*N58*	*21*
ONE HGI, LLC	*594 62ND ST*	*ESE 1/8 - 1/4 (0.236 mi.)*	*O65*	*23*
BART/ASHBY STATION	*3100 ADELINE ST*	*N 1/8 - 1/4 (0.238 mi.)*	*66*	*23*
DARNELL APPLING	*615 61ST STREET*	*SE 1/8 - 1/4 (0.242 mi.)*	*P67*	*23*

Lower Elevation	Address	Direction / Distance	Map ID	Page
JONATHAN CHANG	*1814 63RD ST #A*	*SW 0 - 1/8 (0.063 mi.)*	*C13*	*11*
JONATHAN CHANG	*1814 63RD STREET UNI*	*SW 0 - 1/8 (0.063 mi.)*	*C14*	*11*
PAMALA AND MICHAEL T	*1824 62ND STREET*	*S 0 - 1/8 (0.113 mi.)*	*E16*	*12*
PETE BAKER	*736 61ST STREET*	*S 1/8 - 1/4 (0.148 mi.)*	*E22*	*13*
KEALIE & ALEX PRETZL	*745 61ST ST*	*S 1/8 - 1/4 (0.172 mi.)*	*L30*	*15*
UNIVERSE PAINTING AN	*3370 ADELINE ST*	*WSW 1/8 - 1/4 (0.174 mi.)*	*K31*	*15*
MONSEN SILVERSMITHS	*3370 ADELINE ST*	*WSW 1/8 - 1/4 (0.174 mi.)*	*K33*	*15*
3370 ADELINE LLC	*3370 ADELINE STREET*	*WSW 1/8 - 1/4 (0.174 mi.)*	*K34*	*16*
LAURIE WILKIE	*6019 DOVER STREET*	*SSE 1/8 - 1/4 (0.182 mi.)*	*35*	*16*
EPHESIAN CHURCH OF G	*1709 ALCATRAZ AVENUE*	*W 1/8 - 1/4 (0.185 mi.)*	*38*	*17*
THE BUSLAB	*3407 ADELINE ST*	*SW 1/8 - 1/4 (0.188 mi.)*	*K39*	*17*

Cortese: A review of the Cortese list, as provided by EDR, and dated 12/11/2024 has revealed that there are 19 Cortese sites within approximately 0.5 miles of the target property.

Equal/Higher Elevation	Address	Direction / Distance	Map ID	Page
GAS STATION / EAST B	*6501 SHATTUCK AVE*	*ENE 1/8 - 1/4 (0.213 mi.)*	*N49*	*19*
Cleanup Status: COMPLETED - CASE CLOSED				
AUTOMASTERS	*6200 SHATTUCK AVE.*	*ESE 1/8 - 1/4 (0.226 mi.)*	*O55*	*20*
Cleanup Status: COMPLETED - CASE CLOSED				
SHATTUCK IMPORT SERV	*6562 SHATTUCK AVE*	*NE 1/4 - 1/2 (0.264 mi.)*	*Q71*	*24*
Cleanup Status: COMPLETED - CASE CLOSED				
LACLAIRE & DI FRANCE	*5901 SHATTUCK*	*SE 1/4 - 1/2 (0.348 mi.)*	*S75*	*26*

EXECUTIVE SUMMARY

Cleanup Status: COMPLETED - CASE CLOSED

MOTOR CITY AUTOMOTIV	***3058 SHATTUCK AVE***	***NNE 1/4 - 1/2 (0.360 mi.)***	***T78***	***27***
Cleanup Status: COMPLETED - CASE CLOSED				
ARCO # 00414	***3000 SHATTUCK AVE***	***NNE 1/4 - 1/2 (0.445 mi.)***	***W85***	***29***
Cleanup Status: COMPLETED - CASE CLOSED				
THRIFTY OIL	***6125 TELEGRAPH AVE***	***E 1/4 - 1/2 (0.457 mi.)***	***Z90***	***31***
Cleanup Status: COMPLETED - CASE CLOSED				
ENTERPRISE CAR RENTA	***3001 SHATTUCK AVE***	***NNE 1/4 - 1/2 (0.461 mi.)***	***W96***	***33***
Cleanup Status: COMPLETED - CASE CLOSED				
SHELL	***2996 SHATTUCK AVE***	***NNE 1/4 - 1/2 (0.469 mi.)***	***W102***	***34***
Cleanup Status: COMPLETED - CASE CLOSED				
SOUTHWICK CHRYSLER P	***2900 SHATTUCK AVE***	***NNE 1/4 - 1/2 (0.475 mi.)***	***W105***	***35***
Cleanup Status: COMPLETED - CASE CLOSED				
HUB PAINT CENTER	***2917 ADELINE ST***	***N 1/4 - 1/2 (0.487 mi.)***	***X107***	***36***
Cleanup Status: COMPLETED - CASE CLOSED				
ARCO	***6407 TELEGRAPH AVE***	***ENE 1/4 - 1/2 (0.488 mi.)***	***AC111***	***37***
Cleanup Status: OPEN - VERIFICATION MONITORING				

Lower Elevation	Address	Direction / Distance	Map ID	Page
MALCOM X SCHOOL	***1734 PRINCE ST***	***NW 1/4 - 1/2 (0.297 mi.)***	***R74***	***26***
Cleanup Status: COMPLETED - CASE CLOSED				
VACANT LOT OWNER KEI	***5829 ADELINE***	***SSW 1/4 - 1/2 (0.404 mi.)***	***U80***	***28***
Cleanup Status: COMPLETED - CASE CLOSED				
MARTIN LUTHER KING J	***5714 MARTIN LUTHER K***	***S 1/4 - 1/2 (0.420 mi.)***	***V83***	***29***
Cleanup Status: COMPLETED - CASE CLOSED				
MOORE PROPERTY	***3155 SACRAMENTO ST***	***W 1/4 - 1/2 (0.452 mi.)***	***Y89***	***31***
Cleanup Status: COMPLETED - CASE CLOSED				
CHEVRON #306799	***5815 MARKET STREET***	***SW 1/4 - 1/2 (0.459 mi.)***	***AA94***	***32***
Cleanup Status: OPEN - SITE ASSESSMENT				
CHEVRON	***3250 SACRAMENTO ST***	***W 1/4 - 1/2 (0.469 mi.)***	***AB100***	***34***
Cleanup Status: COMPLETED - CASE CLOSED				
WILLBETT COMPANY	***925 STANFORD AVE***	***SW 1/4 - 1/2 (0.492 mi.)***	***AD112***	***38***
Cleanup Status: COMPLETED - CASE CLOSED				

DRYCLEANERS: A review of the DRYCLEANERS list, as provided by EDR, has revealed that there are 2 DRYCLEANERS sites within approximately 0.25 miles of the target property.

Equal/Higher Elevation	Address	Direction / Distance	Map ID	Page
OMEERA LLC DBA SHATT	***6103 SHATTUCK AVE***	***ESE 1/8 - 1/4 (0.243 mi.)***	***P68***	***23***
Database: DRYCLEAN BAY AREA, Date of Government Version: 02/20/2019				
Database: DRYCLEANERS, Date of Government Version: 08/28/2024				
EPA Id: CAL000447391				
EPA Id: CAD982011066				

Lower Elevation	Address	Direction / Distance	Map ID	Page
EUWELL'S CLEANERS	1806 ALCATRAZ AVE	W 0 - 1/8 (0.060 mi.)	B11	11
Database: DRYCLEANERS, Date of Government Version: 08/28/2024				

EXECUTIVE SUMMARY

EPA Id: CAL000007018

HIST CORTESE: A review of the HIST CORTESE list, as provided by EDR, and dated 04/01/2001 has revealed that there are 14 HIST CORTESE sites within approximately 0.5 miles of the target property.

Equal/Higher Elevation	Address	Direction / Distance	Map ID	Page
SHATTUCK IMPORT SERV Reg Id: 01-1324	***6562 SHATTUCK AVE***	***NE 1/4 - 1/2 (0.264 mi.)***	***Q71***	***24***
LACLAIRE & DI FRANCE Reg Id: 01-2099	***5901 SHATTUCK***	***SE 1/4 - 1/2 (0.348 mi.)***	***S75***	***26***
MOTOR CITY AUTOMOTIV Reg Id: 01-1023	***3058 SHATTUCK AVE***	***NNE 1/4 - 1/2 (0.360 mi.)***	***T78***	***27***
ARCO # 00414 Reg Id: 01-0102	***3000 SHATTUCK AVE***	***NNE 1/4 - 1/2 (0.445 mi.)***	***W85***	***29***
THRIFTY OIL Reg Id: 01-1479	***6125 TELEGRAPH AVE***	***E 1/4 - 1/2 (0.457 mi.)***	***Z90***	***31***
SHELL Reg Id: 01-1352	***2996 SHATTUCK AVE***	***NNE 1/4 - 1/2 (0.469 mi.)***	***W102***	***34***
IMPORTED CARS OF BER Reg Id: 01-1419	***2900 SHATTUCK AVE***	***NNE 1/4 - 1/2 (0.475 mi.)***	***W106***	***36***
HUB PAINT CENTER Reg Id: 01-0783	***2917 ADELINE ST***	***N 1/4 - 1/2 (0.487 mi.)***	***X107***	***36***
ARCO Reg Id: 01-0114	***6407 TELEGRAPH AVE***	***ENE 1/4 - 1/2 (0.488 mi.)***	***AC111***	***37***

Lower Elevation	Address	Direction / Distance	Map ID	Page
MALCOM X SCHOOL Reg Id: 01-1983	***1734 PRINCE ST***	***NW 1/4 - 1/2 (0.297 mi.)***	***R74***	***26***
VACANT LOT OWNER KEI Reg Id: 01-1239	***5829 ADELINE***	***SSW 1/4 - 1/2 (0.404 mi.)***	***U80***	***28***
MARTIN LUTHER KING J Reg Id: 01-1779	***5714 MARTIN LUTHER K***	***S 1/4 - 1/2 (0.420 mi.)***	***V83***	***29***
MOORE PROPERTY Reg Id: 01-1016	***3155 SACRAMENTO ST***	***W 1/4 - 1/2 (0.452 mi.)***	***Y89***	***31***
CHEVRON Reg Id: 01-0360	***3250 SACRAMENTO***	***W 1/4 - 1/2 (0.469 mi.)***	***AB101***	***34***

Notify 65: A review of the Notify 65 list, as provided by EDR, and dated 09/05/2024 has revealed that there are 6 Notify 65 sites within approximately 1 mile of the target property.

Equal/Higher Elevation	Address	Direction / Distance	Map ID	Page
SHELL	***2996 SHATTUCK AVE***	***NNE 1/4 - 1/2 (0.469 mi.)***	***W102***	***34***
ARCO SERVICE STATION	6407 TELEGRAPH AVENU	ENE 1/4 - 1/2 (0.488 mi.)	AC110	37
CHEVRON	***5500 TELEGRAPH AVE***	***SE 1/2 - 1 (0.711 mi.)***	***117***	***39***

EXECUTIVE SUMMARY

Equal/Higher Elevation	Address	Direction / Distance	Map ID	Page
HAMZEH CHEVRON STATI	5800 COLLEGE AVENUE	E 1/2 - 1 (0.970 mi.)	124	43

Lower Elevation	Address	Direction / Distance	Map ID	Page
SERVICE STATION # 15	5509 MARTIN LUTHER K	S 1/2 - 1 (0.580 mi.)	116	39
PCC	***6400 SAN PABLO AVE***	***W 1/2 - 1 (0.827 mi.)***	***118***	***40***

EDR HIGH RISK HISTORICAL RECORDS

EDR Exclusive Records


EDR Hist Cleaner: A review of the EDR Hist Cleaner list, as provided by EDR, has revealed that there is 1 EDR Hist Cleaner site within approximately 0.125 miles of the target property.

Lower Elevation	Address	Direction / Distance	Map ID	Page
CAMPBELL HELEN MRS	1852 ALCATRAZ AVE	WNW 0 - 1/8 (0.016 mi.)	A8	10

Count: 4 records. ORPHAN SUMMARY

City	EDR ID	Site Name	Site Address	Zip	Database(s)
BERKELEY	S116165216	KRENZ INC	ASHBY AT 6TH STREET	94710	ENVIROSTOR
BERKELEY	S129213632	BERKELEY SANTA FE TRACKBED TO PARK	BLAKE TO WARD ALONG ACTON STRE	94702	ENVIROSTOR, VCP
BERKELEY	S106610972	UNKNOWN	1149 MARTIN LUTHER KING	94704	LUST
EMERYVILLE	S127094024	3600 SAN PABLO	3600, 3610, 3620 SAN PABLO AVE	94608	ENVIROSTOR, VCP

OVERVIEW MAP - 7917334.2S

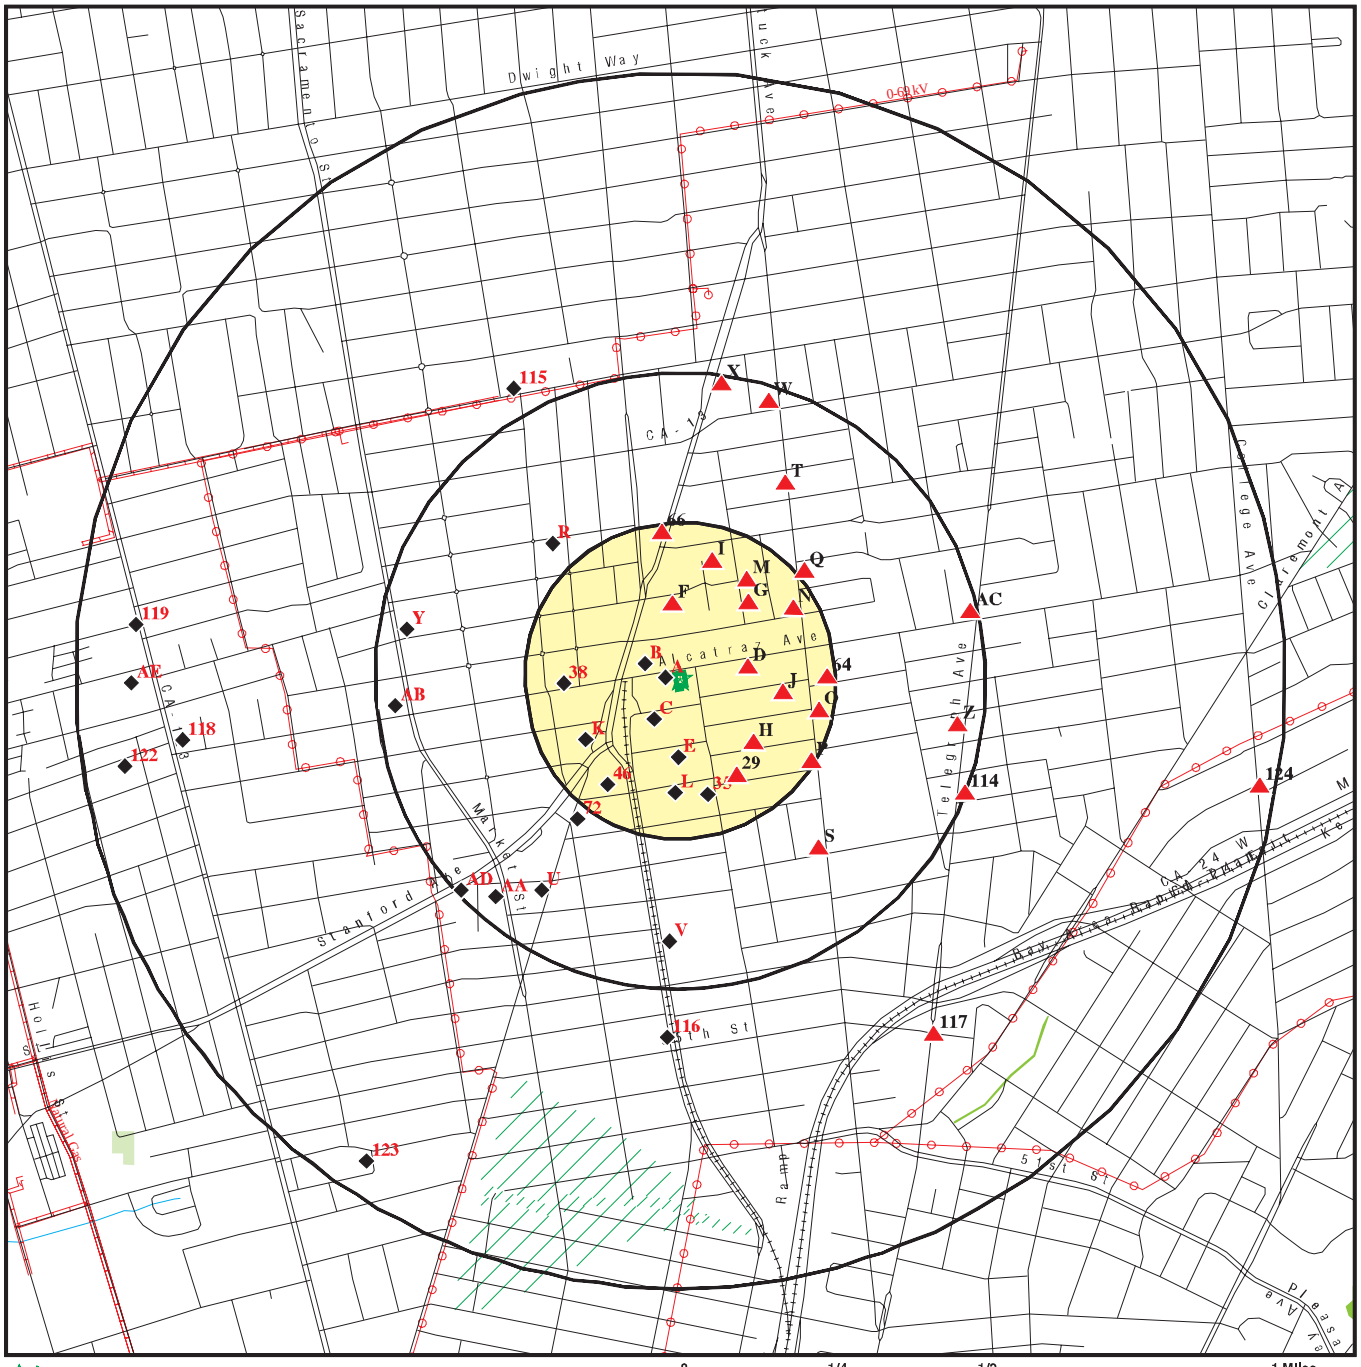

Target Property
Sites at elevations higher than or equal to the target property
Sites at elevations lower than the target property
Manufactured Gas Plants
National Priority List Sites
Dept. Defense Sites

0 1/4 1/2 1 Miles

Indian Reservations BIA
Power transmission lines
Pipelines
Special Flood Hazard Area (1%)
0.2% Annual Chance Flood Hazard
National Wetland Inventory
State Wetlands


Areas of Concern

This report includes Interactive Map Layers to display and/or hide map information. The legend includes only those icons for the default map view.

SITE NAME: 1890 Alcatraz Avenue	CLIENT: Ninyo & Moore
ADDRESS: 1890 Alcatraz Avenue Berkeley CA 94703	CONTACT: Luke Swickard
LAT/LONG: 37.848729 / 122.269547	INQUIRY #: 7917334.2s DATE: March 06, 2025 9:54 am

Copyright © 2025 EDR, Inc. © 2015 TomTom Rel. 2015.

DETAIL MAP - 7917334.2S

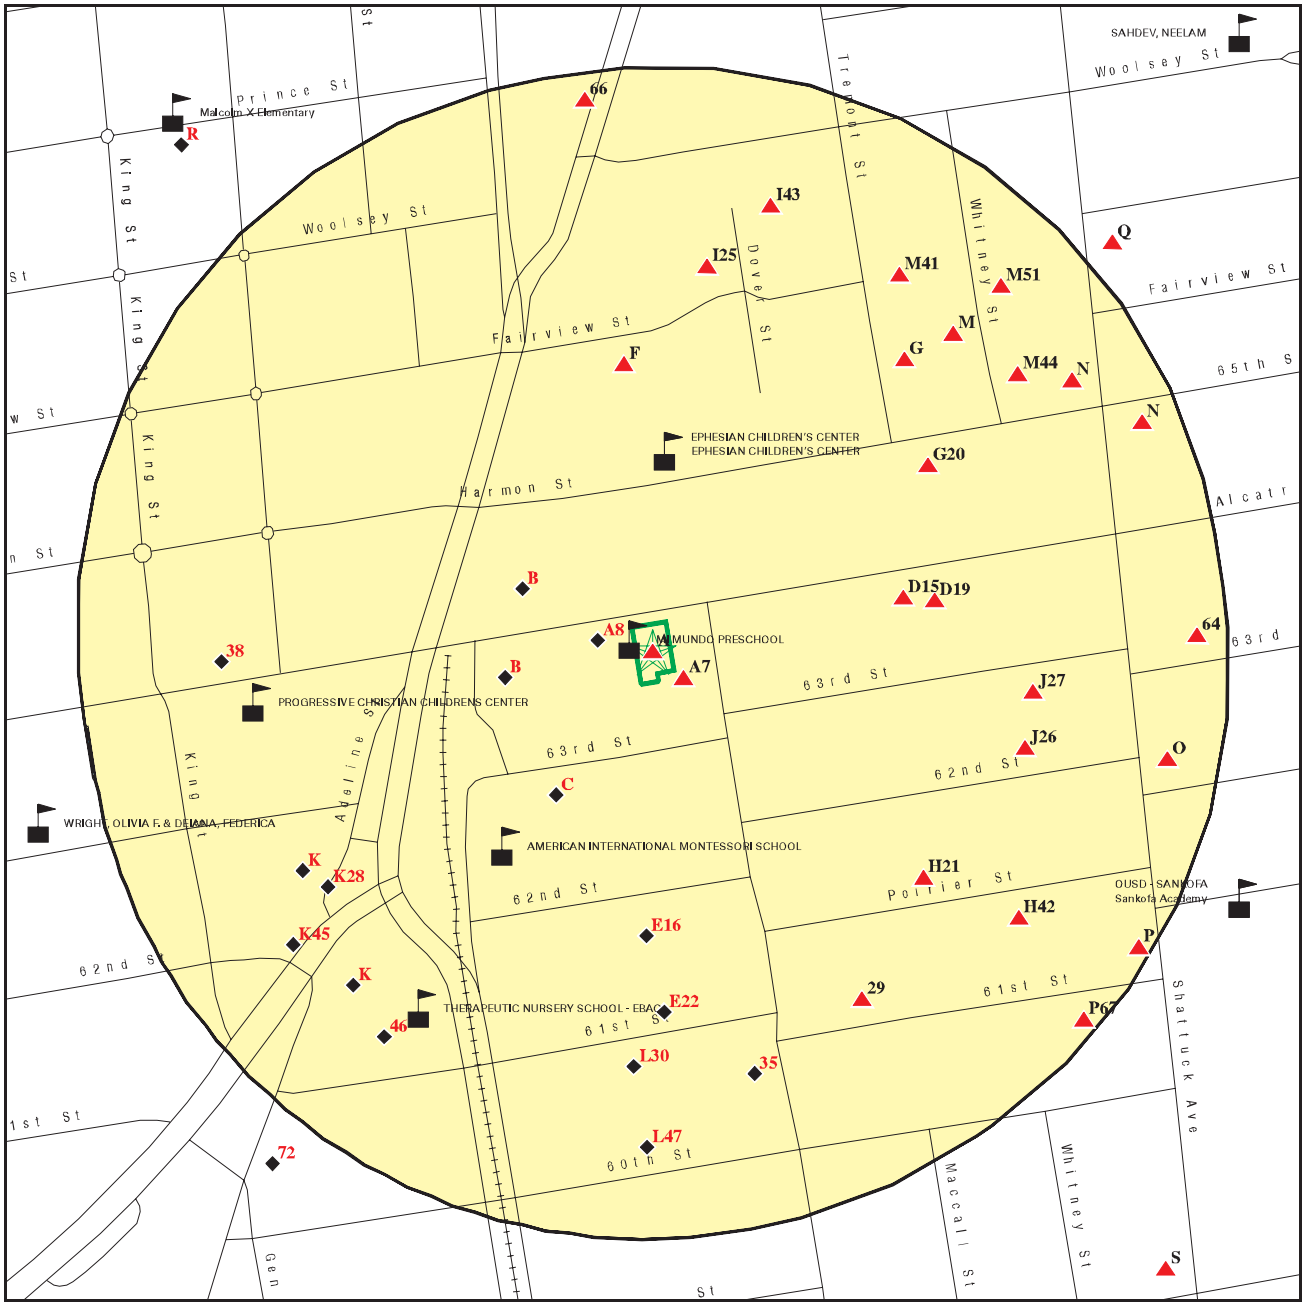

- Target Property
- Sites at elevations higher than or equal to the target property
- Sites at elevations lower than the target property
- Manufactured Gas Plants
- Sensitive Receptors
- National Priority List Sites
- Dept. Defense Sites
- Indian Reservations BIA
- Special Flood Hazard Area (1%)
- 0.2% Annual Chance Flood Hazard
- Areas of Concern

This report includes Interactive Map Layers to display and/or hide map information. The legend includes only those icons for the default map view.

SITE NAME: 1890 Alcatraz Avenue	CLIENT: Ninyo & Moore
ADDRESS: 1890 Alcatraz Avenue Berkeley CA 94703	CONTACT: Luke Swickard
LAT/LONG: 37.848729 / 122.269547	INQUIRY #: 7917334.2s DATE: March 06, 2025 9:55 am

Copyright © 2025 EDR, Inc. © 2015 TomTom Rel. 2015.

MAP FINDINGS SUMMARY

Database	Search Distance (Miles)	Target Property	< 1/8	1/8 - 1/4	1/4 - 1/2	1/2 - 1	> 1	Total Plotted
STANDARD ENVIRONMENTAL RECORDS								
Lists of Federal NPL (Superfund) sites								
NPL	1.000		0	0	0	0	NR	0
Proposed NPL	1.000		0	0	0	0	NR	0
NPL LIENS	1.000		0	0	0	0	NR	0
Lists of Federal Delisted NPL sites								
Delisted NPL	1.000		0	0	0	0	NR	0
Lists of Federal sites subject to CERCLA removals and CERCLA orders								
FEDERAL FACILITY	0.500		0	0	0	NR	NR	0
SEMS	0.500		0	0	0	NR	NR	0
Lists of Federal CERCLA sites with NFRAP								
SEMS-ARCHIVE	0.500		0	0	1	NR	NR	1
Lists of Federal RCRA facilities undergoing Corrective Action								
CORRACTS	1.000		0	0	0	0	NR	0
Lists of Federal RCRA TSD facilities								
RCRA-TSDF	0.500		0	0	0	NR	NR	0
Lists of Federal RCRA generators								
RCRA-LQG	0.250		0	1	NR	NR	NR	1
RCRA-SQG	0.250		1	2	NR	NR	NR	3
RCRA-VSQG	0.250		0	1	NR	NR	NR	1
Federal institutional controls / engineering controls registries								
LUCIS	0.500		0	0	0	NR	NR	0
US ENG CONTROLS	0.500		0	0	0	NR	NR	0
US INST CONTROLS	0.500		0	0	0	NR	NR	0
Federal ERNS list								
ERNS	TP		NR	NR	NR	NR	NR	0
Lists of state- and tribal (Superfund) equivalent sites								
RESPONSE	1.000		0	0	0	1	NR	1
Lists of state- and tribal hazardous waste facilities								
ENVIROSTOR	1.000		0	1	1	5	NR	7
Lists of state and tribal landfills and solid waste disposal facilities								
SWF/LF	0.500		0	0	0	NR	NR	0

MAP FINDINGS SUMMARY

Database	Search Distance (Miles)	Target Property	< 1/8	1/8 - 1/4	1/4 - 1/2	1/2 - 1	> 1	Total Plotted
Lists of state and tribal leaking storage tanks								
LUST	0.500		0	2	20	NR	NR	22
INDIAN LUST	0.500		0	0	0	NR	NR	0
CPS-SLIC	0.500		0	1	4	NR	NR	5
Alameda County CS	0.500		0	3	8	NR	NR	11
Lists of state and tribal registered storage tanks								
FEMA UST	0.250		0	0	NR	NR	NR	0
UST	0.250		0	0	NR	NR	NR	0
AST	0.250		0	0	NR	NR	NR	0
INDIAN UST	0.250		0	0	NR	NR	NR	0
Lists of state and tribal voluntary cleanup sites								
INDIAN VCP	0.500		0	0	0	NR	NR	0
VCP	0.500		0	0	0	NR	NR	0
Lists of state and tribal brownfield sites								
BROWNFIELDS	0.500		0	0	1	NR	NR	1
ADDITIONAL ENVIRONMENTAL RECORDS								
Local Brownfield lists								
US BROWNFIELDS	0.500		0	0	0	NR	NR	0
Local Lists of Landfill / Solid Waste Disposal Sites								
WMUDS/SWAT	0.500		0	0	0	NR	NR	0
SWRCY	0.500		0	0	0	NR	NR	0
HAULERS	TP		NR	NR	NR	NR	NR	0
INDIAN ODI	0.500		0	0	0	NR	NR	0
ODI	0.500		0	0	0	NR	NR	0
DEBRIS REGION 9	0.500		0	0	0	NR	NR	0
IHS OPEN DUMPS	0.500		0	0	0	NR	NR	0
Local Lists of Hazardous waste / Contaminated Sites								
US HIST CDL	TP		NR	NR	NR	NR	NR	0
HIST Cal-Sites	1.000		0	0	0	1	NR	1
SCH	0.250		0	0	NR	NR	NR	0
CDL	TP		NR	NR	NR	NR	NR	0
CERS HAZ WASTE	0.250		0	3	NR	NR	NR	3
Toxic Pits	1.000		0	0	0	0	NR	0
US CDL	TP		NR	NR	NR	NR	NR	0
Local Lists of Registered Storage Tanks								
SWEEPS UST	0.250		0	0	NR	NR	NR	0
HIST UST	0.250		0	0	NR	NR	NR	0
CERS TANKS	0.250		0	0	NR	NR	NR	0
CA FID UST	0.250		0	0	NR	NR	NR	0

MAP FINDINGS SUMMARY

Database	Search Distance (Miles)	Target Property	< 1/8	1/8 - 1/4	1/4 - 1/2	1/2 - 1	> 1	Total Plotted
Local Land Records								
LIENS	TP		NR	NR	NR	NR	NR	0
LIENS 2	TP		NR	NR	NR	NR	NR	0
DEED	0.500		0	0	0	NR	NR	0
Records of Emergency Release Reports								
HMIRS	TP		NR	NR	NR	NR	NR	0
CHMIRS	TP		NR	NR	NR	NR	NR	0
LDS	TP		NR	NR	NR	NR	NR	0
MCS	TP		NR	NR	NR	NR	NR	0
SPILLS 90	TP		NR	NR	NR	NR	NR	0
Other Ascertainable Records								
RCRA NonGen / NLR	0.250	1	11	38	NR	NR	NR	50
FUDS	1.000		0	0	0	0	NR	0
DOD	1.000		0	0	0	0	NR	0
SCRD DRYCLEANERS	0.500		0	0	0	NR	NR	0
US FIN ASSUR	TP		NR	NR	NR	NR	NR	0
EPA WATCH LIST	TP		NR	NR	NR	NR	NR	0
2020 COR ACTION	0.250		0	0	NR	NR	NR	0
TSCA	TP		NR	NR	NR	NR	NR	0
TRIS	TP		NR	NR	NR	NR	NR	0
SSTS	TP		NR	NR	NR	NR	NR	0
ROD	1.000		0	0	0	0	NR	0
RMP	TP		NR	NR	NR	NR	NR	0
RAATS	TP		NR	NR	NR	NR	NR	0
PRP	TP		NR	NR	NR	NR	NR	0
PADS	TP		NR	NR	NR	NR	NR	0
ICIS	TP		NR	NR	NR	NR	NR	0
FTTS	TP		NR	NR	NR	NR	NR	0
MLTS	TP		NR	NR	NR	NR	NR	0
COAL ASH DOE	TP		NR	NR	NR	NR	NR	0
COAL ASH EPA	0.500		0	0	0	NR	NR	0
PCB TRANSFORMER	TP		NR	NR	NR	NR	NR	0
RADINFO	TP		NR	NR	NR	NR	NR	0
HIST FTTS	TP		NR	NR	NR	NR	NR	0
DOT OPS	TP		NR	NR	NR	NR	NR	0
CONSENT	1.000		0	0	0	0	NR	0
INDIAN RESERV	1.000		0	0	0	0	NR	0
FUSRAP	1.000		0	0	0	0	NR	0
UMTRA	0.500		0	0	0	NR	NR	0
LEAD SMELTERS	TP		NR	NR	NR	NR	NR	0
US AIRS	TP		NR	NR	NR	NR	NR	0
US MINES	0.250		0	0	NR	NR	NR	0
MINES MRDS	0.250		0	0	NR	NR	NR	0
ABANDONED MINES	0.250		0	0	NR	NR	NR	0
FINDS	TP	1	NR	NR	NR	NR	NR	1
ECHO	TP	1	NR	NR	NR	NR	NR	1
UXO	1.000		0	0	0	0	NR	0
DOCKET HWC	TP		NR	NR	NR	NR	NR	0

MAP FINDINGS SUMMARY

Database	Search Distance (Miles)	Target Property	< 1/8	1/8 - 1/4	1/4 - 1/2	1/2 - 1	> 1	Total Plotted
FUELS PROGRAM	0.250		0	0	NR	NR	NR	0
PFAS NPL	0.250		0	0	NR	NR	NR	0
PFAS FEDERAL SITES	0.250		0	0	NR	NR	NR	0
PFAS TRIS	0.250		0	0	NR	NR	NR	0
PFAS TSCA	0.250		0	0	NR	NR	NR	0
PFAS RCRA MANIFEST	0.250		0	0	NR	NR	NR	0
PFAS ATSDR	0.250		0	0	NR	NR	NR	0
PFAS WQP	0.250		0	0	NR	NR	NR	0
PFAS PROJECT	0.250		0	0	NR	NR	NR	0
PFAS NPDES	0.250		0	0	NR	NR	NR	0
PFAS ECHO	0.250		0	1	NR	NR	NR	1
PFAS ECHO FIRE TRAIN	0.250		0	0	NR	NR	NR	0
PFAS PT 139 AIRPORT	0.250		0	0	NR	NR	NR	0
AQUEOUS FOAM NRC	0.250		0	0	NR	NR	NR	0
BIOSOLIDS	TP		NR	NR	NR	NR	NR	0
UST FINDER	0.250		0	0	NR	NR	NR	0
UST FINDER RELEASE	0.500		0	2	17	NR	NR	19
E MANIFEST	0.250	1	6	27	NR	NR	NR	34
PFAS	0.250		0	0	NR	NR	NR	0
AQUEOUS FOAM	0.250		0	0	NR	NR	NR	0
CA BOND EXP. PLAN	1.000		0	0	0	0	NR	0
CHROME PLATING	0.500		0	0	0	NR	NR	0
Cortese	0.500		0	2	17	NR	NR	19
CUPA Listings	0.250		0	0	NR	NR	NR	0
DRYCLEANERS	0.250		1	1	NR	NR	NR	2
EMI	TP		NR	NR	NR	NR	NR	0
ENF	TP		NR	NR	NR	NR	NR	0
Financial Assurance	TP		NR	NR	NR	NR	NR	0
ICE	TP		NR	NR	NR	NR	NR	0
HIST CORTESE	0.500		0	0	14	NR	NR	14
HWP	1.000		0	0	0	0	NR	0
HWT	0.250		0	0	NR	NR	NR	0
HWTS	TP	1	NR	NR	NR	NR	NR	1
HAZNET	TP	1	NR	NR	NR	NR	NR	1
MINES	0.250		0	0	NR	NR	NR	0
MWMP	0.250		0	0	NR	NR	NR	0
NPDES	TP		NR	NR	NR	NR	NR	0
PEST LIC	TP		NR	NR	NR	NR	NR	0
PROC	0.500		0	0	0	NR	NR	0
Notify 65	1.000		0	0	2	4	NR	6
HAZMAT	0.250		0	0	NR	NR	NR	0
UIC	TP		NR	NR	NR	NR	NR	0
UIC GEO	TP		NR	NR	NR	NR	NR	0
WASTEWATER PITS	0.500		0	0	0	NR	NR	0
WDS	TP		NR	NR	NR	NR	NR	0
WIP	0.250		0	0	NR	NR	NR	0
MILITARY PRIV SITES	TP		NR	NR	NR	NR	NR	0
PROJECT	TP		NR	NR	NR	NR	NR	0
WDR	TP		NR	NR	NR	NR	NR	0
CIWQS	TP		NR	NR	NR	NR	NR	0
CERS	TP		NR	NR	NR	NR	NR	0

MAP FINDINGS SUMMARY

Database	Search Distance (Miles)	Target Property	< 1/8	1/8 - 1/4	1/4 - 1/2	1/2 - 1	> 1	Total Plotted
NON-CASE INFO	TP		NR	NR	NR	NR	NR	0
OTHER OIL GAS	TP		NR	NR	NR	NR	NR	0
PROD WATER PONDS	TP		NR	NR	NR	NR	NR	0
SAMPLING POINT	TP		NR	NR	NR	NR	NR	0
WELL STIM PROJ	TP		NR	NR	NR	NR	NR	0
EDR HIGH RISK HISTORICAL RECORDS								
EDR Exclusive Records								
EDR MGP	1.000		0	0	0	0	NR	0
EDR Hist Auto	0.125	1	0	NR	NR	NR	NR	1
EDR Hist Cleaner	0.125		1	NR	NR	NR	NR	1
EDR RECOVERED GOVERNMENT ARCHIVES								
Exclusive Recovered Govt. Archives								
RGA LF	TP		NR	NR	NR	NR	NR	0
RGA LUST	TP		NR	NR	NR	NR	NR	0
- Totals --		7	20	85	85	11	0	208

NOTES:

TP = Target Property

NR = Not Requested at this Search Distance

Sites may be listed in more than one database

MAP FINDINGS

Map ID / Direction / Distance / Elevation	Site	Database(s)	EDR ID Number / EPA ID Number
A1 **Target Property**	**LANGLOIS MAYNARD** **1890 ALCATRAZ AVE** **OAKLAND, CA**	**EDR Hist Auto**	**1009012591** **N/A**
Actual: 109 ft.	**Click here for full text details**		
A2 **Target Property**	**BERKELEY MENTAL HEALTH** **1890 ALCATRAZ AVE** **BERKELEY, CA 94703**	**RCRA NonGen / NLR** **E MANIFEST**	**1025873625** **CAL000446752**
Actual: 109 ft.	**Click here for full text details** **RCRA NonGen / NLR** EPA Id CAL000446752		
A3 **Target Property**	**BERKELEY MENTAL HEALTH** **1890 ALCATRAZ AVE** **BERKELEY, CA 94703**	**HWTS** **HAZNET**	**S124932162** **N/A**
Actual: 109 ft.	**Click here for full text details** **HAZNET** GEPAID CAL000446752		
A4 **Target Property**	**BERKELEY MENTAL HEALTH** **1890 ALCATRAZ AVE** **BERKELEY, CA 94703**	**FINDS**	**1025981483** **N/A**
Actual: 109 ft.	**Click here for full text details** **FINDS** Registry ID: 110070593083		
A5 **Target Property**	**BERKELEY MENTAL HEALTH** **1890 ALCATRAZ AVE** **BERKELEY, CA 94703**	**ECHO**	**1025912600** **N/A**
Actual: 109 ft.	**Click here for full text details** **ECHO** Registry ID 110070593083		

MAP FINDINGS

Map ID / Direction / Distance / Elevation	Site	Database(s)	EDR ID Number / EPA ID Number
A6 **< 1/8** **1 ft.** **Relative: Higher**	**BRIAN EDWARDS-TIEKERT & CHRIS SCHILDT** **1829 63RD ST.** **BERKELEY, CA 94703** **Click here for full text details** **RCRA NonGen / NLR** EPA Id CAC002988779	**RCRA NonGen / NLR** **E MANIFEST**	**1024768891** **CAC002988779**
A7 **SE** **< 1/8** **0.005 mi.** **28 ft.** **Relative: Higher**	**CAROL A WARREN COMPANY** **6321 DOVER STREET** **OAKLAND, CA 94609** **Click here for full text details** **RCRA NonGen / NLR** EPA Id CAC002975070	**RCRA NonGen / NLR**	**1024755249** **CAC002975070**
A8 **WNW** **< 1/8** **0.016 mi.** **85 ft.** **Relative: Lower**	**CAMPBELL HELEN MRS** **1852 ALCATRAZ AVE** **OAKLAND, CA** **Click here for full text details**	**EDR Hist Cleaner**	**1009139887** **N/A**
B9 **WNW** **< 1/8** **0.052 mi.** **276 ft.** **Relative: Lower**	**EASY DOES IT EMERGENCY SERVICES** **3271 ADELINE ST UNIT B** **BERKELEY, CA 94703** **Click here for full text details** **RCRA NonGen / NLR** EPA Id CAC003108325	**RCRA NonGen / NLR**	**1026719671** **CAC003108325**
B10 **WNW** **< 1/8** **0.052 mi.** **276 ft.** **Relative: Lower**	**EASY DOES IT EMERGENCY SERVICE** **3271 ADELINE ST** **BERKELEY, CA 94703** **Click here for full text details** **RCRA NonGen / NLR** EPA Id CAC003089152	**RCRA NonGen / NLR**	**1026483090** **CAC003089152**

MAP FINDINGS

Map ID / Direction / Distance / Elevation	Site	Database(s)	EDR ID Number / EPA ID Number
B11 **West** **< 1/8** **0.060 mi.** **316 ft.** **Relative: Lower**	**EUWELL'S CLEANERS** **1806 ALCATRAZ AVE** **BERKELEY, CA 94703** Click here for full text details **DRYCLEANERS** EPA Id CAL000007018	**DRYCLEANERS**	**S100861592** **N/A**
B12 **West** **< 1/8** **0.060 mi.** **316 ft.** **Relative: Lower**	**EUWELL CLEANERS** **1806 ALCATRAZ AVE** **BERKELEY, CA 94703** Click here for full text details **RCRA-SQG** EPA Id CAD981975626 **EMI** Facility Id 4460	**RCRA-SQG** **EMI** **CERS**	**1000204993** **CAD981975626**
C13 **SW** **< 1/8** **0.063 mi.** **333 ft.** **Relative: Lower**	**JONATHAN CHANG** **1814 63RD ST #A** **BERKELEY, CA 94703** Click here for full text details **RCRA NonGen / NLR** EPA Id CAC003074301	**RCRA NonGen / NLR** **E MANIFEST**	**1026468863** **CAC003074301**
C14 **SW** **< 1/8** **0.063 mi.** **333 ft.** **Relative: Lower**	**JONATHAN CHANG** **1814 63RD STREET UNIT- B** **BERKELEY, CA 94703** Click here for full text details **RCRA NonGen / NLR** EPA Id CAC003184495	**RCRA NonGen / NLR** **E MANIFEST**	**1027446897** **CAC003184495**
D15 **ENE** **< 1/8** **0.107 mi.** **565 ft.** **Relative: Higher**	**JARED NOLAN** **759 ALCATRAZ AVENUE** **OAKLAND, CA 94609** Click here for full text details **RCRA NonGen / NLR** EPA Id CAC003113966	**RCRA NonGen / NLR** **E MANIFEST**	**1026801990** **CAC003113966**

MAP FINDINGS

Map ID / Direction / Distance / Elevation	Site	Database(s)	EDR ID Number / EPA ID Number
E16 **South** **< 1/8** **0.113 mi.** **598 ft.** **Relative: Lower**	**PAMALA AND MICHAEL THOMAS** **1824 62ND STREET** **BERKELEY, CA 94703** **Click here for full text details** **RCRA NonGen / NLR** EPA Id CAC003173900	**RCRA NonGen / NLR** **E MANIFEST**	**1027209589** **CAC003173900**
F17 **North** **< 1/8** **0.118 mi.** **621 ft.** **Relative: Higher**	**ANDY PINOST** **1912 FAIRVIEW ST.** **BERKELEY, CA 94703** **Click here for full text details** **RCRA NonGen / NLR** EPA Id CAC003014861	**RCRA NonGen / NLR** **E MANIFEST**	**1025835277** **CAC003014861**
F18 **North** **< 1/8** **0.118 mi.** **621 ft.** **Relative: Higher**	**ANDY PINOST** **1912 FAIRVIEW ST.** **BERKELEY, CA 94703** **Click here for full text details** **RCRA NonGen / NLR** EPA Id CAC003014860	**RCRA NonGen / NLR**	**1025835276** **CAC003014860**
D19 **East** **< 1/8** **0.121 mi.** **638 ft.** **Relative: Higher**	**OAKLAND HOUSING AUTHORITY** **755 ALCATRAZ AVE** **OAKLAND, CA 94609** **Click here for full text details** **RCRA NonGen / NLR** EPA Id CAC003228833	**RCRA NonGen / NLR**	**1027686649** **CAC003228833**
G20 **NE** **1/8-1/4** **0.137 mi.** **725 ft.** **Relative: Higher**	**SARAH WYMAN** **755 65TH STREET** **OAKLAND, CA 94609** **Click here for full text details** **RCRA NonGen / NLR** EPA Id CAC003092495	**RCRA NonGen / NLR** **E MANIFEST**	**1026486341** **CAC003092495**

MAP FINDINGS

Map ID / Direction / Distance / Elevation	Site	Database(s)	EDR ID Number / EPA ID Number
H21	**MACE CAMPBELL**	**RCRA NonGen / NLR**	**1024770349**
SE	**654 POIRIER STREET**	**E MANIFEST**	**CAC002990254**
1/8-1/4	**OAKLAND, CA 94609**		
0.146 mi.			
771 ft.			
Relative:	Click here for full text details		
Higher			
	RCRA NonGen / NLR		
	EPA Id CAC002990254		
E22	**PETE BAKER**	**RCRA NonGen / NLR**	**1027208725**
South	**736 61ST STREET**	**E MANIFEST**	**CAC003172975**
1/8-1/4	**OAKLAND, CA 94609**		
0.148 mi.			
781 ft.			
Relative:	Click here for full text details		
Lower			
	RCRA NonGen / NLR		
	EPA Id CAC003172975		
G23	**ESTATE OF ERSLARIOR J. DAVIS**	**RCRA NonGen / NLR**	**1024768960**
NE	**6526 TREMONT ST**	**E MANIFEST**	**CAC002988848**
1/8-1/4	**OAKLAND, CA 94609**		
0.160 mi.			
844 ft.			
Relative:	Click here for full text details		
Higher			
	RCRA NonGen / NLR		
	EPA Id CAC002988848		
G24	**RACHEL EVANS**	**RCRA NonGen / NLR**	**1025829712**
NE	**6526 TREMONT ST**	**E MANIFEST**	**CAC003009266**
1/8-1/4	**OAKLAND, CA 94609**		
0.160 mi.			
844 ft.			
Relative:	Click here for full text details		
Higher			
	RCRA NonGen / NLR		
	EPA Id CAC003009266		
I25	**AKXNER CONSTRUCTION**	**RCRA NonGen / NLR**	**1001115491**
North	**1929 FAIRVIEW**	**FINDS**	**CAR000014266**
1/8-1/4	**BERKELEY, CA 94703**	**ECHO**	
0.161 mi.		**HWTS**	
852 ft.		**HAZNET**	
Relative:	Click here for full text details		
Higher			
	RCRA NonGen / NLR		
	EPA Id CAR000014266		
	FINDS		
	Registry ID: 110002913358		
	ECHO		

MAP FINDINGS

Map ID / Direction / Distance / Elevation	Site	Database(s)	EDR ID Number / EPA ID Number
	AKXNER CONSTRUCTION (Continued)		**1001115491**
	Registry ID 110002913358		
	HAZNET		
	GEPAID CAR000014266		
J26	**GREG MAXWELL**	**RCRA NonGen / NLR**	**1027697660**
ESE	**628-62ND ST**	**E MANIFEST**	**CAC003240604**
1/8-1/4	**OAKLAND, CA 94609**		
0.162 mi.			
855 ft.			
Relative: Higher	Click here for full text details		
	RCRA NonGen / NLR		
	EPA Id CAC003240604		
J27	**PETER FRANKEL**	**RCRA NonGen / NLR**	**1027445131**
East	**623 63RD STREET**	**E MANIFEST**	**CAC003182596**
1/8-1/4	**OAKLAND, CA 94609**		
0.162 mi.			
855 ft.			
Relative: Higher	Click here for full text details		
	RCRA NonGen / NLR		
	EPA Id CAC003182596		
K28	**MONSEN PLATING & SILVERSMITHS**	**PFAS ECHO**	**1027389951**
SW			**N/A**
1/8-1/4	**BERKELEY, CA**		
0.168 mi.			
887 ft.			
Relative: Lower	Click here for full text details		
29	**ELLA MURRAY**	**RCRA NonGen / NLR**	**1025847160**
SSE	**682 61ST STREET**	**E MANIFEST**	**CAC003027169**
1/8-1/4	**OAKLAND, CA 94609**		
0.170 mi.			
897 ft.			
Relative: Higher	Click here for full text details		
	RCRA NonGen / NLR		
	EPA Id CAC003027169		

MAP FINDINGS

Map ID / Direction / Distance / Elevation	Site	Database(s)	EDR ID Number / EPA ID Number
L30 **South** **1/8-1/4** **0.172 mi.** **909 ft.** **Relative: Lower**	**KEALIE & ALEX PRETZLAC SR81120** **745 61ST ST** **OAKLAND, CA 94609** Click here for full text details **RCRA NonGen / NLR** EPA Id CAC003046958	**RCRA NonGen / NLR** **E MANIFEST**	**1026040839** **CAC003046958**
K31 **WSW** **1/8-1/4** **0.174 mi.** **919 ft.** **Relative: Lower**	**UNIVERSE PAINTING AND CONSTRUCTION** **3370 ADELINE ST** **BERKELEY, CA 94703** Click here for full text details **RCRA NonGen / NLR** EPA Id CAC003264110	**RCRA NonGen / NLR** **E MANIFEST**	**1031037984** **CAC003264110**
K32 **WSW** **1/8-1/4** **0.174 mi.** **919 ft.** **Relative: Lower**	**UNIVERSE PAINTING INC** **3370 ADELINE ST** **BERKELEY, CA 94703** Click here for full text details **RCRA NonGen / NLR** EPA Id CAC003259809	**RCRA NonGen / NLR**	**1028898163** **CAC003259809**
K33 **WSW** **1/8-1/4** **0.174 mi.** **919 ft.** **Relative: Lower**	**MONSEN SILVERSMITHS** **3370 ADELINE ST** **BERKELEY, CA 94703** Click here for full text details **RCRA-VSQG** EPA Id CAD981981665 **ENVIROSTOR** Facility Id 71002939 Status Inactive - Needs Evaluation **CPS-SLIC** Global Id T10000021706 Facility Status Open - Site Assessment Click here to access the California GeoTracker records for this facility **FINDS** Registry ID: 110002763787 Registry ID: 110071682113	**RCRA-VSQG** **ENVIROSTOR** **CPS-SLIC** **FINDS** **ECHO** **E MANIFEST**	**1000379853** **CAD981981665**

MAP FINDINGS

Map ID / Direction / Distance / Elevation	Site	Database(s)	EDR ID Number / EPA ID Number
	MONSEN SILVERSMITHS (Continued)		**1000379853**
	ECHO Registry ID 110002763787		
K34 **WSW** **1/8-1/4** **0.174 mi.** **919 ft.** **Relative:** **Lower**	**3370 ADELINE LLC** **3370 ADELINE STREET** **BERKELEY, CA 94703** **Click here for full text details** **RCRA NonGen / NLR** EPA Id CAC003264388	**RCRA NonGen / NLR** **E MANIFEST**	**1031038243** **CAC003264388**
35 **SSE** **1/8-1/4** **0.182 mi.** **960 ft.** **Relative:** **Lower**	**LAURIE WILKIE** **6019 DOVER STREET** **OAKLAND, CA 94609** **Click here for full text details** **RCRA NonGen / NLR** EPA Id CAC003016694	**RCRA NonGen / NLR** **E MANIFEST**	**1025837104** **CAC003016694**
M36 **NE** **1/8-1/4** **0.183 mi.** **968 ft.** **Relative:** **Higher**	**ASA KRAMER** **6527 WHITNEY ST** **OAKLAND, CA 94609** **Click here for full text details** **RCRA NonGen / NLR** EPA Id CAC003058564	**RCRA NonGen / NLR** **E MANIFEST**	**1026051675** **CAC003058564**
M37 **NE** **1/8-1/4** **0.183 mi.** **968 ft.** **Relative:** **Higher**	**ASA KAMER-SR79608** **6527 WHITNEY ST** **OAKLAND, CA 94609** **Click here for full text details** **RCRA NonGen / NLR** EPA Id CAC003039944	**RCRA NonGen / NLR** **E MANIFEST**	**1025859380** **CAC003039944**

MAP FINDINGS

Map ID / Direction / Distance / Elevation	Site	Database(s)	EDR ID Number / EPA ID Number
38 **West** **1/8-1/4** **0.185 mi.** **979 ft.** **Relative:** **Lower**	**EPHESIAN CHURCH OF GOD IN CHRIST** **1709 ALCATRAZ AVENUE** **BERKELEY, CA 94703** **Click here for full text details** **RCRA NonGen / NLR** EPA Id CAC003282317	**RCRA NonGen / NLR** **E MANIFEST**	**1031054771** **CAC003282317**
K39 **SW** **1/8-1/4** **0.188 mi.** **991 ft.** **Relative:** **Lower**	**THE BUSLAB** **3407 ADELINE ST** **BERKELEY, CA 94703** **Click here for full text details** **RCRA NonGen / NLR** EPA Id CAL000367476	**RCRA NonGen / NLR** **E MANIFEST**	**1024831221** **CAL000367476**
K40 **SW** **1/8-1/4** **0.188 mi.** **991 ft.** **Relative:** **Lower**	**THE BUSLAB** **3407 ADELINE ST** **BERKELEY, CA 94703** **Click here for full text details**	**CERS HAZ WASTE** **HWTS** **CERS**	**S121791498** **N/A**
M41 **NNE** **1/8-1/4** **0.189 mi.** **996 ft.** **Relative:** **Higher**	**CHRISTOPHER LESSER** **6600 TREMONT ST** **OAKLAND, CA 94608** **Click here for full text details** **RCRA NonGen / NLR** EPA Id CAC003150686	**RCRA NonGen / NLR**	**1027078779** **CAC003150686**
H42 **SE** **1/8-1/4** **0.191 mi.** **1008 ft.** **Relative:** **Higher**	**JEROME CLARK** **627 POIRER ST** **OAKLAND, CA 94609** **Click here for full text details** **RCRA NonGen / NLR** EPA Id CAC003049757	**RCRA NonGen / NLR** **E MANIFEST**	**1026043533** **CAC003049757**

MAP FINDINGS

Map ID Direction Distance Elevation	Site	Database(s)	EDR ID Number EPA ID Number
I43 **NNE** **1/8-1/4** **0.193 mi.** **1021 ft.** **Relative:** **Higher**	**NATHAN JOHN** **6624 DOVER STREET** **OAKLAND, CA 94605** **Click here for full text details** **RCRA NonGen / NLR** EPA Id CAC003138782	**RCRA NonGen / NLR** **E MANIFEST**	**1027067532** **CAC003138782**
M44 **NE** **1/8-1/4** **0.194 mi.** **1023 ft.** **Relative:** **Higher**	**CHAUN LOWE** **6512 WHITNEY STREET** **OAKLAND, CA 94609** **Click here for full text details** **RCRA NonGen / NLR** EPA Id CAC003192772	**RCRA NonGen / NLR** **E MANIFEST**	**1027454657** **CAC003192772**
K45 **SW** **1/8-1/4** **0.196 mi.** **1034 ft.** **Relative:** **Lower**	**ALLYSON APPEN** **3396 ADELINE ST** **BERKELEY, CA 94703** **Click here for full text details** **RCRA NonGen / NLR** EPA Id CAC002984472	**RCRA NonGen / NLR**	**1024764604** **CAC002984472**
46 **SW** **1/8-1/4** **0.197 mi.** **1038 ft.** **Relative:** **Lower**	**6 UNIT COMPLEX** **818 61ST STREET** **OAKLAND, CA 94608** **Click here for full text details** **RCRA-LQG** EPA Id CAP000216853 **FINDS** Registry ID: 110055378595 **ECHO** Registry ID 110055378595	**RCRA-LQG** **FINDS** **ECHO**	**1016139924** **CAP000216853**

MAP FINDINGS

Map ID / Direction / Distance / Elevation	Site	Database(s)	EDR ID Number / EPA ID Number
L47 **South** **1/8-1/4** **0.208 mi.** **1100 ft.** **Relative: Lower**	**CHRISTOPHER JACOBY** **748 60TH STREET** **OAKLAND, CA 94618**	**RCRA NonGen / NLR**	**1027681230** **CAC003223004**

Click here for full text details

RCRA NonGen / NLR
EPA Id CAC003223004

N48 **ENE** **1/8-1/4** **0.213 mi.** **1123 ft.** **Relative: Higher**	**GAS STATION / EAST BAY SMOG CENTER & AUTO REPAIR** **6501 SHATTUCK AVE** **OAKLAND, CA 94609**	**UST FINDER RELEASE**	**1028968856** **N/A**

Click here for full text details

N49 **ENE** **1/8-1/4** **0.213 mi.** **1123 ft.** **Relative: Higher**	**GAS STATION / EAST BAY SMOG CENTER & AUTO REPAIR** **6501 SHATTUCK AVE** **OAKLAND, CA 94609**	**LUST** **Alameda County CS** **Cortese** **CERS**	**S110371819** **N/A**

Click here for full text details

LUST
Status Completed - Case Closed
Global Id T10000002456

Alameda County CS
Record Id RO0003066
Status Leak Confirmation
Status Pollution Characterization
Status Case Closed

Cortese
Cleanup Status COMPLETED - CASE CLOSED

N50 **ENE** **1/8-1/4** **0.213 mi.** **1123 ft.** **Relative: Higher**	**BRUDER LLC** **6501 SHATTUCK AVE** **OAKLAND, CA 94609**	**Alameda County CS** **HWTS** **HAZNET**	**S112980702** **N/A**

Click here for full text details

Alameda County CS
Record Id RO0003207
Status Preliminary Site Assessment Underway

HAZNET
GEPAID CAC002646777

MAP FINDINGS

Map ID Direction Distance Elevation	Site	Database(s)	EDR ID Number EPA ID Number
M51 **NE** **1/8-1/4** **0.214 mi.** **1128 ft.** **Relative:** **Higher**	**CHRIS BROWN** **6542 WHITNEY STREET** **OAKLAND, CA 94609** **Click here for full text details** **RCRA NonGen / NLR** EPA Id CAC003188574	**RCRA NonGen / NLR** **E MANIFEST**	**1027450699** **CAC003188574**
O52 **ESE** **1/8-1/4** **0.226 mi.** **1192 ft.** **Relative:** **Higher**	**MASTER MOBILE MECHANICS** **6200 SHATTUCK AVENUE** **OAKLAND, CA 94609** **Click here for full text details** **RCRA NonGen / NLR** EPA Id CAL000442407	**RCRA NonGen / NLR**	**1024873755** **CAL000442407**
O53 **ESE** **1/8-1/4** **0.226 mi.** **1192 ft.** **Relative:** **Higher**	**6200 SHATTUCK PARTNERS LLC** **6200 SHATTUCK AVE** **OAKLAND, CA 94609** **Click here for full text details** **RCRA NonGen / NLR** EPA Id CAC002984772	**RCRA NonGen / NLR**	**1024764904** **CAC002984772**
O54 **ESE** **1/8-1/4** **0.226 mi.** **1192 ft.** **Relative:** **Higher**	**SHATTUCK PARTNERS, LLC** **6200 SHATTUCK AVENUE** **OAKLAND, CA 94609** **Click here for full text details** **RCRA NonGen / NLR** EPA Id CAC003257193	**RCRA NonGen / NLR** **E MANIFEST**	**1028895745** **CAC003257193**
O55 **ESE** **1/8-1/4** **0.226 mi.** **1192 ft.** **Relative:** **Higher**	**AUTOMASTERS** **6200 SHATTUCK AVE.** **OAKLAND, CA 94609** **Click here for full text details** **LUST** Status Completed - Case Closed Global Id T0619748201 **Alameda County CS** Record Id RO0002935 Status Preliminary Site Assessment Underway Status Pollution Characterization	**LUST** **Alameda County CS** **Cortese** **HWTS** **CERS**	**S108277093** **N/A**

MAP FINDINGS

Map ID / Direction / Distance / Elevation	Site	Database(s)	EDR ID Number / EPA ID Number
	AUTOMASTERS (Continued)		**S108277093**
	Cortese Cleanup Status COMPLETED - CASE CLOSED		
O56 **ESE** **1/8-1/4** **0.226 mi.** **1192 ft.** **Relative:** **Higher**	**AUTOMASTERS** **6200 SHATTUCK AVE.** **OAKLAND, CA 94609** Click here for full text details	**UST FINDER RELEASE**	**1028921262** **N/A**
N57 **ENE** **1/8-1/4** **0.231 mi.** **1218 ft.** **Relative:** **Higher**	**CHILTON AUTO BODY BERKELEY** **6426 SHATTUCK AVE** **OAKLAND, CA 94609** Click here for full text details **RCRA NonGen / NLR** EPA Id CAL000472155	**RCRA NonGen / NLR** **E MANIFEST**	**1027467820** **CAL000472155**
N58 **ENE** **1/8-1/4** **0.231 mi.** **1218 ft.** **Relative:** **Higher**	**BOB MOTTER BODY SHOP** **6426 SHATTUCK AVE** **OAKLAND, CA 94609** Click here for full text details **RCRA-SQG** EPA Id CAD982014656 **FINDS** Registry ID: 110001166014 Registry ID: 110071741921 Registry ID: 110071318725 **ECHO** Registry ID 110001166014 **EMI** Facility Id 3595	**RCRA-SQG** **CERS HAZ WASTE** **FINDS** **ECHO** **E MANIFEST** **EMI** **HWTS** **CERS**	**1000124708** **CAD982014656**

MAP FINDINGS

Map ID Direction Distance Elevation	Site	Database(s)	EDR ID Number EPA ID Number
N59 **ENE** **1/8-1/4** **0.232 mi.** **1227 ft.** **Relative:** **Higher**	**ROCKRIDGE TWO WHEELS INC** **6432 SHATTUCK AVE** **OAKLAND, CA 94609** **Click here for full text details** **RCRA NonGen / NLR** EPA Id CAL000443345	**RCRA NonGen / NLR**	**1024874689** **CAL000443345**
N60 **ENE** **1/8-1/4** **0.232 mi.** **1227 ft.** **Relative:** **Higher**	**ROCKRIDGE TWO WHEELS** **6432 SHATTUCK AVE** **OAKLAND, CA 94609** **Click here for full text details** **RCRA NonGen / NLR** EPA Id CAL000478940	**RCRA NonGen / NLR**	**1027702307** **CAL000478940**
N61 **ENE** **1/8-1/4** **0.232 mi.** **1227 ft.** **Relative:** **Higher**	**ROCKRIDGE TWO WHEELS INC.** **6432 SHATTUCK AVE** **OAKLAND, CA 94609** **Click here for full text details** **RCRA NonGen / NLR** EPA Id CAC003266053	**RCRA NonGen / NLR**	**1031039793** **CAC003266053**
N62 **ENE** **1/8-1/4** **0.232 mi.** **1227 ft.** **Relative:** **Higher**	**ROCKRIDGE TWO WHEELS INC.** **6432 SHATTUCK AVE** **OAKLAND, CA 94609** **Click here for full text details**	**CERS HAZ WASTE** **HWTS**	**S121746055** **N/A**
N63 **ENE** **1/8-1/4** **0.232 mi.** **1227 ft.** **Relative:** **Higher**	**ROCKRIDGE TWO WHEELS** **6432 SHATTUCK AVE.** **OAKLAND, CA 94609** **Click here for full text details** **RCRA NonGen / NLR** EPA Id CAC003289024	**RCRA NonGen / NLR**	**1031061038** **CAC003289024**

MAP FINDINGS

Map ID / Direction / Distance / Elevation	Site	Database(s)	EDR ID Number / EPA ID Number
64 **East** **1/8-1/4** **0.236 mi.** **1246 ft.** **Relative: Higher**	**OAKLAND AFFORDABLE HOUSING PRESERVATION INITIATIVE** **594 63RD STREET** **OAKLAND, CA 94609** **Click here for full text details** **RCRA NonGen / NLR** EPA Id CAC003292791	**RCRA NonGen / NLR**	**1031268449** **CAC003292791**
O65 **ESE** **1/8-1/4** **0.236 mi.** **1247 ft.** **Relative: Higher**	**ONE HGI, LLC** **594 62ND ST** **OAKLAND, CA 94609** **Click here for full text details** **RCRA NonGen / NLR** EPA Id CAC002973333	**RCRA NonGen / NLR** **E MANIFEST**	**1024753519** **CAC002973333**
66 **North** **1/8-1/4** **0.238 mi.** **1257 ft.** **Relative: Higher**	**BART/ASHBY STATION** **3100 ADELINE ST** **BERKELEY, CA 94703** **Click here for full text details** **RCRA NonGen / NLR** EPA Id CAL000015907	**RCRA NonGen / NLR** **E MANIFEST**	**1024786321** **CAL000015907**
P67 **SE** **1/8-1/4** **0.242 mi.** **1279 ft.** **Relative: Higher**	**DARNELL APPLING** **615 61ST STREET** **OAKLAND, CA 94609** **Click here for full text details** **RCRA NonGen / NLR** EPA Id CAC003129143	**RCRA NonGen / NLR** **E MANIFEST**	**1026816423** **CAC003129143**
P68 **ESE** **1/8-1/4** **0.243 mi.** **1285 ft.** **Relative: Higher**	**OMEERA LLC DBA SHATTUCK CLEANERS** **6103 SHATTUCK AVE** **OAKLAND, CA 94609** **Click here for full text details** **RCRA-SQG** EPA Id CAD982011066 **FINDS** Registry ID: 110001157159	**RCRA-SQG** **FINDS** **ECHO** **DRYCLEANERS** **EMI** **HWTS** **HAZNET** **CERS**	**1000422119** **CAD982011066**

MAP FINDINGS

Map ID / Direction / Distance / Elevation	Site	Database(s)	EDR ID Number / EPA ID Number
	OMEERA LLC DBA SHATTUCK CLEANERS (Continued)		**1000422119**
	Registry ID: 110071740496 Registry ID: 110070593608		
	ECHO Registry ID 110001157159		
	DRYCLEANERS EPA Id CAL000447391 EPA Id CAD982011066		
	EMI Facility Id 4334 Facility Id 1086		
	HAZNET GEPAID CAD982011066		
P69 **ESE** **1/8-1/4** **0.243 mi.** **1285 ft.** **Relative:** **Higher**	**OMEERA LLC DBA SHATTUCK CLEANERS** **6103 SHATTUCK AVE** **OAKLAND, CA 94609** Click here for full text details **RCRA NonGen / NLR** EPA Id CAL000447391	**RCRA NonGen / NLR**	**1025874260** **CAL000447391**
Q70 **NE** **1/4-1/2** **0.264 mi.** **1393 ft.** **Relative:** **Higher**	**SHATTUCK IMPORTS** **6562 SHATTUCK AVE** **OAKLAND, CA 94609** Click here for full text details	**UST FINDER RELEASE**	**1029104517** **N/A**
Q71 **NE** **1/4-1/2** **0.264 mi.** **1393 ft.** **Relative:** **Higher**	**SHATTUCK IMPORT SERVICE** **6562 SHATTUCK AVE** **OAKLAND, CA 94609** Click here for full text details **LUST** Status Completed - Case Closed Global Id T0600101219 **Alameda County CS**	**LUST** **Alameda County CS** **SWEEPS UST** **HIST UST** **CA FID UST** **Cortese** **HIST CORTESE** **CERS**	**S101624463** **N/A**

MAP FINDINGS

Map ID / Direction / Distance / Elevation	Site	Database(s)	EDR ID Number / EPA ID Number
	SHATTUCK IMPORT SERVICE (Continued)		**S101624463**
	Record Id RO0003045 Status Leak Confirmation Status Pollution Characterization Status Case Closed		
	SWEEPS UST Status A Tank Status A Comp Number 5915		
	CA FID UST Facility Id 01001436 Status A		
	Cortese Cleanup Status COMPLETED - CASE CLOSED		
	HIST CORTESE Reg Id 01-1324		
72 **SW** **1/4-1/2** **0.273 mi.** **1439 ft.** **Relative:** **Lower**	**GRANT LABORATORIES** **6020 ADELINE ST** **OAKLAND, CA 94608** Click here for full text details **SEMS-ARCHIVE** Site ID 0901672 EPA Id CAD093982866 **RCRA NonGen / NLR** EPA Id CAD093982866 **FINDS** Registry ID: 110002664135 **ECHO** Registry ID 110002664135	**SEMS-ARCHIVE** **RCRA NonGen / NLR** **FINDS** **ECHO**	**1000321604** **CAD093982866**
R73 **NW** **1/4-1/2** **0.297 mi.** **1569 ft.** **Relative:** **Lower**	**MALCOM X SCHOOL** **1734 PRINCE ST** **BERKELEY, CA 94704** Click here for full text details	**UST FINDER RELEASE**	**1029017929** **N/A**

MAP FINDINGS

Map ID / Direction / Distance / Elevation	Site	Database(s)	EDR ID Number / EPA ID Number
R74	**MALCOM X SCHOOL**	**LUST**	**S102432932**
NW	**1734 PRINCE ST**	**Cortese**	**N/A**
1/4-1/2	**BERKELEY, CA 94704**	**HIST CORTESE**	
0.297 mi.		**CERS**	
1569 ft.			
Relative: Lower			

Click here for full text details

LUST
Facility Id 01-1983
Facility Status Case Closed
Status Completed - Case Closed
Global Id T0600101832
date9 1/25/1996

Cortese
Cleanup Status COMPLETED - CASE CLOSED

HIST CORTESE
Reg Id 01-1983

Map ID / Direction / Distance / Elevation	Site	Database(s)	EDR ID Number / EPA ID Number
S75	**LACLAIRE & DI FRANCESCO**	**LUST**	**S103285435**
SE	**5901 SHATTUCK**	**Alameda County CS**	**N/A**
1/4-1/2	**OAKLAND, CA 94609**	**Cortese**	
0.348 mi.		**HIST CORTESE**	
1840 ft.		**CERS**	
Relative: Higher			

Click here for full text details

LUST
Facility Id 01-2099
Facility Status Case Closed
Status Completed - Case Closed
Global Id T0600101929
date9 3/4/1997

Alameda County CS
Record Id RO0000667
Status Case Closed

Cortese
Cleanup Status COMPLETED - CASE CLOSED

HIST CORTESE
Reg Id 01-2099

Map ID / Direction / Distance / Elevation	Site	Database(s)	EDR ID Number / EPA ID Number
S76	**LACLAIRE & DI FRANCESCO**	**UST FINDER RELEASE**	**1029013387**
SE	**5901 SHATTUCK**		**N/A**
1/4-1/2	**OAKLAND, CA 94609**		
0.348 mi.			
1840 ft.			
Relative: Higher			

Click here for full text details

MAP FINDINGS

Map ID / Direction / Distance / Elevation	Site	Database(s)	EDR ID Number / EPA ID Number
T77 **NNE** **1/4-1/2** **0.360 mi.** **1899 ft.** **Relative: Higher**	**MOTOR CITY AUTOMOTIVE** **3058 SHATTUCK AVE** **BERKELEY, CA 94709** **Click here for full text details**	**UST FINDER RELEASE**	**1029046322** **N/A**
T78 **NNE** **1/4-1/2** **0.360 mi.** **1899 ft.** **Relative: Higher**	**MOTOR CITY AUTOMOTIVE** **3058 SHATTUCK AVE** **BERKELEY, CA 94705** **Click here for full text details**	**RCRA-SQG** **LUST** **CERS HAZ WASTE** **SWEEPS UST** **CA FID UST** **FINDS** **ECHO** **Cortese** **HIST CORTESE** **HWTS** **HAZNET** **CERS**	**1000340383** **CAD981573025**

RCRA-SQG
EPA Id CAD981573025

LUST
Facility Id 01-1023
Facility Status Case Closed
Status Completed - Case Closed
Global Id T0600100944
date9 8/16/1999

SWEEPS UST
Comp Number 68850

CA FID UST
Facility Id 01001140
Status I

FINDS
Registry ID: 110002718961

ECHO
Registry ID 110002718961

Cortese
Cleanup Status COMPLETED - CASE CLOSED

HIST CORTESE
Reg Id 01-1023

HAZNET

MAP FINDINGS

Map ID / Direction / Distance / Elevation	Site	Database(s)	EDR ID Number / EPA ID Number
	MOTOR CITY AUTOMOTIVE (Continued)		**1000340383**
	GEPAID CAD981573025		
U79 **SSW** **1/4-1/2** **0.404 mi.** **2134 ft.** **Relative:** **Lower**	**VACANT LOT OWNER KEITH RUTLEDG** **5829 ADELINE ST** **OAKLAND, CA 94608** Click here for full text details **LUST** Facility Id 01-1239 Facility Status Case Closed date9 8/2/1996	**LUST**	**S105870880** **N/A**
U80 **SSW** **1/4-1/2** **0.404 mi.** **2134 ft.** **Relative:** **Lower**	**VACANT LOT OWNER KEITH RU** **5829 ADELINE** **OAKLAND, CA 94608** Click here for full text details **LUST** Status Completed - Case Closed Global Id T0600101138 **Alameda County CS** Record Id RO0000555 Status Case Closed **Cortese** Cleanup Status COMPLETED - CASE CLOSED **HIST CORTESE** Reg Id 01-1239	**LUST** **Alameda County CS** **Cortese** **HIST CORTESE** **CERS**	**S103665701** **N/A**
U81 **SSW** **1/4-1/2** **0.404 mi.** **2134 ft.** **Relative:** **Lower**	**EXXON** **5829 ADELINE** **OAKLAND, CA 94608** Click here for full text details	**UST FINDER RELEASE**	**1028955587** **N/A**

MAP FINDINGS

Map ID / Direction / Distance / Elevation	Site	Database(s)	EDR ID Number / EPA ID Number
V82 **South** **1/4-1/2** **0.420 mi.** **2219 ft.** **Relative: Lower**	**MARTIN LUTHER KING JR SCHOOL** **5714 MARTIN LUTHER KING JR** **OAKLAND, CA 94609**	**UST FINDER RELEASE**	**1029018855** **N/A**
V83 **South** **1/4-1/2** **0.420 mi.** **2219 ft.** **Relative: Lower**	**MARTIN LUTHER KING JR SCHOOL** **5714 MARTIN LUTHER KING JR** **OAKLAND, CA 94609**	**LUST** **Alameda County CS** **Cortese** **HIST CORTESE** **CERS**	**S101293721** **N/A**
W84 **NNE** **1/4-1/2** **0.445 mi.** **2347 ft.** **Relative: Higher**	**ARCO # 00414** **3000 SHATTUCK AVE** **BERKELEY, CA 94702**	**UST FINDER RELEASE**	**1028918169** **N/A**
W85 **NNE** **1/4-1/2** **0.445 mi.** **2347 ft.** **Relative: Higher**	**ARCO # 00414** **3000 SHATTUCK AVE** **BERKELEY, CA 94702**	**LUST** **SWEEPS UST** **HIST UST** **CA FID UST** **Cortese** **HIST CORTESE** **CERS**	**S101579945** **N/A**

Click here for full text details

LUST
Facility Id 01-1779
Facility Status Case Closed
Status Completed - Case Closed
Global Id T0600101647
date9 9/18/1996

Alameda County CS
Record Id RO0000543
Status Case Closed

Cortese
Cleanup Status COMPLETED - CASE CLOSED

HIST CORTESE
Reg Id 01-1779

Click here for full text details

LUST
Facility Id 01-0102
Facility Status Post remedial action monitoring

MAP FINDINGS

Map ID / Direction / Distance / Elevation	Site	Database(s)	EDR ID Number / EPA ID Number
	ARCO # 00414 (Continued)		**S101579945**
	Status Completed - Case Closed Global Id T0600100094		
	SWEEPS UST Status A Tank Status A Comp Number 26919		
	CA FID UST Facility Id 01000218 Status A		
	Cortese Cleanup Status COMPLETED - CASE CLOSED		
	HIST CORTESE Reg Id 01-0102		
W86 **NNE** **1/4-1/2** **0.445 mi.** **2347 ft.** **Relative:** **Higher**	**U.S. SMOG AND GAS** **3000 SHATTUCK AVENUE** **BERKELEY, CA 94705** **Click here for full text details** **CPS-SLIC** Global Id T10000004483 Facility Status Completed - Case Closed Click here to access the California GeoTracker records for this facility	**CPS-SLIC** **CERS**	**S112274217** **N/A**
X87 **North** **1/4-1/2** **0.452 mi.** **2387 ft.** **Relative:** **Higher**	**2001 ASHBY REDEVELOPMENT** **2001 ASHBY AVENUE** **BERKELEY, CA 94703** **Click here for full text details** **CPS-SLIC** Global Id T10000014891 Facility Status Open - Verification Monitoring Click here to access the California GeoTracker records for this facility	**CPS-SLIC**	**S126421110** **N/A**

MAP FINDINGS

Map ID / Direction / Distance / Elevation	Site	Database(s)	EDR ID Number / EPA ID Number
Y88 **West** **1/4-1/2** **0.452 mi.** **2389 ft.** **Relative: Lower**	**MOORE PROPERTY** **3155 SACRAMENTO ST** **BERKELEY, CA 94704** **Click here for full text details**	**UST FINDER RELEASE**	**1029045151** **N/A**
Y89 **West** **1/4-1/2** **0.452 mi.** **2389 ft.** **Relative: Lower**	**MOORE PROPERTY** **3155 SACRAMENTO ST** **BERKELEY, CA 94704** **Click here for full text details**	**LUST** **Cortese** **HIST CORTESE** **CERS**	**S100226240** **N/A**
Z90 **East** **1/4-1/2** **0.457 mi.** **2414 ft.** **Relative: Higher**	**THRIFTY OIL** **6125 TELEGRAPH AVE** **OAKLAND, CA 94609** **Click here for full text details**	**LUST** **SWEEPS UST** **HIST UST** **CA FID UST** **Cortese** **HIST CORTESE**	**S101624327** **N/A**

LUST
Facility Id 01-1016
Facility Status Case Closed
Status Completed - Case Closed
Global Id T0600100938
date9 7/25/1994

Cortese
Cleanup Status COMPLETED - CASE CLOSED

HIST CORTESE
Reg Id 01-1016

LUST
Facility Id 01-1479
Facility Status Remediation Plan
Status Completed - Case Closed
Global Id T0600101366

SWEEPS UST
Status A
Tank Status A
Comp Number 4705

CA FID UST
Facility Id 01001598
Status A

Cortese

MAP FINDINGS

Map ID Direction Distance Elevation	Site	Database(s)	EDR ID Number EPA ID Number
	THRIFTY OIL (Continued)		**S101624327**
	Cleanup Status COMPLETED - CASE CLOSED		
	HIST CORTESE Reg Id 01-1479		
Z91 **East** **1/4-1/2** **0.457 mi.** **2414 ft.** **Relative:** **Higher**	**THRIFTY OIL #063 / ARCO #9542** **6129 TELEGRAPH AVE** **OAKLAND, CA 94609** Click here for full text details **Alameda County CS** Record Id RO0000005 Status Leak Confirmation Status Preliminary Site Assessment Underway Status Pollution Characterization Status Remediation Plan Status Case Closed	**Alameda County CS** **CERS**	**S117978956** **N/A**
Z92 **East** **1/4-1/2** **0.457 mi.** **2414 ft.** **Relative:** **Higher**	**THRIFTY OIL #063 / ARCO #9542** **6129 TELEGRAPH AVE** **OAKLAND, CA 94609** Click here for full text details	**UST FINDER RELEASE**	**1029117777** **N/A**
AA93 **SW** **1/4-1/2** **0.459 mi.** **2425 ft.** **Relative:** **Lower**	**CHEVRON #306799** **5815 MARKET STREET** **OAKLAND, CA 94608** Click here for full text details	**UST FINDER RELEASE**	**1028933153** **N/A**
AA94 **SW** **1/4-1/2** **0.459 mi.** **2425 ft.** **Relative:** **Lower**	**CHEVRON #306799** **5815 MARKET STREET** **OAKLAND, CA 94608** Click here for full text details **LUST** Status Open - Site Assessment Global Id T10000009600 **Alameda County CS** Record Id RO0003224 Status Leak Confirmation	**LUST** **Alameda County CS** **Cortese** **CERS**	**S118872778** **N/A**

MAP FINDINGS

Map ID / Direction / Distance / Elevation	Site	Database(s)	EDR ID Number / EPA ID Number
	CHEVRON #306799 (Continued)		**S118872778**
	Cortese Cleanup Status OPEN - SITE ASSESSMENT		
W95 **NNE** **1/4-1/2** **0.461 mi.** **2435 ft.** **Relative:** **Higher**	**ENTERPRISE CAR RENTAL** **3001 SHATTUCK AVE** **BERKELEY, CA 0** **Click here for full text details**	**UST FINDER RELEASE**	**1028953011** **N/A**
W96 **NNE** **1/4-1/2** **0.461 mi.** **2435 ft.** **Relative:** **Higher**	**ENTERPRISE CAR RENTAL** **3001 SHATTUCK AVE** **BERKELEY, CA 94705** **Click here for full text details** **LUST** Facility Id 01-2523 Facility Status Case Closed Status Completed - Case Closed Global Id T0600191130 date9 4/20/2001 **Cortese** Cleanup Status COMPLETED - CASE CLOSED	**LUST** **Cortese** **CERS**	**S105194669** **N/A**
X97 **North** **1/4-1/2** **0.465 mi.** **2457 ft.** **Relative:** **Higher**	**MAUDELLE MILLER SHIREK COMMUNITY** **2925 ADELINE STREET** **BERKELEY, CA 94703** **Click here for full text details** **CPS-SLIC** Global Id T10000022863 Facility Status Open - Long Term Management Click here to access the California GeoTracker records for this facility	**CPS-SLIC**	**S132515942** **N/A**
AB98 **West** **1/4-1/2** **0.469 mi.** **2474 ft.** **Relative:** **Lower**	**CHEVRON** **3250 SACRAMENTO ST** **BERKELEY, CA 94705** **Click here for full text details**	**UST FINDER RELEASE**	**1028935125** **N/A**

MAP FINDINGS

Map ID / Direction / Distance / Elevation	Site	Database(s)	EDR ID Number / EPA ID Number
AB99 **West** **1/4-1/2** **0.469 mi.** **2474 ft.** **Relative: Lower**	**LIFELONG MEDICAL CARE** **3250 SACRAMENTO STREET** **BERKELEY, CA 94702** Click here for full text details **ENVIROSTOR** Facility Id 01800001 Status No Action Required	**ENVIROSTOR**	**S118756495** **N/A**
AB100 **West** **1/4-1/2** **0.469 mi.** **2474 ft.** **Relative: Lower**	**CHEVRON** **3250 SACRAMENTO ST** **BERKELEY, CA 94705** Click here for full text details **LUST** Facility Id 01-0360 Facility Status Case Closed date9 6/25/1999 **Cortese** Cleanup Status COMPLETED - CASE CLOSED	**LUST** **Cortese** **CERS**	**S105030469** **N/A**
AB101 **West** **1/4-1/2** **0.469 mi.** **2474 ft.** **Relative: Lower**	**CHEVRON** **3250 SACRAMENTO** **BERKELEY, CA 94705** Click here for full text details **LUST** Status Completed - Case Closed Global Id T0600100332 **HIST CORTESE** Reg Id 01-0360	**LUST** **HIST CORTESE**	**S110060535** **N/A**
W102 **NNE** **1/4-1/2** **0.469 mi.** **2476 ft.** **Relative: Higher**	**SHELL** **2996 SHATTUCK AVE** **BERKELEY, CA 94704** Click here for full text details **LUST** Facility Id 01-1352 Facility Status Remedial action (cleanup) Underway Status Completed - Case Closed Global Id T0600101247 **SWEEPS UST**	**LUST** **SWEEPS UST** **Cortese** **HIST CORTESE** **Notify 65** **CERS**	**S100179385** **N/A**

MAP FINDINGS

Map ID / Direction / Distance / Elevation	Site	Database(s)	EDR ID Number / EPA ID Number
	SHELL (Continued)		**S100179385**
	Status A Tank Status A Comp Number 10		
	Cortese Cleanup Status COMPLETED - CASE CLOSED		
	HIST CORTESE Reg Id 01-1352		
W103 **NNE** **1/4-1/2** **0.469 mi.** **2476 ft.** **Relative:** **Higher**	**FORMER SHELL** **2996 SHATTUCK AVE** **BERKELEY, CA 94704** **Click here for full text details**	**UST FINDER RELEASE**	**1028965765** **N/A**
W104 **NNE** **1/4-1/2** **0.475 mi.** **2510 ft.** **Relative:** **Higher**	**SOUTHWICK CHRYSLER PLYMOUTH** **2900 SHATTUCK AVE** **BERKELEY, CA 94704** **Click here for full text details**	**UST FINDER RELEASE**	**1029109850** **N/A**
W105 **NNE** **1/4-1/2** **0.475 mi.** **2510 ft.** **Relative:** **Higher**	**SOUTHWICK CHRYSLER PLYMOUTH** **2900 SHATTUCK AVE** **BERKELEY, CA 94704** **Click here for full text details** **LUST** Facility Id 01-1419 Facility Status Case Closed date9 10/17/1995 **Cortese** Cleanup Status COMPLETED - CASE CLOSED	**LUST** **Cortese** **CERS**	**S101306346** **N/A**

MAP FINDINGS

Map ID / Direction / Distance / Elevation	Site	Database(s)	EDR ID Number / EPA ID Number
W106	**IMPORTED CARS OF BERKELEY**	**LUST**	**S101624584**
NNE	**2900 SHATTUCK AVE**	**SWEEPS UST**	**N/A**
1/4-1/2	**BERKELEY, CA 94705**	**CA FID UST**	
0.475 mi.		**HIST CORTESE**	
2510 ft.			
Relative: Higher			

Click here for full text details

LUST
Status Completed - Case Closed
Global Id T0600101310

SWEEPS UST
Comp Number 8489

CA FID UST
Facility Id 01001530
Status A

HIST CORTESE
Reg Id 01-1419

Map ID / Direction / Distance / Elevation	Site	Database(s)	EDR ID Number / EPA ID Number
X107	**HUB PAINT CENTER**	**LUST**	**S100226179**
North	**2917 ADELINE ST**	**Cortese**	**N/A**
1/4-1/2	**BERKELEY, CA 94703**	**HIST CORTESE**	
0.487 mi.		**CERS**	
2573 ft.			
Relative: Higher			

Click here for full text details

LUST
Facility Id 01-0783
Facility Status Leak being confirmed
Status Completed - Case Closed
Global Id T0600100720

Cortese
Cleanup Status COMPLETED - CASE CLOSED

HIST CORTESE
Reg Id 01-0783

Map ID / Direction / Distance / Elevation	Site	Database(s)	EDR ID Number / EPA ID Number
X108	**HUB PAINT CENTER**	**UST FINDER RELEASE**	**1028977534**
North	**2917 ADELINE ST**		**N/A**
1/4-1/2	**BERKELEY, CA 94703**		
0.487 mi.			
2573 ft.			
Relative: Higher			

Click here for full text details

MAP FINDINGS

Map ID / Direction / Distance / Elevation	Site	Database(s)	EDR ID Number / EPA ID Number
AC109 **ENE** **1/4-1/2** **0.488 mi.** **2577 ft.** **Relative: Higher**	**ARCO #0374** **6407 TELEGRAPH** **OAKLAND, CA 94609** Click here for full text details	**UST FINDER RELEASE**	**1028918254** **N/A**
AC110 **ENE** **1/4-1/2** **0.488 mi.** **2577 ft.** **Relative: Higher**	**ARCO SERVICE STATION #374** **6407 TELEGRAPH AVENUE** **OAKLAND, CA 92626** Click here for full text details	**Notify 65**	**S100178883** **N/A**
AC111 **ENE** **1/4-1/2** **0.488 mi.** **2577 ft.** **Relative: Higher**	**ARCO** **6407 TELEGRAPH AVE** **OAKLAND, CA 94609** Click here for full text details	**LUST** **Alameda County CS** **SWEEPS UST** **Cortese** **HIST CORTESE** **CERS**	**S104162476** **N/A**

LUST
Facility Id 01-0114
Facility Status Pollution Characterization
Status Open - Verification Monitoring
Global Id T0600100106

Alameda County CS
Record Id RO0000078
Status Leak Confirmation
Status Preliminary Site Assessment Workplan Submitted
Status Preliminary Site Assessment Underway
Status Pollution Characterization

SWEEPS UST
Status A
Tank Status A
Comp Number 64202

Cortese
Cleanup Status OPEN - VERIFICATION MONITORING

HIST CORTESE
Reg Id 01-0114

MAP FINDINGS

Map ID / Direction / Distance / Elevation	Site	Database(s)	EDR ID Number / EPA ID Number
AD112	**WILLBETT COMPANY**	**LUST**	**S109285376**
SW	**925 STANFORD AVE**	**Alameda County CS**	**N/A**
1/4-1/2	**OAKLAND, CA 94608**	**Cortese**	
0.492 mi.		**CERS**	
2597 ft.			
Relative: Lower			

Click here for full text details

LUST
Status Completed - Case Closed
Global Id T10000000420

Alameda County CS
Record Id RO0002983
Status Leak Confirmation
Status Verificaiton Monitoring Underway
Status Case Closed

Cortese
Cleanup Status COMPLETED - CASE CLOSED

AD113	**WILLBETT COMPANY**	**UST FINDER RELEASE**	**1029131648**
SW	**925 STANFORD AVE**		**N/A**
1/4-1/2	**OAKLAND, CA 94608**		
0.492 mi.			
2597 ft.			
Relative: Lower			

Click here for full text details

114	**5976-5998 TELEGRAPH AVENUE**	**CPS-SLIC**	**S125952677**
ESE	**5976-5998 TELEGRAPH AVENUE**	**BROWNFIELDS**	**N/A**
1/4-1/2	**OAKLAND, CA**		
0.498 mi.			
2629 ft.			
Relative: Higher			

Click here for full text details

CPS-SLIC
Global Id T10000013910
Facility Status Completed - Case Closed

Click here to access the California GeoTracker records for this facility

---

115	**BERKELEY UNIFIED SCHOOL DISTRI**	**ENVIROSTOR**	**S101624575**
NNW	**1707 RUSSELL ST**	**SWEEPS UST**	**N/A**
1/2-1	**BERKELEY, CA 94703**	**CA FID UST**	
0.546 mi.			
2884 ft.			
Relative: Lower			

Click here for full text details

ENVIROSTOR
Facility Id 60000204
Status Refer: Local Agency

SWEEPS UST

MAP FINDINGS

Map ID / Direction / Distance / Elevation	Site	Database(s)	EDR ID Number / EPA ID Number
	BERKELEY UNIFIED SCHOOL DISTRI (Continued)		**S101624575**
	Comp Number 54949		
	CA FID UST		
	Facility Id 01003148		
	Status A		
116	**SERVICE STATION # 1583**	**Notify 65**	**S100179458**
South	**5509 MARTIN LUTHER KING J**		**N/A**
1/2-1	**OAKLAND, CA 92626**		
0.580 mi.			
3065 ft.			
	Click here for full text details		
Relative:			
Lower			
117	**CHEVRON**	**LUST**	**S100179292**
SE	**5500 TELEGRAPH AVE**	**Alameda County CS**	**N/A**
1/2-1	**OAKLAND, CA 94609**	**CHMIRS**	
0.711 mi.		**Cortese**	
3756 ft.		**HIST CORTESE**	
	Click here for full text details	**Notify 65**	
Relative:		**CERS**	
Higher			
	LUST		
	Facility Id 01-0378		
	Facility Status Case Closed		
	Status Completed - Case Closed		
	Global Id T06019733615		
	Global Id T0600100347		
	date9 3/10/1995		
	Alameda County CS		
	Record Id RO0000221		
	Record Id RO0002887		
	Status Leak Confirmation		
	Status Preliminary Site Assessment Workplan Submitted		
	Status Preliminary Site Assessment Underway		
	Status Pollution Characterization		
	Status Case Closed		
	CHMIRS		
	OES Incident Number 15-3368		
	Cortese		
	Cleanup Status COMPLETED - CASE CLOSED		
	HIST CORTESE		
	Reg Id 01-0378		

MAP FINDINGS

Map ID / Direction / Distance / Elevation	Site	Database(s)	EDR ID Number / EPA ID Number
118 **West** **1/2-1** **0.827 mi.** **4369 ft.** **Relative: Lower**	**PCC** **6400 SAN PABLO AVE** **OAKLAND, CA 94608**	**LUST** **Cortese** **HIST CORTESE** **Notify 65** **CERS**	**S100178895** **N/A**

Click here for full text details

LUST
Facility Id 01-1142
Facility Status Case Closed
Status Completed - Case Closed
Global Id T0600101052
date9 9/27/1994

Cortese
Cleanup Status COMPLETED - CASE CLOSED

HIST CORTESE
Reg Id 01-1142

---

119 **West** **1/2-1** **0.902 mi.** **4762 ft.** **Relative: Lower**	**MARCHANT CORPORATION SITE** **6701 SAN PABLO AVENUE** **BERKELEY, CA 94608**	**ENVIROSTOR** **VCP** **ENF**	**S108054471** **N/A**

Click here for full text details

ENVIROSTOR
Facility Id 60000410
Status Active

VCP
Facility Id 60000410
Status Active

ENF
Status Active
Facility Id 791861
Status Historical

AE120 **West** **1/2-1** **0.906 mi.** **4782 ft.** **Relative: Lower**	**MYERS DRUM - OAKLAND** **6549 SAN PABLO AVENUE** **OAKLAND, CA 94608**	**HIST Cal-Sites**	**S101272666** **N/A**

Click here for full text details

MAP FINDINGS

Map ID Direction Distance Elevation	Site	Database(s)	EDR ID Number EPA ID Number
AE121 **West** **1/2-1** **0.906 mi.** **4782 ft.** **Relative:** **Lower**	**MYERS CONTAINER CORPORATION** **6549 SAN PABLO AVE** **OAKLAND, CA 94608** Click here for full text details	**RESPONSE** **ENVIROSTOR** **HIST UST** **CA FID UST** **DEED** **FINDS** **ECHO** **EMI** **HIST CORTESE** **CERS** **NON-CASE INFO**	**1000369037** **N/A**

RESPONSE
Status Certified O&M - Land Use Restrictions Only
Facility Id 01340111

ENVIROSTOR
Facility Id 01340111
Status Certified O&M - Land Use Restrictions Only

HIST UST
Facility Id 00000014527

CA FID UST
Facility Id 01002689
Status A

DEED
Envirostor ID 1340111
Status CERTIFIED O&M - LAND USE RESTRICTIONS ONLY

FINDS
Registry ID: 110071740709
Registry ID: 110002635131

ECHO
Registry ID 110002635131

EMI
Facility Id 1762

HIST CORTESE
Reg Id 01340111

MAP FINDINGS

Map ID / Direction / Distance / Elevation	Site	Database(s)	EDR ID Number / EPA ID Number
122 West 1/2-1 0.929 mi. 4907 ft. Relative: Lower	**1171 OCEAN AVENUE 1171 OCEAN AVENUE OAKLAND, CA 94608**	**ENVIROSTOR LUST CPS-SLIC Alameda County CS VCP Cortese HIST CORTESE HWTS CERS**	**S102425028 N/A**

Click here for full text details

ENVIROSTOR
Facility Id 60000896
Status Inactive - Action Required

LUST
Facility Id 01-0165
Facility Status Case Closed
Status Completed - Case Closed
Global Id T0600100153
date9 5/2/1996

CPS-SLIC
Global Id SLT19794747
Facility Status Open - Site Assessment

Click here to access the California GeoTracker records for this facility

Alameda County CS
Record Id RO0000858
Record Id RO0002937
Status Preliminary Site Assessment Underway
Status Pollution Characterization
Status Case Closed

VCP
Facility Id 60000896
Status Inactive - Action Required

Cortese
Cleanup Status COMPLETED - CASE CLOSED

HIST CORTESE
Reg Id 01-0165

MAP FINDINGS

Map ID / Direction / Distance / Elevation	Site	Database(s)	EDR ID Number / EPA ID Number
123 **SSW** **1/2-1** **0.942 mi.** **4974 ft.** **Relative:** **Lower**	**48TH STREET COMMUNITY GARDEN** **1042 48TH STREET** **EMERYVILLE, CA 94608** Click here for full text details **ENVIROSTOR** Facility Id 60001474 Status Refer: Other Agency **VCP** Facility Id 60001474 Status Refer: Other Agency	**ENVIROSTOR** **VCP**	**S111022972** **N/A**
124 **East** **1/2-1** **0.970 mi.** **5124 ft.** **Relative:** **Higher**	**HAMZEH CHEVRON STATION** **5800 COLLEGE AVENUE** **OAKLAND, CA 92626** Click here for full text details	**Notify 65**	**S100178837** **N/A**

GOVERNMENT RECORDS SEARCHED / DATA CURRENCY TRACKING

St	Acronym	Full Name	Government Agency	Gov Date	Arvl. Date	Active Date
CA	AQUEOUS FOAM	Former Fire Training Facility Assessments Listing	State Water Resources Control Board	12/02/2024	12/03/2024	02/24/2025
CA	AST	Aboveground Petroleum Storage Tank Facilities	California Environmental Protection Agency	07/06/2016	07/12/2016	09/19/2016
CA	BROWNFIELDS	Considered Brownfieds Sites Listing	State Water Resources Control Board	12/11/2024	12/11/2024	03/03/2025
CA	CA BOND EXP. PLAN	Bond Expenditure Plan	Department of Health Services	01/01/1989	07/27/1994	08/02/1994
CA	CA FID UST	Facility Inventory Database	California Environmental Protection Agency	10/31/1994	09/05/1995	09/29/1995
CA	CDL	Clandestine Drug Labs	Department of Toxic Substances Control	12/31/2022	03/21/2024	06/12/2024
CA	CERS	CalEPA Regulated Site Portal Data	California Environmental Protection Agency	10/15/2024	10/16/2024	12/31/2024
CA	CERS HAZ WASTE	California Environmental Reporting System Hazardous Waste	CalEPA	10/15/2024	10/16/2024	12/31/2024
CA	CERS TANKS	California Environmental Reporting System (CERS) Tanks	California Environmental Protection Agency	10/15/2024	10/16/2024	12/31/2024
CA	CHMIRS	California Hazardous Material Incident Report System	Office of Emergency Services	08/01/2024	10/16/2024	12/31/2024
CA	CHROME PLATING	Chrome Plating Facilities Listing	State Water Resources Control Board	12/02/2024	12/03/2024	02/24/2025
CA	CIWQS	California Integrated Water Quality System	State Water Resources Control Board	11/20/2024	11/20/2024	02/12/2025
CA	CORTESE	"Cortese" Hazardous Waste & Substances Sites List	CAL EPA/Office of Emergency Information	12/11/2024	12/11/2024	03/04/2025
CA	CPS-SLIC	Statewide SLIC Cases (GEOTRACKER)	State Water Resources Control Board	02/24/2025	02/24/2025	02/26/2025
CA	CUPA LIV-PLE	CUPA Facility Listing	Livermore-Pleasanton Fire Department	09/19/2024	11/05/2024	01/31/2025
CA	DEED	Deed Restriction Listing	DTSC and SWRCB	11/20/2024	11/20/2024	02/13/2025
CA	DRYCLEAN AMADOR	Amador Air District Drycleaner Facility Listing	Amador Air Quality Management District	04/26/2023	04/27/2023	07/13/2023
CA	DRYCLEAN AVAQMD	Antelope Valley Air Quality Management District Drycleaner L	Antelope Valley Air Quality Management Distri	05/29/2024	11/07/2024	11/22/2024
CA	DRYCLEAN BAY AREA	Bay Area Air Quality Management District Drycleaner Facility	Bay Area Air Quality Management District	02/20/2019	05/30/2019	05/01/2023
CA	DRYCLEAN BUTTE	Butte County Air Quality Management DistrictDrycleaner Facil	Butte County Air Quality Management District	09/10/2024	09/11/2024	11/25/2024
CA	DRYCLEAN CALAVERAS	Calaveras County Environmental Management Agency Drycleaner	Calaveras County Environmental Management Age	06/17/2019	06/19/2019	05/01/2023
CA	DRYCLEAN EAST KERN	Eastern Kern Air Pollution Control District District Dryclea	Eastern Kern Air Pollution Control District	08/21/2024	08/22/2024	11/05/2024
CA	DRYCLEAN FEATHER RVR	Feather River Air Quality Management District Drycleaner Fac	Feather River Air Quality Management District	03/08/2023	03/09/2023	06/05/2023
CA	DRYCLEAN GLENN	Glenn County Air Pollution Control District Drycleaner Facil	Glenn County Air Pollution Control District	08/26/2024	08/28/2024	11/13/2024
CA	DRYCLEAN GRANT	Grant Recipients List	California Air Resources Board	12/31/2021	01/26/2024	04/16/2024
CA	DRYCLEAN IMPERIAL	Imperial County Air Pollution Control District Drycleaner Fa	Imperial County Air Pollution Control Distric	10/02/2024	10/03/2024	12/20/2024
CA	DRYCLEAN LAKE	Lake County Air Quality Management District Drycleaner Facil	Lake County Air Quality Management District	02/15/2024	02/16/2024	05/02/2024
CA	DRYCLEAN MENDOCINO	Mendocino County Air Quality Management District Drycleaner	Mendocino County Air Quality Management Distr	08/26/2024	09/03/2024	11/13/2024
CA	DRYCLEAN MOJAVE	Mojave Desert Air Quality Management District Drycleaner Fac	Mojave Desert Air Quality Management District	08/21/2024	08/22/2024	11/05/2024
CA	DRYCLEAN MONTERY BAY	Monterey Bay Air Quality Management District Drycleaner Faci	Monterey Bay Air Quality Management District	09/09/2024	09/11/2024	11/26/2024
CA	DRYCLEAN N COAST	North Coast Unified Air Quality Management District Dryclean	North Coast Unified Air Quality Management Di	11/30/2016	04/19/2019	05/01/2023
CA	DRYCLEAN N SIERRA	Northern Sierra Air Quality Management District Drycleaner F	Northern Sierra Air Quality Management Distri	08/22/2024	08/22/2024	11/05/2024
CA	DRYCLEAN N SONOMA	Norther Sonoma County County Air Pollution Control District	Santa Barbara County Air Pollution Control Di	08/23/2024	08/26/2024	11/05/2024
CA	DRYCLEAN PLACER	Placer County Air Quality Management District Drycleaner Fac	Placer County Air Quality Management District	05/15/2023	05/17/2023	08/14/2023
CA	DRYCLEAN SACRAMENTO	Sacramento Metropolitan Air Quality Management DistrictDrycl	Sacramento Metropolitan Air Quality Managemen	09/03/2024	09/05/2024	11/13/2024
CA	DRYCLEAN SAN DIEGO	San Diego County Air Pollution Control District Drycleaner F	San Diego County Air Pollution Control Distri	08/21/2024	08/28/2024	11/13/2024
CA	DRYCLEAN SAN JOAQUIN	San Joaquin Valley Air Pollution Control District District D	San Joaquin Valley Air Pollution Control Dist	08/22/2024	08/22/2024	11/05/2024
CA	DRYCLEAN SAN LUIS OB	San Luis Obispo County Air Pollution Control District Drycle	San Luis Obispo County Air Pollution Control	01/03/2024	01/04/2024	03/20/2024
CA	DRYCLEAN SANTA BARB	Santa Barbara County Air Pollution Control District Dryclean	Santa Barbara County Air Pollution Control Di	02/19/2019	04/17/2019	05/01/2023
CA	DRYCLEAN SHASTA	Shasta County Air Quality Management District District Drycl	Shasta County Air Quality Management District	08/29/2024	09/05/2024	11/13/2024
CA	DRYCLEAN SOUTH COAST	South Coast Air Quality Management District Drycleaner Listi	South Coast Air Quality Management District	11/14/2024	11/15/2024	02/05/2025
CA	DRYCLEAN TEHAMA	Tehama County Air Pollution Control District Drycleaner Faci	Tehama County Air Pollution Control District	04/24/2019	04/24/2019	05/01/2023
CA	DRYCLEAN VENTURA	Drycleaner Facility Listing	Ventura County Air Pollution Control District	08/26/2024	08/28/2024	11/14/2024
CA	DRYCLEAN YOLO-SOLANO	Yolo-Solano Air Quality Management District Drycleaner Facil	Yolo-Solano Air Quality Management District	08/21/2024	08/26/2024	11/06/2024
CA	DRYCLEANERS	Cleaner Facilities	Department of Toxic Substance Control	08/28/2024	09/05/2024	11/13/2024
CA	EMI	Emissions Inventory Data	California Air Resources Board	12/31/2022	06/11/2024	09/03/2024
CA	ENF	Enforcement Action Listing	State Water Resoruces Control Board	10/15/2024	10/16/2024	12/31/2024

GOVERNMENT RECORDS SEARCHED / DATA CURRENCY TRACKING

St	Acronym	Full Name	Government Agency	Gov Date	Arvl. Date	Active Date
CA	ENVIROSTOR	EnviroStor Database	Department of Toxic Substances Control	10/21/2024	10/22/2024	01/10/2025
CA	FIN ASSURANCE 1	Financial Assurance Information Listing	Department of Toxic Substances Control	10/09/2024	10/10/2024	12/30/2024
CA	FIN ASSURANCE 2	Financial Assurance Information Listing	California Integrated Waste Management Board	11/06/2024	11/08/2024	01/31/2025
CA	HAULERS	Registered Waste Tire Haulers Listing	Integrated Waste Management Board	11/13/2024	11/15/2024	12/12/2024
CA	HAZNET	Facility and Manifest Data	California Environmental Protection Agency	12/31/2023	07/02/2024	09/25/2024
CA	HIST CAL-SITES	Calsites Database	Department of Toxic Substance Control	08/08/2005	08/03/2006	08/24/2006
CA	HIST CORTESE	Hazardous Waste & Substance Site List	Department of Toxic Substances Control	04/01/2001	01/22/2009	04/08/2009
CA	HIST UST	Hazardous Substance Storage Container Database	State Water Resources Control Board	10/15/1990	01/25/1991	02/12/1991
CA	HWP	EnviroStor Permitted Facilities Listing	Department of Toxic Substances Control	11/08/2024	11/08/2024	02/03/2025
CA	HWT	Registered Hazardous Waste Transporter Database	Department of Toxic Substances Control	09/30/2024	10/01/2024	12/13/2024
CA	HWTS	Hazardous Waste Tracking System	Department of Toxic Substances Control	07/19/2024	07/30/2024	08/28/2024
CA	ICE	Inspection, Compliance and Enforcement	Department of Toxic Subsances Control	11/08/2024	11/08/2024	02/03/2025
CA	LDS	Land Disposal Sites Listing (GEOTRACKER)	State Water Qualilty Control Board	02/24/2025	02/24/2025	02/26/2025
CA	LIENS	Environmental Liens Listing	Department of Toxic Substances Control	11/26/2024	12/03/2024	12/31/2024
CA	LUST	Leaking Underground Fuel Tank Report (GEOTRACKER)	State Water Resources Control Board	02/24/2025	02/24/2025	02/26/2025
CA	LUST REG 1	Active Toxic Site Investigation	California Regional Water Quality Control Boa	02/01/2001	02/28/2001	03/29/2001
CA	LUST REG 2	Fuel Leak List	California Regional Water Quality Control Boa	09/30/2004	10/20/2004	11/19/2004
CA	LUST REG 3	Leaking Underground Storage Tank Database	California Regional Water Quality Control Boa	05/19/2003	05/19/2003	06/02/2003
CA	LUST REG 4	Underground Storage Tank Leak List	California Regional Water Quality Control Boa	09/07/2004	09/07/2004	10/12/2004
CA	LUST REG 5	Leaking Underground Storage Tank Database	California Regional Water Quality Control Boa	07/01/2008	07/22/2008	07/31/2008
CA	LUST REG 6L	Leaking Underground Storage Tank Case Listing	California Regional Water Quality Control Boa	09/09/2003	09/10/2003	10/07/2003
CA	LUST REG 6V	Leaking Underground Storage Tank Case Listing	California Regional Water Quality Control Boa	06/07/2005	06/07/2005	06/29/2005
CA	LUST REG 7	Leaking Underground Storage Tank Case Listing	California Regional Water Quality Control Boa	02/26/2004	02/26/2004	03/24/2004
CA	LUST REG 8	Leaking Underground Storage Tanks	California Regional Water Quality Control Boa	02/14/2005	02/15/2005	03/28/2005
CA	LUST REG 9	Leaking Underground Storage Tank Report	California Regional Water Quality Control Boa	03/01/2001	04/23/2001	05/21/2001
CA	MCS	Military Cleanup Sites Listing (GEOTRACKER)	State Water Resources Control Board	02/24/2025	02/24/2025	02/26/2025
CA	MILITARY PRIV SITES	Military Privatized Sites (GEOTRACKER)	State Water Resources Control Board	02/24/2025	02/24/2025	02/26/2025
CA	MILITARY UST SITES	Military UST Sites (GEOTRACKER)	State Water Resources Control Board	02/24/2025	02/24/2025	02/26/2025
CA	MINES	Mines Site Location Listing	Department of Conservation	12/02/2024	12/03/2024	02/24/2025
CA	MWMP	Medical Waste Management Program Listing	Department of Public Health	10/07/2024	11/20/2024	02/13/2025
CA	NON-CASE INFO	Non-Case Information Sites (GEOTRACKER)	State Water Resources Control Board	02/24/2025	02/24/2025	02/26/2025
CA	NOTIFY 65	Proposition 65 Records	State Water Resources Control Board	09/05/2024	09/06/2024	11/13/2024
CA	NPDES	NPDES Permits Listing	State Water Resources Control Board	11/04/2024	11/05/2024	01/31/2025
CA	OTHER OIL GAS	Other Oil & Gas Projects Sites (GEOTRACKER)	State Water Resources Control Board	02/24/2025	02/24/2025	02/26/2025
CA	PEST LIC	Pesticide Regulation Licenses Listing	Department of Pesticide Regulation	11/20/2024	11/20/2024	02/13/2025
CA	PFAS	PFAS Contamination Site Location Listing	State Water Resources Control Board	12/02/2024	12/03/2024	02/24/2025
CA	PROC	Certified Processors Database	Department of Conservation	12/02/2024	12/03/2024	02/24/2025
CA	PROD WATER PONDS	Produced Water Ponds Sites (GEOTRACKER)	State Water Resources Control Board	02/24/2025	02/24/2025	02/26/2025
CA	PROJECT	Project Sites (GEOTRACKER)	State Water Resources Control Board	02/24/2025	02/24/2025	02/26/2025
CA	RESPONSE	State Response Sites	Department of Toxic Substances Control	10/21/2024	10/22/2024	01/10/2025
CA	RGA LF	Recovered Government Archive Solid Waste Facilities List	Department of Resources Recycling and Recover		07/01/2013	01/13/2014
CA	RGA LUST	Recovered Government Archive Leaking Underground Storage Tan	State Water Resources Control Board		07/01/2013	12/30/2013
CA	SAMPLING POINT	Sampling Point ? Public Sites (GEOTRACKER)	State Water Resources Control Board	02/24/2025	02/24/2025	02/26/2025
CA	SAN FRANCISCO AST	Aboveground Storage Tank Site Listing	San Francisco County Department of Public Hea	07/29/2024	07/30/2024	10/17/2024
CA	SAN JOSE HAZMAT	Hazardous Material Facilities	City of San Jose Fire Department	11/03/2020	11/05/2020	01/26/2021
CA	SCH	School Property Evaluation Program	Department of Toxic Substances Control	10/21/2024	10/22/2024	01/10/2025
CA	SLIC REG 1	Active Toxic Site Investigations	California Regional Water Quality Control Boa	04/03/2003	04/07/2003	04/25/2003

GOVERNMENT RECORDS SEARCHED / DATA CURRENCY TRACKING

St	Acronym	Full Name	Government Agency	Gov Date	Arvl. Date	Active Date
CA	SLIC REG 2	Spills, Leaks, Investigation & Cleanup Cost Recovery Listing	Regional Water Quality Control Board San Fran	09/30/2004	10/20/2004	11/19/2004
CA	SLIC REG 3	Spills, Leaks, Investigation & Cleanup Cost Recovery Listing	California Regional Water Quality Control Boa	05/18/2006	05/18/2006	06/15/2006
CA	SLIC REG 4	Spills, Leaks, Investigation & Cleanup Cost Recovery Listing	Region Water Quality Control Board Los Angele	11/17/2004	11/18/2004	01/04/2005
CA	SLIC REG 5	Spills, Leaks, Investigation & Cleanup Cost Recovery Listing	Regional Water Quality Control Board Central	04/01/2005	04/05/2005	04/21/2005
CA	SLIC REG 6L	SLIC Sites	California Regional Water Quality Control Boa	09/07/2004	09/07/2004	10/12/2004
CA	SLIC REG 6V	Spills, Leaks, Investigation & Cleanup Cost Recovery Listing	Regional Water Quality Control Board, Victorv	05/24/2005	05/25/2005	06/16/2005
CA	SLIC REG 7	SLIC List	California Regional Quality Control Board, Co	11/24/2004	11/29/2004	01/04/2005
CA	SLIC REG 8	Spills, Leaks, Investigation & Cleanup Cost Recovery Listing	California Region Water Quality Control Board	04/03/2008	04/03/2008	04/14/2008
CA	SLIC REG 9	Spills, Leaks, Investigation & Cleanup Cost Recovery Listing	California Regional Water Quality Control Boa	09/10/2007	09/11/2007	09/28/2007
CA	SPILLS 90	SPILLS90 data from FirstSearch	FirstSearch	06/06/2012	01/03/2013	02/22/2013
CA	SWEEPS UST	SWEEPS UST Listing	State Water Resources Control Board	06/01/1994	07/07/2005	08/11/2005
CA	SWF/LF (SWIS)	Solid Waste Information System	Department of Resources Recycling and Recover	11/04/2024	11/06/2024	01/31/2025
CA	SWRCY	Recycler Database	Department of Conservation	12/02/2024	12/03/2024	02/24/2025
CA	TOXIC PITS	Toxic Pits Cleanup Act Sites	State Water Resources Control Board	07/01/1995	08/30/1995	09/26/1995
CA	UIC	UIC Listing	Deaprtment of Conservation	12/02/2024	12/03/2024	02/25/2025
CA	UIC GEO	Underground Injection Control Sites (GEOTRACKER)	State Water Resource Control Board	02/24/2025	02/24/2025	02/26/2025
CA	UST	Active UST Facilities	SWRCB	11/26/2024	11/26/2024	02/20/2025
CA	UST CLOSURE	Proposed Closure of Underground Storage Tank (UST) Cases	State Water Resources Control Board	11/25/2024	12/03/2024	01/07/2025
CA	VCP	Voluntary Cleanup Program Properties	Department of Toxic Substances Control	10/21/2024	10/22/2024	01/10/2025
CA	WASTEWATER PITS	Oil Wastewater Pits Listing	RWQCB, Central Valley Region	02/11/2021	07/01/2021	09/29/2021
CA	WDR	Waste Discharge Requirements Listing	State Water Resources Control Board	12/02/2024	12/03/2024	02/25/2025
CA	WDS	Waste Discharge System	State Water Resources Control Board	06/19/2007	06/20/2007	06/29/2007
CA	WELL STIM PROJ	Well Stimulation Project (GEOTRACKER)	State Water Resources Control Board	02/24/2025	02/24/2025	02/26/2025
CA	WIP	Well Investigation Program Case List	Los Angeles Water Quality Control Board	07/03/2009	07/21/2009	08/03/2009
CA	WMUDS/SWAT	Waste Management Unit Database	State Water Resources Control Board	04/01/2000	04/10/2000	05/10/2000
US	2020 COR ACTION	2020 Corrective Action Program List	Environmental Protection Agency	09/30/2017	05/08/2018	07/20/2018
US	ABANDONED MINES	Abandoned Mines	Department of Interior	12/10/2024	12/11/2024	02/18/2025
US	AQUEOUS FOAM NRC	Aqueous Foam Related Incidents Listing	Environmental Protection Agency	12/30/2024	01/02/2025	01/10/2025
US	BIOSOLIDS	ICIS-NPDES Biosolids Facility Data	Environmental Protection Agency	10/13/2024	10/16/2024	10/23/2024
US	BRS	Biennial Reporting System	EPA/NTIS	12/31/2021	03/09/2023	03/20/2023
US	COAL ASH DOE	Steam-Electric Plant Operation Data	Department of Energy	12/31/2023	10/16/2024	01/14/2025
US	COAL ASH EPA	Coal Combustion Residues Surface Impoundments List	Environmental Protection Agency	01/12/2017	03/05/2019	11/11/2019
US	CONSENT	Superfund (CERCLA) Consent Decrees	Department of Justice, Consent Decree Library	09/30/2024	10/09/2024	01/10/2025
US	CORRACTS	Corrective Action Report	EPA	09/16/2024	09/17/2024	12/06/2024
US	DEBRIS REGION 9	Torres Martinez Reservation Illegal Dump Site Locations	EPA, Region 9	01/12/2009	05/07/2009	09/21/2009
US	DOCKET HWC	Hazardous Waste Compliance Docket Listing	Environmental Protection Agency	05/06/2021	05/21/2021	08/11/2021
US	DOD	Department of Defense Sites	USGS	06/07/2021	07/13/2021	03/09/2022
US	DOT OPS	Incident and Accident Data	Department of Transporation, Office of Pipeli	10/04/2024	10/16/2024	12/06/2024
US	Delisted NPL	National Priority List Deletions	EPA	12/19/2024	01/02/2025	01/21/2025
US	E MANIFEST	Hazardous Waste Electronic Manifest System	Environmental Protection Agency	09/16/2024	09/17/2024	12/20/2024
US	ECHO	Enforcement & Compliance History Information	Environmental Protection Agency	12/21/2024	12/27/2024	01/10/2025
US	EDR Hist Auto	EDR Exclusive Historical Auto Stations	EDR, Inc.			
US	EDR Hist Cleaner	EDR Exclusive Historical Cleaners	EDR, Inc.			
US	EDR MGP	EDR Proprietary Manufactured Gas Plants	EDR, Inc.			
US	EPA WATCH LIST	EPA Watch List	Environmental Protection Agency	08/30/2013	03/21/2014	06/17/2014
US	ERNS	Emergency Response Notification System	National Response Center, United States Coast	12/03/2024	12/11/2024	02/18/2025
US	FEDERAL FACILITY	Federal Facility Site Information listing	Environmental Protection Agency	11/20/2024	12/18/2024	12/20/2024

GOVERNMENT RECORDS SEARCHED / DATA CURRENCY TRACKING

St	Acronym	Full Name	Government Agency	Gov Date	Arvl. Date	Active Date
US	FEDLAND	Federal and Indian Lands	U.S. Geological Survey	04/02/2018	04/11/2018	11/06/2019
US	FEMA UST	Underground Storage Tank Listing	FEMA	08/12/2024	10/30/2024	01/14/2025
US	FINDS	Facility Index System/Facility Registry System	EPA	11/11/2024	11/20/2024	02/18/2025
US	FTTS	FIFRA/ TSCA Tracking System - FIFRA (Federal Insecticide, Fu	EPA/Office of Prevention, Pesticides and Toxi	04/09/2009	04/16/2009	05/11/2009
US	FTTS INSP	FIFRA/ TSCA Tracking System - FIFRA (Federal Insecticide, Fu	EPA	04/09/2009	04/16/2009	05/11/2009
US	FUDS	Formerly Used Defense Sites	U.S. Army Corps of Engineers	10/01/2024	11/12/2024	01/21/2025
US	FUELS PROGRAM	EPA Fuels Program Registered Listing	EPA	11/08/2024	11/08/2024	01/14/2025
US	FUSRAP	Formerly Utilized Sites Remedial Action Program	Department of Energy	03/03/2023	03/03/2023	06/09/2023
US	HIST FTTS	FIFRA/TSCA Tracking System Administrative Case Listing	Environmental Protection Agency	10/19/2006	03/01/2007	04/10/2007
US	HIST FTTS INSP	FIFRA/TSCA Tracking System Inspection & Enforcement Case Lis	Environmental Protection Agency	10/19/2006	03/01/2007	04/10/2007
US	HMIRS	Hazardous Materials Information Reporting System	U.S. Department of Transportation	12/10/2024	12/11/2024	02/27/2025
US	ICIS	Integrated Compliance Information System	Environmental Protection Agency	11/18/2016	11/23/2016	02/10/2017
US	IHS OPEN DUMPS	Open Dumps on Indian Land	Department of Health & Human Serivces, Indian	02/07/2024	11/13/2024	11/19/2024
US	INDIAN LUST R1	Leaking Underground Storage Tanks on Indian Land	EPA Region 1	05/07/2024	05/30/2024	08/28/2024
US	INDIAN LUST R10	Leaking Underground Storage Tanks on Indian Land	EPA Region 10	05/07/2024	05/30/2024	08/28/2024
US	INDIAN LUST R4	Leaking Underground Storage Tanks on Indian Land	EPA Region 4	05/07/2024	05/30/2024	08/28/2024
US	INDIAN LUST R5	Leaking Underground Storage Tanks on Indian Land	EPA, Region 5	04/11/2024	05/30/2024	08/28/2024
US	INDIAN LUST R6	Leaking Underground Storage Tanks on Indian Land	EPA Region 6	05/07/2024	05/30/2024	08/28/2024
US	INDIAN LUST R7	Leaking Underground Storage Tanks on Indian Land	EPA Region 7	05/07/2024	05/30/2024	08/28/2024
US	INDIAN LUST R8	Leaking Underground Storage Tanks on Indian Land	EPA Region 8	05/07/2024	05/30/2024	08/28/2024
US	INDIAN LUST R9	Leaking Underground Storage Tanks on Indian Land	Environmental Protection Agency	05/07/2024	05/30/2024	08/28/2024
US	INDIAN ODI	Report on the Status of Open Dumps on Indian Lands	Environmental Protection Agency	12/31/1998	12/03/2007	01/24/2008
US	INDIAN RESERV	Indian Reservations	USGS	12/31/2014	07/14/2015	01/10/2017
US	INDIAN UST R1	Underground Storage Tanks on Indian Land	EPA, Region 1	05/14/2024	05/30/2024	08/28/2024
US	INDIAN UST R10	Underground Storage Tanks on Indian Land	EPA Region 10	05/14/2024	05/30/2024	08/28/2024
US	INDIAN UST R4	Underground Storage Tanks on Indian Land	EPA Region 4	05/14/2024	05/30/2024	08/28/2024
US	INDIAN UST R5	Underground Storage Tanks on Indian Land	EPA Region 5	04/11/2024	05/30/2024	08/28/2024
US	INDIAN UST R6	Underground Storage Tanks on Indian Land	EPA Region 6	05/14/2024	05/30/2024	08/28/2024
US	INDIAN UST R7	Underground Storage Tanks on Indian Land	EPA Region 7	05/14/2024	05/30/2024	08/28/2024
US	INDIAN UST R8	Underground Storage Tanks on Indian Land	EPA Region 8	05/14/2024	05/30/2024	08/28/2024
US	INDIAN UST R9	Underground Storage Tanks on Indian Land	EPA Region 9	05/14/2024	05/30/2024	08/28/2024
US	INDIAN VCP R1	Voluntary Cleanup Priority Listing	EPA, Region 1	07/27/2015	09/29/2015	02/18/2016
US	INDIAN VCP R7	Voluntary Cleanup Priority Lisitng	EPA, Region 7	03/20/2008	04/22/2008	05/19/2008
US	LEAD SMELTER 1	Lead Smelter Sites	Environmental Protection Agency	12/19/2024	01/02/2025	01/21/2025
US	LEAD SMELTER 2	Lead Smelter Sites	American Journal of Public Health	04/05/2001	10/27/2010	12/02/2010
US	LIENS 2	CERCLA Lien Information	Environmental Protection Agency	12/19/2024	01/02/2025	01/21/2025
US	LUCIS	Land Use Control Information System	Department of the Navy	11/11/2024	11/25/2024	02/18/2025
US	MINES MRDS	Mineral Resources Data System	USGS	06/04/2024	11/22/2024	02/18/2025
US	MINES VIOLATIONS	MSHA Violation Assessment Data	DOL, Mine Safety & Health Admi	10/01/2024	10/02/2024	10/09/2024
US	MLTS	Material Licensing Tracking System	Nuclear Regulatory Commission	10/12/2024	10/17/2024	11/19/2024
US	NPL	National Priority List	EPA	12/19/2024	01/02/2025	01/21/2025
US	NPL LIENS	Federal Superfund Liens	EPA	10/15/1991	02/02/1994	03/30/1994
US	ODI	Open Dump Inventory	Environmental Protection Agency	06/30/1985	08/09/2004	09/17/2004
US	PADS	PCB Activity Database System	EPA	07/01/2024	10/02/2024	01/10/2025
US	PCB TRANSFORMER	PCB Transformer Registration Database	Environmental Protection Agency	09/13/2019	11/06/2019	02/10/2020
US	PCS	Permit Compliance System	EPA, Office of Water	12/16/2016	01/06/2017	03/10/2017
US	PCS ENF	Enforcement data	EPA	12/31/2014	02/05/2015	03/06/2015

GOVERNMENT RECORDS SEARCHED / DATA CURRENCY TRACKING

St	Acronym	Full Name	Government Agency	Gov Date	Arvl. Date	Active Date
US	PFAS ATSDR	PFAS Contamination Site Location Listing	Department of Health & Human Services	06/24/2020	03/17/2021	11/08/2022
US	PFAS ECHO	Facilities in Industries that May Be Handling PFAS Listing	Environmental Protection Agency	12/30/2024	01/02/2025	01/10/2025
US	PFAS ECHO FIRE TRAIN	Facilities in Industries that May Be Handling PFAS Listing	Environmental Protection Agency	12/30/2024	01/02/2025	01/10/2025
US	PFAS FEDERAL SITES	Federal Sites PFAS Information	Environmental Protection Agency	12/30/2024	01/02/2025	01/10/2025
US	PFAS NPDES	Clean Water Act Discharge Monitoring Information	Environmental Protection Agency	12/30/2024	01/02/2025	01/14/2025
US	PFAS NPL	Superfund Sites with PFAS Detections Information	Environmental Protection Agency	12/30/2024	01/02/2025	01/10/2025
US	PFAS PROJECT	NORTHEASTERN UNIVERSITY PFAS PROJECT	Social Science Environmental Health Research	05/19/2023	04/05/2024	06/06/2024
US	PFAS PT 139 AIRPORT	All Certified Part 139 Airports PFAS Information Listing	Environmental Protection Agency	12/30/2024	01/02/2025	01/10/2025
US	PFAS RCRA MANIFEST	PFAS Transfers Identified In the RCRA Database Listing	Environmental Protection Agency	12/30/2024	01/02/2025	01/10/2025
US	PFAS TRIS	List of PFAS Added to the TRI	Environmental Protection Agency	12/30/2024	01/02/2025	01/10/2025
US	PFAS TSCA	PFAS Manufacture and Imports Information	Environmental Protection Agency	12/30/2024	01/02/2025	01/10/2025
US	PFAS WQP	Ambient Environmental Sampling for PFAS	Environmental Protection Agency	12/13/2024	01/02/2025	01/10/2025
US	PRP	Potentially Responsible Parties	EPA	09/19/2023	10/03/2023	10/19/2023
US	Proposed NPL	Proposed National Priority List Sites	EPA	12/19/2024	01/02/2025	01/21/2025
US	RAATS	RCRA Administrative Action Tracking System	EPA	04/17/1995	07/03/1995	08/07/1995
US	RADINFO	Radiation Information Database	Environmental Protection Agency	07/01/2019	07/01/2019	09/23/2019
US	RCRA NonGen / NLR	RCRA - Non Generators / No Longer Regulated	Environmental Protection Agency	09/16/2024	09/17/2024	12/06/2024
US	RCRA-LQG	RCRA - Large Quantity Generators	Environmental Protection Agency	09/16/2024	09/17/2024	12/06/2024
US	RCRA-SQG	RCRA - Small Quantity Generators	Environmental Protection Agency	09/16/2024	09/17/2024	12/06/2024
US	RCRA-TSDF	RCRA - Treatment, Storage and Disposal	Environmental Protection Agency	09/16/2024	09/17/2024	12/06/2024
US	RCRA-VSQG	RCRA - Very Small Quantity Generators (Formerly Conditionall	Environmental Protection Agency	09/16/2024	09/17/2024	12/06/2024
US	RMP	Risk Management Plans	Environmental Protection Agency	10/01/2024	10/23/2024	01/14/2025
US	ROD	Records Of Decision	EPA	01/29/2025	02/03/2025	02/27/2025
US	SCRD DRYCLEANERS	State Coalition for Remediation of Drycleaners Listing	Environmental Protection Agency	07/30/2021	02/03/2023	02/10/2023
US	SEMS	Superfund Enterprise Management System	EPA	12/19/2024	01/02/2025	01/21/2025
US	SEMS-ARCHIVE	Superfund Enterprise Management System Archive	EPA	12/19/2024	01/02/2025	01/21/2025
US	SSTS	Section 7 Tracking Systems	EPA	10/15/2024	10/16/2024	01/14/2025
US	TRIS	Toxic Chemical Release Inventory System	EPA	12/31/2023	02/11/2025	02/18/2025
US	TSCA	Toxic Substances Control Act	EPA	12/31/2020	06/14/2022	03/24/2023
US	UMTRA	Uranium Mill Tailings Sites	Department of Energy	02/12/2025	02/12/2025	02/27/2025
US	US AIRS (AFS)	Aerometric Information Retrieval System Facility Subsystem (	EPA	10/12/2016	10/26/2016	02/03/2017
US	US AIRS MINOR	Air Facility System Data	EPA	10/12/2016	10/26/2016	02/03/2017
US	US BROWNFIELDS	A Listing of Brownfields Sites	Environmental Protection Agency	09/09/2024	09/11/2024	12/06/2024
US	US CDL	Clandestine Drug Labs	Drug Enforcement Administration	05/20/2024	08/19/2024	10/09/2024
US	US ENG CONTROLS	Engineering Controls Sites List	Environmental Protection Agency	11/04/2024	11/15/2024	02/11/2025
US	US FIN ASSUR	Financial Assurance Information	Environmental Protection Agency	09/16/2024	09/17/2024	12/20/2024
US	US HIST CDL	National Clandestine Laboratory Register	Drug Enforcement Administration	05/20/2024	08/19/2024	10/09/2024
US	US INST CONTROLS	Institutional Controls Sites List	Environmental Protection Agency	11/04/2024	11/15/2024	02/11/2025
US	US MINES	Mines Master Index File	Department of Labor, Mine Safety and Health A	11/01/2024	11/18/2024	02/11/2025
US	US MINES 2	Ferrous and Nonferrous Metal Mines Database Listing	USGS	05/02/2024	08/20/2024	10/09/2024
US	US MINES 3	Active Mines & Mineral Plants Database Listing	USGS	04/14/2011	06/08/2011	09/13/2011
US	UST FINDER	UST Finder Database	Environmental Protection Agency	06/08/2023	10/04/2023	01/18/2024
US	UST FINDER RELEASE	UST Finder Releases Database	Environmental Protecton Agency	06/08/2023	10/31/2023	01/18/2024
US	UXO	Unexploded Ordnance Sites	Department of Defense	09/06/2023	09/13/2023	12/11/2023

GOVERNMENT RECORDS SEARCHED / DATA CURRENCY TRACKING

St	Acronym	Full Name	Government Agency	Gov Date	Arvl. Date	Active Date
CT	CT MANIFEST	Hazardous Waste Manifest Data	Department of Energy & Environmental Protecti	11/04/2024	11/05/2024	01/27/2025
NJ	NJ MANIFEST	Manifest Information	Department of Environmental Protection	12/31/2018	04/10/2019	05/16/2019
NY	NY MANIFEST	Facility and Manifest Data	Department of Environmental Conservation	12/31/2019	11/30/2023	12/01/2023
PA	PA MANIFEST	Manifest Information	Department of Environmental Protection	06/30/2018	07/19/2019	09/10/2019
RI	RI MANIFEST	Manifest information	Department of Environmental Management	12/31/2020	11/30/2021	02/18/2022
WI	WI MANIFEST	Manifest Information	Department of Natural Resources	05/31/2018	06/19/2019	09/03/2019
US	AHA Hospitals	Sensitive Receptor: AHA Hospitals	American Hospital Association, Inc.			
US	Medical Centers	Sensitive Receptor: Medical Centers	Centers for Medicare & Medicaid Services			
US	Nursing Homes	Sensitive Receptor: Nursing Homes	National Institutes of Health			
US	Public Schools	Sensitive Receptor: Public Schools	National Center for Education Statistics			
US	Private Schools	Sensitive Receptor: Private Schools	National Center for Education Statistics			
CA	Daycare Centers	Sensitive Receptor: Licensed Facilities	Department of Social Services			
US	Flood Zones	100-year and 500-year flood zones	Emergency Management Agency (FEMA)			
US	NWI	National Wetlands Inventory	U.S. Fish and Wildlife Service			
CA	State Wetlands	Wetland Inventory	Department of Fish and Wildlife			
US	Topographic Map		U.S. Geological Survey			
US	Oil/Gas Pipelines		Endeavor Business Media			
US	Electric Power Transmission Line Data		Endeavor Business Media			

STREET AND ADDRESS INFORMATION

© 2015 TomTom North America, Inc. All rights reserved. This material is proprietary and the subject of copyright protection and other intellectual property rights owned by or licensed to Tele Atlas North America, Inc. The use of this material is subject to the terms of a license agreement. You will be held liable for any unauthorized copying or disclosure of this material.

GEOCHECK ®- PHYSICAL SETTING SOURCE ADDENDUM

TARGET PROPERTY ADDRESS

1890 ALCATRAZ AVENUE
1890 ALCATRAZ AVENUE
BERKELEY, CA 94703

TARGET PROPERTY COORDINATES

Latitude (North):	37.848729 - 37° 50' 55.42''
Longitude (West):	122.269547 - 122° 16' 10.37''
Universal Tranverse Mercator:	Zone 10
UTM X (Meters):	564265.4
UTM Y (Meters):	4189077.5
Elevation:	109 ft. above sea level

USGS TOPOGRAPHIC MAP

Target Property Map:	50005378 OAKLAND WEST, CA
Version Date:	2021
Southeast Map:	50005377 OAKLAND EAST, CA
Version Date:	2021

EDR's GeoCheck Physical Setting Source Addendum is provided to assist the environmental professional in forming an opinion about the impact of potential contaminant migration.

Assessment of the impact of contaminant migration generally has two principle investigative components:

1. Groundwater flow direction, and
2. Groundwater flow velocity.

Groundwater flow direction may be impacted by surface topography, hydrology, hydrogeology, characteristics of the soil, and nearby wells. Groundwater flow velocity is generally impacted by the nature of the geologic strata.

GEOCHECK® - PHYSICAL SETTING SOURCE SUMMARY

GROUNDWATER FLOW DIRECTION INFORMATION

Groundwater flow direction for a particular site is best determined by a qualified environmental professional using site-specific well data. If such data is not reasonably ascertainable, it may be necessary to rely on other sources of information, such as surface topographic information, hydrologic information, hydrogeologic data collected on nearby properties, and regional groundwater flow information (from deep aquifers).


TOPOGRAPHIC INFORMATION

Surface topography may be indicative of the direction of surficial groundwater flow. This information can be used to assist the environmental professional in forming an opinion about the impact of nearby contaminated properties or, should contamination exist on the target property, what downgradient sites might be impacted.

TARGET PROPERTY TOPOGRAPHY

General Topographic Gradient: General WSW

SURROUNDING TOPOGRAPHY: ELEVATION PROFILES

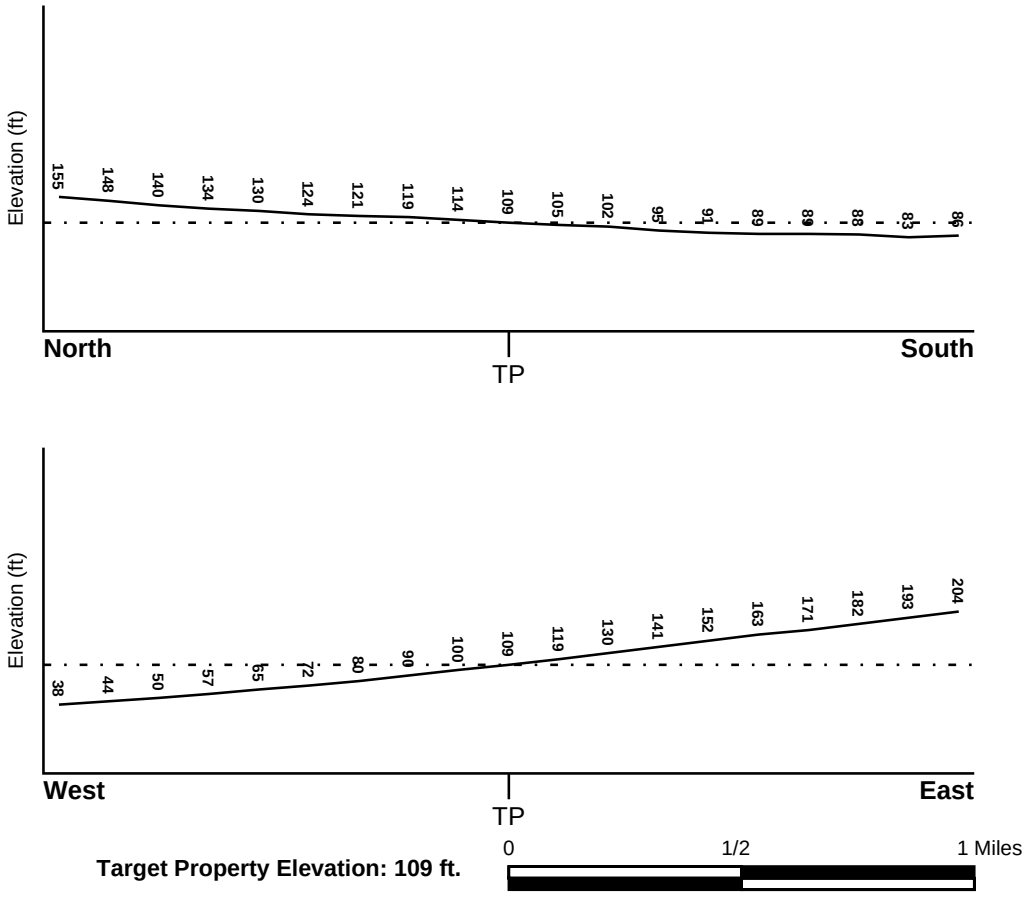

Target Property Elevation: 109 ft.

Source: Topography has been determined from the USGS 7.5' Digital Elevation Model and should be evaluated on a relative (not an absolute) basis. Relative elevation information between sites of close proximity should be field verified.

GEOCHECK® - PHYSICAL SETTING SOURCE SUMMARY

HYDROLOGIC INFORMATION

Surface water can act as a hydrologic barrier to groundwater flow. Such hydrologic information can be used to assist the environmental professional in forming an opinion about the impact of nearby contaminated properties or, should contamination exist on the target property, what downgradient sites might be impacted.

Refer to the Physical Setting Source Map following this summary for hydrologic information (major waterways and bodies of water).

FEMA FLOOD ZONE

Flood Plain Panel at Target Property	FEMA Source Type
06001C0057G	FEMA FIRM Flood data

Additional Panels in search area:	FEMA Source Type
06001C0056G	FEMA FIRM Flood data
06001C0058G	FEMA FIRM Flood data
06001C0059G	FEMA FIRM Flood data

NATIONAL WETLAND INVENTORY

NWI Quad at Target Property	NWI Electronic Data Coverage
OAKLAND WEST	YES - refer to the Overview Map and Detail Map

HYDROGEOLOGIC INFORMATION

Hydrogeologic information obtained by installation of wells on a specific site can often be an indicator of groundwater flow direction in the immediate area. Such hydrogeologic information can be used to assist the environmental professional in forming an opinion about the impact of nearby contaminated properties or, should contamination exist on the target property, what downgradient sites might be impacted.

Site-Specific Hydrogeological Data*:

Search Radius:	1.25 miles
Status:	Not found

AQUIFLOW®

Search Radius: 1.000 Mile.

EDR has developed the AQUIFLOW Information System to provide data on the general direction of groundwater flow at specific points. EDR has reviewed reports submitted by environmental professionals to regulatory authorities at select sites and has extracted the date of the report, groundwater flow direction as determined hydrogeologically, and the depth to water table.

MAP ID	LOCATION FROM TP	GENERAL DIRECTION GROUNDWATER FLOW
C12	1/4 - 1/2 Mile East	SW, W
E31	1/4 - 1/2 Mile ENE	SE, S, SW
43	1/4 - 1/2 Mile West	Not Reported
G65	1/2 - 1 Mile South	NE
G68	1/2 - 1 Mile South	N
J85	1/2 - 1 Mile NE	Not Reported

* ©1996 Site−specific hydrogeological data gathered by CERCLIS Alerts, Inc., Bainbridge Island, WA. All rights reserved. All of the information and opinions presented are those of the cited EPA report(s), which were completed under a Comprehensive Environmental Response Compensation and Liability Information System (CERCLIS) investigation.

GEOCHECK® - PHYSICAL SETTING SOURCE SUMMARY

MAP ID	LOCATION FROM TP	GENERAL DIRECTION GROUNDWATER FLOW
N89	1/2 - 1 Mile SSE	E
T134	1/2 - 1 Mile West	SW, W
174	1/2 - 1 Mile SW	SW
AA186	1/2 - 1 Mile ESE	N, NE
AA225	1/2 - 1 Mile ESE	W
227	1/2 - 1 Mile NE	W
1G	1/2 - 1 Mile NE	W
2G	1/2 - 1 Mile NE	Not Reported
3G	1/4 - 1/2 Mile ENE	SE, S, SW
4G	1/4 - 1/2 Mile West	Not Reported
5G	1/4 - 1/2 Mile East	SW, W
6G	1/2 - 1 Mile West	SW, W
7G	1/2 - 1 Mile ESE	N, NE
8G	1/2 - 1 Mile ESE	W
9G	1/2 - 1 Mile SW	SW
10G	1/2 - 1 Mile South	NE
11G	1/2 - 1 Mile South	N
12G	1/2 - 1 Mile SSE	E

For additional site information, refer to Physical Setting Source Map Findings.

GEOCHECK® - PHYSICAL SETTING SOURCE SUMMARY

GROUNDWATER FLOW VELOCITY INFORMATION

Groundwater flow velocity information for a particular site is best determined by a qualified environmental professional using site specific geologic and soil strata data. If such data are not reasonably ascertainable, it may be necessary to rely on other sources of information, including geologic age identification, rock stratigraphic unit and soil characteristics data collected on nearby properties and regional soil information. In general, contaminant plumes move more quickly through sandy-gravelly types of soils than silty-clayey types of soils.

GEOLOGIC INFORMATION IN GENERAL AREA OF TARGET PROPERTY

Geologic information can be used by the environmental professional in forming an opinion about the relative speed at which contaminant migration may be occurring.

ROCK STRATIGRAPHIC UNIT


Era:	Mesozoic
System:	Cretaceous
Series:	Upper Mesozoic
Code:	uMze *(decoded above as Era, System & Series)*

GEOLOGIC AGE IDENTIFICATION

Category: Eugeosynclinal Deposits

Geologic Age and Rock Stratigraphic Unit Source: P.G. Schruben, R.E. Arndt and W.J. Bawiec, Geology of the Conterminous U.S. at 1:2,500,000 Scale - a digital representation of the 1974 P.B. King and H.M. Beikman Map, USGS Digital Data Series DDS - 11 (1994).

SSURGO SOIL MAP - 7917334.2s

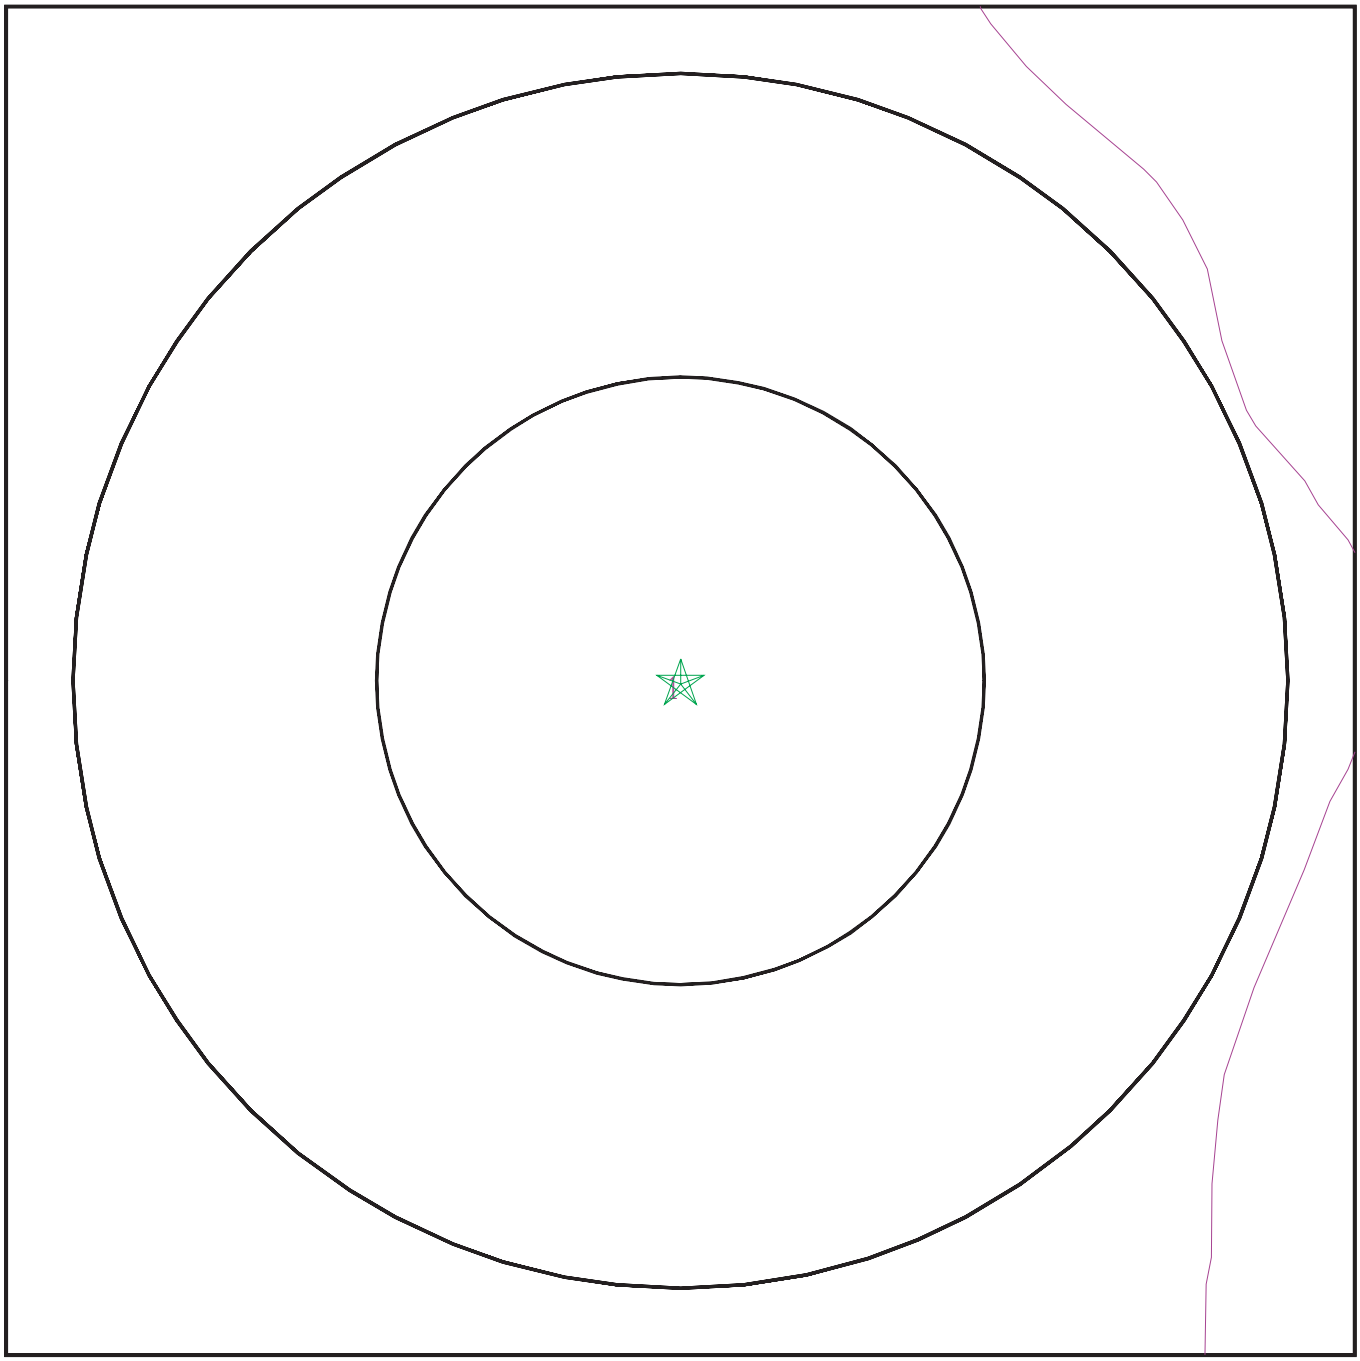

Target Property
SSURGO Soil
Water

0 1/16 1/8 1/4 Miles

N

SITE NAME:	1890 Alcatraz Avenue	CLIENT:	Ninyo & Moore
ADDRESS:	1890 Alcatraz Avenue Berkeley CA 94703	CONTACT:	Luke Swickard
LAT/LONG:	37.848729 / 122.269547	INQUIRY #:	7917334.2s
		DATE:	March 06, 2025 9:56 am

Copyright © 2025 EDR, Inc. © 2015 TomTom Rel. 2015.

GEOCHECK® - PHYSICAL SETTING SOURCE SUMMARY

DOMINANT SOIL COMPOSITION IN GENERAL AREA OF TARGET PROPERTY

The U.S. Department of Agriculture's (USDA) Soil Conservation Service (SCS) leads the National Cooperative Soil Survey (NCSS) and is responsible for collecting, storing, maintaining and distributing soil survey information for privately owned lands in the United States. A soil map in a soil survey is a representation of soil patterns in a landscape. The following information is based on Soil Conservation Service SSURGO data.

Soil Map ID: 1

Soil Component Name: Tierra

Soil Surface Texture: loam

Hydrologic Group: Class D - Very slow infiltration rates. Soils are clayey, have a high water table, or are shallow to an impervious layer.

Soil Drainage Class: Moderately well drained

Hydric Status: Not hydric

Corrosion Potential - Uncoated Steel: High

Depth to Bedrock Min: > 0 inches

Depth to Watertable Min: > 0 inches

Soil Layer Information							
	Boundary			Classification		Saturated hydraulic conductivity micro m/sec	Soil Reaction (pH)
Layer	Upper	Lower	Soil Texture Class	AASHTO Group	Unified Soil		
1	0 inches	11 inches	loam	Silt-Clay Materials (more than 35 pct. passing No. 200), Clayey Soils.	FINE-GRAINED SOILS, Silts and Clays (liquid limit less than 50%), Lean Clay	Max: 1.4 Min: 0.42	Max: 8.4 Min: 5.6
2	11 inches	31 inches	clay	Silt-Clay Materials (more than 35 pct. passing No. 200), Clayey Soils.	FINE-GRAINED SOILS, Silts and Clays (liquid limit less than 50%), Lean Clay	Max: 1.4 Min: 0.42	Max: 8.4 Min: 5.6
3	31 inches	59 inches	sandy clay loam	Silt-Clay Materials (more than 35 pct. passing No. 200), Clayey Soils.	FINE-GRAINED SOILS, Silts and Clays (liquid limit less than 50%), Lean Clay	Max: 1.4 Min: 0.42	Max: 8.4 Min: 5.6

GEOCHECK® - PHYSICAL SETTING SOURCE SUMMARY

LOCAL / REGIONAL WATER AGENCY RECORDS

EDR Local/Regional Water Agency records provide water well information to assist the environmental professional in assessing sources that may impact ground water flow direction, and in forming an opinion about the impact of contaminant migration on nearby drinking water wells.

WELL SEARCH DISTANCE INFORMATION

DATABASE	SEARCH DISTANCE (miles)
Federal USGS	1.000
Federal FRDS PWS	Nearest PWS within 1 mile
State Database	1.000

FEDERAL USGS WELL INFORMATION

MAP ID	WELL ID	LOCATION FROM TP
No Wells Found		

FEDERAL FRDS PUBLIC WATER SUPPLY SYSTEM INFORMATION

MAP ID	WELL ID	LOCATION FROM TP
No PWS System Found		

Note: PWS System location is not always the same as well location.

STATE DATABASE WELL INFORMATION

MAP ID	WELL ID	LOCATION FROM TP
1	CADWR9000037766	1/8 - 1/4 Mile North
A2	CAEDF0000130541	1/8 - 1/4 Mile ENE
A3	CAEDF0000140182	1/8 - 1/4 Mile ENE
A4	CAEDF0000073995	1/8 - 1/4 Mile ENE
A5	CAEDF0000035840	1/8 - 1/4 Mile ENE
B6	CAEDF0000057312	1/8 - 1/4 Mile ESE
B7	CAEDF0000116709	1/8 - 1/4 Mile ESE
B8	CAEDF0000137239	1/8 - 1/4 Mile ESE
B9	CAEDF0000016074	1/8 - 1/4 Mile ESE
B10	CAEDF0000012670	1/8 - 1/4 Mile ESE
C11	CAEDF0000057905	1/4 - 1/2 Mile East
D13	CAEDF0000080000	1/4 - 1/2 Mile NNE
D14	CAEDF0000017492	1/4 - 1/2 Mile NNE
D15	CAEDF0000040131	1/4 - 1/2 Mile NNE
D16	CAEDF0000060542	1/4 - 1/2 Mile NNE
E17	CAEDF0000085282	1/4 - 1/2 Mile East
D18	CAEDF0000141222	1/4 - 1/2 Mile NNE
C19	CAEDF0000068288	1/4 - 1/2 Mile East
C20	CAEDF0000140791	1/4 - 1/2 Mile East
C21	CAEDF0000086611	1/4 - 1/2 Mile ESE

GEOCHECK® - PHYSICAL SETTING SOURCE SUMMARY

STATE DATABASE WELL INFORMATION

MAP ID	WELL ID	LOCATION FROM TP
C22	CAEDF0000115882	1/4 - 1/2 Mile ESE
C23	CAEDF0000008777	1/4 - 1/2 Mile East
E24	CAEDF0000118797	1/4 - 1/2 Mile ENE
D25	CAEDF0000089249	1/4 - 1/2 Mile NNE
E26	CAEDF0000051499	1/4 - 1/2 Mile East
E27	CAEDF0000073996	1/4 - 1/2 Mile ENE
F28	CAEDF0000063940	1/4 - 1/2 Mile SW
F29	CAEDF0000024215	1/4 - 1/2 Mile SW
D30	CAEDF0000101573	1/4 - 1/2 Mile NNE
F32	CAEDF0000087935	1/4 - 1/2 Mile SW
F33	CAEDF0000137511	1/4 - 1/2 Mile SW
C34	CAEDF0000049069	1/4 - 1/2 Mile East
D35	CAEDF0000120491	1/4 - 1/2 Mile NNE
F36	CAEDF0000109660	1/4 - 1/2 Mile SW
D37	CAEDF0000071679	1/4 - 1/2 Mile NNE
F38	CAEDF0000113088	1/4 - 1/2 Mile SW
E39	CAEDF0000105367	1/4 - 1/2 Mile East
E40	CAEDF0000101785	1/4 - 1/2 Mile ENE
D41	CAEDF0000096474	1/4 - 1/2 Mile NNE
E42	CAEDF0000052251	1/4 - 1/2 Mile ENE
D44	CAEDF0000067416	1/4 - 1/2 Mile NNE
D45	CAEDF0000120064	1/4 - 1/2 Mile NNE
E46	CAEDF0000039669	1/4 - 1/2 Mile ENE
E47	CAEDF0000083497	1/4 - 1/2 Mile ENE
D48	CAEDF0000125805	1/2 - 1 Mile NNE
E49	CAEDF0000140404	1/2 - 1 Mile ENE
E50	CAEDF0000116668	1/2 - 1 Mile ENE
G51	CAEDF0000038632	1/2 - 1 Mile South
G52	CAEDF0000019545	1/2 - 1 Mile South
G53	CAEDF0000081906	1/2 - 1 Mile South
G54	CAEDF0000056985	1/2 - 1 Mile South
H55	CAEDF0000099194	1/2 - 1 Mile WNW
G56	CAEDF0000017836	1/2 - 1 Mile South
G57	CAEDF0000127006	1/2 - 1 Mile South
H58	CAEDF0000098172	1/2 - 1 Mile WNW
H59	CAEDF0000105349	1/2 - 1 Mile WNW
H60	CAEDF0000137647	1/2 - 1 Mile WNW
H61	CAEDF0000065200	1/2 - 1 Mile WNW
H62	CAEDF0000086122	1/2 - 1 Mile WNW
G63	CAEDF0000018689	1/2 - 1 Mile South
G64	CAEDF0000037051	1/2 - 1 Mile South
I66	CAEDF0000041162	1/2 - 1 Mile NE
I67	CAEDF0000096133	1/2 - 1 Mile NE
I69	CAEDF0000017650	1/2 - 1 Mile NE
J70	CAEDF0000112416	1/2 - 1 Mile NE
K71	CAEDF0000112488	1/2 - 1 Mile SSE
K72	CAEDF0000078959	1/2 - 1 Mile SSE
K73	CAEDF0000120074	1/2 - 1 Mile SSE
J74	CAEDF0000138822	1/2 - 1 Mile NE
J75	CAEDF0000095721	1/2 - 1 Mile NE
L76	CAEDF0000068226	1/2 - 1 Mile SE
J77	CAEDF0000087169	1/2 - 1 Mile NE

GEOCHECK® - PHYSICAL SETTING SOURCE SUMMARY

STATE DATABASE WELL INFORMATION

MAP ID	WELL ID	LOCATION FROM TP
J78	CAEDF0000124189	1/2 - 1 Mile NE
L79	CAEDF0000081435	1/2 - 1 Mile SE
K80	CAEDF0000008683	1/2 - 1 Mile SSE
J81	CAEDF0000118680	1/2 - 1 Mile NE
J82	CAEDF0000120014	1/2 - 1 Mile NE
L83	CAEDF0000085014	1/2 - 1 Mile SE
J84	CAEDF0000085671	1/2 - 1 Mile NE
J86	CAEDF0000049627	1/2 - 1 Mile NE
M87	CAEDF0000036852	1/2 - 1 Mile NE
M88	CAEDF0000130385	1/2 - 1 Mile NE
J90	CAEDF0000004549	1/2 - 1 Mile NE
K91	CAEDF0000139418	1/2 - 1 Mile SSE
M92	CAEDF0000081127	1/2 - 1 Mile NE
O93	CAEDF0000094608	1/2 - 1 Mile South
J94	CAEDF0000038326	1/2 - 1 Mile NE
J95	CAEDF0000056663	1/2 - 1 Mile NE
L96	CAEDF0000032133	1/2 - 1 Mile SE
M97	CAEDF0000034403	1/2 - 1 Mile NE
O98	CAEDF0000062643	1/2 - 1 Mile SSE
M99	CAEDF0000044167	1/2 - 1 Mile NE
M100	CAEDF0000058302	1/2 - 1 Mile NE
J101	CAEDF0000011315	1/2 - 1 Mile NE
O102	CAEDF0000047936	1/2 - 1 Mile South
N103	CAEDF0000019356	1/2 - 1 Mile SSE
O104	CAEDF0000045572	1/2 - 1 Mile SSE
O105	CAEDF0000001300	1/2 - 1 Mile SSE
O106	CAEDF0000039060	1/2 - 1 Mile South
O107	CAEDF0000135196	1/2 - 1 Mile SSE
P108	CAEDF0000046914	1/2 - 1 Mile SSE
P109	CAEDF0000124529	1/2 - 1 Mile SSE
P110	CAEDF0000044374	1/2 - 1 Mile SSE
111	CADWR9000037722	1/2 - 1 Mile South
Q112	CAEDF0000074452	1/2 - 1 Mile SSE
R113	CAEDF0000120437	1/2 - 1 Mile SSE
Q114	CAEDF0000056287	1/2 - 1 Mile SSE
P115	CAEDF0000017209	1/2 - 1 Mile SSE
P116	CAEDF0000062919	1/2 - 1 Mile SSE
Q117	CAEDF0000057907	1/2 - 1 Mile SSE
R118	CAEDF0000032342	1/2 - 1 Mile SSE
Q119	CAEDF0000091271	1/2 - 1 Mile SSE
P120	CAEDF0000002828	1/2 - 1 Mile SSE
P121	CAEDF0000119058	1/2 - 1 Mile SSE
P122	CAEDF0000067555	1/2 - 1 Mile SSE
S123	CAEDF0000039883	1/2 - 1 Mile WSW
S124	CAEDF0000050885	1/2 - 1 Mile WSW
P125	CAEDF0000054666	1/2 - 1 Mile SSE
S126	CAEDF0000074526	1/2 - 1 Mile WSW
S127	CAEDF0000048029	1/2 - 1 Mile WSW
S128	CAEDF0000059711	1/2 - 1 Mile WSW
T129	CAEDF0000059177	1/2 - 1 Mile WSW
S130	CAEDF0000004598	1/2 - 1 Mile WSW
S131	CAEDF0000125113	1/2 - 1 Mile WSW

GEOCHECK® - PHYSICAL SETTING SOURCE SUMMARY

STATE DATABASE WELL INFORMATION


MAP ID	WELL ID	LOCATION FROM TP
T132	CAEDF0000141444	1/2 - 1 Mile WSW
T133	CAEDF0000082050	1/2 - 1 Mile WSW
S135	CAEDF0000022263	1/2 - 1 Mile WSW
S136	CAEDF0000101051	1/2 - 1 Mile WSW
T137	CAEDF0000010010	1/2 - 1 Mile WSW
S138	CAEDF0000122109	1/2 - 1 Mile WSW
Q139	CAEDF0000123698	1/2 - 1 Mile SSE
T140	CAEDF0000088465	1/2 - 1 Mile WSW
T141	CAEDF0000093781	1/2 - 1 Mile WSW
T142	CAEDF0000044437	1/2 - 1 Mile WSW
U143	CAEDF0000078964	1/2 - 1 Mile East
V144	CAEDF0000006774	1/2 - 1 Mile West
V145	CAEDF0000087728	1/2 - 1 Mile West
U146	CAEDF0000128541	1/2 - 1 Mile East
W147	CAEDF0000110878	1/2 - 1 Mile East
U148	CAEDF0000134740	1/2 - 1 Mile East
V149	CAEDF0000096465	1/2 - 1 Mile West
V150	CAEDF0000065100	1/2 - 1 Mile West
V151	CAEDF0000096117	1/2 - 1 Mile West
X152	CAEDF0000051047	1/2 - 1 Mile West
V153	CAEDF0000014895	1/2 - 1 Mile West
Y154	CAEDF0000057902	1/2 - 1 Mile WNW
U155	CAEDF0000143008	1/2 - 1 Mile East
U156	CAEDF0000126954	1/2 - 1 Mile East
U157	CAEDF0000044542	1/2 - 1 Mile East
W158	CAEDF0000055467	1/2 - 1 Mile East
V159	CAEDF0000018981	1/2 - 1 Mile West
V160	CAEDF0000004507	1/2 - 1 Mile West
Y161	CAEDF0000053826	1/2 - 1 Mile WNW
X162	CAEDF0000101481	1/2 - 1 Mile West
X163	CAEDF0000005443	1/2 - 1 Mile West
X164	CAEDF0000128722	1/2 - 1 Mile West
Y165	CAEDF0000089233	1/2 - 1 Mile WNW
W166	CAEDF0000096733	1/2 - 1 Mile East
V167	CAEDF0000085189	1/2 - 1 Mile West
Y168	CAEDF0000052199	1/2 - 1 Mile WNW
X169	CAEDF0000112303	1/2 - 1 Mile West
X170	CAEDF0000009176	1/2 - 1 Mile West
X171	CAEDF0000104061	1/2 - 1 Mile West
U172	CAEDF0000124607	1/2 - 1 Mile East
U173	CAEDF0000044705	1/2 - 1 Mile East
V175	CAEDF0000053731	1/2 - 1 Mile West
X176	CAEDF0000000518	1/2 - 1 Mile West
X177	CAEDF0000047769	1/2 - 1 Mile West
X178	CAEDF0000080643	1/2 - 1 Mile West
Y179	CAEDF0000121177	1/2 - 1 Mile WNW
W180	CAEDF0000080441	1/2 - 1 Mile East
Z181	CAEDF0000139621	1/2 - 1 Mile East
Z182	CAEDF0000020172	1/2 - 1 Mile East
X183	CAEDF0000093422	1/2 - 1 Mile West
X184	CAEDF0000063752	1/2 - 1 Mile West
X185	CAEDF0000043624	1/2 - 1 Mile West

GEOCHECK® - PHYSICAL SETTING SOURCE SUMMARY

STATE DATABASE WELL INFORMATION

MAP ID	WELL ID	LOCATION FROM TP
X187	CAEDF0000110547	1/2 - 1 Mile West
U188	CAEDF0000074543	1/2 - 1 Mile East
W189	CAEDF0000018011	1/2 - 1 Mile East
W190	CAEDF0000067327	1/2 - 1 Mile East
X191	CAEDF0000130787	1/2 - 1 Mile West
X192	CAEDF0000104485	1/2 - 1 Mile West
U193	CAEDF0000085194	1/2 - 1 Mile East
W194	CAEDF0000078385	1/2 - 1 Mile East
W195	CAEDF0000043031	1/2 - 1 Mile East
W196	CAEDF0000008109	1/2 - 1 Mile East
W197	CAEDF0000059813	1/2 - 1 Mile East
W198	CAEDF0000008419	1/2 - 1 Mile East
Z199	CAEDF0000017164	1/2 - 1 Mile East
W200	CAEDF0000072372	1/2 - 1 Mile East
W201	CAEDF0000083399	1/2 - 1 Mile East
W202	CAEDF0000121218	1/2 - 1 Mile East
W203	CAEDF0000024037	1/2 - 1 Mile East
W204	CAEDF0000049344	1/2 - 1 Mile East
W205	CAEDF0000140790	1/2 - 1 Mile East
W206	CAEDF0000128146	1/2 - 1 Mile East
W207	CAEDF0000117662	1/2 - 1 Mile East
W208	CAEDF0000052601	1/2 - 1 Mile East
W209	CAEDF0000082243	1/2 - 1 Mile East
W210	CAEDF0000051856	1/2 - 1 Mile East
AB211	CAEDF0000031578	1/2 - 1 Mile SSE
W212	CAEDF0000123416	1/2 - 1 Mile East
W213	CAEDF0000012873	1/2 - 1 Mile East
AC214	CAEDF0000068570	1/2 - 1 Mile East
W215	CAEDF0000117552	1/2 - 1 Mile East
W216	CAEDF0000112189	1/2 - 1 Mile East
W217	CAEDF0000023166	1/2 - 1 Mile East
W218	CAEDF0000055146	1/2 - 1 Mile East
AC219	CAEDF0000125657	1/2 - 1 Mile East
AC220	CAEDF0000046450	1/2 - 1 Mile East
AC221	CAEDF0000055930	1/2 - 1 Mile East
AC222	CAEDF0000047377	1/2 - 1 Mile East
AB223	CAEDF0000089647	1/2 - 1 Mile SSE
AB224	CAEDF0000070931	1/2 - 1 Mile SSE
AC226	CAEDF0000039282	1/2 - 1 Mile East

PHYSICAL SETTING SOURCE MAP - 7917334.2s

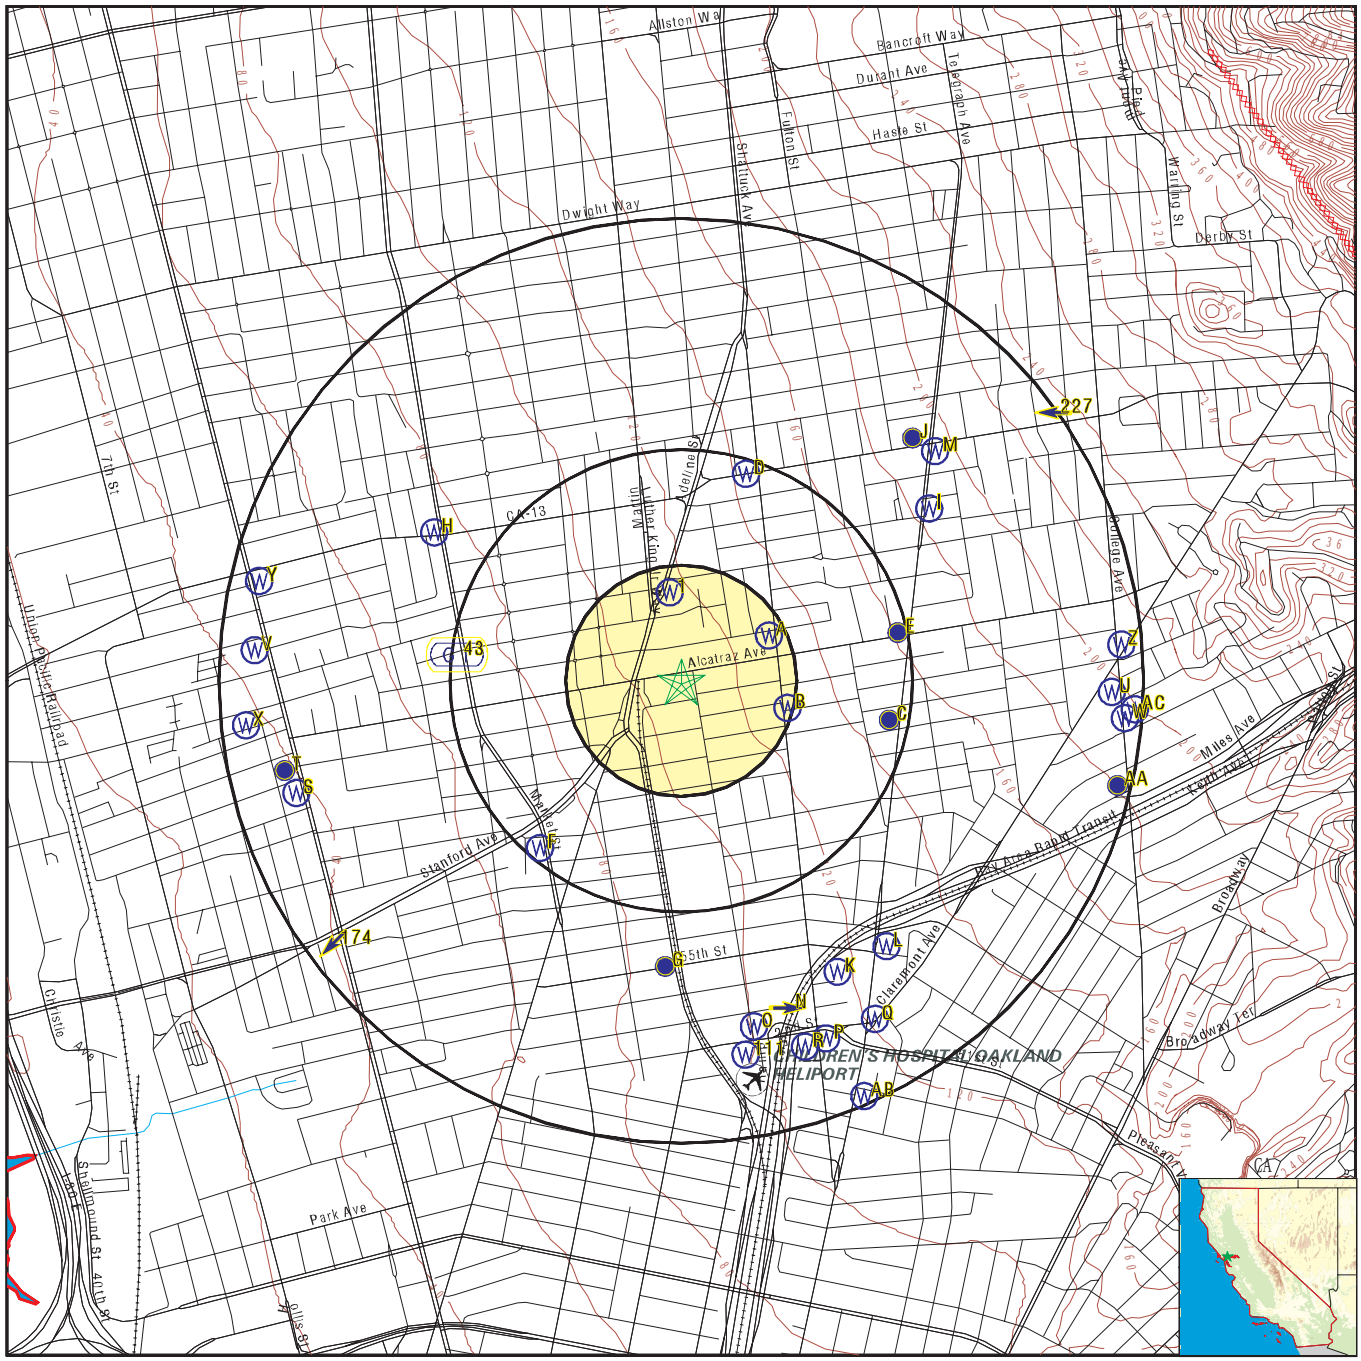

- County Boundary
- Major Roads
- Contour Lines
- Earthquake Fault Lines
- Airports
- Earthquake epicenter, Richter 5 or greater
- Water Wells
- Public Water Supply Wells
- Cluster of Multiple Icons
- Groundwater Flow Direction
- Indeterminate Groundwater Flow at Location
- Groundwater Flow Varies at Location
- Closest Hydrogeological Data
- Oil, gas or related wells

SITE NAME: 1890 Alcatraz Avenue	CLIENT: Ninyo & Moore
ADDRESS: 1890 Alcatraz Avenue Berkeley CA 94703	CONTACT: Luke Swickard
LAT/LONG: 37.848729 / 122.269547	INQUIRY #: 7917334.2s DATE: March 06, 2025 9:55 am

Copyright © 2025 EDR, Inc. © 2015 TomTom Rel. 2015.

GEOCHECK® - PHYSICAL SETTING SOURCE MAP FINDINGS

Map ID Direction Distance Elevation		Database	EDR ID Number
1 **North** **1/8 - 1/4 Mile** **Higher**	Click here for full text details	**CA WELLS**	**CADWR9000037766**
A2 **ENE** **1/8 - 1/4 Mile** **Higher**	Click here for full text details	**CA WELLS**	**CAEDF0000130541**
A3 **ENE** **1/8 - 1/4 Mile** **Higher**	Click here for full text details	**CA WELLS**	**CAEDF0000140182**
A4 **ENE** **1/8 - 1/4 Mile** **Higher**	Click here for full text details	**CA WELLS**	**CAEDF0000073995**
A5 **ENE** **1/8 - 1/4 Mile** **Higher**	Click here for full text details	**CA WELLS**	**CAEDF0000035840**
B6 **ESE** **1/8 - 1/4 Mile** **Higher**	Click here for full text details	**CA WELLS**	**CAEDF0000057312**
B7 **ESE** **1/8 - 1/4 Mile** **Higher**	Click here for full text details	**CA WELLS**	**CAEDF0000116709**
B8 **ESE** **1/8 - 1/4 Mile** **Higher**	Click here for full text details	**CA WELLS**	**CAEDF0000137239**

GEOCHECK® - PHYSICAL SETTING SOURCE MAP FINDINGS

Map ID Direction Distance Elevation		Database	EDR ID Number
B9 **ESE** **1/8 - 1/4 Mile** **Higher**	Click here for full text details	**CA WELLS**	**CAEDF0000016074**
B10 **ESE** **1/8 - 1/4 Mile** **Higher**	Click here for full text details	**CA WELLS**	**CAEDF0000012670**
C11 **East** **1/4 - 1/2 Mile** **Higher**	Click here for full text details	**CA WELLS**	**CAEDF0000057905**
C12 **East** **1/4 - 1/2 Mile** **Higher**	Click here for full text details	**AQUIFLOW**	**65465**
D13 **NNE** **1/4 - 1/2 Mile** **Higher**	Click here for full text details	**CA WELLS**	**CAEDF0000080000**
D14 **NNE** **1/4 - 1/2 Mile** **Higher**	Click here for full text details	**CA WELLS**	**CAEDF0000017492**
D15 **NNE** **1/4 - 1/2 Mile** **Higher**	Click here for full text details	**CA WELLS**	**CAEDF0000040131**
D16 **NNE** **1/4 - 1/2 Mile** **Higher**	Click here for full text details	**CA WELLS**	**CAEDF0000060542**
E17 **East** **1/4 - 1/2 Mile** **Higher**	Click here for full text details	**CA WELLS**	**CAEDF0000085282**

GEOCHECK® - PHYSICAL SETTING SOURCE MAP FINDINGS

Map ID Direction Distance Elevation		Database	EDR ID Number
D18 **NNE** **1/4 - 1/2 Mile** **Higher**	Click here for full text details	**CA WELLS**	**CAEDF0000141222**
C19 **East** **1/4 - 1/2 Mile** **Higher**	Click here for full text details	**CA WELLS**	**CAEDF0000068288**
C20 **East** **1/4 - 1/2 Mile** **Higher**	Click here for full text details	**CA WELLS**	**CAEDF0000140791**
C21 **ESE** **1/4 - 1/2 Mile** **Higher**	Click here for full text details	**CA WELLS**	**CAEDF0000086611**
C22 **ESE** **1/4 - 1/2 Mile** **Higher**	Click here for full text details	**CA WELLS**	**CAEDF0000115882**
C23 **East** **1/4 - 1/2 Mile** **Higher**	Click here for full text details	**CA WELLS**	**CAEDF0000008777**
E24 **ENE** **1/4 - 1/2 Mile** **Higher**	Click here for full text details	**CA WELLS**	**CAEDF0000118797**
D25 **NNE** **1/4 - 1/2 Mile** **Higher**	Click here for full text details	**CA WELLS**	**CAEDF0000089249**
E26 **East** **1/4 - 1/2 Mile** **Higher**	Click here for full text details	**CA WELLS**	**CAEDF0000051499**

GEOCHECK® - PHYSICAL SETTING SOURCE MAP FINDINGS

Map ID Direction Distance Elevation		Database	EDR ID Number
E27 **ENE** **1/4 - 1/2 Mile** **Higher**	Click here for full text details	**CA WELLS**	**CAEDF0000073996**
F28 **SW** **1/4 - 1/2 Mile** **Lower**	Click here for full text details	**CA WELLS**	**CAEDF0000063940**
F29 **SW** **1/4 - 1/2 Mile** **Lower**	Click here for full text details	**CA WELLS**	**CAEDF0000024215**
D30 **NNE** **1/4 - 1/2 Mile** **Higher**	Click here for full text details	**CA WELLS**	**CAEDF0000101573**
E31 **ENE** **1/4 - 1/2 Mile** **Higher**	Click here for full text details	**AQUIFLOW**	**65482**
F32 **SW** **1/4 - 1/2 Mile** **Lower**	Click here for full text details	**CA WELLS**	**CAEDF0000087935**
F33 **SW** **1/4 - 1/2 Mile** **Lower**	Click here for full text details	**CA WELLS**	**CAEDF0000137511**
C34 **East** **1/4 - 1/2 Mile** **Higher**	Click here for full text details	**CA WELLS**	**CAEDF0000049069**
D35 **NNE** **1/4 - 1/2 Mile** **Higher**	Click here for full text details	**CA WELLS**	**CAEDF0000120491**

GEOCHECK® - PHYSICAL SETTING SOURCE MAP FINDINGS

Map ID Direction Distance Elevation		Database	EDR ID Number
F36 **SW** **1/4 - 1/2 Mile** **Lower**	Click here for full text details	**CA WELLS**	**CAEDF0000109660**
D37 **NNE** **1/4 - 1/2 Mile** **Higher**	Click here for full text details	**CA WELLS**	**CAEDF0000071679**
F38 **SW** **1/4 - 1/2 Mile** **Lower**	Click here for full text details	**CA WELLS**	**CAEDF0000113088**
E39 **East** **1/4 - 1/2 Mile** **Higher**	Click here for full text details	**CA WELLS**	**CAEDF0000105367**
E40 **ENE** **1/4 - 1/2 Mile** **Higher**	Click here for full text details	**CA WELLS**	**CAEDF0000101785**
D41 **NNE** **1/4 - 1/2 Mile** **Higher**	Click here for full text details	**CA WELLS**	**CAEDF0000096474**
E42 **ENE** **1/4 - 1/2 Mile** **Higher**	Click here for full text details	**CA WELLS**	**CAEDF0000052251**
43 **West** **1/4 - 1/2 Mile** **Lower**	Click here for full text details	**AQUIFLOW**	**38212**
D44 **NNE** **1/4 - 1/2 Mile** **Higher**	Click here for full text details	**CA WELLS**	**CAEDF0000067416**

GEOCHECK® - PHYSICAL SETTING SOURCE MAP FINDINGS

Map ID Direction Distance Elevation		Database	EDR ID Number
D45 **NNE** **1/4 - 1/2 Mile** **Higher**	Click here for full text details	**CA WELLS**	**CAEDF0000120064**
E46 **ENE** **1/4 - 1/2 Mile** **Higher**	Click here for full text details	**CA WELLS**	**CAEDF0000039669**
E47 **ENE** **1/4 - 1/2 Mile** **Higher**	Click here for full text details	**CA WELLS**	**CAEDF0000083497**
D48 **NNE** **1/2 - 1 Mile** **Higher**	Click here for full text details	**CA WELLS**	**CAEDF0000125805**
E49 **ENE** **1/2 - 1 Mile** **Higher**	Click here for full text details	**CA WELLS**	**CAEDF0000140404**
E50 **ENE** **1/2 - 1 Mile** **Higher**	Click here for full text details	**CA WELLS**	**CAEDF0000116668**
G51 **South** **1/2 - 1 Mile** **Lower**	Click here for full text details	**CA WELLS**	**CAEDF0000038632**
G52 **South** **1/2 - 1 Mile** **Lower**	Click here for full text details	**CA WELLS**	**CAEDF0000019545**
G53 **South** **1/2 - 1 Mile** **Lower**	Click here for full text details	**CA WELLS**	**CAEDF0000081906**

GEOCHECK® - PHYSICAL SETTING SOURCE MAP FINDINGS

Map ID Direction Distance Elevation		Database	EDR ID Number
G54 **South** **1/2 - 1 Mile** **Lower**	Click here for full text details	**CA WELLS**	**CAEDF0000056985**
H55 **WNW** **1/2 - 1 Mile** **Lower**	Click here for full text details	**CA WELLS**	**CAEDF0000099194**
G56 **South** **1/2 - 1 Mile** **Lower**	Click here for full text details	**CA WELLS**	**CAEDF0000017836**
G57 **South** **1/2 - 1 Mile** **Lower**	Click here for full text details	**CA WELLS**	**CAEDF0000127006**
H58 **WNW** **1/2 - 1 Mile** **Lower**	Click here for full text details	**CA WELLS**	**CAEDF0000098172**
H59 **WNW** **1/2 - 1 Mile** **Lower**	Click here for full text details	**CA WELLS**	**CAEDF0000105349**
H60 **WNW** **1/2 - 1 Mile** **Lower**	Click here for full text details	**CA WELLS**	**CAEDF0000137647**
H61 **WNW** **1/2 - 1 Mile** **Lower**	Click here for full text details	**CA WELLS**	**CAEDF0000065200**
H62 **WNW** **1/2 - 1 Mile** **Lower**	Click here for full text details	**CA WELLS**	**CAEDF0000086122**

GEOCHECK® - PHYSICAL SETTING SOURCE MAP FINDINGS

Map ID Direction Distance Elevation		Database	EDR ID Number
G63 **South** **1/2 - 1 Mile** **Lower**	Click here for full text details	**CA WELLS**	**CAEDF0000018689**
G64 **South** **1/2 - 1 Mile** **Lower**	Click here for full text details	**CA WELLS**	**CAEDF0000037051**
G65 **South** **1/2 - 1 Mile** **Lower**	Click here for full text details	**AQUIFLOW**	**52371**
I66 **NE** **1/2 - 1 Mile** **Higher**	Click here for full text details	**CA WELLS**	**CAEDF0000041162**
I67 **NE** **1/2 - 1 Mile** **Higher**	Click here for full text details	**CA WELLS**	**CAEDF0000096133**
G68 **South** **1/2 - 1 Mile** **Lower**	Click here for full text details	**AQUIFLOW**	**66295**
I69 **NE** **1/2 - 1 Mile** **Higher**	Click here for full text details	**CA WELLS**	**CAEDF0000017650**
J70 **NE** **1/2 - 1 Mile** **Higher**	Click here for full text details	**CA WELLS**	**CAEDF0000112416**
K71 **SSE** **1/2 - 1 Mile** **Higher**	Click here for full text details	**CA WELLS**	**CAEDF0000112488**

GEOCHECK® - PHYSICAL SETTING SOURCE MAP FINDINGS

Map ID Direction Distance Elevation		Database	EDR ID Number
K72 **SSE** **1/2 - 1 Mile** **Higher**	Click here for full text details	**CA WELLS**	**CAEDF0000078959**
K73 **SSE** **1/2 - 1 Mile** **Higher**	Click here for full text details	**CA WELLS**	**CAEDF0000120074**
J74 **NE** **1/2 - 1 Mile** **Higher**	Click here for full text details	**CA WELLS**	**CAEDF0000138822**
J75 **NE** **1/2 - 1 Mile** **Higher**	Click here for full text details	**CA WELLS**	**CAEDF0000095721**
L76 **SE** **1/2 - 1 Mile** **Higher**	Click here for full text details	**CA WELLS**	**CAEDF0000068226**
J77 **NE** **1/2 - 1 Mile** **Higher**	Click here for full text details	**CA WELLS**	**CAEDF0000087169**
J78 **NE** **1/2 - 1 Mile** **Higher**	Click here for full text details	**CA WELLS**	**CAEDF0000124189**
L79 **SE** **1/2 - 1 Mile** **Higher**	Click here for full text details	**CA WELLS**	**CAEDF0000081435**
K80 **SSE** **1/2 - 1 Mile** **Higher**	Click here for full text details	**CA WELLS**	**CAEDF0000008683**

GEOCHECK® - PHYSICAL SETTING SOURCE MAP FINDINGS

Map ID Direction Distance Elevation		Database	EDR ID Number
J81 **NE** **1/2 - 1 Mile** **Higher**	Click here for full text details	**CA WELLS**	**CAEDF0000118680**
J82 **NE** **1/2 - 1 Mile** **Higher**	Click here for full text details	**CA WELLS**	**CAEDF0000120014**
L83 **SE** **1/2 - 1 Mile** **Higher**	Click here for full text details	**CA WELLS**	**CAEDF0000085014**
J84 **NE** **1/2 - 1 Mile** **Higher**	Click here for full text details	**CA WELLS**	**CAEDF0000085671**
J85 **NE** **1/2 - 1 Mile** **Higher**	Click here for full text details	**AQUIFLOW**	**38527**
J86 **NE** **1/2 - 1 Mile** **Higher**	Click here for full text details	**CA WELLS**	**CAEDF0000049627**
M87 **NE** **1/2 - 1 Mile** **Higher**	Click here for full text details	**CA WELLS**	**CAEDF0000036852**
M88 **NE** **1/2 - 1 Mile** **Higher**	Click here for full text details	**CA WELLS**	**CAEDF0000130385**
N89 **SSE** **1/2 - 1 Mile** **Higher**	Click here for full text details	**AQUIFLOW**	**67912**

GEOCHECK® - PHYSICAL SETTING SOURCE MAP FINDINGS

Map ID Direction Distance Elevation		Database	EDR ID Number
J90 **NE** **1/2 - 1 Mile** **Higher**	Click here for full text details	**CA WELLS**	**CAEDF0000004549**
K91 **SSE** **1/2 - 1 Mile** **Higher**	Click here for full text details	**CA WELLS**	**CAEDF0000139418**
M92 **NE** **1/2 - 1 Mile** **Higher**	Click here for full text details	**CA WELLS**	**CAEDF0000081127**
O93 **South** **1/2 - 1 Mile** **Lower**	Click here for full text details	**CA WELLS**	**CAEDF0000094608**
J94 **NE** **1/2 - 1 Mile** **Higher**	Click here for full text details	**CA WELLS**	**CAEDF0000038326**
J95 **NE** **1/2 - 1 Mile** **Higher**	Click here for full text details	**CA WELLS**	**CAEDF0000056663**
L96 **SE** **1/2 - 1 Mile** **Higher**	Click here for full text details	**CA WELLS**	**CAEDF0000032133**
M97 **NE** **1/2 - 1 Mile** **Higher**	Click here for full text details	**CA WELLS**	**CAEDF0000034403**
O98 **SSE** **1/2 - 1 Mile** **Lower**	Click here for full text details	**CA WELLS**	**CAEDF0000062643**

GEOCHECK® - PHYSICAL SETTING SOURCE MAP FINDINGS

Map ID Direction Distance Elevation		Database	EDR ID Number
M99 **NE** **1/2 - 1 Mile** **Higher**	Click here for full text details	**CA WELLS**	**CAEDF0000044167**
M100 **NE** **1/2 - 1 Mile** **Higher**	Click here for full text details	**CA WELLS**	**CAEDF0000058302**
J101 **NE** **1/2 - 1 Mile** **Higher**	Click here for full text details	**CA WELLS**	**CAEDF0000011315**
O102 **South** **1/2 - 1 Mile** **Lower**	Click here for full text details	**CA WELLS**	**CAEDF0000047936**
N103 **SSE** **1/2 - 1 Mile** **Lower**	Click here for full text details	**CA WELLS**	**CAEDF0000019356**
O104 **SSE** **1/2 - 1 Mile** **Lower**	Click here for full text details	**CA WELLS**	**CAEDF0000045572**
O105 **SSE** **1/2 - 1 Mile** **Lower**	Click here for full text details	**CA WELLS**	**CAEDF0000001300**
O106 **South** **1/2 - 1 Mile** **Lower**	Click here for full text details	**CA WELLS**	**CAEDF0000039060**
O107 **SSE** **1/2 - 1 Mile** **Lower**	Click here for full text details	**CA WELLS**	**CAEDF0000135196**

GEOCHECK® - PHYSICAL SETTING SOURCE MAP FINDINGS

Map ID Direction Distance Elevation		Database	EDR ID Number
P108 **SSE** **1/2 - 1 Mile** **Higher**	Click here for full text details	**CA WELLS**	**CAEDF0000046914**
P109 **SSE** **1/2 - 1 Mile** **Higher**	Click here for full text details	**CA WELLS**	**CAEDF0000124529**
P110 **SSE** **1/2 - 1 Mile** **Higher**	Click here for full text details	**CA WELLS**	**CAEDF0000044374**
111 **South** **1/2 - 1 Mile** **Lower**	Click here for full text details	**CA WELLS**	**CADWR9000037722**
Q112 **SSE** **1/2 - 1 Mile** **Higher**	Click here for full text details	**CA WELLS**	**CAEDF0000074452**
R113 **SSE** **1/2 - 1 Mile** **Lower**	Click here for full text details	**CA WELLS**	**CAEDF0000120437**
Q114 **SSE** **1/2 - 1 Mile** **Higher**	Click here for full text details	**CA WELLS**	**CAEDF0000056287**
P115 **SSE** **1/2 - 1 Mile** **Higher**	Click here for full text details	**CA WELLS**	**CAEDF0000017209**
P116 **SSE** **1/2 - 1 Mile** **Higher**	Click here for full text details	**CA WELLS**	**CAEDF0000062919**

GEOCHECK® - PHYSICAL SETTING SOURCE MAP FINDINGS

Map ID Direction Distance Elevation		Database	EDR ID Number
Q117 **SSE** **1/2 - 1 Mile** **Higher**	Click here for full text details	**CA WELLS**	**CAEDF0000057907**
R118 **SSE** **1/2 - 1 Mile** **Lower**	Click here for full text details	**CA WELLS**	**CAEDF0000032342**
Q119 **SSE** **1/2 - 1 Mile** **Higher**	Click here for full text details	**CA WELLS**	**CAEDF0000091271**
P120 **SSE** **1/2 - 1 Mile** **Higher**	Click here for full text details	**CA WELLS**	**CAEDF0000002828**
P121 **SSE** **1/2 - 1 Mile** **Higher**	Click here for full text details	**CA WELLS**	**CAEDF0000119058**
P122 **SSE** **1/2 - 1 Mile** **Higher**	Click here for full text details	**CA WELLS**	**CAEDF0000067555**
S123 **WSW** **1/2 - 1 Mile** **Lower**	Click here for full text details	**CA WELLS**	**CAEDF0000039883**
S124 **WSW** **1/2 - 1 Mile** **Lower**	Click here for full text details	**CA WELLS**	**CAEDF0000050885**
P125 **SSE** **1/2 - 1 Mile** **Higher**	Click here for full text details	**CA WELLS**	**CAEDF0000054666**

GEOCHECK® - PHYSICAL SETTING SOURCE MAP FINDINGS

Map ID Direction Distance Elevation		Database	EDR ID Number
S126 **WSW** **1/2 - 1 Mile** **Lower**	Click here for full text details	**CA WELLS**	**CAEDF0000074526**
S127 **WSW** **1/2 - 1 Mile** **Lower**	Click here for full text details	**CA WELLS**	**CAEDF0000048029**
S128 **WSW** **1/2 - 1 Mile** **Lower**	Click here for full text details	**CA WELLS**	**CAEDF0000059711**
T129 **WSW** **1/2 - 1 Mile** **Lower**	Click here for full text details	**CA WELLS**	**CAEDF0000059177**
S130 **WSW** **1/2 - 1 Mile** **Lower**	Click here for full text details	**CA WELLS**	**CAEDF0000004598**
S131 **WSW** **1/2 - 1 Mile** **Lower**	Click here for full text details	**CA WELLS**	**CAEDF0000125113**
T132 **WSW** **1/2 - 1 Mile** **Lower**	Click here for full text details	**CA WELLS**	**CAEDF0000141444**
T133 **WSW** **1/2 - 1 Mile** **Lower**	Click here for full text details	**CA WELLS**	**CAEDF0000082050**
T134 **West** **1/2 - 1 Mile** **Lower**	Click here for full text details	**AQUIFLOW**	**65480**

GEOCHECK® - PHYSICAL SETTING SOURCE MAP FINDINGS

Map ID Direction Distance Elevation		Database	EDR ID Number
S135 **WSW** **1/2 - 1 Mile** **Lower**	Click here for full text details	**CA WELLS**	**CAEDF0000022263**
S136 **WSW** **1/2 - 1 Mile** **Lower**	Click here for full text details	**CA WELLS**	**CAEDF0000101051**
T137 **WSW** **1/2 - 1 Mile** **Lower**	Click here for full text details	**CA WELLS**	**CAEDF0000010010**
S138 **WSW** **1/2 - 1 Mile** **Lower**	Click here for full text details	**CA WELLS**	**CAEDF0000122109**
Q139 **SSE** **1/2 - 1 Mile** **Higher**	Click here for full text details	**CA WELLS**	**CAEDF0000123698**
T140 **WSW** **1/2 - 1 Mile** **Lower**	Click here for full text details	**CA WELLS**	**CAEDF0000088465**
T141 **WSW** **1/2 - 1 Mile** **Lower**	Click here for full text details	**CA WELLS**	**CAEDF0000093781**
T142 **WSW** **1/2 - 1 Mile** **Lower**	Click here for full text details	**CA WELLS**	**CAEDF0000044437**
U143 **East** **1/2 - 1 Mile** **Higher**	Click here for full text details	**CA WELLS**	**CAEDF0000078964**

GEOCHECK® - PHYSICAL SETTING SOURCE MAP FINDINGS

Map ID Direction Distance Elevation		Database	EDR ID Number
V144 **West** **1/2 - 1 Mile** **Lower**	Click here for full text details	**CA WELLS**	**CAEDF0000006774**
V145 **West** **1/2 - 1 Mile** **Lower**	Click here for full text details	**CA WELLS**	**CAEDF0000087728**
U146 **East** **1/2 - 1 Mile** **Higher**	Click here for full text details	**CA WELLS**	**CAEDF0000128541**
W147 **East** **1/2 - 1 Mile** **Higher**	Click here for full text details	**CA WELLS**	**CAEDF0000110878**
U148 **East** **1/2 - 1 Mile** **Higher**	Click here for full text details	**CA WELLS**	**CAEDF0000134740**
V149 **West** **1/2 - 1 Mile** **Lower**	Click here for full text details	**CA WELLS**	**CAEDF0000096465**
V150 **West** **1/2 - 1 Mile** **Lower**	Click here for full text details	**CA WELLS**	**CAEDF0000065100**
V151 **West** **1/2 - 1 Mile** **Lower**	Click here for full text details	**CA WELLS**	**CAEDF0000096117**
X152 **West** **1/2 - 1 Mile** **Lower**	Click here for full text details	**CA WELLS**	**CAEDF0000051047**

GEOCHECK® - PHYSICAL SETTING SOURCE MAP FINDINGS

Map ID Direction Distance Elevation		Database	EDR ID Number
V153 **West** **1/2 - 1 Mile** **Lower**	Click here for full text details	**CA WELLS**	**CAEDF0000014895**
Y154 **WNW** **1/2 - 1 Mile** **Lower**	Click here for full text details	**CA WELLS**	**CAEDF0000057902**
U155 **East** **1/2 - 1 Mile** **Higher**	Click here for full text details	**CA WELLS**	**CAEDF0000143008**
U156 **East** **1/2 - 1 Mile** **Higher**	Click here for full text details	**CA WELLS**	**CAEDF0000126954**
U157 **East** **1/2 - 1 Mile** **Higher**	Click here for full text details	**CA WELLS**	**CAEDF0000044542**
W158 **East** **1/2 - 1 Mile** **Higher**	Click here for full text details	**CA WELLS**	**CAEDF0000055467**
V159 **West** **1/2 - 1 Mile** **Lower**	Click here for full text details	**CA WELLS**	**CAEDF0000018981**
V160 **West** **1/2 - 1 Mile** **Lower**	Click here for full text details	**CA WELLS**	**CAEDF0000004507**
Y161 **WNW** **1/2 - 1 Mile** **Lower**	Click here for full text details	**CA WELLS**	**CAEDF0000053826**

GEOCHECK® - PHYSICAL SETTING SOURCE MAP FINDINGS

Map ID Direction Distance Elevation		Database	EDR ID Number
X162 **West** **1/2 - 1 Mile** **Lower**	Click here for full text details	**CA WELLS**	**CAEDF0000101481**
X163 **West** **1/2 - 1 Mile** **Lower**	Click here for full text details	**CA WELLS**	**CAEDF0000005443**
X164 **West** **1/2 - 1 Mile** **Lower**	Click here for full text details	**CA WELLS**	**CAEDF0000128722**
Y165 **WNW** **1/2 - 1 Mile** **Lower**	Click here for full text details	**CA WELLS**	**CAEDF0000089233**
W166 **East** **1/2 - 1 Mile** **Higher**	Click here for full text details	**CA WELLS**	**CAEDF0000096733**
V167 **West** **1/2 - 1 Mile** **Lower**	Click here for full text details	**CA WELLS**	**CAEDF0000085189**
Y168 **WNW** **1/2 - 1 Mile** **Lower**	Click here for full text details	**CA WELLS**	**CAEDF0000052199**
X169 **West** **1/2 - 1 Mile** **Lower**	Click here for full text details	**CA WELLS**	**CAEDF0000112303**
X170 **West** **1/2 - 1 Mile** **Lower**	Click here for full text details	**CA WELLS**	**CAEDF0000009176**

GEOCHECK® - PHYSICAL SETTING SOURCE MAP FINDINGS

Map ID Direction Distance Elevation		Database	EDR ID Number
X171 **West** **1/2 - 1 Mile** **Lower**	Click here for full text details	**CA WELLS**	**CAEDF0000104061**
U172 **East** **1/2 - 1 Mile** **Higher**	Click here for full text details	**CA WELLS**	**CAEDF0000124607**
U173 **East** **1/2 - 1 Mile** **Higher**	Click here for full text details	**CA WELLS**	**CAEDF0000044705**
174 **SW** **1/2 - 1 Mile** **Lower**	Click here for full text details	**AQUIFLOW**	**66324**
V175 **West** **1/2 - 1 Mile** **Lower**	Click here for full text details	**CA WELLS**	**CAEDF0000053731**
X176 **West** **1/2 - 1 Mile** **Lower**	Click here for full text details	**CA WELLS**	**CAEDF0000000518**
X177 **West** **1/2 - 1 Mile** **Lower**	Click here for full text details	**CA WELLS**	**CAEDF0000047769**
X178 **West** **1/2 - 1 Mile** **Lower**	Click here for full text details	**CA WELLS**	**CAEDF0000080643**
Y179 **WNW** **1/2 - 1 Mile** **Lower**	Click here for full text details	**CA WELLS**	**CAEDF0000121177**

GEOCHECK® - PHYSICAL SETTING SOURCE MAP FINDINGS

Map ID Direction Distance Elevation		Database	EDR ID Number
W180 **East** **1/2 - 1 Mile** **Higher**	Click here for full text details	**CA WELLS**	**CAEDF0000080441**
Z181 **East** **1/2 - 1 Mile** **Higher**	Click here for full text details	**CA WELLS**	**CAEDF0000139621**
Z182 **East** **1/2 - 1 Mile** **Higher**	Click here for full text details	**CA WELLS**	**CAEDF0000020172**
X183 **West** **1/2 - 1 Mile** **Lower**	Click here for full text details	**CA WELLS**	**CAEDF0000093422**
X184 **West** **1/2 - 1 Mile** **Lower**	Click here for full text details	**CA WELLS**	**CAEDF0000063752**
X185 **West** **1/2 - 1 Mile** **Lower**	Click here for full text details	**CA WELLS**	**CAEDF0000043624**
AA186 **ESE** **1/2 - 1 Mile** **Higher**	Click here for full text details	**AQUIFLOW**	**65468**
X187 **West** **1/2 - 1 Mile** **Lower**	Click here for full text details	**CA WELLS**	**CAEDF0000110547**
U188 **East** **1/2 - 1 Mile** **Higher**	Click here for full text details	**CA WELLS**	**CAEDF0000074543**

GEOCHECK® - PHYSICAL SETTING SOURCE MAP FINDINGS

Map ID Direction Distance Elevation		Database	EDR ID Number
W189 **East** **1/2 - 1 Mile** **Higher**	Click here for full text details	**CA WELLS**	**CAEDF0000018011**
W190 **East** **1/2 - 1 Mile** **Higher**	Click here for full text details	**CA WELLS**	**CAEDF0000067327**
X191 **West** **1/2 - 1 Mile** **Lower**	Click here for full text details	**CA WELLS**	**CAEDF0000130787**
X192 **West** **1/2 - 1 Mile** **Lower**	Click here for full text details	**CA WELLS**	**CAEDF0000104485**
U193 **East** **1/2 - 1 Mile** **Higher**	Click here for full text details	**CA WELLS**	**CAEDF0000085194**
W194 **East** **1/2 - 1 Mile** **Higher**	Click here for full text details	**CA WELLS**	**CAEDF0000078385**
W195 **East** **1/2 - 1 Mile** **Higher**	Click here for full text details	**CA WELLS**	**CAEDF0000043031**
W196 **East** **1/2 - 1 Mile** **Higher**	Click here for full text details	**CA WELLS**	**CAEDF0000008109**
W197 **East** **1/2 - 1 Mile** **Higher**	Click here for full text details	**CA WELLS**	**CAEDF0000059813**

GEOCHECK® - PHYSICAL SETTING SOURCE MAP FINDINGS

Map ID Direction Distance Elevation		Database	EDR ID Number
W198 **East** **1/2 - 1 Mile** **Higher**	Click here for full text details	**CA WELLS**	**CAEDF0000008419**
Z199 **East** **1/2 - 1 Mile** **Higher**	Click here for full text details	**CA WELLS**	**CAEDF0000017164**
W200 **East** **1/2 - 1 Mile** **Higher**	Click here for full text details	**CA WELLS**	**CAEDF0000072372**
W201 **East** **1/2 - 1 Mile** **Higher**	Click here for full text details	**CA WELLS**	**CAEDF0000083399**
W202 **East** **1/2 - 1 Mile** **Higher**	Click here for full text details	**CA WELLS**	**CAEDF0000121218**
W203 **East** **1/2 - 1 Mile** **Higher**	Click here for full text details	**CA WELLS**	**CAEDF0000024037**
W204 **East** **1/2 - 1 Mile** **Higher**	Click here for full text details	**CA WELLS**	**CAEDF0000049344**
W205 **East** **1/2 - 1 Mile** **Higher**	Click here for full text details	**CA WELLS**	**CAEDF0000140790**
W206 **East** **1/2 - 1 Mile** **Higher**	Click here for full text details	**CA WELLS**	**CAEDF0000128146**

GEOCHECK® - PHYSICAL SETTING SOURCE MAP FINDINGS

Map ID Direction Distance Elevation		Database	EDR ID Number
W207 **East** **1/2 - 1 Mile** **Higher**	Click here for full text details	**CA WELLS**	**CAEDF0000117662**
W208 **East** **1/2 - 1 Mile** **Higher**	Click here for full text details	**CA WELLS**	**CAEDF0000052601**
W209 **East** **1/2 - 1 Mile** **Higher**	Click here for full text details	**CA WELLS**	**CAEDF0000082243**
W210 **East** **1/2 - 1 Mile** **Higher**	Click here for full text details	**CA WELLS**	**CAEDF0000051856**
AB211 **SSE** **1/2 - 1 Mile** **Higher**	Click here for full text details	**CA WELLS**	**CAEDF0000031578**
W212 **East** **1/2 - 1 Mile** **Higher**	Click here for full text details	**CA WELLS**	**CAEDF0000123416**
W213 **East** **1/2 - 1 Mile** **Higher**	Click here for full text details	**CA WELLS**	**CAEDF0000012873**
AC214 **East** **1/2 - 1 Mile** **Higher**	Click here for full text details	**CA WELLS**	**CAEDF0000068570**
W215 **East** **1/2 - 1 Mile** **Higher**	Click here for full text details	**CA WELLS**	**CAEDF0000117552**

GEOCHECK® - PHYSICAL SETTING SOURCE MAP FINDINGS

Map ID Direction Distance Elevation		Database	EDR ID Number
W216 **East** **1/2 - 1 Mile** **Higher**	Click here for full text details	**CA WELLS**	**CAEDF0000112189**
W217 **East** **1/2 - 1 Mile** **Higher**	Click here for full text details	**CA WELLS**	**CAEDF0000023166**
W218 **East** **1/2 - 1 Mile** **Higher**	Click here for full text details	**CA WELLS**	**CAEDF0000055146**
AC219 **East** **1/2 - 1 Mile** **Higher**	Click here for full text details	**CA WELLS**	**CAEDF0000125657**
AC220 **East** **1/2 - 1 Mile** **Higher**	Click here for full text details	**CA WELLS**	**CAEDF0000046450**
AC221 **East** **1/2 - 1 Mile** **Higher**	Click here for full text details	**CA WELLS**	**CAEDF0000055930**
AC222 **East** **1/2 - 1 Mile** **Higher**	Click here for full text details	**CA WELLS**	**CAEDF0000047377**
AB223 **SSE** **1/2 - 1 Mile** **Higher**	Click here for full text details	**CA WELLS**	**CAEDF0000089647**
AB224 **SSE** **1/2 - 1 Mile** **Higher**	Click here for full text details	**CA WELLS**	**CAEDF0000070931**

GEOCHECK® - PHYSICAL SETTING SOURCE MAP FINDINGS

Map ID Direction Distance Elevation		Database	EDR ID Number
AA225 **ESE** **1/2 - 1 Mile** **Higher**	Click here for full text details	**AQUIFLOW**	**66333**
AC226 **East** **1/2 - 1 Mile** **Higher**	Click here for full text details	**CA WELLS**	**CAEDF0000039282**
227 **NE** **1/2 - 1 Mile** **Higher**	Click here for full text details	**AQUIFLOW**	**38192**
1G **NE** **1/2 - 1 Mile** **Lower**	Click here for full text details	**AQUIFLOW**	**38192**
2G **NE** **1/2 - 1 Mile** **Lower**	Click here for full text details	**AQUIFLOW**	**38527**
3G **ENE** **1/4 - 1/2 Mile** **Lower**	Click here for full text details	**AQUIFLOW**	**65482**
4G **West** **1/4 - 1/2 Mile** **Lower**	Click here for full text details	**AQUIFLOW**	**38212**
5G **East** **1/4 - 1/2 Mile** **Lower**	Click here for full text details	**AQUIFLOW**	**65465**
6G **West** **1/2 - 1 Mile** **Lower**	Click here for full text details	**AQUIFLOW**	**65480**

GEOCHECK® - PHYSICAL SETTING SOURCE MAP FINDINGS

Map ID Direction Distance Elevation		Database	EDR ID Number
7G **ESE** **1/2 - 1 Mile** **Lower**	Click here for full text details	**AQUIFLOW**	**65468**
8G **ESE** **1/2 - 1 Mile** **Lower**	Click here for full text details	**AQUIFLOW**	**66333**
9G **SW** **1/2 - 1 Mile** **Lower**	Click here for full text details	**AQUIFLOW**	**66324**
10G **South** **1/2 - 1 Mile** **Lower**	Click here for full text details	**AQUIFLOW**	**52371**
11G **South** **1/2 - 1 Mile** **Lower**	Click here for full text details	**AQUIFLOW**	**66295**
12G **SSE** **1/2 - 1 Mile** **Lower**	Click here for full text details	**AQUIFLOW**	**67912**

GEOCHECK® - PHYSICAL SETTING SOURCE MAP FINDINGS
RADON

AREA RADON INFORMATION

State Database: CA Radon

Radon Test Results

Zipcode	Num Tests	> 4 pCi/L
94703	18	0

Federal EPA Radon Zone for ALAMEDA County: 2

Note: Zone 1 indoor average level > 4 pCi/L.
: Zone 2 indoor average level >= 2 pCi/L and <= 4 pCi/L.
: Zone 3 indoor average level < 2 pCi/L.

Federal Area Radon Information for Zip Code: 94703

Number of sites tested: 2

Area	Average Activity	% <4 pCi/L	% 4-20 pCi/L	% >20 pCi/L
Living Area - 1st Floor	Not Reported	Not Reported	Not Reported	Not Reported
Living Area - 2nd Floor	Not Reported	Not Reported	Not Reported	Not Reported
Basement	1.000 pCi/L	100%	0%	0%

PHYSICAL SETTING SOURCE RECORDS SEARCHED

TOPOGRAPHIC INFORMATION

USGS 7.5' Digital Elevation Model (DEM)
Source: United States Geologic Survey
EDR acquired the USGS 7.5' Digital Elevation Model in 2002 and updated it in 2006. The 7.5 minute DEM corresponds to the USGS 1:24,000- and 1:25,000-scale topographic quadrangle maps. The DEM provides elevation data with consistent elevation units and projection.

Source: U.S. Geological Survey

HYDROLOGIC INFORMATION

Flood Zone Data: This data was obtained from the Federal Emergency Management Agency (FEMA). It depicts 100-year and 500-year flood zones as defined by FEMA. It includes the National Flood Hazard Layer (NFHL) which incorporates Flood Insurance Rate Map (FIRM) data and Q3 data from FEMA in areas not covered by NFHL.
Source: FEMA
Telephone: 877-336-2627
Date of Government Version: 2003, 2015

NWI: National Wetlands Inventory. This data, available in select counties across the country, was obtained by EDR in 2002, 2005, 2010 and 2015 from the U.S. Fish and Wildlife Service.

State Wetlands Data: Wetland Inventory
Source: Department of Fish and Wildlife
Telephone: 916-445-0411

HYDROGEOLOGIC INFORMATION

AQUIFLOW^{R} Information System
Source: EDR proprietary database of groundwater flow information
EDR has developed the AQUIFLOW Information System (AIS) to provide data on the general direction of groundwater flow at specific points. EDR has reviewed reports submitted to regulatory authorities at select sites and has extracted the date of the report, hydrogeologically determined groundwater flow direction and depth to water table information.

GEOLOGIC INFORMATION

Geologic Age and Rock Stratigraphic Unit
Source: P.G. Schruben, R.E. Arndt and W.J. Bawiec, Geology of the Conterminous U.S. at 1:2,500,000 Scale - A digital representation of the 1974 P.B. King and H.M. Beikman Map, USGS Digital Data Series DDS - 11 (1994).

STATSGO: State Soil Geographic Database
Source: Department of Agriculture, Natural Resources Conservation Service (NRCS)
The U.S. Department of Agriculture's (USDA) Natural Resources Conservation Service (NRCS) leads the national Conservation Soil Survey (NCSS) and is responsible for collecting, storing, maintaining and distributing soil survey information for privately owned lands in the United States. A soil map in a soil survey is a representation of soil patterns in a landscape. Soil maps for STATSGO are compiled by generalizing more detailed (SSURGO) soil survey maps.

SSURGO: Soil Survey Geographic Database
Source: Department of Agriculture, Natural Resources Conservation Service (NRCS)
Telephone: 800-672-5559
SSURGO is the most detailed level of mapping done by the Natural Resources Conservation Service, mapping scales generally range from 1:12,000 to 1:63,360. Field mapping methods using national standards are used to construct the soil maps in the Soil Survey Geographic (SSURGO) database. SSURGO digitizing duplicates the original soil survey maps. This level of mapping is designed for use by landowners, townships and county natural resource planning and management.

PHYSICAL SETTING SOURCE RECORDS SEARCHED

LOCAL / REGIONAL WATER AGENCY RECORDS

FEDERAL WATER WELLS

PWS: Public Water Systems
Source: EPA/Office of Drinking Water
Telephone: 202-564-3750
Public Water System data from the Federal Reporting Data System. A PWS is any water system which provides water to at least 25 people for at least 60 days annually. PWSs provide water from wells, rivers and other sources.

PWS ENF: Public Water Systems Violation and Enforcement Data
Source: EPA/Office of Drinking Water
Telephone: 202-564-3750
Violation and Enforcement data for Public Water Systems from the Safe Drinking Water Information System (SDWIS) after August 1995. Prior to August 1995, the data came from the Federal Reporting Data System (FRDS).

USGS Water Wells: USGS National Water Inventory System (NWIS)
This database contains descriptive information on sites where the USGS collects or has collected data on surface water and/or groundwater. The groundwater data includes information on wells, springs, and other sources of groundwater.

OTHER STATE DATABASE INFORMATION

Groundwater Ambient Monitoring & Assessment Program
State Water Resources Control Board
Telephone: 916-341-5577
The GAMA Program is Californias comprehensive groundwater quality monitoring program. GAMA collects data by testing the untreated, raw water in different types of wells for naturally-occurring and man-made chemicals. The GAMA data includes Domestic, Monitoring and Municipal well types from the following sources, Department of Water Resources, Department of Heath Services, EDF, Agricultural Lands, Lawrence Livermore National Laboratory, Department of Pesticide Regulation, United States Geological Survey, Groundwater Ambient Monitoring and Assessment Program and Local Groundwater Projects.

Water Well Database
Source: Department of Water Resources
Telephone: 916-651-9648

California Drinking Water Quality Database
Source: Department of Public Health
Telephone: 916-324-2319
The database includes all drinking water compliance and special studies monitoring for the state of California since 1984. It consists of over 3,200,000 individual analyses along with well and water system information.

Geothermal Wells Listing
Department of Conservation
Telephone: 916-445-9686
Geothermal well means a well constructed to extract or return water to the ground after it has been used for heating or cooling purposes. Geothermal wells in California (except for wells on federal leases which are administered by the Bureau of Land Management) are permitted, drilled, operated, and permanently sealed and closed (plugged and abandoned) under requirements and procedures administered by the Geothermal Section of the Department of Conservations Geologic Energy Management Division (CalGEM, formerly DOGGR).

California Oil and Gas Well Locations
Source: Dept of Conservation, Geologic Energy Management Division
Telephone: 916-323-1779
Oil and Gas well locations in the state.

PHYSICAL SETTING SOURCE RECORDS SEARCHED

California Earthquake Fault Lines
Source: California Division of Mines and Geology
The fault lines displayed on EDR's Topographic map are digitized quaternary fault lines prepared in 1975 by the United State Geological Survey. Additional information (also from 1975) regarding activity at specific fault lines comes from California's Preliminary Fault Activity Map prepared by the California Division of Mines and Geology.

RADON

State Database: CA Radon
Source: Department of Public Health
Telephone: 916-210-8558
Radon Database for California

Area Radon Information
Source: USGS
Telephone: 703-356-4020
The National Radon Database has been developed by the U.S. Environmental Protection Agency (USEPA) and is a compilation of the EPA/State Residential Radon Survey and the National Residential Radon Survey. The study covers the years 1986 - 1992. Where necessary data has been supplemented by information collected at private sources such as universities and research institutions.

EPA Radon Zones
Source: EPA
Telephone: 703-356-4020
Sections 307 & 309 of IRAA directed EPA to list and identify areas of U.S. with the potential for elevated indoor radon levels.

OTHER

Airport Landing Facilities: Private and public use landing facilities
Source: Federal Aviation Administration, 800-457-6656

Epicenters: World earthquake epicenters, Richter 5 or greater
Source: Department of Commerce, National Oceanic and Atmospheric Administration

California Earthquake Fault Lines: The fault lines displayed on EDR's Topographic map are digitized quaternary fault lines, prepared in 1975 by the United State Geological Survey. Additional information (also from 1975) regarding activity at specific fault lines comes from California's Preliminary Fault Activity Map prepared by the California Division of Mines and Geology.

STREET AND ADDRESS INFORMATION

© 2015 TomTom North America, Inc. All rights reserved. This material is proprietary and the subject of copyright protection and other intellectual property rights owned by or licensed to Tele Atlas North America, Inc. The use of this material is subject to the terms of a license agreement. You will be held liable for any unauthorized copying or disclosure of this material.

Appendix D -

Historical Research Documentation

1890 Alcatraz Avenue

1890 Alcatraz Avenue

Berkeley, CA 94703

Inquiry Number: 7917334.3

March 06, 2025

Certified Sanborn® Map Report

6 Armstrong Road, 4th floor
Shelton, CT 06484
Toll Free: 800.352.0050
www.edrnet.com

Certified Sanborn® Map Report

03/06/25

Site Name:

1890 Alcatraz Avenue
1890 Alcatraz Avenue
Berkeley, CA 94703
EDR Inquiry # 7917334.3

Client Name:

Ninyo & Moore
1401 Halyard Drive, Suite 110
West Sacramento, CA 95691
Contact: Luke Swickard

The Sanborn Library has been searched by EDR and maps covering the target property location as provided by Ninyo & Moore were identified for the years listed below. The Sanborn Library is the largest, most complete collection of fire insurance maps. The collection includes maps from Sanborn, Bromley, Perris & Browne, Hopkins, Barlow, and others. Only Environmental Data Resources Inc. (EDR) is authorized to grant rights for commercial reproduction of maps by the Sanborn Library LLC, the copyright holder for the collection. Results can be authenticated by visiting www.edrnet.com/sanborn.

The Sanborn Library is continually enhanced with newly identified map archives. This report accesses all maps in the collection as of the day this report was generated.

Certified Sanborn Results:

Certification # D8FE-4FE6-8CF6

PO # NA

Project 404439003

Maps Provided:

1980
1969
1967
1966
1960
1959
1952
1951
1950
1911
1903

Sanborn® Library search results

Certification #: D8FE-4FE6-8CF6

The Sanborn Library includes more than 1.2 million fire insurance maps from Sanborn, Bromley, Perris & Browne, Hopkins, Barlow and others which track historical property usage in approximately 12,000 American cities and towns. Collections searched:

- ☑ Library of Congress
- ☑ University Publications of America
- ☑ EDR Private Collection

The Sanborn Library LLC Since 1866™

Limited Permission To Make Copies

Ninyo & Moore (the client) is permitted to make up to FIVE photocopies of this Sanborn Map transmittal and each fire insurance map accompanying this report solely for the limited use of its customer. No one other than the client is authorized to make copies. Upon request made directly to an EDR Account Executive, the client may be permitted to make a limited number of additional photocopies. This permission is conditioned upon compliance by the client, its customer and their agents with EDR's copyright policy; a copy of which is available upon request.

Disclaimer - Copyright and Trademark Notice

This Report contains certain information obtained from a variety of public and other sources reasonably available to Environmental Data Resources, LLC. It cannot be concluded from this Report that coverage information for the target and surrounding properties does not exist from other sources. This Report is provided on an "AS IS", "AS AVAILABLE" basis. NO WARRANTY EXPRESS OR IMPLIED IS MADE WHATSOEVER IN CONNECTION WITH THIS REPORT. ENVIRONMENTAL DATA RESOURCES, LLC AND ITS SUBSIDIARIES, AFFILIATES AND THIRD PARTY SUPPLIERS DISCLAIM ALL WARRANTIES, OF ANY KIND OR NATURE, EXPRESS OR IMPLIED, ARISING OUT OF OR RELATED TO THIS REPORT OR ANY OF THE DATA AND INFORMATION PROVIDED IN THIS REPORT, INCLUDING WITHOUT LIMITATION, ANY WARRANTIES REGARDING ACCURACY, QUALITY, CORRECTNESS, COMPLETENESS, COMPREHENSIVENESS, SUITABILITY, MERCHANTABILITY, FITNESS FOR A PARTICULAR PURPOSE, TITLE, NON-INFRINGEMENT, MISAPPROPRIATION, OR OTHERWISE. ALL RISK IS ASSUMED BY THE USER. IN NO EVENT SHALL ENVIRONMENTAL DATA RESOURCES, LLC OR ITS SUBSIDIARIES, AFFILIATES OR THIRD PARTY SUPPLIERS BE LIABLE TO ANYONE FOR ANY DIRECT, INCIDENTAL, INDIRECT, SPECIAL, CONSEQUENTIAL OR OTHER DAMAGES OF ANY TYPE OR KIND (INCLUDING BUT NOT LIMITED TO LOSS OF PROFITS, LOSS OF USE, OR LOSS OF DATA), ARISING OUT OF OR IN ANY WAY CONNECTED WITH THIS REPORT OR ANY OF THE DATA AND INFORMATION PROVIDED IN THIS REPORT. Any analyses, estimates, ratings, environmental risk levels, or risk codes provided in this Report are provided for illustrative purposes only, and are not intended to provide, nor should they be interpreted as providing any facts regarding, or prediction or forecast of, any environmental risk for any property. Only an assessment performed by a qualified environmental professional can provide findings, opinions or conclusions regarding the environmental risk or conditions in, on or at any property.

Copyright 2025 by Environmental Data Resources, Inc. All rights reserved. Reproduction in any media or format, in whole or in part, of any report or map of Environmental Data Resources, Inc., or its affiliates, is prohibited without prior written permission.

EDR and its logos (including Sanborn and Sanborn Map) are trademarks of Environmental Data Resources, LLC or its affiliates. All other trademarks used herein are the property of their respective owners.

Sanborn Sheet Key

This Certified Sanborn Map Report is based upon the following Sanborn Fire Insurance map sheets.

1980 Source Sheets



Volume 2, Sheet 237
1980


Volume 2, Sheet 214
1980


Volume 2, Sheet 215
1980

1969 Source Sheets



Volume 3A, Sheet 306a
1969

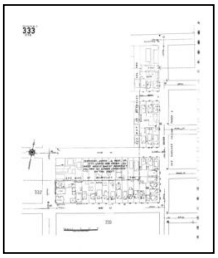
Volume 3, Sheet 333
1969


Volume 3A, Sheet 301a
1969

1967 Source Sheets


Volume 3A, Sheet 301a
1967

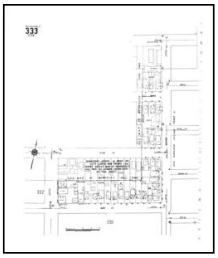
Volume 3, Sheet 333
1967


Volume 3A, Sheet 306a
1967

1966 Source Sheets


Volume 3A, Sheet 306a
1966


Volume 3A, Sheet 301a
1966

Sanborn Sheet Key

This Certified Sanborn Map Report is based upon the following Sanborn Fire Insurance map sheets.

1960 Source Sheets



Volume 3A, Sheet 306a
1960




Volume 3A, Sheet 301a
1960

1959 Source Sheets



Volume 3A, Sheet 301a
1959

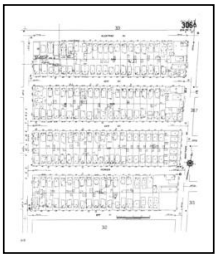


Volume 3A, Sheet 306a
1959

1952 Source Sheets



Volume 3A, Sheet 306a
1952

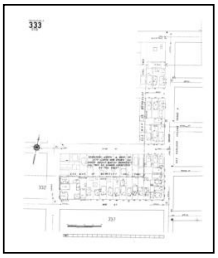

Volume 3, Sheet 333
1952



Volume 3A, Sheet 301a
1952

1951 Source Sheets



Volume 3, Sheet 255
1951



Volume 3, Sheet 256
1951

Sanborn Sheet Key

This Certified Sanborn Map Report is based upon the following Sanborn Fire Insurance map sheets.

1950 Source Sheets



Volume 2, Sheet 215
1950




Volume 2, Sheet 214
1950

1911 Source Sheets



Volume 2, Sheet 214
1911

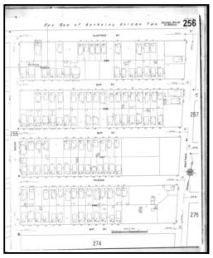

Volume 3, Sheet 256
1911



Volume 3, Sheet 255
1911




Volume 2, Sheet 215
1911

1903 Source Sheets




Volume 3, Sheet 309
1903

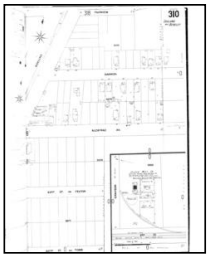

Volume 3, Sheet 310
1903

Certified Sanborn® Map

1980

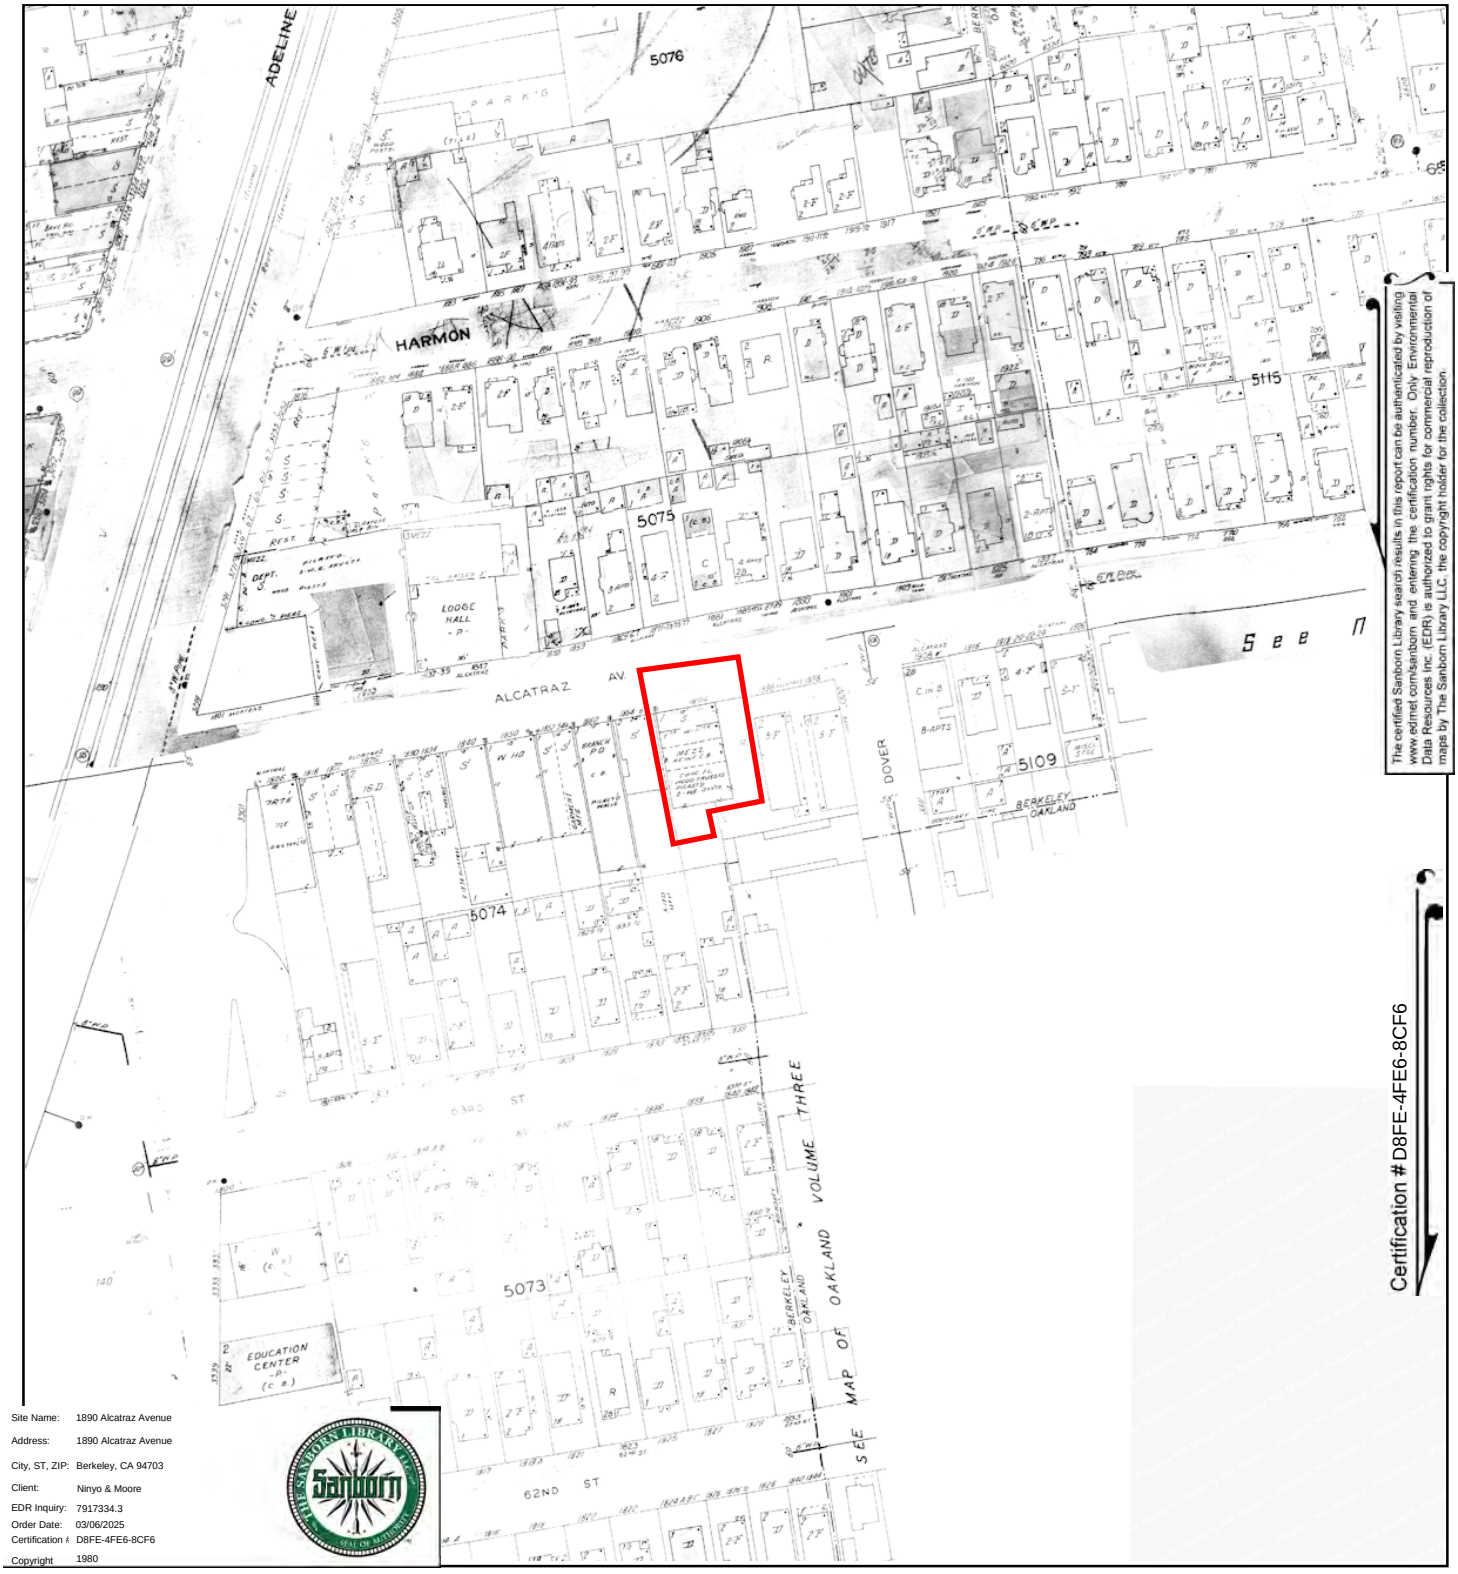


The certified Sanborn Library search results in this report can be authenticated by visiting www.edrnet.com/sanborn and entering the certification number. Only Environmental Data Resources Inc. (EDR) is authorized to grant rights for commercial reproduction of maps by The Sanborn Library LLC, the copyright holder for the collection.

Site Name: 1890 Alcatraz Avenue
Address: 1890 Alcatraz Avenue
City, ST, ZIP: Berkeley, CA 94703
Client: Ninyo & Moore
EDR Inquiry: 7917334.3
Order Date: 03/06/2025
Certification #: D8FE-4FE6-8CF6
Copyright 1980

This Certified Sanborn Map combines the following sheets.
Outlined areas indicate map sheets within the collection.



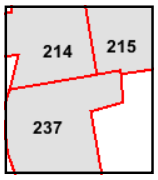


Volume 2, Sheet 215
Volume 2, Sheet 214
Volume 2, Sheet 237

0 Feet 150 300 600

N

Certified Sanborn® Map


1969

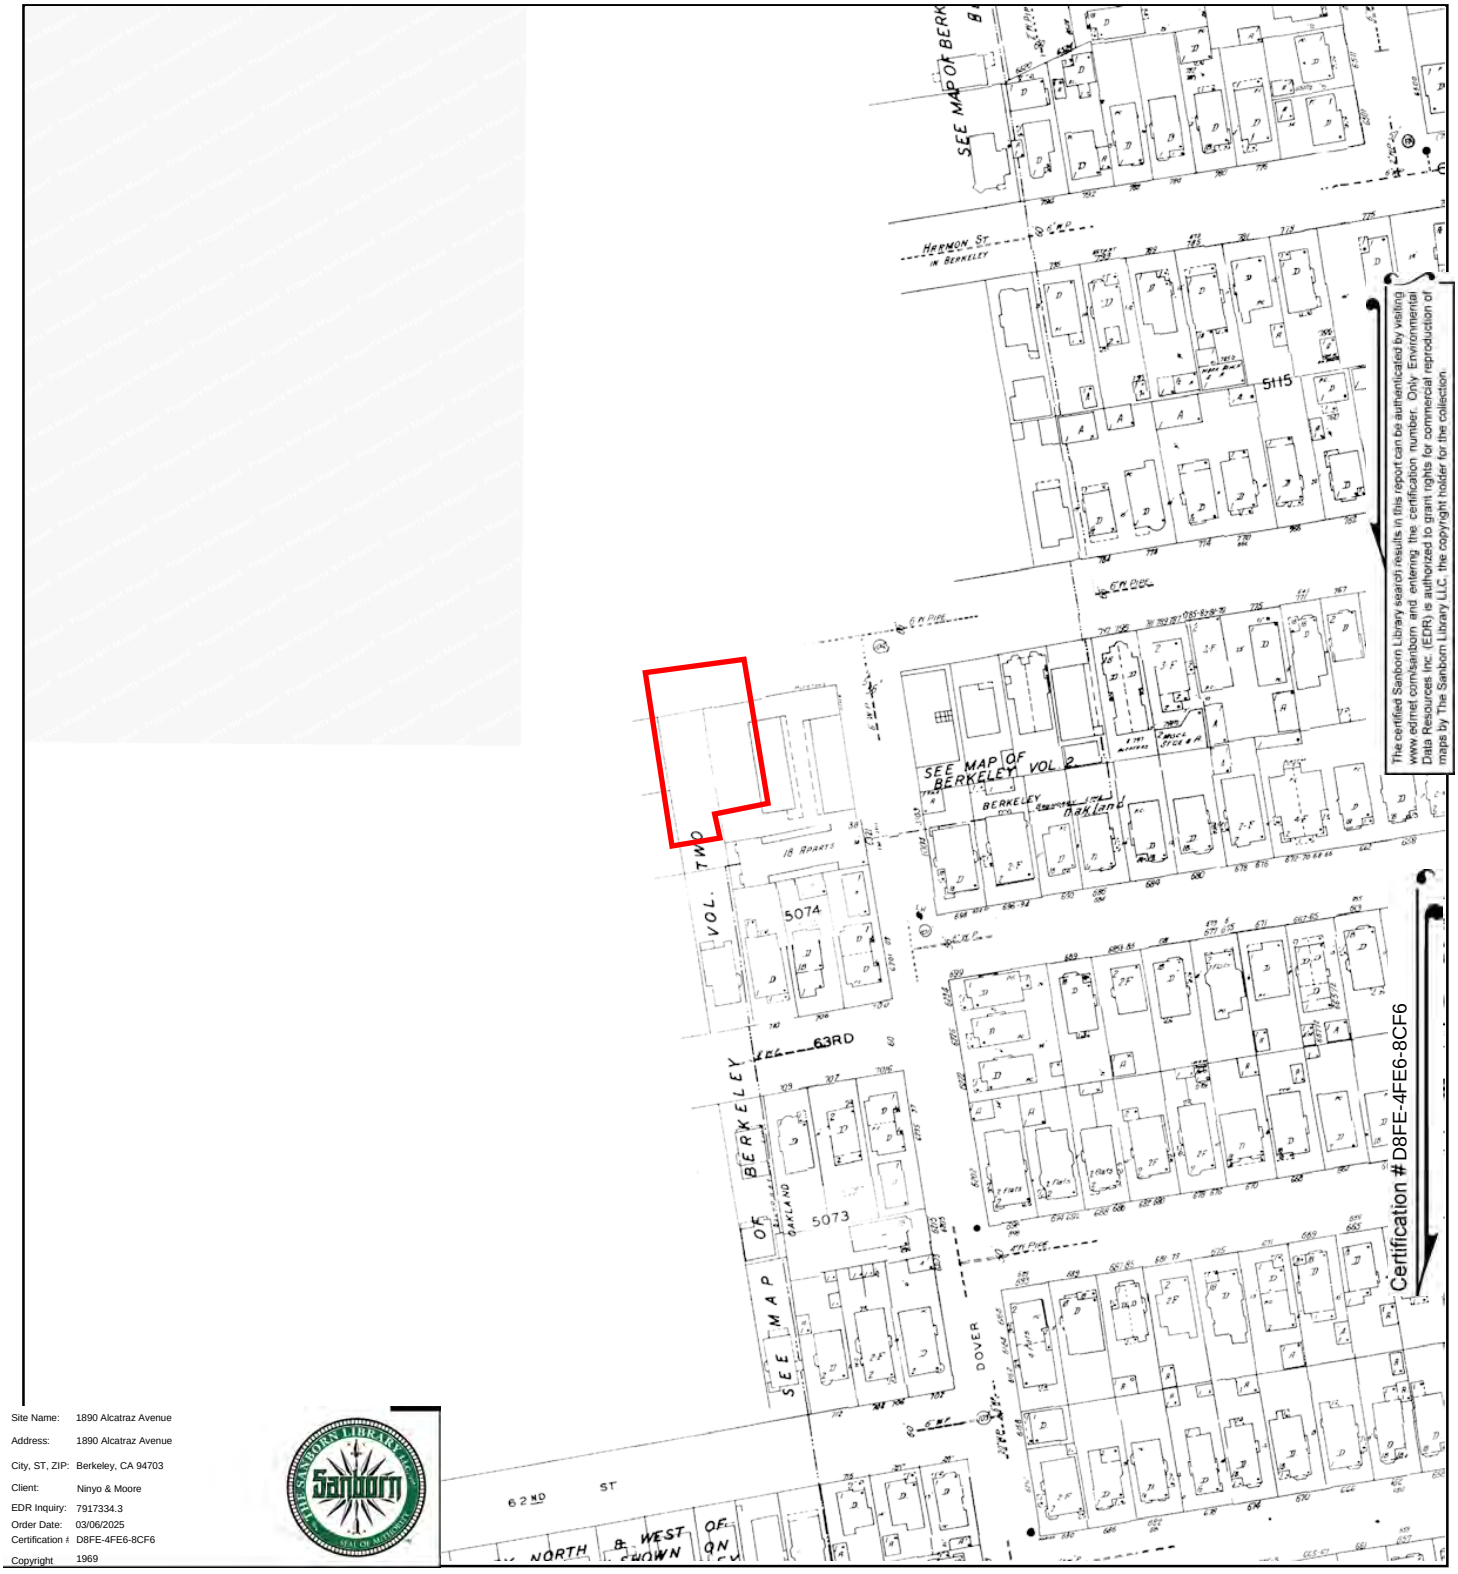

Site Name: 1890 Alcatraz Avenue
Address: 1890 Alcatraz Avenue
City, ST, ZIP: Berkeley, CA 94703
Client: Ninyo & Moore
EDR Inquiry: 7917334.3
Order Date: 03/06/2025
Certification #: D8FE-4FE6-8CF6
Copyright 1969

This Certified Sanborn Map combines the following sheets.
Outlined areas indicate map sheets within the collection.



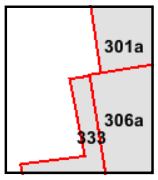


Volume 3A, Sheet 301a
Volume 3, Sheet 333
Volume 3A, Sheet 306a

0 Feet 150 300 600

N

Certified Sanborn® Map


1967

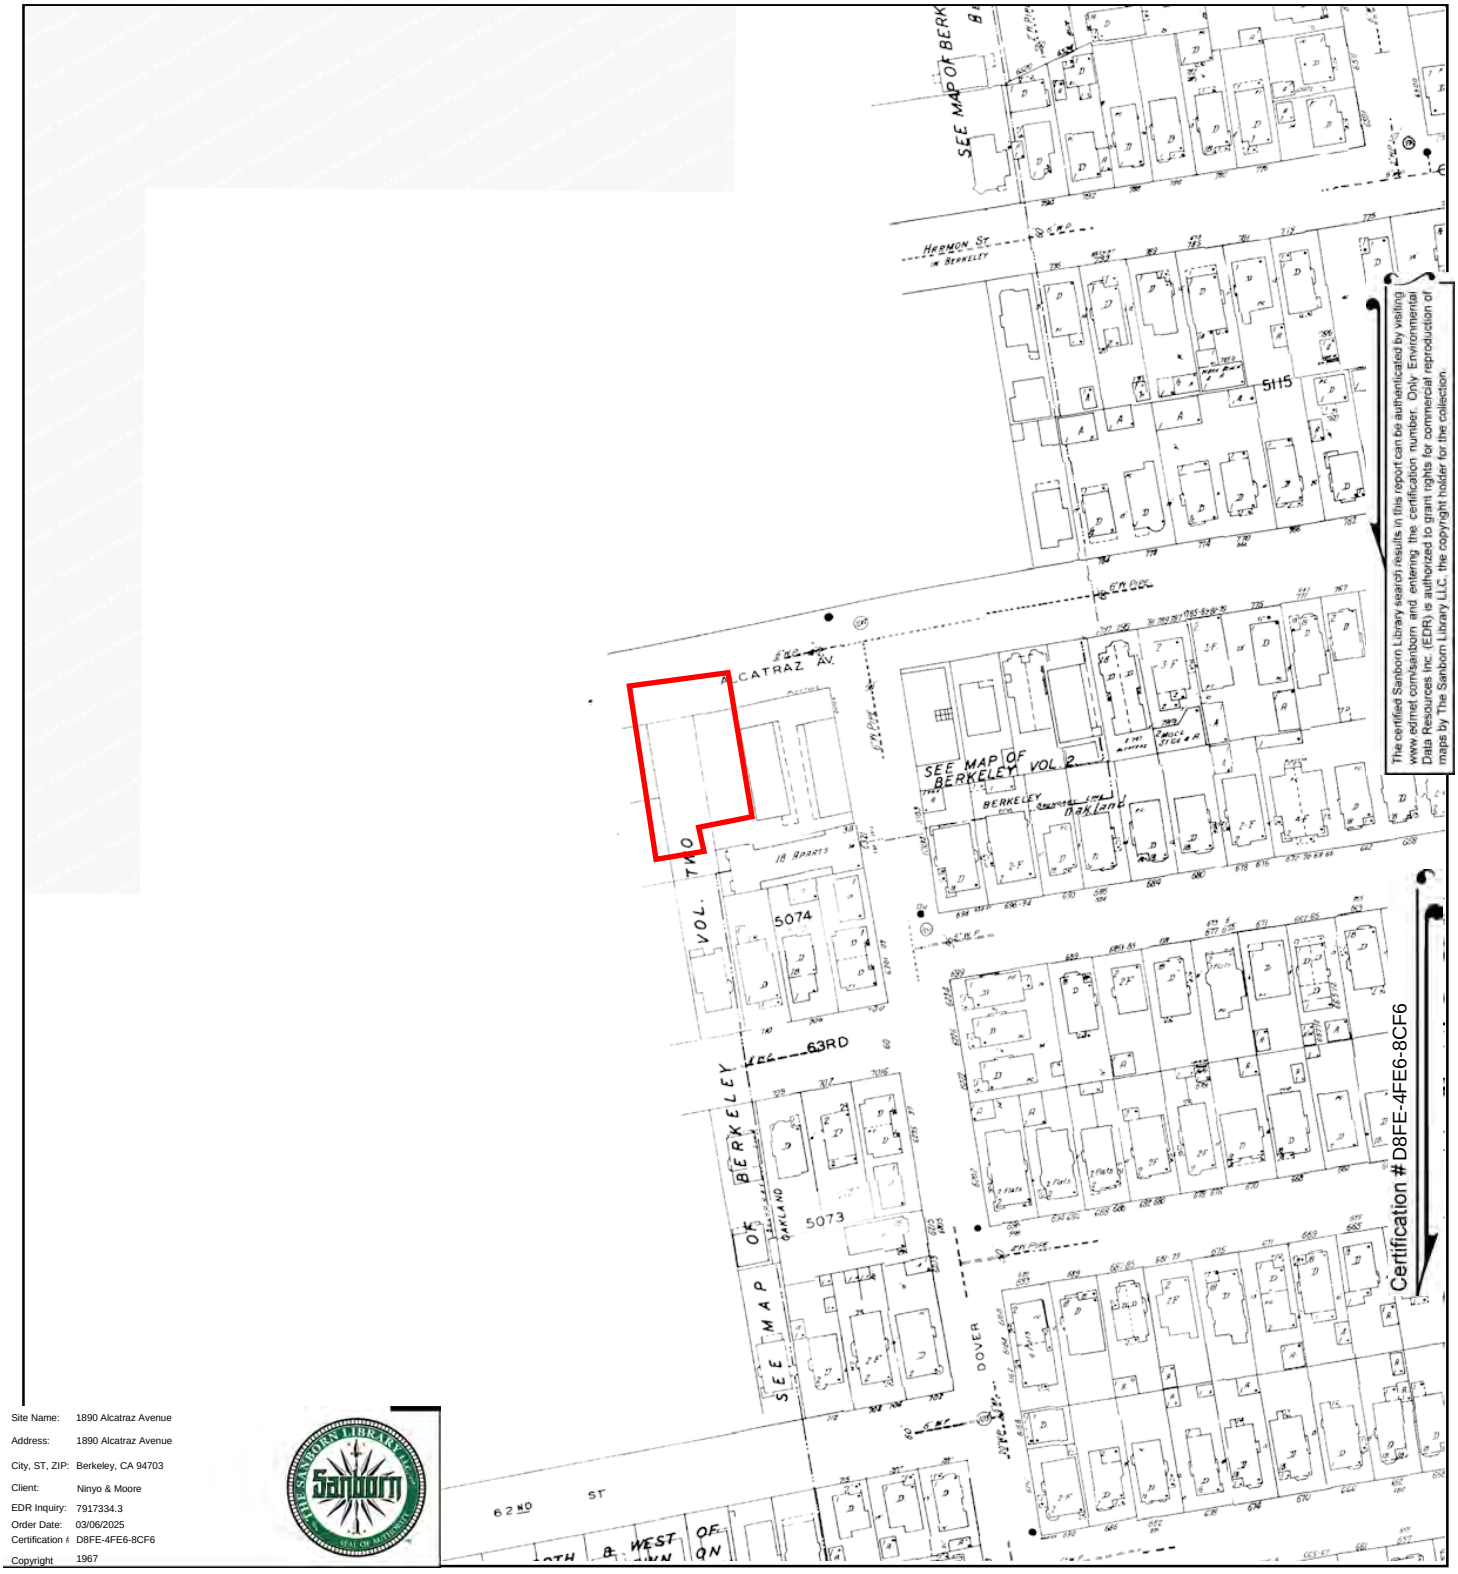

Site Name: 1890 Alcatraz Avenue
Address: 1890 Alcatraz Avenue
City, ST, ZIP: Berkeley, CA 94703
Client: Ninyo & Moore
EDR Inquiry: 7917334.3
Order Date: 03/06/2025
Certification #: D8FE-4FE6-8CF6
Copyright 1967

This Certified Sanborn Map combines the following sheets.
Outlined areas indicate map sheets within the collection.



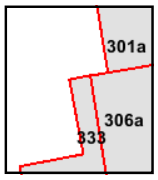


Volume 3A, Sheet 306a
Volume 3, Sheet 333
Volume 3A, Sheet 301a

0 Feet 150 300 600

N

Certified Sanborn® Map

1966

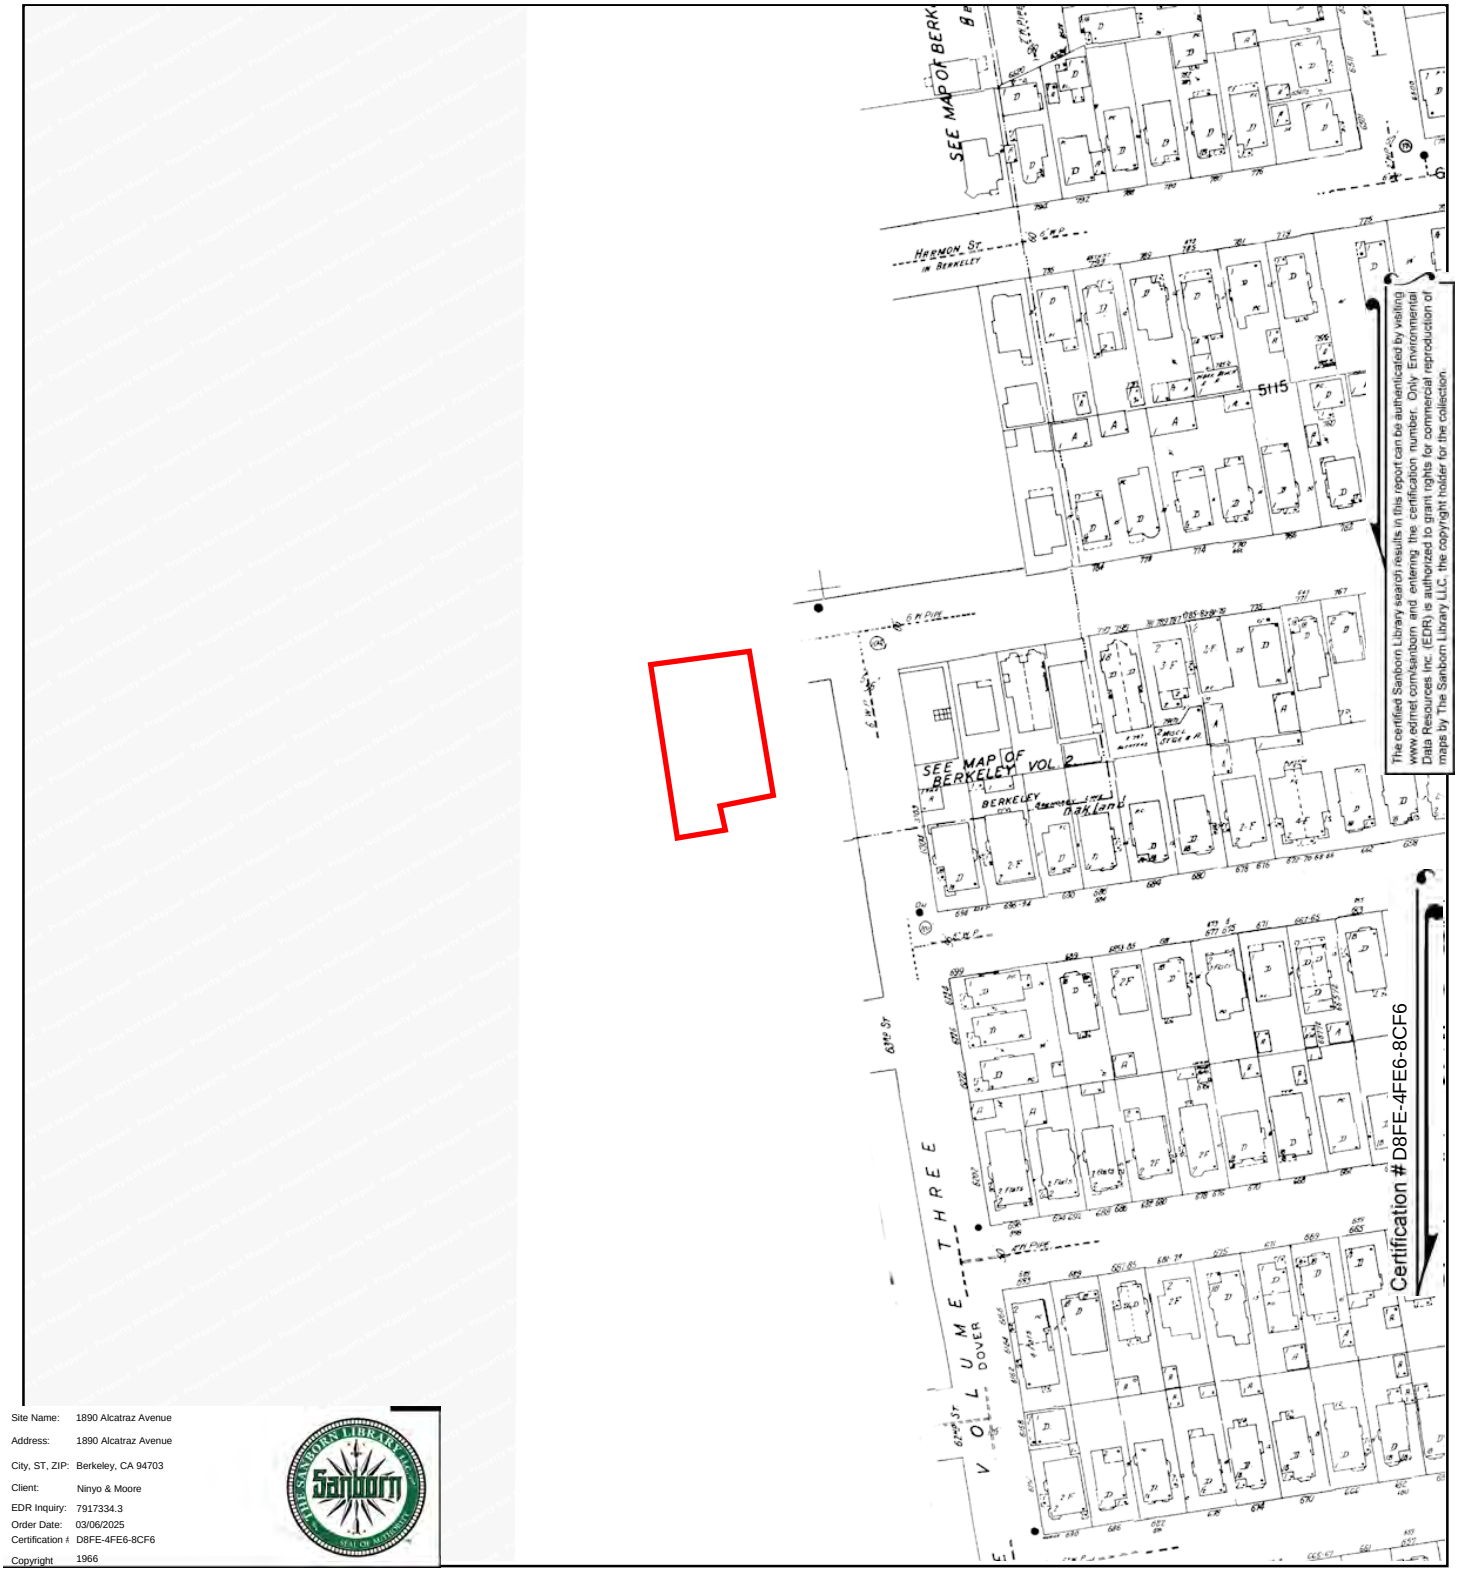

Site Name: 1890 Alcatraz Avenue
Address: 1890 Alcatraz Avenue
City, ST, ZIP: Berkeley, CA 94703
Client: Ninyo & Moore
EDR Inquiry: 7917334.3
Order Date: 03/06/2025
Certification #: D8FE-4FE6-8CF6
Copyright 1966

This Certified Sanborn Map combines the following sheets.
Outlined areas indicate map sheets within the collection.




Volume 3A, Sheet 301a
Volume 3A, Sheet 306a

0 Feet 150 300 600

N

Certified Sanborn® Map


1960

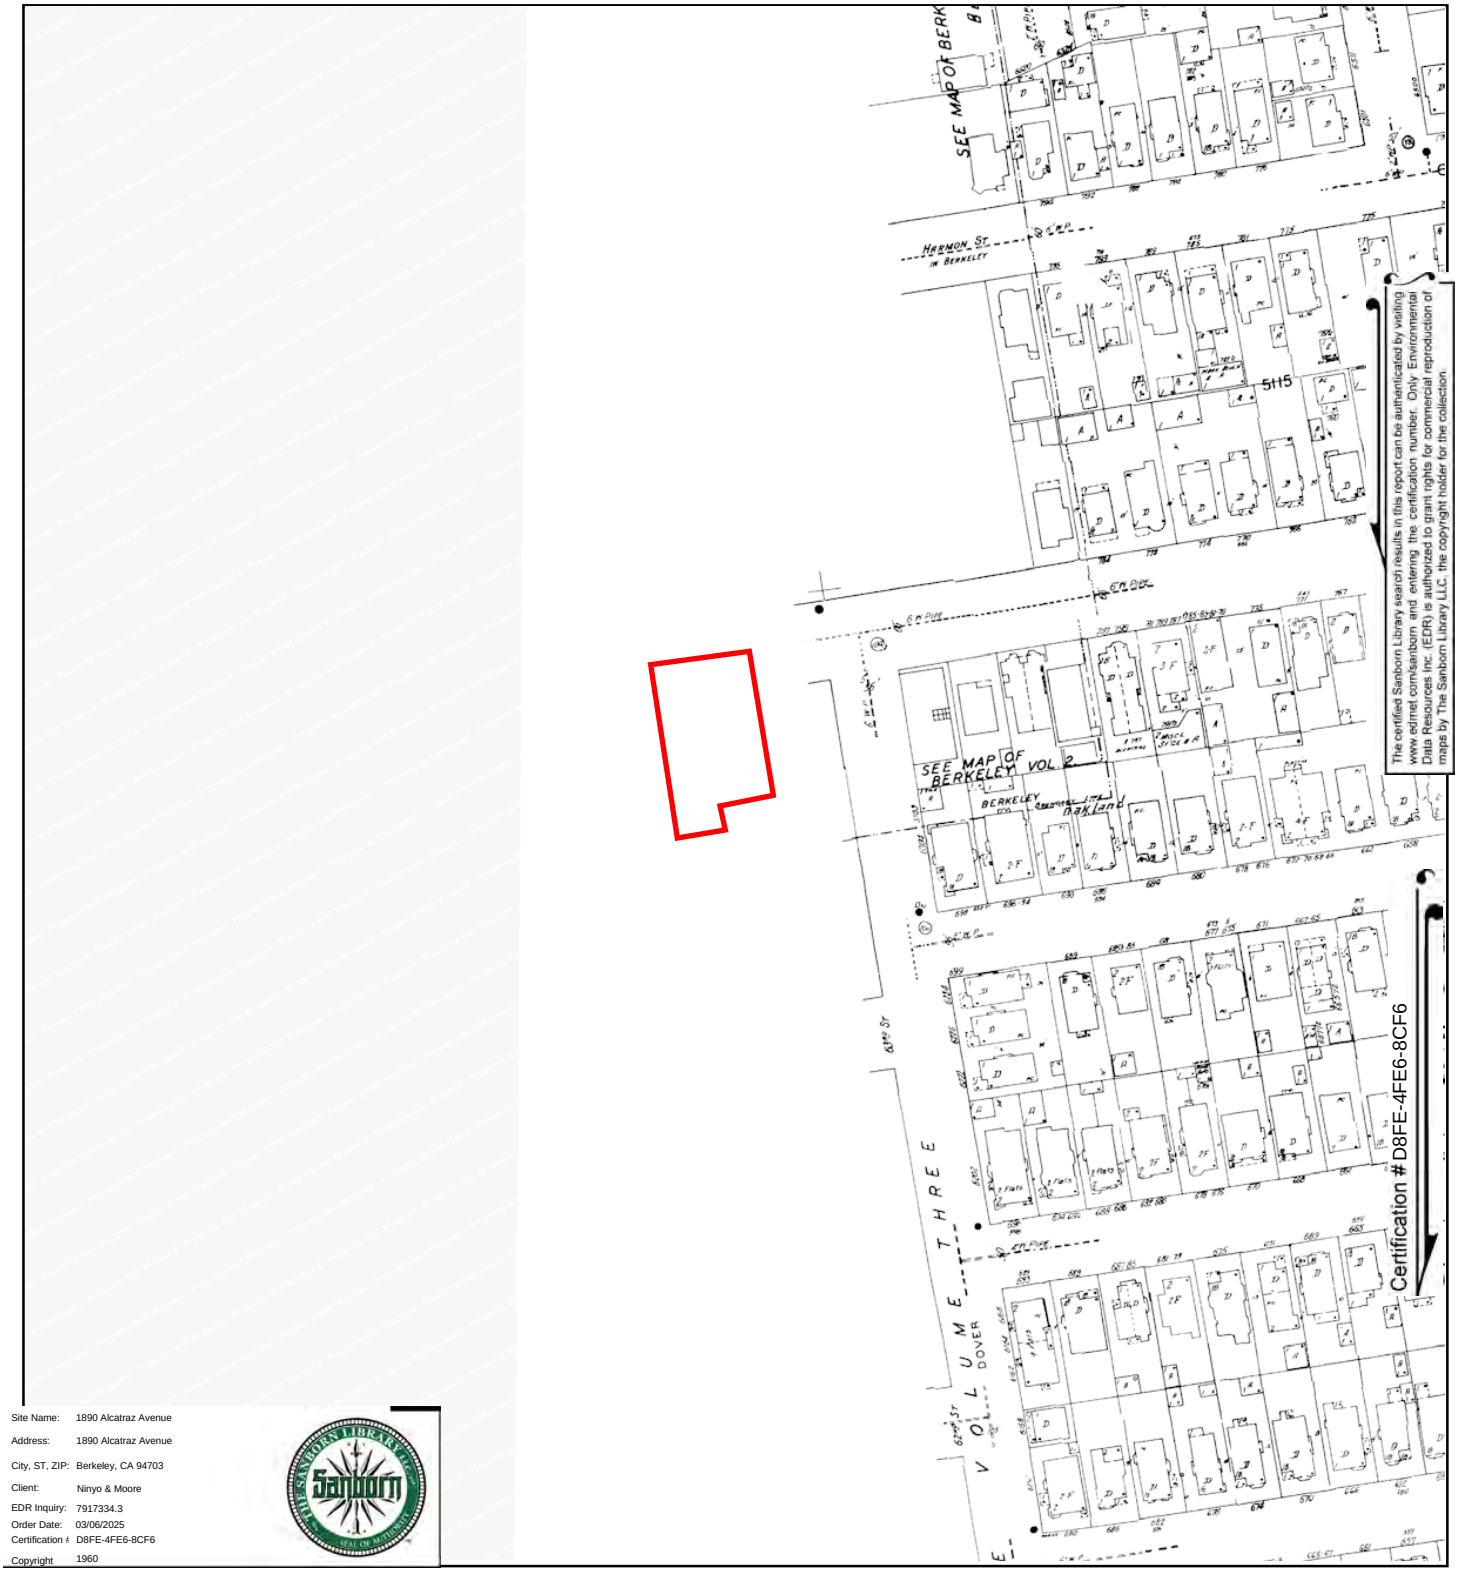

Site Name: 1890 Alcatraz Avenue
Address: 1890 Alcatraz Avenue
City, ST, ZIP: Berkeley, CA 94703
Client: Ninyo & Moore
EDR Inquiry: 7917334.3
Order Date: 03/06/2025
Certification #: D8FE-4FE6-8CF6
Copyright 1960

This Certified Sanborn Map combines the following sheets.
Outlined areas indicate map sheets within the collection.



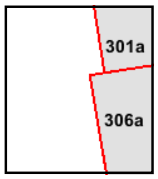


Volume 3A, Sheet 301a
Volume 3A, Sheet 306a

0 Feet 150 300 600

N

Certified Sanborn® Map


1959

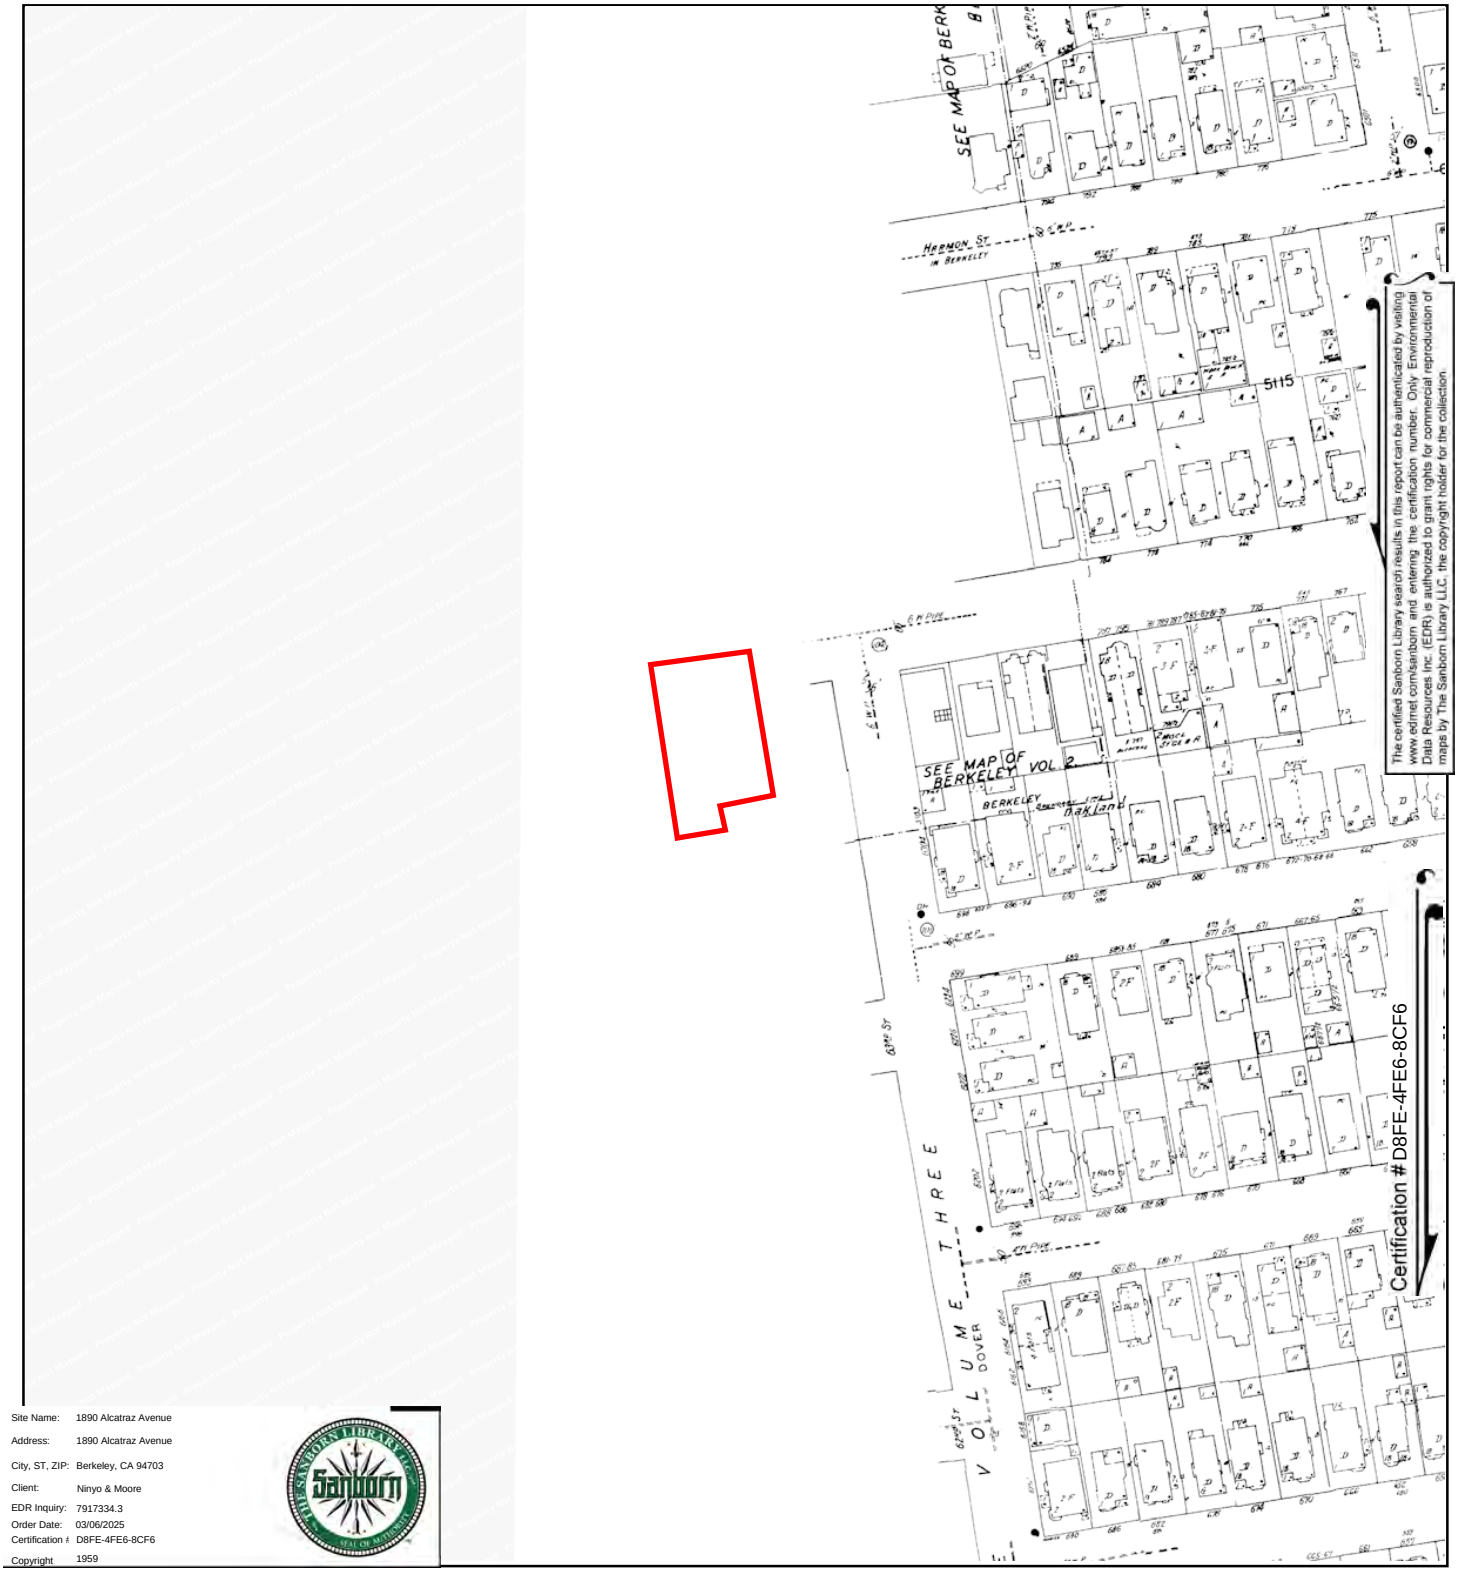

Site Name: 1890 Alcatraz Avenue
Address: 1890 Alcatraz Avenue
City, ST, ZIP: Berkeley, CA 94703
Client: Ninyo & Moore
EDR Inquiry: 7917334.3
Order Date: 03/06/2025
Certification #: D8FE-4FE6-8CF6
Copyright 1959

This Certified Sanborn Map combines the following sheets.
Outlined areas indicate map sheets within the collection.



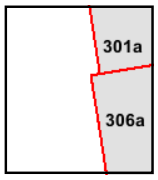


Volume 3A, Sheet 306a
Volume 3A, Sheet 301a

0 Feet 150 300 600

N

Certified Sanborn® Map


1952

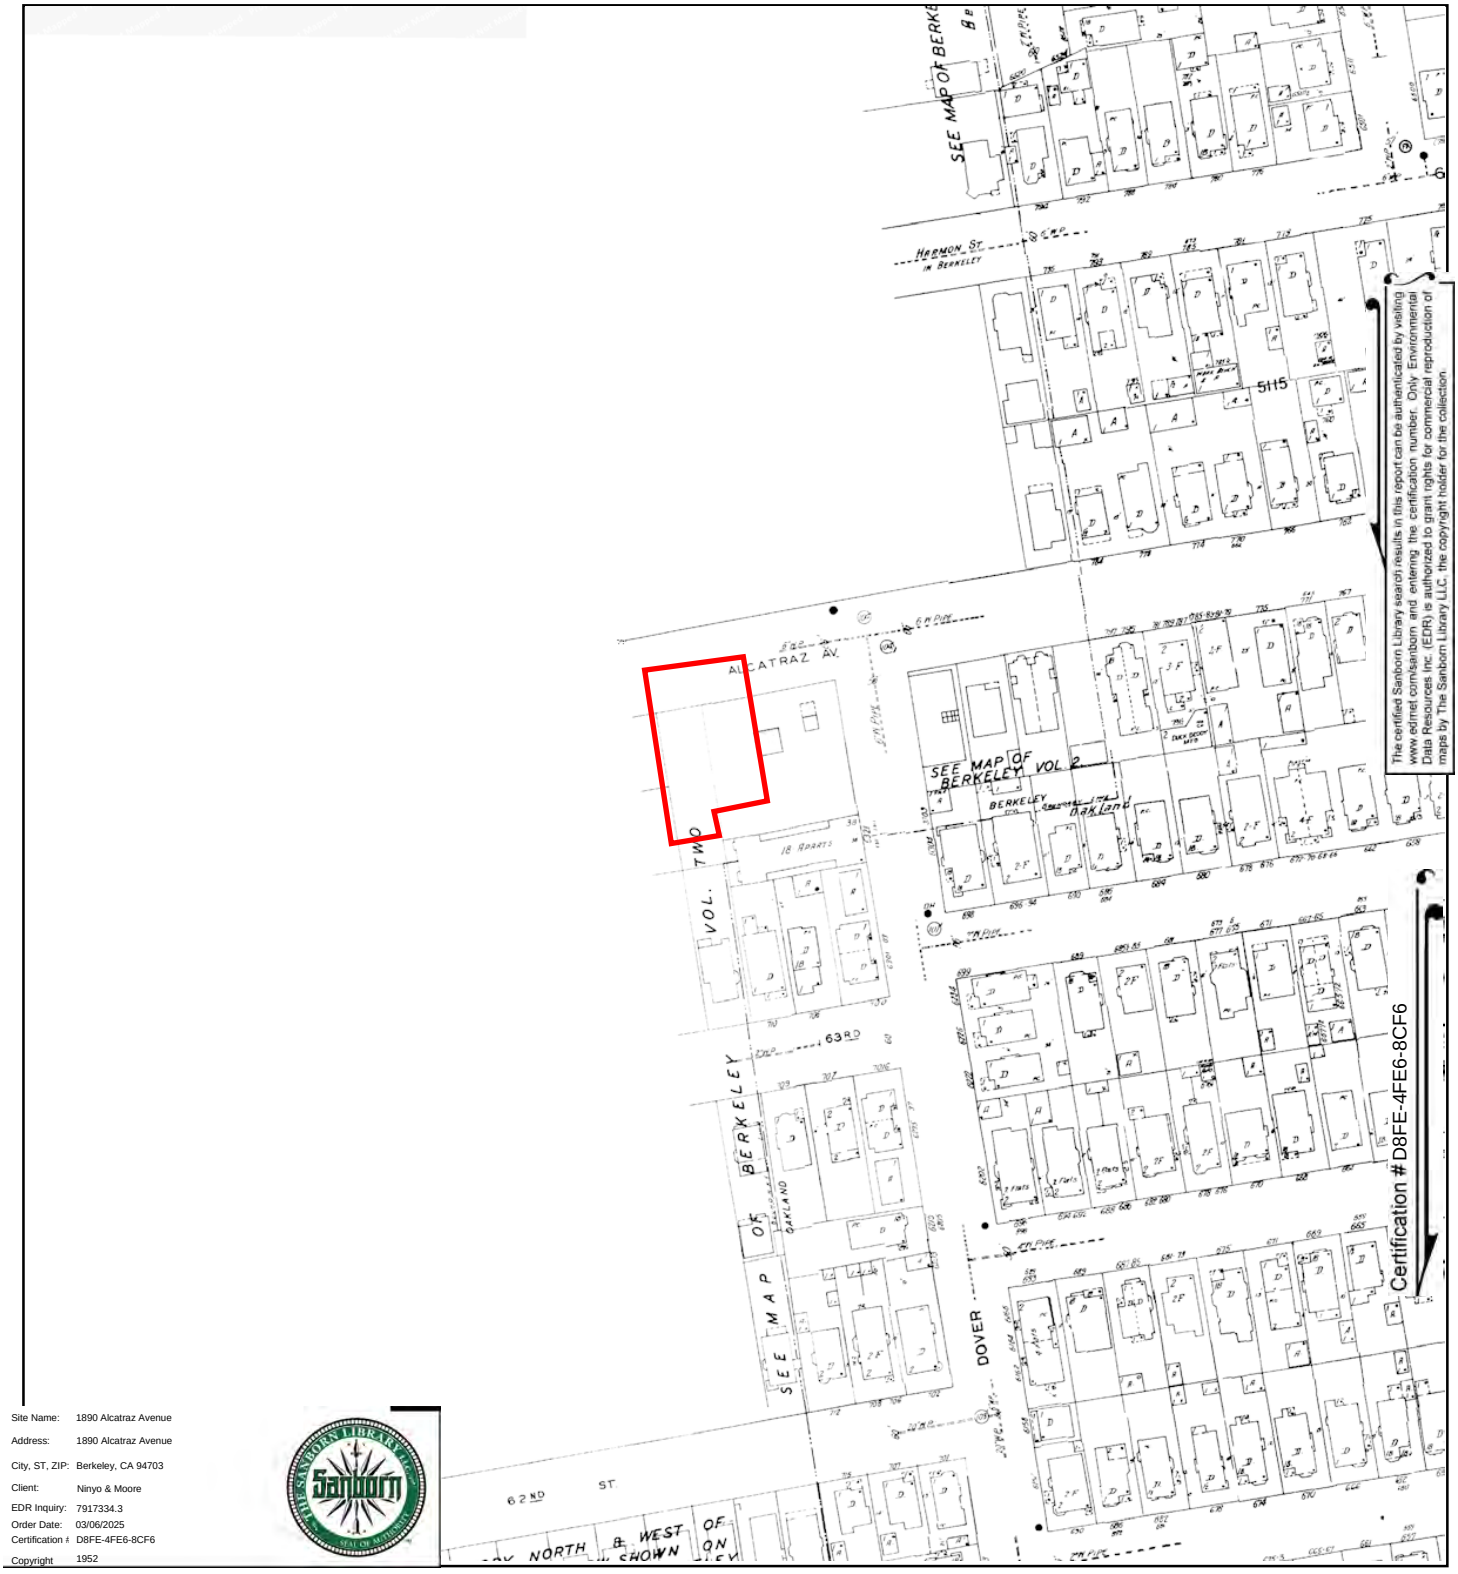

Site Name: 1890 Alcatraz Avenue
Address: 1890 Alcatraz Avenue
City, ST, ZIP: Berkeley, CA 94703
Client: Ninyo & Moore
EDR Inquiry: 7917334.3
Order Date: 03/06/2025
Certification #: D8FE-4FE6-8CF6
Copyright 1952

This Certified Sanborn Map combines the following sheets.
Outlined areas indicate map sheets within the collection.



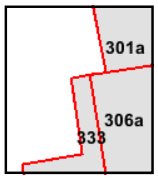


Volume 3A, Sheet 301a
Volume 3, Sheet 333
Volume 3A, Sheet 306a

0 Feet 150 300 600

N

Certified Sanborn® Map

1951

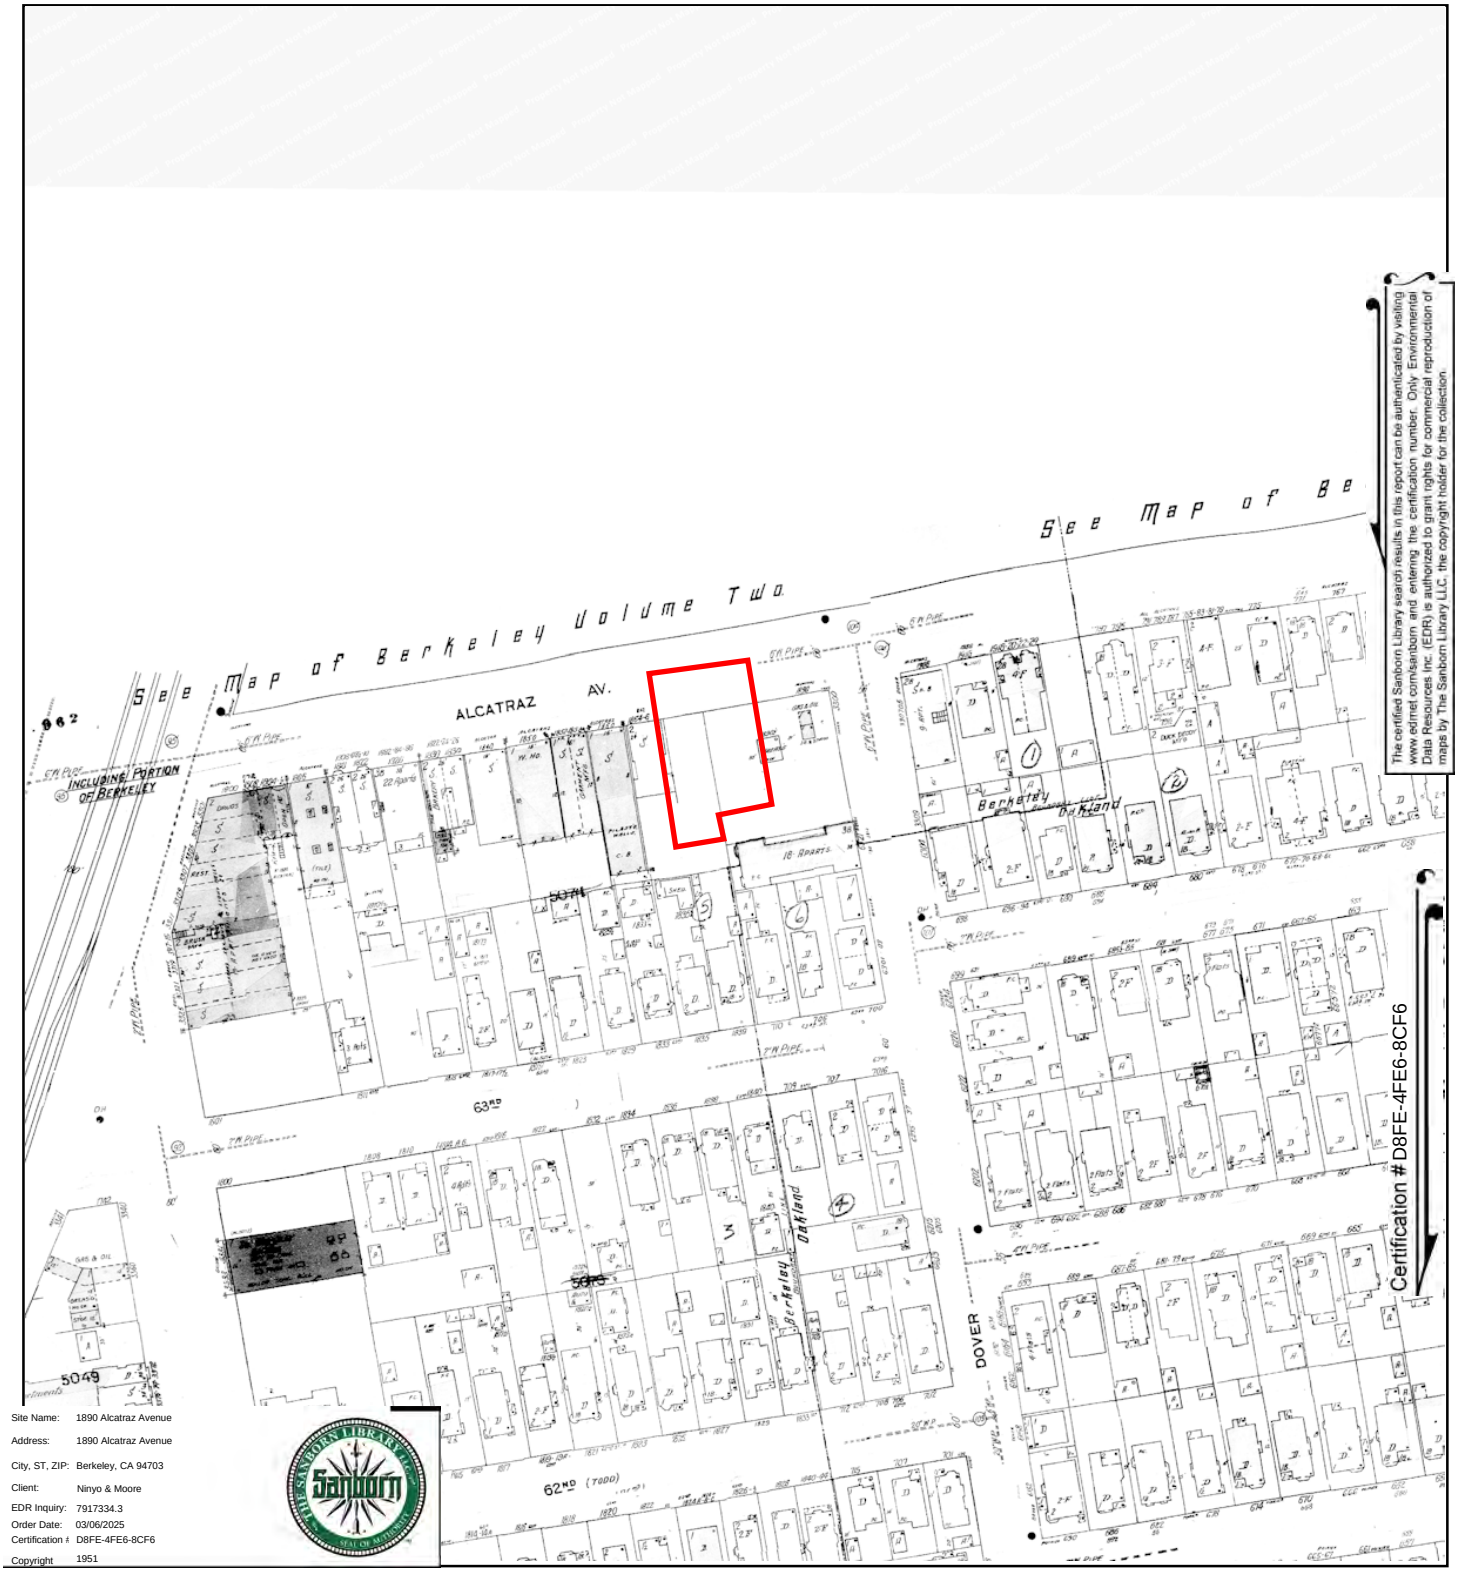


The certified Sanborn Library search results in this report can be authenticated by visiting www.edrnet.com/sanborn and entering the certification number. Only Environmental Data Resources Inc. (EDR) is authorized to grant rights for commercial reproduction of maps by The Sanborn Library LLC, the copyright holder for the collection.

Site Name: 1890 Alcatraz Avenue
Address: 1890 Alcatraz Avenue
City, ST, ZIP: Berkeley, CA 94703
Client: Ninyo & Moore
EDR Inquiry: 7917334.3
Order Date: 03/06/2025
Certification #: D8FE-4FE6-8CF6
Copyright 1951

This Certified Sanborn Map combines the following sheets.
Outlined areas indicate map sheets within the collection.



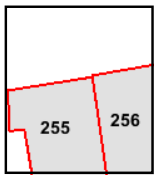


Volume 3, Sheet 256
Volume 3, Sheet 255

0 Feet 150 300 600

N

Certified Sanborn® Map


1950

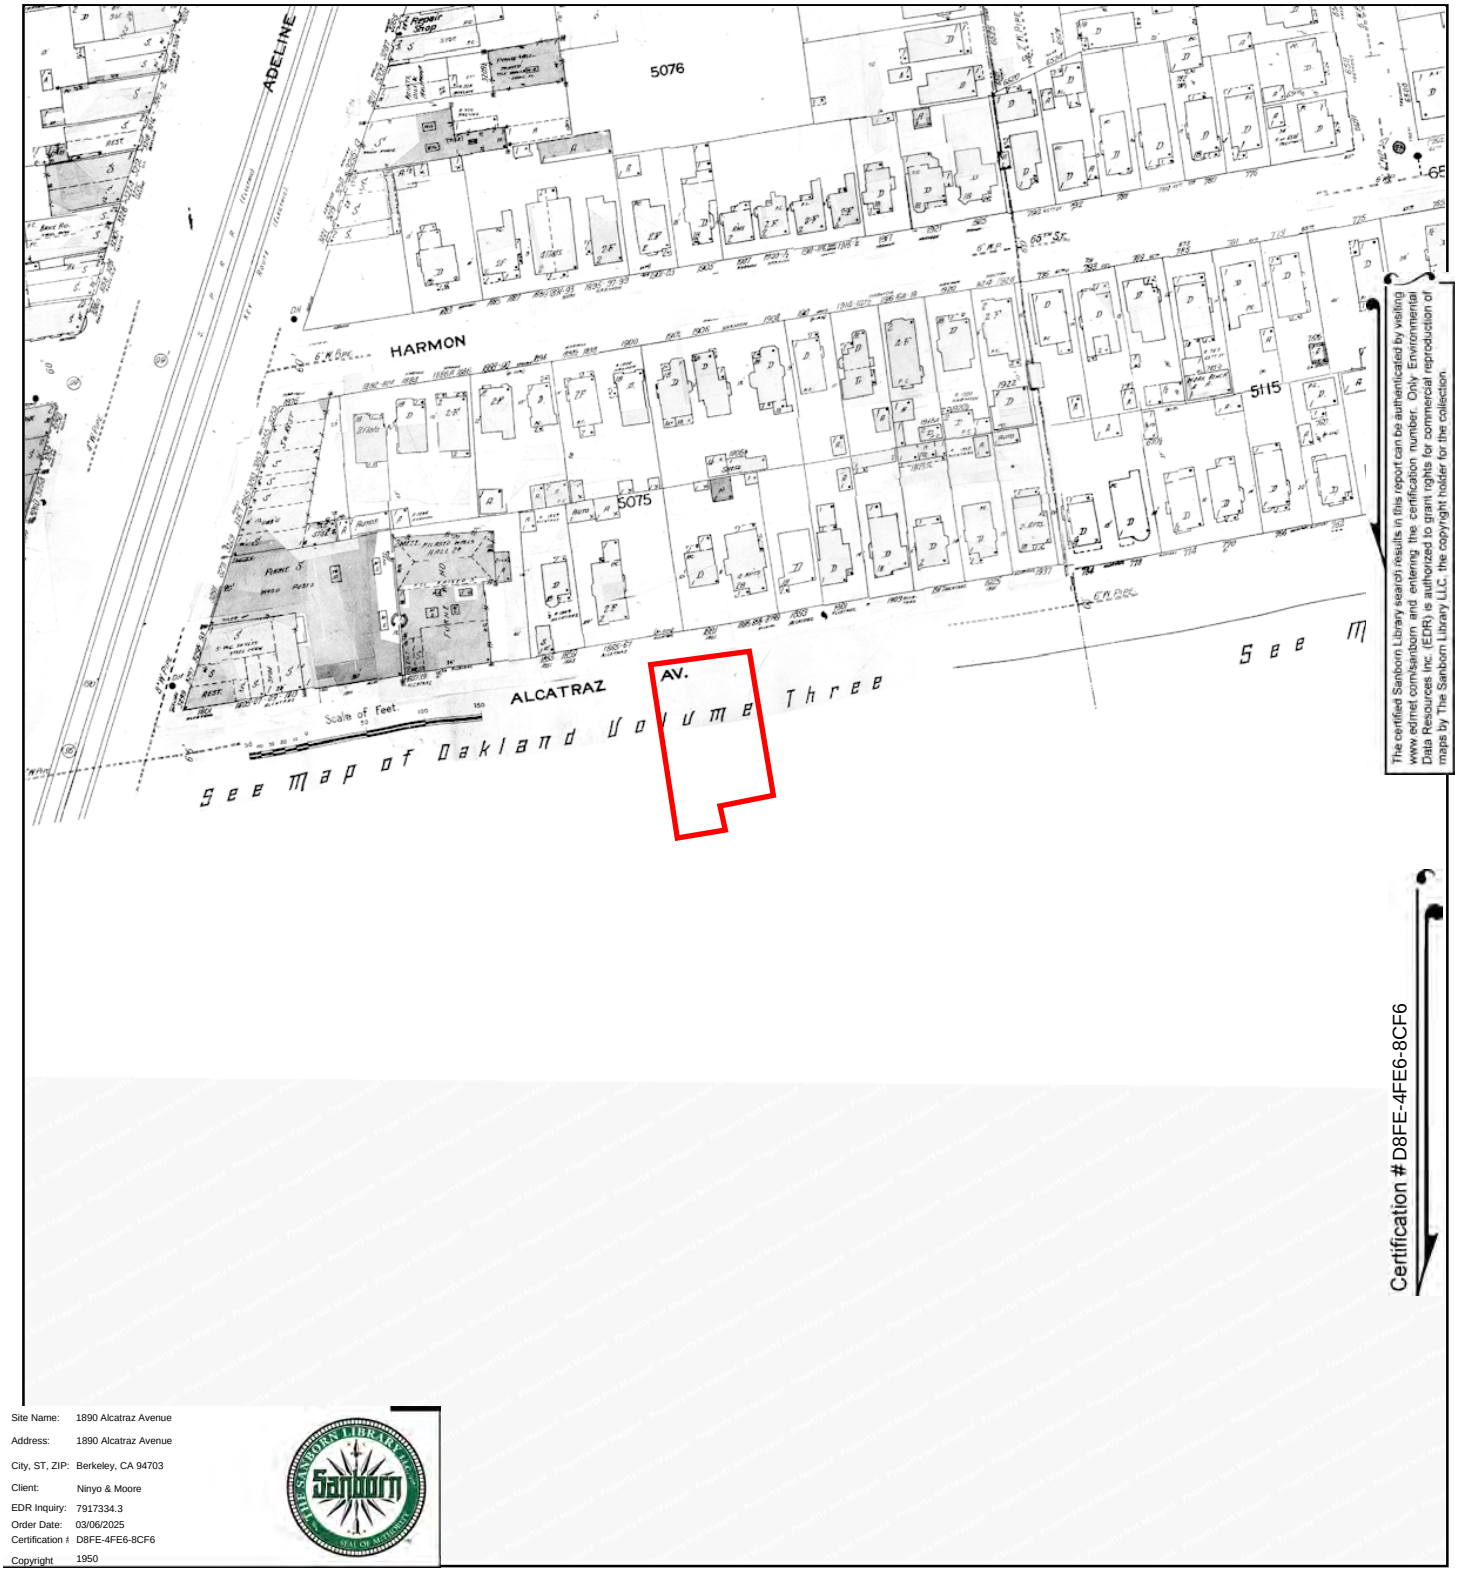

Site Name: 1890 Alcatraz Avenue
Address: 1890 Alcatraz Avenue
City, ST, ZIP: Berkeley, CA 94703
Client: Ninyo & Moore
EDR Inquiry: 7917334.3
Order Date: 03/06/2025
Certification #: D8FE-4FE6-8CF6
Copyright 1950

This Certified Sanborn Map combines the following sheets.
Outlined areas indicate map sheets within the collection.



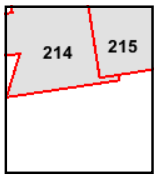


Volume 2, Sheet 214
Volume 2, Sheet 215

0 Feet 150 300 600

N

Certified Sanborn® Map

1911

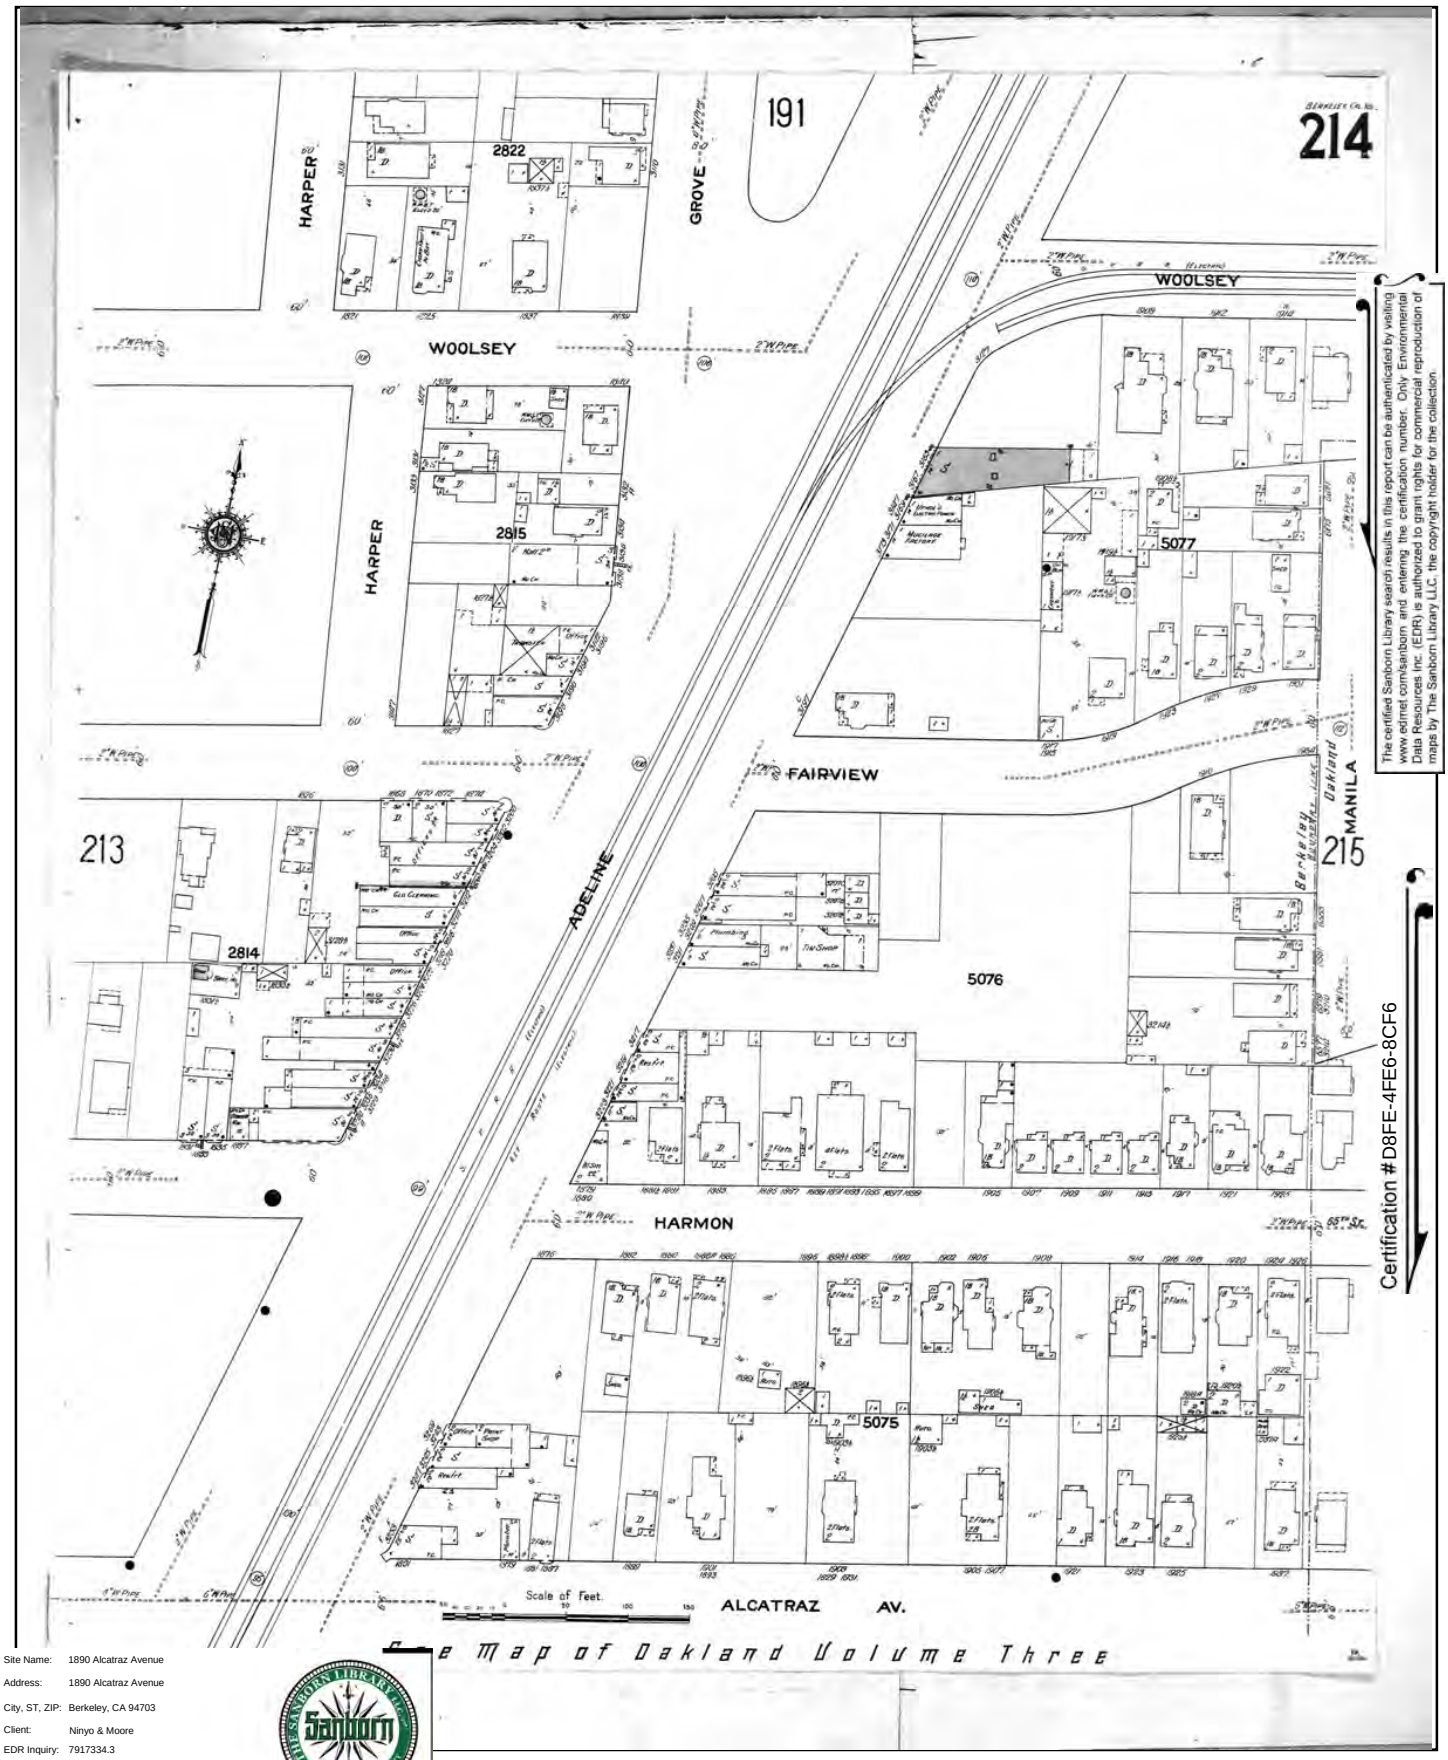

The certified Sanborn Library search results in this report can be authenticated by visiting www.edrnet.com/sanborn and entering the certification number. Only Environmental Data Resources Inc. (EDR) is authorized to grant rights for commercial reproduction of maps by The Sanborn Library LLC, the copyright holder for the collection.


Certification # D8FE-4FE6-8CF6

Site Name: 1890 Alcatraz Avenue
Address: 1890 Alcatraz Avenue
City, ST, ZIP: Berkeley, CA 94703
Client: Ninyo & Moore
EDR Inquiry: 7917334.3
Order Date: 03/06/2025
Certification #: D8FE-4FE6-8CF6
Copyright 1911

EDR

Certified Sanborn® Map

1911

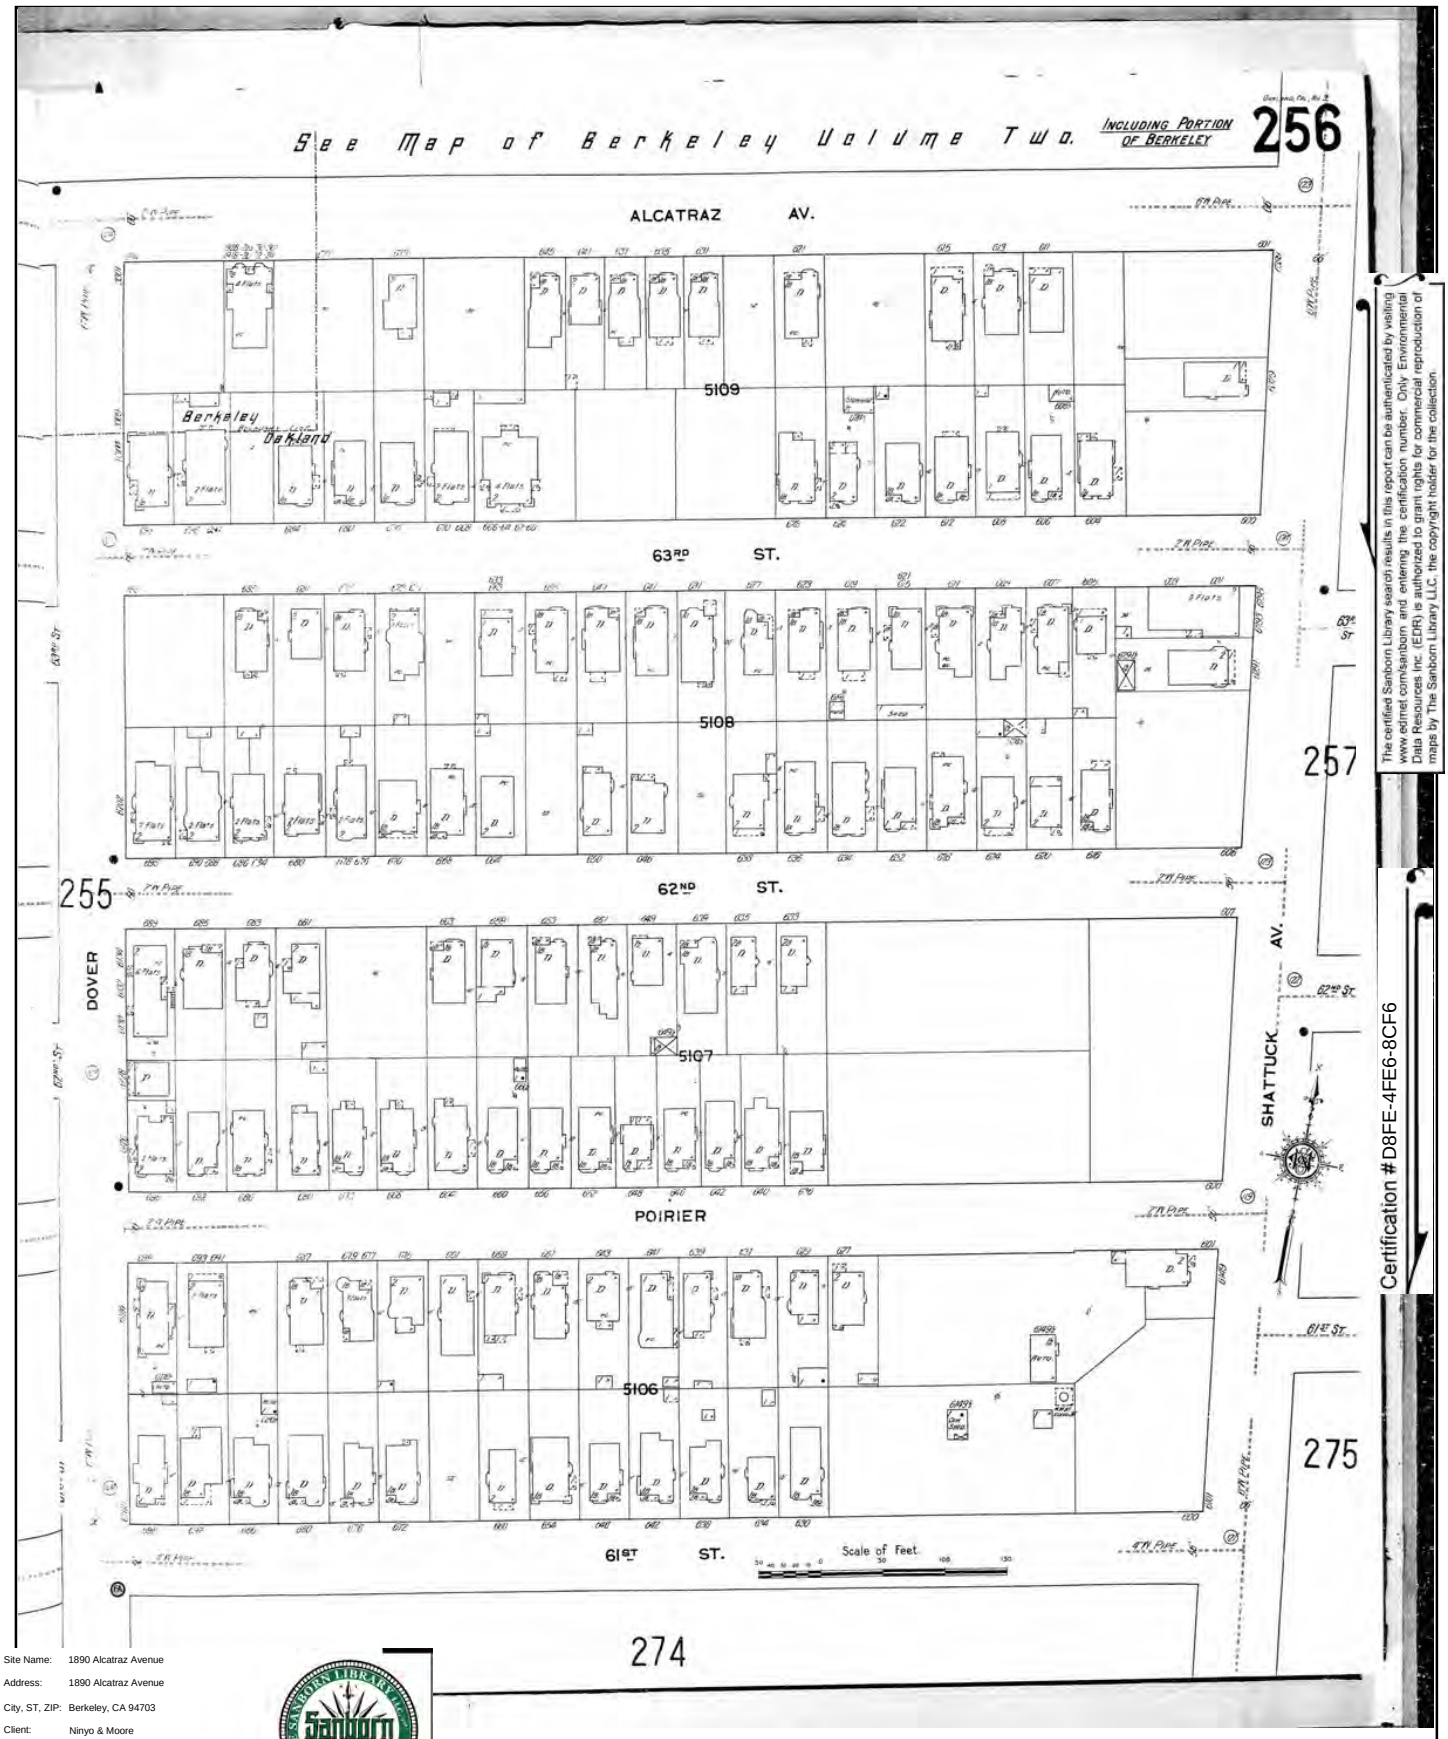


The certified Sanborn Library search results in this report can be authenticated by visiting www.edrnet.com/sanborn and entering the certification number. Only Environmental Data Resources Inc. (EDR) is authorized to grant rights for commercial reproduction of maps by The Sanborn Library LLC, the copyright holder for the collection.

Certification # D8FE-4FE6-8CF6

Site Name: 1890 Alcatraz Avenue
Address: 1890 Alcatraz Avenue
City, ST, ZIP: Berkeley, CA 94703
Client: Ninyo & Moore
EDR Inquiry: 7917334.3
Order Date: 03/06/2025
Certification # D8FE-4FE6-8CF6
Copyright 1911

Certified Sanborn® Map

1911

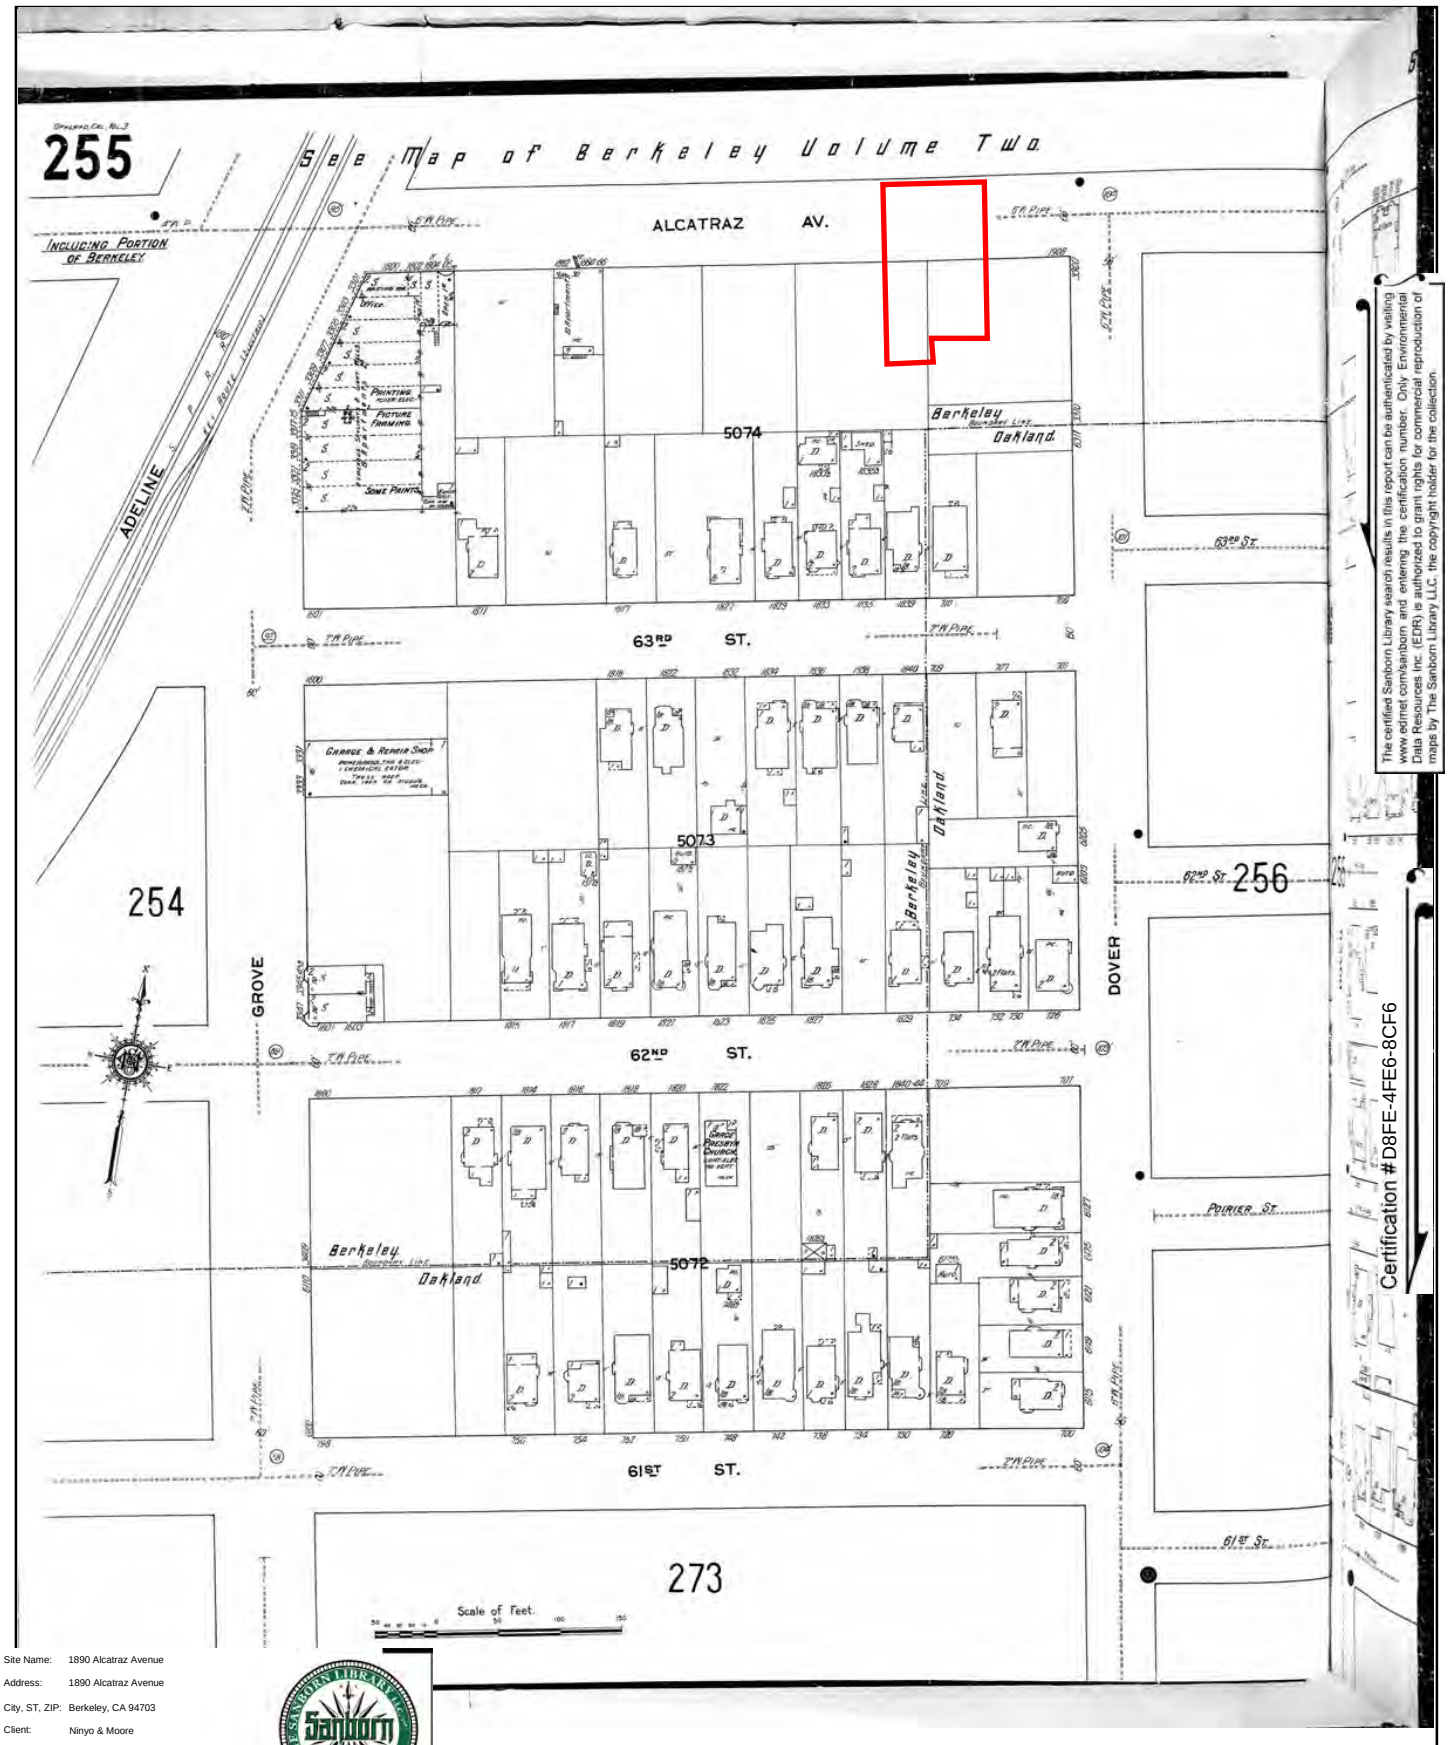

The certified Sanborn Library search results in this report can be authenticated by visiting www.edrnet.com/sanborn and entering the certification number. Only Environmental Data Resources Inc. (EDR) is authorized to grant rights for commercial reproduction of maps by The Sanborn Library LLC, the copyright holder for the collection.


Certification # D8FE-4FE6-8CF6

Site Name: 1890 Alcatraz Avenue
Address: 1890 Alcatraz Avenue
City, ST, ZIP: Berkeley, CA 94703
Client: Ninyo & Moore
EDR Inquiry: 7917334.3
Order Date: 03/06/2025
Certification #: D8FE-4FE6-8CF6
Copyright 1911

EDR

Certified Sanborn® Map

1911

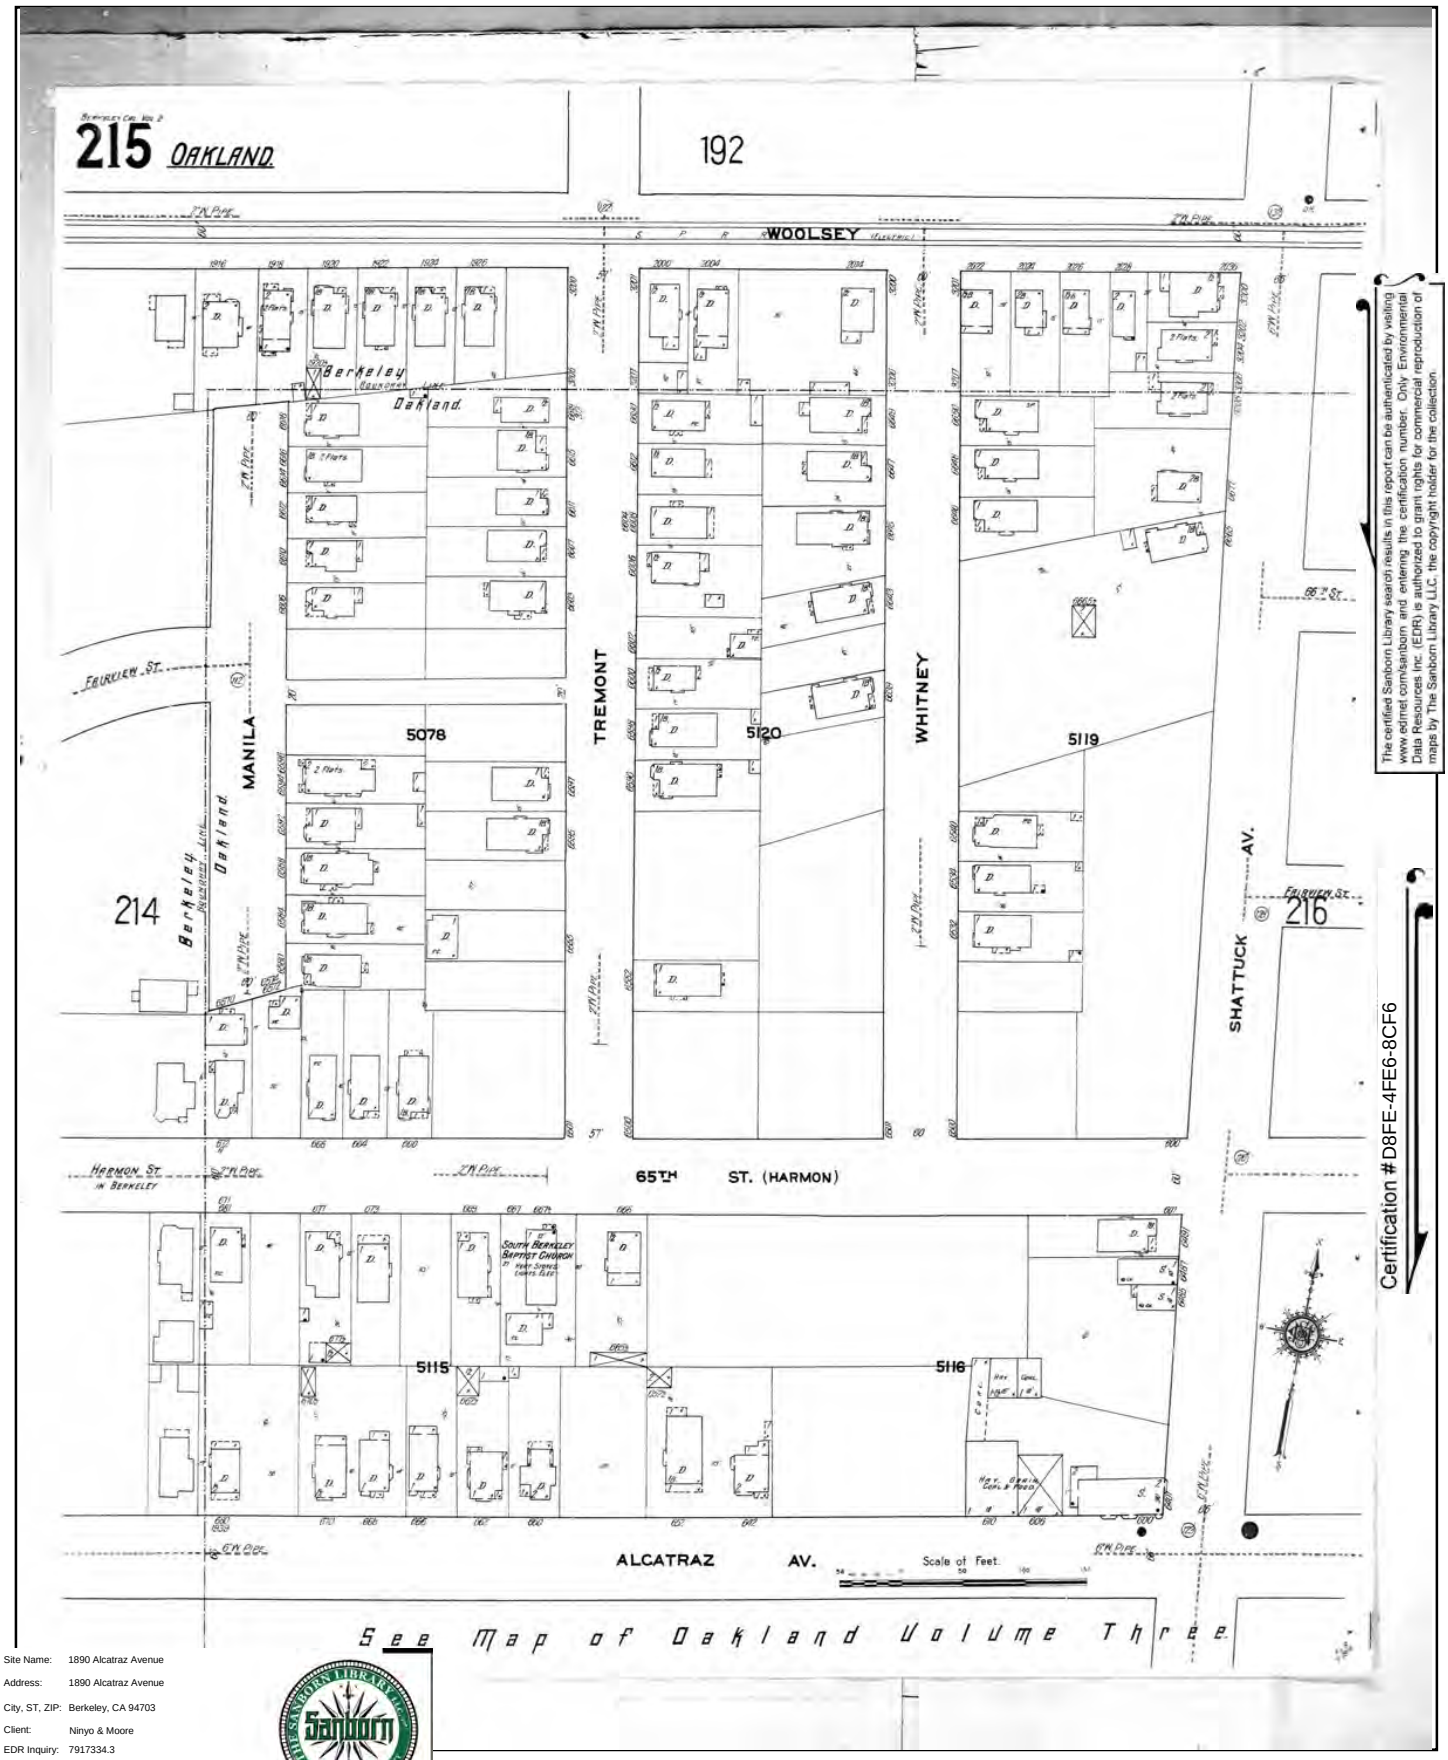


The certified Sanborn Library search results in this report can be authenticated by visiting www.edrnet.com/sanborn and entering the certification number. Only Environmental Data Resources Inc. (EDR) is authorized to grant rights for commercial reproduction of maps by The Sanborn Library LLC, the copyright holder for the collection.

Certification # D8FE-4FE6-8CF6

Site Name: 1890 Alcatraz Avenue
Address: 1890 Alcatraz Avenue
City, ST, ZIP: Berkeley, CA 94703
Client: Ninyo & Moore
EDR Inquiry: 7917334.3
Order Date: 03/06/2025
Certification # D8FE-4FE6-8CF6
Copyright 1911

Certified Sanborn® Map

1903

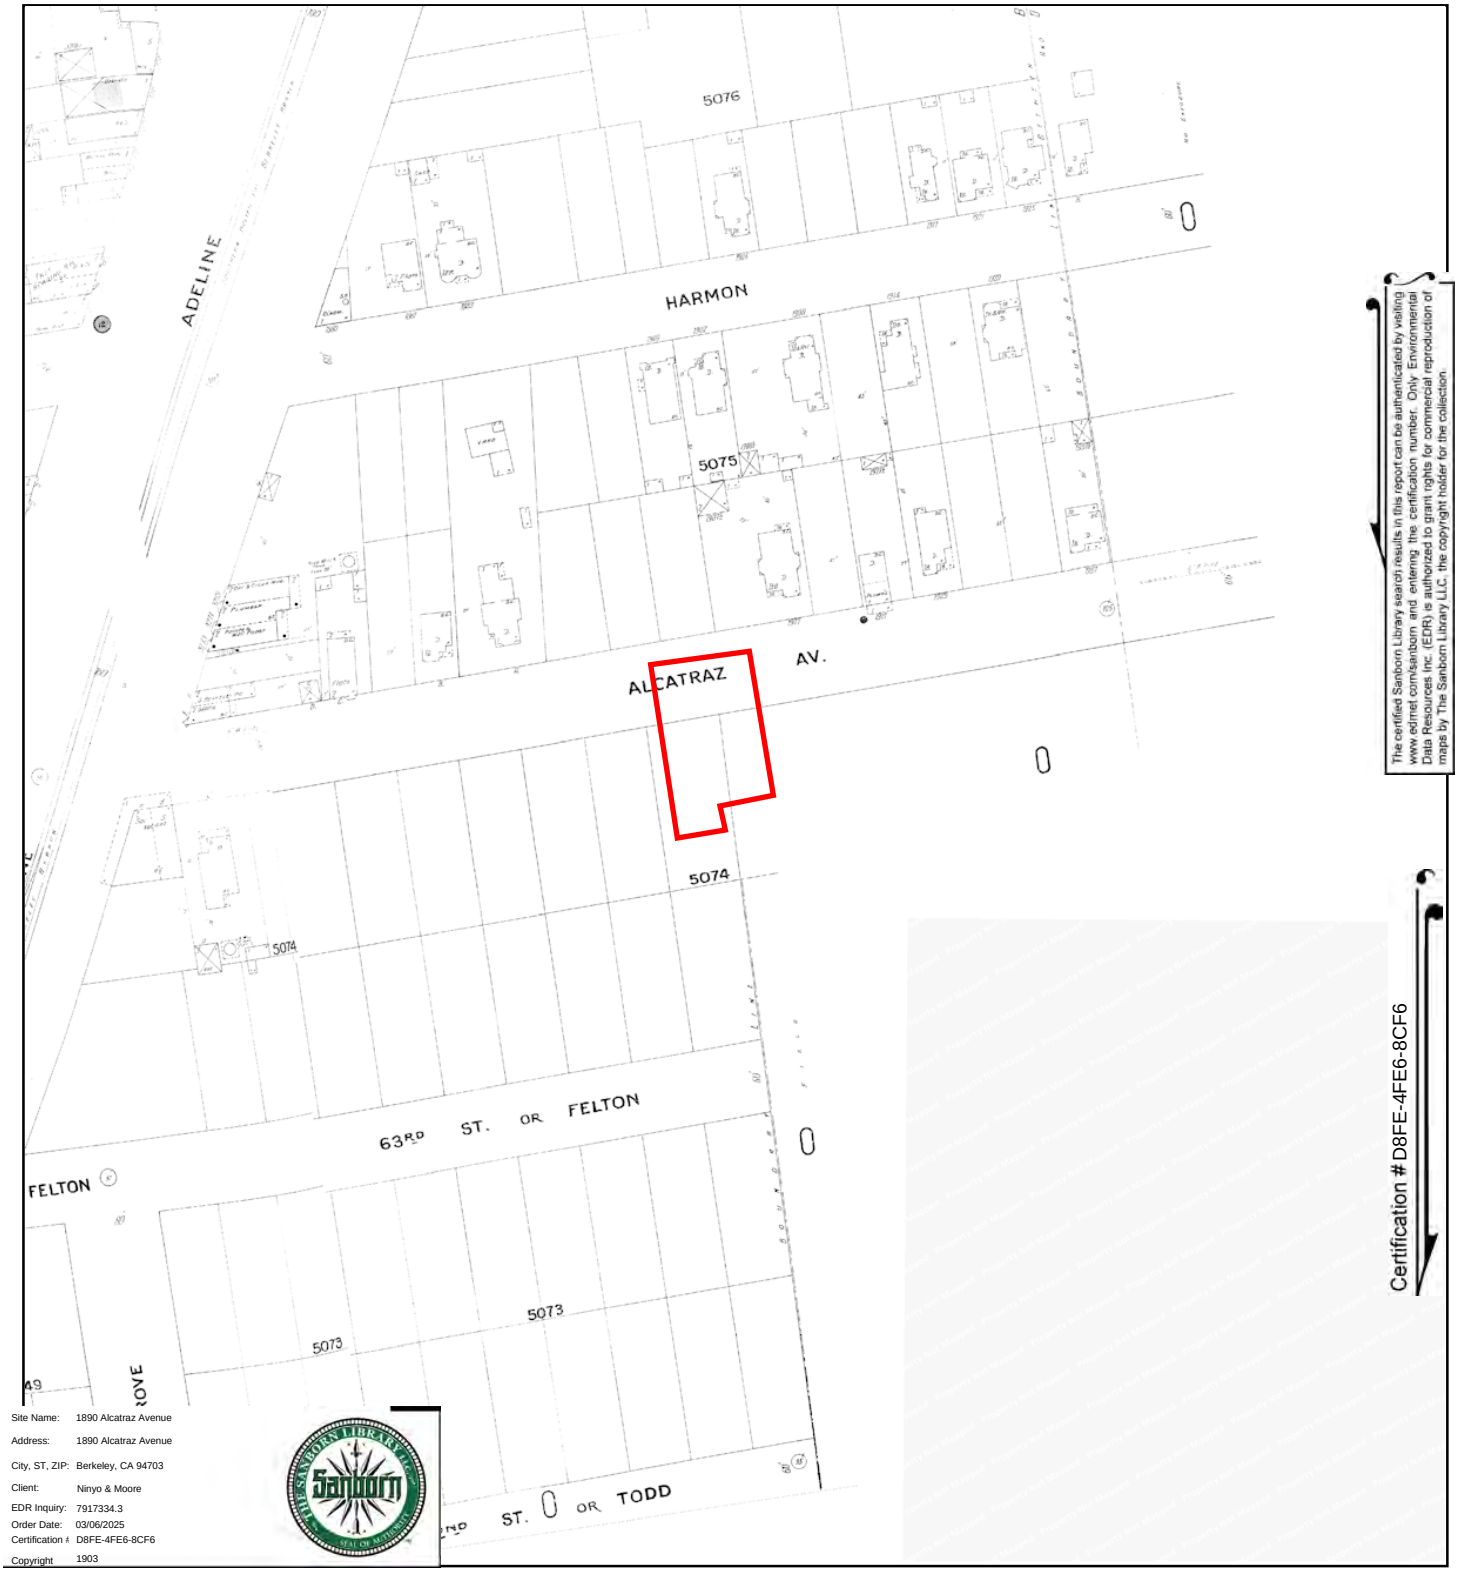


The certified Sanborn Library search results in this report can be authenticated by visiting www.edrnet.com/sanborn and entering the certification number. Only Environmental Data Resources Inc. (EDR) is authorized to grant rights for commercial reproduction of maps by The Sanborn Library LLC, the copyright holder for the collection.

Certification # D8FE-4FE6-8CF6

Site Name: 1890 Alcatraz Avenue
Address: 1890 Alcatraz Avenue
City, ST, ZIP: Berkeley, CA 94703
Client: Ninyo & Moore
EDR Inquiry: 7917334.3
Order Date: 03/06/2025
Certification #: D8FE-4FE6-8CF6
Copyright 1903

This Certified Sanborn Map combines the following sheets.
Outlined areas indicate map sheets within the collection.



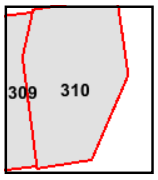

Volume 3, Sheet 310
Volume 3, Sheet 309

0 Feet 150 300 600

N

1890 Alcatraz Avenue

1890 Alcatraz Avenue

Berkeley, CA 94703

Inquiry Number: 7917334.4

March 06, 2025

EDR Historical Topo Map Report

with QuadMatch™

6 Armstrong Road, 4th floor
Shelton, CT 06484
Toll Free: 800.352.0050
www.edrnet.com

EDR Historical Topo Map Report

03/06/25

Site Name:

1890 Alcatraz Avenue
1890 Alcatraz Avenue
Berkeley, CA 94703
EDR Inquiry # 7917334.4

Client Name:

Ninyo & Moore
1401 Halyard Drive, Suite 110
West Sacramento, CA 95691
Contact: Luke Swickard

EDR Topographic Map Library has been searched by EDR and maps covering the target property location as provided by Ninyo & Moore were identified for the years listed below. EDR's Historical Topo Map Report is designed to assist professionals in evaluating potential liability on a target property resulting from past activities. EDRs Historical Topo Map Report includes a search of a collection of public and private color historical topographic maps, dating back to the late 1800s.

Search Results:

P.O.# NA
Project: 404439003

Coordinates:

Latitude:	37.848729 37° 50' 55" North
Longitude:	-122.269547 -122° 16' 10" West
UTM Zone:	Zone 10 North
UTM X Meters:	564263.77
UTM Y Meters:	4189282.76
Elevation:	109.00' above sea level

Maps Provided:

2021	1959
2018	1949
2015	1948
2012	1915
1996, 1997	1899
1980	1895, 1897
1973	
1968	

Disclaimer - Copyright and Trademark Notice

This Report contains certain information obtained from a variety of public and other sources reasonably available to Environmental Data Resources, LLC. It cannot be concluded from this Report that coverage information for the target and surrounding properties does not exist from other sources. This Report is provided on an "AS IS", "AS AVAILABLE" basis. NO WARRANTY EXPRESS OR IMPLIED IS MADE WHATSOEVER IN CONNECTION WITH THIS REPORT. ENVIRONMENTAL DATA RESOURCES, LLC AND ITS SUBSIDIARIES, AFFILIATES AND THIRD PARTY SUPPLIERS DISCLAIM ALL WARRANTIES, OF ANY KIND OR NATURE, EXPRESS OR IMPLIED, ARISING OUT OF OR RELATED TO THIS REPORT OR ANY OF THE DATA AND INFORMATION PROVIDED IN THIS REPORT, INCLUDING WITHOUT LIMITATION, ANY WARRANTIES REGARDING ACCURACY, QUALITY, CORRECTNESS, COMPLETENESS, COMPREHENSIVENESS, SUITABILITY, MERCHANTABILITY, FITNESS FOR A PARTICULAR PURPOSE, TITLE, NON-INFRINGEMENT, MISAPPROPRIATION, OR OTHERWISE. ALL RISK IS ASSUMED BY THE USER. IN NO EVENT SHALL ENVIRONMENTAL DATA RESOURCES, LLC OR ITS SUBSIDIARIES, AFFILIATES OR THIRD PARTY SUPPLIERS BE LIABLE TO ANYONE FOR ANY DIRECT, INCIDENTAL, INDIRECT, SPECIAL, CONSEQUENTIAL OR OTHER DAMAGES OF ANY TYPE OR KIND (INCLUDING BUT NOT LIMITED TO LOSS OF PROFITS, LOSS OF USE, OR LOSS OF DATA), ARISING OUT OF OR IN ANY WAY CONNECTED WITH THIS REPORT OR ANY OF THE DATA AND INFORMATION PROVIDED IN THIS REPORT. Any analyses, estimates, ratings, environmental risk levels, or risk codes provided in this Report are provided for illustrative purposes only, and are not intended to provide, nor should they be interpreted as providing any facts regarding, or prediction or forecast of, any environmental risk for any property. Only an assessment performed by a qualified environmental professional can provide findings, opinions or conclusions regarding the environmental risk or conditions in, on or at any property.

Copyright 2025 by Environmental Data Resources, Inc. All rights reserved. Reproduction in any media or format, in whole or in part, of any report or map of Environmental Data Resources, Inc., or its affiliates, is prohibited without prior written permission.

EDR and its logos (including Sanborn and Sanborn Map) are trademarks of Environmental Data Resources, LLC or its affiliates. All other trademarks used herein are the property of their respective owners.

Topo Sheet Key

This EDR Topo Map Report is based upon the following USGS topographic map sheets.

2021 Source Sheets



Oakland West
2021
7.5-minute, 24000



Oakland East
2021
7.5-minute, 24000

2018 Source Sheets



Oakland West
2018
7.5-minute, 24000



Oakland East
2018
7.5-minute, 24000

2015 Source Sheets



Oakland West
2015
7.5-minute, 24000



Oakland East
2015
7.5-minute, 24000

2012 Source Sheets



Oakland West
2012
7.5-minute, 24000



Oakland East
2012
7.5-minute, 24000

Topo Sheet Key

This EDR Topo Map Report is based upon the following USGS topographic map sheets.

1996, 1997 Source Sheets



Oakland West
1996
7.5-minute, 24000
Aerial Photo Revised 1993



Oakland East
1997
7.5-minute, 24000
Aerial Photo Revised 1993

1980 Source Sheets



Oakland East
1980
7.5-minute, 24000
Aerial Photo Revised 1979



Oakland West
1980
7.5-minute, 24000
Aerial Photo Revised 1979

1973 Source Sheets



Oakland East
1973
7.5-minute, 24000
Aerial Photo Revised 1973



Oakland West
1973
7.5-minute, 24000
Aerial Photo Revised 1973

1968 Source Sheets



Oakland East
1968
7.5-minute, 24000
Aerial Photo Revised 1968



Oakland West
1968
7.5-minute, 24000
Aerial Photo Revised 1947

Topo Sheet Key

This EDR Topo Map Report is based upon the following USGS topographic map sheets.

1959 Source Sheets



Oakland East
1959
7.5-minute, 24000
Aerial Photo Revised 1958




Oakland West
1959
7.5-minute, 24000
Aerial Photo Revised 1958

1949 Source Sheets



Oakland West
1949
7.5-minute, 24000
Aerial Photo Revised 1946

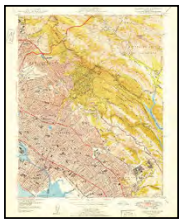

Oakland East
1949
7.5-minute, 24000
Aerial Photo Revised 1946

1948 Source Sheets



CONCORD
1948
15-minute, 50000



SAN FRANCISCO
1948
15-minute, 50000

1915 Source Sheets



Concord
1915
15-minute, 62500



San Francisco
1915
15-minute, 62500

Topo Sheet Key

This EDR Topo Map Report is based upon the following USGS topographic map sheets.

1899 Source Sheets




San Francisco
1899
15-minute, 62500

1895, 1897 Source Sheets




San Francisco
1895
15-minute, 62500

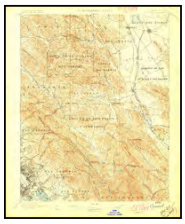

Concord
1897
15-minute, 62500

Historical Topo Map

2021

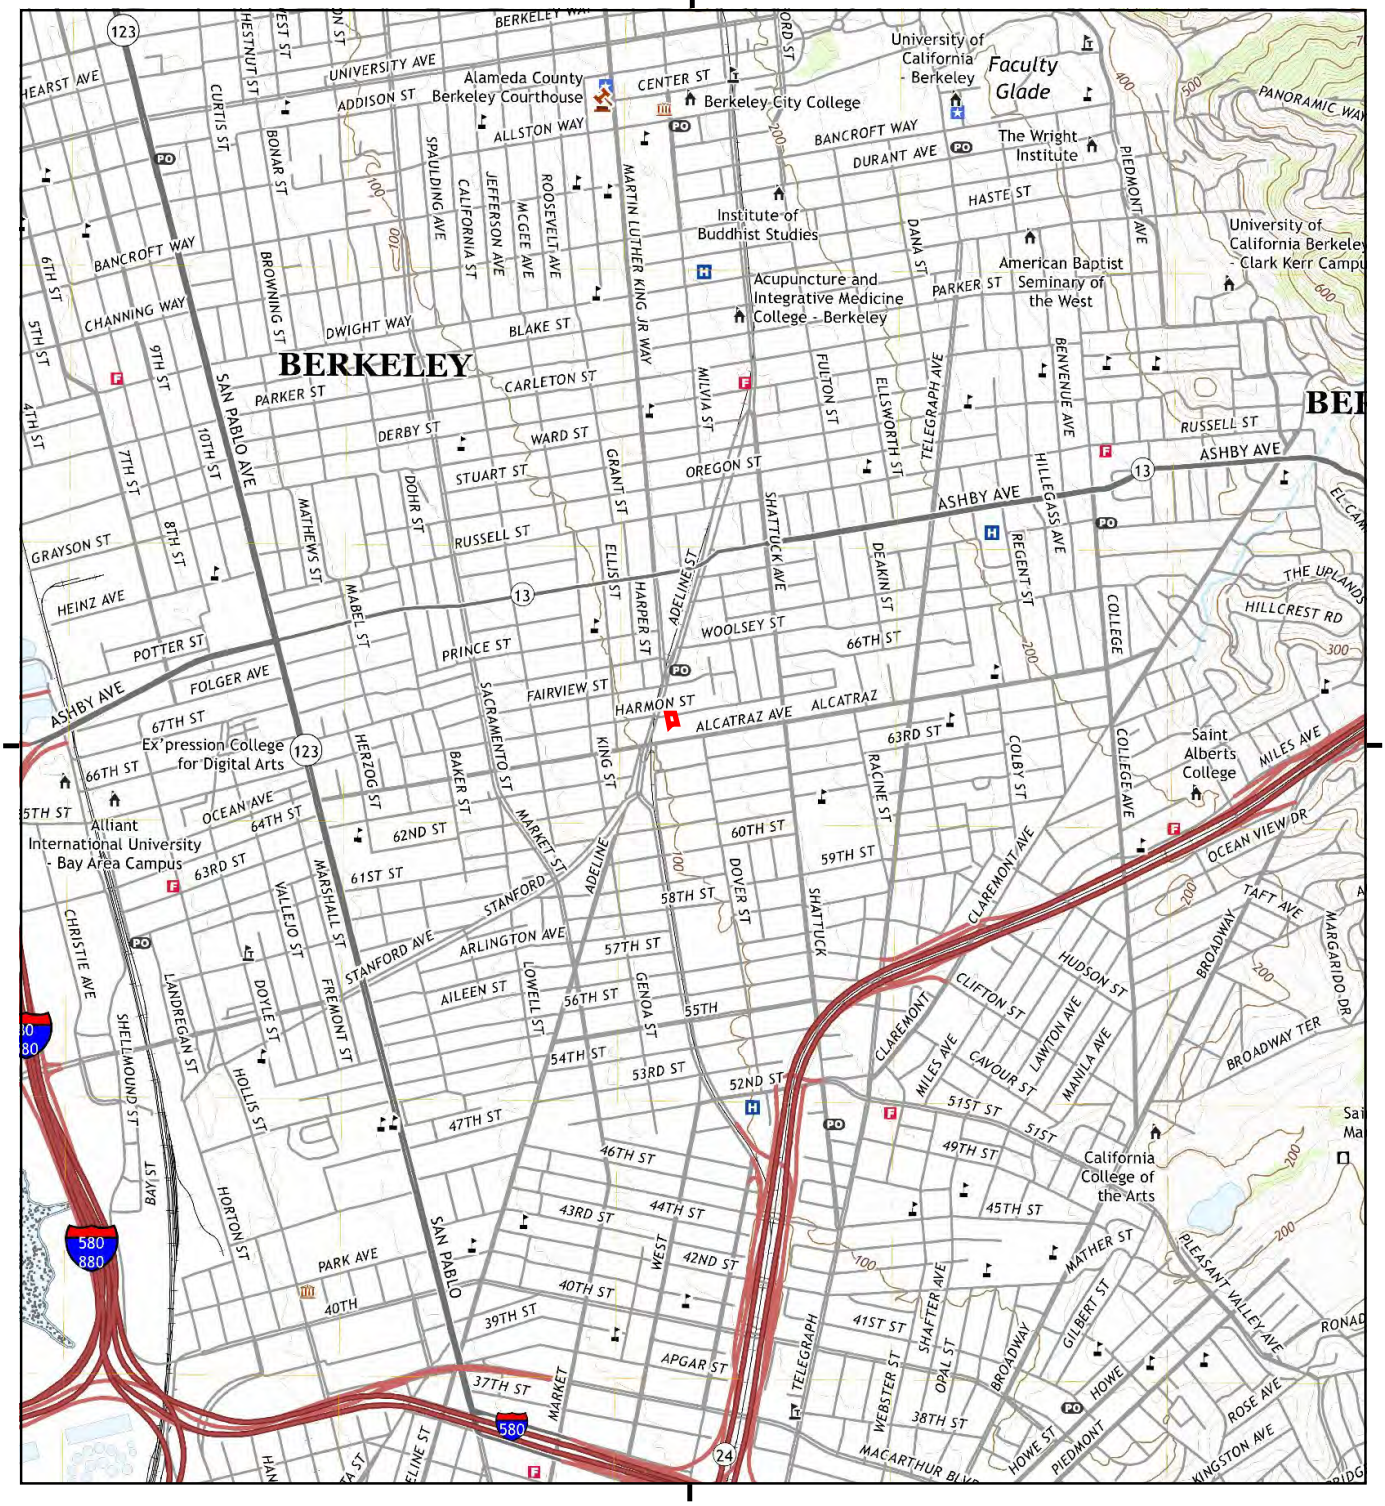

This report includes information from the following map sheet(s).

0 Miles 0.25 0.5 1 1.5

NW N NE
W E
SW S SE


TP, Oakland West, 2021, 7.5-minute
SE, Oakland East, 2021, 7.5-minute

SITE NAME: 1890 Alcatraz Avenue
ADDRESS: 1890 Alcatraz Avenue
Berkeley, CA 94703
CLIENT: Ninyo & Moore

N

Historical Topo Map

2018

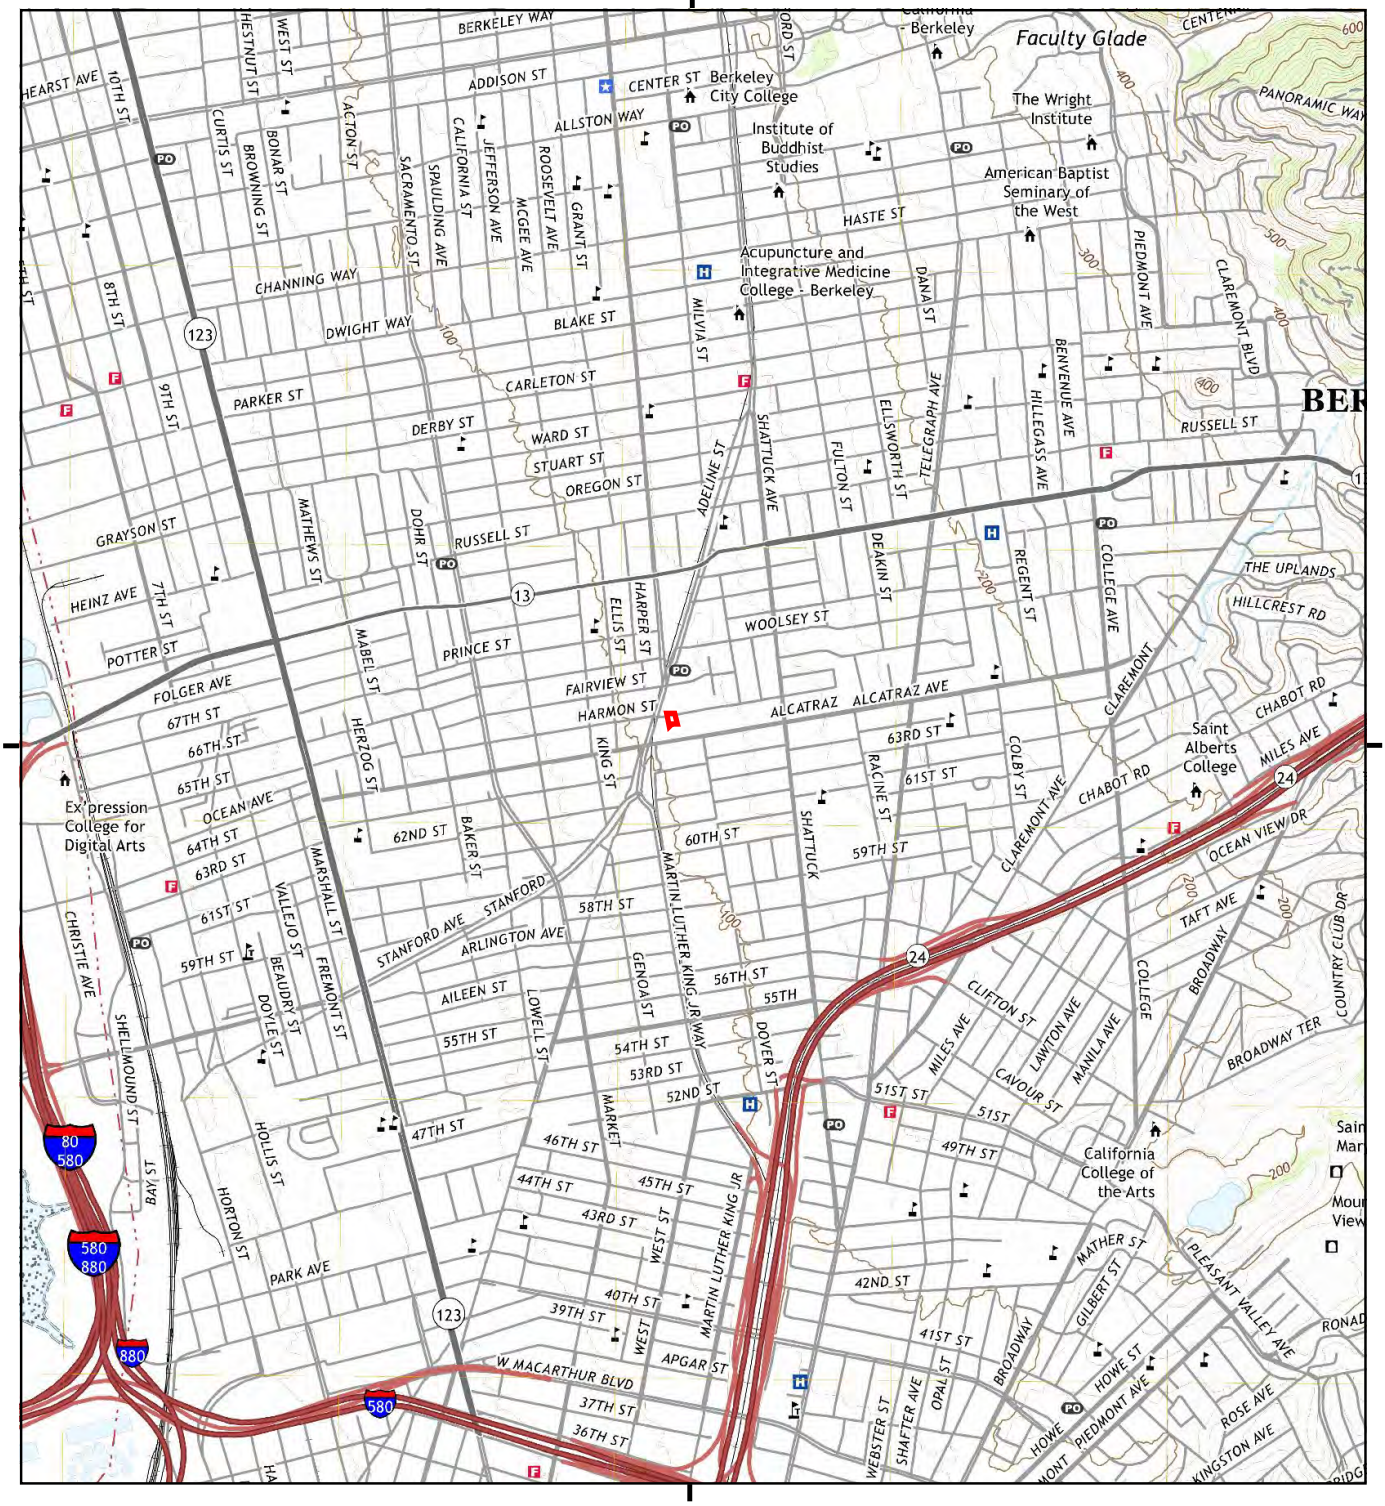

This report includes information from the following map sheet(s).

0 Miles 0.25 0.5 1 1.5


NW N NE
W E
SW S SE

TP, Oakland West, 2018, 7.5-minute
SE, Oakland East, 2018, 7.5-minute

SITE NAME: 1890 Alcatraz Avenue
ADDRESS: 1890 Alcatraz Avenue
Berkeley, CA 94703
CLIENT: Ninyo & Moore


Historical Topo Map

2015

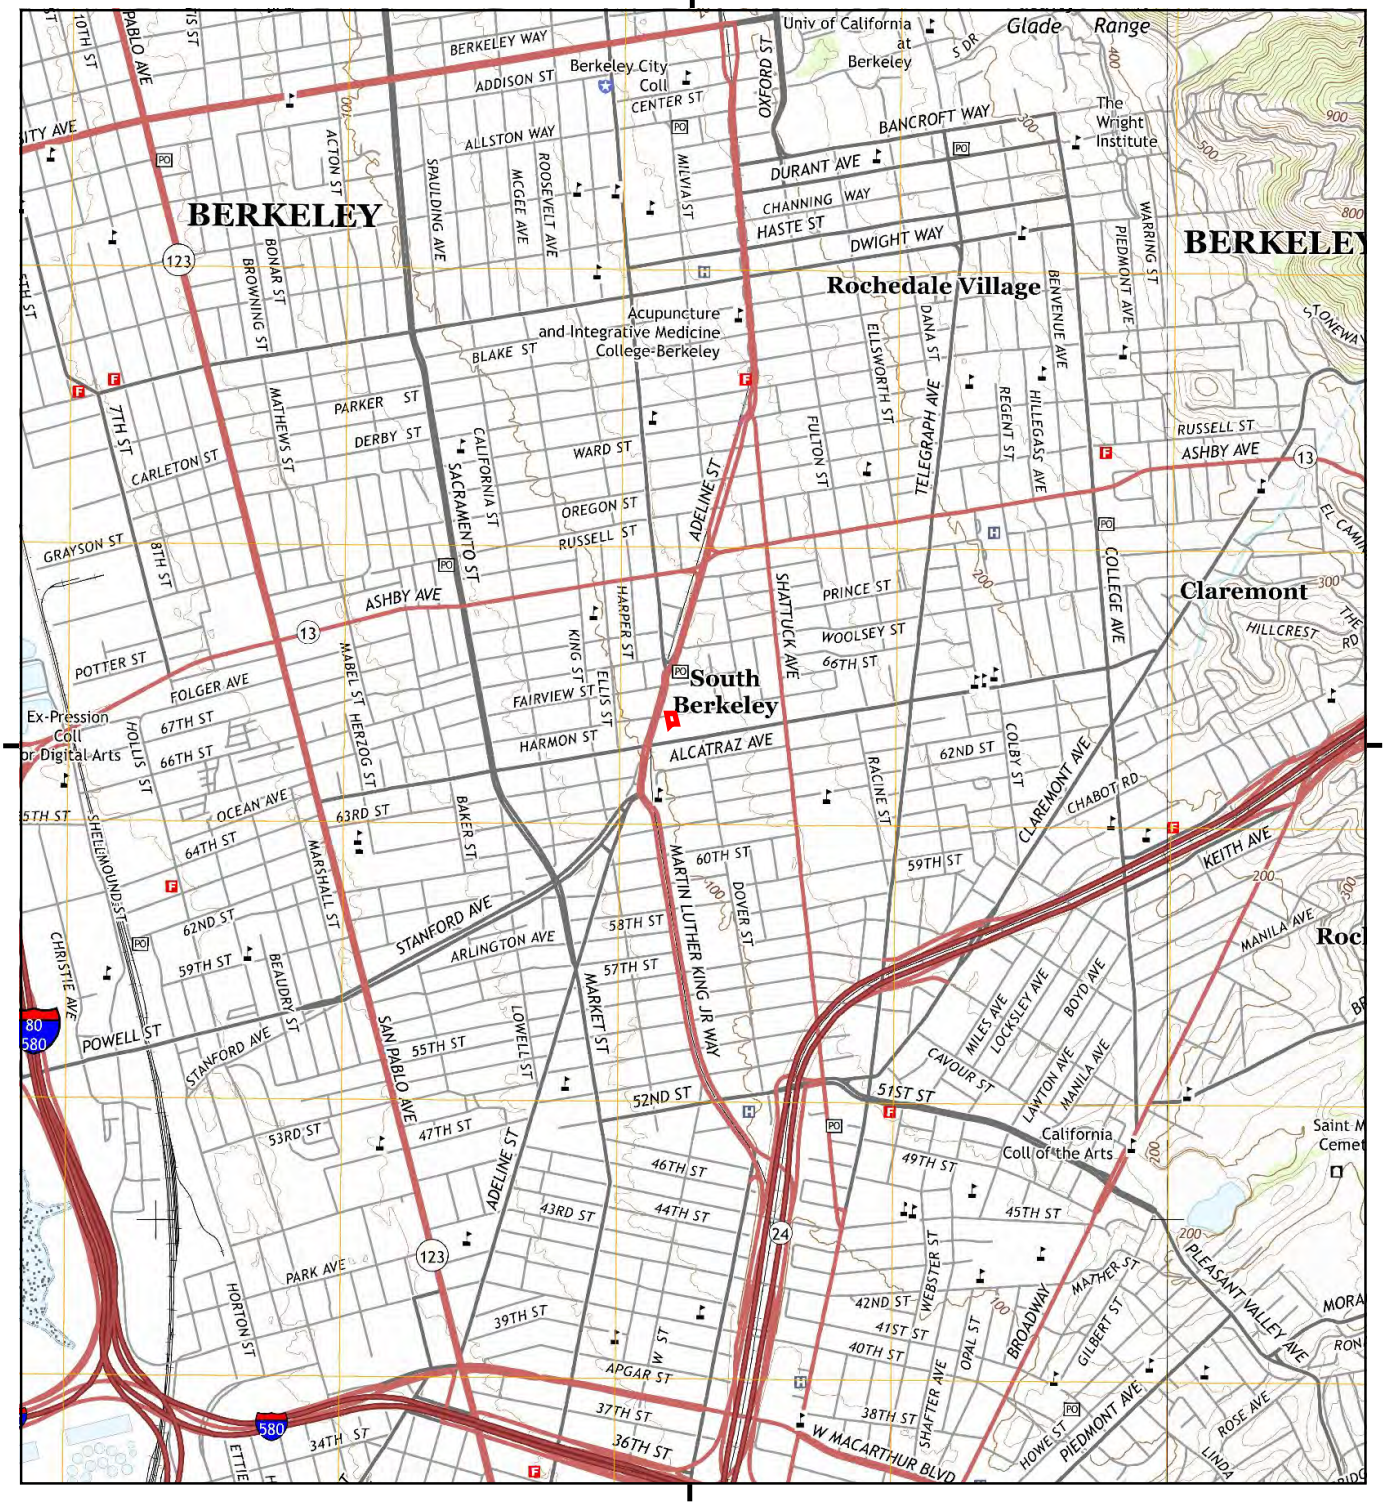

This report includes information from the following map sheet(s).

0 Miles 0.25 0.5 1 1.5

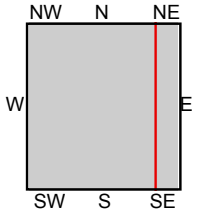


TP, Oakland West, 2015, 7.5-minute
SE, Oakland East, 2015, 7.5-minute

SITE NAME: 1890 Alcatraz Avenue
ADDRESS: 1890 Alcatraz Avenue
Berkeley, CA 94703
CLIENT: Ninyo & Moore

N

Historical Topo Map

2012

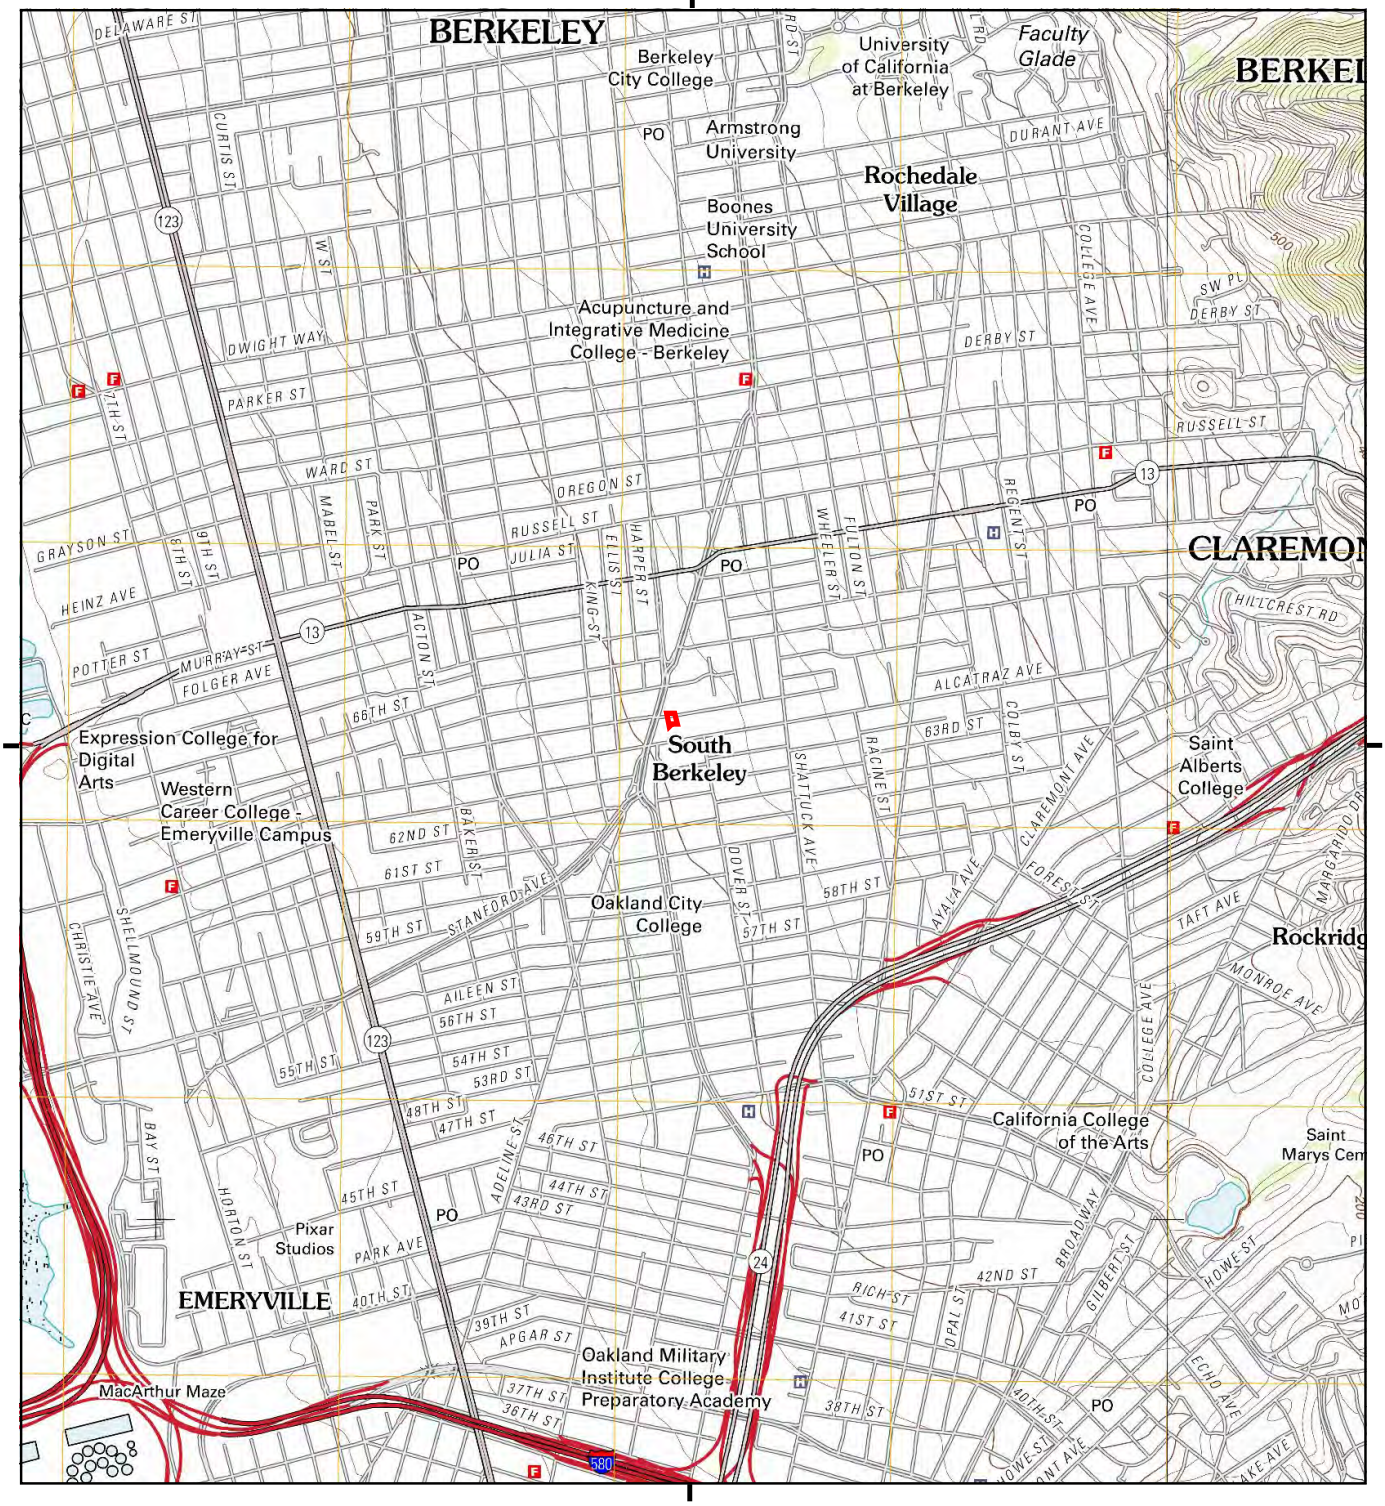

This report includes information from the following map sheet(s).

0 Miles 0.25 0.5 1 1.5

NW N NE
W E
SW S SE


TP, Oakland West, 2012, 7.5-minute
SE, Oakland East, 2012, 7.5-minute

SITE NAME: 1890 Alcatraz Avenue
ADDRESS: 1890 Alcatraz Avenue
Berkeley, CA 94703
CLIENT: Ninyo & Moore

N


Historical Topo Map

1996, 1997

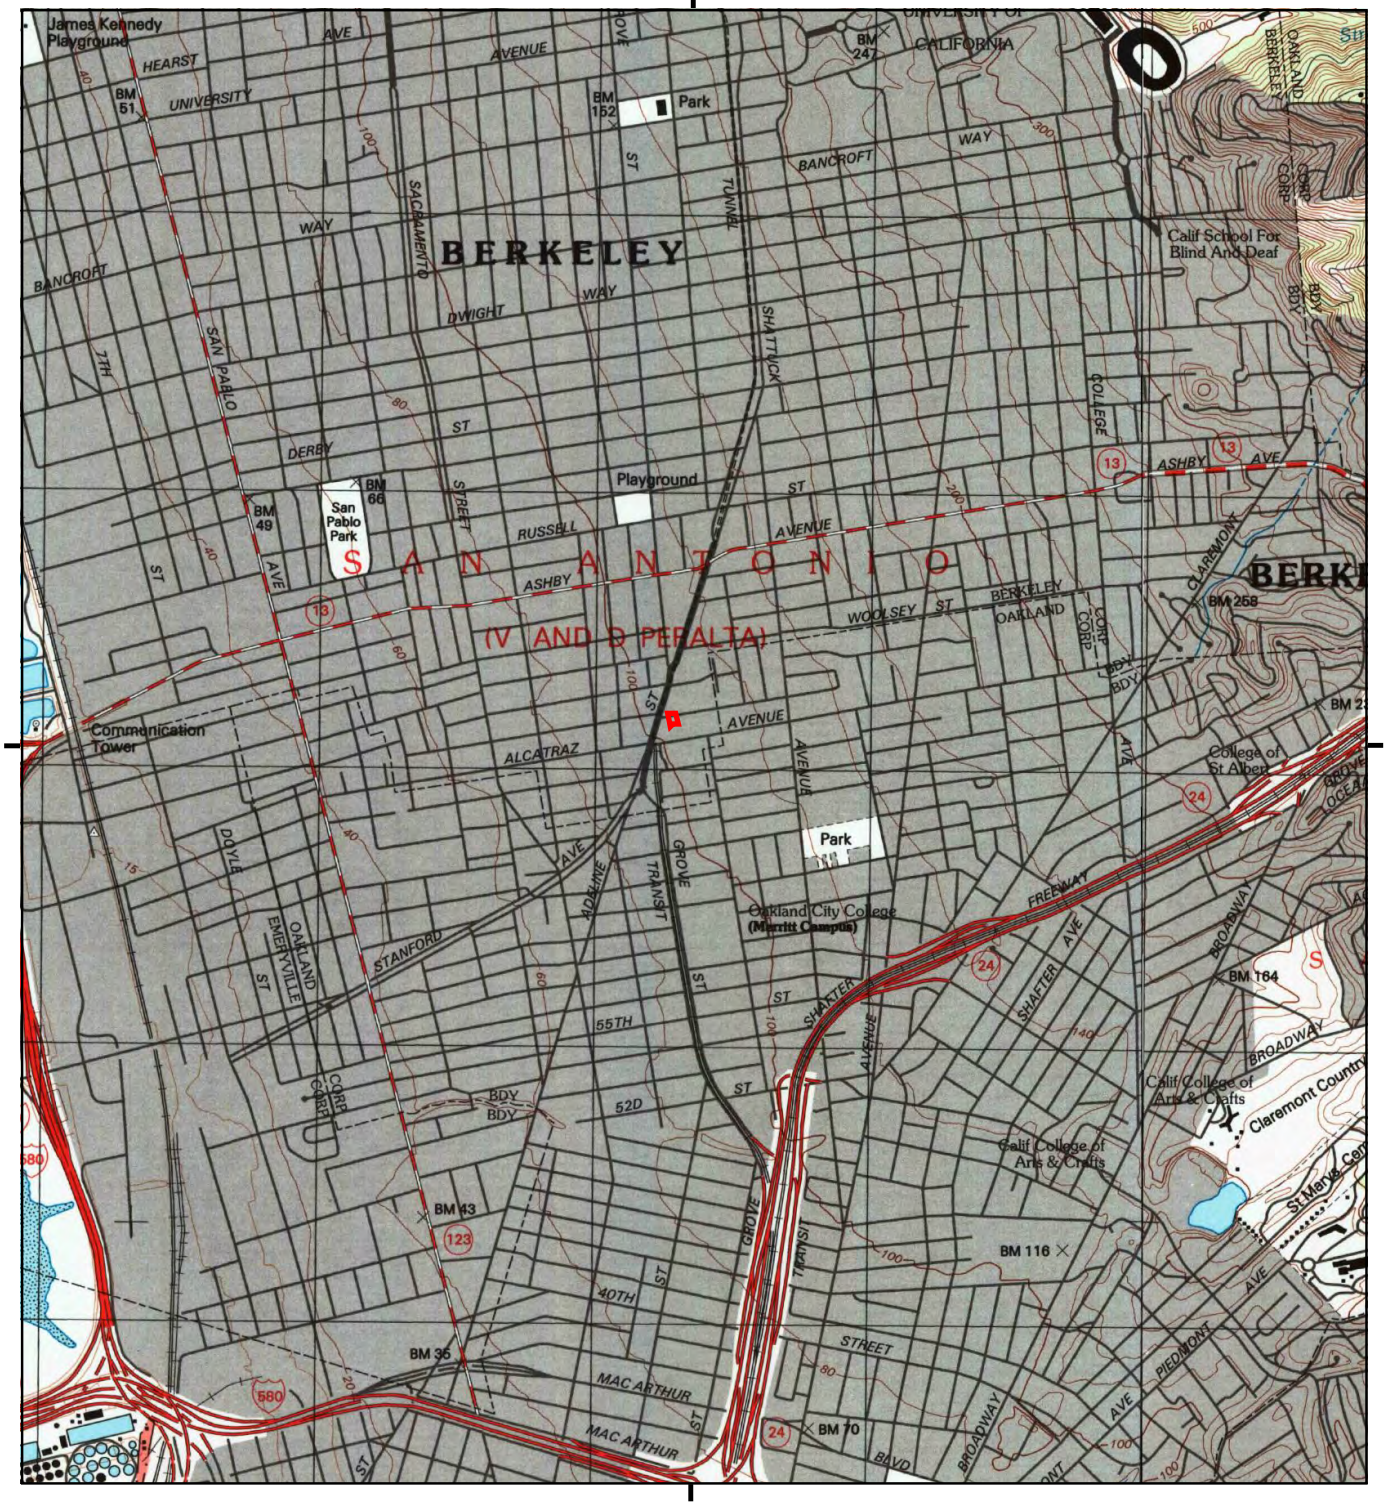

This report includes information from the following map sheet(s).

0 Miles 0.25 0.5 1 1.5

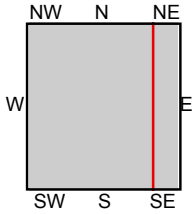


TP, Oakland West, 1996, 7.5-minute
SE, Oakland East, 1997, 7.5-minute


SITE NAME: 1890 Alcatraz Avenue
ADDRESS: 1890 Alcatraz Avenue
Berkeley, CA 94703
CLIENT: Ninyo & Moore

Historical Topo Map

1980

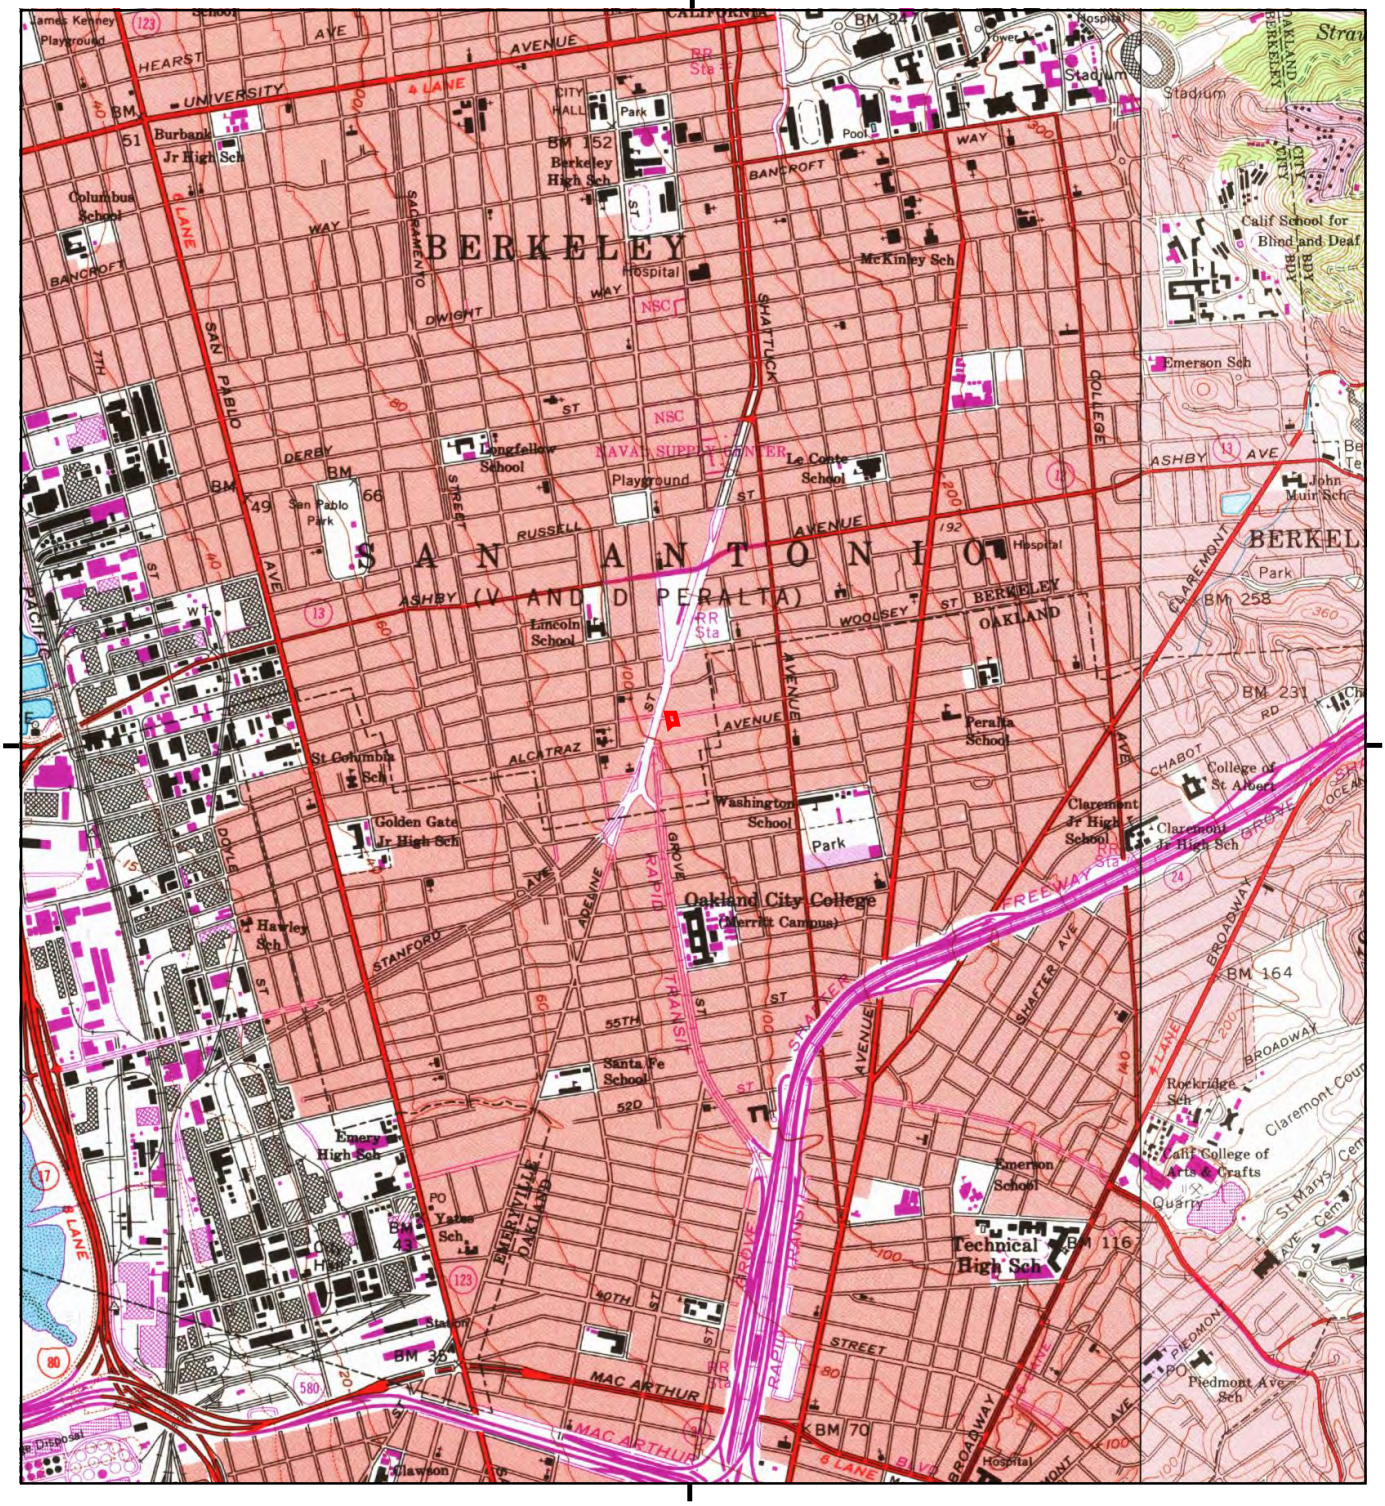

This report includes information from the following map sheet(s).

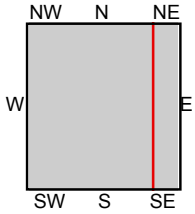


TP, Oakland West, 1980, 7.5-minute
SE, Oakland East, 1980, 7.5-minute

SITE NAME: 1890 Alcatraz Avenue
ADDRESS: 1890 Alcatraz Avenue
Berkeley, CA 94703
CLIENT: Ninyo & Moore


Historical Topo Map

1973

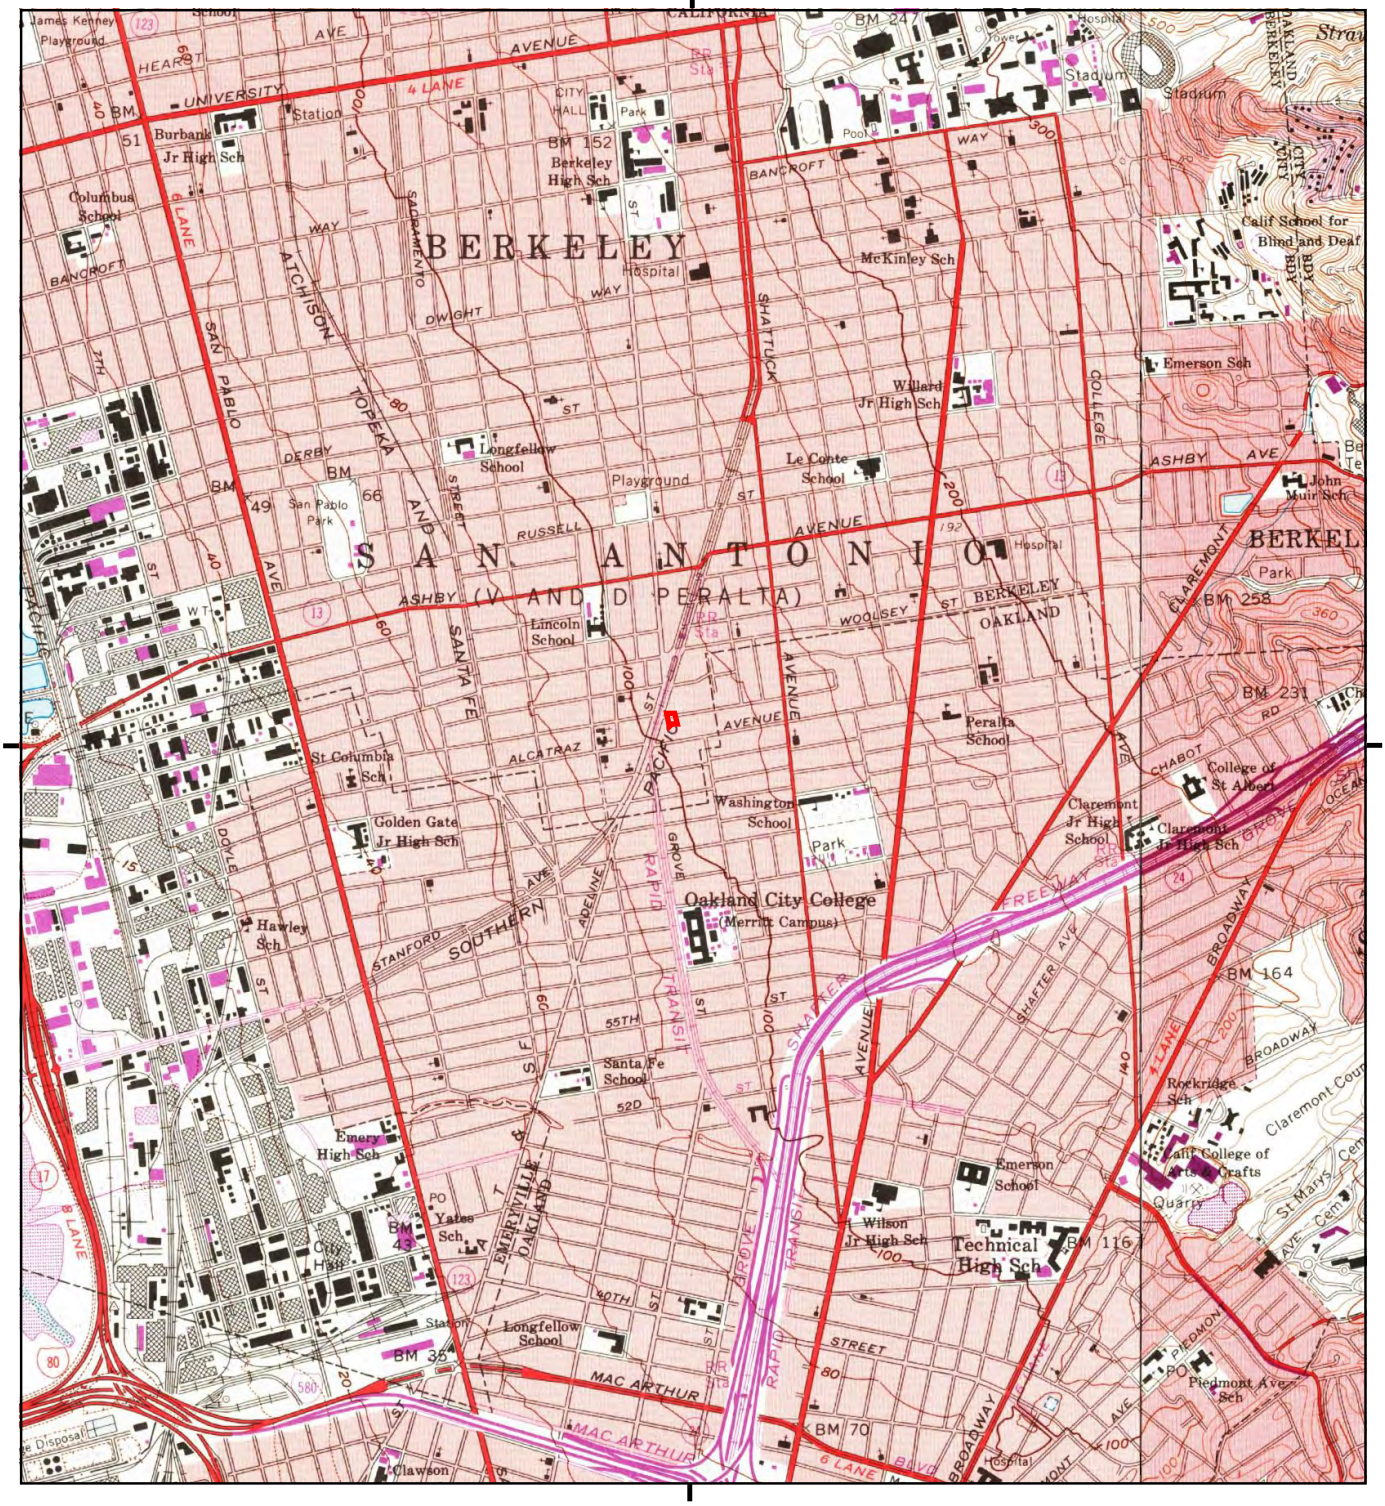

This report includes information from the following map sheet(s).

0 Miles 0.25 0.5 1 1.5

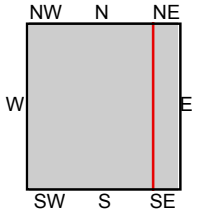

TP, Oakland West, 1973, 7.5-minute
SE, Oakland East, 1973, 7.5-minute


SITE NAME: 1890 Alcatraz Avenue
ADDRESS: 1890 Alcatraz Avenue
Berkeley, CA 94703
CLIENT: Ninyo & Moore

N

EDR


Historical Topo Map

1968

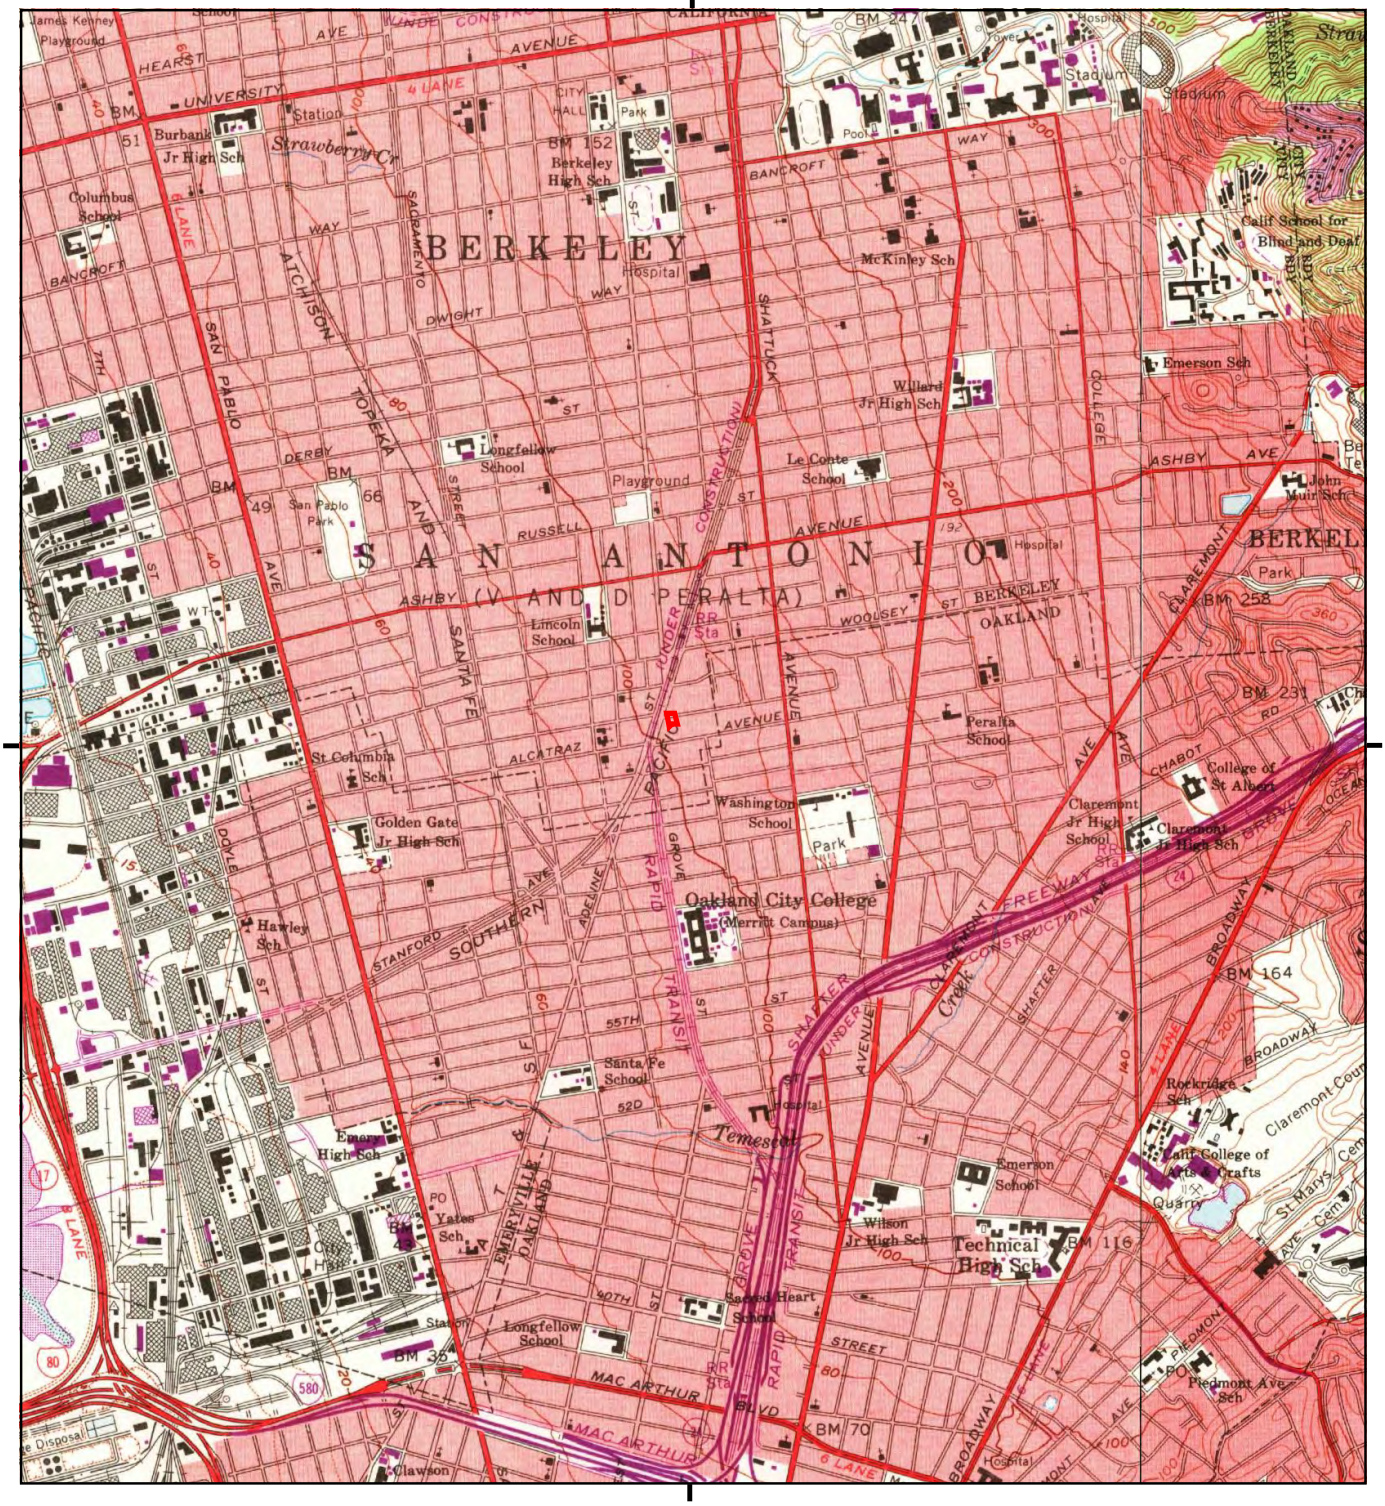

This report includes information from the following map sheet(s).

0 Miles 0.25 0.5 1 1.5

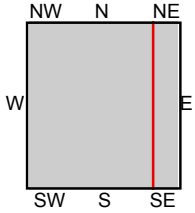


TP, Oakland West, 1968, 7.5-minute
SE, Oakland East, 1968, 7.5-minute

SITE NAME: 1890 Alcatraz Avenue
ADDRESS: 1890 Alcatraz Avenue
Berkeley, CA 94703
CLIENT: Ninyo & Moore

N


Historical Topo Map

1959

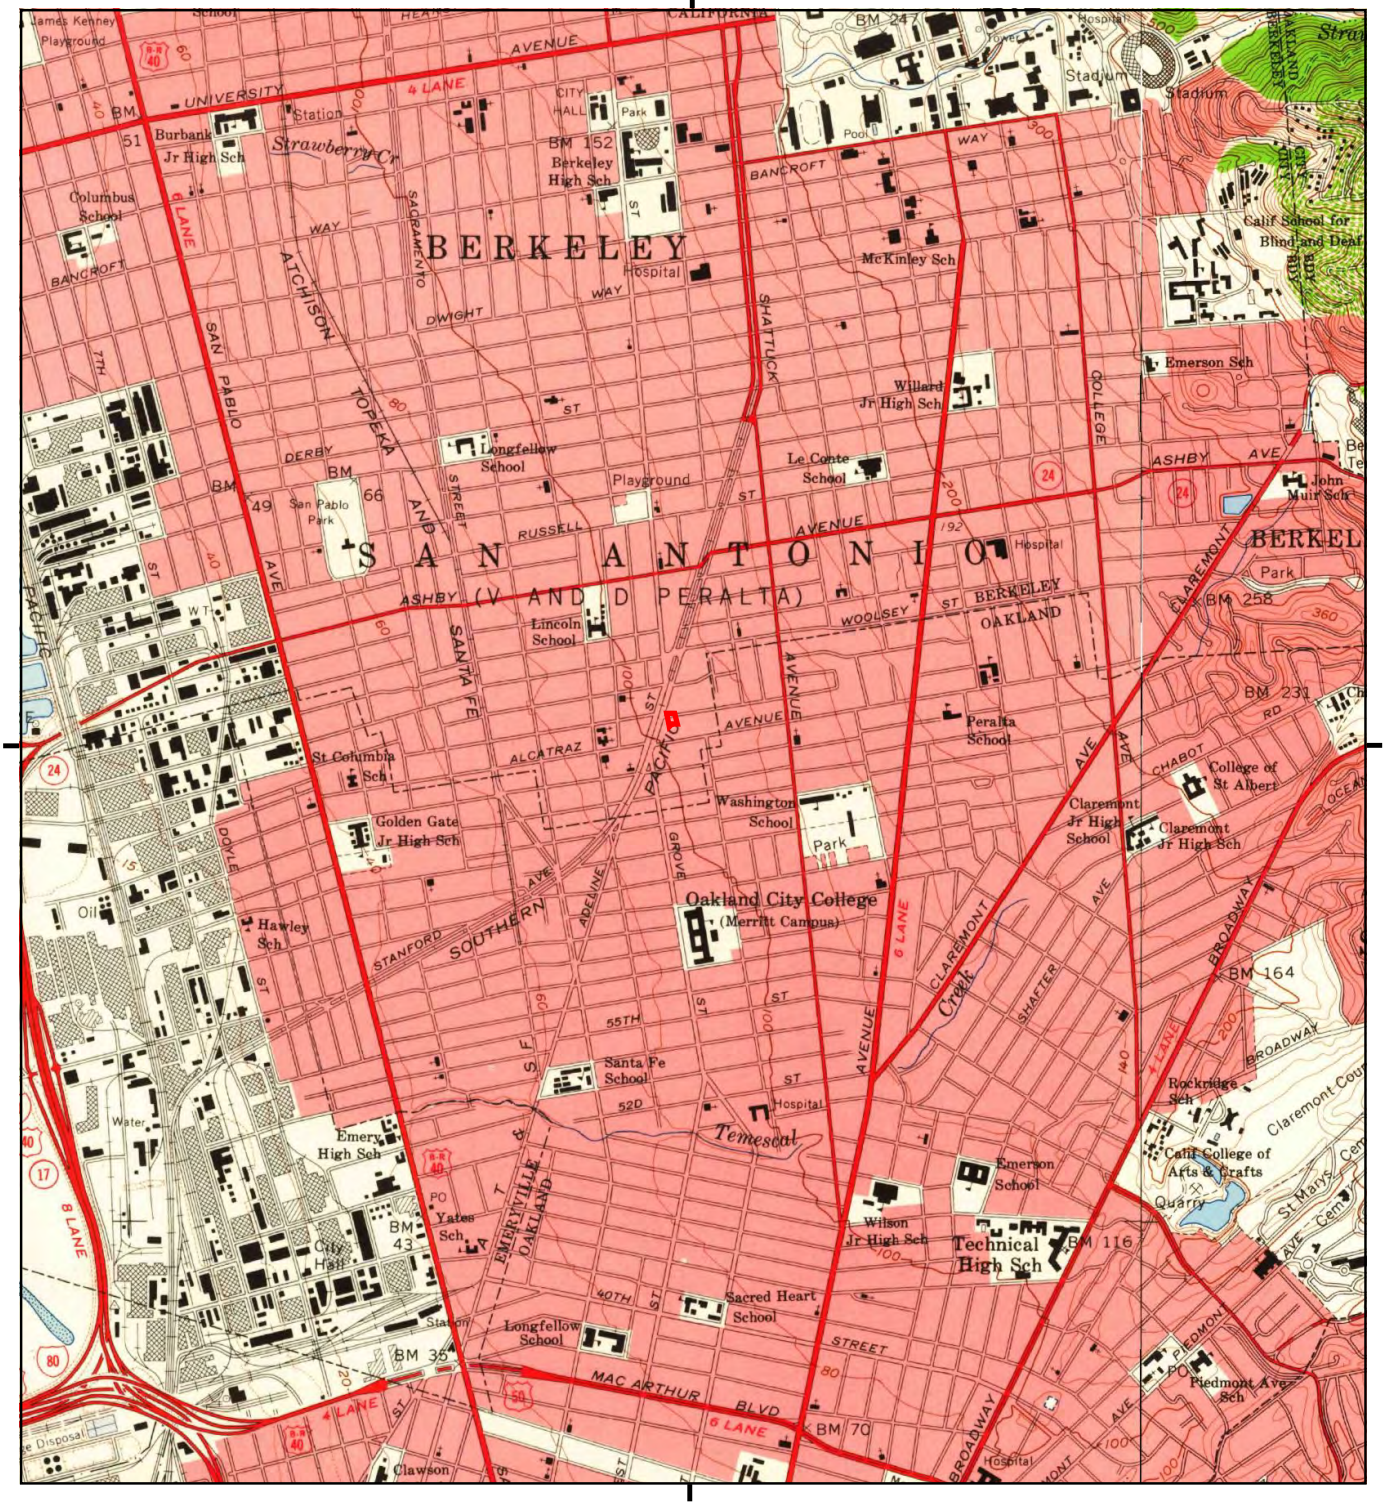

This report includes information from the following map sheet(s).

0 Miles 0.25 0.5 1 1.5

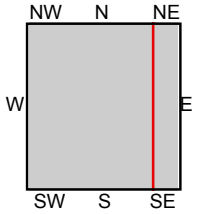


TP, Oakland West, 1959, 7.5-minute
SE, Oakland East, 1959, 7.5-minute

SITE NAME: 1890 Alcatraz Avenue
ADDRESS: 1890 Alcatraz Avenue
Berkeley, CA 94703
CLIENT: Ninyo & Moore

N


Historical Topo Map

1949

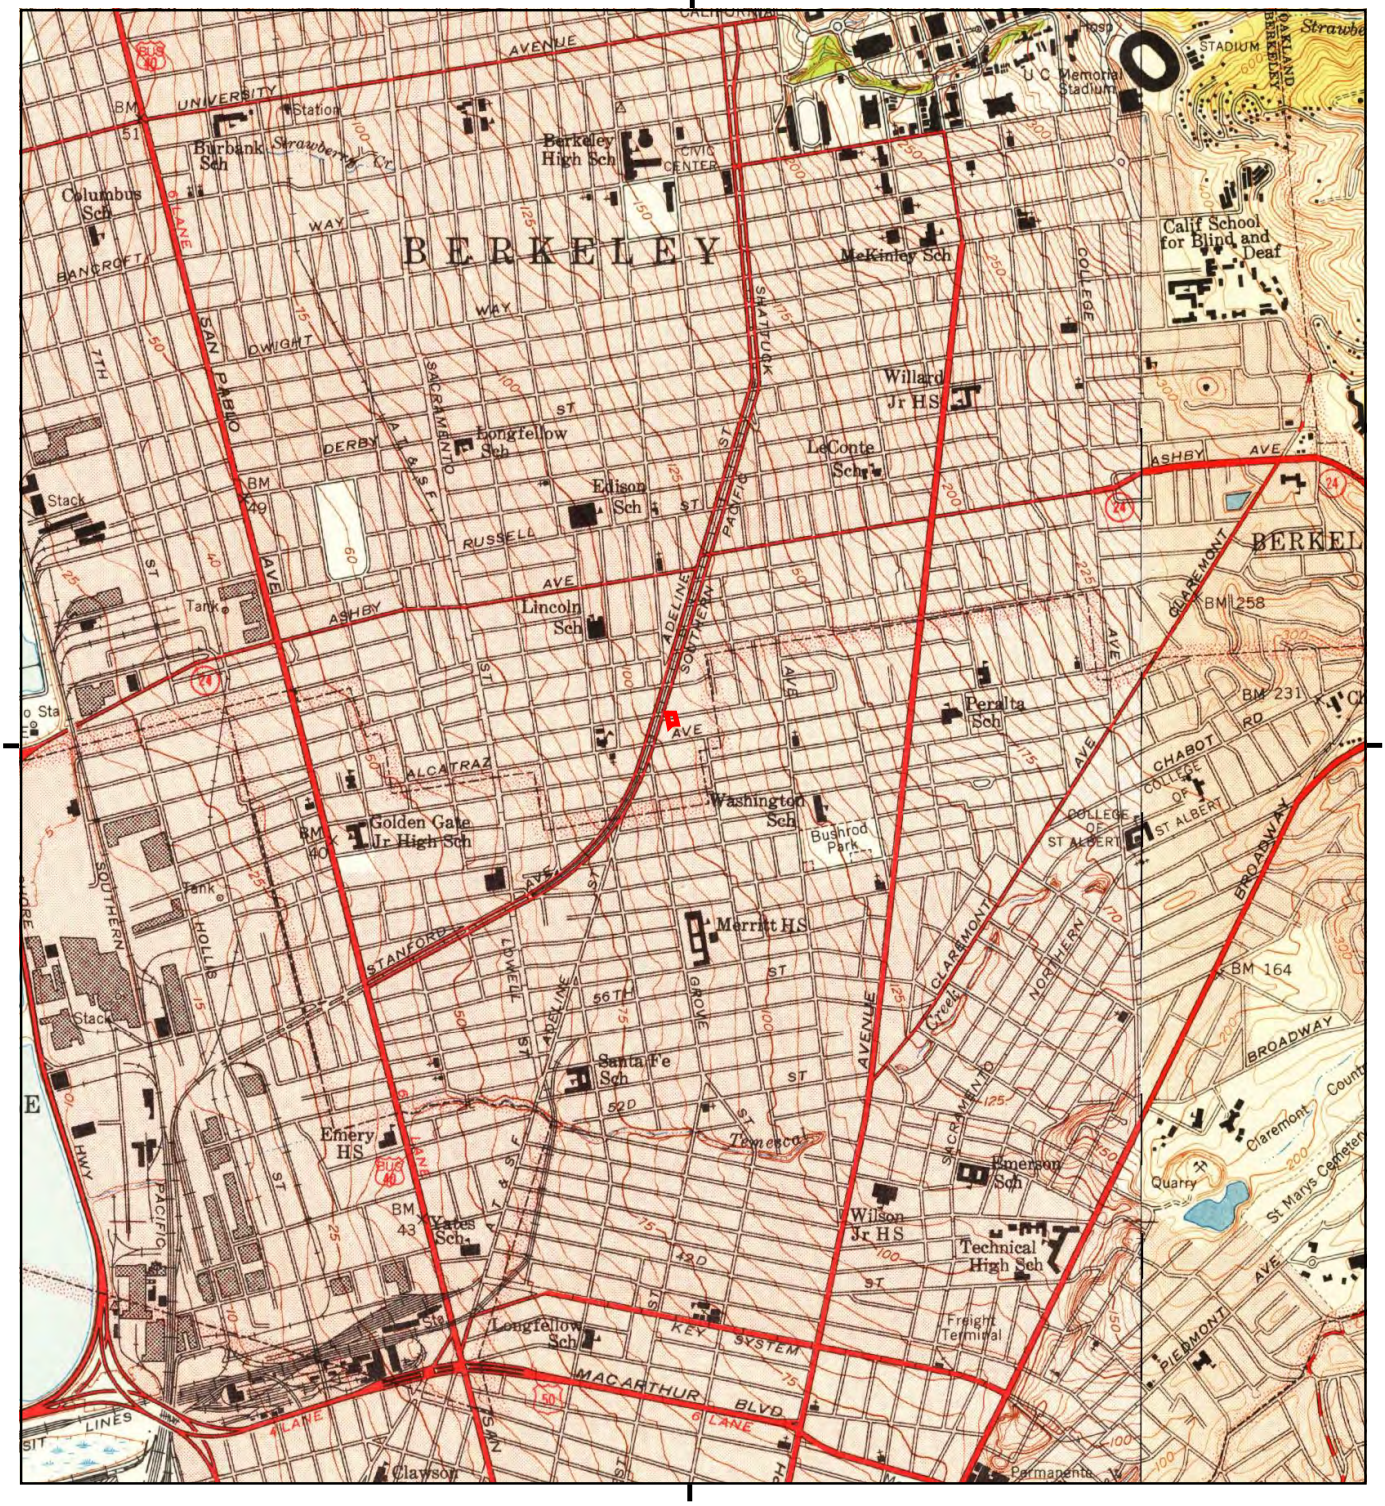

This report includes information from the following map sheet(s).

0 Miles 0.25 0.5 1 1.5

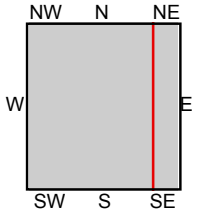


TP, Oakland West, 1949, 7.5-minute
SE, Oakland East, 1949, 7.5-minute

SITE NAME: 1890 Alcatraz Avenue
ADDRESS: 1890 Alcatraz Avenue
Berkeley, CA 94703
CLIENT: Ninyo & Moore

Historical Topo Map

1948

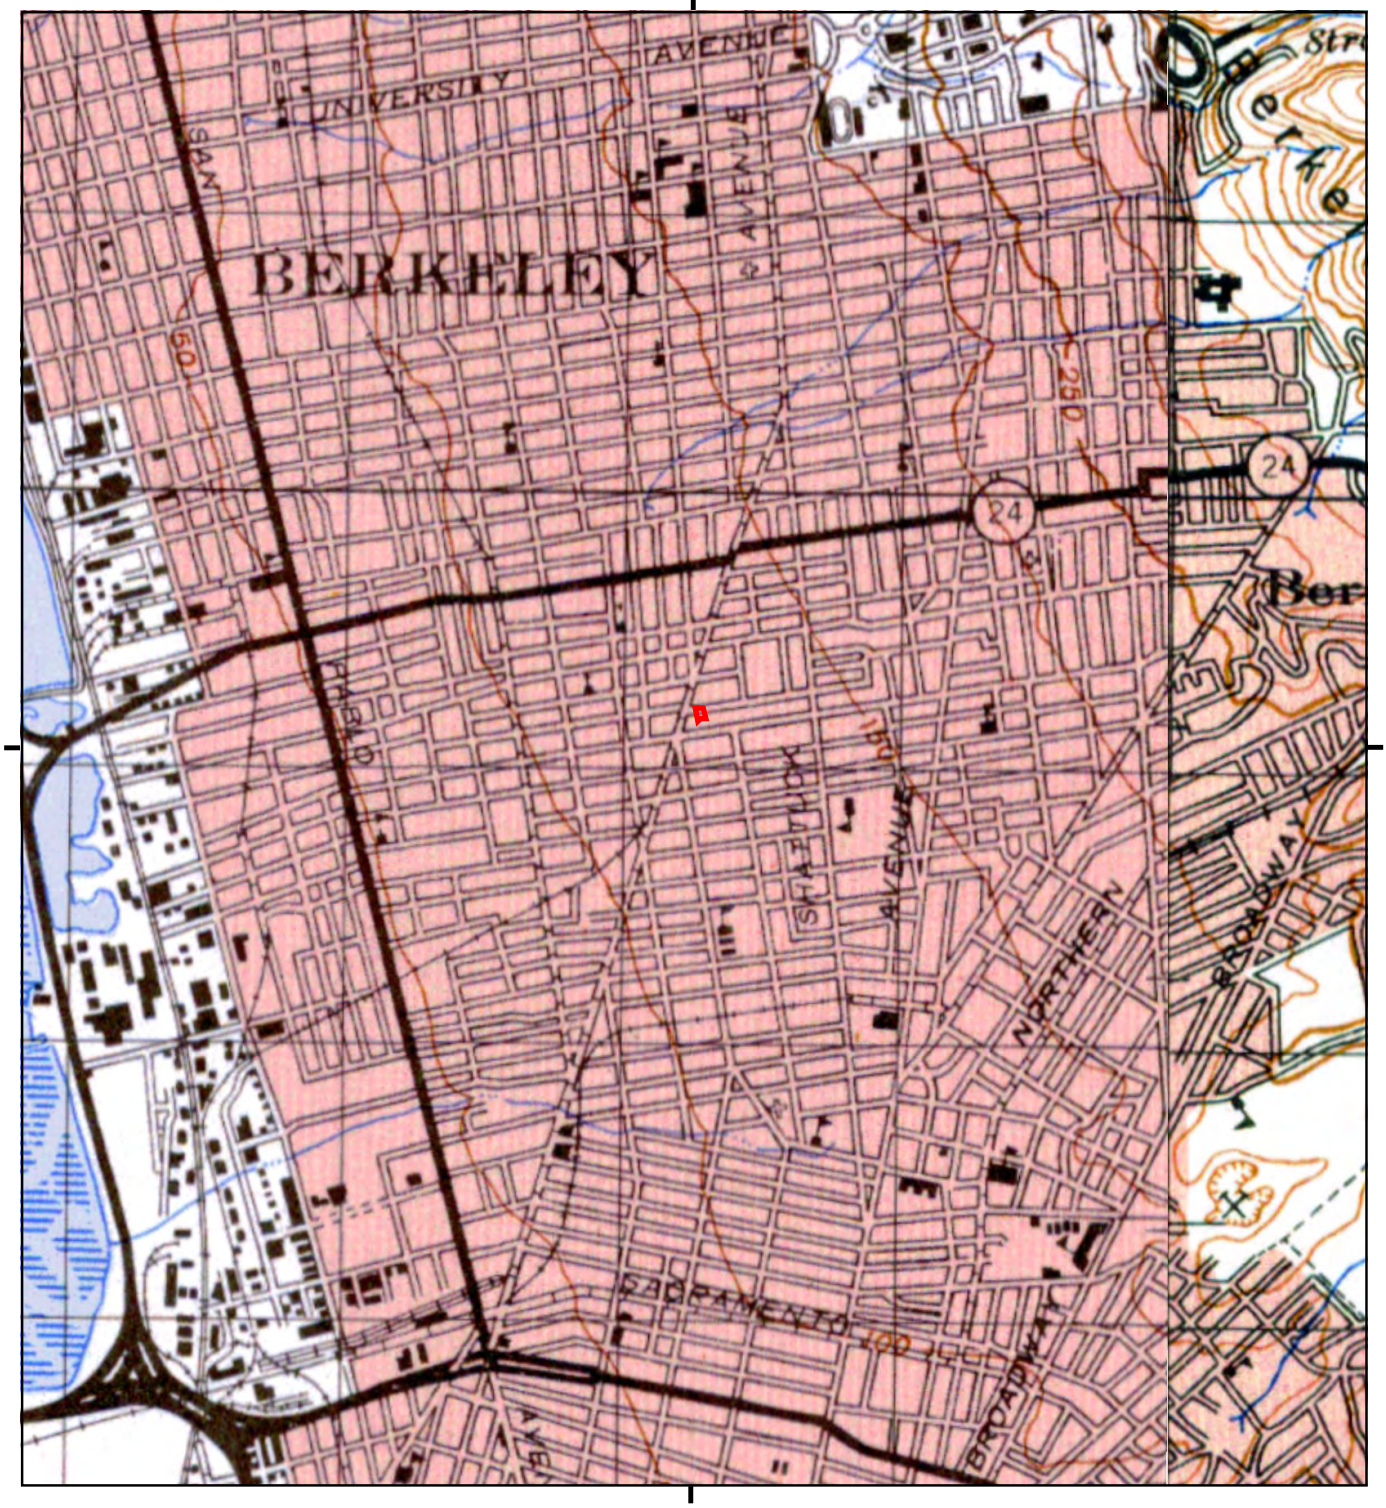

This report includes information from the following map sheet(s).

0 Miles 0.25 0.5 1 1.5

NW N NE
W E
SW S SE

TP, SAN FRANCISCO, 1948, 15-minute
E, CONCORD, 1948, 15-minute

SITE NAME: 1890 Alcatraz Avenue
ADDRESS: 1890 Alcatraz Avenue
Berkeley, CA 94703
CLIENT: Ninyo & Moore

N


Historical Topo Map

1915



This report includes information from the following map sheet(s).

0 Miles 0.25 0.5 1 1.5

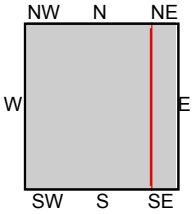


TP, San Francisco, 1915, 15-minute
E, Concord, 1915, 15-minute

SITE NAME: 1890 Alcatraz Avenue
ADDRESS: 1890 Alcatraz Avenue
Berkeley, CA 94703
CLIENT: Ninyo & Moore

Historical Topo Map

1899

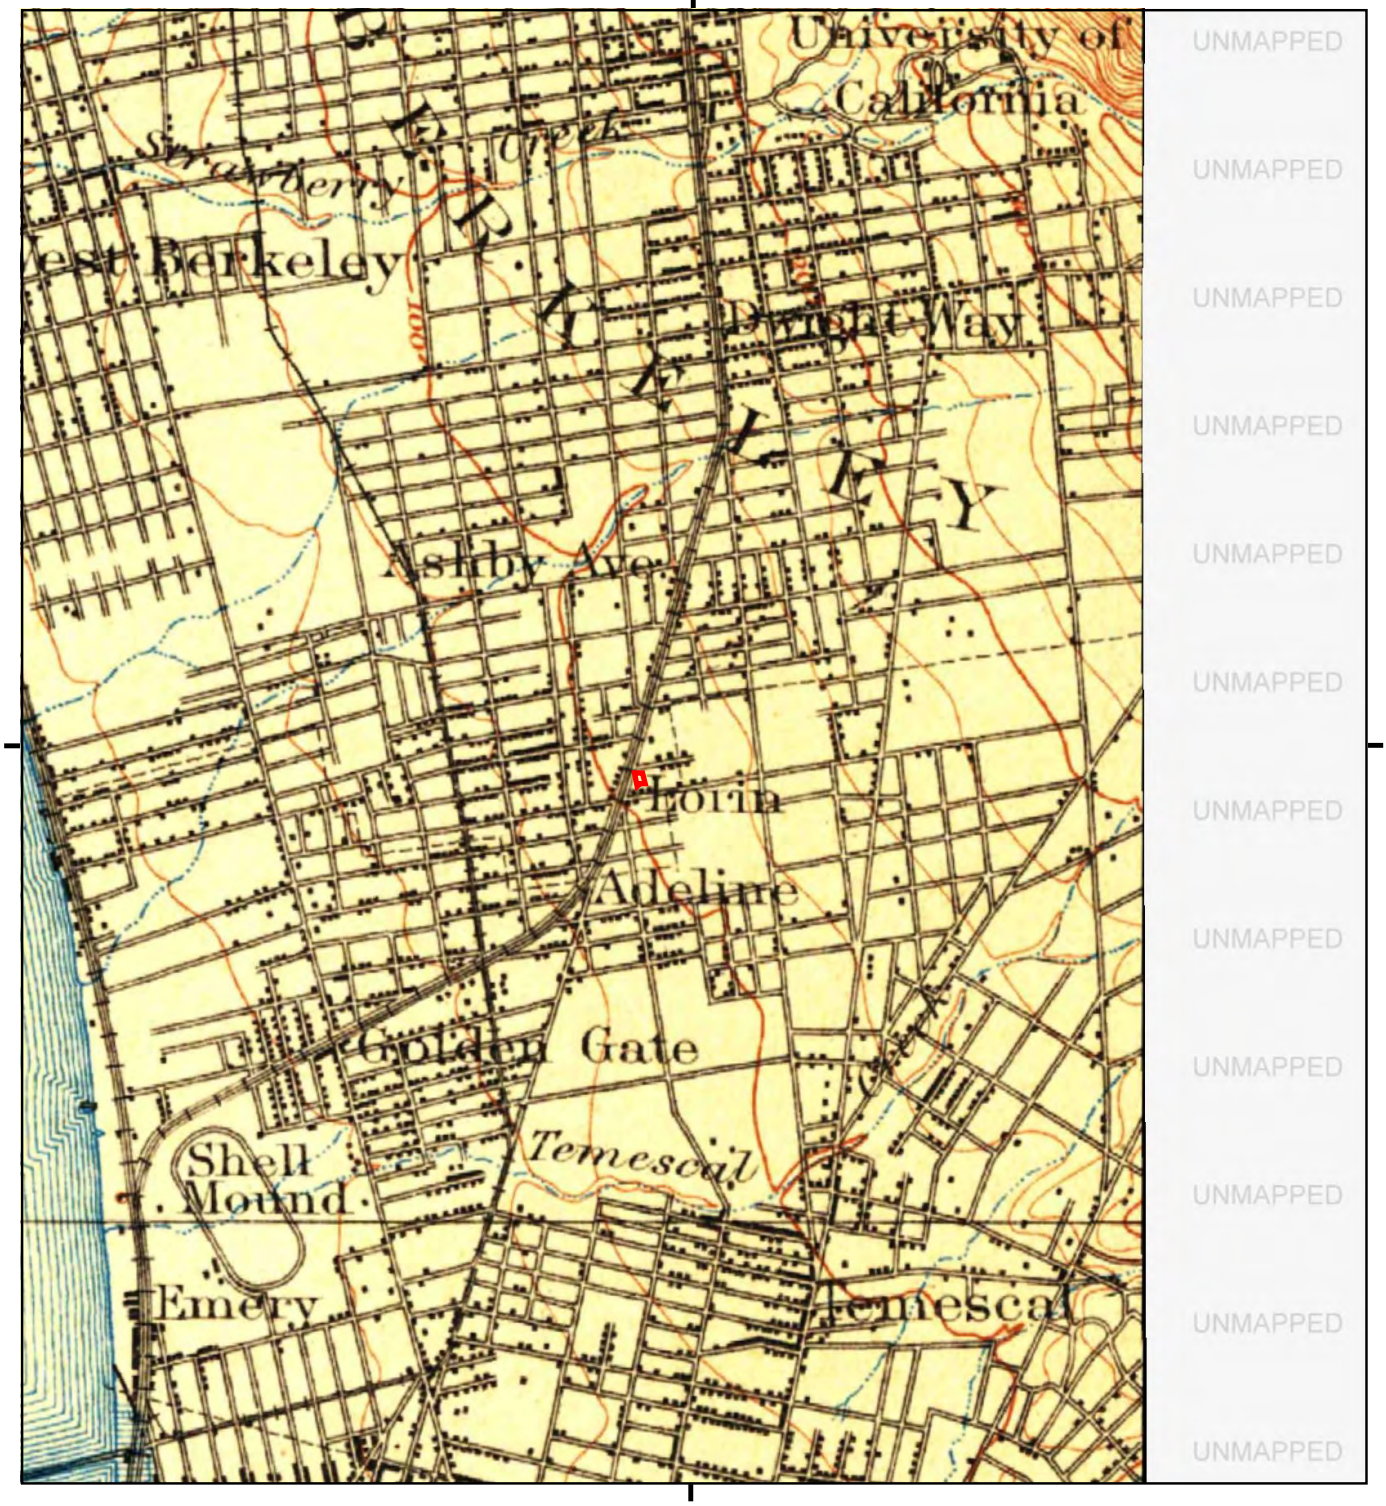

This report includes information from the following map sheet(s).

0 Miles 0.25 0.5 1 1.5

NW N NE
W E
SW S SE

TP, San Francisco, 1899, 15-minute

SITE NAME: 1890 Alcatraz Avenue
ADDRESS: 1890 Alcatraz Avenue
Berkeley, CA 94703
CLIENT: Ninyo & Moore

N

Historical Topo Map

1895, 1897



This report includes information from the following map sheet(s).

0 Miles 0.25 0.5 1 1.5

NW N NE
W E
SW S SE

TP, San Francisco, 1895, 15-minute
E, Concord, 1897, 15-minute

SITE NAME: 1890 Alcatraz Avenue
ADDRESS: 1890 Alcatraz Avenue
Berkeley, CA 94703
CLIENT: Ninyo & Moore

N

1890 Alcatraz Avenue
1890 Alcatraz Avenue
Berkeley, CA 94703

Inquiry Number: 7917334.5
March 06, 2025

The EDR-City Directory Abstract

EDR® Environmental Data Resources Inc

6 Armstrong Road
Shelton, CT 06484
800.352.0050
www.edrnet.com

TABLE OF CONTENTS

SECTION

Executive Summary

Findings

City Directory Images

Thank you for your business.
Please contact EDR at 1-800-352-0050
with any questions or comments.

Disclaimer - Copyright and Trademark Notice

This Report contains certain information obtained from a variety of public and other sources reasonably available to Environmental Data Resources, LLC. It cannot be concluded from this Report that coverage information for the target and surrounding properties does not exist from other sources. This Report is provided on an "AS IS", "AS AVAILABLE" basis. **NO WARRANTY EXPRESS OR IMPLIED IS MADE WHATSOEVER IN CONNECTION WITH THIS REPORT. ENVIRONMENTAL DATA RESOURCES, LLC AND ITS SUBSIDIARIES, AFFILIATES AND THIRD PARTY SUPPLIERS DISCLAIM ALL WARRANTIES, OF ANY KIND OR NATURE, EXPRESS OR IMPLIED, ARISING OUT OF OR RELATED TO THIS REPORT OR ANY OF THE DATA AND INFORMATION PROVIDED IN THIS REPORT, INCLUDING WITHOUT LIMITATION, ANY WARRANTIES REGARDING ACCURACY, QUALITY, CORRECTNESS, COMPLETENESS, COMPREHENSIVENESS, SUITABILITY, MERCHANTABILITY, FITNESS FOR A PARTICULAR PURPOSE, TITLE, NON-INFRINGEMENT, MISAPPROPRIATION, OR OTHERWISE. ALL RISK IS ASSUMED BY THE USER. IN NO EVENT SHALL ENVIRONMENTAL DATA RESOURCES, LLC OR ITS SUBSIDIARIES, AFFILIATES OR THIRD PARTY SUPPLIERS BE LIABLE TO ANYONE FOR ANY DIRECT, INCIDENTAL, INDIRECT, SPECIAL, CONSEQUENTIAL OR OTHER DAMAGES OF ANY TYPE OR KIND (INCLUDING BUT NOT LIMITED TO LOSS OF PROFITS, LOSS OF USE, OR LOSS OF DATA), ARISING OUT OF OR IN ANY WAY CONNECTED WITH THIS REPORT OR ANY OF THE DATA AND INFORMATION PROVIDED IN THIS REPORT.** Any analyses, estimates, ratings, environmental risk levels, or risk codes provided in this Report are provided for illustrative purposes only, and are not intended to provide, nor should they be interpreted as providing any facts regarding, or prediction or forecast of, any environmental risk for any property. Only an assessment performed by a qualified environmental professional can provide findings, opinions or conclusions regarding the environmental risk or conditions in, on or at any property.

Copyright 2023 by Environmental Data Resources, LLC. All rights reserved. Reproduction in any media or format, in whole or in part, of any report or map of Environmental Data Resources, LLC, or its affiliates, is prohibited without prior written permission.

EDR and its logos (including Sanborn and Sanborn Map) are trademarks of Environmental Data Resources, LLC or its affiliates. All other trademarks used herein are the property of their respective owners.

EXECUTIVE SUMMARY

DESCRIPTION

Environmental Data Resources, Inc.'s (EDR) City Directory Abstract is a screening tool designed to assist environmental professionals in evaluating potential liability on a target property resulting from past activities. EDR's City Directory Abstract includes a search and abstract of available city directory data. For each address, the directory lists the name of the corresponding occupant at approximately five year intervals.

Business directories including city, cross reference and telephone directories were reviewed, if available, at approximately five year intervals for the years spanning 1920 through current. This report compiles information gathered in this review by geocoding the latitude and longitude of properties identified and gathering information about properties within 660 feet of the target property.

Summary information obtained is provided in the text of this report.

RECORD SOURCES

The EDR City Directory Report accesses a variety of business directory sources, including Haines, InfoUSA, Polk, Cole, Bresser, and Stewart. Listings marked as EDR Digital Archive access Cole and InfoUSA records. The various directory sources enhance and complement each other to provide a more thorough and accurate report.

EDR is licensed to reproduce certain City Directory works by the copyright holders of those works. The purchaser of this EDR City Directory Report may include it in report(s) delivered to a customer.

RESEARCH SUMMARY

The following research sources were consulted in the preparation of this report. An "X" indicates where information was identified in the source and provided in this report.

Year	Source	TP	Adjoining	Text Abstract	Source Image
2020	EDR Digital Archive	X	X	X	-
2017	Cole Information	X	X	X	-
2014	Cole Information	X	X	X	-
2010	Cole Information	X	X	X	-
2006	Haines Company, Inc.	X	X	X	-
2005	Cole Information	X	X	X	-
2002	R. L. Polk & Co.	-	-	-	-
2000	Cole Information	X	X	X	-
	Pacific Bell	X	X	X	-
1996	PACIFIC BELL DIRECTORY	X	X	X	-
1995	Cole Information	X	X	X	-
1993	Pacific Bell	-	-	-	-
1992	Cole Information	X	X	X	-
	PACIFIC BELL DIRECTORY	X	X	X	-
1991	PACIFIC BELL WHITE PAGES	X	X	X	-
1986	PACIFIC BELL WHITE PAGES	X	X	X	-

EXECUTIVE SUMMARY

Year	Source	TP	Adjoining	Text Abstract	Source Image
1984	Pacific Bell	-	-	-	-
1982	Pacific Telephone	-	-	-	-
1980	Pacific Telephone	X	X	X	-
1979	Pacific Telephone	-	-	-	-
1976	R. L. Polk & Co.	-	-	-	-
1975	Pacific Telephone	X	X	X	-
1973	Pacific Telephone	-	-	-	-
1970	Pacific Telephone Directory	X	X	X	-
1967	R. L. Polk Co.	-	X	X	-
1965	Pacific Telephone	-	-	-	-
1962	Pacific Telephone	X	X	X	-
1960	Pacific Telephone	-	-	-	-
1959	R. L. Polk & Co.	-	-	-	-
1956	Pacific Telephone	-	-	-	-
1955	The Pacific Telephone & Telegraph Co.	X	X	X	-
1954	R. L. Polk & Co. of California	-	-	-	-
1951	R. L. Polk & Co.	-	X	X	-
1950	The Pacific Telephone & Telegraph Co.	X	X	X	-
1946	R. L. Polk & Co.	-	-	-	-
1945	The Pacific Telephone & Telegraph Co.	-	X	X	-
1943	R. L. Polk & Co.	X	X	X	-
1940	R. L. Polk & Co.	-	-	-	-
1938	Pacific Telephone	-	X	X	-
1933	R. L. Polk & Co.	X	X	X	-
1932	R. L. Polk & Co. of California	-	-	-	-
1928	R.L. Polk and Co of California	-	X	X	-
1926	R. L. Polk & Co.	-	-	-	-
1925	R. L. Polk & Co. of California	-	X	X	-
1920	R. L. Polk & Co. of California	-	X	X	-

FINDINGS

TARGET PROPERTY INFORMATION

ADDRESS

1890 Alcatraz Avenue
Berkeley, CA 94703

FINDINGS DETAIL

Target Property research detail.

ALCATRAZ AVE

1890 ALCATRAZ AVE

Year	Uses	Source
2020	CARTER LALONI RN	EDR Digital Archive
	GUY KARL RN	EDR Digital Archive
	HEALTH HOUSING & COMMUNITY SVC	EDR Digital Archive
2017	BERKELEY ADULT DAY HEALTH CENTER	Cole Information
2014	BERKELEY ADULT DAY HEALTH CENTER	Cole Information
2010	BERKELEY ADULT DAY HEALTH CTR	Cole Information
2006	BERKLY ADULT DAY	Haines Company, Inc.
	HEALTH CENTER	Haines Company, Inc.
2005	BERKELEY ADULT DAY	Cole Information
	BERKELEY ADULT DAY HEALTH CENTER	Cole Information
2000	BERKELEY ADULT DAY HEALTH CENTER	Cole Information
	BERKELEY ADULT DAY HEALTH CENTER	Pacific Bell
1996	BERKELEY ADULT DAY HEALTH CENTER	PACIFIC BELL DIRECTORY
1995	BERKELEY ADULT DAY HEALTH CTR	Cole Information
1992	BERKLY ADLT DAY CRE	Cole Information
	COMNTY ENERGY SERV	Cole Information
	BERKELEY ADULT DAY HEALTH CENTER	PACIFIC BELL DIRECTORY
1991	Berkeley Adult Day Care Center	PACIFIC BELL WHITE PAGES
	Community Energy Services Corp	PACIFIC BELL WHITE PAGES
1986	BERKELEY ALBANY	PACIFIC BELL WHITE PAGES
	LICENSED DAY CARE OPERATORS	PACIFIC BELL WHITE PAGES
1980	Berkeley Neighborhood Legal Services Senior Citizens	Pacific Telephone

FINDINGS

Year	Uses	Source
1980	South Berkeley Model Cities Neighborhood Council	Pacific Telephone
	YOUNG ADULT PROJECT	Pacific Telephone
1975	BERKELEY ART CENTER	Pacific Telephone
1970	RAUCH & MONROE REFRIGTN EQUIP BERKELEY	Pacific Telephone Directory
	RAUCH JESSE E RAUCH & MONROE REFRIGTN EQUIP BERKELEY	Pacific Telephone Directory
1962	Monroe Jas O Rauch & Monroe refrigtn equip	Pacific Telephone
	Rauch & Monroe refrigtn equip	Pacific Telephone
	Rauch Jess E Rauch & Monroe refrigtn equip	Pacific Telephone
1955	MAYO S ASSOCIATED SERVICE BERKELEY	The Pacific Telephone & Telegraph Co.
1950	BOYICHI PAUL R JOE & PAUL S MOBIL SERVICE	The Pacific Telephone & Telegraph Co.
	JOE & PAUL S MOBIL SERVICE	The Pacific Telephone & Telegraph Co.
1943	Rollier Jesse E gas sta	R. L. Polk & Co.
1933	LANGLOIS MAYNARD GAS STA BERKELEY	R. L. Polk & Co.

FINDINGS

ADJOINING PROPERTY DETAIL

The following Adjoining Property addresses were researched for this report. Detailed findings are provided for each address.

62ND

656 62ND

Year	Uses	Source
1995	JOHNSON, GWEN	Cole Information
1991	Amare Berhane	PACIFIC BELL WHITE PAGES
	Amare New ay	PACIFIC BELL WHITE PAGES
1986	Amare Berhane	PACIFIC BELL WHITE PAGES
	Amare Fekade	PACIFIC BELL WHITE PAGES
1980	Amare Berhane	Pacific Telephone
	Amare Fekade	Pacific Telephone
1970	CAGE JOHNNY	Pacific Telephone Directory
	JUSTICE EMOGENE	Pacific Telephone Directory
	JUSTICE FRED D	Pacific Telephone Directory
	WINTER CATHERINE	Pacific Telephone Directory
1955	ALEXANDER HOWARD	The Pacific Telephone & Telegraph Co.
	JOHNSON JULIA	The Pacific Telephone & Telegraph Co.
	WAY MAUDE MRS R	The Pacific Telephone & Telegraph Co.
1950	WAY MAUDE MRS R	The Pacific Telephone & Telegraph Co.
1928	F Naymon N Illanel e A auto msah H	R.L. Polk and Co of California
	Feliz John D Louise s 1smn H	R.L. Polk and Co of California
	Feliz Lee J meatctr R	R.L. Polk and Co of California
	Life J slsimn Washington Market R	R.L. Polk and Co of California
	Walter R Lizzie H	R.L. Polk and Co of California

660 62ND

Year	Uses	Source
1995	DANSBY, JUANITA	Cole Information
1991	Dansby Juanita Mrs	PACIFIC BELL WHITE PAGES
	Dansby LP	PACIFIC BELL WHITE PAGES

FINDINGS

Year	Uses	Source
1991	Dansby Terry	PACIFIC BELL WHITE PAGES
1986	Dansby Juanita Mrs	PACIFIC BELL WHITE PAGES
1980	Dansby Juanita Mrs	Pacific Telephone
1970	DANSBY JUANITA MRS	Pacific Telephone Directory
1955	DANSBY JOHN	The Pacific Telephone & Telegraph Co.
1950	HUNTER ARTHUR S R	The Pacific Telephone & Telegraph Co.

661 62ND

Year	Uses	Source
1995	JOHNSON, ARTIS SR	Cole Information
1991	Johnson Artis Sr	PACIFIC BELL WHITE PAGES
	Johnson Ayers K	PACIFIC BELL WHITE PAGES
	Johnson B	PACIFIC BELL WHITE PAGES
	Johnson B	PACIFIC BELL WHITE PAGES
1986	Johnson Artis Sr	PACIFIC BELL WHITE PAGES
1980	Johnson Artis Sr	Pacific Telephone
1955	BROWN GEO W	The Pacific Telephone & Telegraph Co.
1950	MANDERSON A W MRS R	The Pacific Telephone & Telegraph Co.
1928	Manderson Alt W slsmn H	R.L. Polk and Co of California

664 62ND

Year	Uses	Source
1995	HEUER, PAUL C	Cole Information

FINDINGS

Year	Uses	Source
1986	Heuer Paul C	PACIFIC BELL WHITE PAGES
1980	Heuer Paul C	Pacific Telephone
1970	HEUER PAUL C	Pacific Telephone Directory
1955	HEUER PAUL C R	The Pacific Telephone & Telegraph Co.
1950	HEUER PAUTIL C R	The Pacific Telephone & Telegraph Co.
	J JOHNSON LILLIAN R	The Pacific Telephone & Telegraph Co.
1928	Warw ick Jos W driver R	R.L. Polk and Co of California

665 62ND

Year	Uses	Source
1995	LANGFORD, BLANCHE	Cole Information
	JACKSON, LLOYD A	Cole Information
1991	Jackson Lloyd A	PACIFIC BELL WHITE PAGES
	Jackson Reba	PACIFIC BELL WHITE PAGES
	Jackson Redo	PACIFIC BELL WHITE PAGES
	Johnson Edper W	PACIFIC BELL WHITE PAGES
	Johnson Edith P	PACIFIC BELL WHITE PAGES
	Langford Blanche	PACIFIC BELL WHITE PAGES
	Langford Carl	PACIFIC BELL WHITE PAGES
	Langford Carrie	PACIFIC BELL WHITE PAGES
1986	Jackson Lloyd A	PACIFIC BELL WHITE PAGES
	Jackson Reba	PACIFIC BELL WHITE PAGES
	Johnson Edger W	PACIFIC BELL WHITE PAGES
	Langford Blanche	PACIFIC BELL WHITE PAGES
1980	Johnson Edgar W	Pacific Telephone
	Langford Blanche	Pacific Telephone
1970	JACKSON REBA	Pacific Telephone Directory
1955	HENDRIX JAS B	The Pacific Telephone & Telegraph Co.
1950	RAFFAELLI SILVIO R	The Pacific Telephone & Telegraph Co.
1928	Campbell Cyril A prsmn R	R.L. Polk and Co of California
	h R Lee Retta prsmn H	R.L. Polk and Co of California
	Lyman Lois tchr OPS R	R.L. Polk and Co of California

FINDINGS

668 62ND

Year	Uses	Source
1995	FRANK, STEVE	Cole Information
1991	Nirei Miles	PACIFIC BELL WHITE PAGES
	Niroomand Feri	PACIFIC BELL WHITE PAGES
	Nisa F	PACIFIC BELL WHITE PAGES
	Nisan Alan	PACIFIC BELL WHITE PAGES
	Nisan Alan	PACIFIC BELL WHITE PAGES
1955	REDMAYNE HERBERT S JR R	The Pacific Telephone & Telegraph Co.
1950	REDINAN JOHN L R ALAMEDA LA KEHRST 2768	The Pacific Telephone & Telegraph Co.
1928	H Jas C Martha slsmn H	R.L. Polk and Co of California

669 62ND

Year	Uses	Source
1980	Anderson Albert C	Pacific Telephone
1970	ANDERSON ALBERT C	Pacific Telephone Directory
1955	ANDERSON ALBERT C	The Pacific Telephone & Telegraph Co.
1950	FOX T ALBERT R	The Pacific Telephone & Telegraph Co.
1928	N Thos A Hazel l coppersmth H	R.L. Polk and Co of California

670 62ND

Year	Uses	Source
1995	PARKER, SAMUEL	Cole Information
1991	Parker Sam l	PACIFIC BELL WHITE PAGES
	Parker Sandy consitnt	PACIFIC BELL WHITE PAGES
	Parker Sarah	PACIFIC BELL WHITE PAGES
	Parker Scott	PACIFIC BELL WHITE PAGES
1986	Parker Saml	PACIFIC BELL WHITE PAGES
	Parker Sarah	PACIFIC BELL WHITE PAGES
	Parker Scott	PACIFIC BELL WHITE PAGES
1980	Parker Saml	Pacific Telephone
1970	PARKER SAML	Pacific Telephone Directory
1950	KNAPP SHOE COUNSELLOR	The Pacific Telephone & Telegraph Co.
	MYAPSOU IINIG R	The Pacific Telephone & Telegraph Co.

FINDINGS

Year	Uses	Source
1928	Faber Albt W real est	R.L. Polk and Co of California
	H	R.L. Polk and Co of California

671 62ND

Year	Uses	Source
1995	SMITH, ALLEN C	Cole Information
	GLASPER, MAGGIE	Cole Information
1991	Glasper Maggie	PACIFIC BELL WHITE PAGES
	Smith Allen C	PACIFIC BELL WHITE PAGES
	Smith Allen Thornton II	PACIFIC BELL WHITE PAGES
1986	Glasper Maggie	PACIFIC BELL WHITE PAGES
	Giasper P	PACIFIC BELL WHITE PAGES
	Glasrock Home Health Care	PACIFIC BELL WHITE PAGES
1980	Glasper David	Pacific Telephone
	Glasper Maggie	Pacific Telephone
	Hopkins Jessie Mrs	Pacific Telephone
1970	GLASPER DAVID	Pacific Telephone Directory
	GLASPER MAGGIE	Pacific Telephone Directory
	WRIGHT LEARLENE	Pacific Telephone Directory
1955	RANKINS J	The Pacific Telephone & Telegraph Co.
1950	ALLEN PAUL F R	The Pacific Telephone & Telegraph Co.
	BARTONI SUE P MRS R	The Pacific Telephone & Telegraph Co.
1928	ARNOLD Rhoda Mrs H	R.L. Polk and Co of California

675 62ND

Year	Uses	Source
1986	Ford C L	PACIFIC BELL WHITE PAGES
	Ford C R B	PACIFIC BELL WHITE PAGES
	Ford Chas E Jr	PACIFIC BELL WHITE PAGES
	Henly John E	PACIFIC BELL WHITE PAGES
	Henn M	PACIFIC BELL WHITE PAGES
1955	THOMPSON MINNE B	The Pacific Telephone & Telegraph Co.
1950	DAWSON EVERETT R	The Pacific Telephone & Telegraph Co.
	STEENBARGER CHAS J R	The Pacific Telephone & Telegraph Co.

FINDINGS

Year	Uses	Source
1928	Ella D w id Chas B H	R.L. Polk and Co of California
	Whitesides Evelyn w id Everett R	R.L. Polk and Co of California

676 62ND

Year	Uses	Source
1955	THERENCE VERNON SR	The Pacific Telephone & Telegraph Co.
1950	POIA DEXTE EARL R	The Pacific Telephone & Telegraph Co.
1928	rr Cath L stdt R	R.L. Polk and Co of California
	E Ellz B R	R.L. Polk and Co of California
	Leland Mary A clk R	R.L. Polk and Co of California
	Michl Nellie farmer H	R.L. Polk and Co of California

678 62ND

Year	Uses	Source
1970	AUBREY L Z	Pacific Telephone Directory
1955	AUBREY ZANNIE	The Pacific Telephone & Telegraph Co.
1950	WORLEY MAE L R	The Pacific Telephone & Telegraph Co.
1928	Worley Louise R	R.L. Polk and Co of California
	Worley Wm D Mae L H	R.L. Polk and Co of California

679 62ND

Year	Uses	Source
1955	HILGESEN WM F	The Pacific Telephone & Telegraph Co.
1950	SCHUYLER J H R	The Pacific Telephone & Telegraph Co.
1928	5th Geo G Millie bld R	R.L. Polk and Co of California
	5th Geo W R	R.L. Polk and Co of California

680 62ND

Year	Uses	Source
1991	Pittman Forrest	PACIFIC BELL WHITE PAGES
1986	Pittman Forrest	PACIFIC BELL WHITE PAGES
1980	Pittman Forrest	Pacific Telephone
1970	PITTMAN FORREST	Pacific Telephone Directory
1955	HALEY FELMA	The Pacific Telephone & Telegraph Co.
1928	Virginia Mabel Mrs sten R	R.L. Polk and Co of California

FINDINGS

681 62ND

Year	Uses	Source
1995	TRUNNELL, N	Cole Information
1991	Trunnell N	PACIFIC BELL WHITE PAGES
	Trunnelle K	PACIFIC BELL WHITE PAGES
	Trunzlier Claude	PACIFIC BELL WHITE PAGES
	Truong Anh Thuc	PACIFIC BELL WHITE PAGES
1986	Trunnell N	PACIFIC BELL WHITE PAGES
1980	Trunnell N	Pacific Telephone
1970	TRUNNELL L N	Pacific Telephone Directory
1955	GROVES JOHN R R	The Pacific Telephone & Telegraph Co.
1950	GROVES JOHN R R	The Pacific Telephone & Telegraph Co.
1928	Emily M phone opr R	R.L. Polk and Co of California
	B Harold S Emily M marine eng H	R.L. Polk and Co of California

682 62ND

Year	Uses	Source
1995	WOODS, OLIVIA	Cole Information
	WARE, LEE	Cole Information
1991	Ware Lee	PACIFIC BELL WHITE PAGES
	Woods Olivia	PACIFIC BELL WHITE PAGES
1986	I Stuff N Things	PACIFIC BELL WHITE PAGES
	Ware Lee	PACIFIC BELL WHITE PAGES
1980	Ware Lee	Pacific Telephone
1970	DAVIS I	Pacific Telephone Directory
	SMITH JOE L	Pacific Telephone Directory
1950	HALSEIDE D A R	The Pacific Telephone & Telegraph Co.
	ROME LEO M R	The Pacific Telephone & Telegraph Co.
1928	rl Violet P nurse R	R.L. Polk and Co of California
	n Jas Fannie C H	R.L. Polk and Co of California

685 62ND

Year	Uses	Source
1995	KELLY, L	Cole Information
1991	Kelly Lafayette	PACIFIC BELL WHITE PAGES

FINDINGS

Year	Uses	Source
1991	Kelly inda	PACIFIC BELL WHITE PAGES
1986	Kelly Lafayette	PACIFIC BELL WHITE PAGES
1980	Kelly Lafayette	Pacific Telephone
1970	KELLY LAFAYETTE	Pacific Telephone Directory
1955	KELLY LAFAYETTE	The Pacific Telephone & Telegraph Co.

686 62ND

Year	Uses	Source
1991	Smith Carlton M	PACIFIC BELL WHITE PAGES
1970	MOSLEY MATTIE	Pacific Telephone Directory
1950	MAKER FRANK L R	The Pacific Telephone & Telegraph Co.
	ROBERTSON ISABEL MRS R	The Pacific Telephone & Telegraph Co.
1928	Boselly Eugenie S w id Frederic H	R.L. Polk and Co of California
	h Harold B slsmn Sherman Clay & Co R	R.L. Polk and Co of California

687 62ND

Year	Uses	Source
1970	HARRIS GERI	Pacific Telephone Directory
1955	KELLY JESSE	The Pacific Telephone & Telegraph Co.

688 62ND

Year	Uses	Source
1991	Spiller Harold	PACIFIC BELL WHITE PAGES
1950	YORK J H W MRS R	The Pacific Telephone & Telegraph Co.
1928	Hageman Seymour C Kath eng H	R.L. Polk and Co of California

689 62ND

Year	Uses	Source
1986	Williams Leona E	PACIFIC BELL WHITE PAGES
1980	Williams Leona E	Pacific Telephone
1970	WILLIAMS MILTON	Pacific Telephone Directory
1955	WILLIAMS MILTON	The Pacific Telephone & Telegraph Co.
1950	CROFOOT LLOYD E R	The Pacific Telephone & Telegraph Co.
1928	Fensky Arnel B sten R	R.L. Polk and Co of California
	26th Geo C aviator R	R.L. Polk and Co of California

FINDINGS

Year	Uses	Source
1928	26th Geo J Adelaide furn H	R.L. Polk and Co of California

692 62ND

Year	Uses	Source
1970	WICKWARE LONZO	Pacific Telephone Directory
1955	WICKWARE LONZO	The Pacific Telephone & Telegraph Co.
1928	Bancroft Ethel L wid John bkpr Dunham Oarrigan &K Hayden Co R	R.L. Polk and Co of California
	lege David W Minnie A H	R.L. Polk and Co of California

693 62ND

Year	Uses	Source
1955	WILLIAMS ALMA	The Pacific Telephone & Telegraph Co.
1950	WAGNER FL R	The Pacific Telephone & Telegraph Co.
1928	Trayler Lenore L Mrs tchr Berk PS H	R.L. Polk and Co of California

694 62ND

Year	Uses	Source
1991	Flares Rene	PACIFIC BELL WHITE PAGES
	Flares Renee P	PACIFIC BELL WHITE PAGES
	Innis Corinne	PACIFIC BELL WHITE PAGES
	Innis Cynthia	PACIFIC BELL WHITE PAGES
	Washington George L	PACIFIC BELL WHITE PAGES
1986	Despenza Betty Lynn	PACIFIC BELL WHITE PAGES
	Despot MN	PACIFIC BELL WHITE PAGES
1980	Despenza Betty Lynn	Pacific Telephone
1955	SAUCEDA MARGUERITA	The Pacific Telephone & Telegraph Co.
1950	JACKSON OMRIE MRS R	The Pacific Telephone & Telegraph Co.
1928	Birminghiam J Rex Vera slsmn T&PCo H	R.L. Polk and Co of California

696 62ND

Year	Uses	Source
1955	MILES R W	The Pacific Telephone & Telegraph Co.
1950	GONICK LOUIS R	The Pacific Telephone & Telegraph Co.
1928	STEVENS Martin L firemn R	R.L. Polk and Co of California

FINDINGS

Year	Uses	Source
1928	B John M Mabel G law yer H	R.L. Polk and Co of California

701 62ND

Year	Uses	Source
1995	CARNEGIE, D W	Cole Information
1991	Carnegie DW	PACIFIC BELL WHITE PAGES
1986	Carnegie D W	PACIFIC BELL WHITE PAGES
1980	Pace E Mrs	Pacific Telephone
1970	PACE E MRS	Pacific Telephone Directory
1955	PACE RICHARD L	The Pacific Telephone & Telegraph Co.
1928	Mockel Geo P Ellz blrmkr H	R.L. Polk and Co of California
	Aileen Ulms phone opr R	R.L. Polk and Co of California

702 62ND

Year	Uses	Source
1995	WASHINGTON, L	Cole Information
1991	Washington L	PACIFIC BELL WHITE PAGES
1986	Washington L	PACIFIC BELL WHITE PAGES
1980	Nicholson Chris	Pacific Telephone
1970	RIDGEWAY WADE	Pacific Telephone Directory
	SEABROOK AUDREY	Pacific Telephone Directory
1955	SEABROOK EARL	The Pacific Telephone & Telegraph Co.
	WILLIAMS ROSETTA	The Pacific Telephone & Telegraph Co.
1950	COOKE TED R	The Pacific Telephone & Telegraph Co.
	THATCHER JAY R	The Pacific Telephone & Telegraph Co.
1928	Denari Irene R	R.L. Polk and Co of California
	Levaggi Rosa w id G B H	R.L. Polk and Co of California

706 62ND

Year	Uses	Source
1986	Jones Frankie	PACIFIC BELL WHITE PAGES
1955	CALLAHAN CHAS JR	The Pacific Telephone & Telegraph Co.
	WILLIAMS ESSIE MAE	The Pacific Telephone & Telegraph Co.
1950	WHITTAKER GLADYS L R	The Pacific Telephone & Telegraph Co.

FINDINGS

Year	Uses	Source
1928	Cadenasso Mario J Julia slsmn H	R.L. Polk and Co of California

707 62ND

Year	Uses	Source
1950	BOYLE M R	The Pacific Telephone & Telegraph Co.
1928	ter Michl J Marjorie chauf H	R.L. Polk and Co of California

708 62ND

Year	Uses	Source
1980	Jackson Nora	Pacific Telephone
1970	PERRY NORA J	Pacific Telephone Directory
1928	in Sarah J Mrs phone opr H	R.L. Polk and Co of California

712 62ND

Year	Uses	Source
1995	BUTLER, C	Cole Information
1991	Butler Charlene	PACIFIC BELL WHITE PAGES
1986	Butler Charlene	PACIFIC BELL WHITE PAGES
1980	Butler Charlene	Pacific Telephone
1970	JACOBS C V	Pacific Telephone Directory
1955	JACOBS CHARLENE V	The Pacific Telephone & Telegraph Co.
1950	LUMSDEN ALEX R	The Pacific Telephone & Telegraph Co.
1928	h Orland J elk Fisk Tire Co R	R.L. Polk and Co of California
	sec Philip B elk R	R.L. Polk and Co of California
	sec Ralph B Felice slsmn Greenw ood Oo H	R.L. Polk and Co of California
	62d Robt R supvr MW&Co R	R.L. Polk and Co of California

715 62ND

Year	Uses	Source
1970	YOUNG THELMA R	Pacific Telephone Directory
1955	FARIA M R	The Pacific Telephone & Telegraph Co.
1950	FAALA I R	The Pacific Telephone & Telegraph Co.
1928	Tippfc Clnaude H Sadie meat ctr H	R.L. Polk and Co of California

FINDINGS

671B 62ND

Year	Uses	Source
1955	MAXIE ROBT	The Pacific Telephone & Telegraph Co.

675 1/2 62ND

Year	Uses	Source
1955	WHITLOW GUS	The Pacific Telephone & Telegraph Co.

62ND AVE

660 62ND AVE

Year	Uses	Source
1928	h Robt B Eliz shiptr H	R.L. Polk and Co of California

664 62ND AVE

Year	Uses	Source
1928	Walla Nellie labty OSgood Bros R	R.L. Polk and Co of California
	Nicol Josephine Mrs labty Osgood Bros R	R.L. Polk and Co of California

62ND OL YMPC

656 62ND OL YMPC

Year	Uses	Source
1950	STRATTON ROBT MRS R	The Pacific Telephone & Telegraph Co.

62ND OL YMPIC

680 62ND OL YMPIC

Year	Uses	Source
1950	VON BERG RUSSELL L R	The Pacific Telephone & Telegraph Co.

692 62ND OL YMPIC

Year	Uses	Source
1950	WILLIAINSON DAVID W R	The Pacific Telephone & Telegraph Co.

FINDINGS

62ND OLYMRP IC

671 62ND OLYMRP IC

Year	Uses	Source
1950	POWELL MYRTLE L MRS R	The Pacific Telephone & Telegraph Co.

62ND ST

656 62ND ST

Year	Uses	Source
2020	SUSANNE SCOVERN	EDR Digital Archive
2017	MINUS HOWARD	Cole Information
	FRANK DENAP	Cole Information
2014	MINUS HOWARD	Cole Information
	RAYMOND LEE	Cole Information
2010	JOSEPH SULLIVAN	Cole Information
	MINUS HOWARD	Cole Information
2006	MCKNIGHTNorra	Haines Company, Inc.
2005	B GARY	Cole Information
	MINUS HOWARD	Cole Information
	PATRICIA GREENE	Cole Information
	JOSE PALACIOS	Cole Information
2000	3 BROXTON DEMETRIE J	Pacific Bell
	4 MENEZES SHEILA	Pacific Bell
	SHEILA MENEZES	Cole Information
1996	4 FARACE DAVID	PACIFIC BELL DIRECTORY
1975	HOLMAN KEVIN	Pacific Telephone
1967	JOHNSON WILLENE	R. L. Polk Co.
1962	Fowler Herbert	Pacific Telephone
	Fowler Melissa	Pacific Telephone
	Greene Patricia	Pacific Telephone
1943	Anderson Geo Farrell USN r	R. L. Polk & Co.
	Canifax Wesley J Carrie mech h	R. L. Polk & Co.
	Chapman E E Mildred mech h	R. L. Polk & Co.
	Feliz John D h	R. L. Polk & Co.

FINDINGS

Year	Uses	Source
1943	MOORE Henry D Thelma USN r	R. L. Polk & Co.
1938	FELIZ J D MRS R	Pacific Telephone
1933	FELIZ JOHN D (LOUISE) FISH	R. L. Polk & Co.
	PETERSON ARTH C (GEORGIA) CLK RY M S H	R. L. Polk & Co.
	WELCH WALTER R (ELIZ) H	R. L. Polk & Co.
1925	FELIZ MRS J D	R. L. Polk & Co. of California
1920	KELLENBERGER ADAH R	R. L. Polk & Co. of California

660 62ND ST

Year	Uses	Source
2020	JAMES CASTLE	EDR Digital Archive
2017	JAMES CASTLE	Cole Information
2014	JAMES CASTLE	Cole Information
2010	JAMES CASTLE	Cole Information
2006	DANSBY John	Haines Company, Inc.
2005	OCCUPANT UNKNOWN	Cole Information
2000	DANSBY JUANITA MRS	Pacific Bell
1996	DANSBY JUANITA MRS	PACIFIC BELL DIRECTORY
1995	DANSBY, JOHN	Cole Information
1992	DANSBY JUANITA MRS	PACIFIC BELL DIRECTORY
	DANSBY, JUANITA	Cole Information
1975	DANSBY JUANITA MRS	Pacific Telephone
1967	DANSBY JUANITA MRS	R. L. Polk Co.
1962	Dansby Juanita Mrs	Pacific Telephone
1945	MURRAY ROBT B R	The Pacific Telephone & Telegraph Co.
1943	MURRAY Agnes sten r	R. L. Polk & Co.
1938	MURRAY ROBT B R	Pacific Telephone
1933	MURRAY AGNES M STEN R	R. L. Polk & Co.
	MURRAY ROBT B (ELIZA) WHSMN H	R. L. Polk & Co.
	STEWART JAS (MARGT) GRANITE CTR R	R. L. Polk & Co.
1925	MURRAY ROBT B R	R. L. Polk & Co. of California

FINDINGS

661 62ND ST

Year	Uses	Source
2014	SHUSHAN TEKESTE	Cole Information
2010	DAVID LO	Cole Information
2006	JOHNSON A	Haines Company, Inc.
2005	GEORGE MAZE	Cole Information
2000	OCCUPANT UNKNOWN	Cole Information
1996	JOHNSON ARTIS SR	PACIFIC BELL DIRECTORY
1992	JOHNSON ARTIS SR	PACIFIC BELL DIRECTORY
	JOHNSON, ARTIS SR	Cole Information
1967	JOHNSON ARTIS A 0 OL	R. L. Polk Co.
1945	MANDERSON A W MRS R	The Pacific Telephone & Telegraph Co.
1943	Brow er Josephine E w id S S r	R. L. Polk & Co.
	Manderson Alf W Anna h	R. L. Polk & Co.
1938	MANDERSON A W MRS R	Pacific Telephone
1933	MANDERSON ALFD W (ANNIE) SLSMN H	R. L. Polk & Co.
1925	SHERBURN GEO R R	R. L. Polk & Co. of California
1920	BONNEY A L R	R. L. Polk & Co. of California

664 62ND ST

Year	Uses	Source
2020	ELIZABETH GATEWOOD	EDR Digital Archive
2017	ELIZABETH GATEWOOD	Cole Information
2014	ELIZABETH GATEWOOD	Cole Information
2010	PEARLIA RICHARDS	Cole Information
2006	RICHARDS Pearia	Haines Company, Inc.
	RODRIGUES P	Haines Company, Inc.
2005	PEARLIA RICHARDS	Cole Information
2000	MELVIN RICHARDS	Cole Information
1995	HEUER, IRENE J	Cole Information
1992	HEUER PAUL C	PACIFIC BELL DIRECTORY
	HEUER, PAUL C	Cole Information
1975	HENER ERNEST C	Pacific Telephone
1967	HEUER PAUL C	R. L. Polk Co.

FINDINGS

Year	Uses	Source
1962	Heuer Paul C r	Pacific Telephone
1945	WILSON DAVID MRS R	The Pacific Telephone & Telegraph Co.
1943	Wilson David Nellie h	R. L. Polk & Co.
1938	WILSON DAVID MRS R	Pacific Telephone
1933	WILSON DAVID (NELLIE) SLSMN H	R. L. Polk & Co.
1925	HOGAN MISS NELLIE R	R. L. Polk & Co. of California
1920	HOGAN MISS NELLIE R	R. L. Polk & Co. of California

665 62ND ST

Year	Uses	Source
2020	ANASTASIA WALTON	EDR Digital Archive
	TATIANA WALTON	EDR Digital Archive
2017	DORIS WELLS	Cole Information
2010	DORIS WELLS	Cole Information
2006	JOHNSON Troya	Haines Company, Inc.
	D WELLS Dors	Haines Company, Inc.
2005	DORIS WELLS	Cole Information
2000	OCCUPANT UNKNOWN	Cole Information
1996	JOHNSON EDGER W	PACIFIC BELL DIRECTORY
1995	JACKSON, LLOYD A	Cole Information
1992	JOHNSON EDGER W	PACIFIC BELL DIRECTORY
	JACKSON, LLOYD A	Cole Information
	LANGFORD, BLANCHE	Cole Information
	JOHNSON, EDGER W	Cole Information
1967	JACKSON LLOYD A	R. L. Polk Co.
1962	Jones Luther	Pacific Telephone
1945	RAY FLORENCE E R	The Pacific Telephone & Telegraph Co.
1943	Hickcox Florence L clk r	R. L. Polk & Co.
	Hickcox Henderson S Eliz M clk r	R. L. Polk & Co.
	Hickcox Willia w id Henderson r	R. L. Polk & Co.
1938	HICKCOX WILLIA MRS R	Pacific Telephone
1933	BONDS E P (ELEANOR) PRINTER R	R. L. Polk & Co.
	BONDS RICHD L (RETTA L) PRINTER H	R. L. Polk & Co.

FINDINGS

Year	Uses	Source
1933	DEW ELSIE I MRS R	R. L. Polk & Co.
1925	BOND R LEE R	R. L. Polk & Co. of California
1920	WILBUR CARL C R	R. L. Polk & Co. of California

668 62ND ST

Year	Uses	Source
2020	STEVAN FRANK	EDR Digital Archive
	JOSEPH MEEKS	EDR Digital Archive
	MARCY FRANK	EDR Digital Archive
2014	ERIN VANVOORHIES	Cole Information
2010	NEED A HAND LLC	Cole Information
	STEVAN FRANK	Cole Information
2006	e FRANK Marcy	Haines Company, Inc.
	o FRANK Steve	Haines Company, Inc.
2005	OCCUPANT UNKNOWN	Cole Information
2000	FRANK MARCY & STEVE	Pacific Bell
	OCCUPANT UNKNOWN	Cole Information
1996	FRANK MARCY & STEVE	PACIFIC BELL DIRECTORY
1995	FRANK, STEVE	Cole Information
1992	NIREL MILES	PACIFIC BELL DIRECTORY
	NIREI, MILES	Cole Information
1967	REDMAYNE CAROLYN M	R. L. Polk Co.
1962	Redmayne Caroline M Mrs	Pacific Telephone
1945	REDMAYNE CARRIE M R	The Pacific Telephone & Telegraph Co.
1943	Redmayne Caroline M nurse r	R. L. Polk & Co.
	Redmayne Herbt Carrie M tilestr h	R. L. Polk & Co.
	REDMAYNE Herbt S jr Mary tractor opr h	R. L. Polk & Co.
1938	LEE HAROLD E R	Pacific Telephone
1933	LEE HAROLD E (LUCILE E) STA OPR PG & E CO H	R. L. Polk & Co.
1925	SIMPSON A C R	R. L. Polk & Co. of California
1920	BARTHOLD MISS EDNA V R	R. L. Polk & Co. of California

FINDINGS

669 62ND ST

Year	Uses	Source
2020	GWENDOLYN SHELTON	EDR Digital Archive
2017	MUSTAFA SHAKUR	Cole Information
2014	KRISTEN NORMAN	Cole Information
2010	OCCUPANT UNKNOWN	Cole Information
2006	No Current Listing	Haines Company, Inc.
2000	OCCUPANT UNKNOWN	Cole Information
1995	OCCUPANT UNKNOWNN	Cole Information
1975	ANDERSON ALBERT C	Pacific Telephone
1967	HARRIS MOSE	R. L. Polk Co.
1962	Anderson Albert C	Pacific Telephone
1945	FOX T ALBERT R	The Pacific Telephone & Telegraph Co.
1943	Fox Phyllis r	R. L. Polk & Co.
	Fox T Albt Hazel l coppersmith h	R. L. Polk & Co.
1938	FOX T ALBERT R	Pacific Telephone
1933	FOX THOS A (HAZEL I) H	R. L. Polk & Co.
1925	FOX T ALBERT R	R. L. Polk & Co. of California
1920	FOX T ALBERT R	R. L. Polk & Co. of California

670 62ND ST

Year	Uses	Source
2020	MICHAEL LAWRENCE	EDR Digital Archive
2017	MICHAEL LAWRENCE	Cole Information
2014	MICHAEL LAWRENCE	Cole Information
2010	MICHAEL LAWRENCE	Cole Information
2006	LAWRENCE Michael	Haines Company, Inc.
2005	MICHAEL LAWRENCE	Cole Information
2000	PARKER SAML	Pacific Bell
	OCCUPANT UNKNOWN	Cole Information
1996	PARKER SAML	PACIFIC BELL DIRECTORY
1995	PARKER, G M	Cole Information
1992	PARKER SAML	PACIFIC BELL DIRECTORY
	PARKER, SAMUEL	Cole Information

FINDINGS

Year	Uses	Source
1967	PARKER SANL	R. L. Polk Co.
1962	Parker Saml	Pacific Telephone
1945	MAPOU ALICE R	The Pacific Telephone & Telegraph Co.
1943	Tarter Adriana Mrs r	R. L. Polk & Co.
	Zimmerman Louis J Lois E acct OED h	R. L. Polk & Co.
1933	CUNNINGHAM HARRY CLK R	R. L. Polk & Co.
	CUNNINGHAM PETER LAB R	R. L. Polk & Co.
	CUNNINGHAM ROBT LAB R	R. L. Polk & Co.
	CUNNINGHAM WALKER (ELIZ) BARBER	R. L. Polk & Co.
	CUNNINGHAM WALKER JR THEATRE WKR R	R. L. Polk & Co.
1925	FABER A W R	R. L. Polk & Co. of California

671 62ND ST

Year	Uses	Source
2020	JOHN CLARK	EDR Digital Archive
	THOMAS CLARK	EDR Digital Archive
2017	THOMAS CLARK	Cole Information
2014	LAURA CORBIT	Cole Information
	THOMAS CLARK	Cole Information
	LYNN CUNNINGHAM	Cole Information
2010	THOMAS CLARK	Cole Information
2006	a CLARK John	Haines Company, Inc.
2005	JOHN CLARK	Cole Information
2000	SCOTT BIG DADDY	Pacific Bell
1996	SCOTT BIG DADDY	PACIFIC BELL DIRECTORY
1995	GLASPER, MAGGIE	Cole Information
1992	GLASPER MAGGIE	PACIFIC BELL DIRECTORY
	SMITH ALLEN C	PACIFIC BELL DIRECTORY
	GLASPER, MAGGIE	Cole Information
	SMITH, ALLEN C	Cole Information
1975	GLASPER DAVID	Pacific Telephone
	HOPKINS JESSIE MRS	Pacific Telephone
1967	GLASPER MAGGIE J MRS	R. L. Polk Co.

FINDINGS

Year	Uses	Source
1962	Glasper David	Pacific Telephone
	Glasper Maggie	Pacific Telephone
1945	KARSTADT FERN R	The Pacific Telephone & Telegraph Co.
1943	Karstadt Fern Mrs h	R. L. Polk & Co.
1938	KARSTADT FERN R	Pacific Telephone
1925	ADAMS A C R	R. L. Polk & Co. of California

673 62ND ST

Year	Uses	Source
1967	VACANT	R. L. Polk Co.
1945	SHIPLEY W E R	The Pacific Telephone & Telegraph Co.
1943	Shipley Wayne E Muriel M h	R. L. Polk & Co.
1938	PATTISON E A R	Pacific Telephone

675 62ND ST

Year	Uses	Source
2020	HELEN PARKER	EDR Digital Archive
	HELEN AYO	EDR Digital Archive
2017	ROBERT PARKER	Cole Information
2014	HELEN AYO	Cole Information
2010	HELEN AYO	Cole Information
2006	AYO Helen	Haines Company, Inc.
2005	ROBERT PARKER	Cole Information
2000	OCCUPANT UNKNOWN	Cole Information
1995	OCCUPANT UNKNOWNN	Cole Information
1992	HENLY RUSSELL	PACIFIC BELL DIRECTORY
1967	PARKER ROST P 0 OL	R. L. Polk Co.
1945	BUCHERT ERNEST W R	The Pacific Telephone & Telegraph Co.
	RUPKE KURT R	The Pacific Telephone & Telegraph Co.
1943	Daw son Pearl h	R. L. Polk & Co.
	Rupke Fred Mary w aiter r	R. L. Polk & Co.
	Rupke Gerda sten r	R. L. Polk & Co.
	Rupke Kurt clk r	R. L. Polk & Co.
1938	DAWSON CHARLES W R	Pacific Telephone

FINDINGS

Year	Uses	Source
1933	BONNETT BERNICE X-RAY TECHN MERRITT HOSP R	R. L. Polk & Co.
	DAWSON CHAS W (PEARL) BUYER H	R. L. Polk & Co.
1925	DAWSON MRS E R	R. L. Polk & Co. of California
1920	DAWSON MRS E R	R. L. Polk & Co. of California

676 62ND ST

Year	Uses	Source
2017	SARAH ARMSTRONG	Cole Information
2014	RYAN CLARK	Cole Information
2010	SHARONDA EVERFIELD	Cole Information
2006	No Current Listing	Haines Company, Inc.
2000	LLOYCE OWENS	Cole Information
1995	OCCUPANT UNKNOWNN	Cole Information
1945	STAUBER J A R	The Pacific Telephone & Telegraph Co.
1943	Cummins Maud L Mrs pkr h	R. L. Polk & Co.
	Stauber Jack A Thelma clk r	R. L. Polk & Co.
1925	DUNGAN ELEANOR R	R. L. Polk & Co. of California
1920	AINSWORTH MRS ANNA R	R. L. Polk & Co. of California

678 62ND ST

Year	Uses	Source
2020	RODNEY AUBREY	EDR Digital Archive
	DERRICK JONES	EDR Digital Archive
	SHARONDA EVERFIELD	EDR Digital Archive
	L AUBREY	EDR Digital Archive
	GEORGE AUBREY	EDR Digital Archive
2017	GEORGE AUBREY	Cole Information
2014	RODNEY AUBREY	Cole Information
2010	GEORGE AUBREY	Cole Information
2006	AAUBREY L	Haines Company, Inc.
2005	OCCUPANT UNKNOWN	Cole Information
2000	LUGENE AUBREY	Cole Information
1995	AUBREY, TOPSY	Cole Information

FINDINGS

Year	Uses	Source
1967	AUBREY L Z	R. L. Polk Co.
1962	Aubrey Zannie	Pacific Telephone
1945	O CONNELL JOHN J R	The Pacific Telephone & Telegraph Co.
1943	OConnell John J r	R. L. Polk & Co.
	Worley May Mrs h	R. L. Polk & Co.
1938	O CONNELL JOHN J R	Pacific Telephone
1933	O CONNELL JOHN J H	R. L. Polk & Co.
	WORLEY WM D SLSMN R	R. L. Polk & Co.
1920	SCAMMAN MRS F L R	R. L. Polk & Co. of California

679 62ND ST

Year	Uses	Source
2020	RYANN CHEUNG	EDR Digital Archive
	GEHAN CHEUNG	EDR Digital Archive
	SIMON WRIGHT	EDR Digital Archive
2017	GEHAN CHEUNG	Cole Information
2014	GEHAN CHEUNG	Cole Information
2010	GEHAN CHEUNG	Cole Information
2006	No Current Listing	Haines Company, Inc.
2000	HOLLAND TIFFANY	Pacific Bell
	RITA HOLLAND	Cole Information
1995	SPRATLING, MYRTLE	Cole Information
1967	SPRATLING THARMAN	R. L. Polk Co.
1945	SCHUYLER J H R	The Pacific Telephone & Telegraph Co.
1943	Reed Geo W June slsmn h	R. L. Polk & Co.
1938	REED GEORGE W R	Pacific Telephone
1933	DARBY GORDON L (LAVON) SLSMN H	R. L. Polk & Co.
	REED GEO G (NELLIE) CARP H	R. L. Polk & Co.
1925	REED G G R	R. L. Polk & Co. of California

680 62ND ST

Year	Uses	Source
2020	ALIYA AMIR	EDR Digital Archive
	ROOSEVELT WILLIAMS	EDR Digital Archive

FINDINGS

Year	Uses	Source
2017	ALIYA AMIR	Cole Information
2014	BRENDA PROCTOR	Cole Information
2010	BRENDA PROCTOR	Cole Information
2006	ROSIE Proctor	Haines Company, Inc.
2005	BRENDA PROCTOR	Cole Information
2000	ROSIE PROCTOR	Cole Information
1995	PITTMAN, FORREST E	Cole Information
1992	PITTMAN FORREST	PACIFIC BELL DIRECTORY
	PITTMAN, FORREST	Cole Information
1975	PITTMAN FORREST	Pacific Telephone
1967	PITTMAN FORREST E	R. L. Polk Co.
1962	Pittman Forrest	Pacific Telephone
1945	FELIX M C R	The Pacific Telephone & Telegraph Co.
1943	Felix Michl T Margerite C h	R. L. Polk & Co.
1933	FLETCHER DWIGHT C (ELIZ) EMP PG & ECO H	R. L. Polk & Co.
	MATTOON MINERVA MRS R	R. L. Polk & Co.
1925	SHAW MARY LOUISE R	R. L. Polk & Co. of California
1920	DUNGAN SARAH E R	R. L. Polk & Co. of California

681 62ND ST

Year	Uses	Source
2020	EVELINE CHANG	EDR Digital Archive
	KYLE BRUCKMANN	EDR Digital Archive
2017	KYLE BRUCKMANN	Cole Information
2014	KYLE BRUCKMANN	Cole Information
2006	MIRANDA Gabrlelle	Haines Company, Inc.
2000	DEASIA TAYLOR	Cole Information
1995	TRUNNELL, N	Cole Information
1992	TRUNNELL N	PACIFIC BELL DIRECTORY
	TRUNNELL, N	Cole Information
1967	TRUNNELL NATHAN	R. L. Polk Co.
1962	Trunnell L N	Pacific Telephone
1943	Taylor G Lloyd Annie C h	R. L. Polk & Co.

FINDINGS

Year	Uses	Source
1943	Taylor Louise J clk r	R. L. Polk & Co.
1938	HAZLETT GEORGE A R	Pacific Telephone
1933	CARROLL THOS H (MINNIE) MARINE ENG H	R. L. Polk & Co.
1920	REED G G R	R. L. Polk & Co. of California

682 62ND ST

Year	Uses	Source
2017	KATHERINE DRIGGS-CAMPBELL	Cole Information
2010	BENNIE GRANDY	Cole Information
2006	No Current Listing	Haines Company, Inc.
2005	BENNIE GRANDY	Cole Information
2000	1 PROCTOR RANDY	Pacific Bell
	RANDY PROCTOR	Cole Information
1992	WOODS OLIVIA	PACIFIC BELL DIRECTORY
	1 WARE LEE	PACIFIC BELL DIRECTORY
1967	SMITH JOE L	R. L. Polk Co.
1962	Baker Ora Lee	Pacific Telephone
1945	CLAIR GLADYS M R	The Pacific Telephone & Telegraph Co.
1943	Clair Wm F Gladys tmstr h	R. L. Polk & Co.
1933	STINES WM A (MARY) LAB H	R. L. Polk & Co.
1925	SMITH MRS FANNIE C C S	R. L. Polk & Co. of California

685 62ND ST

Year	Uses	Source
2020	R ELLIOT	EDR Digital Archive
	ELLIOT DENNIS	EDR Digital Archive
2014	CHALYCE PAY	Cole Information
2010	ELLIOT DENNIS	Cole Information
2006	e DENNIS Ell lot	Haines Company, Inc.
2005	AMETHYST MARIANI	Cole Information
2000	TOWNER MAURICE	Pacific Bell
	PRICE SHANNEL	Pacific Bell
	MAURICE TOWNER	Cole Information
1996	KELLY LAFAYETTE	PACIFIC BELL DIRECTORY

FINDINGS

Year	Uses	Source
1995	OCCUPANT UNKNOWNN	Cole Information
1992	KELLY LAFAYETTE	PACIFIC BELL DIRECTORY
1975	KELLY LAFAYETTE	Pacific Telephone
1967	KELLY LAFAYETTE	R. L. Polk Co.
1962	Kelly Lafayette	Pacific Telephone
1945	BARTEL ROBERT R	The Pacific Telephone & Telegraph Co.
1943	Switzer Ray A Georgia ins adj h	R. L. Polk & Co.
1938	GANNON THOS E R	Pacific Telephone
1933	BROWN LOIS CLK R	R. L. Polk & Co.
1925	CHESTERMAN W L R	R. L. Polk & Co. of California
1920	THOMPSON H L R	R. L. Polk & Co. of California

686 62ND ST

Year	Uses	Source
2017	BENJAMIN KRUSE	Cole Information
2014	SARA LEEKING	Cole Information
2010	BREANNA LEVINE	Cole Information
	PHILIP MILIC	Cole Information
2006	LEVINE Breanna	Haines Company, Inc.
2005	BREANNA LEVINE	Cole Information
	ANDREW YOUDIN	Cole Information
2000	2 CONATHAN L	Pacific Bell
	ANDREW SIMPSON	Cole Information
1995	OCCUPANT UNKNOWNN	Cole Information
1967	KENDRICK CORINE	R. L. Polk Co.
	SMITH CLARENCE	R. L. Polk Co.
1962	Moore Bessie Lee	Pacific Telephone
1945	WILSON ROBERT R	The Pacific Telephone & Telegraph Co.
1943	Luoma John C Helen mech h	R. L. Polk & Co.
	Pensak John Esther mech h	R. L. Polk & Co.
1938	BOSELLY E S MRS R	Pacific Telephone
1933	BOSELLY EUGENIA S MRS H	R. L. Polk & Co.
1925	MARTINOM W E R	R. L. Polk & Co. of California

FINDINGS

Year	Uses	Source
1920	COLE TIMOTHY R	R. L. Polk & Co. of California

687 62ND ST

Year	Uses	Source
2017	ANNE DENNIS	Cole Information
2010	ANNE DENNIS	Cole Information
2006	No Current Listing	Haines Company, Inc.
2005	ANNE DENNIS	Cole Information
	ANNES COSMETIC TATTOOING	Cole Information
1995	OCCUPANT UNKNOWNN	Cole Information
1992	SUMMERS FELICIA	PACIFIC BELL DIRECTORY
	SUMMERS, FELICIA	Cole Information
1967	TAYLOR EARNEST	R. L. Polk Co.
1962	Thomas Jerome	Pacific Telephone
1943	Cooper Ada w id L H h	R. L. Polk & Co.
1933	JONES ESTELLE MRS H	R. L. Polk & Co.

688 62ND ST

Year	Uses	Source
2020	DJAFFAR CHETOUANE	EDR Digital Archive
2017	ABIGAIL MAYER	Cole Information
	MARISSA DANDREA	Cole Information
2014	MARISSA DANDREA	Cole Information
2010	REBECCA CHUN	Cole Information
2005	ARON RALSTON	Cole Information
	SARAH HOUGHLAND	Cole Information
	SIOBHAN LARUE	Cole Information
1992	4 SPILLER HAROLD	PACIFIC BELL DIRECTORY
	SPILLER, HAROLD	Cole Information
1967	CARLOS ISAAC H	R. L. Polk Co.
	READER R 06 T	R. L. Polk Co.
1962	Dismuke Camelia	Pacific Telephone
1945	MAKER ANNIE B MRS R	The Pacific Telephone & Telegraph Co.
1943	Selva John A Mildred blksmth h	R. L. Polk & Co.

FINDINGS

Year	Uses	Source
1938	CALKINS EMMA R	Pacific Telephone
1933	COTE GEO H R	R. L. Polk & Co.
	DELMORE JAS A (ORA) H	R. L. Polk & Co.
1925	WELLS E H R	R. L. Polk & Co. of California

689 62ND ST

Year	Uses	Source
2017	ALLEGRA MAYER	Cole Information
2014	OCCUPANT UNKNOWN	Cole Information
2010	OCCUPANT UNKNOWN	Cole Information
2006	a WILLIAMS Leona	Haines Company, Inc.
2005	LEONA WILLIAMS	Cole Information
2000	OCCUPANT UNKNOWN	Cole Information
1995	WILLIAMS, LEONA E	Cole Information
1967	WILLIAMS MILTON E	R. L. Polk Co.
1962	Williams Milton	Pacific Telephone
1945	NEWMAN M L R	The Pacific Telephone & Telegraph Co.
1943	New man Melvin L Ora pntr h	R. L. Polk & Co.
1938	CHILIMIDOS M S R	Pacific Telephone
1933	BANDEMAR AUG A (MINNIE) H	R. L. Polk & Co.
	BANDEMAR EVELYN CLK R	R. L. Polk & Co.
	BANDEMAR HELEN BKPR R	R. L. Polk & Co.
1925	FENSKY GEO J R	R. L. Polk & Co. of California
1920	FENSKY GEO J R	R. L. Polk & Co. of California

692 62ND ST

Year	Uses	Source
2020	DOMINIQUE BAILLET	EDR Digital Archive
	WILLIAM MASTERSON	EDR Digital Archive
2017	DOMINIQUE BAILLET	Cole Information
2014	COLIN BENTLEY	Cole Information
2010	NICOLE RUIZ	Cole Information
2006	JACKSON Patric la	Haines Company, Inc.
	LINDEN Selh	Haines Company, Inc.

FINDINGS

Year	Uses	Source
2005	SETH LINDEN	Cole Information
2000	BOUTELLE LAURA P	Pacific Bell
	LUCY BASSETT	Cole Information
1967	WICKWARE ALONZO	R. L. Polk Co.
1962	Wickw are Lonzo	Pacific Telephone
1945	WILLIAMSON DAVID W R	The Pacific Telephone & Telegraph Co.
1943	Williamson Minnie w id D W h	R. L. Polk & Co.
1938	WILLIAMSON DAVID W R	Pacific Telephone
1933	WILLIAMSON DAVID (MINNIE) H	R. L. Polk & Co.
1925	MACMANUS W F R	R. L. Polk & Co. of California

693 62ND ST

Year	Uses	Source
2020	STEPHEN HALPERT	EDR Digital Archive
	RICHARD LAU	EDR Digital Archive
2014	OCCUPANT UNKNOWN	Cole Information
2010	IDA RAZICK	Cole Information
2006	RAZICK Ida	Haines Company, Inc.
2005	OCCUPANT UNKNOWN	Cole Information
2000	GOODLETT JAMES	Pacific Bell
1996	DUFFY URLAH	PACIFIC BELL DIRECTORY
1995	OCCUPANT UNKNOWNN	Cole Information
1967	SEAMON MILTON	R. L. Polk Co.
1962	Wade Ruth	Pacific Telephone
1945	TAIT PHILIP C R	The Pacific Telephone & Telegraph Co.
1943	Lasich Edw Rady mech h	R. L. Polk & Co.
	Lasich John M mech r	R. L. Polk & Co.
1938	MARTIN A T MRS R	Pacific Telephone
1920	GRIFFETH C M R	R. L. Polk & Co. of California

694 62ND ST

Year	Uses	Source
2017	REBECCA KIHSLINGER	Cole Information
2014	REBECCA KIHSLINGER	Cole Information

FINDINGS

Year	Uses	Source
2010	OCCUPANT UNKNOWN	Cole Information
2006	No Current Listing	Haines Company, Inc.
2005	PATRICIA JACKSON	Cole Information
1995	JACKSON, P S	Cole Information
1975	DESPANIE DOLORES	Pacific Telephone
	HEISSER BETTY LYNN	Pacific Telephone
1967	MEANS DAVID L	R. L. Polk Co.
1945	JACKSON ORRIE MRS R	The Pacific Telephone & Telegraph Co.
1943	Jackson Orrie Eliz clk h	R. L. Polk & Co.
1933	BEALE EARL MECH R	R. L. Polk & Co.
	BEALE GEO B (ADDIE) H	R. L. Polk & Co.
1920	AINSWORTH W P R	R. L. Polk & Co. of California

696 62ND ST

Year	Uses	Source
2020	MARC BLAND	EDR Digital Archive
	RICKEY ARD	EDR Digital Archive
	RACHELLE ARD	EDR Digital Archive
	MATTHEW BLAND	EDR Digital Archive
	RACHELLE ROGERSARD	EDR Digital Archive
2017	RICKEY ARD	Cole Information
2014	RICKEY ARD	Cole Information
2010	RICKEY ARD	Cole Information
2006	a ROGERS ARD	Haines Company, Inc.
	Rachelle	Haines Company, Inc.
2000	OCCUPANT UNKNOWN	Cole Information
1995	OCCUPANT UNKNOWNN	Cole Information
1967	THREADGILL LUCILLE	R. L. Polk Co.
1962	Threadgill Lucille	Pacific Telephone
	Threadgill Wm	Pacific Telephone
1945	GONICK LOUIS R	The Pacific Telephone & Telegraph Co.
1943	Gonick Louis Grace w hsmn h	R. L. Polk & Co.
1938	RENO FRANCES N R	Pacific Telephone

FINDINGS

Year	Uses	Source
1933	FEIGE BERTHA N MRS H	R. L. Polk & Co.
	FEIGE VERNAL GDNR R	R. L. Polk & Co.
	NEAL WM W R	R. L. Polk & Co.
1925	TURNER J M R	R. L. Polk & Co. of California
1920	TURNER MRS J M R	R. L. Polk & Co. of California

701 62ND ST

Year	Uses	Source
2017	KRISTY BROWNELL	Cole Information
2014	DOROTHY CARNEGIE	Cole Information
2010	DOROTHY CARNEGIE	Cole Information
2006	No Current Listing	Haines Company, Inc.
2005	OCCUPANT UNKNOWN	Cole Information
2000	CARNEGIE D W	Pacific Bell
1996	CARNEGIE D W	PACIFIC BELL DIRECTORY
1992	CARNEGIE D W	PACIFIC BELL DIRECTORY
	CARNEGIE, DOROTHY W	Cole Information
1975	PACE E MRS	Pacific Telephone
1967	PACE E A MRS	R. L. Polk Co.
1962	Pace Richard L	Pacific Telephone
1945	MOCKEL ULMA MISS R	The Pacific Telephone & Telegraph Co.
1943	Mockel Geo P Anna E blrmkr h	R. L. Polk & Co.
	Mockel Ulma r	R. L. Polk & Co.
	Muckel Ulma h	R. L. Polk & Co.
1938	MOCKEL ULMA MISS R	Pacific Telephone
1933	MOCKEL GEO P (ELIZ) MACH SP CO H	R. L. Polk & Co.

702 62ND ST

Year	Uses	Source
2020	ASHA WASHINGTON	EDR Digital Archive
	HASANI WASHINGTON	EDR Digital Archive
	BONNIE WASHINGTON	EDR Digital Archive
	BONNIE LACY	EDR Digital Archive
2017	HASANI WASHINGTON	Cole Information

FINDINGS

Year	Uses	Source
2014	HASANI WASHINGTON	Cole Information
2010	LEONARD WASHINGTON	Cole Information
2006	o WASHINGTON L	Haines Company, Inc.
	WASHINGTON L	Haines Company, Inc.
2005	OCCUPANT UNKNOWN	Cole Information
2000	WASHINGTON L	Pacific Bell
	OCCUPANT UNKNOWN	Cole Information
1996	WASHINGTON L	PACIFIC BELL DIRECTORY
1992	WASHINGTON L	PACIFIC BELL DIRECTORY
	WASHINGTON, L	Cole Information
1967	SIMS AUDREY L MRS	R. L. Polk Co.
	SIMS J L	R. L. Polk Co.
1962	Seabrook Earl	Pacific Telephone
1945	PEDERSON PAT R	The Pacific Telephone & Telegraph Co.
1943	Fritter Wm B Grace h	R. L. Polk & Co.
	Pederson I C Pearl bartndr h	R. L. Polk & Co.
	Pow les John H gdnr Okld Park Dept r	R. L. Polk & Co.
	Prow les J H r	R. L. Polk & Co.
1938	POWLES J H R	Pacific Telephone
1933	SCHULTE FRANK (MABEL) H	R. L. Polk & Co.
1925	LEVAGGI G B R	R. L. Polk & Co. of California
1920	LEVAGGI G B R	R. L. Polk & Co. of California

706 62ND ST

Year	Uses	Source
2020	HIDEO FUJII	EDR Digital Archive
	AKIKO FUJII	EDR Digital Archive
2000	OCCUPANT UNKNOWN	Cole Information
1967	HODGES TENNSIE D 654 792a	R. L. Polk Co.
1943	La Brash Geo E Doris h	R. L. Polk & Co.
1933	BROWN E R SERVMN WESTINGHOUSE ELEC & MFG CO R	R. L. Polk & Co.
	DITTMAR ELIZ (WID C E) H	R. L. Polk & Co.

FINDINGS

707 62ND ST

Year	Uses	Source
2020	BENJAMIN SIBRACK	EDR Digital Archive
	REBECCA SIBRACK	EDR Digital Archive
	LAURENCE SIBRACK	EDR Digital Archive
2017	LAURENCE SIBRACK	Cole Information
2014	LAURENCE SIBRACK	Cole Information
2010	LAURENCE SIBRACK	Cole Information
2006	No Current Listing	Haines Company, Inc.
2005	OCCUPANT UNKNOWN	Cole Information
1967	JACKSON MILDRED	R. L. Polk Co.
1945	BOYLE M R	The Pacific Telephone & Telegraph Co.
1943	Boyle Michl J Marjorie slsmn h	R. L. Polk & Co.
1938	BOYLE M R	Pacific Telephone
1933	BOYLE MICHL J (MARJORIE) CHAUF H	R. L. Polk & Co.
	MOCKEL ALMA TEL OPR R	R. L. Polk & Co.
	MOCKEL GEO R	R. L. Polk & Co.

708 62ND ST

Year	Uses	Source
2020	MELISSA KOTTERMAN	EDR Digital Archive
	WILLIAM KOTTERMAN	EDR Digital Archive
1975	JACKSON NORA	Pacific Telephone
1967	A JACKSON PAULETTE	R. L. Polk Co.
1945	BARTONI JOE R	The Pacific Telephone & Telegraph Co.
1943	Alton Wm M Marguerite drftsmn h	R. L. Polk & Co.
1938	ALTON W M R	Pacific Telephone
1933	HARRISON FLORENCE TEL OPR R	R. L. Polk & Co.
	HARRISON SARAH J TEL OPR U C R	R. L. Polk & Co.
	HARRISON SARAH J MRS H	R. L. Polk & Co.
1925	HARRISON MRS S J R	R. L. Polk & Co. of California
1920	HARRISON MRS S J R	R. L. Polk & Co. of California

FINDINGS

712 62ND ST

Year	Uses	Source
2020	EZRA SQUIRE	EDR Digital Archive
	RAQUEL DILLON	EDR Digital Archive
	PETER STEMWEDEL	EDR Digital Archive
2014	THERESA WONDRA	Cole Information
2010	MARK SQUIRE	Cole Information
2006	BUTLER Charlene	Haines Company, Inc.
2005	OCCUPANT UNKNOWN	Cole Information
2000	BUTLER CHARLENE	Pacific Bell
	OCCUPANT UNKNOWN	Cole Information
1996	BUTLER CHARLENE	PACIFIC BELL DIRECTORY
1992	BUTLER CHARLENE	PACIFIC BELL DIRECTORY
	BUTLER, C	Cole Information
1975	BUTLER CHARLENE	Pacific Telephone
1967	JACOBS CHARLENE V	R. L. Polk Co.
1945	ROOD H S R	The Pacific Telephone & Telegraph Co.
1943	Road Suzanne C typist U S Maritime Com r	R. L. Polk & Co.
	Rood Harry S Lela M pntr h	R. L. Polk & Co.
1938	ROOD H S R	Pacific Telephone
1933	MORAN WM T (THELMA) RESTR BERKELEY	R. L. Polk & Co.
1925	YORK MRS RALPH E R	R. L. Polk & Co. of California

715 62ND ST

Year	Uses	Source
2000	SPIELER LAUREN R	Pacific Bell
1967	YOUNG THELMA MRS	R. L. Polk Co.
1962	Young Thelma Mrs	Pacific Telephone
1945	FARIA M R	The Pacific Telephone & Telegraph Co.
1938	FARIA LENA MRS R	Pacific Telephone
1933	FARIA MANUEL E (LENA) BKBNDR H	R. L. Polk & Co.

FINDINGS

716 62ND ST

Year	Uses	Source
2006	ALESSANDRA Annie	Haines Company, Inc.
	ALESSANDRA Laure	Haines Company, Inc.
	MCCOY Julie	Haines Company, Inc.

63RD

646 63RD

Year	Uses	Source
1955	VAN WICKLEN L W R	The Pacific Telephone & Telegraph Co.
1950	VAN WICKLEN L W R	The Pacific Telephone & Telegraph Co.
1928	Van Wicklen Lew is K Matilda H	R.L. Polk and Co of California

647 63RD

Year	Uses	Source
1928	Wm R Emma mtrmn H	R.L. Polk and Co of California

649 63RD

Year	Uses	Source
1928	Haste Frank D Florence auto mech H	R.L. Polk and Co of California

650 63RD

Year	Uses	Source
1980	Mc Coy D	Pacific Telephone
	Mc Coy Deloris	Pacific Telephone
1955	ROUSSEAU M H MRS R	The Pacific Telephone & Telegraph Co.
1950	ROUSSEAU MI H ME S R	The Pacific Telephone & Telegraph Co.
1928	Milsr Jas J Lilly acst R	R.L. Polk and Co of California
	N Frank E R	R.L. Polk and Co of California
	Rousseau Mary H w id Sol H	R.L. Polk and Co of California

651 63RD

Year	Uses	Source
1991	Gaskin Joyce	PACIFIC BELL WHITE PAGES
	Gaskin L K L	PACIFIC BELL WHITE PAGES
	Guarantee Roach Raiders	PACIFIC BELL WHITE PAGES

FINDINGS

Year	Uses	Source
1980	Gaskin Milo	Pacific Telephone
1970	GASKIN MILO	Pacific Telephone Directory
1955	GASKIN MILO R	The Pacific Telephone & Telegraph Co.
1950	HEDENE EDWIN E R	The Pacific Telephone & Telegraph Co.
1928	Hedeen Edw in E drftsmn Merco Nordstrom Valve Co R	R.L. Polk and Co of California
	r Per E Emily marble w kr H	R.L. Polk and Co of California

654 63RD

Year	Uses	Source
1991	Jones MUlysses	PACIFIC BELL WHITE PAGES
	otnes V	PACIFIC BELL WHITE PAGES
	Jones V	PACIFIC BELL WHITE PAGES
	Smothers Jessie Mae	PACIFIC BELL WHITE PAGES
1986	Jones Ulysses	PACIFIC BELL WHITE PAGES
	Jones V	PACIFIC BELL WHITE PAGES
	Jones V	PACIFIC BELL WHITE PAGES
	Smothers Jessie Mae	PACIFIC BELL WHITE PAGES
	Smothers P J	PACIFIC BELL WHITE PAGES
	Smothers Reuben	PACIFIC BELL WHITE PAGES
1980	Jones Ulysses	Pacific Telephone
	Smothers Jessie Mae	Pacific Telephone
1970	JONES ULYSSES	Pacific Telephone Directory
	SMOTHERS JESSIE MAE	Pacific Telephone Directory
1955	PATTERSON G M R	The Pacific Telephone & Telegraph Co.
	WYRICK LESLIE	The Pacific Telephone & Telegraph Co.
1950	KIDNEIGH W L R	The Pacific Telephone & Telegraph Co.
	PATTERSON G MI R	The Pacific Telephone & Telegraph Co.
1928	w ay How ard B Margt H	R.L. Polk and Co of California
	Jokstad Chas Alexandra M mstr mariner H	R.L. Polk and Co of California

655 63RD

Year	Uses	Source
1970	BARTRAM F D	Pacific Telephone Directory

FINDINGS

Year	Uses	Source
1955	BARTRAM F D R	The Pacific Telephone & Telegraph Co.
1950	BARTRANI F D R	The Pacific Telephone & Telegraph Co.
1928	Bartram lrod U Crnllrri fl eng H	R.L. Polk and Co of California

658 63RD

Year	Uses	Source
1986	Pickett Edw	PACIFIC BELL WHITE PAGES
1980	Pickett Edw	Pacific Telephone
	Pickett J L	Pacific Telephone
1970	PICKETT CALLIE	Pacific Telephone Directory
	PICKETT EDW	Pacific Telephone Directory
1955	YEE LITT LEO	The Pacific Telephone & Telegraph Co.
1950	GOTTINGER WM H R	The Pacific Telephone & Telegraph Co.
1928	n Anna H w id Sophian E H	R.L. Polk and Co of California
	n Eleanor H stdt R	R.L. Polk and Co of California

659 63RD

Year	Uses	Source
1991	Davidson Philip Lee	PACIFIC BELL WHITE PAGES
1986	Norw ood David	PACIFIC BELL WHITE PAGES
	Norw ood Dorothy M	PACIFIC BELL WHITE PAGES
	Norw ood Earle	PACIFIC BELL WHITE PAGES
1970	NELSON T	Pacific Telephone Directory
1955	ANKRUM CHAS R	The Pacific Telephone & Telegraph Co.
	HUFFMAN A W R	The Pacific Telephone & Telegraph Co.
1950	ANKRUM CHAS R	The Pacific Telephone & Telegraph Co.
1928	Ankrun Chas carp H	R.L. Polk and Co of California

662 63RD

Year	Uses	Source
1970	HUNTSBERRY EVA	Pacific Telephone Directory
	HUNTSBERRY HARRY	Pacific Telephone Directory
1955	O CONNELL HENRY F	The Pacific Telephone & Telegraph Co.
1928	Webster Patk J Anna pipeftr H	R.L. Polk and Co of California

FINDINGS

663 63RD

Year	Uses	Source
1970	JONES CHAS HENRY	Pacific Telephone Directory
1955	FRICK ELIZABETH A R	The Pacific Telephone & Telegraph Co.
1950	FRICK ELIZABETH A R	The Pacific Telephone & Telegraph Co.
1928	Keith Robt W Ells slsmn H	R.L. Polk and Co of California

665 63RD

Year	Uses	Source
1970	MELTON JOS W	Pacific Telephone Directory
1955	TURNBULL DICK	The Pacific Telephone & Telegraph Co.
1950	FITZGERALD JOHN D R	The Pacific Telephone & Telegraph Co.
1928	De Geller Joe Marguerite H	R.L. Polk and Co of California

666 63RD

Year	Uses	Source
1980	Rose Stanford C	Pacific Telephone
1970	KATZ SUVIE J	Pacific Telephone Directory
	MARSHALL JEAN	Pacific Telephone Directory
1928	Gaw R John Mattle aaamn H	R.L. Polk and Co of California

667 63RD

Year	Uses	Source
1980	Woodard Doris Mrs	Pacific Telephone
1970	WOODARD DORIS MRS	Pacific Telephone Directory
1955	BOOMER ANNA J	The Pacific Telephone & Telegraph Co.
1928	I Wm Jeanie ship carp H	R.L. Polk and Co of California

668 63RD

Year	Uses	Source
1991	Hilbourn BL	PACIFIC BELL WHITE PAGES
	Hilburn Barney E	PACIFIC BELL WHITE PAGES
	Hild M J	PACIFIC BELL WHITE PAGES
	Hildahl J Harvey	PACIFIC BELL WHITE PAGES
1986	Hilbourn B L	PACIFIC BELL WHITE PAGES
1980	Hilbourn B L	Pacific Telephone

FINDINGS

Year	Uses	Source
1955	HENDERSON ANN MRS	The Pacific Telephone & Telegraph Co.
1950	MEWS TED F R	The Pacific Telephone & Telegraph Co.
1928	Corrigan Albt L Gertrude broker H	R.L. Polk and Co of California

670 63RD

Year	Uses	Source
1991	Rose Stanford C	PACIFIC BELL WHITE PAGES
1986	Rose Stanford C	PACIFIC BELL WHITE PAGES
1980	Pesquera Beatriz M	Pacific Telephone
1970	AMEY Z A	Pacific Telephone Directory
1955	HEIM ALBERT R	The Pacific Telephone & Telegraph Co.
1950	HEIM ALBERT R	The Pacific Telephone & Telegraph Co.

671 63RD

Year	Uses	Source
1991	Louis Jos J	PACIFIC BELL WHITE PAGES
1986	Louis Jos J	PACIFIC BELL WHITE PAGES
	Louis K	PACIFIC BELL WHITE PAGES
	Louis K	PACIFIC BELL WHITE PAGES
	Louis Laura	PACIFIC BELL WHITE PAGES
1980	Louis Irene Mrs	Pacific Telephone
	Louis Jos J	Pacific Telephone
1970	LOUIS IRENE MRS	Pacific Telephone Directory
	LOUIS JOS J	Pacific Telephone Directory
1955	ZONFRELLO MICHAEL R	The Pacific Telephone & Telegraph Co.
1950	ZONFRELLO MICHAEL R	The Pacific Telephone & Telegraph Co.
1928	Footnill Norman Anna C elec eng H	R.L. Polk and Co of California
	Tolley ollner Proakaolck w id Win R	R.L. Polk and Co of California

672 63RD

Year	Uses	Source
1980	Givens John S	Pacific Telephone
1970	LENOIR DORIS M	Pacific Telephone Directory
1955	SMITH R H	The Pacific Telephone & Telegraph Co.

FINDINGS

Year	Uses	Source
1950	LUNDQUIST R V R	The Pacific Telephone & Telegraph Co.
1928	Wm E Ethel acct H	R.L. Polk and Co of California
	Blind Virginia N clk R	R.L. Polk and Co of California

675 63RD

Year	Uses	Source
1955	NELSON THERESA	The Pacific Telephone & Telegraph Co.
1950	TILDEN R E R	The Pacific Telephone & Telegraph Co.
1928	Flecken Thee Martha V flremn H	R.L. Polk and Co of California

676 63RD

Year	Uses	Source
1970	MADDOX DOLORES	Pacific Telephone Directory
	WALKER JAS JR	Pacific Telephone Directory
1928	h Jas Ellen J marine eng H	R.L. Polk and Co of California

677 63RD

Year	Uses	Source
1991	Wilson ME	PACIFIC BELL WHITE PAGES
1980	Huotari Robt	Pacific Telephone
1970	JONES MELISSA	Pacific Telephone Directory
1950	FLECKEN GENEVIEVE R	The Pacific Telephone & Telegraph Co.
1928	Moore Ada slsw mn R	R.L. Polk and Co of California
	B Jesse F slsmn H	R.L. Polk and Co of California
	Rose Mary sten R	R.L. Polk and Co of California

678 63RD

Year	Uses	Source
1955	ONUFRIEFF STEVE	The Pacific Telephone & Telegraph Co.
1950	MOIR H M R	The Pacific Telephone & Telegraph Co.
1928	Brosnan Dennis Margt deckhd H	R.L. Polk and Co of California

680 63RD

Year	Uses	Source
1980	Morris Michelle	Pacific Telephone
1955	KATSANTOMES NICK	The Pacific Telephone & Telegraph Co.

FINDINGS

Year	Uses	Source
1950	KATSANTONES NICK R	The Pacific Telephone & Telegraph Co.
1928	Ballard Carrol G clk R	R.L. Polk and Co of California
	B Harry S Bessie clk H	R.L. Polk and Co of California
	av Wm S sisom PT&TCo R	R.L. Polk and Co of California

681 63RD

Year	Uses	Source
1980	Boyd Marie	Pacific Telephone
	Boyd Nelson	Pacific Telephone
1970	BOYD MARIE	Pacific Telephone Directory
	BOYD NELSON	Pacific Telephone Directory
1928	Ur Richd J Ella	R.L. Polk and Co of California

684 63RD

Year	Uses	Source
1980	Wiggins Barbara	Pacific Telephone
	Wiggins Curtis	Pacific Telephone
1970	WIGGINS BARBARA	Pacific Telephone Directory
	WIGGINS CURTIS	Pacific Telephone Directory
1955	SMITH C H CAPT R	The Pacific Telephone & Telegraph Co.
1928	practors Wm Hildur electn H	R.L. Polk and Co of California

685 63RD

Year	Uses	Source
1986	Franklin Stephanie	PACIFIC BELL WHITE PAGES
1970	LINNANE KENNY	Pacific Telephone Directory
1955	LINNANE KENNY	The Pacific Telephone & Telegraph Co.
1928	Linnane Edw E Ethel pntr H	R.L. Polk and Co of California
	Linnane Ethel Mrs elk Mutual Stores R	R.L. Polk and Co of California
	Oxford Mattie B Mrs H	R.L. Polk and Co of California
	Oxford Nora I sten R	R.L. Polk and Co of California
	Oxford Peggy sten Claremont Country Club R	R.L. Polk and Co of California
	Oxford Rosw ell J stereo R	R.L. Polk and Co of California

FINDINGS

686 63RD

Year	Uses	Source
1970	BATES MARION D	Pacific Telephone Directory
1955	BATES MARION D R	The Pacific Telephone & Telegraph Co.
1950	BATES MARION D R	The Pacific Telephone & Telegraph Co.
1928	Young John W Leonora H	R.L. Polk and Co of California

689 63RD

Year	Uses	Source
1991	Benfarhat J & R	PACIFIC BELL WHITE PAGES
1986	Hendershot Jim	PACIFIC BELL WHITE PAGES
	Henderson A	PACIFIC BELL WHITE PAGES
	Winbigler Nancy	PACIFIC BELL WHITE PAGES
	Winblad Rae Lyn DC	PACIFIC BELL WHITE PAGES
1955	HOLDCROFT M R	The Pacific Telephone & Telegraph Co.
1950	HOLDCROFT M R	The Pacific Telephone & Telegraph Co.
1928	Holdcroft Alice L bkpr PG&ECo R	R.L. Polk and Co of California
	Holdcroft John T Hilda pntr H	R.L. Polk and Co of California
	Holdcroft Jos formn Checker Cab Co R	R.L. Polk and Co of California

690 63RD

Year	Uses	Source
1970	GREEN EVA MRS	Pacific Telephone Directory
1955	FERN GEO L	The Pacific Telephone & Telegraph Co.
1950	OLIVEIRA WALTER F R	The Pacific Telephone & Telegraph Co.

694 63RD

Year	Uses	Source
1991	Felix L	PACIFIC BELL WHITE PAGES
	Felix Morton & Susan	PACIFIC BELL WHITE PAGES
	Felix Richard	PACIFIC BELL WHITE PAGES
	Nestor Ron	PACIFIC BELL WHITE PAGES
1986	Emigh Robt	PACIFIC BELL WHITE PAGES
	Emil Villas The Original Hick Ry Pit	PACIFIC BELL WHITE PAGES
	Nutting Kurt L	PACIFIC BELL WHITE PAGES

FINDINGS

Year	Uses	Source
1970	TRAMBLE THOS M JR	Pacific Telephone Directory
1955	HODGES FULTON B	The Pacific Telephone & Telegraph Co.
	WABBINGTON E M	The Pacific Telephone & Telegraph Co.
1950	LEWIS CLARA MRS R	The Pacific Telephone & Telegraph Co.
	STONEMAN NELLE L R	The Pacific Telephone & Telegraph Co.
1928	Cauldw ell Robt C Ruby L cementw kr R	R.L. Polk and Co of California
	E di Lth M elk R	R.L. Polk and Co of California
	ir Bllz w id Walter J R	R.L. Polk and Co of California

696 63RD

Year	Uses	Source
1991	Hale Graham	PACIFIC BELL WHITE PAGES
1986	Rodd R	PACIFIC BELL WHITE PAGES
1980	Cross Maintenance	Pacific Telephone
1955	HERNANDEZ VIRGINIA	The Pacific Telephone & Telegraph Co.
1950	BUTLER FRANLK G R	The Pacific Telephone & Telegraph Co.
	BUTLER GLADYS J R	The Pacific Telephone & Telegraph Co.

698 63RD

Year	Uses	Source
1980	Gardner Lora	Pacific Telephone
1950	LUCCHESI LUIGL R	The Pacific Telephone & Telegraph Co.

706 63RD

Year	Uses	Source
1991	Boyd J L & Minnie L	PACIFIC BELL WHITE PAGES
1986	Boyd J L & Minnie L	PACIFIC BELL WHITE PAGES
1980	Boyd J L	Pacific Telephone
1970	BOYD J L	Pacific Telephone Directory
1955	MERLINO JOS R	The Pacific Telephone & Telegraph Co.
1950	MERLINO JOS R	The Pacific Telephone & Telegraph Co.

707 63RD

Year	Uses	Source
1991	Evans Melvin Mrs	PACIFIC BELL WHITE PAGES

FINDINGS

Year	Uses	Source
1991	Evans Moses A	PACIFIC BELL WHITE PAGES
1986	Evans Melvin Mrs	PACIFIC BELL WHITE PAGES
1980	Evans Melvin Mrs	Pacific Telephone
	Evans R E	Pacific Telephone
1970	EVANS MELVIN MRS	Pacific Telephone Directory
1955	STOUT PERRY R R	The Pacific Telephone & Telegraph Co.
1950	STOUT PERRY R R	The Pacific Telephone & Telegraph Co.
1928	Feehan Chas Mary oiler H	R.L. Polk and Co of California
	Phone Tobias mach	R.L. Polk and Co of California

709 63RD

Year	Uses	Source
1980	Wilburn Alfred	Pacific Telephone
1970	WILBURN ALFRED	Pacific Telephone Directory
1955	SMITH GUSTAVE R	The Pacific Telephone & Telegraph Co.
1950	SMITH GUSTAVE R	The Pacific Telephone & Telegraph Co.
1928	Danberg Carl E carp R	R.L. Polk and Co of California
	Ashberry Gus A Signe carp H	R.L. Polk and Co of California

710 63RD

Year	Uses	Source
1991	Hamlin H	PACIFIC BELL WHITE PAGES
1986	Hamlin H	PACIFIC BELL WHITE PAGES
	Hamlin Jas Avenue A Almda	PACIFIC BELL WHITE PAGES
1980	Hamlin H	Pacific Telephone
1970	BRADLEY WILLIE MAE	Pacific Telephone Directory
1955	EVANS LEWIS G R	The Pacific Telephone & Telegraph Co.
	EVANS LEWIS J R	The Pacific Telephone & Telegraph Co.
1950	EVANS LEWIS G R	The Pacific Telephone & Telegraph Co.
	EVANS LEWIS J R	The Pacific Telephone & Telegraph Co.
1928	h Fred R Jennie elk Economy Dept Store H	R.L. Polk and Co of California

FINDINGS

1808 63RD

Year	Uses	Source
1955	WILSON RODNEY R BERKELEY	The Pacific Telephone & Telegraph Co.
1950	WILSON RODNEY R	The Pacific Telephone & Telegraph Co.

1810 63RD

Year	Uses	Source
1986	Stevenson Laura J	PACIFIC BELL WHITE PAGES
	Stevens Raymond Jr	PACIFIC BELL WHITE PAGES
1955	SORAN HAROLD R BERKELEY	The Pacific Telephone & Telegraph Co.
1950	SORANRT HAROLD R	The Pacific Telephone & Telegraph Co.
1928	17th Jas C Adele carp H	R.L. Polk and Co of California
	H Leslie J elk R	R.L. Polk and Co of California

1811 63RD

Year	Uses	Source
1955	CAREY GEO H BERKELEY	The Pacific Telephone & Telegraph Co.
	MULHOLLAND ED R BERKELEY	The Pacific Telephone & Telegraph Co.
1950	BRAND SIGNS	The Pacific Telephone & Telegraph Co.
	MILHOLLAND ED R	The Pacific Telephone & Telegraph Co.
1928	hb Laura w id John H	R.L. Polk and Co of California
	Claude oslw kr H	R.L. Polk and Co of California
	h Maurice elk BPO R	R.L. Polk and Co of California

1813 63RD

Year	Uses	Source
1955	ERVIN ARTHUR C R BERKELEY	The Pacific Telephone & Telegraph Co.
1950	ERVIN ARTHUR C R	The Pacific Telephone & Telegraph Co.

1814 63RD

Year	Uses	Source
1955	FRUEH R BERKELEY	The Pacific Telephone & Telegraph Co.
	KELLY A R	The Pacific Telephone & Telegraph Co.
	KLATT FLORENCE MRS BERKELEY	The Pacific Telephone & Telegraph Co.
	SLOVER CLINTON R BERKELEY	The Pacific Telephone & Telegraph Co.
1950	K(ELLY A R	The Pacific Telephone & Telegraph Co.

FINDINGS

Year	Uses	Source
1950	GREGORY R B GARDEN CONTR	The Pacific Telephone & Telegraph Co.
1928	Mrs H	R.L. Polk and Co of California
	Parker Etw yn Mrs nurse H	R.L. Polk and Co of California
	45th Gerd H jr Elw yn elk H	R.L. Polk and Co of California
	MEYER Olive E R	R.L. Polk and Co of California

1815 63RD

Year	Uses	Source
1955	TODOROFF P G R BERKELEY	The Pacific Telephone & Telegraph Co.

1816 63RD

Year	Uses	Source
1955	ROESCH GOTTFRIED R BERKELEY	The Pacific Telephone & Telegraph Co.
1950	ROESCH GOTTFRIED R	The Pacific Telephone & Telegraph Co.
1928	av Rosina w id Predk R	R.L. Polk and Co of California
	R	R.L. Polk and Co of California
	Roesch Oottfried Frieda bakery	R.L. Polk and Co of California

1817 63RD

Year	Uses	Source
1986	Clemons Mack Jr	PACIFIC BELL WHITE PAGES
1955	MEYERS ROSCOE C BERKELEY	The Pacific Telephone & Telegraph Co.
	WITHERS DOROTHY D BERKELEY	The Pacific Telephone & Telegraph Co.
1950	DAVIS LA TREVE H R	The Pacific Telephone & Telegraph Co.
	EDWARDS ELLA R	The Pacific Telephone & Telegraph Co.
1928	av Hugh W Helen slsmn H	R.L. Polk and Co of California

1818 63RD

Year	Uses	Source
1986	A Harris Chester	PACIFIC BELL WHITE PAGES
1975	HARRIS CHESTER	Pacific Telephone

1819 63RD

Year	Uses	Source
1986	Wright Robert	PACIFIC BELL WHITE PAGES
1955	UCHISHIBA FRED J BERKELEY	The Pacific Telephone & Telegraph Co.

FINDINGS

Year	Uses	Source
1950	PIZZANO ADOLPH R	The Pacific Telephone & Telegraph Co.
1928	Pazzani Laura R	R.L. Polk and Co of California
	Pazzani Vera R	R.L. Polk and Co of California
	65th Vera phone opr R	R.L. Polk and Co of California

1822 63RD

Year	Uses	Source
1986	Galliano Alfred	PACIFIC BELL WHITE PAGES
1975	GALLIANO ALFRED	Pacific Telephone
1955	GALLIANO ALFRED R BERKELEY	The Pacific Telephone & Telegraph Co.
1950	GAILIANO ALFRED R	The Pacific Telephone & Telegraph Co.
1928	h Edith M R	R.L. Polk and Co of California
	Channing Stuart Jennie H	R.L. Polk and Co of California
	Channing Stuart C stdt R	R.L. Polk and Co of California

1823 63RD

Year	Uses	Source
1991	Robinson Margarette	PACIFIC BELL WHITE PAGES
1986	Robinson Margarette	PACIFIC BELL WHITE PAGES
1975	BREAUX FOUNDATION GROUP HOME	Pacific Telephone
1928	Besaw Rufus A paints R	R.L. Polk and Co of California
	mont Hattie E w id Melvin L H	R.L. Polk and Co of California
	w ay ecelia R	R.L. Polk and Co of California
	Shop Leslie Elsie pntr H	R.L. Polk and Co of California
	Werthman Geo F mach opr R	R.L. Polk and Co of California
	Bodine R A mech R	R.L. Polk and Co of California

1829 63RD

Year	Uses	Source
1986	B McInnis Carlen	PACIFIC BELL WHITE PAGES
1955	ELLIOTT FANNIE MRS R BERKELEY	The Pacific Telephone & Telegraph Co.
1950	ELLIOTT FANNIE MRS R	The Pacific Telephone & Telegraph Co.
1928	Ray Ma 1 H	R.L. Polk and Co of California
	Rosa Nels R Alma lab H	R.L. Polk and Co of California

FINDINGS

Year	Uses	Source
1928	V Laura A Mrs R	R.L. Polk and Co of California

1832 63RD

Year	Uses	Source
1986	Johnson T W	PACIFIC BELL WHITE PAGES
1955	JOHNSON T W BERKELEY	The Pacific Telephone & Telegraph Co.
1928	Cole John A H	R.L. Polk and Co of California

1833 63RD

Year	Uses	Source
1991	Purl Daniel	PACIFIC BELL WHITE PAGES
	Purnell Jas T	PACIFIC BELL WHITE PAGES
	Purnell S	PACIFIC BELL WHITE PAGES
1955	WILLIAMS JAS BERKELEY	The Pacific Telephone & Telegraph Co.
1950	KRAMER FRED W R	The Pacific Telephone & Telegraph Co.
1928	Linden Ella E R	R.L. Polk and Co of California
	av Fred W Annie A baker H	R.L. Polk and Co of California
	Ernest D R	R.L. Polk and Co of California
	B Minnie L Mrs H	R.L. Polk and Co of California

1834 63RD

Year	Uses	Source
1986	Latchison Mary	PACIFIC BELL WHITE PAGES
1975	LATCHISON E	Pacific Telephone
1955	KING GEO S R BERKELEY	The Pacific Telephone & Telegraph Co.
1928	h Geo S OCraco E en H	R.L. Polk and Co of California

1835 63RD

Year	Uses	Source
1986	Moore Kathleen	PACIFIC BELL WHITE PAGES
	A Boyd Jos C	PACIFIC BELL WHITE PAGES
1955	COOKE DONALD A BERKELEY	The Pacific Telephone & Telegraph Co.
1928	Prutzman John P Florence W H	R.L. Polk and Co of California

FINDINGS

1836 63RD

Year	Uses	Source
1986	Mc Culley Pauline	PACIFIC BELL WHITE PAGES
1955	MANNING PAULINE BERKELEY	The Pacific Telephone & Telegraph Co.
1928	Francisco John E Nettie H	R.L. Polk and Co of California
	terian Ronald olk R	R.L. Polk and Co of California

1838 63RD

Year	Uses	Source
1986	Muldrow John H	PACIFIC BELL WHITE PAGES
1975	MUIDROW JOHN H	Pacific Telephone
1955	MULDROW JOHN H BERKELEY	The Pacific Telephone & Telegraph Co.
1950	SHANNON MOLLIE R	The Pacific Telephone & Telegraph Co.
1928	side Harold electn R	R.L. Polk and Co of California
	Poeller Aug Johannah seamn H	R.L. Polk and Co of California
	Poeller Bernice nurse R	R.L. Polk and Co of California
	Poeller Wesley W snsmn Arena & Carlen R	R.L. Polk and Co of California

1839 63RD

Year	Uses	Source
1986	Ware Robt	PACIFIC BELL WHITE PAGES
1955	ANDERHALDEN FRANCESCA J R BERKELEY	The Pacific Telephone & Telegraph Co.
1950	IMFELD EMILY MIRS R	The Pacific Telephone & Telegraph Co.
	ANDERISALDEN FRANCESCA J R	The Pacific Telephone & Telegraph Co.
1928	Imfeld Emily w id Gilbert H	R.L. Polk and Co of California

1840 63RD

Year	Uses	Source
1986	A Wafer Clarsie	PACIFIC BELL WHITE PAGES
	B How ard Ethel	PACIFIC BELL WHITE PAGES
1955	WOOD FLETCHER O R BERKELEY	The Pacific Telephone & Telegraph Co.
1950	ANDERSON LILLIE J MRS R	The Pacific Telephone & Telegraph Co.
1928	Marin Lillian J w id Ferdinand H	R.L. Polk and Co of California
	A Milton H aviator R	R.L. Polk and Co of California
	ANDERSON Raymond F stdt R	R.L. Polk and Co of California

FINDINGS

Year	Uses	Source
1928	Houghtaling Ida S Mrs R	R.L. Polk and Co of California
	Frisby John May olk H	R.L. Polk and Co of California
	Ardmore Milton P mtrmn R	R.L. Polk and Co of California

1842 63RD

Year	Uses	Source
1955	HALL R R BERKELEY	The Pacific Telephone & Telegraph Co.

1829B 63RD

Year	Uses	Source
1955	COTTRELL CLARENCE M BERKELEY	The Pacific Telephone & Telegraph Co.

1833 1/2 63RD

Year	Uses	Source
1955	DAVIS MARGARET A BERKELEY	The Pacific Telephone & Telegraph Co.

1840 1/2 63RD

Year	Uses	Source
1955	ANDERSON LILLIE J MRS R BERKELEY	The Pacific Telephone & Telegraph Co.

63RD AVE

1811 63RD AVE

Year	Uses	Source
1975	MULDROW JOHN HENRY	Pacific Telephone

1819 63RD AVE

Year	Uses	Source
1943	Pizzano Adolph clk r	R. L. Polk & Co.

1833 63RD AVE

Year	Uses	Source
1928	h Kate Mrs R	R.L. Polk and Co of California

FINDINGS

63RD BRKT

1818 63RD BRKT

Year	Uses	Source
1986	Harris Chester	PACIFIC BELL WHITE PAGES

63RD BROOK

1810 63RD BROOK

Year	Uses	Source
1980	Stevens Raymond Jr	Pacific Telephone

1811 63RD BROOK

Year	Uses	Source
1980	Haywood Amos	Pacific Telephone
	Muldrow John Henry	Pacific Telephone
	Shoats Shirley Ann	Pacific Telephone

1813 63RD BROOK

Year	Uses	Source
1980	Joseph Conchetta	Pacific Telephone

1814 63RD BROOK

Year	Uses	Source
1980	Leonard Jos Shinn	Pacific Telephone
	Leonards Tree Removal & Pruning Service	Pacific Telephone
	Leonards Wood Innovation	Pacific Telephone
	Pacific Tree Service	Pacific Telephone
	Penrose Denise E	Pacific Telephone

1815 63RD BROOK

Year	Uses	Source
1980	Moncure Leonard	Pacific Telephone

1817 63RD BROOK

Year	Uses	Source
1980	Clemons Mack Jr	Pacific Telephone

FINDINGS

1818 63RD BROOK

Year	Uses	Source
1980	Harris Chester	Pacific Telephone

1819 63RD BROOK

Year	Uses	Source
1980	Wright Robt	Pacific Telephone

1822 63RD BROOK

Year	Uses	Source
1980	Galliano Alfred	Pacific Telephone

1823 63RD BROOK

Year	Uses	Source
1980	Robinson Margarette	Pacific Telephone

1829 63RD BROOK

Year	Uses	Source
1991	McInnis Carlen	PACIFIC BELL WHITE PAGES
1986	McInnis Carlen	PACIFIC BELL WHITE PAGES
1980	Wilson J	Pacific Telephone

1832 63RD BROOK

Year	Uses	Source
1980	Johnson T W	Pacific Telephone

1833 63RD BROOK

Year	Uses	Source
1980	Williams M E	Pacific Telephone

1834 63RD BROOK

Year	Uses	Source
1980	Latchison Mary	Pacific Telephone

1835 63RD BROOK

Year	Uses	Source
1980	Boyd Jos C	Pacific Telephone
	Doris Marie	Pacific Telephone

FINDINGS

Year	Uses	Source
1980	Grace Marjorie E	Pacific Telephone
	Hills Cornell D	Pacific Telephone

1836 63RD BROOK

Year	Uses	Source
1980	Mc Culley Pauline	Pacific Telephone

1838 63RD BROOK

Year	Uses	Source
1980	Muldrow John H	Pacific Telephone

1839 63RD BROOK

Year	Uses	Source
1991	Ware Mary Jane	PACIFIC BELL WHITE PAGES
1980	Ware Mary Jane	Pacific Telephone
	Ware Robt	Pacific Telephone

1840 63RD BROOK

Year	Uses	Source
1980	How ard Ethel	Pacific Telephone
	Wafer Clarsie	Pacific Telephone

63RD HU MBIOLT

685 63RD HU MBIOLT

Year	Uses	Source
1950	LINNANE KENNY SOUND SYS	The Pacific Telephone & Telegraph Co.

63RD ST

645 63RD ST

Year	Uses	Source
2006	JOHNSON John	Haines Company, Inc.
1967	OCHIDA YOSHI	R. L. Polk Co.
1962	Uchida D T r	Pacific Telephone
1943	Holw ay Ray F Una S real est h	R. L. Polk & Co.
1933	TEISSEIRE JEANNE MRS LNDRS H	R. L. Polk & Co.

FINDINGS

Year	Uses	Source
1933	UISSEIRE JOHN LNDYWKR R	R. L. Polk & Co.

646 63RD ST

Year	Uses	Source
2020	JOYCE GASKIN	EDR Digital Archive
	STEPHEN GASKIN	EDR Digital Archive
2017	RACHEL KAPLAN	Cole Information
2014	RACHEL KAPLAN	Cole Information
2010	OCCUPANT UNKNOWN	Cole Information
2006	EGAN MJude	Haines Company, Inc.
	a GASKIN Stephen	Haines Company, Inc.
2005	EAST BAY YOUNG DEMOCRATS	Cole Information
	STEPHEN GASKIN	Cole Information
2000	EGAN M JUDE	Pacific Bell
	M PETERS	Cole Information
1995	PETERS, J W	Cole Information
1967	PETERS J WESLEY	R. L. Polk Co.
1962	Van Wicklen L W r	Pacific Telephone
1945	VAN WICKLEN L W R	The Pacific Telephone & Telegraph Co.
1943	Van Wicklen Lew is W Matilda reporter h	R. L. Polk & Co.
1938	VAN WICKLEN L W R	Pacific Telephone
1933	COMBS EDW E CLK R	R. L. Polk & Co.
	VAN WICKLEN LEWIS W (MATILDA) EDITOR H	R. L. Polk & Co.
1925	VAN WICKLIN L W R	R. L. Polk & Co. of California
1920	LESSER S N R	R. L. Polk & Co. of California

650 63RD ST

Year	Uses	Source
2020	JAMES PELL	EDR Digital Archive
2017	DAVID WILSON	Cole Information
2014	VICKI BURNHAM	Cole Information
2006	WILSON Davld	Haines Company, Inc.
2005	DAVID WILSON	Cole Information

FINDINGS

Year	Uses	Source
2000	WILSON DAVID	Pacific Bell
	KOSHIAN ABDULLAHI	Pacific Bell
	STEVEN DOUGLAS	Cole Information
1995	OCCUPANT UNKNOWNN	Cole Information
1975	MC COY D	Pacific Telephone
1967	VACANT	R. L. Polk Co.
1962	Millar J J Mrs	Pacific Telephone
1945	ROUSSEAU M H MRS R	The Pacific Telephone & Telegraph Co.
1943	Millar Lily F w id J J r	R. L. Polk & Co.
	Rousseau Mary H w id Sol h	R. L. Polk & Co.
1938	ROUSSEAU M H MRS R	Pacific Telephone
1933	OLSEN FRANK E LAB R	R. L. Polk & Co.
	ROUSSEAU MARY H MRS H	R. L. Polk & Co.
1925	ROUSSEAU MRS M H R	R. L. Polk & Co. of California
1920	ROUSSEAU MRS M H R	R. L. Polk & Co. of California

651 63RD ST

Year	Uses	Source
2020	STEPHEN GASKIN	EDR Digital Archive
2017	STEPHEN GASKIN	Cole Information
2014	STEPHEN GASKIN	Cole Information
2010	PANDA DAY CARE	Cole Information
	OCCUPANT UNKNOWN	Cole Information
2006	o GASKIN Joyce	Haines Company, Inc.
2005	BG ELECTRIC	Cole Information
	STEPHEN GASKIN	Cole Information
2000	GASKIN JOYCE	Pacific Bell
1996	GASKIN JOYCE	PACIFIC BELL DIRECTORY
1995	GASKIN, JOYCE	Cole Information
1992	GASKIN JOYCE	PACIFIC BELL DIRECTORY
	GUARANTEE ROACH RAIDERS	PACIFIC BELL DIRECTORY
	GUARANTEE RCH RAIDR	Cole Information
	GASKIN, JOYCE	Cole Information

FINDINGS

Year	Uses	Source
1975	GASKIN PAUL	Pacific Telephone
1967	GASKIN MILO	R. L. Polk Co.
1962	Gaskin Margo J	Pacific Telephone
	Gaskin Milo r	Pacific Telephone
1945	HEDENE EDWIN E R	The Pacific Telephone & Telegraph Co.
1943	Hedene Edw in E chf eng Pittsburgh EMCo r	R. L. Polk & Co.
	Hedene Emily Mrs h	R. L. Polk & Co.
1938	HEDENE EDWIN E R	Pacific Telephone
1933	HEDENE EDWIN E ENG R	R. L. Polk & Co.
	HEDENE PETER (EMILY) H	R. L. Polk & Co.
1925	FISHER MRS ROBERT J R	R. L. Polk & Co. of California

654 63RD ST

Year	Uses	Source
2020	AFRA SHEKARLOO	EDR Digital Archive
	SIMONE SHEKARLOO	EDR Digital Archive
2017	SYED TALHA	Cole Information
2014	ANDREW HUFFINE	Cole Information
2006	JONES Jean	Haines Company, Inc.
	SMOTHERSJessie	Haines Company, Inc.
2005	OCCUPANT UNKNOWN	Cole Information
2000	SMOTHERS JESSIE MAE	Pacific Bell
	B SMITH	Cole Information
1996	SMOTHERS JESSIE MAE	PACIFIC BELL DIRECTORY
	JONES ULYSSES	PACIFIC BELL DIRECTORY
1995	SMOTHERS, JESSIE M	Cole Information
1992	SMOTHERS JESSIE MAE	PACIFIC BELL DIRECTORY
	JONES ULYSSES	PACIFIC BELL DIRECTORY
	JONES, ULYSSES	Cole Information
	SMOTHERS, JESSIE M	Cole Information
1975	JONES ULYSSES	Pacific Telephone
1967	JONES ULYSSES JR	R. L. Polk Co.
	SMOTHERS JESSIE M	R. L. Polk Co.

FINDINGS

Year	Uses	Source
1962	Jones Ulysses	Pacific Telephone
	Smothers Jessie Mae	Pacific Telephone
1945	COVERT GORDON L LT R	The Pacific Telephone & Telegraph Co.
	KIDNEIGH W L R	The Pacific Telephone & Telegraph Co.
1943	Jokstad Alexandra M Mrs h	R. L. Polk & Co.
	Kidneigh Lillian O Mrs slsw n J C Penney Co r	R. L. Polk & Co.
	Kidneigh W Leslie Lillian h	R. L. Polk & Co.
1938	JOKSTAD C R	Pacific Telephone
	KIDNEIGH W L R	Pacific Telephone
1933	JOKSTAD CHAS (ALEXANDRIA) MSTR MARINER H	R. L. Polk & Co.
	WRIGHT HAROLD (MAY) H	R. L. Polk & Co.

655 63RD ST

Year	Uses	Source
2020	CAROL AUST	EDR Digital Archive
	NOAH AUST	EDR Digital Archive
	SOPHIA AUST	EDR Digital Archive
2017	ED AUST	Cole Information
2014	ED AUST	Cole Information
2010	ED AUST	Cole Information
2006	a AUST Edw ard 00 a	Haines Company, Inc.
1995	WRIGHT, MAE	Cole Information
1967	BARTRAM FRED	R. L. Polk Co.
1962	Bartram F D r	Pacific Telephone
1945	BARTRAM F D R	The Pacific Telephone & Telegraph Co.
1943	Bartram Fred D Carrie h	R. L. Polk & Co.
1938	BARTRAM F D R	Pacific Telephone
1933	BARTRAM FRED (CARRIE) H	R. L. Polk & Co.

658 63RD ST

Year	Uses	Source
2020	CALLI PICKETT	EDR Digital Archive
	EDWARD PICKETT	EDR Digital Archive

FINDINGS

Year	Uses	Source
2020	GEORGE ALBERGOTTIE	EDR Digital Archive
2017	EDWARD PICKETT	Cole Information
2014	EDWARD PICKETT	Cole Information
2010	EDWARD PICKETT	Cole Information
2006	LACY Cassandra	Haines Company, Inc.
	PICKETT Edw Sr	Haines Company, Inc.
2005	OCCUPANT UNKNOWN	Cole Information
2000	PICKETT EDW SR	Pacific Bell
1996	PICKETT EDW SR	PACIFIC BELL DIRECTORY
1995	PICKETT, EDWARD SR	Cole Information
1992	PICKETT EDW SR	PACIFIC BELL DIRECTORY
	PICKETT, EDWARD	Cole Information
1975	PICKETT EDW	Pacific Telephone
1967	PICKETT EDW F	R. L. Polk Co.
1962	Yee Frank C	Pacific Telephone
1945	FISCHER S E MRS R	The Pacific Telephone & Telegraph Co.
1943	FISCHER Anna Mrs h	R. L. Polk & Co.
1938	FISCHER S E MRS R	Pacific Telephone
1933	FISHER ANNA H MRS H	R. L. Polk & Co.
1925	FISCHER MRS S E R	R. L. Polk & Co. of California
1920	FISCHER MRS S E R	R. L. Polk & Co. of California

659 63RD ST

Year	Uses	Source
2020	KATHERINE RAMOS	EDR Digital Archive
	RICHARD THOMPSON	EDR Digital Archive
	SANDRA RAMOS	EDR Digital Archive
	ERICA RAMOS-THOMPSON	EDR Digital Archive
2017	SANDRA THOMPSON	Cole Information
2014	OCCUPANT UNKNOWN	Cole Information
	RAMOS RICHARD	Cole Information
	SANDRA THOMPSON	Cole Information
2010	SANDRA THOMPSON	Cole Information

FINDINGS

Year	Uses	Source
2006	THOMPSON Richard	Haines Company, Inc.
2005	SANDRA RAMOS	Cole Information
1995	OCCUPANT UNKNOWNN	Cole Information
1975	NELSON T	Pacific Telephone
1967	ANKRUM CHARLES	R. L. Polk Co.
	FISHER ADA B MRS	R. L. Polk Co.
1962	Ankrum Chas	Pacific Telephone
	Fisher Everett C Mrs	Pacific Telephone
1945	ANKRUM CHAS R	The Pacific Telephone & Telegraph Co.
	LINGGI J B R	The Pacific Telephone & Telegraph Co.
1943	Ankrum Alberta sten r	R. L. Polk & Co.
	Ankrum Chas B carp h	R. L. Polk & Co.
	Ankrum Jayne B mach opr r	R. L. Polk & Co.
	Ferriera Jayne A emp MCMCo r	R. L. Polk & Co.
1938	ANKRUM CHAS R	Pacific Telephone
1933	ELLIS SYDNEY (RUTH) H	R. L. Polk & Co.
1925	ANKRUM CHAS R	R. L. Polk & Co. of California
1920	ANKRUM CHAS R	R. L. Polk & Co. of California

662 63RD ST

Year	Uses	Source
2020	BRIAN ESPINOZA	EDR Digital Archive
	IVAN SERDAR	EDR Digital Archive
2017	BRIAN ESPINOZA	Cole Information
2014	IVAN SERDAR	Cole Information
2010	ESPINOZA BRIAN	Cole Information
2006	BRIAN Espinoza	Haines Company, Inc.
	ESPINOZA Ban	Haines Company, Inc.
	SERDARIvan	Haines Company, Inc.
2005	OLIVE GREEN CATERING	Cole Information
	OCCUPANT UNKNOWN	Cole Information
1995	HUNTSBERRY, EVA	Cole Information
1967	HUNTS 5 ERRY HARRY	R. L. Polk Co.

FINDINGS

Year	Uses	Source
1962	Huntsberry Eva	Pacific Telephone
	Huntsberry Harry	Pacific Telephone
1945	O CONNELL ANNA MRS R	The Pacific Telephone & Telegraph Co.
1943	OConnell Alice nurse r	R. L. Polk & Co.
	OConnell Anna P w id P J h	R. L. Polk & Co.
1938	O CONNELL ANNA MRS R	Pacific Telephone
1933	O CONNELL ANNA MRS H	R. L. Polk & Co.
1925	O CONNELL P J R	R. L. Polk & Co. of California
1920	O CONNELL P J R	R. L. Polk & Co. of California

663 63RD ST

Year	Uses	Source
2017	JOHN DILLER	Cole Information
2014	JOHN DILLER	Cole Information
2010	MAXWELL ROCKETANSKI	Cole Information
2006	ROCKETANSKI	Haines Company, Inc.
	Maxw ell	Haines Company, Inc.
	SHERROD Bruce	Haines Company, Inc.
2005	OCCUPANT UNKNOWN	Cole Information
1995	JONES, CHARLES H	Cole Information
1967	JONES CHARLES H	R. L. Polk Co.
1962	Williams Ardell	Pacific Telephone
	Williams Ellavera	Pacific Telephone
1945	FRICK ELIZABETH A R	The Pacific Telephone & Telegraph Co.
1943	Frick Eliz Mrs clk h	R. L. Polk & Co.
	Frick Robt W mech r	R. L. Polk & Co.
1938	FRICK ELIZABETH A R	Pacific Telephone
1933	O CONNELL GEO (FRANCES) CLK R	R. L. Polk & Co.
	O CONNELL JERRY J (NELLIE G) BAKERY	R. L. Polk & Co.
	O CONNELL JOHN LAB R	R. L. Polk & Co.
	O CONNELL KATH CLK R	R. L. Polk & Co.

FINDINGS

665 63RD ST

Year	Uses	Source
2017	LISA RENEE CUMBO	Cole Information
2014	LISA RENEE CUMBO	Cole Information
2010	OCCUPANT UNKNOWN	Cole Information
2006	No Current Listing	Haines Company, Inc.
1995	BROWN, M	Cole Information
1967	NO RETURN	R. L. Polk Co.
1943	Buonfiglio Therisa emp M C M Co r	R. L. Polk & Co.
	Sweitzer John S emp JB Co r	R. L. Polk & Co.
1938	WAY HARRIET R	Pacific Telephone
1933	MARCELLA JOHN (JEAN) LAB H	R. L. Polk & Co.
1925	AZBILL MRS DOROTHY R	R. L. Polk & Co. of California

666 63RD ST

Year	Uses	Source
2020	EBM KUNG FU ACADEMY	EDR Digital Archive
	BRENT HAMBY	EDR Digital Archive
2017	BRENT HAMBY	Cole Information
2014	BRENT HAMBY	Cole Information
2010	MIRTA MATOSIC	Cole Information
2006	No Current Listing	Haines Company, Inc.
	WEAVER Heather	Haines Company, Inc.
2005	EVOLVING BODY MIND KUNG FU ACADEMY	Cole Information
	MIRTA MATOSIC	Cole Information
1995	HAMBY, BRENT	Cole Information
1975	MAY LESLIE	Pacific Telephone
1967	SOUZA MAURICE	R. L. Polk Co.
1962	Kiser Kathleen	Pacific Telephone
1945	YOUNG J DONALD MRS R	The Pacific Telephone & Telegraph Co.
1943	Young J Donald Lillian h	R. L. Polk & Co.
1938	BRISTOR ALFRED L R	Pacific Telephone

FINDINGS

667 63RD ST

Year	Uses	Source
2014	ROOSEVELT GREEN	Cole Information
2010	ROOSEVELT GREEN	Cole Information
2005	C ZUMDA	Cole Information
	ROOSEVELT GREEN	Cole Information
1995	OCCUPANT UNKNOWNN	Cole Information
1967	GREEN FANNIE N MRS MELTON JOSEPH W	R. L. Polk Co.
	WCODARD DORIS V MRS 658 59 C	R. L. Polk Co.
1945	MILNTHORP MAYME MRS R	The Pacific Telephone & Telegraph Co.
1943	Milnthorp Mayme Mrs h	R. L. Polk & Co.
1938	MILNTHORP MAYME MRS R	Pacific Telephone
1933	MAYER ANNA MRS LNDYWKR H	R. L. Polk & Co.
	MAYER JAS LAB R	R. L. Polk & Co.
	MAYER RAYMOND AUTO MECH R	R. L. Polk & Co.

668 63RD ST

Year	Uses	Source
2014	OCCUPANT UNKNOWN	Cole Information
2010	OCCUPANT UNKNOWN	Cole Information
2006	o HILBOURN B L	Haines Company, Inc.
2005	OCCUPANT UNKNOWN	Cole Information
2000	HILBOURN B L	Pacific Bell
1996	HILBOURN B L	PACIFIC BELL DIRECTORY
1995	HILBOURN, BARBARA L	Cole Information
1992	HILBOURN B L	PACIFIC BELL DIRECTORY
	HILBOURN, BARBARA L	Cole Information
1967	ESSENE ERIC J	R. L. Polk Co.
1962	Essene Eric	Pacific Telephone
	Rogosin Roy	Pacific Telephone
1945	KNIGHT R L R	The Pacific Telephone & Telegraph Co.
1943	Knight Ralph L h	R. L. Polk & Co.
1933	MAHER MARY MRS H	R. L. Polk & Co.

FINDINGS

670 63RD ST

Year	Uses	Source
2020	STANFORD DEAN	EDR Digital Archive
2017	STANFORD ROSE	Cole Information
2014	STANFORD ROSE	Cole Information
2010	STANFORD ROSE	Cole Information
2006	o ROSE Stanford C	Haines Company, Inc.
2005	OCCUPANT UNKNOWN	Cole Information
2000	ROSE STANFORD C	Pacific Bell
1996	ROSE STANFORD C	PACIFIC BELL DIRECTORY
1995	ROSE, S C	Cole Information
1992	ROSE STANFORD C	PACIFIC BELL DIRECTORY
	ROSE, S C	Cole Information
1967	PARKER BARBARA M	R. L. Polk Co.
1962	Heim Albert r	Pacific Telephone
1945	HEIM NORMA R	The Pacific Telephone & Telegraph Co.
1943	Heim Albt Cynthia ptrnmkr h	R. L. Polk & Co.
1925	VIEIRA A R	R. L. Polk & Co. of California

671 63RD ST

Year	Uses	Source
2020	STACEY DARAIO	EDR Digital Archive
	KATHRYN FURANO	EDR Digital Archive
2017	KATHRYN FURANO	Cole Information
2014	ALLISON KENNY	Cole Information
2010	STACEY DARAIO	Cole Information
2006	KASTER Steve	Haines Company, Inc.
2000	LOUIS JOS J	Pacific Bell
1996	9 LOUIS JOS J	PACIFIC BELL DIRECTORY
1995	LOUIS, JOSEPH J	Cole Information
1992	LOUIS JOS J	PACIFIC BELL DIRECTORY
	LOUIS, JOSEPH J	Cole Information
1975	LOUIS JOS J	Pacific Telephone
1967	LOUIS JOSEPH J	R. L. Polk Co.

FINDINGS

Year	Uses	Source
1962	Louis Irene Mrs	Pacific Telephone
	Louis Jos J	Pacific Telephone
1943	Engen Edw T Mabel A slsmn h	R. L. Polk & Co.
1938	CATTE LEO J R	Pacific Telephone
1933	ENGELL OTTO (W LOUISE) H	R. L. Polk & Co.
	ENGELL RAYMOND CLK R	R. L. Polk & Co.

672 63RD ST

Year	Uses	Source
2020	JORGE MADRID	EDR Digital Archive
2017	JORGE MADRID	Cole Information
2014	JORGE MADRID	Cole Information
2010	DAVID BRAMLETT	Cole Information
2006	No Current Listing	Haines Company, Inc.
2005	OCCUPANT UNKNOWN	Cole Information
1995	CRAWFORD, CARREL	Cole Information
1992	RAMBERG L	PACIFIC BELL DIRECTORY
	RAMBERG, L	Cole Information
1967	JACOBS ELIZ M MRS	R. L. Polk Co.
1962	Jacobs Elizabeth	Pacific Telephone
	Jacobs Wesley S	Pacific Telephone
1945	PINE C S R	The Pacific Telephone & Telegraph Co.
1933	BURRIS WM E (ETHEL) ACCT H	R. L. Polk & Co.
1925	BUTTERFIELD MRS ELLA J R	R. L. Polk & Co. of California
1920	COLLINS MRS G E R	R. L. Polk & Co. of California

675 63RD ST

Year	Uses	Source
2020	WILLIE DAVIS	EDR Digital Archive
	MAE DAVIS	EDR Digital Archive
2017	WILLIE DAVIS	Cole Information
2014	WILLIA DAVIS	Cole Information
2010	WILLIE DAVIS	Cole Information
2005	WILLIA DAVIS	Cole Information

FINDINGS

Year	Uses	Source
1995	DAVIS, LUCILLE	Cole Information
1967	DAVIS LUCILLE MRS	R. L. Polk Co.
1962	Davis Lucille	Pacific Telephone
1945	FLECKEN THEODORE R	The Pacific Telephone & Telegraph Co.
1943	Flecken Theo Martha V h	R. L. Polk & Co.
1933	FLECKEN THEO (MARTHA H) BOILER REPR H	R. L. Polk & Co.
1925	FLECKEN T R	R. L. Polk & Co. of California
1920	FORREST MRS MARY R	R. L. Polk & Co. of California

676 63RD ST

Year	Uses	Source
2014	OCCUPANT UNKNOWN	Cole Information
2010	DORIS SLAUGHTER	Cole Information
2006	SLAUGHTER Doris	Haines Company, Inc.
1995	OCCUPANT UNKNOWNN	Cole Information
1967	DAVIS ALROY	R. L. Polk Co.
1945	JONES ARTHUR CARADOC R	The Pacific Telephone & Telegraph Co.
1943	JONES Arth C Eliz aud h	R. L. Polk & Co.
1938	JONES ARTHUR CARADOC R	Pacific Telephone
1933	ALEXANDER HAROLD CLK R	R. L. Polk & Co.
	ALEXANDER MAZIE MRS SLSWN H	R. L. Polk & Co.
	FERGUSON LAUREN E (EDITH) ASST SEC-TREAS FIDELITY ACCEPTANCE & THRIFT CO H	R. L. Polk & Co.
1925	GEORGESON JAMES R	R. L. Polk & Co. of California
1920	HIDECKER G C R	R. L. Polk & Co. of California

677 63RD ST

Year	Uses	Source
2020	WILLIE DAVIS	EDR Digital Archive
	KENYA DAVIS	EDR Digital Archive
	AYYUB NASIR	EDR Digital Archive
2017	AYYUB NASIR	Cole Information
2014	MARY WILSON	Cole Information

FINDINGS

Year	Uses	Source
2010	MARY WILSON	Cole Information
2006	DAVIS Willia	Haines Company, Inc.
	WILSONME	Haines Company, Inc.
2005	OCCUPANT UNKNOWN	Cole Information
2000	WILSON M E	Pacific Bell
1996	WILSON M E	PACIFIC BELL DIRECTORY
1995	WILSON, MARY E	Cole Information
1992	WILSON M E	PACIFIC BELL DIRECTORY
	WILSON, MARY E	Cole Information
1967	JONES MELISS	R. L. Polk Co.
1962	Jones Melissa	Pacific Telephone
1933	MAYER JEROME AUTO MECH R	R. L. Polk & Co.
	MOORE ADA SLSWN R	R. L. Polk & Co.
	MOORE JESSE SLSMN H	R. L. Polk & Co.
	MOORE MARY CLK R	R. L. Polk & Co.
	MOORE MAY SLSWN R	R. L. Polk & Co.
1920	NUTTALL WM R	R. L. Polk & Co. of California

678 63RD ST

Year	Uses	Source
2014	HANNA MARK	Cole Information
2010	JOHN SLAUGHTER	Cole Information
2005	OCCUPANT UNKNOWN	Cole Information
1995	SLAUGHTER, DORIS L	Cole Information
1967	SCHMIDT BOB A	R. L. Polk Co.
1945	BROSNAN DENIS R	The Pacific Telephone & Telegraph Co.
1943	Brosnan Denis Margt jan h	R. L. Polk & Co.
1938	BROSNAN DENIS R	Pacific Telephone
1933	BROSNAN DENIS (MARGT) DECKHD H	R. L. Polk & Co.
1920	GERLE KNUT R	R. L. Polk & Co. of California

680 63RD ST

Year	Uses	Source
2020	PAUL MORRIS	EDR Digital Archive

FINDINGS

Year	Uses	Source
2020	LISA MORRIS	EDR Digital Archive
	JAZMINE LINCOLN	EDR Digital Archive
	MICHELLE MORRIS	EDR Digital Archive
2017	JAZMINE LINCOLN	Cole Information
2014	OCCUPANT UNKNOWN	Cole Information
2010	LISA MORRIS	Cole Information
1995	OCCUPANT UNKNOWNN	Cole Information
1967	MORRIS LISA J MRS	R. L. Polk Co.
1962	Sizelove Earl C	Pacific Telephone
1945	KATSANTONES NICK R	The Pacific Telephone & Telegraph Co.
1943	Katsantones Mamie Mrs liquors r	R. L. Polk & Co.
	Katsantones Nicholas Mamie bartndr h	R. L. Polk & Co.
1938	BALLARD HARRIE S R	Pacific Telephone
1933	BALLARD HARRY H	R. L. Polk & Co.
	BALLARD WM S WITH PT & TCO R	R. L. Polk & Co.
1925	BALLARD HARRIE S R	R. L. Polk & Co. of California
1920	BALLARD H S R	R. L. Polk & Co. of California

681 63RD ST

Year	Uses	Source
2020	JUANITA JOHNSON	EDR Digital Archive
	WYLMA WOODS	EDR Digital Archive
	WILLIE JOHNSON	EDR Digital Archive
2017	WYLMA WOODS	Cole Information
2014	WYLMA WOODS	Cole Information
2010	WILBERT JOHNSON	Cole Information
2006	No Current Listing	Haines Company, Inc.
2005	WILBERT JOHNSON	Cole Information
1995	WOODS, WILLMA	Cole Information
1992	BOYD, MARIE	Cole Information
1967	BOYD NELSON	R. L. Polk Co.
1962	Boyd Marie	Pacific Telephone
	Boyd Nelson	Pacific Telephone

FINDINGS

Year	Uses	Source
1962	Lancaster Wm	Pacific Telephone
1943	Coggiola Albt emp Paraffine Cos r	R. L. Polk & Co.
1938	HUGHES RICHARD J R	Pacific Telephone
1933	HUGHES RICHD J (ELIZ) H	R. L. Polk & Co.
1925	HUGHES R J R	R. L. Polk & Co. of California
1920	HUGHES R J R	R. L. Polk & Co. of California

683 63RD ST

Year	Uses	Source
1967	VACANT	R. L. Polk Co.

684 63RD ST

Year	Uses	Source
2020	TAMARA WIGGINS	EDR Digital Archive
	CURTIS WIGGINS	EDR Digital Archive
	BARBARA WIGGINS	EDR Digital Archive
2017	CURTIS WIGGINS	Cole Information
2014	CURTIS WIGGINS	Cole Information
2010	BARBARA WIGGINS	Cole Information
2006	WIGGINS Barbara	Haines Company, Inc.
2005	BARBARA WIGGINS	Cole Information
2000	WIGGINS CURTIS L	Pacific Bell
1967	WIGGINS CURTIS	R. L. Polk Co.
1962	Smith C H Capt r	Pacific Telephone
1945	SMITH C H CAPT R	The Pacific Telephone & Telegraph Co.
1943	SMITH Calvin H Eliz J seamn h	R. L. Polk & Co.
1938	SMITH C H CAPT R	Pacific Telephone
1933	SMITH C H (ELIZ J) MARINER H	R. L. Polk & Co.

685 63RD ST

Year	Uses	Source
2020	CARL STROUD	EDR Digital Archive
	FRANCES STROUD	EDR Digital Archive
2017	CARL STROUD	Cole Information

FINDINGS

Year	Uses	Source
2014	CARL STROUD	Cole Information
2010	OCCUPANT UNKNOWN	Cole Information
2006	STROUD Franes	Haines Company, Inc.
1995	OCCUPANT UNKNOWNN	Cole Information
1975	LINNANE KENNY	Pacific Telephone
1967	VACANT	R. L. Polk Co.
1962	Linnane Kenny	Pacific Telephone
1945	LINNANE E E R	The Pacific Telephone & Telegraph Co.
1943	Corry Elmo L Sylvia mech h	R. L. Polk & Co.
	Corry Sylvia Mrs nurse r	R. L. Polk & Co.
	Linnane Edw C pntr h	R. L. Polk & Co.
1938	LINNANE KENNETH J R	Pacific Telephone
1933	LINNANE EDW H	R. L. Polk & Co.
	LINNANE KENNETH J RADIO MECH R	R. L. Polk & Co.
	WALKER RUSSELL M (MARGT) BR MGR MACMARR STORES R	R. L. Polk & Co.
1925	LINNANE E E R	R. L. Polk & Co. of California

686 63RD ST

Year	Uses	Source
2020	PETER DUDLEY	EDR Digital Archive
	ETHAN DUDLEY	EDR Digital Archive
	MARIA DUDLEY	EDR Digital Archive
2017	MARIA OTTO	Cole Information
2014	DAVID BYRON	Cole Information
2010	JONATHAN SELSLEY	Cole Information
2005	HEATHER WEAVER	Cole Information
1996	GUEVARA ERROL	PACIFIC BELL DIRECTORY
1995	OCCUPANT UNKNOWNN	Cole Information
1967	BATES MARION 0 MRS	R. L. Polk Co.
1962	Bates Marion D r	Pacific Telephone
1945	DELUCCHI ROY H R	The Pacific Telephone & Telegraph Co.
1943	Delucchi Roy H h	R. L. Polk & Co.
1933	WICKERSHAM JOHN W (LEONORA) USA H	R. L. Polk & Co.

FINDINGS

689 63RD ST

Year	Uses	Source
2020	MONICA SCOTT	EDR Digital Archive
	DOMINIQUE PELLETEY	EDR Digital Archive
2017	DOMINIQUE PELLETEY	Cole Information
2014	DOMINIQUE PELLETEY	Cole Information
2010	DOMINIQUE PELLETEY	Cole Information
2006	SCOTT Monica	Haines Company, Inc.
2005	OCCUPANT UNKNOWN	Cole Information
1996	CUSTER ADRIAN	PACIFIC BELL DIRECTORY
1995	PHOCAS, ALEXIS	Cole Information
1992	BENFARHAT J & R	PACIFIC BELL DIRECTORY
	BENFARHAT, J	Cole Information
1975	PARKER J W REV	Pacific Telephone
1967	WEST JOHN A	R. L. Polk Co.
1962	West John	Pacific Telephone
1945	HOLDCROFT M R	The Pacific Telephone & Telegraph Co.
1943	Holdcroft Alice L clk r	R. L. Polk & Co.
	Holdcroft John T Matilda h	R. L. Polk & Co.
1938	HOLDCROFT J T R	Pacific Telephone
1933	HOLDCROFT ALICE L EMP PG & E CO R	R. L. Polk & Co.
	HOLDCROFT JAS GARAGEMN R	R. L. Polk & Co.
	HOLDCROFT JENNIE MRS H	R. L. Polk & Co.
1925	HOLDCROFF J T R	R. L. Polk & Co. of California
1920	HOLDCROFT J T R	R. L. Polk & Co. of California

690 63RD ST

Year	Uses	Source
2020	TROY WALKER	EDR Digital Archive
	KATHLEEN CURRAN	EDR Digital Archive
2014	TIMOTHY DOWLING	Cole Information
2010	JUSTIN SPIVEY	Cole Information
2006	WALKER Try	Haines Company, Inc.
	WILLIAMS Theo	Haines Company, Inc.

FINDINGS

Year	Uses	Source
2005	OCCUPANT UNKNOWN	Cole Information
1967	GREEN EVA B	R. L. Polk Co.
1962	Taylor R P	Pacific Telephone
1943	Hench Bernard L Marion acct JG & MCo h	R. L. Polk & Co.

694 63RD ST

Year	Uses	Source
2020	VARA HEALING ARTS	EDR Digital Archive
	ANNETTE LEE	EDR Digital Archive
	KATHARINE FAULKNER	EDR Digital Archive
	LAKEYCIA JEFFERSON	EDR Digital Archive
	MARIE ATTERBURY	EDR Digital Archive
	ELI SIMOVA	EDR Digital Archive
2017	ELI SIMOVA	Cole Information
	AHRAM KANG	Cole Information
2014	EMORY CLARK	Cole Information
	SEAN UYEHARA	Cole Information
	ERIK GUCZWA	Cole Information
2010	KATHARINE FAULKNER	Cole Information
	TOM TRINE	Cole Information
	HEATHER TERRY	Cole Information
	AHRAM KANG	Cole Information
2006	TRINE Tom	Haines Company, Inc.
2005	TOM TRINE	Cole Information
	PETER GARRISON	Cole Information
2000	3 MORROW J	Pacific Bell
1995	NESTOR, RON	Cole Information
1992	3 NESTOR RON	PACIFIC BELL DIRECTORY
	4 FELIX L	PACIFIC BELL DIRECTORY
1975	GRIFFIN JAS	Pacific Telephone
1967	FLOYD BILLIE	R. L. Polk Co.
1962	Bee Harold R	Pacific Telephone
	Raymon Ray Jr	Pacific Telephone

FINDINGS

Year	Uses	Source
1945	FULLMER R W R	The Pacific Telephone & Telegraph Co.
1943	Fullmer R Walter Verna electn h	R. L. Polk & Co.
	Kellogg Mildred I r	R. L. Polk & Co.
1938	ELLER GEORGE R	Pacific Telephone
1925	WINDHAM P C R	R. L. Polk & Co. of California

696 63RD ST

Year	Uses	Source
2020	THOMAS MORETTO	EDR Digital Archive
2014	HILDA CHEN	Cole Information
	WHITAKER COHEN	Cole Information
	CAROLINE LEE	Cole Information
2010	SANDRA BROOKS	Cole Information
2006	CHURCH Claude	Haines Company, Inc.
	STERN Rachel	Haines Company, Inc.
2000	KUO ANDREW	Pacific Bell
1996	HALE GRAHAM	PACIFIC BELL DIRECTORY
1995	HALE, GRAHAM	Cole Information
1992	HALE GRAHAM	PACIFIC BELL DIRECTORY
	HALE, GRAHAM	Cole Information
1967	FLOYD JAMES L	R. L. Polk Co.
1945	BUTLER FRANK G R	The Pacific Telephone & Telegraph Co.
	BUTLER GLADYS J R	The Pacific Telephone & Telegraph Co.
1943	Roberts Edw in Bessie w elder h	R. L. Polk & Co.
1933	JOHNSON LENA MRS R	R. L. Polk & Co.
	ROBERTSON JACK SLSMN J F HINK & SON R	R. L. Polk & Co.
	ROBERTSON WM MARINER R	R. L. Polk & Co.
	ROBERTSON WM D (CALLA) TAILOR H	R. L. Polk & Co.
1925	OLSON H M R	R. L. Polk & Co. of California

698 63RD ST

Year	Uses	Source
2020	VINCENT FRASCELLO	EDR Digital Archive

FINDINGS

Year	Uses	Source
2020	KATE HERMOSURA	EDR Digital Archive
2017	KATE HERMOSURA	Cole Information
2010	KIM KHOO	Cole Information
2006	a KHOO B	Haines Company, Inc.
1995	OCCUPANT UNKNOWNN	Cole Information
1967	GARDNER ROBT L	R. L. Polk Co.
1955	LUCCHESI LUIGI R	The Pacific Telephone & Telegraph Co.
1945	LUCCHESI LUIGI R	The Pacific Telephone & Telegraph Co.
1943	Brocchini Gino M Yoli clk r	R. L. Polk & Co.
	LUCCHESI Jos r	R. L. Polk & Co.
	LUCCHESI Luigi Theresa fruits h	R. L. Polk & Co.
1938	LELOY L R	Pacific Telephone
	MAXWELL HOMER H R	Pacific Telephone
1933	NELSON IRVIN AUTO MECH R	R. L. Polk & Co.
	NELSON JOHN D (LYDIA) MTRMN H	R. L. Polk & Co.
	NELSON JOHN G BRKMN R	R. L. Polk & Co.
	NELSON LILLIAN A CLK R	R. L. Polk & Co.
	NELSON WESLEY MSNGR R	R. L. Polk & Co.
1925	FINN ARTHUR W R	R. L. Polk & Co. of California
1920	BROWN WALTER D R	R. L. Polk & Co. of California

706 63RD ST

Year	Uses	Source
2020	HELPING FOOD LLC	EDR Digital Archive
	AARON SOUTHERLAND	EDR Digital Archive
2014	JULIA FILIPPONI	Cole Information
2006	BOYDJL	Haines Company, Inc.
	BOYD Minnie L	Haines Company, Inc.
2005	OCCUPANT UNKNOWN	Cole Information
2000	BOYD J L & MINNIE L	Pacific Bell
1996	BOYD J L & MINNIE L	PACIFIC BELL DIRECTORY
1992	BOYD J L & MINNIE L	PACIFIC BELL DIRECTORY
1975	BOYD J L	Pacific Telephone

FINDINGS

Year	Uses	Source
1967	BOYD JAMES L	R. L. Polk Co.
1962	Boyd J L	Pacific Telephone
1945	YOUNG EMERY R	The Pacific Telephone & Telegraph Co.
1943	Leone Guiseppe Calarina h	R. L. Polk & Co.
1938	LEONE G R	Pacific Telephone
1933	LEONE JOS (KATH) H	R. L. Polk & Co.

707 63RD ST

Year	Uses	Source
2020	MOSES EVANS	EDR Digital Archive
	ROBERT EVANS	EDR Digital Archive
	CAROL EVANS	EDR Digital Archive
	HENRY EVANS	EDR Digital Archive
2017	ROBERT EVANS	Cole Information
2014	ROBERT EVANS	Cole Information
2010	ROBERT EVANS	Cole Information
2006	a EVANS Me Mn Mrm	Haines Company, Inc.
	EVANS Moes A	Haines Company, Inc.
2005	HENRY EVANS	Cole Information
2000	EVANS HENRY A	Pacific Bell
	EVANS MELVIN MRS	Pacific Bell
	EVANS MOSES A	Pacific Bell
1996	EVANS MELVIN MRS	PACIFIC BELL DIRECTORY
	EVANS MOSES A	PACIFIC BELL DIRECTORY
1995	EVANS, MOSES A	Cole Information
1992	EVANS MELVIN MRS	PACIFIC BELL DIRECTORY
	EVANS MOSES A	PACIFIC BELL DIRECTORY
	EVANS, MOSES A	Cole Information
1975	EVANS MELVIN MRS	Pacific Telephone
1967	EVANS MANNY L MRS	R. L. Polk Co.
	EVANS LOIS MRS	R. L. Polk Co.
1962	Evans Melvin	Pacific Telephone
1945	CROSBY JOHN B R	The Pacific Telephone & Telegraph Co.

FINDINGS

Year	Uses	Source
1943	Amneus Danl A r	R. L. Polk & Co.
	Amneus John S mech eng Grove Regulator Co r	R. L. Polk & Co.
	Amneus Nils A Harriett civ eng h	R. L. Polk & Co.
1938	AMNEUS N R	Pacific Telephone
1933	AMNEUS NILS A (HARRIET) DRFTSMN UNITED IRON WKS H	R. L. Polk & Co.
	AMNEUS THOS MUSICIAN R	R. L. Polk & Co.
	AMNEUS WM MACH R	R. L. Polk & Co.
1925	FEEHAN T R	R. L. Polk & Co. of California
1920	FEEHAN T R	R. L. Polk & Co. of California

709 63RD ST

Year	Uses	Source
2020	VERNA WILBURN	EDR Digital Archive
	ALFRED WILBURN	EDR Digital Archive
2014	SHIRLEY BRUNSON	Cole Information
2010	ALFRED WILBURN	Cole Information
2006	WILBURN Alfred	Haines Company, Inc.
2005	ALFRED WILBURN	Cole Information
1995	WILBURN, VERNA	Cole Information
1967	WILBURN ALFRED	R. L. Polk Co.
1962	Wilburn Alfred	Pacific Telephone
1945	SMITH GUSTAVE R	The Pacific Telephone & Telegraph Co.
1943	Knight Herbt C confy r	R. L. Polk & Co.
	Smith Gustav Signe shipydw kr h	R. L. Polk & Co.
1938	SMITH GUSTAVE R	Pacific Telephone
1933	KNIGHT HERBT C CONFY BERKELEY	R. L. Polk & Co.
	SMITH GUSTAV (SIGNA) CARP H	R. L. Polk & Co.

710 63RD ST

Year	Uses	Source
2020	EDDIE JOHNSON	EDR Digital Archive
2017	EDDIE JOHNSON	Cole Information
2014	EDDIE JOHNSON	Cole Information

FINDINGS

Year	Uses	Source
2010	EDDIE JOHNSON	Cole Information
2006	JOHNSON Eddie	Haines Company, Inc.
1992	HAMLIN H	PACIFIC BELL DIRECTORY
	HAMLIN, H	Cole Information
1975	HAMLIN H	Pacific Telephone
1967	BRADLEY FRANK W	R. L. Polk Co.
	BRADLEY WILLIE M	R. L. Polk Co.
1962	Johnson Arthur C	Pacific Telephone
1945	EVANS LEWIS G R	The Pacific Telephone & Telegraph Co.
1943	Chalmers Geo O Helen L USA h	R. L. Polk & Co.
	Chalmers Helen L biller Sherw in Williams Co r	R. L. Polk & Co.
	Enos Wilbur F Ebet clk h	R. L. Polk & Co.
	EVANS Frank D displaymn r	R. L. Polk & Co.
	EVANS Lew is G Nellie h	R. L. Polk & Co.
1938	EVANS LEWIS G R	Pacific Telephone
1933	ENOS WILBUR F (DOROTHY) BKPR H	R. L. Polk & Co.
	FRIMODIG MORTIMER K (RUTH) ENG H	R. L. Polk & Co.
1925	ENOS FRED R R	R. L. Polk & Co. of California
1920	FORAN FRANK J R	R. L. Polk & Co. of California

792 63RD ST

Year	Uses	Source
1992	STEVENSON, J	Cole Information

1800 63RD ST

Year	Uses	Source
1962	Boston Connie Miss	Pacific Telephone
	Brazier Harry	Pacific Telephone
	Butler Ralph B	Pacific Telephone
	Carris Corrine	Pacific Telephone
	Carris Donald E	Pacific Telephone
	Leffall Jack	Pacific Telephone
	Thomas John E	Pacific Telephone

FINDINGS

1801 63RD ST

Year	Uses	Source
1962	SPEEDEE MART STORES	Pacific Telephone

1807 63RD ST

Year	Uses	Source
1943	Parisio Antonio Florida gro h	R. L. Polk & Co.

1808 63RD ST

Year	Uses	Source
2014	MARY DIRKS	Cole Information
2010	SARAH STRAYER	Cole Information
2006	No Current Listing	Haines Company, Inc.
2005	OCCUPANT UNKNOWN	Cole Information
1945	KNOX ERNEST W R BERKELEY	The Pacific Telephone & Telegraph Co.
1943	Hyland John H clk h	R. L. Polk & Co.
	Knox Ernest W Ida M hostler h	R. L. Polk & Co.
1938	HYLAND JOHN H R	Pacific Telephone
	KNOX E W R	Pacific Telephone
1933	GLADDEN LEROY R H BERKELEY	R. L. Polk & Co.

1810 63RD ST

Year	Uses	Source
2020	RAYMOND STEVENS	EDR Digital Archive
2017	RAYMOND STEVENS	Cole Information
2014	RAYMOND STEVENS	Cole Information
2010	RAYMOND STEVENS	Cole Information
2006	STEVENS Raymond	Haines Company, Inc.
2000	STEVENS RAYMOND JR	Pacific Bell
	RAYMOND STEVENS	Cole Information
1996	STEVENS RAYMOND JR	PACIFIC BELL DIRECTORY
1995	STEVENS, RAYMOND JR	Cole Information
1992	STEVENSON LAURA J	PACIFIC BELL DIRECTORY
	STEVENS RAYMOND JR	PACIFIC BELL DIRECTORY
	STEVENSON, LAURA J	Cole Information

FINDINGS

Year	Uses	Source
1992	STEVENS, RAYMOND JR	Cole Information
1991	Stevens Raymond Jr	PACIFIC BELL WHITE PAGES
1986	Stevens Raymond Jr	PACIFIC BELL WHITE PAGES
	Stevens Raymond L	PACIFIC BELL WHITE PAGES
	Stevenson Laura J	PACIFIC BELL WHITE PAGES
1970	STEVENS RAYMOND JR BERKELEY	Pacific Telephone Directory
1962	Soran Harold r	Pacific Telephone
1945	SORAN HAROLD R BERKELEY	The Pacific Telephone & Telegraph Co.
1943	Soran Harold R Consuella bottler h	R. L. Polk & Co.
1938	ROBERTSON J C R	Pacific Telephone
1933	ROBERTSON JAS C (DELLA) CARP H BERKELEY	R. L. Polk & Co.

1811 63RD ST

Year	Uses	Source
1995	OCCUPANT UNKNOWNN	Cole Information
1986	Darling Hari	PACIFIC BELL WHITE PAGES
1970	MULDROW ESTELLE BERKELEY	Pacific Telephone Directory
	ROUSSEAU TAFT BERKELEY	Pacific Telephone Directory
1962	Hickman Helen	Pacific Telephone
	Husain Abdul	Pacific Telephone
1945	ROSE J H R BERKELEY	The Pacific Telephone & Telegraph Co.
1943	Buchanan H C shipydw kr r	R. L. Polk & Co.
	Markovitch John Jean clk h	R. L. Polk & Co.
	Ohberg Elliott J shipydw kr h	R. L. Polk & Co.
	ROSE Jos H Pearl D h	R. L. Polk & Co.
1938	ROSE J H R	Pacific Telephone
1933	AYRES LAURA (WID JOHN) H BERKELEY	R. L. Polk & Co.
	RAVEN WM H (ROE) MACH H BERKELEY	R. L. Polk & Co.
1925	AYERS MRS J R	R. L. Polk & Co. of California
1920	AYERS MRS J R	R. L. Polk & Co. of California

FINDINGS

1812 63RD ST

Year	Uses	Source
1925	VASEY MAE E R	R. L. Polk & Co. of California

1813 63RD ST

Year	Uses	Source
2017	KIM TOWERS	Cole Information
2014	GLORIA PEREZ	Cole Information
	KAITLYN MURPHY	Cole Information
	LAMAR BURNETT	Cole Information
	TYALA CRUZ	Cole Information
2010	GLORIA PEREZ	Cole Information
	LATREECE RAYMONDS	Cole Information
	REEZA SAIDI	Cole Information
	YVETTE ADAMS	Cole Information
	KEYA ROBINSON	Cole Information
2006	STRONG Wendy	Haines Company, Inc.
2005	KAPRI CARRINGTON	Cole Information
	TANTAUASH HUTCHINSON	Cole Information
2000	A ROBINSON G B	Pacific Bell
	GREG ROBINSON	Cole Information
	BESSIE CONLEY	Cole Information
	UPSHAW MAE	Cole Information
1996	A ROBINSON G B	PACIFIC BELL DIRECTORY
1995	EVANS, PICCOLA A	Cole Information
	ROBINSON, G B	Cole Information
1992	A ROBINSON G B	PACIFIC BELL DIRECTORY
	ROBINSON, G B	Cole Information
1970	HERRING GEO S BERKELEY	Pacific Telephone Directory
	HUGHES NATHAN JR BERKELEY	Pacific Telephone Directory
	LITTLE BENNIE BERKELEY	Pacific Telephone Directory
1962	Hughes Nathan Jr	Pacific Telephone
	Johnson Stella	Pacific Telephone
	Merrida Ralph	Pacific Telephone

FINDINGS

Year	Uses	Source
1945	SATOFF D MRS R BERKELEY	The Pacific Telephone & Telegraph Co.
	TODOROFF P G R BERKELEY	The Pacific Telephone & Telegraph Co.
1938	SATOFF D MRS R	Pacific Telephone
	TODOROFF P G R	Pacific Telephone
1933	SATOFF DEMETAR (SULTANA) SHOEMKR H BERKELEY	R. L. Polk & Co.
	TODOROFF HELEN CLK R BERKELEY	R. L. Polk & Co.
	TODOROFF PRESLAY DRFTSMN R BERKELEY	R. L. Polk & Co.

1814 63RD ST

Year	Uses	Source
2020	MEGAN CLARK	EDR Digital Archive
	STEVEN BOCHNER	EDR Digital Archive
2017	JOYCE HUH	Cole Information
	MEGAN CLARK	Cole Information
	ULISES VASQUEZ	Cole Information
	GREGOR MENASIAN	Cole Information
	STEVEN BOCHNER	Cole Information
2014	CARMEN ERASMUS	Cole Information
	ALEX COX	Cole Information
	SARAH RODRIGUEZ	Cole Information
	STEVEN BOCHNER	Cole Information
2010	CARMEN ERASMUS	Cole Information
	ULISES VASQUEZ	Cole Information
	GREGOR MENASIAN	Cole Information
2006	a BERRY K	Haines Company, Inc.
	a DOW Shannon	Haines Company, Inc.
	a TULLY Anar E	Haines Company, Inc.
	WARD Stephen	Haines Company, Inc.
2005	STEPHEN WARD	Cole Information
	ANA TULLY	Cole Information
	SHANNON DOW	Cole Information
	JOE URICH	Cole Information

FINDINGS

Year	Uses	Source
2000	A TULLY ANA E	Pacific Bell
	D WARD STEPHEN	Pacific Bell
	A TULLY	Cole Information
	STEPHEN WARD	Cole Information
1996	A GUTIERREZ SOCORRO	PACIFIC BELL DIRECTORY
	D WARD STEPHEN	PACIFIC BELL DIRECTORY
1995	MCLEOD, M O	Cole Information
	WARD, STEPHEN	Cole Information
	GUTIERREZ, SOCORRO	Cole Information
1992	A GUTIERREZ SOCORRO	PACIFIC BELL DIRECTORY
	B HIRSCH IAN PAINTING	PACIFIC BELL DIRECTORY
	C DONIACH T	PACIFIC BELL DIRECTORY
	D WARD STEPHEN	PACIFIC BELL DIRECTORY
	HIRSCH IAN PAINTING	Cole Information
	DURBIN, RICHARD	Cole Information
	WARD, STEPHEN	Cole Information
	DONIACH, T	Cole Information
	GUTIERREZ, SOCORRO	Cole Information
1991	Gutierrez Socorro	PACIFIC BELL WHITE PAGES
	Gutierrez Ted	PACIFIC BELL WHITE PAGES
	Gutierrez Victoria	PACIFIC BELL WHITE PAGES
	Gutierrez W B	PACIFIC BELL WHITE PAGES
	Hirsch Ian Painting	PACIFIC BELL WHITE PAGES
1970	RICH A M BERKELEY	Pacific Telephone Directory
	WILLIS ANNA JEAN BERKELEY	Pacific Telephone Directory
1962	Kelly A	Pacific Telephone
	Slover Clinton r	Pacific Telephone
1945	COMER H R BERKELEY	The Pacific Telephone & Telegraph Co.
	FREEMAN HAROLD S R BERKELEY	The Pacific Telephone & Telegraph Co.
	KELLY A R	The Pacific Telephone & Telegraph Co.
1943	Comer How ard R Mary L marine firemn h	R. L. Polk & Co.
	Freeman Lester C shipydw kr r	R. L. Polk & Co.

FINDINGS

Year	Uses	Source
1943	Freeman Margt F h	R. L. Polk & Co.
	KELLY Anthony Sarah lab h	R. L. Polk & Co.
1938	KELLY A R	Pacific Telephone
	PONCHIONE ANDREW MRS R	Pacific Telephone
	TORGERSEN G R	Pacific Telephone
1933	HYLAND JOHN H CLK R BERKELEY	R. L. Polk & Co.
	KNOX ERNEST W (IDA) R BERKELEY	R. L. Polk & Co.
	NELSON ALTON E (EDITH) CARP H	R. L. Polk & Co.
1925	DEVANEY MRS J V R	R. L. Polk & Co. of California

1815 63RD ST

Year	Uses	Source
2020	LEWIS MONCURE	EDR Digital Archive
	LEONARD MONCURE	EDR Digital Archive
2017	LEONARD MONCURE	Cole Information
2014	LEONARD MONCURE	Cole Information
2010	LEWIS MONCURE	Cole Information
2006	MONCURE Leonard	Haines Company, Inc.
2000	LEONARD MONCURE	Cole Information
1995	OCCUPANT UNKNOWNN	Cole Information
1970	SUTHERN KAY BERKELEY	Pacific Telephone Directory
1962	Todoroff P G r	Pacific Telephone

1816 63RD ST

Year	Uses	Source
2017	BEVERLY WRIGHT	Cole Information
2014	BEVERLY WRIGHT	Cole Information
2010	BEVERLY WRIGHT	Cole Information
2006	WRIGHTBevedy	Haines Company, Inc.
2005	BEVERLY WRIGHT	Cole Information
2000	OCCUPANT UNKNOWN	Cole Information
1995	HARRIS, CHESTER	Cole Information
1962	Roesch Gottfried	Pacific Telephone
1945	ROESCH GOTTFRIED R BERKELEY	The Pacific Telephone & Telegraph Co.

FINDINGS

Year	Uses	Source
1943	Roesch Gottfried Frida baker h	R. L. Polk & Co.
	Roesch Rose D sten r	R. L. Polk & Co.
1938	ROESCH GOTTFRIED R	Pacific Telephone
1933	MUELLER ROSINE (WID FREDK) R BERKELEY	R. L. Polk & Co.
	ROESCH GOTTFRIED (FRIEDA) BAKER H BERKELEY	R. L. Polk & Co.
1925	ROESCH GOTTFRIED R	R. L. Polk & Co. of California

1817 63RD ST

Year	Uses	Source
2017	SHERRY KING	Cole Information
2014	SHABREANA THORNTON	Cole Information
2010	CARRIE SKOLNICK	Cole Information
	SHABREANA THORNTON	Cole Information
2006	KNUTSON Kelsey	Haines Company, Inc.
1986	Clemons Mack Jr	PACIFIC BELL WHITE PAGES
1970	CLEMONS MACK JR BERKELEY	Pacific Telephone Directory
	ROSEMON MARCELLE BERKELEY	Pacific Telephone Directory
1962	Atkins L Mrs	Pacific Telephone
1945	EDWARDS LESTER C R BERKELEY	The Pacific Telephone & Telegraph Co.
1943	Shore Chas Mrs r	R. L. Polk & Co.
	EDWARDS Lester C Kay USN h	R. L. Polk & Co.
	Hartsock Lyle Ethel mech h	R. L. Polk & Co.
	Shores Robt USN r	R. L. Polk & Co.
1938	MICHELSEN H R	Pacific Telephone
1933	CORNISH ROYAL M (FLORENCE) ELECTN H BERKELEY	R. L. Polk & Co.
	JUILLERT MINNIE MRS H BERKELEY	R. L. Polk & Co.
1925	PRITCHARD GEO R	R. L. Polk & Co. of California

1818 63RD ST

Year	Uses	Source
2020	MAGED ALGHARABLY	EDR Digital Archive
	LAQUEL WRIGHT	EDR Digital Archive

FINDINGS

Year	Uses	Source
2017	GUADALUPE WRIGHT	Cole Information
2014	OCCUPANT UNKNOWN	Cole Information
2010	HENRY HARRIS	Cole Information
2006	HARRIS Chester	Haines Company, Inc.
2000	A HARRIS CHESTER	Pacific Bell
	CHESTER HARRIS	Cole Information
1996	A HARRIS CHESTER	PACIFIC BELL DIRECTORY
1995	HARRIS, CHESTER	Cole Information
1992	A HARRIS CHESTER	PACIFIC BELL DIRECTORY
	HARRIS, CHESTER	Cole Information
1991	Harris Chester	PACIFIC BELL WHITE PAGES

1819 63RD ST

Year	Uses	Source
2020	PAMELA MICHAUD	EDR Digital Archive
2017	PAMELA MICHAUD	Cole Information
2014	PAMELA MICHAUD	Cole Information
2010	PAMELA MICHAUD	Cole Information
2006	a MICHAUD Pamela	Haines Company, Inc.
2000	DUNN HANNAH E	Pacific Bell
	HANNAH DUNN	Cole Information
1996	WRIGHT ROBERT	PACIFIC BELL DIRECTORY
1995	WRIGHT, ROBERT	Cole Information
1992	WRIGHT ROBERT	PACIFIC BELL DIRECTORY
	WRIGHT, ROBERT	Cole Information
1986	I Wright Robert	PACIFIC BELL WHITE PAGES
1975	JOHNSON MICHAEL	Pacific Telephone
1970	NORRIS FELIX BERKELEY	Pacific Telephone Directory
1962	Uchishiba Fred J	Pacific Telephone
1943	Pizano Adolph clk r	R. L. Polk & Co.
	Pizano Rose Mrs h	R. L. Polk & Co.
1933	PIZZANO ADOLPH CLK R BERKELEY	R. L. Polk & Co.
	PIZZANO ROSE (WID S) H BERKELEY	R. L. Polk & Co.

FINDINGS

Year	Uses	Source
1925	PIZZANO VERA R	R. L. Polk & Co. of California

1822 63RD ST

Year	Uses	Source
2020	ABDUL ZAHID	EDR Digital Archive
	NICOLE SULLIVAN	EDR Digital Archive
2017	ALFRED GALLIANO	Cole Information
2014	ALFRED GALLIANO	Cole Information
2006	GALLIANO Alfred	Haines Company, Inc.
2000	GALLIANO ALFRED	Pacific Bell
	OCCUPANT UNKNOWN	Cole Information
1996	GALLIANO ALFRED	PACIFIC BELL DIRECTORY
1995	GALLIANO, ALFRED	Cole Information
1992	GALLIANO ALFRED	PACIFIC BELL DIRECTORY
	GALLIANO, ALFRED	Cole Information
1991	Gailiano Alfred	PACIFIC BELL WHITE PAGES
1986	i Galliano Alfred	PACIFIC BELL WHITE PAGES
1970	GALLIANO ALFRED BERKELEY	Pacific Telephone Directory
1962	Galliano Alfred r	Pacific Telephone
1945	GALLIANO ALFRED R BERKELEY	The Pacific Telephone & Telegraph Co.
1943	Galliano Albt J mach r	R. L. Polk & Co.
	Galliano Alf J Margt gdnr h	R. L. Polk & Co.
1938	GALLIANO ALFRED R	Pacific Telephone
1933	GALLIANO ALF (MARGT) GDNR H BERKELEY	R. L. Polk & Co.
	GALLIANO MARGT CLO CLNR R BERKELEY	R. L. Polk & Co.
	GALLIANO THELMA CLK R BERKELEY	R. L. Polk & Co.
1925	HIGHT STUART R	R. L. Polk & Co. of California

1823 63RD ST

Year	Uses	Source
2020	KHADIJA ROBINSON	EDR Digital Archive
	MARGARETTE ROBINSON	EDR Digital Archive
	HOSEA ROBINSON	EDR Digital Archive

FINDINGS

Year	Uses	Source
2020	KASHAUN ROBINSON	EDR Digital Archive
2017	HOSEA ROBINSON	Cole Information
2014	HOSEA ROBINSON	Cole Information
2010	KHADIJA ROBINSON	Cole Information
2006	a ROBINSON	Haines Company, Inc.
	Margarelle	Haines Company, Inc.
2005	BABY DEER PRODUCTIONS	Cole Information
	HOSEA ROBINSON	Cole Information
2000	ROBINSON MARGARETTE	Pacific Bell
	M ROBINSON	Cole Information
1996	ROBINSON MARGARETTE	PACIFIC BELL DIRECTORY
1995	ROBINSON, M	Cole Information
1992	ROBINSON MARGARETTE	PACIFIC BELL DIRECTORY
	ROBINSON, M	Cole Information
1991	Robinson GB	PACIFIC BELL WHITE PAGES
1986	Robinson Margarette	PACIFIC BELL WHITE PAGES
1962	Sanders Eleanor F	Pacific Telephone
1943	Taylor Verne E bkpr h	R. L. Polk & Co.
1933	DALRYMPLE HATTIE (WID M L) H BERKELEY	R. L. Polk & Co.
	FERRY A LEON GATEMN SPCO R BERKELEY	R. L. Polk & Co.
1925	DALRYMPLE L E R	R. L. Polk & Co. of California

1826 63RD ST

Year	Uses	Source
1943	Grimmelman Walter J slsmn h	R. L. Polk & Co.

1829 63RD ST

Year	Uses	Source
2020	CHRISTINE SCHILDT	EDR Digital Archive
	BRIAN TIEKERT	EDR Digital Archive
	SARAH INSEL	EDR Digital Archive
2017	BRIAN EDWARDS-TIEKERT	Cole Information
2014	BRIAN EDWARDS-TIEKERT	Cole Information

FINDINGS

Year	Uses	Source
2014	JENNIFER TUCKER	Cole Information
2010	BRIAN EDWARDS-TIEKERT	Cole Information
2006	EDWARDS TIEKER	Haines Company, Inc.
	Brian	Haines Company, Inc.
	a NEMETH Tom	Haines Company, Inc.
	TIEKERT Brian	Haines Company, Inc.
2005	SARAH WOODARD	Cole Information
	KENDA BURKE	Cole Information
2000	MONTGOMERY ROBERTA A	Pacific Bell
	MONTGOMERY ROBERTA A	Pacific Bell
1996	B MCINNIS CARLEN	PACIFIC BELL DIRECTORY
1992	B MCINNIS CARLEN	PACIFIC BELL DIRECTORY
	MCINNIS, CARLEN	Cole Information
1945	ELLIOTT FANNIE MRS R BERKELEY	The Pacific Telephone & Telegraph Co.
1943	ELLIOTT Fannie Mrs clk r	R. L. Polk & Co.
	French May E Mrs sten h	R. L. Polk & Co.
1938	FRENCH MAY E R	Pacific Telephone
1933	FRENCH MAY (WID W R) H BERKELEY	R. L. Polk & Co.
	REED OTHO G (ANNA) SLSMN JOHN HANCOCK MUTUAL LIFE INS CO H	R. L. Polk & Co.
1925	FRENCH MRS MAY E R	R. L. Polk & Co. of California

1832 63RD ST

Year	Uses	Source
2020	SARAH GARRETT	EDR Digital Archive
	JESSE MCFARLAND	EDR Digital Archive
2017	JESSE MCFARLAND	Cole Information
2014	SHIRLEY SMALLWOOD	Cole Information
2010	SHIRLEY SMALLWOOD	Cole Information
2006	JOHNSON TW	Haines Company, Inc.
2005	TUW JOHNSON	Cole Information
2000	JOHNSON T W	Pacific Bell
	T JOHNSON	Cole Information
1996	JOHNSON T W	PACIFIC BELL DIRECTORY

FINDINGS

Year	Uses	Source
1995	JOHNSON, T W	Cole Information
1992	JOHNSON T W	PACIFIC BELL DIRECTORY
	JOHNSON, T W	Cole Information
1991	Johnson TW	PACIFIC BELL WHITE PAGES
	Johnson Tamara	PACIFIC BELL WHITE PAGES
	Johnson Tammy	PACIFIC BELL WHITE PAGES
	Johnson Tammy M	PACIFIC BELL WHITE PAGES
	Johnson Tank & Tower Co	PACIFIC BELL WHITE PAGES
	Johnson Tanner LW	PACIFIC BELL WHITE PAGES
1986	Johnson T W	PACIFIC BELL WHITE PAGES
	Johnson Tamara R	PACIFIC BELL WHITE PAGES
1970	JOHNSON T W BERKELEY	Pacific Telephone Directory
1962	Johnson T W	Pacific Telephone
1945	RUBINO JACK S R BERKELEY	The Pacific Telephone & Telegraph Co.
1943	RUBINO John S Mona shipydw kr h	R. L. Polk & Co.
1933	FRODESEN FRED H BERKELEY	R. L. Polk & Co.

1833 63RD ST

Year	Uses	Source
2020	NINA ORIKE	EDR Digital Archive
2017	NINA ORIKE	Cole Information
2014	NINA ORIKE	Cole Information
	SAUNDRA HOPWOOD	Cole Information
2010	OCCUPANT UNKNOWN	Cole Information
	OWOLABI RABIU	Cole Information
2006	No Current Listing	Haines Company, Inc.
2005	OCCUPANT UNKNOWN	Cole Information
2000	AMANDA JACKSON	Cole Information
1995	OCCUPANT UNKNOWNN	Cole Information
1986	Strickland Julia M	PACIFIC BELL WHITE PAGES
1970	WILLIAMS M E BERKELEY	Pacific Telephone Directory
1962	Jackson Rose	Pacific Telephone
	Williams M E	Pacific Telephone

FINDINGS

Year	Uses	Source
1945	KRAMER FRED W R BERKELEY	The Pacific Telephone & Telegraph Co.
1943	Harbour John H Gw endolyn clk h	R. L. Polk & Co.
	Kramer Fredk W Annie A gdnr h	R. L. Polk & Co.
1938	KRAMER FRED W R	Pacific Telephone
1933	KRAMER FRED W (ANN) BAKER H BERKELEY	R. L. Polk & Co.

1834 63RD ST

Year	Uses	Source
2020	JEE KONG	EDR Digital Archive
	SCOTT WILLIAMSON	EDR Digital Archive
2017	PHILLIP URBANEK	Cole Information
2014	JOSHUA STEPHENS	Cole Information
2010	WALTER HENRY	Cole Information
2006	a LATCHISONMary	Haines Company, Inc.
1996	HENRY WALTER	PACIFIC BELL DIRECTORY
1995	OCCUPANT UNKNOWNN	Cole Information
1992	LATCHISON MARY	PACIFIC BELL DIRECTORY
	LATCHISON, MARY	Cole Information
1991	Latchison Mary	PACIFIC BELL WHITE PAGES
	Latchison V	PACIFIC BELL WHITE PAGES
1986	Latchison Mary	PACIFIC BELL WHITE PAGES
1970	LATCHISON E BERKELEY	Pacific Telephone Directory
1962	Latchison E	Pacific Telephone
1945	KING GEO S R BERKELEY	The Pacific Telephone & Telegraph Co.
1943	King Barbara J emp HCCCo r	R. L. Polk & Co.
	KING Geo S Grace refrig eng h	R. L. Polk & Co.
1938	KING GEO S R	Pacific Telephone
1933	KING GEO S (GRACE) STA ENG H BERKELEY	R. L. Polk & Co.
1925	KING GEO S R	R. L. Polk & Co. of California
1920	KING GEO S R	R. L. Polk & Co. of California

FINDINGS

1835 63RD ST

Year	Uses	Source
2020	JEFFREY WU	EDR Digital Archive
	BAROU CISSE	EDR Digital Archive
2017	THANH NGUYEN	Cole Information
2014	ORA CIPOLLA	Cole Information
	OCCUPANT UNKNOWN	Cole Information
	JEFFREY WU	Cole Information
	BAROU CISSE	Cole Information
2010	ORA CIPOLLA	Cole Information
	PRESTON PORTER	Cole Information
	BAROU CISSE	Cole Information
	JUSTIN MARTINEZ	Cole Information
2006	No Current Listing	Haines Company, Inc.
2005	PRESTON PORTER	Cole Information
2000	A BARRELLA ANTHONY	Pacific Bell
	OCCUPANT UNKNOWN	Cole Information
1995	OSFALG, MARC	Cole Information
	OWEN, CHARLES E	Cole Information
1992	OSFALG, MARC	Cole Information
1986	Boyd Jos C	PACIFIC BELL WHITE PAGES
	Boyd Kevin	PACIFIC BELL WHITE PAGES
	Moore Kathleen	PACIFIC BELL WHITE PAGES
1970	BOOKER THELMA BERKELEY	Pacific Telephone Directory
	TAYLOR WALDO E BERKELEY	Pacific Telephone Directory
	WILLIAMS VIOLA BERKELEY	Pacific Telephone Directory
1962	Butler Maxine	Pacific Telephone
1945	O NEILL H MRS R BERKELEY	The Pacific Telephone & Telegraph Co.
1943	ONEILL Margt Mrs h	R. L. Polk & Co.
	ONEILL Ruth M nurse r	R. L. Polk & Co.
1938	O NEILL H MRS R	Pacific Telephone
1933	O NEIL DONALD CLK R BERKELEY	R. L. Polk & Co.
	O NEIL MARGT MRS R BERKELEY	R. L. Polk & Co.

FINDINGS

Year	Uses	Source
1933	O NEIL RUTH H BERKELEY	R. L. Polk & Co.
1925	PRUTZMAN J P R	R. L. Polk & Co. of California
1920	PRUTZMAN J P R	R. L. Polk & Co. of California

1836 63RD ST

Year	Uses	Source
2020	ERIC MCCANN	EDR Digital Archive
	JAMES MCCARTHY	EDR Digital Archive
	DESIREE MCCANN	EDR Digital Archive
	COLLEEN MCCANN	EDR Digital Archive
2017	ERIC MCCANN	Cole Information
2014	ERIC MCCANN	Cole Information
2010	ERIC MCCANN	Cole Information
2006	a MCCANN Eric	Haines Company, Inc.
2000	ERIC MCCANN	Cole Information
1995	MCCARTHY, COLLEEN	Cole Information
1992	MCCULLEY PAULINE	PACIFIC BELL DIRECTORY
	MCCULLEY, PAULINE	Cole Information
1991	Mc Culley Pauline	PACIFIC BELL WHITE PAGES
	Mc Culloch Amberson	PACIFIC BELL WHITE PAGES
1986	Mc Culley Pauline	PACIFIC BELL WHITE PAGES
	Mc Culloch Amberson	PACIFIC BELL WHITE PAGES
	Mc Culloch	PACIFIC BELL WHITE PAGES
	Mc Culloch Barbara	PACIFIC BELL WHITE PAGES
	Mc Culloch C & B	PACIFIC BELL WHITE PAGES
1975	MC CULLEY PAULINE	Pacific Telephone
1970	MCCULLEY PAULINE BERKELEY	Pacific Telephone Directory
1962	Mc Culley Pauline	Pacific Telephone
1945	ANDREUCCETTI P R BERKELEY	The Pacific Telephone & Telegraph Co.
1943	Giampoli Matthew Eda J lab h	R. L. Polk & Co.
	Giampoli Wm r	R. L. Polk & Co.
	Ruchetti Pasquale h	R. L. Polk & Co.
1938	ANDREUCCETTI P R	Pacific Telephone

FINDINGS

Year	Uses	Source
1933	JOHNSTON FAYE BEAUTY OPR R BERKELEY	R. L. Polk & Co.
	SWEETSER TRUE W (EUNICE) PRINTER H BERKELEY	R. L. Polk & Co.
1928	Harry Pearl Mrs Indy w kr H	R.L. Polk and Co of California
1925	HENOCH CARL R	R. L. Polk & Co. of California

1838 63RD ST

Year	Uses	Source
2020	BRIAN BIANCARDI	EDR Digital Archive
	EVANGELINE PETERSON	EDR Digital Archive
	MICHELLE LEE	EDR Digital Archive
	STEPHEN WATERS	EDR Digital Archive
2017	LISA RUBY	Cole Information
2014	OCCUPANT UNKNOWN	Cole Information
2010	STERLING PETERSON	Cole Information
2006	o WATERSStephen	Haines Company, Inc.
2005	STEPHEN WATERS	Cole Information
2000	WATERS STEPHEN	Pacific Bell
	STEPHEN WATERS	Cole Information
1996	WATERS STEPHEN	PACIFIC BELL DIRECTORY
1995	PETERSON, E C	Cole Information
1992	MULDROW JOHN H	PACIFIC BELL DIRECTORY
	MULDROW, JOHN H	Cole Information
1991	Muldrow John H	PACIFIC BELL WHITE PAGES
1970	MULDROW JOHN H BERKELEY	Pacific Telephone Directory
1962	Muldrow John H	Pacific Telephone
1945	SHANNON MOLLIE R BERKELEY	The Pacific Telephone & Telegraph Co.
1943	MICHELSEN Fred S Mary shipydw kr h	R. L. Polk & Co.
1938	JEFFRE ALBERT R	Pacific Telephone
1933	COSTA JOAQUIN LAB R BERKELEY	R. L. Polk & Co.
	RENO MANUEL (FRANCES) LAB H BERKELEY	R. L. Polk & Co.
1925	KNOWLES HARRY M R	R. L. Polk & Co. of California

FINDINGS

1839 63RD ST

Year	Uses	Source
2020	NIALL SWEENY	EDR Digital Archive
2017	STEPHEN THOMPSON	Cole Information
2014	STEPHEN THOMPSON	Cole Information
2010	ANYA BEHN	Cole Information
2006	a KLEINSASSERCindy	Haines Company, Inc.
	SWEENY Nll	Haines Company, Inc.
2000	WARE ROBT	Pacific Bell
	MARY WARE	Cole Information
1996	WARE ROBT	PACIFIC BELL DIRECTORY
1995	WARE, MARY J	Cole Information
1992	WARE ROBT	PACIFIC BELL DIRECTORY
	WARE, ROBERT	Cole Information
1991	Ware Robt	PACIFIC BELL WHITE PAGES
	I Ware Roger I Canyon Rd Brk	PACIFIC BELL WHITE PAGES
1986	Ware Mary Jane	PACIFIC BELL WHITE PAGES
	Ware Robt	PACIFIC BELL WHITE PAGES
1970	WARE MARY JANE BERKELEY	Pacific Telephone Directory
	WARE ROBT BERKELEY	Pacific Telephone Directory
1962	De Young J T	Pacific Telephone
1945	IMFELD EMILY MRS R BERKELEY	The Pacific Telephone & Telegraph Co.
1943	Anderhalden Francesca clk r	R. L. Polk & Co.
	Imfeld Emilie Mrs h	R. L. Polk & Co.
1938	IMFELD EMILY MRS R	Pacific Telephone
1933	ANDERHALDEN FRANCES CLK R	R. L. Polk & Co.
	IMFELT EMILY MRS H BERKELEY	R. L. Polk & Co.

1840 63RD ST

Year	Uses	Source
2017	JANE WANG	Cole Information
2014	EVA HANSEN	Cole Information
	ROSALIND RHODE	Cole Information
	DANIELLE MARR	Cole Information

FINDINGS

Year	Uses	Source
2014	LAUREN SAVOY	Cole Information
	BENJAMIN TAYLOR	Cole Information
2010	RICHARD KELSEY	Cole Information
2006	No Current Listing	Haines Company, Inc.
2005	KHAHTEE TURNER	Cole Information
1986	How ard Ethel	PACIFIC BELL WHITE PAGES
	Wafer Clarsle	PACIFIC BELL WHITE PAGES
1962	Wood Fletcher O r	Pacific Telephone
1945	WOOD FLETCHER O R BERKELEY	The Pacific Telephone & Telegraph Co.
1943	Demel John R Helen rigger h	R. L. Polk & Co.
	Hockett Donald Margt mach h	R. L. Polk & Co.
	Wood Fletcher O Alma emp NSB h	R. L. Polk & Co.
1938	ANDERSON L J MRS R	Pacific Telephone
1933	ANDERSON L J H BERKELEY	R. L. Polk & Co.
1925	ANDERSON MRS L J R	R. L. Polk & Co. of California

1842 63RD ST

Year	Uses	Source
2020	SRINIVAS KATRAGADDA	EDR Digital Archive
	MICHELLE POND	EDR Digital Archive
2017	TYSON TATE	Cole Information
2014	NATHAN BARCIC	Cole Information
2010	OCCUPANT UNKNOWN	Cole Information
2006	TILTON Cyrus J	Haines Company, Inc.
2005	CYRUS TILTON	Cole Information

1829B 63RD ST

Year	Uses	Source
1970	HAYES EULA BERKELEY	Pacific Telephone Directory
1938	ROBERTSON J LESLIE R	Pacific Telephone
1933	NELSON ROBT H BERKELEY	R. L. Polk & Co.

FINDINGS

665 1/2 63RD ST

Year	Uses	Source
1945	SWEITZER J S R	The Pacific Telephone & Telegraph Co.
1933	MAYER GEO (EMMA) H	R. L. Polk & Co.
	SIMPSON D ROY CLO CLNR	R. L. Polk & Co.
	SIMPSON ROY TINSMITH H	R. L. Polk & Co.

1833 1/2 63RD ST

Year	Uses	Source
1925	LOCKWOOD WILFRED E R	R. L. Polk & Co. of California

1840 1/2 63RD ST

Year	Uses	Source
1945	ANDERSON LILLIE J MRS R BERKELEY	The Pacific Telephone & Telegraph Co.
1933	SAMUELSON MILTON P BRAKEMN R	R. L. Polk & Co.

63RD ST # A

1814 63RD ST # A

Year	Uses	Source
2020	JONATHAN CHANG	EDR Digital Archive

65TH

775 65TH

Year	Uses	Source
1950	RUSSO NICHOLAS R	The Pacific Telephone & Telegraph Co.

776 65TH

Year	Uses	Source
1950	VANEK EDW R	The Pacific Telephone & Telegraph Co.

779 65TH

Year	Uses	Source
1950	BOUCHER JAS F R	The Pacific Telephone & Telegraph Co.

FINDINGS

780 65TH

Year	Uses	Source
1950	GIACORNELL B R	The Pacific Telephone & Telegraph Co.

785 65TH

Year	Uses	Source
1950	HEINE R T R	The Pacific Telephone & Telegraph Co.

788 65TH

Year	Uses	Source
1950	HODGDDN CLARENCE W R	The Pacific Telephone & Telegraph Co.

789 65TH

Year	Uses	Source
1950	MERRILL LEAH MISS R	The Pacific Telephone & Telegraph Co.

793 65TH

Year	Uses	Source
1950	DIDLEY HENRY L J R	The Pacific Telephone & Telegraph Co.

65TH AVE

794 65TH AVE

Year	Uses	Source
1928	N Chas L Florence K electn H	R.L. Polk and Co of California

65TH HU MBOLT

781 65TH HU MBOLT

Year	Uses	Source
1950	TRAYNOR JOHN E MRS R	The Pacific Telephone & Telegraph Co.

65TH OL YMPIC

792 65TH OL YMPIC

Year	Uses	Source
1950	HOWARD JULIA E MRS R	The Pacific Telephone & Telegraph Co.

FINDINGS

65TH ST

765 65TH ST

Year	Uses	Source
2020	ZOE'S COOKIES & OTHER DELIGHTS	EDR Digital Archive
	ZOE SMITH	EDR Digital Archive
2017	NIA DOYLE	Cole Information
	ZOES COOKIES & OTHER DELIGHTS	Cole Information
2014	OCCUPANT UNKNOWN	Cole Information
	ZOES COOKIES & OTHER DELIGHTS	Cole Information
2010	ZOE SMITH	Cole Information
2006	No Current Listing	Haines Company, Inc.
2000	SWEET SHERI	Pacific Bell
1995	OCCUPANT UNKNOWNN	Cole Information
1986	Frog Prince Conspiracy	PACIFIC BELL WHITE PAGES
	Real Men Real Women	PACIFIC BELL WHITE PAGES
	The Frog Prince Conspiracy	PACIFIC BELL WHITE PAGES
1980	Biehs Geo A & Shirley	Pacific Telephone
1975	BIEHS GEO A	Pacific Telephone
1970	BIEHS GEO A	Pacific Telephone Directory
1967	B I EHS GEO A	R. L. Polk Co.
1962	Biehs Geo A	Pacific Telephone
1945	BARRY D F MRS R	The Pacific Telephone & Telegraph Co.
1943	Barry Cath w id D F h	R. L. Polk & Co.
	Barry David L servmn EBMUD r	R. L. Polk & Co.
1938	BARRY D F MRS R	Pacific Telephone
1933	BARRY DAVID L SERVMN EAST BAY MUN UTIL DIST R	R. L. Polk & Co.
	BARRY EDW L INS AGT R	R. L. Polk & Co.
1928	N Cath w id David H	R.L. Polk and Co of California
	N Cath A sten R	R.L. Polk and Co of California
	Fruitvale David L servicemn R	R.L. Polk and Co of California
	Fruitvale Edw L R	R.L. Polk and Co of California
	bert Jos H R	R.L. Polk and Co of California

FINDINGS

Year	Uses	Source
1928	bert Kath w id David F H	R.L. Polk and Co of California
	Wm E stdt R	R.L. Polk and Co of California
1925	BARRY MRS D F R	R. L. Polk & Co. of California
1920	BARRY MISS R R	R. L. Polk & Co. of California

775 65TH ST

Year	Uses	Source
2020	AMY MARKS	EDR Digital Archive
2017	AMY MARKS	Cole Information
2014	AMY MARKS	Cole Information
2010	AMY MARKS	Cole Information
2006	o GREGORY Anne	Haines Company, Inc.
	MARKS Amy R	Haines Company, Inc.
2005	ANNE GREGORY	Cole Information
2000	GREGORY ANNE	Pacific Bell
1996	MCMILLIAN ANNIE	PACIFIC BELL DIRECTORY
1995	MCMILLIAN, ANNIE	Cole Information
1992	MCMILLIAN ANNIE	PACIFIC BELL DIRECTORY
	MCMILLIAN, ANNIE	Cole Information
1991	Mc Millian Annie	PACIFIC BELL WHITE PAGES
1986	I Mc Millian Annie	PACIFIC BELL WHITE PAGES
1980	Mc Millian Annie	Pacific Telephone
1975	MC MULLIAN ANNIE	Pacific Telephone
1970	MCMILLIAN ANNIE	Pacific Telephone Directory
1967	PC MILLIAN THOS L	R. L. Polk Co.
1962	Mc Millian Annie	Pacific Telephone
1955	RUSSO NICHOLAS R	The Pacific Telephone & Telegraph Co.
1945	RIDELLA LOUIS R	The Pacific Telephone & Telegraph Co.
1943	Ridella John mech r	R. L. Polk & Co.
	Ridella Louis Rosa jan h	R. L. Polk & Co.
1938	MELBIN J A MRS R	Pacific Telephone
1933	MALBIN JOHN A GRO BERKELEY	R. L. Polk & Co.
1928	B Carl R H	R.L. Polk and Co of California

FINDINGS

Year	Uses	Source
1925	MARKER H L R	R. L. Polk & Co. of California

776 65TH ST

Year	Uses	Source
2010	KARIN OBAL	Cole Information
2006	a OBAL Karin	Haines Company, Inc.
2005	KARIN OBAL	Cole Information
2000	OBAL K	Pacific Bell
1995	WILLIAMS, CALLIE M	Cole Information
1992	WILLIAMS MOSE	PACIFIC BELL DIRECTORY
	WILLIAMS, MOSE	Cole Information
1986	Williams Mose	PACIFIC BELL WHITE PAGES
1980	Williams Mose	Pacific Telephone
1970	WILLIAMS O V	Pacific Telephone Directory
1967	REISOORFF KENNETH	R. L. Polk Co.
1962	Johnson W Ralph	Pacific Telephone
	Perry John F	Pacific Telephone
1955	VANEK EDW R	The Pacific Telephone & Telegraph Co.
1945	VANEK EDWARD R	The Pacific Telephone & Telegraph Co.
1938	JUNG W A R	Pacific Telephone
1933	EAKINS RICHD H MEAT CTR R	R. L. Polk & Co.
1928	Anna D Mrs H	R.L. Polk and Co of California
	Artb E stdt R	R.L. Polk and Co of California
	& Helen C R	R.L. Polk and Co of California
1925	NASH CHAS M R	R. L. Polk & Co. of California

779 65TH ST

Year	Uses	Source
2020	VICTORIA CARPENTER	EDR Digital Archive
2017	VICTORIA CARPENTER	Cole Information
2014	VICTORIA CARPENTER	Cole Information
2010	VICTORIA CARPENTER	Cole Information
2006	CARPENTER Victorta	Haines Company, Inc.
2005	VICTORIA CARPENTER	Cole Information

FINDINGS

Year	Uses	Source
1995	CARPENTER, V A	Cole Information
1992	LEWIS KELLIE	PACIFIC BELL DIRECTORY
	LEWIS, KELLIE	Cole Information
1991	Lew is Kellie	PACIFIC BELL WHITE PAGES
1986	Lew is Kellie	PACIFIC BELL WHITE PAGES
1980	Lew is Kellie	Pacific Telephone
1955	BOUCHER HELEN F	The Pacific Telephone & Telegraph Co.
1943	Boucher Jas F Ellie A h	R. L. Polk & Co.
1938	BRACKEN LORRAINE MRS R	Pacific Telephone
1928	v Martha F Mrs R	R.L. Polk and Co of California
	Rickey Adelaide G w id A W H	R.L. Polk and Co of California
1925	RICKEY DR A W R	R. L. Polk & Co. of California
1920	RICKEY DR A W R	R. L. Polk & Co. of California

780 65TH ST

Year	Uses	Source
2020	SUZANNAH RODRIGUEZ	EDR Digital Archive
	SUZANNAH COWELL	EDR Digital Archive
2017	HENRY RANDOLPH	Cole Information
2014	OCCUPANT UNKNOWN	Cole Information
2010	CARLA SOMMERS	Cole Information
2006	No Current Listing	Haines Company, Inc.
2000	SULLIVAN MICHAEL A	Pacific Bell
1996	BOGAS SUZANNE	PACIFIC BELL DIRECTORY
	SULLIVAN MICHAEL A	PACIFIC BELL DIRECTORY
1995	SULLIVAN, MICHAEL A	Cole Information
1992	SULLIVAN MICHAEL A	PACIFIC BELL DIRECTORY
	SULLIVAN, MICHAEL A	Cole Information
1991	Sullivan Michael A	PACIFIC BELL WHITE PAGES
1986	Giacomelli B	PACIFIC BELL WHITE PAGES
1980	Giacomelli B	Pacific Telephone
	Kissling Esther	Pacific Telephone
1970	GIACOMELLI B	Pacific Telephone Directory

FINDINGS

Year	Uses	Source
1967	GIACOMELLI BASIL P	R. L. Polk Co.
1962	Giacomelli B r	Pacific Telephone
1955	GIACOMELLI B R	The Pacific Telephone & Telegraph Co.
1945	GIACOMELLI B R	The Pacific Telephone & Telegraph Co.
1943	Giacomelli Basil Sylvia w elder h	R. L. Polk & Co.
1938	GIACOMELLI B R	Pacific Telephone
1928	Matisen Anna w id Marten H	R.L. Polk and Co of California
	Matisen Harold E Hazel slsmn R	R.L. Polk and Co of California
	Matisen Wm M mariner R	R.L. Polk and Co of California
1925	MATISEN MRS ANNA R	R. L. Polk & Co. of California
1920	MATISEN MRS ANNA R	R. L. Polk & Co. of California

781 65TH ST

Year	Uses	Source
2020	CHRISTOPHER BECERRA	EDR Digital Archive
	SHELAGH MURRAY	EDR Digital Archive
2017	CHRISTOPHER BECERRA	Cole Information
2014	CHRISTOPHER BECERRA	Cole Information
2006	WILLIAMS Piley	Haines Company, Inc.
2005	OCCUPANT UNKNOWN	Cole Information
1995	DANIELS, CHARLES	Cole Information
1992	DANIELS CHARLES	PACIFIC BELL DIRECTORY
	DANIELS, CHARLES	Cole Information
1962	Roberts Eugene W	Pacific Telephone
1955	ROBERTS EUGENE W	The Pacific Telephone & Telegraph Co.
1945	TRAYNOR JOHN E MRS R	The Pacific Telephone & Telegraph Co.
1943	Traynor John E Ora A mgr Haw s Drinking Faucet Co h	R. L. Polk & Co.
1938	TRAYNOR JOHN E MRS R	Pacific Telephone
1928	cet Ora A bkpr Haw s Sanitary Drinking Faucet Co R	R.L. Polk and Co of California
	Harmon Rose Mrs Haw s Sanitary Drinking Faucet Co H	R.L. Polk and Co of California
1925	STANFORD DR G G R	R. L. Polk & Co. of California

FINDINGS

782 65TH ST

Year	Uses	Source
2017	PERCY CASTELLANOS	Cole Information
2010	HENRY RANDOLPH	Cole Information
	MARLO DOHERTY	Cole Information
2006	No Current Listing	Haines Company, Inc.
2005	JENNIFER HUNT	Cole Information
1995	OCCUPANT UNKNOWNN	Cole Information
1991	Lazar Sarania	PACIFIC BELL WHITE PAGES
1986	Kissling Esther	PACIFIC BELL WHITE PAGES
	Kissman Craig & Karla	PACIFIC BELL WHITE PAGES
1980	Campbell J	Pacific Telephone
1970	ARAGONE JOAN	Pacific Telephone Directory
1967	GIACOMELLI ANIT	R. L. Polk Co.
1943	Angel Silvio w hol prod r	R. L. Polk & Co.
	Arman Angela w id Angelo h	R. L. Polk & Co.
1928	Turburfield Wm F Sarah printer H	R.L. Polk and Co of California
1925	MCCORMICK CECIL M R	R. L. Polk & Co. of California

784 65TH ST

Year	Uses	Source
2020	SUSAN LINDSAY	EDR Digital Archive
	JACOB LINDSAY	EDR Digital Archive
	SOYINKA RAHIM	EDR Digital Archive
2017	JACOB LINDSAY	Cole Information
2014	JACOB LINDSAY	Cole Information
2010	SOYINKA RAHIM	Cole Information
2006	RAHIM Soyinka	Haines Company, Inc.
2005	SOYINKA RAHIM	Cole Information
2000	RAHIM SOYINKA	Pacific Bell
1995	OCCUPANT UNKNOWNN	Cole Information
1967	00 SHEA FRANK J	R. L. Polk Co.
1962	OShea Frank J r	Pacific Telephone
1955	O SHEA FRANK J R	The Pacific Telephone & Telegraph Co.

FINDINGS

Year	Uses	Source
1945	WARDELL WM J R	The Pacific Telephone & Telegraph Co.
1943	Wardell Wm J Dorothy M w elder h	R. L. Polk & Co.
1938	OLSEN HENRY C R	Pacific Telephone
1928	Clara Henry C Margt A ironw kr H	R.L. Polk and Co of California
1920	BEUTTEL A D R	R. L. Polk & Co. of California

785 65TH ST

Year	Uses	Source
2020	GRETCHEN KLUG	EDR Digital Archive
	MATTHEW HABEGGER	EDR Digital Archive
	DIANA MITCHELL	EDR Digital Archive
2017	PATRICIA KLUG	Cole Information
2014	PATRICIA KLUG	Cole Information
2010	PATRICIA KLUG	Cole Information
2006	a KLUG Gretchen	Haines Company, Inc.
2000	KLUG GRETCHEN	Pacific Bell
	LAMB JAYSON	Pacific Bell
1996	KLUG GRETCHEN	PACIFIC BELL DIRECTORY
	LAMB JAYSON	PACIFIC BELL DIRECTORY
1995	LAMB, JAYSON	Cole Information
	KLUG, G	Cole Information
	KERSHNER, LOUIS	Cole Information
1992	KLUG GRETCHEN	PACIFIC BELL DIRECTORY
	LAMB JAYSON	PACIFIC BELL DIRECTORY
	LAMB, JAYSON	Cole Information
1991	Klug Gretchen	PACIFIC BELL WHITE PAGES
1986	Klug Gretchen	PACIFIC BELL WHITE PAGES
1980	Klug Gretchen	Pacific Telephone
1970	HANSBROUGH FLOYD	Pacific Telephone Directory
1967	HANSBROUGH FLOYD	R. L. Polk Co.
1962	Hansbrough Floyd	Pacific Telephone
1955	HEINE R T R	The Pacific Telephone & Telegraph Co.
1945	HEINE R T R	The Pacific Telephone & Telegraph Co.

FINDINGS

Year	Uses	Source
1943	Heine Ray T Mary A mattress mfr h	R. L. Polk & Co.
1938	HEINE R T R	Pacific Telephone
1933	HUNT MARGT MRS MATTRESSMKR R	R. L. Polk & Co.
	HUNT WM G (MARGT) MATTRESSMKR R	R. L. Polk & Co.
1928	Du Margt A R	R.L. Polk and Co of California
	Heine Alvena w id Wm H	R.L. Polk and Co of California
	Heine Raymond T Mary Bkly Mattress 00 R	R.L. Polk and Co of California
1925	ALAMEDA MATTRESS CO	R. L. Polk & Co. of California
	ENCINAL CARPET CLNG WKS	R. L. Polk & Co. of California
	HEINE R T R	R. L. Polk & Co. of California
	OAKLAND CARPET CLEANING & MATTRESS CO	R. L. Polk & Co. of California
	OAKLAND CARPET & MATRS CO	R. L. Polk & Co. of California
	OAKLAND MATTRESS CO	R. L. Polk & Co. of California
	OAKLAND RUG CLEANING CO	R. L. Polk & Co. of California
1920	ALAMEDA MATTRESS CO	R. L. Polk & Co. of California
	ENCINAL CARPET CLNG WKS	R. L. Polk & Co. of California
	HEINE WILLIAM F SR R	R. L. Polk & Co. of California
	OAKLAND CARPET & MTRS CO	R. L. Polk & Co. of California
	OAKLAND CARPET CLNG & MTRS CO	R. L. Polk & Co. of California
	OAKLAND MATTRESS CO	R. L. Polk & Co. of California
	OAKLAND RUG CLEANING CO	R. L. Polk & Co. of California

788 65TH ST

Year	Uses	Source
2020	JENNIFER DANGELO	EDR Digital Archive
	PHILIP MANLEY	EDR Digital Archive
	LIBBEY GOLDBERG	EDR Digital Archive
2017	JENNIFER DANGELO	Cole Information
2014	OCCUPANT UNKNOWN	Cole Information
2010	LIBBY GOLDBERG	Cole Information
2006	GARDINER Frances a	Haines Company, Inc.
2005	FRANCES GARDINER	Cole Information
1995	GARDINER, FRANCES B	Cole Information

FINDINGS

Year	Uses	Source
1980	Gardiner Chester N	Pacific Telephone
1975	GARDINER CHESTER N	Pacific Telephone
1970	GARDINER CHESTER N	Pacific Telephone Directory
1967	GARDJINER CHESTER N	R. L. Polk Co.
	GARDINER FRANCES B MRS	R. L. Polk Co.
1962	Gardiner Chester N	Pacific Telephone
1955	GARDINER CHESTER N	The Pacific Telephone & Telegraph Co.
1945	HODGDON CLARENCE W R	The Pacific Telephone & Telegraph Co.
1943	Hodgdon Clarence W Alberta millw kr h	R. L. Polk & Co.
1938	HODGDON CLARENCE W R	Pacific Telephone
1933	HODGSON CALEB ELECTN R	R. L. Polk & Co.
1928	Hodgdon Clarence W Alberta millmn H	R.L. Polk and Co of California
1925	TORINO FRANK S R	R. L. Polk & Co. of California
1920	RIDGELY MRS H S R	R. L. Polk & Co. of California

789 65TH ST

Year	Uses	Source
2020	SARA SETSHWAELO	EDR Digital Archive
2014	DEITRA ATKINS	Cole Information
2010	LISA BRYANT	Cole Information
2006	POE Levi	Haines Company, Inc.
2005	EVELYN EASTMAN	Cole Information
1995	OCCUPANT UNKNOWNN	Cole Information
1970	WHITTEN OTIS REV	Pacific Telephone Directory
1967	MADISON BOBBY	R. L. Polk Co.
1955	INABNIT BILL	The Pacific Telephone & Telegraph Co.
1945	MERRILL LEAH MISS R	The Pacific Telephone & Telegraph Co.
1943	Fauntleroy Virginius H constw kr r	R. L. Polk & Co.
	Merrill Clara w id Arth h	R. L. Polk & Co.
	Merrill Leah M bkpr Latham Square Bldg r	R. L. Polk & Co.
1938	LEONARD ARTHUR R	Pacific Telephone
1928	i Wm C Pearl H	R.L. Polk and Co of California
1925	RASMUSSEN MRS A M R	R. L. Polk & Co. of California

FINDINGS

792 65TH ST

Year	Uses	Source
2020	JASPER STEEN	EDR Digital Archive
2014	OCCUPANT UNKNOWN	Cole Information
2006	No Current Listing	Haines Company, Inc.
2005	RANAEL THOMPSON	Cole Information
1996	AKINS EARL	PACIFIC BELL DIRECTORY
1995	AKINS, BOBBIE M	Cole Information
1992	AKINS EARL	PACIFIC BELL DIRECTORY
	AKINS, EARL	Cole Information
1991	Akins Bobbie	PACIFIC BELL WHITE PAGES
	Akins Earl	PACIFIC BELL WHITE PAGES
1986	Akins Bobbie	PACIFIC BELL WHITE PAGES
	Akins Earl	PACIFIC BELL WHITE PAGES
1980	Akins Bobbie	Pacific Telephone
	Akins Earl	Pacific Telephone
1975	AKINS BOBBIE	Pacific Telephone
	AKINS EARL	Pacific Telephone
1970	AKINS BOBBIE	Pacific Telephone Directory
	AKINS EARL	Pacific Telephone Directory
1967	AKINS EARL	R. L. Polk Co.
1962	Wingfield Berta C	Pacific Telephone
1955	HOWARD JULIA E MRS R	The Pacific Telephone & Telegraph Co.
1945	WALLACE ELIZABETH K R	The Pacific Telephone & Telegraph Co.
	WHITE ANNA SHERIFF R	The Pacific Telephone & Telegraph Co.
1943	Dossett Gillous V Anna M mech h	R. L. Polk & Co.
1938	DOSSETT G V R	Pacific Telephone
1933	DOSSETT GILLOUS V (ANNA) SERVMN NATL CASH REGISTER CO R	R. L. Polk & Co.
1928	Dossett Gillis V Anna M cash register repr H	R.L. Polk and Co of California

793 65TH ST

Year	Uses	Source
2020	CECILIA ENGELHART	EDR Digital Archive

FINDINGS

Year	Uses	Source
2020	ELOISA ENGELHART	EDR Digital Archive
	SELENA ENGELHART	EDR Digital Archive
	PAUL BOYCE	EDR Digital Archive
2017	PAUL BOYCE	Cole Information
2014	PAUL BOYCE	Cole Information
2010	PAUL BOYCE	Cole Information
2006	HOFFMAN D	Haines Company, Inc.
2005	D HOFFMAN	Cole Information
1995	POHL, TERI	Cole Information
1992	ORR J	PACIFIC BELL DIRECTORY
	ORR, J	Cole Information
1986	Gonzales Richard	PACIFIC BELL WHITE PAGES
	Gonzales Rosario	PACIFIC BELL WHITE PAGES
1967	OTTIS LESTER	R. L. Polk Co.
1962	Knierim Jas L	Pacific Telephone
1955	KNIERIM JAS L	The Pacific Telephone & Telegraph Co.
1945	DUDLEY HENRY J R	The Pacific Telephone & Telegraph Co.
1943	Dudley Dixon H shipftr r	R. L. Polk & Co.
	Dudley Henry J Marie E mach NAS h	R. L. Polk & Co.
	Dudley Marie E tchr r	R. L. Polk & Co.
1938	MAXWELL W A R	Pacific Telephone
1928	Reck Arth mach R	R.L. Polk and Co of California
	Reck Edw A Ella driver H	R.L. Polk and Co of California
1925	HUGHES C P R	R. L. Polk & Co. of California
1920	JOHNSON MRS G W R	R. L. Polk & Co. of California

794 65TH ST

Year	Uses	Source
2020	PHILIP MALDARI	EDR Digital Archive
2017	ELLEN DUBROWIN	Cole Information
2014	ELLEN DUBROWIN	Cole Information
2010	ELLEN DUBROWIN	Cole Information
2006	No Current Listing	Haines Company, Inc.

FINDINGS

Year	Uses	Source
2005	ELLEN DUBROWIN	Cole Information
1986	Dubrow irn E	PACIFIC BELL WHITE PAGES
	Maldari Philip	PACIFIC BELL WHITE PAGES
1970	BANKS DELORES	Pacific Telephone Directory
1962	Munn Gloretha	Pacific Telephone
	Munn Ivorie J	Pacific Telephone
1955	BLACKBURN JAS J	The Pacific Telephone & Telegraph Co.
1945	DOSSETT G V R	The Pacific Telephone & Telegraph Co.
1943	Dyhre Albt E clk h	R. L. Polk & Co.
	Johnsen Elene w id Hans hskpr	R. L. Polk & Co.
1925	BAILEY MRS CHAS L R	R. L. Polk & Co. of California
1920	BAILEY MRS CHAS L R	R. L. Polk & Co. of California

795 65TH ST

Year	Uses	Source
2020	JEFFREY HOFFINGER	EDR Digital Archive
	SHELLEY BARNETT	EDR Digital Archive
2017	JEFF HOFFINGER	Cole Information
2014	JEFF HOFFINGER	Cole Information
2010	SHELLEY BARNETT	Cole Information
2006	a HOFFINGER Jeffrey	Haines Company, Inc.
2005	OCCUPANT UNKNOWN	Cole Information
1986	Barnett Shelley M	PACIFIC BELL WHITE PAGES
1975	DAVIS WM	Pacific Telephone
1970	HICKIN LESTER K	Pacific Telephone Directory
1967	HICKIN LESTER K	R. L. Polk Co.
1962	Hickin Lester K	Pacific Telephone
1955	HICKIN LESTER K	The Pacific Telephone & Telegraph Co.
1945	ARNOLD WM F R	The Pacific Telephone & Telegraph Co.
1943	Arnold Wm F Ruth P h	R. L. Polk & Co.
1938	MACLEAN J W R	Pacific Telephone
1933	FREEMAN MARGT WITH GECO R	R. L. Polk & Co.
1928	Co Muriel H sten Sherw in Williams C R	R.L. Polk and Co of California

FINDINGS

Year	Uses	Source
1928	Oa FrW Et Xhol barber	R.L. Polk and Co of California
	H	R.L. Polk and Co of California
	Oa Carl W Jr musicin R	R.L. Polk and Co of California
	av Bessie E w id Elmer R	R.L. Polk and Co of California
	av Boyd R glazier R	R.L. Polk and Co of California
1925	PILLSBURY N E R	R. L. Polk & Co. of California
1920	SHORT J GEO R	R. L. Polk & Co. of California

65TL

776 65TL

Year	Uses	Source
1991	Williams Mose	PACIFIC BELL WHITE PAGES
	Williams Muriel	PACIFIC BELL WHITE PAGES

A ALCATRAZ AVE

791 A ALCATRAZ AVE

Year	Uses	Source
1975	MAVROS JOHN	Pacific Telephone

1832 A ALCATRAZ AVE

Year	Uses	Source
1943	CARTER Emily H w id Fredk h	R. L. Polk & Co.
	Murray Nellie clk r	R. L. Polk & Co.

1909 A ALCATRAZ AVE

Year	Uses	Source
1975	GRESHAM SAUL	Pacific Telephone

ADELINE

3212 ADELINE

Year	Uses	Source
1986	SECREASES TAE KWON DO KARATE	PACIFIC BELL WHITE PAGES

FINDINGS

3217 ADELINE

Year	Uses	Source
1986	SHEREES HAIR DESIGN	PACIFIC BELL WHITE PAGES
	Fallen Michael	PACIFIC BELL WHITE PAGES

3218 ADELINE

Year	Uses	Source
1986	NICKS LIVING ROOM	PACIFIC BELL WHITE PAGES

3219 ADELINE

Year	Uses	Source
1986	DOMINOS PIZZA	PACIFIC BELL WHITE PAGES

3221 ADELINE

Year	Uses	Source
1986	LAS PALMAS BURRITOS AND HEROS	PACIFIC BELL WHITE PAGES

3222 ADELINE

Year	Uses	Source
1986	BRICK HUT THE	PACIFIC BELL WHITE PAGES

3224 ADELINE

Year	Uses	Source
1986	DONALDSON COIN OP	PACIFIC BELL WHITE PAGES

3228 ADELINE

Year	Uses	Source
1986	EARLS BEAUTY SUPPLY	PACIFIC BELL WHITE PAGES
	4 Mc Ferren Peaches	PACIFIC BELL WHITE PAGES

3230 ADELINE

Year	Uses	Source
1986	EARLS HAIR ODYSSEY	PACIFIC BELL WHITE PAGES

3234 ADELINE

Year	Uses	Source
1986	EXPRESS NEWSPAPER	PACIFIC BELL WHITE PAGES
	ILLUSTRATED WORD TYPE & GRAPHICS	PACIFIC BELL WHITE PAGES

FINDINGS

3238 ADELINE

Year	Uses	Source
1986	GOETZ TRANSITIONS INCORPORATED	PACIFIC BELL WHITE PAGES

3242 ADELINE

Year	Uses	Source
1986	J & B FINE FOODS & LIQUOR	PACIFIC BELL WHITE PAGES

3250 ADELINE

Year	Uses	Source
1986	NILE VALLEY NUTRITION & PRODUCE MARKET	PACIFIC BELL WHITE PAGES
	CARMEN & FAMILY BAR B Q	PACIFIC BELL WHITE PAGES

3254 ADELINE

Year	Uses	Source
1986	APPLIED DEVELOPMENT ECONOMICS INC	PACIFIC BELL WHITE PAGES
	G & E ENGINEERING INC	PACIFIC BELL WHITE PAGES
	T E M ASSOCIATES INC	PACIFIC BELL WHITE PAGES

3258 ADELINE

Year	Uses	Source
1986	PEOPLES BAZAAR	PACIFIC BELL WHITE PAGES

3264 ADELINE

Year	Uses	Source
1986	CALIFORNIA FEDERAL	PACIFIC BELL WHITE PAGES

3265 ADELINE

Year	Uses	Source
1950	GENERAL TRANSFER & STORAGE CO	The Pacific Telephone & Telegraph Co.

3268 ADELINE

Year	Uses	Source
1986	MAD MAN STUDIOS	PACIFIC BELL WHITE PAGES

3271 ADELINE

Year	Uses	Source
1992	GUITAR CENTER	Cole Information

FINDINGS

Year	Uses	Source
1992	HERRERA PROPERTIES	Cole Information

3276 ADELINE

Year	Uses	Source
1986	MONYMART	PACIFIC BELL WHITE PAGES

3278 ADELINE

Year	Uses	Source
1986	GOODIE GOODIE FOOD SERVICE	PACIFIC BELL WHITE PAGES

3280 ADELINE

Year	Uses	Source
1986	SOUTH BERKELEY HARDWARE	PACIFIC BELL WHITE PAGES

3300 ADELINE

Year	Uses	Source
1986	FAMOUS FOAM FACTORY	PACIFIC BELL WHITE PAGES

3312 ADELINE

Year	Uses	Source
1986	RATHAS COEUR DALENE CHARM HOUSE	PACIFIC BELL WHITE PAGES

ADELINE ST

3201 ADELINE ST

Year	Uses	Source
2020	BLACK REPERTORY GROUP	EDR Digital Archive
2017	BLACK REPERTORY GROUP INC	Cole Information
2014	BLACK REPERTORY GROUP INC	Cole Information
2010	BLACK REPERTORY GROUP INC	Cole Information
2000	BLACK REPERTORY GROUP INCORPORATED	Cole Information
1992	BLACK REPERTORY GRP	Cole Information

3204 ADELINE ST

Year	Uses	Source
1996	JESUIT VOLUNTEER CORPS	PACIFIC BELL DIRECTORY
1975	ARICA INSTITUTE	Pacific Telephone

FINDINGS

Year	Uses	Source
1962	Pay Less Cleaners	Pacific Telephone
1943	Bava Ceasar Pierina meats	R. L. Polk & Co.

3207 ADELINE ST

Year	Uses	Source
1962	Haug T L E Mrs	Pacific Telephone
1950	HAOG T L E R	The Pacific Telephone & Telegraph Co.
1943	Haug Leonard T firemn r	R. L. Polk & Co.
	Haug Thaddeaus L E Marie S eng EBMUD h	R. L. Polk & Co.

3208 ADELINE ST

Year	Uses	Source
1950	NICK S PLACE & LIQUOR STORE	The Pacific Telephone & Telegraph Co.
1943	Katsantones Mamie Mrs liquors	R. L. Polk & Co.

3209 ADELINE ST

Year	Uses	Source
1962	Marketing West	Pacific Telephone
	STANDARD PAINT CO Store	Pacific Telephone
1950	CARTER W DALE ACCT	The Pacific Telephone & Telegraph Co.
	STANDARD PAINT CO	The Pacific Telephone & Telegraph Co.
	NIGRO RICHARD A ACCT	The Pacific Telephone & Telegraph Co.
1943	GRAHAM Glen R Eleanor paints	R. L. Polk & Co.

3212 ADELINE ST

Year	Uses	Source
2017	LEMAT ETHIOPIAN RESTAURANT	Cole Information
2010	SECREASES TAE KWON DOKARATE	Cole Information
2006	SECREASE Luther	Haines Company, Inc.
	SECREASES TAE	Haines Company, Inc.
	KWON DOKARATE	Haines Company, Inc.
2000	SECREASE S TAE KWON DOKARATE	Pacific Bell
	REAR SECREASE LUTHER	Pacific Bell
	SECREASES TAE KWON DO KARAT	Cole Information
1996	SECREASE S TAE KWON DO-KARATE	PACIFIC BELL DIRECTORY

FINDINGS

Year	Uses	Source
1996	REAR SECREASE LUTHER	PACIFIC BELL DIRECTORY
1995	SECREASES TAE KWON DO KARATE	Cole Information
	SECREASE, LUTHER	Cole Information
1992	SECREASE S TAE KWON DO-KARATE	PACIFIC BELL DIRECTORY
	SECREASE LUTHER	PACIFIC BELL DIRECTORY
	SECREASE TAE KWN DO	Cole Information
	SECREASE, LUTHER	Cole Information
1991	Secreases Tae Kw on Do Karate	PACIFIC BELL WHITE PAGES
1975	BYONG YU KARATE STUDIOS	Pacific Telephone
1962	Salvation Army Thrift Store	Pacific Telephone
1950	SOUTH BERKELEY VARIETY STORE	The Pacific Telephone & Telegraph Co.
1943	Seidell Clyde V Carrie I variety store	R. L. Polk & Co.
1928	Sprouse Reatz E L Adams mgr notions	R.L. Polk and Co of California

3215 ADELINE ST

Year	Uses	Source
2020	WASHINGTOWN	EDR Digital Archive
2017	WASHINGTOWN LAUNDRY	Cole Information
2014	WASHINGTOWN LAUNDRY	Cole Information
2010	WAISTINGTOWN	Cole Information
	WASHINGTOWN LAUNDRY	Cole Information
2006	WASHINGTOWN	Haines Company, Inc.
2005	WASHINGTOWN	Cole Information
2000	WASHINGTOWN	Pacific Bell
	WASHINGTOWN	Cole Information
1996	WASHINGTOWN	PACIFIC BELL DIRECTORY
1943	Rich Albt M Harriette plmbr h	R. L. Polk & Co.

3216 ADELINE ST

Year	Uses	Source
1950	ANDERSON STATIONERS	The Pacific Telephone & Telegraph Co.

FINDINGS

3217 ADELINE ST

Year	Uses	Source
2020	NSOROMMA CHILD CARE SVC	EDR Digital Archive
2014	OCCUPANT UNKNOWN	Cole Information
	TEASE ME BOUTIQUE	Cole Information
	GLOBAL ACE	Cole Information
2010	OCCUPANT UNKNOWN	Cole Information
	AFRICAN HAIR BRAIDING	Cole Information
2006	ANTAS AFRICAN	Haines Company, Inc.
	HAIR BRAIDING	Haines Company, Inc.
2005	ANTAS AFRICAN HAIR BRAIDING	Cole Information
2000	MARCIA S HAIR CARE	Pacific Bell
	LAZARUS STUDIO FOR HAIR	Pacific Bell
	LAZARUS STUDIO FOR HAIR	Cole Information
1995	SPARKS, CLAUDE	Cole Information
1991	herees Hair Design	PACIFIC BELL WHITE PAGES
1943	Lynch Emmett D barber	R. L. Polk & Co.

3218 ADELINE ST

Year	Uses	Source
2020	NICK'S LOUNGE	EDR Digital Archive
2017	NICKS LOUNGE	Cole Information
2014	NICKS LOUNGE	Cole Information
2010	NICKS LOUNGE	Cole Information
2006	NICKS LOUNGE	Haines Company, Inc.
2005	NICKS LOUNGE	Cole Information
	C & C COOK N GRILL	Cole Information
2000	TOUCHING IS GOOD	Pacific Bell
	NICK S LOUNGE	Pacific Bell
	OCCUPANT UNKNOWN	Cole Information
	NICKS LOUNGE	Cole Information
	TOUCHING IS GOOD	Cole Information
1996	NICK S LOUNGE	PACIFIC BELL DIRECTORY
1995	OCCUPANT UNKNOWNN	Cole Information

FINDINGS

Year	Uses	Source
1995	NICKS KITCHEN	Cole Information
	NICKS LOUNGE	Cole Information
1992	NICK S LOUNGE	PACIFIC BELL DIRECTORY
	NICKS LOUNGE	Cole Information
	LARRYS KITCHEN	Cole Information
1975	NICK S LIVING ROOM	Pacific Telephone
1962	Blue Fox Fountain	Pacific Telephone
	Faria Mae Blue Fox Fountn	Pacific Telephone
1943	Christensen Kitty Mrs clo clnr	R. L. Polk & Co.

3219 ADELINE ST

Year	Uses	Source
2020	EL TINY CAFE	EDR Digital Archive
	DRATE PHARMACY	EDR Digital Archive
2017	KELLY RAIBLE	Cole Information
2014	MARTIN MORALES	Cole Information
2010	DOMINOS PIZZA	Cole Information
	OCCUPANT UNKNOWN	Cole Information
2006	DOMINOS PIZZA	Haines Company, Inc.
	WYCHE Travias	Haines Company, Inc.
2005	PIZZA DISPATCH	Cole Information
	OCCUPANT UNKNOWN	Cole Information
2000	DOMINO S PIZZA	Pacific Bell
	DOMINOS PIZZA	Cole Information
1996	DOMINO S PIZZA	PACIFIC BELL DIRECTORY
1995	DOMINOS PIZZA	Cole Information
1992	DOMINO S PIZZA	PACIFIC BELL DIRECTORY
	DOMINOS PIZZA	Cole Information
1975	JENKINS ORIGINAL BAR-B-Q	Pacific Telephone
1943	Fessler Julius H Vera yeast mfr	R. L. Polk & Co.

3220 ADELINE ST

Year	Uses	Source
1962	Christensen Kitty r	Pacific Telephone

FINDINGS

Year	Uses	Source
1943	Becker Jake shipydw kr r	R. L. Polk & Co.
	Becker John L shipydw kr r	R. L. Polk & Co.
	Christensen Gerald J bkpr h	R. L. Polk & Co.
	Christensen Kitty Mrs clo clnr h	R. L. Polk & Co.

3221 ADELINE ST

Year	Uses	Source
2020	FAT FISH	EDR Digital Archive
2017	BEST CHOICE LOCKSMITH	Cole Information
	LAS PALMAS SUPER BURRITO	Cole Information
2014	LAS PALMAS SUPER BURRITO	Cole Information
2010	LAS PALMAS SUPER BURRITOS	Cole Information
2006	LAS PALMAS SUPERS	Haines Company, Inc.
	BURRITOS&HRS	Haines Company, Inc.
2000	LAS PALMAS SUPER BURRITOS AND HEROS	Pacific Bell
	LAS PALMAS SUPER BURRITOS AND HEROS	Cole Information
1996	LAS PALMAS SUPER BURRITOS AND HEROS	PACIFIC BELL DIRECTORY
1995	LAS PALMAS SUPER BURRITOS	Cole Information
1992	LAS PALMAS SUPER BURRITOS AND HEROS	PACIFIC BELL DIRECTORY
	LAS PALMAS BURRITOS	Cole Information
1991	Las Palmas Super Burritos And Heros	PACIFIC BELL WHITE PAGES
1962	BRONZE CAFE & BAR	Pacific Telephone
	Carter Townsend S Bronze Cafe & Bar	Pacific Telephone
	Nichols H E Bronze Cafe & Bar	Pacific Telephone
1943	Wynburg Frances L Mrs liquors	R. L. Polk & Co.
1928	r Elihu L Margt A staty	R.L. Polk and Co of California

3222 ADELINE ST

Year	Uses	Source
2010	LAZARUS STUDIO FOR HAIR	Cole Information
2006	LAZARUS STUDIO	Haines Company, Inc.

FINDINGS

Year	Uses	Source
2006	FOR HAIR	Haines Company, Inc.
2005	LAZARUS STUDIO FOR HAIR	Cole Information
	KNAPPY KHEM	Cole Information
2000	LESS CARS NET	Pacific Bell
1995	BRICK HUT	Cole Information
1992	BRICK HUT THE	PACIFIC BELL DIRECTORY
	BRICK HUT THE	Cole Information
1962	Tonys Grocery	Pacific Telephone
1950	TONY S GROCERY	The Pacific Telephone & Telegraph Co.
1943	Sorensen Edw in P Norma B gro	R. L. Polk & Co.

3224 ADELINE ST

Year	Uses	Source
2020	ADELINE STREET APARTMENT	EDR Digital Archive
	GEARY DOUGHTY	EDR Digital Archive
	TOM ROSS	EDR Digital Archive
	DONALD DOUGHTY	EDR Digital Archive
2017	ADELINE STREET APT	Cole Information
	IWUCHIKA WILLIAMS	Cole Information
	DONALD DOUGHTY	Cole Information
	FELICITA FIGUEROA	Cole Information
2014	ADELINE STREET APT	Cole Information
	THERESA JOHNSON	Cole Information
	TOM ROSS	Cole Information
	ALBERT BRAVO	Cole Information
	FELICITA FIGUEROA	Cole Information
2010	GEARY DOUGHTY	Cole Information
	THERESA JOHNSON	Cole Information
	CYNTHIA WILLIAMS	Cole Information
	VICTOR YOUNG	Cole Information
2006	DEWEY Ddeo	Haines Company, Inc.
	ROSSTom	Haines Company, Inc.
2005	CYNTHIA WILLIAMS	Cole Information

FINDINGS

Year	Uses	Source
2000	LAUNDERLAND	Pacific Bell
	LAUNDERLAND	Cole Information
1996	LAUNDERLAND	PACIFIC BELL DIRECTORY
1995	LAUNDERLAND	Cole Information
1992	LAUNDERLAND	PACIFIC BELL DIRECTORY
	LAUNDERLAND	Cole Information
1975	DONALDSON COIN-OP	Pacific Telephone
1962	Proto Gatto Self Serve Launderette	Pacific Telephone
1943	Muller Paul Eliz delicatessen	R. L. Polk & Co.

3225 ADELINE ST

Year	Uses	Source
2020	ONE TASTE EAST BAY	EDR Digital Archive
	BERKELEY FOOD-HOUSING PROJECT	EDR Digital Archive
2010	SELWYN WHITEHEAD	Cole Information

3228 ADELINE ST

Year	Uses	Source
2020	JESSE MCGARVEY	EDR Digital Archive
	MAKAELA JONES	EDR Digital Archive
2017	JESSE MCGARVEY	Cole Information
	ASHCRAFT ASHCRAFT	Cole Information
2014	BERKELEY REPERTORY THEATRE	Cole Information
	AKVA BOATENG	Cole Information
	RENE CARRANZA	Cole Information
2010	THEATRE BERKELEY REPERTORY	Cole Information
	JACOB CRAWFORD	Cole Information
	EDWARD GALVEZ	Cole Information
	ADRA MILLER	Cole Information
	ANDREW STIMSON	Cole Information
	RENE CARRANZA	Cole Information
2006	ALMARAZ Angela	Haines Company, Inc.
2005	JOSEPH FRANCO	Cole Information
	SANG PAHK	Cole Information

FINDINGS

Year	Uses	Source
2005	BRADELY FURNISH	Cole Information
	ALISON THARP	Cole Information
	MAURICIO BENITEZ	Cole Information
	MICHAEL DAY	Cole Information
	BRIAN CUELLAR	Cole Information
	ELIZABETH BOOTZ	Cole Information
2000	1 DUTTON TRAVIS E	Pacific Bell
	1 LEEPIN PATRICK L	Pacific Bell
	EARLS BEAUTY SUPPLY	Cole Information
	YOU CARE HEALTH CARE EVALUATOR	Cole Information
	PATRICK LEEPIN	Cole Information
	DAYNA STACEY	Cole Information
	PATRICK MCMAINS	Cole Information
	SALLY SABBAGHA	Cole Information
	TRAVIS DUTTON	Cole Information
1996	EARL S BEAUTY SUPPLY	PACIFIC BELL DIRECTORY
	TONEY S NATURAL HAIR CARE	PACIFIC BELL DIRECTORY
1995	EARLS BEAUTY SUPPLY	Cole Information
1992	EARL S BEAUTY SUPPLY	PACIFIC BELL DIRECTORY
	1 HASSAN ABDIRAHMAN	PACIFIC BELL DIRECTORY
	EARLS BEAUTY SUPPLY	Cole Information
	ZUBIATE, JOHN	Cole Information
	HASSAN, A	Cole Information
1991	Earls Beauty Supply	PACIFIC BELL WHITE PAGES
1975	DIEHI NED	Pacific Telephone
1962	Ernies International Pastry Specialties	Pacific Telephone
	Pruitt Donald R	Pacific Telephone
	Ritchey A J	Pacific Telephone
1950	SOUTH BERKELEY BAKERY	The Pacific Telephone & Telegraph Co.
1943	Carlson Edw in N Othea h	R. L. Polk & Co.
	Holt Frieda Mrs r	R. L. Polk & Co.
	Natho Clara Mrs r	R. L. Polk & Co.

FINDINGS

Year	Uses	Source
1943	TAGGART Eug A Jane I baker	R. L. Polk & Co.

3230 ADELINE ST

Year	Uses	Source
2014	OCCUPANT UNKNOWN	Cole Information
2010	DEREK SCHMIDT	Cole Information
2006	SCHMIDT Derek	Haines Company, Inc.
2000	EARL S BEAUTY SUPPLY	Pacific Bell
1943	Carlson Carl shoe repr	R. L. Polk & Co.

3233 ADELINE ST

Year	Uses	Source
1950	KIRBY CO DISTR	The Pacific Telephone & Telegraph Co.

3234 ADELINE ST

Year	Uses	Source
2020	ARIYANA ELLA MAE SMITH INC	EDR Digital Archive
	T N T JANITORIAL & CLEANING	EDR Digital Archive
	BERKELEY DROP IN CTR	EDR Digital Archive
	COALITION FOR ALTERNATIVES	EDR Digital Archive
2017	COALITION FOR ALTERNATIVES IN MENTAL	Cole Information
2014	COALITION FOR ALTERNATIVES IN MENTAL	Cole Information
2010	COALITION FOR ALTERNATIVES	Cole Information
2006	COALITION FOR	Haines Company, Inc.
	ALTNTVMNTL HLTH	Haines Company, Inc.
2005	BERKELEY DROP IN CENTER COALITION FO	Cole Information
	COALITION FATHER ALTERNATE & MENTAL	Cole Information
2000	BERKELEY DROP IN CENTERCOALITION FOR	Pacific Bell
	BERKELEY DROP IN CENTERCOALITION FOR	Pacific Bell
	BERKELEY DROP IN CENTER COALITION FOR ALTERNATIVES IN MENTA	Cole Information
1996	BERKELEY DROP IN CENTER-COALITION FOR	PACIFIC BELL DIRECTORY

FINDINGS

Year	Uses	Source
1996	BERKELEY DROP IN CENTER-COALITION FOR	PACIFIC BELL DIRECTORY
1992	EXPRESS NEWSPAPER	PACIFIC BELL DIRECTORY
	EAST BAY EXPRS OFC	Cole Information
1962	Hardeman Theo R	Pacific Telephone
	Lew is Cherron M	Pacific Telephone
1950	RAMEL LARRY MRS R	The Pacific Telephone & Telegraph Co.
1943	KING Thos Aletha bakery h	R. L. Polk & Co.
	Manicci Gino Irene gro	R. L. Polk & Co.

3236 ADELINE ST

Year	Uses	Source
1975	PEOPLE S FREE HEALTH CLINIC GEO JACKSON	Pacific Telephone
1962	Hardeman T R Urban Investment Co	Pacific Telephone
	Urban Investment Co	Pacific Telephone
1943	James Maraunee M Winifred James & Son r	R. L. Polk & Co.
	James & Son M C and M M clo clnrs	R. L. Polk & Co.

3238 ADELINE ST

Year	Uses	Source
2020	ALAMEDA COUNTY NETWORK	EDR Digital Archive
	REACH OUT ALAMEDA COUNTY	EDR Digital Archive
2017	BAY AREA NETWORKS OF MENTAL HEALTH C	Cole Information
2014	BAY AREA NETWORKS OF MENTAL HEALTH C	Cole Information
	REACH OUT ALAMEDA COUNTY	Cole Information
	ALAMEDA COUNTY NETWORK OF MENTAL HEA	Cole Information
	PAI HOUSING RIGHTS TRAINING	Cole Information
2010	REACH OUT ALAMEDA COUNTY	Cole Information
	ALAMEDA COUNTY NETWORK	Cole Information
	BAY AREA NETWORKSMENTAL HLTH	Cole Information
	PAI HOUSING RIGHTS TRAINING	Cole Information
2006	ALAMDA CO NTWRK	Haines Company, Inc.

FINDINGS

Year	Uses	Source
2006	OFMNTLHLTH	Haines Company, Inc.
	BAYAREA	Haines Company, Inc.
	NETWORKS MNTL	Haines Company, Inc.
	PAI HOUSING	Haines Company, Inc.
	RIGHTS TRAINING	Haines Company, Inc.
	REACH OUT	Haines Company, Inc.
	ALAMEDA COUNTY	Haines Company, Inc.
2005	ALAMEDA CTY NETWORK MNTL HEALTH	Cole Information
2000	ALAMEDA COUNTY NETWORK OF MENTAL HEALTH	Pacific Bell
	REACH OUT ALAMEDA COUNTY	Pacific Bell
	BAY AREA NETWORKS OF MENTAL HEALTH CLIENTS	Pacific Bell
	REACH OUT ALAMEDA COUNTY	Cole Information
	PAI HOUSING RIGHTS TRAINING	Cole Information
	BAY AREA NETWORKS OF MENTAL HEALTH CLIENTS	Cole Information
	NETWORKS OF MENTAL HEALTH CLIENTS	Cole Information
	ALAMEDA COUNTY NETWORK OF MENTAL HEALTH CLIENTS THE	Cole Information
1996	ALAMEDA COUNTY NETWORK OF MENTAL HEALTH	PACIFIC BELL DIRECTORY
	MENTAL HEALTH OPTIONS	PACIFIC BELL DIRECTORY
	REACH OUT ALAMEDA COUNTY	PACIFIC BELL DIRECTORY
	BAY AREA NETWORKS OF MENTAL HEALTH CLIENTS	PACIFIC BELL DIRECTORY
1962	Central Electronics	Pacific Telephone
1950	DOMIO J C & CO	The Pacific Telephone & Telegraph Co.
1943	KING Thos Aletha bakery	R. L. Polk & Co.

3240 ADELINE ST

Year	Uses	Source
2020	RICARDO NORIEYA	EDR Digital Archive
	ALI KASSIM	EDR Digital Archive
	AZENA ALAOUI	EDR Digital Archive
2017	ALI KASSIM	Cole Information

FINDINGS

Year	Uses	Source
2017	DOROTHY ALAOUI	Cole Information
2014	BEN ALAOUI	Cole Information
	ALI KASSIM	Cole Information
2010	BEN ALAOUI	Cole Information
	ALI KASSIM	Cole Information
2006	ALAOUIBen	Haines Company, Inc.
2000	GRAHAM BROOKE ANNE	Pacific Bell
	B BENOIT TODD C	Pacific Bell
	B ATAIE ANDREW J	Pacific Bell
	OCCUPANT UNKNOWN	Cole Information
1995	REED, BRETT	Cole Information
	ARMSTRONG, TIM	Cole Information
1992	B WOOD DAVID	PACIFIC BELL DIRECTORY
	B ARMSTRONG TIM	PACIFIC BELL DIRECTORY
	MANGO, C	Cole Information
	REED, BRETT	Cole Information
	ARMSTRONG, TIM	Cole Information
1962	Blackmon Amos	Pacific Telephone
	Mogera Prabhakar	Pacific Telephone
1943	BROOKS Bert h	R. L. Polk & Co.
	BROOKS Herbt J Harriet elec contr r	R. L. Polk & Co.
	Knapp Mary E w id Hallis h	R. L. Polk & Co.
	Knapp Ralph gdnr Bkly Park Dept r	R. L. Polk & Co.
	Knapp Robt W r	R. L. Polk & Co.
	Manicci Gino Irene gro h	R. L. Polk & Co.

3242 ADELINE ST

Year	Uses	Source
2020	MUSAAB INC	EDR Digital Archive
	ATM	EDR Digital Archive
	WESTERN UNION AGENT LOCATION	EDR Digital Archive
2017	APOLLINA LOCKSMITH	Cole Information
2010	J & B FINE FOODS MARKET	Cole Information

FINDINGS

Year	Uses	Source
2006	JB 9 FINE FOODS	Haines Company, Inc.
	MARKET	Haines Company, Inc.
2005	J & B FINE FOODS	Cole Information
2000	J & B FINE FOODS & LIQUOR	Pacific Bell
	J & B FINE FOODS & LIQUOR	Cole Information
	OCCUPANT UNKNOWN	Cole Information
1996	J & B FINE FOODS & LIQUOR	PACIFIC BELL DIRECTORY
1995	J & B FINE FOODS & LIQUOR	Cole Information
1992	J & B FINE FOODS & LIQUOR	PACIFIC BELL DIRECTORY
	J&B FINE FOODS	Cole Information
1991	J & B Fine Foods & Liquor	PACIFIC BELL WHITE PAGES
1975	J & B FINE FOODS	Pacific Telephone
1962	Seays Radio & Television Service	Pacific Telephone
1943	Kushner Harry J Hattie shoe dlr	R. L. Polk & Co.

3250 ADELINE ST

Year	Uses	Source
2020	VAULT CAFE & RESTAURANT	EDR Digital Archive
2017	LOCKSMITH	Cole Information
	VAULT CAFE	Cole Information
2014	0 0 7 LOCKSMITH	Cole Information
	VAULT CAFE	Cole Information
2010	VAULT CAFE	Cole Information
2006	VAULTCAFETHE	Haines Company, Inc.
2005	VAULT CAFE	Cole Information
2000	VAULT CAFE THE	Pacific Bell
	VAULT CAFE THE	Cole Information
1992	CARMEN & FAMILY BAR B-Q	PACIFIC BELL DIRECTORY
	CARMEN&FMLY BAR B Q	Cole Information
1991	Carmen & Family Bar B Q	PACIFIC BELL WHITE PAGES
	Carmen Sandra	PACIFIC BELL WHITE PAGES
1962	South Berkeley Branch	Pacific Telephone

FINDINGS

3252 ADELINE ST

Year	Uses	Source
1996	LE BELLE S CARIBBEAN & AMERICAN RESTAURANT	PACIFIC BELL DIRECTORY
1995	CARMEN & FAMILY BAR B Q	Cole Information
1950	SOUTH BERKELEY HARDWARE	The Pacific Telephone & Telegraph Co.
1943	Lentz Frank C Kath hdw	R. L. Polk & Co.
1928	Henry M Thada S hdw	R.L. Polk and Co of California

3253 ADELINE ST

Year	Uses	Source
2020	LORIN STATION PLAZA	EDR Digital Archive
	KATRINA JOHNSON	EDR Digital Archive
	TERESA SONNIER	EDR Digital Archive
	MOHAMMAD JAHANGIR	EDR Digital Archive
2017	LORIN STATION PLAZA	Cole Information
	LORIN STATION	Cole Information
	S BERKELEY NEIGHBORHOOD DEVELOPMENT	Cole Information
	ADRIANNE BLASH	Cole Information
	CASSIE LEE	Cole Information
	MARY ROBERTSON	Cole Information
	TERESA SONNIER	Cole Information
	MOHAMMAD JAHANGIR	Cole Information
	ALECIA JONES	Cole Information
	EARLINE PRICE	Cole Information
	CHADAE HILL	Cole Information
	CYNTHIA MORALES	Cole Information
2014	LORIN STATION PLAZA	Cole Information
	S BERKELEY NEIGHBORHOOD DEVELOPMENT	Cole Information
	SHABAZZ ANDERSON	Cole Information
	KATRINA JOHNSON	Cole Information
	CASSIE LEE	Cole Information
	MARY ROBERTSON	Cole Information

FINDINGS

Year	Uses	Source
2014	TERESA SONNIER	Cole Information
	MOHAMMAD JAHANGIR	Cole Information
	RHONDA YOUNG	Cole Information
	ALECIA JONES	Cole Information
	KWANE STEWART	Cole Information
	CYNTHIA BRAMBILA	Cole Information
	ALEX HIGGINS	Cole Information
	EDDIE DAWSON	Cole Information
	CHADAE HILL	Cole Information
2010	HANDS GOOD	Cole Information
	LORIN STATION PLAZA	Cole Information
	P PEREZ	Cole Information
	RICCO KING	Cole Information
	MARY ROBERTSON	Cole Information
	CASSIE LEE	Cole Information
	SHEILA DUVALL	Cole Information
	MOHAMMAD JAHANGIR	Cole Information
	TEKIA ANDERSON	Cole Information
	TIANA MALONE	Cole Information
	CHADAE HILL	Cole Information
	EDDIE DAWSON	Cole Information
2006	ALEX Higgino Md	Haines Company, Inc.
	DUVALLSheila	Haines Company, Inc.
	LORIN STATION	Haines Company, Inc.
	PLAZA	Haines Company, Inc.
	ROBERTSON Mary	Haines Company, Inc.
2005	G HANDS	Cole Information
	MARY ROBERTSON	Cole Information
	AMINA CARTER	Cole Information
	WILLIAM HENDERSON	Cole Information
	EDDIE DAWSON	Cole Information
2000	LORIN STATION PLAZA	Pacific Bell

FINDINGS

Year	Uses	Source
2000	DAWSON EDDIE	Pacific Bell
	206 SMITH P	Pacific Bell
	301 ALLEN A	Pacific Bell
	303 BEST BETTY	Pacific Bell
	305 HENDERSON WILLIAM	Pacific Bell
	LORIN STATION PLAZA	Cole Information
	P SMITH	Cole Information
	BETTY BEST	Cole Information
	RRAMAL HALEY	Cole Information
	WILLIAM HENDERSON	Cole Information
	A ALLEN	Cole Information
	EDDIE DAWSON	Cole Information
1996	LORIN STATION PLAZA	PACIFIC BELL DIRECTORY
	305 HENDERSON WILLIAM	PACIFIC BELL DIRECTORY
1995	HENDERSON, WILLIAM	Cole Information
1962	Tiki Jacks Cocktail Lounge	Pacific Telephone
1950	SKIPPER COCLITAIL LOUNGE	The Pacific Telephone & Telegraph Co.

3254 ADELINE ST

Year	Uses	Source
2020	DANG FOODS	EDR Digital Archive
	HIGH SIERRA MUSIC	EDR Digital Archive
2017	DANG FOODS LLC	Cole Information
	DIALOGUE DIRECT	Cole Information
	HIGH SIERRA MUSIC INCORPORATED	Cole Information
2014	HIGH SIERRA MUSIC INCORPORATED	Cole Information
	DIALOGUE DIRECT	Cole Information
2010	HIGH SIERRA MUSIC TICKETING	Cole Information
	MATERIAL INTEGRITY SOLUTIONS	Cole Information
2006	HIGH SIERRA MUSIC	Haines Company, Inc.
	MATERIAL	Haines Company, Inc.
	INTEGRITY SLTNS	Haines Company, Inc.
2005	MATERIAL INTEGRITY SOLUTIONS INC	Cole Information

FINDINGS

Year	Uses	Source
2000	HIGH SIERRA MUSIC INC	Pacific Bell
	MATERIAL INTEGRITY SOLUTIONS INC	Pacific Bell
	HIGH SIERRA RECORDS	Pacific Bell
	HIGH SIERRA RECORDS	Pacific Bell
	HIGH SIERRA MUSIC INCORPORATED	Cole Information
	HIGH SIERRA RECORDS	Cole Information
	MATERIAL INTEGRITY SOLUTIONS INCORPORATED	Cole Information
1996	U S SOUTH AFRICA SISTER COMMUNITY PROJECT	PACIFIC BELL DIRECTORY
1995	BAY AREA ANTI APARTHEID NTWRK	Cole Information
	APPLIED DEVELOPMENT ECONOMICS	Cole Information
	JERRY HAAG URBAN PLANNER	Cole Information
1992	APPLIED DEVELOPMENT ECONOMICS INC	PACIFIC BELL DIRECTORY
	NICARAGUA CT ACTION	Cole Information
	APPLIED DVLP ECNMCS	Cole Information
	PHILIPPINES TECH	Cole Information
1975	ISHIZU C M DNTST	Pacific Telephone
1962	Ishizu C M dntst	Pacific Telephone
	Nakano Tosh pub acct	Pacific Telephone
1950	ISHIZU C IM DNTST	The Pacific Telephone & Telegraph Co.
	RAMEY & CO PHOTGRPHR	The Pacific Telephone & Telegraph Co.

3255 ADELINE ST

Year	Uses	Source
2020	HARRISON ALBERT J II CPA	EDR Digital Archive
	ALBERT HARRISON	EDR Digital Archive
2017	ALBERT J HARRISON II CPA	Cole Information
2014	HARRISON ALBERT J II CPA	Cole Information
2010	HARRISON II ALBERT J CPA	Cole Information
2006	HARR 9 SON ALBERT	Haines Company, Inc.
	J CPA	Haines Company, Inc.
2005	OCCUPANT UNKNOWN	Cole Information
2000	HARRISON ALBERT J CPA	Pacific Bell

FINDINGS

Year	Uses	Source
2000	HARRISON ALBERT J CPA	Cole Information
1996	HARRISON ALBERT J CPA	PACIFIC BELL DIRECTORY
1995	JOHNSON, S	Cole Information

3256 ADELINE ST

Year	Uses	Source
1943	Dorsa Edith w id J R meats	R. L. Polk & Co.
	Magidson Morris Fannie gro	R. L. Polk & Co.

3257 ADELINE ST

Year	Uses	Source
1975	MASTERS TOUCH NATURAL SHOP	Pacific Telephone
	MASTERS TOUCH NATURAL SHOP & BEAUTY SVILON	Pacific Telephone
1943	Christensen Peter E Freda jw lr	R. L. Polk & Co.
1928	av Wm T Nellie printe R	R.L. Polk and Co of California

3258 ADELINE ST

Year	Uses	Source
2020	PEOPLE'S BAZAAR	EDR Digital Archive
	SAMUEL DYKE	EDR Digital Archive
2017	PEOPLES BAZAAR	Cole Information
2014	PEOPLES BAZAAR	Cole Information
2010	PEOPLES BAZAAR	Cole Information
2006	PEOPLES BAZAAR	Haines Company, Inc.
2000	PEOPLE S BAZAAR	Pacific Bell
	PEOPLES BAZAAR	Cole Information
1996	PEOPLE S BAZAAR	PACIFIC BELL DIRECTORY
1995	PEOPLES BAZAAR	Cole Information
1992	PEOPLE S BAZAAR	PACIFIC BELL DIRECTORY
	PEOPLES BAZAAR	Cole Information
1962	United Food Center	Pacific Telephone
1928	cidental Jeremiah J Vera fruits	R.L. Polk and Co of California

FINDINGS

3263 ADELINE ST

Year	Uses	Source
1950	CENTRAL SERVICE CLEANERS	The Pacific Telephone & Telegraph Co.

3264 ADELINE ST

Year	Uses	Source
2017	DOMINOS PIZZA	Cole Information
2006	LOOKOUT	Haines Company, Inc.
	RECORDS	Haines Company, Inc.
2005	LOOKOUT RECORDS	Cole Information
2000	VALLECITOS C E T INC	Pacific Bell
	VALLECITOS C E T INCORPORATED	Cole Information
1996	VALLECITOS C E T INC	PACIFIC BELL DIRECTORY
1995	PRIDE HOME CARE MEDICAL	Cole Information
1992	PRIDE HOME CARE MEDICAL	PACIFIC BELL DIRECTORY
	PRIDE HME CRE MDCL	Cole Information
1962	Adeline Dime Store	Pacific Telephone
1950	ADELINE DINME STORE	The Pacific Telephone & Telegraph Co.

3265 ADELINE ST

Year	Uses	Source
1950	A AABEL MOVING & STOLAGE CO	The Pacific Telephone & Telegraph Co.
	MODERN VAN & STORAGE CO	The Pacific Telephone & Telegraph Co.
	MODERN VAN & STORAGE CO	The Pacific Telephone & Telegraph Co.
1943	Frohn Mae E Mrs restr	R. L. Polk & Co.

3267 ADELINE ST

Year	Uses	Source
1950	SANITARY PLUMBING CO THE	The Pacific Telephone & Telegraph Co.
1943	Rich Albt M Harriette plmbr	R. L. Polk & Co.

3268 ADELINE ST

Year	Uses	Source
2020	GOLD & GIFTED	EDR Digital Archive
2017	GOLD & GIFTED	Cole Information
2014	EAR PEACE RECORDS	Cole Information

FINDINGS

Year	Uses	Source
2014	GOLD & GIFTED	Cole Information
2010	REBECCAS BOOKS	Cole Information
1995	OCCUPANT UNKNOWNN	Cole Information
	CLOTHES BASKET	Cole Information
1992	ACT 3 COMPUTERS CALIFORNIA LTD	PACIFIC BELL DIRECTORY
1962	Mogerman Edward optmtrst	Pacific Telephone
1950	MOGERIMAN EDWARD OPTMTRST	The Pacific Telephone & Telegraph Co.
1943	Mogerman Edw Freida optom	R. L. Polk & Co.

3269 ADELINE ST

Year	Uses	Source
2020	INTER-CITY SVC INC	EDR Digital Archive
2017	INNER CITY SERVICES INC	Cole Information
2014	INNER CITY SERVICES INC	Cole Information
2010	INTERCITY SVC EMPLOYMENT	Cole Information
2006	1 NTER CITY	Haines Company, Inc.
	SERVICES INC	Haines Company, Inc.
	INTER CITY	Haines Company, Inc.
	SERVICE INC	Haines Company, Inc.
2005	INTER CITY SERVICES INC	Cole Information
2000	INTER-CITY SERVICES INC	Pacific Bell
	INTER CITY SERVICES INCORPORATED	Cole Information
1996	INTER-CITY SERVICES INC	PACIFIC BELL DIRECTORY
1962	U C Liquor Store	Pacific Telephone
1943	Vicars Lucile Mrs beauty shop	R. L. Polk & Co.

3271 ADELINE ST

Year	Uses	Source
2017	AUTOMATE SCIENTIFIC	Cole Information
2006	New t OY OU	Haines Company, Inc.
	THRIFT SHOPS	Haines Company, Inc.
2000	NEW TO YOU THRIFT SHOPS	Cole Information
1996	DIS & DAT	PACIFIC BELL DIRECTORY
1995	GUITAR CENTER	Cole Information

FINDINGS

Year	Uses	Source
1992	GUITAR CENTER	PACIFIC BELL DIRECTORY
1962	B H B Sales Co	Pacific Telephone
	Calmo Dept Store	Pacific Telephone
	Mermels	Pacific Telephone
1950	ASHBY FURNITURE CO	The Pacific Telephone & Telegraph Co.
1943	LAURENCE Elmer D Vivian furn	R. L. Polk & Co.

3273 ADELINE ST

Year	Uses	Source
1975	HENDERSON GORDON E	Pacific Telephone
	GORDONS BART PLAZA	Pacific Telephone
	GORDON S INTERIORS	Pacific Telephone

3276 ADELINE ST

Year	Uses	Source
2020	CALIFORNIA CHECK CASHING STORE	EDR Digital Archive
2010	CALIFORNIA CHECK CASHING STORE	Cole Information
2006	CA CHECK CASHING	Haines Company, Inc.
	STORES	Haines Company, Inc.
2005	CALIFORNIA CHECK CASHING STORES	Cole Information
2000	300 CALIFORNIA CHECK CASHING STORE	Pacific Bell
	GREATER RICHMOND CHECK CASHING SERVICE NO 2	Cole Information
1996	GREATER RICHMOND CHECK CASHING SERVICE NO 2	PACIFIC BELL DIRECTORY
1995	GREATER RICHMOND CHECK CASHING	Cole Information
1992	GREATER RICHMOND CHECK CASHING SERVICE-NO 2	PACIFIC BELL DIRECTORY
	WESTRN UNION	Cole Information
1962	L & M Liquor Store	Pacific Telephone

3278 ADELINE ST

Year	Uses	Source
2017	LA BAYOU CAJUN & CREOLE CAFE	Cole Information
2010	LA BAYOU CAJUN & CREOLE CAFE	Cole Information
2006	LA BAYOU CAJUN&	Haines Company, Inc.

FINDINGS

Year	Uses	Source
2006	CREOLE CAFE	Haines Company, Inc.
2005	LA BAYOU	Cole Information
	ADELINE GOURMET	Cole Information
2000	LA BAYOU CAJUN & CREOLE CAFE	Pacific Bell
	LABAYOU CAJUN & CREOLE CAFE	Cole Information
1996	LIVE FISH & CHIP	PACIFIC BELL DIRECTORY
1995	TOMS FAST FOOD	Cole Information
1992	GOODIE GOODIE FOOD SERVICE	PACIFIC BELL DIRECTORY
	GOODIE GOODIE FOOD	Cole Information
1991	Goodie Goodie Food Service	PACIFIC BELL WHITE PAGES
1962	FRANK OTTO E JEWELERS	Pacific Telephone
1950	FRANK OTTO E CO JWIRS L	The Pacific Telephone & Telegraph Co.
1943	Frank Ledru A Rosalie jw lr	R. L. Polk & Co.
1928	Buren Otto E Vera L lw l R	R.L. Polk and Co of California

3280 ADELINE ST

Year	Uses	Source
2020	SHERYL KOKKO	EDR Digital Archive
2010	BERKELEY CHIROPRACTIC CLINIC	Cole Information
2006	BERKLY	Haines Company, Inc.
	CHIROPRACTIC	Haines Company, Inc.
	CLINIC	Haines Company, Inc.
	BESTIPRINTING	Haines Company, Inc.
2005	SEVEN VALLEYS	Cole Information
	BEST PRINTING	Cole Information
	BERKELEY CHIROPRACTIC CLINIC	Cole Information
2000	BEST PRINTING	Pacific Bell
	BEST PRINTING	Cole Information
1996	BEST PRINTING EQUINOX	PACIFIC BELL DIRECTORY
	NILU FLOWERS	PACIFIC BELL DIRECTORY
1992	SOUTH BERKELEY HARDWARE	PACIFIC BELL DIRECTORY
	RUG DOCTOR RENTS	Cole Information
1986	Ace South Berkeley Hardw are	PACIFIC BELL WHITE PAGES

FINDINGS

Year	Uses	Source
1962	South Berkeley Hardw are	Pacific Telephone
1943	EVANS Elmer L shipydw kr h	R. L. Polk & Co.
	EVANS Henrietta L chemist r	R. L. Polk & Co.
	EVANS Ivora N r	R. L. Polk & Co.

3282 ADELINE ST

Year	Uses	Source
2020	GORDON RACHEL C	EDR Digital Archive
	SWANSON DORA N NP	EDR Digital Archive
	MONTALDO MARY ELISE	EDR Digital Archive
	BERKELEY MENTAL HEALTH DEPT	EDR Digital Archive
	BEIDELMAN MARK	EDR Digital Archive
	FAMILY YOUTH & CHILDREN	EDR Digital Archive
	LI ANG	EDR Digital Archive
2017	CITY OF BERKELEY	Cole Information
2014	CITY OF BERKELEY	Cole Information
2010	BERKELEY MENTAL HEALTH DEPT	Cole Information

3284 ADELINE ST

Year	Uses	Source
2020	TESTCRACKERS GMAT-GRE PREP	EDR Digital Archive
	BRYANT ARCHITECTS	EDR Digital Archive
2017	BRYANT ARCHITECTS	Cole Information
2006	CHARLESJENKINS	Haines Company, Inc.
	INS SVS	Haines Company, Inc.
	SALMON GRAPHICS	Haines Company, Inc.
2005	CHARLES JENKINS INSURANCE SERVICES	Cole Information
	JR DISCOUNT AUTO INSURANCE SERVICES	Cole Information
2000	ENORMOUS POTENTIAL	Cole Information
1975	BIRTH & DEATH RECORDS	Pacific Telephone
	BIRTH & DEATH RECORDS	Pacific Telephone
	BIRTH & DEATH RECORDS	Pacific Telephone
	BIRTH & DEATH RECORDS	Pacific Telephone
1962	Golden State Mutual Life Insurance Co	Pacific Telephone

FINDINGS

3286 ADELINE ST

Year	*Uses*	*Source*
2017	INNER CITY SERVICES	Cole Information
	ULYSSES PRESS	Cole Information
	0 0 7 LOCKSMITH	Cole Information
	HIKARI CHIROPRACTIC	Cole Information
	SPINAL SATTVA INC	Cole Information
2014	INNER CITY SERVICES	Cole Information
	ULYSSES PRESS	Cole Information
	HIKARI CHIROPRACTIC	Cole Information
	SPINAL SATTVA INC	Cole Information
	0 0 7 LOCKSMITH	Cole Information
2010	ULYSSES PRESS	Cole Information
	HIKARI CHIROPRACTIC	Cole Information
	SPINAL SATTVA INC	Cole Information
2006	HIKARI CHIRO	Haines Company, Inc.
	KOICHI NARUISHI	Haines Company, Inc.
	ULYSSES PRess	Haines Company, Inc.
	ULYSSES PRess	Haines Company, Inc.
2005	KNEADINGMAN ENTERPRISES	Cole Information
2000	1 ULYSSES PRESS	Pacific Bell
	1 ULYSSES PRESS	Pacific Bell
	ULYSSES PRESS	Cole Information
1996	1 ULYSSES PRESS	PACIFIC BELL DIRECTORY
	7 COOPER HYDOCK RUGGE RESEARCH INC	PACIFIC BELL DIRECTORY
1995	ULYSSES PRESS	Cole Information
	LAM CO BUSINESS SVC	Cole Information
	HOMEOWNER RESOURCE	Cole Information
	TAILORED SOLUTIONS	Cole Information
	RUGGE, HANK	Cole Information
1992	HOMEOWNER RESOURCE	PACIFIC BELL DIRECTORY
	TAILORED SOLUTIONS	PACIFIC BELL DIRECTORY
	LAM CO BUSINESS SERVICES FOR CONTRACTORS	PACIFIC BELL DIRECTORY

FINDINGS

Year	Uses	Source
1992	1 ULYSSES PRESS	PACIFIC BELL DIRECTORY
	7 SEAK LEGAL & MEDICAL PUBLISHERS	PACIFIC BELL DIRECTORY
	ULYSSES PRESS	Cole Information
	HOMEOWNER RESOURCE	Cole Information
	TAILORED SOLUTIONS	Cole Information
	L A M CO BUSNS SRVS	Cole Information
1962	Jackson Armeka T atty	Pacific Telephone
	Wright Sandy W Co rl est	Pacific Telephone
1950	PAULSON E W DENTAL SUPPLY CO	The Pacific Telephone & Telegraph Co.
1928	Dungai Fred L Louise C dentist	R.L. Polk and Co of California

3288 ADELINE ST

Year	Uses	Source
2020	MOTHERSHIP HACKERMOMS	EDR Digital Archive
2000	UNIVIBE PRO DRUMS	Pacific Bell
	UNIVIBE PRO DRUMS	Cole Information
1996	GOODS	PACIFIC BELL DIRECTORY
	TAMAGAWA SAHOKO	PACIFIC BELL DIRECTORY
1995	WILLNAUER, SIGMAR	Cole Information
1992	PAGECOM	PACIFIC BELL DIRECTORY
	PAGECOM	Cole Information
1943	IRWIN H D CO Frances L Irw in Henry W Sidle Broker Real Estate Notary Public Loans and Insurance	R. L. Polk & Co.

3290 ADELINE ST

Year	Uses	Source
2020	44 RESTAURANT BAR & LOUNGE	EDR Digital Archive
	CASSAVE RESTAURANT-TAQUERIA	EDR Digital Archive
	KALEIDOSCOPE INVEST LLC	EDR Digital Archive
2017	44 RESTAURANT & BAR	Cole Information
	NEXT DOOR RESTAURANT	Cole Information
2014	NEXT DOOR RESTAURANT	Cole Information
2006	SPUDS PIZZA	Haines Company, Inc.
2005	SPUDS PIZZA	Cole Information

FINDINGS

Year	Uses	Source
2000	UNIVIBE	Pacific Bell
	UNIVIBE	Cole Information
1996	UNIVIBE	PACIFIC BELL DIRECTORY
	SOLID CORE REPAIR	PACIFIC BELL DIRECTORY
1995	RENT A CENTER	Cole Information
1992	RENT-A-CENTER	PACIFIC BELL DIRECTORY
1962	South Berkeley Office	Pacific Telephone

3295 ADELINE ST

Year	Uses	Source
1943	Horst Fredk C jr Corinne confy	R. L. Polk & Co.

3297 ADELINE ST

Year	Uses	Source
1962	Overseas Imports	Pacific Telephone
1950	CLICLE SHOP DANA PHOTO	The Pacific Telephone & Telegraph Co.
	DANA PHOTO CLICK SHOP	The Pacific Telephone & Telegraph Co.

3299 ADELINE ST

Year	Uses	Source
1962	Lees Coffee Shop	Pacific Telephone

3300 ADELINE ST

Year	Uses	Source
2017	GINA BEAUTY SUPPLY	Cole Information
2014	GINA BEAUTY SUPPLY	Cole Information
2010	GINAS BEAUTY SUPPLY	Cole Information
2006	GINA BEAUTY	Haines Company, Inc.
	SUPPLY	Haines Company, Inc.
2005	GINA BEAUTY SUPPLY	Cole Information
2000	GINA BEAUTY SUPPLY	Pacific Bell
	GINA BEAUTY SUPPLY	Cole Information
1996	GINA S BEAUTY SUPPLY & HAIR SALON	PACIFIC BELL DIRECTORY
1992	BERKELEY DESIGN SHOP KID S ROOM	PACIFIC BELL DIRECTORY
	BERKLY DESIGN SHOP	Cole Information

FINDINGS

Year	Uses	Source
1962	South Berkeley Pharmacy	Pacific Telephone
1950	SOUTH BERKELEY PHLARMACY	The Pacific Telephone & Telegraph Co.
1943	Fithian Nelson E drugs	R. L. Polk & Co.
	NEW Lorin Theatre	R. L. Polk & Co.

3306 ADELINE ST

Year	Uses	Source
2006	GRNDY Ben	Haines Company, Inc.

3308 ADELINE ST

Year	Uses	Source
1962	Key Furniture Co Inc	Pacific Telephone
	Key Furniture Co Inc	Pacific Telephone
1950	SOUTH BERKELEY DEPARTMENT STORE	The Pacific Telephone & Telegraph Co.
1943	Jacobberger Bertrand L Margt dept store	R. L. Polk & Co.

3310 ADELINE ST

Year	Uses	Source
1950	ALCATRAZ KEY WORKS	The Pacific Telephone & Telegraph Co.
1943	Crawford Chas L locksmith	R. L. Polk & Co.

3312 ADELINE ST

Year	Uses	Source
2017	REVIVAL BARBER & BEAUTY	Cole Information
2014	RATHAS BEAUTY SALON	Cole Information
2010	RATHAS COEUR D ALENE	Cole Information
2006	COEURDALEPNE	Haines Company, Inc.
	CHARM HOUSE	Haines Company, Inc.
	RATHAS COEUR	Haines Company, Inc.
	DALENE CHARM HS	Haines Company, Inc.
2005	RATHAS COEUR DALENE CHARM HO	Cole Information
2000	RATHA S COEUR D ALENE CHARM HOUSE	Pacific Bell
	COEUR DALENE CHARM HOUSE	Cole Information
	RATHAS COEUR DALENE CHARM HOUSE	Cole Information
1996	RATHA S COEUR D ALENE CHARM HOUSE	PACIFIC BELL DIRECTORY

FINDINGS

Year	Uses	Source
1995	RATHAS COEUR DALENE	Cole Information
1992	RATHA S COEUR D ALENE CHARM HOUSE	PACIFIC BELL DIRECTORY
	COEUR DALENE CHARM	Cole Information
1991	Coeur DAlene Charm House	PACIFIC BELL WHITE PAGES
	Coey D L	PACIFIC BELL WHITE PAGES
	Cofer Barry	PACIFIC BELL WHITE PAGES
	Rathas Coeur DAlene Charm House	PACIFIC BELL WHITE PAGES
1975	COEUR DALENE CHARM HOUSE	Pacific Telephone
1962	Coeur DAlene Charm House	Pacific Telephone
	RATHAS COEUR DALENE CHARM HOUSE	Pacific Telephone
1943	Nutten John R Eileen clo clnr	R. L. Polk & Co.

3205A ADELINE ST

Year	Uses	Source
1933	FLETCHER DONA (WID D J) H BERKELEY	R. L. Polk & Co.
	FLETCHER FRANK CLK R BERKELEY	R. L. Polk & Co.

3207A ADELINE ST

Year	Uses	Source
1925	GREEN VIRGINIA R	R. L. Polk & Co. of California

3217A ADELINE ST

Year	Uses	Source
1970	RALPH BERKELEY	Pacific Telephone Directory
1955	JOHANSEN BLANCHE BERKELEY	The Pacific Telephone & Telegraph Co.
1945	JOHANSEN BLANCHE R BERKELEY	The Pacific Telephone & Telegraph Co.

3219A ADELINE ST

Year	Uses	Source
1925	WESTERMAN W H R	R. L. Polk & Co. of California

3219B ADELINE ST

Year	Uses	Source
1955	SIEG GEO F R BERKELEY	The Pacific Telephone & Telegraph Co.
1945	SIEG GEO F R BERKELEY	The Pacific Telephone & Telegraph Co.
1938	WESTERMAN W H R	Pacific Telephone

FINDINGS

3228C ADELINE ST

Year	Uses	Source
1970	CHRISTENSEN GEO BERKELEY	Pacific Telephone Directory
	DIEHL FRED BERKELEY	Pacific Telephone Directory
	HERRERA WILMA BERKELEY	Pacific Telephone Directory
	JILES CAROL BERKELEY	Pacific Telephone Directory
	TEYMOORI HABIB BERKELEY	Pacific Telephone Directory
1955	LOUDERBACK ADELA BERKELEY	The Pacific Telephone & Telegraph Co.
	RUNDIN NELS BERKELEY	The Pacific Telephone & Telegraph Co.
1945	ALEXANDER SADIE R BERKELEY	The Pacific Telephone & Telegraph Co.
	JAHNSEN A M MRS R BERKELEY	The Pacific Telephone & Telegraph Co.
1938	JAHNSEN A M MRS R	Pacific Telephone
	NATHE D HELENA R	Pacific Telephone

3240B ADELINE ST

Year	Uses	Source
1970	WILLIAMS LYNN BERKELEY	Pacific Telephone Directory

3240C ADELINE ST

Year	Uses	Source
1955	TRANT SAML R BERKELEY	The Pacific Telephone & Telegraph Co.

ALCATRAZ

791 ALCATRAZ

Year	Uses	Source
1950	SCOTT REECE L R	The Pacific Telephone & Telegraph Co.

ALCATRAZ AVE

746 ALCATRAZ AVE

Year	Uses	Source
2006	KOURKOUTIS Donna	Haines Company, Inc.
2000	PIMENTEL SCOTT	Pacific Bell
1996	FRALEY JERRY	PACIFIC BELL DIRECTORY
1991	Landy Dan	PACIFIC BELL WHITE PAGES
	Tamagawa S	PACIFIC BELL WHITE PAGES

FINDINGS

Year	Uses	Source
1980	Green Norman A	Pacific Telephone
1967	CHUN ALF A	R. L. Polk Co.
1962	Chun Alfred Mrs	Pacific Telephone
1955	GILLIGAN EDWIN R	The Pacific Telephone & Telegraph Co.
1950	GILLIGAN EDWIN R	The Pacific Telephone & Telegraph Co.
1945	GILLIGAN EDWIN R	The Pacific Telephone & Telegraph Co.
1943	Gilligan Edw in Cath slsmn h	R. L. Polk & Co.
1938	LINDBLADE ALDA R	Pacific Telephone
1928	BAKER Dani W Annie inspr Okid Health Dept H	R.L. Polk and Co of California
	H	R.L. Polk and Co of California
	212039 Wn T Thoma B rest R	R.L. Polk and Co of California
1920	NIELSEN C S R	R. L. Polk & Co. of California

747 ALCATRAZ AVE

Year	Uses	Source
1970	CLEMONS JACKQUELINE	Pacific Telephone Directory
1967	KEADY MARGT H MRS	R. L. Polk Co.
1962	Keady Paul A	Pacific Telephone
1955	SILVA FRANCIS J	The Pacific Telephone & Telegraph Co.
1945	BENNETT C C R	The Pacific Telephone & Telegraph Co.
1943	Bagliett Luigi r	R. L. Polk & Co.
	Bennett Clarence C Angela h	R. L. Polk & Co.
1938	SKOGLUND JANE A R	Pacific Telephone
1933	CRECELIUS ANNA MRS R	R. L. Polk & Co.
	SKOGLUND WALFRID (LEONA) CLK H	R. L. Polk & Co.
1928	Skoglund Walfrid Leona clk H	R.L. Polk and Co of California
1925	CRECELIUS I B R	R. L. Polk & Co. of California
	SKOGLUND W R	R. L. Polk & Co. of California
1920	WOEHR CHAS D R	R. L. Polk & Co. of California

750 ALCATRAZ AVE

Year	Uses	Source
2020	GLADYS DALMAU	EDR Digital Archive

FINDINGS

Year	Uses	Source
2017	GLADYS DALMAU	Cole Information
2014	GLADYS DALMAU	Cole Information
2010	GLADYS DALMAU	Cole Information
2006	a DALMAU Gladys	Haines Company, Inc.
	SUAREZManuel	Haines Company, Inc.
2005	GLADYS DALMAU	Cole Information
2000	SEXTON PERCY	Pacific Bell
	CHARLES MURRAY	Cole Information
1996	SEXTON PERCY	PACIFIC BELL DIRECTORY
1995	SEXTON, PERCY	Cole Information
1992	SEXTON PERCY	PACIFIC BELL DIRECTORY
	SEXTON, PERCY	Cole Information
1991	Sexton Percy	PACIFIC BELL WHITE PAGES
1980	Sexton Janitorial Service	Pacific Telephone
	Sexton Percy	Pacific Telephone
1970	SEXTON PERCY	Pacific Telephone Directory
1967	OLIVER MELVIN	R. L. Polk Co.
1962	Wilson Ross C	Pacific Telephone
1955	WILSON ROSS C R	The Pacific Telephone & Telegraph Co.
1950	WILSON ROSS C R	The Pacific Telephone & Telegraph Co.
1945	WILSON ROSS C R	The Pacific Telephone & Telegraph Co.
1943	WILSON Ross C Theresa printer h	R. L. Polk & Co.
1938	WILSON ROSS C R	Pacific Telephone
1933	WILSON ELEANOR STEN R	R. L. Polk & Co.
	WILSON PATRICIA TCHR R	R. L. Polk & Co.
	WILSON ROSS C (THERESA) PRINTER H	R. L. Polk & Co.
1928	r Ross C Theresa M printer H	R.L. Polk and Co of California
1925	WILSON ROSS C R	R. L. Polk & Co. of California

751 ALCATRAZ AVE

Year	Uses	Source
1967	HUGHES WM P	R. L. Polk Co.
1962	Hughes Wm P r	Pacific Telephone

FINDINGS

Year	Uses	Source
1955	HUGHES WM P R	The Pacific Telephone & Telegraph Co.
1950	HIGHES WM P R	The Pacific Telephone & Telegraph Co.
1945	HUGHES WILLIAM P R	The Pacific Telephone & Telegraph Co.
1943	HUGHES Matilda M w id P B r	R. L. Polk & Co.
	HUGHES Wm C r	R. L. Polk & Co.
	HUGHES Wm P Gertrude M slsmn h	R. L. Polk & Co.
1938	HUGHES WILLIAM P R	Pacific Telephone
1933	HUGHES MATILDA MRS R	R. L. Polk & Co.
	HUGHES WM T (GERTRUDE) SLSMN H	R. L. Polk & Co.
1928	cisco Matilda w id Philip R	R.L. Polk and Co of California
	tonio Wim P Gertrude M ala 6nn H	R.L. Polk and Co of California
1925	HUGHES WILLIAM P R	R. L. Polk & Co. of California
1920	HUGHES WILLIAM P R	R. L. Polk & Co. of California

753 ALCATRAZ AVE

Year	Uses	Source
1938	HASS CHARLES R	Pacific Telephone

754 ALCATRAZ AVE

Year	Uses	Source
2020	MARK RUMOLD	EDR Digital Archive
	JADYNE EDWARDS	EDR Digital Archive
	ESTELA DIMAS	EDR Digital Archive
	AMANDA MILLER	EDR Digital Archive
	THEO DOWNS	EDR Digital Archive
	EARL DOWNS	EDR Digital Archive
	ALEXIS HOFFMAN	EDR Digital Archive
2017	MARK BUHLMAN	Cole Information
2014	MARK BUHLMAN	Cole Information
	JAMES HANG	Cole Information
2010	EARL EDWARDS	Cole Information
	KATE GALLANT	Cole Information
	EARL DOWNS	Cole Information
	PAIGE CHEYNE	Cole Information

FINDINGS

Year	Uses	Source
2006	EDWARDS Jadyne	Haines Company, Inc.
2005	EARL EDWARDS	Cole Information
2000	EDWARDS EARL	Pacific Bell
	EARL EDWARDS	Cole Information
1995	EDWARDS, E	Cole Information
1975	EDWARLS JANET	Pacific Telephone
1970	RINELLA FRANK J	Pacific Telephone Directory
1967	RINELLA FRANK J	R. L. Polk Co.
1962	Rinella Frank J r	Pacific Telephone
1955	RINELLA FRANK J R	The Pacific Telephone & Telegraph Co.
1945	BARRY RAYMOND P R	The Pacific Telephone & Telegraph Co.
1943	Barry Raymond P Dorothy h	R. L. Polk & Co.
1933	BARRY RAYMOND (DOROTHY) LAB H	R. L. Polk & Co.
1928	HUDSON May w id Walter sten R	R.L. Polk and Co of California
	av Emma w id David H	R.L. Polk and Co of California

755 ALCATRAZ AVE

Year	Uses	Source
2020	ZINA GREENLOW	EDR Digital Archive
	MARGARETTE WILLIAMS	EDR Digital Archive
2017	ENDENEZJIA GRAHAM	Cole Information
	PAUL GREEN	Cole Information
	MARGARETTE WILLIAMS	Cole Information
	JANICE SMALL	Cole Information
	TIFFANY JOHNSON	Cole Information
	CHARNAE WRIGHT	Cole Information
2014	SHANTAE KEETON	Cole Information
	ENDENEZJIA GRAHAM	Cole Information
	SALIMA WYRICK	Cole Information
	TIFFANY JOHNSON	Cole Information
	CHARNAE WRIGHT	Cole Information
2010	DIANE DAVIS	Cole Information
	BOBBY ROLLINS	Cole Information

FINDINGS

Year	Uses	Source
2010	TONZIA BRYANT	Cole Information
	ENDENEZJIA GRAHAM	Cole Information
	MARGARETTE WILLIAMS	Cole Information
	LSTOYA HUDSON	Cole Information
	EARL RIGSBY	Cole Information
	ASHLEY BROWN	Cole Information
	JACKIE TAYLOR	Cole Information
2006	GRAHAM Endenezjia	Haines Company, Inc.
	ROLLINS Bobby	Haines Company, Inc.
	I WILLIAMS Margarete	Haines Company, Inc.
2005	BOBBY ROLLINS	Cole Information
	HERBERT GATES	Cole Information
	ENDENEZJIA GRAHAM	Cole Information
	DIONNE ZEIGLER	Cole Information
	MARGARETTE WILLIAMS	Cole Information
	ADAMS TARLEASIE	Cole Information
	DAWANYE TAYLOR	Cole Information
2000	F ADAMS TARLEASIE L	Pacific Bell
	H MEAN LATIN	Pacific Bell
	M NICHOLSON	Cole Information
1996	B JENKINS BARBARA	PACIFIC BELL DIRECTORY
	E GUIDRY PATRICIA	PACIFIC BELL DIRECTORY
	F ADAMS TARLEASIE L	PACIFIC BELL DIRECTORY
	J ANDERSON DORA	PACIFIC BELL DIRECTORY
1995	PARKER, CHARLES M	Cole Information
	JENKINS, BARBARA	Cole Information
	ANDERSON, DORA	Cole Information
	WILLIAMS, LORINE	Cole Information
	ADAMS, T L	Cole Information
	GUIDRY, KENNETH	Cole Information
1992	D ONYEIJE PATRICK	PACIFIC BELL DIRECTORY
	E GUIDRY PATRICIA	PACIFIC BELL DIRECTORY

FINDINGS

Year	Uses	Source
1992	F ADAMS TARLEASIE L	PACIFIC BELL DIRECTORY
	J ANDERSON DORA	PACIFIC BELL DIRECTORY
	ANDERSON, DORA	Cole Information
	ADAMS, T L	Cole Information
	GUIDRY, P	Cole Information
1991	Adams Tarleasie L	PACIFIC BELL WHITE PAGES
	Guidry Patricia	PACIFIC BELL WHITE PAGES
	Guidry W PSr POBox 31446	PACIFIC BELL WHITE PAGES
	New some Patricia	PACIFIC BELL WHITE PAGES
	New some R G Jr	PACIFIC BELL WHITE PAGES
	New some Randall	PACIFIC BELL WHITE PAGES
1986	Adams Tarleasie L	PACIFIC BELL WHITE PAGES
	Patton N	PACIFIC BELL WHITE PAGES
1980	Adams Tarleasie L	Pacific Telephone
	Banks J W	Pacific Telephone
	Lazenby Keyona	Pacific Telephone
	Patton Nellie	Pacific Telephone
1975	BANKS J W	Pacific Telephone
	DANZY SHIRLEY MRS	Pacific Telephone
	HAYES MEIZONA	Pacific Telephone
	JOYNER THELMA	Pacific Telephone
	KING VERNON A	Pacific Telephone
	PATTON NELLIE	Pacific Telephone
1967	WORSHAM DALE W	R. L. Polk Co.
1962	Holt C L r	Pacific Telephone
1955	HOLT C L R	The Pacific Telephone & Telegraph Co.
1950	HOLT C L R	The Pacific Telephone & Telegraph Co.
1945	HOLT C L R	The Pacific Telephone & Telegraph Co.
1943	Holt Clarence L Irene eng h	R. L. Polk & Co.
	Storer Violet w id Frank r	R. L. Polk & Co.
1938	HOLT C L R	Pacific Telephone
1933	HOLT CLARENCE L (IRENE) MARINE ENG H	R. L. Polk & Co.

FINDINGS

Year	Uses	Source
1928	man Earle M stdt R	R.L. Polk and Co of California
1925	BADORF H A R	R. L. Polk & Co. of California
1920	OLSEN R M R	R. L. Polk & Co. of California

758 ALCATRAZ AVE

Year	Uses	Source
2020	EMILY BLASCZYK	EDR Digital Archive
	AVI PRESS	EDR Digital Archive
2017	NAOMI KREAMER	Cole Information
	AARON LATZKE	Cole Information
2014	AARON LATZKE	Cole Information
	OCCUPANT UNKNOWN	Cole Information
2010	CHRISTOPHER MULLINS	Cole Information
	OCCUPANT UNKNOWN	Cole Information
2005	DONALD WHEELER	Cole Information
2000	BLUM CLETUS M	Pacific Bell
	WILLIAM BISHOP	Cole Information
1995	SABES, DAVID	Cole Information
1986	Hurth Mark	PACIFIC BELL WHITE PAGES
1980	Harw ood H	Pacific Telephone
	Piser Robt V	Pacific Telephone
1970	LAU VINCENT	Pacific Telephone Directory
	SILVA LOIS	Pacific Telephone Directory
1967	SILVA ELMER F S	R. L. Polk Co.
1962	Silva Lois	Pacific Telephone
1955	CHRISTIE MARGARET	The Pacific Telephone & Telegraph Co.
	SILVA LOIS	The Pacific Telephone & Telegraph Co.
1945	HASS CHARLES R	The Pacific Telephone & Telegraph Co.
1943	Hassan Chas Mildred L slsmn h	R. L. Polk & Co.
	Makie Elmer K Laura rigger h	R. L. Polk & Co.
1933	HASS CHAS (MILDRED L) SLSMN H	R. L. Polk & Co.
1928	Hass Chas Mildred L slsmn H	R.L. Polk and Co of California
	Hass Mabel stdt R	R.L. Polk and Co of California

FINDINGS

Year	Uses	Source
1928	Nasbit Helen w id Andw H	R.L. Polk and Co of California
1925	FRANCIS M Z R	R. L. Polk & Co. of California
1920	DUFFY MRS J E R	R. L. Polk & Co. of California

759 ALCATRAZ AVE

Year	Uses	Source
2020	JENNIFER RITCHEY	EDR Digital Archive
	SACHIN AGARWAL	EDR Digital Archive
2014	MARGARET ELI	Cole Information
2010	MARGARET ELI	Cole Information
2006	ELI William	Haines Company, Inc.
2005	WILLIAM ELI	Cole Information
2000	WILLIAM ELI	Cole Information
1995	OCCUPANT UNKNOWNN	Cole Information
1970	WILLIAMS CLIFTON	Pacific Telephone Directory
	WILLIAMS ELLA	Pacific Telephone Directory
1967	PHIPPS FRANK M	R. L. Polk Co.
1962	Phipps Frank M	Pacific Telephone
1955	COUNAHAN J P R	The Pacific Telephone & Telegraph Co.
	NOBLES JAS J JR R	The Pacific Telephone & Telegraph Co.
1950	COUNAHAN J P R	The Pacific Telephone & Telegraph Co.
	NOBLES JAS J JR R	The Pacific Telephone & Telegraph Co.
1945	COUNAHAN J P R	The Pacific Telephone & Telegraph Co.
	NOBLE JAMES J JR R	The Pacific Telephone & Telegraph Co.
1943	Counahan John E USA r	R. L. Polk & Co.
	Counahan John P Anna h	R. L. Polk & Co.
1938	COUNAHAN J P R	Pacific Telephone
1933	COUNAHAN ELEANOR CLK R	R. L. Polk & Co.
	COUNAHAN JOHN P (ANNA) MACH H	R. L. Polk & Co.
1928	Counahan John P Anna mach H	R.L. Polk and Co of California
1925	COUNAHAN J P R	R. L. Polk & Co. of California
1920	DONALDSON MRS ALEX R	R. L. Polk & Co. of California

FINDINGS

760 ALCATRAZ AVE

Year	Uses	Source
2017	RODRICK ALSTON	Cole Information
2014	RODERICK AUSTIN	Cole Information
2010	CEYLON GLYMPH	Cole Information
2006	No Current Listing	Haines Company, Inc.
2005	CEYLON GLYMPH	Cole Information
2000	REAR GILL COLE M	Pacific Bell
	COLE GILL	Cole Information
1996	REAR GILL COLE M	PACIFIC BELL DIRECTORY
1995	OCCUPANT UNKNOWNN	Cole Information
1992	SANDERS FRANK L	PACIFIC BELL DIRECTORY
	SANDERS, FRANK L	Cole Information
1991	Sanders Frank L	PACIFIC BELL WHITE PAGES
1980	Vanderw ege A Mrs	Pacific Telephone
1970	VANDERWEGE A MRS	Pacific Telephone Directory
1967	VANDERWEGE HELEN MRS	R. L. Polk Co.
1962	Vanderw ege A Mrs	Pacific Telephone
1955	MCCARRON NORMAN C	The Pacific Telephone & Telegraph Co.
1950	MC CARRON NORMAN B R	The Pacific Telephone & Telegraph Co.
1945	CASSINELLI F D R	The Pacific Telephone & Telegraph Co.
1943	NELSON Helen E h	R. L. Polk & Co.
1938	NELSON HELEN E R	Pacific Telephone

762 ALCATRAZ AVE

Year	Uses	Source
2020	SHAYLA ALSTON	EDR Digital Archive
	PAMELA ALSTON	EDR Digital Archive
	RODRICK ALSTON	EDR Digital Archive
2014	JAMES ARBUCKLE	Cole Information
2010	RODRICK ALSTON	Cole Information
2006	ALSTON Shayla	Haines Company, Inc.
2000	OCCUPANT UNKNOWN	Cole Information
1986	Duffy J E Mrs	PACIFIC BELL WHITE PAGES

FINDINGS

Year	Uses	Source
1986	Duffy Jas A	PACIFIC BELL WHITE PAGES
1980	Duffy J E Mrs	Pacific Telephone
1975	DUFFY J E MRS	Pacific Telephone
1970	DUFFY J E MRS	Pacific Telephone Directory
1967	DUFFY JAMES E	R. L. Polk Co.
1962	Duffy J E Mrs r	Pacific Telephone
1955	DUFFY J E MRS R	The Pacific Telephone & Telegraph Co.
1950	DUIFFY J E MIRS R	The Pacific Telephone & Telegraph Co.
1945	DUFFY FRANCES H R	The Pacific Telephone & Telegraph Co.
1938	DUFFY FRANCES H R	Pacific Telephone
1933	DUFFY JAS E (HAZEL B) MACH H	R. L. Polk & Co.
1928	Louise M w id Marcelina H	R.L. Polk and Co of California

763 ALCATRAZ AVE

Year	Uses	Source
2020	AMANDA OWEN	EDR Digital Archive
2017	AMANDA OWEN	Cole Information
2014	TOM MAYOCK	Cole Information
2010	TOM MAYOCK	Cole Information
2006	MAYOCKTom	Haines Company, Inc.
2005	FRANCISCO OROZCO	Cole Information
2000	BANKS J W	Pacific Bell
1967	BENFORD FRED	R. L. Polk Co.
1962	Benford Fred	Pacific Telephone
1955	GEHRETT WALTER P R	The Pacific Telephone & Telegraph Co.
1950	GEHRETT WALTER P R	The Pacific Telephone & Telegraph Co.
1945	NORTON W X JR R	The Pacific Telephone & Telegraph Co.
1943	Gehrett Walter P h	R. L. Polk & Co.
	Norton Edith E Mrs h	R. L. Polk & Co.
1933	GEHRETT WALTER (ADDIE M) MECH H	R. L. Polk & Co.
1928	Gehrett Kath M tchr R	R.L. Polk and Co of California
	Gehrett Walter P Addle M H	R.L. Polk and Co of California

FINDINGS

766 ALCATRAZ AVE

Year	Uses	Source
2020	JONATHAN FEARN	EDR Digital Archive
	STACEY MURPHY	EDR Digital Archive
2017	JONATHAN FEARN	Cole Information
2014	JONATHAN FEARN	Cole Information
2010	LOIS WHITE	Cole Information
2006	HENDERSON Fay	Haines Company, Inc.
2005	MAURICE HENDERSON	Cole Information
2000	OCCUPANT UNKNOWN	Cole Information
1970	HENDERSON F L	Pacific Telephone Directory
1967	HENDERSON FOY L	R. L. Polk Co.
1962	Henderson F L	Pacific Telephone
1955	PEAKS MILLAGE JR	The Pacific Telephone & Telegraph Co.
1950	RIGGS B M R	The Pacific Telephone & Telegraph Co.
1945	RIGGS B M R	The Pacific Telephone & Telegraph Co.
1943	Duffy Jas E Hazel USN h	R. L. Polk & Co.
	Duncan Jewell W Mrs tchr Pub Sch r	R. L. Polk & Co.
	Teague Dorothy E clk r	R. L. Polk & Co.
	Willis Glen A h	R. L. Polk & Co.
1938	WILLIS GLEN A R	Pacific Telephone
1933	OVALL ANDW V (NEVA) SLSMN H	R. L. Polk & Co.
1928	Stonehocker Harold acct R	R.L. Polk and Co of California
	Stonehocker Margt Mrs H	R.L. Polk and Co of California

767 ALCATRAZ AVE

Year	Uses	Source
2017	REBECCA MURILLO	Cole Information
2014	STEPHAN HOYER	Cole Information
2010	MELISSA HARNLY	Cole Information
2006	a DEGENKOLB Paul	Haines Company, Inc.
2005	OCCUPANT UNKNOWN	Cole Information
2000	HARNLY M	Pacific Bell
	KNOWLES ERIC	Pacific Bell

FINDINGS

Year	Uses	Source
2000	ZAWACKI HAL	Pacific Bell
	CARRIE LANGNER	Cole Information
	ERIC KNOWLES	Cole Information
	HAL ZAWACKI	Cole Information
1995	OCCUPANT UNKNOWNN	Cole Information
1992	MARTIN GEORGE	PACIFIC BELL DIRECTORY
1991	Naiman Adina	PACIFIC BELL WHITE PAGES
	Naiman Arthur	PACIFIC BELL WHITE PAGES
1986	Pow ell F	PACIFIC BELL WHITE PAGES
1970	RINGGOLD A L	Pacific Telephone Directory
	RINGGOLD BEATRICE	Pacific Telephone Directory
1967	RINGGOLD ALBERT L	R. L. Polk Co.
1962	Stump A M r	Pacific Telephone
1955	STUMP A M R	The Pacific Telephone & Telegraph Co.
1950	STUMP A M R	The Pacific Telephone & Telegraph Co.
1945	STUMP A M R	The Pacific Telephone & Telegraph Co.
1943	Massey Hazle K r	R. L. Polk & Co.
	Stump Ricka w id A M h	R. L. Polk & Co.
1938	STUMP A M R	Pacific Telephone
1933	STUMP ARTH M (RICKA) PORTER H	R. L. Polk & Co.
1928	Stumpf Arth M Ricka H	R.L. Polk and Co of California
1925	STUMP A M R	R. L. Polk & Co. of California
1920	STUMP A M R	R. L. Polk & Co. of California

770 ALCATRAZ AVE

Year	Uses	Source
2020	HUMBERTO TORICES	EDR Digital Archive
2017	HUMBERTO ORTEGA	Cole Information
2014	MICAELA PRONIO	Cole Information
2010	MICAELA PRONIO	Cole Information
2006	PRONIO E	Haines Company, Inc.
	PRONIO M	Haines Company, Inc.
	TORICES Humberto	Haines Company, Inc.

FINDINGS

Year	Uses	Source
2005	HUMBERTO TORICES	Cole Information
2000	ORTEGA-TORICES HUMBERTO	Pacific Bell
	PRONIO E	Pacific Bell
1996	HARRIS ALLEN A	PACIFIC BELL DIRECTORY
1995	HARRIS, ALLEN A	Cole Information
1992	HARRIS ALLEN A	PACIFIC BELL DIRECTORY
	HARRIS, ALLEN A	Cole Information
1991	arris Allen A	PACIFIC BELL WHITE PAGES
1986	Harris Allen A	PACIFIC BELL WHITE PAGES
1980	Harris Allen A	Pacific Telephone
1975	HARRIS ALLEN A	Pacific Telephone
1970	HARRIS ALLEN A	Pacific Telephone Directory
1967	HARRIS ALLEN A	R. L. Polk Co.
1962	Harris Allen A	Pacific Telephone
1955	ELLIOTT E J R	The Pacific Telephone & Telegraph Co.
1950	ELLIOTT EJ R	The Pacific Telephone & Telegraph Co.
1945	ELLIOTT E J R	The Pacific Telephone & Telegraph Co.
1943	ELLIOTT Edw J Eliz A h	R. L. Polk & Co.
1938	ELLIOTT E J R	Pacific Telephone
1933	ELLIOTT EDW J H	R. L. Polk & Co.
	ELLIOTT RICHD R	R. L. Polk & Co.
1928	E Edw J Elila A real eat H	R.L. Polk and Co of California
	U Rieb S S R	R.L. Polk and Co of California
1925	ELLIOTT E J R	R. L. Polk & Co. of California
1920	COPPEL D S R	R. L. Polk & Co. of California

771 ALCATRAZ AVE

Year	Uses	Source
2020	ANDREA REX	EDR Digital Archive
	BRAD MANUEL	EDR Digital Archive
2017	MICHAEL ROMANO	Cole Information
2014	BRAD MANUEL	Cole Information
2010	MICHAEL ROMANO	Cole Information

FINDINGS

Year	Uses	Source
2006	PIERCE Rosena	Haines Company, Inc.
2005	ROSENA PIERCE	Cole Information
2000	ROSENA PIERCE	Cole Information
1995	PIERCE, ROSENA	Cole Information
1967	GEE FLORENCE	R. L. Polk Co.
1962	Gee Florence	Pacific Telephone
1955	GEE FLORENCE	The Pacific Telephone & Telegraph Co.
1950	GEE FLORENCE R	The Pacific Telephone & Telegraph Co.
1945	MCMAINS A H R	The Pacific Telephone & Telegraph Co.
1943	Mc Mains Arth H Muriel h	R. L. Polk & Co.
1938	ROBISON E W R	Pacific Telephone
1933	ROBISON EDW W (FREDA A) MACH H	R. L. Polk & Co.
1928	r Jos R Margt clk H	R.L. Polk and Co of California

774 ALCATRAZ AVE

Year	Uses	Source
2020	ANDREA NEMERSON	EDR Digital Archive
	KENTON HOOVER	EDR Digital Archive
2014	DONALD BAUGH	Cole Information
2006	BAUGH Mary	Haines Company, Inc.
2000	OCCUPANT UNKNOWN	Cole Information
1995	BROWN, SARAH L	Cole Information
1986	Brow n E lJr	PACIFIC BELL WHITE PAGES
	Brow ns T V & Radio Service	PACIFIC BELL WHITE PAGES
1980	Brow n E l Jr	Pacific Telephone
	Brow ns T V & Radio Service	Pacific Telephone
1975	BROWN DENISE	Pacific Telephone
	BROWN E l JR	Pacific Telephone
	BROWN S TV & RADIO SERVICE	Pacific Telephone
1970	BROWN E l JR	Pacific Telephone Directory
	BROWN S T V & RADIO SERVICE	Pacific Telephone Directory
1967	SMITH JAMES	R. L. Polk Co.
1962	Smith Jas	Pacific Telephone

FINDINGS

Year	Uses	Source
1945	TOMASELLI GIACOMO R	The Pacific Telephone & Telegraph Co.
1943	Eldridge Jas USMM r	R. L. Polk & Co.
	ROGERS Manuel S h	R. L. Polk & Co.
	Russ Madeline A w elder r	R. L. Polk & Co.
1938	RODGERS M S R	Pacific Telephone
1933	RODGERS CLARENCE H RESTR	R. L. Polk & Co.
	ROGERS HENRY F WOODWKR R	R. L. Polk & Co.
	ROGERS MANUEL S (LOUISE A) LAB H	R. L. Polk & Co.
1928	av Henry F uphol R	R.L. Polk and Co of California
	41st Manuel S Louise uphol H	R.L. Polk and Co of California
1925	RODGERS M S R	R. L. Polk & Co. of California
1920	BRIDGMAN E M R	R. L. Polk & Co. of California

775 ALCATRAZ AVE

Year	Uses	Source
2020	GISELLE PEREZ	EDR Digital Archive
	ELLIOTT ABRAMS	EDR Digital Archive
	CAROL ABRAMS	EDR Digital Archive
2017	ELLIOTT ABRAMS	Cole Information
2010	OCCUPANT UNKNOWN	Cole Information
1995	OCCUPANT UNKNOWNN	Cole Information
1967	NEWMAN WILLIE S	R. L. Polk Co.
1955	SULLIVAN DONALD A	The Pacific Telephone & Telegraph Co.
1950	HIIGSES H V R	The Pacific Telephone & Telegraph Co.
1945	HUGHES HAROLD V MAJ R	The Pacific Telephone & Telegraph Co.
1943	Lew is Geo S Barbara burner h	R. L. Polk & Co.
	Stone Geraldine M clk r	R. L. Polk & Co.
1938	TAYLOR LLOYD R	Pacific Telephone
1933	GEORGE FREDK E H	R. L. Polk & Co.
1928	av Fred E H	R.L. Polk and Co of California

776 ALCATRAZ AVE

Year	Uses	Source
2006	ABRAMS E 0ll	Haines Company, Inc.

FINDINGS

778 ALCATRAZ AVE

Year	Uses	Source
2020	JEAN TURNER	EDR Digital Archive
2017	JEAN TURNER	Cole Information
2014	AMBER TURNER	Cole Information
2010	JEAN TURNER	Cole Information
2006	a JACKSON Doris	Haines Company, Inc.
2005	MARVIN HUMPHREY	Cole Information
2000	OCCUPANT UNKNOWN	Cole Information
1995	OCCUPANT UNKNOWNN	Cole Information
1991	Norman Ulysses	PACIFIC BELL WHITE PAGES
1986	Norman Ulysses	PACIFIC BELL WHITE PAGES
1980	Norman Ulysses	Pacific Telephone
1975	NORMAN S	Pacific Telephone
1970	NORMAN ULYSSES	Pacific Telephone Directory
1967	NORMAN ULYSIS	R. L. Polk Co.
1962	Norman Ulysses	Pacific Telephone
1955	THOMAS NOEL A R	The Pacific Telephone & Telegraph Co.
1950	RUSSELL ARTHUR N R	The Pacific Telephone & Telegraph Co.
	RUSSELL PEARL M R	The Pacific Telephone & Telegraph Co.
1945	RUSSELL ARTHUR N R	The Pacific Telephone & Telegraph Co.
	RUSSELL PEARL M R	The Pacific Telephone & Telegraph Co.
1943	Russell Arth N Pearl M mach h	R. L. Polk & Co.
1938	MILLER PEARL A R	Pacific Telephone
1933	LEONE LOUIS (LENA) CONCRETEWKR H	R. L. Polk & Co.
1928	Hnmboldt Louis L Lena plstr H	R.L. Polk and Co of California
	Moscarella Paul J drftsmn Leo Dolan R	R.L. Polk and Co of California
1925	LEONE LOUIS A R	R. L. Polk & Co. of California

779 ALCATRAZ AVE

Year	Uses	Source
2017	ANNE CASSIA	Cole Information
2014	ANNE CASSIA	Cole Information
2010	OCCUPANT UNKNOWN	Cole Information

FINDINGS

Year	Uses	Source
2006	No Current Listing	Haines Company, Inc.
2005	KRISTIN HUSSONG	Cole Information
1986	Cashen Barbara	PACIFIC BELL WHITE PAGES
1980	Cashen Barbara	Pacific Telephone
1975	CASHEN BARBARA	Pacific Telephone
1970	CASHEN BARBARA	Pacific Telephone Directory
1967	ADLER HAZEL M MRS	R. L. Polk Co.
1955	BURGESS CARL R	The Pacific Telephone & Telegraph Co.
1950	LEE RAYMONID C R	The Pacific Telephone & Telegraph Co.
1943	Knight Ralph L jr Esther A eng h	R. L. Polk & Co.
1933	YOUNG MARIAN MRS H	R. L. Polk & Co.
1928	l Marion Mrs H	R.L. Polk and Co of California

781 ALCATRAZ AVE

Year	Uses	Source
2020	DIANE BEAUCHAMP	EDR Digital Archive
2017	DIANE BEAUCHAMP	Cole Information
2014	DIANE BEAUCHAMP	Cole Information
2010	DIANE BEAUCHAMP	Cole Information
2006	No Current Listing	Haines Company, Inc.
2005	OCCUPANT UNKNOWN	Cole Information
1975	HENDERSON MABEL B	Pacific Telephone
1970	HENDERSON MABEL B	Pacific Telephone Directory
1967	HENDERSON MABEL B MRS	R. L. Polk Co.
1955	MYERS CLAYTON R	The Pacific Telephone & Telegraph Co.
1945	BENEDETTI AMADEO V R	The Pacific Telephone & Telegraph Co.
1943	Benedetti Amadees V Thelma electn h	R. L. Polk & Co.
1938	MARTIN OUIDA COX MRS R	Pacific Telephone
1928	Raynor Berenice K Mrs depy Okid City Aud R	R.L. Polk and Co of California
	ter Preston E Berenice K oil Inspr H	R.L. Polk and Co of California
1925	RAYNOR P E R	R. L. Polk & Co. of California
	SCOTT R L R	R. L. Polk & Co. of California
1920	SCOTT R L R	R. L. Polk & Co. of California

FINDINGS

782 ALCATRAZ AVE

Year	Uses	Source
2020	OLUCHI NNACHI	EDR Digital Archive
2017	R WALTON	Cole Information
2000	OCCUPANT UNKNOWN	Cole Information
1995	OCCUPANT UNKNOWNN	Cole Information
1980	Steele Jaimey	Pacific Telephone
1967	TOLAND GADDIS H L	R. L. Polk Co.
1962	Pow ell Dw ight S	Pacific Telephone
1955	DOLAN WM J	The Pacific Telephone & Telegraph Co.

783 ALCATRAZ AVE

Year	Uses	Source
2017	BENITO MORENO	Cole Information
2014	BENITO MORENO	Cole Information
2010	BENITO MORENO	Cole Information
2006	o MORENOB	Haines Company, Inc.
2000	B BROWN	Cole Information
1995	BROWN, B	Cole Information
1992	BROWN, B	Cole Information
1991	Brow n B	PACIFIC BELL WHITE PAGES
1986	Brow n B	PACIFIC BELL WHITE PAGES
1980	Brow n B	Pacific Telephone
1975	BROWN B	Pacific Telephone
1970	ELLIS LOIS	Pacific Telephone Directory
1967	BOGARD PAT R MRS	R. L. Polk Co.
1962	Oxenrider W C	Pacific Telephone
1955	BOWMAN W L	The Pacific Telephone & Telegraph Co.
1950	KJAR RALPH R	The Pacific Telephone & Telegraph Co.
1945	DENAHY MARGARET R	The Pacific Telephone & Telegraph Co.
1943	Denahy Ernest Margt burner h	R. L. Polk & Co.
1938	LEWIS GEORGE S R	Pacific Telephone
1933	DUNHAM M A H	R. L. Polk & Co.

FINDINGS

784 ALCATRAZ AVE

Year	Uses	Source
2020	OLUCHI NNACHI	EDR Digital Archive
	NKECHI NNACHI	EDR Digital Archive
2017	OLUCHI NNACHI	Cole Information
2014	OLUCHI NNACHI	Cole Information
2010	OLUCHI NNACHI	Cole Information
2006	NNACHI Oluchi	Haines Company, Inc.
	TAYLORTonmmia	Haines Company, Inc.
2000	LOWER TAYLOR TOMMIE JEAN	Pacific Bell
	OCCUPANT UNKNOWN	Cole Information
1996	LOWER TAYLOR TOMMIE JEAN	PACIFIC BELL DIRECTORY
1995	TAYLOR, TOMMIE J	Cole Information
1992	TAYLOR TOMMIE JEAN	PACIFIC BELL DIRECTORY
	TAYLOR, TOMMIE J	Cole Information
1986	Taylor Tommie Jean	PACIFIC BELL WHITE PAGES
1980	Taylor Tommie Jean	Pacific Telephone
1970	TAYLOR TOMMIE JEAN	Pacific Telephone Directory
1967	MILLER J	R. L. Polk Co.
1962	Rogers Don J	Pacific Telephone
1955	WHEELER FRED G ROOFNG	The Pacific Telephone & Telegraph Co.
1945	SMOGROW W R	The Pacific Telephone & Telegraph Co.
1943	Smogrow Jean M sten r	R. L. Polk & Co.
	Smogrow Walter Becky clk h	R. L. Polk & Co.
1938	SMOGROW W R	Pacific Telephone
1933	SMOGROW WALTER (BECKIE) CLK H	R. L. Polk & Co.
1928	Smogrow Walter Rebecca elk H	R.L. Polk and Co of California
1925	SMOGROW W R	R. L. Polk & Co. of California

785 ALCATRAZ AVE

Year	Uses	Source
2017	MICHELLE SETTERGREN	Cole Information
2014	DAVID FISCHER	Cole Information
2010	ALEXIS GOLINO	Cole Information

FINDINGS

Year	Uses	Source
2006	X00	Haines Company, Inc.
2005	OCCUPANT UNKNOWN	Cole Information
1995	OCCUPANT UNKNOWNN	Cole Information
1970	REED LILLIE	Pacific Telephone Directory
1967	BROWN IRA J	R. L. Polk Co.
1955	MARQUIS S E	The Pacific Telephone & Telegraph Co.
1950	BAGLEY R M R	The Pacific Telephone & Telegraph Co.
1943	HUSTON Anne Mrs teller EBMUD h	R. L. Polk & Co.
1938	POWERS A E R	Pacific Telephone
1933	LAYFIELD ROBT H (LEAFY) AUTO REPR BERKELEY	R. L. Polk & Co.

787 ALCATRAZ AVE

Year	Uses	Source
2014	JESSICA POE	Cole Information
2010	OCCUPANT UNKNOWN	Cole Information
2000	MATTHEW KERTESZ	Cole Information
1995	SHEON, S	Cole Information
1991	Brennen Miles	PACIFIC BELL WHITE PAGES
1967	VACANT 781 THUR	R. L. Polk Co.
1955	LAIDLEY O E	The Pacific Telephone & Telegraph Co.
1945	KNOTT EVERITT O R	The Pacific Telephone & Telegraph Co.
1943	Kamping Harold Rose mech h	R. L. Polk & Co.
1928	Gosch f Emil E deckhd H	R.L. Polk and Co of California
	Gosch Herbt clk R	R.L. Polk and Co of California
	Gosch Walter E driver R	R.L. Polk and Co of California

789 ALCATRAZ AVE

Year	Uses	Source
2010	TYRONE COOPER	Cole Information
2006	No Current Listing	Haines Company, Inc.
2005	ROBERT FUKUDA	Cole Information
1995	OCCUPANT UNKNOWNN	Cole Information
1975	DI MATTEO M	Pacific Telephone

FINDINGS

Year	Uses	Source
1967	MADSEN LOIS E	R. L. Polk Co.
1955	SMOLICK S M R	The Pacific Telephone & Telegraph Co.
1950	DAOIEL DOLORES R	The Pacific Telephone & Telegraph Co.
1943	Wilder Harriett F w id Union clo clnr h	R. L. Polk & Co.
1933	JOHNSON ALLAN (HELEN) H	R. L. Polk & Co.

791 ALCATRAZ AVE

Year	Uses	Source
2020	DAVID HOWE	EDR Digital Archive
	DIANA HAYES	EDR Digital Archive
	MARC SINGER	EDR Digital Archive
2017	DAVID HOWE	Cole Information
	ALLISON CLARK	Cole Information
	STEPHEN WILLIS	Cole Information
2014	DAVID HOWE	Cole Information
	STEPHEN WILLIS	Cole Information
	CHRISTIAN PAPPAS	Cole Information
2010	DAVID HOWE	Cole Information
	CHRISTIAN PAPPAS	Cole Information
2006	LA Shuyun	Haines Company, Inc.
2005	PLASTERKATZ	Cole Information
	SHU DESIGN	Cole Information
	SHU YUN LAI	Cole Information
	GREGGOR MATTSON	Cole Information
	HOLLY HOLMES	Cole Information
	SHUYUN LAI	Cole Information
2000	E FUKUDA ROBERT E	Pacific Bell
	ROBERT FUKUDA	Cole Information
	LARA GABATO	Cole Information
	PHILLIP GEISSLER	Cole Information
1995	STOCKING, R	Cole Information
1992	D VARILLA KIMBERLY	PACIFIC BELL DIRECTORY
	VARILLA, K	Cole Information

FINDINGS

Year	Uses	Source
1986	Bush Diane	PACIFIC BELL WHITE PAGES
1980	Di Mauro Angie	Pacific Telephone
	Forte Melinda	Pacific Telephone
	Ow ens Hez	Pacific Telephone
	Perkins Pat & Anthonye	Pacific Telephone
	Zydervelt W C	Pacific Telephone
1975	MEZYNSK I DAVID	Pacific Telephone
1970	JEVONS RICHARD J	Pacific Telephone Directory
	PLUMMER KRIS	Pacific Telephone Directory
1962	Fujimoto Masami	Pacific Telephone
	Yamasaki Bert	Pacific Telephone
1955	SCOTT CORK DECOY CO	The Pacific Telephone & Telegraph Co.
	SCOTT REECE L R	The Pacific Telephone & Telegraph Co.
1950	SCOTT CORK DECOY CO	The Pacific Telephone & Telegraph Co.
1945	SCOTT CORK DECOY CO	The Pacific Telephone & Telegraph Co.
	SCOTT REECE L R	The Pacific Telephone & Telegraph Co.
1943	Scott Reece L Nellie C h	R. L. Polk & Co.
1938	SCOTT CORK DECOY CO	Pacific Telephone
	SCOTT REECE L R	Pacific Telephone
1933	SCOTT MERLE MUSICIAN R	R. L. Polk & Co.
	SCOTT REECE L (NELLIE C) PNTR H	R. L. Polk & Co.
1928	av Merle R stdt R	R.L. Polk and Co of California
	h Reece L Nellie H	R.L. Polk and Co of California

795 ALCATRAZ AVE

Year	Uses	Source
2020	FRANKIE TABOR	EDR Digital Archive
	LAUREN SMITH	EDR Digital Archive
	AIMEE TABOR	EDR Digital Archive
2017	THOMAS DAPICE	Cole Information
2014	THOMAS DAPICE	Cole Information
2010	AGIBUS TABOR	Cole Information
2006	TABORAImee	Haines Company, Inc.

FINDINGS

Year	Uses	Source
2005	FRANKIE TABOR	Cole Information
1996	RANDELL SARAH L MRS	PACIFIC BELL DIRECTORY
1995	RANDELL, SARAH L	Cole Information
1992	RANDELL SARAH L MRS	PACIFIC BELL DIRECTORY
	RANDELL, SARAH L	Cole Information
1991	Randell Sarah L Mrs	PACIFIC BELL WHITE PAGES
	Randell Silver M	PACIFIC BELL WHITE PAGES
	Randelman P	PACIFIC BELL WHITE PAGES
1986	Randell Sarah L Mrs	PACIFIC BELL WHITE PAGES
	Randell Silver M	PACIFIC BELL WHITE PAGES
1980	Randell Sarah L Mrs	Pacific Telephone
1970	RANDELL SARAH L MRS	Pacific Telephone Directory
1967	RANDELL SARAH L MRS	R. L. Polk Co.
1962	Hoffman Wm	Pacific Telephone
1955	HOFFMAN WM	The Pacific Telephone & Telegraph Co.
1950	SILVA FRANCIS J R	The Pacific Telephone & Telegraph Co.
1945	SILVA FRANCIS J R	The Pacific Telephone & Telegraph Co.
1943	Silva Francis J Belle clk h	R. L. Polk & Co.
	SILVA Wm F r	R. L. Polk & Co.
1938	STOUT R L JR R	Pacific Telephone
1933	WOOLF GEO (DORA) ELECTN H	R. L. Polk & Co.
	WOOLF THELMA SEC W L CHANNELL R	R. L. Polk & Co.
1928	Pinnella Melville slsmn AOCo R	R.L. Polk and Co of California

797 ALCATRAZ AVE

Year	Uses	Source
2017	KAYCE DAVIS	Cole Information
1996	WESTSTAR INC	PACIFIC BELL DIRECTORY
1995	OCCUPANT UNKNOWNN	Cole Information
1970	TAYLOR MILLIE	Pacific Telephone Directory
1967	TAYLOR MILLIE L	R. L. Polk Co.
1955	HUSERIK HARRY R	The Pacific Telephone & Telegraph Co.
1950	HIUSERIK HA RRY R	The Pacific Telephone & Telegraph Co.

FINDINGS

Year	Uses	Source
1945	HUSERIK HARRY R	The Pacific Telephone & Telegraph Co.
1943	Huserik Harry slsmn GS Co h	R. L. Polk & Co.
1938	O BRIEN JOHN E R	Pacific Telephone
1928	catraz Jas V Cecil Herman Mc Coy Co H	R.L. Polk and Co of California

1800 ALCATRAZ AVE

Year	Uses	Source
1933	PIGGLY-WIGGLY DIVISION OF SAFEWAY STORES INC	R. L. Polk & Co.

1803 ALCATRAZ AVE

Year	Uses	Source
1933	GREEN CHAS A (MINNIE) BARBER BERKELEY	R. L. Polk & Co.
1928	Lake Chas A Minnie barbe R	R.L. Polk and Co of California

1804 ALCATRAZ AVE

Year	Uses	Source
1962	Cantrell Evans Golden State Bus Serv	Pacific Telephone
	Golden State Business Service	Pacific Telephone
1955	SOUTH BERKELEY FLORISTS BERKELEY	The Pacific Telephone & Telegraph Co.
1950	SOUTH BERKELEY FLORISTS	The Pacific Telephone & Telegraph Co.
1945	SOUTH BERKELEY FLORISTS BERKELEY	The Pacific Telephone & Telegraph Co.
1943	Baralo Fred Josephine florist	R. L. Polk & Co.
1938	SOUTH BERKELEY FLORISTS	Pacific Telephone
1933	BAROLO FRED FLORIST BERKELEY	R. L. Polk & Co.
1928	Baralo Fred Josie florist	R.L. Polk and Co of California
1925	SOUTH BERKELEY FLORISTS	R. L. Polk & Co. of California
1920	WASHINGTON FLORAL MKT	R. L. Polk & Co. of California

1805 ALCATRAZ AVE

Year	Uses	Source
1962	Cramers Style House	Pacific Telephone
1928	Jas F Emma L music mdse	R.L. Polk and Co of California
1920	BEALE MRS L I R	R. L. Polk & Co. of California

FINDINGS

1806 ALCATRAZ AVE

Year	Uses	Source
2006	EUWELLS	Haines Company, Inc.
	CLEANERS	Haines Company, Inc.
2005	EUWELLS CLEANERS	Cole Information
2000	EUWELL S CLEANERS	Pacific Bell
	EUWELLS CLEANERS	Cole Information
1996	EUWELL S CLEANERS	PACIFIC BELL DIRECTORY
1995	EUWELLS CLEANERS	Cole Information
	BATES, TERRY	Cole Information
1992	EUWELL S CLEANERS	PACIFIC BELL DIRECTORY
	EUWELLS CLEANERS	Cole Information
1991	Euw ells Cleaners	PACIFIC BELL WHITE PAGES
1986	EUWELLS CLEANERS	PACIFIC BELL WHITE PAGES
	BATES ALARM	PACIFIC BELL WHITE PAGES
	Bates Alarm	PACIFIC BELL WHITE PAGES
	E UW E LS CLE AN E RS	PACIFIC BELL WHITE PAGES
1980	Bates Alarm	Pacific Telephone
	EUWELLS CLEANERS	Pacific Telephone
1970	PRINTING CENTER THE BERKELEY	Pacific Telephone Directory
1962	Printing Center The	Pacific Telephone
1955	PRINTING CENTER THE BERKELEY	The Pacific Telephone & Telegraph Co.
1938	SAFEWAY STORES INC	Pacific Telephone
1928	8	R.L. Polk and Co of California
	PIGGLY WIGGLY PACIFIC CO INC Andrew Williams Pres Genl Mgr Grocers	R.L. Polk and Co of California

1807 ALCATRAZ AVE

Year	Uses	Source
1955	MITCHELL BUD H A MITCHELL LND CO BERKELEY	The Pacific Telephone & Telegraph Co.
	MITCHELL LAND CO BERKELEY	The Pacific Telephone & Telegraph Co.
	MITCHELL RENTAL BUREAU BERKELEY	The Pacific Telephone & Telegraph Co.
1938	GINNS BERTHE MILLINERY	Pacific Telephone

FINDINGS

1808 ALCATRAZ AVE

Year	Uses	Source
1925	BIG C CARPET CLEANERS	R. L. Polk & Co. of California
	LOFQUIST M	R. L. Polk & Co. of California
	UTILITY SHOPPE THE	R. L. Polk & Co. of California
1920	SEIDEL E E R	R. L. Polk & Co. of California
	UNITED DRY CLEANERS	R. L. Polk & Co. of California

1809 ALCATRAZ AVE

Year	Uses	Source
1920	MOLTER C H R	R. L. Polk & Co. of California

1810 ALCATRAZ AVE

Year	Uses	Source
1925	MUTUAL CREAMERY CO	R. L. Polk & Co. of California

1814 ALCATRAZ AVE

Year	Uses	Source
1928	venue Herman C delicatessen	R.L. Polk and Co of California

1815 ALCATRAZ AVE

Year	Uses	Source
2000	OCCUPANT UNKNOWN	Cole Information
1962	Berkeley Music City	Pacific Telephone
	Music City	Pacific Telephone
	Music City Distributing Co Berkeley Music City	Pacific Telephone
1955	BERKELEY MUSIC CITY INC BERKELEY	The Pacific Telephone & Telegraph Co.
	MUSIC CITY BERKELEY INC BERKELEY	The Pacific Telephone & Telegraph Co.
1945	A MAID RITE SANDWICH CO BERKELEY	The Pacific Telephone & Telegraph Co.
	MAID-RITE A-MAID-RITE SANDWICH CO BERKELEY	The Pacific Telephone & Telegraph Co.

1817 ALCATRAZ AVE

Year	Uses	Source
2010	ROBERT STANTON	Cole Information

FINDINGS

1818 ALCATRAZ AVE

Year	Uses	Source
2020	CHEN'S GARDEN	EDR Digital Archive
2017	CHENS GARDEN	Cole Information
2014	CHENS GARDEN	Cole Information
2010	CHENS GARDEN	Cole Information
2006	CHENS GARDEN	Haines Company, Inc.
2005	CHENS GARDEN	Cole Information
	GOLDEN LE YUEN RESTAURANT	Cole Information
	CHENS GARDEN	Cole Information
2000	88 RESTAURANT	Pacific Bell
	88 RESTAURANT	Cole Information
	OCCUPANT UNKNOWN	Cole Information
1996	HONG S RESTAURANT	PACIFIC BELL DIRECTORY
1995	RED CORAL RESTAURANT	Cole Information
1992	MELODY RESTAURANT	PACIFIC BELL DIRECTORY
	MELODY RESTAURANT	Cole Information
1962	Choice Meat Market meats	Pacific Telephone
1955	CHOICE MEAT MARKET MEATS BERKELEY	The Pacific Telephone & Telegraph Co.
1950	CHOICE MEAT MATRKET MEATS	The Pacific Telephone & Telegraph Co.
1945	VALPREDA MARKET MEATS BERKELEY	The Pacific Telephone & Telegraph Co.
1943	Valpreda Jos J Mary meats	R. L. Polk & Co.
1938	INDEPENDENT MEAT MARKET	Pacific Telephone
1933	FLEES PHILIP (EMMA) MEATS BERKELEY	R. L. Polk & Co.
1928	rison Mag Cnus Elvera uphol	R.L. Polk and Co of California

1819 ALCATRAZ AVE

Year	Uses	Source
1928	Mc Herman Co J B Mc Coy drapers	R.L. Polk and Co of California

1820 ALCATRAZ AVE

Year	Uses	Source
2020	TRANG NGUYEN	EDR Digital Archive
2017	TRANG NGUYEN	Cole Information
2014	JOSE BEJARANO	Cole Information

FINDINGS

Year	Uses	Source
2010	ROSALIE NAHSONHOYA	Cole Information
2006	DING Hong	Haines Company, Inc.
2000	1 ANDERSON DYLAN H	Pacific Bell
	OCCUPANT UNKNOWN	Cole Information
1995	LY, THANH	Cole Information
	NGUYEN, THANH	Cole Information
	NGO, KHUECAC	Cole Information
1970	HUDSON HENRY C BERKELEY	Pacific Telephone Directory
1962	Jackson Letheree	Pacific Telephone
	White Lois	Pacific Telephone
1955	BROBERG HELEN H BERKELEY	The Pacific Telephone & Telegraph Co.
	ELLIOTT ANNA M R BERKELEY	The Pacific Telephone & Telegraph Co.
	SATOFF SULTANA R BERKELEY	The Pacific Telephone & Telegraph Co.
1950	SATOFF SULTANA R	The Pacific Telephone & Telegraph Co.
	ELLIOTT ANINA M R	The Pacific Telephone & Telegraph Co.
	BLACKLSTON DALLAS R	The Pacific Telephone & Telegraph Co.
1945	ABBOTT LLOYD H R BERKELEY	The Pacific Telephone & Telegraph Co.
	ABBOTT VIRGINIA L R BERKELEY	The Pacific Telephone & Telegraph Co.
	BLACKISTON DALLAS R BERKELEY	The Pacific Telephone & Telegraph Co.
	HUDSON FRED I MRS R BERKELEY	The Pacific Telephone & Telegraph Co.
	JOHNSON VAN R BERKELEY	The Pacific Telephone & Telegraph Co.
1943	Abbott Lloyd H Alice D slsmn h	R. L. Polk & Co.
	Abbott Richd C mach r	R. L. Polk & Co.
	Abbott Virginia L acct r	R. L. Polk & Co.
	Abbott Wm J r	R. L. Polk & Co.
	Blackiston Dallas h	R. L. Polk & Co.
	JOHNSON Van r	R. L. Polk & Co.
	Long Wm A h	R. L. Polk & Co.
1938	BLACKISTON DALLAS R	Pacific Telephone
	WEBER WM J R	Pacific Telephone
1933	ANDERSON ANNIE H BERKELEY	R. L. Polk & Co.
	KELLY WM B H BERKELEY	R. L. Polk & Co.

FINDINGS

Year	Uses	Source
1933	RAY WM B H	R. L. Polk & Co.
1928	H Annie H	R.L. Polk and Co of California
	RAY W B H	R.L. Polk and Co of California
	Satoff Demetar Sultana	R.L. Polk and Co of California

1821 ALCATRAZ AVE

Year	Uses	Source
1928	Adeline Berkeley Masonic Temple	R.L. Polk and Co of California
1925	EAST BAY LODGE F & A M	R. L. Polk & Co. of California

1822 ALCATRAZ AVE

Year	Uses	Source
2020	HAPPY NAIL SPA	EDR Digital Archive
2006	HAPPYTIME	Haines Company, Inc.
	MARKET	Haines Company, Inc.
2000	MELODY MARKET	Pacific Bell
	MELODY MARKET	Cole Information
1996	MELODY MARKET	PACIFIC BELL DIRECTORY
1995	MELODY MARKET	Cole Information
1992	MELODY MARKET	PACIFIC BELL DIRECTORY
1986	Hudson M LRealtor	PACIFIC BELL WHITE PAGES
1980	Hudson M L Realtor	Pacific Telephone
1955	ALCATRAZ STATIONERY & GIFT SHOP BERKELEY	The Pacific Telephone & Telegraph Co.
1943	Abbott Alice D Mrs staty	R. L. Polk & Co.
1938	ABBOTT LLOYD H R	Pacific Telephone
1933	ERNESTINE S STATIONERY (ERNESTINE AND BERNICE EVANS) BERKELEY	R. L. Polk & Co.

1826 ALCATRAZ AVE

Year	Uses	Source
2020	KEITH SERAPHIN	EDR Digital Archive
	RAY WOOD	EDR Digital Archive
2017	COLIN ARSENAULT	Cole Information
	MACKENZIE DUGHI	Cole Information

FINDINGS

Year	Uses	Source
2017	ALIYAH FAHEY	Cole Information
	MARINA GARCIA	Cole Information
	RAY WOOD	Cole Information
	TAYEB AMEZIANE	Cole Information
2014	RULON DAVIS	Cole Information
	REBECCA TESSIMOND	Cole Information
	FRANCISCO COTO	Cole Information
	PANKAJ KUMAR	Cole Information
	AMBER MCZEAL	Cole Information
	MICAELA PETERSON	Cole Information
	RAY WOOD	Cole Information
2010	DELILAH JONES	Cole Information
	TU TRAN	Cole Information
	WILLIAM LINSKIL	Cole Information
	CAMMERON GIRVIN	Cole Information
	MICAELA PETERSON	Cole Information
	EVELYN KUMAR	Cole Information
2006	0 APARTMENTS	Haines Company, Inc.
	DAVIS Denise	Haines Company, Inc.
	ITENGE Anna	Haines Company, Inc.
	MELAKE Mariha M	Haines Company, Inc.
	MONTESo Anjel	Haines Company, Inc.
	REYNOLDS Jose Luis	Haines Company, Inc.
	TRAN Tu Klm	Haines Company, Inc.
2005	TU TRAN	Cole Information
	ALEJANDRO GONZALEZ	Cole Information
	SARA ELLIS	Cole Information
	CALVIN DAVIS	Cole Information
	MATT MALONEY	Cole Information
	XIAO YU	Cole Information
	PHONG CHUNG	Cole Information
	ROMAN ECHEVESTE	Cole Information

FINDINGS

Year	Uses	Source
2005	JOCELYN TRUITT	Cole Information
	ABRAHAM CABRRERA	Cole Information
2000	A PHAN JAY L	Pacific Bell
	4 TRAN TU KIM	Pacific Bell
	11 REYNOLDS JOSE LUIS	Pacific Bell
	14 WILLIS NICOLE M	Pacific Bell
	15 BUCKNELL TIMOTHY	Pacific Bell
	16 MARTORANA PAUL	Pacific Bell
	MEBRAT KIFLE	Cole Information
	OSCAR REYNOLDS	Cole Information
	TU TRAN	Cole Information
	RUDI CILIBRASI	Cole Information
	JANIEL KILLEEN	Cole Information
	SILVIA RODRIGUEZ	Cole Information
	F HILL	Cole Information
	SHANNA PADDOCK	Cole Information
	TIMOTHY BUCKNELL	Cole Information
	NINA ZHANG	Cole Information
1996	4 TRAN TU KIM	PACIFIC BELL DIRECTORY
1995	WAYNE, SUSAN	Cole Information
	LAROCQUE, R P	Cole Information
1992	3 RAMOS ROBERT D	PACIFIC BELL DIRECTORY
	8 LA ROCQUE R P	PACIFIC BELL DIRECTORY
	11 SOTO ARMANDO	PACIFIC BELL DIRECTORY
	15 WAYNE S	PACIFIC BELL DIRECTORY
	LAROCQUE, R P	Cole Information
	WAYNE, S	Cole Information
1991	Cohen J	PACIFIC BELL WHITE PAGES
	Cohen J M Eml	PACIFIC BELL WHITE PAGES
	Cohen Ja	PACIFIC BELL WHITE PAGES
	Cohen Jacqueline	PACIFIC BELL WHITE PAGES
	La Rocque R P	PACIFIC BELL WHITE PAGES

FINDINGS

Year	Uses	Source
1991	Marcus Robert	PACIFIC BELL WHITE PAGES
	I Marcus S	PACIFIC BELL WHITE PAGES
	Marcus S Brk	PACIFIC BELL WHITE PAGES
	Mayard W	PACIFIC BELL WHITE PAGES
	Soto Armando	PACIFIC BELL WHITE PAGES
	Wayne S	PACIFIC BELL WHITE PAGES
	Williams M A	PACIFIC BELL WHITE PAGES
1986	Wayne S	PACIFIC BELL WHITE PAGES
	A Williams MA	PACIFIC BELL WHITE PAGES
	1 Pearlman Steve	PACIFIC BELL WHITE PAGES
	2 Oppenheimer Ido	PACIFIC BELL WHITE PAGES
	8 La Rocque R P	PACIFIC BELL WHITE PAGES
	9 Felson Michael	PACIFIC BELL WHITE PAGES
	11 Harrington Gregory C	PACIFIC BELL WHITE PAGES
	15 Wayne S	PACIFIC BELL WHITE PAGES
	Atzili Karen & Nir	PACIFIC BELL WHITE PAGES
	Felson Michael	PACIFIC BELL WHITE PAGES
	Hill Betty N	PACIFIC BELL WHITE PAGES
	Klein Elliott	PACIFIC BELL WHITE PAGES
	La Rocque R P	PACIFIC BELL WHITE PAGES
	Sifvorstein T	PACIFIC BELL WHITE PAGES
	Williams M A	PACIFIC BELL WHITE PAGES
1980	Arca S J	Pacific Telephone
	Freeman Gatha	Pacific Telephone
	Garza Raymundo O	Pacific Telephone
	Hill Betty M	Pacific Telephone
	La Rocque R P	Pacific Telephone
	Mc Manus M J	Pacific Telephone
	Neumann Geo F	Pacific Telephone
	Williams M A	Pacific Telephone
	Wilson Gordon R Ric	Pacific Telephone
1975	ANDERSON DOYLE	Pacific Telephone

FINDINGS

Year	Uses	Source
1975	ARMELIN BETTY MRS	Pacific Telephone
	LOTT ROBT	Pacific Telephone
1970	ARMELIN BETTY MRS BERKELEY	Pacific Telephone Directory
	BROWN JAS E JR BERKELEY	Pacific Telephone Directory
	COPPAGE CHAS BERKELEY	Pacific Telephone Directory
	FREEMAN GATHA BERKELEY	Pacific Telephone Directory
	HARRIS JOYCE ANNE BERKELEY	Pacific Telephone Directory
	HAYMER WILBERT M BERKELEY	Pacific Telephone Directory
	ISAAC M L BERKELEY	Pacific Telephone Directory
	SHOWERS J D BERKELEY	Pacific Telephone Directory
1962	Harvey Janet	Pacific Telephone
	Island Freddie M	Pacific Telephone
	Lee Eva Mrs	Pacific Telephone
	Mills Adell	Pacific Telephone
	Mills Omie	Pacific Telephone
	Phillips M Edw	Pacific Telephone
	Taylor Margaret	Pacific Telephone
	Warren Norman	Pacific Telephone
	Warren Vivian	Pacific Telephone
	Webb Geo C	Pacific Telephone
	Winston Carla	Pacific Telephone
1955	BALL LUCY E BERKELEY	The Pacific Telephone & Telegraph Co.
	DUKES WILLIE MAE BERKELEY	The Pacific Telephone & Telegraph Co.
	GITSON ESTER MAY BERKELEY	The Pacific Telephone & Telegraph Co.
	LEWIS JESSIE J BERKELEY	The Pacific Telephone & Telegraph Co.
	MAYS OLA BERKELEY	The Pacific Telephone & Telegraph Co.
	RODMAN ETHEL H R BERKELEY	The Pacific Telephone & Telegraph Co.
	TAYLOR MARGARET BERKELEY	The Pacific Telephone & Telegraph Co.
	THOMAS HARLEY C R BERKELEY	The Pacific Telephone & Telegraph Co.
1950	SMITH BERNICE R	The Pacific Telephone & Telegraph Co.
	HENRY BETTY JO MIS R	The Pacific Telephone & Telegraph Co.
	PAXTON VIRGINIA R	The Pacific Telephone & Telegraph Co.

FINDINGS

Year	Uses	Source
1950	BASHLINE C G R	The Pacific Telephone & Telegraph Co.
	RODMAN ETHEL H R	The Pacific Telephone & Telegraph Co.
	THOINAS HARLEY C R	The Pacific Telephone & Telegraph Co.
	WALKER LOUIS L R	The Pacific Telephone & Telegraph Co.
1945	STRICKLAND FLORENCE MRS R BERKELEY	The Pacific Telephone & Telegraph Co.
	STUBBS MARY R BERKELEY	The Pacific Telephone & Telegraph Co.
1943	Craig Apartments	R. L. Polk & Co.
	Souza Jess Marie driver h	R. L. Polk & Co.
	Arkinstall Louise Mrs w aiter h	R. L. Polk & Co.
	Barrett Russell mech r	R. L. Polk & Co.
	Battee Le Roy r	R. L. Polk & Co.
	Craig Roy K bldr h	R. L. Polk & Co.
	Dalton Dorothy Mrs r	R. L. Polk & Co.
	Harmon J F shipydw kr r	R. L. Polk & Co.
	Hovinger Margarita Mrs r	R. L. Polk & Co.
	Le Rue Wm E shipydw kr r	R. L. Polk & Co.
	Mc Dow ell Ida R Mrs tel opr h	R. L. Polk & Co.
	Michelson Harry Emma shipydw kr h	R. L. Polk & Co.
	Pringle Wm G gdnr h	R. L. Polk & Co.
	Radford Melvin E Eula shipydw kr h	R. L. Polk & Co.
	Rorasio Bernice mach r	R. L. Polk & Co.
	SMITH Berniece nurse r	R. L. Polk & Co.
	SMITH Nora Maid r	R. L. Polk & Co.
	Smith Virginia h	R. L. Polk & Co.
	Stinnett Gene Marjorie shipydw kr h	R. L. Polk & Co.
	Strickland Florence Mrs clk h	R. L. Polk & Co.
	Vagg Raymond w hsmn r	R. L. Polk & Co.
	Wright Fred carp r	R. L. Polk & Co.
1938	CRAIG APTS	Pacific Telephone
	STOTLER BLANCHE R	Pacific Telephone
1933	BAIRD EARL LAB R	R. L. Polk & Co.
	BAIRD RAY APPR COREMKR H BERKELEY	R. L. Polk & Co.

FINDINGS

Year	Uses	Source
1933	CRAIG APARTMENTS BERKELEY	R. L. Polk & Co.
	CRAIG NELLIE MRS MGR CRAIG APTS H BERKELEY	R. L. Polk & Co.
	CRAIG ROY K (NELLIE) PNTR H BERKELEY	R. L. Polk & Co.
	CREIGHTON LOWELL H BERKELEY	R. L. Polk & Co.
	DOWNS LENA MRS NURSE H	R. L. Polk & Co.
	GIFFORD LOUIS (RUTH) COOK H BERKELEY	R. L. Polk & Co.
	GIFFORD RUTH M MRS HOSTESS VARSITY CANDY SHOP R BERKELEY	R. L. Polk & Co.
	GILMORE ALICE MRS NURSE H BERKELEY	R. L. Polk & Co.
	GRAHAM MARGT MRS H BERKELEY	R. L. Polk & Co.
	HAYDON RHYS (NELLIE) MARINE ENG H BERKELEY	R. L. Polk & Co.
	MATHER ELMER SHTMTLWKR H BERKELEY	R. L. Polk & Co.
	MCKNIGHT WM J (THELMA) GLASS BLOWER H BERKELEY	R. L. Polk & Co.
	MCMILLAN JAS J (FLORENCE) ENG H BERKELEY	R. L. Polk & Co.
	NEUWERTH AUG H	R. L. Polk & Co.
	NEUWORTH THEO R BERKELEY	R. L. Polk & Co.
	PATTILLO ROSE H BERKELEY	R. L. Polk & Co.
	ROBERTS GEO PNTR H BERKELEY	R. L. Polk & Co.
	SMITH BERNICE NURSE H BERKELEY	R. L. Polk & Co.
	SMITH NORA NURSE R BERKELEY	R. L. Polk & Co.
	STOCK JAS MINER H BERKELEY	R. L. Polk & Co.
	STOTLER BLANCHE MRS CLK H BERKELEY	R. L. Polk & Co.
	TANGE WM S (IDA) SLSMN GOLDEN STATE CO H BERKELEY	R. L. Polk & Co.
1928	CRAIG Apartments	R.L. Polk and Co of California
	h Carabel w aiter R	R.L. Polk and Co of California
	Rhoda Roy K Nellie pntr H	R.L. Polk and Co of California
	H	R.L. Polk and Co of California
	Flees Philip meats	R.L. Polk and Co of California
	Hageman Ruth M w aiter H	R.L. Polk and Co of California

FINDINGS

Year	Uses	Source
1928	mona Grace Mrs H	R.L. Polk and Co of California
	Herfurth Amy Mrs H	R.L. Polk and Co of California
	Brush Clarence eng R	R.L. Polk and Co of California
	Brush Edw carp R	R.L. Polk and Co of California
	Magnolia Leslie Ethel cook H	R.L. Polk and Co of California
	Elbert Evangeline driver H	R.L. Polk and Co of California
	Eleanor Mrs H	R.L. Polk and Co of California
	Ryst Ins tchr OPS H	R.L. Polk and Co of California
	nolia Eber auto mech R	R.L. Polk and Co of California
	w ay Wmi H elk G T Hansen H	R.L. Polk and Co of California
	h Louis chauf H	R.L. Polk and Co of California
	Loan Judith nurse H	R.L. Polk and Co of California
	471 Margt Mrs H	R.L. Polk and Co of California
	N Chas carp R	R.L. Polk and Co of California
	Wulbern Martin E Erlinda mach H	R.L. Polk and Co of California

1829 ALCATRAZ AVE

Year	Uses	Source
1925	CAHILL T W R	R. L. Polk & Co. of California
1920	APPLETON C B R	R. L. Polk & Co. of California

1830 ALCATRAZ AVE

Year	Uses	Source
1995	PRINTING CENTER	Cole Information
1992	PRINTING CENTER THE	PACIFIC BELL DIRECTORY
	PRINTING CENTER THE	Cole Information
1991	Printing Center The	PACIFIC BELL WHITE PAGES
1986	PRINTING CENTER THE	PACIFIC BELL WHITE PAGES
	i Printing Center The	PACIFIC BELL WHITE PAGES
1980	Printing Center The	Pacific Telephone
1970	EUWELL S CLEANERS BERKELEY	Pacific Telephone Directory
1943	Hugel Carl Ellen baker	R. L. Polk & Co.
1933	HUGEL KARL BAKER BERKELEY	R. L. Polk & Co.
1928	Wks Karl Ellen bakery	R.L. Polk and Co of California

FINDINGS

1831 ALCATRAZ AVE

Year	Uses	Source
1925	PERRY BESSIE M R	R. L. Polk & Co. of California

1832 ALCATRAZ AVE

Year	Uses	Source
2020	DANIEL EDWARDS	EDR Digital Archive
2014	PAUL SIMONETTI	Cole Information
2010	JACQUELINE JENKINS	Cole Information
2006	o JENKINSJacqueline	Haines Company, Inc.
2005	JACQUELINE JENKINS	Cole Information
2000	B JENKINS JACQUELINE	Pacific Bell
	B JENKINS JACQUELINE	Pacific Bell
	JAMAL DAVIS	Cole Information
1995	ARMSTRONG, EARL C	Cole Information
1980	Mc Donald Anw yl	Pacific Telephone
1962	Fow ler Johnie M	Pacific Telephone
1955	NAJIMA DALE HIDEO BERKELEY	The Pacific Telephone & Telegraph Co.
	NAKANO THOS S BERKELEY	The Pacific Telephone & Telegraph Co.
1950	DENINISON JOHN MRS R	The Pacific Telephone & Telegraph Co.
1945	CARTER EMILY H R BERKELEY	The Pacific Telephone & Telegraph Co.
	GERLACH CATHERINE R BERKELEY	The Pacific Telephone & Telegraph Co.
1943	Williams Estelene E r	R. L. Polk & Co.
1938	HEPLER ELVIE I R	Pacific Telephone
	TAYLOR ROBT C MRS R	Pacific Telephone
1933	CALIN VINCENT J (CHRISTINE) FRUITS	R. L. Polk & Co.
	TAYLOR EMMA MRS CLK H BERKELEY	R. L. Polk & Co.
1928	Calin Vincent J Christina clk A C Kleppenger Co H	R.L. Polk and Co of California

1833 ALCATRAZ AVE

Year	Uses	Source
2020	SMART REMODELING	EDR Digital Archive
2017	SMART REMODELING	Cole Information
2010	CHILDREN FIRST MEDICAL GROUP	Cole Information

FINDINGS

Year	Uses	Source
2005	CHILDREN FIRST MEDICAL GROUP	Cole Information
2000	CHILDRENS HOSPITAL OAKLAND BRANCH OFFICE	Cole Information
	CHILDRENS HOSPITAL OAKLAND OTHER DIVISIONS	Cole Information
1980	Berkeley Linoleum & Floor Covering	Pacific Telephone
	Henderson Construction Co	Pacific Telephone
1975	HENDERSON CONSTRUCTION CO	Pacific Telephone

1834 ALCATRAZ AVE

Year	Uses	Source
2020	VISIONS HAIR STUDIO	EDR Digital Archive
	WIMPY'S PLACE	EDR Digital Archive
2017	WIMPYS PLACE	Cole Information
2014	WIMPYS PLACE	Cole Information
2010	WIMPYS PLACE	Cole Information
2006	W 1 MPYS PLACE	Haines Company, Inc.
2005	WIMPYS PLACE	Cole Information
2000	WIMPY S PLACE	Pacific Bell
	MARCUS OAKLAND STYLES	Pacific Bell
	MARCUS OAKLAND STYLES	Cole Information
	WIMPYS PLACE	Cole Information
1996	WIMPY S PLACE	PACIFIC BELL DIRECTORY
1995	WIMPYS PLACE	Cole Information
1992	WIMPY S PLACE	PACIFIC BELL DIRECTORY
	WIMPYS PLACE	Cole Information
1991	Wimpys Place	PACIFIC BELL WHITE PAGES
1986	Wimpys Place	PACIFIC BELL WHITE PAGES
	WIMPYS PLACE	PACIFIC BELL WHITE PAGES
1980	Wimpys Place	Pacific Telephone
1962	Alcatraz Cleaners The	Pacific Telephone
1955	ALCATRAZ CLEANERS THE BERKELEY	The Pacific Telephone & Telegraph Co.
1950	ALCATRAZ CLEANERS THE	The Pacific Telephone & Telegraph Co.
1945	ALCATRAZ CLEANERS THE BERKELEY	The Pacific Telephone & Telegraph Co.

FINDINGS

Year	Uses	Source
1943	Henrahan C M clo clnr	R. L. Polk & Co.
1938	ALCATRAZ CLEANERS THE	Pacific Telephone
1933	HENRAHAN CLAUDE M CLO CLNR BERKELEY	R. L. Polk & Co.
1928	Flees Philip meats	R.L. Polk and Co of California

1835 ALCATRAZ AVE

Year	Uses	Source
2020	SATELLITE AFFORDABLE HOUSING	EDR Digital Archive
	SUNFLOWER IRBY LLC	EDR Digital Archive
	2307 CHESTNUT LLC	EDR Digital Archive
	SATELLITE HOUSING INC	EDR Digital Archive
	OLIVER & CO	EDR Digital Archive
2017	OLIVER & COMPANY	Cole Information
	SATELLITE AFFORDABLE HOUSING ASSOCIA	Cole Information
	SATELLITE HOUSING INC	Cole Information
	1835 ALCATRAZ TIC	Cole Information

1836 ALCATRAZ AVE

Year	Uses	Source
1943	Masonic Temples	R. L. Polk & Co.

1837 ALCATRAZ AVE

Year	Uses	Source
2000	MOST WORSHIPFUL SONS OF LIGHT GRAND LODGE THE	Pacific Bell
	MOST WORSHIPFUL SONS OF LIGHT GRAND LODGE THE	Cole Information
1996	MOST WORSHIPFUL SONS OF LIGHT GRAND LODGE THE	PACIFIC BELL DIRECTORY
1995	MOST WORSHIPFUL SONS OF LIGHT	Cole Information
1992	MOST WORSHIPFUL SONS OF LIGHT GRAND LODGE THE	PACIFIC BELL DIRECTORY
	MOST WRSHPFL SONS	Cole Information
1991	The	PACIFIC BELL WHITE PAGES

FINDINGS

Year	Uses	Source
1986	Most Worshipful Sons Of Light Grand Lodge The	PACIFIC BELL WHITE PAGES
	MOST WORSHIPFUL SONS	PACIFIC BELL WHITE PAGES
	OF LIGHT GRAND LODGE THE	PACIFIC BELL WHITE PAGES
1980	Most Worshipful Sons Of Light Grand Lodge The	Pacific Telephone
	Most Worshipful Sons Of Light Grand Lodge Dept Of Education	Pacific Telephone
	Most Worshipful Sons Of Light Grand Lodge The	Pacific Telephone
1975	MOST WORSHIPFUL SONS OF LIGHT GRAND LODGE THE L	Pacific Telephone
	MOST WORSHIPFUL SONS OF LIGHT GRAND LODGE THE	Pacific Telephone
1970	UNIFIED SCHOOL OF PROGRESS BERKELEY	Pacific Telephone Directory
1962	Masonic Temple	Pacific Telephone
1955	MASONIC TEMPLE BERKELEY	The Pacific Telephone & Telegraph Co.
1950	MASONIC TEMPLE	The Pacific Telephone & Telegraph Co.
1945	MASONIC TEMPLE BERKELEY	The Pacific Telephone & Telegraph Co.
1943	EAST Bay Masonic Building Assn	R. L. Polk & Co.
	South Berkeley Masonic Hall	R. L. Polk & Co.
1938	MASONIC TEMPLE	Pacific Telephone
1933	ALETHE CHAPTER NO 366 O E S	R. L. Polk & Co.
	CAMPUS REBEKAH LODGE NO 331 BERKELEY	R. L. Polk & Co.
	EAST BAY LODGE NO 489 (F & A M) BERKELEY	R. L. Polk & Co.
	SOUTH BERKELEY MASONIC TEMPLE BERKELEY	R. L. Polk & Co.
1928	Shafter Isabel tchr R	R.L. Polk and Co of California
	Shafter Kath w id Henry R	R.L. Polk and Co of California
	versity Robt C stdt R	R.L. Polk and Co of California

1839 ALCATRAZ AVE

Year	Uses	Source
1955	TEMPLE BARBER SHOP BERKELEY	The Pacific Telephone & Telegraph Co.

FINDINGS

Year	Uses	Source
1950	TEMIPLE BARBER SHOP	The Pacific Telephone & Telegraph Co.
1928	Bierkle Alf R Ellen V florist	R.L. Polk and Co of California

1840 ALCATRAZ AVE

Year	Uses	Source
2020	ACCENT ON LANGUAGES INC	EDR Digital Archive
	HABENERGY SYSTEMS	EDR Digital Archive
	10 SQUARE ARCHITECTURE	EDR Digital Archive
	UNUSUALLIGHTS	EDR Digital Archive
	ERICH KEEFE ATTY	EDR Digital Archive
	ERICH KEEFE PC	EDR Digital Archive
	BAY ARCHITECTS	EDR Digital Archive
	ARIE KUIPERS	EDR Digital Archive
	JESSICA KUIPERS	EDR Digital Archive
	PHILIP HENRY	EDR Digital Archive
2017	KEEFE ATTORNEY ERICH AT LAW	Cole Information
	ACCENT ON LANGUAGES INC	Cole Information
2014	JENSEN VAN LIENDEN	Cole Information
	BAY ARCHITECTS THE	Cole Information
	BAY ARCHITECTS THEJAMES NOVOSEL	Cole Information
	EAD INC	Cole Information
	NOVOSEL JAMES	Cole Information
	ACCENT ON LANGUAGES INC	Cole Information
	BERKELEY LANGUAGE INSTITUTE	Cole Information
2010	BAY ARCHITECTS	Cole Information
	ACCENT ON LANGUAGES INC	Cole Information
	PROGRESSIVE CAREERS INC	Cole Information
	JENSEN VAN LIENDEN ASSOC	Cole Information
2005	THE BAY ARCHITECTS	Cole Information
	NOVOSEL JAMES	Cole Information
	JENSEN VAN LIENDEN ASSOCIATES	Cole Information
2000	BAY ARCHITECTS THE	Pacific Bell
	REIF CAROL ARCHITECT	Pacific Bell

FINDINGS

Year	Uses	Source
2000	SHAFFER THAD N	Pacific Bell
	GADWAY & GORDON DESIGN GROUP	Pacific Bell
	B CIOFALO & ASSOCIATES	Pacific Bell
	C JENSEN VAN LIENDEN ASSOCIATES	Pacific Bell
	NANCY KATES	Cole Information
	JENSEN VAN LIENDEN ASSOCIATES	Cole Information
	SHAFFER THAD ARCHITECT	Cole Information
	CIOFALO & ASSOCIATES	Cole Information
	GADWAY & GORDON DESIGN GROUP	Cole Information
	BAY ARCHITECTS THE JAMES NOVOSEL	Cole Information
	NOVOSEL JAMES	Cole Information
	SHAFFER THAD N ARCHT	Cole Information
	REIF & SHAFFER ARCHITECTS	Cole Information
1996	BAY ARCHITECTS THE	PACIFIC BELL DIRECTORY
	KARIAN CELIA	PACIFIC BELL DIRECTORY
	REIF CAROL ARCHITECT AIA	PACIFIC BELL DIRECTORY
	BROWN WENDY DESIGN	PACIFIC BELL DIRECTORY
	SHAFFER THAD N	PACIFIC BELL DIRECTORY
	GADWAY K M GRAPHIC DESIGN	PACIFIC BELL DIRECTORY
	B CIOFALO & ASSOCIATES	PACIFIC BELL DIRECTORY
	C JENSEN VAN LIENDEN ASSOCIATES	PACIFIC BELL DIRECTORY
1995	SHAFFER, THAD	Cole Information
	CELIA KARIAN	Cole Information
	DAVID PAUL TUTTLE	Cole Information
	BAY ARCHITECTS	Cole Information
	CAROL REIF	Cole Information
	THAD N SHAFFER	Cole Information
1992	BAY ARCHITECTS THE	PACIFIC BELL DIRECTORY
	MILLER WAYNE E & ASSOCIATES	PACIFIC BELL DIRECTORY
	KARIAN CELIA	PACIFIC BELL DIRECTORY
	REIF CAROL	PACIFIC BELL DIRECTORY
	SHAFFER THAD N	PACIFIC BELL DIRECTORY

FINDINGS

Year	Uses	Source
1992	BAY ARCHITECTS THE	Cole Information
1991	Lupino Joseph F Merchants Bookkeeping & Tax I Service	PACIFIC BELL WHITE PAGES
	Lupinsky D	PACIFIC BELL WHITE PAGES
	Lupinsky L	PACIFIC BELL WHITE PAGES
1986	Smith Frank H Merchants Bookkeeping & Tax Service	PACIFIC BELL WHITE PAGES
	Smith Frank Harry	PACIFIC BELL WHITE PAGES
	Smith Frank S	PACIFIC BELL WHITE PAGES
	MERCHANTS	PACIFIC BELL WHITE PAGES
1980	Smith Frank H Merchants Bookkeeping & Tax Service	Pacific Telephone
1975	A-V SERVICES	Pacific Telephone
	MAERE HANTS BOODKKEEPINIG & TAL X SER VICE	Pacific Telephone
1970	A V SERVICES BERKELEY	Pacific Telephone Directory
	MERCHANTS BOOKKEEPING & TAX SERVICE BERKELEY	Pacific Telephone Directory
	SMITH FRANK H MERCHANTS BOOKKEEPING & TAX SERVICE BERKELEY	Pacific Telephone Directory
1962	A V Services Ideal Pictures	Pacific Telephone
	Ideal Pictures	Pacific Telephone
	Merchants Bookkeeping & Tax Service	Pacific Telephone
	Smith Frank H Mrchnts Bkkpng & Tax Serv	Pacific Telephone
1955	CANTEEN SERVICE CO BERKELEY	The Pacific Telephone & Telegraph Co.
1950	CANTEEN SERVICE CO	The Pacific Telephone & Telegraph Co.
1945	CANTEEN SERVICE CO BERKELEY	The Pacific Telephone & Telegraph Co.
1943	Canteen Service Co Martin Lang mgr vending mach	R. L. Polk & Co.
1938	RODMAN DUPLICATOR CORP	Pacific Telephone
1933	MACMARR STORES OPERATED BY MODERN FOOD CO OFFICE AND PLANT	R. L. Polk & Co.

1845 ALCATRAZ AVE

Year	Uses	Source
1945	MACFARLANE S FACTRY STORES CANDLES & NUTS	The Pacific Telephone & Telegraph Co.

FINDINGS

Year	Uses	Source
1945	MACFARLANE S FACTRY STORES CANDLES & NUTS	The Pacific Telephone & Telegraph Co.
	MCFARLANE S FACT RY STORES CANDIES & NUTS BERKELEY	The Pacific Telephone & Telegraph Co.
1943	Mac Farlane Donald L Pearl confy mfr office	R. L. Polk & Co.
1938	MACFARLANE S FACTORY STORES CANDIES & NUTS	Pacific Telephone

1847 ALCATRAZ AVE

Year	Uses	Source
2010	COMMEMORATION COMMITTEE FOR	Cole Information
2006	BAYAREA	Haines Company, Inc.
	ALTERNATIVE	Haines Company, Inc.
	PRess	Haines Company, Inc.
2005	COMMEMRATION COMMUNITY BLACK PNTHR	Cole Information
	MATTHEW MARSH	Cole Information
2000	BAY AREA ALTERNATIVE PRESS	Cole Information
1996	A-CC PRINTERS	PACIFIC BELL DIRECTORY
1992	A-CC PRINTERS	PACIFIC BELL DIRECTORY
1955	GENERAL TRANSFER & STORAGE CO BERKELEY	The Pacific Telephone & Telegraph Co.
	MODERN VAN & STORAGE CO BERKELEY	The Pacific Telephone & Telegraph Co.
	PRAEGER D S MODERN VAN & STORAGE CO BERKELEY	The Pacific Telephone & Telegraph Co.
1950	REGAL UPHOLSTERY CO	The Pacific Telephone & Telegraph Co.

1849 ALCATRAZ AVE

Year	Uses	Source
2020	A-CC PRINTERS	EDR Digital Archive
2017	ACC PRINTERS	Cole Information
2014	ACC PRINTERS	Cole Information
2010	ACC PRINTERS	Cole Information
1995	A CC PRINTERS	Cole Information
1992	A C C PRINTERS	Cole Information

FINDINGS

1850 ALCATRAZ AVE

Year	Uses	Source
2020	STUDIO 1850	EDR Digital Archive
2017	STUDIO 1850	Cole Information
2014	STUDIO 1850	Cole Information
1945	HART S UPHOLSTERING SHOP BERKELEY	The Pacific Telephone & Telegraph Co.
1943	Hart Fred A Nona uphol	R. L. Polk & Co.

1852 ALCATRAZ AVE

Year	Uses	Source
1933	CAMPBELL HELEN MRS CLO CLNR BERKELEY	R. L. Polk & Co.

1854 ALCATRAZ AVE

Year	Uses	Source
2010	STAGECRAFT STUDIOS	Cole Information
2006	STAGECRAFT	Haines Company, Inc.
	STUDIOS	Haines Company, Inc.
2005	MAXWELL O THORNTON	Cole Information
2000	STAGECRAFT STUDIOS	Pacific Bell
	STAGECRAFT STUDIOS	Cole Information
1996	STAGECRAFT STUDIOS	PACIFIC BELL DIRECTORY
1995	STAGECRAFT STUDIOS	Cole Information
1992	STAGECRAFT STUDIOS	PACIFIC BELL DIRECTORY
	STAGECRAFT STUDIOS	Cole Information
1991	S TAGE CRAFT S TUDIOS	PACIFIC BELL WHITE PAGES
1986	Aronovici Carol P Stagecraft Studios	PACIFIC BELL WHITE PAGES
	STAGECRAFT STUDIOS	PACIFIC BELL WHITE PAGES
	BLACK LIGHT S PE CIALTIE S CO	PACIFIC BELL WHITE PAGES
	Black Lisa	PACIFIC BELL WHITE PAGES
	S TAGE CRAFT S TUDIOS	PACIFIC BELL WHITE PAGES
1980	Aronovici Carol P Stagecraft Studios	Pacific Telephone
	BLACK LIGHT SPECIALTIES CO	Pacific Telephone
	STAGECRAFT STUDIOS	Pacific Telephone

FINDINGS

Year	Uses	Source
1975	ARONOVICI CAROL P STAGECRAFT STUDIOS	Pacific Telephone
	BLACK LIGHT SPECIALTIES CO	Pacific Telephone
1970	ARONOVICI CAROL P STAGECRAFT STUDIOS BERKELEY	Pacific Telephone Directory
	BLACK LIGHT SPECIALTIES CO BERKELEY	Pacific Telephone Directory
	STAGECRAFT STUDIOS BERKELEY	Pacific Telephone Directory
1962	Aronovici Carol P Stagecraft Studios	Pacific Telephone
	Black Light Specialties Co	Pacific Telephone
	STAGECRAFT STUDIOS	Pacific Telephone
1955	ARONOVICI CAROL P STAGECRAFT STUDIOS BERKELEY	The Pacific Telephone & Telegraph Co.
	STAGECRAFT STUDIOS BERKELEY	The Pacific Telephone & Telegraph Co.
1950	ARONOVICI CAROL P STAGECRAFT STUDIOS	The Pacific Telephone & Telegraph Co.
	STAGECRAFT STUDIO	The Pacific Telephone & Telegraph Co.
1945	ARONOVICI CAROL P STAGECRAFT STUDIOS BERKELEY	The Pacific Telephone & Telegraph Co.
	STAGECRAFT STUDIOS BERKELEY	The Pacific Telephone & Telegraph Co.
1943	Stagecraft Studios C P Aronovici mgr costumes	R. L. Polk & Co.
1938	RIX PRESS PRINTERS THE	Pacific Telephone
1933	RIX GEO V PRINTER BERKELEY	R. L. Polk & Co.

1855 ALCATRAZ AVE

Year	Uses	Source
2000	OCCUPANT UNKNOWN	Cole Information
1996	MORRIS GERARD	PACIFIC BELL DIRECTORY
1995	MORRIS, GERARD	Cole Information
1992	STOG S ARTISTIC BARBER SHOP	PACIFIC BELL DIRECTORY
	STOGS ARTISTIC BRBR	Cole Information
1991	Stogs Artistic Barber Shop	PACIFIC BELL WHITE PAGES
	Stohl Bob	PACIFIC BELL WHITE PAGES
	Stohr Martin W	PACIFIC BELL WHITE PAGES
1986	STOGS ARTISTIC BARBER SHOP	PACIFIC BELL WHITE PAGES
	Stogs Artistic Barber Shop	PACIFIC BELL WHITE PAGES

FINDINGS

Year	Uses	Source
1980	Stogs Artistic Barber Shop	Pacific Telephone
1970	STOGS ARTISTIC BARBER SHOP BERKELEY	Pacific Telephone Directory
1933	PAPOFF ELIJAH S (KATH) SHOE REPR BERKELEY	R. L. Polk & Co.
1928	Popoit El Ilah S Hattle G shoe rep R	R.L. Polk and Co of California

1859 ALCATRAZ AVE

Year	Uses	Source
2017	KATHRYN NICKLES	Cole Information
	SUSHAWN ROBB	Cole Information
2010	MELISSA WENNLUND	Cole Information
	HILARY MUNDY	Cole Information
	SAGE DILTS	Cole Information
2006	C CHESTER Rachel R	Haines Company, Inc.
	ROBB Sushaw n	Haines Company, Inc.
2005	E DIVJAK	Cole Information
	RACHEL CHESTER	Cole Information
	SUSHAWN ROBB	Cole Information
2000	SHAWN OCONNELL	Cole Information
1992	B SANDINO J	PACIFIC BELL DIRECTORY
	C WILKIEMEYER P	PACIFIC BELL DIRECTORY
	WILKIEMEYER, PHILIP	Cole Information
	SANDINO, JAY	Cole Information
1991	Sandino J	PACIFIC BELL WHITE PAGES
	Wilkiemeyer P	PACIFIC BELL WHITE PAGES
1980	Taylor Lavoisia M	Pacific Telephone
1975	ARNOLD NAOMI	Pacific Telephone
1970	HOLBERT HENRY BERKELEY	Pacific Telephone Directory
	NOEL WM BERKELEY	Pacific Telephone Directory
1962	Bybee Sam	Pacific Telephone
1955	BYBEE SAM BERKELEY	The Pacific Telephone & Telegraph Co.
	MYERS DOROTHY L BERKELEY	The Pacific Telephone & Telegraph Co.
1950	GIDLEY S L R	The Pacific Telephone & Telegraph Co.

FINDINGS

Year	Uses	Source
1950	TOMEY LOUIS R R	The Pacific Telephone & Telegraph Co.
1943	Carmack Mitchell B Nettie shipydw kr h	R. L. Polk & Co.
	Norton Dennis L Myrtle shipydw kr h	R. L. Polk & Co.
	Tennison Hoil D shipydw kr r	R. L. Polk & Co.
1938	POPOFF E S R	Pacific Telephone

1860 ALCATRAZ AVE

Year	Uses	Source
2020	LIFELONG DENTAL	EDR Digital Archive
	LIFELONG MEDICAL CARE	EDR Digital Archive
	LIFELONG DENTAL CARE	EDR Digital Archive
	LIFELONG DENTAL CARE	EDR Digital Archive
	MALONE ROBYN DDS	EDR Digital Archive
2017	LIFELONG MEDICAL CARE	Cole Information
2014	LIFELONG MEDICAL CARE	Cole Information
2010	OVER 60 HEALTH CTR	Cole Information
	LIFELONG DENTAL CARE	Cole Information
	LIFELONG MEDICAL CARE	Cole Information
2006	UFELONG MEDICAL	Haines Company, Inc.
	LIFELONG MEDICAL	Haines Company, Inc.
	OVER 60 DENTAL	Haines Company, Inc.
	CLINIC	Haines Company, Inc.
2005	LIFELONG DENTAL CARE	Cole Information
	OVER HEALTH CARE	Cole Information
2000	OVER 60 DENTAL CLINIC	Pacific Bell
	OVER 60 HEALTH CENTER	Cole Information
1996	OVER 60 DENTAL CLINIC	PACIFIC BELL DIRECTORY
1995	OVER 60 HEALTH CTR	Cole Information
1992	OVER 60 HEALTH CLNC	Cole Information
1991	Overaa Construction U C Campus Brk	PACIFIC BELL WHITE PAGES
1980	South Berkeley Station	Pacific Telephone

FINDINGS

1864 ALCATRAZ AVE

Year	Uses	Source
2020	STEFAN GRACIK	EDR Digital Archive
2014	SARAH DADOUCH	Cole Information
2010	OCCUPANT UNKNOWN	Cole Information
2006	No Current Listing	Haines Company, Inc.
2000	ANDERSON JAY MICHAEL	Pacific Bell
	ELSA CARDONA	Cole Information
1986	Yamashita T	PACIFIC BELL WHITE PAGES
	Yamashita Takeshi	PACIFIC BELL WHITE PAGES
1938	FINIDORE M C R	Pacific Telephone
1933	DUNN ANNA MRS H BERKELEY	R. L. Polk & Co.

1865 ALCATRAZ AVE

Year	Uses	Source
2017	SHANTI LAL	Cole Information
2006	No Current Listing	Haines Company, Inc.
2005	MAZIE NASSIF	Cole Information
2000	NASSIF MAZIE	Pacific Bell
	NASSIS NAIZIE	Pacific Bell
	MAZIE NASSIF	Cole Information
1991	i Hill Bob	PACIFIC BELL WHITE PAGES
1955	CAHILL T W R BERKELEY	The Pacific Telephone & Telegraph Co.
1950	CAHILL T W R	The Pacific Telephone & Telegraph Co.
1945	CAHILL T W R BERKELEY	The Pacific Telephone & Telegraph Co.
1943	Cahill Thos W Gertrude A h	R. L. Polk & Co.
1938	CAHILL T W R	Pacific Telephone
1933	CAHILL THOS W (GERTRUDE) ENG H BERKELEY	R. L. Polk & Co.
1928	Frances R	R.L. Polk and Co of California
	Margt L R	R.L. Polk and Co of California
	Agua Thos Estdt R	R.L. Polk and Co of California
	Agua Thos W Gertrude loc eng H	R.L. Polk and Co of California

FINDINGS

1866 ALCATRAZ AVE

Year	Uses	Source
2020	MI MUNDO PRESCHOOL	EDR Digital Archive
2017	MI MUNDO PRESCHOOL	Cole Information
2014	MI MUNDO PRESCHOOL	Cole Information
	OCCUPANT UNKNOWN	Cole Information
2006	DOBARD Ray	Haines Company, Inc.
2000	DOBARD RAY	Pacific Bell
	RAY DOBARD	Cole Information
1996	DOBARD RAY	PACIFIC BELL DIRECTORY
1995	DOBARD, RAY	Cole Information
1992	DOBARD RAY	PACIFIC BELL DIRECTORY
	MUSIC CTY RCRDNG SV	Cole Information
	DOBARD, RAY	Cole Information
1991	Dobard Ray	PACIFIC BELL WHITE PAGES
	Dobbel George V	PACIFIC BELL WHITE PAGES
	Music City Recording Services	PACIFIC BELL WHITE PAGES
1986	MUSIC CITY RECORDS	PACIFIC BELL WHITE PAGES
	MUSIC CITY RECORDING SERVICES	PACIFIC BELL WHITE PAGES
	Dobard Ray	PACIFIC BELL WHITE PAGES
	Music City Recording Services	PACIFIC BELL WHITE PAGES
	Music City Records	PACIFIC BELL WHITE PAGES
	MUS IC IN MOTION IN C	PACIFIC BELL WHITE PAGES
1980	Music City Recording Services	Pacific Telephone
	Music City Records	Pacific Telephone
1970	AFRO AMERICAN AIRLINES INC	Pacific Telephone Directory
	BERKELEY MUSIC CITY BERKELEY	Pacific Telephone Directory
	MUSIC CITY DISTRIBUTING CO BERKELEY MUSIC CITY BERKELEY	Pacific Telephone Directory
	MUSIC CITY RECORD SHOP NO 1 BERKELEY	Pacific Telephone Directory
1962	Gedge Beauty Shop	Pacific Telephone
1955	GEDGE BEAUTY SHOP BERKELEY	The Pacific Telephone & Telegraph Co.
1950	GEDGE BEAUTY SHOP	The Pacific Telephone & Telegraph Co.

FINDINGS

Year	Uses	Source
1945	GEDGE BEAUTY SHOP BERKELEY	The Pacific Telephone & Telegraph Co.
1943	Gedge Louise Mrs beauty shop	R. L. Polk & Co.
1938	GEDGE BEAUTY PARLORS	Pacific Telephone
1933	GEDGE LOUISE MRS BEAUTY SHOP BERKELEY	R. L. Polk & Co.
1928	Alcatraz Louise Mrs beauty shop	R.L. Polk and Co of California

1867 ALCATRAZ AVE

Year	Uses	Source
2020	JENISE MAYS	EDR Digital Archive
2014	WYLIE MANNS	Cole Information
	OCCUPANT UNKNOWN	Cole Information
2010	GREGORY PUGH	Cole Information
	OCCUPANT UNKNOWN	Cole Information
2006	BABBITT Donna	Haines Company, Inc.
2005	GLENN WLLIAMS	Cole Information
	GREGORY PUGH	Cole Information
	OCCUPANT UNKNOWN	Cole Information
2000	TIFFANY COOPER	Cole Information
1995	OCCUPANT UNKNOWNN	Cole Information
1992	PIERRE DON K	PACIFIC BELL DIRECTORY
	2 GRIFFIN CHARLES	PACIFIC BELL DIRECTORY
	GRIFFIN, CHARLES	Cole Information
1986	2 Pierre Don	PACIFIC BELL WHITE PAGES
	Pierre Don	PACIFIC BELL WHITE PAGES
1980	Pierre Don	Pacific Telephone
	Simpson Iola	Pacific Telephone
1962	Scott Harry S	Pacific Telephone
1955	WILLIAMS LAVINA MRS BERKELEY	The Pacific Telephone & Telegraph Co.
1950	BROWN MAY N	The Pacific Telephone & Telegraph Co.
1945	ROYSE ELMER R BERKELEY	The Pacific Telephone & Telegraph Co.
1943	Richardson Mabel G Mrs clk h	R. L. Polk & Co.
	Royse Chas F eng r	R. L. Polk & Co.
	Royse Elmer T Viva C h	R. L. Polk & Co.

FINDINGS

Year	Uses	Source
1933	BUCHANAN JOHN A (CATH M) CLK H BERKELEY	R. L. Polk & Co.
1928	h Bessie M sten Disappearing Screen & Shade Co R	R.L. Polk and Co of California
	f Eliz S w id Dani A H	R.L. Polk and Co of California

1868 ALCATRAZ AVE

Year	Uses	Source
2020	ERIK HAYDEN	EDR Digital Archive
	MARCO GIL	EDR Digital Archive
	HANOI RODRIGUEZ	EDR Digital Archive
1943	Gedge Faxon B Louise teller Bof A h	R. L. Polk & Co.
	Gedge Louise Mrs beauty shop r	R. L. Polk & Co.
1933	GEDGE FAXON B (LOUISE) TELLER BANK OF AM H BERKELEY	R. L. Polk & Co.
	GEDGE LOUISE MRS BEAUTY SHOP BERKELEY	R. L. Polk & Co.
	GEDGE NANCY BEAUTY OPR R BERKELEY	R. L. Polk & Co.
1928	Gedge Paxon B Louise teller Okid Bank H	R.L. Polk and Co of California

1871 ALCATRAZ AVE

Year	Uses	Source
2020	VENETIA VONICH	EDR Digital Archive
	JAMES VONICH	EDR Digital Archive
2017	JOHN GOMES	Cole Information
2014	JOHN GOMES	Cole Information
2010	JOHN GOMES	Cole Information
2006	o GOMES John	Haines Company, Inc.
2005	JOHN GOMES	Cole Information
2000	GOMES JOHN	Pacific Bell
	JOHN GOMES	Cole Information
1980	Sandefur Ira Jr	Pacific Telephone
1955	FERGUSON JESSE R BERKELEY	The Pacific Telephone & Telegraph Co.
	FERGUSON MOLLIE BERKELEY	The Pacific Telephone & Telegraph Co.

FINDINGS

1873 ALCATRAZ AVE

Year	Uses	Source
2020	MOZELL JONES	EDR Digital Archive
2017	RODNEY JONES	Cole Information
2014	RODNEY JONES	Cole Information
2010	MOZELL JONES	Cole Information
2005	MOZELL JONES	Cole Information
2000	MOZELL JONES	Cole Information
1955	HOLMES LOUISE R N BERKELEY	The Pacific Telephone & Telegraph Co.

1875 ALCATRAZ AVE

Year	Uses	Source
2014	ORLANDO PEREZ	Cole Information
2000	OCCUPANT UNKNOWN	Cole Information
1995	OCCUPANT UNKNOWNN	Cole Information
1970	JAMES HAZEL BERKELEY	Pacific Telephone Directory

1877 ALCATRAZ AVE

Year	Uses	Source
2020	MOZELL JONES	EDR Digital Archive
2017	BARBARA HARLAN	Cole Information
2014	OCCUPANT UNKNOWN	Cole Information
2010	BARBARA HARLAN	Cole Information
2006	No Current Listing	Haines Company, Inc.
2005	BARBARA HARLAN	Cole Information
	NATURES PRESIDENTS	Cole Information
2000	OCCUPANT UNKNOWN	Cole Information
1995	JACKSON, JOHN	Cole Information
1986	Crisp Small Connie	PACIFIC BELL WHITE PAGES
	Crisp Small Connie	PACIFIC BELL WHITE PAGES
1980	Jones Pearl	Pacific Telephone
1970	JACKSON KATIE BERKELEY	Pacific Telephone Directory
1962	Thompson Doris	Pacific Telephone

FINDINGS

1881 ALCATRAZ AVE

Year	*Uses*	*Source*
2020	PELICAN PLUMBERS	EDR Digital Archive
	RAUL DELGADO	EDR Digital Archive
2017	PELICAN PLUMERS	Cole Information
2014	PELICAN PLUMBERS	Cole Information
2010	CRAMERS STYLE HOUSE	Cole Information
2006	CRAMERS STYLE	Haines Company, Inc.
	HOUSE	Haines Company, Inc.
2000	CRAMER S STYLE HOUSE	Pacific Bell
	CRAMERS STYLE HOUSE	Cole Information
	A CRAMER	Cole Information
1996	CRAMER S STYLE HOUSE	PACIFIC BELL DIRECTORY
1995	CRAMERS STYLE HOUSE	Cole Information
1992	CRAMER S STYLE HOUSE	PACIFIC BELL DIRECTORY
	CRAMERS STYLE HOUSE	Cole Information
1991	Arceneaux Cleo Beauty Salon	PACIFIC BELL WHITE PAGES
	Or	PACIFIC BELL WHITE PAGES
	Crampton VJ	PACIFIC BELL WHITE PAGES
	Cranch R	PACIFIC BELL WHITE PAGES
	Kramers Style House	PACIFIC BELL WHITE PAGES
1986	CRAMERS STYLE HOUSE	PACIFIC BELL WHITE PAGES
	Cramers Style House	PACIFIC BELL WHITE PAGES
	Or	PACIFIC BELL WHITE PAGES
	Kramers Style House	PACIFIC BELL WHITE PAGES
1980	Cramers Style House	Pacific Telephone
	Kramers Style House	Pacific Telephone
1975	CRAMER S STYLE HOUSE	Pacific Telephone
	KRAMER S STYLE HOUSE	Pacific Telephone
1970	CRAMER S STYLE HOUSE BERKELEY	Pacific Telephone Directory
	KRAMER S STYLE HOUSE BERKELEY	Pacific Telephone Directory
1955	KINSNER PAT BERKELEY	The Pacific Telephone & Telegraph Co.
1945	GRAHAM EVELYN MARIE R BERKELEY	The Pacific Telephone & Telegraph Co.

FINDINGS

Year	Uses	Source
1938	GRAHAM EVELYN MARIE R	Pacific Telephone
1933	BONNER J H H BERKELEY	R. L. Polk & Co.

1884 ALCATRAZ AVE

Year	Uses	Source
1925	CRAIG APARTMENTS	R. L. Polk & Co. of California
	CRAIG R K R	R. L. Polk & Co. of California
1920	GENTY MRS M R	R. L. Polk & Co. of California

1885 ALCATRAZ AVE

Year	Uses	Source
2020	DOUGLAS DOVE	EDR Digital Archive
	A THOMAS SUMA	EDR Digital Archive
	LEONARD MASON	EDR Digital Archive
2017	NADJA HEINE	Cole Information
2014	LISA BORNSTEIN	Cole Information
2010	TARA ILSLEY	Cole Information
2006	SCHMIDT Reed	Haines Company, Inc.
2000	OCCUPANT UNKNOWN	Cole Information
1996	ANGELES JOEL	PACIFIC BELL DIRECTORY
1995	ANGELES, JOEL	Cole Information
1992	BULLAS RROSLYN	PACIFIC BELL DIRECTORY
	MCKAY, MICHAEL	Cole Information
	BULLAS, RROSLYN	Cole Information
1991	Bullas Rroslyn	PACIFIC BELL WHITE PAGES
	BULLDOG FE N CE CO PO Box 11045	PACIFIC BELL WHITE PAGES
	Mc Kay Michael	PACIFIC BELL WHITE PAGES
	Mc Kay Michael architect Brk	PACIFIC BELL WHITE PAGES
1986	Caruso N E	PACIFIC BELL WHITE PAGES
	Jorissen CJ	PACIFIC BELL WHITE PAGES
	Jorjani M	PACIFIC BELL WHITE PAGES
	Jorney D	PACIFIC BELL WHITE PAGES
1980	Gendreau Robt	Pacific Telephone
1975	GRIFFIN EDNA EARL	Pacific Telephone

FINDINGS

Year	Uses	Source
1970	GRIFFIN EDNA EARL BERKELEY	Pacific Telephone Directory
1962	Griffin Edna Earl	Pacific Telephone
1955	ALLEN CHAS BLAINE BERKELEY	The Pacific Telephone & Telegraph Co.
1950	BELSAN JORDAN R	The Pacific Telephone & Telegraph Co.
	HOFFMAN WM R	The Pacific Telephone & Telegraph Co.
1945	CLARK ARABELLA P R BERKELEY	The Pacific Telephone & Telegraph Co.
1943	CLARK Arabella P Mrs mgr Trojan Apts h	R. L. Polk & Co.
	CLARK Bruce P photog r	R. L. Polk & Co.
	Taylor Hannah Mrs h	R. L. Polk & Co.
	Trojan Apartments	R. L. Polk & Co.
1933	CLARK WM REV (ARABELLA) H BERKELEY	R. L. Polk & Co.
	TROJAN APARTMENTS	R. L. Polk & Co.
1928	Grand Burgess Florence glass beveler H	R.L. Polk and Co of California
	0 Wm Rev Araboeli P 1 H	R.L. Polk and Co of California

1887 ALCATRAZ AVE

Year	Uses	Source
2017	DIANE HAMILTON	Cole Information
2014	CLARE LIN	Cole Information
2010	OCCUPANT UNKNOWN	Cole Information
2006	No Current Listing	Haines Company, Inc.
2005	DIANE HAMILTON	Cole Information
2000	OCCUPANT UNKNOWN	Cole Information
1995	OCCUPANT UNKNOWNN	Cole Information
1980	Barbarow J	Pacific Telephone
	Barovsky R B	Pacific Telephone
1975	NOWELS RICHARD JR	Pacific Telephone
1970	PAPP BRUCE BERKELEY	Pacific Telephone Directory
	SISKIN JEFF BERKELEY	Pacific Telephone Directory
	WEBB JOHN BERKELEY	Pacific Telephone Directory
1955	ALEXANDER HARRIET M BERKELEY	The Pacific Telephone & Telegraph Co.
1943	Levy Edith beauty opr r	R. L. Polk & Co.
	Lew y Margt Mrs h	R. L. Polk & Co.

FINDINGS

Year	Uses	Source
1928	Shafter Emma B Mrs H	R.L. Polk and Co of California

1889 ALCATRAZ AVE

Year	Uses	Source
2020	BARTLE WELLS ASSOC	EDR Digital Archive
2017	DOUGLAS DOVE	Cole Information
	BARTLE WELLS ASSOCIATES	Cole Information
2014	REED SCHMIDT	Cole Information
	BARTLE WELLS ASSOCIATES	Cole Information
2010	BARTLE WELLS ASSOC	Cole Information
2006	BARTLE WELLS	Haines Company, Inc.
	ASSOCIATES	Haines Company, Inc.
2005	BARTLE WELLS ASSOCIATES INC	Cole Information
2000	OCCUPANT UNKNOWN	Cole Information
1996	JARVIS GLEN WM	PACIFIC BELL DIRECTORY
1995	OCCUPANT UNKNOWNN	Cole Information
	ROBERT M PENNELL	Cole Information
	JARVIS ARCHITECTS	Cole Information
1992	JARVIS GLEN WM	PACIFIC BELL DIRECTORY
	JARVIS ARCHITECTS	Cole Information
1991	Jarvis Glen Wm archt	PACIFIC BELL WHITE PAGES
	From East Bay Telephones Call	PACIFIC BELL WHITE PAGES
	Jarvis J	PACIFIC BELL WHITE PAGES
	Jarvis JT	PACIFIC BELL WHITE PAGES
1962	Threadgill Juanita	Pacific Telephone
1955	BAKER RUTH G BERKELEY	The Pacific Telephone & Telegraph Co.
1943	DOUGLAS I F r	R. L. Polk & Co.
	Robertson Jess L Louise w hsmn h	R. L. Polk & Co.
1933	BUTLER BURGESS (FLORENCE) SLSMN BERKELEY GLASS CO H BERKELEY	R. L. Polk & Co.
1928	Nicholls Chas 0 Jennie lab H	R.L. Polk and Co of California
	Worthy Clark Mary lab b H	R.L. Polk and Co of California

FINDINGS

1893 ALCATRAZ AVE

Year	Uses	Source
2020	BATOOL KIANI	EDR Digital Archive
	MICHELLE MORBY	EDR Digital Archive
	KHUSROW KIANI	EDR Digital Archive
2017	KUNWOO LEE	Cole Information
2014	DANIEL PALADINI	Cole Information
	MICHELLE MORBY	Cole Information
	DAIVA TACIONYTE	Cole Information
	TERI BROOKS	Cole Information
	KIRK CARLSEN-JR	Cole Information
2010	LEONARD PLEASANT	Cole Information
	TERI BROOKS	Cole Information
2006	No Current Listing	Haines Company, Inc.
2005	LEONARD PLEASANT	Cole Information
2000	B PLEASANT LEONARD	Pacific Bell
	TANGIE KELLER	Cole Information
	LEONARD PLEASANT	Cole Information
1996	B PLEASANT LEONARD	PACIFIC BELL DIRECTORY
1995	WARE, TANGIE	Cole Information
	PLEASANT, LEONARD	Cole Information
1992	B PLEASANT LEONARD	PACIFIC BELL DIRECTORY
	PLEASANT, LEONARD	Cole Information
1991	Pleasant Leonard	PACIFIC BELL WHITE PAGES
1986	Pleasant Yvette	PACIFIC BELL WHITE PAGES
	Pleasant Yvette	PACIFIC BELL WHITE PAGES
	Pleasanton Paul	PACIFIC BELL WHITE PAGES
	Thomas Selena W Mrs	PACIFIC BELL WHITE PAGES
1980	Thomas Selena W Mrs	Pacific Telephone
1970	THOMAS SELENA W MRS BERKELEY	Pacific Telephone Directory
1955	RAIMONDI FRANK R BERKELEY	The Pacific Telephone & Telegraph Co.
1950	RAIMONDI FRANK R	The Pacific Telephone & Telegraph Co.

FINDINGS

1896 ALCATRAZ AVE

Year	Uses	Source
2020	SHABNAM VAKIL	EDR Digital Archive
2017	LINDSAY SCHUBINER	Cole Information
	CHAD BELLANI	Cole Information
	RAMSES PRINGLE	Cole Information
	SHEIDA VAKIL	Cole Information
2014	CIRO SEPULVEDA	Cole Information
	CHAD BELLANI	Cole Information
	RAMSES PRINGLE	Cole Information
	SHEIDA VAKIL	Cole Information
2010	JOHN GRAHAM	Cole Information
	CASEY HATTON	Cole Information
	NOMIN TUMUR	Cole Information
	ALAN GLORIANA	Cole Information
	WESLEY WANG	Cole Information
2005	JOSHUA BURNAFORD	Cole Information
	JOHN GRAHAM	Cole Information
	CASEY HATTON	Cole Information
	ALAN GLORIANA	Cole Information
	HOSEA NELSON	Cole Information
2000	5 SEELEY T	Pacific Bell
	T SEELEY	Cole Information
	LAURA MYERS	Cole Information
1996	2 LIPSCOMB ARTHUR A	PACIFIC BELL DIRECTORY
1995	CLABAUGH, RICHARD	Cole Information
	ELAM, W S	Cole Information
	BENSON, LINDA	Cole Information
1992	2 HEMPHILL BOBBIE MRS	PACIFIC BELL DIRECTORY
	5 ELAM W STACY	PACIFIC BELL DIRECTORY
	6 NICHOLS MARK	PACIFIC BELL DIRECTORY
	8 BERG LEON D	PACIFIC BELL DIRECTORY
	ELAM, W S	Cole Information

FINDINGS

Year	Uses	Source
1991	Elam W Stacy	PACIFIC BELL WHITE PAGES
	Elame Charles	PACIFIC BELL WHITE PAGES
	Hemphill Bobbie Mrs	PACIFIC BELL WHITE PAGES
	Huste Bryan W	PACIFIC BELL WHITE PAGES
	Huston C	PACIFIC BELL WHITE PAGES
	Huston Cindy	PACIFIC BELL WHITE PAGES
	Huston E F	PACIFIC BELL WHITE PAGES
	Huston Elmo & Cena	PACIFIC BELL WHITE PAGES
1986	Abercrumbia Louis	PACIFIC BELL WHITE PAGES
	2 Hemphill Bobble Mrs	PACIFIC BELL WHITE PAGES
	4 Conrad P	PACIFIC BELL WHITE PAGES
	Conrad P	PACIFIC BELL WHITE PAGES
	Conrad Paul	PACIFIC BELL WHITE PAGES
	Hemphill Bobbie Mrs	PACIFIC BELL WHITE PAGES
1980	Conrad P	Pacific Telephone
	Hemphill Bobbie Mrs	Pacific Telephone
1975	CONRAD P	Pacific Telephone
	HEMPHILL BOBBIE MRS	Pacific Telephone
1970	BANDYOPADHYAY BIRES BERKELEY	Pacific Telephone Directory
	DAVIDSON BERTHA BERKELEY	Pacific Telephone Directory
	SMITH SHIRLEY BERKELEY	Pacific Telephone Directory
1962	Davis Geo	Pacific Telephone
	Holston Chas H	Pacific Telephone
	Holston Patricia E	Pacific Telephone
	Keeling Robbie M	Pacific Telephone

1898 ALCATRAZ AVE

Year	Uses	Source
2020	ROSA RICO	EDR Digital Archive
2017	LILI MAHONEY	Cole Information
	SVETLANA FELDMAN	Cole Information
	CARMEN MURILLO	Cole Information
	ROSA RICO	Cole Information

FINDINGS

Year	Uses	Source
2014	CAROLINE HOCHBERG	Cole Information
	BENJAMIN SCHNEIDER	Cole Information
	CARMEN MURILLO	Cole Information
	DULCE MIRANDA	Cole Information
2010	VICTOR LOYOLA	Cole Information
	DAVID PITLYK	Cole Information
	SHAOWEI LIN	Cole Information
	CALEB LINDEN	Cole Information
2006	LOYOLA Victor M	Haines Company, Inc.
	PABLO Emilia	Haines Company, Inc.
	RODRIGUEZClaud la	Haines Company, Inc.
2005	THERESA JONES	Cole Information
	VICTOR LOYOLA	Cole Information
2000	4 LOYOLA AZUCENA	Pacific Bell
	7 SADDLER CARL	Pacific Bell
	8 REEVES LINDELL	Pacific Bell
	CARL SADDLER	Cole Information
	THERESA JONES	Cole Information
	RYAN HARMON	Cole Information
	LINDELL REEVES	Cole Information
	AZUCENA LOYOLA	Cole Information
1996	7 SOE THANT	PACIFIC BELL DIRECTORY
	8 REEVES LINDELL	PACIFIC BELL DIRECTORY
1995	JONES, THERESA	Cole Information
	SOE, THANT	Cole Information
	MCCANN, MICHEAL	Cole Information
	REEVES, LINDELL	Cole Information
	LIVINGSTON, LISA	Cole Information
	HADGU, TEKLU	Cole Information
1992	1 PEDIGO DAVID	PACIFIC BELL DIRECTORY
	2 COONS THOMAS J	PACIFIC BELL DIRECTORY
	3 JONES THERESA	PACIFIC BELL DIRECTORY

FINDINGS

Year	Uses	Source
1992	4 ORTEGA VICTOR & BETH	PACIFIC BELL DIRECTORY
	6 MCCANN MICHEAL	PACIFIC BELL DIRECTORY
	8 REEVES LINDELL	PACIFIC BELL DIRECTORY
	MCCANN, MICHEAL	Cole Information
	ORTEGA, VICTOR	Cole Information
	HADGU, TEKLU	Cole Information
1991	Berg Leon D	PACIFIC BELL WHITE PAGES
	Berg M	PACIFIC BELL WHITE PAGES
	Coons Thomas J	PACIFIC BELL WHITE PAGES
	Jones Theresa	PACIFIC BELL WHITE PAGES
	Reeves Lindell	PACIFIC BELL WHITE PAGES
1986	2 Myles Gregory G	PACIFIC BELL WHITE PAGES
	3 Jones Theresa	PACIFIC BELL WHITE PAGES
	6 Jones Lucille G	PACIFIC BELL WHITE PAGES
	8 Reeves Lindell	PACIFIC BELL WHITE PAGES
	Jones Lucille G	PACIFIC BELL WHITE PAGES
	Reeves Lindell	PACIFIC BELL WHITE PAGES
	Reeves M	PACIFIC BELL WHITE PAGES
	Reeves M	PACIFIC BELL WHITE PAGES
1980	Henderson Clifford E	Pacific Telephone
	Jones Lucille G	Pacific Telephone
	Rankins Mary	Pacific Telephone
	Reeves Lindell	Pacific Telephone
	Williams Ellis	Pacific Telephone
1975	DILIARD WILLIE B	Pacific Telephone
	HENDERSON CLIFFORD E	Pacific Telephone
	JONES LUCILLE G	Pacific Telephone
1970	AARON ALLEN JR BERKELEY	Pacific Telephone Directory
	JONES LUCILLE G BERKELEY	Pacific Telephone Directory
	MARSH PATRICIA BERKELEY	Pacific Telephone Directory
	MOORE M A BERKELEY	Pacific Telephone Directory
1962	Barber Bob E	Pacific Telephone

FINDINGS

Year	Uses	Source
1962	Barber Ona Mae	Pacific Telephone
	Benn Lovy	Pacific Telephone
	Burke Helen B	Pacific Telephone
	Coulter Elaine	Pacific Telephone
	Coulter Oscar	Pacific Telephone
	Davis Jim	Pacific Telephone
	Watson Alvin B	Pacific Telephone
	Williams Ira L	Pacific Telephone
	Williams Johnny N E	Pacific Telephone

1900 ALCATRAZ AVE

Year	Uses	Source
2020	RILEY BRADFORD	EDR Digital Archive
	DANOVIA POOLER	EDR Digital Archive
	SHARONA HENRY	EDR Digital Archive
2017	WILLIAM MORRISON	Cole Information
	RILEY BRADFORD	Cole Information
	DANOVIA POOLER	Cole Information
	MELINDA COOPER	Cole Information
2014	RILEY BRADFORD	Cole Information
	ERENDIRA LEYVA	Cole Information
	DANOVIA POOLER	Cole Information
	ARVIS DAWSON	Cole Information
	SHIRLONDA HENRY	Cole Information
	TRACY LUTZ	Cole Information
2010	KIERA HAMPTON	Cole Information
	DANOVIA POOLER	Cole Information
	BARBARA BROWN	Cole Information
2006	o MONTGOMERY David	Haines Company, Inc.
2005	MARCUS WILLSON	Cole Information
	RILEY BRADFORD	Cole Information
	JEFFREY GIBSON	Cole Information
	BARBARA BROWN	Cole Information

FINDINGS

Year	Uses	Source
2005	RANDY DAWSON	Cole Information
	ERENDIRA GUTIERREZ	Cole Information
2000	5 MONTGOMERY DAVID J	Pacific Bell
	7 HAMPTON KIERA A	Pacific Bell
	KIERA HAMPTON	Cole Information
	DAVID MONTGOMERY	Cole Information
	ALISON MURPHY	Cole Information
1996	1 LARIOS JUAN	PACIFIC BELL DIRECTORY
	5 MONTGOMERY DAVID J	PACIFIC BELL DIRECTORY
1995	MONTGOMERY, DAVID J	Cole Information
1991	Oow en Dore	PACIFIC BELL WHITE PAGES
	Bow en Douglas	PACIFIC BELL WHITE PAGES
1986	3 Hartw ay J M	PACIFIC BELL WHITE PAGES
1980	Bradford Riley	Pacific Telephone
1975	BARBER BOB E	Pacific Telephone
	BARBER ONA MAE	Pacific Telephone
1970	ARRINGTON BURL BERKELEY	Pacific Telephone Directory
	BARBER BOB E BERKELEY	Pacific Telephone Directory
	BARBER ONA MAE BERKELEY	Pacific Telephone Directory
	HOBSON CARL BERKELEY	Pacific Telephone Directory
	SMITH JOS E BERKELEY	Pacific Telephone Directory
1962	Belloc Caroline	Pacific Telephone
	Cassey Jessie Mae	Pacific Telephone
	Ealey Doris L	Pacific Telephone
	Grant Aaron Jr	Pacific Telephone
	Jones Barbara J	Pacific Telephone
	Sparks Perry	Pacific Telephone
1955	CRUMLEY JACK R BERKELEY	The Pacific Telephone & Telegraph Co.
	GONZALES ALVIN R BERKELEY	The Pacific Telephone & Telegraph Co.
	HEINZ KARL R BERKELEY	The Pacific Telephone & Telegraph Co.
	MANDEL ROSE R BERKELEY	The Pacific Telephone & Telegraph Co.
	MILLER EMIL D R BERKELEY	The Pacific Telephone & Telegraph Co.

FINDINGS

Year	Uses	Source
1955	O TOOLE GEO W BERKELEY	The Pacific Telephone & Telegraph Co.
	SIMMONS ANN BERKELEY	The Pacific Telephone & Telegraph Co.
	WOLFE DOROTHY R BERKELEY	The Pacific Telephone & Telegraph Co.
1950	CORSNOLEY JACK R	The Pacific Telephone & Telegraph Co.
	DOBSON WIN R R	The Pacific Telephone & Telegraph Co.
	WOLFE DOROTHY R	The Pacific Telephone & Telegraph Co.
	FORSLUND HELEN R	The Pacific Telephone & Telegraph Co.
	HEINZ KARL R	The Pacific Telephone & Telegraph Co.
	GONZALES ALVIN R	The Pacific Telephone & Telegraph Co.
	BALL LUCY MISS R BERKELEY OL YMPIC 259	The Pacific Telephone & Telegraph Co.
	MILLER EMIL D R	The Pacific Telephone & Telegraph Co.
	ARNECKE WALTER R	The Pacific Telephone & Telegraph Co.
1945	CHAPMAN M W R BERKELEY	The Pacific Telephone & Telegraph Co.
	GONZALES ALVIN R BERKELEY	The Pacific Telephone & Telegraph Co.
	HEINZ KARL R BERKELEY	The Pacific Telephone & Telegraph Co.
	KHUNER FELIX R	The Pacific Telephone & Telegraph Co.
	NELSON E C R BERKELEY	The Pacific Telephone & Telegraph Co.
	WOLFE DOROTHY R BERKELEY	The Pacific Telephone & Telegraph Co.
1943	Brandon Edna fctyw kr r	R. L. Polk & Co.
	MUELLER Chas H Mamie pass agt SP Co r	R. L. Polk & Co.
1938	MUELLER C H R	Pacific Telephone
	NELSON EVA C R	Pacific Telephone
1933	ALCA DOVER APARTMENTS	R. L. Polk & Co.
	BURGHER CHAS C H	R. L. Polk & Co.
	COLLINS PEARL V MRS H	R. L. Polk & Co.
	GELSVIK A R H	R. L. Polk & Co.
	JONES FLOYD MGR ALCA DOVER APTS R	R. L. Polk & Co.
	LINDSTEN AXEL E (FANNIE A) CLK H BERKELEY	R. L. Polk & Co.
	LINDSTEN CHAS C H	R. L. Polk & Co.
	NISSEN C L H	R. L. Polk & Co.
	SIMONS ANDW H	R. L. Polk & Co.

FINDINGS

1901 ALCATRAZ AVE

Year	*Uses*	*Source*
2017	MAXWELL ANDERSON	Cole Information
2014	MAXWELL ANDERSON	Cole Information
2010	MAXWELL ANDERSON	Cole Information
2006	ANDERSONMO	Haines Company, Inc.
	OLIVENBAUM L	Haines Company, Inc.
2000	ANDERSON M G	Pacific Bell
	LINDA OLIVENBAUM	Cole Information
	MAXWELL ANDERSON	Cole Information
1996	ANDERSON M G	PACIFIC BELL DIRECTORY
1995	OLIVENBAUM, LINDA B	Cole Information
	ANDERSON, MAXWELL G	Cole Information
1992	ANDERSON M G	PACIFIC BELL DIRECTORY
	OLIVENBAUM, LINDA B	Cole Information
	ANDERSON, MAXWELL G	Cole Information
1991	Anderson M G	PACIFIC BELL WHITE PAGES
	Olivenbaum L	PACIFIC BELL WHITE PAGES
1975	LORRAINE STEPHEN	Pacific Telephone
1970	LEVI IRIT BERKELEY	Pacific Telephone Directory
1962	Clark Annie	Pacific Telephone
	Tate Pearlie	Pacific Telephone
1955	FORSLUND HELEN R BERKELEY	The Pacific Telephone & Telegraph Co.
1945	FORSLUND HELEN R BERKELEY	The Pacific Telephone & Telegraph Co.
1943	Behrends John H clk r	R. L. Polk & Co.
1933	GONZALES HENRY (KATE) MARINER H BERKELEY	R. L. Polk & Co.
1928	Eva R	R.L. Polk and Co of California

1907 ALCATRAZ AVE

Year	*Uses*	*Source*
1925	CLARK REV WILLIAM R	R. L. Polk & Co. of California
1920	ROWLEY MRS M M R	R. L. Polk & Co. of California

FINDINGS

1908 ALCATRAZ AVE

Year	Uses	Source
2020	OAKLAND EAST BAY GAY MENS CHRS	EDR Digital Archive
2017	OAKLAND EAST BAY GAY MENS CHORUS	Cole Information
2014	OAKLAND EAST BAY GAY MENS CHORUS	Cole Information
2006	BAHTA Tesfai	Haines Company, Inc.
	TSEGAY M	Haines Company, Inc.
1996	KANNON ZEN JI	PACIFIC BELL DIRECTORY
1991	PHOTOLAB	PACIFIC BELL WHITE PAGES
	Photomation	PACIFIC BELL WHITE PAGES
	PHOTON PRE S S	PACIFIC BELL WHITE PAGES
1986	PHOTOLAB	PACIFIC BELL WHITE PAGES
	PHOTOLAB	PACIFIC BELL WHITE PAGES
1980	Photolab	Pacific Telephone
1962	Lyndon Donlyn	Pacific Telephone
	Moore Chas W	Pacific Telephone
	Turnbull Wm Jr	Pacific Telephone
1955	DOVER GALLERIES ART GALLRY BERKELEY	The Pacific Telephone & Telegraph Co.
	JOHNSON JAS BERKELEY	The Pacific Telephone & Telegraph Co.
1950	ATCA DOVER CLEANERS	The Pacific Telephone & Telegraph Co.
1938	GOEBEL FRANK V R	Pacific Telephone
1933	ROBERTS DON M CONFR BERKELEY	R. L. Polk & Co.
	WHITE RALPH (RUTH) PNTR H BERKELEY	R. L. Polk & Co.

1909 ALCATRAZ AVE

Year	Uses	Source
2014	AMY DONG	Cole Information
2010	AMY DONG	Cole Information
2006	a DURHAM Cl lfford	Haines Company, Inc.
2005	CLIFFORD DURHAM	Cole Information
2000	OCCUPANT UNKNOWN	Cole Information
1995	BROWN, FANNIE	Cole Information
1992	B BROWN FANNIE	PACIFIC BELL DIRECTORY

FINDINGS

Year	Uses	Source
1992	BROWN, FANNIE	Cole Information
1991	Brow n Fannie	PACIFIC BELL WHITE PAGES
	Brow n Felicia R	PACIFIC BELL WHITE PAGES
1986	Brow n Fannie	PACIFIC BELL WHITE PAGES
	B Brow n Fannie	PACIFIC BELL WHITE PAGES
1980	Brow n Fannie	Pacific Telephone
	Gresham Saul	Pacific Telephone
1970	BROWN FANNIE BERKELEY	Pacific Telephone Directory
1962	Leon Ann	Pacific Telephone
	Martin Louise	Pacific Telephone
	Martin Lubert	Pacific Telephone
1955	HENDERSON BARBARA BERKELEY	The Pacific Telephone & Telegraph Co.
1950	LIND RUBY M MRS R	The Pacific Telephone & Telegraph Co.
1945	LIND RUBY M MRS R BERKELEY	The Pacific Telephone & Telegraph Co.
1938	GIBBS C S R	Pacific Telephone

1916 ALCATRAZ AVE

Year	Uses	Source
2020	MATTIE WIMBERLY	EDR Digital Archive
	CHUN YEUNG	EDR Digital Archive
	CHERYL BISHOP	EDR Digital Archive
	MELISSA NETA	EDR Digital Archive
2017	LUCAS FREITAS	Cole Information
2014	EDITH WIMBERLY	Cole Information
2010	OSCAR WIMBERLY	Cole Information
2006	e WIMBERLY Osar	Haines Company, Inc.
2005	OSCAR WIMBERLY	Cole Information
2000	OSCAR WIMBERLY	Cole Information
1955	CARRILLO JOS E BERKELEY	The Pacific Telephone & Telegraph Co.
1943	Mc Dow ell Mary B Mrs bkpr B of A r	R. L. Polk & Co.
1938	TRIBBLE CHAS L R	Pacific Telephone
1933	ANDREWS LESLIE W (LOUISE E) FIREMN H BERKELEY	R. L. Polk & Co.

FINDINGS

Year	Uses	Source
1933	ANDREWS LOUISE MRS CLK MACMARR STORES R BERKELEY	R. L. Polk & Co.
1928	Jas J Margt slsmn H	R.L. Polk and Co of California
	Sidall Ellen J w id Jas A R	R.L. Polk and Co of California
1925	NOBLE JAMES J R	R. L. Polk & Co. of California

1917 ALCATRAZ AVE

Year	Uses	Source
2020	RONNELL STANTON	EDR Digital Archive
	TIFFANY STANTON	EDR Digital Archive
	REMAR STANTON	EDR Digital Archive
	LARON STANTON	EDR Digital Archive
	ROBERT STANTON	EDR Digital Archive
	LINDA GRAYSON	EDR Digital Archive
2017	ROBERT STANTON	Cole Information
2014	VICTOR GRAYSON	Cole Information
2010	LARON STANTON	Cole Information
2006	STANTON Robedt	Haines Company, Inc.
2000	EVANS KENNETH M	Pacific Bell
	KENNETH EVANS	Cole Information
1995	OCCUPANT UNKNOWNN	Cole Information
1991	Rose M Anderson	PACIFIC BELL WHITE PAGES
1986	Rose M Anderson	PACIFIC BELL WHITE PAGES
	Rose M Anderson	PACIFIC BELL WHITE PAGES
1980	Anderson V Z Mrs	Pacific Telephone
1970	ANDERSON V Z MRS BERKELEY	Pacific Telephone Directory
1962	Anderson V Z Mrs	Pacific Telephone
1955	ANDERSON V Z MRS R BERKELEY	The Pacific Telephone & Telegraph Co.
1938	CORNELIUS ROBERT R	Pacific Telephone
1928	Cornelius Derk Camilla carp H	R.L. Polk and Co of California

1918 ALCATRAZ AVE

Year	Uses	Source
2014	CLAUDIA CINELLI	Cole Information

FINDINGS

Year	Uses	Source
2010	OCCUPANT UNKNOWN	Cole Information
2006	No Current Listing	Haines Company, Inc.
2000	OCCUPANT UNKNOWN	Cole Information
1995	OCCUPANT UNKNOWNN	Cole Information
1980	Jezierski Frank	Pacific Telephone
1975	COTTRELL DIANE	Pacific Telephone
1970	WEERES ANNA BERKELEY	Pacific Telephone Directory
1962	La Porta Mae	Pacific Telephone
1955	LAPORTA MAE BERKELEY	The Pacific Telephone & Telegraph Co.
1945	HARNETT JOHN R BERKELEY	The Pacific Telephone & Telegraph Co.
1938	GOESCH EDNA C R	Pacific Telephone
1933	GOSCH EMIL DECKHD H BERKELEY	R. L. Polk & Co.
	GOSCH HERBT STEN R BERKELEY	R. L. Polk & Co.
	GOSCH WALTER CHAUF R BERKELEY	R. L. Polk & Co.
	GOSS WALTER CHAUF R BERKELEY	R. L. Polk & Co.
1925	MULLVAIN E E R	R. L. Polk & Co. of California
1920	MITCHELL ANITA C R	R. L. Polk & Co. of California

1920 ALCATRAZ AVE

Year	Uses	Source
2020	FRANCIS VINCENT	EDR Digital Archive
	ALISA VINCENT	EDR Digital Archive
	OSMAN VINCENT	EDR Digital Archive
2014	OSMAN VINCENT	Cole Information
2010	OCCUPANT UNKNOWN	Cole Information
2006	VINCENT Osman	Haines Company, Inc.
2000	VINCENT OSMAN	Pacific Bell
	OSMAN VINCENT	Cole Information
1996	VINCENT OSMAN	PACIFIC BELL DIRECTORY
1995	VINCENT, OSMAN	Cole Information
1992	VINCENT OSMAN	PACIFIC BELL DIRECTORY
	VINCENT, OSMAN	Cole Information
1991	Vincent Osman	PACIFIC BELL WHITE PAGES

FINDINGS

Year	Uses	Source
1991	Vincent P	PACIFIC BELL WHITE PAGES
	Vincent Paul	PACIFIC BELL WHITE PAGES
	Vincent Paul	PACIFIC BELL WHITE PAGES
1986	Vincent Osman	PACIFIC BELL WHITE PAGES
	Vincent Osman	PACIFIC BELL WHITE PAGES
	Vincent P	PACIFIC BELL WHITE PAGES
1980	Vincent Osman	Pacific Telephone
1975	ADAMS MICHAEL C	Pacific Telephone
1970	MINGES BARBARA BERKELEY	Pacific Telephone Directory
1950	ANDERSEN F A SR R	The Pacific Telephone & Telegraph Co.
1945	HENRAHAN C M R BERKELEY	The Pacific Telephone & Telegraph Co.
1943	Henrahan C M clo clnr h	R. L. Polk & Co.
1933	WILDER UNION CLO CLNR	R. L. Polk & Co.
1925	WILDER MRS UNION R	R. L. Polk & Co. of California

1921 ALCATRAZ AVE

Year	Uses	Source
1925	GONZALES H R	R. L. Polk & Co. of California

1922 ALCATRAZ AVE

Year	Uses	Source
2014	ALISA VINCENT	Cole Information
1995	OCCUPANT UNKNOWNN	Cole Information
1975	OVERSHINER REED	Pacific Telephone
1970	CARROLL DANA BERKELEY	Pacific Telephone Directory
1962	Allphin Ruth	Pacific Telephone
1955	ROSS STEVE MRS BERKELEY	The Pacific Telephone & Telegraph Co.
1950	FALCONER DANIEL VR	The Pacific Telephone & Telegraph Co.
1945	FEAGLEY WALTER C R BERKELEY	The Pacific Telephone & Telegraph Co.
1938	PASCOE W H MRS R	Pacific Telephone
1933	PASCO WALTER (LAURA) SHTMTLWKR R BERKELEY	R. L. Polk & Co.
1928	PASCOE Walter H Laura H shtmtlw kr H	R.L. Polk and Co of California
1925	PASCOE MRS W H R	R. L. Polk & Co. of California

FINDINGS

1923 ALCATRAZ AVE

Year	Uses	Source
1925	BECKMANN MRS S R	R. L. Polk & Co. of California
1920	BECKMANN MRS S R	R. L. Polk & Co. of California

1924 ALCATRAZ AVE

Year	Uses	Source
2014	OCCUPANT UNKNOWN	Cole Information
2010	OSMAN VINCENT	Cole Information
2006	ROMBILAS Chriasne	Haines Company, Inc.
2005	CHRISTINE ROMBILAS	Cole Information
2000	DALMAT ANDREW S	Pacific Bell
	ANDY BALMAT	Cole Information
1991	Comer William J	PACIFIC BELL WHITE PAGES
	Comerford FW	PACIFIC BELL WHITE PAGES
	Conditioning	PACIFIC BELL WHITE PAGES
	From East Bay Telephones Call	PACIFIC BELL WHITE PAGES
	Comerfords Heating & Air Conditioning Inc	PACIFIC BELL WHITE PAGES
1980	Gonzales Louis	Pacific Telephone
1970	HOLDER J R MRS BERKELEY	Pacific Telephone Directory
1962	Holder J R Mrs	Pacific Telephone
1955	SPAULDING LAURA E MRS BERKELEY	The Pacific Telephone & Telegraph Co.
1950	BREKKE PALMER R	The Pacific Telephone & Telegraph Co.
1945	BREKKE PALMER R BERKELEY	The Pacific Telephone & Telegraph Co.
1938	OWENS ALETHA MRS R	Pacific Telephone
1925	DIXON LETTIE C R	R. L. Polk & Co. of California

1925 ALCATRAZ AVE

Year	Uses	Source
2020	JOHN HARRIS	EDR Digital Archive
	MARGARET SHAW	EDR Digital Archive
	CLAUDE SHAW	EDR Digital Archive
2017	CLAUDE SHAW	Cole Information
2014	CLAUDE SHAW	Cole Information
2010	MARGARET SHAW	Cole Information

FINDINGS

Year	Uses	Source
2006	SHAW Margaret	Haines Company, Inc.
2000	OCCUPANT UNKNOWN	Cole Information
1995	OCCUPANT UNKNOWNN	Cole Information
1992	SHAW, M	Cole Information
1955	SADLER JOHN W R	The Pacific Telephone & Telegraph Co.
1950	SADLER JOHN W R	The Pacific Telephone & Telegraph Co.
1945	SADLER JOHN W R	The Pacific Telephone & Telegraph Co.
1938	SADLER JOHN W R	Pacific Telephone
1933	MARSHALL ROBT L (JOSEPHINE) OFFICE MGR ELEC SUPP CO H BERKELEY	R. L. Polk & Co.
1928	fax Marie V sten R	R.L. Polk and Co of California
	w ood Robt L Josephine H	R.L. Polk and Co of California
1925	CORNELIUS D R	R. L. Polk & Co. of California

1926 ALCATRAZ AVE

Year	Uses	Source
2020	MARVIN HARPER	EDR Digital Archive
	HOWARD STURGHALL	EDR Digital Archive
2017	MARVIN HARPER	Cole Information
	HOWARD STURGHAL	Cole Information
	DUNCAN SHOCKLEY	Cole Information
2014	MARVIN HARPER	Cole Information
	TREJAE JAMISON	Cole Information
	HOWARD STURGHAL	Cole Information
	DUNCAN SHOCKLEY	Cole Information
2010	JORGE MILLER	Cole Information
	HOWARD STURGHAL	Cole Information
	DUNCAN SHOCKLEY	Cole Information
2006	DONG Amy	Haines Company, Inc.
	SCHOCKLEY Duncan	Haines Company, Inc.
	STURGHAL How ard	Haines Company, Inc.
2005	DAVID BRAMLETT	Cole Information
	ALBERT GOLDRING	Cole Information
2000	1 JORDAN PAMELA	Pacific Bell

FINDINGS

Year	Uses	Source
2000	6 BRUINS GREGORY D	Pacific Bell
	GREGORY BRUINS	Cole Information
	PAMELA JORDAN	Cole Information
	ESAU ABDULLAH	Cole Information
1996	4 SHOCKLEY DUNCAN SCOTT	PACIFIC BELL DIRECTORY
1995	SHOCKLEY, DUNCAN S	Cole Information
1992	SHOCKLEY, DUCAN S	Cole Information
1991	Shockley Duncan	PACIFIC BELL WHITE PAGES
1986	3 Bell Jesse Mae	PACIFIC BELL WHITE PAGES
	6 Archie Valerie	PACIFIC BELL WHITE PAGES
	Archie Valerie	PACIFIC BELL WHITE PAGES
1980	Archie Valerie	Pacific Telephone
	Saechao Kovei Yoon	Pacific Telephone
1970	ARCHIE ARCELLIOUS BERKELEY	Pacific Telephone Directory
	BULLOCK WALLY JR BERKELEY	Pacific Telephone Directory
	RODGERS P J BERKELEY	Pacific Telephone Directory
1962	Gresham Saul	Pacific Telephone
	Vaughn Geo	Pacific Telephone

1931 ALCATRAZ AVE

Year	Uses	Source
1925	MARSHALL MRS ROBT L R	R. L. Polk & Co. of California

1937 ALCATRAZ AVE

Year	Uses	Source
2020	ARMANDO MONTES	EDR Digital Archive
2017	GUADALUPE CORTEZ	Cole Information
	ARMANDO MONTEZ	Cole Information
	CAROLINA TIJERO	Cole Information
2014	GUADALUPE CORTEZ	Cole Information
	FERNANDO RUVALCABA	Cole Information
2010	HOWARD HAWKINS	Cole Information
2006	HENDERSON Nlrole	Haines Company, Inc.
2005	HOWARD HAWKINS	Cole Information

FINDINGS

Year	Uses	Source
2005	FRANCISCO PAREDES	Cole Information
2000	1 MCELROY LAURA	Pacific Bell
	4 MENA MARGARITO	Pacific Bell
	LAURA MCELROY	Cole Information
	M MENA	Cole Information
	M BARTON	Cole Information
1995	PAREDES, F J	Cole Information
1992	1 GROS BRYAN	PACIFIC BELL DIRECTORY
	3 RAMINEZ A	PACIFIC BELL DIRECTORY
	4 SMITH SALLIE A	PACIFIC BELL DIRECTORY
	RAMINEZ, A	Cole Information
1991	Parrenas C	PACIFIC BELL WHITE PAGES
	Raminez A	PACIFIC BELL WHITE PAGES
	Ramirez A	PACIFIC BELL WHITE PAGES
	Ramirez A	PACIFIC BELL WHITE PAGES
1986	3 Vega Raul P	PACIFIC BELL WHITE PAGES
	Vega Raul P	PACIFIC BELL WHITE PAGES
	Vega Richard	PACIFIC BELL WHITE PAGES
	Vega S	PACIFIC BELL WHITE PAGES
	Vega T	PACIFIC BELL WHITE PAGES
1980	Clarfield John S	Pacific Telephone
	Brabham Richard	Pacific Telephone
1970	MEEHAN WM BERKELEY	Pacific Telephone Directory
	RUDDY JOE BERKELEY	Pacific Telephone Directory
1962	Demsey Jas O	Pacific Telephone
	Mitchell Betty	Pacific Telephone
	Ruddy Joe	Pacific Telephone
1955	KAUFMAN CLAUDE O BERKELEY	The Pacific Telephone & Telegraph Co.
	RUDDY JOE R BERKELEY	The Pacific Telephone & Telegraph Co.
	WILSON MAURICE C BERKELEY	The Pacific Telephone & Telegraph Co.
1950	WETJEN A J R	The Pacific Telephone & Telegraph Co.
	PIEDMONT FLOOR CLEANING CO	The Pacific Telephone & Telegraph Co.

FINDINGS

Year	Uses	Source
1945	KOKAL LOUIS R BERKELEY	The Pacific Telephone & Telegraph Co.
	MOREST CLARA MRS R BERKELEY	The Pacific Telephone & Telegraph Co.
1938	BROWN BATHS	Pacific Telephone
	BROWNE JAMES F R	Pacific Telephone
1933	BROWNE JAS F (MARY G) CARP H BERKELEY	R. L. Polk & Co.
1928	62d Mae w aiter R	R.L. Polk and Co of California
	Mombert Frank E agt N Y Life Ins Co R	R.L. Polk and Co of California

1980 ALCATRAZ AVE

Year	Uses	Source
1975	PHOTOLAB	Pacific Telephone

1859B ALCATRAZ AVE

Year	Uses	Source
1970	MOORE R C BERKELEY	Pacific Telephone Directory

1909A ALCATRAZ AVE

Year	Uses	Source
1970	GRESHAM SAUL BERKELEY	Pacific Telephone Directory

1808 1/2 ALCATRAZ AVE

Year	Uses	Source
1925	SATOFF D R	R. L. Polk & Co. of California
1920	SATOFF D R	R. L. Polk & Co. of California

1867 1/2 ALCATRAZ AVE

Year	Uses	Source
2000	COOPER TIFFANY	Pacific Bell

ALCATT AZ AVE

747 ALCATT AZ AVE

Year	Uses	Source
1950	BENNETT C C R	The Pacific Telephone & Telegraph Co.

FINDINGS

DOVER CT

6321 DOVER CT

Year	Uses	Source
1950	LERBEKIMO J F R	The Pacific Telephone & Telegraph Co.

DOVER PL

6321 DOVER PL

Year	Uses	Source
1950	GALLIVAN MAXINE E R	The Pacific Telephone & Telegraph Co.

DOVER ST

6202 DOVER ST

Year	Uses	Source
2020	DOROTHY ROGERS	EDR Digital Archive
2014	DOROTHY ROGERS	Cole Information
2010	OCCUPANT UNKNOWN	Cole Information
1986	Rogers R	PACIFIC BELL WHITE PAGES
1967	SIMS LAWRENCE	R. L. Polk Co.
1943	DAVIS Floyd K Helen eng h	R. L. Polk & Co.
	Davis Marguerite E bkpr ACN Bank r	R. L. Polk & Co.

6211 DOVER ST

Year	Uses	Source
2014	OCCUPANT UNKNOWN	Cole Information
2010	OCCUPANT UNKNOWN	Cole Information
2006	No Current Listing	Haines Company, Inc.
2005	KIM WICKSTRUM	Cole Information
2000	WICKSTRUM KIM	Pacific Bell
	EDWINA NEWSOM	Cole Information
1967	HAMMOND MARC	R. L. Polk Co.

6215 DOVER ST

Year	Uses	Source
2020	ALEA DICKERSON	EDR Digital Archive

FINDINGS

Year	Uses	Source
2017	ALEA DICKERSON	Cole Information
2014	EDWINA NEWSOM	Cole Information
2010	EDWINA NEWSOM	Cole Information
2006	No Current Listing	Haines Company, Inc.
2005	EDWINA NEWSOM	Cole Information
2000	OCCUPANT UNKNOWN	Cole Information
1996	WICKSTRUM KIM	PACIFIC BELL DIRECTORY
1995	WICKSTRUM, KIM	Cole Information
1992	WICKSTRUM KIM	PACIFIC BELL DIRECTORY
	WICKSTRUM, KIM	Cole Information
1967	JOHNSON LOUIS	R. L. Polk Co.
1962	Johnson Louis Jr	Pacific Telephone
1943	Adams Dorothy C clk r	R. L. Polk & Co.
	Adams Fredk A Thekla sailmkr h	R. L. Polk & Co.

6222 DOVER ST

Year	Uses	Source
2020	JUSTIN CHIN	EDR Digital Archive
	JEROME PICOT	EDR Digital Archive
	CONSTANCE CHIN	EDR Digital Archive
2014	JUSTIN CHIN	Cole Information
2010	JUSTIN CHIN	Cole Information
2006	ANTHON CHIN	Haines Company, Inc.
	Constance	Haines Company, Inc.
2005	JUSTIN CHIN	Cole Information
2000	DOVER SOUL	Pacific Bell
	JUSTIN CHIN	Cole Information
1995	LASH, TODD L	Cole Information
1967	HICKERSON ALICE MRS	R. L. Polk Co.
1962	Kirwan J T r	Pacific Telephone
1943	Kirwan John T Snoe E elev opr h	R. L. Polk & Co.

FINDINGS

6226 DOVER ST

Year	Uses	Source
2020	KEVIN LIAU	EDR Digital Archive
2017	INDY ROBERTS	Cole Information
2014	KEVIN LIAU	Cole Information
2010	SEBASTIAN HAGLER	Cole Information
2006	a HAGLER Sebastian	Haines Company, Inc.
2005	SEBASTIAN HAGLER	Cole Information
2000	OCCUPANT UNKNOWN	Cole Information
1995	COOPER, ERNEST	Cole Information
1967	COOPER ERNEST J OL	R. L. Polk Co.
1962	Cooper Ernest	Pacific Telephone
1943	ROHDE Philip A Ethel E pntr h	R. L. Polk & Co.

6234 DOVER ST

Year	Uses	Source
2017	JENELLE FLEWELLEN	Cole Information
2014	JENELLE ELDERFLEWELLEN	Cole Information
2010	CLYDE FLEWELLEN	Cole Information
2006	a FLEWELLEN Clyde	Haines Company, Inc.
2005	CLYDE FLEWELLEN	Cole Information
2000	OCCUPANT UNKNOWN	Cole Information
1995	TALLEY, YEDA A	Cole Information
1967	SANDERS WILLIANA MRS	R. L. Polk Co.
1962	Sanders Williana Mrs	Pacific Telephone
1943	Moseley Fred h	R. L. Polk & Co.

6235 DOVER ST

Year	Uses	Source
2017	LENETTA PETTWAY	Cole Information
2014	OCCUPANT UNKNOWN	Cole Information
2010	OCCUPANT UNKNOWN	Cole Information
2006	No Current Listing	Haines Company, Inc.
2005	OCCUPANT UNKNOWN	Cole Information
2000	OCCUPANT UNKNOWN	Cole Information

FINDINGS

Year	Uses	Source
1996	MOORE ADELL B	PACIFIC BELL DIRECTORY
1995	MOORE, ADELL B	Cole Information
1967	MITCHELL PRENTICE MRS	R. L. Polk Co.
1943	Reggiardo Tillio J Alice mgr Vita Maid Foods h	R. L. Polk & Co.

6237 DOVER ST

Year	Uses	Source
2020	BRITTANY ASHFORD	EDR Digital Archive
	TORREY ASHFORD	EDR Digital Archive
2017	EDWARD ASHFORD	Cole Information
2014	EDUARDO PEARSON	Cole Information
2006	DELESBOREJoan L	Haines Company, Inc.
2005	JOAN DELESBORE	Cole Information
2000	DELESBORE JOAN L	Pacific Bell
	JOAN DELESBORE	Cole Information
1996	DELESBORE JOAN L	PACIFIC BELL DIRECTORY
1995	DELESBORE, JOAN L	Cole Information
1992	DELESBORE JOAN L	PACIFIC BELL DIRECTORY
	DELESBORE, JOAN L	Cole Information
1967	PORTER GEO L	R. L. Polk Co.
1962	Porter Geo L	Pacific Telephone
1943	Heine Janet C Mrs Bkly Rug Works h	R. L. Polk & Co.
	Heine Peggy H sten Bkly Rug Wks h	R. L. Polk & Co.

6288 DOVER ST

Year	Uses	Source
2020	UNHEI KANG	EDR Digital Archive
2017	SHIVA GARSHASBI	Cole Information
2014	KIM KHOO	Cole Information
2010	OCCUPANT UNKNOWN	Cole Information

6301 DOVER ST

Year	Uses	Source
2020	LELA JACOBSON	EDR Digital Archive

FINDINGS

Year	Uses	Source
2020	EDWARD HART	EDR Digital Archive
2010	NEAL RICHARDSON	Cole Information
2006	BOASTaylor	Haines Company, Inc.
2005	OCCUPANT UNKNOWN	Cole Information
1967	JAMES DOROTHY L	R. L. Polk Co.
1943	Pekkari Geo W Ellen dept mgr I Magnin & Co h	R. L. Polk & Co.
	Valpey Ellen M Mrs slsw n Frank Werner Co r	R. L. Polk & Co.

6303 DOVER ST

Year	Uses	Source
2014	BEATA HANDRA	Cole Information
2010	OCCUPANT UNKNOWN	Cole Information
1967	NORVELL LEWIS R	R. L. Polk Co.
1943	Wolgast Albt Clara uphol Natl Uphol Co r	R. L. Polk & Co.

6321 DOVER ST

Year	Uses	Source
2020	SPARACINO	EDR Digital Archive
	JERRY WEEDEN	EDR Digital Archive
	MARIA FREITAG	EDR Digital Archive
	LEAH TALBOTT	EDR Digital Archive
2017	PANKAJ KUMAR	Cole Information
	NOAH BENCH	Cole Information
	SARAH JOHNSON	Cole Information
	MARIA FREITAG	Cole Information
	DEMTIRIA GALLAREAD	Cole Information
	IRENE HEADEN	Cole Information
	CATHRINE HURT	Cole Information
	STEPHEN FESSANT	Cole Information
	SARAH GROSS	Cole Information
2014	JAMIE BURKE	Cole Information
	PANKAJ KUMAR	Cole Information
	CHERYL CAYME	Cole Information

FINDINGS

Year	Uses	Source
2014	MARIA FREITAG	Cole Information
	IRENE HEADEN	Cole Information
	CATHRINE HURT	Cole Information
	HIROMI TABEI	Cole Information
	KAREEN KANJO	Cole Information
	CANDACE CHEN	Cole Information
2010	NICOLE STOCKWELL	Cole Information
	ROBERT HAMRICK	Cole Information
	MARIA HERNANDEZ	Cole Information
	ALANA ONEAL	Cole Information
	CHERYL CAYME	Cole Information
	AARON QUINONES	Cole Information
	LISA HOWARD	Cole Information
	FRANCESCA FRANCIA	Cole Information
	KATHLEEN MCNULTY	Cole Information
	JENNIFER DIXON	Cole Information
	JEFFREY DYER	Cole Information
	STEPHEN FESSANT	Cole Information
2006	APARTMENTS	Haines Company, Inc.
	DIXON J	Haines Company, Inc.
	GREEN Unda M	Haines Company, Inc.
	HAMRICK Robert	Haines Company, Inc.
	KLUGER Dan	Haines Company, Inc.
	POLLACK Judith M	Haines Company, Inc.
	SACHER Jason	Haines Company, Inc.
	STOCKWELL Ntcole	Haines Company, Inc.
	WENGLE Susanne	Haines Company, Inc.
	WINTERS Melissa	Haines Company, Inc.
2005	SABINA CHAVIRA	Cole Information
	JEFF JUAREZ	Cole Information
	JENNIFER LUCKO	Cole Information
	JEFFREY DYER	Cole Information

FINDINGS

Year	Uses	Source
2005	LINDA GREEN	Cole Information
	CATALINA BAUTISTA	Cole Information
	STEPHEN FESSANT	Cole Information
	RICK RICEMAN	Cole Information
	MELISSA WINTERS	Cole Information
	JUDITH POLLACK	Cole Information
2000	1 QUIRINDONGO RICO & RACHEL BERNEY	Pacific Bell
	3 MYERS JOSHUA R	Pacific Bell
	4 EMOTO TETSUYA	Pacific Bell
	6 VARGAS ALIX	Pacific Bell
	10 GAUSLIN ANTHONY L	Pacific Bell
	14 POLLACK JUDITH M	Pacific Bell
	15 SANTANA DANA	Pacific Bell
	JEFF JUAREZ	Cole Information
	JOSHUA MYERS	Cole Information
	DANA SANTANA	Cole Information
	ALIX VARGAS	Cole Information
	RICO QUIRINDONGO	Cole Information
	ANTHONY GAUSLIN	Cole Information
	TETSUYA EMOTO	Cole Information
	RACHEL BERNEY	Cole Information
	MILO MARQUEZ	Cole Information
	LATISHA BALLARD	Cole Information
	DANIEL CALDER	Cole Information
	JUDITH POLLACK	Cole Information
1996	14 POLLACK JUDITH M	PACIFIC BELL DIRECTORY
1995	WHITE, STORN	Cole Information
	POLLACK, JUDITH M	Cole Information
1992	4 ROSE FLAVIO	PACIFIC BELL DIRECTORY
	5 HENDRICK BRIAN	PACIFIC BELL DIRECTORY
	6 ASHBY DANIEL K	PACIFIC BELL DIRECTORY
	12 PILGRIM KEVIN	PACIFIC BELL DIRECTORY

FINDINGS

Year	Uses	Source
1992	14 POLLACK JUDITH M	PACIFIC BELL DIRECTORY
	16 KEENEY DAVID V	PACIFIC BELL DIRECTORY
	17 WHITE STORN	PACIFIC BELL DIRECTORY
	ASHBY, DANIEL K	Cole Information
	KEENEY, DAVID V	Cole Information
	PINKERTON, JANE	Cole Information
	PILGRIM, KEVIN	Cole Information
1967	WHITE JESSE J	R. L. Polk Co.
	HODGES ELVIS	R. L. Polk Co.
	RINEHART JEANNE	R. L. Polk Co.
	WASHINGTON GERTRUDE	R. L. Polk Co.
	BERRY CHARLES	R. L. Polk Co.
	I NORMAN CLARENCE	R. L. Polk Co.
	TIDWELL JOHN	R. L. Polk Co.
	MC NEIL CHARLES	R. L. Polk Co.
	JOHNS EDDIE	R. L. Polk Co.
	BEAR 8 EAUX MADELINE	R. L. Polk Co.
	OLIVER VERN	R. L. Polk Co.
	SIMPSON GRADY	R. L. Polk Co.
	WILSON EARL M	R. L. Polk Co.
	TATUM DEMETRIOUS	R. L. Polk Co.
	MC COY MAXINE	R. L. Polk Co.
	WHEELER ROBERTA	R. L. Polk Co.
	HOSKINS REUBEN	R. L. Polk Co.
	SMITH CHARLES	R. L. Polk Co.
1962	Bengston Paul S	Pacific Telephone
	Brown Lawrence G Mrs	Pacific Telephone
	Gamble Jas D	Pacific Telephone
	Humphrey Gloria	Pacific Telephone
	Jett Beatrice	Pacific Telephone
	Jett Kenneth A	Pacific Telephone
	Jones Nyema	Pacific Telephone

FINDINGS

Year	Uses	Source
1962	Smith Chris C	Pacific Telephone
	Taylor How ard M	Pacific Telephone
	Washington Don	Pacific Telephone
	Washington Geraldyne	Pacific Telephone
	Wotorson Cletus	Pacific Telephone
1943	Ahlheim Laura h	R. L. Polk & Co.
	Archer Edw K Lee driver h	R. L. Polk & Co.
	Davis Elvon E Melba mech h	R. L. Polk & Co.
	Dover Apartments	R. L. Polk & Co.
	Keogh Louise w aiter r	R. L. Polk & Co.
	Keogh M E Mrs w aiter h	R. L. Polk & Co.
	Lovew ell Carl C Myrtle shipydw kr h	R. L. Polk & Co.
	MAHAN Grace Mrs h	R. L. Polk & Co.
	MAHAN Harold clk h	R. L. Polk & Co.
	Mann Ray Fray shipydw kr h	R. L. Polk & Co.
	Mc Quade Marianne tel opr r	R. L. Polk & Co.
	Mc Quads Willis R Margt carp h	R. L. Polk & Co.
	Merkel Lee H Mary driver h	R. L. Polk & Co.
	Peterson Dorothy slsw n Fosters Lunch r	R. L. Polk & Co.
	Rodgers Clarence H Phyllis uphol JBCo h	R. L. Polk & Co.
	Sanderson Izeman M Mildred shipydw kr h	R. L. Polk & Co.
	Stemler Cecil E Margt shipydw kr h	R. L. Polk & Co.
	Tanner R T shipydw kr h	R. L. Polk & Co.
	Trauth Jack Betty shipydw kr h	R. L. Polk & Co.
	Walton Stanley Iris clk h	R. L. Polk & Co.
	Young John Cath h	R. L. Polk & Co.

6510 DOVER ST

Year	Uses	Source
1967	MC ELWEE ERNEST J	R. L. Polk Co.

6520 DOVER ST

Year	Uses	Source
2017	SAMEENA SITABKHAN	Cole Information

FINDINGS

Year	Uses	Source
2014	SIMON BOWDEN	Cole Information
2010	SIMON BOWDEN	Cole Information
	SAMEENA SITABKHAN	Cole Information
2006	a BOWDEN Simon	Haines Company, Inc.
1962	Frazier Elder J	Pacific Telephone
1943	Earnshaw Teresa K Mrs acct h	R. L. Polk & Co.

6521 DOVER ST

Year	Uses	Source
2014	EDWIN COOPER	Cole Information
2010	OCCUPANT UNKNOWN	Cole Information
	HALLAM JAMES D PE	Cole Information
2006	a COOPER Edw in	Haines Company, Inc.
2005	EDWIN COOPER	Cole Information
2000	HALLAM JAMES D SE	Pacific Bell
	HALLAM JAS & KATHLEEN	Pacific Bell
	JAMES HALLAM	Cole Information
	HALLAM JAMES D SE	Cole Information
1996	HALLAM JAS & KATHLEEN	PACIFIC BELL DIRECTORY
	HALLAM JAMES D SE	PACIFIC BELL DIRECTORY
1995	HALLAM, JAMES	Cole Information
1992	HALLAM JAS & KATHLEEN	PACIFIC BELL DIRECTORY
	HALLAM, JAMES	Cole Information
1943	SILVER Ray C Alice B eng h	R. L. Polk & Co.

6524 DOVER ST

Year	Uses	Source
2020	YOLANDA STEEN	EDR Digital Archive
	NINA STEEN	EDR Digital Archive
	LINDA THOMPSON	EDR Digital Archive
	RENAEL THOMPSON	EDR Digital Archive
2017	RANAEL THOMPSON	Cole Information
2014	LINDA THOMPSON	Cole Information
2010	LINDA THOMPSON	Cole Information

FINDINGS

Year	Uses	Source
2006	No Current Listing	Haines Company, Inc.
1967	COX GERHARD	R. L. Polk Co.
1962	Cox Margaret	Pacific Telephone
1943	Turburfield Wm F Sarah E printer h	R. L. Polk & Co.

6525 DOVER ST

Year	Uses	Source
2020	ALBERT HSIEH	EDR Digital Archive
	RITCHIE LAWRENCE	EDR Digital Archive
	SOO PARK	EDR Digital Archive
2017	RICHIE LAWRENCE	Cole Information
2014	RICHIE LAWRENCE	Cole Information
2010	KANSAS LAWRENCE	Cole Information
2006	LAWRENCE Kansas	Haines Company, Inc.
2005	KANSAS LAWRENCE	Cole Information
1995	LAWRENCE, KANSAS	Cole Information
1967	LAWRENCE CLAYBORN	R. L. Polk Co.
1962	Law rence Clayborn	Pacific Telephone
1943	Wikander Astrid H clk r	R. L. Polk & Co.
	Wikander Robt A USA r	R. L. Polk & Co.
	Wikander Russell E electn r	R. L. Polk & Co.

6528 DOVER ST

Year	Uses	Source
2020	JOSLIN JOHNSON	EDR Digital Archive
	BILL LLOYD	EDR Digital Archive
	MUDIAGA EWRUDJE	EDR Digital Archive
2017	MUDIAGA EWRUDJE	Cole Information
2010	VICTORIA LLOYD	Cole Information
2006	a LLOYD V	Haines Company, Inc.
2005	BILL LLOYD	Cole Information
2000	LLOYD V	Pacific Bell
	VICTOR LLOYD	Cole Information
1996	LLOYD V	PACIFIC BELL DIRECTORY

FINDINGS

Year	Uses	Source
1995	LLOYD, VICTOR	Cole Information
1992	LLOYD V	PACIFIC BELL DIRECTORY
1967	LLOYD VICTORIA MRS	R. L. Polk Co.
1962	Lloyd Patricia C	Pacific Telephone
	Lloyd Victoria	Pacific Telephone
1943	EBY Lester G Addie E emp PT & TCo h	R. L. Polk & Co.

6531 DOVER ST

Year	Uses	Source
2020	KIRSTIN ARNOLD	EDR Digital Archive
	DAVID ARNOLD	EDR Digital Archive
2017	DAVID ARNOLD	Cole Information
2014	ROBERT GRANT	Cole Information
2010	OCCUPANT UNKNOWN	Cole Information
2006	No Current Listing	Haines Company, Inc.
2005	RUDOLPH GRANT	Cole Information
2000	JAMES GRANT	Cole Information
1995	GRANT, JAMES	Cole Information
1967	BRIGHT INGA MRS	R. L. Polk Co.
1962	Bright Herbert N r	Pacific Telephone
1943	Bright Herbt N Inga E h	R. L. Polk & Co.
	Hedgpeth Jack K USA r	R. L. Polk & Co.
	Hedgpeth Roberta K Mrs r	R. L. Polk & Co.

6532 DOVER ST

Year	Uses	Source
2020	MARGARET MCCUE	EDR Digital Archive
2017	MICHAEL MCCUE	Cole Information
2014	MICHAEL MCCUE	Cole Information
2010	MICHAEL MCCUE	Cole Information
2006	a MCCLEMichael	Haines Company, Inc.
2000	MICHAEL MCCUE	Cole Information
1995	MCCUE, MICHAEL T	Cole Information
1967	LEWIS JOHN B	R. L. Polk Co.

FINDINGS

Year	Uses	Source
1962	Warden Donald	Pacific Telephone
1943	Dinw iddie Darrell slsmn Als Mens Shop r	R. L. Polk & Co.
	Dinw iddie Dian D r	R. L. Polk & Co.
	Dinw iddie Tyre H Alice M USN h	R. L. Polk & Co.
	Dinw iddie Tyre H jr r	R. L. Polk & Co.

6534 DOVER ST

Year	Uses	Source
2020	CAROL BRANDT	EDR Digital Archive
	DEBORAH BRANDT	EDR Digital Archive
	DAN FOX	EDR Digital Archive
2014	ANTHONY LITTMANN	Cole Information
2010	ROY HEWITT	Cole Information
1996	WORREL DENNIS	PACIFIC BELL DIRECTORY
1995	WORREL, DENNIS	Cole Information
	HARRISON, C	Cole Information
1992	WORREL DENNIS	PACIFIC BELL DIRECTORY
	WORREL, DENNIS	Cole Information
	HARRISON, C	Cole Information
1967	HAGWOOD STANLEY	R. L. Polk Co.
1962	Hagw ood Ruth W	Pacific Telephone
1943	NELSON Nels F Emma E mtrmn Key System h	R. L. Polk & Co.

6535 DOVER ST

Year	Uses	Source
2020	MOLLIE GILBERT	EDR Digital Archive
2017	F WARREN	Cole Information
2014	F WARREN	Cole Information
2010	MOLLIE WARREN	Cole Information
2006	WARREN F	Haines Company, Inc.
2005	OCCUPANT UNKNOWN	Cole Information
2000	OCCUPANT UNKNOWN	Cole Information
1995	OCCUPANT UNKNOWNN	Cole Information

FINDINGS

Year	Uses	Source
1967	VACANT	R. L. Polk Co.
1962	Christensen P E r	Pacific Telephone
1943	Christensen Peter E Freda jw lr h	R. L. Polk & Co.

6540 DOVER ST

Year	Uses	Source
2020	CARLA GLOBERSON	EDR Digital Archive
	ROSALIE LAMB	EDR Digital Archive
	HUGH GLOBERSON	EDR Digital Archive
2017	HUGH GLOBERSON	Cole Information
2014	HUGH GLOBERSON	Cole Information
2010	HUGH GLOBERSON	Cole Information
2006	a GLOBERSON Hugh	Haines Company, Inc.
2005	HUGH GLOBERSON	Cole Information
1967	SCHUNHOFF DOROTHY M	R. L. Polk Co.
1962	Schunhoff Dorothy	Pacific Telephone
1943	Schunhoff Arth Dorothy h	R. L. Polk & Co.

6544 DOVER ST

Year	Uses	Source
2020	TACORI PAYNE	EDR Digital Archive
	LILLIE ROBINSON-EARLS	EDR Digital Archive
	RASHAUD PAYNE	EDR Digital Archive
2014	JERRY ROBINSON	Cole Information
2005	LILLIE EARLS	Cole Information
1995	STUCKEY, WILLIS C	Cole Information
1967	STUCKEY WILLIS C	R. L. Polk Co.
1943	Wheeler Chester S Bertha F asbestosw kr h	R. L. Polk & Co.

6546 DOVER ST

Year	Uses	Source
2020	SYMONE WOODRUFF-HARDY	EDR Digital Archive
2017	FRANK PAYNE	Cole Information
2014	OCCUPANT UNKNOWN	Cole Information

FINDINGS

Year	Uses	Source
2010	FRANK PAYNE	Cole Information
	WAYNE DAVIS	Cole Information
2006	a RICARDO LInda	Haines Company, Inc.
2005	OCCUPANT UNKNOWN	Cole Information
1995	OCCUPANT UNKNOWNN	Cole Information
1967	PRATT SILAS	R. L. Polk Co.
1962	Pratt Silas	Pacific Telephone
1943	Mayers Albt E Eliz G slsmn h	R. L. Polk & Co.
	Mayers Albt E jr r	R. L. Polk & Co.

DOVER WAY

6202 DOVER WAY

Year	Uses	Source
1938	LEY WILLIAM R	Pacific Telephone
	VARGAS F J MRS R	Pacific Telephone
1933	BRUNINGS ALBT H R	R. L. Polk & Co.
1920	GRIFFITH V R R	R. L. Polk & Co. of California

6211 DOVER WAY

Year	Uses	Source
1980	Johnson D	Pacific Telephone

6215 DOVER WAY

Year	Uses	Source
1986	Johnson Louis Jr	PACIFIC BELL WHITE PAGES
1980	Johnson Louis Jr	Pacific Telephone
1938	ADAMS F A MRS R	Pacific Telephone
1933	ADAMS DOROTHY CLK R	R. L. Polk & Co.
	ADAMS FRED A (THEKLA) SAILMKR H	R. L. Polk & Co.
	ADAMS THEO BAKER R	R. L. Polk & Co.
	BICKEL DOROTHEA H BERKELEY	R. L. Polk & Co.

FINDINGS

6222 DOVER WAY

Year	Uses	Source
1980	Braxton L	Pacific Telephone
1950	KIRWAN J T R	The Pacific Telephone & Telegraph Co.
1938	KIRWAN J T R	Pacific Telephone

6226 DOVER WAY

Year	Uses	Source
1950	ROHDE PHIL A R	The Pacific Telephone & Telegraph Co.
1938	RHODE PHIL A R	Pacific Telephone
	ROHDE PHIL A R	Pacific Telephone
1933	ROHDE PHIL (ETHEL) PNTR H	R. L. Polk & Co.
1920	BOWHAY MRS A V R	R. L. Polk & Co. of California

6234 DOVER WAY

Year	Uses	Source
1980	Sanders Williana Mrs	Pacific Telephone
1950	REGGIARDO TILLIO R	The Pacific Telephone & Telegraph Co.
1938	MASSONI V J R	Pacific Telephone
1933	MASSONE LAWRENCE MEAT CTR R	R. L. Polk & Co.
	MASSONE VICTOR J (MARIE) MEAT CTR H	R. L. Polk & Co.
	MASSONE VICTOR J JR R	R. L. Polk & Co.
1920	MASSONI VICTOR J R	R. L. Polk & Co. of California

6235 DOVER WAY

Year	Uses	Source
1980	Cage Johnny	Pacific Telephone
1950	ROTH EDMUND R	The Pacific Telephone & Telegraph Co.

6237 DOVER WAY

Year	Uses	Source
1991	Delesbore Joan L	PACIFIC BELL WHITE PAGES
	Delesbore L H	PACIFIC BELL WHITE PAGES
1986	Delesbore Joan L	PACIFIC BELL WHITE PAGES
	Delesbore L H	PACIFIC BELL WHITE PAGES
1980	Brock Virginia	Pacific Telephone

FINDINGS

6301 DOVER WAY

Year	Uses	Source
1950	PONCHIONE CHAS R	The Pacific Telephone & Telegraph Co.

6303 DOVER WAY

Year	Uses	Source
1950	TISDALE WM W R	The Pacific Telephone & Telegraph Co.

6321 DOVER WAY

Year	Uses	Source
1991	Ashby Daniel K	PACIFIC BELL WHITE PAGES
	Ashby Av & Telegraph Av Brk	PACIFIC BELL WHITE PAGES
	Frantz Michele	PACIFIC BELL WHITE PAGES
	Hernek D	PACIFIC BELL WHITE PAGES
	Keeney David V	PACIFIC BELL WHITE PAGES
	Ow ens Damon	PACIFIC BELL WHITE PAGES
	Pilgrim Kevin	PACIFIC BELL WHITE PAGES
	Pinkerton Jane	PACIFIC BELL WHITE PAGES
	i Pollack Judith M	PACIFIC BELL WHITE PAGES
	O Pollack K	PACIFIC BELL WHITE PAGES
	Silva Neucimar Dias	PACIFIC BELL WHITE PAGES
	Silva Pat & Vincent	PACIFIC BELL WHITE PAGES
	Silva Pati	PACIFIC BELL WHITE PAGES
	White Storn	PACIFIC BELL WHITE PAGES
	White Susan Irene	PACIFIC BELL WHITE PAGES
	White Susan Irene MFCC	PACIFIC BELL WHITE PAGES
	White Suzanne	PACIFIC BELL WHITE PAGES
	White T	PACIFIC BELL WHITE PAGES
	White T	PACIFIC BELL WHITE PAGES
	White T	PACIFIC BELL WHITE PAGES
	White T L	PACIFIC BELL WHITE PAGES
	White Tara	PACIFIC BELL WHITE PAGES
1986	Barclay Judy	PACIFIC BELL WHITE PAGES
	Keehn Jason	PACIFIC BELL WHITE PAGES
	Morrow Frank	PACIFIC BELL WHITE PAGES

FINDINGS

Year	Uses	Source
1986	Morrow J	PACIFIC BELL WHITE PAGES
	Pollack Judith M	PACIFIC BELL WHITE PAGES
	Pollack K	PACIFIC BELL WHITE PAGES
	Smith C	PACIFIC BELL WHITE PAGES
1980	Atkinson Brad	Pacific Telephone
	Barnard K	Pacific Telephone
	Boarman Vivian C	Pacific Telephone
	Brannen A	Pacific Telephone
	De Sanz Miguel	Pacific Telephone
	Gibson Chas E	Pacific Telephone
	James Clayton	Pacific Telephone
	Kight Jane	Pacific Telephone
	Myers John	Pacific Telephone
	Roberts C	Pacific Telephone
	Ross Jas A	Pacific Telephone
	Smith Chris C	Pacific Telephone
	Smith Winifred	Pacific Telephone
1950	BELLO FRAIRK R	The Pacific Telephone & Telegraph Co.
	BEND IT DOROTHY H R	The Pacific Telephone & Telegraph Co.
	BENNMINGER MICHAEL R R	The Pacific Telephone & Telegraph Co.
	CAPPER RONALD R	The Pacific Telephone & Telegraph Co.
	DUSKY BYRON L ATTY	The Pacific Telephone & Telegraph Co.
	ISAACS W F R	The Pacific Telephone & Telegraph Co.
	MAC NEIL NEIL MRS R	The Pacific Telephone & Telegraph Co.
	MC MI ILAN MARLAN R	The Pacific Telephone & Telegraph Co.
	MILLER & WARNECKE ARCHTS	The Pacific Telephone & Telegraph Co.
	PETERSON N E R	The Pacific Telephone & Telegraph Co.
	PFISTER PAUL G R	The Pacific Telephone & Telegraph Co.
	RAPNIK HELEN R R	The Pacific Telephone & Telegraph Co.
	SELDENI ROSS M R	The Pacific Telephone & Telegraph Co.
	TANNER M R R	The Pacific Telephone & Telegraph Co.
1938	BARNES M R	Pacific Telephone

FINDINGS

Year	Uses	Source
1938	DAVIS ELVON E R	Pacific Telephone
	HALL NELSON R R	Pacific Telephone
	HARTMAN H C DR DENTIST	Pacific Telephone
	HELLSTEN ARTHUR A R	Pacific Telephone
	LOCKE CHARLES A JR R	Pacific Telephone
	REED WALTER D JR R	Pacific Telephone
	SHEEHAN G J R	Pacific Telephone
	WESTPHAL R C R	Pacific Telephone
	WREFORD RICHARD A MRS R	Pacific Telephone
1933	AINSWORTH C F MRS H BERKELEY	R. L. Polk & Co.
	BADGER HARRY R (RUTH) X-RAY TECHN H BERKELEY	R. L. Polk & Co.
	BADGER RUTH PIANIST R BERKELEY	R. L. Polk & Co.
	BEESKOW ALBT C L CLK H BERKELEY	R. L. Polk & Co.
	BODGER RUTH CLK R	R. L. Polk & Co.
	CATHAY APARTMENTS BERKELEY	R. L. Polk & Co.
	ERSKINE CHAS W SLSMN H BERKELEY	R. L. Polk & Co.
	FITCH ROLAND M (RHODA) SERV STA ATDT H BERKELEY	R. L. Polk & Co.
	JEFFREYS FRED A (HELEN) H BERKELEY	R. L. Polk & Co.
	JOHNSON HELEN M PHYS	R. L. Polk & Co.
	KILGORE GLADYS A STEN GUARANTY BLDG & LOAN ASSN H BERKELEY	R. L. Polk & Co.
	KNIGHT JAS H BERKELEY	R. L. Polk & Co.
	O LEARY A MRS H BERKELEY	R. L. Polk & Co.
	O LEARY CATH STEN R BERKELEY	R. L. Polk & Co.
	O LEARY MARY STEN H BERKELEY	R. L. Polk & Co.
	PIERSON MARTIN (ELSIE) H BERKELEY	R. L. Polk & Co.
	PRICE FRED R BERKELEY	R. L. Polk & Co.
	RICHARDS FRANK J CHAUF H BERKELEY	R. L. Polk & Co.
	RICHARDS RALPH MUSICIAN H BERKELEY	R. L. Polk & Co.
	STYLES BURCHARD H LAWYER R1421	R. L. Polk & Co.
	STYLES FRANCYS MRS STEN EAST BAY MUN UTIL DIST R BERKELEY	R. L. Polk & Co.

FINDINGS

Year	Uses	Source
1933	SWEASY CLAUDE M (MARY) COOK H BERKELEY	R. L. Polk & Co.
	WIGGS CLARENCE J (FLORENCE) SLSMN H BERKELEY	R. L. Polk & Co.
	WIGGS FLORENCE MRS MGR CATHAY APTS R BERKELEY	R. L. Polk & Co.

6520 DOVER WAY

Year	Uses	Source
1950	DOSSETT G V R	The Pacific Telephone & Telegraph Co.
	IDLEMAN PERRY L R	The Pacific Telephone & Telegraph Co.
1938	FRANZEN ROSE A R	Pacific Telephone
1933	ROOK ELSIE R	R. L. Polk & Co.
	ROOK SANDRA MRS H	R. L. Polk & Co.

6521 DOVER WAY

Year	Uses	Source
1991	Hallam Jas & Kathleen	PACIFIC BELL WHITE PAGES
1950	SILVER RAY C R	The Pacific Telephone & Telegraph Co.
1938	SILVER RAY C R	Pacific Telephone
1933	SUTTON GLENN A R BERKELEY	R. L. Polk & Co.
	SUTTON JOS A (ELVIRA) H	R. L. Polk & Co.
1920	SUTTON J A R	R. L. Polk & Co. of California

6524 DOVER WAY

Year	Uses	Source
1938	TURHURFIELD W F R	Pacific Telephone
1933	TURBERFIELD WM (SARAH) PRINTER H	R. L. Polk & Co.

6525 DOVER WAY

Year	Uses	Source
1986	Law rence Clayborn & Kansas	PACIFIC BELL WHITE PAGES
	Law rence Clayton E & Cecil D	PACIFIC BELL WHITE PAGES
1980	Law rence Clayborn & Kansas	Pacific Telephone
1950	SUTHERLAND R L R	The Pacific Telephone & Telegraph Co.
1938	WIKANDER A E R	Pacific Telephone

FINDINGS

Year	Uses	Source
1933	CLYMAN WADE BKPR R	R. L. Polk & Co.
	CLYMAN WM R	R. L. Polk & Co.
	STEVENS GEO (NORMA) SLSMN H	R. L. Polk & Co.

6528 DOVER WAY

Year	Uses	Source
1991	Lloyd V	PACIFIC BELL WHITE PAGES
1986	Lloyd V	PACIFIC BELL WHITE PAGES
1980	Lloyd Victoria	Pacific Telephone
1938	JOHNSON ROBERT L R	Pacific Telephone
1933	AUSTIN BERNICE E CLK R	R. L. Polk & Co.
	AUSTIN ROBT H (CORRINE M) REAL EST	R. L. Polk & Co.
1920	ELLIOTT E J R	R. L. Polk & Co. of California

6531 DOVER WAY

Year	Uses	Source
1950	BRIGHT HERBERT N R	The Pacific Telephone & Telegraph Co.
1938	BRIGHT HERBERT N R	Pacific Telephone
1933	BRIGHT HERBT N (INGA) CLK RY M S H BERKELEY	R. L. Polk & Co.
	CHRISTIANSEN EDITH CLK R BERKELEY	R. L. Polk & Co.
	HUDSPETH JOHN H	R. L. Polk & Co.
1920	ARMSTRONG W F	R. L. Polk & Co. of California

6532 DOVER WAY

Year	Uses	Source
1980	Hughes C	Pacific Telephone
1950	DIWIDDIE TYIE H	The Pacific Telephone & Telegraph Co.
1938	DINWIDDIE TYRE H R	Pacific Telephone
1933	DINWIDDIE HENRY (ELLA) H	R. L. Polk & Co.
	DINWIDDIE T H TCHR U C R	R. L. Polk & Co.
1920	GRANT MRS KENNETH A R	R. L. Polk & Co. of California

FINDINGS

6534 DOVER WAY

Year	Uses	Source
1950	NELSON N FRANK R	The Pacific Telephone & Telegraph Co.
1938	NELSON N FRANK R	Pacific Telephone
1933	NELSON N FRANK (EMMA E) MTRMN H	R. L. Polk & Co.
	NELSON NELS F MTRMN R	R. L. Polk & Co.
1920	NELSON N FRANK R	R. L. Polk & Co. of California

6535 DOVER WAY

Year	Uses	Source
1980	Davis Raymond	Pacific Telephone
1950	CHRISTENSEN P E R	The Pacific Telephone & Telegraph Co.
1938	CHRISTENSEN P E R	Pacific Telephone
1933	CHRISTIANSEN PETER E (FRIEDA) JWLR BERKELEY	R. L. Polk & Co.

6540 DOVER WAY

Year	Uses	Source
1950	SCHUNHOFF ARTHUR R	The Pacific Telephone & Telegraph Co.
1938	SCHUNHOFF ARTHUR R	Pacific Telephone
1933	BEAR WM EMP PG & E CO R	R. L. Polk & Co.
	SCHUNHOFF ARTH (GEORGIA) COND H	R. L. Polk & Co.

6544 DOVER WAY

Year	Uses	Source
1950	DREIS LUISE R	The Pacific Telephone & Telegraph Co.
1938	DE RUSHA PEARL R	Pacific Telephone
1933	MAYNES JOHN R (FANNY) LAB H	R. L. Polk & Co.

6546 DOVER WAY

Year	Uses	Source
1986	Pratt Silas	PACIFIC BELL WHITE PAGES
1980	Pratt Silas	Pacific Telephone
1950	ARONOVICI CAROL P R	The Pacific Telephone & Telegraph Co.
1938	FENWICK J MRS R	Pacific Telephone
1933	FENWICK JOSEPHINE R	R. L. Polk & Co.

FINDINGS

Year	Uses	Source
1933	FENWICK JOSEPHINE L MRS R	R. L. Polk & Co.
	FENWICK KATH (WID JOHN) H	R. L. Polk & Co.

FAIRVIEW

1908 FAIRVIEW

Year	Uses	Source
1986	PACIFIC RADIO SERVICE & TV	PACIFIC BELL WHITE PAGES

1917 FAIRVIEW

Year	Uses	Source
1986	2 Hardman Jas	PACIFIC BELL WHITE PAGES

1919 FAIRVIEW

Year	Uses	Source
1986	Iveco	PACIFIC BELL WHITE PAGES

1923 FAIRVIEW

Year	Uses	Source
1986	Harris Rhonda	PACIFIC BELL WHITE PAGES
	Floury Sylvia	PACIFIC BELL WHITE PAGES

1924 FAIRVIEW

Year	Uses	Source
1986	How ard Roily F	PACIFIC BELL WHITE PAGES

1927 FAIRVIEW

Year	Uses	Source
1986	May Addie Lee	PACIFIC BELL WHITE PAGES

1930 FAIRVIEW

Year	Uses	Source
1986	Al Aleem Todd	PACIFIC BELL WHITE PAGES
	Blakely Toby	PACIFIC BELL WHITE PAGES

1931 FAIRVIEW

Year	Uses	Source
1986	Anderson Alean	PACIFIC BELL WHITE PAGES

FINDINGS

1932 FAIRVIEW

Year	Uses	Source
1986	Mitchell Jos L	PACIFIC BELL WHITE PAGES

FAIRVIEW AVE

1908 FAIRVIEW AVE

Year	Uses	Source
1991	How ard Frank	PACIFIC BELL WHITE PAGES
	How ard Frank	PACIFIC BELL WHITE PAGES
	How ard Fred E	PACIFIC BELL WHITE PAGES
1986	Garcia David Pacific Radio Service & TV	PACIFIC BELL WHITE PAGES
	PACIFIC RADIO S E RVICE & TV	PACIFIC BELL WHITE PAGES
1980	Garcia David Pacific Radio Service & TV	Pacific Telephone
	PACIFIC RADIO SERVICE & TV	Pacific Telephone

1909 FAIRVIEW AVE

Year	Uses	Source
1951	Eike L A	R. L. Polk & Co.

1917 FAIRVIEW AVE

Year	Uses	Source
1991	Hardman Jas	PACIFIC BELL WHITE PAGES
1986	Hardman Jas	PACIFIC BELL WHITE PAGES
	Mc Namee Margaret	PACIFIC BELL WHITE PAGES
	Me Nealey Nyeletta	PACIFIC BELL WHITE PAGES
	Mc Quirter Myron C	PACIFIC BELL WHITE PAGES
1980	Hardman Jas	Pacific Telephone

1919 FAIRVIEW AVE

Year	Uses	Source
1980	Monfried Taya	Pacific Telephone
	Stamer J C	Pacific Telephone

1923 FAIRVIEW AVE

Year	Uses	Source
1991	Fleury Stan & Natalie	PACIFIC BELL WHITE PAGES

FINDINGS

Year	Uses	Source
1986	Fleury Sylvia	PACIFIC BELL WHITE PAGES
	Harris Rhonda	PACIFIC BELL WHITE PAGES
	Harris Richard A	PACIFIC BELL WHITE PAGES
1980	Harris Rhonda	Pacific Telephone

1927 FAIRVIEW AVE

Year	Uses	Source
1986	May Addie Lee	PACIFIC BELL WHITE PAGES
1980	May Addie Lee	Pacific Telephone

1929 FAIRVIEW AVE

Year	Uses	Source
1991	Brother John	PACIFIC BELL WHITE PAGES
	Brother Johns Tree & Landscape	PACIFIC BELL WHITE PAGES
	Brother Johns Tree Service	PACIFIC BELL WHITE PAGES
	Trippet Sudi	PACIFIC BELL WHITE PAGES

1930 FAIRVIEW AVE

Year	Uses	Source
1991	Blakely Gene	PACIFIC BELL WHITE PAGES
1986	Al Aleem Todd	PACIFIC BELL WHITE PAGES
	Blakely Toby	PACIFIC BELL WHITE PAGES
1980	Blakely Toby	Pacific Telephone

1931 FAIRVIEW AVE

Year	Uses	Source
1991	Anderson Alean	PACIFIC BELL WHITE PAGES
	Anderson Alfred	PACIFIC BELL WHITE PAGES
1986	Anderson Alean	PACIFIC BELL WHITE PAGES
	Anderson Alfred	PACIFIC BELL WHITE PAGES
1980	Anderson A	Pacific Telephone
	Anderson Alean	Pacific Telephone

1932 FAIRVIEW AVE

Year	Uses	Source
1991	Mitchell Jos L	PACIFIC BELL WHITE PAGES

FINDINGS

Year	Uses	Source
1991	Mitchell Jow ana	PACIFIC BELL WHITE PAGES
	Mitchell Julie	PACIFIC BELL WHITE PAGES
	Mitchell K	PACIFIC BELL WHITE PAGES
1986	Mitchell Jos L	PACIFIC BELL WHITE PAGES
1980	Mitchell Jos L	Pacific Telephone
1943	Cryer Daphne J clk Key System r	R. L. Polk & Co.

1934 FAIRVIEW AVE

Year	Uses	Source
1991	Center For Hypnotherapy	PACIFIC BELL WHITE PAGES
	Center For Independent Living Inc	PACIFIC BELL WHITE PAGES

1937 FAIRVIEW AVE

Year	Uses	Source
1951	Martin J C	R. L. Polk & Co.

FAIRVIEW CT

1908 FAIRVIEW CT

Year	Uses	Source
1975	PACIFIC RADIO SERVICE & TV	Pacific Telephone
	GARCIA DAVID PACIFIC RADIO SERVICE & TV	Pacific Telephone
1970	GARCIA DAVID PACIFIC RADIO SERVICE & TV BERKELEY	Pacific Telephone Directory
	PACIFIC RADIO SERVICE & TV BERKELEY	Pacific Telephone Directory
1945	GEBHART WM C MRS R BERKELEY	The Pacific Telephone & Telegraph Co.

1912 FAIRVIEW CT

Year	Uses	Source
1970	TAKAHASHI TOM DR DNTST	Pacific Telephone Directory

1917 FAIRVIEW CT

Year	Uses	Source
1970	SCHIESSL THERESA SGT RET BERKELEY	Pacific Telephone Directory
	STARK EMMA BERKELEY	Pacific Telephone Directory
	STARK WALTER BERKELEY	Pacific Telephone Directory

FINDINGS

Year	Uses	Source
1955	SMITH EDITH BERKELEY	The Pacific Telephone & Telegraph Co.
1950	GRANT ROSA R	The Pacific Telephone & Telegraph Co.
1928	Woolsey Helen w id Edw D H	R.L. Polk and Co of California
	Rector Clarence B Julia carp H	R.L. Polk and Co of California
	h Addah Mrs nurse H	R.L. Polk and Co of California

1919 FAIRVIEW CT

Year	Uses	Source
1970	BORINAYAKANON RAK BERKELEY	Pacific Telephone Directory
	STAMER J C BERKELEY	Pacific Telephone Directory
1928	Bethel Jas F Nelle office mgr Mutual Life Ins Co N Y H	R.L. Polk and Co of California
	Stamer Julius Sarah H	R.L. Polk and Co of California

1922 FAIRVIEW CT

Year	Uses	Source
1970	YAMANASHI T BERKELEY	Pacific Telephone Directory
1950	JESCHIEN BRUCE R	The Pacific Telephone & Telegraph Co.

1923 FAIRVIEW CT

Year	Uses	Source
1975	FLURY GILBERT A JR	Pacific Telephone
1970	FLEURY GILBERT A JR BERKELEY	Pacific Telephone Directory
1945	DICKINSON WM G R BERKELEY	The Pacific Telephone & Telegraph Co.

1924 FAIRVIEW CT

Year	Uses	Source
1955	LEE EMANUEL BERKELEY	The Pacific Telephone & Telegraph Co.
	SWOPE HATTIE B MRS BERKELEY	The Pacific Telephone & Telegraph Co.

1926 FAIRVIEW CT

Year	Uses	Source
1950	BISLOP J P R	The Pacific Telephone & Telegraph Co.
1928	aiv Grace E w id Geo 0 H	R.L. Polk and Co of California

FINDINGS

1927 FAIRVIEW CT

Year	Uses	Source
1970	MAY RUBIN BERKELEY	Pacific Telephone Directory
1955	MAY RUBIN BERKELEY	The Pacific Telephone & Telegraph Co.
1928	line Frank R	R.L. Polk and Co of California
	b Frank J Belle clk H	R.L. Polk and Co of California

1929 FAIRVIEW CT

Year	Uses	Source
1970	RICHARD CHAS BERKELEY	Pacific Telephone Directory
	WHALEY N BERKELEY	Pacific Telephone Directory
1950	JOHNSTON JAS JR R	The Pacific Telephone & Telegraph Co.
1928	blvd Wm A Eleanor T scct H	R.L. Polk and Co of California
	Threlfall Earl M Lydia stereo H	R.L. Polk and Co of California

1930 FAIRVIEW CT

Year	Uses	Source
1975	BLAKELY TOBY	Pacific Telephone
1970	BLAKELY TOBY BERKELEY	Pacific Telephone Directory

1931 FAIRVIEW CT

Year	Uses	Source
1975	ANDERSON A	Pacific Telephone
	ANDERSON ALEAN	Pacific Telephone
	ANDERSON APARTMENTS	Pacific Telephone
1970	ANDERSON ALEAN BERKELEY	Pacific Telephone Directory
	HOLMES PATRICIA BERKELEY	Pacific Telephone Directory
1928	av Thos J Gladys L slsmn H	R.L. Polk and Co of California

1932 FAIRVIEW CT

Year	Uses	Source
1975	MITCHELL JON S L	Pacific Telephone
1970	CHESTER G M BERKELEY	Pacific Telephone Directory

FINDINGS

1934 FAIRVIEW CT

Year	Uses	Source
1970	BIAS LOIS A BERKELEY	Pacific Telephone Directory
	BOYD LILLIE PEARL BERKELEY	Pacific Telephone Directory
1955	BULLS LONNIE H BERKELEY	The Pacific Telephone & Telegraph Co.
	IBSEN G D BERKELEY	The Pacific Telephone & Telegraph Co.

1929B FAIRVIEW CT

Year	Uses	Source
1955	FOX MARTIN BERKELEY	The Pacific Telephone & Telegraph Co.

1929C FAIRVIEW CT

Year	Uses	Source
1955	PETERS JAS R BERKELEY	The Pacific Telephone & Telegraph Co.

FAIRVIEW ST

1908 FAIRVIEW ST

Year	Uses	Source
2020	FRANK HOWARD	EDR Digital Archive
	SASSANDRA TRAYLOR	EDR Digital Archive
	BENNIE TRAYLOR	EDR Digital Archive
2017	FRANK HOWARD	Cole Information
2014	FRANK HOWARD	Cole Information
2010	BILLY HOWARD	Cole Information
2006	No Current Listing	Haines Company, Inc.
2005	TERRICO MALBOROUGH	Cole Information
1996	JOHNESE KARMEN	PACIFIC BELL DIRECTORY
1992	HOWARD FRANK	PACIFIC BELL DIRECTORY
	HOWARD, FRANK	Cole Information
1962	Garcia David Pac Radio Serv & TV	Pacific Telephone
	Pacific Radio Service & TV	Pacific Telephone
1950	PACIFIC RADIO SERVICE	The Pacific Telephone & Telegraph Co.

FINDINGS

1912 FAIRVIEW ST

Year	Uses	Source
2020	ANDREW PINO	EDR Digital Archive
2017	ANDREW PINO	Cole Information
2014	TOM TAKAHASHI	Cole Information
2010	TOM TAKAHASHI	Cole Information
2006	No Current Listing	Haines Company, Inc.
2005	TOM TAKAHASHI	Cole Information
1995	TAKAHASHI, TOM T	Cole Information
1962	Residence	Pacific Telephone
1950	RUNKLE JERRY C REV R	The Pacific Telephone & Telegraph Co.
	SHIPMAN JOHN R	The Pacific Telephone & Telegraph Co.
1943	Allamprese Cath sten r	R. L. Polk & Co.
	Allamprese Geo E r	R. L. Polk & Co.
	Allamprese Grace M w id Thos h	R. L. Polk & Co.
	Allamprese Janet sten r	R. L. Polk & Co.

1917 FAIRVIEW ST

Year	Uses	Source
2006	No Current Listing	Haines Company, Inc.
2000	2 HARDMAN JAS	Pacific Bell
	4 BLOCK TORIN	Pacific Bell
1996	2 HARDMAN JAS	PACIFIC BELL DIRECTORY
	4 BLOCK TORIN	PACIFIC BELL DIRECTORY
1992	2 HARDMAN JAS	PACIFIC BELL DIRECTORY
1962	Heubach Alfred L	Pacific Telephone
	Hooper Jane W	Pacific Telephone
	Stark Emma	Pacific Telephone
	Stark Walter	Pacific Telephone
1950	ALDERSON W C R	The Pacific Telephone & Telegraph Co.
	FRAZER CECIL R	The Pacific Telephone & Telegraph Co.
1943	Bothel Chas Louise shipydw kr h	R. L. Polk & Co.
	Lucas Jos F Adeline driver h	R. L. Polk & Co.
	MORAN Jennie S Mrs real est h	R. L. Polk & Co.

FINDINGS

Year	Uses	Source
1943	Nickerson Louis Eva USA r	R. L. Polk & Co.
1933	KOCH EVELYN NURSE R BERKELEY	R. L. Polk & Co.
	KOCH HENRY F (EVELYN) WLDR R BERKELEY	R. L. Polk & Co.
	RECTOR CLARENCE B (JULIA) H BERKELEY	R. L. Polk & Co.

1919 FAIRVIEW ST

Year	Uses	Source
2006	BAKERRaquel	Haines Company, Inc.
	a DAVID Daniel	Haines Company, Inc.
2000	BAKER RAQUEL	Pacific Bell
1992	SAYAD EPHRAIM	PACIFIC BELL DIRECTORY
1962	Bethel J F r	Pacific Telephone
	Stamer J C r	Pacific Telephone
1943	Bethel Jas F Nelle clk h	R. L. Polk & Co.
	Bethel Jas F jr USN r	R. L. Polk & Co.
	Stamer Julius C Sarah h	R. L. Polk & Co.
1938	STAMER J C R	Pacific Telephone
1933	STAMER JULIUS C (SADIE) CLK RYMS H BERKELEY	R. L. Polk & Co.

1921 FAIRVIEW ST

Year	Uses	Source
1943	Allamprese Lorraine M ofc sec Money Back Smith Co r	R. L. Polk & Co.

1922 FAIRVIEW ST

Year	Uses	Source
2006	a BARRIGHER Beatoce	Haines Company, Inc.
1962	Yamanashi T r	Pacific Telephone
1943	Musante Adelmo J Julia F driver h	R. L. Polk & Co.
1938	VACCARO JAMES G R	Pacific Telephone

1923 FAIRVIEW ST

Year	Uses	Source
2006	a DAVID Ken	Haines Company, Inc.

FINDINGS

Year	Uses	Source
2006	MONTANO Mario	Haines Company, Inc.
1962	Williams Joe	Pacific Telephone
1950	DICICINSON WM G R	The Pacific Telephone & Telegraph Co.
1943	Dickinson Wallace G USA r	R. L. Polk & Co.
	Dickinson Wm G Harriet M h	R. L. Polk & Co.
1938	DICKINSON WILLIAM G R	Pacific Telephone
1933	MORRIS J C STOREKPR PG & ECO R BERKELEY	R. L. Polk & Co.
1920	WOOD MRS HENRY C R	R. L. Polk & Co. of California

1924 FAIRVIEW ST

Year	Uses	Source
2006	a BLACKMONJesste	Haines Company, Inc.
1996	HOWARD ROLLY F	PACIFIC BELL DIRECTORY
1992	HOWARD ROLLY F	PACIFIC BELL DIRECTORY
1991	How ard Roily F	PACIFIC BELL WHITE PAGES
	How ard Ronald	PACIFIC BELL WHITE PAGES
1962	Anderson Calvin E	Pacific Telephone
1943	Hansen Eliz emp GSCo r	R. L. Polk & Co.

1925 FAIRVIEW ST

Year	Uses	Source
1933	DICKINSON WALLACE G ELECTROTYPER R BERKELEY	R. L. Polk & Co.
	DICKINSON WM G (HARRIET) PRSMN H BERKELEY	R. L. Polk & Co.

1926 FAIRVIEW ST

Year	Uses	Source
2006	ARNOLD Gw yneth	Haines Company, Inc.
1943	Daw son Robt F lab r	R. L. Polk & Co.
	Mac Farlane Edna bkpr GSCo r	R. L. Polk & Co.
	State Herbt L Edna clk h	R. L. Polk & Co.
1933	SILVA FRANK J (BELLE) CLK H BERKELEY	R. L. Polk & Co.
1920	PETERS R A R	R. L. Polk & Co. of California

FINDINGS

1927 FAIRVIEW ST

Year	Uses	Source
2006	HALL Margaret	Haines Company, Inc.
1992	MCGREE ELAINE	PACIFIC BELL DIRECTORY
1962	May Rubin	Pacific Telephone
1950	MAGARIO MARTIN R	The Pacific Telephone & Telegraph Co.
1943	Magario Dominick USMC r	R. L. Polk & Co.
	Magario Edw shipydw kr r	R. L. Polk & Co.
	Magario Jos W USA r	R. L. Polk & Co.
	Magario Martin Eliz shipydw kr h	R. L. Polk & Co.
1938	GODFREY C A R	Pacific Telephone
1933	CROSIER ERNEST L (AMY) CHAUF H BERKELEY	R. L. Polk & Co.
	GIBBS MAX R BERKELEY	R. L. Polk & Co.
	GIBBS WAYNE FACTYWKR R BERKELEY	R. L. Polk & Co.

1929 FAIRVIEW ST

Year	Uses	Source
1950	SCHMIDT CLYDE E R	The Pacific Telephone & Telegraph Co.
1938	ALLEN W A R	Pacific Telephone
1933	ALLEN ELEANOR TCHR OKLD PUB SCH R BERKELEY	R. L. Polk & Co.
	ALLEN WM A (ELINORE T) BKPR H BERKELEY	R. L. Polk & Co.

1930 FAIRVIEW ST

Year	Uses	Source
2006	LEBLANC Apr II	Haines Company, Inc.
1996	BLAKELY TOBY	PACIFIC BELL DIRECTORY
1992	BLAKELY TOBY	PACIFIC BELL DIRECTORY
	BLAKELY GENE	PACIFIC BELL DIRECTORY
1991	Blakely Toby	PACIFIC BELL WHITE PAGES
	Blakeman J	PACIFIC BELL WHITE PAGES
	Blakeman Mary Claire	PACIFIC BELL WHITE PAGES
	Blakeman Mary Claire	PACIFIC BELL WHITE PAGES
1962	Blakely Toby	Pacific Telephone

FINDINGS

Year	Uses	Source
1943	MASON Bernice E Mrs r	R. L. Polk & Co.
	Wilson Clara Mrs h	R. L. Polk & Co.
1938	WULFERDINGER T R	Pacific Telephone
1933	WULFERDINGER LOUISA (WID C E) H BERKELEY	R. L. Polk & Co.
	WULFERDINGER THOS LIEUT BFD R BERKELEY	R. L. Polk & Co.

1931 FAIRVIEW ST

Year	Uses	Source
1933	GERRITY THOS J (GLADYS) SLSMN H BERKELEY	R. L. Polk & Co.
1920	BURTON MRS A E R	R. L. Polk & Co. of California
	GERRITY THOMAS J R	R. L. Polk & Co. of California

1932 FAIRVIEW ST

Year	Uses	Source
2006	a MITCHELL Jos L	Haines Company, Inc.
2000	MITCHELL JOS L	Pacific Bell
	MITCHELL JOS L	Pacific Bell
1996	MITCHELL JOS L	PACIFIC BELL DIRECTORY
	MITCHELL JOS L	PACIFIC BELL DIRECTORY
1992	MITCHELL JOS L	PACIFIC BELL DIRECTORY
1962	Chester Cyril H	Pacific Telephone
1938	NASH LLOYD J R	Pacific Telephone
1933	LEMON HARRY C (CORA) H BERKELEY	R. L. Polk & Co.

1934 FAIRVIEW ST

Year	Uses	Source
2006	a MILLER James	Haines Company, Inc.
1996	2 PALMIERI RAY	PACIFIC BELL DIRECTORY
1992	2 CENTER FOR HYPNOTHERAPY & THERAPEUTIC MASSAGE	PACIFIC BELL DIRECTORY
1991	Center For Theraputlc Massage	PACIFIC BELL WHITE PAGES
1962	Troike Earl H	Pacific Telephone
1950	IBSEN H P R	The Pacific Telephone & Telegraph Co.

FINDINGS

Year	Uses	Source
1943	Ibsen Hjalmer P Gladys J h	R. L. Polk & Co.
1938	ANDERSEN INGOMAR R	Pacific Telephone
1933	ANDERSON AMANDA (WID I) H BERKELEY	R. L. Polk & Co.
1920	ANDERSEN INGOMAR R	R. L. Polk & Co. of California

1929C FAIRVIEW ST

Year	Uses	Source
1938	HOWARD MINNA R	Pacific Telephone

1919 1/2 FAIRVIEW ST

Year	Uses	Source
1992	NAGISETTY VYTAS	PACIFIC BELL DIRECTORY
1938	BETHEL J F R	Pacific Telephone
1933	BETHEL JAS F (NELLE) STEN H BERKELEY	R. L. Polk & Co.

FAIRVIEW WAY

1908 FAIRVIEW WAY

Year	Uses	Source
1955	GARCIA DAVID S BERKELEY	The Pacific Telephone & Telegraph Co.
	PACIFIC RADIO SERVICE BERKELEY	The Pacific Telephone & Telegraph Co.

1912 FAIRVIEW WAY

Year	Uses	Source
1955	TAKAHASHI TOM DR	The Pacific Telephone & Telegraph Co.
1945	ALLAMPRESE GRACE M MRS R BERKELEY	The Pacific Telephone & Telegraph Co.

1917 FAIRVIEW WAY

Year	Uses	Source
1955	GRANT ROSA R BERKELEY	The Pacific Telephone & Telegraph Co.
	HULVEY FLORENCE R BERKELEY	The Pacific Telephone & Telegraph Co.
1945	FRAZER CECIL R BERKELEY	The Pacific Telephone & Telegraph Co.
1925	RECTOR C B R	R. L. Polk & Co. of California

FINDINGS

1919 FAIRVIEW WAY

Year	Uses	Source
1955	STAMER J C R BERKELEY	The Pacific Telephone & Telegraph Co.
1945	STAMER J C R BERKELEY	The Pacific Telephone & Telegraph Co.
1925	RODE J W R	R. L. Polk & Co. of California

1922 FAIRVIEW WAY

Year	Uses	Source
1955	YAMANASHI T R BERKELEY	The Pacific Telephone & Telegraph Co.
1945	MUSANTE ADELMO R BERKELEY	The Pacific Telephone & Telegraph Co.

1923 FAIRVIEW WAY

Year	Uses	Source
1955	DICKINSON WALLACE G R BERKELEY	The Pacific Telephone & Telegraph Co.
	DICKINSON WM G R BERKELEY	The Pacific Telephone & Telegraph Co.
1925	MORRIS J C R	R. L. Polk & Co. of California

1926 FAIRVIEW WAY

Year	Uses	Source
1945	STATE HERBERT L R BERKELEY	The Pacific Telephone & Telegraph Co.
1925	WRIGHT GEO O R	R. L. Polk & Co. of California

1927 FAIRVIEW WAY

Year	Uses	Source
1945	MAGARIO MARTIN R BERKELEY	The Pacific Telephone & Telegraph Co.

1929 FAIRVIEW WAY

Year	Uses	Source
1955	ALLEN W A R BERKELEY	The Pacific Telephone & Telegraph Co.
1945	ALLEN W A R BERKELEY	The Pacific Telephone & Telegraph Co.
1925	ALLEN W A R	R. L. Polk & Co. of California

1930 FAIRVIEW WAY

Year	Uses	Source
1955	MCNEILL FLOYD JAS R BERKELEY	The Pacific Telephone & Telegraph Co.

FINDINGS

1931 FAIRVIEW WAY

Year	Uses	Source
1945	ANDERSON EMORY R BERKELEY	The Pacific Telephone & Telegraph Co.
	ANDERSON MILT R BERKELEY	The Pacific Telephone & Telegraph Co.
1925	BURTON MRS A E R	R. L. Polk & Co. of California
	GERRITY THOMAS J R	R. L. Polk & Co. of California
	MASSINGHAM PAUL D R	R. L. Polk & Co. of California

1932 FAIRVIEW WAY

Year	Uses	Source
1955	CHESTER CYRIL H R BERKELEY	The Pacific Telephone & Telegraph Co.
1945	CHESTER CYRIL H R BERKELEY	The Pacific Telephone & Telegraph Co.
1925	GRIFFITH MAY E R	R. L. Polk & Co. of California

1934 FAIRVIEW WAY

Year	Uses	Source
1975	DEMPS MYRTLE	Pacific Telephone
1945	IBSEN H P R BERKELEY	The Pacific Telephone & Telegraph Co.
1925	ANDERSEN INGOMAR R	R. L. Polk & Co. of California

1929B FAIRVIEW WAY

Year	Uses	Source
1945	MAURER R B R BERKELEY	The Pacific Telephone & Telegraph Co.

1919 1/2 FAIRVIEW WAY

Year	Uses	Source
1955	BETHEL J F R BERKELEY	The Pacific Telephone & Telegraph Co.
1945	BETHEL J F R BERKELEY	The Pacific Telephone & Telegraph Co.
1925	BETHEL J F R	R. L. Polk & Co. of California

HARMON

1883 HARMON

Year	Uses	Source
1986	Pullen Booker T	PACIFIC BELL WHITE PAGES

FINDINGS

1887 HARMON

Year	Uses	Source
1986	Blue D	PACIFIC BELL WHITE PAGES

1890 HARMON

Year	Uses	Source
1986	Mackey C J	PACIFIC BELL WHITE PAGES

1894 HARMON

Year	Uses	Source
1986	May Jessie	PACIFIC BELL WHITE PAGES

1898 HARMON

Year	Uses	Source
1986	Trapps Rosie	PACIFIC BELL WHITE PAGES
	De Bose Inez c	PACIFIC BELL WHITE PAGES

1899 HARMON

Year	Uses	Source
1986	Miller Patrick	PACIFIC BELL WHITE PAGES

1900 HARMON

Year	Uses	Source
1986	Jones Sheila	PACIFIC BELL WHITE PAGES

1901 HARMON

Year	Uses	Source
1986	Bow ron Susan	PACIFIC BELL WHITE PAGES

1903 HARMON

Year	Uses	Source
1986	Rodriguez R	PACIFIC BELL WHITE PAGES

1905 HARMON

Year	Uses	Source
1986	1 Goodw in L	PACIFIC BELL WHITE PAGES

FINDINGS

1906 HARMON

Year	Uses	Source
1986	Sott Antony	PACIFIC BELL WHITE PAGES
	Beausang C Richard	PACIFIC BELL WHITE PAGES

1908 HARMON

Year	Uses	Source
1986	Mays Ruby Lee	PACIFIC BELL WHITE PAGES

1911 HARMON

Year	Uses	Source
1986	Pow ell Myrtle	PACIFIC BELL WHITE PAGES

1914 HARMON

Year	Uses	Source
1986	B Mc Donald David	PACIFIC BELL WHITE PAGES

1915 HARMON

Year	Uses	Source
1986	Collins Jessie L	PACIFIC BELL WHITE PAGES
	Johnson Dale & Tracy	PACIFIC BELL WHITE PAGES

1916 HARMON

Year	Uses	Source
1986	A Cordes Kevin	PACIFIC BELL WHITE PAGES

1918 HARMON

Year	Uses	Source
1986	A Bussinger Catherine	PACIFIC BELL WHITE PAGES

1920 HARMON

Year	Uses	Source
1986	Reese Juanette	PACIFIC BELL WHITE PAGES

1921 HARMON

Year	Uses	Source
1986	Davis Timmie Mrs	PACIFIC BELL WHITE PAGES
	Kirton Marcel	PACIFIC BELL WHITE PAGES

FINDINGS

1922 HARMON

Year	Uses	Source
1986	Donovan John	PACIFIC BELL WHITE PAGES

1925 HARMON

Year	Uses	Source
1986	Gray Seacer Mae	PACIFIC BELL WHITE PAGES

HARMON AVE

1882 HARMON AVE

Year	Uses	Source
1928	Kueffer Harold Ruth engraver b H	R.L. Polk and Co of California

1886 HARMON AVE

Year	Uses	Source
1950	OTTINGER J C R	The Pacific Telephone & Telegraph Co.

1890 HARMON AVE

Year	Uses	Source
1975	MACKEY C J	Pacific Telephone

1891 HARMON AVE

Year	Uses	Source
1991	Bonhag Rose S	PACIFIC BELL WHITE PAGES
	Bonham Ben	PACIFIC BELL WHITE PAGES
	Bonham John	PACIFIC BELL WHITE PAGES
	Bonham John C	PACIFIC BELL WHITE PAGES

1925 HARMON AVE

Year	Uses	Source
1950	NEWMAN P E R	The Pacific Telephone & Telegraph Co.

1938 HARMON AVE

Year	Uses	Source
1943	Nielsen Alf Lillian shipydw kr h	R. L. Polk & Co.

FINDINGS

HARMON LN

1883 HARMON LN

Year	Uses	Source
1928	PETERSON Claude clk R	R.L. Polk and Co of California

1884 HARMON LN

Year	Uses	Source
1928	Tanner Gustave Hazel cook H	R.L. Polk and Co of California

1886 HARMON LN

Year	Uses	Source
1928	Keefe Anna H	R.L. Polk and Co of California

1887 HARMON LN

Year	Uses	Source
1928	caddie Mary H	R.L. Polk and Co of California

1888 HARMON LN

Year	Uses	Source
1928	Leimer Fritz C Dolores clk H	R.L. Polk and Co of California
	Pied Anna H Mrs H	R.L. Polk and Co of California
	Pied Bertram N slsmn R	R.L. Polk and Co of California

1891 HARMON LN

Year	Uses	Source
1928	av K H	R.L. Polk and Co of California

1893 HARMON LN

Year	Uses	Source
1928	1454 C M H	R.L. Polk and Co of California
	1454 Elsie stdt R	R.L. Polk and Co of California

1894 HARMON LN

Year	Uses	Source
1928	Phone Eric M stdt R	R.L. Polk and Co of California

FINDINGS

1898 HARMON LN

Year	Uses	Source
1928	Loeffert Oeo Florenca A formn Cobbiodlck Kibbe Gla 8ss Co H	R.L. Polk and Co of California
	Oxford M L H	R.L. Polk and Co of California

1900 HARMON LN

Year	Uses	Source
1928	Luebbert Jos R Lus elk H	R.L. Polk and Co of California

1902 HARMON LN

Year	Uses	Source
1928	r Axel Eliz H	R.L. Polk and Co of California

1905 HARMON LN

Year	Uses	Source
1928	r Isabelle elk MW&Co R	R.L. Polk and Co of California
	r Laura phone opr R	R.L. Polk and Co of California
	r Murdock D Edna carp H	R.L. Polk and Co of California

1906 HARMON LN

Year	Uses	Source
1928	Bander John Marl J H	R.L. Polk and Co of California

1907 HARMON LN

Year	Uses	Source
1928	Farrand Ella nurse R	R.L. Polk and Co of California
	H Hugh H Nancalee H	R.L. Polk and Co of California
	av Nancalef corsetier R	R.L. Polk and Co of California

1908 HARMON LN

Year	Uses	Source
1928	PETERSEN Chris Andersine pntr H	R.L. Polk and Co of California

1909 HARMON LN

Year	Uses	Source
1928	COWDEN Ow en J Ada clk H	R.L. Polk and Co of California
	Jas Donna A delicatessen	R.L. Polk and Co of California

FINDINGS

Year	Uses	Source
1928	H	R.L. Polk and Co of California

1910 HARMON LN

Year	Uses	Source
1928	San Harold driver R	R.L. Polk and Co of California
	Leone Antonio F Audrey plstr H	R.L. Polk and Co of California

1911 HARMON LN

Year	Uses	Source
1928	H	R.L. Polk and Co of California
	Derickson Clarence C Cecella auto repr	R.L. Polk and Co of California

1915 HARMON LN

Year	Uses	Source
1928	C John eng H	R.L. Polk and Co of California
	36th Irving 0 Kato capt BFD H	R.L. Polk and Co of California

1916 HARMON LN

Year	Uses	Source
1928	Anthony driver South Berkeley Creamery R	R.L. Polk and Co of California
	Fellow Andw J Helen driver H	R.L. Polk and Co of California

1917 HARMON LN

Year	Uses	Source
1928	Fredenburgf Carl A Alberta mach H	R.L. Polk and Co of California
	Fredenburgf Carl B driver R	R.L. Polk and Co of California
	Fredenburgf Clifford W Indyw kr R	R.L. Polk and Co of California

1918 HARMON LN

Year	Uses	Source
1928	Damrow Mollie C w id Geo H	R.L. Polk and Co of California
	Hedden Roland Hazel glove ctr R	R.L. Polk and Co of California

1920 HARMON LN

Year	Uses	Source
1928	Vanselus Jas W Josephine v pres Apex Bedding Co H	R.L. Polk and Co of California

FINDINGS

1921 HARMON LN

Year	Uses	Source
1928	Philip Mary mach H	R.L. Polk and Co of California
	Hiem Hilda R	R.L. Polk and Co of California

1922 HARMON LN

Year	Uses	Source
1928	h Ray cha uf R	R.L. Polk and Co of California
	3942 Wm L Cora L mldr H	R.L. Polk and Co of California

1924 HARMON LN

Year	Uses	Source
1928	mount Earl R elk Am Trust Co R	R.L. Polk and Co of California

HARMON ST

1881 HARMON ST

Year	Uses	Source
2020	KATHERINE PAUR	EDR Digital Archive
2017	MARK NORTH	Cole Information
2014	MARK NORTH	Cole Information
2010	MARK NORTH	Cole Information
2006	RADDING Z	Haines Company, Inc.
	RADDINGZ	Haines Company, Inc.
2005	ZACHS COOL STUFF	Cole Information

1882 HARMON ST

Year	Uses	Source
1943	Jones Frank W Lyda M pntr h	R. L. Polk & Co.
	Jones Jack W emp HCC Co r	R. L. Polk & Co.

1883 HARMON ST

Year	Uses	Source
2020	BRITT PULLEN	EDR Digital Archive
	BOOKER PULLEN	EDR Digital Archive
	JULIAN BROOKS	EDR Digital Archive
2017	BOOKER PULLEN	Cole Information

FINDINGS

Year	Uses	Source
2014	BOOKER PULLEN	Cole Information
2010	AMNON FISHER	Cole Information
	BOOKER PULLEN	Cole Information
2006	PULLEN Booker	Haines Company, Inc.
2005	BOOKER PULLEN	Cole Information
1992	PULLEN BOOKER T	PACIFIC BELL DIRECTORY
1962	Hall R R	Pacific Telephone
1943	Storrs Herbt Gladys mach h	R. L. Polk & Co.

1884 HARMON ST

Year	Uses	Source
2017	LUKE VAVASOUR	Cole Information
2014	MATT VAVASOUR	Cole Information
2010	OCCUPANT UNKNOWN	Cole Information
2006	FRIGO Rose	Haines Company, Inc.
2005	OCCUPANT UNKNOWN	Cole Information
2000	WINGER GLEN	Pacific Bell
	GLEN WINGER	Cole Information
1996	WINGER GEAN & GLEN A	PACIFIC BELL DIRECTORY
1995	WINGER, GLEN A	Cole Information
1992	WINGER GEAN & GLEN A	PACIFIC BELL DIRECTORY
	WINGER, GEAN	Cole Information
1962	Tanner Hazel Mrs	Pacific Telephone
1943	Tanner Eliz J sten r	R. L. Polk & Co.
	Tanner Gustave Hazel chef Co Hosp h	R. L. Polk & Co.

1885 HARMON ST

Year	Uses	Source
2020	LEAH ALCALA	EDR Digital Archive
	DAVID ALCALA	EDR Digital Archive
	ZOE ALCALA	EDR Digital Archive
	CHRISTIAN ALCALA	EDR Digital Archive
	LUPE ALCALA	EDR Digital Archive
2017	EMANUEL ALCALA	Cole Information

FINDINGS

Year	Uses	Source
2014	CHRISTIAN ALCALA	Cole Information
2010	LEAH ALCALA	Cole Information
2006	e ALCALA Emanuel	Haines Company, Inc.
2000	ALCALA J MANUEL	Pacific Bell
	J ALCALA	Cole Information
1996	ALCALA J MANUEL	PACIFIC BELL DIRECTORY
1995	ALCALA, J M	Cole Information
1992	ALCALA J MANUEL	PACIFIC BELL DIRECTORY
	ALCALA, J M	Cole Information
1943	JOHNSON Roy E Violet L tester WE Co h	R. L. Polk & Co.

1886 HARMON ST

Year	Uses	Source
2020	JULIO TATING	EDR Digital Archive
	JEROME WIGGINS	EDR Digital Archive
	MACEO WIGGINS	EDR Digital Archive
	DOROTHY WIGGINS	EDR Digital Archive
2017	JEROME WIGGINS	Cole Information
2014	MACEO WIGGINS	Cole Information
	OCCUPANT UNKNOWN	Cole Information
2010	JEROME WIGGINS	Cole Information
	OCCUPANT UNKNOWN	Cole Information
2006	WIGGINS Jemme	Haines Company, Inc.
2005	JEROME WIGGINS	Cole Information
	OCCUPANT UNKNOWN	Cole Information
2000	LLOYD ROWE	Cole Information
1992	A RADOVICH ELAINE	PACIFIC BELL DIRECTORY
	RADOVICH, ELAINE	Cole Information
	WIGGINS, JEROME G	Cole Information
1962	Travers Patrick J	Pacific Telephone
1943	POWERS Jos B Marie shipftr h	R. L. Polk & Co.

FINDINGS

1887 HARMON ST

Year	Uses	Source
1943	Wing Muriel Mrs tchr h	R. L. Polk & Co.

1888 HARMON ST

Year	Uses	Source
2020	CAROLYN BROWNING	EDR Digital Archive
2017	ALEX BROWNING	Cole Information
2014	ALEX BROWNING	Cole Information
2010	CAROLYN BROWNING	Cole Information
2006	No Current Listing	Haines Company, Inc.
2005	CAROLYN BROWNING	Cole Information
1995	OCCUPANT UNKNOWNN	Cole Information
1943	Muller Paul Eliz delicatessen r	R. L. Polk & Co.

1889 HARMON ST

Year	Uses	Source
2020	MANUEL ALCALA	EDR Digital Archive
2017	ALEJANDRO SANCHEZ	Cole Information
2014	OCCUPANT UNKNOWN	Cole Information
2006	ERVIN Stephanie	Haines Company, Inc.
2005	STEPHANIE ERVIN	Cole Information
2000	OCCUPANT UNKNOWN	Cole Information
1962	English Frank	Pacific Telephone
	Laging Marcia	Pacific Telephone
1943	Rankin Frances A sten h	R. L. Polk & Co.
	Rankin Francis C butcher Miller Pkg Co h	R. L. Polk & Co.

1890 HARMON ST

Year	Uses	Source
2020	MICAELA ARREDONDO	EDR Digital Archive
2014	OCCUPANT UNKNOWN	Cole Information
2010	RAHIEMA MUSLEM	Cole Information
2006	BROWNING Rhomey	Haines Company, Inc.
2005	ALEX BROWNING	Cole Information

FINDINGS

Year	Uses	Source
2000	BROWNING RHOMEY	Pacific Bell
	OCCUPANT UNKNOWN	Cole Information
1996	MACKEY C J	PACIFIC BELL DIRECTORY
1995	MACKEY, C J	Cole Information
1992	MACKEY C J	PACIFIC BELL DIRECTORY
	MACKEY, C J	Cole Information
1943	Hightower Jack G Mary D welder h	R. L. Polk & Co.

1891 HARMON ST

Year	Uses	Source
2020	LEAH DOERR	EDR Digital Archive
2014	OCCUPANT UNKNOWN	Cole Information
2010	OCCUPANT UNKNOWN	Cole Information
2006	No Current Listing	Haines Company, Inc.
2005	CHRISTINE PAVALSKY	Cole Information
2000	SHELBY ZIMMERMAN	Cole Information
1995	OCCUPANT UNKNOWNN	Cole Information
1962	Brown Delores	Pacific Telephone
1943	Silliman Lowell Emma shipydwkr h	R. L. Polk & Co.

1893 HARMON ST

Year	Uses	Source
2017	JOHN HAMMELMANN	Cole Information
2014	OCCUPANT UNKNOWN	Cole Information
2010	IAN BERZON	Cole Information
2006	No Current Listing	Haines Company, Inc.
2005	OCCUPANT UNKNOWN	Cole Information
2000	OCCUPANT UNKNOWN	Cole Information
1995	OCCUPANT UNKNOWNN	Cole Information
1943	Rice Frank E Mabel C guard h	R. L. Polk & Co.

1894 HARMON ST

Year	Uses	Source
2020	WILL MARSTON	EDR Digital Archive

FINDINGS

Year	Uses	Source
2020	JESSIE MAY	EDR Digital Archive
2017	JESSIE MAY	Cole Information
2014	JESSIE MAY	Cole Information
2010	JESSIE MAY	Cole Information
2006	s MAY Jessie	Haines Company, Inc.
2005	JESSIE MAY	Cole Information
2000	MAY JESSIE	Pacific Bell
	JESSIE MAY	Cole Information
1996	MAY JESSIE	PACIFIC BELL DIRECTORY
1995	MAY, JESSIE	Cole Information
1992	MAY JESSIE	PACIFIC BELL DIRECTORY
	MAY, JESSIE	Cole Information
1962	May Jessie	Pacific Telephone
1943	Toops Bertha w id H C h	R. L. Polk & Co.
	Toops Harold W Barbara shipydw kr h	R. L. Polk & Co.

1895 HARMON ST

Year	Uses	Source
2014	OCCUPANT UNKNOWN	Cole Information
2010	BERYL REEVE	Cole Information
2006	No Current Listing	Haines Company, Inc.
1995	OCCUPANT UNKNOWNN	Cole Information
1943	Caldw ell Henry Elva shipydw kr r	R. L. Polk & Co.
	Musgrove Clarence A Mildred shipydw kr h	R. L. Polk & Co.

1897 HARMON ST

Year	Uses	Source
2014	OCCUPANT UNKNOWN	Cole Information
2010	OCCUPANT UNKNOWN	Cole Information
2006	No Current Listing	Haines Company, Inc.
2005	ELLEN LEWIS	Cole Information
2000	OCCUPANT UNKNOWN	Cole Information
1995	RIZZA, CESARE	Cole Information
1962	Martin Ruth	Pacific Telephone

FINDINGS

Year	Uses	Source
1943	Sieg Geo F chemist r	R. L. Polk & Co.
	Sieg John Margt h	R. L. Polk & Co.

1898 HARMON ST

Year	Uses	Source
2017	MIDORI ARAKAWA	Cole Information
2014	MIDORI ARAKAWA	Cole Information
	PHOEBE MIRELES	Cole Information
2010	PHOEBE MIRELES	Cole Information
	MARVEL THOMPSON	Cole Information
	STEWART BURNEY	Cole Information
	MARENE ROBINSON	Cole Information
	PENNY THAMKUL	Cole Information
	LUCY WONG	Cole Information
2006	WONG Lucy	Haines Company, Inc.
	YEP Skariex	Haines Company, Inc.
2005	JAMES DIGRIZ	Cole Information
	G WALKER	Cole Information
	DENIS HAMMOND	Cole Information
	SKARIEX YEP	Cole Information
	HIP HOP ZONE INC	Cole Information
2000	SUZANNE RIZZO	Cole Information
1996	INFLATION KILLER	PACIFIC BELL DIRECTORY
1995	BATES, CARRIE L	Cole Information
	DEBOSE, INEZ	Cole Information
	INFLATION KILLER	Cole Information
1992	THE INFLATION KILLER	PACIFIC BELL DIRECTORY
	BATES C L	PACIFIC BELL DIRECTORY
	BATES, CARRIE L	Cole Information
	DEBOSE, INEZ	Cole Information
1962	De Bose Inez	Pacific Telephone
	Smith Lydia	Pacific Telephone
1943	DAVIDSON Eliz Mrs nurse h	R. L. Polk & Co.

FINDINGS

Year	Uses	Source
1943	Rouse Margt A Mrs r	R. L. Polk & Co.

1899 HARMON ST

Year	Uses	Source
2014	CHRISTINA NOLAND	Cole Information
2010	SULEIMAN LAPALME	Cole Information
2006	LAPALME Suleiman	Haines Company, Inc.
	LEWIS Ellen	Haines Company, Inc.
	OLSON Nels	Haines Company, Inc.
2005	HARRY LEWIS	Cole Information
2000	OCCUPANT UNKNOWN	Cole Information
1996	KUHNS M	PACIFIC BELL DIRECTORY
1995	OCCUPANT UNKNOWNN	Cole Information
1962	Adams Jew ell	Pacific Telephone
1943	Holland Chas D shipydw kr r	R. L. Polk & Co.
	Holland Danl C shipydw kr r	R. L. Polk & Co.
	Holland Jas M bus boy r	R. L. Polk & Co.
	Holland Mary T clk r	R. L. Polk & Co.
	Holland Michl J Cath shipydw kr h	R. L. Polk & Co.

1900 HARMON ST

Year	Uses	Source
2020	VALORIE JONES	EDR Digital Archive
	TONEYA HOLLIE	EDR Digital Archive
	YUSUF AHMAD	EDR Digital Archive
2017	LAZARO ARIZMENDI	Cole Information
2014	VALORIE JONES	Cole Information
2010	LASHAWNTA RUFUS	Cole Information
	VALORIE JONES	Cole Information
	JOHN SCOTT	Cole Information
2006	JONES Valorie	Haines Company, Inc.
2005	CHARLES JONES ENTERPRISE	Cole Information
	TONEYA BOATWRIGHT	Cole Information
	VALORIE JONES	Cole Information

FINDINGS

Year	Uses	Source
2005	M BROWN	Cole Information
2000	S MILLER	Cole Information
1996	MILLER STEFANIE	PACIFIC BELL DIRECTORY
1962	Robertson Verne M Mrs	Pacific Telephone
1943	Mokma Annabelle M fctyw kr r	R. L. Polk & Co.

1901 HARMON ST

Year	Uses	Source
2020	JOY ROHDE	EDR Digital Archive
	PERRIN SELCER	EDR Digital Archive
2017	PERRIN SELCER	Cole Information
2014	SUZAN ORMANDY	Cole Information
2010	SUZAN ORMANDY	Cole Information
2006	CLAUSS Heather	Haines Company, Inc.
	SIMONS Jesse	Haines Company, Inc.
2005	HEATHER CLAUSS	Cole Information
2000	BINDER A	Pacific Bell
	A BINDER	Cole Information
1995	OCCUPANT UNKNOWNN	Cole Information
1943	Pinson Kenneth A Nellie crmyw kr h	R. L. Polk & Co.

1902 HARMON ST

Year	Uses	Source
2010	KATTIE WELCH	Cole Information
2006	&WELCH Booker	Haines Company, Inc.
2005	KATTIE WELCH	Cole Information
1995	WELCH, JACOB	Cole Information
1962	Welch Booker T	Pacific Telephone
	Williams Martha	Pacific Telephone
	Williams T E Rev	Pacific Telephone
1950	MINNICH DWIGHT R	The Pacific Telephone & Telegraph Co.
1943	Robertson New brene r	R. L. Polk & Co.
	Robertson Robt W USN r	R. L. Polk & Co.
	Robertson Walter H Verne dental techn h	R. L. Polk & Co.

FINDINGS

1903 HARMON ST

Year	Uses	Source
2017	LINA NILSSON	Cole Information
2014	OCCUPANT UNKNOWN	Cole Information
2010	OCCUPANT UNKNOWN	Cole Information
2005	OCCUPANT UNKNOWN	Cole Information
2000	M TIBBETS	Cole Information
1996	GONCZ K	PACIFIC BELL DIRECTORY
1995	GONCZ, KAARIN K	Cole Information
1943	MULLER Gerard P Margt slsmn h	R. L. Polk & Co.

1905 HARMON ST

Year	Uses	Source
2020	PATRICIA JENKINS	EDR Digital Archive
	CALVIN JENKINS	EDR Digital Archive
	KEVIN JENKINS	EDR Digital Archive
	TARA DOUGLAS	EDR Digital Archive
	ROBERT JENKINS	EDR Digital Archive
2017	CALVIN JENKINS	Cole Information
2014	KEVIN JENKINS	Cole Information
2010	CALVIN JENKINS	Cole Information
2006	o JENKINS Pat S	Haines Company, Inc.
	JENKINS PATRICIA	Haines Company, Inc.
	JENKINS Kevin	Haines Company, Inc.
2005	CALVIN JENKINS	Cole Information
2000	OCCUPANT UNKNOWN	Cole Information
1995	NEWTON, R	Cole Information
1992	1 JENKINS CALVIN & PAT	PACIFIC BELL DIRECTORY
	JENKINS, CALVIN	Cole Information
1962	Turner Rebecca R	Pacific Telephone
1943	Rapp Sidney C Eliz capmkr h	R. L. Polk & Co.

1906 HARMON ST

Year	Uses	Source
2020	ISABELLE BEAUSANG	EDR Digital Archive

FINDINGS

Year	Uses	Source
2020	C BEAUSANG	EDR Digital Archive
	PAMELA PAULSON	EDR Digital Archive
	CHARLES BEAUSANG	EDR Digital Archive
	CYRUS BEAUSANG	EDR Digital Archive
2017	CYRUS BEAUSANG	Cole Information
2014	CYRUS BEAUSANG	Cole Information
2010	CHARLES BEAUSANG	Cole Information
2006	BAUSANG Richard	Haines Company, Inc.
	PAULSON Pamela	Haines Company, Inc.
2005	CHARLES BEAUSANG	Cole Information
2000	BEAUSANG C RICHARD	Pacific Bell
	PAMELA PAULSON	Cole Information
	CHARLES BEAUSANG	Cole Information
1996	BEAUSANG C RICHARD	PACIFIC BELL DIRECTORY
1995	EARLY, DIONNE	Cole Information
	PAULSON, PAMELA T	Cole Information
	BEAUSANG, CHARLES R	Cole Information
1992	BEAUSANG C RICHARD	PACIFIC BELL DIRECTORY
	ELKINS TAYLOR	PACIFIC BELL DIRECTORY
	BEAUSANG, C R	Cole Information
	PAULSON, PAMELA T	Cole Information
	ELKINS, TAYLOR	Cole Information
1991	Beausang C Richard	PACIFIC BELL WHITE PAGES
1962	Hartw ell Dan	Pacific Telephone
1943	Baader John Marie h	R. L. Polk & Co.
1920	BAADER JNO R	R. L. Polk & Co. of California

1907 HARMON ST

Year	Uses	Source
2020	GREG BROWN PARK	EDR Digital Archive
	EPHESIAN CHILDREN CTR	EDR Digital Archive
2017	EPHESIAN CHILDREN CENTER	Cole Information
2014	EPHESIAN CHILDREN CENTER	Cole Information

FINDINGS

Year	Uses	Source
2006	EPHESIAN	Haines Company, Inc.
	CHILDREN CENTER	Haines Company, Inc.
2000	EPHESIAN CHILDREN CENTER	Pacific Bell
	EPHESIAN CHILDRENS CENTER	Pacific Bell
	EPHESIAN CHILDREN CENTER	Cole Information
1996	EPHESIAN CHILDREN CENTER	PACIFIC BELL DIRECTORY
	EPHESIAN CHILDRENS CENTER	PACIFIC BELL DIRECTORY
1962	Estes Givens	Pacific Telephone
	Lacy Malisa S	Pacific Telephone
1943	Kennard Alice Mrs h	R. L. Polk & Co.

1908 HARMON ST

Year	Uses	Source
2020	JOSE CONTRERAS	EDR Digital Archive
	INGRID BUENDIA	EDR Digital Archive
2014	JOSE CONTRERAS	Cole Information
2010	JOSE CONTRERAS	Cole Information
2006	BUENDIA AJbero	Haines Company, Inc.
2005	ALBERTO BUENDIA	Cole Information
2000	MAYS RUBY LEE	Pacific Bell
	OCCUPANT UNKNOWN	Cole Information
1996	MAYS RUBY LEE	PACIFIC BELL DIRECTORY
1995	MAYS, WILLIAM	Cole Information
1992	MAYS RUBY LEE	PACIFIC BELL DIRECTORY
	MAYS, WILLIAM	Cole Information
1962	Mays Ruby Lee	Pacific Telephone
	Mays Wm	Pacific Telephone
1943	JOHNSON David A Ida millw right h	R. L. Polk & Co.

1909 HARMON ST

Year	Uses	Source
1943	Glasgow Glenn W Lois h	R. L. Polk & Co.
	Pimentel Albt F Eleanor clk h	R. L. Polk & Co.

FINDINGS

1910 HARMON ST

Year	Uses	Source
2020	SHARON PRIVITTE	EDR Digital Archive
2017	AUSTIN SUTTA	Cole Information
2014	OCTAVIA BANKS	Cole Information
2010	OCTAVIA BANKS	Cole Information
2006	BANKS Octavia	Haines Company, Inc.
2005	OCTAVIA BANKS	Cole Information
2000	OCTAVIA BANKS	Cole Information
1995	BANKS, OCTAVIA	Cole Information
1992	BANKS, OCTAVIA	Cole Information
1943	Freitas Wm F h	R. L. Polk & Co.

1911 HARMON ST

Year	Uses	Source
2020	SHIQUELA SMITH	EDR Digital Archive
	JAMAL JACKSON	EDR Digital Archive
	MAURICE POWELL	EDR Digital Archive
	RONALD HEDGE	EDR Digital Archive
	LEONARD POWELL	EDR Digital Archive
	JORDAN MAY	EDR Digital Archive
2017	JAMES JACKSON	Cole Information
2014	JAMES JACKSON	Cole Information
2010	LEONARD POWELL	Cole Information
2006	POWELL Leonard F	Haines Company, Inc.
2005	LEONARD POWELL	Cole Information
2000	SMITH SHIQUELA L	Pacific Bell
	POWELL MYRTLE	Pacific Bell
	BARBARA TURNER	Cole Information
1996	POWELL MYRTLE	PACIFIC BELL DIRECTORY
1995	POWELL, MYRTLE	Cole Information
1992	POWELL MYRTLE	PACIFIC BELL DIRECTORY
	POWELL, MYRTLE	Cole Information
1962	Welch Earnice	Pacific Telephone

FINDINGS

Year	Uses	Source
1943	Logue Henry P Mary mach h	R. L. Polk & Co.

1914 HARMON ST

Year	Uses	Source
2020	ERNEST WATSON	EDR Digital Archive
	FRANCES EMLEY	EDR Digital Archive
	LIDIA RAFTERY	EDR Digital Archive
	PAUL RAFTERY	EDR Digital Archive
2017	PAUL RAFTERY	Cole Information
2014	BONNIE MENCHER	Cole Information
	MARGOT EMLEY	Cole Information
	GLENN CALUB	Cole Information
	ADRIAN CARRASCO	Cole Information
	JAMES MILTON	Cole Information
2010	IEC INTL	Cole Information
	MARGOT EMLEY	Cole Information
2006	ATAYNu Od E	Haines Company, Inc.
	EMLEY Frances	Haines Company, Inc.
	TORET Christopher	Haines Company, Inc.
2005	FRANCES EMLEY	Cole Information
	LUIS FERNANDES	Cole Information
	CHRISTOPHER TORET	Cole Information
2000	2 KISTENMACHER PETER	Pacific Bell
	3 SILVA SCOTT	Pacific Bell
	5 ATAY NURI E	Pacific Bell
	6 HOLMGAARD TOKE	Pacific Bell
	7 EMLEY FRANCES	Pacific Bell
	8 SHIGA KOHKI	Pacific Bell
	NAVROZ MEDHORA	Cole Information
	NURI ATAY	Cole Information
	HEATHER GLADDING	Cole Information
	FRANCES EMLEY	Cole Information
	SCOTT SILVA	Cole Information

FINDINGS

Year	Uses	Source
2000	ALISON SIMS	Cole Information
	PETER KISTENMACHER	Cole Information
1996	GEPHART GARY	PACIFIC BELL DIRECTORY
	COTT HAHN ROGER	PACIFIC BELL DIRECTORY
1995	HAHN, ROGER	Cole Information
	MORELAND, JASON	Cole Information
	EMLEY, MARGOT	Cole Information
1992	SHIRASU MASAHIKO	PACIFIC BELL DIRECTORY
	EMLEY, MARGOT	Cole Information
1943	Hatch Alice S typist r	R. L. Polk & Co.
	Hatch Mae Mrs h	R. L. Polk & Co.
	Hugel Carl Ellen baker h	R. L. Polk & Co.

1915 HARMON ST

Year	Uses	Source
2020	ANNETTE SHURN	EDR Digital Archive
	CHARLES ALLEN	EDR Digital Archive
2017	CHARLES ALLEN	Cole Information
	LAKEISHA SHURN	Cole Information
2014	LATANYA MOSLEY	Cole Information
	RACHEL GOLDEN	Cole Information
	CHARLES ALLEN	Cole Information
	TYNISHA GUPTON	Cole Information
2010	ANNETTE SHURN	Cole Information
	TYNISHA GUPTON	Cole Information
2006	ALLEN Charles	Haines Company, Inc.
2000	ALLEN CHARLES	Pacific Bell
	ANNETTE SHURN	Cole Information
	KATIE LOYD	Cole Information
1996	LOYD KATIE	PACIFIC BELL DIRECTORY
1995	LOYD, KATIE	Cole Information
1992	LOYD KATIE	PACIFIC BELL DIRECTORY
	ALLEN CHARLES	PACIFIC BELL DIRECTORY

FINDINGS

Year	Uses	Source
1992	ALLEN, CHARLES	Cole Information
	LOYD, KATIE	Cole Information
1943	Luebbert Chas jr Mary prsmn Paper Box Corp h	R. L. Polk & Co.
	OLSEN Margt w id H C h	R. L. Polk & Co.

1916 HARMON ST

Year	Uses	Source
2017	JOY MURPHY	Cole Information
2014	SIERRA CRANE-MURDOCH	Cole Information
	JOY MURPHY	Cole Information
2010	AYAKA IINO	Cole Information
	KATHLEEN WILLARD	Cole Information
	NICHOLAS FERLATTE	Cole Information
2006	MURPHY Joy	Haines Company, Inc.
2005	WILL MARSTON	Cole Information
	NICHOLAS FERLATTE	Cole Information
2000	SETH GORAV	Pacific Bell
	A MARSTON WILL	Pacific Bell
	WILL MARSTON	Cole Information
	GORAV SETH	Cole Information
1996	A FLANAGAN WILL MARSTON	PACIFIC BELL DIRECTORY
1995	DONNELLY, JESSICA	Cole Information
	LEW, MARVIN	Cole Information
	FLANAGAN, WILL M	Cole Information
1992	MUNGAI MELISSA	PACIFIC BELL DIRECTORY
	MUNGAI, MELISSA	Cole Information
1962	Lacy Hiaw atha	Pacific Telephone
1943	Angle Earl G pntr h	R. L. Polk & Co.

1917 HARMON ST

Year	Uses	Source
2020	DAN KY	EDR Digital Archive
	SOPHIA KY	EDR Digital Archive

FINDINGS

Year	Uses	Source
2020	HOA KY	EDR Digital Archive
	LAN KY	EDR Digital Archive
2014	HOA KY	Cole Information
2010	HOA KY	Cole Information
2006	e KY Hoa	Haines Company, Inc.
2005	HOA KY	Cole Information
1995	OCCUPANT UNKNOWNN	Cole Information
1943	Alter Leslie J Margt I shipftr h	R. L. Polk & Co.

1918 HARMON ST

Year	Uses	Source
2020	NICHOLAS FERLATTE	EDR Digital Archive
2017	STEVEN GREEN	Cole Information
	WILL MARSTON	Cole Information
	TJARN SATO	Cole Information
2010	OCCUPANT UNKNOWN	Cole Information
	JOY MURPHY	Cole Information
	WILL MARSTON	Cole Information
2006	FERLATTEMark	Haines Company, Inc.
2005	MARK FERLATTE	Cole Information
2000	A WEBSTER LESLIE	Pacific Bell
	TAYLOR STARR	Cole Information
	LESLIE WEBSTER	Cole Information
1995	OCCUPANT UNKNOWNN	Cole Information
1962	Mc Jimpson Son	Pacific Telephone
	Miller L E Mrs	Pacific Telephone
1943	Nysla Chas F r	R. L. Polk & Co.

1920 HARMON ST

Year	Uses	Source
2020	JOSEPH LAWHUN	EDR Digital Archive
	ELIZABETH LAWHUN	EDR Digital Archive
2017	JOE LAWHUN	Cole Information
2014	JOE LAWHUN	Cole Information

FINDINGS

Year	Uses	Source
2010	JOE LAWHUN	Cole Information
2006	LAWHUNJoe	Haines Company, Inc.
	o LAWHUN Joseph	Haines Company, Inc.
	o LAWHUN Joseph	Haines Company, Inc.
2005	JOE LAWHUN	Cole Information
2000	MARK MADRIGAL	Cole Information
1996	LAWHUN JOS	PACIFIC BELL DIRECTORY
1995	LAWHUN, JOSEPH	Cole Information
1992	LAWHUN LIZ	PACIFIC BELL DIRECTORY
	LAWHUN JOS	PACIFIC BELL DIRECTORY
	LAWHUN, JOSEPH	Cole Information
1962	Babbitt Betty Jean	Pacific Telephone
	Babbitt Mc Neal	Pacific Telephone
	Brow n Isiah	Pacific Telephone
1943	Young Don J Iona shipydw kr h	R. L. Polk & Co.
	Young Verdell J stmftr r	R. L. Polk & Co.

1921 HARMON ST

Year	Uses	Source
2017	ILYSE COHEN	Cole Information
	KIMBERLY LEWIS	Cole Information
	MATTHEW FAISON	Cole Information
2014	ILYSE COHEN	Cole Information
	KIMBERLY LEWIS	Cole Information
	MATTHEW FAISON	Cole Information
	OCCUPANT UNKNOWN	Cole Information
2006	COLEMAN Ronald E	Haines Company, Inc.
	WHITE Brian P	Haines Company, Inc.
2005	BRIAN WHITE	Cole Information
2000	DAVIS TIMMIE MRS	Pacific Bell
	WHITE BRIAN P	Pacific Bell
	ANGELA PRIDE	Cole Information
	TIMMIE DAVIS	Cole Information

FINDINGS

Year	Uses	Source
1996	DAVIS TIMMIE MRS	PACIFIC BELL DIRECTORY
1995	KUSA, ZUZA	Cole Information
	DAVIS, TIMMIE	Cole Information
1992	DAVIS TIMMIE MRS	PACIFIC BELL DIRECTORY
	DAVIS, TIMMIE	Cole Information
1943	Heim Mary w id Philip h	R. L. Polk & Co.

1922 HARMON ST

Year	Uses	Source
2010	OCCUPANT UNKNOWN	Cole Information
2005	OCCUPANT UNKNOWN	Cole Information
1995	OCCUPANT UNKNOWNN	Cole Information

1924 HARMON ST

Year	Uses	Source
2017	SARA SETSHWAELO	Cole Information
2014	SARA SETSHWAELO	Cole Information
2010	SARA DUTSCHKE	Cole Information
2006	o SHERMAN Jennifer	Haines Company, Inc.
2005	OCCUPANT UNKNOWN	Cole Information
2000	SAMI KITMITTO	Cole Information
	J SHERMAN	Cole Information
1943	Davis Pearl Mrs bkpr r	R. L. Polk & Co.
	Maker Josie A Mrs h	R. L. Polk & Co.
	Mc Ateer Wm L Mamie USA r	R. L. Polk & Co.

1925 HARMON ST

Year	Uses	Source
2020	BRADLEY SANDFORD	EDR Digital Archive
	TESILYA HANAUER	EDR Digital Archive
2017	BRADLEY SANDFORD	Cole Information
2014	BRADLEY SANDFORD	Cole Information
2010	DOROTHY GRAY	Cole Information
2005	DOROTHY GRAY	Cole Information

FINDINGS

Year	Uses	Source
2000	OCCUPANT UNKNOWN	Cole Information
1996	GRAY SEACER MAE	PACIFIC BELL DIRECTORY
1995	GRAY, SEACER M	Cole Information
1992	GRAY SEACER MAE	PACIFIC BELL DIRECTORY
	GRAY, SEACER M	Cole Information
1943	New man Harold E clk h	R. L. Polk & Co.

1926 HARMON ST

Year	Uses	Source
2017	JENNIFER SHERMON	Cole Information
2014	JENNIFER SHERMON	Cole Information
2010	EC RONWEBER	Cole Information
2000	STEVENSON L	Pacific Bell
1943	Damrow Mary C w id Geo h	R. L. Polk & Co.

1898 1/2 HARMON ST

Year	Uses	Source
2000	REITMAN MITCHELL	Pacific Bell
1996	BROWN INEZ	PACIFIC BELL DIRECTORY
1992	DE BOSE INEZ	PACIFIC BELL DIRECTORY

MARTIN LUTHER KING J WAY

3333 MARTIN LUTHER KING J WAY

Year	Uses	Source
2000	A T W W MAINTENANCE COMPANY	Cole Information
	AUTO TRUCK WASH & WAX	Cole Information

MARTIN LUTHER KING JR WAY

3333 MARTIN LUTHER KING JR WAY

Year	Uses	Source
2020	MATTHEW LEINER	EDR Digital Archive
2017	ALBERT NAHMAN PLUMBING & HEATING	Cole Information
2014	ALBERT NAHMAN PLUMBING & HEATING	Cole Information
2010	ALBERT NAHMAN PLUMBING & HTG	Cole Information

FINDINGS

Year	Uses	Source
2005	ALBERT NAHMAN PLUMBING & HEATING	Cole Information
1995	ATWW MAINTENANCE CO	Cole Information
1992	AUTO TRUCK WASH&WAX	Cole Information

MARTIN LUTHER WAY

3333 MARTIN LUTHER WAY

Year	Uses	Source
2020	ALBERT NAHMAN PLUMBING & HTG	EDR Digital Archive
	CENTRAL STATE PARTNERS LLC	EDR Digital Archive

3339 MARTIN LUTHER WAY

Year	Uses	Source
2020	AMERICAN INTERNATIONAL SCHOOL	EDR Digital Archive

MLK JR WAY

3300 MLK JR WAY

Year	Uses	Source
2014	ALBERT NAHMAN PLUMBING & HEATING	Cole Information

TREMONT ST

6500 TREMONT ST

Year	Uses	Source
2017	EDWIN DUGGAN	Cole Information
2014	S NEUSTADT	Cole Information
2010	KELLIE BRICE	Cole Information
2006	MUHRVemon	Haines Company, Inc.
2000	JENSEN G	Pacific Bell
	G JENSEN	Cole Information
1996	JENSEN G	PACIFIC BELL DIRECTORY
1995	WHITEING, LESLIE	Cole Information
1992	MARTIN, JOHN	Cole Information
1991	Hooker Jean	PACIFIC BELL WHITE PAGES
	Hooker K	PACIFIC BELL WHITE PAGES

FINDINGS

Year	Uses	Source
1991	Hooker K	PACIFIC BELL WHITE PAGES
	Hooker Kenneth	PACIFIC BELL WHITE PAGES
1967	RAMSDELL HAZEL E	R. L. Polk Co.
1962	Ramsdell Hazel E	Pacific Telephone
1955	RAMSDELL EDGAR C	The Pacific Telephone & Telegraph Co.
	THE COURT APTS	The Pacific Telephone & Telegraph Co.
1950	RAMSDELL EDGAR C R	The Pacific Telephone & Telegraph Co.
1945	RAMSDELL EDGAR C R	The Pacific Telephone & Telegraph Co.
1943	Pagel Winifred h	R. L. Polk & Co.
1933	PETERSON LORIN D (DOROTHY) CARRIER BKLY PO H	R. L. Polk & Co.
1928	Corp Henry A Emma electn H	R.L. Polk and Co of California
1925	HUNDT F J R	R. L. Polk & Co. of California

6501 TREMONT ST

Year	Uses	Source
2020	GARDEN BIRD PRODUCTIONS LLC	EDR Digital Archive
	BRITT WILDE	EDR Digital Archive
2010	JEFFREY JENSEN	Cole Information
2006	JENSEN Jeffrey	Haines Company, Inc.
2005	CRAIG HUNDLEY	Cole Information
2000	WILL TOY	Cole Information
1995	OCCUPANT UNKNOWNN	Cole Information
1967	DAVIS CHARLEY C	R. L. Polk Co.
1945	SIMMONS W I R	The Pacific Telephone & Telegraph Co.
1943	Simmons Wm I Bess C tkt agt Key System h	R. L. Polk & Co.
1938	MARKS GARNETT MRS R	Pacific Telephone
1933	MARKS GARNET (GRACE) FIREMN SPCO H	R. L. Polk & Co.
1928	Garnett W Grace marine eng H	R.L. Polk and Co of California
1925	BONNICKSON F R R	R. L. Polk & Co. of California

6511 TREMONT ST

Year	Uses	Source
2020	CHIA HAMILTON	EDR Digital Archive

FINDINGS

Year	Uses	Source
2017	CHIA HAMILTON	Cole Information
2014	CHIA HAMILTON	Cole Information
2000	CHIA HAMILTON	Cole Information
1995	HAMILTON, CHIA W	Cole Information
1980	Ambro Richard	Pacific Telephone
1967	RATLIFF ROST	R. L. Polk Co.
1962	Simmons Robt C	Pacific Telephone
1950	JOVICH FRANK R	The Pacific Telephone & Telegraph Co.
1945	BIRD O M R	The Pacific Telephone & Telegraph Co.
1938	RUSSELL H F R	Pacific Telephone
1933	RUSSELL HARRY F (MAUD E) CLK H	R. L. Polk & Co.
1928	bs Harry F Maude acct H	R.L. Polk and Co of California
1925	CROSS A E R	R. L. Polk & Co. of California

6519 TREMONT ST

Year	Uses	Source
1967	HENRY COLUMBUS	R. L. Polk Co.
1955	HENRY C H	The Pacific Telephone & Telegraph Co.
	SUNSET WONDER SPIRITUAL SINGERS	The Pacific Telephone & Telegraph Co.
1950	REID LOUIS R	The Pacific Telephone & Telegraph Co.
1945	SUTHERLAND W N R	The Pacific Telephone & Telegraph Co.
1943	SUTHERLAND Wm N Dorothy w elder h	R. L. Polk & Co.
1938	SUTHERLAND W N R	Pacific Telephone
1933	LOWELL CLINTON J (IDA) INS BROKER H	R. L. Polk & Co.
1928	w ay Clinton J Ida P ins H	R.L. Polk and Co of California
1925	LOWELL CLINTON J R	R. L. Polk & Co. of California

6520 TREMONT ST

Year	Uses	Source
2006	A KING Sher	Haines Company, Inc.
	A KING Sher	Haines Company, Inc.
	VIGOR Craig	Haines Company, Inc.
1996	1 WRIGHT OTTO	PACIFIC BELL DIRECTORY
	2 MATERNA B	PACIFIC BELL DIRECTORY

FINDINGS

Year	Uses	Source
1992	1 KING JEFF	PACIFIC BELL DIRECTORY
	2 MATERNA B	PACIFIC BELL DIRECTORY
1991	King Jeff	PACIFIC BELL WHITE PAGES
	Lemke H	PACIFIC BELL WHITE PAGES
	Materna B	PACIFIC BELL WHITE PAGES
	Mullan A	PACIFIC BELL WHITE PAGES
	Mullan Chas Richard	PACIFIC BELL WHITE PAGES
	Mullan J	PACIFIC BELL WHITE PAGES
1986	Driver Walter	PACIFIC BELL WHITE PAGES
1980	Craddock C	Pacific Telephone
	Driver Walter	Pacific Telephone
1975	MC ELHANEY DAVID	Pacific Telephone
1970	DRIVER WALTER	Pacific Telephone Directory
	EVANS J	Pacific Telephone Directory
1967	DRIVER WALTER L	R. L. Polk Co.
	RANGER PICHO E	R. L. Polk Co.
1962	Driver Walter	Pacific Telephone
	Ranger Richard E	Pacific Telephone
1955	HALE ROBT L	The Pacific Telephone & Telegraph Co.
	NIELSEN CARL L	The Pacific Telephone & Telegraph Co.
1950	OLSON VERNON MARK R	The Pacific Telephone & Telegraph Co.
1945	JOVICH FRANK R	The Pacific Telephone & Telegraph Co.
1943	Christie Geo Beatrice shipydw kr r	R. L. Polk & Co.
	Haesloop Elw in G Velma furrier r	R. L. Polk & Co.
	Jovich Frank Phyllis shipydw kr h	R. L. Polk & Co.
1938	DRAKE W T R	Pacific Telephone
1933	DRAKE HAROLD T (ELIZ) SIGN PNTR R	R. L. Polk & Co.
	DRAKE WM T (NELLIE) PRINTER BERKELEY	R. L. Polk & Co.
1928	Bitter Fred H Lena H	R.L. Polk and Co of California
1925	BAKER E M R	R. L. Polk & Co. of California
1920	BAKER E M R	R. L. Polk & Co. of California

FINDINGS

6525 TREMONT ST

Year	Uses	Source
2006	No Current Listing	Haines Company, Inc.
1970	NEWSOM LEVAL	Pacific Telephone Directory
1967	NEWSOM LEVAL	R. L. Polk Co.
	A HIKES ESSIE M	R. L. Polk Co.
1962	Newsom Leval	Pacific Telephone
1950	GRAY W D R	The Pacific Telephone & Telegraph Co.
1945	GRAY W D R	The Pacific Telephone & Telegraph Co.
	LILLY HELEN G R	The Pacific Telephone & Telegraph Co.
1943	Gray Wm D h	R. L. Polk & Co.
1933	CONNERS ANNIE MRS R	R. L. Polk & Co.
	GRAY EMMA J MRS H	R. L. Polk & Co.
1925	GRAY EMMA J R	R. L. Polk & Co. of California
	LUMB CLIFFORD R	R. L. Polk & Co. of California
1920	GRAY EMMA J R	R. L. Polk & Co. of California

6525A TREMONT ST

Year	Uses	Source
1970	EARNEST GREEN	Pacific Telephone Directory

FINDINGS

ADJOINING PROPERTY: ADDRESSES NOT IDENTIFIED IN RESEARCH SOURCE

The following Adjoining Property addresses were researched for this report, and the addresses were not identified in research source.

Address Researched	Address Not Identified in Research Source
1800 63RD ST	2020, 2017, 2014, 2010, 2006, 2005, 2002, 2000, 1996, 1995, 1993, 1992, 1991, 1986, 1984, 1982, 1980, 1979, 1976, 1975, 1973, 1970, 1967, 1965, 1960, 1959, 1956, 1955, 1954, 1951, 1950, 1946, 1945, 1943, 1940, 1938, 1933, 1932, 1928, 1926, 1925, 1920
1800 ALCATRAZ AVE	2020, 2017, 2014, 2010, 2006, 2005, 2002, 2000, 1996, 1995, 1993, 1992, 1991, 1986, 1984, 1982, 1980, 1979, 1976, 1975, 1973, 1970, 1967, 1965, 1962, 1960, 1959, 1956, 1955, 1954, 1951, 1950, 1946, 1945, 1943, 1940, 1938, 1932, 1928, 1926, 1925, 1920
1801 63RD ST	2020, 2017, 2014, 2010, 2006, 2005, 2002, 2000, 1996, 1995, 1993, 1992, 1991, 1986, 1984, 1982, 1980, 1979, 1976, 1975, 1973, 1970, 1967, 1965, 1960, 1959, 1956, 1955, 1954, 1951, 1950, 1946, 1945, 1943, 1940, 1938, 1933, 1932, 1928, 1926, 1925, 1920
1803 ALCATRAZ AVE	2020, 2017, 2014, 2010, 2006, 2005, 2002, 2000, 1996, 1995, 1993, 1992, 1991, 1986, 1984, 1982, 1980, 1979, 1976, 1975, 1973, 1970, 1967, 1965, 1962, 1960, 1959, 1956, 1955, 1954, 1951, 1950, 1946, 1945, 1943, 1940, 1938, 1932, 1926, 1925, 1920
1804 ALCATRAZ AVE	2020, 2017, 2014, 2010, 2006, 2005, 2002, 2000, 1996, 1995, 1993, 1992, 1991, 1986, 1984, 1982, 1980, 1979, 1976, 1975, 1973, 1970, 1967, 1965, 1960, 1959, 1956, 1954, 1951, 1946, 1940, 1932, 1926
1805 ALCATRAZ AVE	2020, 2017, 2014, 2010, 2006, 2005, 2002, 2000, 1996, 1995, 1993, 1992, 1991, 1986, 1984, 1982, 1980, 1979, 1976, 1975, 1973, 1970, 1967, 1965, 1960, 1959, 1956, 1955, 1954, 1951, 1950, 1946, 1945, 1943, 1940, 1938, 1933, 1932, 1926, 1925
1806 ALCATRAZ AVE	2020, 2017, 2014, 2010, 2002, 1993, 1984, 1982, 1979, 1976, 1975, 1973, 1967, 1965, 1960, 1959, 1956, 1954, 1951, 1950, 1946, 1945, 1943, 1940, 1933, 1932, 1926, 1925, 1920
1807 63RD ST	2020, 2017, 2014, 2010, 2006, 2005, 2002, 2000, 1996, 1995, 1993, 1992, 1991, 1986, 1984, 1982, 1980, 1979, 1976, 1975, 1973, 1970, 1967, 1965, 1962, 1960, 1959, 1956, 1955, 1954, 1951, 1950, 1946, 1945, 1940, 1938, 1933, 1932, 1928, 1926, 1925, 1920
1807 ALCATRAZ AVE	2020, 2017, 2014, 2010, 2006, 2005, 2002, 2000, 1996, 1995, 1993, 1992, 1991, 1986, 1984, 1982, 1980, 1979, 1976, 1975, 1973, 1970, 1967, 1965, 1962, 1960, 1959, 1956, 1954, 1951, 1950, 1946, 1945, 1943, 1940, 1933, 1932, 1928, 1926, 1925, 1920
1808 1/2 ALCATRAZ AVE	2020, 2017, 2014, 2010, 2006, 2005, 2002, 2000, 1996, 1995, 1993, 1992, 1991, 1986, 1984, 1982, 1980, 1979, 1976, 1975, 1973, 1970, 1967, 1965, 1962, 1960, 1959, 1956, 1955, 1954, 1951, 1950, 1946, 1945, 1943, 1940, 1938, 1933, 1932, 1928, 1926
1808 63RD	2020, 2017, 2014, 2010, 2006, 2005, 2002, 2000, 1996, 1995, 1993, 1992, 1991, 1986, 1984, 1982, 1980, 1979, 1976, 1975, 1973, 1970, 1967, 1965, 1962, 1960, 1959, 1956, 1954, 1951, 1946, 1945, 1943, 1940, 1938, 1933, 1932, 1928, 1926, 1925, 1920

FINDINGS

Address Researched	Address Not Identified in Research Source
1808 63RD ST	2020, 2017, 2002, 2000, 1996, 1995, 1993, 1992, 1991, 1986, 1984, 1982, 1980, 1979, 1976, 1975, 1973, 1970, 1967, 1965, 1962, 1960, 1959, 1956, 1955, 1954, 1951, 1950, 1946, 1940, 1932, 1928, 1926, 1925, 1920
1808 ALCATRAZ AVE	2020, 2017, 2014, 2010, 2006, 2005, 2002, 2000, 1996, 1995, 1993, 1992, 1991, 1986, 1984, 1982, 1980, 1979, 1976, 1975, 1973, 1970, 1967, 1965, 1962, 1960, 1959, 1956, 1955, 1954, 1951, 1950, 1946, 1945, 1943, 1940, 1938, 1933, 1932, 1928, 1926
1809 ALCATRAZ AVE	2020, 2017, 2014, 2010, 2006, 2005, 2002, 2000, 1996, 1995, 1993, 1992, 1991, 1986, 1984, 1982, 1980, 1979, 1976, 1975, 1973, 1970, 1967, 1965, 1962, 1960, 1959, 1956, 1955, 1954, 1951, 1950, 1946, 1945, 1943, 1940, 1938, 1933, 1932, 1928, 1926, 1925
1810 63RD	2020, 2017, 2014, 2010, 2006, 2005, 2002, 2000, 1996, 1995, 1993, 1992, 1991, 1984, 1982, 1980, 1979, 1976, 1975, 1973, 1970, 1967, 1965, 1962, 1960, 1959, 1956, 1954, 1951, 1946, 1945, 1943, 1940, 1938, 1933, 1932, 1926, 1925, 1920
1810 63RD BROOK	2020, 2017, 2014, 2010, 2006, 2005, 2002, 2000, 1996, 1995, 1993, 1992, 1991, 1986, 1984, 1982, 1979, 1976, 1975, 1973, 1970, 1967, 1965, 1962, 1960, 1959, 1956, 1955, 1954, 1951, 1950, 1946, 1945, 1943, 1940, 1938, 1933, 1932, 1928, 1926, 1925, 1920
1810 63RD ST	2005, 2002, 1993, 1984, 1982, 1980, 1979, 1976, 1975, 1973, 1967, 1965, 1960, 1959, 1956, 1955, 1954, 1951, 1950, 1946, 1940, 1932, 1928, 1926, 1925, 1920
1810 ALCATRAZ AVE	2020, 2017, 2014, 2010, 2006, 2005, 2002, 2000, 1996, 1995, 1993, 1992, 1991, 1986, 1984, 1982, 1980, 1979, 1976, 1975, 1973, 1970, 1967, 1965, 1962, 1960, 1959, 1956, 1955, 1954, 1951, 1950, 1946, 1945, 1943, 1940, 1938, 1933, 1932, 1928, 1926, 1920
1811 63RD	2020, 2017, 2014, 2010, 2006, 2005, 2002, 2000, 1996, 1995, 1993, 1992, 1991, 1986, 1984, 1982, 1980, 1979, 1976, 1975, 1973, 1970, 1967, 1965, 1962, 1960, 1959, 1956, 1954, 1951, 1946, 1945, 1943, 1940, 1938, 1933, 1932, 1926, 1925, 1920
1811 63RD AVE	2020, 2017, 2014, 2010, 2006, 2005, 2002, 2000, 1996, 1995, 1993, 1992, 1991, 1986, 1984, 1982, 1980, 1979, 1976, 1973, 1970, 1967, 1965, 1962, 1960, 1959, 1956, 1955, 1954, 1951, 1950, 1946, 1945, 1943, 1940, 1938, 1933, 1932, 1928, 1926, 1925, 1920
1811 63RD BROOK	2020, 2017, 2014, 2010, 2006, 2005, 2002, 2000, 1996, 1995, 1993, 1992, 1991, 1986, 1984, 1982, 1979, 1976, 1975, 1973, 1970, 1967, 1965, 1962, 1960, 1959, 1956, 1955, 1954, 1951, 1950, 1946, 1945, 1943, 1940, 1938, 1933, 1932, 1928, 1926, 1925, 1920
1811 63RD ST	2020, 2017, 2014, 2010, 2006, 2005, 2002, 2000, 1996, 1993, 1992, 1991, 1984, 1982, 1980, 1979, 1976, 1975, 1973, 1967, 1965, 1960, 1959, 1956, 1955, 1954, 1951, 1950, 1946, 1940, 1932, 1928, 1926
1812 63RD ST	2020, 2017, 2014, 2010, 2006, 2005, 2002, 2000, 1996, 1995, 1993, 1992, 1991, 1986, 1984, 1982, 1980, 1979, 1976, 1975, 1973, 1970, 1967, 1965, 1962, 1960, 1959, 1956, 1955, 1954, 1951, 1950, 1946, 1945, 1943, 1940, 1938, 1933, 1932, 1928, 1926, 1920
1813 63RD	2020, 2017, 2014, 2010, 2006, 2005, 2002, 2000, 1996, 1995, 1993, 1992, 1991, 1986, 1984, 1982, 1980, 1979, 1976, 1975, 1973, 1970, 1967, 1965, 1962, 1960, 1959, 1956, 1954, 1951, 1946, 1945, 1943, 1940, 1938, 1933, 1932, 1928, 1926, 1925, 1920
1813 63RD BROOK	2020, 2017, 2014, 2010, 2006, 2005, 2002, 2000, 1996, 1995, 1993, 1992, 1991, 1986, 1984, 1982, 1979, 1976, 1975, 1973, 1970, 1967, 1965, 1962, 1960, 1959, 1956, 1955, 1954, 1951, 1950, 1946, 1945, 1943, 1940, 1938, 1933, 1932, 1928, 1926, 1925, 1920

FINDINGS

Address Researched	Address Not Identified in Research Source
1813 63RD ST	2020, 2002, 1993, 1991, 1986, 1984, 1982, 1980, 1979, 1976, 1975, 1973, 1967, 1965, 1960, 1959, 1956, 1955, 1954, 1951, 1950, 1946, 1943, 1940, 1932, 1928, 1926, 1925, 1920
1814 63RD	2020, 2017, 2014, 2010, 2006, 2005, 2002, 2000, 1996, 1995, 1993, 1992, 1991, 1986, 1984, 1982, 1980, 1979, 1976, 1975, 1973, 1970, 1967, 1965, 1962, 1960, 1959, 1956, 1954, 1951, 1946, 1945, 1943, 1940, 1938, 1933, 1932, 1926, 1925, 1920
1814 63RD BROOK	2020, 2017, 2014, 2010, 2006, 2005, 2002, 2000, 1996, 1995, 1993, 1992, 1991, 1986, 1984, 1982, 1979, 1976, 1975, 1973, 1970, 1967, 1965, 1962, 1960, 1959, 1956, 1955, 1954, 1951, 1950, 1946, 1945, 1943, 1940, 1938, 1933, 1932, 1928, 1926, 1925, 1920
1814 63RD ST	2002, 1993, 1986, 1984, 1982, 1980, 1979, 1976, 1975, 1973, 1967, 1965, 1960, 1959, 1956, 1955, 1954, 1951, 1950, 1946, 1940, 1932, 1928, 1926, 1920
1814 63RD ST # A	2017, 2014, 2010, 2006, 2005, 2002, 2000, 1996, 1995, 1993, 1992, 1991, 1986, 1984, 1982, 1980, 1979, 1976, 1975, 1973, 1970, 1967, 1965, 1962, 1960, 1959, 1956, 1955, 1954, 1951, 1950, 1946, 1945, 1943, 1940, 1938, 1933, 1932, 1928, 1926, 1925, 1920
1814 ALCATRAZ AVE	2020, 2017, 2014, 2010, 2006, 2005, 2002, 2000, 1996, 1995, 1993, 1992, 1991, 1986, 1984, 1982, 1980, 1979, 1976, 1975, 1973, 1970, 1967, 1965, 1962, 1960, 1959, 1956, 1955, 1954, 1951, 1950, 1946, 1945, 1943, 1940, 1938, 1933, 1932, 1926, 1925, 1920
1815 63RD	2020, 2017, 2014, 2010, 2006, 2005, 2002, 2000, 1996, 1995, 1993, 1992, 1991, 1986, 1984, 1982, 1980, 1979, 1976, 1975, 1973, 1970, 1967, 1965, 1962, 1960, 1959, 1956, 1954, 1951, 1950, 1946, 1945, 1943, 1940, 1938, 1933, 1932, 1928, 1926, 1925, 1920
1815 63RD BROOK	2020, 2017, 2014, 2010, 2006, 2005, 2002, 2000, 1996, 1995, 1993, 1992, 1991, 1986, 1984, 1982, 1979, 1976, 1975, 1973, 1970, 1967, 1965, 1962, 1960, 1959, 1956, 1955, 1954, 1951, 1950, 1946, 1945, 1943, 1940, 1938, 1933, 1932, 1928, 1926, 1925, 1920
1815 63RD ST	2005, 2002, 1996, 1993, 1992, 1991, 1986, 1984, 1982, 1980, 1979, 1976, 1975, 1973, 1967, 1965, 1960, 1959, 1956, 1955, 1954, 1951, 1950, 1946, 1945, 1943, 1940, 1938, 1933, 1932, 1928, 1926, 1925, 1920
1815 ALCATRAZ AVE	2020, 2017, 2014, 2010, 2006, 2005, 2002, 1996, 1995, 1993, 1992, 1991, 1986, 1984, 1982, 1980, 1979, 1976, 1975, 1973, 1970, 1967, 1965, 1960, 1959, 1956, 1954, 1951, 1950, 1946, 1943, 1940, 1938, 1933, 1932, 1928, 1926, 1925, 1920
1816 63RD	2020, 2017, 2014, 2010, 2006, 2005, 2002, 2000, 1996, 1995, 1993, 1992, 1991, 1986, 1984, 1982, 1980, 1979, 1976, 1975, 1973, 1970, 1967, 1965, 1962, 1960, 1959, 1956, 1954, 1951, 1946, 1945, 1943, 1940, 1938, 1933, 1932, 1926, 1925, 1920
1816 63RD ST	2020, 2002, 1996, 1993, 1992, 1991, 1986, 1984, 1982, 1980, 1979, 1976, 1975, 1973, 1970, 1967, 1965, 1960, 1959, 1956, 1955, 1954, 1951, 1950, 1946, 1940, 1932, 1928, 1926, 1920
1817 63RD	2020, 2017, 2014, 2010, 2006, 2005, 2002, 2000, 1996, 1995, 1993, 1992, 1991, 1984, 1982, 1980, 1979, 1976, 1975, 1973, 1970, 1967, 1965, 1962, 1960, 1959, 1956, 1954, 1951, 1946, 1945, 1943, 1940, 1938, 1933, 1932, 1926, 1925, 1920
1817 63RD BROOK	2020, 2017, 2014, 2010, 2006, 2005, 2002, 2000, 1996, 1995, 1993, 1992, 1991, 1986, 1984, 1982, 1979, 1976, 1975, 1973, 1970, 1967, 1965, 1962, 1960, 1959, 1956, 1955, 1954, 1951, 1950, 1946, 1945, 1943, 1940, 1938, 1933, 1932, 1928, 1926, 1925, 1920

FINDINGS

Address Researched	Address Not Identified in Research Source
1817 63RD ST	2020, 2005, 2002, 2000, 1996, 1995, 1993, 1992, 1991, 1984, 1982, 1980, 1979, 1976, 1975, 1973, 1967, 1965, 1960, 1959, 1956, 1955, 1954, 1951, 1950, 1946, 1940, 1932, 1928, 1926, 1920
1817 ALCATRAZ AVE	2020, 2017, 2014, 2006, 2005, 2002, 2000, 1996, 1995, 1993, 1992, 1991, 1986, 1984, 1982, 1980, 1979, 1976, 1975, 1973, 1970, 1967, 1965, 1962, 1960, 1959, 1956, 1955, 1954, 1951, 1950, 1946, 1945, 1943, 1940, 1938, 1933, 1932, 1928, 1926, 1925, 1920
1818 63RD	2020, 2017, 2014, 2010, 2006, 2005, 2002, 2000, 1996, 1995, 1993, 1992, 1991, 1984, 1982, 1980, 1979, 1976, 1973, 1970, 1967, 1965, 1962, 1960, 1959, 1956, 1955, 1954, 1951, 1950, 1946, 1945, 1943, 1940, 1938, 1933, 1932, 1928, 1926, 1925, 1920
1818 63RD BRKT	2020, 2017, 2014, 2010, 2006, 2005, 2002, 2000, 1996, 1995, 1993, 1992, 1991, 1984, 1982, 1980, 1979, 1976, 1975, 1973, 1970, 1967, 1965, 1962, 1960, 1959, 1956, 1955, 1954, 1951, 1950, 1946, 1945, 1943, 1940, 1938, 1933, 1932, 1928, 1926, 1925, 1920
1818 63RD BROOK	2020, 2017, 2014, 2010, 2006, 2005, 2002, 2000, 1996, 1995, 1993, 1992, 1991, 1986, 1984, 1982, 1979, 1976, 1975, 1973, 1970, 1967, 1965, 1962, 1960, 1959, 1956, 1955, 1954, 1951, 1950, 1946, 1945, 1943, 1940, 1938, 1933, 1932, 1928, 1926, 1925, 1920
1818 63RD ST	2005, 2002, 1993, 1986, 1984, 1982, 1980, 1979, 1976, 1975, 1973, 1970, 1967, 1965, 1962, 1960, 1959, 1956, 1955, 1954, 1951, 1950, 1946, 1945, 1943, 1940, 1938, 1933, 1932, 1928, 1926, 1925, 1920
1818 ALCATRAZ AVE	2002, 1993, 1991, 1986, 1984, 1982, 1980, 1979, 1976, 1975, 1973, 1970, 1967, 1965, 1960, 1959, 1956, 1954, 1951, 1946, 1940, 1932, 1926, 1925, 1920
1819 63RD	2020, 2017, 2014, 2010, 2006, 2005, 2002, 2000, 1996, 1995, 1993, 1992, 1991, 1984, 1982, 1980, 1979, 1976, 1975, 1973, 1970, 1967, 1965, 1962, 1960, 1959, 1956, 1954, 1951, 1946, 1945, 1943, 1940, 1938, 1933, 1932, 1926, 1925, 1920
1819 63RD AVE	2020, 2017, 2014, 2010, 2006, 2005, 2002, 2000, 1996, 1995, 1993, 1992, 1991, 1986, 1984, 1982, 1980, 1979, 1976, 1975, 1973, 1970, 1967, 1965, 1962, 1960, 1959, 1956, 1955, 1954, 1951, 1950, 1946, 1945, 1940, 1938, 1933, 1932, 1928, 1926, 1925, 1920
1819 63RD BROOK	2020, 2017, 2014, 2010, 2006, 2005, 2002, 2000, 1996, 1995, 1993, 1992, 1991, 1986, 1984, 1982, 1979, 1976, 1975, 1973, 1970, 1967, 1965, 1962, 1960, 1959, 1956, 1955, 1954, 1951, 1950, 1946, 1945, 1943, 1940, 1938, 1933, 1932, 1928, 1926, 1925, 1920
1819 63RD ST	2005, 2002, 1993, 1991, 1984, 1982, 1980, 1979, 1976, 1973, 1967, 1965, 1960, 1959, 1956, 1955, 1954, 1951, 1950, 1946, 1945, 1940, 1938, 1932, 1928, 1926, 1920
1819 ALCATRAZ AVE	2020, 2017, 2014, 2010, 2006, 2005, 2002, 2000, 1996, 1995, 1993, 1992, 1991, 1986, 1984, 1982, 1980, 1979, 1976, 1975, 1973, 1970, 1967, 1965, 1962, 1960, 1959, 1956, 1955, 1954, 1951, 1950, 1946, 1945, 1943, 1940, 1938, 1933, 1932, 1926, 1925, 1920
1820 ALCATRAZ AVE	2005, 2002, 1996, 1993, 1992, 1991, 1986, 1984, 1982, 1980, 1979, 1976, 1975, 1973, 1967, 1965, 1960, 1959, 1956, 1954, 1951, 1946, 1940, 1932, 1926, 1925, 1920
1821 ALCATRAZ AVE	2020, 2017, 2014, 2010, 2006, 2005, 2002, 2000, 1996, 1995, 1993, 1992, 1991, 1986, 1984, 1982, 1980, 1979, 1976, 1975, 1973, 1970, 1967, 1965, 1962, 1960, 1959, 1956, 1955, 1954, 1951, 1950, 1946, 1945, 1943, 1940, 1938, 1933, 1932, 1926, 1920

FINDINGS

Address Researched	Address Not Identified in Research Source
1822 63RD	2020, 2017, 2014, 2010, 2006, 2005, 2002, 2000, 1996, 1995, 1993, 1992, 1991, 1984, 1982, 1980, 1979, 1976, 1973, 1970, 1967, 1965, 1962, 1960, 1959, 1956, 1954, 1951, 1946, 1945, 1943, 1940, 1938, 1933, 1932, 1926, 1925, 1920
1822 63RD BROOK	2020, 2017, 2014, 2010, 2006, 2005, 2002, 2000, 1996, 1995, 1993, 1992, 1991, 1986, 1984, 1982, 1979, 1976, 1975, 1973, 1970, 1967, 1965, 1962, 1960, 1959, 1956, 1955, 1954, 1951, 1950, 1946, 1945, 1943, 1940, 1938, 1933, 1932, 1928, 1926, 1925, 1920
1822 63RD ST	2010, 2005, 2002, 1993, 1984, 1982, 1980, 1979, 1976, 1975, 1973, 1967, 1965, 1960, 1959, 1956, 1955, 1954, 1951, 1950, 1946, 1940, 1932, 1928, 1926, 1920
1822 ALCATRAZ AVE	2017, 2014, 2010, 2005, 2002, 1993, 1991, 1984, 1982, 1979, 1976, 1975, 1973, 1970, 1967, 1965, 1962, 1960, 1959, 1956, 1954, 1951, 1950, 1946, 1945, 1940, 1932, 1928, 1926, 1925, 1920
1823 63RD	2020, 2017, 2014, 2010, 2006, 2005, 2002, 2000, 1996, 1995, 1993, 1992, 1984, 1982, 1980, 1979, 1976, 1973, 1970, 1967, 1965, 1962, 1960, 1959, 1956, 1955, 1954, 1951, 1950, 1946, 1945, 1943, 1940, 1938, 1933, 1932, 1926, 1925, 1920
1823 63RD BROOK	2020, 2017, 2014, 2010, 2006, 2005, 2002, 2000, 1996, 1995, 1993, 1992, 1991, 1986, 1984, 1982, 1979, 1976, 1975, 1973, 1970, 1967, 1965, 1962, 1960, 1959, 1956, 1955, 1954, 1951, 1950, 1946, 1945, 1943, 1940, 1938, 1933, 1932, 1928, 1926, 1925, 1920
1823 63RD ST	2002, 1993, 1984, 1982, 1980, 1979, 1976, 1975, 1973, 1970, 1967, 1965, 1960, 1959, 1956, 1955, 1954, 1951, 1950, 1946, 1945, 1940, 1938, 1932, 1928, 1926, 1920
1826 63RD ST	2020, 2017, 2014, 2010, 2006, 2005, 2002, 2000, 1996, 1995, 1993, 1992, 1991, 1986, 1984, 1982, 1980, 1979, 1976, 1975, 1973, 1970, 1967, 1965, 1962, 1960, 1959, 1956, 1955, 1954, 1951, 1950, 1946, 1945, 1940, 1938, 1933, 1932, 1928, 1926, 1925, 1920
1826 ALCATRAZ AVE	2002, 1993, 1984, 1982, 1979, 1976, 1973, 1967, 1965, 1960, 1959, 1956, 1954, 1951, 1946, 1940, 1932, 1926, 1925, 1920
1829 63RD	2020, 2017, 2014, 2010, 2006, 2005, 2002, 2000, 1996, 1995, 1993, 1992, 1991, 1984, 1982, 1980, 1979, 1976, 1975, 1973, 1970, 1967, 1965, 1962, 1960, 1959, 1956, 1954, 1951, 1946, 1945, 1943, 1940, 1938, 1933, 1932, 1926, 1925, 1920
1829 63RD BROOK	2020, 2017, 2014, 2010, 2006, 2005, 2002, 2000, 1996, 1995, 1993, 1992, 1984, 1982, 1979, 1976, 1975, 1973, 1970, 1967, 1965, 1962, 1960, 1959, 1956, 1955, 1954, 1951, 1950, 1946, 1945, 1943, 1940, 1938, 1933, 1932, 1928, 1926, 1925, 1920
1829 63RD ST	2002, 1995, 1993, 1991, 1986, 1984, 1982, 1980, 1979, 1976, 1975, 1973, 1970, 1967, 1965, 1962, 1960, 1959, 1956, 1955, 1954, 1951, 1950, 1946, 1940, 1932, 1928, 1926, 1920
1829 ALCATRAZ AVE	2020, 2017, 2014, 2010, 2006, 2005, 2002, 2000, 1996, 1995, 1993, 1992, 1991, 1986, 1984, 1982, 1980, 1979, 1976, 1975, 1973, 1970, 1967, 1965, 1962, 1960, 1959, 1956, 1955, 1954, 1951, 1950, 1946, 1945, 1943, 1940, 1938, 1933, 1932, 1928, 1926
1829B 63RD	2020, 2017, 2014, 2010, 2006, 2005, 2002, 2000, 1996, 1995, 1993, 1992, 1991, 1986, 1984, 1982, 1980, 1979, 1976, 1975, 1973, 1970, 1967, 1965, 1962, 1960, 1959, 1956, 1954, 1951, 1950, 1946, 1945, 1943, 1940, 1938, 1933, 1932, 1928, 1926, 1925, 1920
1829B 63RD ST	2020, 2017, 2014, 2010, 2006, 2005, 2002, 2000, 1996, 1995, 1993, 1992, 1991, 1986, 1984, 1982, 1980, 1979, 1976, 1975, 1973, 1967, 1965, 1962, 1960, 1959, 1956, 1955, 1954, 1951, 1950, 1946, 1945, 1943, 1940, 1932, 1928, 1926, 1925, 1920

FINDINGS

Address Researched	Address Not Identified in Research Source
1830 ALCATRAZ AVE	2020, 2017, 2014, 2010, 2006, 2005, 2002, 2000, 1996, 1993, 1984, 1982, 1979, 1976, 1975, 1973, 1967, 1965, 1962, 1960, 1959, 1956, 1955, 1954, 1951, 1950, 1946, 1945, 1940, 1938, 1932, 1926, 1925, 1920
1831 ALCATRAZ AVE	2020, 2017, 2014, 2010, 2006, 2005, 2002, 2000, 1996, 1995, 1993, 1992, 1991, 1986, 1984, 1982, 1980, 1979, 1976, 1975, 1973, 1970, 1967, 1965, 1962, 1960, 1959, 1956, 1955, 1954, 1951, 1950, 1946, 1945, 1943, 1940, 1938, 1933, 1932, 1928, 1926, 1920
1832 63RD	2020, 2017, 2014, 2010, 2006, 2005, 2002, 2000, 1996, 1995, 1993, 1992, 1991, 1984, 1982, 1980, 1979, 1976, 1975, 1973, 1970, 1967, 1965, 1962, 1960, 1959, 1956, 1954, 1951, 1950, 1946, 1945, 1943, 1940, 1938, 1933, 1932, 1926, 1925, 1920
1832 63RD BROOK	2020, 2017, 2014, 2010, 2006, 2005, 2002, 2000, 1996, 1995, 1993, 1992, 1991, 1986, 1984, 1982, 1979, 1976, 1975, 1973, 1970, 1967, 1965, 1962, 1960, 1959, 1956, 1955, 1954, 1951, 1950, 1946, 1945, 1943, 1940, 1938, 1933, 1932, 1928, 1926, 1925, 1920
1832 63RD ST	2002, 1993, 1984, 1982, 1980, 1979, 1976, 1975, 1973, 1967, 1965, 1960, 1959, 1956, 1955, 1954, 1951, 1950, 1946, 1940, 1938, 1932, 1928, 1926, 1925, 1920
1832 AALCATRAZ AVE	2020, 2017, 2014, 2010, 2006, 2005, 2002, 2000, 1996, 1995, 1993, 1992, 1991, 1986, 1984, 1982, 1980, 1979, 1976, 1975, 1973, 1970, 1967, 1965, 1962, 1960, 1959, 1956, 1955, 1954, 1951, 1950, 1946, 1945, 1940, 1938, 1933, 1932, 1928, 1926, 1925, 1920
1832 ALCATRAZ AVE	2017, 2002, 1996, 1993, 1992, 1991, 1986, 1984, 1982, 1979, 1976, 1975, 1973, 1970, 1967, 1965, 1960, 1959, 1956, 1954, 1951, 1946, 1940, 1932, 1926, 1925, 1920
1833 1/2 63RD	2020, 2017, 2014, 2010, 2006, 2005, 2002, 2000, 1996, 1995, 1993, 1992, 1991, 1986, 1984, 1982, 1980, 1979, 1976, 1975, 1973, 1970, 1967, 1965, 1962, 1960, 1959, 1956, 1954, 1951, 1950, 1946, 1945, 1943, 1940, 1938, 1933, 1932, 1928, 1926, 1925, 1920
1833 1/2 63RD ST	2020, 2017, 2014, 2010, 2006, 2005, 2002, 2000, 1996, 1995, 1993, 1992, 1991, 1986, 1984, 1982, 1980, 1979, 1976, 1975, 1973, 1970, 1967, 1965, 1962, 1960, 1959, 1956, 1955, 1954, 1951, 1950, 1946, 1945, 1943, 1940, 1938, 1933, 1932, 1928, 1926, 1920
1833 63RD	2020, 2017, 2014, 2010, 2006, 2005, 2002, 2000, 1996, 1995, 1993, 1992, 1986, 1984, 1982, 1980, 1979, 1976, 1975, 1973, 1970, 1967, 1965, 1962, 1960, 1959, 1956, 1954, 1951, 1946, 1945, 1943, 1940, 1938, 1933, 1932, 1926, 1925, 1920
1833 63RD AVE	2020, 2017, 2014, 2010, 2006, 2005, 2002, 2000, 1996, 1995, 1993, 1992, 1991, 1986, 1984, 1982, 1980, 1979, 1976, 1975, 1973, 1970, 1967, 1965, 1962, 1960, 1959, 1956, 1955, 1954, 1951, 1950, 1946, 1945, 1943, 1940, 1938, 1933, 1932, 1926, 1925, 1920
1833 63RD BROOK	2020, 2017, 2014, 2010, 2006, 2005, 2002, 2000, 1996, 1995, 1993, 1992, 1991, 1986, 1984, 1982, 1979, 1976, 1975, 1973, 1970, 1967, 1965, 1962, 1960, 1959, 1956, 1955, 1954, 1951, 1950, 1946, 1945, 1943, 1940, 1938, 1933, 1932, 1928, 1926, 1925, 1920
1833 63RD ST	2002, 1996, 1993, 1992, 1991, 1984, 1982, 1980, 1979, 1976, 1975, 1973, 1967, 1965, 1960, 1959, 1956, 1955, 1954, 1951, 1950, 1946, 1940, 1932, 1928, 1926, 1925, 1920
1833 ALCATRAZ AVE	2014, 2006, 2002, 1996, 1995, 1993, 1992, 1991, 1986, 1984, 1982, 1979, 1976, 1973, 1970, 1967, 1965, 1962, 1960, 1959, 1956, 1955, 1954, 1951, 1950, 1946, 1945, 1943, 1940, 1938, 1933, 1932, 1928, 1926, 1925, 1920

FINDINGS

Address Researched	Address Not Identified in Research Source
1834 63RD	2020, 2017, 2014, 2010, 2006, 2005, 2002, 2000, 1996, 1995, 1993, 1992, 1991, 1984, 1982, 1980, 1979, 1976, 1973, 1970, 1967, 1965, 1962, 1960, 1959, 1956, 1954, 1951, 1950, 1946, 1945, 1943, 1940, 1938, 1933, 1932, 1926, 1925, 1920
1834 63RD BROOK	2020, 2017, 2014, 2010, 2006, 2005, 2002, 2000, 1996, 1995, 1993, 1992, 1991, 1986, 1984, 1982, 1979, 1976, 1975, 1973, 1970, 1967, 1965, 1962, 1960, 1959, 1956, 1955, 1954, 1951, 1950, 1946, 1945, 1943, 1940, 1938, 1933, 1932, 1928, 1926, 1925, 1920
1834 63RD ST	2005, 2002, 2000, 1993, 1984, 1982, 1980, 1979, 1976, 1975, 1973, 1967, 1965, 1960, 1959, 1956, 1955, 1954, 1951, 1950, 1946, 1940, 1932, 1928, 1926
1834 ALCATRAZ AVE	2002, 1993, 1984, 1982, 1979, 1976, 1975, 1973, 1970, 1967, 1965, 1960, 1959, 1956, 1954, 1951, 1946, 1940, 1932, 1926, 1925, 1920
1835 63RD	2020, 2017, 2014, 2010, 2006, 2005, 2002, 2000, 1996, 1995, 1993, 1992, 1991, 1984, 1982, 1980, 1979, 1976, 1975, 1973, 1970, 1967, 1965, 1962, 1960, 1959, 1956, 1954, 1951, 1950, 1946, 1945, 1943, 1940, 1938, 1933, 1932, 1926, 1925, 1920
1835 63RD BROOK	2020, 2017, 2014, 2010, 2006, 2005, 2002, 2000, 1996, 1995, 1993, 1992, 1991, 1986, 1984, 1982, 1979, 1976, 1975, 1973, 1970, 1967, 1965, 1962, 1960, 1959, 1956, 1955, 1954, 1951, 1950, 1946, 1945, 1943, 1940, 1938, 1933, 1932, 1928, 1926, 1925, 1920
1835 63RD ST	2002, 1996, 1993, 1991, 1984, 1982, 1980, 1979, 1976, 1975, 1973, 1967, 1965, 1960, 1959, 1956, 1955, 1954, 1951, 1950, 1946, 1940, 1932, 1928, 1926
1835 ALCATRAZ AVE	2014, 2010, 2006, 2005, 2002, 2000, 1996, 1995, 1993, 1992, 1991, 1986, 1984, 1982, 1980, 1979, 1976, 1975, 1973, 1970, 1967, 1965, 1962, 1960, 1959, 1956, 1955, 1954, 1951, 1950, 1946, 1945, 1943, 1940, 1938, 1933, 1932, 1928, 1926, 1925, 1920
1836 63RD	2020, 2017, 2014, 2010, 2006, 2005, 2002, 2000, 1996, 1995, 1993, 1992, 1991, 1984, 1982, 1980, 1979, 1976, 1975, 1973, 1970, 1967, 1965, 1962, 1960, 1959, 1956, 1954, 1951, 1950, 1946, 1945, 1943, 1940, 1938, 1933, 1932, 1926, 1925, 1920
1836 63RD BROOK	2020, 2017, 2014, 2010, 2006, 2005, 2002, 2000, 1996, 1995, 1993, 1992, 1991, 1986, 1984, 1982, 1979, 1976, 1975, 1973, 1970, 1967, 1965, 1962, 1960, 1959, 1956, 1955, 1954, 1951, 1950, 1946, 1945, 1943, 1940, 1938, 1933, 1932, 1928, 1926, 1925, 1920
1836 63RD ST	2005, 2002, 1996, 1993, 1984, 1982, 1980, 1979, 1976, 1973, 1967, 1965, 1960, 1959, 1956, 1955, 1954, 1951, 1950, 1946, 1940, 1932, 1926, 1920
1836 ALCATRAZ AVE	2020, 2017, 2014, 2010, 2006, 2005, 2002, 2000, 1996, 1995, 1993, 1992, 1991, 1986, 1984, 1982, 1980, 1979, 1976, 1975, 1973, 1970, 1967, 1965, 1962, 1960, 1959, 1956, 1955, 1954, 1951, 1950, 1946, 1945, 1940, 1938, 1933, 1932, 1928, 1926, 1925, 1920
1837 ALCATRAZ AVE	2020, 2017, 2014, 2010, 2006, 2005, 2002, 1993, 1984, 1982, 1979, 1976, 1973, 1967, 1965, 1960, 1959, 1956, 1954, 1951, 1946, 1940, 1932, 1926, 1925, 1920
1838 63RD	2020, 2017, 2014, 2010, 2006, 2005, 2002, 2000, 1996, 1995, 1993, 1992, 1991, 1984, 1982, 1980, 1979, 1976, 1973, 1970, 1967, 1965, 1962, 1960, 1959, 1956, 1954, 1951, 1946, 1945, 1943, 1940, 1938, 1933, 1932, 1926, 1925, 1920
1838 63RD BROOK	2020, 2017, 2014, 2010, 2006, 2005, 2002, 2000, 1996, 1995, 1993, 1992, 1991, 1986, 1984, 1982, 1979, 1976, 1975, 1973, 1970, 1967, 1965, 1962, 1960, 1959, 1956, 1955, 1954, 1951, 1950, 1946, 1945, 1943, 1940, 1938, 1933, 1932, 1928, 1926, 1925, 1920
1838 63RD ST	2002, 1993, 1986, 1984, 1982, 1980, 1979, 1976, 1975, 1973, 1967, 1965, 1960, 1959, 1956, 1955, 1954, 1951, 1950, 1946, 1940, 1932, 1928, 1926, 1920

FINDINGS

Address Researched	Address Not Identified in Research Source
1839 63RD	2020, 2017, 2014, 2010, 2006, 2005, 2002, 2000, 1996, 1995, 1993, 1992, 1991, 1984, 1982, 1980, 1979, 1976, 1975, 1973, 1970, 1967, 1965, 1962, 1960, 1959, 1956, 1954, 1951, 1946, 1945, 1943, 1940, 1938, 1933, 1932, 1926, 1925, 1920
1839 63RD BROOK	2020, 2017, 2014, 2010, 2006, 2005, 2002, 2000, 1996, 1995, 1993, 1992, 1986, 1984, 1982, 1979, 1976, 1975, 1973, 1970, 1967, 1965, 1962, 1960, 1959, 1956, 1955, 1954, 1951, 1950, 1946, 1945, 1943, 1940, 1938, 1933, 1932, 1928, 1926, 1925, 1920
1839 63RD ST	2005, 2002, 1993, 1984, 1982, 1980, 1979, 1976, 1975, 1973, 1967, 1965, 1960, 1959, 1956, 1955, 1954, 1951, 1950, 1946, 1940, 1932, 1928, 1926, 1925, 1920
1839 ALCATRAZ AVE	2020, 2017, 2014, 2010, 2006, 2005, 2002, 2000, 1996, 1995, 1993, 1992, 1991, 1986, 1984, 1982, 1980, 1979, 1976, 1975, 1973, 1970, 1967, 1965, 1962, 1960, 1959, 1956, 1954, 1951, 1946, 1945, 1943, 1940, 1938, 1933, 1932, 1926, 1925, 1920
1840 1/2 63RD	2020, 2017, 2014, 2010, 2006, 2005, 2002, 2000, 1996, 1995, 1993, 1992, 1991, 1986, 1984, 1982, 1980, 1979, 1976, 1975, 1973, 1970, 1967, 1965, 1962, 1960, 1959, 1956, 1954, 1951, 1950, 1946, 1945, 1943, 1940, 1938, 1933, 1932, 1928, 1926, 1925, 1920
1840 1/2 63RD ST	2020, 2017, 2014, 2010, 2006, 2005, 2002, 2000, 1996, 1995, 1993, 1992, 1991, 1986, 1984, 1982, 1980, 1979, 1976, 1975, 1973, 1970, 1967, 1965, 1962, 1960, 1959, 1956, 1955, 1954, 1951, 1950, 1946, 1943, 1940, 1938, 1932, 1928, 1926, 1925, 1920
1840 63RD	2020, 2017, 2014, 2010, 2006, 2005, 2002, 2000, 1996, 1995, 1993, 1992, 1991, 1984, 1982, 1980, 1979, 1976, 1975, 1973, 1970, 1967, 1965, 1962, 1960, 1959, 1956, 1954, 1951, 1946, 1945, 1943, 1940, 1938, 1933, 1932, 1926, 1925, 1920
1840 63RD BROOK	2020, 2017, 2014, 2010, 2006, 2005, 2002, 2000, 1996, 1995, 1993, 1992, 1991, 1986, 1984, 1982, 1979, 1976, 1975, 1973, 1970, 1967, 1965, 1962, 1960, 1959, 1956, 1955, 1954, 1951, 1950, 1946, 1945, 1943, 1940, 1938, 1933, 1932, 1928, 1926, 1925, 1920
1840 63RD ST	2020, 2002, 2000, 1996, 1995, 1993, 1992, 1991, 1984, 1982, 1980, 1979, 1976, 1975, 1973, 1970, 1967, 1965, 1960, 1959, 1956, 1955, 1954, 1951, 1950, 1946, 1940, 1932, 1928, 1926, 1920
1840 ALCATRAZ AVE	2006, 2002, 1993, 1984, 1982, 1979, 1976, 1973, 1967, 1965, 1960, 1959, 1956, 1954, 1951, 1946, 1940, 1932, 1928, 1926, 1925, 1920
1842 63RD	2020, 2017, 2014, 2010, 2006, 2005, 2002, 2000, 1996, 1995, 1993, 1992, 1991, 1986, 1984, 1982, 1980, 1979, 1976, 1975, 1973, 1970, 1967, 1965, 1962, 1960, 1959, 1956, 1954, 1951, 1950, 1946, 1945, 1943, 1940, 1938, 1933, 1932, 1928, 1926, 1925, 1920
1842 63RD ST	2002, 2000, 1996, 1995, 1993, 1992, 1991, 1986, 1984, 1982, 1980, 1979, 1976, 1975, 1973, 1970, 1967, 1965, 1962, 1960, 1959, 1956, 1955, 1954, 1951, 1950, 1946, 1945, 1943, 1940, 1938, 1933, 1932, 1928, 1926, 1925, 1920
1845 ALCATRAZ AVE	2020, 2017, 2014, 2010, 2006, 2005, 2002, 2000, 1996, 1995, 1993, 1992, 1991, 1986, 1984, 1982, 1980, 1979, 1976, 1975, 1973, 1970, 1967, 1965, 1962, 1960, 1959, 1956, 1955, 1954, 1951, 1950, 1946, 1940, 1933, 1932, 1928, 1926, 1925, 1920
1847 ALCATRAZ AVE	2020, 2017, 2014, 2002, 1995, 1993, 1991, 1986, 1984, 1982, 1980, 1979, 1976, 1975, 1973, 1970, 1967, 1965, 1962, 1960, 1959, 1956, 1954, 1951, 1946, 1945, 1943, 1940, 1938, 1933, 1932, 1928, 1926, 1925, 1920
1849 ALCATRAZ AVE	2006, 2005, 2002, 2000, 1996, 1993, 1991, 1986, 1984, 1982, 1980, 1979, 1976, 1975, 1973, 1970, 1967, 1965, 1962, 1960, 1959, 1956, 1955, 1954, 1951, 1950, 1946, 1945, 1943, 1940, 1938, 1933, 1932, 1928, 1926, 1925, 1920

FINDINGS

Address Researched	Address Not Identified in Research Source
1850 ALCATRAZ AVE	2010, 2006, 2005, 2002, 2000, 1996, 1995, 1993, 1992, 1991, 1986, 1984, 1982, 1980, 1979, 1976, 1975, 1973, 1970, 1967, 1965, 1962, 1960, 1959, 1956, 1955, 1954, 1951, 1950, 1946, 1940, 1938, 1933, 1932, 1928, 1926, 1925, 1920
1852 ALCATRAZ AVE	2020, 2017, 2014, 2010, 2006, 2005, 2002, 2000, 1996, 1995, 1993, 1992, 1991, 1986, 1984, 1982, 1980, 1979, 1976, 1975, 1973, 1970, 1967, 1965, 1962, 1960, 1959, 1956, 1955, 1954, 1951, 1950, 1946, 1945, 1943, 1940, 1938, 1932, 1928, 1926, 1925, 1920
1854 ALCATRAZ AVE	2020, 2017, 2014, 2002, 1993, 1984, 1982, 1979, 1976, 1973, 1967, 1965, 1960, 1959, 1956, 1954, 1951, 1946, 1940, 1932, 1928, 1926, 1925, 1920
1855 ALCATRAZ AVE	2020, 2017, 2014, 2010, 2006, 2005, 2002, 1993, 1984, 1982, 1979, 1976, 1975, 1973, 1967, 1965, 1962, 1960, 1959, 1956, 1955, 1954, 1951, 1950, 1946, 1945, 1943, 1940, 1938, 1932, 1926, 1925, 1920
1859 ALCATRAZ AVE	2020, 2014, 2002, 1996, 1995, 1993, 1986, 1984, 1982, 1979, 1976, 1973, 1967, 1965, 1960, 1959, 1956, 1954, 1951, 1946, 1945, 1940, 1933, 1932, 1928, 1926, 1925, 1920
1859B ALCATRAZ AVE	2020, 2017, 2014, 2010, 2006, 2005, 2002, 2000, 1996, 1995, 1993, 1992, 1991, 1986, 1984, 1982, 1980, 1979, 1976, 1975, 1973, 1967, 1965, 1962, 1960, 1959, 1956, 1955, 1954, 1951, 1950, 1946, 1945, 1943, 1940, 1938, 1933, 1932, 1928, 1926, 1925, 1920
1860 ALCATRAZ AVE	2002, 1993, 1986, 1984, 1982, 1979, 1976, 1975, 1973, 1970, 1967, 1965, 1962, 1960, 1959, 1956, 1955, 1954, 1951, 1950, 1946, 1945, 1943, 1940, 1938, 1933, 1932, 1928, 1926, 1925, 1920
1864 ALCATRAZ AVE	2017, 2005, 2002, 1996, 1995, 1993, 1992, 1991, 1984, 1982, 1980, 1979, 1976, 1975, 1973, 1970, 1967, 1965, 1962, 1960, 1959, 1956, 1955, 1954, 1951, 1950, 1946, 1945, 1943, 1940, 1932, 1928, 1926, 1925, 1920
1865 ALCATRAZ AVE	2020, 2014, 2010, 2002, 1996, 1995, 1993, 1992, 1986, 1984, 1982, 1980, 1979, 1976, 1975, 1973, 1970, 1967, 1965, 1962, 1960, 1959, 1956, 1954, 1951, 1946, 1940, 1932, 1926, 1925, 1920
1866 ALCATRAZ AVE	2010, 2005, 2002, 1993, 1984, 1982, 1979, 1976, 1975, 1973, 1967, 1965, 1960, 1959, 1956, 1954, 1951, 1946, 1940, 1932, 1926, 1925, 1920
1867 1/2 ALCATRAZ AVE	2020, 2017, 2014, 2010, 2006, 2005, 2002, 1996, 1995, 1993, 1992, 1991, 1986, 1984, 1982, 1980, 1979, 1976, 1975, 1973, 1970, 1967, 1965, 1962, 1960, 1959, 1956, 1955, 1954, 1951, 1950, 1946, 1945, 1943, 1940, 1938, 1933, 1932, 1928, 1926, 1925, 1920
1867 ALCATRAZ AVE	2017, 2002, 1996, 1993, 1991, 1984, 1982, 1979, 1976, 1975, 1973, 1970, 1967, 1965, 1960, 1959, 1956, 1954, 1951, 1946, 1940, 1938, 1932, 1926, 1925, 1920
1868 ALCATRAZ AVE	2017, 2014, 2010, 2006, 2005, 2002, 2000, 1996, 1995, 1993, 1992, 1991, 1986, 1984, 1982, 1980, 1979, 1976, 1975, 1973, 1970, 1967, 1965, 1962, 1960, 1959, 1956, 1955, 1954, 1951, 1950, 1946, 1945, 1940, 1938, 1932, 1926, 1925, 1920
1871 ALCATRAZ AVE	2002, 1996, 1995, 1993, 1992, 1991, 1986, 1984, 1982, 1979, 1976, 1975, 1973, 1970, 1967, 1965, 1962, 1960, 1959, 1956, 1954, 1951, 1950, 1946, 1945, 1943, 1940, 1938, 1933, 1932, 1928, 1926, 1925, 1920
1873 ALCATRAZ AVE	2006, 2002, 1996, 1995, 1993, 1992, 1991, 1986, 1984, 1982, 1980, 1979, 1976, 1975, 1973, 1970, 1967, 1965, 1962, 1960, 1959, 1956, 1954, 1951, 1950, 1946, 1945, 1943, 1940, 1938, 1933, 1932, 1928, 1926, 1925, 1920
1875 ALCATRAZ AVE	2020, 2017, 2010, 2006, 2005, 2002, 1996, 1993, 1992, 1991, 1986, 1984, 1982, 1980, 1979, 1976, 1975, 1973, 1967, 1965, 1962, 1960, 1959, 1956, 1955, 1954, 1951, 1950, 1946, 1945, 1943, 1940, 1938, 1933, 1932, 1928, 1926, 1925, 1920

FINDINGS

Address Researched	Address Not Identified in Research Source
1877 ALCATRAZ AVE	2002, 1996, 1993, 1992, 1991, 1984, 1982, 1979, 1976, 1975, 1973, 1967, 1965, 1960, 1959, 1956, 1955, 1954, 1951, 1950, 1946, 1945, 1943, 1940, 1938, 1933, 1932, 1928, 1926, 1925, 1920
1881 ALCATRAZ AVE	2005, 2002, 1993, 1984, 1982, 1979, 1976, 1973, 1967, 1965, 1962, 1960, 1959, 1956, 1954, 1951, 1950, 1946, 1943, 1940, 1932, 1928, 1926, 1925, 1920
1881 HARMON ST	2002, 2000, 1996, 1995, 1993, 1992, 1991, 1986, 1984, 1982, 1980, 1979, 1976, 1975, 1973, 1970, 1967, 1965, 1962, 1960, 1959, 1956, 1955, 1954, 1951, 1950, 1946, 1945, 1943, 1940, 1938, 1933, 1932, 1928, 1926, 1925, 1920
1882 HARMON AVE	2020, 2017, 2014, 2010, 2006, 2005, 2002, 2000, 1996, 1995, 1993, 1992, 1991, 1986, 1984, 1982, 1980, 1979, 1976, 1975, 1973, 1970, 1967, 1965, 1962, 1960, 1959, 1956, 1955, 1954, 1951, 1950, 1946, 1945, 1943, 1940, 1938, 1933, 1932, 1926, 1925, 1920
1882 HARMON ST	2020, 2017, 2014, 2010, 2006, 2005, 2002, 2000, 1996, 1995, 1993, 1992, 1991, 1986, 1984, 1982, 1980, 1979, 1976, 1975, 1973, 1970, 1967, 1965, 1962, 1960, 1959, 1956, 1955, 1954, 1951, 1950, 1946, 1945, 1940, 1938, 1933, 1932, 1928, 1926, 1925, 1920
1883 HARMON	2020, 2017, 2014, 2010, 2006, 2005, 2002, 2000, 1996, 1995, 1993, 1992, 1991, 1984, 1982, 1980, 1979, 1976, 1975, 1973, 1970, 1967, 1965, 1962, 1960, 1959, 1956, 1955, 1954, 1951, 1950, 1946, 1945, 1943, 1940, 1938, 1933, 1932, 1928, 1926, 1925, 1920
1883 HARMON LN	2020, 2017, 2014, 2010, 2006, 2005, 2002, 2000, 1996, 1995, 1993, 1992, 1991, 1986, 1984, 1982, 1980, 1979, 1976, 1975, 1973, 1970, 1967, 1965, 1962, 1960, 1959, 1956, 1955, 1954, 1951, 1950, 1946, 1945, 1943, 1940, 1938, 1933, 1932, 1926, 1925, 1920
1883 HARMON ST	2002, 2000, 1996, 1995, 1993, 1991, 1986, 1984, 1982, 1980, 1979, 1976, 1975, 1973, 1970, 1967, 1965, 1960, 1959, 1956, 1955, 1954, 1951, 1950, 1946, 1945, 1940, 1938, 1933, 1932, 1928, 1926, 1925, 1920
1884 ALCATRAZ AVE	2020, 2017, 2014, 2010, 2006, 2005, 2002, 2000, 1996, 1995, 1993, 1992, 1991, 1986, 1984, 1982, 1980, 1979, 1976, 1975, 1973, 1970, 1967, 1965, 1962, 1960, 1959, 1956, 1955, 1954, 1951, 1950, 1946, 1945, 1943, 1940, 1938, 1933, 1932, 1928, 1926
1884 HARMON LN	2020, 2017, 2014, 2010, 2006, 2005, 2002, 2000, 1996, 1995, 1993, 1992, 1991, 1986, 1984, 1982, 1980, 1979, 1976, 1975, 1973, 1970, 1967, 1965, 1962, 1960, 1959, 1956, 1955, 1954, 1951, 1950, 1946, 1945, 1943, 1940, 1938, 1933, 1932, 1926, 1925, 1920
1884 HARMON ST	2020, 2002, 1993, 1991, 1986, 1984, 1982, 1980, 1979, 1976, 1975, 1973, 1970, 1967, 1965, 1960, 1959, 1956, 1955, 1954, 1951, 1950, 1946, 1945, 1940, 1938, 1933, 1932, 1928, 1926, 1925, 1920
1885 ALCATRAZ AVE	2005, 2002, 1993, 1984, 1982, 1979, 1976, 1973, 1967, 1965, 1960, 1959, 1956, 1954, 1951, 1946, 1940, 1938, 1932, 1926, 1925, 1920
1885 HARMON ST	2005, 2002, 1993, 1991, 1986, 1984, 1982, 1980, 1979, 1976, 1975, 1973, 1970, 1967, 1965, 1962, 1960, 1959, 1956, 1955, 1954, 1951, 1950, 1946, 1945, 1940, 1938, 1933, 1932, 1928, 1926, 1925, 1920
1886 HARMON AVE	2020, 2017, 2014, 2010, 2006, 2005, 2002, 2000, 1996, 1995, 1993, 1992, 1991, 1986, 1984, 1982, 1980, 1979, 1976, 1975, 1973, 1970, 1967, 1965, 1962, 1960, 1959, 1956, 1955, 1954, 1951, 1946, 1945, 1943, 1940, 1938, 1933, 1932, 1928, 1926, 1925, 1920
1886 HARMON LN	2020, 2017, 2014, 2010, 2006, 2005, 2002, 2000, 1996, 1995, 1993, 1992, 1991, 1986, 1984, 1982, 1980, 1979, 1976, 1975, 1973, 1970, 1967, 1965, 1962, 1960, 1959, 1956, 1955, 1954, 1951, 1950, 1946, 1945, 1943, 1940, 1938, 1933, 1932, 1926, 1925, 1920

FINDINGS

Address Researched	Address Not Identified in Research Source
1886 HARMON ST	2002, 1996, 1995, 1993, 1991, 1986, 1984, 1982, 1980, 1979, 1976, 1975, 1973, 1970, 1967, 1965, 1960, 1959, 1956, 1955, 1954, 1951, 1950, 1946, 1945, 1940, 1938, 1933, 1932, 1928, 1926, 1925, 1920
1887 ALCATRAZ AVE	2020, 2002, 1996, 1993, 1992, 1991, 1986, 1984, 1982, 1979, 1976, 1973, 1967, 1965, 1962, 1960, 1959, 1956, 1954, 1951, 1950, 1946, 1945, 1940, 1938, 1933, 1932, 1926, 1925, 1920
1887 HARMON	2020, 2017, 2014, 2010, 2006, 2005, 2002, 2000, 1996, 1995, 1993, 1992, 1991, 1984, 1982, 1980, 1979, 1976, 1975, 1973, 1970, 1967, 1965, 1962, 1960, 1959, 1956, 1955, 1954, 1951, 1950, 1946, 1945, 1943, 1940, 1938, 1933, 1932, 1928, 1926, 1925, 1920
1887 HARMON LN	2020, 2017, 2014, 2010, 2006, 2005, 2002, 2000, 1996, 1995, 1993, 1992, 1991, 1986, 1984, 1982, 1980, 1979, 1976, 1975, 1973, 1970, 1967, 1965, 1962, 1960, 1959, 1956, 1955, 1954, 1951, 1950, 1946, 1945, 1943, 1940, 1938, 1933, 1932, 1926, 1925, 1920
1887 HARMON ST	2020, 2017, 2014, 2010, 2006, 2005, 2002, 2000, 1996, 1995, 1993, 1992, 1991, 1986, 1984, 1982, 1980, 1979, 1976, 1975, 1973, 1970, 1967, 1965, 1962, 1960, 1959, 1956, 1955, 1954, 1951, 1950, 1946, 1945, 1940, 1938, 1933, 1932, 1928, 1926, 1925, 1920
1888 HARMON LN	2020, 2017, 2014, 2010, 2006, 2005, 2002, 2000, 1996, 1995, 1993, 1992, 1991, 1986, 1984, 1982, 1980, 1979, 1976, 1975, 1973, 1970, 1967, 1965, 1962, 1960, 1959, 1956, 1955, 1954, 1951, 1950, 1946, 1945, 1943, 1940, 1938, 1933, 1932, 1926, 1925, 1920
1888 HARMON ST	2002, 2000, 1996, 1993, 1992, 1991, 1986, 1984, 1982, 1980, 1979, 1976, 1975, 1973, 1970, 1967, 1965, 1962, 1960, 1959, 1956, 1955, 1954, 1951, 1950, 1946, 1945, 1940, 1938, 1933, 1932, 1928, 1926, 1925, 1920
1889 ALCATRAZ AVE	2002, 1993, 1986, 1984, 1982, 1980, 1979, 1976, 1975, 1973, 1970, 1967, 1965, 1960, 1959, 1956, 1954, 1951, 1950, 1946, 1945, 1940, 1938, 1932, 1926, 1925, 1920
1889 HARMON ST	2010, 2002, 1996, 1995, 1993, 1992, 1991, 1986, 1984, 1982, 1980, 1979, 1976, 1975, 1973, 1970, 1967, 1965, 1960, 1959, 1956, 1955, 1954, 1951, 1950, 1946, 1945, 1940, 1938, 1933, 1932, 1928, 1926, 1925, 1920
1890 HARMON	2020, 2017, 2014, 2010, 2006, 2005, 2002, 2000, 1996, 1995, 1993, 1992, 1991, 1984, 1982, 1980, 1979, 1976, 1975, 1973, 1970, 1967, 1965, 1962, 1960, 1959, 1956, 1955, 1954, 1951, 1950, 1946, 1945, 1943, 1940, 1938, 1933, 1932, 1928, 1926, 1925, 1920
1890 HARMON AVE	2020, 2017, 2014, 2010, 2006, 2005, 2002, 2000, 1996, 1995, 1993, 1992, 1991, 1986, 1984, 1982, 1980, 1979, 1976, 1973, 1970, 1967, 1965, 1962, 1960, 1959, 1956, 1955, 1954, 1951, 1950, 1946, 1945, 1943, 1940, 1938, 1933, 1932, 1928, 1926, 1925, 1920
1890 HARMON ST	2017, 2002, 1993, 1991, 1986, 1984, 1982, 1980, 1979, 1976, 1975, 1973, 1970, 1967, 1965, 1962, 1960, 1959, 1956, 1955, 1954, 1951, 1950, 1946, 1945, 1940, 1938, 1933, 1932, 1928, 1926, 1925, 1920
1891 HARMON AVE	2020, 2017, 2014, 2010, 2006, 2005, 2002, 2000, 1996, 1995, 1993, 1992, 1986, 1984, 1982, 1980, 1979, 1976, 1975, 1973, 1970, 1967, 1965, 1962, 1960, 1959, 1956, 1955, 1954, 1951, 1950, 1946, 1945, 1943, 1940, 1938, 1933, 1932, 1928, 1926, 1925, 1920
1891 HARMON LN	2020, 2017, 2014, 2010, 2006, 2005, 2002, 2000, 1996, 1995, 1993, 1992, 1991, 1986, 1984, 1982, 1980, 1979, 1976, 1975, 1973, 1970, 1967, 1965, 1962, 1960, 1959, 1956, 1955, 1954, 1951, 1950, 1946, 1945, 1943, 1940, 1938, 1933, 1932, 1926, 1925, 1920

FINDINGS

Address Researched	Address Not Identified in Research Source
1891 HARMON ST	2017, 2002, 1996, 1993, 1992, 1991, 1986, 1984, 1982, 1980, 1979, 1976, 1975, 1973, 1970, 1967, 1965, 1960, 1959, 1956, 1955, 1954, 1951, 1950, 1946, 1945, 1940, 1938, 1933, 1932, 1928, 1926, 1925, 1920
1893 ALCATRAZ AVE	2002, 1993, 1984, 1982, 1979, 1976, 1975, 1973, 1967, 1965, 1962, 1960, 1959, 1956, 1954, 1951, 1946, 1945, 1943, 1940, 1938, 1933, 1932, 1928, 1926, 1925, 1920
1893 HARMON LN	2020, 2017, 2014, 2010, 2006, 2005, 2002, 2000, 1996, 1995, 1993, 1992, 1991, 1986, 1984, 1982, 1980, 1979, 1976, 1975, 1973, 1970, 1967, 1965, 1962, 1960, 1959, 1956, 1955, 1954, 1951, 1950, 1946, 1945, 1943, 1940, 1938, 1933, 1932, 1926, 1925, 1920
1893 HARMON ST	2020, 2002, 1996, 1993, 1992, 1991, 1986, 1984, 1982, 1980, 1979, 1976, 1975, 1973, 1970, 1967, 1965, 1962, 1960, 1959, 1956, 1955, 1954, 1951, 1950, 1946, 1945, 1940, 1938, 1933, 1932, 1928, 1926, 1925, 1920
1894 HARMON	2020, 2017, 2014, 2010, 2006, 2005, 2002, 2000, 1996, 1995, 1993, 1992, 1991, 1984, 1982, 1980, 1979, 1976, 1975, 1973, 1970, 1967, 1965, 1962, 1960, 1959, 1956, 1955, 1954, 1951, 1950, 1946, 1945, 1943, 1940, 1938, 1933, 1932, 1928, 1926, 1925, 1920
1894 HARMON LN	2020, 2017, 2014, 2010, 2006, 2005, 2002, 2000, 1996, 1995, 1993, 1992, 1991, 1986, 1984, 1982, 1980, 1979, 1976, 1975, 1973, 1970, 1967, 1965, 1962, 1960, 1959, 1956, 1955, 1954, 1951, 1950, 1946, 1945, 1943, 1940, 1938, 1933, 1932, 1926, 1925, 1920
1894 HARMON ST	2002, 1993, 1991, 1986, 1984, 1982, 1980, 1979, 1976, 1975, 1973, 1970, 1967, 1965, 1960, 1959, 1956, 1955, 1954, 1951, 1950, 1946, 1945, 1940, 1938, 1933, 1932, 1928, 1926, 1925, 1920
1895 HARMON ST	2020, 2017, 2005, 2002, 2000, 1996, 1993, 1992, 1991, 1986, 1984, 1982, 1980, 1979, 1976, 1975, 1973, 1970, 1967, 1965, 1962, 1960, 1959, 1956, 1955, 1954, 1951, 1950, 1946, 1945, 1940, 1938, 1933, 1932, 1928, 1926, 1925, 1920
1896 ALCATRAZ AVE	2006, 2002, 1993, 1984, 1982, 1979, 1976, 1973, 1967, 1965, 1960, 1959, 1956, 1955, 1954, 1951, 1950, 1946, 1945, 1943, 1940, 1938, 1933, 1932, 1928, 1926, 1925, 1920
1897 HARMON ST	2020, 2017, 2002, 1996, 1993, 1992, 1991, 1986, 1984, 1982, 1980, 1979, 1976, 1975, 1973, 1970, 1967, 1965, 1960, 1959, 1956, 1955, 1954, 1951, 1950, 1946, 1945, 1940, 1938, 1933, 1932, 1928, 1926, 1925, 1920
1898 1/2 HARMON ST	2020, 2017, 2014, 2010, 2006, 2005, 2002, 1995, 1993, 1991, 1986, 1984, 1982, 1980, 1979, 1976, 1975, 1973, 1970, 1967, 1965, 1962, 1960, 1959, 1956, 1955, 1954, 1951, 1950, 1946, 1945, 1943, 1940, 1938, 1933, 1932, 1928, 1926, 1925, 1920
1898 ALCATRAZ AVE	2002, 1993, 1984, 1982, 1979, 1976, 1973, 1967, 1965, 1960, 1959, 1956, 1955, 1954, 1951, 1950, 1946, 1945, 1943, 1940, 1938, 1933, 1932, 1928, 1926, 1925, 1920
1898 HARMON	2020, 2017, 2014, 2010, 2006, 2005, 2002, 2000, 1996, 1995, 1993, 1992, 1991, 1984, 1982, 1980, 1979, 1976, 1975, 1973, 1970, 1967, 1965, 1962, 1960, 1959, 1956, 1955, 1954, 1951, 1950, 1946, 1945, 1943, 1940, 1938, 1933, 1932, 1928, 1926, 1925, 1920
1898 HARMON LN	2020, 2017, 2014, 2010, 2006, 2005, 2002, 2000, 1996, 1995, 1993, 1992, 1991, 1986, 1984, 1982, 1980, 1979, 1976, 1975, 1973, 1970, 1967, 1965, 1962, 1960, 1959, 1956, 1955, 1954, 1951, 1950, 1946, 1945, 1943, 1940, 1938, 1933, 1932, 1926, 1925, 1920
1898 HARMON ST	2020, 2002, 1993, 1991, 1986, 1984, 1982, 1980, 1979, 1976, 1975, 1973, 1970, 1967, 1965, 1960, 1959, 1956, 1955, 1954, 1951, 1950, 1946, 1945, 1940, 1938, 1933, 1932, 1928, 1926, 1925, 1920

FINDINGS

Address Researched	Address Not Identified in Research Source
1899 HARMON	2020, 2017, 2014, 2010, 2006, 2005, 2002, 2000, 1996, 1995, 1993, 1992, 1991, 1984, 1982, 1980, 1979, 1976, 1975, 1973, 1970, 1967, 1965, 1962, 1960, 1959, 1956, 1955, 1954, 1951, 1950, 1946, 1945, 1943, 1940, 1938, 1933, 1932, 1928, 1926, 1925, 1920
1899 HARMON ST	2020, 2017, 2002, 1993, 1992, 1991, 1986, 1984, 1982, 1980, 1979, 1976, 1975, 1973, 1970, 1967, 1965, 1960, 1959, 1956, 1955, 1954, 1951, 1950, 1946, 1945, 1940, 1938, 1933, 1932, 1928, 1926, 1925, 1920
1900 ALCATRAZ AVE	2002, 1993, 1992, 1984, 1982, 1979, 1976, 1973, 1967, 1965, 1960, 1959, 1956, 1954, 1951, 1946, 1940, 1932, 1928, 1926, 1925, 1920
1900 HARMON	2020, 2017, 2014, 2010, 2006, 2005, 2002, 2000, 1996, 1995, 1993, 1992, 1991, 1984, 1982, 1980, 1979, 1976, 1975, 1973, 1970, 1967, 1965, 1962, 1960, 1959, 1956, 1955, 1954, 1951, 1950, 1946, 1945, 1943, 1940, 1938, 1933, 1932, 1928, 1926, 1925, 1920
1900 HARMON LN	2020, 2017, 2014, 2010, 2006, 2005, 2002, 2000, 1996, 1995, 1993, 1992, 1991, 1986, 1984, 1982, 1980, 1979, 1976, 1975, 1973, 1970, 1967, 1965, 1962, 1960, 1959, 1956, 1955, 1954, 1951, 1950, 1946, 1945, 1943, 1940, 1938, 1933, 1932, 1926, 1925, 1920
1900 HARMON ST	2002, 1995, 1993, 1992, 1991, 1986, 1984, 1982, 1980, 1979, 1976, 1975, 1973, 1970, 1967, 1965, 1960, 1959, 1956, 1955, 1954, 1951, 1950, 1946, 1945, 1940, 1938, 1933, 1932, 1928, 1926, 1925, 1920
1901 ALCATRAZ AVE	2020, 2005, 2002, 1993, 1986, 1984, 1982, 1980, 1979, 1976, 1973, 1967, 1965, 1960, 1959, 1956, 1954, 1951, 1950, 1946, 1940, 1938, 1932, 1926, 1925, 1920
1901 HARMON	2020, 2017, 2014, 2010, 2006, 2005, 2002, 2000, 1996, 1995, 1993, 1992, 1991, 1984, 1982, 1980, 1979, 1976, 1975, 1973, 1970, 1967, 1965, 1962, 1960, 1959, 1956, 1955, 1954, 1951, 1950, 1946, 1945, 1943, 1940, 1938, 1933, 1932, 1928, 1926, 1925, 1920
1901 HARMON ST	2002, 1996, 1993, 1992, 1991, 1986, 1984, 1982, 1980, 1979, 1976, 1975, 1973, 1970, 1967, 1965, 1962, 1960, 1959, 1956, 1955, 1954, 1951, 1950, 1946, 1945, 1940, 1938, 1933, 1932, 1928, 1926, 1925, 1920
1902 HARMON LN	2020, 2017, 2014, 2010, 2006, 2005, 2002, 2000, 1996, 1995, 1993, 1992, 1991, 1986, 1984, 1982, 1980, 1979, 1976, 1975, 1973, 1970, 1967, 1965, 1962, 1960, 1959, 1956, 1955, 1954, 1951, 1950, 1946, 1945, 1943, 1940, 1938, 1933, 1932, 1926, 1925, 1920
1902 HARMON ST	2020, 2017, 2014, 2002, 2000, 1996, 1993, 1992, 1991, 1986, 1984, 1982, 1980, 1979, 1976, 1975, 1973, 1970, 1967, 1965, 1960, 1959, 1956, 1955, 1954, 1951, 1946, 1945, 1940, 1938, 1933, 1932, 1928, 1926, 1925, 1920
1903 HARMON	2020, 2017, 2014, 2010, 2006, 2005, 2002, 2000, 1996, 1995, 1993, 1992, 1991, 1984, 1982, 1980, 1979, 1976, 1975, 1973, 1970, 1967, 1965, 1962, 1960, 1959, 1956, 1955, 1954, 1951, 1950, 1946, 1945, 1943, 1940, 1938, 1933, 1932, 1928, 1926, 1925, 1920
1903 HARMON ST	2020, 2006, 2002, 1993, 1992, 1991, 1986, 1984, 1982, 1980, 1979, 1976, 1975, 1973, 1970, 1967, 1965, 1962, 1960, 1959, 1956, 1955, 1954, 1951, 1950, 1946, 1945, 1940, 1938, 1933, 1932, 1928, 1926, 1925, 1920
1905 HARMON	2020, 2017, 2014, 2010, 2006, 2005, 2002, 2000, 1996, 1995, 1993, 1992, 1991, 1984, 1982, 1980, 1979, 1976, 1975, 1973, 1970, 1967, 1965, 1962, 1960, 1959, 1956, 1955, 1954, 1951, 1950, 1946, 1945, 1943, 1940, 1938, 1933, 1932, 1928, 1926, 1925, 1920
1905 HARMON LN	2020, 2017, 2014, 2010, 2006, 2005, 2002, 2000, 1996, 1995, 1993, 1992, 1991, 1986, 1984, 1982, 1980, 1979, 1976, 1975, 1973, 1970, 1967, 1965, 1962, 1960, 1959, 1956, 1955, 1954, 1951, 1950, 1946, 1945, 1943, 1940, 1938, 1933, 1932, 1926, 1925, 1920

FINDINGS

Address Researched	Address Not Identified in Research Source
1905 HARMON ST	2002, 1996, 1993, 1991, 1986, 1984, 1982, 1980, 1979, 1976, 1975, 1973, 1970, 1967, 1965, 1960, 1959, 1956, 1955, 1954, 1951, 1950, 1946, 1945, 1940, 1938, 1933, 1932, 1928, 1926, 1925, 1920
1906 HARMON	2020, 2017, 2014, 2010, 2006, 2005, 2002, 2000, 1996, 1995, 1993, 1992, 1991, 1984, 1982, 1980, 1979, 1976, 1975, 1973, 1970, 1967, 1965, 1962, 1960, 1959, 1956, 1955, 1954, 1951, 1950, 1946, 1945, 1943, 1940, 1938, 1933, 1932, 1928, 1926, 1925, 1920
1906 HARMON LN	2020, 2017, 2014, 2010, 2006, 2005, 2002, 2000, 1996, 1995, 1993, 1992, 1991, 1986, 1984, 1982, 1980, 1979, 1976, 1975, 1973, 1970, 1967, 1965, 1962, 1960, 1959, 1956, 1955, 1954, 1951, 1950, 1946, 1945, 1943, 1940, 1938, 1933, 1932, 1926, 1925, 1920
1906 HARMON ST	2002, 1993, 1986, 1984, 1982, 1980, 1979, 1976, 1975, 1973, 1970, 1967, 1965, 1960, 1959, 1956, 1955, 1954, 1951, 1950, 1946, 1945, 1940, 1938, 1933, 1932, 1928, 1926, 1925
1907 ALCATRAZ AVE	2020, 2017, 2014, 2010, 2006, 2005, 2002, 2000, 1996, 1995, 1993, 1992, 1991, 1986, 1984, 1982, 1980, 1979, 1976, 1975, 1973, 1970, 1967, 1965, 1962, 1960, 1959, 1956, 1955, 1954, 1951, 1950, 1946, 1945, 1943, 1940, 1938, 1933, 1932, 1928, 1926
1907 HARMON LN	2020, 2017, 2014, 2010, 2006, 2005, 2002, 2000, 1996, 1995, 1993, 1992, 1991, 1986, 1984, 1982, 1980, 1979, 1976, 1975, 1973, 1970, 1967, 1965, 1962, 1960, 1959, 1956, 1955, 1954, 1951, 1950, 1946, 1945, 1943, 1940, 1938, 1933, 1932, 1926, 1925, 1920
1907 HARMON ST	2010, 2005, 2002, 1995, 1993, 1992, 1991, 1986, 1984, 1982, 1980, 1979, 1976, 1975, 1973, 1970, 1967, 1965, 1960, 1959, 1956, 1955, 1954, 1951, 1950, 1946, 1945, 1940, 1938, 1933, 1932, 1928, 1926, 1925, 1920
1908 ALCATRAZ AVE	2010, 2005, 2002, 2000, 1995, 1993, 1992, 1984, 1982, 1979, 1976, 1975, 1973, 1970, 1967, 1965, 1960, 1959, 1956, 1954, 1951, 1946, 1945, 1943, 1940, 1932, 1928, 1926, 1925, 1920
1908 FAIRVIEW	2020, 2017, 2014, 2010, 2006, 2005, 2002, 2000, 1996, 1995, 1993, 1992, 1991, 1984, 1982, 1980, 1979, 1976, 1975, 1973, 1970, 1967, 1965, 1962, 1960, 1959, 1956, 1955, 1954, 1951, 1950, 1946, 1945, 1943, 1940, 1938, 1933, 1932, 1928, 1926, 1925, 1920
1908 FAIRVIEW AVE	2020, 2017, 2014, 2010, 2006, 2005, 2002, 2000, 1996, 1995, 1993, 1992, 1984, 1982, 1979, 1976, 1975, 1973, 1970, 1967, 1965, 1962, 1960, 1959, 1956, 1955, 1954, 1951, 1950, 1946, 1945, 1943, 1940, 1938, 1933, 1932, 1928, 1926, 1925, 1920
1908 FAIRVIEW CT	2020, 2017, 2014, 2010, 2006, 2005, 2002, 2000, 1996, 1995, 1993, 1992, 1991, 1986, 1984, 1982, 1980, 1979, 1976, 1973, 1967, 1965, 1962, 1960, 1959, 1956, 1955, 1954, 1951, 1950, 1946, 1943, 1940, 1938, 1933, 1932, 1928, 1926, 1925, 1920
1908 FAIRVIEW ST	2002, 2000, 1995, 1993, 1991, 1986, 1984, 1982, 1980, 1979, 1976, 1975, 1973, 1970, 1967, 1965, 1960, 1959, 1956, 1955, 1954, 1951, 1946, 1945, 1943, 1940, 1938, 1933, 1932, 1928, 1926, 1925, 1920
1908 FAIRVIEW WAY	2020, 2017, 2014, 2010, 2006, 2005, 2002, 2000, 1996, 1995, 1993, 1992, 1991, 1986, 1984, 1982, 1980, 1979, 1976, 1975, 1973, 1970, 1967, 1965, 1962, 1960, 1959, 1956, 1954, 1951, 1950, 1946, 1945, 1943, 1940, 1938, 1933, 1932, 1928, 1926, 1925, 1920
1908 HARMON	2020, 2017, 2014, 2010, 2006, 2005, 2002, 2000, 1996, 1995, 1993, 1992, 1991, 1984, 1982, 1980, 1979, 1976, 1975, 1973, 1970, 1967, 1965, 1962, 1960, 1959, 1956, 1955, 1954, 1951, 1950, 1946, 1945, 1943, 1940, 1938, 1933, 1932, 1928, 1926, 1925, 1920

FINDINGS

Address Researched	Address Not Identified in Research Source
1908 HARMON LN	2020, 2017, 2014, 2010, 2006, 2005, 2002, 2000, 1996, 1995, 1993, 1992, 1991, 1986, 1984, 1982, 1980, 1979, 1976, 1975, 1973, 1970, 1967, 1965, 1962, 1960, 1959, 1956, 1955, 1954, 1951, 1950, 1946, 1945, 1943, 1940, 1938, 1933, 1932, 1926, 1925, 1920
1908 HARMON ST	2017, 2002, 1993, 1991, 1986, 1984, 1982, 1980, 1979, 1976, 1975, 1973, 1970, 1967, 1965, 1960, 1959, 1956, 1955, 1954, 1951, 1950, 1946, 1945, 1940, 1938, 1933, 1932, 1928, 1926, 1925, 1920
1909 AALCATRAZ AVE	2020, 2017, 2014, 2010, 2006, 2005, 2002, 2000, 1996, 1995, 1993, 1992, 1991, 1986, 1984, 1982, 1980, 1979, 1976, 1973, 1970, 1967, 1965, 1962, 1960, 1959, 1956, 1955, 1954, 1951, 1950, 1946, 1945, 1943, 1940, 1938, 1933, 1932, 1928, 1926, 1925, 1920
1909 ALCATRAZ AVE	2020, 2017, 2002, 1996, 1993, 1984, 1982, 1979, 1976, 1975, 1973, 1967, 1965, 1960, 1959, 1956, 1954, 1951, 1946, 1943, 1940, 1933, 1932, 1928, 1926, 1925, 1920
1909 FAIRVIEW AVE	2020, 2017, 2014, 2010, 2006, 2005, 2002, 2000, 1996, 1995, 1993, 1992, 1991, 1986, 1984, 1982, 1980, 1979, 1976, 1975, 1973, 1970, 1967, 1965, 1962, 1960, 1959, 1956, 1955, 1954, 1950, 1946, 1945, 1943, 1940, 1938, 1933, 1932, 1928, 1926, 1925, 1920
1909 HARMON LN	2020, 2017, 2014, 2010, 2006, 2005, 2002, 2000, 1996, 1995, 1993, 1992, 1991, 1986, 1984, 1982, 1980, 1979, 1976, 1975, 1973, 1970, 1967, 1965, 1962, 1960, 1959, 1956, 1955, 1954, 1951, 1950, 1946, 1945, 1943, 1940, 1938, 1933, 1932, 1926, 1925, 1920
1909 HARMON ST	2020, 2017, 2014, 2010, 2006, 2005, 2002, 2000, 1996, 1995, 1993, 1992, 1991, 1986, 1984, 1982, 1980, 1979, 1976, 1975, 1973, 1970, 1967, 1965, 1962, 1960, 1959, 1956, 1955, 1954, 1951, 1950, 1946, 1945, 1940, 1938, 1933, 1932, 1928, 1926, 1925, 1920
1909AALCATRAZ AVE	2020, 2017, 2014, 2010, 2006, 2005, 2002, 2000, 1996, 1995, 1993, 1992, 1991, 1986, 1984, 1982, 1980, 1979, 1976, 1975, 1973, 1967, 1965, 1962, 1960, 1959, 1956, 1955, 1954, 1951, 1950, 1946, 1945, 1943, 1940, 1938, 1933, 1932, 1928, 1926, 1925, 1920
1910 HARMON LN	2020, 2017, 2014, 2010, 2006, 2005, 2002, 2000, 1996, 1995, 1993, 1992, 1991, 1986, 1984, 1982, 1980, 1979, 1976, 1975, 1973, 1970, 1967, 1965, 1962, 1960, 1959, 1956, 1955, 1954, 1951, 1950, 1946, 1945, 1943, 1940, 1938, 1933, 1932, 1926, 1925, 1920
1910 HARMON ST	2002, 1996, 1993, 1991, 1986, 1984, 1982, 1980, 1979, 1976, 1975, 1973, 1970, 1967, 1965, 1962, 1960, 1959, 1956, 1955, 1954, 1951, 1950, 1946, 1945, 1940, 1938, 1933, 1932, 1928, 1926, 1925, 1920
1911 HARMON	2020, 2017, 2014, 2010, 2006, 2005, 2002, 2000, 1996, 1995, 1993, 1992, 1991, 1984, 1982, 1980, 1979, 1976, 1975, 1973, 1970, 1967, 1965, 1962, 1960, 1959, 1956, 1955, 1954, 1951, 1950, 1946, 1945, 1943, 1940, 1938, 1933, 1932, 1928, 1926, 1925, 1920
1911 HARMON LN	2020, 2017, 2014, 2010, 2006, 2005, 2002, 2000, 1996, 1995, 1993, 1992, 1991, 1986, 1984, 1982, 1980, 1979, 1976, 1975, 1973, 1970, 1967, 1965, 1962, 1960, 1959, 1956, 1955, 1954, 1951, 1950, 1946, 1945, 1943, 1940, 1938, 1933, 1932, 1926, 1925, 1920
1911 HARMON ST	2002, 1993, 1991, 1986, 1984, 1982, 1980, 1979, 1976, 1975, 1973, 1970, 1967, 1965, 1960, 1959, 1956, 1955, 1954, 1951, 1950, 1946, 1945, 1940, 1938, 1933, 1932, 1928, 1926, 1925, 1920

FINDINGS

Address Researched	Address Not Identified in Research Source
1912 FAIRVIEW CT	2020, 2017, 2014, 2010, 2006, 2005, 2002, 2000, 1996, 1995, 1993, 1992, 1991, 1986, 1984, 1982, 1980, 1979, 1976, 1975, 1973, 1967, 1965, 1962, 1960, 1959, 1956, 1955, 1954, 1951, 1950, 1946, 1945, 1943, 1940, 1938, 1933, 1932, 1928, 1926, 1925, 1920
1912 FAIRVIEW ST	2002, 2000, 1996, 1993, 1992, 1991, 1986, 1984, 1982, 1980, 1979, 1976, 1975, 1973, 1970, 1967, 1965, 1960, 1959, 1956, 1955, 1954, 1951, 1946, 1945, 1940, 1938, 1933, 1932, 1928, 1926, 1925, 1920
1912 FAIRVIEW WAY	2020, 2017, 2014, 2010, 2006, 2005, 2002, 2000, 1996, 1995, 1993, 1992, 1991, 1986, 1984, 1982, 1980, 1979, 1976, 1975, 1973, 1970, 1967, 1965, 1962, 1960, 1959, 1956, 1954, 1951, 1950, 1946, 1943, 1940, 1938, 1933, 1932, 1928, 1926, 1925, 1920
1914 HARMON	2020, 2017, 2014, 2010, 2006, 2005, 2002, 2000, 1996, 1995, 1993, 1992, 1991, 1984, 1982, 1980, 1979, 1976, 1975, 1973, 1970, 1967, 1965, 1962, 1960, 1959, 1956, 1955, 1954, 1951, 1950, 1946, 1945, 1943, 1940, 1938, 1933, 1932, 1928, 1926, 1925, 1920
1914 HARMON ST	2002, 1993, 1991, 1986, 1984, 1982, 1980, 1979, 1976, 1975, 1973, 1970, 1967, 1965, 1962, 1960, 1959, 1956, 1955, 1954, 1951, 1950, 1946, 1945, 1940, 1938, 1933, 1932, 1928, 1926, 1925, 1920
1915 HARMON	2020, 2017, 2014, 2010, 2006, 2005, 2002, 2000, 1996, 1995, 1993, 1992, 1991, 1984, 1982, 1980, 1979, 1976, 1975, 1973, 1970, 1967, 1965, 1962, 1960, 1959, 1956, 1955, 1954, 1951, 1950, 1946, 1945, 1943, 1940, 1938, 1933, 1932, 1928, 1926, 1925, 1920
1915 HARMON LN	2020, 2017, 2014, 2010, 2006, 2005, 2002, 2000, 1996, 1995, 1993, 1992, 1991, 1986, 1984, 1982, 1980, 1979, 1976, 1975, 1973, 1970, 1967, 1965, 1962, 1960, 1959, 1956, 1955, 1954, 1951, 1950, 1946, 1945, 1943, 1940, 1938, 1933, 1932, 1926, 1925, 1920
1915 HARMON ST	2005, 2002, 1993, 1991, 1986, 1984, 1982, 1980, 1979, 1976, 1975, 1973, 1970, 1967, 1965, 1962, 1960, 1959, 1956, 1955, 1954, 1951, 1950, 1946, 1945, 1940, 1938, 1933, 1932, 1928, 1926, 1925, 1920
1916 ALCATRAZ AVE	2002, 1996, 1995, 1993, 1992, 1991, 1986, 1984, 1982, 1980, 1979, 1976, 1975, 1973, 1970, 1967, 1965, 1962, 1960, 1959, 1956, 1954, 1951, 1950, 1946, 1945, 1940, 1932, 1926, 1920
1916 HARMON	2020, 2017, 2014, 2010, 2006, 2005, 2002, 2000, 1996, 1995, 1993, 1992, 1991, 1984, 1982, 1980, 1979, 1976, 1975, 1973, 1970, 1967, 1965, 1962, 1960, 1959, 1956, 1955, 1954, 1951, 1950, 1946, 1945, 1943, 1940, 1938, 1933, 1932, 1928, 1926, 1925, 1920
1916 HARMON LN	2020, 2017, 2014, 2010, 2006, 2005, 2002, 2000, 1996, 1995, 1993, 1992, 1991, 1986, 1984, 1982, 1980, 1979, 1976, 1975, 1973, 1970, 1967, 1965, 1962, 1960, 1959, 1956, 1955, 1954, 1951, 1950, 1946, 1945, 1943, 1940, 1938, 1933, 1932, 1926, 1925, 1920
1916 HARMON ST	2020, 2002, 1993, 1991, 1986, 1984, 1982, 1980, 1979, 1976, 1975, 1973, 1970, 1967, 1965, 1960, 1959, 1956, 1955, 1954, 1951, 1950, 1946, 1945, 1940, 1938, 1933, 1932, 1928, 1926, 1925, 1920
1917 ALCATRAZ AVE	2005, 2002, 1996, 1993, 1992, 1984, 1982, 1979, 1976, 1975, 1973, 1967, 1965, 1960, 1959, 1956, 1954, 1951, 1950, 1946, 1945, 1943, 1940, 1933, 1932, 1926, 1925, 1920
1917 FAIRVIEW	2020, 2017, 2014, 2010, 2006, 2005, 2002, 2000, 1996, 1995, 1993, 1992, 1991, 1984, 1982, 1980, 1979, 1976, 1975, 1973, 1970, 1967, 1965, 1962, 1960, 1959, 1956, 1955, 1954, 1951, 1950, 1946, 1945, 1943, 1940, 1938, 1933, 1932, 1928, 1926, 1925, 1920

FINDINGS

Address Researched	Address Not Identified in Research Source
1917 FAIRVIEW AVE	2020, 2017, 2014, 2010, 2006, 2005, 2002, 2000, 1996, 1995, 1993, 1992, 1984, 1982, 1979, 1976, 1975, 1973, 1970, 1967, 1965, 1962, 1960, 1959, 1956, 1955, 1954, 1951, 1950, 1946, 1945, 1943, 1940, 1938, 1933, 1932, 1928, 1926, 1925, 1920
1917 FAIRVIEW CT	2020, 2017, 2014, 2010, 2006, 2005, 2002, 2000, 1996, 1995, 1993, 1992, 1991, 1986, 1984, 1982, 1980, 1979, 1976, 1975, 1973, 1967, 1965, 1962, 1960, 1959, 1956, 1954, 1951, 1946, 1945, 1943, 1940, 1938, 1933, 1932, 1926, 1925, 1920
1917 FAIRVIEW ST	2020, 2017, 2014, 2010, 2005, 2002, 1995, 1993, 1991, 1986, 1984, 1982, 1980, 1979, 1976, 1975, 1973, 1970, 1967, 1965, 1960, 1959, 1956, 1955, 1954, 1951, 1946, 1945, 1940, 1938, 1932, 1928, 1926, 1925, 1920
1917 FAIRVIEW WAY	2020, 2017, 2014, 2010, 2006, 2005, 2002, 2000, 1996, 1995, 1993, 1992, 1991, 1986, 1984, 1982, 1980, 1979, 1976, 1975, 1973, 1970, 1967, 1965, 1962, 1960, 1959, 1956, 1954, 1951, 1950, 1946, 1943, 1940, 1938, 1933, 1932, 1928, 1926, 1920
1917 HARMON LN	2020, 2017, 2014, 2010, 2006, 2005, 2002, 2000, 1996, 1995, 1993, 1992, 1991, 1986, 1984, 1982, 1980, 1979, 1976, 1975, 1973, 1970, 1967, 1965, 1962, 1960, 1959, 1956, 1955, 1954, 1951, 1950, 1946, 1945, 1943, 1940, 1938, 1933, 1932, 1926, 1925, 1920
1917 HARMON ST	2017, 2002, 2000, 1996, 1993, 1992, 1991, 1986, 1984, 1982, 1980, 1979, 1976, 1975, 1973, 1970, 1967, 1965, 1962, 1960, 1959, 1956, 1955, 1954, 1951, 1950, 1946, 1945, 1940, 1938, 1933, 1932, 1928, 1926, 1925, 1920
1918 ALCATRAZ AVE	2020, 2017, 2005, 2002, 1996, 1993, 1992, 1991, 1986, 1984, 1982, 1979, 1976, 1973, 1967, 1965, 1960, 1959, 1956, 1954, 1951, 1950, 1946, 1943, 1940, 1932, 1928, 1926
1918 HARMON	2020, 2017, 2014, 2010, 2006, 2005, 2002, 2000, 1996, 1995, 1993, 1992, 1991, 1984, 1982, 1980, 1979, 1976, 1975, 1973, 1970, 1967, 1965, 1962, 1960, 1959, 1956, 1955, 1954, 1951, 1950, 1946, 1945, 1943, 1940, 1938, 1933, 1932, 1928, 1926, 1925, 1920
1918 HARMON LN	2020, 2017, 2014, 2010, 2006, 2005, 2002, 2000, 1996, 1995, 1993, 1992, 1991, 1986, 1984, 1982, 1980, 1979, 1976, 1975, 1973, 1970, 1967, 1965, 1962, 1960, 1959, 1956, 1955, 1954, 1951, 1950, 1946, 1945, 1943, 1940, 1938, 1933, 1932, 1926, 1925, 1920
1918 HARMON ST	2014, 2002, 1996, 1993, 1992, 1991, 1986, 1984, 1982, 1980, 1979, 1976, 1975, 1973, 1970, 1967, 1965, 1960, 1959, 1956, 1955, 1954, 1951, 1950, 1946, 1945, 1940, 1938, 1933, 1932, 1928, 1926, 1925, 1920
1919 1/2 FAIRVIEW ST	2020, 2017, 2014, 2010, 2006, 2005, 2002, 2000, 1996, 1995, 1993, 1991, 1986, 1984, 1982, 1980, 1979, 1976, 1975, 1973, 1970, 1967, 1965, 1962, 1960, 1959, 1956, 1955, 1954, 1951, 1950, 1946, 1945, 1943, 1940, 1932, 1928, 1926, 1925, 1920
1919 1/2 FAIRVIEW WAY	2020, 2017, 2014, 2010, 2006, 2005, 2002, 2000, 1996, 1995, 1993, 1992, 1991, 1986, 1984, 1982, 1980, 1979, 1976, 1975, 1973, 1970, 1967, 1965, 1962, 1960, 1959, 1956, 1954, 1951, 1950, 1946, 1943, 1940, 1938, 1933, 1932, 1928, 1926, 1920
1919 FAIRVIEW	2020, 2017, 2014, 2010, 2006, 2005, 2002, 2000, 1996, 1995, 1993, 1992, 1991, 1984, 1982, 1980, 1979, 1976, 1975, 1973, 1970, 1967, 1965, 1962, 1960, 1959, 1956, 1955, 1954, 1951, 1950, 1946, 1945, 1943, 1940, 1938, 1933, 1932, 1928, 1926, 1925, 1920
1919 FAIRVIEW AVE	2020, 2017, 2014, 2010, 2006, 2005, 2002, 2000, 1996, 1995, 1993, 1992, 1991, 1986, 1984, 1982, 1979, 1976, 1975, 1973, 1970, 1967, 1965, 1962, 1960, 1959, 1956, 1955, 1954, 1951, 1950, 1946, 1945, 1943, 1940, 1938, 1933, 1932, 1928, 1926, 1925, 1920

FINDINGS

Address Researched	Address Not Identified in Research Source
1919 FAIRVIEW CT	2020, 2017, 2014, 2010, 2006, 2005, 2002, 2000, 1996, 1995, 1993, 1992, 1991, 1986, 1984, 1982, 1980, 1979, 1976, 1975, 1973, 1967, 1965, 1962, 1960, 1959, 1956, 1955, 1954, 1951, 1950, 1946, 1945, 1943, 1940, 1938, 1933, 1932, 1926, 1925, 1920
1919 FAIRVIEW ST	2020, 2017, 2014, 2010, 2005, 2002, 1996, 1995, 1993, 1991, 1986, 1984, 1982, 1980, 1979, 1976, 1975, 1973, 1970, 1967, 1965, 1960, 1959, 1956, 1955, 1954, 1951, 1950, 1946, 1945, 1940, 1932, 1928, 1926, 1925, 1920
1919 FAIRVIEW WAY	2020, 2017, 2014, 2010, 2006, 2005, 2002, 2000, 1996, 1995, 1993, 1992, 1991, 1986, 1984, 1982, 1980, 1979, 1976, 1975, 1973, 1970, 1967, 1965, 1962, 1960, 1959, 1956, 1954, 1951, 1950, 1946, 1943, 1940, 1938, 1933, 1932, 1928, 1926, 1920
1920 ALCATRAZ AVE	2017, 2005, 2002, 1993, 1984, 1982, 1979, 1976, 1973, 1967, 1965, 1962, 1960, 1959, 1956, 1955, 1954, 1951, 1946, 1940, 1938, 1932, 1928, 1926, 1920
1920 HARMON	2020, 2017, 2014, 2010, 2006, 2005, 2002, 2000, 1996, 1995, 1993, 1992, 1991, 1984, 1982, 1980, 1979, 1976, 1975, 1973, 1970, 1967, 1965, 1962, 1960, 1959, 1956, 1955, 1954, 1951, 1950, 1946, 1945, 1943, 1940, 1938, 1933, 1932, 1928, 1926, 1925, 1920
1920 HARMON LN	2020, 2017, 2014, 2010, 2006, 2005, 2002, 2000, 1996, 1995, 1993, 1992, 1991, 1986, 1984, 1982, 1980, 1979, 1976, 1975, 1973, 1970, 1967, 1965, 1962, 1960, 1959, 1956, 1955, 1954, 1951, 1950, 1946, 1945, 1943, 1940, 1938, 1933, 1932, 1926, 1925, 1920
1920 HARMON ST	2002, 1993, 1991, 1986, 1984, 1982, 1980, 1979, 1976, 1975, 1973, 1970, 1967, 1965, 1960, 1959, 1956, 1955, 1954, 1951, 1950, 1946, 1945, 1940, 1938, 1933, 1932, 1928, 1926, 1925, 1920
1921 ALCATRAZ AVE	2020, 2017, 2014, 2010, 2006, 2005, 2002, 2000, 1996, 1995, 1993, 1992, 1991, 1986, 1984, 1982, 1980, 1979, 1976, 1975, 1973, 1970, 1967, 1965, 1962, 1960, 1959, 1956, 1955, 1954, 1951, 1950, 1946, 1945, 1943, 1940, 1938, 1933, 1932, 1928, 1926, 1920
1921 FAIRVIEW ST	2020, 2017, 2014, 2010, 2006, 2005, 2002, 2000, 1996, 1995, 1993, 1992, 1991, 1986, 1984, 1982, 1980, 1979, 1976, 1975, 1973, 1970, 1967, 1965, 1962, 1960, 1959, 1956, 1955, 1954, 1951, 1950, 1946, 1945, 1940, 1938, 1933, 1932, 1928, 1926, 1925, 1920
1921 HARMON	2020, 2017, 2014, 2010, 2006, 2005, 2002, 2000, 1996, 1995, 1993, 1992, 1991, 1984, 1982, 1980, 1979, 1976, 1975, 1973, 1970, 1967, 1965, 1962, 1960, 1959, 1956, 1955, 1954, 1951, 1950, 1946, 1945, 1943, 1940, 1938, 1933, 1932, 1928, 1926, 1925, 1920
1921 HARMON LN	2020, 2017, 2014, 2010, 2006, 2005, 2002, 2000, 1996, 1995, 1993, 1992, 1991, 1986, 1984, 1982, 1980, 1979, 1976, 1975, 1973, 1970, 1967, 1965, 1962, 1960, 1959, 1956, 1955, 1954, 1951, 1950, 1946, 1945, 1943, 1940, 1938, 1933, 1932, 1926, 1925, 1920
1921 HARMON ST	2020, 2010, 2002, 1993, 1991, 1986, 1984, 1982, 1980, 1979, 1976, 1975, 1973, 1970, 1967, 1965, 1962, 1960, 1959, 1956, 1955, 1954, 1951, 1950, 1946, 1945, 1940, 1938, 1933, 1932, 1928, 1926, 1925, 1920
1922 ALCATRAZ AVE	2020, 2017, 2010, 2006, 2005, 2002, 2000, 1996, 1993, 1992, 1991, 1986, 1984, 1982, 1980, 1979, 1976, 1973, 1967, 1965, 1960, 1959, 1956, 1954, 1951, 1946, 1943, 1940, 1932, 1926, 1920
1922 FAIRVIEW CT	2020, 2017, 2014, 2010, 2006, 2005, 2002, 2000, 1996, 1995, 1993, 1992, 1991, 1986, 1984, 1982, 1980, 1979, 1976, 1975, 1973, 1967, 1965, 1962, 1960, 1959, 1956, 1955, 1954, 1951, 1946, 1945, 1943, 1940, 1938, 1933, 1932, 1928, 1926, 1925, 1920

FINDINGS

Address Researched	Address Not Identified in Research Source
1922 FAIRVIEW ST	2020, 2017, 2014, 2010, 2005, 2002, 2000, 1996, 1995, 1993, 1992, 1991, 1986, 1984, 1982, 1980, 1979, 1976, 1975, 1973, 1970, 1967, 1965, 1960, 1959, 1956, 1955, 1954, 1951, 1950, 1946, 1945, 1940, 1933, 1932, 1928, 1926, 1925, 1920
1922 FAIRVIEW WAY	2020, 2017, 2014, 2010, 2006, 2005, 2002, 2000, 1996, 1995, 1993, 1992, 1991, 1986, 1984, 1982, 1980, 1979, 1976, 1975, 1973, 1970, 1967, 1965, 1962, 1960, 1959, 1956, 1954, 1951, 1950, 1946, 1943, 1940, 1938, 1933, 1932, 1928, 1926, 1925, 1920
1922 HARMON	2020, 2017, 2014, 2010, 2006, 2005, 2002, 2000, 1996, 1995, 1993, 1992, 1991, 1984, 1982, 1980, 1979, 1976, 1975, 1973, 1970, 1967, 1965, 1962, 1960, 1959, 1956, 1955, 1954, 1951, 1950, 1946, 1945, 1943, 1940, 1938, 1933, 1932, 1928, 1926, 1925, 1920
1922 HARMON LN	2020, 2017, 2014, 2010, 2006, 2005, 2002, 2000, 1996, 1995, 1993, 1992, 1991, 1986, 1984, 1982, 1980, 1979, 1976, 1975, 1973, 1970, 1967, 1965, 1962, 1960, 1959, 1956, 1955, 1954, 1951, 1950, 1946, 1945, 1943, 1940, 1938, 1933, 1932, 1926, 1925, 1920
1922 HARMON ST	2020, 2017, 2014, 2006, 2002, 2000, 1996, 1993, 1992, 1991, 1986, 1984, 1982, 1980, 1979, 1976, 1975, 1973, 1970, 1967, 1965, 1962, 1960, 1959, 1956, 1955, 1954, 1951, 1950, 1946, 1945, 1943, 1940, 1938, 1933, 1932, 1928, 1926, 1925, 1920
1923 ALCATRAZ AVE	2020, 2017, 2014, 2010, 2006, 2005, 2002, 2000, 1996, 1995, 1993, 1992, 1991, 1986, 1984, 1982, 1980, 1979, 1976, 1975, 1973, 1970, 1967, 1965, 1962, 1960, 1959, 1956, 1955, 1954, 1951, 1950, 1946, 1945, 1943, 1940, 1938, 1933, 1932, 1928, 1926
1923 FAIRVIEW	2020, 2017, 2014, 2010, 2006, 2005, 2002, 2000, 1996, 1995, 1993, 1992, 1991, 1984, 1982, 1980, 1979, 1976, 1975, 1973, 1970, 1967, 1965, 1962, 1960, 1959, 1956, 1955, 1954, 1951, 1950, 1946, 1945, 1943, 1940, 1938, 1933, 1932, 1928, 1926, 1925, 1920
1923 FAIRVIEW AVE	2020, 2017, 2014, 2010, 2006, 2005, 2002, 2000, 1996, 1995, 1993, 1992, 1984, 1982, 1979, 1976, 1975, 1973, 1970, 1967, 1965, 1962, 1960, 1959, 1956, 1955, 1954, 1951, 1950, 1946, 1945, 1943, 1940, 1938, 1933, 1932, 1928, 1926, 1925, 1920
1923 FAIRVIEW CT	2020, 2017, 2014, 2010, 2006, 2005, 2002, 2000, 1996, 1995, 1993, 1992, 1991, 1986, 1984, 1982, 1980, 1979, 1976, 1973, 1967, 1965, 1962, 1960, 1959, 1956, 1955, 1954, 1951, 1950, 1946, 1943, 1940, 1938, 1933, 1932, 1928, 1926, 1925, 1920
1923 FAIRVIEW ST	2020, 2017, 2014, 2010, 2005, 2002, 2000, 1996, 1995, 1993, 1992, 1991, 1986, 1984, 1982, 1980, 1979, 1976, 1975, 1973, 1970, 1967, 1965, 1960, 1959, 1956, 1955, 1954, 1951, 1946, 1945, 1940, 1932, 1928, 1926, 1925
1923 FAIRVIEW WAY	2020, 2017, 2014, 2010, 2006, 2005, 2002, 2000, 1996, 1995, 1993, 1992, 1991, 1986, 1984, 1982, 1980, 1979, 1976, 1975, 1973, 1970, 1967, 1965, 1962, 1960, 1959, 1956, 1954, 1951, 1950, 1946, 1945, 1943, 1940, 1938, 1933, 1932, 1928, 1926, 1920
1924 ALCATRAZ AVE	2020, 2017, 2002, 1996, 1995, 1993, 1992, 1986, 1984, 1982, 1979, 1976, 1975, 1973, 1967, 1965, 1960, 1959, 1956, 1954, 1951, 1946, 1943, 1940, 1933, 1932, 1928, 1926, 1920
1924 FAIRVIEW	2020, 2017, 2014, 2010, 2006, 2005, 2002, 2000, 1996, 1995, 1993, 1992, 1991, 1984, 1982, 1980, 1979, 1976, 1975, 1973, 1970, 1967, 1965, 1962, 1960, 1959, 1956, 1955, 1954, 1951, 1950, 1946, 1945, 1943, 1940, 1938, 1933, 1932, 1928, 1926, 1925, 1920

FINDINGS

Address Researched	Address Not Identified in Research Source
1924 FAIRVIEW CT	2020, 2017, 2014, 2010, 2006, 2005, 2002, 2000, 1996, 1995, 1993, 1992, 1991, 1986, 1984, 1982, 1980, 1979, 1976, 1975, 1973, 1970, 1967, 1965, 1962, 1960, 1959, 1956, 1954, 1951, 1950, 1946, 1945, 1943, 1940, 1938, 1933, 1932, 1928, 1926, 1925, 1920
1924 FAIRVIEW ST	2020, 2017, 2014, 2010, 2005, 2002, 2000, 1995, 1993, 1986, 1984, 1982, 1980, 1979, 1976, 1975, 1973, 1970, 1967, 1965, 1960, 1959, 1956, 1955, 1954, 1951, 1950, 1946, 1945, 1940, 1938, 1933, 1932, 1928, 1926, 1925, 1920
1924 HARMON LN	2020, 2017, 2014, 2010, 2006, 2005, 2002, 2000, 1996, 1995, 1993, 1992, 1991, 1986, 1984, 1982, 1980, 1979, 1976, 1975, 1973, 1970, 1967, 1965, 1962, 1960, 1959, 1956, 1955, 1954, 1951, 1950, 1946, 1945, 1943, 1940, 1938, 1933, 1932, 1926, 1925, 1920
1924 HARMON ST	2020, 2002, 1996, 1995, 1993, 1992, 1991, 1986, 1984, 1982, 1980, 1979, 1976, 1975, 1973, 1970, 1967, 1965, 1962, 1960, 1959, 1956, 1955, 1954, 1951, 1950, 1946, 1945, 1940, 1938, 1933, 1932, 1928, 1926, 1925, 1920
1925 ALCATRAZ AVE	2005, 2002, 1996, 1993, 1991, 1986, 1984, 1982, 1980, 1979, 1976, 1975, 1973, 1970, 1967, 1965, 1962, 1960, 1959, 1956, 1954, 1951, 1946, 1943, 1940, 1932, 1926, 1920
1925 FAIRVIEW ST	2020, 2017, 2014, 2010, 2006, 2005, 2002, 2000, 1996, 1995, 1993, 1992, 1991, 1986, 1984, 1982, 1980, 1979, 1976, 1975, 1973, 1970, 1967, 1965, 1962, 1960, 1959, 1956, 1955, 1954, 1951, 1950, 1946, 1945, 1943, 1940, 1938, 1932, 1928, 1926, 1925, 1920
1925 HARMON	2020, 2017, 2014, 2010, 2006, 2005, 2002, 2000, 1996, 1995, 1993, 1992, 1991, 1984, 1982, 1980, 1979, 1976, 1975, 1973, 1970, 1967, 1965, 1962, 1960, 1959, 1956, 1955, 1954, 1951, 1950, 1946, 1945, 1943, 1940, 1938, 1933, 1932, 1928, 1926, 1925, 1920
1925 HARMON AVE	2020, 2017, 2014, 2010, 2006, 2005, 2002, 2000, 1996, 1995, 1993, 1992, 1991, 1986, 1984, 1982, 1980, 1979, 1976, 1975, 1973, 1970, 1967, 1965, 1962, 1960, 1959, 1956, 1955, 1954, 1951, 1946, 1945, 1943, 1940, 1938, 1933, 1932, 1928, 1926, 1925, 1920
1925 HARMON ST	2006, 2002, 1993, 1991, 1986, 1984, 1982, 1980, 1979, 1976, 1975, 1973, 1970, 1967, 1965, 1962, 1960, 1959, 1956, 1955, 1954, 1951, 1950, 1946, 1945, 1940, 1938, 1933, 1932, 1928, 1926, 1925, 1920
1926 ALCATRAZ AVE	2002, 1993, 1984, 1982, 1979, 1976, 1975, 1973, 1967, 1965, 1960, 1959, 1956, 1955, 1954, 1951, 1950, 1946, 1945, 1943, 1940, 1938, 1933, 1932, 1928, 1926, 1925, 1920
1926 FAIRVIEW CT	2020, 2017, 2014, 2010, 2006, 2005, 2002, 2000, 1996, 1995, 1993, 1992, 1991, 1986, 1984, 1982, 1980, 1979, 1976, 1975, 1973, 1970, 1967, 1965, 1962, 1960, 1959, 1956, 1955, 1954, 1951, 1946, 1945, 1943, 1940, 1938, 1933, 1932, 1926, 1925, 1920
1926 FAIRVIEW ST	2020, 2017, 2014, 2010, 2005, 2002, 2000, 1996, 1995, 1993, 1992, 1991, 1986, 1984, 1982, 1980, 1979, 1976, 1975, 1973, 1970, 1967, 1965, 1962, 1960, 1959, 1956, 1955, 1954, 1951, 1950, 1946, 1945, 1940, 1938, 1932, 1928, 1926, 1925
1926 FAIRVIEW WAY	2020, 2017, 2014, 2010, 2006, 2005, 2002, 2000, 1996, 1995, 1993, 1992, 1991, 1986, 1984, 1982, 1980, 1979, 1976, 1975, 1973, 1970, 1967, 1965, 1962, 1960, 1959, 1956, 1955, 1954, 1951, 1950, 1946, 1943, 1940, 1938, 1933, 1932, 1928, 1926, 1920
1926 HARMON ST	2020, 2006, 2005, 2002, 1996, 1995, 1993, 1992, 1991, 1986, 1984, 1982, 1980, 1979, 1976, 1975, 1973, 1970, 1967, 1965, 1962, 1960, 1959, 1956, 1955, 1954, 1951, 1950, 1946, 1945, 1940, 1938, 1933, 1932, 1928, 1926, 1925, 1920

FINDINGS

Address Researched	Address Not Identified in Research Source
1927 FAIRVIEW	2020, 2017, 2014, 2010, 2006, 2005, 2002, 2000, 1996, 1995, 1993, 1992, 1991, 1984, 1982, 1980, 1979, 1976, 1975, 1973, 1970, 1967, 1965, 1962, 1960, 1959, 1956, 1955, 1954, 1951, 1950, 1946, 1945, 1943, 1940, 1938, 1933, 1932, 1928, 1926, 1925, 1920
1927 FAIRVIEW AVE	2020, 2017, 2014, 2010, 2006, 2005, 2002, 2000, 1996, 1995, 1993, 1992, 1991, 1984, 1982, 1979, 1976, 1975, 1973, 1970, 1967, 1965, 1962, 1960, 1959, 1956, 1955, 1954, 1951, 1950, 1946, 1945, 1943, 1940, 1938, 1933, 1932, 1928, 1926, 1925, 1920
1927 FAIRVIEW CT	2020, 2017, 2014, 2010, 2006, 2005, 2002, 2000, 1996, 1995, 1993, 1992, 1991, 1986, 1984, 1982, 1980, 1979, 1976, 1975, 1973, 1967, 1965, 1962, 1960, 1959, 1956, 1954, 1951, 1950, 1946, 1945, 1943, 1940, 1938, 1933, 1932, 1926, 1925, 1920
1927 FAIRVIEW ST	2020, 2017, 2014, 2010, 2005, 2002, 2000, 1996, 1995, 1993, 1991, 1986, 1984, 1982, 1980, 1979, 1976, 1975, 1973, 1970, 1967, 1965, 1960, 1959, 1956, 1955, 1954, 1951, 1946, 1945, 1940, 1932, 1928, 1926, 1925, 1920
1927 FAIRVIEW WAY	2020, 2017, 2014, 2010, 2006, 2005, 2002, 2000, 1996, 1995, 1993, 1992, 1991, 1986, 1984, 1982, 1980, 1979, 1976, 1975, 1973, 1970, 1967, 1965, 1962, 1960, 1959, 1956, 1955, 1954, 1951, 1950, 1946, 1943, 1940, 1938, 1933, 1932, 1928, 1926, 1925, 1920
1929 FAIRVIEW AVE	2020, 2017, 2014, 2010, 2006, 2005, 2002, 2000, 1996, 1995, 1993, 1992, 1986, 1984, 1982, 1980, 1979, 1976, 1975, 1973, 1970, 1967, 1965, 1962, 1960, 1959, 1956, 1955, 1954, 1951, 1950, 1946, 1945, 1943, 1940, 1938, 1933, 1932, 1928, 1926, 1925, 1920
1929 FAIRVIEW CT	2020, 2017, 2014, 2010, 2006, 2005, 2002, 2000, 1996, 1995, 1993, 1992, 1991, 1986, 1984, 1982, 1980, 1979, 1976, 1975, 1973, 1967, 1965, 1962, 1960, 1959, 1956, 1955, 1954, 1951, 1946, 1945, 1943, 1940, 1938, 1933, 1932, 1926, 1925, 1920
1929 FAIRVIEW ST	2020, 2017, 2014, 2010, 2006, 2005, 2002, 2000, 1996, 1995, 1993, 1992, 1991, 1986, 1984, 1982, 1980, 1979, 1976, 1975, 1973, 1970, 1967, 1965, 1962, 1960, 1959, 1956, 1955, 1954, 1951, 1946, 1945, 1943, 1940, 1932, 1928, 1926, 1925, 1920
1929 FAIRVIEW WAY	2020, 2017, 2014, 2010, 2006, 2005, 2002, 2000, 1996, 1995, 1993, 1992, 1991, 1986, 1984, 1982, 1980, 1979, 1976, 1975, 1973, 1970, 1967, 1965, 1962, 1960, 1959, 1956, 1954, 1951, 1950, 1946, 1943, 1940, 1938, 1933, 1932, 1928, 1926, 1920
1929B FAIRVIEW CT	2020, 2017, 2014, 2010, 2006, 2005, 2002, 2000, 1996, 1995, 1993, 1992, 1991, 1986, 1984, 1982, 1980, 1979, 1976, 1975, 1973, 1970, 1967, 1965, 1962, 1960, 1959, 1956, 1954, 1951, 1950, 1946, 1945, 1943, 1940, 1938, 1933, 1932, 1928, 1926, 1925, 1920
1929B FAIRVIEW WAY	2020, 2017, 2014, 2010, 2006, 2005, 2002, 2000, 1996, 1995, 1993, 1992, 1991, 1986, 1984, 1982, 1980, 1979, 1976, 1975, 1973, 1970, 1967, 1965, 1962, 1960, 1959, 1956, 1955, 1954, 1951, 1950, 1946, 1943, 1940, 1938, 1933, 1932, 1928, 1926, 1925, 1920
1929C FAIRVIEW CT	2020, 2017, 2014, 2010, 2006, 2005, 2002, 2000, 1996, 1995, 1993, 1992, 1991, 1986, 1984, 1982, 1980, 1979, 1976, 1975, 1973, 1970, 1967, 1965, 1962, 1960, 1959, 1956, 1954, 1951, 1950, 1946, 1945, 1943, 1940, 1938, 1933, 1932, 1928, 1926, 1925, 1920
1929C FAIRVIEW ST	2020, 2017, 2014, 2010, 2006, 2005, 2002, 2000, 1996, 1995, 1993, 1992, 1991, 1986, 1984, 1982, 1980, 1979, 1976, 1975, 1973, 1970, 1967, 1965, 1962, 1960, 1959, 1956, 1955, 1954, 1951, 1950, 1946, 1945, 1943, 1940, 1933, 1932, 1928, 1926, 1925, 1920

FINDINGS

Address Researched	Address Not Identified in Research Source
1930 FAIRVIEW	2020, 2017, 2014, 2010, 2006, 2005, 2002, 2000, 1996, 1995, 1993, 1992, 1991, 1984, 1982, 1980, 1979, 1976, 1975, 1973, 1970, 1967, 1965, 1962, 1960, 1959, 1956, 1955, 1954, 1951, 1950, 1946, 1945, 1943, 1940, 1938, 1933, 1932, 1928, 1926, 1925, 1920
1930 FAIRVIEW AVE	2020, 2017, 2014, 2010, 2006, 2005, 2002, 2000, 1996, 1995, 1993, 1992, 1984, 1982, 1979, 1976, 1975, 1973, 1970, 1967, 1965, 1962, 1960, 1959, 1956, 1955, 1954, 1951, 1950, 1946, 1945, 1943, 1940, 1938, 1933, 1932, 1928, 1926, 1925, 1920
1930 FAIRVIEW CT	2020, 2017, 2014, 2010, 2006, 2005, 2002, 2000, 1996, 1995, 1993, 1992, 1991, 1986, 1984, 1982, 1980, 1979, 1976, 1973, 1967, 1965, 1962, 1960, 1959, 1956, 1955, 1954, 1951, 1950, 1946, 1945, 1943, 1940, 1938, 1933, 1932, 1928, 1926, 1925, 1920
1930 FAIRVIEW ST	2020, 2017, 2014, 2010, 2005, 2002, 2000, 1995, 1993, 1986, 1984, 1982, 1980, 1979, 1976, 1975, 1973, 1970, 1967, 1965, 1960, 1959, 1956, 1955, 1954, 1951, 1950, 1946, 1945, 1940, 1932, 1928, 1926, 1925, 1920
1930 FAIRVIEW WAY	2020, 2017, 2014, 2010, 2006, 2005, 2002, 2000, 1996, 1995, 1993, 1992, 1991, 1986, 1984, 1982, 1980, 1979, 1976, 1975, 1973, 1970, 1967, 1965, 1962, 1960, 1959, 1956, 1954, 1951, 1950, 1946, 1945, 1943, 1940, 1938, 1933, 1932, 1928, 1926, 1925, 1920
1931 ALCATRAZ AVE	2020, 2017, 2014, 2010, 2006, 2005, 2002, 2000, 1996, 1995, 1993, 1992, 1991, 1986, 1984, 1982, 1980, 1979, 1976, 1975, 1973, 1970, 1967, 1965, 1962, 1960, 1959, 1956, 1955, 1954, 1951, 1950, 1946, 1945, 1943, 1940, 1938, 1933, 1932, 1928, 1926, 1920
1931 FAIRVIEW	2020, 2017, 2014, 2010, 2006, 2005, 2002, 2000, 1996, 1995, 1993, 1992, 1991, 1984, 1982, 1980, 1979, 1976, 1975, 1973, 1970, 1967, 1965, 1962, 1960, 1959, 1956, 1955, 1954, 1951, 1950, 1946, 1945, 1943, 1940, 1938, 1933, 1932, 1928, 1926, 1925, 1920
1931 FAIRVIEW AVE	2020, 2017, 2014, 2010, 2006, 2005, 2002, 2000, 1996, 1995, 1993, 1992, 1984, 1982, 1979, 1976, 1975, 1973, 1970, 1967, 1965, 1962, 1960, 1959, 1956, 1955, 1954, 1951, 1950, 1946, 1945, 1943, 1940, 1938, 1933, 1932, 1928, 1926, 1925, 1920
1931 FAIRVIEW CT	2020, 2017, 2014, 2010, 2006, 2005, 2002, 2000, 1996, 1995, 1993, 1992, 1991, 1986, 1984, 1982, 1980, 1979, 1976, 1973, 1967, 1965, 1962, 1960, 1959, 1956, 1955, 1954, 1951, 1950, 1946, 1945, 1943, 1940, 1938, 1933, 1932, 1926, 1925, 1920
1931 FAIRVIEW ST	2020, 2017, 2014, 2010, 2006, 2005, 2002, 2000, 1996, 1995, 1993, 1992, 1991, 1986, 1984, 1982, 1980, 1979, 1976, 1975, 1973, 1970, 1967, 1965, 1962, 1960, 1959, 1956, 1955, 1954, 1951, 1950, 1946, 1945, 1943, 1940, 1938, 1932, 1928, 1926, 1925
1931 FAIRVIEW WAY	2020, 2017, 2014, 2010, 2006, 2005, 2002, 2000, 1996, 1995, 1993, 1992, 1991, 1986, 1984, 1982, 1980, 1979, 1976, 1975, 1973, 1970, 1967, 1965, 1962, 1960, 1959, 1956, 1955, 1954, 1951, 1950, 1946, 1943, 1940, 1938, 1933, 1932, 1928, 1926, 1920
1932 FAIRVIEW	2020, 2017, 2014, 2010, 2006, 2005, 2002, 2000, 1996, 1995, 1993, 1992, 1991, 1984, 1982, 1980, 1979, 1976, 1975, 1973, 1970, 1967, 1965, 1962, 1960, 1959, 1956, 1955, 1954, 1951, 1950, 1946, 1945, 1943, 1940, 1938, 1933, 1932, 1928, 1926, 1925, 1920
1932 FAIRVIEW AVE	2020, 2017, 2014, 2010, 2006, 2005, 2002, 2000, 1996, 1995, 1993, 1992, 1984, 1982, 1979, 1976, 1975, 1973, 1970, 1967, 1965, 1962, 1960, 1959, 1956, 1955, 1954, 1951, 1950, 1946, 1945, 1940, 1938, 1933, 1932, 1928, 1926, 1925, 1920

FINDINGS

Address Researched	Address Not Identified in Research Source
1932 FAIRVIEW CT	2020, 2017, 2014, 2010, 2006, 2005, 2002, 2000, 1996, 1995, 1993, 1992, 1991, 1986, 1984, 1982, 1980, 1979, 1976, 1973, 1967, 1965, 1962, 1960, 1959, 1956, 1955, 1954, 1951, 1950, 1946, 1945, 1943, 1940, 1938, 1933, 1932, 1928, 1926, 1925, 1920
1932 FAIRVIEW ST	2020, 2017, 2014, 2010, 2005, 2002, 1995, 1993, 1991, 1986, 1984, 1982, 1980, 1979, 1976, 1975, 1973, 1970, 1967, 1965, 1960, 1959, 1956, 1955, 1954, 1951, 1950, 1946, 1945, 1943, 1940, 1932, 1928, 1926, 1925, 1920
1932 FAIRVIEW WAY	2020, 2017, 2014, 2010, 2006, 2005, 2002, 2000, 1996, 1995, 1993, 1992, 1991, 1986, 1984, 1982, 1980, 1979, 1976, 1975, 1973, 1970, 1967, 1965, 1962, 1960, 1959, 1956, 1954, 1951, 1950, 1946, 1943, 1940, 1938, 1933, 1932, 1928, 1926, 1920
1934 FAIRVIEW AVE	2020, 2017, 2014, 2010, 2006, 2005, 2002, 2000, 1996, 1995, 1993, 1992, 1986, 1984, 1982, 1980, 1979, 1976, 1975, 1973, 1970, 1967, 1965, 1962, 1960, 1959, 1956, 1955, 1954, 1951, 1950, 1946, 1945, 1943, 1940, 1938, 1933, 1932, 1928, 1926, 1925, 1920
1934 FAIRVIEW CT	2020, 2017, 2014, 2010, 2006, 2005, 2002, 2000, 1996, 1995, 1993, 1992, 1991, 1986, 1984, 1982, 1980, 1979, 1976, 1975, 1973, 1967, 1965, 1962, 1960, 1959, 1956, 1954, 1951, 1950, 1946, 1945, 1943, 1940, 1938, 1933, 1932, 1928, 1926, 1925, 1920
1934 FAIRVIEW ST	2020, 2017, 2014, 2010, 2005, 2002, 2000, 1995, 1993, 1986, 1984, 1982, 1980, 1979, 1976, 1975, 1973, 1970, 1967, 1965, 1960, 1959, 1956, 1955, 1954, 1951, 1946, 1945, 1940, 1932, 1928, 1926, 1925
1934 FAIRVIEW WAY	2020, 2017, 2014, 2010, 2006, 2005, 2002, 2000, 1996, 1995, 1993, 1992, 1991, 1986, 1984, 1982, 1980, 1979, 1976, 1973, 1970, 1967, 1965, 1962, 1960, 1959, 1956, 1955, 1954, 1951, 1950, 1946, 1943, 1940, 1938, 1933, 1932, 1928, 1926, 1920
1937 ALCATRAZ AVE	2002, 1996, 1993, 1984, 1982, 1979, 1976, 1975, 1973, 1967, 1965, 1960, 1959, 1956, 1954, 1951, 1946, 1943, 1940, 1932, 1926, 1925, 1920
1937 FAIRVIEW AVE	2020, 2017, 2014, 2010, 2006, 2005, 2002, 2000, 1996, 1995, 1993, 1992, 1991, 1986, 1984, 1982, 1980, 1979, 1976, 1975, 1973, 1970, 1967, 1965, 1962, 1960, 1959, 1956, 1955, 1954, 1950, 1946, 1945, 1943, 1940, 1938, 1933, 1932, 1928, 1926, 1925, 1920
1938 HARMON AVE	2020, 2017, 2014, 2010, 2006, 2005, 2002, 2000, 1996, 1995, 1993, 1992, 1991, 1986, 1984, 1982, 1980, 1979, 1976, 1975, 1973, 1970, 1967, 1965, 1962, 1960, 1959, 1956, 1955, 1954, 1951, 1950, 1946, 1945, 1940, 1938, 1933, 1932, 1928, 1926, 1925, 1920
1980 ALCATRAZ AVE	2020, 2017, 2014, 2010, 2006, 2005, 2002, 2000, 1996, 1995, 1993, 1992, 1991, 1986, 1984, 1982, 1980, 1979, 1976, 1973, 1970, 1967, 1965, 1962, 1960, 1959, 1956, 1955, 1954, 1951, 1950, 1946, 1945, 1943, 1940, 1938, 1933, 1932, 1928, 1926, 1925, 1920
3201 ADELINE ST	2006, 2005, 2002, 1996, 1995, 1993, 1991, 1986, 1984, 1982, 1980, 1979, 1976, 1975, 1973, 1970, 1967, 1965, 1962, 1960, 1959, 1956, 1955, 1954, 1951, 1950, 1946, 1945, 1943, 1940, 1938, 1933, 1932, 1928, 1926, 1925, 1920
3204 ADELINE ST	2020, 2017, 2014, 2010, 2006, 2005, 2002, 2000, 1995, 1993, 1992, 1991, 1986, 1984, 1982, 1980, 1979, 1976, 1973, 1970, 1967, 1965, 1960, 1959, 1956, 1955, 1954, 1951, 1950, 1946, 1945, 1940, 1938, 1933, 1932, 1928, 1926, 1925, 1920
3205AADELINE ST	2020, 2017, 2014, 2010, 2006, 2005, 2002, 2000, 1996, 1995, 1993, 1992, 1991, 1986, 1984, 1982, 1980, 1979, 1976, 1975, 1973, 1970, 1967, 1965, 1962, 1960, 1959, 1956, 1955, 1954, 1951, 1950, 1946, 1945, 1943, 1940, 1938, 1932, 1928, 1926, 1925, 1920

FINDINGS

Address Researched	Address Not Identified in Research Source
3207 ADELINE ST	2020, 2017, 2014, 2010, 2006, 2005, 2002, 2000, 1996, 1995, 1993, 1992, 1991, 1986, 1984, 1982, 1980, 1979, 1976, 1975, 1973, 1970, 1967, 1965, 1960, 1959, 1956, 1955, 1954, 1951, 1946, 1945, 1940, 1938, 1933, 1932, 1928, 1926, 1925, 1920
3207A ADELINE ST	2020, 2017, 2014, 2010, 2006, 2005, 2002, 2000, 1996, 1995, 1993, 1992, 1991, 1986, 1984, 1982, 1980, 1979, 1976, 1975, 1973, 1970, 1967, 1965, 1962, 1960, 1959, 1956, 1955, 1954, 1951, 1950, 1946, 1945, 1943, 1940, 1938, 1933, 1932, 1928, 1926, 1920
3208 ADELINE ST	2020, 2017, 2014, 2010, 2006, 2005, 2002, 2000, 1996, 1995, 1993, 1992, 1991, 1986, 1984, 1982, 1980, 1979, 1976, 1975, 1973, 1970, 1967, 1965, 1962, 1960, 1959, 1956, 1955, 1954, 1951, 1946, 1945, 1940, 1938, 1933, 1932, 1928, 1926, 1925, 1920
3209 ADELINE ST	2020, 2017, 2014, 2010, 2006, 2005, 2002, 2000, 1996, 1995, 1993, 1992, 1991, 1986, 1984, 1982, 1980, 1979, 1976, 1975, 1973, 1970, 1967, 1965, 1960, 1959, 1956, 1955, 1954, 1951, 1946, 1945, 1940, 1938, 1933, 1932, 1928, 1926, 1925, 1920
3212 ADELINE	2020, 2017, 2014, 2010, 2006, 2005, 2002, 2000, 1996, 1995, 1993, 1992, 1991, 1984, 1982, 1980, 1979, 1976, 1975, 1973, 1970, 1967, 1965, 1962, 1960, 1959, 1956, 1955, 1954, 1951, 1950, 1946, 1945, 1943, 1940, 1938, 1933, 1932, 1928, 1926, 1925, 1920
3212 ADELINE ST	2020, 2014, 2005, 2002, 1993, 1986, 1984, 1982, 1980, 1979, 1976, 1973, 1970, 1967, 1965, 1960, 1959, 1956, 1955, 1954, 1951, 1946, 1945, 1940, 1938, 1933, 1932, 1926, 1925, 1920
3215 ADELINE ST	2002, 1995, 1993, 1992, 1991, 1986, 1984, 1982, 1980, 1979, 1976, 1975, 1973, 1970, 1967, 1965, 1962, 1960, 1959, 1956, 1955, 1954, 1951, 1950, 1946, 1945, 1940, 1938, 1933, 1932, 1928, 1926, 1925, 1920
3216 ADELINE ST	2020, 2017, 2014, 2010, 2006, 2005, 2002, 2000, 1996, 1995, 1993, 1992, 1991, 1986, 1984, 1982, 1980, 1979, 1976, 1975, 1973, 1970, 1967, 1965, 1962, 1960, 1959, 1956, 1955, 1954, 1951, 1946, 1945, 1943, 1940, 1938, 1933, 1932, 1928, 1926, 1925, 1920
3217 ADELINE	2020, 2017, 2014, 2010, 2006, 2005, 2002, 2000, 1996, 1995, 1993, 1992, 1991, 1984, 1982, 1980, 1979, 1976, 1975, 1973, 1970, 1967, 1965, 1962, 1960, 1959, 1956, 1955, 1954, 1951, 1950, 1946, 1945, 1943, 1940, 1938, 1933, 1932, 1928, 1926, 1925, 1920
3217 ADELINE ST	2017, 2002, 1996, 1993, 1992, 1986, 1984, 1982, 1980, 1979, 1976, 1975, 1973, 1970, 1967, 1965, 1962, 1960, 1959, 1956, 1955, 1954, 1951, 1950, 1946, 1945, 1940, 1938, 1933, 1932, 1928, 1926, 1925, 1920
3217A ADELINE ST	2020, 2017, 2014, 2010, 2006, 2005, 2002, 2000, 1996, 1995, 1993, 1992, 1991, 1986, 1984, 1982, 1980, 1979, 1976, 1975, 1973, 1967, 1965, 1962, 1960, 1959, 1956, 1954, 1951, 1950, 1946, 1943, 1940, 1938, 1933, 1932, 1928, 1926, 1925, 1920
3218 ADELINE	2020, 2017, 2014, 2010, 2006, 2005, 2002, 2000, 1996, 1995, 1993, 1992, 1991, 1984, 1982, 1980, 1979, 1976, 1975, 1973, 1970, 1967, 1965, 1962, 1960, 1959, 1956, 1955, 1954, 1951, 1950, 1946, 1945, 1943, 1940, 1938, 1933, 1932, 1928, 1926, 1925, 1920
3218 ADELINE ST	2002, 1993, 1991, 1986, 1984, 1982, 1980, 1979, 1976, 1973, 1970, 1967, 1965, 1960, 1959, 1956, 1955, 1954, 1951, 1950, 1946, 1945, 1940, 1938, 1933, 1932, 1928, 1926, 1925, 1920

FINDINGS

Address Researched	Address Not Identified in Research Source
3219 ADELINE	2020, 2017, 2014, 2010, 2006, 2005, 2002, 2000, 1996, 1995, 1993, 1992, 1991, 1984, 1982, 1980, 1979, 1976, 1975, 1973, 1970, 1967, 1965, 1962, 1960, 1959, 1956, 1955, 1954, 1951, 1950, 1946, 1945, 1943, 1940, 1938, 1933, 1932, 1928, 1926, 1925, 1920
3219 ADELINE ST	2002, 1993, 1991, 1986, 1984, 1982, 1980, 1979, 1976, 1973, 1970, 1967, 1965, 1962, 1960, 1959, 1956, 1955, 1954, 1951, 1950, 1946, 1945, 1940, 1938, 1933, 1932, 1928, 1926, 1925, 1920
3219AADELINE ST	2020, 2017, 2014, 2010, 2006, 2005, 2002, 2000, 1996, 1995, 1993, 1992, 1991, 1986, 1984, 1982, 1980, 1979, 1976, 1975, 1973, 1970, 1967, 1965, 1962, 1960, 1959, 1956, 1955, 1954, 1951, 1950, 1946, 1945, 1943, 1940, 1938, 1933, 1932, 1928, 1926, 1920
3219B ADELINE ST	2020, 2017, 2014, 2010, 2006, 2005, 2002, 2000, 1996, 1995, 1993, 1992, 1991, 1986, 1984, 1982, 1980, 1979, 1976, 1975, 1973, 1970, 1967, 1965, 1962, 1960, 1959, 1956, 1954, 1951, 1950, 1946, 1943, 1940, 1933, 1932, 1928, 1926, 1925, 1920
3220 ADELINE ST	2020, 2017, 2014, 2010, 2006, 2005, 2002, 2000, 1996, 1995, 1993, 1992, 1991, 1986, 1984, 1982, 1980, 1979, 1976, 1975, 1973, 1970, 1967, 1965, 1960, 1959, 1956, 1955, 1954, 1951, 1950, 1946, 1945, 1940, 1938, 1933, 1932, 1928, 1926, 1925, 1920
3221 ADELINE	2020, 2017, 2014, 2010, 2006, 2005, 2002, 2000, 1996, 1995, 1993, 1992, 1991, 1984, 1982, 1980, 1979, 1976, 1975, 1973, 1970, 1967, 1965, 1962, 1960, 1959, 1956, 1955, 1954, 1951, 1950, 1946, 1945, 1943, 1940, 1938, 1933, 1932, 1928, 1926, 1925, 1920
3221 ADELINE ST	2005, 2002, 1993, 1986, 1984, 1982, 1980, 1979, 1976, 1975, 1973, 1970, 1967, 1965, 1960, 1959, 1956, 1955, 1954, 1951, 1950, 1946, 1945, 1940, 1938, 1933, 1932, 1926, 1925, 1920
3222 ADELINE	2020, 2017, 2014, 2010, 2006, 2005, 2002, 2000, 1996, 1995, 1993, 1992, 1991, 1984, 1982, 1980, 1979, 1976, 1975, 1973, 1970, 1967, 1965, 1962, 1960, 1959, 1956, 1955, 1954, 1951, 1950, 1946, 1945, 1943, 1940, 1938, 1933, 1932, 1928, 1926, 1925, 1920
3222 ADELINE ST	2020, 2017, 2014, 2002, 1996, 1993, 1991, 1986, 1984, 1982, 1980, 1979, 1976, 1975, 1973, 1970, 1967, 1965, 1960, 1959, 1956, 1955, 1954, 1951, 1946, 1945, 1940, 1938, 1933, 1932, 1928, 1926, 1925, 1920
3224 ADELINE	2020, 2017, 2014, 2010, 2006, 2005, 2002, 2000, 1996, 1995, 1993, 1992, 1991, 1984, 1982, 1980, 1979, 1976, 1975, 1973, 1970, 1967, 1965, 1962, 1960, 1959, 1956, 1955, 1954, 1951, 1950, 1946, 1945, 1943, 1940, 1938, 1933, 1932, 1928, 1926, 1925, 1920
3224 ADELINE ST	2002, 1993, 1991, 1986, 1984, 1982, 1980, 1979, 1976, 1973, 1970, 1967, 1965, 1960, 1959, 1956, 1955, 1954, 1951, 1950, 1946, 1945, 1940, 1938, 1933, 1932, 1928, 1926, 1925, 1920
3225 ADELINE ST	2017, 2014, 2006, 2005, 2002, 2000, 1996, 1995, 1993, 1992, 1991, 1986, 1984, 1982, 1980, 1979, 1976, 1975, 1973, 1970, 1967, 1965, 1962, 1960, 1959, 1956, 1955, 1954, 1951, 1950, 1946, 1945, 1943, 1940, 1938, 1933, 1932, 1928, 1926, 1925, 1920
3228 ADELINE	2020, 2017, 2014, 2010, 2006, 2005, 2002, 2000, 1996, 1995, 1993, 1992, 1991, 1984, 1982, 1980, 1979, 1976, 1975, 1973, 1970, 1967, 1965, 1962, 1960, 1959, 1956, 1955, 1954, 1951, 1950, 1946, 1945, 1943, 1940, 1938, 1933, 1932, 1928, 1926, 1925, 1920
3228 ADELINE ST	2002, 1993, 1986, 1984, 1982, 1980, 1979, 1976, 1973, 1970, 1967, 1965, 1960, 1959, 1956, 1955, 1954, 1951, 1946, 1945, 1940, 1938, 1933, 1932, 1928, 1926, 1925, 1920

FINDINGS

Address Researched	Address Not Identified in Research Source
3228C ADELINE ST	2020, 2017, 2014, 2010, 2006, 2005, 2002, 2000, 1996, 1995, 1993, 1992, 1991, 1986, 1984, 1982, 1980, 1979, 1976, 1975, 1973, 1967, 1965, 1962, 1960, 1959, 1956, 1954, 1951, 1950, 1946, 1943, 1940, 1933, 1932, 1928, 1926, 1925, 1920
3230 ADELINE	2020, 2017, 2014, 2010, 2006, 2005, 2002, 2000, 1996, 1995, 1993, 1992, 1991, 1984, 1982, 1980, 1979, 1976, 1975, 1973, 1970, 1967, 1965, 1962, 1960, 1959, 1956, 1955, 1954, 1951, 1950, 1946, 1945, 1943, 1940, 1938, 1933, 1932, 1928, 1926, 1925, 1920
3230 ADELINE ST	2020, 2017, 2005, 2002, 1996, 1995, 1993, 1992, 1991, 1986, 1984, 1982, 1980, 1979, 1976, 1975, 1973, 1970, 1967, 1965, 1962, 1960, 1959, 1956, 1955, 1954, 1951, 1950, 1946, 1945, 1940, 1938, 1933, 1932, 1928, 1926, 1925, 1920
3233 ADELINE ST	2020, 2017, 2014, 2010, 2006, 2005, 2002, 2000, 1996, 1995, 1993, 1992, 1991, 1986, 1984, 1982, 1980, 1979, 1976, 1975, 1973, 1970, 1967, 1965, 1962, 1960, 1959, 1956, 1955, 1954, 1951, 1946, 1945, 1943, 1940, 1938, 1933, 1932, 1928, 1926, 1925, 1920
3234 ADELINE	2020, 2017, 2014, 2010, 2006, 2005, 2002, 2000, 1996, 1995, 1993, 1992, 1991, 1984, 1982, 1980, 1979, 1976, 1975, 1973, 1970, 1967, 1965, 1962, 1960, 1959, 1956, 1955, 1954, 1951, 1950, 1946, 1945, 1943, 1940, 1938, 1933, 1932, 1928, 1926, 1925, 1920
3234 ADELINE ST	2002, 1995, 1993, 1991, 1986, 1984, 1982, 1980, 1979, 1976, 1975, 1973, 1970, 1967, 1965, 1960, 1959, 1956, 1955, 1954, 1951, 1946, 1945, 1940, 1938, 1933, 1932, 1928, 1926, 1925, 1920
3236 ADELINE ST	2020, 2017, 2014, 2010, 2006, 2005, 2002, 2000, 1996, 1995, 1993, 1992, 1991, 1986, 1984, 1982, 1980, 1979, 1976, 1973, 1970, 1967, 1965, 1960, 1959, 1956, 1955, 1954, 1951, 1950, 1946, 1945, 1940, 1938, 1933, 1932, 1928, 1926, 1925, 1920
3238 ADELINE	2020, 2017, 2014, 2010, 2006, 2005, 2002, 2000, 1996, 1995, 1993, 1992, 1991, 1984, 1982, 1980, 1979, 1976, 1975, 1973, 1970, 1967, 1965, 1962, 1960, 1959, 1956, 1955, 1954, 1951, 1950, 1946, 1945, 1943, 1940, 1938, 1933, 1932, 1928, 1926, 1925, 1920
3238 ADELINE ST	2002, 1995, 1993, 1992, 1991, 1986, 1984, 1982, 1980, 1979, 1976, 1975, 1973, 1970, 1967, 1965, 1960, 1959, 1956, 1955, 1954, 1951, 1946, 1945, 1940, 1938, 1933, 1932, 1928, 1926, 1925, 1920
3240 ADELINE ST	2005, 2002, 1996, 1993, 1991, 1986, 1984, 1982, 1980, 1979, 1976, 1975, 1973, 1970, 1967, 1965, 1960, 1959, 1956, 1955, 1954, 1951, 1950, 1946, 1945, 1940, 1938, 1933, 1932, 1928, 1926, 1925, 1920
3240B ADELINE ST	2020, 2017, 2014, 2010, 2006, 2005, 2002, 2000, 1996, 1995, 1993, 1992, 1991, 1986, 1984, 1982, 1980, 1979, 1976, 1975, 1973, 1967, 1965, 1962, 1960, 1959, 1956, 1955, 1954, 1951, 1950, 1946, 1945, 1943, 1940, 1938, 1933, 1932, 1928, 1926, 1925, 1920
3240C ADELINE ST	2020, 2017, 2014, 2010, 2006, 2005, 2002, 2000, 1996, 1995, 1993, 1992, 1991, 1986, 1984, 1982, 1980, 1979, 1976, 1975, 1973, 1970, 1967, 1965, 1962, 1960, 1959, 1956, 1954, 1951, 1950, 1946, 1945, 1943, 1940, 1938, 1933, 1932, 1928, 1926, 1925, 1920
3242 ADELINE	2020, 2017, 2014, 2010, 2006, 2005, 2002, 2000, 1996, 1995, 1993, 1992, 1991, 1984, 1982, 1980, 1979, 1976, 1975, 1973, 1970, 1967, 1965, 1962, 1960, 1959, 1956, 1955, 1954, 1951, 1950, 1946, 1945, 1943, 1940, 1938, 1933, 1932, 1928, 1926, 1925, 1920
3242 ADELINE ST	2014, 2002, 1993, 1986, 1984, 1982, 1980, 1979, 1976, 1973, 1970, 1967, 1965, 1960, 1959, 1956, 1955, 1954, 1951, 1950, 1946, 1945, 1940, 1938, 1933, 1932, 1928, 1926, 1925, 1920

FINDINGS

Address Researched	Address Not Identified in Research Source
3250 ADELINE	2020, 2017, 2014, 2010, 2006, 2005, 2002, 2000, 1996, 1995, 1993, 1992, 1991, 1984, 1982, 1980, 1979, 1976, 1975, 1973, 1970, 1967, 1965, 1962, 1960, 1959, 1956, 1955, 1954, 1951, 1950, 1946, 1945, 1943, 1940, 1938, 1933, 1932, 1928, 1926, 1925, 1920
3250 ADELINE ST	2002, 1996, 1995, 1993, 1986, 1984, 1982, 1980, 1979, 1976, 1975, 1973, 1970, 1967, 1965, 1960, 1959, 1956, 1955, 1954, 1951, 1950, 1946, 1945, 1943, 1940, 1938, 1933, 1932, 1928, 1926, 1925, 1920
3252 ADELINE ST	2020, 2017, 2014, 2010, 2006, 2005, 2002, 2000, 1993, 1992, 1991, 1986, 1984, 1982, 1980, 1979, 1976, 1975, 1973, 1970, 1967, 1965, 1962, 1960, 1959, 1956, 1955, 1954, 1951, 1946, 1945, 1940, 1938, 1933, 1932, 1926, 1925, 1920
3253 ADELINE ST	2002, 1993, 1992, 1991, 1986, 1984, 1982, 1980, 1979, 1976, 1975, 1973, 1970, 1967, 1965, 1960, 1959, 1956, 1955, 1954, 1951, 1946, 1945, 1943, 1940, 1938, 1933, 1932, 1928, 1926, 1925, 1920
3254 ADELINE	2020, 2017, 2014, 2010, 2006, 2005, 2002, 2000, 1996, 1995, 1993, 1992, 1991, 1984, 1982, 1980, 1979, 1976, 1975, 1973, 1970, 1967, 1965, 1962, 1960, 1959, 1956, 1955, 1954, 1951, 1950, 1946, 1945, 1943, 1940, 1938, 1933, 1932, 1928, 1926, 1925, 1920
3254 ADELINE ST	2002, 1993, 1991, 1986, 1984, 1982, 1980, 1979, 1976, 1973, 1970, 1967, 1965, 1960, 1959, 1956, 1955, 1954, 1951, 1946, 1945, 1943, 1940, 1938, 1933, 1932, 1928, 1926, 1925, 1920
3255 ADELINE ST	2002, 1993, 1992, 1991, 1986, 1984, 1982, 1980, 1979, 1976, 1975, 1973, 1970, 1967, 1965, 1962, 1960, 1959, 1956, 1955, 1954, 1951, 1950, 1946, 1945, 1943, 1940, 1938, 1933, 1932, 1928, 1926, 1925, 1920
3256 ADELINE ST	2020, 2017, 2014, 2010, 2006, 2005, 2002, 2000, 1996, 1995, 1993, 1992, 1991, 1986, 1984, 1982, 1980, 1979, 1976, 1975, 1973, 1970, 1967, 1965, 1962, 1960, 1959, 1956, 1955, 1954, 1951, 1950, 1946, 1945, 1940, 1938, 1933, 1932, 1928, 1926, 1925, 1920
3257 ADELINE ST	2020, 2017, 2014, 2010, 2006, 2005, 2002, 2000, 1996, 1995, 1993, 1992, 1991, 1986, 1984, 1982, 1980, 1979, 1976, 1973, 1970, 1967, 1965, 1962, 1960, 1959, 1956, 1955, 1954, 1951, 1950, 1946, 1945, 1940, 1938, 1933, 1932, 1926, 1925, 1920
3258 ADELINE	2020, 2017, 2014, 2010, 2006, 2005, 2002, 2000, 1996, 1995, 1993, 1992, 1991, 1984, 1982, 1980, 1979, 1976, 1975, 1973, 1970, 1967, 1965, 1962, 1960, 1959, 1956, 1955, 1954, 1951, 1950, 1946, 1945, 1943, 1940, 1938, 1933, 1932, 1928, 1926, 1925, 1920
3258 ADELINE ST	2005, 2002, 1993, 1991, 1986, 1984, 1982, 1980, 1979, 1976, 1975, 1973, 1970, 1967, 1965, 1960, 1959, 1956, 1955, 1954, 1951, 1950, 1946, 1945, 1943, 1940, 1938, 1933, 1932, 1926, 1925, 1920
3263 ADELINE ST	2020, 2017, 2014, 2010, 2006, 2005, 2002, 2000, 1996, 1995, 1993, 1992, 1991, 1986, 1984, 1982, 1980, 1979, 1976, 1975, 1973, 1970, 1967, 1965, 1962, 1960, 1959, 1956, 1955, 1954, 1951, 1946, 1945, 1943, 1940, 1938, 1933, 1932, 1928, 1926, 1925, 1920
3264 ADELINE	2020, 2017, 2014, 2010, 2006, 2005, 2002, 2000, 1996, 1995, 1993, 1992, 1991, 1984, 1982, 1980, 1979, 1976, 1975, 1973, 1970, 1967, 1965, 1962, 1960, 1959, 1956, 1955, 1954, 1951, 1950, 1946, 1945, 1943, 1940, 1938, 1933, 1932, 1928, 1926, 1925, 1920
3264 ADELINE ST	2020, 2014, 2010, 2002, 1993, 1991, 1986, 1984, 1982, 1980, 1979, 1976, 1975, 1973, 1970, 1967, 1965, 1960, 1959, 1956, 1955, 1954, 1951, 1946, 1945, 1943, 1940, 1938, 1933, 1932, 1928, 1926, 1925, 1920

FINDINGS

Address Researched	Address Not Identified in Research Source
3265 ADELINE	2020, 2017, 2014, 2010, 2006, 2005, 2002, 2000, 1996, 1995, 1993, 1992, 1991, 1986, 1984, 1982, 1980, 1979, 1976, 1975, 1973, 1970, 1967, 1965, 1962, 1960, 1959, 1956, 1955, 1954, 1951, 1946, 1945, 1943, 1940, 1938, 1933, 1932, 1928, 1926, 1925, 1920
3265 ADELINE ST	2020, 2017, 2014, 2010, 2006, 2005, 2002, 2000, 1996, 1995, 1993, 1992, 1991, 1986, 1984, 1982, 1980, 1979, 1976, 1975, 1973, 1970, 1967, 1965, 1962, 1960, 1959, 1956, 1955, 1954, 1951, 1946, 1945, 1940, 1938, 1933, 1932, 1928, 1926, 1925, 1920
3267 ADELINE ST	2020, 2017, 2014, 2010, 2006, 2005, 2002, 2000, 1996, 1995, 1993, 1992, 1991, 1986, 1984, 1982, 1980, 1979, 1976, 1975, 1973, 1970, 1967, 1965, 1962, 1960, 1959, 1956, 1955, 1954, 1951, 1946, 1945, 1940, 1938, 1933, 1932, 1928, 1926, 1925, 1920
3268 ADELINE	2020, 2017, 2014, 2010, 2006, 2005, 2002, 2000, 1996, 1995, 1993, 1992, 1991, 1984, 1982, 1980, 1979, 1976, 1975, 1973, 1970, 1967, 1965, 1962, 1960, 1959, 1956, 1955, 1954, 1951, 1950, 1946, 1945, 1943, 1940, 1938, 1933, 1932, 1928, 1926, 1925, 1920
3268 ADELINE ST	2006, 2005, 2002, 2000, 1996, 1993, 1991, 1986, 1984, 1982, 1980, 1979, 1976, 1975, 1973, 1970, 1967, 1965, 1960, 1959, 1956, 1955, 1954, 1951, 1946, 1945, 1940, 1938, 1933, 1932, 1928, 1926, 1925, 1920
3269 ADELINE ST	2002, 1995, 1993, 1992, 1991, 1986, 1984, 1982, 1980, 1979, 1976, 1975, 1973, 1970, 1967, 1965, 1960, 1959, 1956, 1955, 1954, 1951, 1950, 1946, 1945, 1940, 1938, 1933, 1932, 1928, 1926, 1925, 1920
3271 ADELINE	2020, 2017, 2014, 2010, 2006, 2005, 2002, 2000, 1996, 1995, 1993, 1991, 1986, 1984, 1982, 1980, 1979, 1976, 1975, 1973, 1970, 1967, 1965, 1962, 1960, 1959, 1956, 1955, 1954, 1951, 1950, 1946, 1945, 1943, 1940, 1938, 1933, 1932, 1928, 1926, 1925, 1920
3271 ADELINE ST	2020, 2014, 2010, 2005, 2002, 1993, 1991, 1986, 1984, 1982, 1980, 1979, 1976, 1975, 1973, 1970, 1967, 1965, 1960, 1959, 1956, 1955, 1954, 1951, 1946, 1945, 1940, 1938, 1933, 1932, 1928, 1926, 1925, 1920
3273 ADELINE ST	2020, 2017, 2014, 2010, 2006, 2005, 2002, 2000, 1996, 1995, 1993, 1992, 1991, 1986, 1984, 1982, 1980, 1979, 1976, 1973, 1970, 1967, 1965, 1962, 1960, 1959, 1956, 1955, 1954, 1951, 1950, 1946, 1945, 1943, 1940, 1938, 1933, 1932, 1928, 1926, 1925, 1920
3276 ADELINE	2020, 2017, 2014, 2010, 2006, 2005, 2002, 2000, 1996, 1995, 1993, 1992, 1991, 1984, 1982, 1980, 1979, 1976, 1975, 1973, 1970, 1967, 1965, 1962, 1960, 1959, 1956, 1955, 1954, 1951, 1950, 1946, 1945, 1943, 1940, 1938, 1933, 1932, 1928, 1926, 1925, 1920
3276 ADELINE ST	2017, 2014, 2002, 1993, 1991, 1986, 1984, 1982, 1980, 1979, 1976, 1975, 1973, 1970, 1967, 1965, 1960, 1959, 1956, 1955, 1954, 1951, 1950, 1946, 1945, 1943, 1940, 1938, 1933, 1932, 1928, 1926, 1925, 1920
3278 ADELINE	2020, 2017, 2014, 2010, 2006, 2005, 2002, 2000, 1996, 1995, 1993, 1992, 1991, 1984, 1982, 1980, 1979, 1976, 1975, 1973, 1970, 1967, 1965, 1962, 1960, 1959, 1956, 1955, 1954, 1951, 1950, 1946, 1945, 1943, 1940, 1938, 1933, 1932, 1928, 1926, 1925, 1920
3278 ADELINE ST	2020, 2014, 2002, 1993, 1986, 1984, 1982, 1980, 1979, 1976, 1975, 1973, 1970, 1967, 1965, 1960, 1959, 1956, 1955, 1954, 1951, 1946, 1945, 1940, 1938, 1933, 1932, 1926, 1925, 1920
3280 ADELINE	2020, 2017, 2014, 2010, 2006, 2005, 2002, 2000, 1996, 1995, 1993, 1992, 1991, 1984, 1982, 1980, 1979, 1976, 1975, 1973, 1970, 1967, 1965, 1962, 1960, 1959, 1956, 1955, 1954, 1951, 1950, 1946, 1945, 1943, 1940, 1938, 1933, 1932, 1928, 1926, 1925, 1920

FINDINGS

Address Researched	Address Not Identified in Research Source
3280 ADELINE ST	2017, 2014, 2002, 1995, 1993, 1991, 1984, 1982, 1980, 1979, 1976, 1975, 1973, 1970, 1967, 1965, 1960, 1959, 1956, 1955, 1954, 1951, 1950, 1946, 1945, 1940, 1938, 1933, 1932, 1928, 1926, 1925, 1920
3282 ADELINE ST	2006, 2005, 2002, 2000, 1996, 1995, 1993, 1992, 1991, 1986, 1984, 1982, 1980, 1979, 1976, 1975, 1973, 1970, 1967, 1965, 1962, 1960, 1959, 1956, 1955, 1954, 1951, 1950, 1946, 1945, 1943, 1940, 1938, 1933, 1932, 1928, 1926, 1925, 1920
3284 ADELINE ST	2014, 2010, 2002, 1996, 1995, 1993, 1992, 1991, 1986, 1984, 1982, 1980, 1979, 1976, 1973, 1970, 1967, 1965, 1960, 1959, 1956, 1955, 1954, 1951, 1950, 1946, 1945, 1943, 1940, 1938, 1933, 1932, 1928, 1926, 1925, 1920
3286 ADELINE ST	2020, 2002, 1993, 1991, 1986, 1984, 1982, 1980, 1979, 1976, 1975, 1973, 1970, 1967, 1965, 1960, 1959, 1956, 1955, 1954, 1951, 1946, 1945, 1943, 1940, 1938, 1933, 1932, 1926, 1925, 1920
3288 ADELINE ST	2017, 2014, 2010, 2006, 2005, 2002, 1993, 1991, 1986, 1984, 1982, 1980, 1979, 1976, 1975, 1973, 1970, 1967, 1965, 1962, 1960, 1959, 1956, 1955, 1954, 1951, 1950, 1946, 1945, 1940, 1938, 1933, 1932, 1928, 1926, 1925, 1920
3290 ADELINE ST	2010, 2002, 1993, 1991, 1986, 1984, 1982, 1980, 1979, 1976, 1975, 1973, 1970, 1967, 1965, 1960, 1959, 1956, 1955, 1954, 1951, 1950, 1946, 1945, 1943, 1940, 1938, 1933, 1932, 1928, 1926, 1925, 1920
3295 ADELINE ST	2020, 2017, 2014, 2010, 2006, 2005, 2002, 2000, 1996, 1995, 1993, 1992, 1991, 1986, 1984, 1982, 1980, 1979, 1976, 1975, 1973, 1970, 1967, 1965, 1962, 1960, 1959, 1956, 1955, 1954, 1951, 1950, 1946, 1945, 1940, 1938, 1933, 1932, 1928, 1926, 1925, 1920
3297 ADELINE ST	2020, 2017, 2014, 2010, 2006, 2005, 2002, 2000, 1996, 1995, 1993, 1992, 1991, 1986, 1984, 1982, 1980, 1979, 1976, 1975, 1973, 1970, 1967, 1965, 1960, 1959, 1956, 1955, 1954, 1951, 1946, 1945, 1943, 1940, 1938, 1933, 1932, 1928, 1926, 1925, 1920
3299 ADELINE ST	2020, 2017, 2014, 2010, 2006, 2005, 2002, 2000, 1996, 1995, 1993, 1992, 1991, 1986, 1984, 1982, 1980, 1979, 1976, 1975, 1973, 1970, 1967, 1965, 1960, 1959, 1956, 1955, 1954, 1951, 1950, 1946, 1945, 1943, 1940, 1938, 1933, 1932, 1928, 1926, 1925, 1920
3300 ADELINE	2020, 2017, 2014, 2010, 2006, 2005, 2002, 2000, 1996, 1995, 1993, 1992, 1991, 1984, 1982, 1980, 1979, 1976, 1975, 1973, 1970, 1967, 1965, 1962, 1960, 1959, 1956, 1955, 1954, 1951, 1950, 1946, 1945, 1943, 1940, 1938, 1933, 1932, 1928, 1926, 1925, 1920
3300 ADELINE ST	2020, 2002, 1995, 1993, 1991, 1986, 1984, 1982, 1980, 1979, 1976, 1975, 1973, 1970, 1967, 1965, 1960, 1959, 1956, 1955, 1954, 1951, 1946, 1945, 1940, 1938, 1933, 1932, 1928, 1926, 1925, 1920
3300 MLK JR WAY	2020, 2017, 2010, 2006, 2005, 2002, 2000, 1996, 1995, 1993, 1992, 1991, 1986, 1984, 1982, 1980, 1979, 1976, 1975, 1973, 1970, 1967, 1965, 1962, 1960, 1959, 1956, 1955, 1954, 1951, 1950, 1946, 1945, 1943, 1940, 1938, 1933, 1932, 1928, 1926, 1925, 1920
3306 ADELINE ST	2020, 2017, 2014, 2010, 2005, 2002, 2000, 1996, 1995, 1993, 1992, 1991, 1986, 1984, 1982, 1980, 1979, 1976, 1975, 1973, 1970, 1967, 1965, 1962, 1960, 1959, 1956, 1955, 1954, 1951, 1950, 1946, 1945, 1943, 1940, 1938, 1933, 1932, 1928, 1926, 1925, 1920
3308 ADELINE ST	2020, 2017, 2014, 2010, 2006, 2005, 2002, 2000, 1996, 1995, 1993, 1992, 1991, 1986, 1984, 1982, 1980, 1979, 1976, 1975, 1973, 1970, 1967, 1965, 1960, 1959, 1956, 1955, 1954, 1951, 1946, 1945, 1940, 1938, 1933, 1932, 1928, 1926, 1925, 1920

FINDINGS

Address Researched	Address Not Identified in Research Source
3310 ADELINE ST	2020, 2017, 2014, 2010, 2006, 2005, 2002, 2000, 1996, 1995, 1993, 1992, 1991, 1986, 1984, 1982, 1980, 1979, 1976, 1975, 1973, 1970, 1967, 1965, 1962, 1960, 1959, 1956, 1955, 1954, 1951, 1946, 1945, 1940, 1938, 1933, 1932, 1928, 1926, 1925, 1920
3312 ADELINE	2020, 2017, 2014, 2010, 2006, 2005, 2002, 2000, 1996, 1995, 1993, 1992, 1991, 1984, 1982, 1980, 1979, 1976, 1975, 1973, 1970, 1967, 1965, 1962, 1960, 1959, 1956, 1955, 1954, 1951, 1950, 1946, 1945, 1943, 1940, 1938, 1933, 1932, 1928, 1926, 1925, 1920
3312 ADELINE ST	2020, 2002, 1993, 1986, 1984, 1982, 1980, 1979, 1976, 1973, 1970, 1967, 1965, 1960, 1959, 1956, 1955, 1954, 1951, 1950, 1946, 1945, 1940, 1938, 1933, 1932, 1928, 1926, 1925, 1920
3333 MARTIN LUTHER KING J WAY	2020, 2017, 2014, 2010, 2006, 2005, 2002, 1996, 1995, 1993, 1992, 1991, 1986, 1984, 1982, 1980, 1979, 1976, 1975, 1973, 1970, 1967, 1965, 1962, 1960, 1959, 1956, 1955, 1954, 1951, 1950, 1946, 1945, 1943, 1940, 1938, 1933, 1932, 1928, 1926, 1925, 1920
3333 MARTIN LUTHER KING JR WAY	2006, 2002, 2000, 1996, 1993, 1991, 1986, 1984, 1982, 1980, 1979, 1976, 1975, 1973, 1970, 1967, 1965, 1962, 1960, 1959, 1956, 1955, 1954, 1951, 1950, 1946, 1945, 1943, 1940, 1938, 1933, 1932, 1928, 1926, 1925, 1920
3333 MARTIN LUTHER WAY	2017, 2014, 2010, 2006, 2005, 2002, 2000, 1996, 1995, 1993, 1992, 1991, 1986, 1984, 1982, 1980, 1979, 1976, 1975, 1973, 1970, 1967, 1965, 1962, 1960, 1959, 1956, 1955, 1954, 1951, 1950, 1946, 1945, 1943, 1940, 1938, 1933, 1932, 1928, 1926, 1925, 1920
3339 MARTIN LUTHER WAY	2017, 2014, 2010, 2006, 2005, 2002, 2000, 1996, 1995, 1993, 1992, 1991, 1986, 1984, 1982, 1980, 1979, 1976, 1975, 1973, 1970, 1967, 1965, 1962, 1960, 1959, 1956, 1955, 1954, 1951, 1950, 1946, 1945, 1943, 1940, 1938, 1933, 1932, 1928, 1926, 1925, 1920
6202 DOVER ST	2017, 2006, 2005, 2002, 2000, 1996, 1995, 1993, 1992, 1991, 1984, 1982, 1980, 1979, 1976, 1975, 1973, 1970, 1965, 1962, 1960, 1959, 1956, 1955, 1954, 1951, 1950, 1946, 1945, 1940, 1938, 1933, 1932, 1928, 1926, 1925, 1920
6202 DOVER WAY	2020, 2017, 2014, 2010, 2006, 2005, 2002, 2000, 1996, 1995, 1993, 1992, 1991, 1986, 1984, 1982, 1980, 1979, 1976, 1975, 1973, 1970, 1967, 1965, 1962, 1960, 1959, 1956, 1955, 1954, 1951, 1950, 1946, 1945, 1943, 1940, 1932, 1928, 1926, 1925
6211 DOVER ST	2020, 2017, 2002, 1996, 1995, 1993, 1992, 1991, 1986, 1984, 1982, 1980, 1979, 1976, 1975, 1973, 1970, 1965, 1962, 1960, 1959, 1956, 1955, 1954, 1951, 1950, 1946, 1945, 1943, 1940, 1938, 1933, 1932, 1928, 1926, 1925, 1920
6211 DOVER WAY	2020, 2017, 2014, 2010, 2006, 2005, 2002, 2000, 1996, 1995, 1993, 1992, 1991, 1986, 1984, 1982, 1979, 1976, 1975, 1973, 1970, 1967, 1965, 1962, 1960, 1959, 1956, 1955, 1954, 1951, 1950, 1946, 1945, 1943, 1940, 1938, 1933, 1932, 1928, 1926, 1925, 1920
6215 DOVER ST	2002, 1993, 1991, 1986, 1984, 1982, 1980, 1979, 1976, 1975, 1973, 1970, 1965, 1960, 1959, 1956, 1955, 1954, 1951, 1950, 1946, 1945, 1940, 1938, 1933, 1932, 1928, 1926, 1925, 1920
6215 DOVER WAY	2020, 2017, 2014, 2010, 2006, 2005, 2002, 2000, 1996, 1995, 1993, 1992, 1991, 1984, 1982, 1979, 1976, 1975, 1973, 1970, 1967, 1965, 1962, 1960, 1959, 1956, 1955, 1954, 1951, 1950, 1946, 1945, 1943, 1940, 1932, 1928, 1926, 1925, 1920
6222 DOVER ST	2017, 2002, 1996, 1993, 1992, 1991, 1986, 1984, 1982, 1980, 1979, 1976, 1975, 1973, 1970, 1965, 1960, 1959, 1956, 1955, 1954, 1951, 1950, 1946, 1945, 1940, 1938, 1933, 1932, 1928, 1926, 1925, 1920

FINDINGS

Address Researched	Address Not Identified in Research Source
6222 DOVER WAY	2020, 2017, 2014, 2010, 2006, 2005, 2002, 2000, 1996, 1995, 1993, 1992, 1991, 1986, 1984, 1982, 1979, 1976, 1975, 1973, 1970, 1967, 1965, 1962, 1960, 1959, 1956, 1955, 1954, 1951, 1946, 1945, 1943, 1940, 1933, 1932, 1928, 1926, 1925, 1920
6226 DOVER ST	2002, 1996, 1993, 1992, 1991, 1986, 1984, 1982, 1980, 1979, 1976, 1975, 1973, 1970, 1965, 1960, 1959, 1956, 1955, 1954, 1951, 1950, 1946, 1945, 1940, 1938, 1933, 1932, 1928, 1926, 1925, 1920
6226 DOVER WAY	2020, 2017, 2014, 2010, 2006, 2005, 2002, 2000, 1996, 1995, 1993, 1992, 1991, 1986, 1984, 1982, 1980, 1979, 1976, 1975, 1973, 1970, 1967, 1965, 1962, 1960, 1959, 1956, 1955, 1954, 1951, 1946, 1945, 1943, 1940, 1932, 1928, 1926, 1925
6234 DOVER ST	2020, 2002, 1996, 1993, 1992, 1991, 1986, 1984, 1982, 1980, 1979, 1976, 1975, 1973, 1970, 1965, 1960, 1959, 1956, 1955, 1954, 1951, 1950, 1946, 1945, 1940, 1938, 1933, 1932, 1928, 1926, 1925, 1920
6234 DOVER WAY	2020, 2017, 2014, 2010, 2006, 2005, 2002, 2000, 1996, 1995, 1993, 1992, 1991, 1986, 1984, 1982, 1979, 1976, 1975, 1973, 1970, 1967, 1965, 1962, 1960, 1959, 1956, 1955, 1954, 1951, 1946, 1945, 1943, 1940, 1932, 1928, 1926, 1925
6235 DOVER ST	2020, 2002, 1993, 1992, 1991, 1986, 1984, 1982, 1980, 1979, 1976, 1975, 1973, 1970, 1965, 1962, 1960, 1959, 1956, 1955, 1954, 1951, 1950, 1946, 1945, 1940, 1938, 1933, 1932, 1928, 1926, 1925, 1920
6235 DOVER WAY	2020, 2017, 2014, 2010, 2006, 2005, 2002, 2000, 1996, 1995, 1993, 1992, 1991, 1986, 1984, 1982, 1979, 1976, 1975, 1973, 1970, 1967, 1965, 1962, 1960, 1959, 1956, 1955, 1954, 1951, 1946, 1945, 1943, 1940, 1938, 1933, 1932, 1928, 1926, 1925, 1920
6237 DOVER ST	2010, 2002, 1993, 1991, 1986, 1984, 1982, 1980, 1979, 1976, 1975, 1973, 1970, 1965, 1960, 1959, 1956, 1955, 1954, 1951, 1950, 1946, 1945, 1940, 1938, 1933, 1932, 1928, 1926, 1925, 1920
6237 DOVER WAY	2020, 2017, 2014, 2010, 2006, 2005, 2002, 2000, 1996, 1995, 1993, 1992, 1984, 1982, 1979, 1976, 1975, 1973, 1970, 1967, 1965, 1962, 1960, 1959, 1956, 1955, 1954, 1951, 1950, 1946, 1945, 1943, 1940, 1938, 1933, 1932, 1928, 1926, 1925, 1920
6288 DOVER ST	2006, 2005, 2002, 2000, 1996, 1995, 1993, 1992, 1991, 1986, 1984, 1982, 1980, 1979, 1976, 1975, 1973, 1970, 1967, 1965, 1962, 1960, 1959, 1956, 1955, 1954, 1951, 1950, 1946, 1945, 1943, 1940, 1938, 1933, 1932, 1928, 1926, 1925, 1920
6301 DOVER ST	2017, 2014, 2002, 2000, 1996, 1995, 1993, 1992, 1991, 1986, 1984, 1982, 1980, 1979, 1976, 1975, 1973, 1970, 1965, 1962, 1960, 1959, 1956, 1955, 1954, 1951, 1950, 1946, 1945, 1940, 1938, 1933, 1932, 1928, 1926, 1925, 1920
6301 DOVER WAY	2020, 2017, 2014, 2010, 2006, 2005, 2002, 2000, 1996, 1995, 1993, 1992, 1991, 1986, 1984, 1982, 1980, 1979, 1976, 1975, 1973, 1970, 1967, 1965, 1962, 1960, 1959, 1956, 1955, 1954, 1951, 1946, 1945, 1943, 1940, 1938, 1933, 1932, 1928, 1926, 1925, 1920
6303 DOVER ST	2020, 2017, 2006, 2005, 2002, 2000, 1996, 1995, 1993, 1992, 1991, 1986, 1984, 1982, 1980, 1979, 1976, 1975, 1973, 1970, 1965, 1962, 1960, 1959, 1956, 1955, 1954, 1951, 1950, 1946, 1945, 1940, 1938, 1933, 1932, 1928, 1926, 1925, 1920
6303 DOVER WAY	2020, 2017, 2014, 2010, 2006, 2005, 2002, 2000, 1996, 1995, 1993, 1992, 1991, 1986, 1984, 1982, 1980, 1979, 1976, 1975, 1973, 1970, 1967, 1965, 1962, 1960, 1959, 1956, 1955, 1954, 1951, 1946, 1945, 1943, 1940, 1938, 1933, 1932, 1928, 1926, 1925, 1920
6321 DOVER CT	2020, 2017, 2014, 2010, 2006, 2005, 2002, 2000, 1996, 1995, 1993, 1992, 1991, 1986, 1984, 1982, 1980, 1979, 1976, 1975, 1973, 1970, 1967, 1965, 1962, 1960, 1959, 1956, 1955, 1954, 1951, 1946, 1945, 1943, 1940, 1938, 1933, 1932, 1928, 1926, 1925, 1920

FINDINGS

Address Researched	Address Not Identified in Research Source
6321 DOVER PL	2020, 2017, 2014, 2010, 2006, 2005, 2002, 2000, 1996, 1995, 1993, 1992, 1991, 1986, 1984, 1982, 1980, 1979, 1976, 1975, 1973, 1970, 1967, 1965, 1962, 1960, 1959, 1956, 1955, 1954, 1951, 1946, 1945, 1943, 1940, 1938, 1933, 1932, 1928, 1926, 1925, 1920
6321 DOVER ST	2002, 1993, 1991, 1986, 1984, 1982, 1980, 1979, 1976, 1975, 1973, 1970, 1965, 1960, 1959, 1956, 1955, 1954, 1951, 1950, 1946, 1945, 1940, 1938, 1933, 1932, 1928, 1926, 1925, 1920
6321 DOVER WAY	2020, 2017, 2014, 2010, 2006, 2005, 2002, 2000, 1996, 1995, 1993, 1992, 1984, 1982, 1979, 1976, 1975, 1973, 1970, 1967, 1965, 1962, 1960, 1959, 1956, 1955, 1954, 1951, 1946, 1945, 1943, 1940, 1932, 1928, 1926, 1925, 1920
645 63RD ST	2020, 2017, 2014, 2010, 2005, 2002, 2000, 1996, 1995, 1993, 1992, 1991, 1986, 1984, 1982, 1980, 1979, 1976, 1975, 1973, 1970, 1965, 1960, 1959, 1956, 1955, 1954, 1951, 1950, 1946, 1945, 1940, 1938, 1932, 1928, 1926, 1925, 1920
646 63RD	2020, 2017, 2014, 2010, 2006, 2005, 2002, 2000, 1996, 1995, 1993, 1992, 1991, 1986, 1984, 1982, 1980, 1979, 1976, 1975, 1973, 1970, 1967, 1965, 1962, 1960, 1959, 1956, 1954, 1951, 1946, 1945, 1943, 1940, 1938, 1933, 1932, 1926, 1925, 1920
646 63RD ST	2002, 1996, 1993, 1992, 1991, 1986, 1984, 1982, 1980, 1979, 1976, 1975, 1973, 1970, 1965, 1960, 1959, 1956, 1955, 1954, 1951, 1950, 1946, 1940, 1932, 1928, 1926
647 63RD	2020, 2017, 2014, 2010, 2006, 2005, 2002, 2000, 1996, 1995, 1993, 1992, 1991, 1986, 1984, 1982, 1980, 1979, 1976, 1975, 1973, 1970, 1967, 1965, 1962, 1960, 1959, 1956, 1955, 1954, 1951, 1950, 1946, 1945, 1943, 1940, 1938, 1933, 1932, 1926, 1925, 1920
649 63RD	2020, 2017, 2014, 2010, 2006, 2005, 2002, 2000, 1996, 1995, 1993, 1992, 1991, 1986, 1984, 1982, 1980, 1979, 1976, 1975, 1973, 1970, 1967, 1965, 1962, 1960, 1959, 1956, 1955, 1954, 1951, 1950, 1946, 1945, 1943, 1940, 1938, 1933, 1932, 1926, 1925, 1920
650 63RD	2020, 2017, 2014, 2010, 2006, 2005, 2002, 2000, 1996, 1995, 1993, 1992, 1991, 1986, 1984, 1982, 1979, 1976, 1975, 1973, 1970, 1967, 1965, 1962, 1960, 1959, 1956, 1954, 1951, 1946, 1945, 1943, 1940, 1938, 1933, 1932, 1926, 1925, 1920
650 63RD ST	2010, 2002, 1996, 1993, 1992, 1991, 1986, 1984, 1982, 1980, 1979, 1976, 1973, 1970, 1965, 1960, 1959, 1956, 1955, 1954, 1951, 1950, 1946, 1940, 1932, 1928, 1926
6500 TREMONT ST	2020, 2005, 2002, 1993, 1986, 1984, 1982, 1980, 1979, 1976, 1975, 1973, 1970, 1965, 1960, 1959, 1956, 1954, 1951, 1946, 1940, 1938, 1932, 1926, 1920
6501 TREMONT ST	2017, 2014, 2002, 1996, 1993, 1992, 1991, 1986, 1984, 1982, 1980, 1979, 1976, 1975, 1973, 1970, 1965, 1962, 1960, 1959, 1956, 1955, 1954, 1951, 1950, 1946, 1940, 1932, 1926, 1920
651 63RD	2020, 2017, 2014, 2010, 2006, 2005, 2002, 2000, 1996, 1995, 1993, 1992, 1986, 1984, 1982, 1979, 1976, 1975, 1973, 1967, 1965, 1962, 1960, 1959, 1956, 1954, 1951, 1946, 1945, 1943, 1940, 1938, 1933, 1932, 1926, 1925, 1920
651 63RD ST	2002, 1993, 1991, 1986, 1984, 1982, 1980, 1979, 1976, 1973, 1970, 1965, 1960, 1959, 1956, 1955, 1954, 1951, 1950, 1946, 1940, 1932, 1928, 1926, 1920
6510 DOVER ST	2020, 2017, 2014, 2010, 2006, 2005, 2002, 2000, 1996, 1995, 1993, 1992, 1991, 1986, 1984, 1982, 1980, 1979, 1976, 1975, 1973, 1970, 1965, 1962, 1960, 1959, 1956, 1955, 1954, 1951, 1950, 1946, 1945, 1943, 1940, 1938, 1933, 1932, 1928, 1926, 1925, 1920

FINDINGS

Address Researched	Address Not Identified in Research Source
6511 TREMONT ST	2010, 2006, 2005, 2002, 1996, 1993, 1992, 1991, 1986, 1984, 1982, 1979, 1976, 1975, 1973, 1970, 1965, 1960, 1959, 1956, 1955, 1954, 1951, 1946, 1943, 1940, 1932, 1926, 1920
6519 TREMONT ST	2020, 2017, 2014, 2010, 2006, 2005, 2002, 2000, 1996, 1995, 1993, 1992, 1991, 1986, 1984, 1982, 1980, 1979, 1976, 1975, 1973, 1970, 1965, 1962, 1960, 1959, 1956, 1954, 1951, 1946, 1940, 1932, 1926, 1920
6520 DOVER ST	2020, 2005, 2002, 2000, 1996, 1995, 1993, 1992, 1991, 1986, 1984, 1982, 1980, 1979, 1976, 1975, 1973, 1970, 1967, 1965, 1960, 1959, 1956, 1955, 1954, 1951, 1950, 1946, 1945, 1940, 1938, 1933, 1932, 1928, 1926, 1925, 1920
6520 DOVER WAY	2020, 2017, 2014, 2010, 2006, 2005, 2002, 2000, 1996, 1995, 1993, 1992, 1991, 1986, 1984, 1982, 1980, 1979, 1976, 1975, 1973, 1970, 1967, 1965, 1962, 1960, 1959, 1956, 1955, 1954, 1951, 1946, 1945, 1943, 1940, 1932, 1928, 1926, 1925, 1920
6520 TREMONT ST	2020, 2017, 2014, 2010, 2005, 2002, 2000, 1995, 1993, 1984, 1982, 1979, 1976, 1973, 1965, 1960, 1959, 1956, 1954, 1951, 1946, 1940, 1932, 1926
6521 DOVER ST	2020, 2017, 2002, 1993, 1991, 1986, 1984, 1982, 1980, 1979, 1976, 1975, 1973, 1970, 1967, 1965, 1962, 1960, 1959, 1956, 1955, 1954, 1951, 1950, 1946, 1945, 1940, 1938, 1933, 1932, 1928, 1926, 1925, 1920
6521 DOVER WAY	2020, 2017, 2014, 2010, 2006, 2005, 2002, 2000, 1996, 1995, 1993, 1992, 1986, 1984, 1982, 1980, 1979, 1976, 1975, 1973, 1970, 1967, 1965, 1962, 1960, 1959, 1956, 1955, 1954, 1951, 1946, 1945, 1943, 1940, 1932, 1928, 1926, 1925
6524 DOVER ST	2005, 2002, 2000, 1996, 1995, 1993, 1992, 1991, 1986, 1984, 1982, 1980, 1979, 1976, 1975, 1973, 1970, 1965, 1960, 1959, 1956, 1955, 1954, 1951, 1950, 1946, 1945, 1940, 1938, 1933, 1932, 1928, 1926, 1925, 1920
6524 DOVER WAY	2020, 2017, 2014, 2010, 2006, 2005, 2002, 2000, 1996, 1995, 1993, 1992, 1991, 1986, 1984, 1982, 1980, 1979, 1976, 1975, 1973, 1970, 1967, 1965, 1962, 1960, 1959, 1956, 1955, 1954, 1951, 1950, 1946, 1945, 1943, 1940, 1932, 1928, 1926, 1925, 1920
6525 DOVER ST	2002, 2000, 1996, 1993, 1992, 1991, 1986, 1984, 1982, 1980, 1979, 1976, 1975, 1973, 1970, 1965, 1960, 1959, 1956, 1955, 1954, 1951, 1950, 1946, 1945, 1940, 1938, 1933, 1932, 1928, 1926, 1925, 1920
6525 DOVER WAY	2020, 2017, 2014, 2010, 2006, 2005, 2002, 2000, 1996, 1995, 1993, 1992, 1991, 1984, 1982, 1979, 1976, 1975, 1973, 1970, 1967, 1965, 1962, 1960, 1959, 1956, 1955, 1954, 1951, 1946, 1945, 1943, 1940, 1932, 1928, 1926, 1925, 1920
6525 TREMONT ST	2020, 2017, 2014, 2010, 2005, 2002, 2000, 1996, 1995, 1993, 1992, 1991, 1986, 1984, 1982, 1980, 1979, 1976, 1975, 1973, 1965, 1960, 1959, 1956, 1955, 1954, 1951, 1946, 1940, 1938, 1932, 1928, 1926
6525A TREMONT ST	2020, 2017, 2014, 2010, 2006, 2005, 2002, 2000, 1996, 1995, 1993, 1992, 1991, 1986, 1984, 1982, 1980, 1979, 1976, 1975, 1973, 1967, 1965, 1962, 1960, 1959, 1956, 1955, 1954, 1951, 1950, 1946, 1945, 1943, 1940, 1938, 1933, 1932, 1928, 1926, 1925, 1920
6528 DOVER ST	2014, 2002, 1993, 1991, 1986, 1984, 1982, 1980, 1979, 1976, 1975, 1973, 1970, 1965, 1960, 1959, 1956, 1955, 1954, 1951, 1950, 1946, 1945, 1940, 1938, 1933, 1932, 1928, 1926, 1925, 1920
6528 DOVER WAY	2020, 2017, 2014, 2010, 2006, 2005, 2002, 2000, 1996, 1995, 1993, 1992, 1984, 1982, 1979, 1976, 1975, 1973, 1970, 1967, 1965, 1962, 1960, 1959, 1956, 1955, 1954, 1951, 1950, 1946, 1945, 1943, 1940, 1932, 1928, 1926, 1925
6531 DOVER ST	2002, 1996, 1993, 1992, 1991, 1986, 1984, 1982, 1980, 1979, 1976, 1975, 1973, 1970, 1965, 1960, 1959, 1956, 1955, 1954, 1951, 1950, 1946, 1945, 1940, 1938, 1933, 1932, 1928, 1926, 1925, 1920

FINDINGS

Address Researched	Address Not Identified in Research Source
6531 DOVER WAY	2020, 2017, 2014, 2010, 2006, 2005, 2002, 2000, 1996, 1995, 1993, 1992, 1991, 1986, 1984, 1982, 1980, 1979, 1976, 1975, 1973, 1970, 1967, 1965, 1962, 1960, 1959, 1956, 1955, 1954, 1951, 1946, 1945, 1943, 1940, 1932, 1928, 1926, 1925
6532 DOVER ST	2005, 2002, 1996, 1993, 1992, 1991, 1986, 1984, 1982, 1980, 1979, 1976, 1975, 1973, 1970, 1965, 1960, 1959, 1956, 1955, 1954, 1951, 1950, 1946, 1945, 1940, 1938, 1933, 1932, 1928, 1926, 1925, 1920
6532 DOVER WAY	2020, 2017, 2014, 2010, 2006, 2005, 2002, 2000, 1996, 1995, 1993, 1992, 1991, 1986, 1984, 1982, 1979, 1976, 1975, 1973, 1970, 1967, 1965, 1962, 1960, 1959, 1956, 1955, 1954, 1951, 1946, 1945, 1943, 1940, 1932, 1928, 1926, 1925
6534 DOVER ST	2017, 2006, 2005, 2002, 2000, 1993, 1991, 1986, 1984, 1982, 1980, 1979, 1976, 1975, 1973, 1970, 1965, 1960, 1959, 1956, 1955, 1954, 1951, 1950, 1946, 1945, 1940, 1938, 1933, 1932, 1928, 1926, 1925, 1920
6534 DOVER WAY	2020, 2017, 2014, 2010, 2006, 2005, 2002, 2000, 1996, 1995, 1993, 1992, 1991, 1986, 1984, 1982, 1980, 1979, 1976, 1975, 1973, 1970, 1967, 1965, 1962, 1960, 1959, 1956, 1955, 1954, 1951, 1946, 1945, 1943, 1940, 1932, 1928, 1926, 1925
6535 DOVER ST	2002, 1996, 1993, 1992, 1991, 1986, 1984, 1982, 1980, 1979, 1976, 1975, 1973, 1970, 1965, 1960, 1959, 1956, 1955, 1954, 1951, 1950, 1946, 1945, 1940, 1938, 1933, 1932, 1928, 1926, 1925, 1920
6535 DOVER WAY	2020, 2017, 2014, 2010, 2006, 2005, 2002, 2000, 1996, 1995, 1993, 1992, 1991, 1986, 1984, 1982, 1979, 1976, 1975, 1973, 1970, 1967, 1965, 1962, 1960, 1959, 1956, 1955, 1954, 1951, 1946, 1945, 1943, 1940, 1932, 1928, 1926, 1925, 1920
654 63RD	2020, 2017, 2014, 2010, 2006, 2005, 2002, 2000, 1996, 1995, 1993, 1992, 1984, 1982, 1979, 1976, 1975, 1973, 1967, 1965, 1962, 1960, 1959, 1956, 1954, 1951, 1946, 1945, 1943, 1940, 1938, 1933, 1932, 1926, 1925, 1920
654 63RD ST	2010, 2002, 1993, 1991, 1986, 1984, 1982, 1980, 1979, 1976, 1973, 1970, 1965, 1960, 1959, 1956, 1955, 1954, 1951, 1950, 1946, 1940, 1932, 1928, 1926, 1925, 1920
6540 DOVER ST	2002, 2000, 1996, 1995, 1993, 1992, 1991, 1986, 1984, 1982, 1980, 1979, 1976, 1975, 1973, 1970, 1965, 1960, 1959, 1956, 1955, 1954, 1951, 1950, 1946, 1945, 1940, 1938, 1933, 1932, 1928, 1926, 1925, 1920
6540 DOVER WAY	2020, 2017, 2014, 2010, 2006, 2005, 2002, 2000, 1996, 1995, 1993, 1992, 1991, 1986, 1984, 1982, 1980, 1979, 1976, 1975, 1973, 1970, 1967, 1965, 1962, 1960, 1959, 1956, 1955, 1954, 1951, 1946, 1945, 1943, 1940, 1932, 1928, 1926, 1925, 1920
6544 DOVER ST	2017, 2010, 2006, 2002, 2000, 1996, 1993, 1992, 1991, 1986, 1984, 1982, 1980, 1979, 1976, 1975, 1973, 1970, 1965, 1962, 1960, 1959, 1956, 1955, 1954, 1951, 1950, 1946, 1945, 1940, 1938, 1933, 1932, 1928, 1926, 1925, 1920
6544 DOVER WAY	2020, 2017, 2014, 2010, 2006, 2005, 2002, 2000, 1996, 1995, 1993, 1992, 1991, 1986, 1984, 1982, 1980, 1979, 1976, 1975, 1973, 1970, 1967, 1965, 1962, 1960, 1959, 1956, 1955, 1954, 1951, 1946, 1945, 1943, 1940, 1932, 1928, 1926, 1925, 1920
6546 DOVER ST	2002, 2000, 1996, 1993, 1992, 1991, 1986, 1984, 1982, 1980, 1979, 1976, 1975, 1973, 1970, 1965, 1960, 1959, 1956, 1955, 1954, 1951, 1950, 1946, 1945, 1940, 1938, 1933, 1932, 1928, 1926, 1925, 1920
6546 DOVER WAY	2020, 2017, 2014, 2010, 2006, 2005, 2002, 2000, 1996, 1995, 1993, 1992, 1991, 1984, 1982, 1979, 1976, 1975, 1973, 1970, 1967, 1965, 1962, 1960, 1959, 1956, 1955, 1954, 1951, 1946, 1945, 1943, 1940, 1932, 1928, 1926, 1925, 1920
655 63RD	2020, 2017, 2014, 2010, 2006, 2005, 2002, 2000, 1996, 1995, 1993, 1992, 1991, 1986, 1984, 1982, 1980, 1979, 1976, 1975, 1973, 1967, 1965, 1962, 1960, 1959, 1956, 1954, 1951, 1946, 1945, 1943, 1940, 1938, 1933, 1932, 1926, 1925, 1920

FINDINGS

Address Researched	Address Not Identified in Research Source
655 63RD ST	2005, 2002, 2000, 1996, 1993, 1992, 1991, 1986, 1984, 1982, 1980, 1979, 1976, 1975, 1973, 1970, 1965, 1960, 1959, 1956, 1955, 1954, 1951, 1950, 1946, 1940, 1932, 1928, 1926, 1925, 1920
656 62ND	2020, 2017, 2014, 2010, 2006, 2005, 2002, 2000, 1996, 1993, 1992, 1984, 1982, 1979, 1976, 1975, 1973, 1967, 1965, 1962, 1960, 1959, 1956, 1954, 1951, 1946, 1945, 1943, 1940, 1938, 1933, 1932, 1926, 1925, 1920
656 62ND OL YMPC	2020, 2017, 2014, 2010, 2006, 2005, 2002, 2000, 1996, 1995, 1993, 1992, 1991, 1986, 1984, 1982, 1980, 1979, 1976, 1975, 1973, 1970, 1967, 1965, 1962, 1960, 1959, 1956, 1955, 1954, 1951, 1946, 1945, 1943, 1940, 1938, 1933, 1932, 1928, 1926, 1925, 1920
656 62ND ST	2002, 1995, 1993, 1992, 1991, 1986, 1984, 1982, 1980, 1979, 1976, 1973, 1970, 1965, 1960, 1959, 1956, 1955, 1954, 1951, 1950, 1946, 1945, 1940, 1932, 1928, 1926
658 63RD	2020, 2017, 2014, 2010, 2006, 2005, 2002, 2000, 1996, 1995, 1993, 1992, 1991, 1984, 1982, 1979, 1976, 1975, 1973, 1967, 1965, 1962, 1960, 1959, 1956, 1954, 1951, 1946, 1945, 1943, 1940, 1938, 1933, 1932, 1926, 1925, 1920
658 63RD ST	2002, 1993, 1991, 1986, 1984, 1982, 1980, 1979, 1976, 1973, 1970, 1965, 1960, 1959, 1956, 1955, 1954, 1951, 1950, 1946, 1940, 1932, 1928, 1926
659 63RD	2020, 2017, 2014, 2010, 2006, 2005, 2002, 2000, 1996, 1995, 1993, 1992, 1984, 1982, 1980, 1979, 1976, 1975, 1973, 1967, 1965, 1962, 1960, 1959, 1956, 1954, 1951, 1946, 1945, 1943, 1940, 1938, 1933, 1932, 1926, 1925, 1920
659 63RD ST	2002, 2000, 1996, 1993, 1992, 1991, 1986, 1984, 1982, 1980, 1979, 1976, 1973, 1970, 1965, 1960, 1959, 1956, 1955, 1954, 1951, 1950, 1946, 1940, 1932, 1928, 1926
660 62ND	2020, 2017, 2014, 2010, 2006, 2005, 2002, 2000, 1996, 1993, 1992, 1984, 1982, 1979, 1976, 1975, 1973, 1967, 1965, 1962, 1960, 1959, 1956, 1954, 1951, 1946, 1945, 1943, 1940, 1938, 1933, 1932, 1928, 1926, 1925, 1920
660 62ND AVE	2020, 2017, 2014, 2010, 2006, 2005, 2002, 2000, 1996, 1995, 1993, 1992, 1991, 1986, 1984, 1982, 1980, 1979, 1976, 1975, 1973, 1970, 1967, 1965, 1962, 1960, 1959, 1956, 1955, 1954, 1951, 1950, 1946, 1945, 1943, 1940, 1938, 1933, 1932, 1926, 1925, 1920
660 62ND ST	2002, 1993, 1991, 1986, 1984, 1982, 1980, 1979, 1976, 1973, 1970, 1965, 1960, 1959, 1956, 1955, 1954, 1951, 1950, 1946, 1940, 1932, 1928, 1926, 1920
661 62ND	2020, 2017, 2014, 2010, 2006, 2005, 2002, 2000, 1996, 1993, 1992, 1984, 1982, 1979, 1976, 1975, 1973, 1970, 1967, 1965, 1962, 1960, 1959, 1956, 1954, 1951, 1946, 1945, 1943, 1940, 1938, 1933, 1932, 1926, 1925, 1920
661 62ND ST	2020, 2017, 2002, 1995, 1993, 1991, 1986, 1984, 1982, 1980, 1979, 1976, 1975, 1973, 1970, 1965, 1962, 1960, 1959, 1956, 1955, 1954, 1951, 1950, 1946, 1940, 1932, 1928, 1926
662 63RD	2020, 2017, 2014, 2010, 2006, 2005, 2002, 2000, 1996, 1995, 1993, 1992, 1991, 1986, 1984, 1982, 1980, 1979, 1976, 1975, 1973, 1967, 1965, 1962, 1960, 1959, 1956, 1954, 1951, 1950, 1946, 1945, 1943, 1940, 1938, 1933, 1932, 1926, 1925, 1920
662 63RD ST	2002, 2000, 1996, 1993, 1992, 1991, 1986, 1984, 1982, 1980, 1979, 1976, 1975, 1973, 1970, 1965, 1960, 1959, 1956, 1955, 1954, 1951, 1950, 1946, 1940, 1932, 1928, 1926
663 63RD	2020, 2017, 2014, 2010, 2006, 2005, 2002, 2000, 1996, 1995, 1993, 1992, 1991, 1986, 1984, 1982, 1980, 1979, 1976, 1975, 1973, 1967, 1965, 1962, 1960, 1959, 1956, 1954, 1951, 1946, 1945, 1943, 1940, 1938, 1933, 1932, 1926, 1925, 1920

FINDINGS

Address Researched	Address Not Identified in Research Source
663 63RD ST	2020, 2002, 2000, 1996, 1993, 1992, 1991, 1986, 1984, 1982, 1980, 1979, 1976, 1975, 1973, 1970, 1965, 1960, 1959, 1956, 1955, 1954, 1951, 1950, 1946, 1940, 1932, 1928, 1926, 1925, 1920
664 62ND	2020, 2017, 2014, 2010, 2006, 2005, 2002, 2000, 1996, 1993, 1992, 1991, 1984, 1982, 1979, 1976, 1975, 1973, 1967, 1965, 1962, 1960, 1959, 1956, 1954, 1951, 1946, 1945, 1943, 1940, 1938, 1933, 1932, 1926, 1925, 1920
664 62ND AVE	2020, 2017, 2014, 2010, 2006, 2005, 2002, 2000, 1996, 1995, 1993, 1992, 1991, 1986, 1984, 1982, 1980, 1979, 1976, 1975, 1973, 1970, 1967, 1965, 1962, 1960, 1959, 1956, 1955, 1954, 1951, 1950, 1946, 1945, 1943, 1940, 1938, 1933, 1932, 1926, 1925, 1920
664 62ND ST	2002, 1996, 1993, 1991, 1986, 1984, 1982, 1980, 1979, 1976, 1973, 1970, 1965, 1960, 1959, 1956, 1955, 1954, 1951, 1950, 1946, 1940, 1932, 1928, 1926
665 1/2 63RD ST	2020, 2017, 2014, 2010, 2006, 2005, 2002, 2000, 1996, 1995, 1993, 1992, 1991, 1986, 1984, 1982, 1980, 1979, 1976, 1975, 1973, 1970, 1967, 1965, 1962, 1960, 1959, 1956, 1955, 1954, 1951, 1950, 1946, 1943, 1940, 1938, 1932, 1928, 1926, 1925, 1920
665 62ND	2020, 2017, 2014, 2010, 2006, 2005, 2002, 2000, 1996, 1993, 1992, 1984, 1982, 1979, 1976, 1975, 1973, 1967, 1965, 1962, 1960, 1959, 1956, 1954, 1951, 1946, 1945, 1943, 1940, 1938, 1933, 1932, 1926, 1925, 1920
665 62ND ST	2014, 2002, 1993, 1991, 1986, 1984, 1982, 1980, 1979, 1976, 1975, 1973, 1970, 1965, 1960, 1959, 1956, 1955, 1954, 1951, 1950, 1946, 1940, 1932, 1928, 1926
665 63RD	2020, 2017, 2014, 2010, 2006, 2005, 2002, 2000, 1996, 1995, 1993, 1992, 1991, 1986, 1984, 1982, 1980, 1979, 1976, 1975, 1973, 1967, 1965, 1962, 1960, 1959, 1956, 1954, 1951, 1946, 1945, 1943, 1940, 1938, 1933, 1932, 1926, 1925, 1920
665 63RD ST	2020, 2005, 2002, 2000, 1996, 1993, 1992, 1991, 1986, 1984, 1982, 1980, 1979, 1976, 1975, 1973, 1970, 1965, 1962, 1960, 1959, 1956, 1955, 1954, 1951, 1950, 1946, 1945, 1940, 1932, 1928, 1926, 1920
666 63RD	2020, 2017, 2014, 2010, 2006, 2005, 2002, 2000, 1996, 1995, 1993, 1992, 1991, 1986, 1984, 1982, 1979, 1976, 1975, 1973, 1967, 1965, 1962, 1960, 1959, 1956, 1955, 1954, 1951, 1950, 1946, 1945, 1943, 1940, 1938, 1933, 1932, 1926, 1925, 1920
666 63RD ST	2002, 2000, 1996, 1993, 1992, 1991, 1986, 1984, 1982, 1980, 1979, 1976, 1973, 1970, 1965, 1960, 1959, 1956, 1955, 1954, 1951, 1950, 1946, 1940, 1933, 1932, 1928, 1926, 1925, 1920
667 63RD	2020, 2017, 2014, 2010, 2006, 2005, 2002, 2000, 1996, 1995, 1993, 1992, 1991, 1986, 1984, 1982, 1979, 1976, 1975, 1973, 1967, 1965, 1962, 1960, 1959, 1956, 1954, 1951, 1950, 1946, 1945, 1943, 1940, 1938, 1933, 1932, 1926, 1925, 1920
667 63RD ST	2020, 2017, 2006, 2002, 2000, 1996, 1993, 1992, 1991, 1986, 1984, 1982, 1980, 1979, 1976, 1975, 1973, 1970, 1965, 1962, 1960, 1959, 1956, 1955, 1954, 1951, 1950, 1946, 1940, 1932, 1928, 1926, 1925, 1920
668 62ND	2020, 2017, 2014, 2010, 2006, 2005, 2002, 2000, 1996, 1993, 1992, 1986, 1984, 1982, 1980, 1979, 1976, 1975, 1973, 1970, 1967, 1965, 1962, 1960, 1959, 1956, 1954, 1951, 1946, 1945, 1943, 1940, 1938, 1933, 1932, 1926, 1925, 1920
668 62ND ST	2017, 2002, 1993, 1991, 1986, 1984, 1982, 1980, 1979, 1976, 1975, 1973, 1970, 1965, 1960, 1959, 1956, 1955, 1954, 1951, 1950, 1946, 1940, 1932, 1928, 1926
668 63RD	2020, 2017, 2014, 2010, 2006, 2005, 2002, 2000, 1996, 1995, 1993, 1992, 1984, 1982, 1979, 1976, 1975, 1973, 1970, 1967, 1965, 1962, 1960, 1959, 1956, 1954, 1951, 1946, 1945, 1943, 1940, 1938, 1933, 1932, 1926, 1925, 1920

FINDINGS

Address Researched	Address Not Identified in Research Source
668 63RD ST	2020, 2017, 2002, 1993, 1991, 1986, 1984, 1982, 1980, 1979, 1976, 1975, 1973, 1970, 1965, 1960, 1959, 1956, 1955, 1954, 1951, 1950, 1946, 1940, 1938, 1932, 1928, 1926, 1925, 1920
669 62ND	2020, 2017, 2014, 2010, 2006, 2005, 2002, 2000, 1996, 1995, 1993, 1992, 1991, 1986, 1984, 1982, 1979, 1976, 1975, 1973, 1967, 1965, 1962, 1960, 1959, 1956, 1954, 1951, 1946, 1945, 1943, 1940, 1938, 1933, 1932, 1926, 1925, 1920
669 62ND ST	2005, 2002, 1996, 1993, 1992, 1991, 1986, 1984, 1982, 1980, 1979, 1976, 1973, 1970, 1965, 1960, 1959, 1956, 1955, 1954, 1951, 1950, 1946, 1940, 1932, 1928, 1926
670 62ND	2020, 2017, 2014, 2010, 2006, 2005, 2002, 2000, 1996, 1993, 1992, 1984, 1982, 1979, 1976, 1975, 1973, 1967, 1965, 1962, 1960, 1959, 1956, 1955, 1954, 1951, 1946, 1945, 1943, 1940, 1938, 1933, 1932, 1926, 1925, 1920
670 62ND ST	2002, 1993, 1991, 1986, 1984, 1982, 1980, 1979, 1976, 1975, 1973, 1970, 1965, 1960, 1959, 1956, 1955, 1954, 1951, 1950, 1946, 1940, 1938, 1932, 1928, 1926, 1920
670 63RD	2020, 2017, 2014, 2010, 2006, 2005, 2002, 2000, 1996, 1995, 1993, 1992, 1984, 1982, 1979, 1976, 1975, 1973, 1967, 1965, 1962, 1960, 1959, 1956, 1954, 1951, 1946, 1945, 1943, 1940, 1938, 1933, 1932, 1928, 1926, 1925, 1920
670 63RD ST	2002, 1993, 1991, 1986, 1984, 1982, 1980, 1979, 1976, 1975, 1973, 1970, 1965, 1960, 1959, 1956, 1955, 1954, 1951, 1950, 1946, 1940, 1938, 1933, 1932, 1928, 1926, 1920
671 62ND	2020, 2017, 2014, 2010, 2006, 2005, 2002, 2000, 1996, 1993, 1992, 1984, 1982, 1979, 1976, 1975, 1973, 1967, 1965, 1962, 1960, 1959, 1956, 1954, 1951, 1946, 1945, 1943, 1940, 1938, 1933, 1932, 1926, 1925, 1920
671 62ND OLYMRP IC	2020, 2017, 2014, 2010, 2006, 2005, 2002, 2000, 1996, 1995, 1993, 1992, 1991, 1986, 1984, 1982, 1980, 1979, 1976, 1975, 1973, 1970, 1967, 1965, 1962, 1960, 1959, 1956, 1955, 1954, 1951, 1946, 1945, 1943, 1940, 1938, 1933, 1932, 1928, 1926, 1925, 1920
671 62ND ST	2002, 1993, 1991, 1986, 1984, 1982, 1980, 1979, 1976, 1973, 1970, 1965, 1960, 1959, 1956, 1955, 1954, 1951, 1950, 1946, 1940, 1933, 1932, 1928, 1926, 1920
671 63RD	2020, 2017, 2014, 2010, 2006, 2005, 2002, 2000, 1996, 1995, 1993, 1992, 1984, 1982, 1979, 1976, 1975, 1973, 1967, 1965, 1962, 1960, 1959, 1956, 1954, 1951, 1946, 1945, 1943, 1940, 1938, 1933, 1932, 1926, 1925, 1920
671 63RD ST	2005, 2002, 1993, 1991, 1986, 1984, 1982, 1980, 1979, 1976, 1973, 1970, 1965, 1960, 1959, 1956, 1955, 1954, 1951, 1950, 1946, 1945, 1940, 1932, 1928, 1926, 1925, 1920
671B 62ND	2020, 2017, 2014, 2010, 2006, 2005, 2002, 2000, 1996, 1995, 1993, 1992, 1991, 1986, 1984, 1982, 1980, 1979, 1976, 1975, 1973, 1970, 1967, 1965, 1962, 1960, 1959, 1956, 1954, 1951, 1950, 1946, 1945, 1943, 1940, 1938, 1933, 1932, 1928, 1926, 1925, 1920
672 63RD	2020, 2017, 2014, 2010, 2006, 2005, 2002, 2000, 1996, 1995, 1993, 1992, 1991, 1986, 1984, 1982, 1979, 1976, 1975, 1973, 1967, 1965, 1962, 1960, 1959, 1956, 1954, 1951, 1946, 1945, 1943, 1940, 1938, 1933, 1932, 1926, 1925, 1920
672 63RD ST	2002, 2000, 1996, 1993, 1991, 1986, 1984, 1982, 1980, 1979, 1976, 1975, 1973, 1970, 1965, 1960, 1959, 1956, 1955, 1954, 1951, 1950, 1946, 1943, 1940, 1938, 1932, 1928, 1926
673 62ND ST	2020, 2017, 2014, 2010, 2006, 2005, 2002, 2000, 1996, 1995, 1993, 1992, 1991, 1986, 1984, 1982, 1980, 1979, 1976, 1975, 1973, 1970, 1965, 1962, 1960, 1959, 1956, 1955, 1954, 1951, 1950, 1946, 1940, 1933, 1932, 1928, 1926, 1925, 1920

FINDINGS

Address Researched	Address Not Identified in Research Source
675 1/2 62ND	2020, 2017, 2014, 2010, 2006, 2005, 2002, 2000, 1996, 1995, 1993, 1992, 1991, 1986, 1984, 1982, 1980, 1979, 1976, 1975, 1973, 1970, 1967, 1965, 1962, 1960, 1959, 1956, 1954, 1951, 1950, 1946, 1945, 1943, 1940, 1938, 1933, 1932, 1928, 1926, 1925, 1920
675 62ND	2020, 2017, 2014, 2010, 2006, 2005, 2002, 2000, 1996, 1995, 1993, 1992, 1991, 1984, 1982, 1980, 1979, 1976, 1975, 1973, 1970, 1967, 1965, 1962, 1960, 1959, 1956, 1954, 1951, 1946, 1945, 1943, 1940, 1938, 1933, 1932, 1926, 1925, 1920
675 62ND ST	2002, 1996, 1993, 1991, 1986, 1984, 1982, 1980, 1979, 1976, 1975, 1973, 1970, 1965, 1962, 1960, 1959, 1956, 1955, 1954, 1951, 1950, 1946, 1940, 1932, 1928, 1926
675 63RD	2020, 2017, 2014, 2010, 2006, 2005, 2002, 2000, 1996, 1995, 1993, 1992, 1991, 1986, 1984, 1982, 1980, 1979, 1976, 1975, 1973, 1970, 1967, 1965, 1962, 1960, 1959, 1956, 1954, 1951, 1946, 1945, 1943, 1940, 1938, 1933, 1932, 1926, 1925, 1920
675 63RD ST	2006, 2002, 2000, 1996, 1993, 1992, 1991, 1986, 1984, 1982, 1980, 1979, 1976, 1975, 1973, 1970, 1965, 1960, 1959, 1956, 1955, 1954, 1951, 1950, 1946, 1940, 1938, 1932, 1928, 1926
676 62ND	2020, 2017, 2014, 2010, 2006, 2005, 2002, 2000, 1996, 1995, 1993, 1992, 1991, 1986, 1984, 1982, 1980, 1979, 1976, 1975, 1973, 1970, 1967, 1965, 1962, 1960, 1959, 1956, 1954, 1951, 1946, 1945, 1943, 1940, 1938, 1933, 1932, 1926, 1925, 1920
676 62ND ST	2020, 2005, 2002, 1996, 1993, 1992, 1991, 1986, 1984, 1982, 1980, 1979, 1976, 1975, 1973, 1970, 1967, 1965, 1962, 1960, 1959, 1956, 1955, 1954, 1951, 1950, 1946, 1940, 1938, 1933, 1932, 1928, 1926
676 63RD	2020, 2017, 2014, 2010, 2006, 2005, 2002, 2000, 1996, 1995, 1993, 1992, 1991, 1986, 1984, 1982, 1980, 1979, 1976, 1975, 1973, 1967, 1965, 1962, 1960, 1959, 1956, 1955, 1954, 1951, 1950, 1946, 1945, 1943, 1940, 1938, 1933, 1932, 1926, 1925, 1920
676 63RD ST	2020, 2017, 2005, 2002, 2000, 1996, 1993, 1992, 1991, 1986, 1984, 1982, 1980, 1979, 1976, 1975, 1973, 1970, 1965, 1962, 1960, 1959, 1956, 1955, 1954, 1951, 1950, 1946, 1940, 1932, 1928, 1926
677 63RD	2020, 2017, 2014, 2010, 2006, 2005, 2002, 2000, 1996, 1995, 1993, 1992, 1986, 1984, 1982, 1979, 1976, 1975, 1973, 1967, 1965, 1962, 1960, 1959, 1956, 1955, 1954, 1951, 1946, 1945, 1943, 1940, 1938, 1933, 1932, 1926, 1925, 1920
677 63RD ST	2002, 1993, 1991, 1986, 1984, 1982, 1980, 1979, 1976, 1975, 1973, 1970, 1965, 1960, 1959, 1956, 1955, 1954, 1951, 1950, 1946, 1945, 1943, 1940, 1938, 1932, 1928, 1926, 1925
678 62ND	2020, 2017, 2014, 2010, 2006, 2005, 2002, 2000, 1996, 1995, 1993, 1992, 1991, 1986, 1984, 1982, 1980, 1979, 1976, 1975, 1973, 1967, 1965, 1962, 1960, 1959, 1956, 1954, 1951, 1946, 1945, 1943, 1940, 1938, 1933, 1932, 1926, 1925, 1920
678 62ND ST	2002, 1996, 1993, 1992, 1991, 1986, 1984, 1982, 1980, 1979, 1976, 1975, 1973, 1970, 1965, 1960, 1959, 1956, 1955, 1954, 1951, 1950, 1946, 1940, 1932, 1928, 1926, 1925
678 63RD	2020, 2017, 2014, 2010, 2006, 2005, 2002, 2000, 1996, 1995, 1993, 1992, 1991, 1986, 1984, 1982, 1980, 1979, 1976, 1975, 1973, 1970, 1967, 1965, 1962, 1960, 1959, 1956, 1954, 1951, 1946, 1945, 1943, 1940, 1938, 1933, 1932, 1926, 1925, 1920
678 63RD ST	2020, 2017, 2006, 2002, 2000, 1996, 1993, 1992, 1991, 1986, 1984, 1982, 1980, 1979, 1976, 1975, 1973, 1970, 1965, 1962, 1960, 1959, 1956, 1955, 1954, 1951, 1950, 1946, 1940, 1932, 1928, 1926, 1925

FINDINGS

Address Researched	Address Not Identified in Research Source
679 62ND	2020, 2017, 2014, 2010, 2006, 2005, 2002, 2000, 1996, 1995, 1993, 1992, 1991, 1986, 1984, 1982, 1980, 1979, 1976, 1975, 1973, 1970, 1967, 1965, 1962, 1960, 1959, 1956, 1954, 1951, 1946, 1945, 1943, 1940, 1938, 1933, 1932, 1926, 1925, 1920
679 62ND ST	2005, 2002, 1996, 1993, 1992, 1991, 1986, 1984, 1982, 1980, 1979, 1976, 1975, 1973, 1970, 1965, 1962, 1960, 1959, 1956, 1955, 1954, 1951, 1950, 1946, 1940, 1932, 1928, 1926, 1920
680 62ND	2020, 2017, 2014, 2010, 2006, 2005, 2002, 2000, 1996, 1995, 1993, 1992, 1984, 1982, 1979, 1976, 1975, 1973, 1967, 1965, 1962, 1960, 1959, 1956, 1954, 1951, 1950, 1946, 1945, 1943, 1940, 1938, 1933, 1932, 1926, 1925, 1920
680 62ND OL YMPIC	2020, 2017, 2014, 2010, 2006, 2005, 2002, 2000, 1996, 1995, 1993, 1992, 1991, 1986, 1984, 1982, 1980, 1979, 1976, 1975, 1973, 1970, 1967, 1965, 1962, 1960, 1959, 1956, 1955, 1954, 1951, 1946, 1945, 1943, 1940, 1938, 1933, 1932, 1928, 1926, 1925, 1920
680 62ND ST	2002, 1996, 1993, 1991, 1986, 1984, 1982, 1980, 1979, 1976, 1973, 1970, 1965, 1960, 1959, 1956, 1955, 1954, 1951, 1950, 1946, 1940, 1938, 1932, 1928, 1926
680 63RD	2020, 2017, 2014, 2010, 2006, 2005, 2002, 2000, 1996, 1995, 1993, 1992, 1991, 1986, 1984, 1982, 1979, 1976, 1975, 1973, 1970, 1967, 1965, 1962, 1960, 1959, 1956, 1954, 1951, 1946, 1945, 1943, 1940, 1938, 1933, 1932, 1926, 1925, 1920
680 63RD ST	2006, 2005, 2002, 2000, 1996, 1993, 1992, 1991, 1986, 1984, 1982, 1980, 1979, 1976, 1975, 1973, 1970, 1965, 1960, 1959, 1956, 1955, 1954, 1951, 1950, 1946, 1940, 1932, 1928, 1926
681 62ND	2020, 2017, 2014, 2010, 2006, 2005, 2002, 2000, 1996, 1993, 1992, 1984, 1982, 1979, 1976, 1975, 1973, 1967, 1965, 1962, 1960, 1959, 1956, 1954, 1951, 1946, 1945, 1943, 1940, 1938, 1933, 1932, 1926, 1925, 1920
681 62ND ST	2010, 2005, 2002, 1996, 1993, 1991, 1986, 1984, 1982, 1980, 1979, 1976, 1975, 1973, 1970, 1965, 1960, 1959, 1956, 1955, 1954, 1951, 1950, 1946, 1945, 1940, 1932, 1928, 1926, 1925
681 63RD	2020, 2017, 2014, 2010, 2006, 2005, 2002, 2000, 1996, 1995, 1993, 1992, 1991, 1986, 1984, 1982, 1979, 1976, 1975, 1973, 1967, 1965, 1962, 1960, 1959, 1956, 1955, 1954, 1951, 1950, 1946, 1945, 1943, 1940, 1938, 1933, 1932, 1926, 1925, 1920
681 63RD ST	2002, 2000, 1996, 1993, 1991, 1986, 1984, 1982, 1980, 1979, 1976, 1975, 1973, 1970, 1965, 1960, 1959, 1956, 1955, 1954, 1951, 1950, 1946, 1945, 1940, 1932, 1928, 1926
682 62ND	2020, 2017, 2014, 2010, 2006, 2005, 2002, 2000, 1996, 1993, 1992, 1984, 1982, 1979, 1976, 1975, 1973, 1967, 1965, 1962, 1960, 1959, 1956, 1955, 1954, 1951, 1946, 1945, 1943, 1940, 1938, 1933, 1932, 1926, 1925, 1920
682 62ND ST	2020, 2014, 2002, 1996, 1995, 1993, 1991, 1986, 1984, 1982, 1980, 1979, 1976, 1975, 1973, 1970, 1965, 1960, 1959, 1956, 1955, 1954, 1951, 1950, 1946, 1940, 1938, 1932, 1928, 1926, 1920
683 63RD ST	2020, 2017, 2014, 2010, 2006, 2005, 2002, 2000, 1996, 1995, 1993, 1992, 1991, 1986, 1984, 1982, 1980, 1979, 1976, 1975, 1973, 1970, 1965, 1962, 1960, 1959, 1956, 1955, 1954, 1951, 1950, 1946, 1945, 1943, 1940, 1938, 1933, 1932, 1928, 1926, 1925, 1920
684 63RD	2020, 2017, 2014, 2010, 2006, 2005, 2002, 2000, 1996, 1995, 1993, 1992, 1991, 1986, 1984, 1982, 1979, 1976, 1975, 1973, 1967, 1965, 1962, 1960, 1959, 1956, 1954, 1951, 1950, 1946, 1945, 1943, 1940, 1938, 1933, 1932, 1926, 1925, 1920

FINDINGS

Address Researched	Address Not Identified in Research Source
684 63RD ST	2002, 1996, 1995, 1993, 1992, 1991, 1986, 1984, 1982, 1980, 1979, 1976, 1975, 1973, 1970, 1965, 1960, 1959, 1956, 1955, 1954, 1951, 1950, 1946, 1940, 1932, 1928, 1926, 1925, 1920
685 62ND	2020, 2017, 2014, 2010, 2006, 2005, 2002, 2000, 1996, 1993, 1992, 1984, 1982, 1979, 1976, 1975, 1973, 1967, 1965, 1962, 1960, 1959, 1956, 1954, 1951, 1950, 1946, 1945, 1943, 1940, 1938, 1933, 1932, 1928, 1926, 1925, 1920
685 62ND ST	2017, 2002, 1993, 1991, 1986, 1984, 1982, 1980, 1979, 1976, 1973, 1970, 1965, 1960, 1959, 1956, 1955, 1954, 1951, 1950, 1946, 1940, 1932, 1928, 1926
685 63RD	2020, 2017, 2014, 2010, 2006, 2005, 2002, 2000, 1996, 1995, 1993, 1992, 1991, 1984, 1982, 1980, 1979, 1976, 1975, 1973, 1967, 1965, 1962, 1960, 1959, 1956, 1954, 1951, 1950, 1946, 1945, 1943, 1940, 1938, 1933, 1932, 1926, 1925, 1920
685 63RD HU MBIOLT	2020, 2017, 2014, 2010, 2006, 2005, 2002, 2000, 1996, 1995, 1993, 1992, 1991, 1986, 1984, 1982, 1980, 1979, 1976, 1975, 1973, 1970, 1967, 1965, 1962, 1960, 1959, 1956, 1955, 1954, 1951, 1946, 1945, 1943, 1940, 1938, 1933, 1932, 1928, 1926, 1925, 1920
685 63RD ST	2005, 2002, 2000, 1996, 1993, 1992, 1991, 1986, 1984, 1982, 1980, 1979, 1976, 1973, 1970, 1965, 1960, 1959, 1956, 1955, 1954, 1951, 1950, 1946, 1940, 1932, 1928, 1926, 1920
686 62ND	2020, 2017, 2014, 2010, 2006, 2005, 2002, 2000, 1996, 1995, 1993, 1992, 1986, 1984, 1982, 1980, 1979, 1976, 1975, 1973, 1967, 1965, 1962, 1960, 1959, 1956, 1955, 1954, 1951, 1946, 1945, 1943, 1940, 1938, 1933, 1932, 1926, 1925, 1920
686 62ND ST	2020, 2002, 1996, 1993, 1992, 1991, 1986, 1984, 1982, 1980, 1979, 1976, 1975, 1973, 1970, 1965, 1960, 1959, 1956, 1955, 1954, 1951, 1950, 1946, 1940, 1932, 1928, 1926
686 63RD	2020, 2017, 2014, 2010, 2006, 2005, 2002, 2000, 1996, 1995, 1993, 1992, 1991, 1986, 1984, 1982, 1980, 1979, 1976, 1975, 1973, 1967, 1965, 1962, 1960, 1959, 1956, 1954, 1951, 1946, 1945, 1943, 1940, 1938, 1933, 1932, 1926, 1925, 1920
686 63RD ST	2006, 2002, 2000, 1993, 1992, 1991, 1986, 1984, 1982, 1980, 1979, 1976, 1975, 1973, 1970, 1965, 1960, 1959, 1956, 1955, 1954, 1951, 1950, 1946, 1940, 1938, 1932, 1928, 1926, 1925, 1920
687 62ND	2020, 2017, 2014, 2010, 2006, 2005, 2002, 2000, 1996, 1995, 1993, 1992, 1991, 1986, 1984, 1982, 1980, 1979, 1976, 1975, 1973, 1967, 1965, 1962, 1960, 1959, 1956, 1954, 1951, 1950, 1946, 1945, 1943, 1940, 1938, 1933, 1932, 1928, 1926, 1925, 1920
687 62ND ST	2020, 2014, 2002, 2000, 1996, 1993, 1991, 1986, 1984, 1982, 1980, 1979, 1976, 1975, 1973, 1970, 1965, 1960, 1959, 1956, 1955, 1954, 1951, 1950, 1946, 1945, 1940, 1938, 1932, 1928, 1926, 1925, 1920
688 62ND	2020, 2017, 2014, 2010, 2006, 2005, 2002, 2000, 1996, 1995, 1993, 1992, 1986, 1984, 1982, 1980, 1979, 1976, 1975, 1973, 1970, 1967, 1965, 1962, 1960, 1959, 1956, 1955, 1954, 1951, 1946, 1945, 1943, 1940, 1938, 1933, 1932, 1926, 1925, 1920
688 62ND ST	2006, 2002, 2000, 1996, 1995, 1993, 1991, 1986, 1984, 1982, 1980, 1979, 1976, 1975, 1973, 1970, 1965, 1960, 1959, 1956, 1955, 1954, 1951, 1950, 1946, 1940, 1932, 1928, 1926, 1920
689 62ND	2020, 2017, 2014, 2010, 2006, 2005, 2002, 2000, 1996, 1995, 1993, 1992, 1991, 1984, 1982, 1979, 1976, 1975, 1973, 1967, 1965, 1962, 1960, 1959, 1956, 1954, 1951, 1946, 1945, 1943, 1940, 1938, 1933, 1932, 1926, 1925, 1920
689 62ND ST	2020, 2002, 1996, 1993, 1992, 1991, 1986, 1984, 1982, 1980, 1979, 1976, 1975, 1973, 1970, 1965, 1960, 1959, 1956, 1955, 1954, 1951, 1950, 1946, 1940, 1932, 1928, 1926

FINDINGS

Address Researched	Address Not Identified in Research Source
689 63RD	2020, 2017, 2014, 2010, 2006, 2005, 2002, 2000, 1996, 1995, 1993, 1992, 1984, 1982, 1980, 1979, 1976, 1975, 1973, 1970, 1967, 1965, 1962, 1960, 1959, 1956, 1954, 1951, 1946, 1945, 1943, 1940, 1938, 1933, 1932, 1926, 1925, 1920
689 63RD ST	2002, 2000, 1993, 1991, 1986, 1984, 1982, 1980, 1979, 1976, 1973, 1970, 1965, 1960, 1959, 1956, 1955, 1954, 1951, 1950, 1946, 1940, 1932, 1928, 1926
690 63RD	2020, 2017, 2014, 2010, 2006, 2005, 2002, 2000, 1996, 1995, 1993, 1992, 1991, 1986, 1984, 1982, 1980, 1979, 1976, 1975, 1973, 1967, 1965, 1962, 1960, 1959, 1956, 1954, 1951, 1946, 1945, 1943, 1940, 1938, 1933, 1932, 1928, 1926, 1925, 1920
690 63RD ST	2017, 2002, 2000, 1996, 1995, 1993, 1992, 1991, 1986, 1984, 1982, 1980, 1979, 1976, 1975, 1973, 1970, 1965, 1960, 1959, 1956, 1955, 1954, 1951, 1950, 1946, 1945, 1940, 1938, 1933, 1932, 1928, 1926, 1925, 1920
692 62ND	2020, 2017, 2014, 2010, 2006, 2005, 2002, 2000, 1996, 1995, 1993, 1992, 1991, 1986, 1984, 1982, 1980, 1979, 1976, 1975, 1973, 1967, 1965, 1962, 1960, 1959, 1956, 1954, 1951, 1950, 1946, 1945, 1943, 1940, 1938, 1933, 1932, 1926, 1925, 1920
692 62ND OL YMPIC	2020, 2017, 2014, 2010, 2006, 2005, 2002, 2000, 1996, 1995, 1993, 1992, 1991, 1986, 1984, 1982, 1980, 1979, 1976, 1975, 1973, 1970, 1967, 1965, 1962, 1960, 1959, 1956, 1955, 1954, 1951, 1946, 1945, 1943, 1940, 1938, 1933, 1932, 1928, 1926, 1925, 1920
692 62ND ST	2002, 1996, 1995, 1993, 1992, 1991, 1986, 1984, 1982, 1980, 1979, 1976, 1975, 1973, 1970, 1965, 1960, 1959, 1956, 1955, 1954, 1951, 1950, 1946, 1940, 1932, 1928, 1926, 1920
693 62ND	2020, 2017, 2014, 2010, 2006, 2005, 2002, 2000, 1996, 1995, 1993, 1992, 1991, 1986, 1984, 1982, 1980, 1979, 1976, 1975, 1973, 1970, 1967, 1965, 1962, 1960, 1959, 1956, 1954, 1951, 1946, 1945, 1943, 1940, 1938, 1933, 1932, 1926, 1925, 1920
693 62ND ST	2017, 2002, 1993, 1992, 1991, 1986, 1984, 1982, 1980, 1979, 1976, 1975, 1973, 1970, 1965, 1960, 1959, 1956, 1955, 1954, 1951, 1950, 1946, 1940, 1933, 1932, 1928, 1926, 1925
694 62ND	2020, 2017, 2014, 2010, 2006, 2005, 2002, 2000, 1996, 1995, 1993, 1992, 1984, 1982, 1979, 1976, 1975, 1973, 1970, 1967, 1965, 1962, 1960, 1959, 1956, 1954, 1951, 1946, 1945, 1943, 1940, 1938, 1933, 1932, 1926, 1925, 1920
694 62ND ST	2020, 2002, 2000, 1996, 1993, 1992, 1991, 1986, 1984, 1982, 1980, 1979, 1976, 1973, 1970, 1965, 1962, 1960, 1959, 1956, 1955, 1954, 1951, 1950, 1946, 1940, 1938, 1932, 1928, 1926, 1925
694 63RD	2020, 2017, 2014, 2010, 2006, 2005, 2002, 2000, 1996, 1995, 1993, 1992, 1984, 1982, 1980, 1979, 1976, 1975, 1973, 1967, 1965, 1962, 1960, 1959, 1956, 1954, 1951, 1946, 1945, 1943, 1940, 1938, 1933, 1932, 1926, 1925, 1920
694 63RD ST	2002, 1996, 1993, 1991, 1986, 1984, 1982, 1980, 1979, 1976, 1973, 1970, 1965, 1960, 1959, 1956, 1955, 1954, 1951, 1950, 1946, 1940, 1933, 1932, 1928, 1926, 1920
696 62ND	2020, 2017, 2014, 2010, 2006, 2005, 2002, 2000, 1996, 1995, 1993, 1992, 1991, 1986, 1984, 1982, 1980, 1979, 1976, 1975, 1973, 1970, 1967, 1965, 1962, 1960, 1959, 1956, 1954, 1951, 1946, 1945, 1943, 1940, 1938, 1933, 1932, 1926, 1925, 1920
696 62ND ST	2005, 2002, 1996, 1993, 1992, 1991, 1986, 1984, 1982, 1980, 1979, 1976, 1975, 1973, 1970, 1965, 1960, 1959, 1956, 1955, 1954, 1951, 1950, 1946, 1940, 1932, 1928, 1926

FINDINGS

Address Researched	Address Not Identified in Research Source
696 63RD	2020, 2017, 2014, 2010, 2006, 2005, 2002, 2000, 1996, 1995, 1993, 1992, 1984, 1982, 1979, 1976, 1975, 1973, 1970, 1967, 1965, 1962, 1960, 1959, 1956, 1954, 1951, 1946, 1945, 1943, 1940, 1938, 1933, 1932, 1928, 1926, 1925, 1920
696 63RD ST	2017, 2005, 2002, 1993, 1991, 1986, 1984, 1982, 1980, 1979, 1976, 1975, 1973, 1970, 1965, 1962, 1960, 1959, 1956, 1955, 1954, 1951, 1950, 1946, 1940, 1938, 1932, 1928, 1926, 1920
698 63RD	2020, 2017, 2014, 2010, 2006, 2005, 2002, 2000, 1996, 1995, 1993, 1992, 1991, 1986, 1984, 1982, 1979, 1976, 1975, 1973, 1970, 1967, 1965, 1962, 1960, 1959, 1956, 1955, 1954, 1951, 1946, 1945, 1943, 1940, 1938, 1933, 1932, 1928, 1926, 1925, 1920
698 63RD ST	2014, 2005, 2002, 2000, 1996, 1993, 1992, 1991, 1986, 1984, 1982, 1980, 1979, 1976, 1975, 1973, 1970, 1965, 1962, 1960, 1959, 1956, 1954, 1951, 1950, 1946, 1940, 1932, 1928, 1926
701 62ND	2020, 2017, 2014, 2010, 2006, 2005, 2002, 2000, 1996, 1993, 1992, 1984, 1982, 1979, 1976, 1975, 1973, 1967, 1965, 1962, 1960, 1959, 1956, 1954, 1951, 1950, 1946, 1945, 1943, 1940, 1938, 1933, 1932, 1926, 1925, 1920
701 62ND ST	2020, 2002, 1995, 1993, 1991, 1986, 1984, 1982, 1980, 1979, 1976, 1973, 1970, 1965, 1960, 1959, 1956, 1955, 1954, 1951, 1950, 1946, 1940, 1932, 1928, 1926, 1925, 1920
702 62ND	2020, 2017, 2014, 2010, 2006, 2005, 2002, 2000, 1996, 1993, 1992, 1984, 1982, 1979, 1976, 1975, 1973, 1967, 1965, 1962, 1960, 1959, 1956, 1954, 1951, 1946, 1945, 1943, 1940, 1938, 1933, 1932, 1926, 1925, 1920
702 62ND ST	2002, 1995, 1993, 1991, 1986, 1984, 1982, 1980, 1979, 1976, 1975, 1973, 1970, 1965, 1960, 1959, 1956, 1955, 1954, 1951, 1950, 1946, 1940, 1932, 1928, 1926
706 62ND	2020, 2017, 2014, 2010, 2006, 2005, 2002, 2000, 1996, 1995, 1993, 1992, 1991, 1984, 1982, 1980, 1979, 1976, 1975, 1973, 1970, 1967, 1965, 1962, 1960, 1959, 1956, 1954, 1951, 1946, 1945, 1943, 1940, 1938, 1933, 1932, 1926, 1925, 1920
706 62ND ST	2017, 2014, 2010, 2006, 2005, 2002, 1996, 1995, 1993, 1992, 1991, 1986, 1984, 1982, 1980, 1979, 1976, 1975, 1973, 1970, 1965, 1962, 1960, 1959, 1956, 1955, 1954, 1951, 1950, 1946, 1945, 1940, 1938, 1932, 1928, 1926, 1925, 1920
706 63RD	2020, 2017, 2014, 2010, 2006, 2005, 2002, 2000, 1996, 1995, 1993, 1992, 1984, 1982, 1979, 1976, 1975, 1973, 1967, 1965, 1962, 1960, 1959, 1956, 1954, 1951, 1946, 1945, 1943, 1940, 1938, 1933, 1932, 1928, 1926, 1925, 1920
706 63RD ST	2017, 2010, 2002, 1995, 1993, 1991, 1986, 1984, 1982, 1980, 1979, 1976, 1973, 1970, 1965, 1960, 1959, 1956, 1955, 1954, 1951, 1950, 1946, 1940, 1932, 1928, 1926, 1925, 1920
707 62ND	2020, 2017, 2014, 2010, 2006, 2005, 2002, 2000, 1996, 1995, 1993, 1992, 1991, 1986, 1984, 1982, 1980, 1979, 1976, 1975, 1973, 1970, 1967, 1965, 1962, 1960, 1959, 1956, 1955, 1954, 1951, 1946, 1945, 1943, 1940, 1938, 1933, 1932, 1926, 1925, 1920
707 62ND ST	2002, 2000, 1996, 1995, 1993, 1992, 1991, 1986, 1984, 1982, 1980, 1979, 1976, 1975, 1973, 1970, 1965, 1962, 1960, 1959, 1956, 1955, 1954, 1951, 1950, 1946, 1940, 1932, 1928, 1926, 1925, 1920
707 63RD	2020, 2017, 2014, 2010, 2006, 2005, 2002, 2000, 1996, 1995, 1993, 1992, 1984, 1982, 1979, 1976, 1975, 1973, 1967, 1965, 1962, 1960, 1959, 1956, 1954, 1951, 1946, 1945, 1943, 1940, 1938, 1933, 1932, 1926, 1925, 1920
707 63RD ST	2002, 1993, 1991, 1986, 1984, 1982, 1980, 1979, 1976, 1973, 1970, 1965, 1960, 1959, 1956, 1955, 1954, 1951, 1950, 1946, 1940, 1932, 1928, 1926

FINDINGS

Address Researched	Address Not Identified in Research Source
708 62ND	2020, 2017, 2014, 2010, 2006, 2005, 2002, 2000, 1996, 1995, 1993, 1992, 1991, 1986, 1984, 1982, 1979, 1976, 1975, 1973, 1967, 1965, 1962, 1960, 1959, 1956, 1955, 1954, 1951, 1950, 1946, 1945, 1943, 1940, 1938, 1933, 1932, 1926, 1925, 1920
708 62ND ST	2017, 2014, 2010, 2006, 2005, 2002, 2000, 1996, 1995, 1993, 1992, 1991, 1986, 1984, 1982, 1980, 1979, 1976, 1973, 1970, 1965, 1962, 1960, 1959, 1956, 1955, 1954, 1951, 1950, 1946, 1940, 1932, 1928, 1926
709 63RD	2020, 2017, 2014, 2010, 2006, 2005, 2002, 2000, 1996, 1995, 1993, 1992, 1991, 1986, 1984, 1982, 1979, 1976, 1975, 1973, 1967, 1965, 1962, 1960, 1959, 1956, 1954, 1951, 1946, 1945, 1943, 1940, 1938, 1933, 1932, 1926, 1925, 1920
709 63RD ST	2017, 2002, 2000, 1996, 1993, 1992, 1991, 1986, 1984, 1982, 1980, 1979, 1976, 1975, 1973, 1970, 1965, 1960, 1959, 1956, 1955, 1954, 1951, 1950, 1946, 1940, 1932, 1928, 1926, 1925, 1920
710 63RD	2020, 2017, 2014, 2010, 2006, 2005, 2002, 2000, 1996, 1995, 1993, 1992, 1984, 1982, 1979, 1976, 1975, 1973, 1967, 1965, 1962, 1960, 1959, 1956, 1954, 1951, 1946, 1945, 1943, 1940, 1938, 1933, 1932, 1926, 1925, 1920
710 63RD ST	2005, 2002, 2000, 1996, 1995, 1993, 1991, 1986, 1984, 1982, 1980, 1979, 1976, 1973, 1970, 1965, 1960, 1959, 1956, 1955, 1954, 1951, 1950, 1946, 1940, 1932, 1928, 1926
712 62ND	2020, 2017, 2014, 2010, 2006, 2005, 2002, 2000, 1996, 1993, 1992, 1984, 1982, 1979, 1976, 1975, 1973, 1967, 1965, 1962, 1960, 1959, 1956, 1954, 1951, 1946, 1945, 1943, 1940, 1938, 1933, 1932, 1926, 1925, 1920
712 62ND ST	2017, 2002, 1995, 1993, 1991, 1986, 1984, 1982, 1980, 1979, 1976, 1973, 1970, 1965, 1962, 1960, 1959, 1956, 1955, 1954, 1951, 1950, 1946, 1940, 1932, 1928, 1926, 1920
715 62ND	2020, 2017, 2014, 2010, 2006, 2005, 2002, 2000, 1996, 1995, 1993, 1992, 1991, 1986, 1984, 1982, 1980, 1979, 1976, 1975, 1973, 1967, 1965, 1962, 1960, 1959, 1956, 1954, 1951, 1946, 1945, 1943, 1940, 1938, 1933, 1932, 1926, 1925, 1920
715 62ND ST	2020, 2017, 2014, 2010, 2006, 2005, 2002, 1996, 1995, 1993, 1992, 1991, 1986, 1984, 1982, 1980, 1979, 1976, 1975, 1973, 1970, 1965, 1960, 1959, 1956, 1955, 1954, 1951, 1950, 1946, 1943, 1940, 1932, 1928, 1926, 1925, 1920
716 62ND ST	2020, 2017, 2014, 2010, 2005, 2002, 2000, 1996, 1995, 1993, 1992, 1991, 1986, 1984, 1982, 1980, 1979, 1976, 1975, 1973, 1970, 1967, 1965, 1962, 1960, 1959, 1956, 1955, 1954, 1951, 1950, 1946, 1945, 1943, 1940, 1938, 1933, 1932, 1928, 1926, 1925, 1920
746 ALCATRAZ AVE	2020, 2017, 2014, 2010, 2005, 2002, 1995, 1993, 1992, 1986, 1984, 1982, 1979, 1976, 1975, 1973, 1970, 1965, 1960, 1959, 1956, 1954, 1951, 1946, 1940, 1933, 1932, 1926, 1925
747 ALCATRAZ AVE	2020, 2017, 2014, 2010, 2006, 2005, 2002, 2000, 1996, 1995, 1993, 1992, 1991, 1986, 1984, 1982, 1980, 1979, 1976, 1975, 1973, 1965, 1960, 1959, 1956, 1954, 1951, 1950, 1946, 1940, 1932, 1926
747 ALCATT AZ AVE	2020, 2017, 2014, 2010, 2006, 2005, 2002, 2000, 1996, 1995, 1993, 1992, 1991, 1986, 1984, 1982, 1980, 1979, 1976, 1975, 1973, 1970, 1967, 1965, 1962, 1960, 1959, 1956, 1955, 1954, 1951, 1946, 1945, 1943, 1940, 1938, 1933, 1932, 1928, 1926, 1925, 1920
750 ALCATRAZ AVE	2002, 1993, 1986, 1984, 1982, 1979, 1976, 1975, 1973, 1965, 1960, 1959, 1956, 1954, 1951, 1946, 1940, 1932, 1926, 1920
751 ALCATRAZ AVE	2020, 2017, 2014, 2010, 2006, 2005, 2002, 2000, 1996, 1995, 1993, 1992, 1991, 1986, 1984, 1982, 1980, 1979, 1976, 1975, 1973, 1970, 1965, 1960, 1959, 1956, 1954, 1951, 1946, 1940, 1932, 1926

FINDINGS

Address Researched	Address Not Identified in Research Source
753 ALCATRAZ AVE	2020, 2017, 2014, 2010, 2006, 2005, 2002, 2000, 1996, 1995, 1993, 1992, 1991, 1986, 1984, 1982, 1980, 1979, 1976, 1975, 1973, 1970, 1967, 1965, 1962, 1960, 1959, 1956, 1955, 1954, 1951, 1950, 1946, 1945, 1943, 1940, 1933, 1932, 1928, 1926, 1925, 1920
754 ALCATRAZ AVE	2002, 1996, 1993, 1992, 1991, 1986, 1984, 1982, 1980, 1979, 1976, 1973, 1965, 1960, 1959, 1956, 1954, 1951, 1950, 1946, 1940, 1938, 1932, 1926, 1925, 1920
755 ALCATRAZ AVE	2002, 1993, 1984, 1982, 1979, 1976, 1973, 1970, 1965, 1960, 1959, 1956, 1954, 1951, 1946, 1940, 1932, 1926
758 ALCATRAZ AVE	2006, 2002, 1996, 1993, 1992, 1991, 1984, 1982, 1979, 1976, 1975, 1973, 1965, 1960, 1959, 1956, 1954, 1951, 1950, 1946, 1940, 1938, 1932, 1926
759 ALCATRAZ AVE	2017, 2002, 1996, 1993, 1992, 1991, 1986, 1984, 1982, 1980, 1979, 1976, 1975, 1973, 1965, 1960, 1959, 1956, 1954, 1951, 1946, 1940, 1932, 1926
760 ALCATRAZ AVE	2020, 2002, 1993, 1986, 1984, 1982, 1979, 1976, 1975, 1973, 1965, 1960, 1959, 1956, 1954, 1951, 1946, 1940, 1933, 1932, 1928, 1926, 1925, 1920
762 ALCATRAZ AVE	2017, 2005, 2002, 1996, 1995, 1993, 1992, 1991, 1984, 1982, 1979, 1976, 1973, 1965, 1960, 1959, 1956, 1954, 1951, 1946, 1943, 1940, 1932, 1926, 1925, 1920
763 ALCATRAZ AVE	2002, 1996, 1995, 1993, 1992, 1991, 1986, 1984, 1982, 1980, 1979, 1976, 1975, 1973, 1970, 1965, 1960, 1959, 1956, 1954, 1951, 1946, 1940, 1938, 1932, 1926, 1925, 1920
765 65TH ST	2005, 2002, 1996, 1993, 1992, 1991, 1984, 1982, 1979, 1976, 1973, 1965, 1960, 1959, 1956, 1955, 1954, 1951, 1950, 1946, 1940, 1932, 1926
766 ALCATRAZ AVE	2002, 1996, 1995, 1993, 1992, 1991, 1986, 1984, 1982, 1980, 1979, 1976, 1975, 1973, 1965, 1960, 1959, 1956, 1954, 1951, 1946, 1940, 1932, 1926, 1925, 1920
767 ALCATRAZ AVE	2020, 2002, 1996, 1993, 1984, 1982, 1980, 1979, 1976, 1975, 1973, 1965, 1960, 1959, 1956, 1954, 1951, 1946, 1940, 1932, 1926
770 ALCATRAZ AVE	2002, 1993, 1984, 1982, 1979, 1976, 1973, 1965, 1960, 1959, 1956, 1954, 1951, 1946, 1940, 1932, 1926
771 ALCATRAZ AVE	2002, 1996, 1993, 1992, 1991, 1986, 1984, 1982, 1980, 1979, 1976, 1975, 1973, 1970, 1965, 1960, 1959, 1956, 1954, 1951, 1946, 1940, 1932, 1926, 1925, 1920
774 ALCATRAZ AVE	2017, 2010, 2005, 2002, 1996, 1993, 1992, 1991, 1984, 1982, 1979, 1976, 1973, 1965, 1960, 1959, 1956, 1955, 1954, 1951, 1950, 1946, 1940, 1932, 1926
775 65TH	2020, 2017, 2014, 2010, 2006, 2005, 2002, 2000, 1996, 1995, 1993, 1992, 1991, 1986, 1984, 1982, 1980, 1979, 1976, 1975, 1973, 1970, 1967, 1965, 1962, 1960, 1959, 1956, 1955, 1954, 1951, 1946, 1945, 1943, 1940, 1938, 1933, 1932, 1928, 1926, 1925, 1920
775 65TH ST	2002, 1993, 1984, 1982, 1979, 1976, 1973, 1965, 1960, 1959, 1956, 1954, 1951, 1950, 1946, 1940, 1932, 1926, 1920
775 ALCATRAZ AVE	2014, 2006, 2005, 2002, 2000, 1996, 1993, 1992, 1991, 1986, 1984, 1982, 1980, 1979, 1976, 1975, 1973, 1970, 1965, 1962, 1960, 1959, 1956, 1954, 1951, 1946, 1940, 1932, 1926, 1925, 1920
776 65TH	2020, 2017, 2014, 2010, 2006, 2005, 2002, 2000, 1996, 1995, 1993, 1992, 1991, 1986, 1984, 1982, 1980, 1979, 1976, 1975, 1973, 1970, 1967, 1965, 1962, 1960, 1959, 1956, 1955, 1954, 1951, 1946, 1945, 1943, 1940, 1938, 1933, 1932, 1928, 1926, 1925, 1920
776 65TH ST	2020, 2017, 2014, 2002, 1996, 1993, 1991, 1984, 1982, 1979, 1976, 1975, 1973, 1965, 1960, 1959, 1956, 1954, 1951, 1950, 1946, 1943, 1940, 1932, 1926, 1920

FINDINGS

Address Researched	Address Not Identified in Research Source
776 65TL	2020, 2017, 2014, 2010, 2006, 2005, 2002, 2000, 1996, 1995, 1993, 1992, 1986, 1984, 1982, 1980, 1979, 1976, 1975, 1973, 1970, 1967, 1965, 1962, 1960, 1959, 1956, 1955, 1954, 1951, 1950, 1946, 1945, 1943, 1940, 1938, 1933, 1932, 1928, 1926, 1925, 1920
776 ALCATRAZ AVE	2020, 2017, 2014, 2010, 2005, 2002, 2000, 1996, 1995, 1993, 1992, 1991, 1986, 1984, 1982, 1980, 1979, 1976, 1975, 1973, 1970, 1967, 1965, 1962, 1960, 1959, 1956, 1955, 1954, 1951, 1950, 1946, 1945, 1943, 1940, 1938, 1933, 1932, 1928, 1926, 1925, 1920
778 ALCATRAZ AVE	2002, 1996, 1993, 1992, 1984, 1982, 1979, 1976, 1973, 1965, 1960, 1959, 1956, 1954, 1951, 1946, 1940, 1932, 1926, 1920
779 65TH	2020, 2017, 2014, 2010, 2006, 2005, 2002, 2000, 1996, 1995, 1993, 1992, 1991, 1986, 1984, 1982, 1980, 1979, 1976, 1975, 1973, 1970, 1967, 1965, 1962, 1960, 1959, 1956, 1955, 1954, 1951, 1946, 1945, 1943, 1940, 1938, 1933, 1932, 1928, 1926, 1925, 1920
779 65TH ST	2002, 2000, 1996, 1993, 1984, 1982, 1979, 1976, 1975, 1973, 1970, 1967, 1965, 1962, 1960, 1959, 1956, 1954, 1951, 1950, 1946, 1945, 1940, 1933, 1932, 1926
779 ALCATRAZ AVE	2020, 2002, 2000, 1996, 1995, 1993, 1992, 1991, 1984, 1982, 1979, 1976, 1973, 1965, 1962, 1960, 1959, 1956, 1954, 1951, 1946, 1945, 1940, 1938, 1932, 1926, 1925, 1920
780 65TH	2020, 2017, 2014, 2010, 2006, 2005, 2002, 2000, 1996, 1995, 1993, 1992, 1991, 1986, 1984, 1982, 1980, 1979, 1976, 1975, 1973, 1970, 1967, 1965, 1962, 1960, 1959, 1956, 1955, 1954, 1951, 1946, 1945, 1943, 1940, 1938, 1933, 1932, 1928, 1926, 1925, 1920
780 65TH ST	2005, 2002, 1993, 1984, 1982, 1979, 1976, 1975, 1973, 1965, 1960, 1959, 1956, 1954, 1951, 1950, 1946, 1940, 1933, 1932, 1926
781 65TH HU MBOLT	2020, 2017, 2014, 2010, 2006, 2005, 2002, 2000, 1996, 1995, 1993, 1992, 1991, 1986, 1984, 1982, 1980, 1979, 1976, 1975, 1973, 1970, 1967, 1965, 1962, 1960, 1959, 1956, 1955, 1954, 1951, 1946, 1945, 1943, 1940, 1938, 1933, 1932, 1928, 1926, 1925, 1920
781 65TH ST	2010, 2002, 2000, 1996, 1993, 1991, 1986, 1984, 1982, 1980, 1979, 1976, 1975, 1973, 1970, 1967, 1965, 1960, 1959, 1956, 1954, 1951, 1950, 1946, 1940, 1933, 1932, 1926, 1920
781 ALCATRAZ AVE	2002, 2000, 1996, 1995, 1993, 1992, 1991, 1986, 1984, 1982, 1980, 1979, 1976, 1973, 1965, 1962, 1960, 1959, 1956, 1954, 1951, 1950, 1946, 1940, 1933, 1932, 1926
782 65TH ST	2020, 2014, 2002, 2000, 1996, 1993, 1992, 1984, 1982, 1979, 1976, 1975, 1973, 1965, 1962, 1960, 1959, 1956, 1955, 1954, 1951, 1950, 1946, 1945, 1940, 1938, 1933, 1932, 1926, 1920
782 ALCATRAZ AVE	2014, 2010, 2006, 2005, 2002, 1996, 1993, 1992, 1991, 1986, 1984, 1982, 1979, 1976, 1975, 1973, 1970, 1965, 1960, 1959, 1956, 1954, 1951, 1950, 1946, 1945, 1943, 1940, 1938, 1933, 1932, 1928, 1926, 1925, 1920
783 ALCATRAZ AVE	2020, 2005, 2002, 1996, 1993, 1984, 1982, 1979, 1976, 1973, 1965, 1960, 1959, 1956, 1954, 1951, 1946, 1940, 1932, 1928, 1926, 1925, 1920
784 65TH ST	2002, 1996, 1993, 1992, 1991, 1986, 1984, 1982, 1980, 1979, 1976, 1975, 1973, 1970, 1965, 1960, 1959, 1956, 1954, 1951, 1950, 1946, 1940, 1933, 1932, 1926, 1925
784 ALCATRAZ AVE	2005, 2002, 1993, 1991, 1984, 1982, 1979, 1976, 1975, 1973, 1965, 1960, 1959, 1956, 1954, 1951, 1950, 1946, 1940, 1932, 1926, 1920

FINDINGS

Address Researched	Address Not Identified in Research Source
785 65TH	2020, 2017, 2014, 2010, 2006, 2005, 2002, 2000, 1996, 1995, 1993, 1992, 1991, 1986, 1984, 1982, 1980, 1979, 1976, 1975, 1973, 1970, 1967, 1965, 1962, 1960, 1959, 1956, 1955, 1954, 1951, 1946, 1945, 1943, 1940, 1938, 1933, 1932, 1928, 1926, 1925, 1920
785 65TH ST	2005, 2002, 1993, 1984, 1982, 1979, 1976, 1975, 1973, 1965, 1960, 1959, 1956, 1954, 1951, 1950, 1946, 1940, 1932, 1926
785 ALCATRAZ AVE	2020, 2002, 2000, 1996, 1993, 1992, 1991, 1986, 1984, 1982, 1980, 1979, 1976, 1975, 1973, 1965, 1962, 1960, 1959, 1956, 1954, 1951, 1946, 1945, 1940, 1932, 1928, 1926, 1925, 1920
787 ALCATRAZ AVE	2020, 2017, 2006, 2005, 2002, 1996, 1993, 1992, 1986, 1984, 1982, 1980, 1979, 1976, 1975, 1973, 1970, 1965, 1962, 1960, 1959, 1956, 1954, 1951, 1950, 1946, 1940, 1938, 1933, 1932, 1926, 1925, 1920
788 65TH	2020, 2017, 2014, 2010, 2006, 2005, 2002, 2000, 1996, 1995, 1993, 1992, 1991, 1986, 1984, 1982, 1980, 1979, 1976, 1975, 1973, 1970, 1967, 1965, 1962, 1960, 1959, 1956, 1955, 1954, 1951, 1946, 1945, 1943, 1940, 1938, 1933, 1932, 1928, 1926, 1925, 1920
788 65TH ST	2002, 2000, 1996, 1993, 1992, 1991, 1986, 1984, 1982, 1979, 1976, 1973, 1965, 1960, 1959, 1956, 1954, 1951, 1950, 1946, 1940, 1932, 1926
789 65TH	2020, 2017, 2014, 2010, 2006, 2005, 2002, 2000, 1996, 1995, 1993, 1992, 1991, 1986, 1984, 1982, 1980, 1979, 1976, 1975, 1973, 1970, 1967, 1965, 1962, 1960, 1959, 1956, 1955, 1954, 1951, 1946, 1945, 1943, 1940, 1938, 1933, 1932, 1928, 1926, 1925, 1920
789 65TH ST	2017, 2002, 2000, 1996, 1993, 1992, 1991, 1986, 1984, 1982, 1980, 1979, 1976, 1975, 1973, 1965, 1962, 1960, 1959, 1956, 1954, 1951, 1950, 1946, 1940, 1933, 1932, 1926, 1920
789 ALCATRAZ AVE	2020, 2017, 2014, 2002, 2000, 1996, 1993, 1992, 1991, 1986, 1984, 1982, 1980, 1979, 1976, 1973, 1970, 1965, 1962, 1960, 1959, 1956, 1954, 1951, 1946, 1945, 1940, 1938, 1932, 1928, 1926, 1925, 1920
791 AALCATRAZ AVE	2020, 2017, 2014, 2010, 2006, 2005, 2002, 2000, 1996, 1995, 1993, 1992, 1991, 1986, 1984, 1982, 1980, 1979, 1976, 1973, 1970, 1967, 1965, 1962, 1960, 1959, 1956, 1955, 1954, 1951, 1950, 1946, 1945, 1943, 1940, 1938, 1933, 1932, 1928, 1926, 1925, 1920
791 ALCATRAZ	2020, 2017, 2014, 2010, 2006, 2005, 2002, 2000, 1996, 1995, 1993, 1992, 1991, 1986, 1984, 1982, 1980, 1979, 1976, 1975, 1973, 1970, 1967, 1965, 1962, 1960, 1959, 1956, 1955, 1954, 1951, 1946, 1945, 1943, 1940, 1938, 1933, 1932, 1928, 1926, 1925, 1920
791 ALCATRAZ AVE	2002, 1996, 1993, 1991, 1984, 1982, 1979, 1976, 1973, 1967, 1965, 1960, 1959, 1956, 1954, 1951, 1946, 1940, 1932, 1926, 1925, 1920
792 63RD ST	2020, 2017, 2014, 2010, 2006, 2005, 2002, 2000, 1996, 1995, 1993, 1991, 1986, 1984, 1982, 1980, 1979, 1976, 1975, 1973, 1970, 1967, 1965, 1962, 1960, 1959, 1956, 1955, 1954, 1951, 1950, 1946, 1945, 1943, 1940, 1938, 1933, 1932, 1928, 1926, 1925, 1920
792 65TH OL YMPIC	2020, 2017, 2014, 2010, 2006, 2005, 2002, 2000, 1996, 1995, 1993, 1992, 1991, 1986, 1984, 1982, 1980, 1979, 1976, 1975, 1973, 1970, 1967, 1965, 1962, 1960, 1959, 1956, 1955, 1954, 1951, 1946, 1945, 1943, 1940, 1938, 1933, 1932, 1928, 1926, 1925, 1920
792 65TH ST	2017, 2010, 2002, 2000, 1993, 1984, 1982, 1979, 1976, 1973, 1965, 1960, 1959, 1956, 1954, 1951, 1950, 1946, 1940, 1932, 1926, 1925, 1920

FINDINGS

Address Researched	Address Not Identified in Research Source
793 65TH	2020, 2017, 2014, 2010, 2006, 2005, 2002, 2000, 1996, 1995, 1993, 1992, 1991, 1986, 1984, 1982, 1980, 1979, 1976, 1975, 1973, 1970, 1967, 1965, 1962, 1960, 1959, 1956, 1955, 1954, 1951, 1946, 1945, 1943, 1940, 1938, 1933, 1932, 1928, 1926, 1925, 1920
793 65TH ST	2002, 2000, 1996, 1993, 1991, 1984, 1982, 1980, 1979, 1976, 1975, 1973, 1970, 1965, 1960, 1959, 1956, 1954, 1951, 1950, 1946, 1940, 1933, 1932, 1926
794 65TH AVE	2020, 2017, 2014, 2010, 2006, 2005, 2002, 2000, 1996, 1995, 1993, 1992, 1991, 1986, 1984, 1982, 1980, 1979, 1976, 1975, 1973, 1970, 1967, 1965, 1962, 1960, 1959, 1956, 1955, 1954, 1951, 1950, 1946, 1945, 1943, 1940, 1938, 1933, 1932, 1926, 1925, 1920
794 65TH ST	2002, 2000, 1996, 1995, 1993, 1992, 1991, 1984, 1982, 1980, 1979, 1976, 1975, 1973, 1967, 1965, 1960, 1959, 1956, 1954, 1951, 1950, 1946, 1940, 1938, 1933, 1932, 1928, 1926
795 65TH ST	2002, 2000, 1996, 1995, 1993, 1992, 1991, 1984, 1982, 1980, 1979, 1976, 1973, 1965, 1960, 1959, 1956, 1954, 1951, 1950, 1946, 1940, 1932, 1926
795 ALCATRAZ AVE	2002, 2000, 1993, 1984, 1982, 1979, 1976, 1975, 1973, 1965, 1960, 1959, 1956, 1954, 1951, 1946, 1940, 1932, 1926, 1925, 1920
797 ALCATRAZ AVE	2020, 2014, 2010, 2006, 2005, 2002, 2000, 1993, 1992, 1991, 1986, 1984, 1982, 1980, 1979, 1976, 1975, 1973, 1965, 1962, 1960, 1959, 1956, 1954, 1951, 1946, 1940, 1933, 1932, 1926, 1925, 1920

TARGET PROPERTY: ADDRESS NOT IDENTIFIED IN RESEARCH SOURCE

The following Target Property addresses were researched for this report, and the addresses were not identified in the research source.

Address Researched	Address Not Identified in Research Source
1890 Alcatraz Avenue	2002, 1993, 1984, 1982, 1979, 1976, 1973, 1967, 1965, 1960, 1959, 1956, 1954, 1951, 1946, 1945, 1940, 1938, 1932, 1928, 1926, 1925, 1920

1890 Alcatraz Avenue

1890 Alcatraz Avenue

Berkeley, CA 94703

Inquiry Number: 7917334.8

March 06, 2025

The EDR Aerial Photo Decade Package

6 Armstrong Road, 4th floor
Shelton, CT 06484
Toll Free: 800.352.0050
www.edrnet.com

EDR Aerial Photo Decade Package

03/06/25

Site Name:

1890 Alcatraz Avenue
1890 Alcatraz Avenue
Berkeley, CA 94703
EDR Inquiry # 7917334.8

Client Name:

Ninyo & Moore
1401 Halyard Drive, Suite 110
West Sacramento, CA 95691
Contact: Luke Swickard

Environmental Data Resources, Inc. (EDR) Aerial Photo Decade Package is a screening tool designed to assist environmental professionals in evaluating potential liability on a target property resulting from past activities. EDR's professional researchers provide digitally reproduced historical aerial photographs, and when available, provide one photo per decade.

Search Results:

Year	Scale	Details	Source
2020	1"=500'	Flight Year: 2020	USDA/NAIP
2016	1"=500'	Flight Year: 2016	USDA/NAIP
2012	1"=500'	Flight Year: 2012	USDA/NAIP
2009	1"=500'	Flight Year: 2009	USDA/NAIP
2005	1"=500'	Flight Year: 2005	USDA/NAIP
1998	1"=500'	Flight Date: August 27, 1998	USDA
1993	1"=500'	Acquisition Date: July 10, 1993	USGS/DOQQ
1982	1"=500'	Flight Date: July 08, 1982	USDA
1974	1"=500'	Flight Date: October 14, 1974	USGS
1968	1"=500'	Flight Date: April 20, 1968	USGS
1963	1"=500'	Flight Date: July 08, 1963	EDR Proprietary Aerial Viewpoint
1958	1"=500'	Flight Date: July 25, 1958	USGS
1950	1"=500'	Flight Date: May 18, 1950	USDA
1946	1"=500'	Flight Date: October 28, 1946	USGS
1939	1"=500'	Flight Date: August 03, 1939	USDA


When delivered electronically by EDR, the aerial photo images included with this report are for ONE TIME USE ONLY. Further reproduction of these aerial photo images is prohibited without permission from EDR. For more information contact your EDR Account Executive.


Disclaimer - Copyright and Trademark Notice


This Report contains certain information obtained from a variety of public and other sources reasonably available to Environmental Data Resources, LLC. It cannot be concluded from this Report that coverage information for the target and surrounding properties does not exist from other sources. This Report is provided on an "AS IS", "AS AVAILABLE" basis. NO WARRANTY EXPRESS OR IMPLIED IS MADE WHATSOEVER IN CONNECTION WITH THIS REPORT. ENVIRONMENTAL DATA RESOURCES, LLC AND ITS SUBSIDIARIES, AFFILIATES AND THIRD PARTY SUPPLIERS DISCLAIM ALL WARRANTIES, OF ANY KIND OR NATURE, EXPRESS OR IMPLIED, ARISING OUT OF OR RELATED TO THIS REPORT OR ANY OF THE DATA AND INFORMATION PROVIDED IN THIS REPORT, INCLUDING WITHOUT LIMITATION, ANY WARRANTIES REGARDING ACCURACY, QUALITY, CORRECTNESS, COMPLETENESS, COMPREHENSIVENESS, SUITABILITY, MERCHANTABILITY, FITNESS FOR A PARTICULAR PURPOSE, TITLE, NON-INFRINGEMENT, MISAPPROPRIATION, OR OTHERWISE. ALL RISK IS ASSUMED BY THE USER. IN NO EVENT SHALL ENVIRONMENTAL DATA RESOURCES, LLC OR ITS SUBSIDIARIES, AFFILIATES OR THIRD PARTY SUPPLIERS BE LIABLE TO ANYONE FOR ANY DIRECT, INCIDENTAL, INDIRECT, SPECIAL, CONSEQUENTIAL OR OTHER DAMAGES OF ANY TYPE OR KIND (INCLUDING BUT NOT LIMITED TO LOSS OF PROFITS, LOSS OF USE, OR LOSS OF DATA), ARISING OUT OF OR IN ANY WAY CONNECTED WITH THIS REPORT OR ANY OF THE DATA AND INFORMATION PROVIDED IN THIS REPORT. Any analyses, estimates, ratings, environmental risk levels, or risk codes provided in this Report are provided for illustrative purposes only, and are not intended to provide, nor should they be interpreted as providing any facts regarding, or prediction or forecast of, any environmental risk for any property. Only an assessment performed by a qualified environmental professional can provide findings, opinions or conclusions regarding the environmental risk or conditions in, on or at any property.


Copyright 2025 by Environmental Data Resources, Inc. All rights reserved. Reproduction in any media or format, in whole or in part, of any report or map of Environmental Data Resources, Inc., or its affiliates, is prohibited without prior written permission.


EDR and its logos (including Sanborn and Sanborn Map) are trademarks of Environmental Data Resources, LLC or its affiliates. All other trademarks used herein are the property of their respective owners.

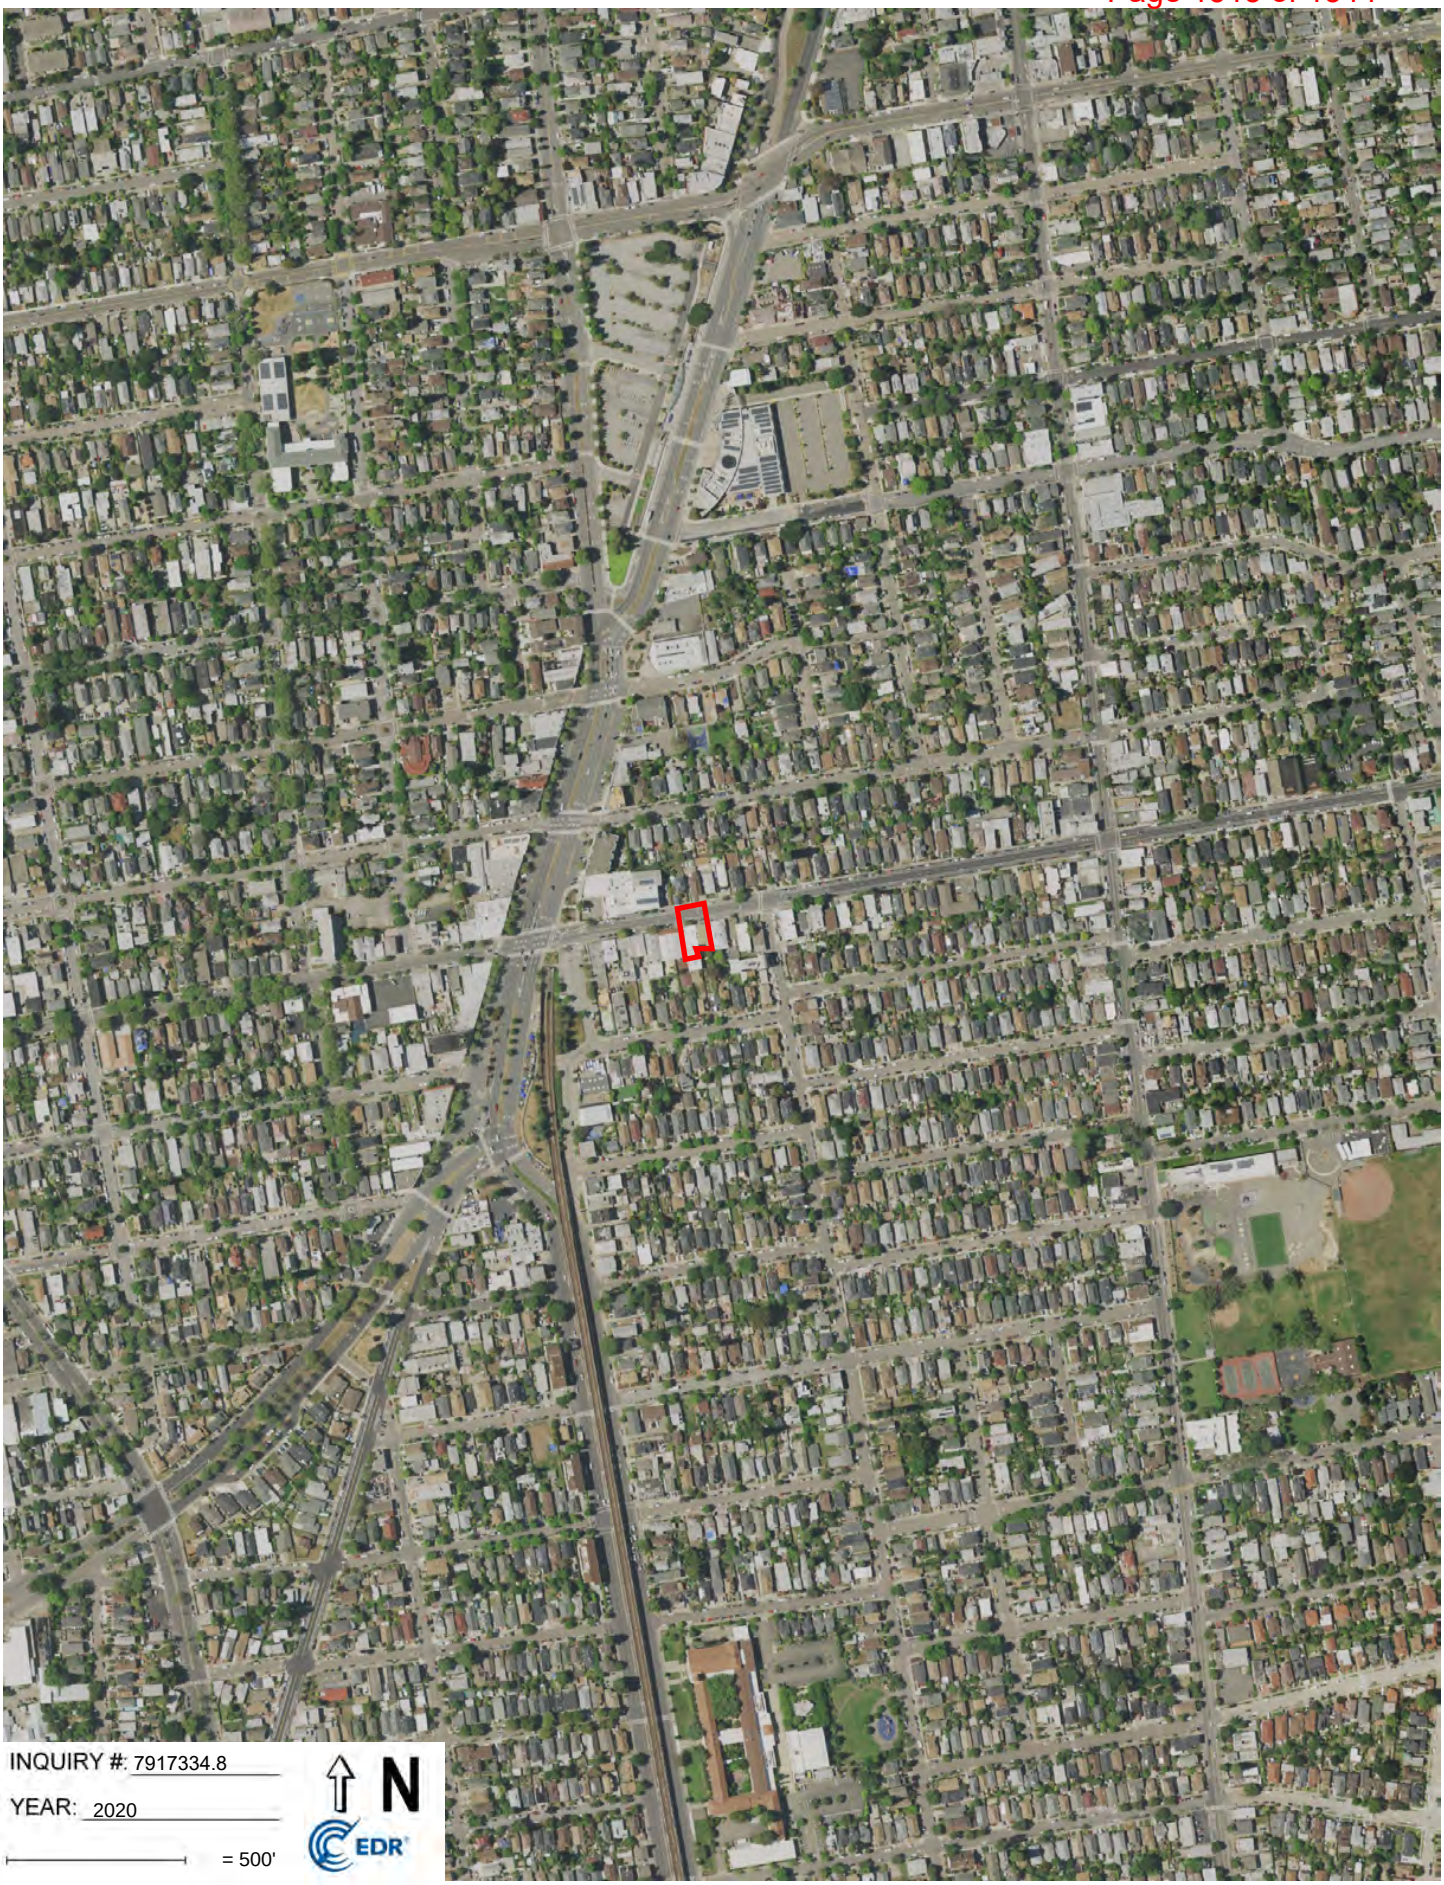

INQUIRY #: 7917334.8
YEAR: 2020
= 500'
N
EDR

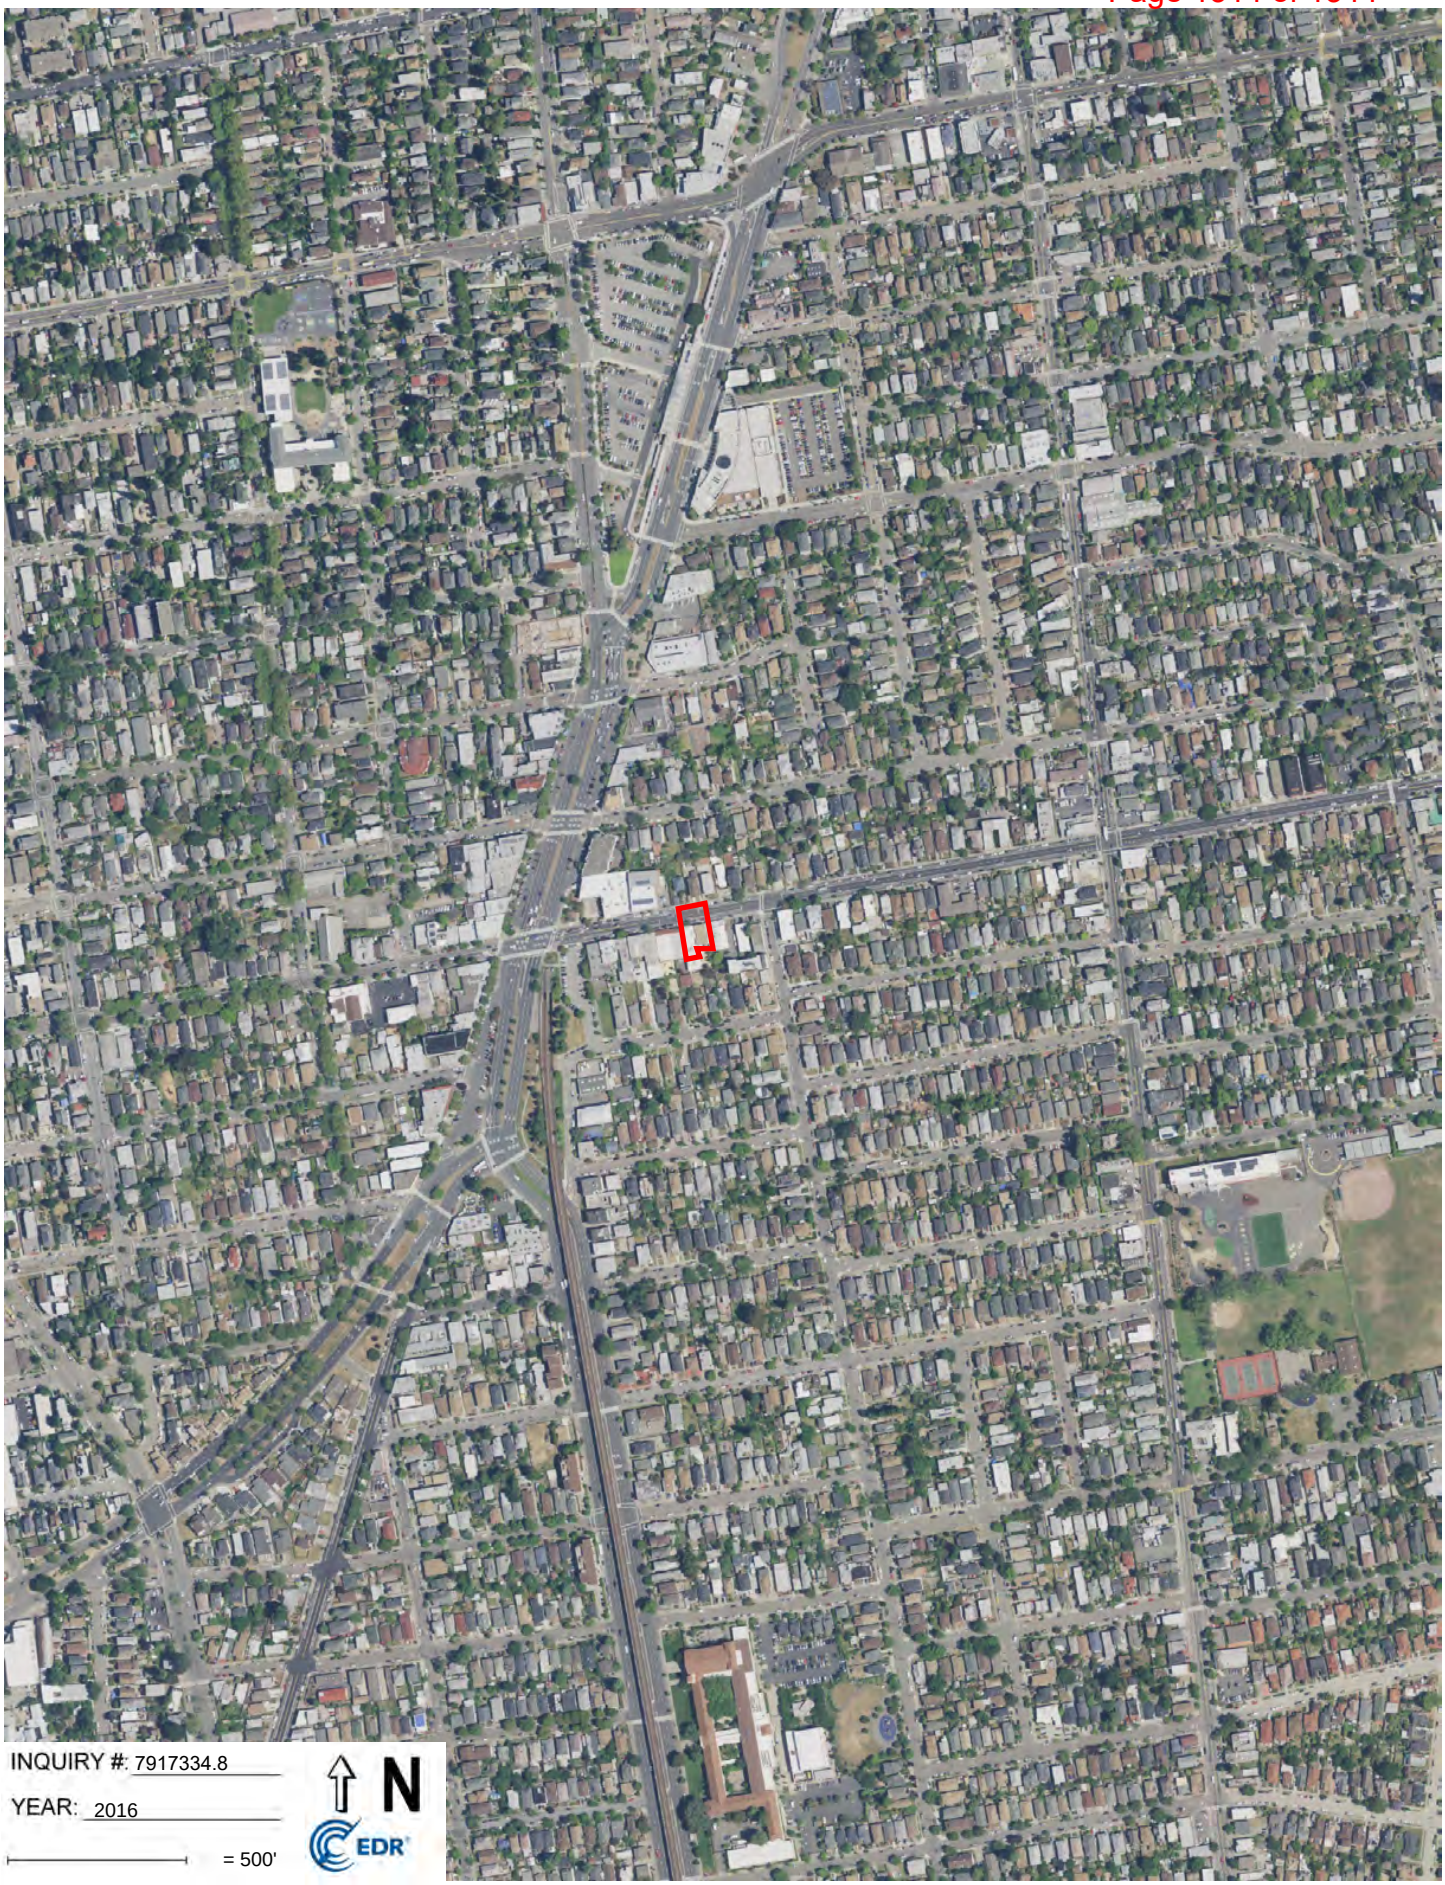

INQUIRY #: 7917334.8
YEAR: 2016
= 500'
N
EDR

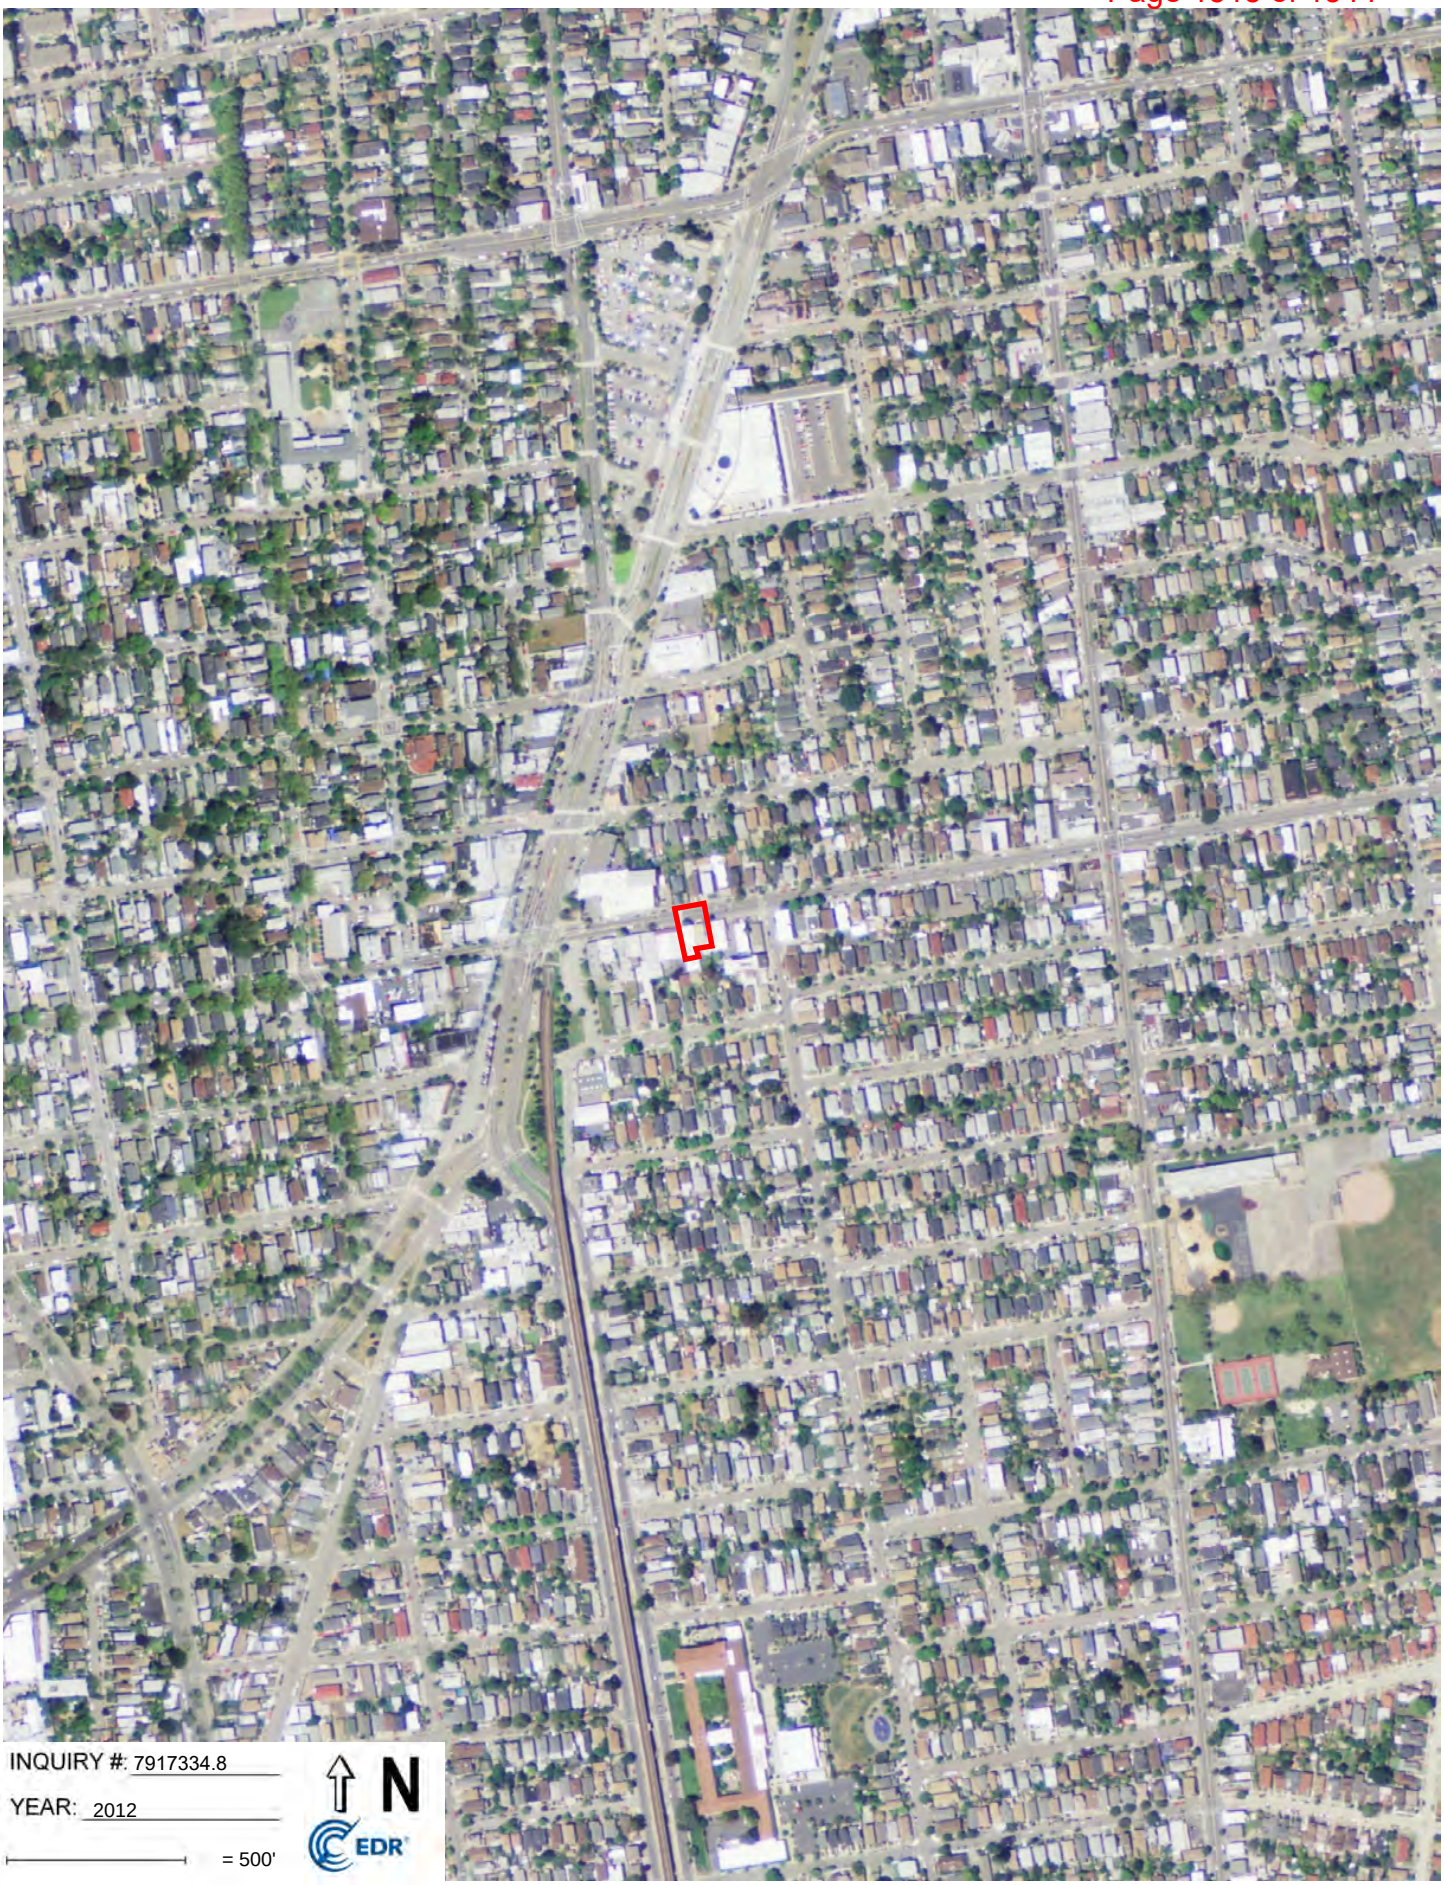

INQUIRY #: 7917334.8
YEAR: 2012
= 500'
N
EDR

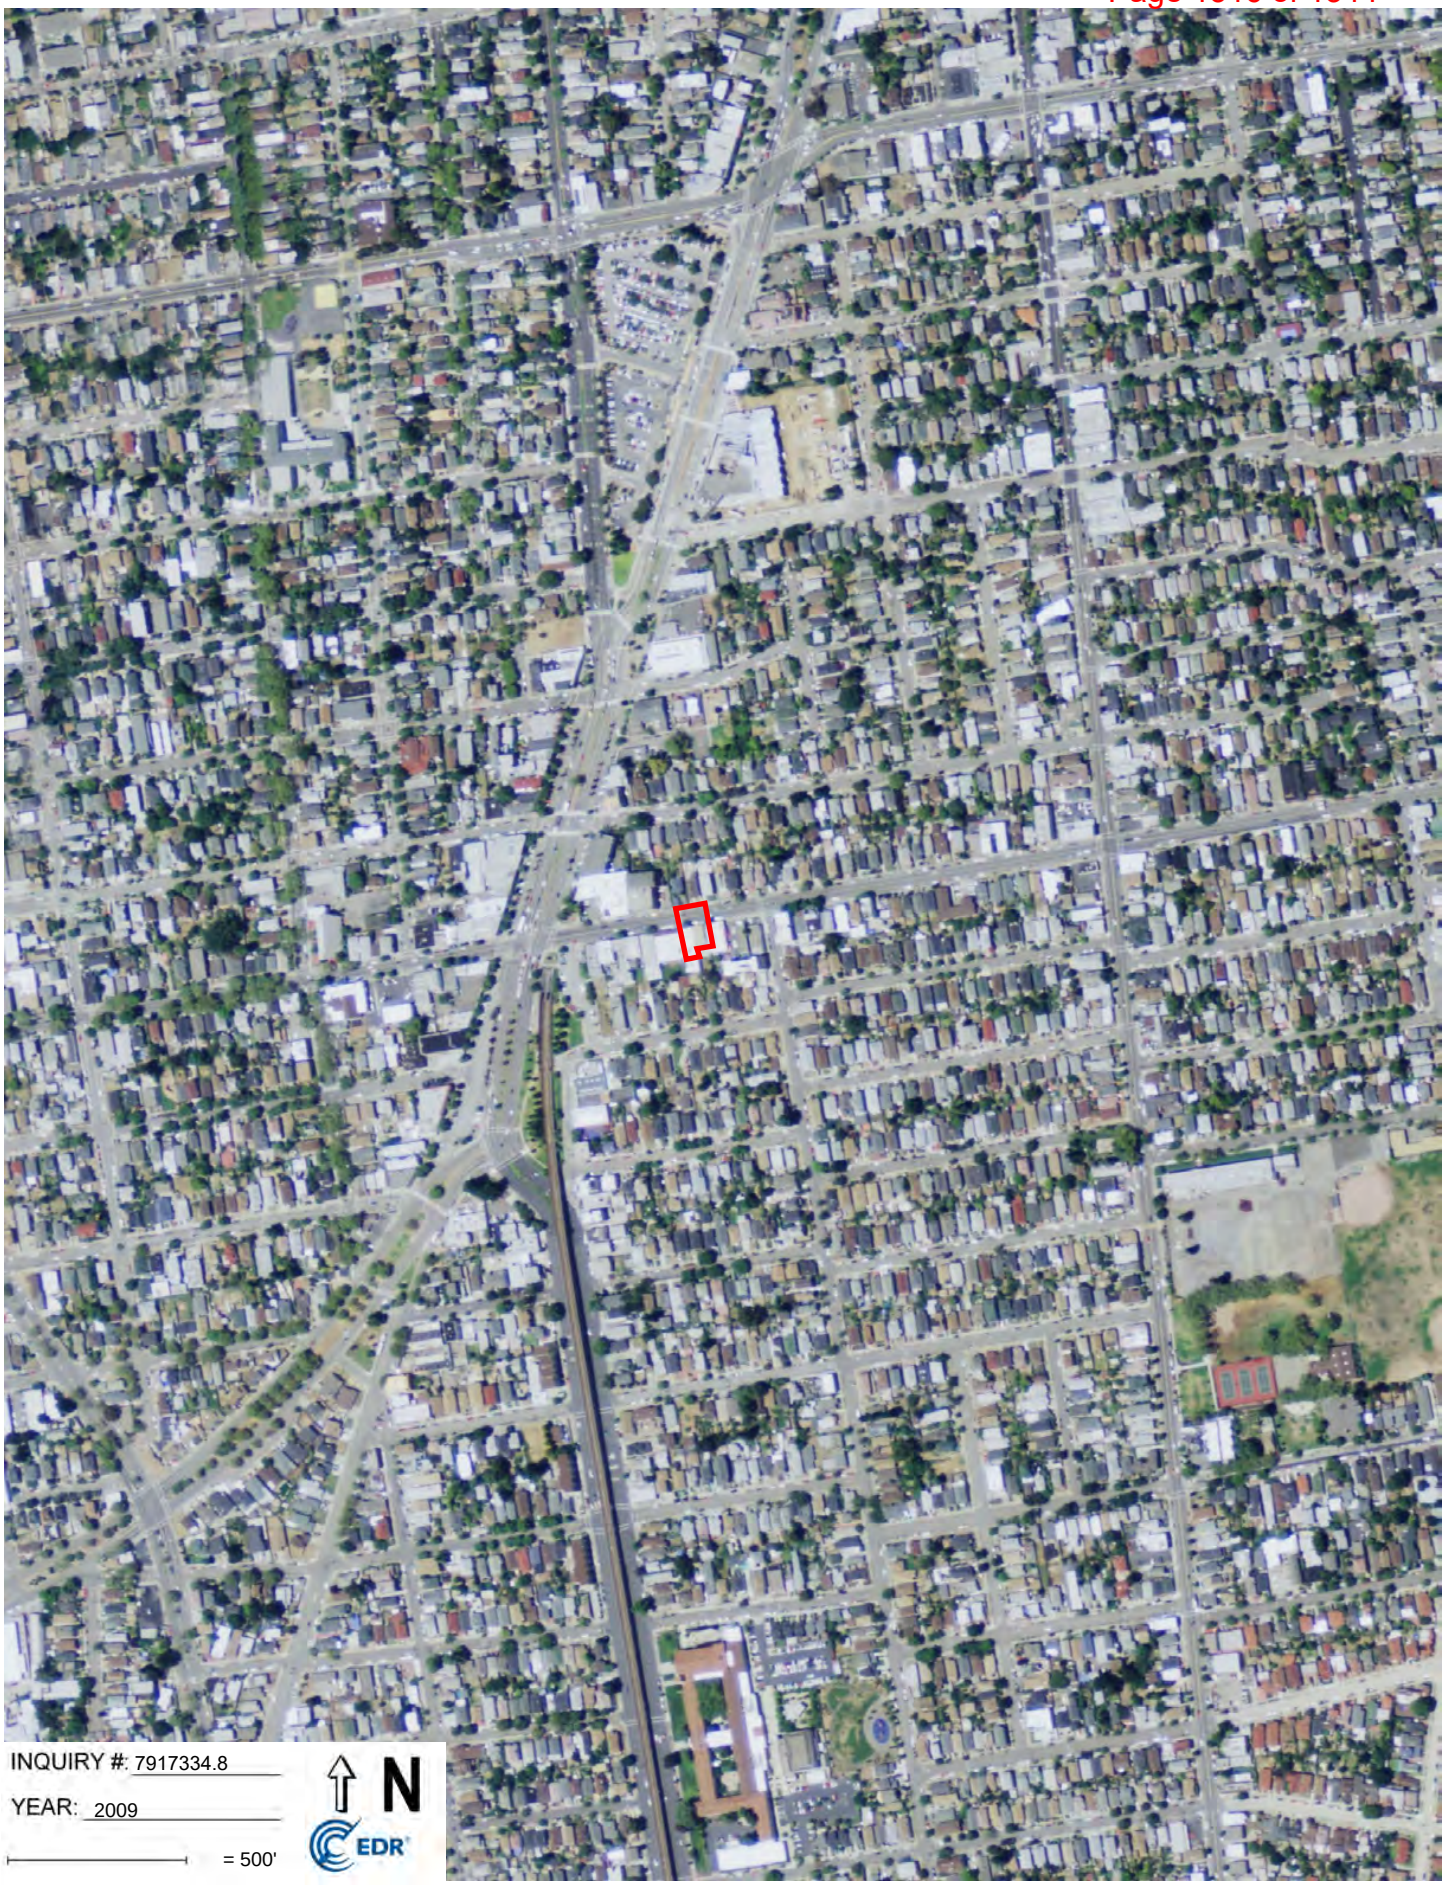

INQUIRY #: 7917334.8
YEAR: 2009
= 500'
N
EDR

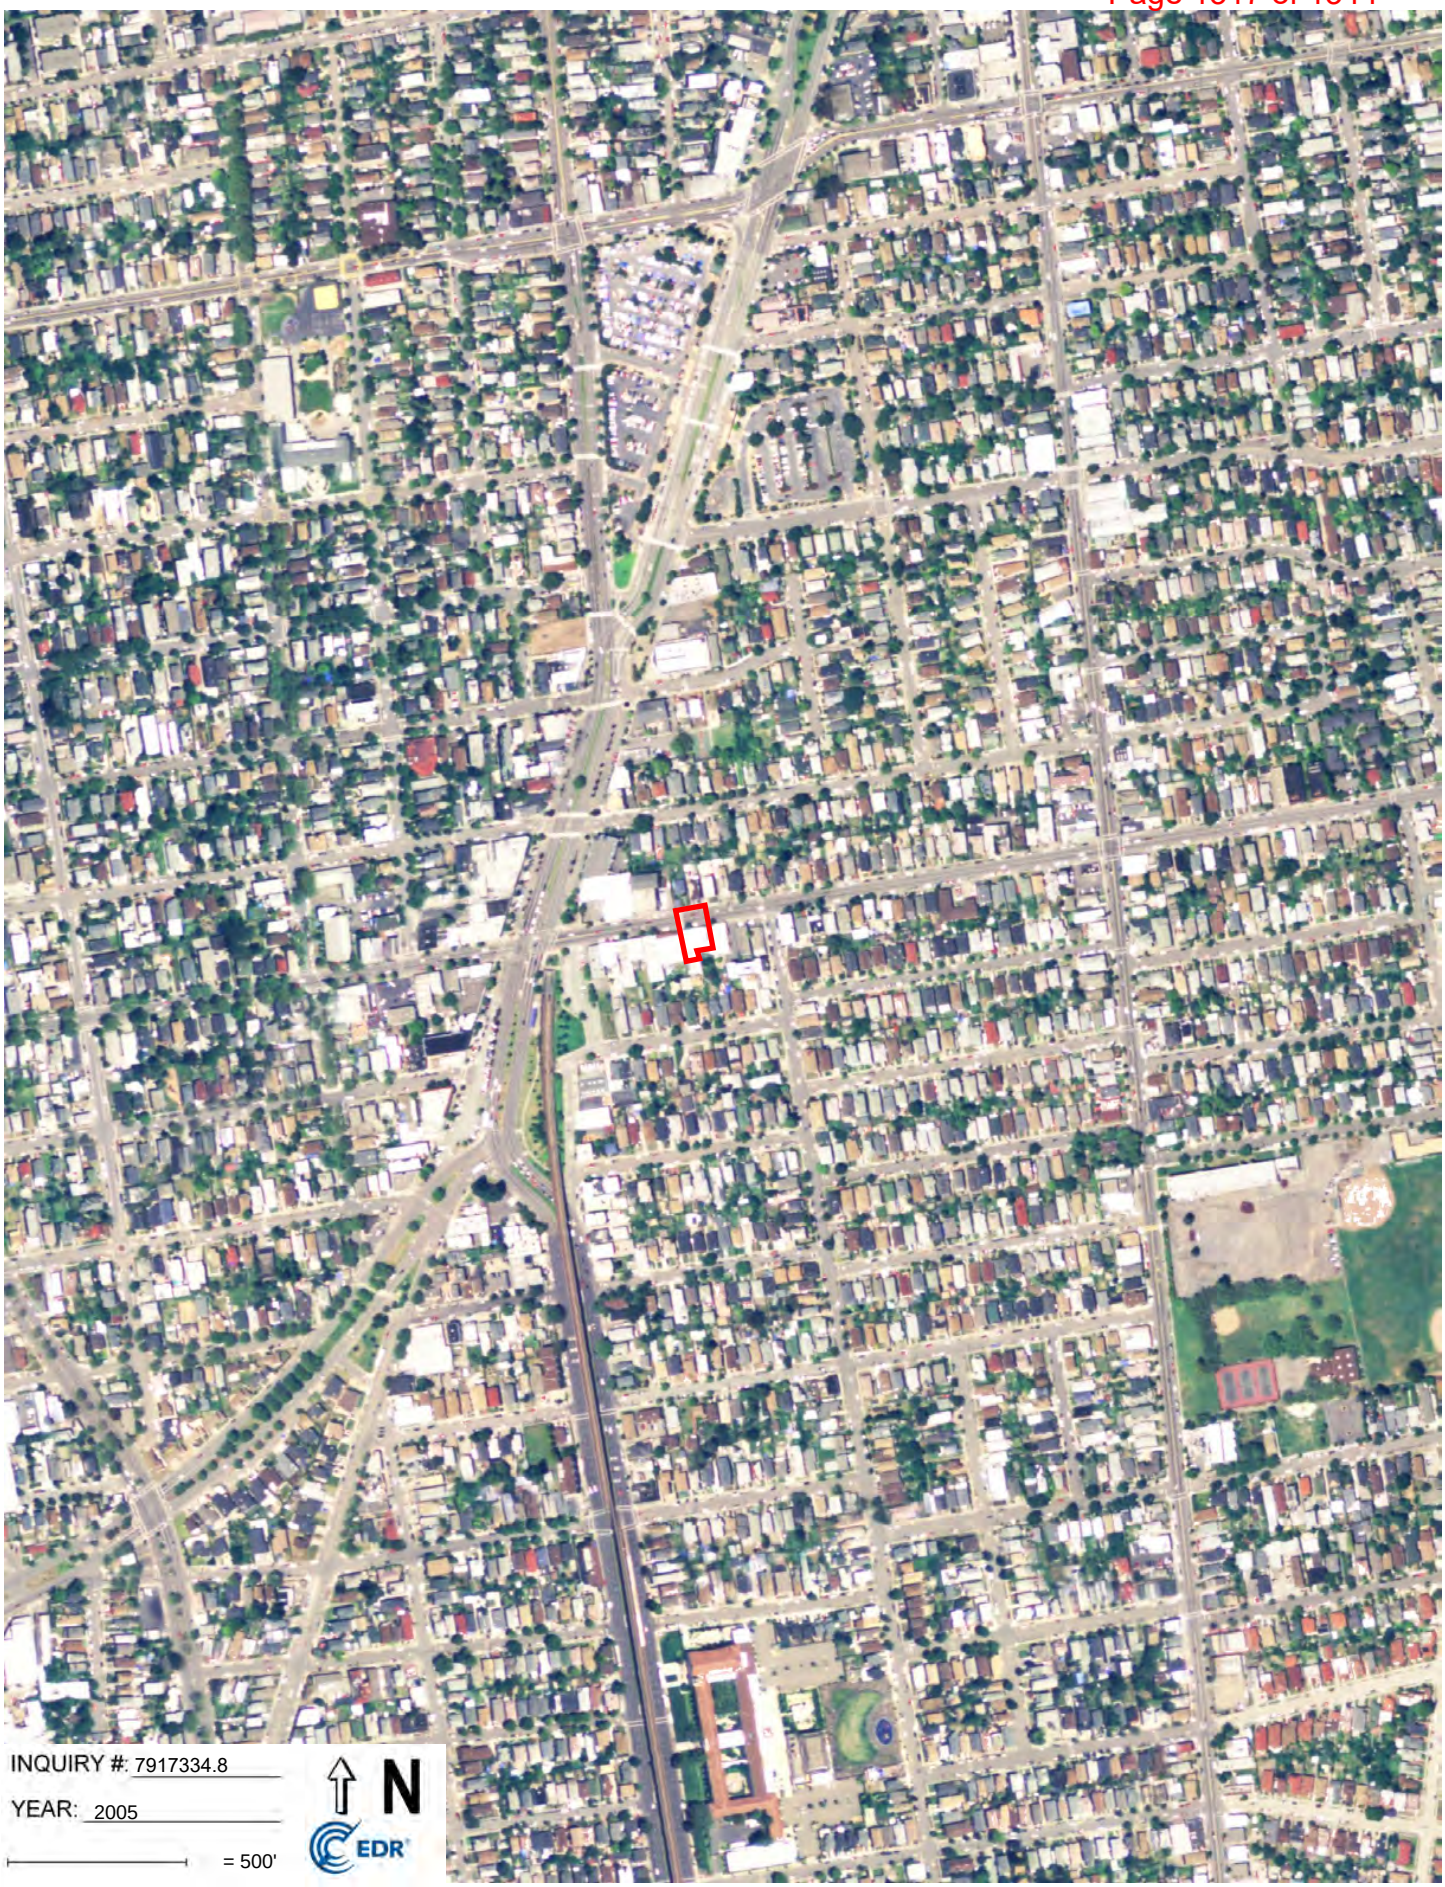

INQUIRY #: 7917334.8
YEAR: 2005
= 500'
N
EDR

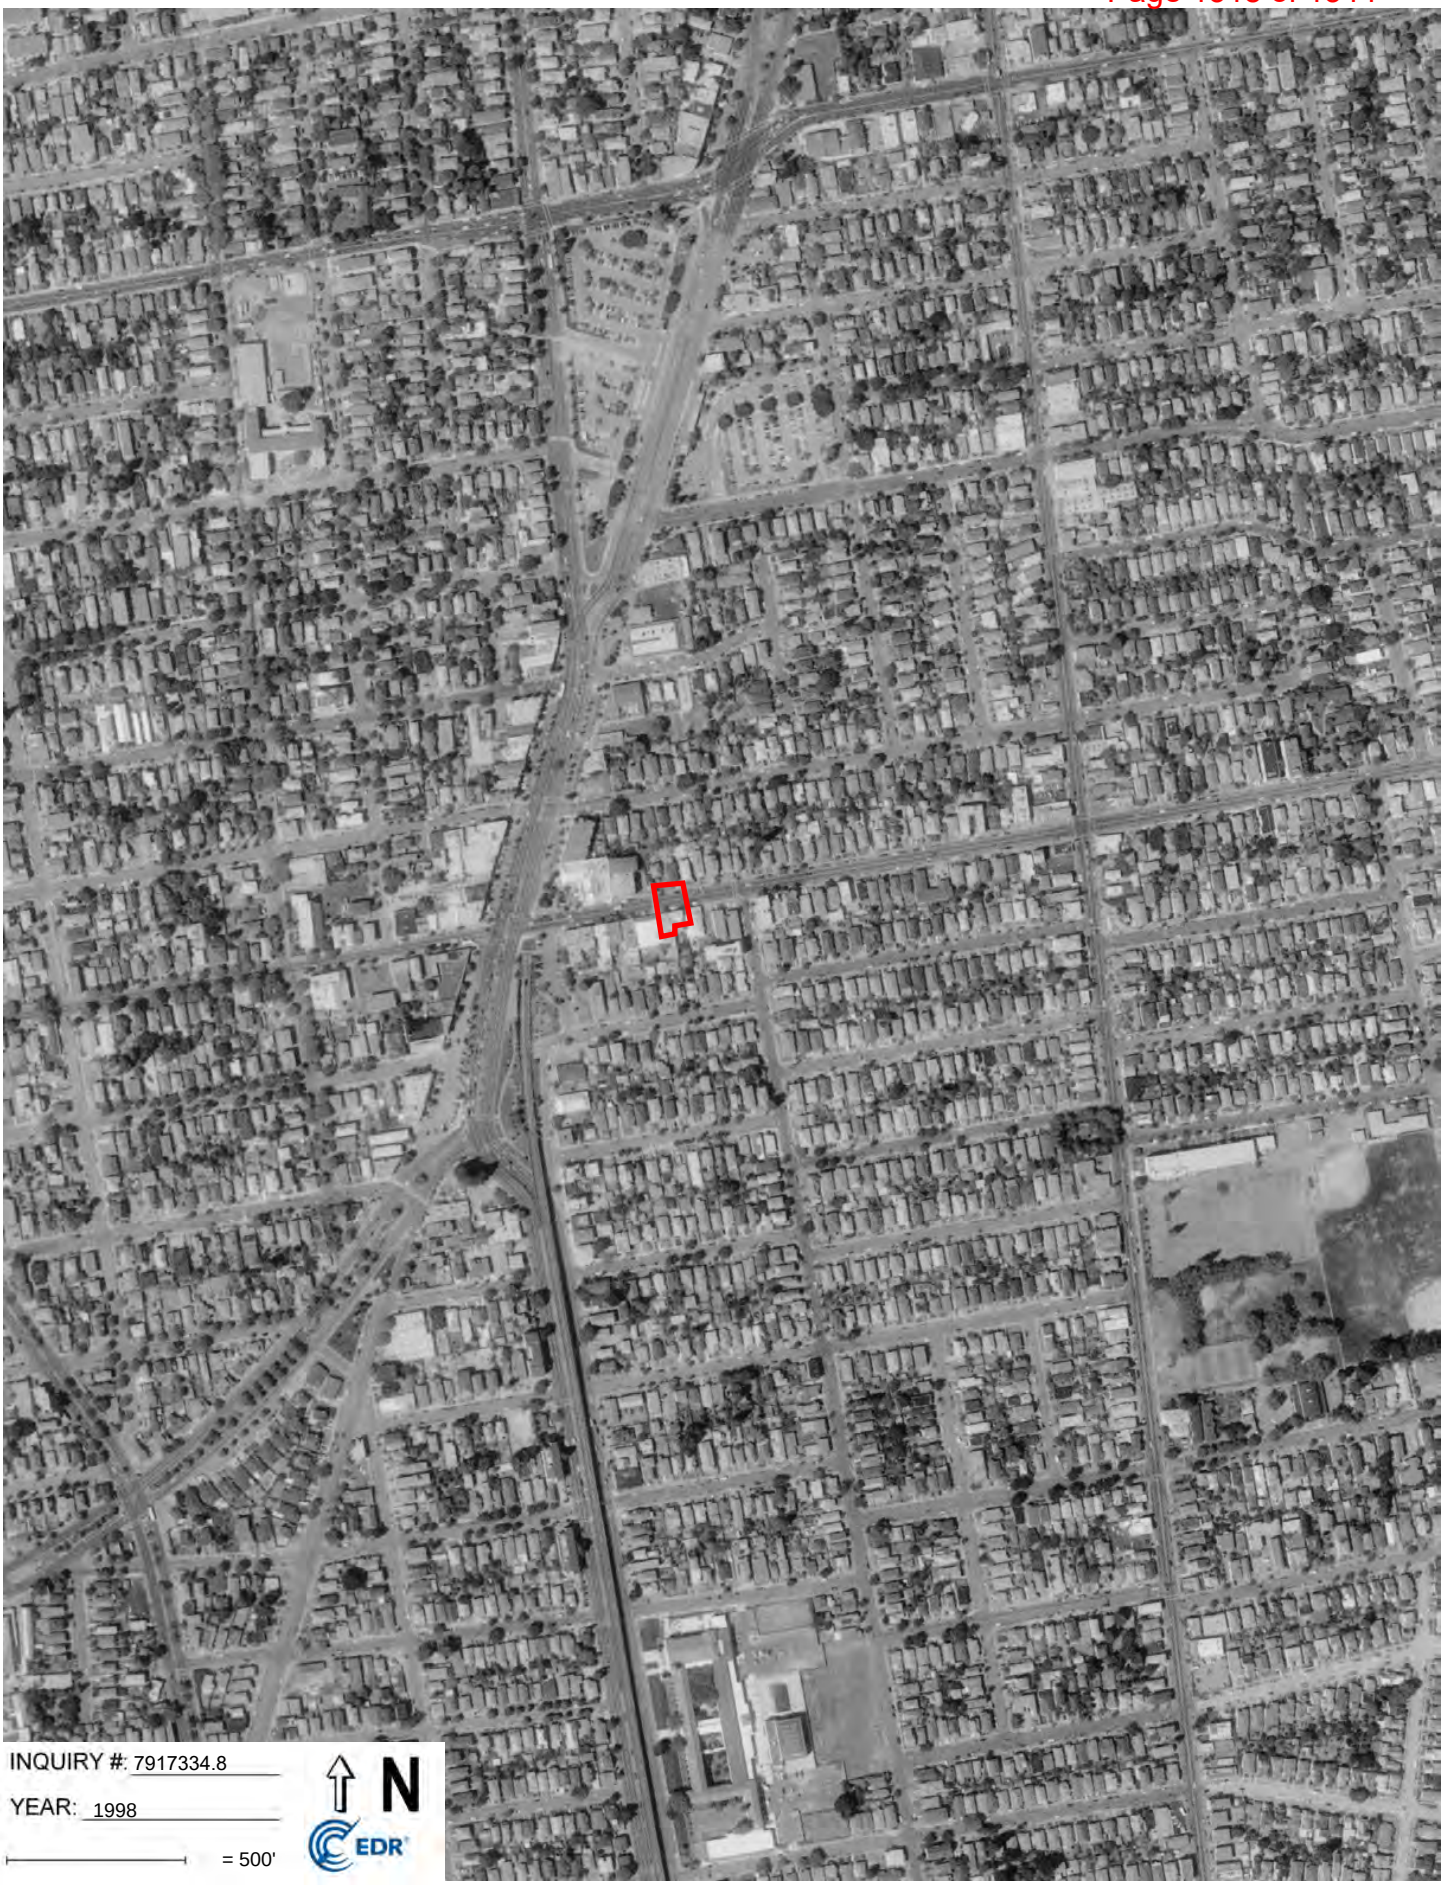
INQUIRY #: 7917334.8
YEAR: 1998
= 500'
N
EDR

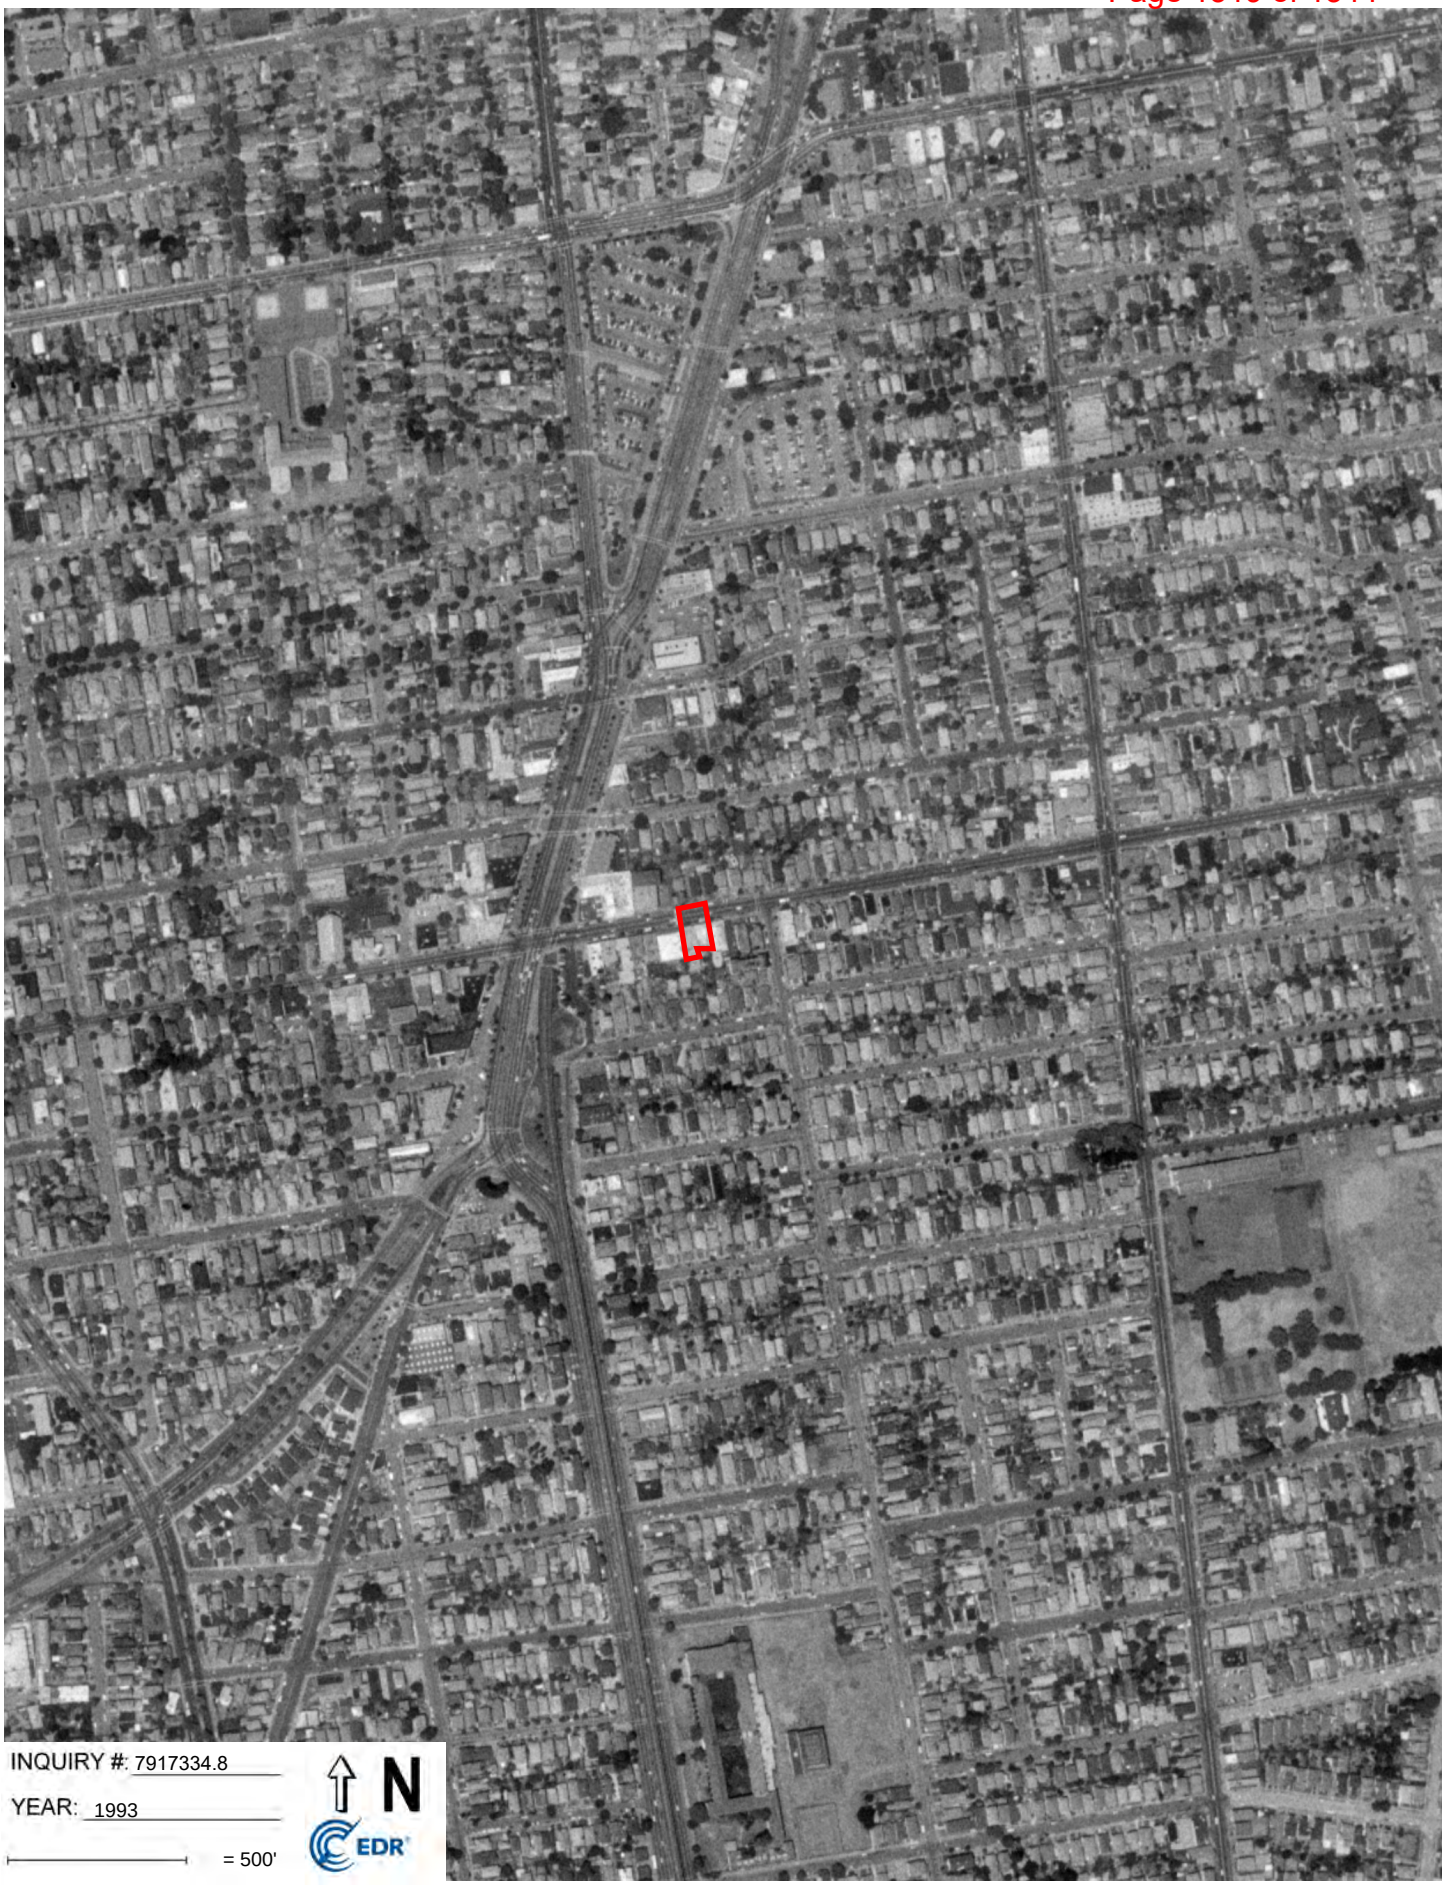

INQUIRY #: 7917334.8
YEAR: 1993
= 500'
N
EDR

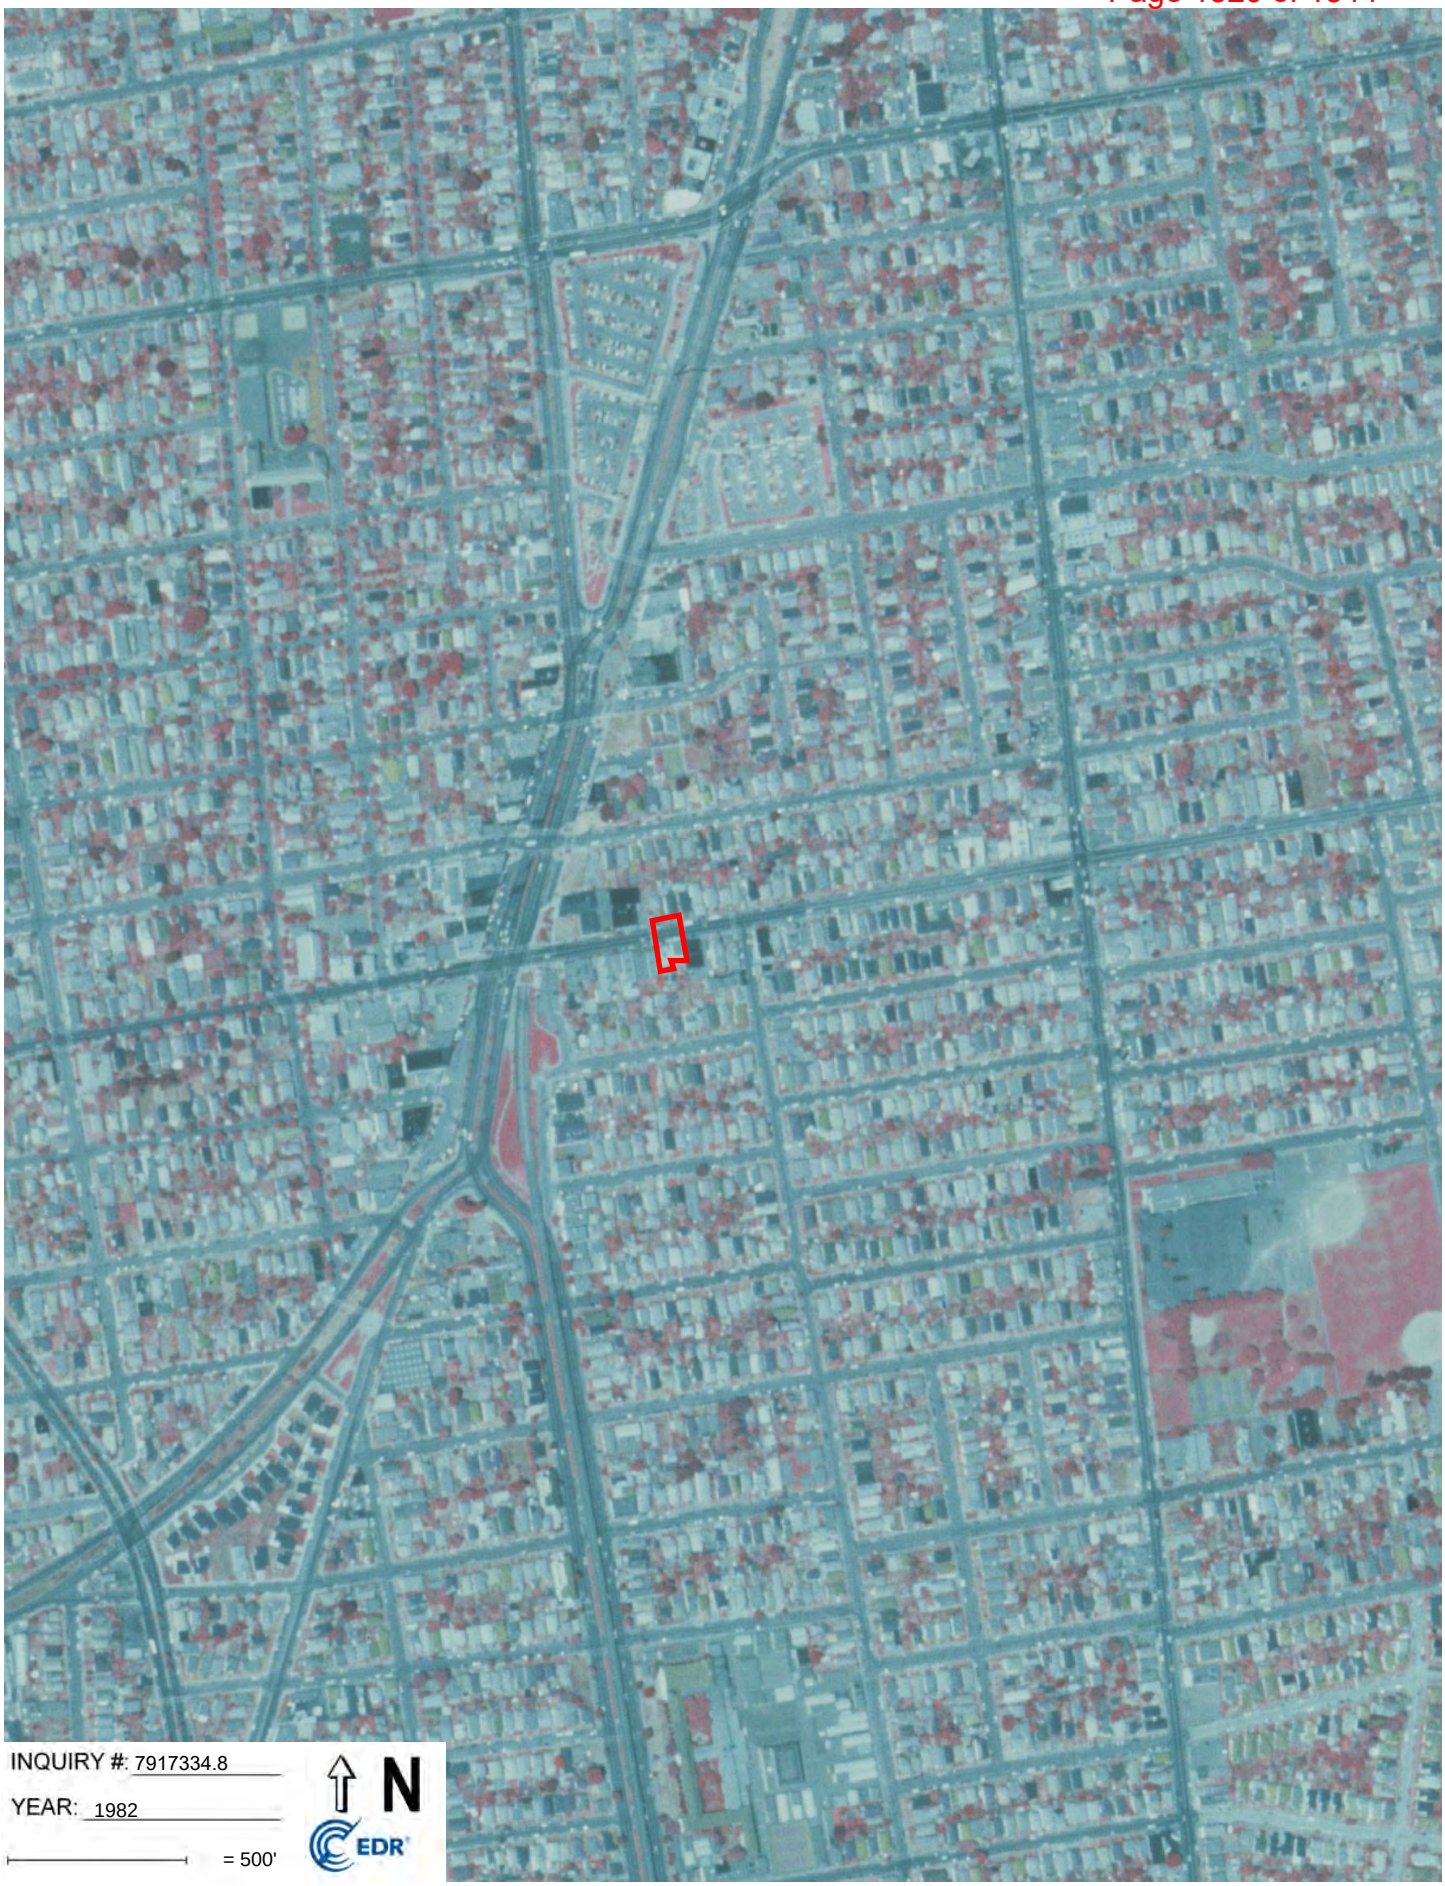

INQUIRY #: 7917334.8
YEAR: 1982
= 500'
N
EDR

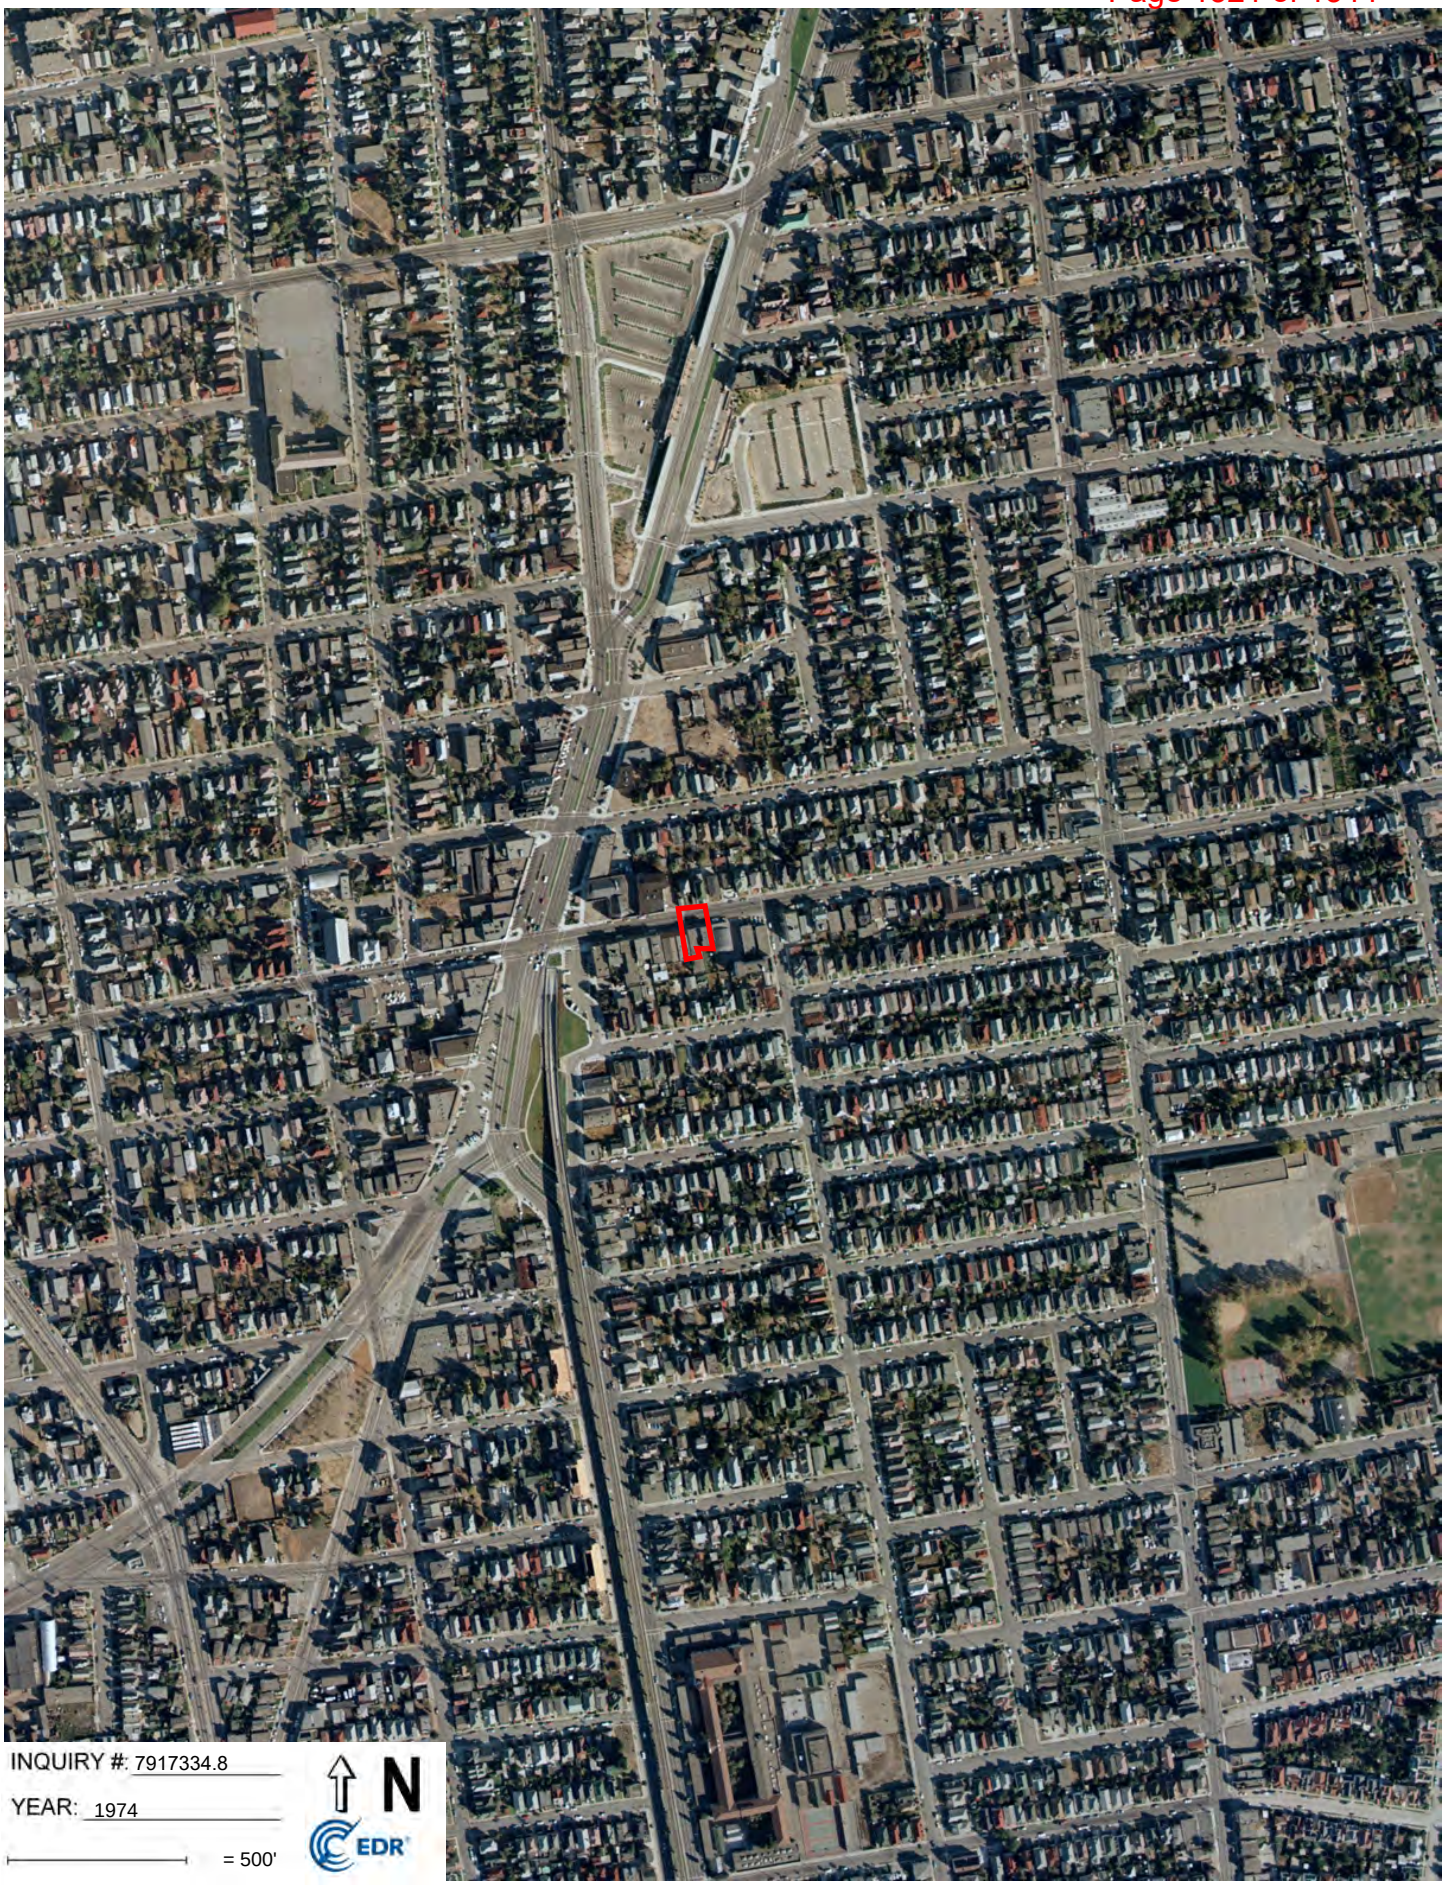
INQUIRY #: 7917334.8
YEAR: 1974
= 500'
N
EDR

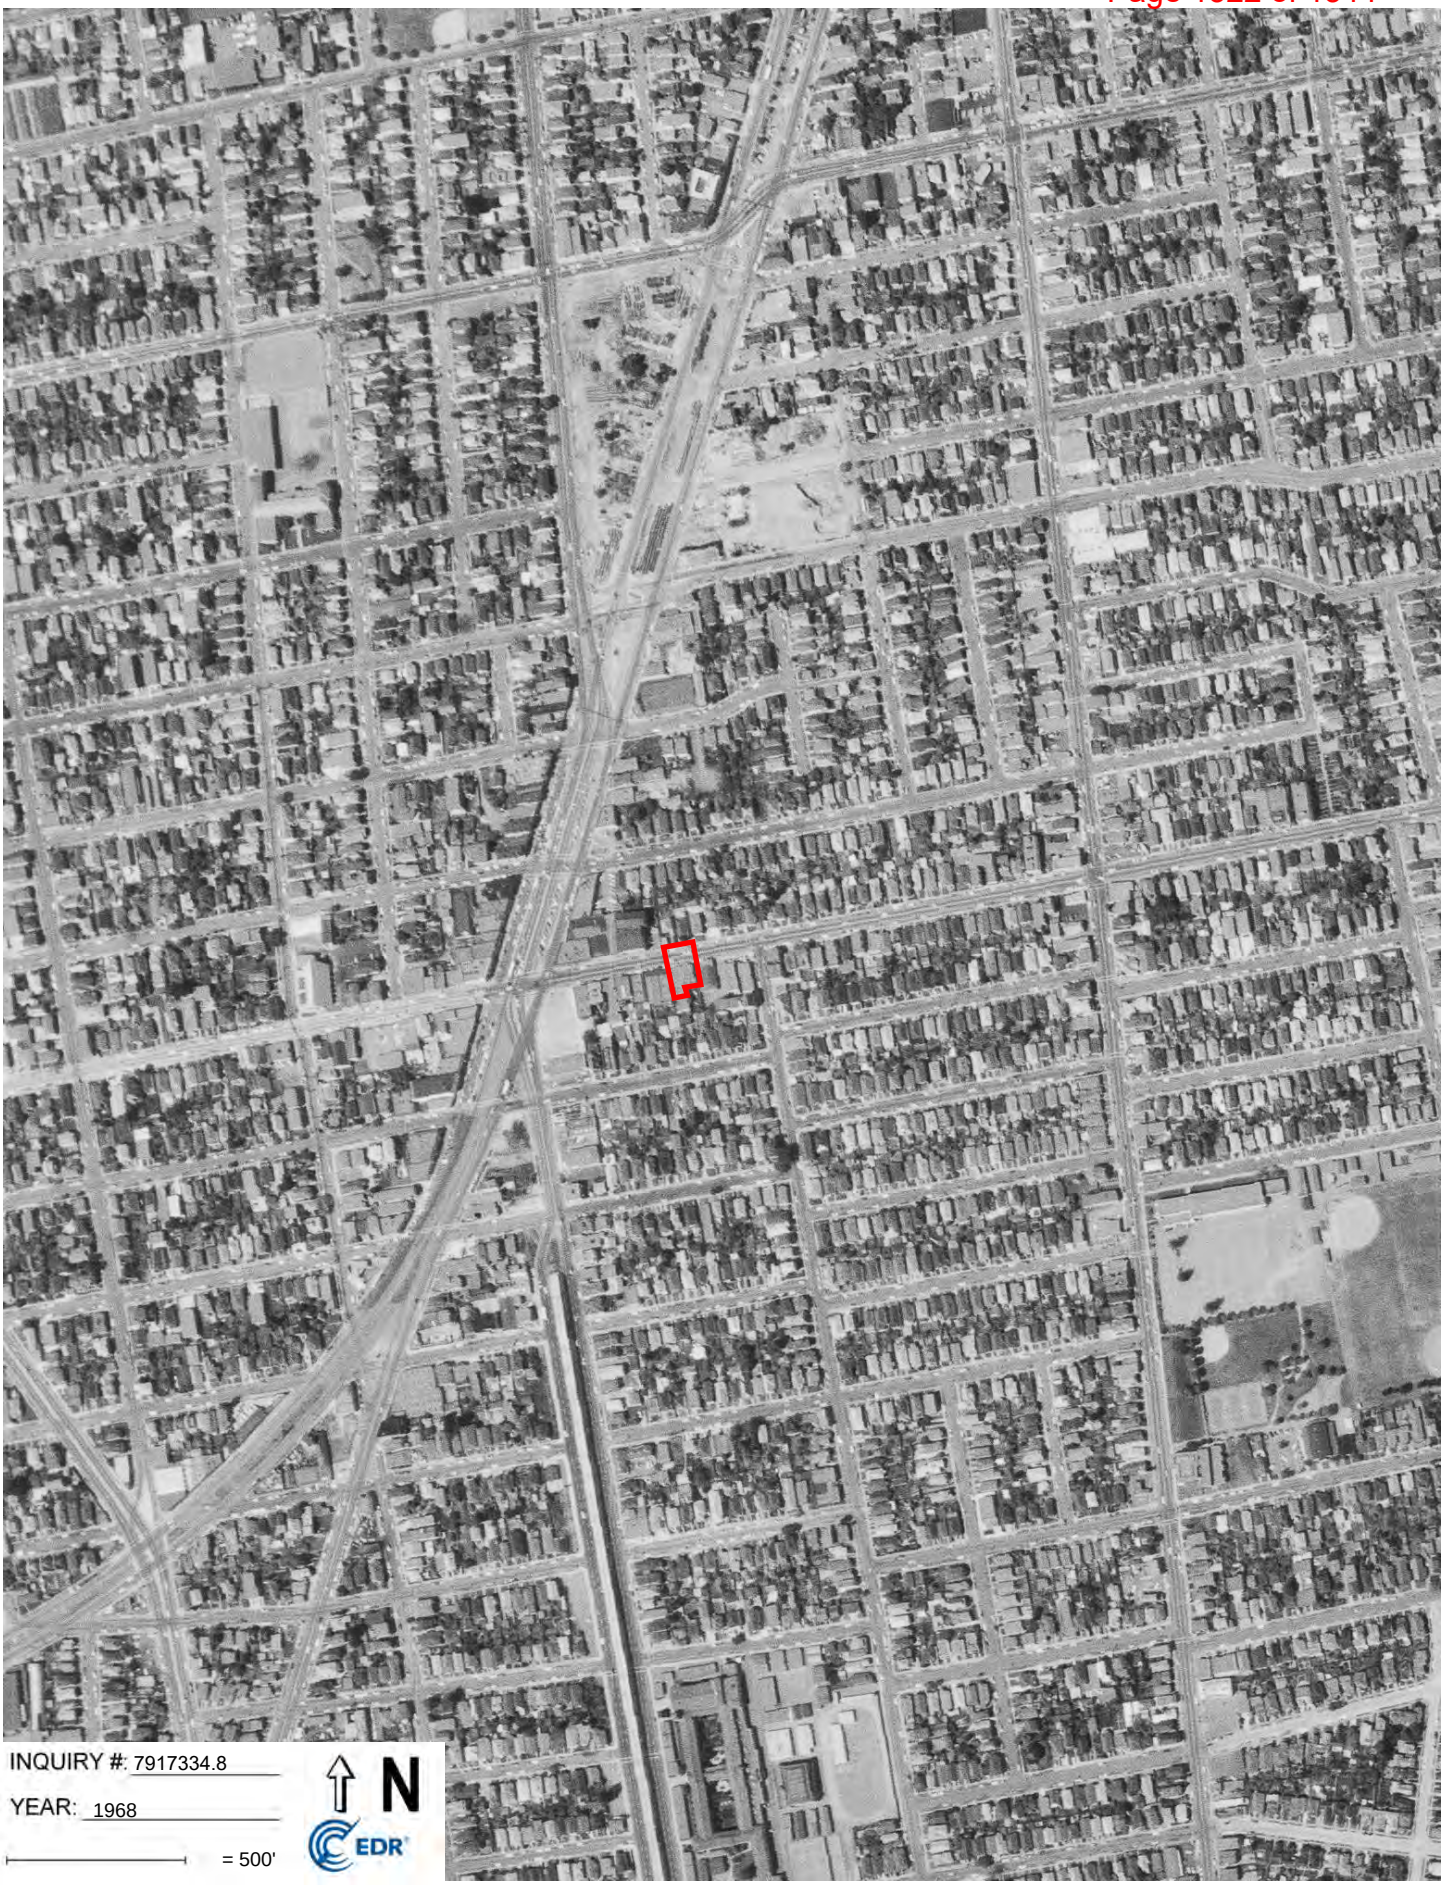
INQUIRY #: 7917334.8
YEAR: 1968
= 500'
N
EDR


INQUIRY #: 7917334.8
YEAR: 1963
= 500'
N
EDR

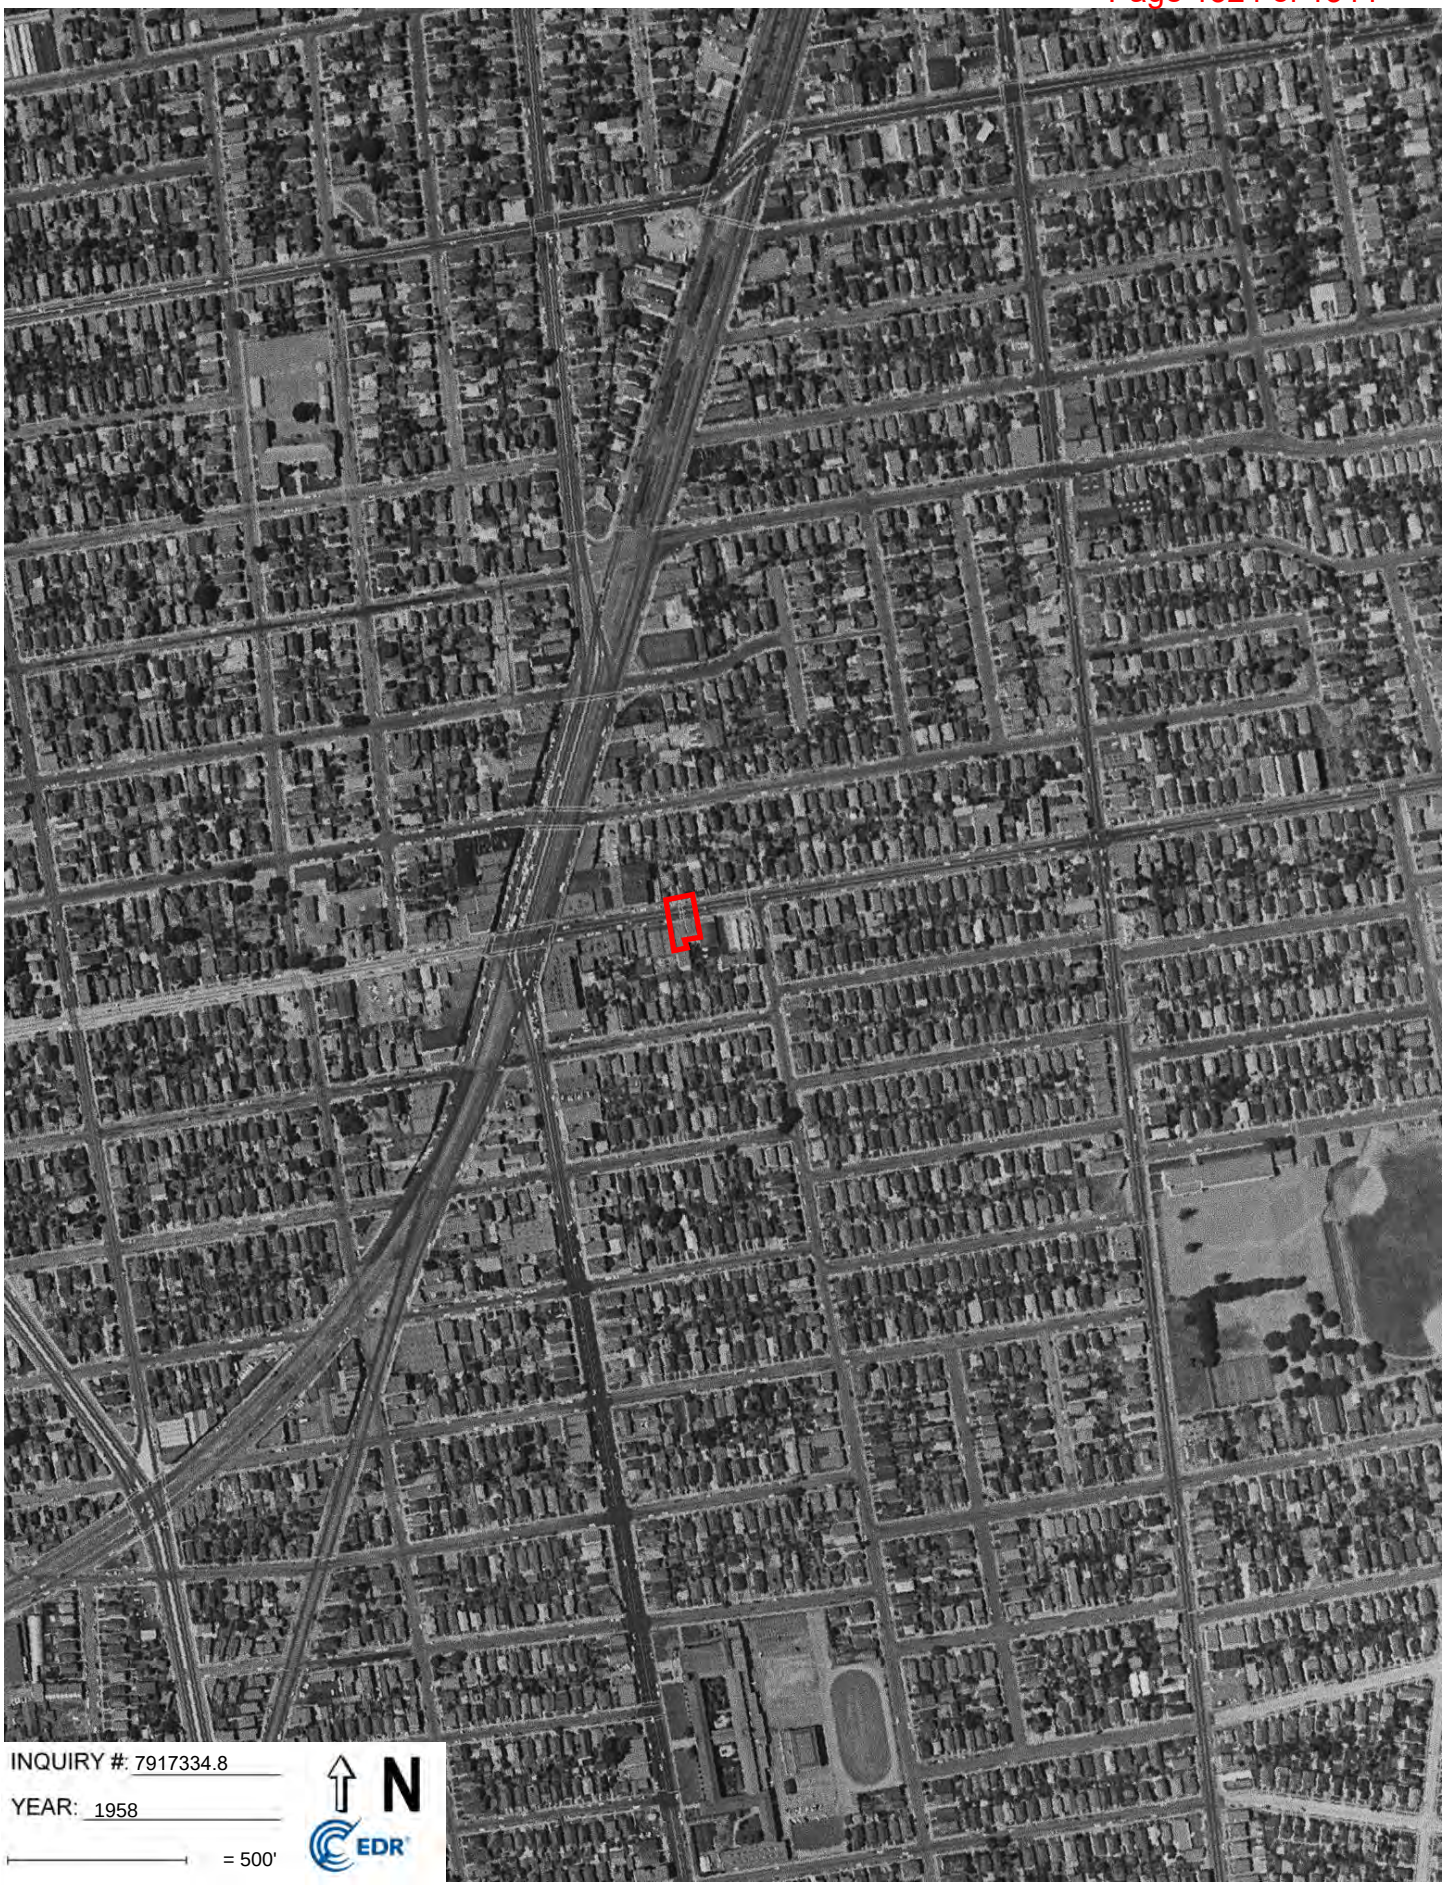
INQUIRY #: 7917334.8
YEAR: 1958
= 500'
N
EDR

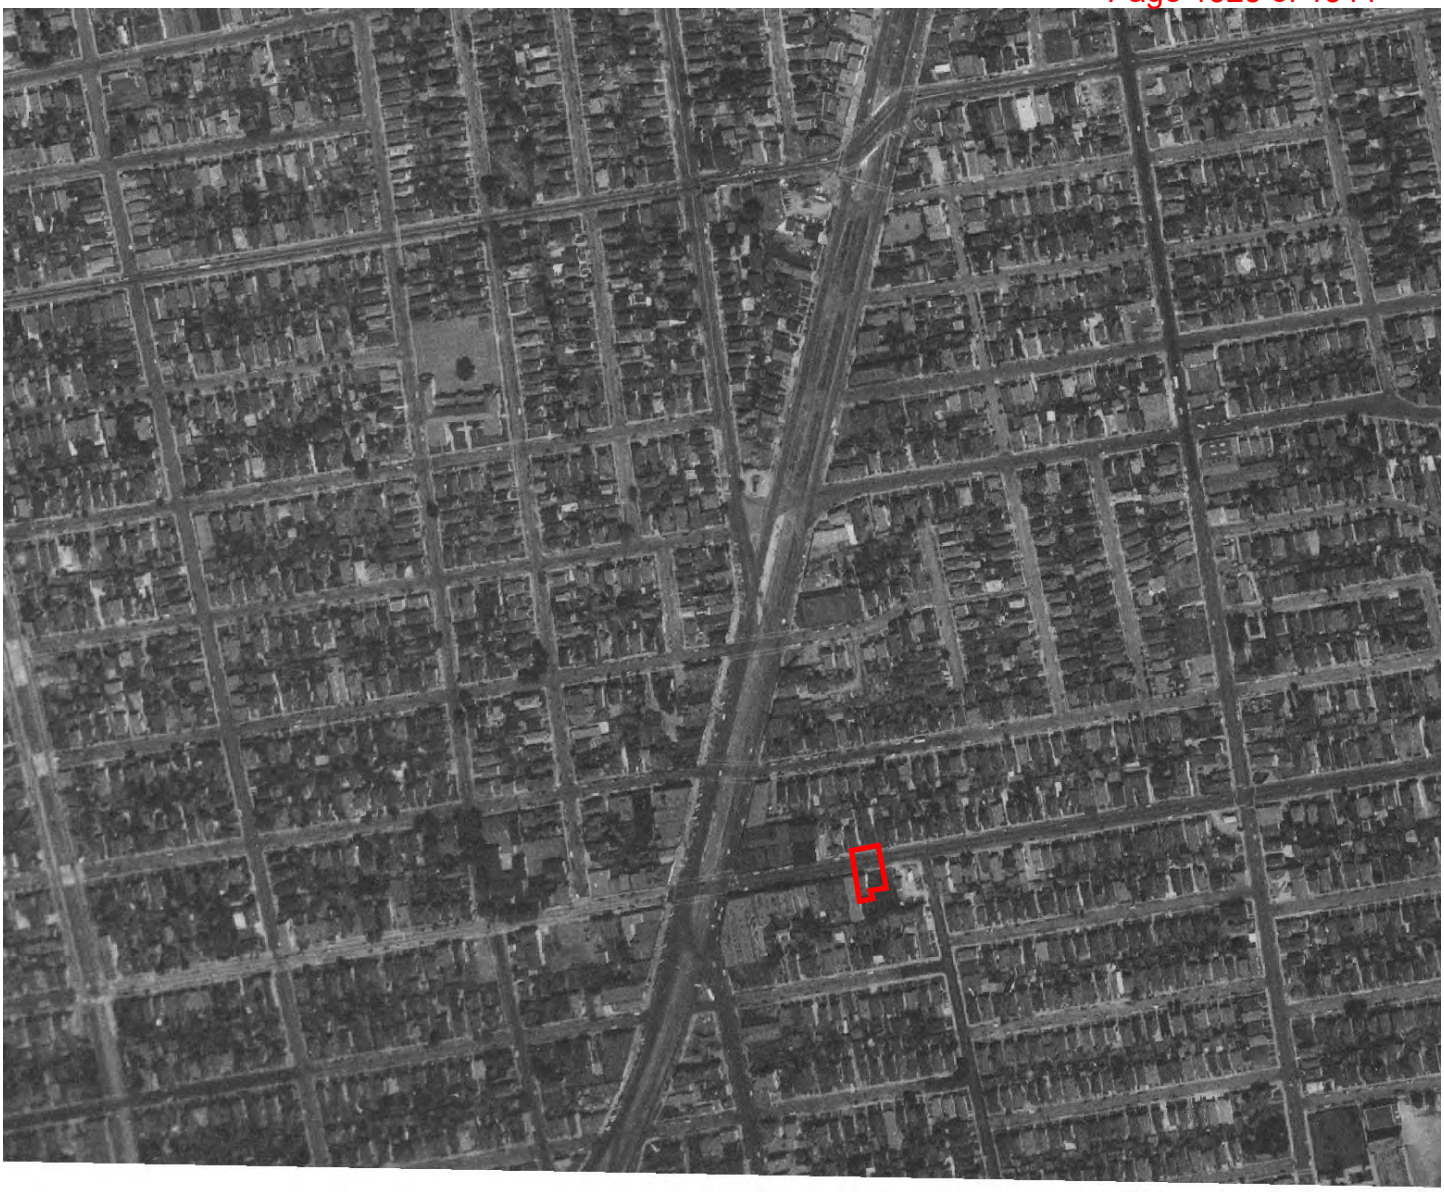


INQUIRY #: 7917334.8


YEAR: 1950

= 500'

N

EDR

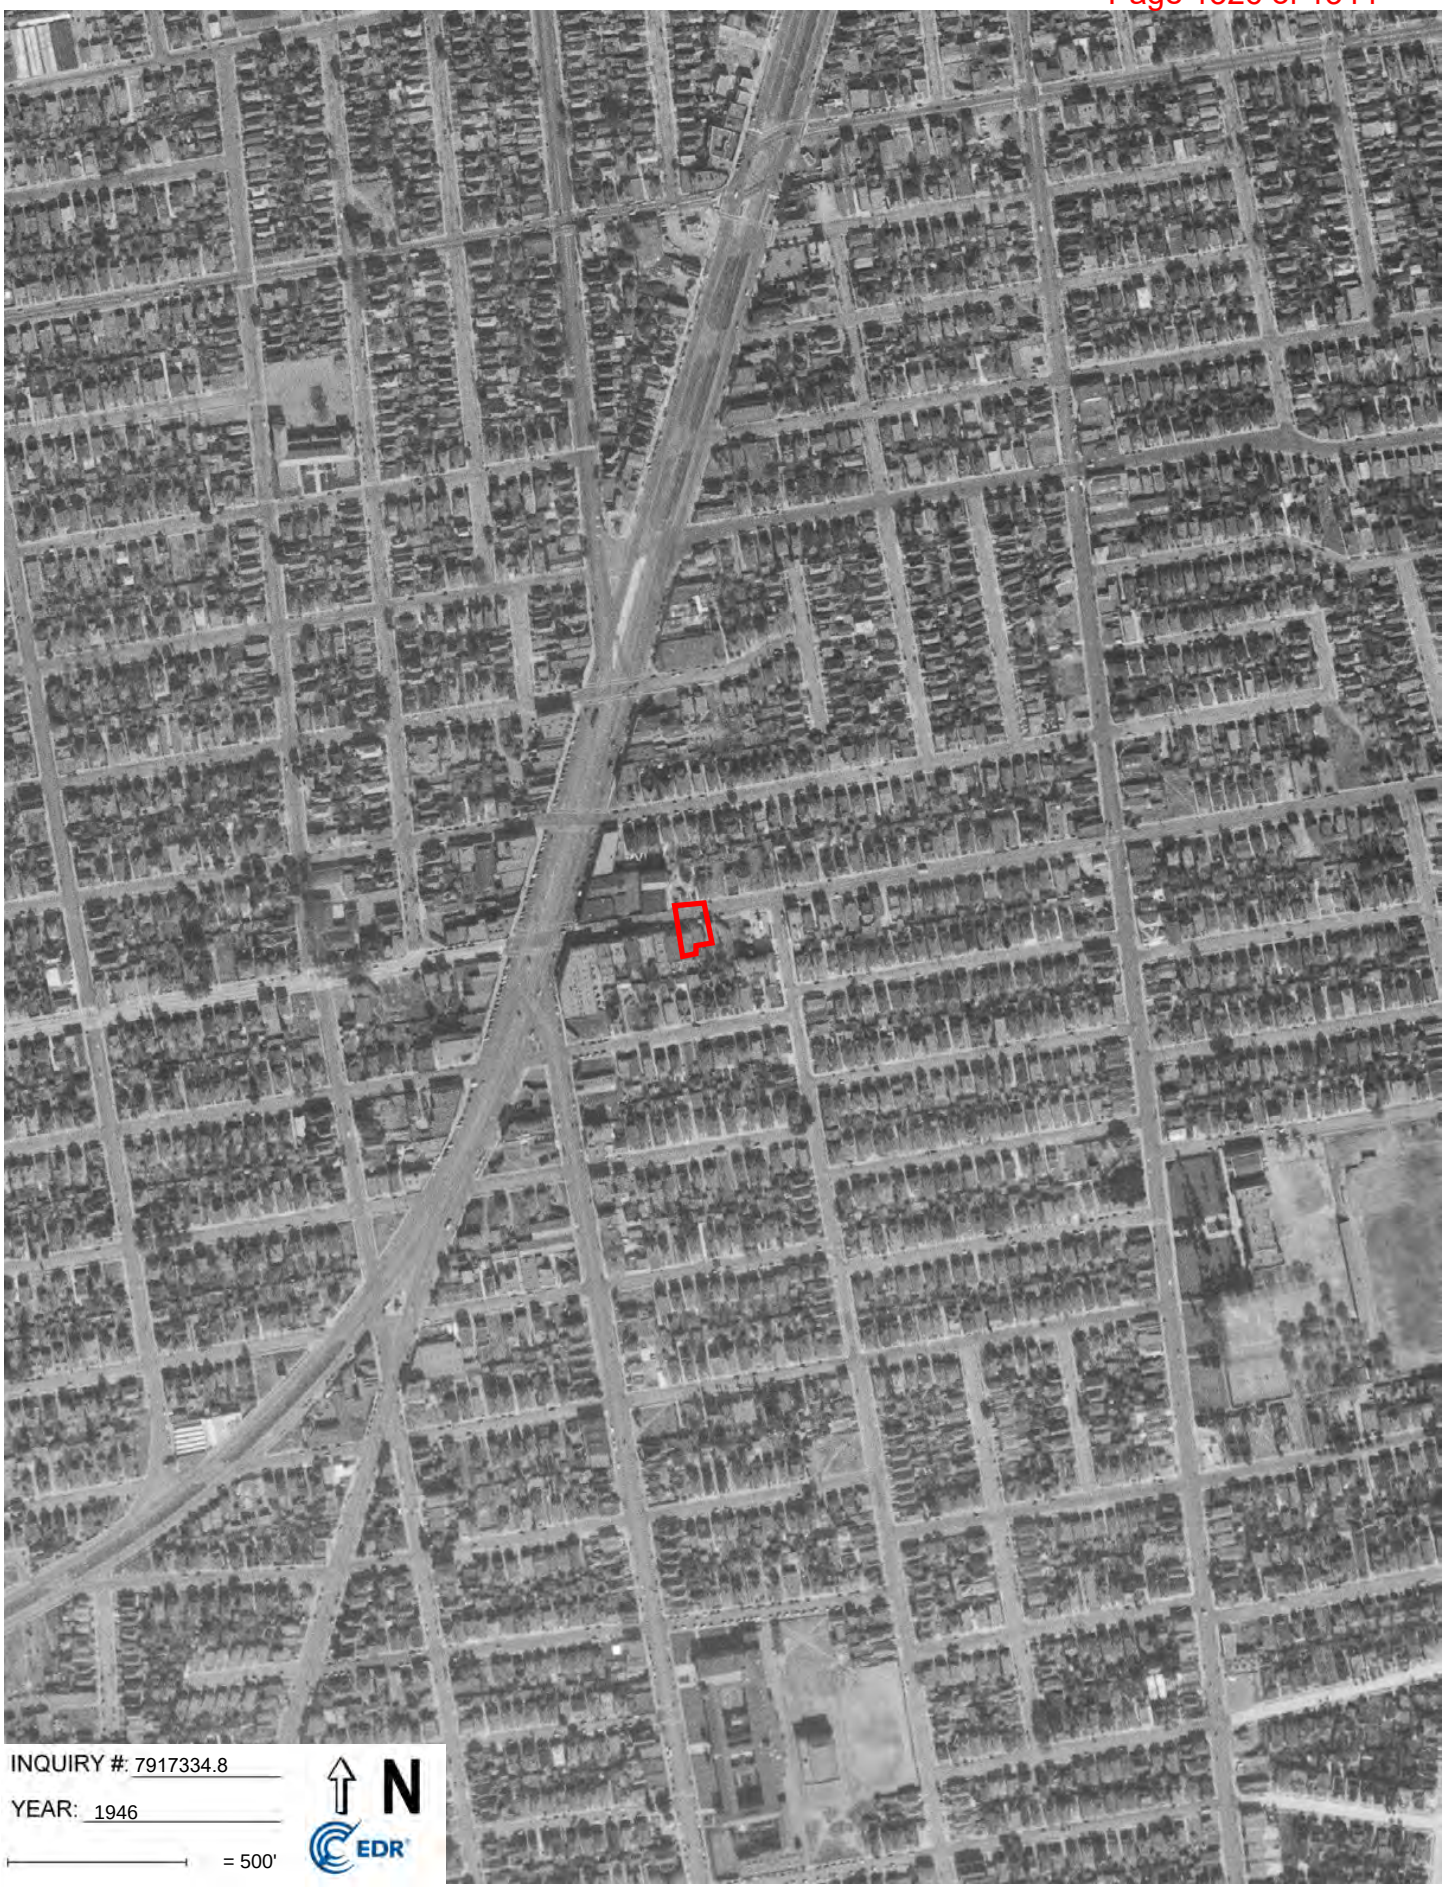
INQUIRY #: 7917334.8
YEAR: 1946
= 500'
N
EDR

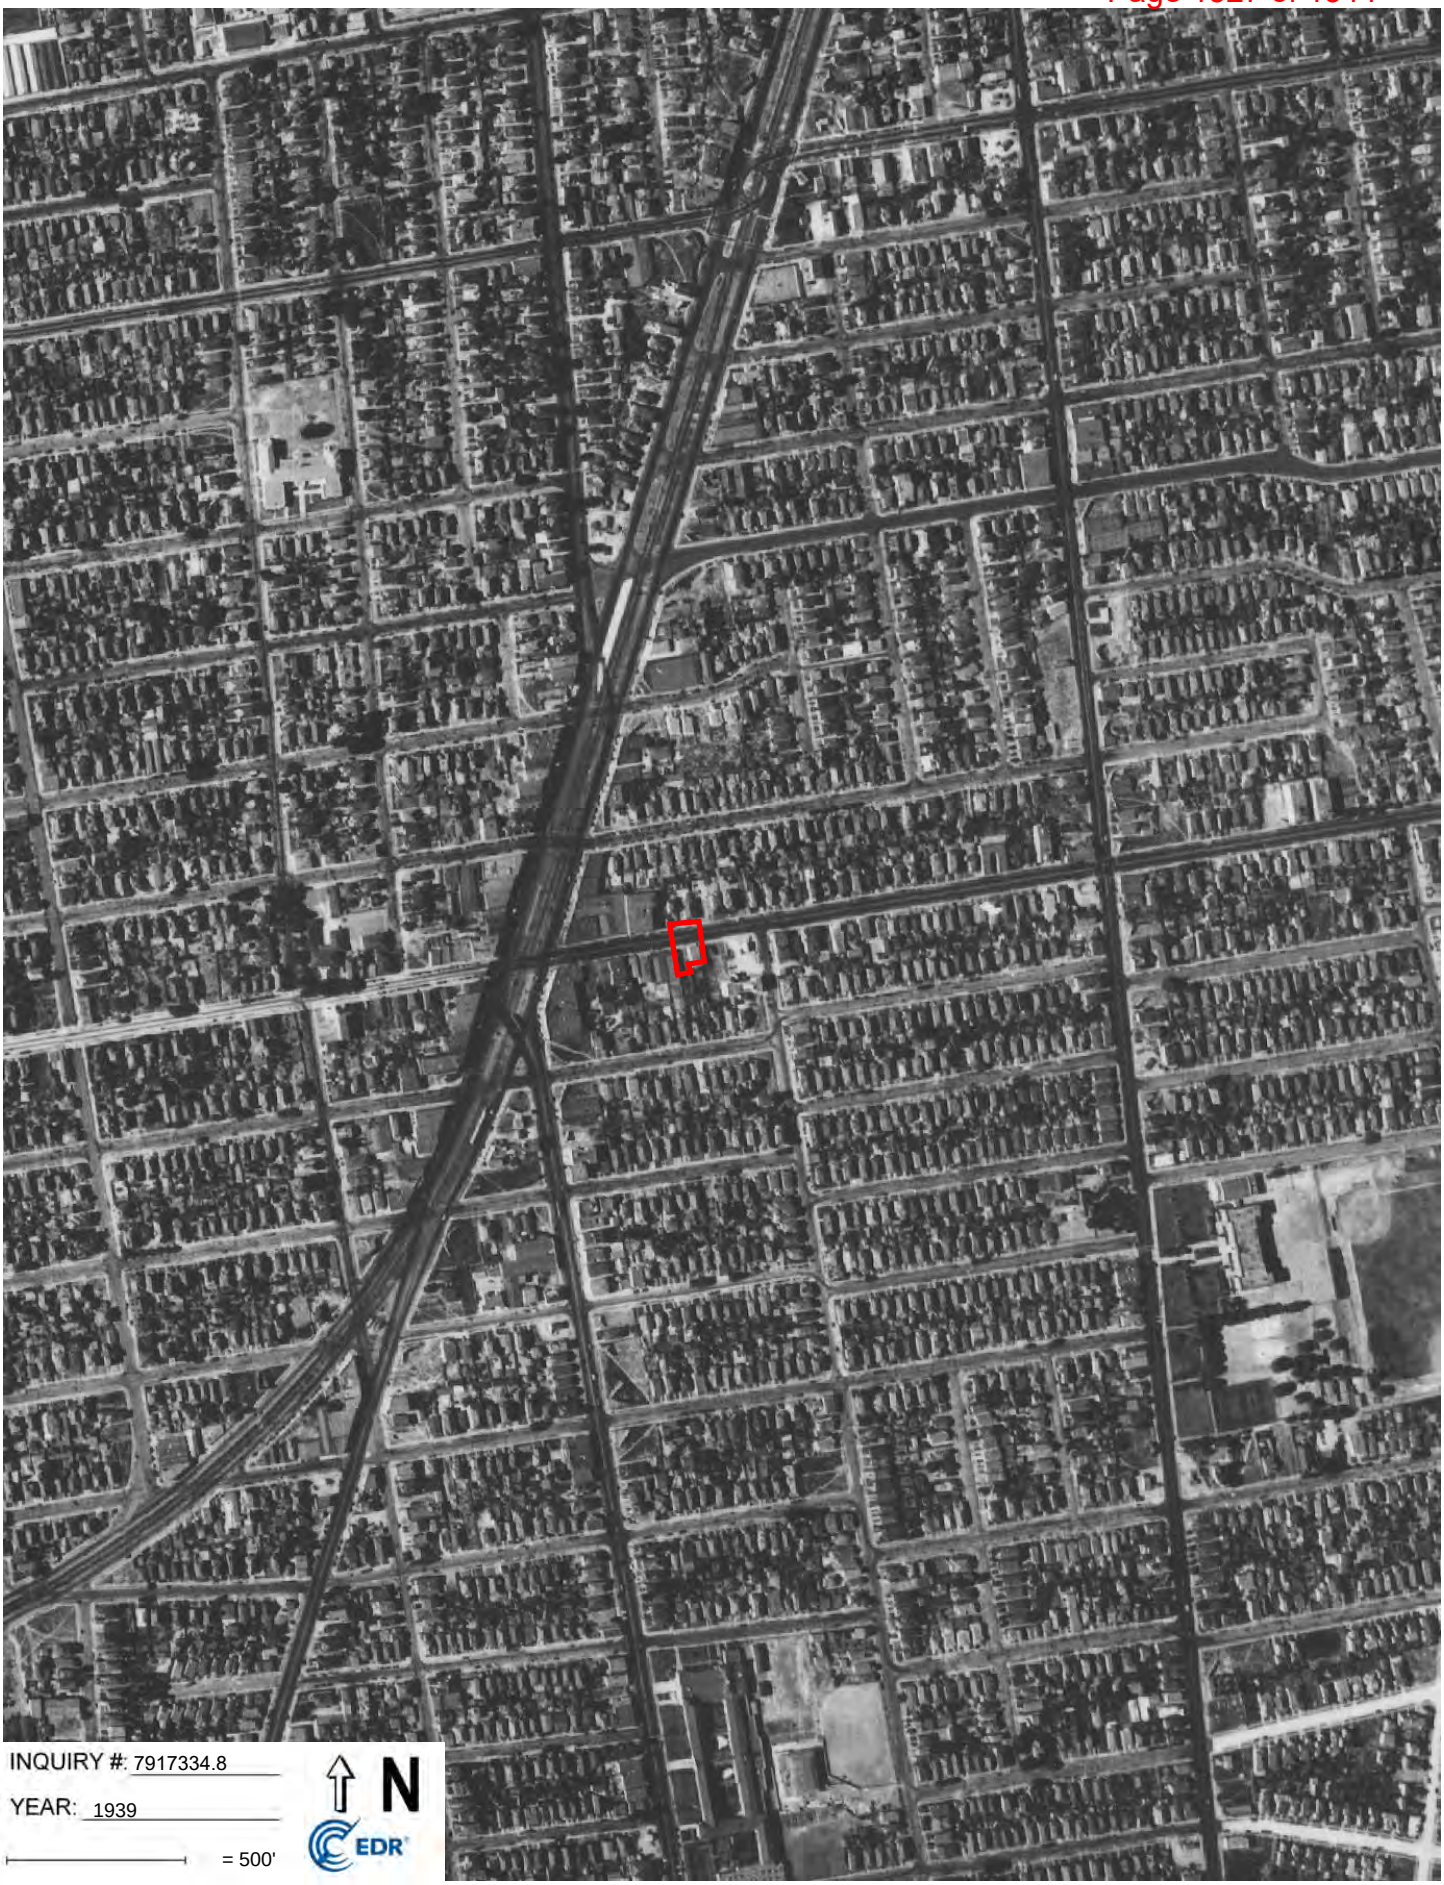
INQUIRY #: 7917334.8
YEAR: 1939
= 500'
N
EDR

Appendix E -

Site Documentation and Regulatory Records

From: dehwebmain, Env. Health Mailbox
To: Luke Swickard
Subject: Re:
Date: Thursday, March 6, 2025 8:35:23 AM
Attachments: ~~Outlook-w[redacted].png~~

Good morning,

The City of Berkeley operates a separate Environmental Health Department from Alameda County. You will need to contact their office for records: toxics@berkeleyca.gov.

Thank you,

Division of Environmental Protection
Environmental Health Department
Alameda County Health

1131 Harbor Bay Pkwy
Alameda, CA 94502
TEL (510) 567-6700
Health.AlamedaCountyCA.gov/ACEHD

Environmental Health Department
Alameda County Health

From: acgovnoreply <no-reply@acgov.org>
Sent: Wednesday, March 5, 2025 5:17 PM
To: dehwebmain, Env. Health Mailbox <dehwebmain@acgov.org>
Subject:

E-mail submitted from: Alameda County Environmental Health

Assessor Parcel Number:	52-1527-24-1
Property Address Number:	1890
Property Address Street:	Alcatraz Avenue
Property Address City:	Berkeley


Contact Full Name:	Luke I. Swickard
Contact Email:	lswickard@ninyoandmoore.com
Reason for Request:	Hello, I am requesting any and all environmental, hazardous materials, AST, UST, etc records for the above address. Thanks

Appendix F -

Site Photographs



1: View of the exterior of the Site building.

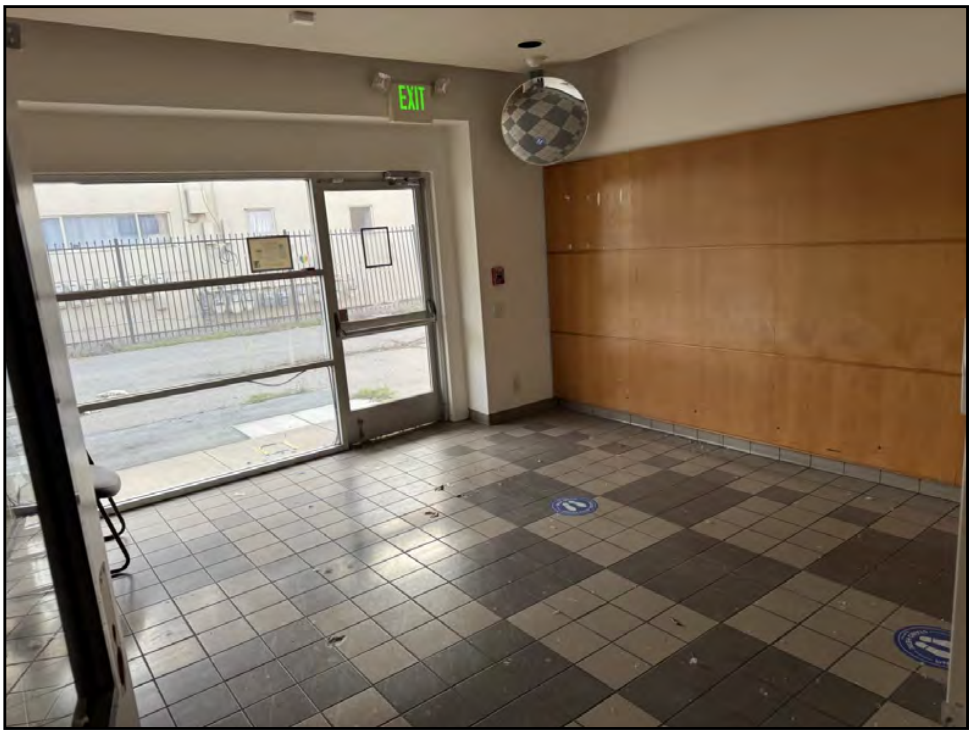

2: View of the lobby area.



3: View of the large central area.



4: View of a typical office.




5: View of a typical appointment room.



6: View of a typical bathroom.



7: View of the loft storage area.

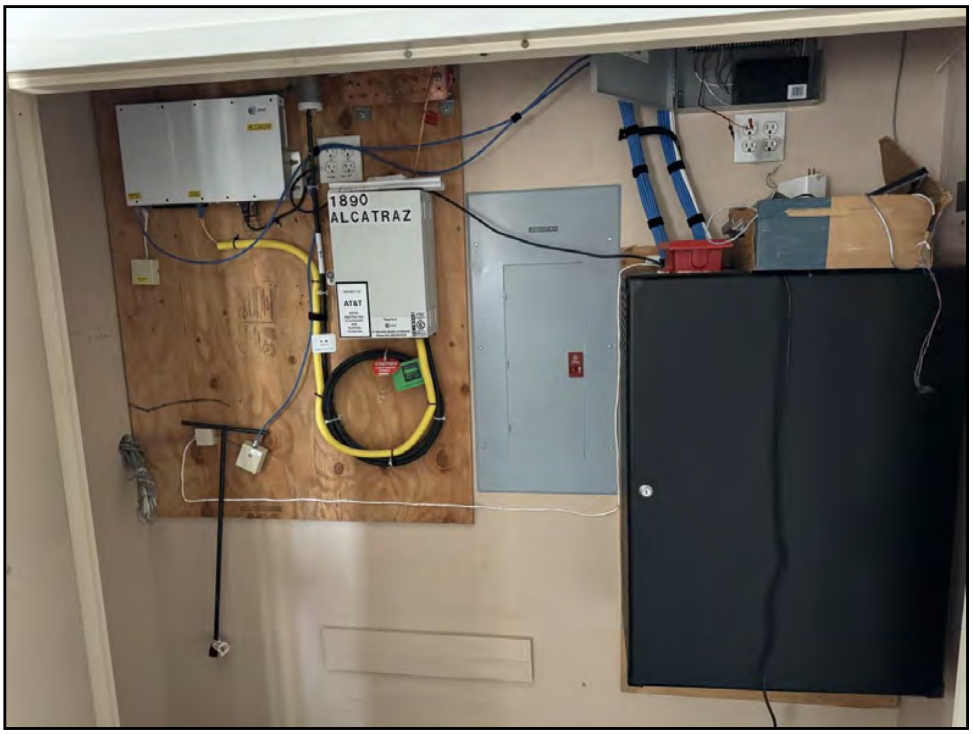

8: View of the electrical and security panels.



9: View of several containers of paints and primers.



10: View of two containers of paint.



11: View of a typical storm drain inlet.



12: View of the concrete patio area.



13: View of an apartment building (1871 Alcatraz Ave) to the north of the Site.



14: View of Pelican Plumbers (1881 Alcatraz Ave) to the north of the Site.



15: View of an apartment building (6321 Dover St) to the south of the Site.



16: View of a residential house (1839 63rd St) to the south of the Site.



17: View of an apartment building (1896 Alcatraz Ave) to the east of the Site.



18: View of Mi Mundo Preschool (1866 Alcatraz Ave) to the west of the Site.



19: View down Alcatraz Avenue, facing east.



20: View down Alcatraz Avenue, facing west.

Appendix G -

Vapor Encroachment Screening Matrix

Vapor Encroachment Screening Matrix

Phase I ESA Vapor Encroachment Conditions (VEC) matrix includes a (1) Search Radius Test, (2) Chemicals of Concern Test (COC), and (3) a Critical Distance Test [1].

(1) Search Radius Test: Are there any known or suspect contaminated properties in the primary area of concern within the corresponding search radii (1/3 mile radius for non-petroleum hydrocarbons, and 1/10 mile radius for petroleum hydrocarbons)?

☐ Yes ☒ No — If ***No***, then screening for a VEC is complete and no VEC *currently* exists, go to #4. If ***Yes***, then:

(2) Chemicals of Concern Test: Are COC likely to be present within the area of concern for those known or suspect contaminated sites identified based on the Search Distance Test?

☐ Yes ☒ No — If ***No***, then screening for a VEC is complete and no VEC *currently* exists, go to #4. If ***Yes***, then:

(3) Critical Distance Test*: A plume test to determine whether or not COC in the contaminated plume(s) may be within the critical distance.

☐ Yes ☒ No — (3a) Is information related to the contaminated(s) plume available (i.e. isoconcentration maps, site drawings, etc.)?

(3b) If ***No***, then a VEC cannot be ruled out; check ***Yes*** in #4 below indicating it is likely a VEC exists. If ***Yes***, then:

☐ Yes ☒ No — (3c) Is the site less than 100 feet to the nearest edge of a contaminated [non-petroleum hydrocarbon] plume(s)? If ***Yes***, then check ***Yes*** in #4 below indicating it is likely a VEC exists.

☐ Yes ☒ No — (3d) Is the site less than 30 feet to the nearest edge of a dissolved petroleum hydrocarbon plume(s)? If ***Yes***, then check ***Yes*** in #4 below indicating it is likely a VEC exists.

*If the distance from the nearest edge of a contaminated plume to the nearest existing or planned structure on the site is less than 100 feet for non-petroleum hydrocarbon COC, or less than 30 feet for dissolved petroleum hydrocarbons, then it is presumed that a VEC *currently* exists beneath the site. If the distance from the nearest edge of the contaminated plume is greater than or equal to 100 feet for non-petroleum hydrocarbons, or 30 feet for dissolved petroleum hydrocarbon chemicals of concern, then it is presumed unlikely that a VEC *currently* exists beneath the site.

(4) Is it likely that a VEC *currently* exists beneath the site?

☐ Yes ☒ No — If ***No***, then the VEC screening is complete and no further investigation is recommended at this time. If ***Yes***, Ninyo & Moore recommends performing additional assessment, such as a Tier 2 VEC assessment according to ASTM E 2600-10.

[1] Based on guidance presented in the ASTM E 2600-10 Standard.



Geotechnical | Environmental | Construction Inspection & Testing | Forensic Engineering & Expert Witness

Geophysics | Engineering Geology | Laboratory Testing | Industrial Hygiene | Occupational Safety | Air Quality | GIS

Ninyo & Moore

Geotechnical & Environmental Sciences Consultants